FORM 5

Application No. :
Reference No. :
(For official use)

FORM 5
ENVIRONMENTAL IMPACT ASSESSMENT ORDINANCE (CHAPTER 499) SECTION 13(1)

Application for Variation of an Environmental Permit

PART A PREVIOUS APPLICATIONS

☐ No previous application for variation of an environmental permit.

☑ The environmental permit was previously amended.

Application No. : VEP-449/2014

PART B DETAILS OF APPLICANT

B1. Name : (person or company)

Civil Engineering and Development Department

[Note : In accordance with section 13(1) of the Ordinance, the person holding an environmental permit or a person who assumes responsibility for the designated project may apply for variation of the environmental permit.]

B2. Business Registration No. : (if applicable) [redacted]

B3. Correspondence Address :

[redacted]

B4. Name of Contact Person : [redacted]

B5. Position of Contact Person : [redacted]

B6. Telephone No. : [redacted]

B7. Fax No. : [redacted]

B8. E-mail Address : (if any) [redacted]

PART C DETAILS OF CURRENT ENVIRONMENTAL PERMIT

C1. Name of the Current Environmental Permit Holder :

Civil Engineering and Development Department

C2. Application No. of the Current Environmental Permit : VEP-449/2014

C3. The Current Environmental Permit was Issued in : month / year

0 8 / 2 0 1 4

Important Notes : Please submit the application together with

(a) 3 copies of this completed form; and

(b) appropriate fee as stipulated in the Environmental Impact Assessment (Fees) Regulation

to the Environmental Protection Department at the following address :

The EIA Ordinance Register Office,
27th floor, Southorn Centre,130 Hennessy Road,
Wan Chai, Hong Kong.

RECEIVED 11 APR 2022 EIAO Register Office, E.P.D.

☐ Tick (✓) the appropriate box

EPD185

PART D PROPOSED VARIATIONS TO THE CONDITIONS IN CURRENT ENVIRONMENTAL PERMIT

D1. Condition(s) in the Current Environmental Permit :	D2. Proposed Variation(s) :	D3. Reason for Variation(s) :	D4. Describe the environmental changes arising from the proposed variation(s) :	D5. Describe how the environment and the community might be affected by the proposed variation(s) :	D6. Describe how and to what extent the environmental performance requirements set out in the EIA report previously approved or project profile previously submitted for this project may be affected :	D7. Describe any additional measures proposed to eliminate, reduce or control any adverse environmental impact arising from the proposed variation(s) and to meet the requirements in the Technical Memorandum on Environmental Impact Assessment Process :
Condition 2.9	A proposal to vary Figure 3a to 3f of EP-445/2013/A. The latest figure will include several openings for pedestrian crossing and bus lay-bys at the following locations of which has some minor variations to Figure 3 of the EP-445/2013/A issued by EPD dated 13 August 2014: Opening of barrier adjacent to road section D6 Opening of barrier adjacent to road section B12 Opening of barrier adjacent to road section B9 Opening of barrier adjacent to road section B8 Opening of barrier adjacent to road section ST9 Bay 1 Opening of barrier adjacent to road section ST9 Bay 4 and Bay 5	Constraints at the locations mentioned in column D2. makes it not feasible for constructing a continuous noise barrier. The constraints are listed as follows: 1. Noise barrier at site D6: *Due to pedestrian crossing.* 2. Noise barrier at site B12: *Due to existing bus stop.* 3. Noise barrier at site B9: *Due to obstruction with access to upper landscape deck.* 4. Noise barrier at site B8 and N8: *Due to obstruction with access to upper landscape deck.* 5. Noise barrier at site ST9 Bay 1: *Due pedestrian crossing.* 6. Noise barrier at site ST9 Bay 4 and Bay 5: *Due to additional bus stop.*	With reference to Annex 3 of the EIAO-TM, the proposed variation as mentioned to EP No. EP-445/2013/A would not result any adverse road traffic noise, air quality, and landscape and visual impacts (Please refer to column D6 for more details). With the proposed modifications of noise barriers design, the requirements under Section 13(5) of the EIAO and Section 6.2 of the EIAO-TM is still met, i.e., the environmental performance requirements set out in the EIA report for this project would not be exceeded or violated with the recommended mitigation measures in place, therefore there is no material change to the environmental impact of the project and the project complies with the requirements described in the EIAO-TM. (Details refer to attached Environmental Review Report)	With the proposed openings at the noise barriers, it is expected that air, noise, landscape and visual sensitive receivers will be of potential concern. Though, since the size of the openings are minimal relative to the entire structure, it is expected that no significant impact would be anticipated. (Details refer to attached Environmental Review Report)	The noise reduction effect of proposed barrier may be affected. With proper mitigation measures such as the implementation of overlapping barriers and absorptive panels, the proposed changes is considered insignificant if properly applied. Minor release of vehicular emissions is expected, though it is not anticipated to cause an adverse air quality impact to the planned sensitive receivers. Since the proposed openings are not situated on a fully enclosed noise barrier, but rather on cantilevered and semi-enclosed barriers, the majority release of vehicular emissions is expected at the open side. The proposed design change will adopt same visual design as the original structure and will not block the view of visually sensitive receivers, no adverse landscape and visual impact would be anticipated. (Details refer to attached Environmental Review Report)	Overlapping noise barriers strictly followed the "Guidelines On Design of Noise Barriers" will be implemented at the opening locations such that the noise barrier effect will be same as in the previously submitted EIA report. No material change in terms of noise impact is anticipated. Justifications and quantitative air quality assessment supporting the justifications has been conducted to demonstrate that no adverse air quality impact will be anticipated. No material change in terms of air quality impact is anticipated. (Details refer to attached Environmental Review Report)

PART E DECLARATION BY APPLICANT

E1. I hereby certify that the particulars given above are correct and true to the best of my knowledge and belief. I understand the environmental permit may be suspended, varied or cancelled if any information given above is false, misleading, wrong or incomplete.

[redacted]	[redacted]	[redacted]
Signature of Applicant	Full Name in Block Letters	Position

on behalf of Civil Engineering and Development Department — 6 April 2022

Company Name and Chop (as appropriate) — Date

CIVIL ENGINEERING AND DEVELOPMENT DEPARTMENT 土木工程拓展署 CEDD HONG KONG

NOTES :

1. A person who constructs or operates a designated project in Part I of Schedule 2 of the Ordinance or decommissions a designated project listed in Part II of Schedule 2 of the Ordinance without an environmental permit or contrary to the permit conditions commits an offence under the Ordinance and is liable to a maximum fine of $5,000,000 and to a maximum imprisonment for 2 years.

2. A person for whom a designated project is constructed, operated or decommissioned and who permits the carrying out of the designated project in contravention of the Ordinance commits an offence and is liable to a maximum fine of $5,000,000 and to a maximum imprisonment for 2 years.

Table of Contents

List of Figures

List of Appendices

List of Annexes

ANewR Consulting Limited

Agreement No. KL/2014/01
Kai Tak Development - Stage 2 Infrastructure Works for Developments at the Southern Part of the Former Runway – Environmental Review on the Proposed Noise Barriers at Road D3A and Road D4A

Environmental Review Report

for

CEC-CCC Joint Venture

Prepared By		**Checked By**	**Approved for Issue**
E Lau		R Lau	J Choi
Version	0	**Date**	6 April 2022

1. INTRODUCTION

1.1 Background

1.1.1 Kai Tak Development – Road D3A and Road D4A (hereafter as "the Project") are dual 2-lane district distributor roads within the Runway Precinct of the Kai Tak Development (KTD) as shown in ***Figure 1.1***. Road D3A is running along the centre of the Runway Precinct and is replacing the original southern section of Road D3 that runs along the waterfront of the Runway Precinct. Road D4A is an extension of Road D4 connecting Road D4 with the proposed Road D3A.

1.1.2 Both Road D3A and Road D4A will play an important role in linking up all the development areas in Runway Precinct of KTD with the hinterland.

1.2 Environmental Permit Condition

1.2.1 An Environmental Permit (EP No. EP-445/2013/A) was issued for Kai Tak Development - Roads D3A & D4A on 13 August 2014. According to EP Condition 2.9, several noise mitigation measures were required before commencement of operation of the Project or population intake of any residential uses in the Runway Precinct of the Kai Tak Development, whichever is later. The mitigation measures were summarized as following:

Table 1.1 Summary of Noise Mitigation Measures in Operation Phase

Type of Mitigation Measures	Approximate Length	Location
Noise Screening Structure	1100m	Along Roads D3A & D4A
Noise barrier integrated with landscaped deck structure	1070m	Along Roads D3A & D4A
2m high overhanging vertical noise barrier integrated with landscaped deck structure	60m	Along Roads D4A
Staircases integrated with noise barriers	N.A.	Next to Sites 4A1 and 4B1

1.3 Proposed Variation of Environmental Permit

1.3.1 Due to site constraints at 6 locations of the noise barrier, which makes it infeasible to construct a continuous noise barrier, the final design of noise barriers at Road D3A and Road D4A shall deviate from Figure 3 of the EP-445/2013/A issued by Environmental Protection Department (EPD) dated 13 August 2014. The locations and the respective site constraints are listed below:

- Noise barrier at site D6: opening due to pedestrian crossing;
- Noise barrier at site B12: opening due to existing bus stop;
- Noise barrier at site B9: opening due to obstruction with access to upper landscape deck;
- Noise barrier at Site B8: opening due to obstruction with access to upper landscape deck;
- Noise barrier at site ST9 Bay 1: openings due to pedestrian crossing;
- Noise barrier at site ST9 Bay 4 and Bay 5: opening due to additional bus stop.

1.3.2 A total of 6 openings at 6 different locations are identified.

1.3.3 As such, Civil Engineering and Development Department (CEDD) intends to propose a variation to the EP No. EP-445/2013/A.

1.3.4 A location plan indicating the 6 locations with constraints is shown in ***Figure 1.2***.

1.4 Surrounding Environment

1.4.1 Since the approval of the EIA report, there has been no major change in the surrounding air, noise, landscape, and visual environment. However, with the proposed openings at noise barriers, it is expected that air, noise, landscape and visual sensitive receivers will be of concern. Though, since the size of the openings are minimal relative to the entire structure, it is expected that no significant impact would be anticipated.

1.5 Environmental Review

1.5.1 ANewR Consulting Limited (ANewR) has been appointed by CEC-CCC Joint Venture to carry out an environmental review (ER) to review if there is any material change to the environmental impact of the designated project due to the variation in noise barrier design.

1.5.2 With the proposed change, vehicular emissions and noise impact from Road D3A and D4A will be released from the openings, affecting nearby air and noise sensitive receivers. In terms of landscape and visuals, the openings will slightly affect the appearance of the continuous noise barrier with aesthetic design.

1.5.3 In view of the proposed design change of the noise barrier at Road D3A and Road D4A, the air quality impact, road traffic noise impact and landscape and visual impact are the concerns. Thus, air quality impact, road traffic noise impact and landscape and visual impact shall be reviewed, while the other aspects not considered in this ER but considered in the approved EIA report shall remain valid.

2. ROAD TRAFFIC NOISE IMPACT REVIEW

2.1.1 The proposed openings to the noise barriers at Road D3A and Road D4A will not change the road nature, alignment, road surface, gradient, traffic capacity or traffic composition.

2.1.2 Given the above information, the only factor that may affect the noise assessment results would be the effectiveness of overlapping noise barriers at the openings of road sections D6, B12, B9, B8, ST9 Bay 1, Bay 4, and Bay 5.

2.1.3 According to Section 4.5 of the 'Guidelines on Design of Noise Barriers' jointly published by Environmental Protection Department and Highways Department, one face of the parallel barrier provided in front of the openings should be with absorptive material; and length of all parallel barrier provided in front of the openings should be at least several times of the width of the gap/opening (3x) or x + 2y, where x is the width of the gap and y is the spacing of the two barriers, whichever is larger.

2.1.4 The width of opening gap and length of parallel barriers at each opening are summarized in following table:

Table 2.1 Width of Opening Gap and Length of Parallel Barriers at Each Opening

Openings	Width of Opening Gap (m)	Length of Parallel Barriers (m)	Figure Reference
Opening_4 of barrier adjacent to road section D6	6.4	22.4	***Figure 2.1*** Section A
Opening_3 of barrier adjacent to road section B12	7.5	25.2	***Figure 2.1*** Section B
Opening_2 of barrier adjacent to road section B9	3.2	11.2	***Figure 2.1*** Section C
Opening_2 of barrier adjacent to road section B8	6.1	19.6	***Figure 2.1*** Section D
Opening_1 of barrier adjacent to road section ST9 Bay 1	7.5	34.3	***Figure 2.1*** Section E
Opening_5 of barrier adjacent to road section ST9 Bay 4 and Bay 5	5.0	22.9	***Figure 2.1*** Section F

2.1.5 The location and design of the proposed noise barriers can be referred to the drawings shown in ***Figure 2.1***. The length of overlapping barriers has been designed as at least several times of the width of the gap/opening (3x) or x + 2y, where x is the width of the gap and y is the spacing of the two barriers, whichever is larger. As such, it is determined that the noise barrier effect is not affected by the design change, and no adverse traffic noise impact would be anticipated with the proposed change.

2.1.6 The current design of the overlapping barriers follows the 'Guidelines on Design of Noise Barriers' published by the Environmental Protection Department. The length of the overlapping barriers is sufficient to prevent the degradation of acoustic performance. Further, to prevent acoustic performance degradation, a combination of a curved designed and absorptive type panels is proposed in the design of the noise barriers to avoid multiple reflections between parallel barriers. The absorptive panels are proposed to be installed at the lower extent of the overlapping barriers and is detailed in ***Figure 2.1***. As such, it is determined that the noise barrier effect is not affected by the design change, and no adverse traffic noise impact would be anticipated with the proposed change.

2.1.7 Since the approval of the EIA report, the sites southwest of Road D3A, namely 4A2, 4C1, 4C2, and 4C3 have been rezoned from "Commercial" to "Residential" use. As the proposed openings will not change the road nature, alignment, road surface, gradient, traffic capacity or traffic composition and is not facing the sites southwest of Road D3A, it will not materially change the potential environmental impact on these planned receivers.

3. AIR QUALITY IMPACT REVIEW

3.1.1 Noise barrier openings are proposed due to constraints in the locations as detailed in Section 1.3. The main pollutants expected from vehicular emissions are Respirable Suspended Particulate (RSP), Fine Suspended Particulates (FSP), and Nitrogen Dioxide (NO_2). The representative air sensitive receivers (ASRs) A7, A8, A9, A10, A11, and A12 near the proposed openings at sites 4B1, 4B2, 4B3, 4B4, and 4B5 are identified and detailed in ***Figure 3.1***.

3.1.2 Since the approval of the EIA report, the sites southwest of Road D3A, namely 4A2, 4C1, 4C2, and 4C3 have been rezoned from "Commercial" to "Residential" use. ASRs mentioned above have the shortest distance to the proposed openings, the assessment on the ASRs shall be representative of the air quality impact, if any, due to the proposed openings.

3.1.3 From the proposed openings, minor release of vehicular emissions is expected, though it is not anticipated to cause an adverse air quality impact to the planned ASRs. Since the proposed openings are not situated on a fully enclosed noise barrier, but rather on cantilevered and semi-enclosed barriers, the vehicular emissions are expected to be mainly dispersed from the open side opposite of the cantilevered and semi-enclosed noise barriers. Refer to ***Figure 2.1*** for the detailed design of noise barriers.

3.1.4 Only minor emissions are expected from the proposed openings. A quantitative review using predicted values from the dispersion models CALINE4 and AERMOD, and background concentrations on an hour-by-hour basis is conducted to verify this finding. The methodology and results are detailed in ***Appendix 3.1***. From the quantitative results, it is shown that no adverse air quality impact is anticipated at the planned ASRs due to the proposed openings.

4. LANDSCAPE AND VISUAL IMPACT REVIEW

4.1.1 The proposed change in the continuous noise barrier at Road D3A and Road D4A will change the appearance of the continuous barrier integrated with landscape deck (hereafter as "the structure").

4.1.2 The original structure adopted wavy design and integrated with the landscape deck with elegant engineering design, sensitive architectural and chromatic treatment, and generous planting. The openings will affect the continuity of the visually impressing structure.

4.1.3 The layout of the structure is shown in ***Figure 2.1***. As indicated in the figure, the overlapping barriers proposed at the openings will adopt the wavy design features and connect to the barriers and landscape deck. As such, it is expected that the continuity of the barrier design will be presumed, and the proposed change will not cause any negative impact on the visual appearance of the structure.

4.1.4 In addition, height of the structure will not be affected with the proposed change, and therefore the existing view from visual sensitive receivers will not be affected with the proposed openings and overlapping barriers.

4.1.5 As such, it is determined that the proposed design change will not cause any significant/adverse landscape and visual impact.

5. CONCLUSION

5.1.1 An environmental review was carried out to review any adverse road traffic noise and air quality impacts upon incorporating the proposed variation to EP No. EP-445/2013/A.

5.1.2 To prevent noise leak from the openings and multiple reflection, overlapping barriers with absorptive materials adopted at the lower panels are proposed in accordance with Section 4.5 of Guidelines on Design of Noise Barriers published by Environmental Protection Department and Highways Department.

5.1.3 As the proposed overlapping noise barrier have been designed according to the Section 4.5 of Guidelines on Design of Noise Barriers published by Environmental Protection Department and Highways Department, no material change to the approved EIA report would be anticipated.

5.1.4 As the proposed openings are located on cantilevered and semi-enclosed noise barriers, the vehicular emissions are expected to be minor from the openings and dispersed mainly from open side opposite of the cantilevered and semi-enclosed noise barriers. As such no adverse air quality impact would be anticipated. Supporting this, the quantitative air quality assessment modelling results show that the predicted maximum cumulative 1-hr and annual NO_2; 24-hr and annual RSP; and 24-hr and annual FSP concentrations at representative ASRs would comply with the current Air Quality Objectives (AQO), and no adverse air quality impact would be anticipated.

5.1.5 As the proposed design change will adopt same visual design as the original structure and will not block the view of visually sensitive receivers, no adverse landscape and visual impact would be anticipated.

5.1.6 As such, the proposed variation as mentioned to EP No. EP-445/2013/A would not result any adverse road traffic noise, air quality, and landscape and visual impacts. With the proposed modifications of noise barriers design, the requirements under Section 13(5) of the EIAO and Section 6.2 of the EIAO-TM is still met, i.e., the environmental performance requirements set out in the EIA report for this project would not be exceeded or violated with the recommended mitigation measures in place, therefore there is no material change to the environmental impact of the project and the project complies with the requirements described in the EIAO-TM.

FIGURE 1.1

SITE LAYOUT PLAN

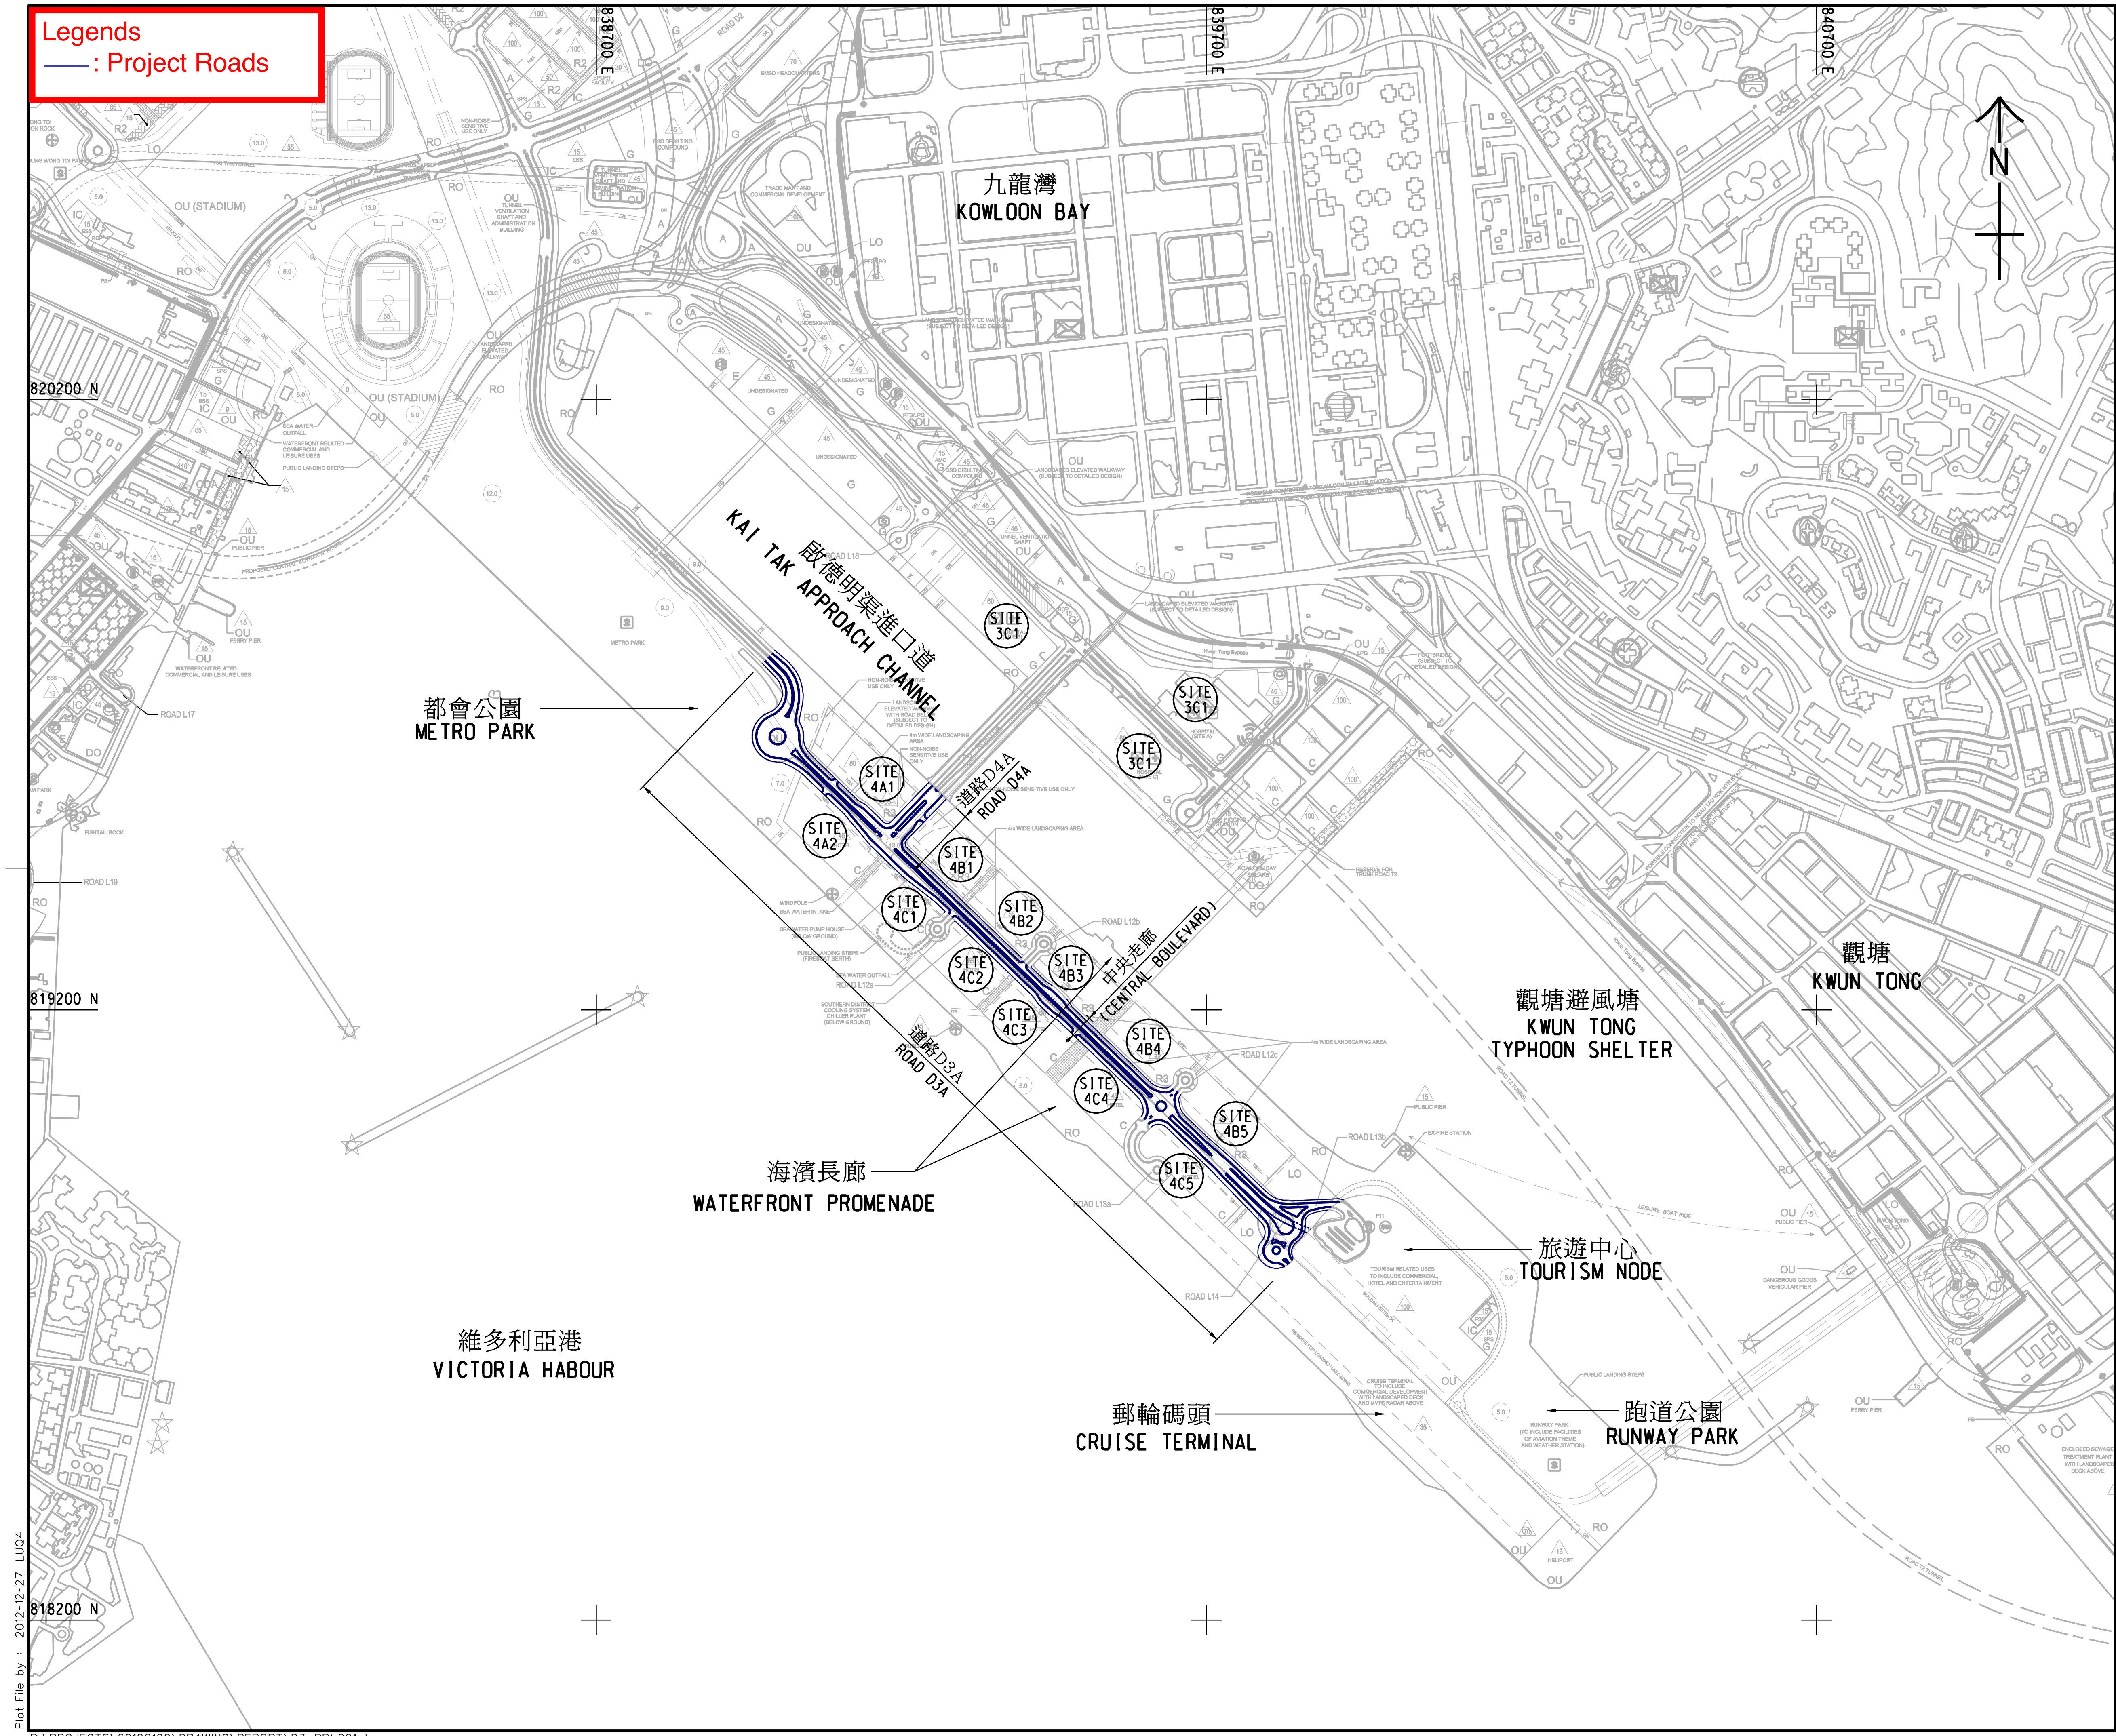

土木工程拓展署
CEDD Civil Engineering and Development Department

啟德發展計劃
KAI TAK DEVELOPMENT

啟德發展計劃-
前跑道及北停機坪余下部分的基礎設施
與毗連水道改善-設計及建造
KAI TAK DEVELOPMENT - INFRASTRUCTURE AT FORMER RUNWAY AND REMAINING AREAS OF NORTH APRON AND IMPROVEMENT OF ADJACENT WATERWAYS - DESIGN AND CONSTRUCTION

道路D3A和D4A位置圖
LOCATIONS OF ROADS D3A AND D4A

AECOM

DRG.NO. 圖紙編號 附圖1.1 FIGURE 1.1

DESIGNED BY 設計 ELCW
DRAWN BY 繪圖 LIUL
SCALE 比例 A1 1 : 5000 A3 1 : 10000
DIMENSIONS ARE IN 尺寸單位 米 METRES

Plot File by : 2012-12-27 LIU04
P:\PROJECTS\60102100\DRAWING\REPORT\D3_PP\001.dgn

FIGURE 1.2

LOCATION OF NOISE BARRIER OPENINGS

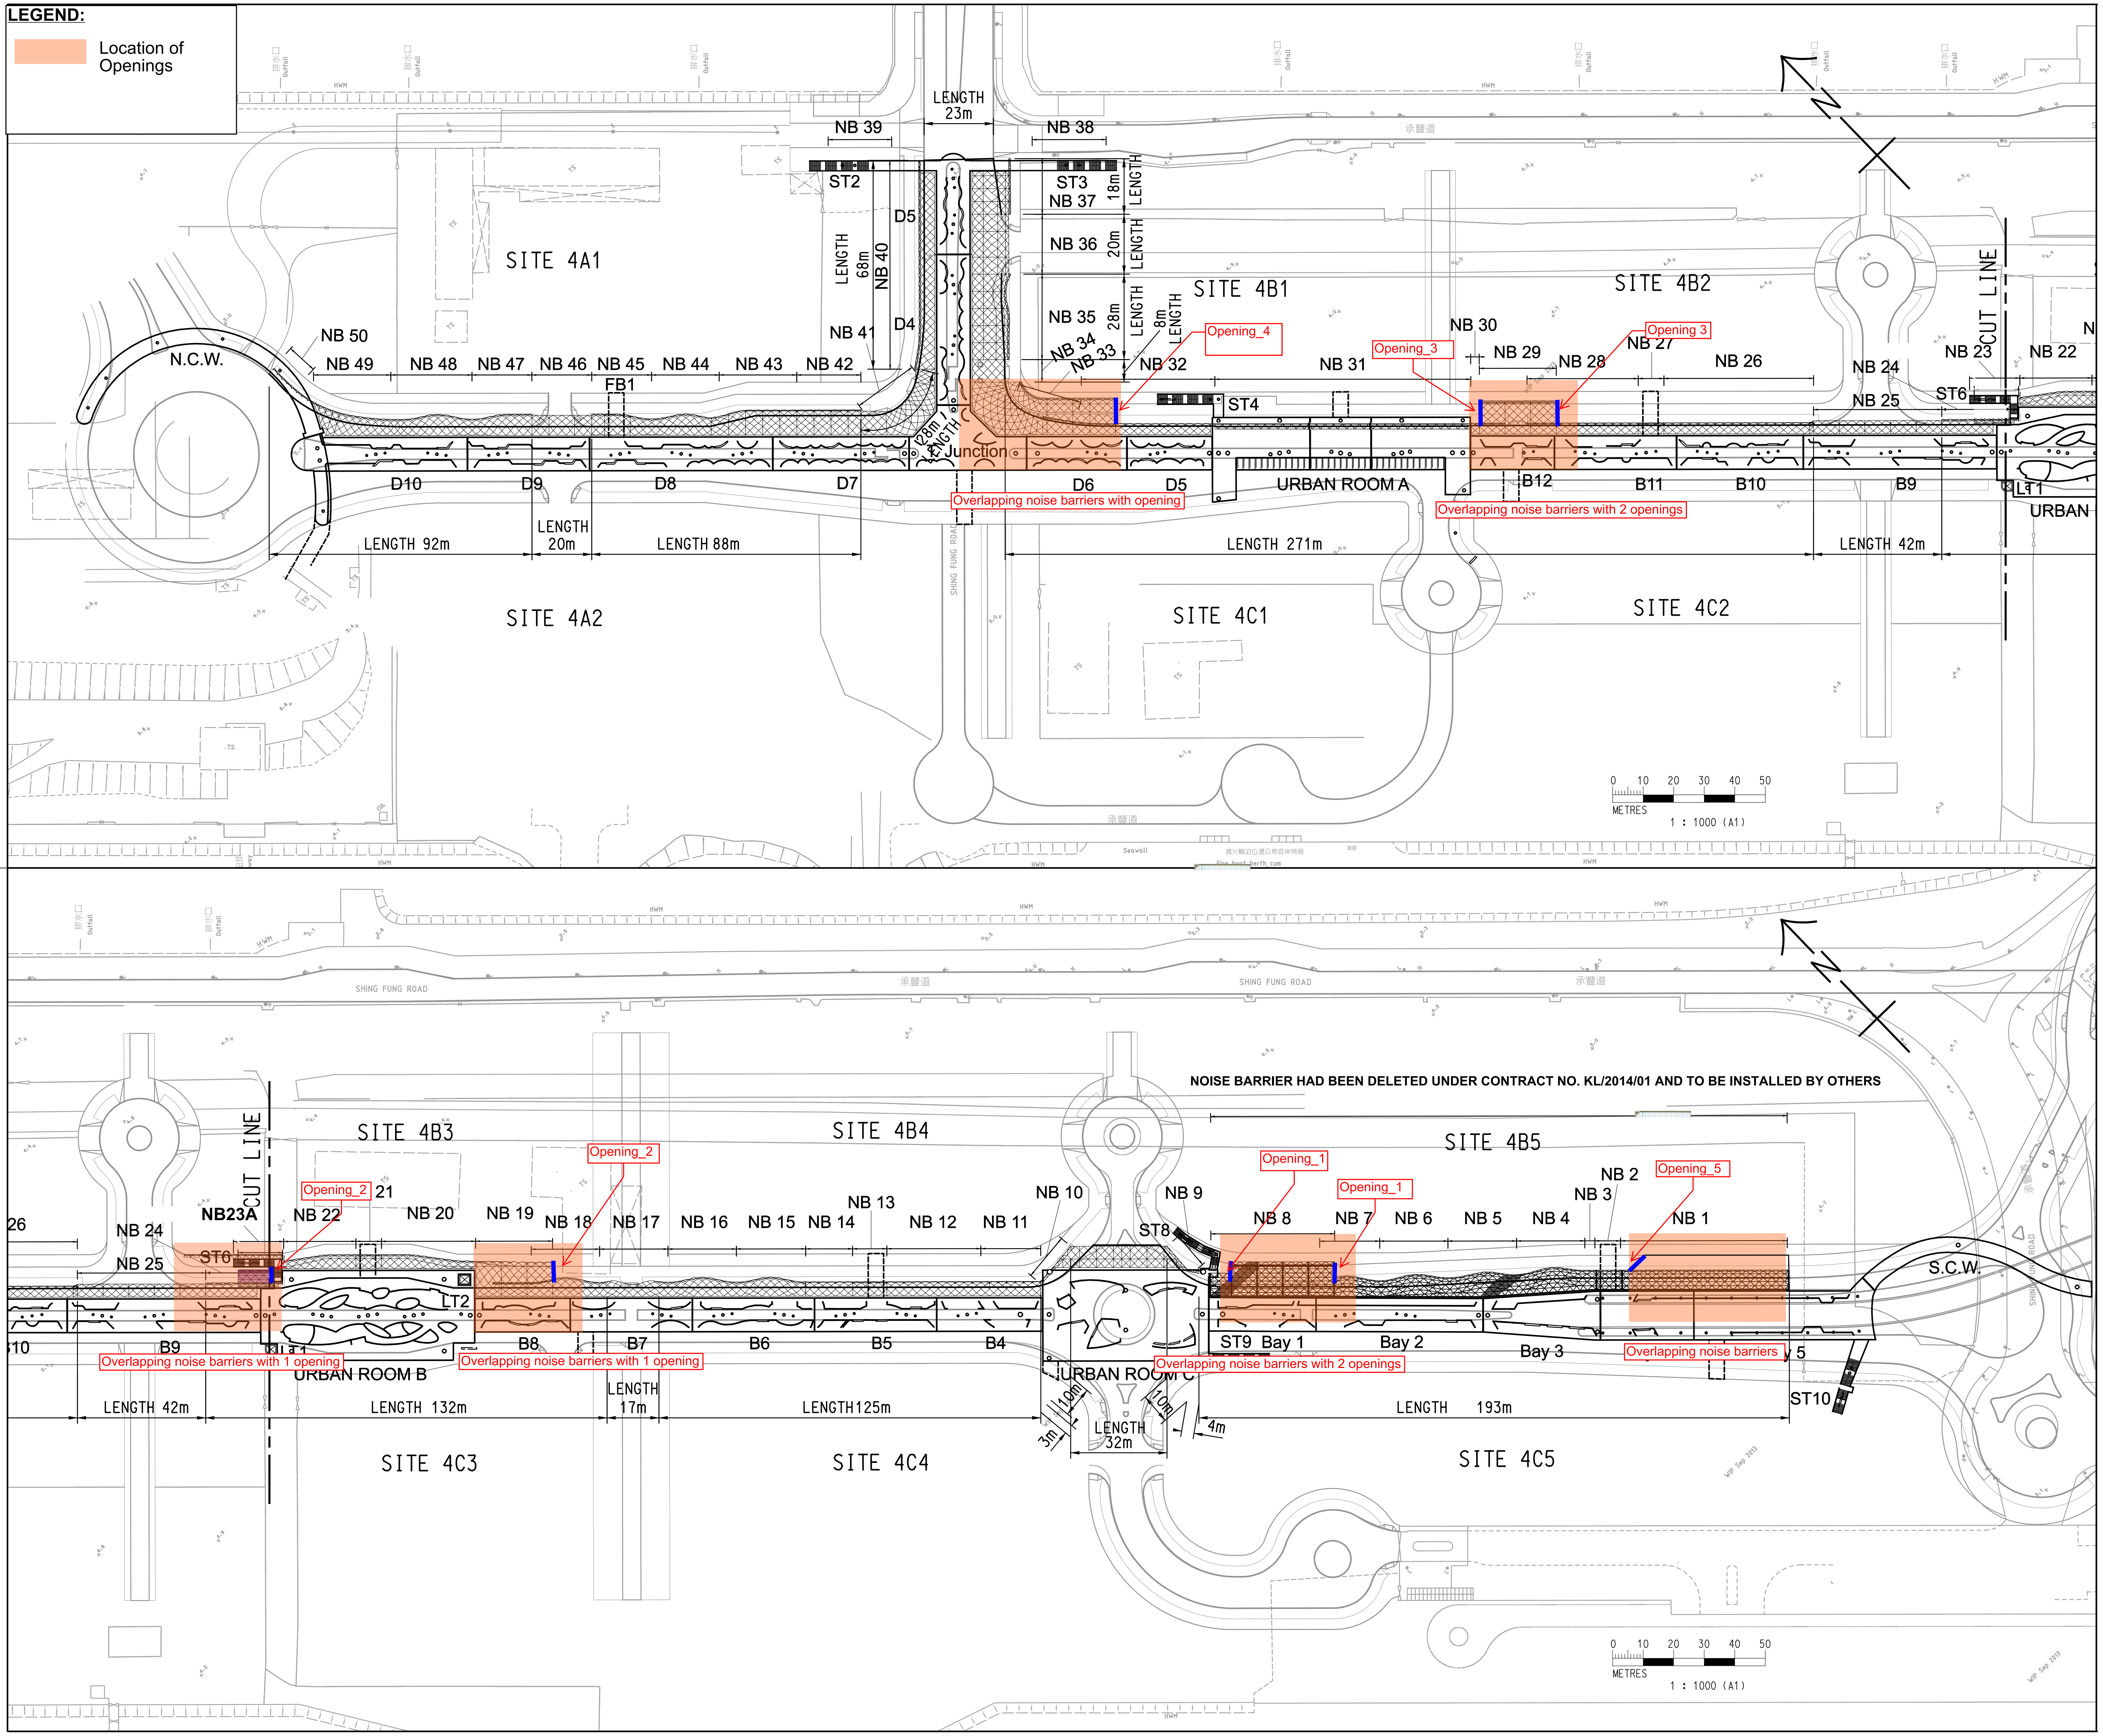

LEGEND:
Location of Openings
SITE 4A1
SITE 4A2
SITE 4B1
SITE 4B2
SITE 4C1
SITE 4C2
SITE 4B3
SITE 4B4
SITE 4B5
SITE 4C3
SITE 4C4
SITE 4C5
CUT LINE
N.C.W.
S.C.W.
Junction
URBAN ROOM A
URBAN ROOM B
URBAN ROOM C
Opening_1
Opening_2
Opening_3
Opening_4
Opening_5
Overlapping noise barriers with opening
Overlapping noise barriers with 2 openings
Overlapping noise barriers with 1 opening
Overlapping noise barriers
NOISE BARRIER HAD BEEN DELETED UNDER CONTRACT NO. KL/2014/01 AND TO BE INSTALLED BY OTHERS
LENGTH 92m
LENGTH 20m
LENGTH 88m
LENGTH 23m
LENGTH 271m
LENGTH 42m
LENGTH 132m
LENGTH 17m
LENGTH125m
LENGTH 32m
LENGTH 193m
SHING FUNG ROAD
METRES
1 : 1000 (A1)

FIGURE 2.1

DETAILED DESIGN OF OVERLAPPING NOISE BARRIERS

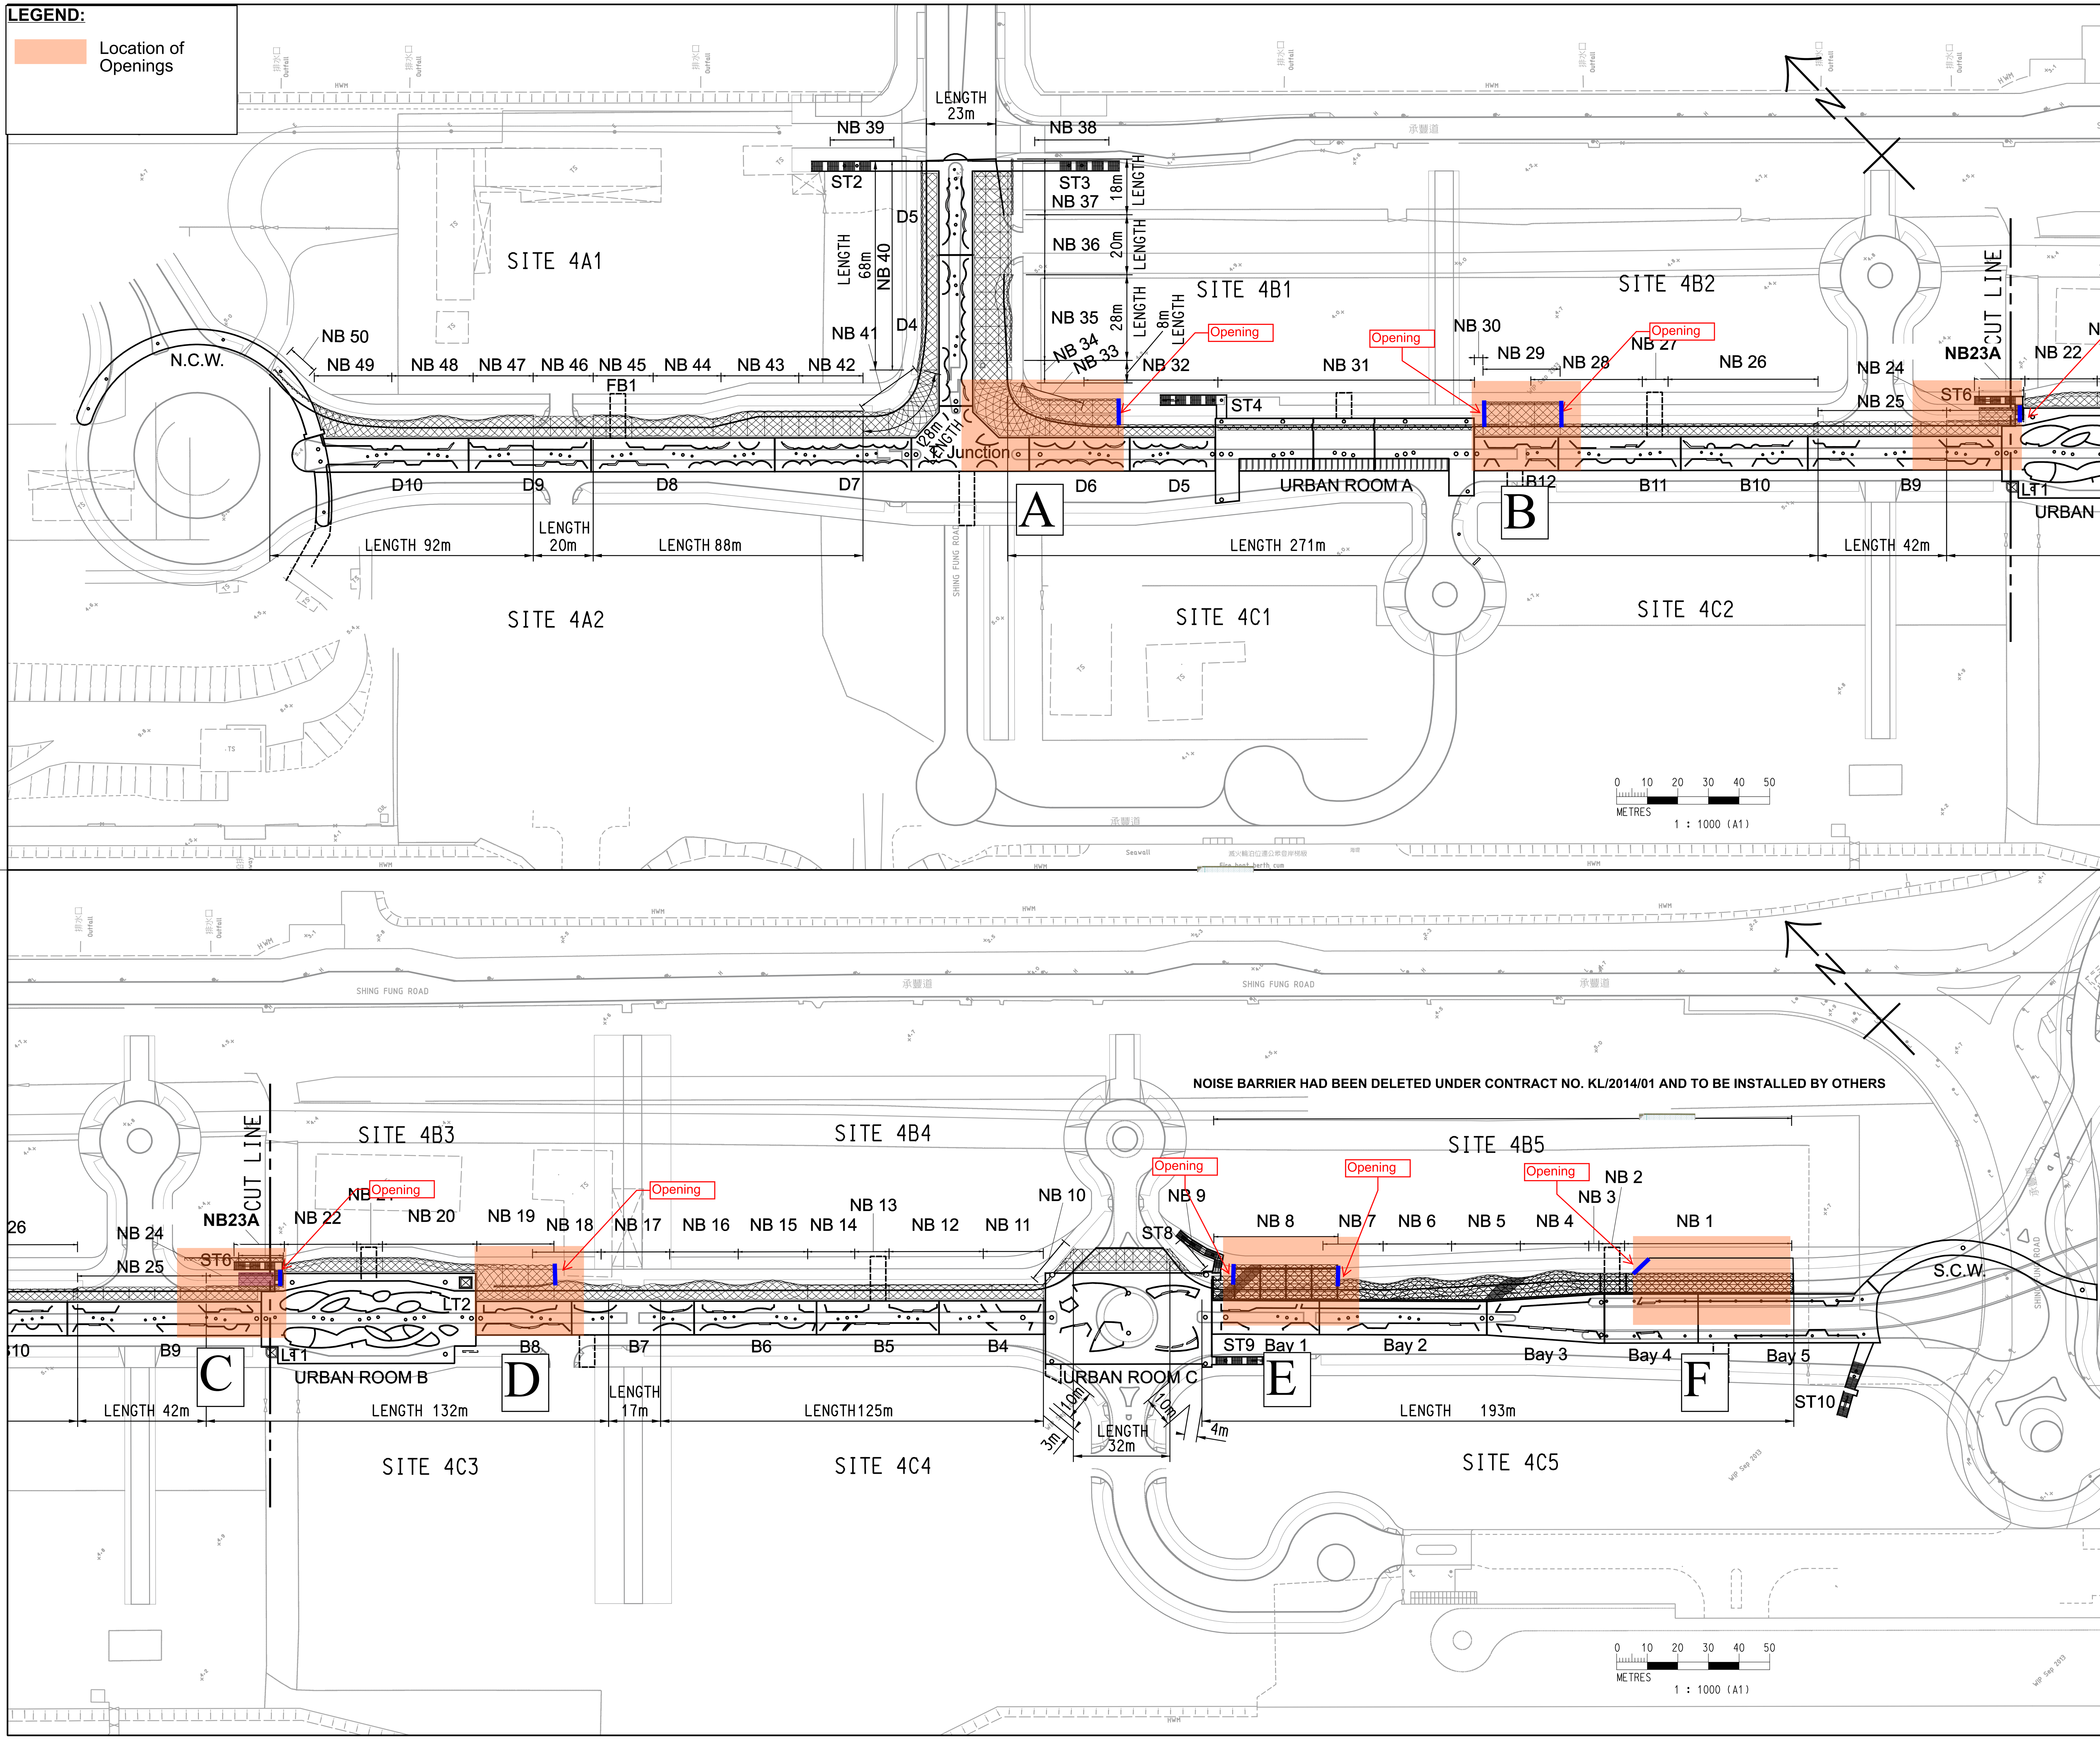

LEGEND:
Location of Openings
SITE 4A1
SITE 4A2
SITE 4B1
SITE 4B2
SITE 4C1
SITE 4C2
N.C.W.
NB 50
NB 49
NB 48
NB 47
NB 46
NB 45
NB 44
NB 43
NB 42
NB 41
NB 40
NB 39
NB 38
NB 37
NB 36
NB 35
NB 34
NB 33
NB 32
NB 31
NB 30
NB 29
NB 28
NB 27
NB 26
NB 24
NB 25
NB23A
NB 22
ST2
ST3
ST4
ST6
FB1
D10
D9
D8
D7
D6
D5
D4
B12
B11
B10
B9
LT1
Junction
URBAN ROOM A
URBAN
Opening
A
B
LENGTH 23m
LENGTH 68m
LENGTH 18m
LENGTH 20m
LENGTH 28m
LENGTH 8m
LENGTH 92m
LENGTH 20m
LENGTH 88m
LENGTH 271m
LENGTH 42m
CUT LINE
METRES
1 : 1000 (A1)
NOISE BARRIER HAD BEEN DELETED UNDER CONTRACT NO. KL/2014/01 AND TO BE INSTALLED BY OTHERS
SITE 4B3
SITE 4B4
SITE 4B5
SITE 4C3
SITE 4C4
SITE 4C5
NB 24
NB 25
NB23A
NB 22
NB 21
NB 20
NB 19
NB 18
NB 17
NB 16
NB 15
NB 14
NB 13
NB 12
NB 11
NB 10
NB 9
NB 8
NB 7
NB 6
NB 5
NB 4
NB 3
NB 2
NB 1
ST6
ST8
ST9
ST10
LT1
LT2
B9
B8
B7
B6
B5
B4
Bay 1
Bay 2
Bay 3
Bay 4
Bay 5
URBAN ROOM B
URBAN ROOM C
S.C.W.
C
D
E
F
LENGTH 42m
LENGTH 132m
LENGTH 17m
LENGTH125m
LENGTH 32m
LENGTH 193m
10m
3m
4m
SHING FUNG ROAD

Noise Barriers under
Contract No. ED/2018/01
Noise Barriers under
Contract No. ED/2018/01
absorptive material
with approx. 25m
length
absorptive material
with approx. 23m
length (zone Z1)
absorptive material
with approx. 12m
length
Overlapping
Zone Z6
Overlapping
Zone Z3
absorptive material
with approx. 20m
length
absorptive material
with approx. 34m
length
absorptive material
with approx. 15m
length
Overlapping
Zone Z1
Overlapping
Zone Z2
As advised by TD,
no absorptive mate-
rial to be provided.
As advised by TD,
no absorptive mate-
rial to be provided.
pedestrian crossing
absorptive material
with approx. 20m
length
pedestrian crossing
absorptive material
with approx. 8.5m
length
pedestrian crossing
bus lay-by
absorptive material
with approx. 15m
length
Overlapping
Zone Z4
Overlapping
Zone Z5

NB32-NB33 Overlapping (Exterior) (Zone Z1)

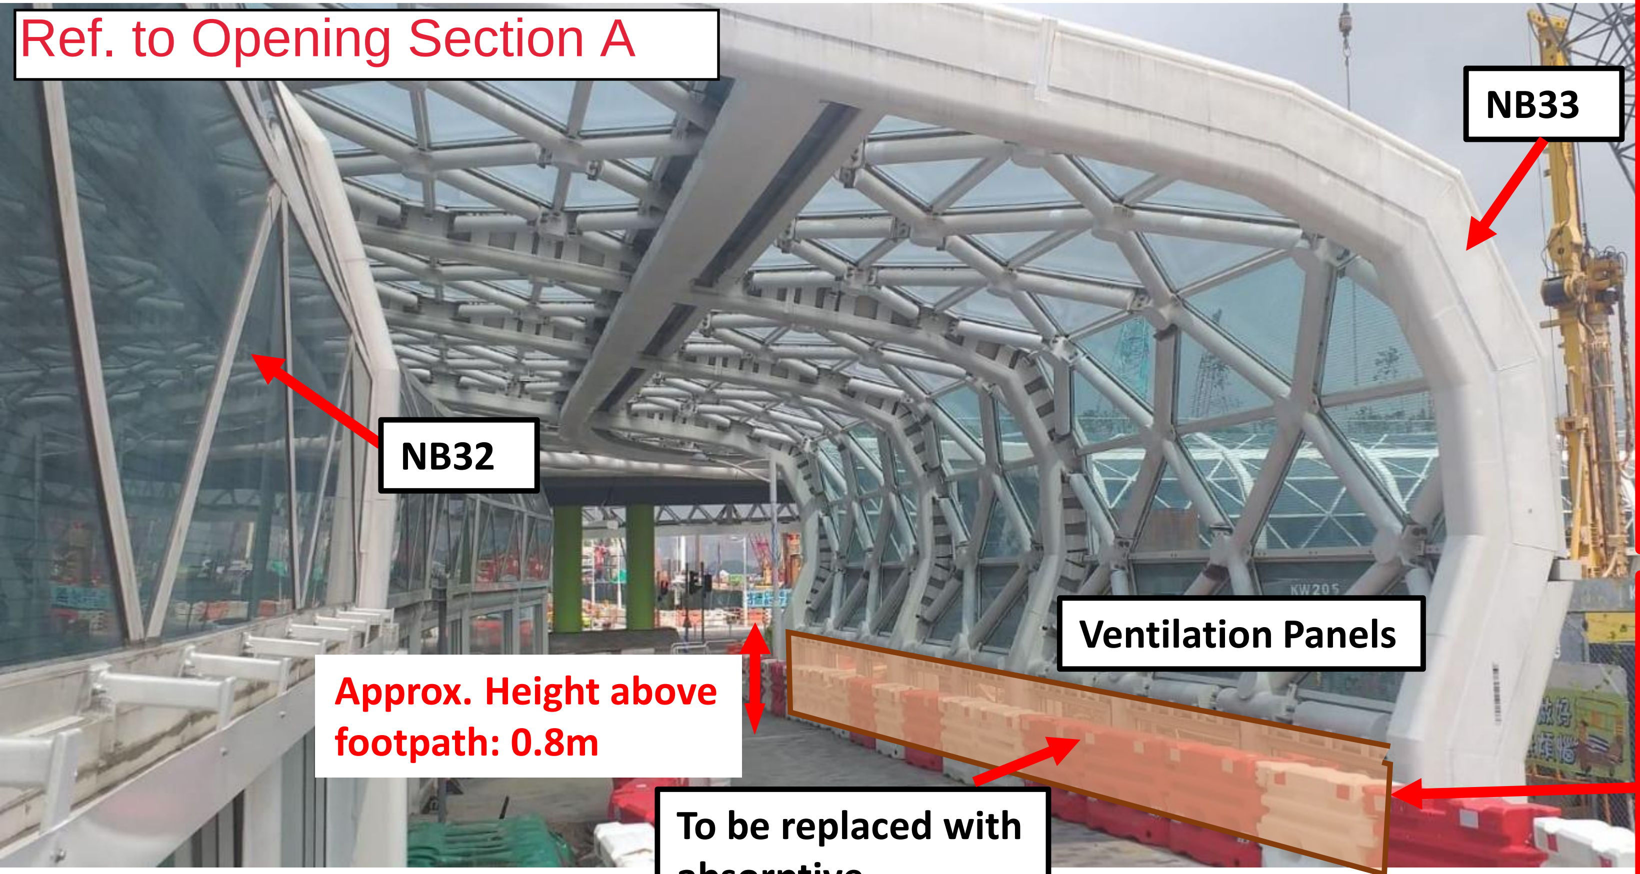

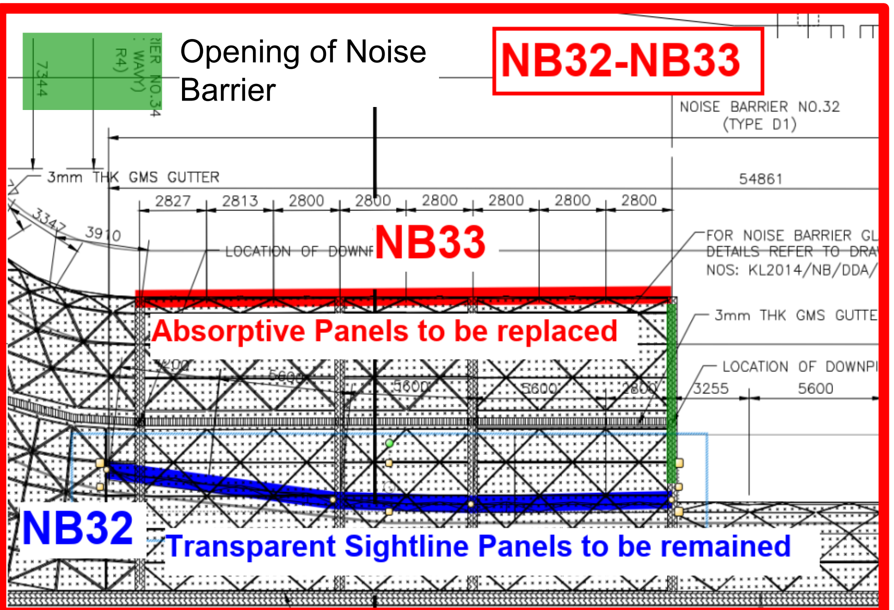

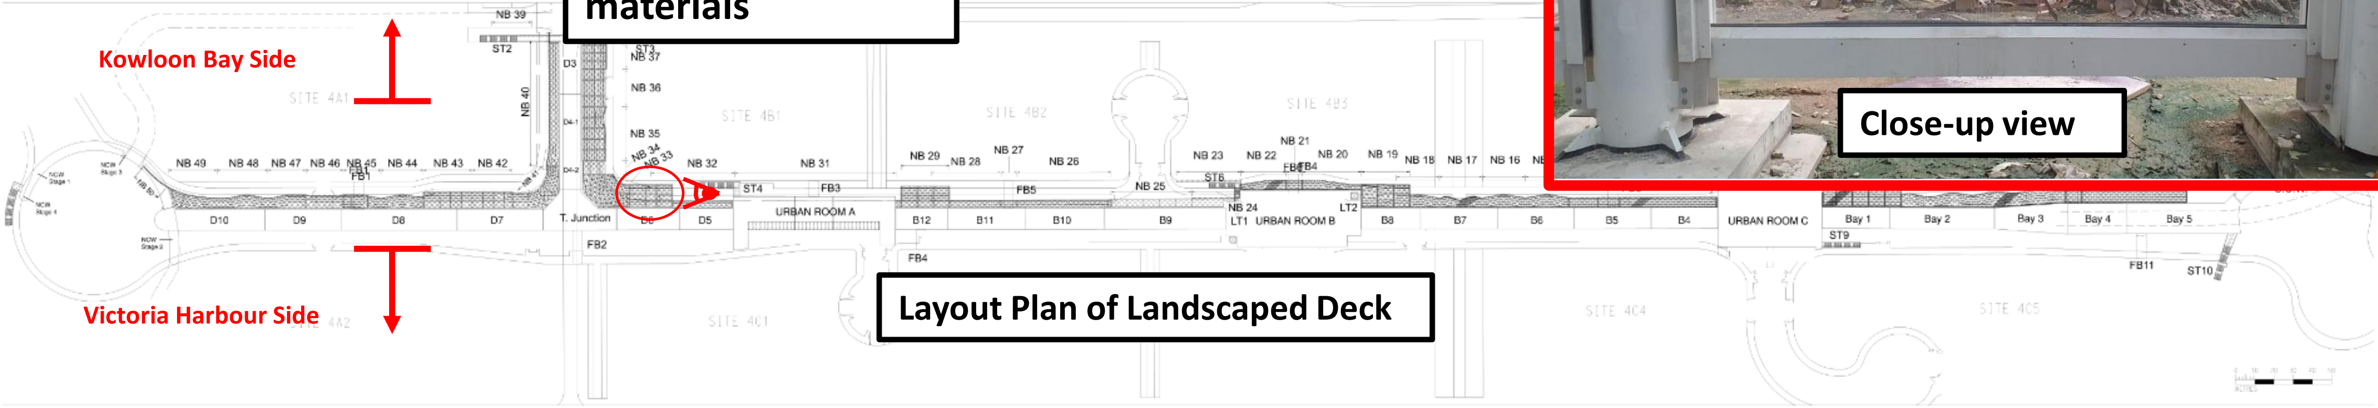

NB32-NB33 Overlapping (facing to carriageway) (Zone Z1)

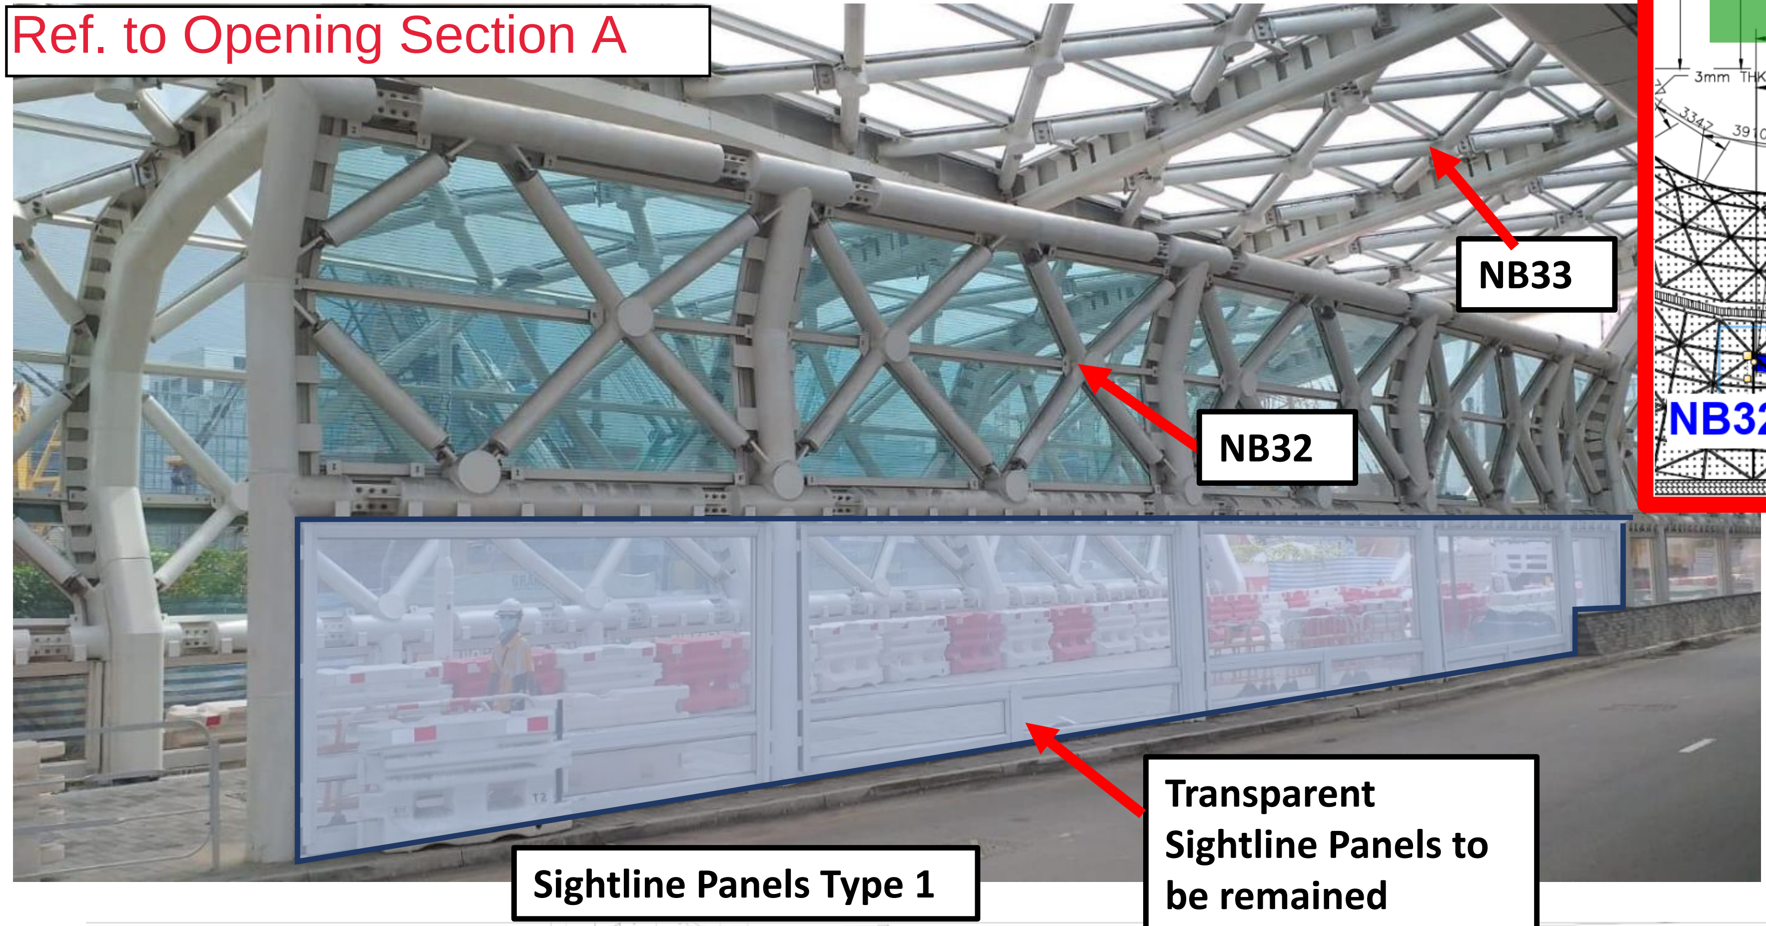

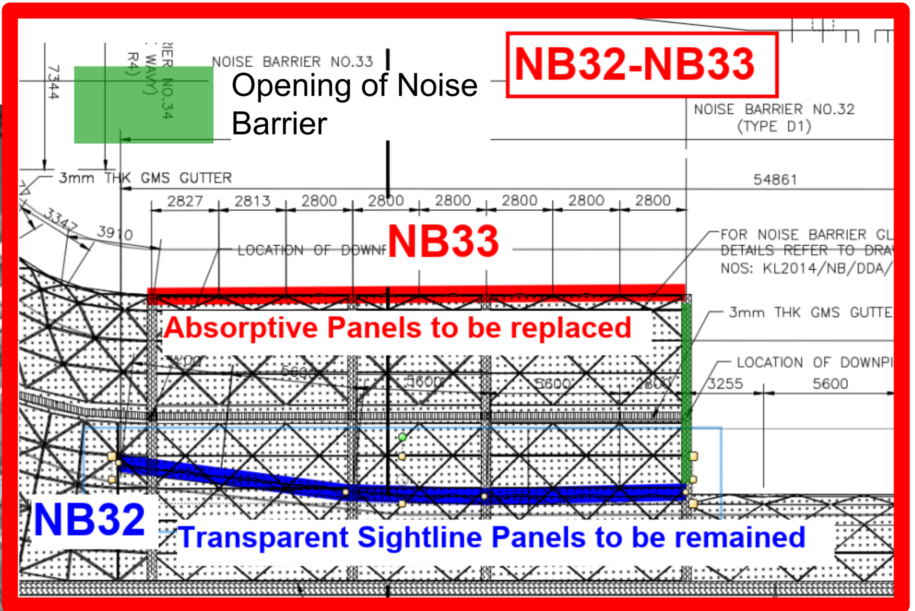

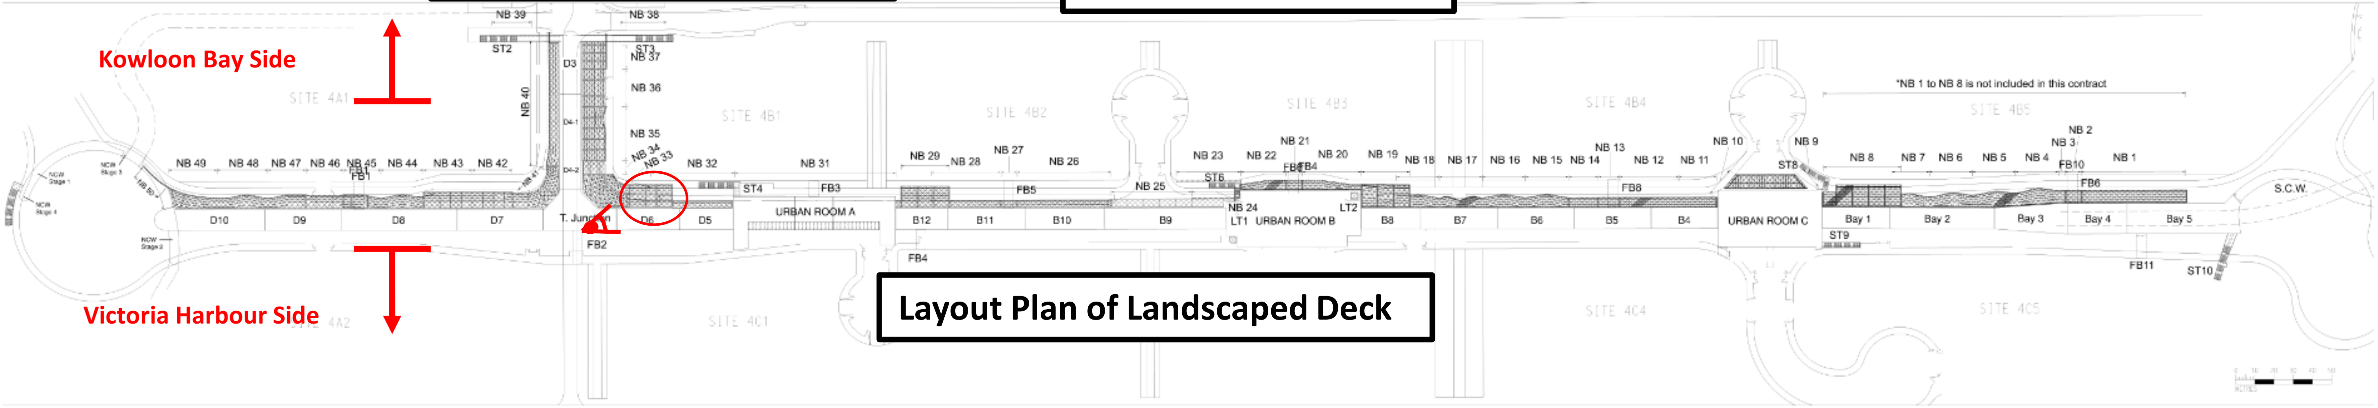

NB32-NB33 Overlapping (Zone Z1)

Ref. to Opening Section A

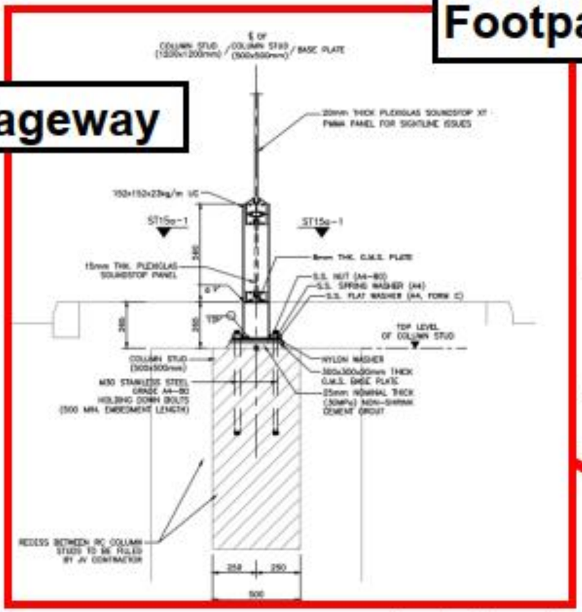

To be replaced by absorptive panel

Sightline Panels to be remained

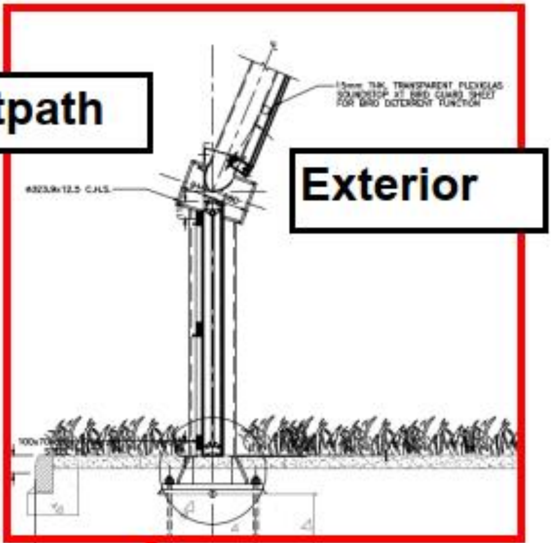

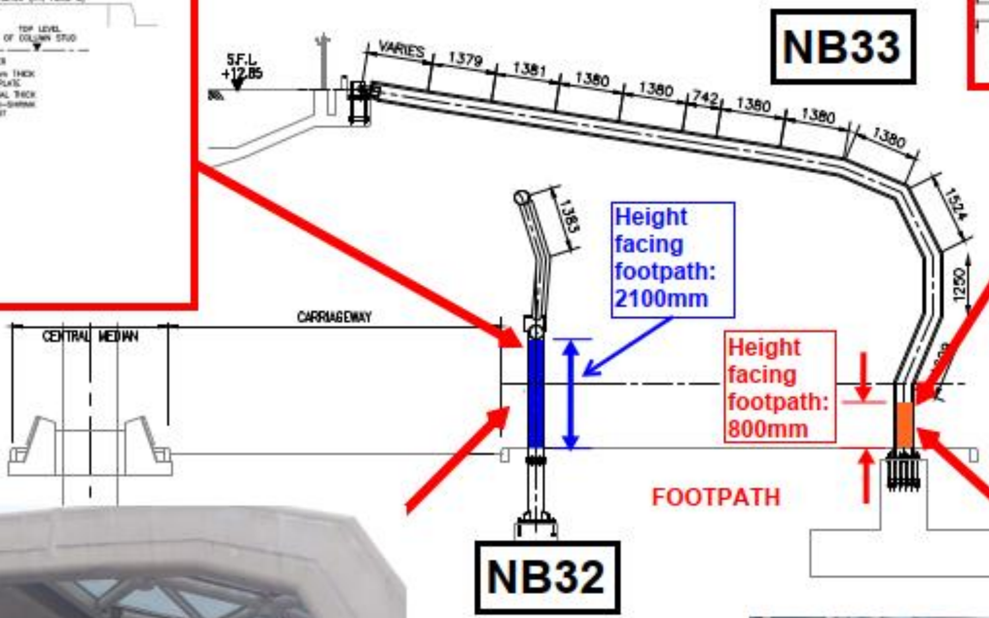

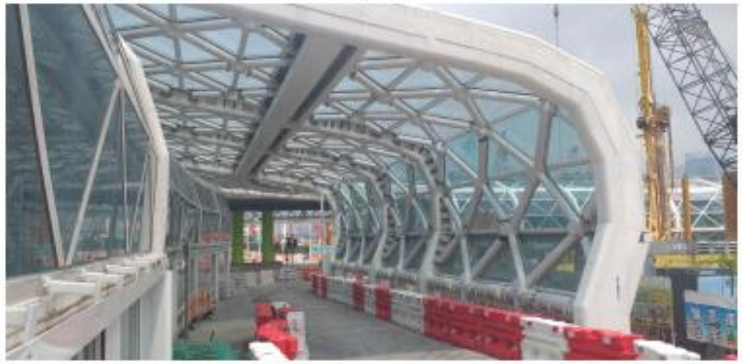

NB28-NB29 Overlapping (Exterior) (Zone Z2)

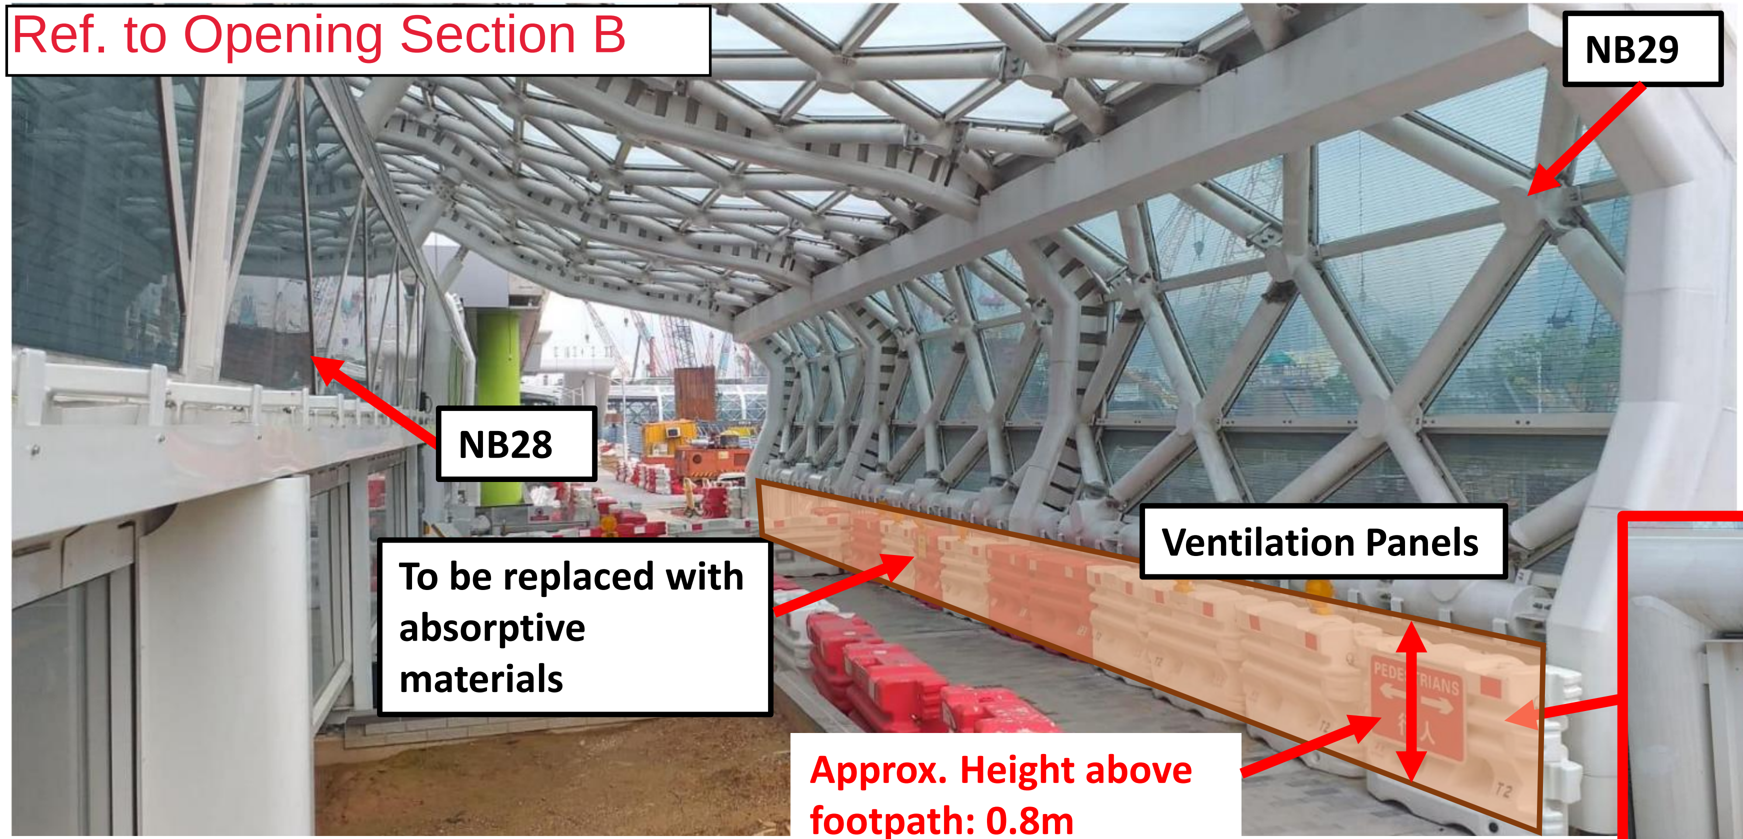

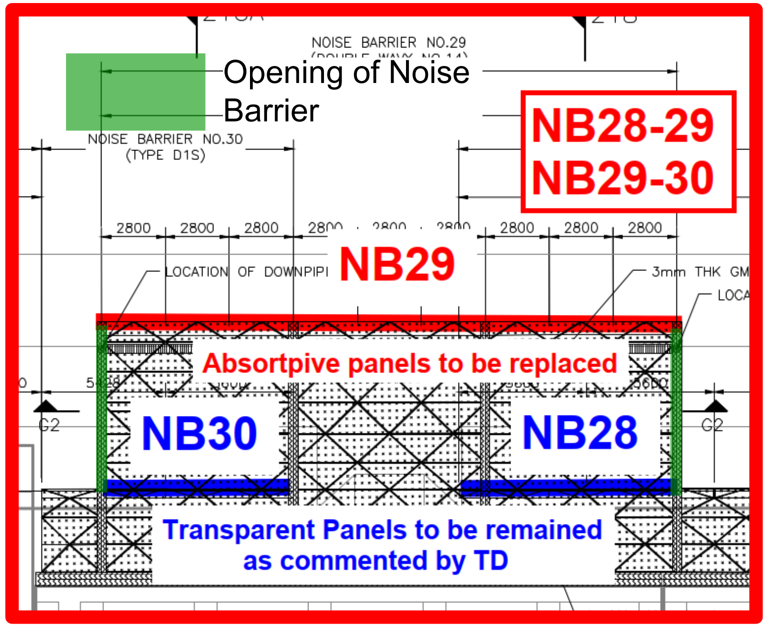

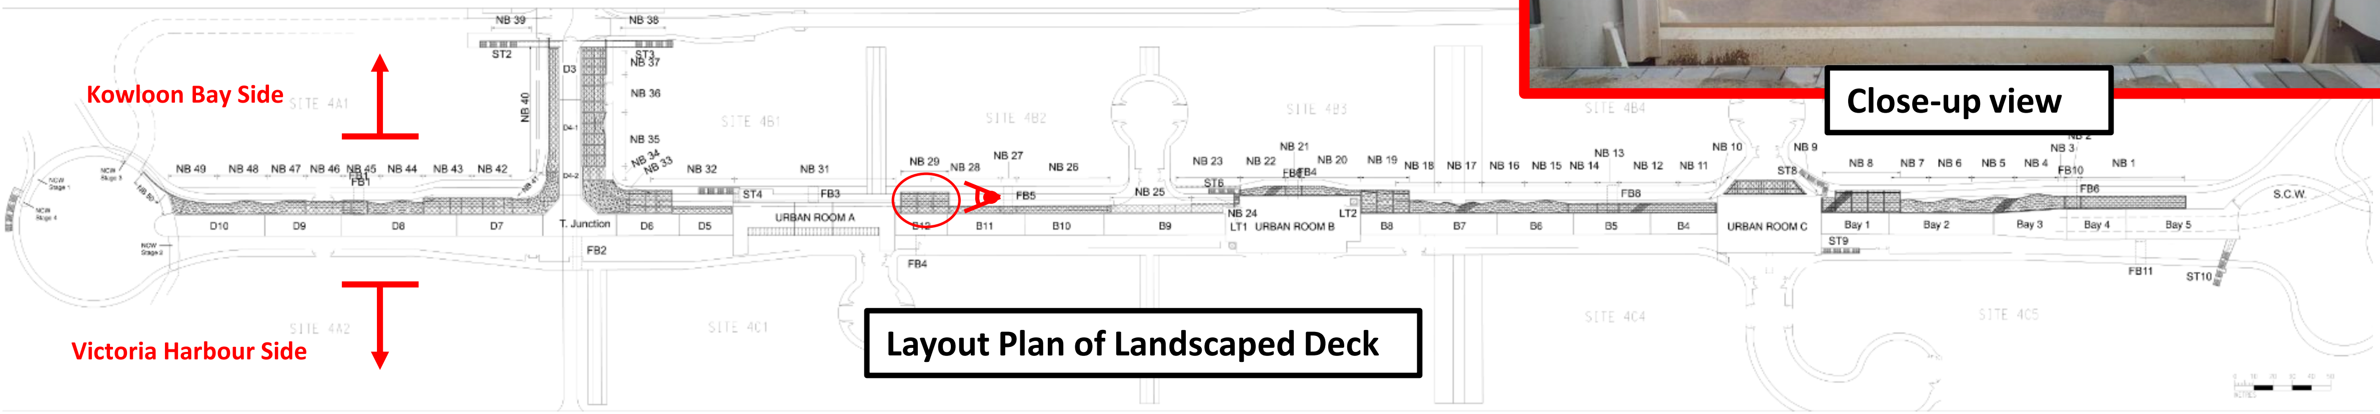

NB28-NB29 Overlapping (facing to carriageway) (Zone Z2)

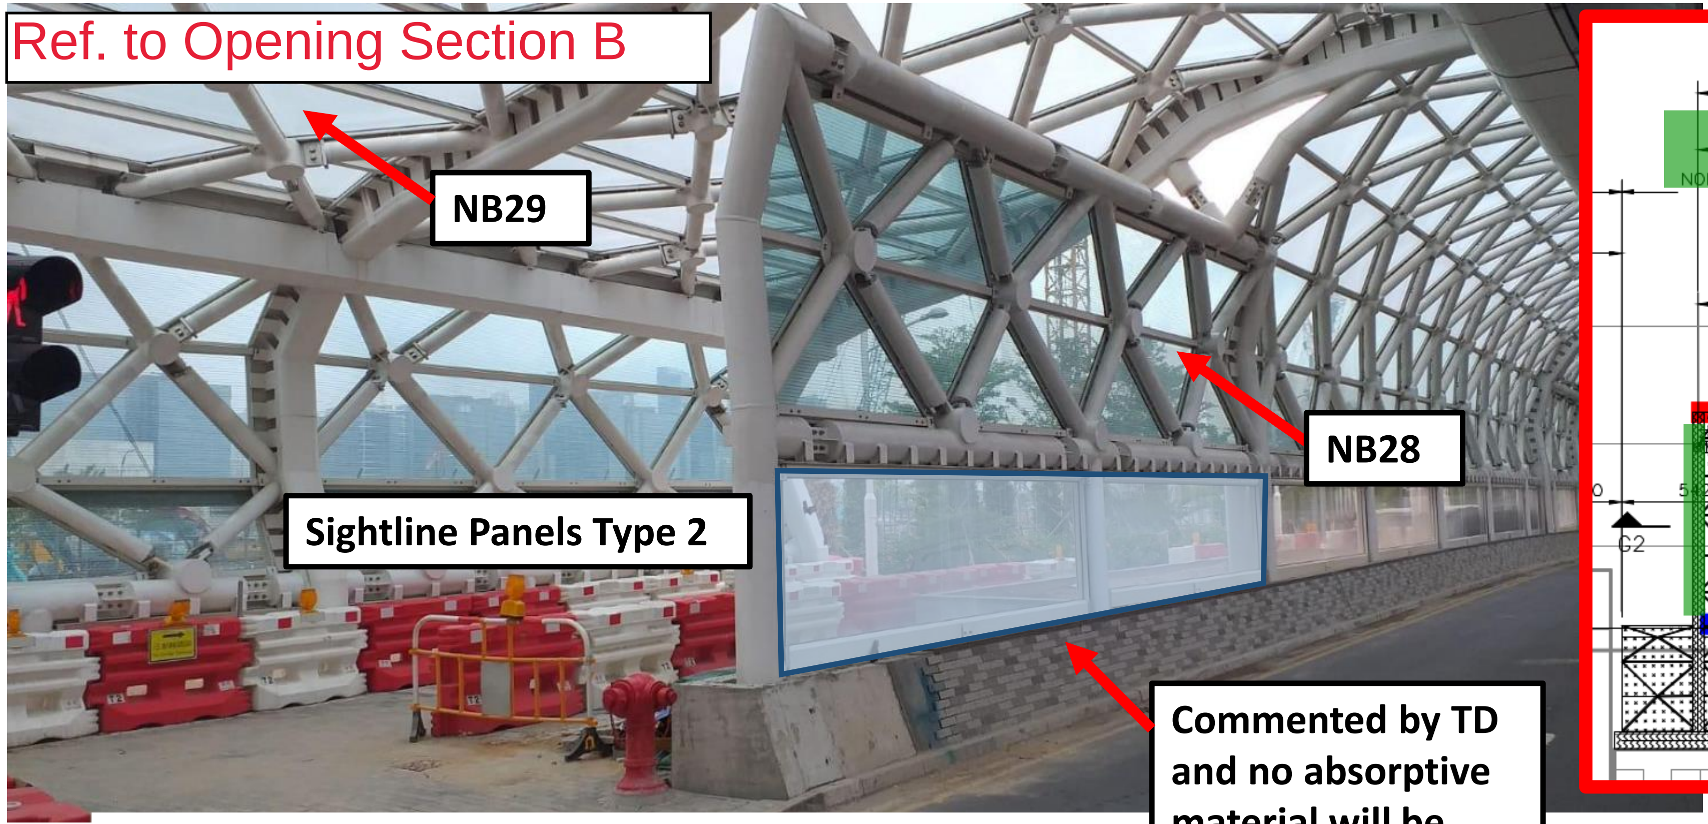

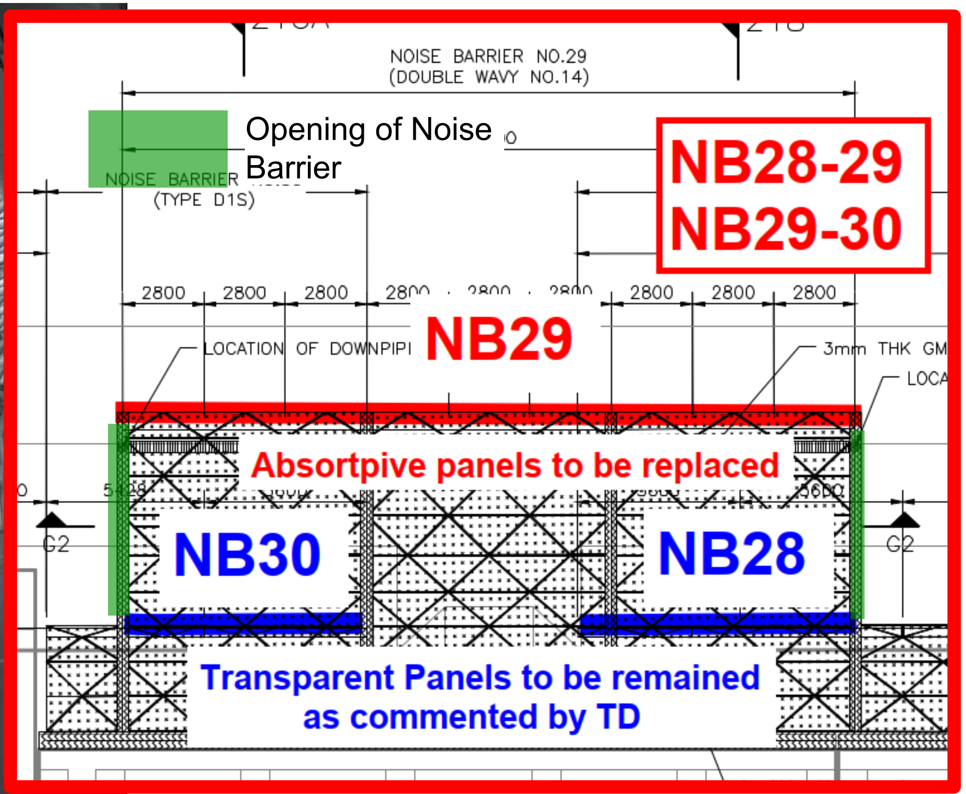

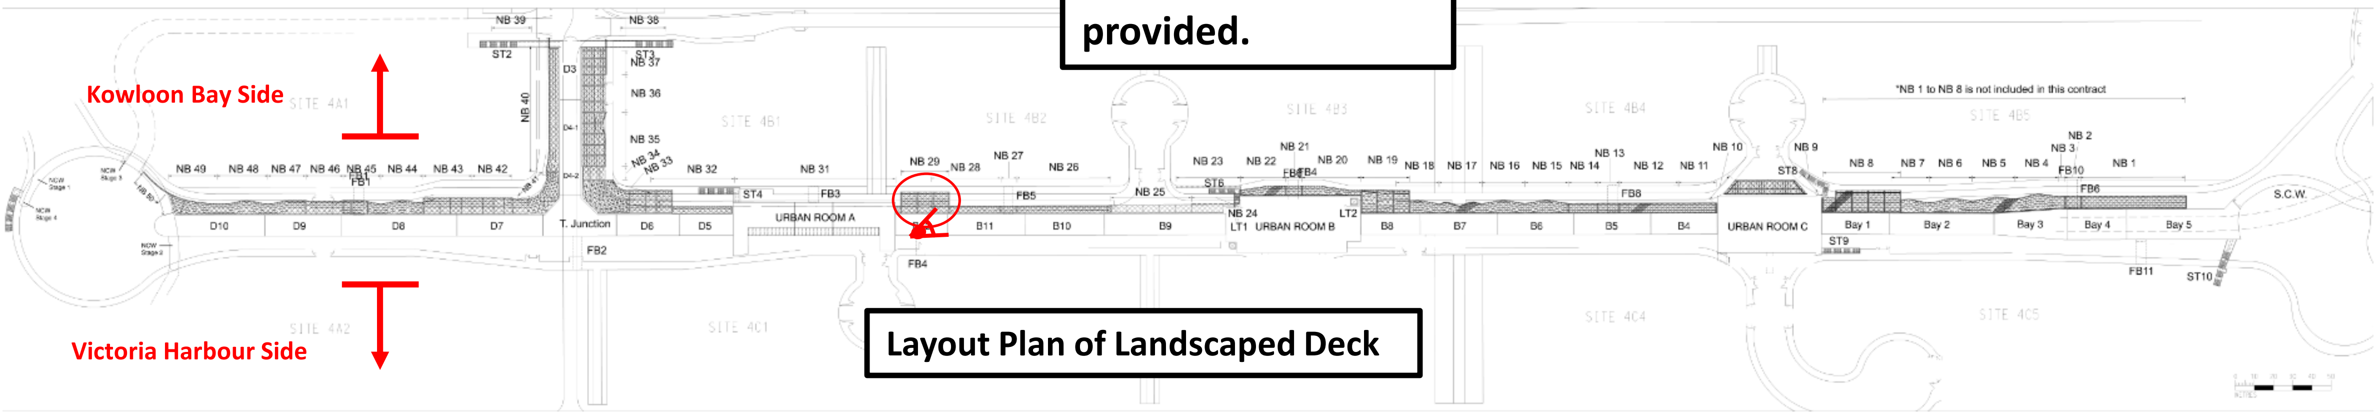

NB28-NB29 Overlapping (Zone Z2)

Ref. to Opening Section B

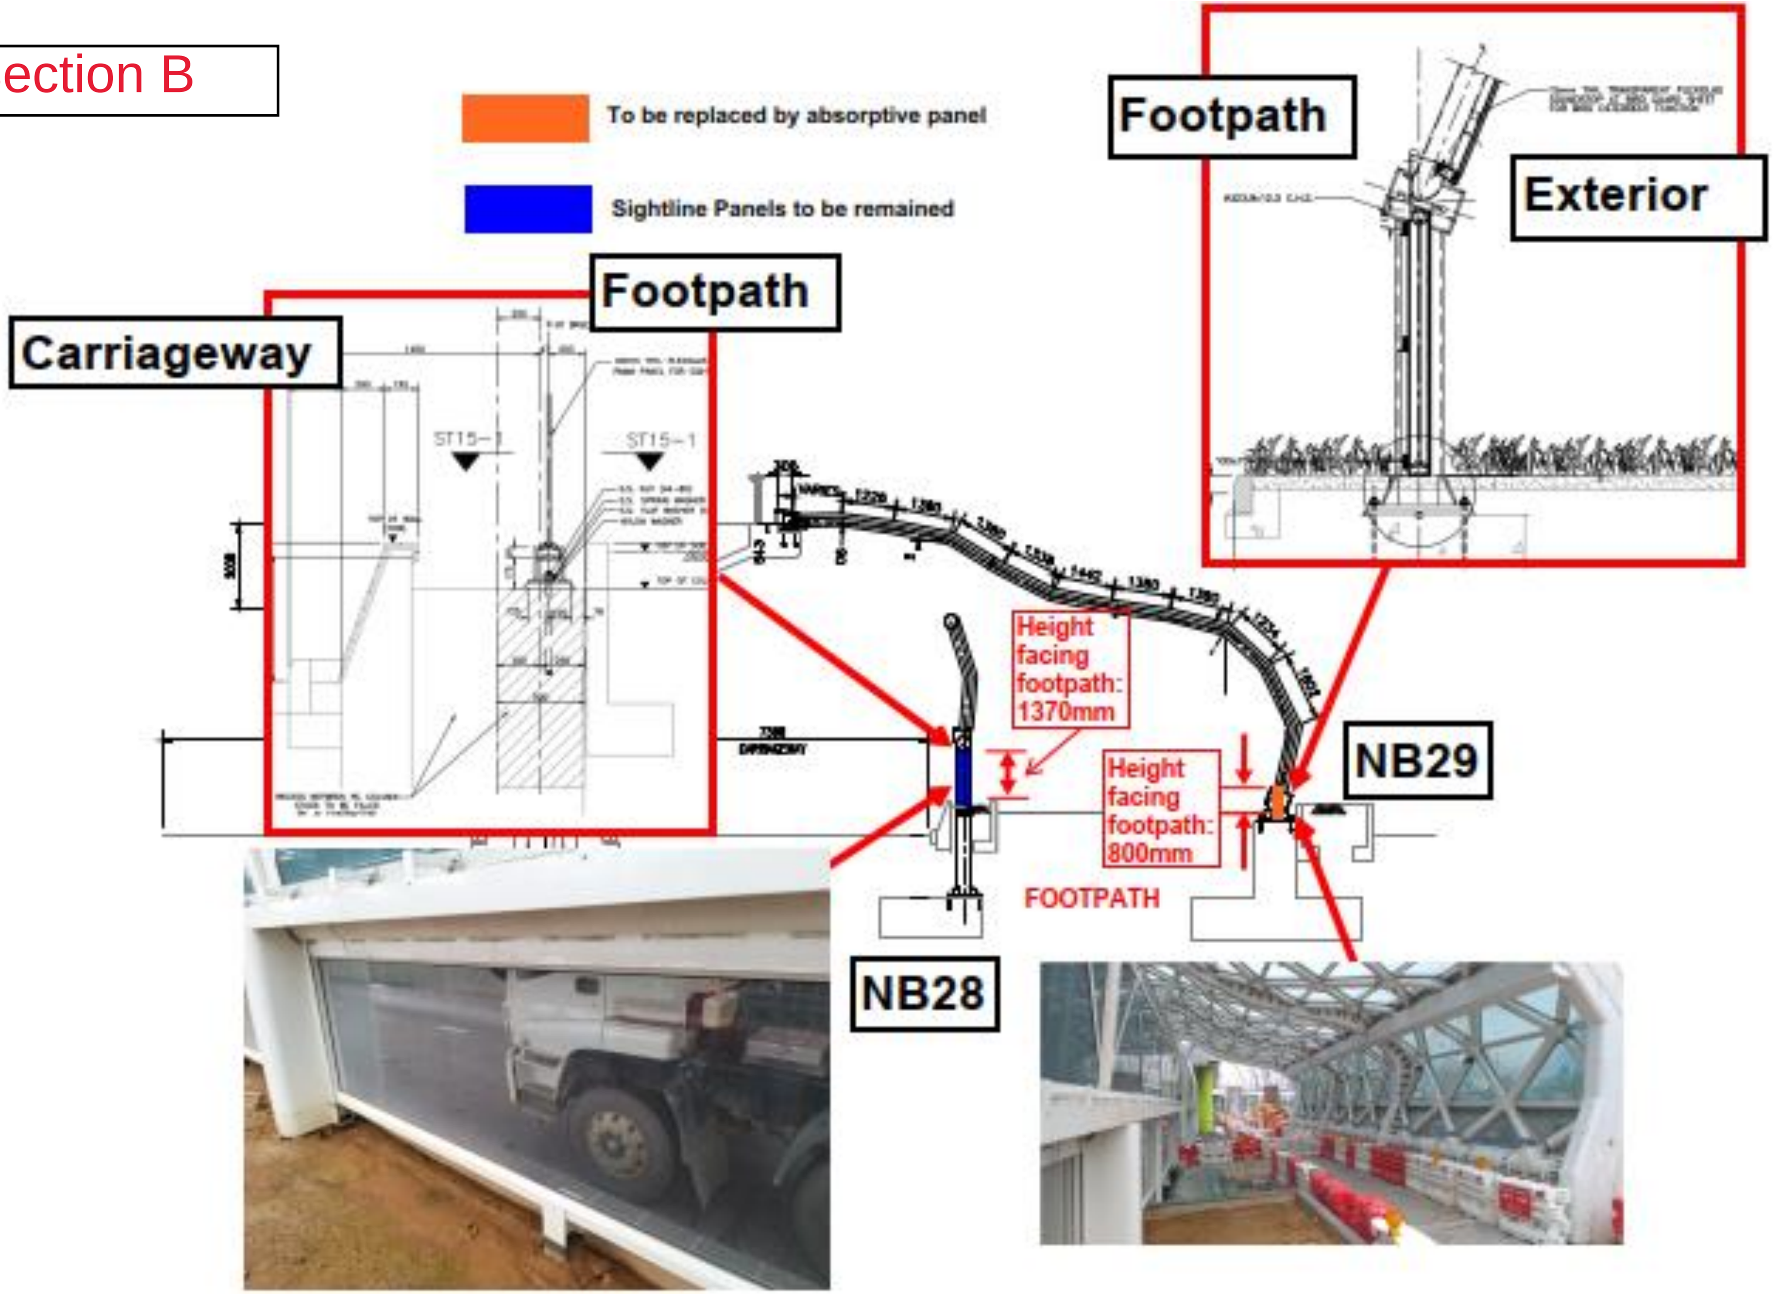

NB29-NB30 Overlapping (Exterior) (Zone Z2)

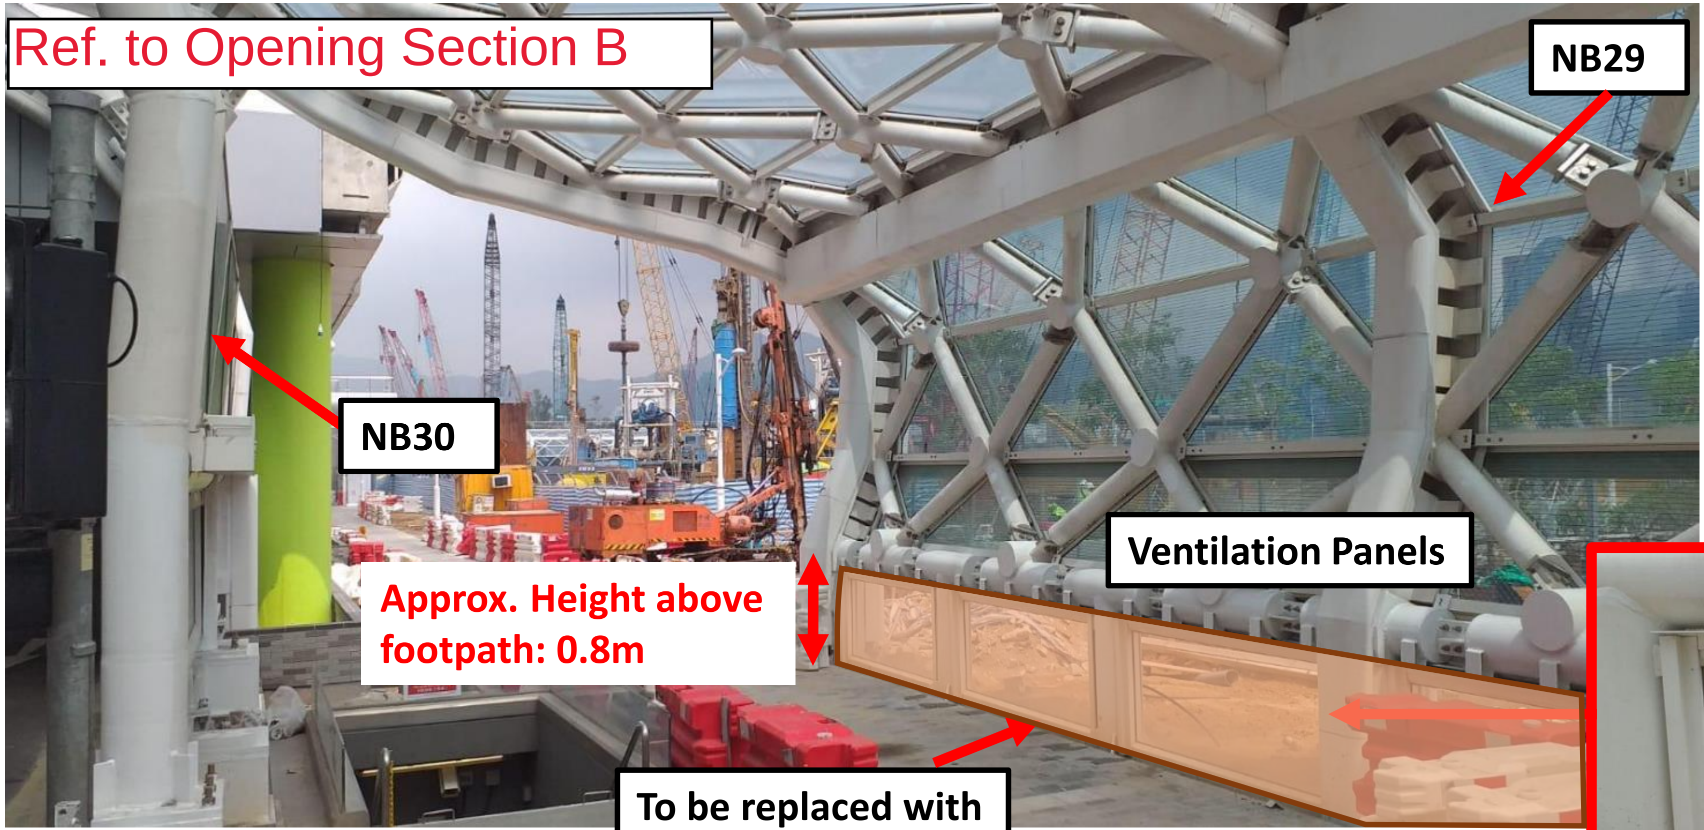

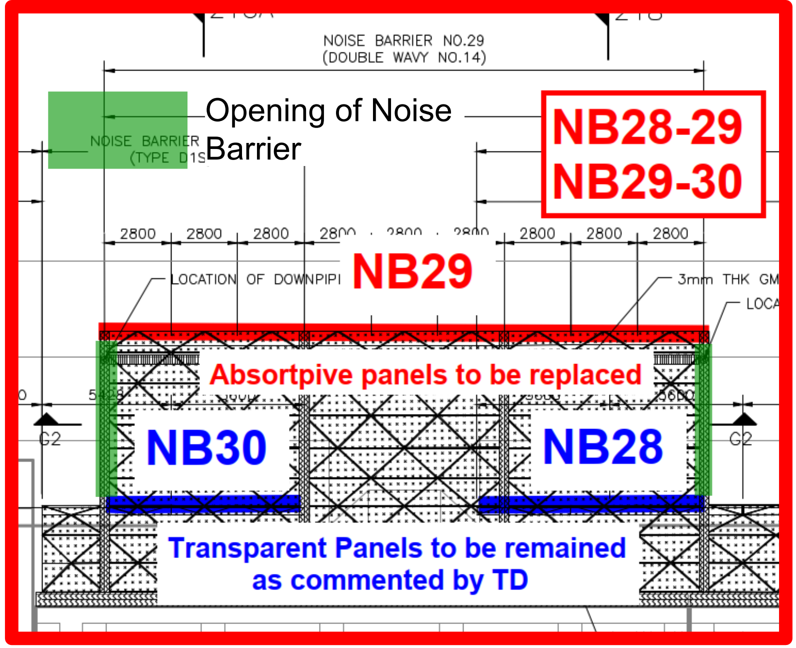

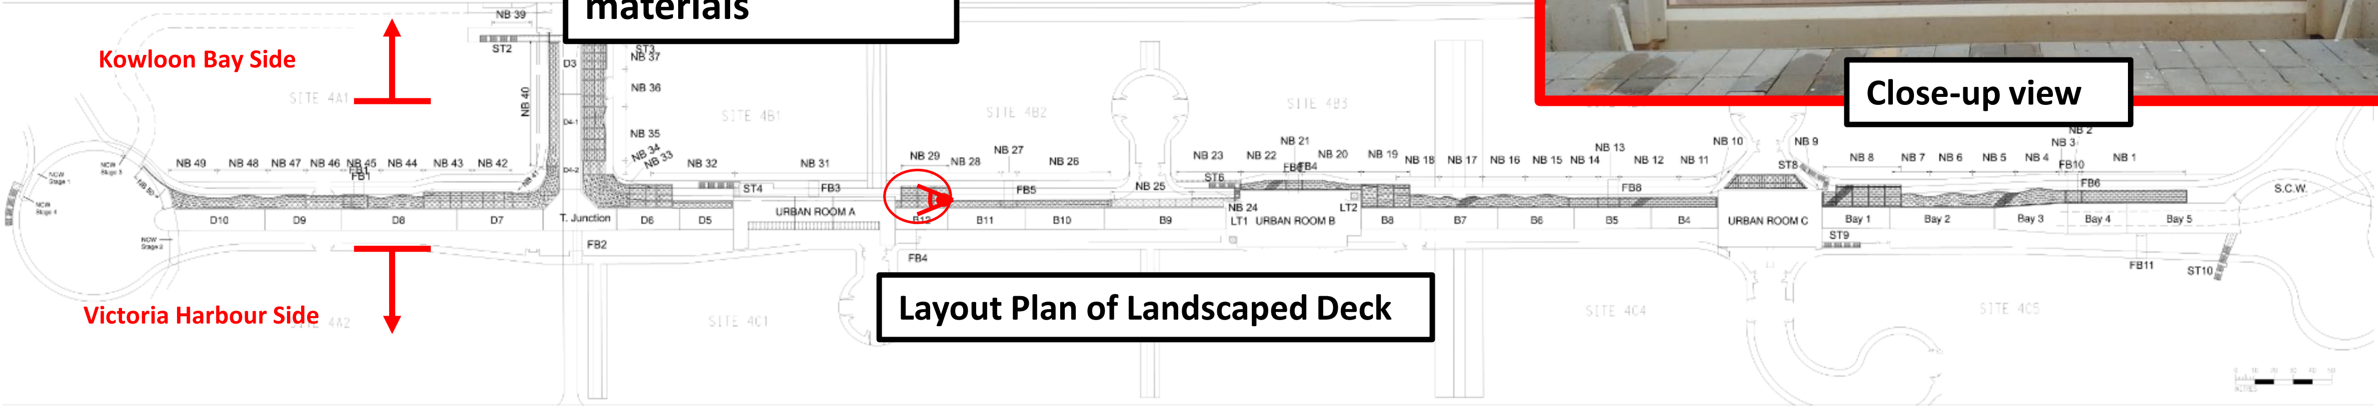

NB29-NB30 Overlapping (facing to carriageway) (Zone Z2)

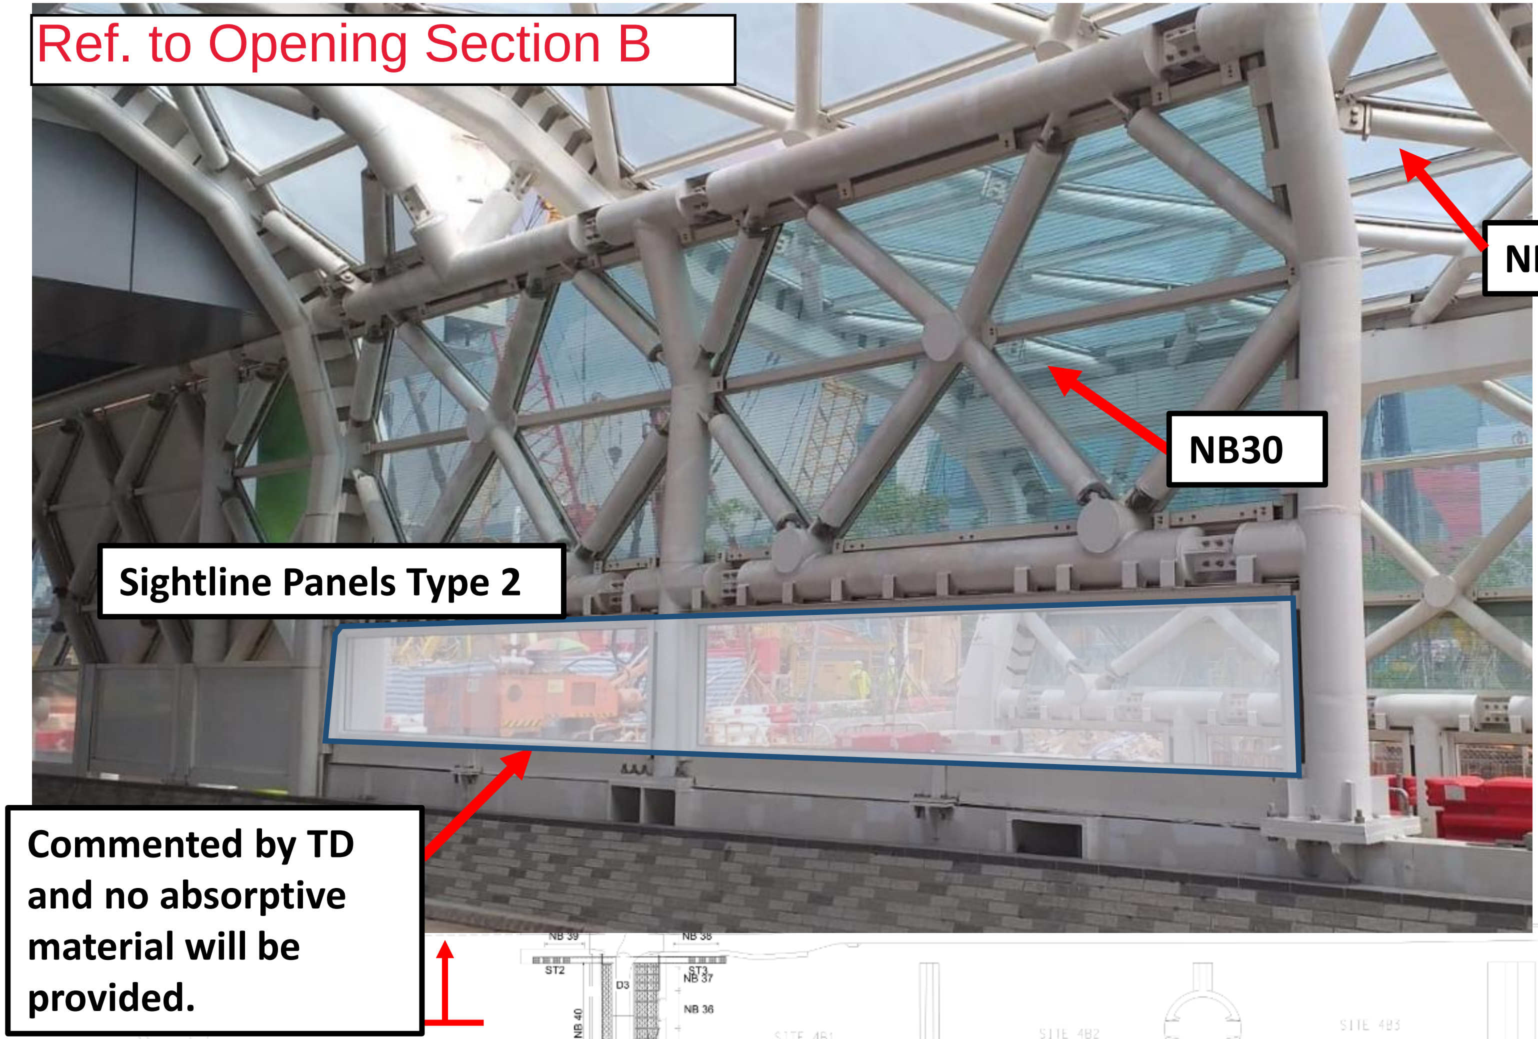

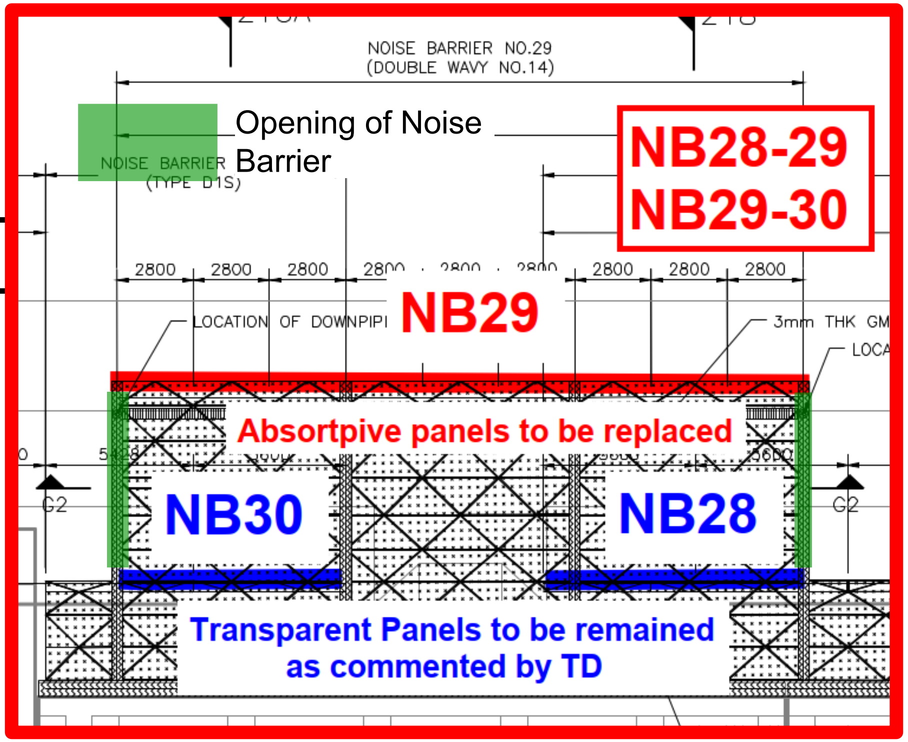

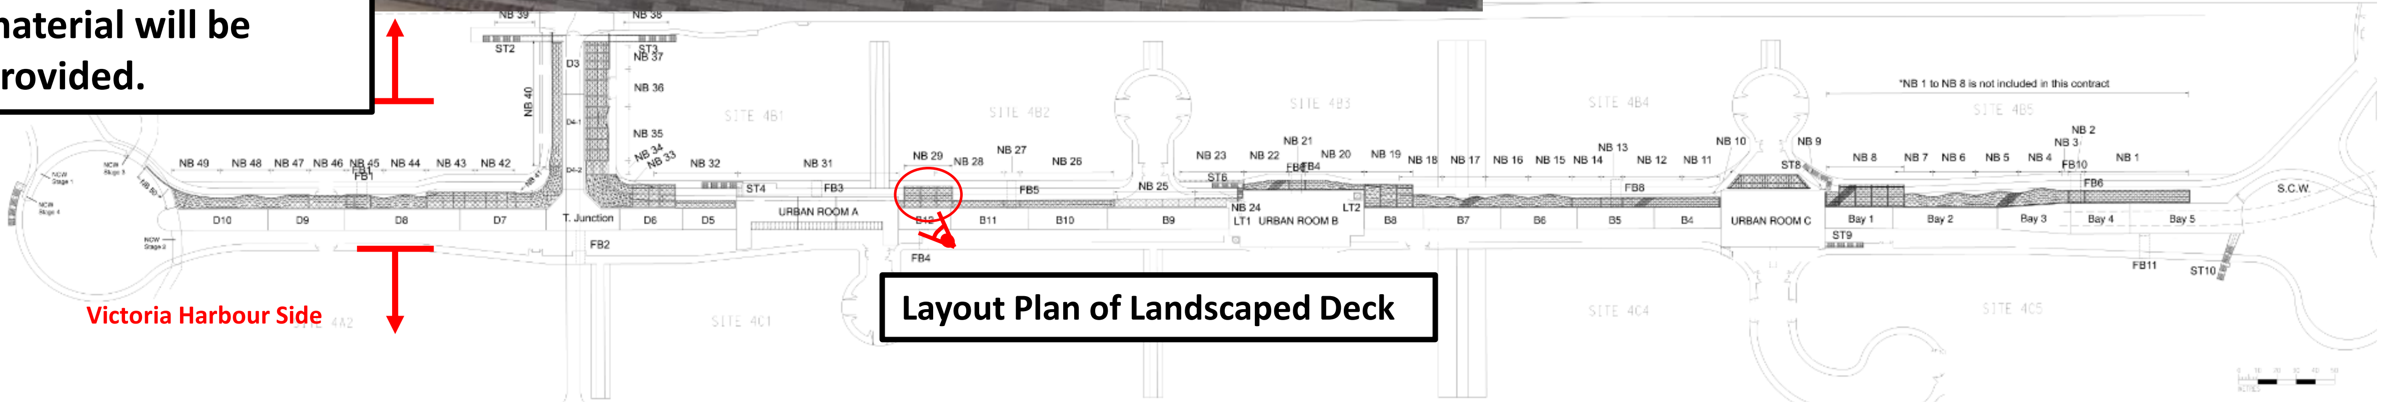

NB29-NB30 Overlapping (Zone Z2)

Ref. to Opening Section B

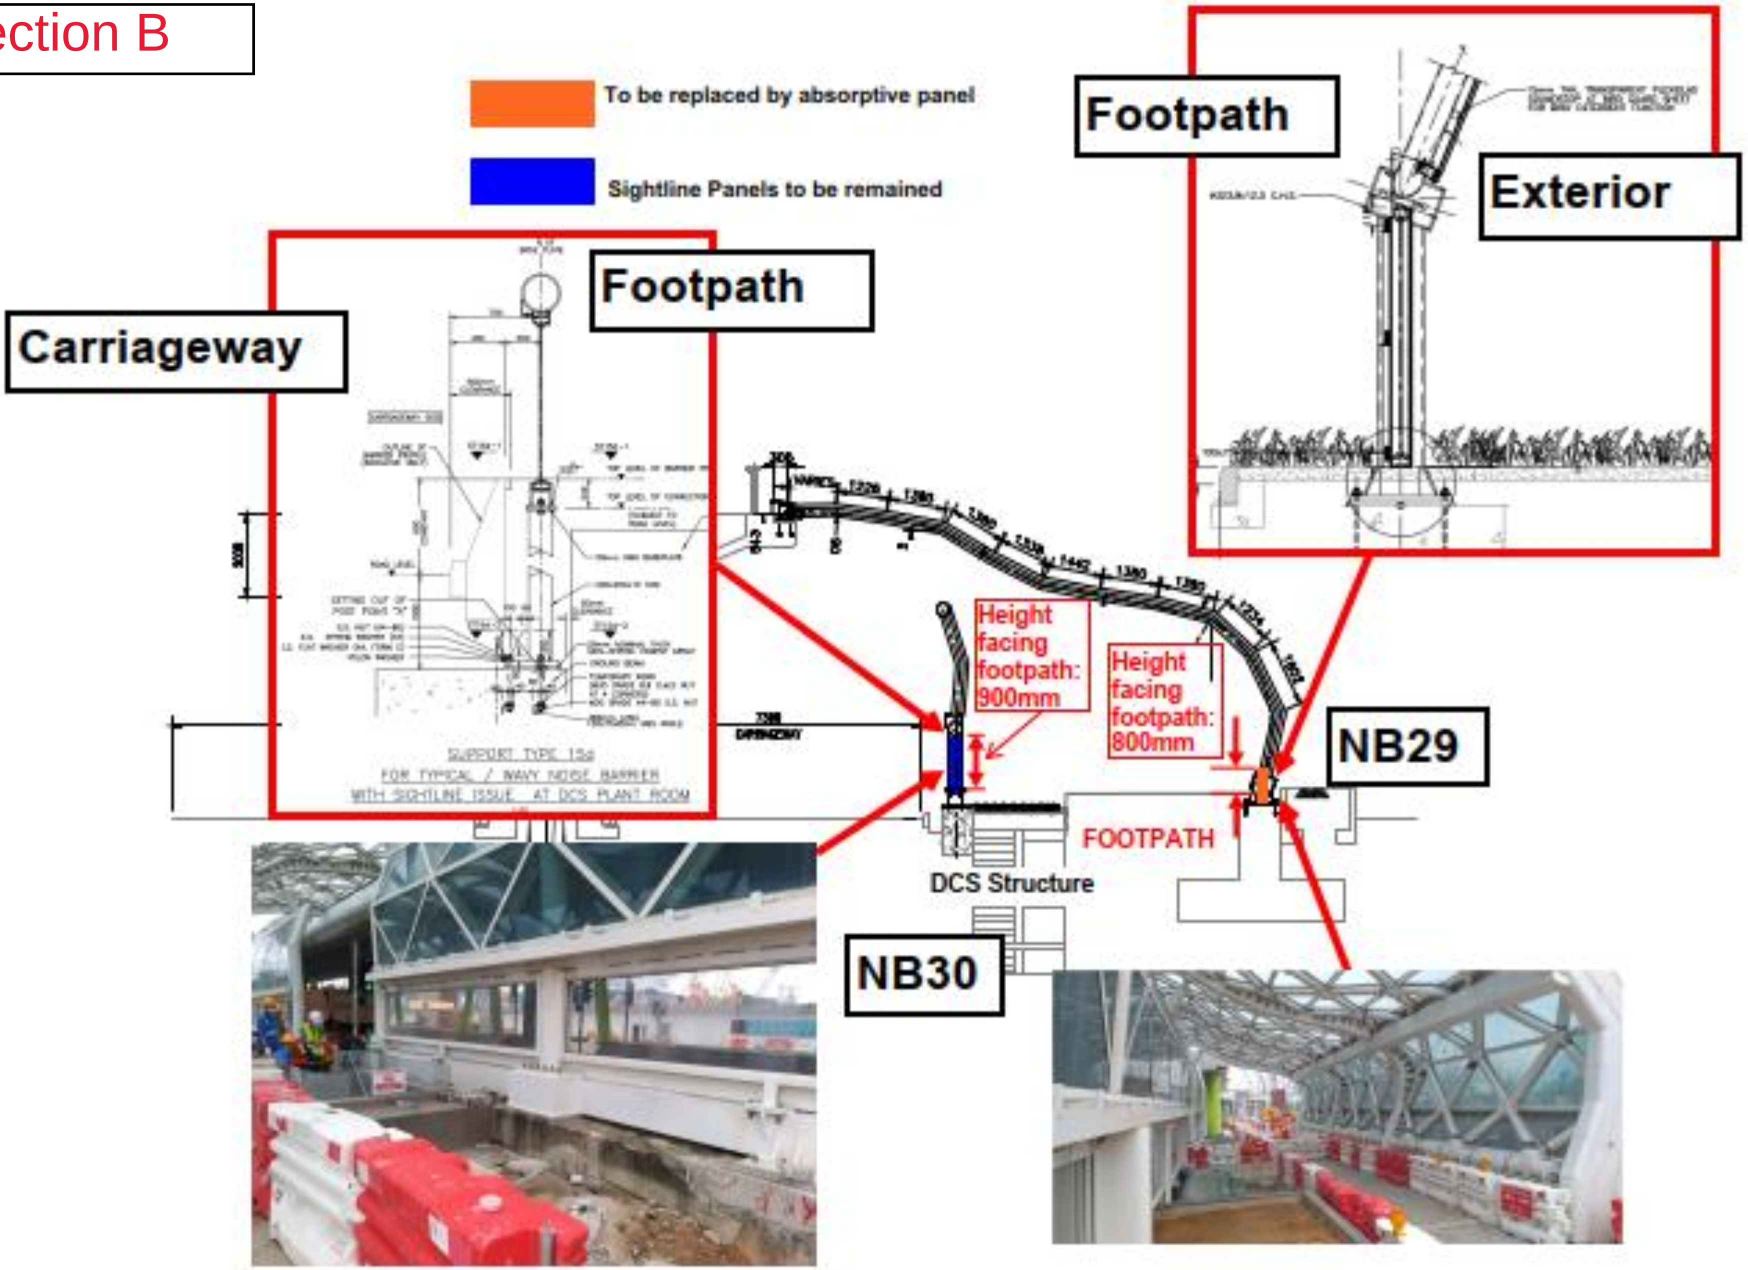

NB18-NB19 Overlapping (Exterior) (Zone Z3)

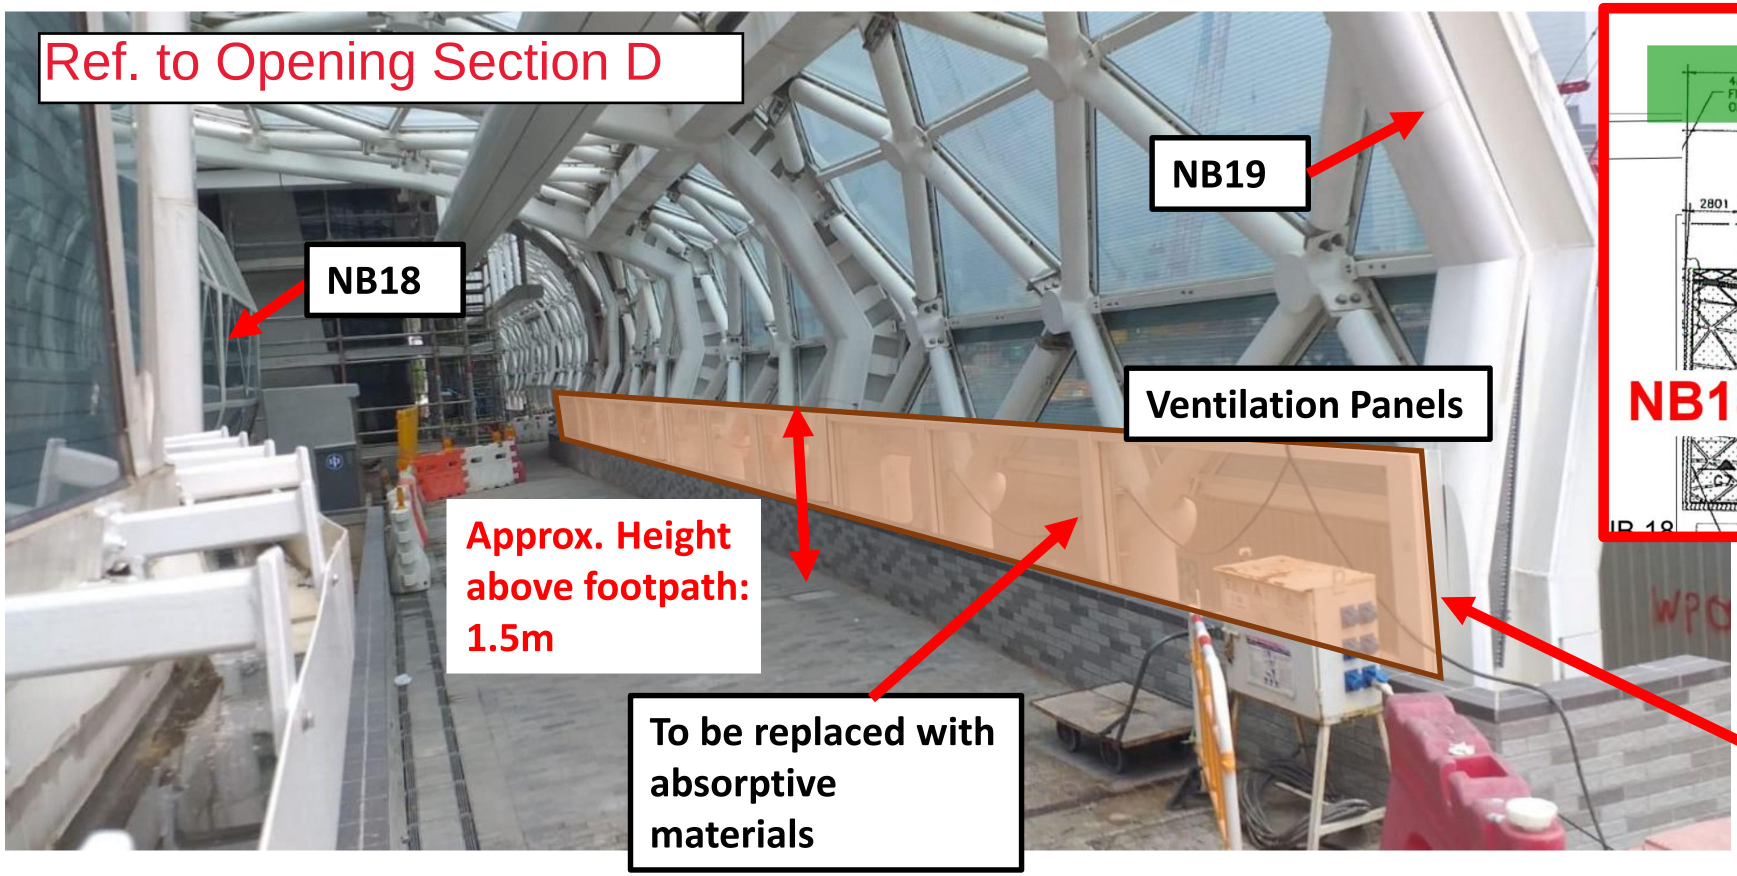

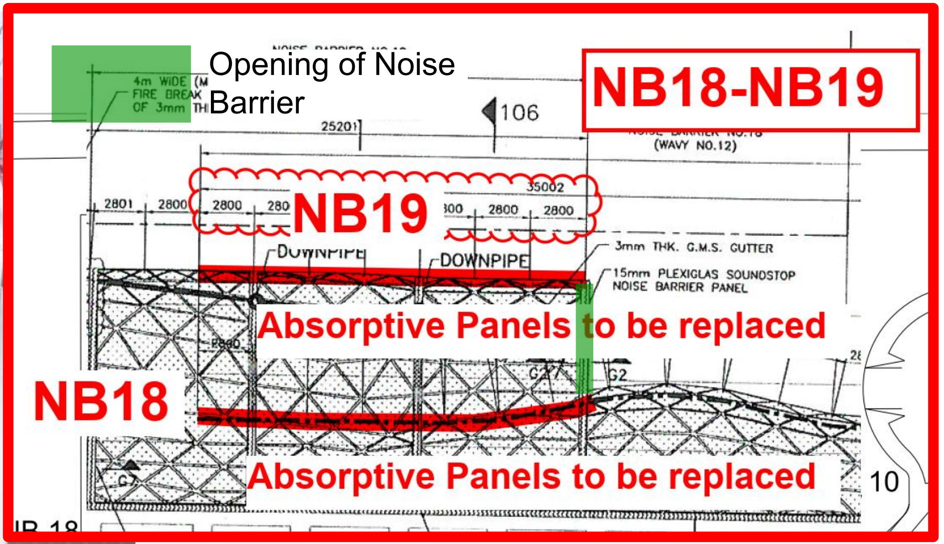

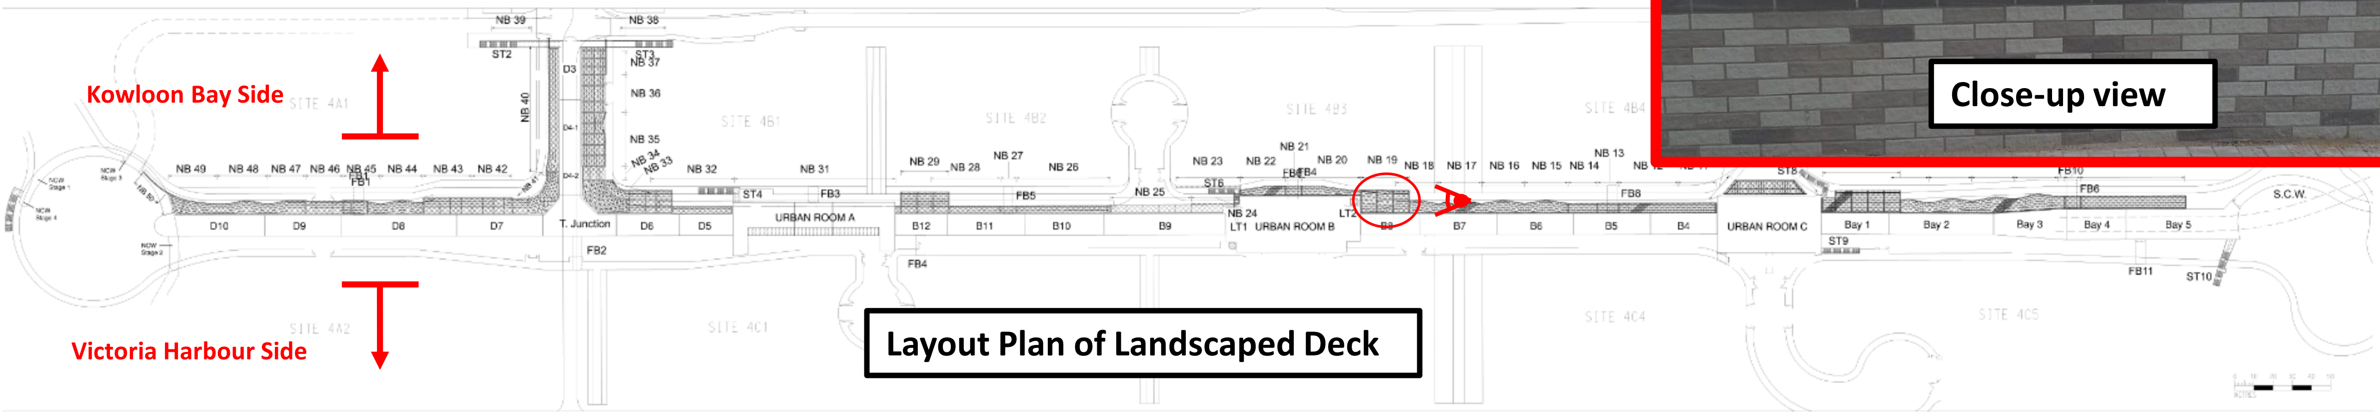

NB18-NB19 Overlapping (facing to carriageway) (Zone Z3)

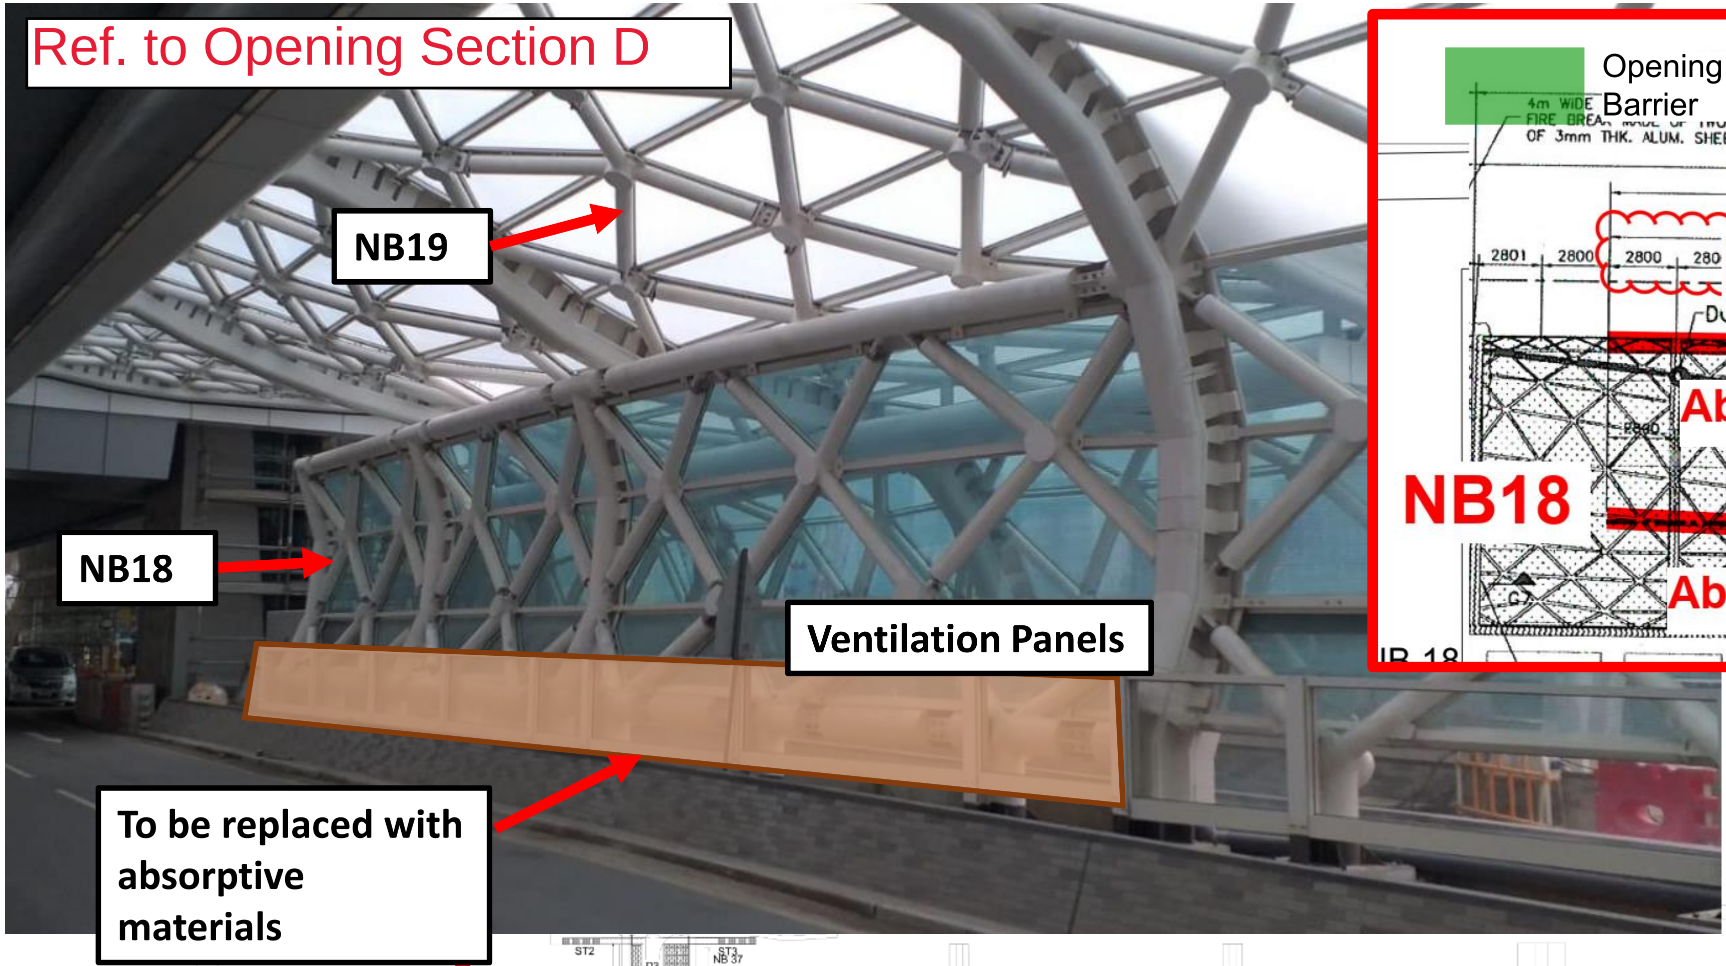

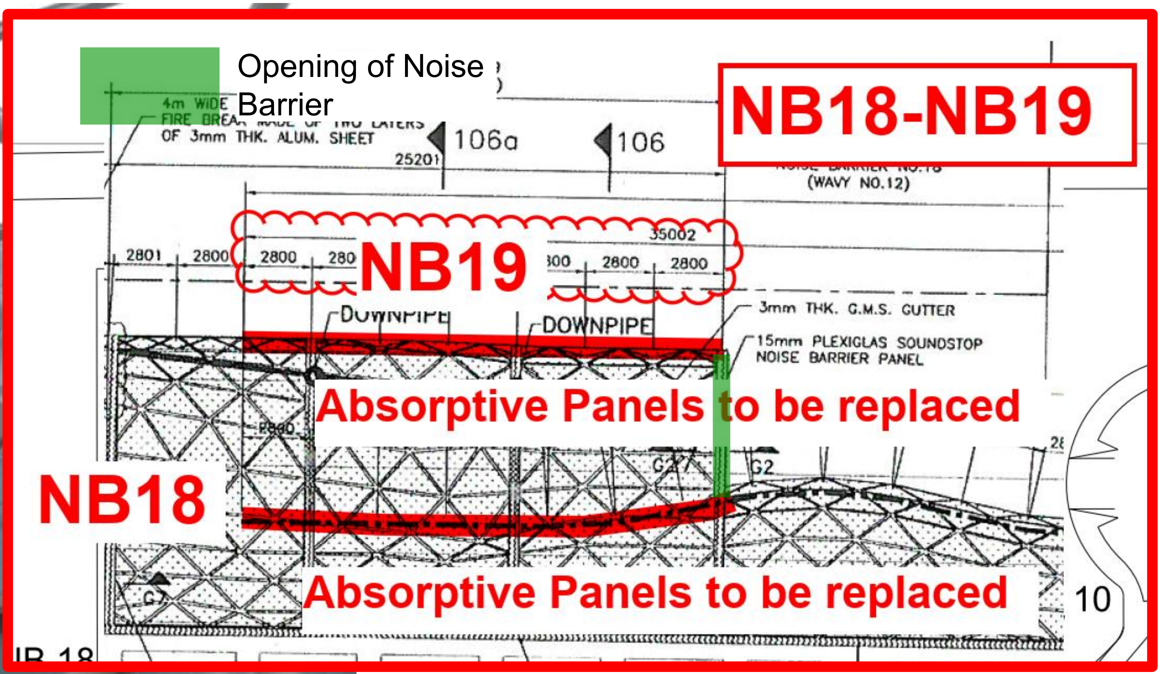

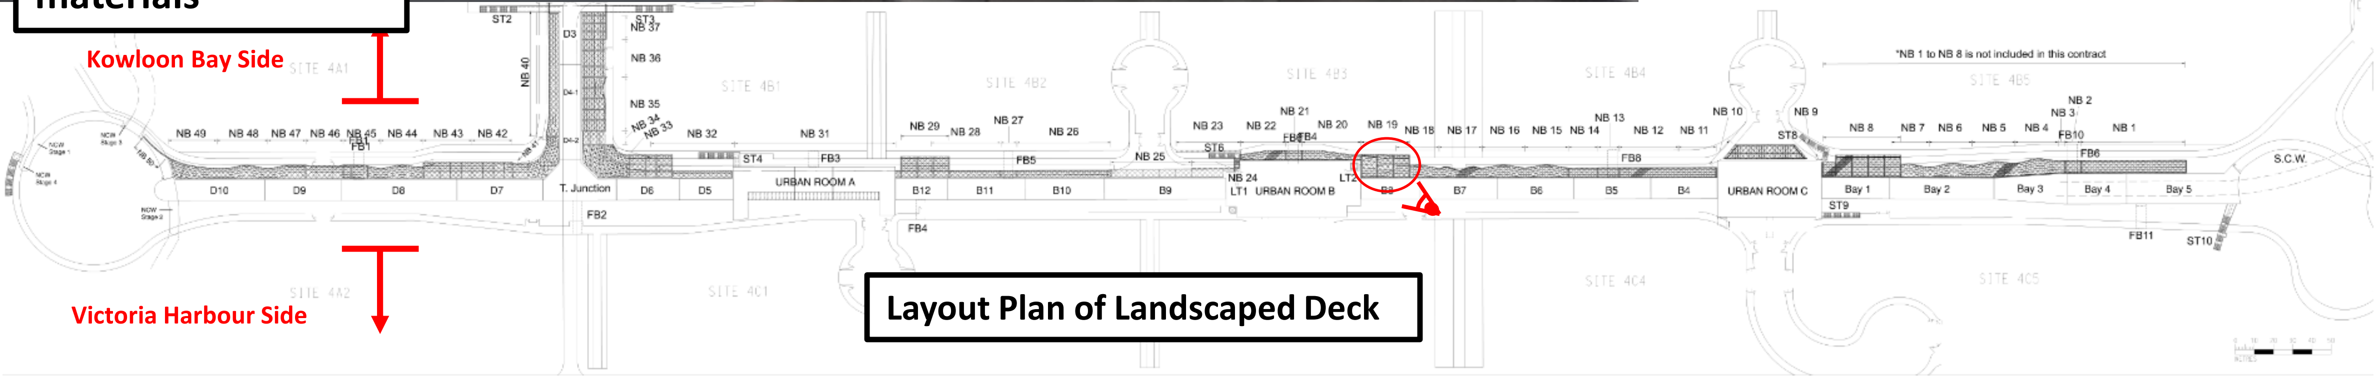

Ref. to Opening Section D

NB18-NB19 Overlapping (Zone Z3)

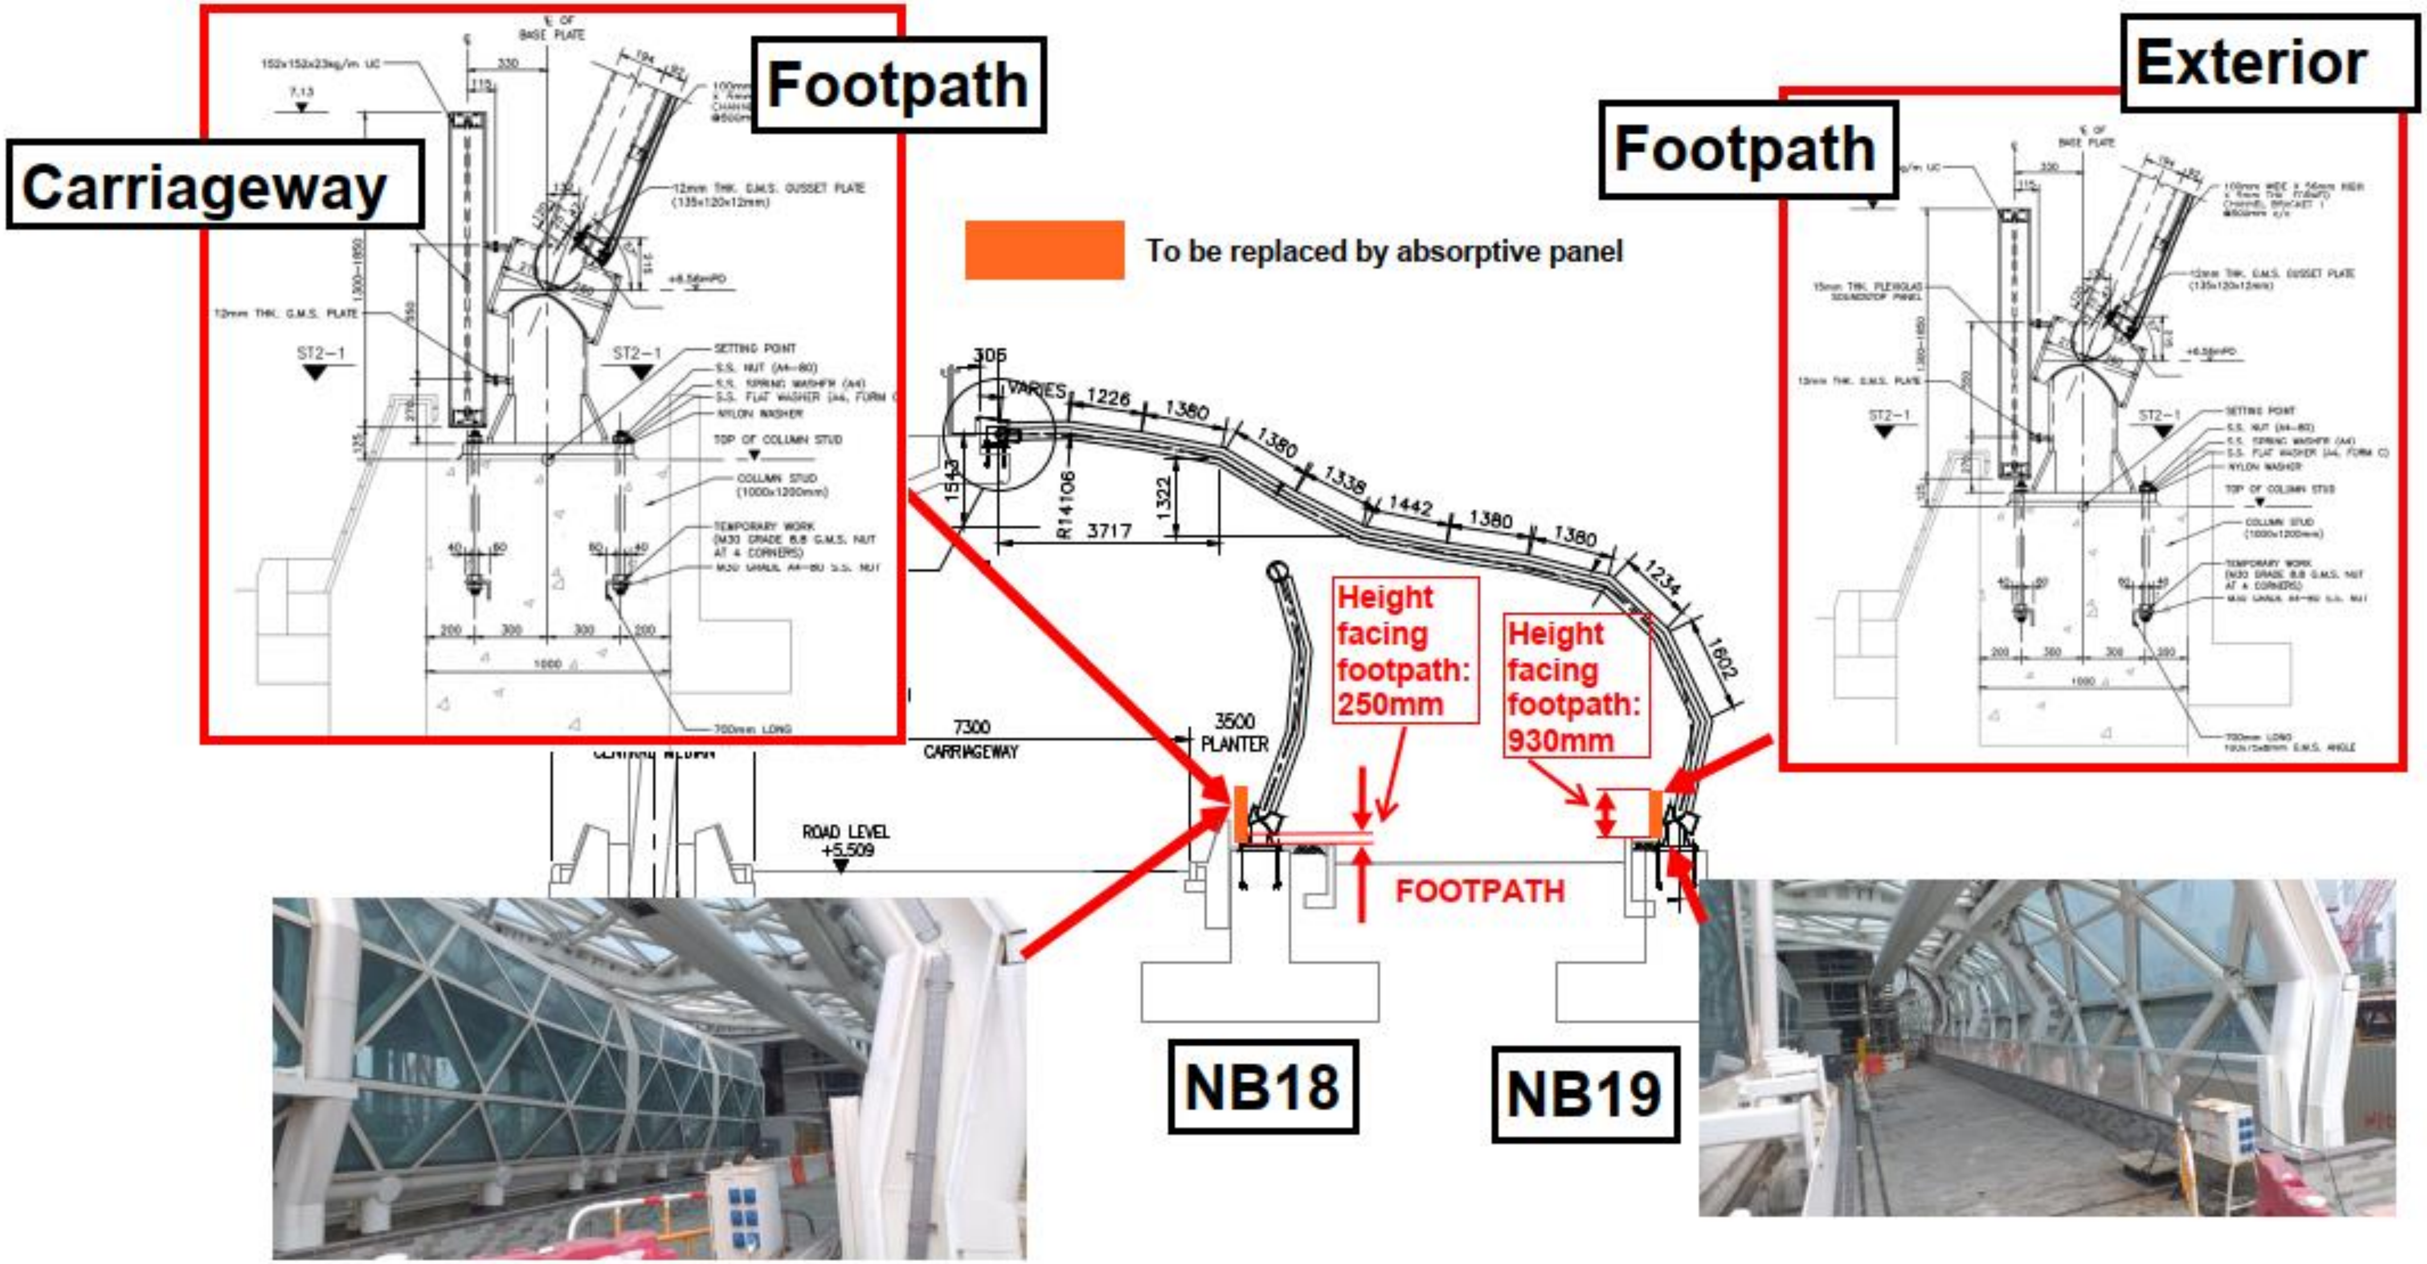

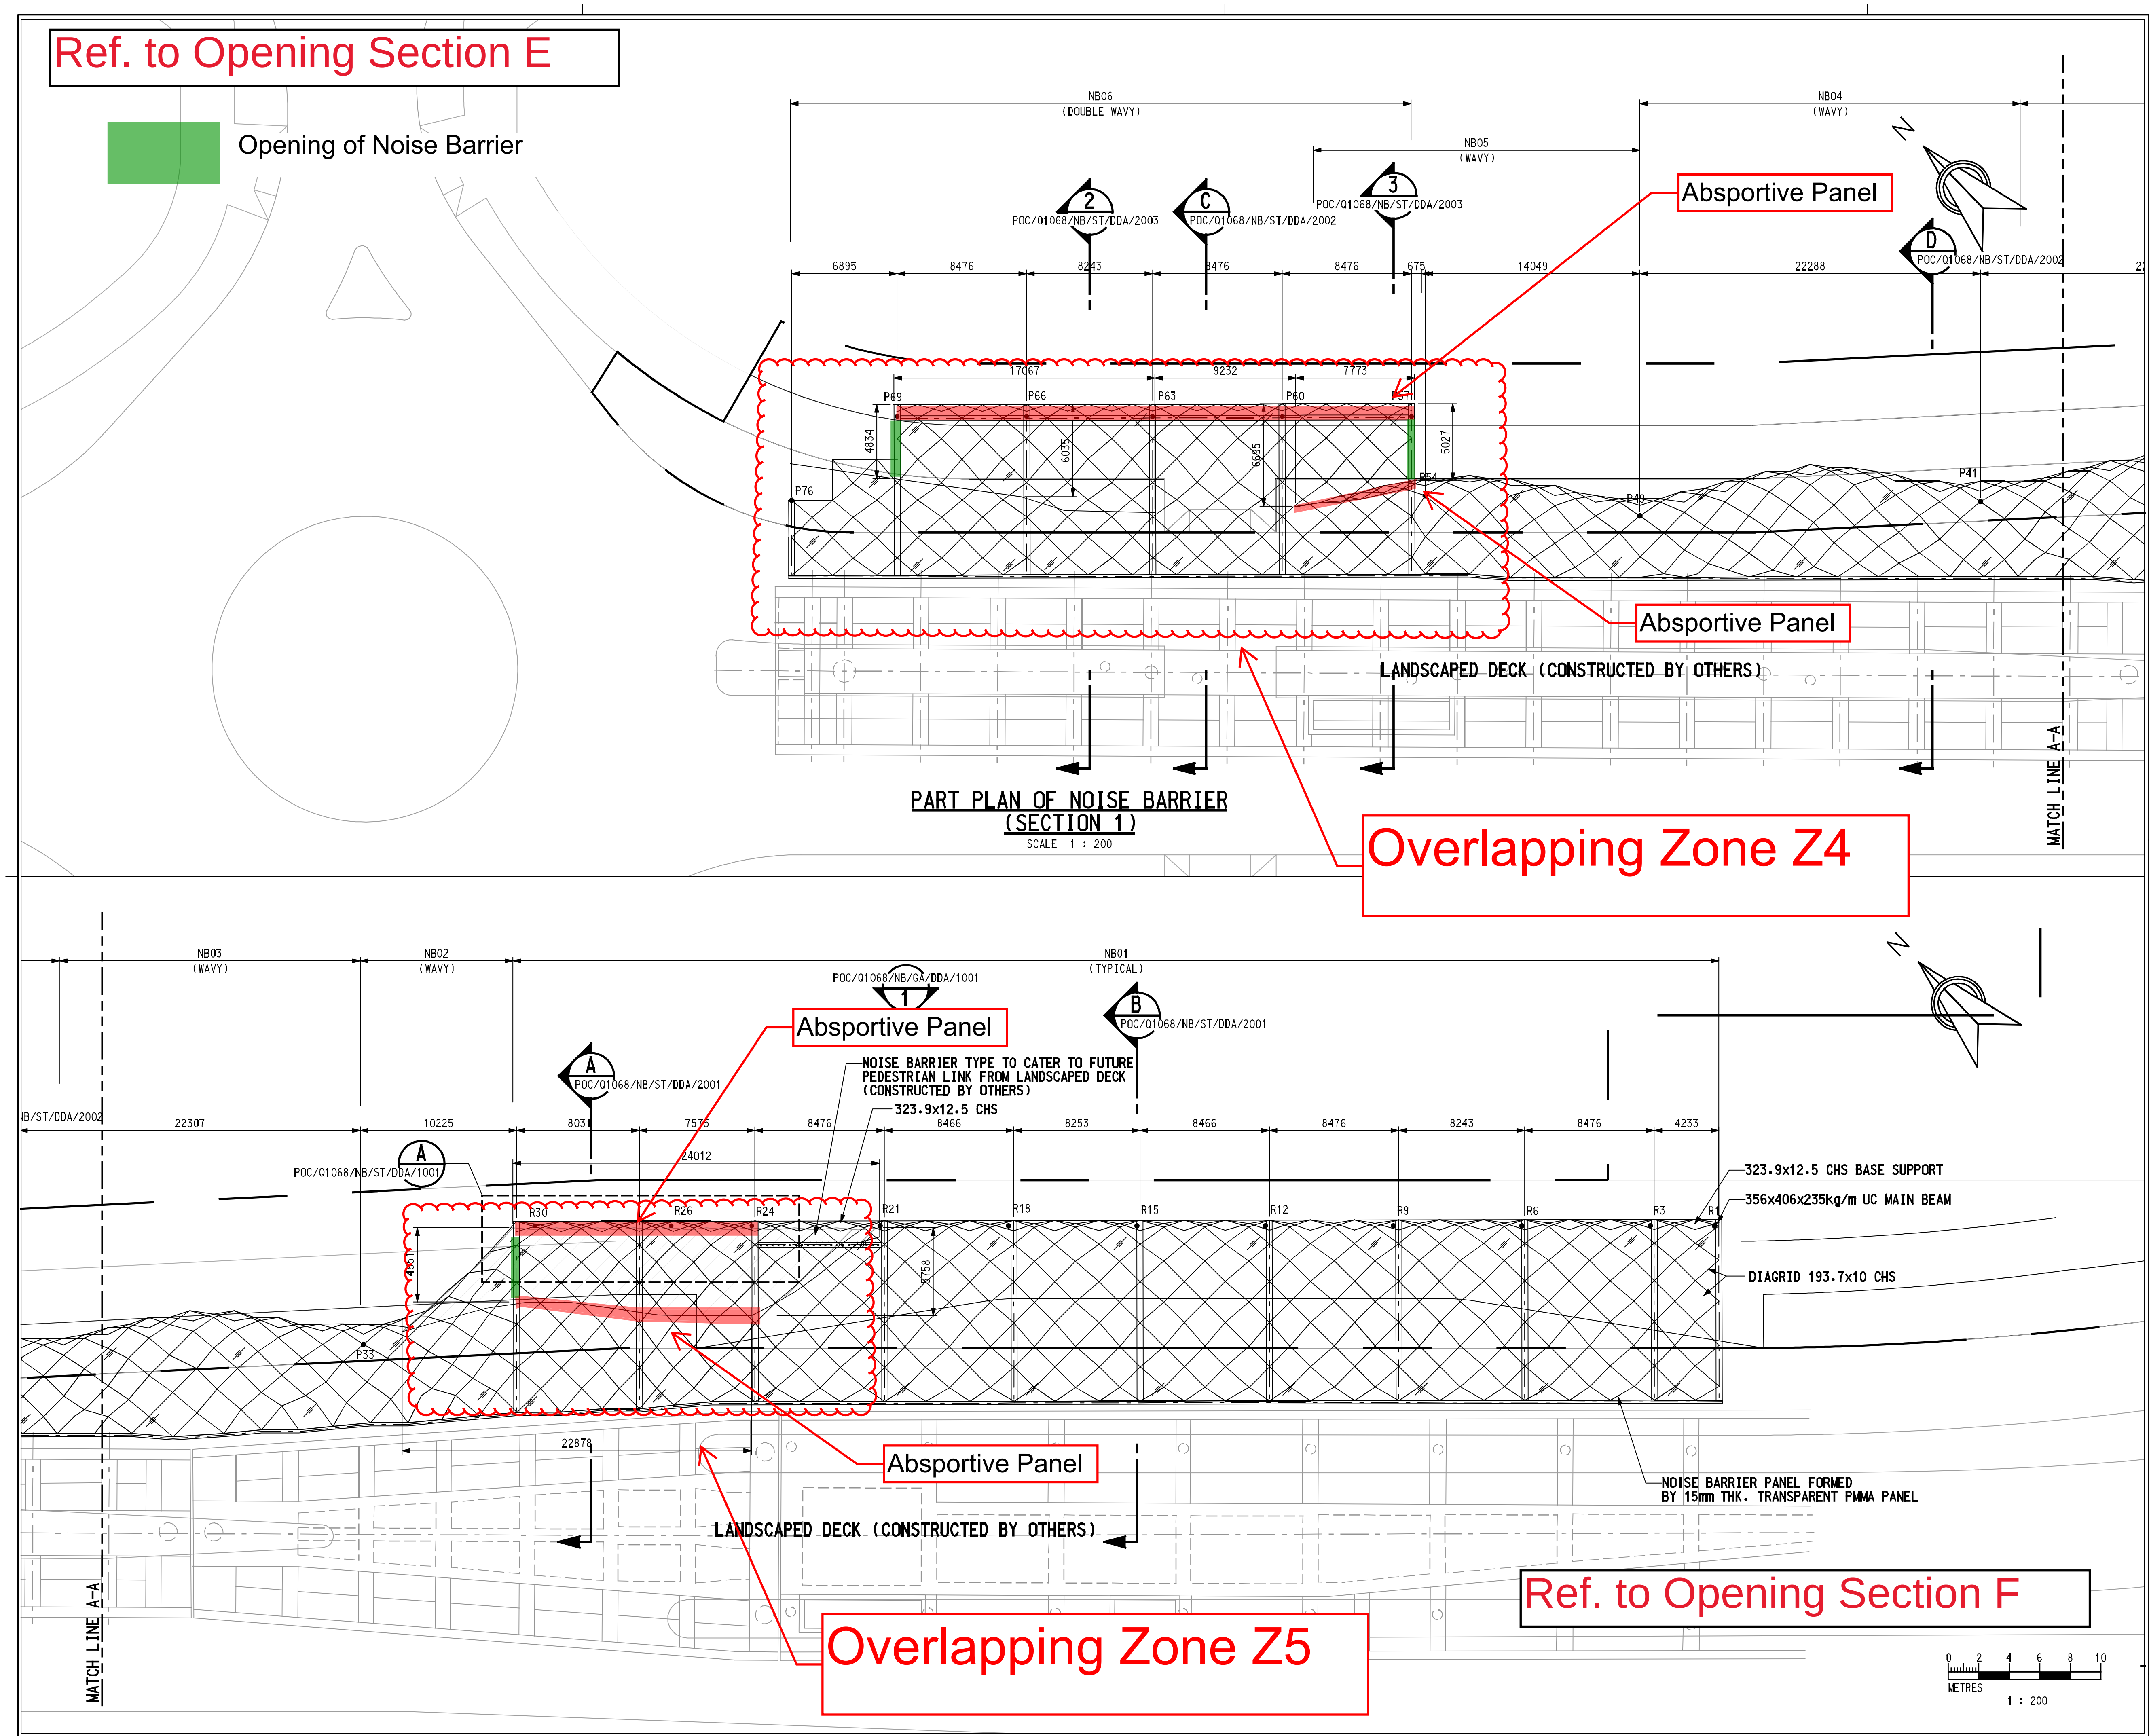

NOTES :

1. ALL DIMENSIONS ARE IN MILLIMETRES UNLESS OTHERWISE STATED.
2. ALL LEVELS ARE IN mPD METRE ABOVE HONG KONG PRINCIPAL DATUM.
3. FOR GENERAL NOTES, REFER TO DRAWING NO. POC/Q1068/NB/GN/DDA/0001-0002.

LEGEND :

SITE BOUNDARY

Rev.	Description of Revision	Date	Ckd.

Project Manager

CIVIL ENGINEERING AND DEVELOPMENT DEPARTMENT
EAST DEVELOPMENT OFFICE

Supervisor

AECOM

Contractor

PENTA-OCEAN CONSTRUCTION CO., LTD. 五洋建設

Contractor Designer

MANNINGS (Asia) Consultants Limited

AD+RG

LWK

Designed	Drawn	Checked
KST	TWN	KTC
Approved: Paul LI	ICE	JUL/2019

Project

CONTRACT NO. ED/2018/01
KAI TAK DEVELOPMENT -
STAGE 4 INFRASTRUCTURE AT THE FORMER RUNWAY AND SOUTH APRON

Title

NOISE BARRIER -
GENERAL ARRANGEMENT

Scale in A1 1 : 200
A3 1 : 400

Drawing No. POC/Q1068/NB/GA/DDA/0002

Rev. OA

Overlapping Zone Z4

Ref. to Opening Section E

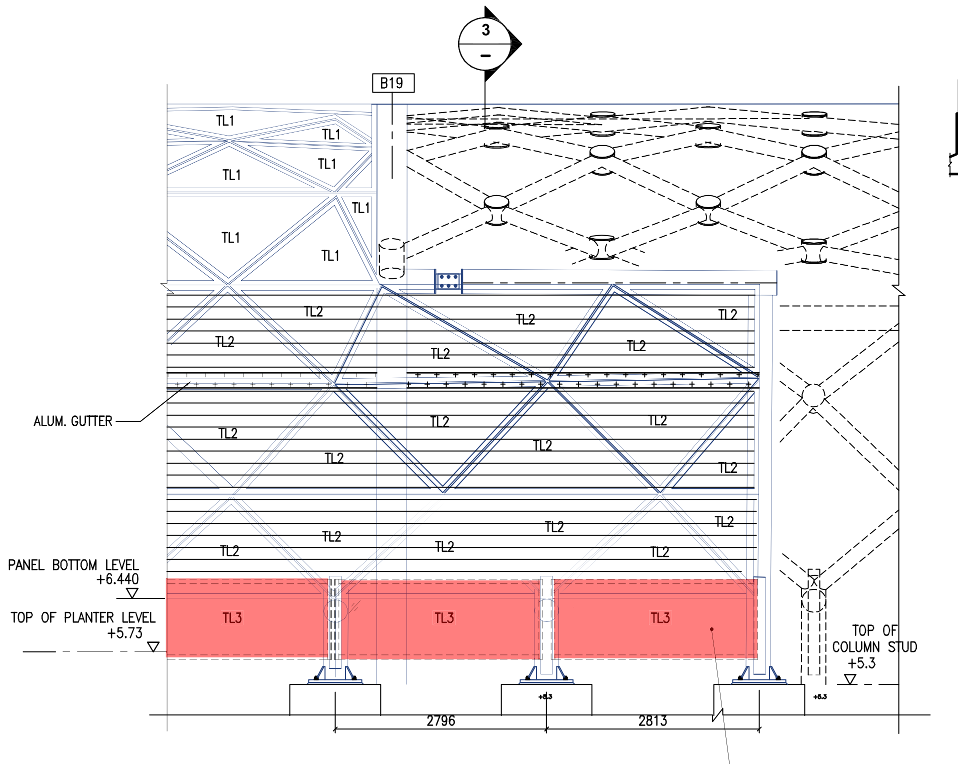

8A PART ELEVATION

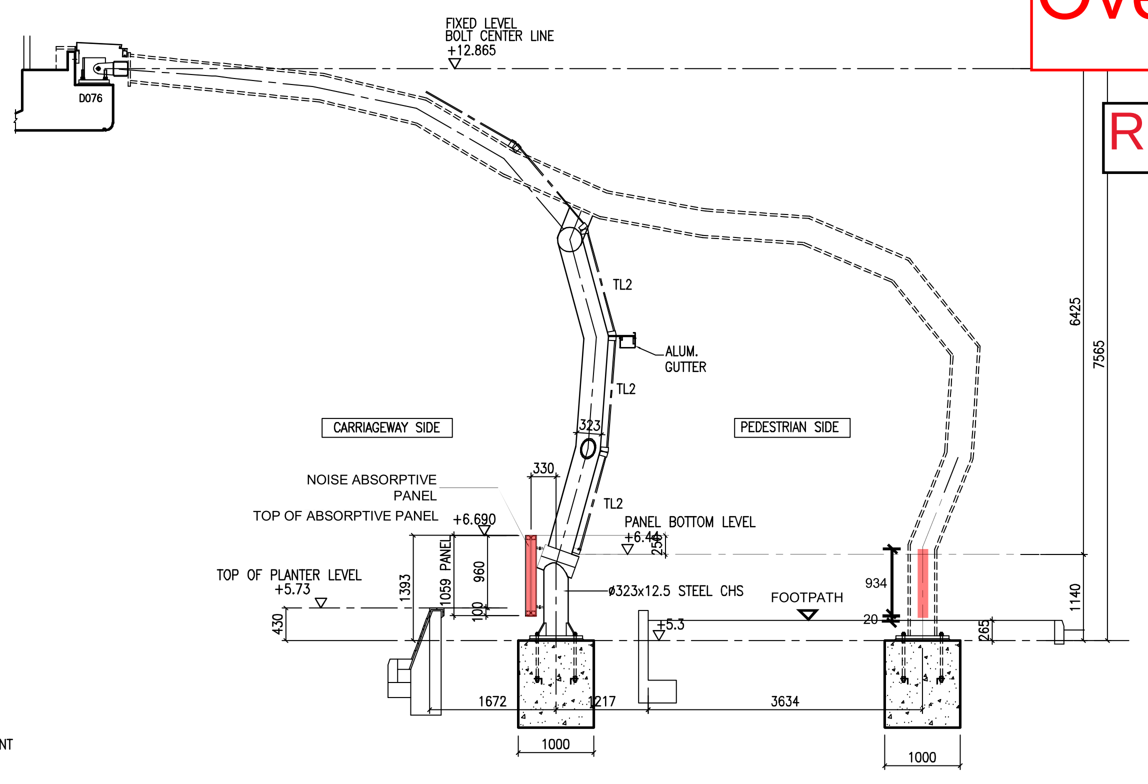

3 SECTION

SECTION 3

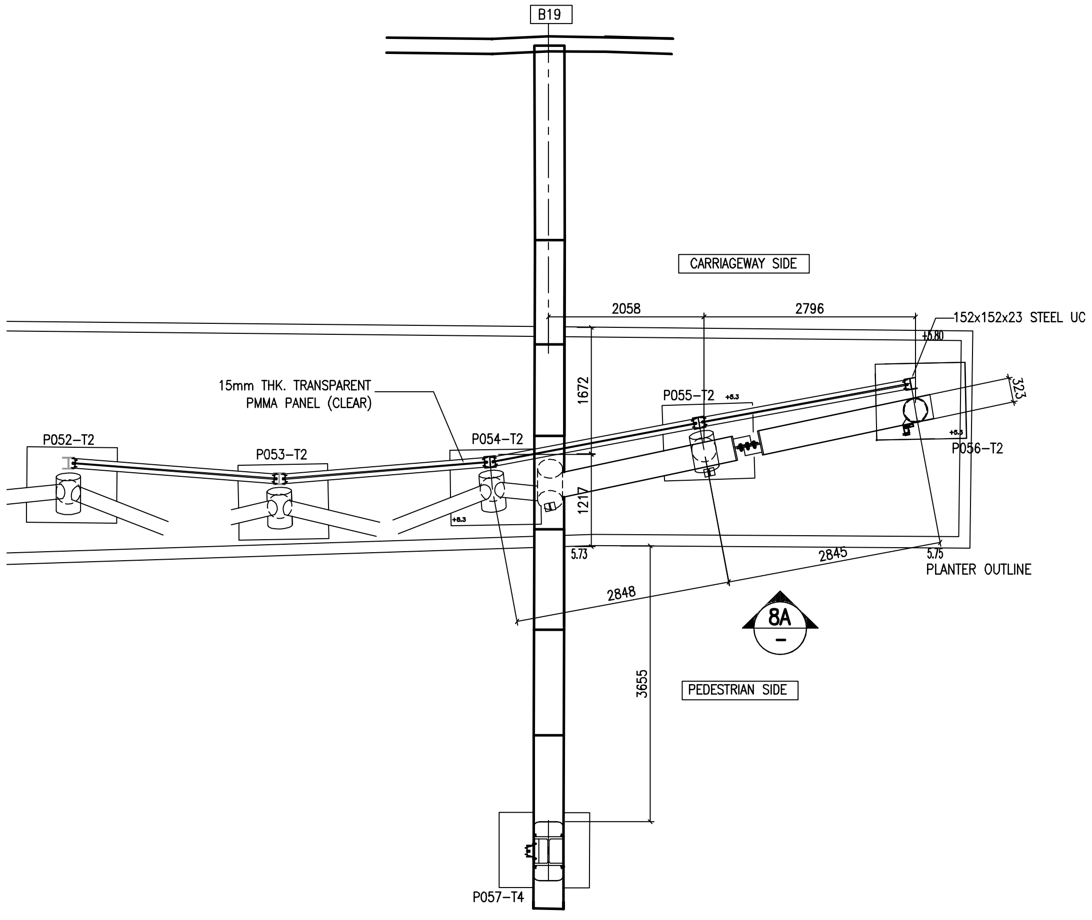

8 P02 PART PLAN

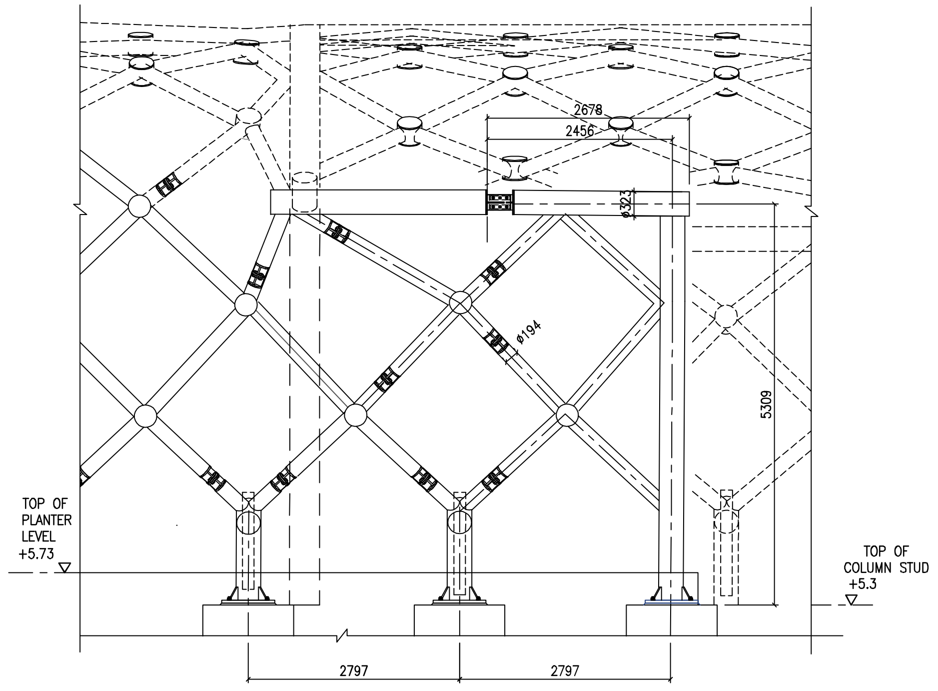

8 S02 PART ELEVATION
STEEL FRAME

REV.	DESCRIPTION	INITIAL	DATE
C	GENERAL REVISION	LHH	20/10/20
B	GENERAL REVISION	LHH	29/9/20
A	GENERAL REVISION	LHH	5/8/20

PROJECT MANAGER: CEDD CIVIL ENGINEERING AND DEVELOPMENT DEPARTMENT EAST DEVELOPMENT OFFICE

SUPERVISOR: AECOM

CONTRACTOR: PENTA-OCEAN CONSTRUCTION CO., LTD. 五洋建設

CONTRACTOR DESIGN: MANNINGS (Asia) Consultants Limited; AD+RG; LWK

PROJECT: KAI TAK DEVELOPEMENT STAGE 4 INFRASTRUSTURE AT THE FORMER RUNWAY & SOUTH APRON

TITLE: PANEL PLAN & SECTION (WAVY)

SCALE	1:50 (A1)	DRAWN	LHH
DATE	03APR2020	CHECKED	IVAN LI
DWG. NO.	C2081–NB–E06	REV.	C

KPa ENGINEERING LIMITED

REVISE REF. DATE: 20201112

Overlapping Zone Z5

Ref. to Opening Section F

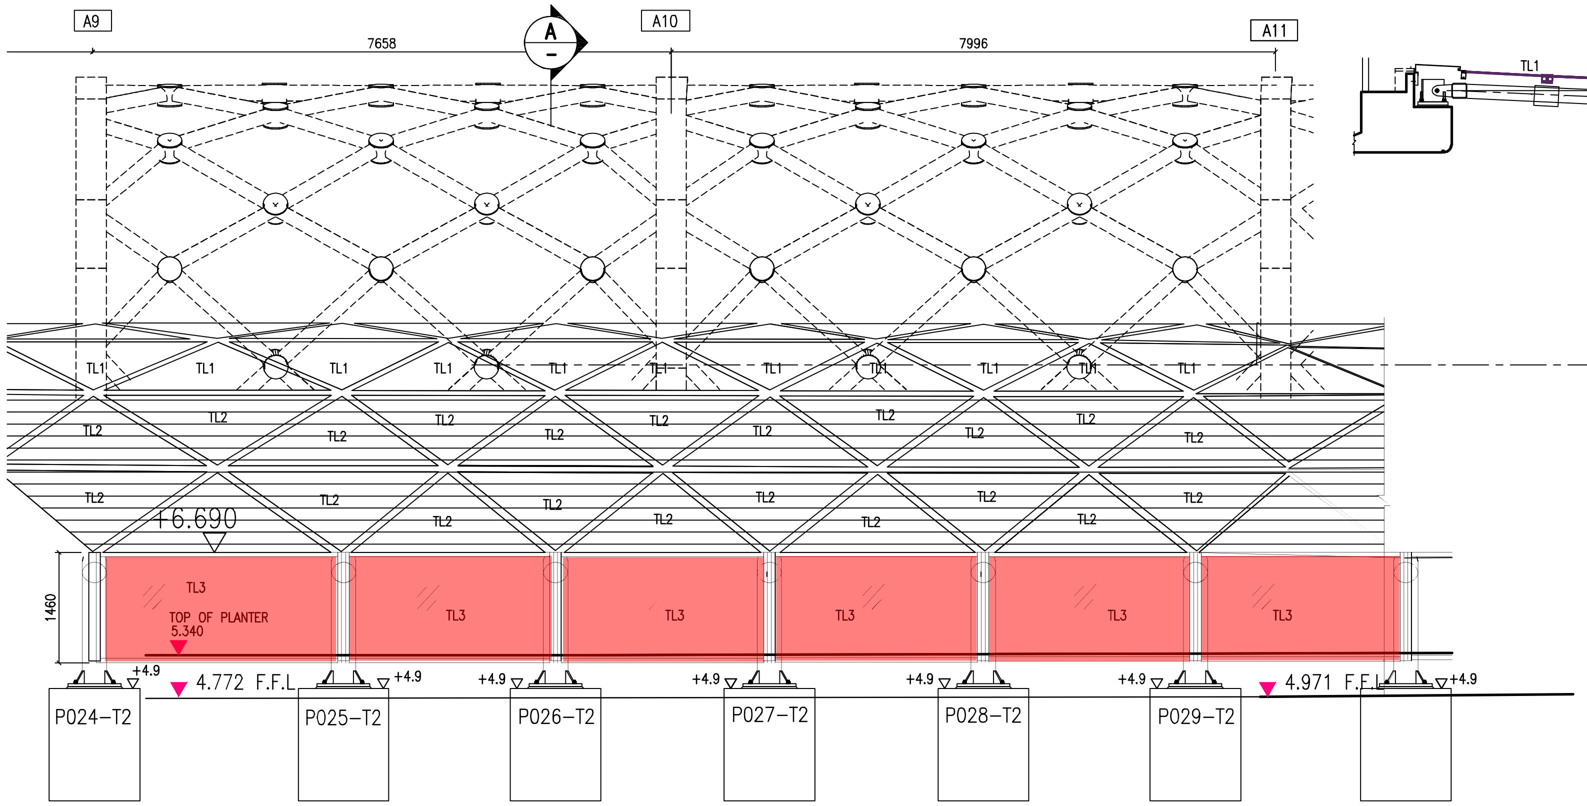

9A PART ELEVATION

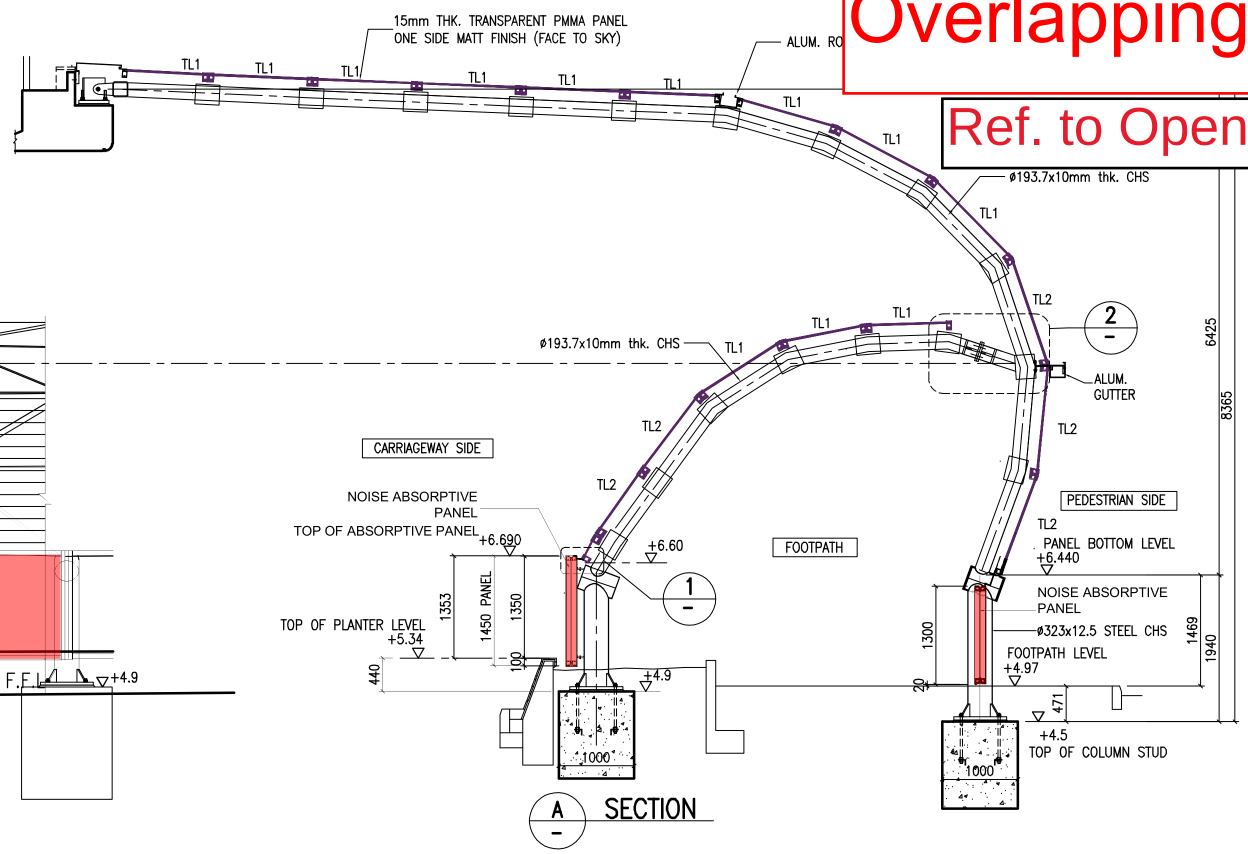

A SECTION

SECTION A

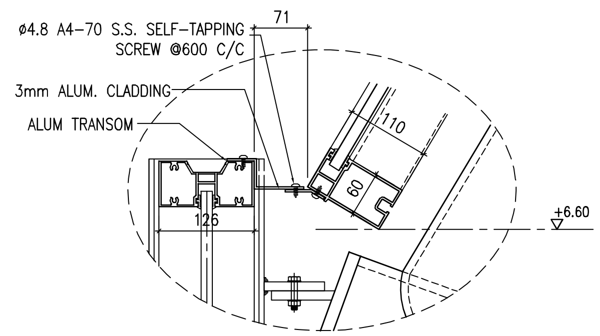

1 SECTION

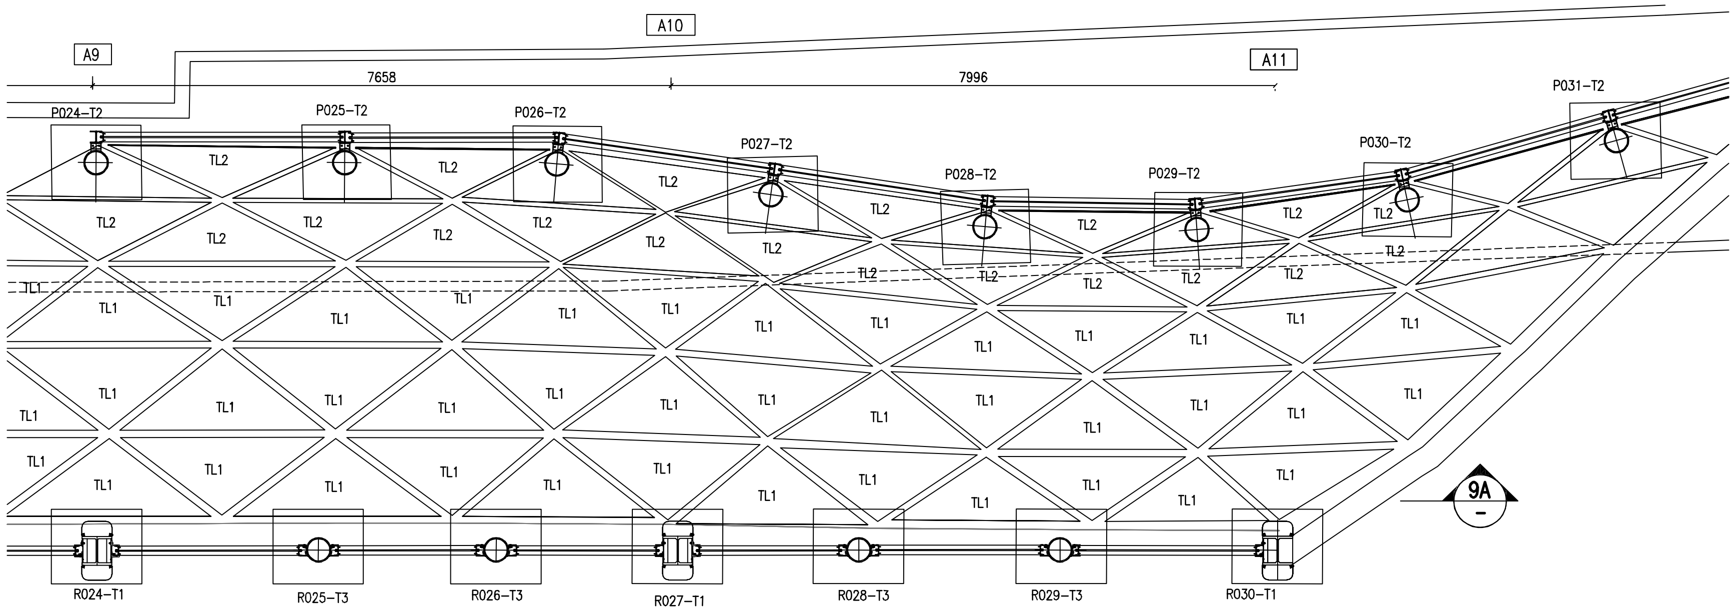

9 PART PLAN
P02

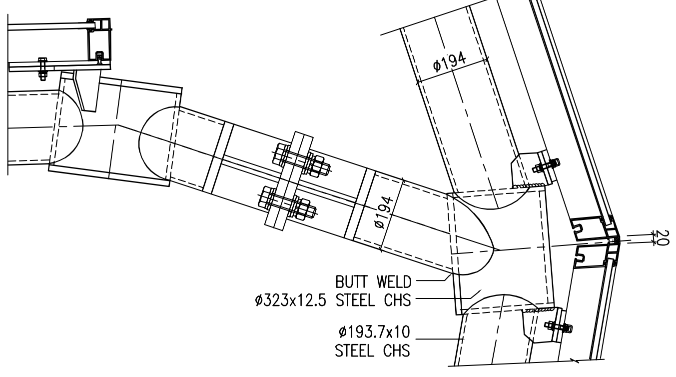

2 SECTION

REV.	DESCRIPTION	INITIAL	DATE
C	GENERAL REVISION	LHH	20/10/20
B	GENERAL REVISION	LHH	29/9/20
A	GENERAL REVISION	LHH	5/8/20

PROJECT MANAGER:
CEDD CIVIL ENGINEERING AND DEVELOPMENT DEPARTMENT EAST DEVELOPMENT OFFICE

SUPERVISOR:
AECOM

CONTRACTOR:
PENTA-OCEAN CONSTRUCTION CO.,LTD. 五洋建設

CONTRACTOR DESIGN:
MANNINGS (Asia) Consultants Limited
AD+RG
LWK

PROJECT
KAI TAK DEVELOPEMENT
STAGE 4 INFRASTRUSTURE AT THE
FORMER RUNWAY & SOUTH APRON

TITLE
PANEL PLAN & SECTION
(WAVY)

SCALE 1:50 (A1)
DRAWN LHH
DATE 03APR2020
CHECKED IVAN LI
DWG. NO. C2081–NB–E07
REV. C

KPa ENGINEERING LIMITED

REVISE REF. DATE: 20201112

Proposed extent of Absorptive Panels

Opening of Noise Barrier

Proposed extent of Absorptive Materials for Noise Barrier NB23A

Overlapping Zone Z6

Ref. to Opening Section C

NOTES:

UNLESS OTHERWISE STATED.

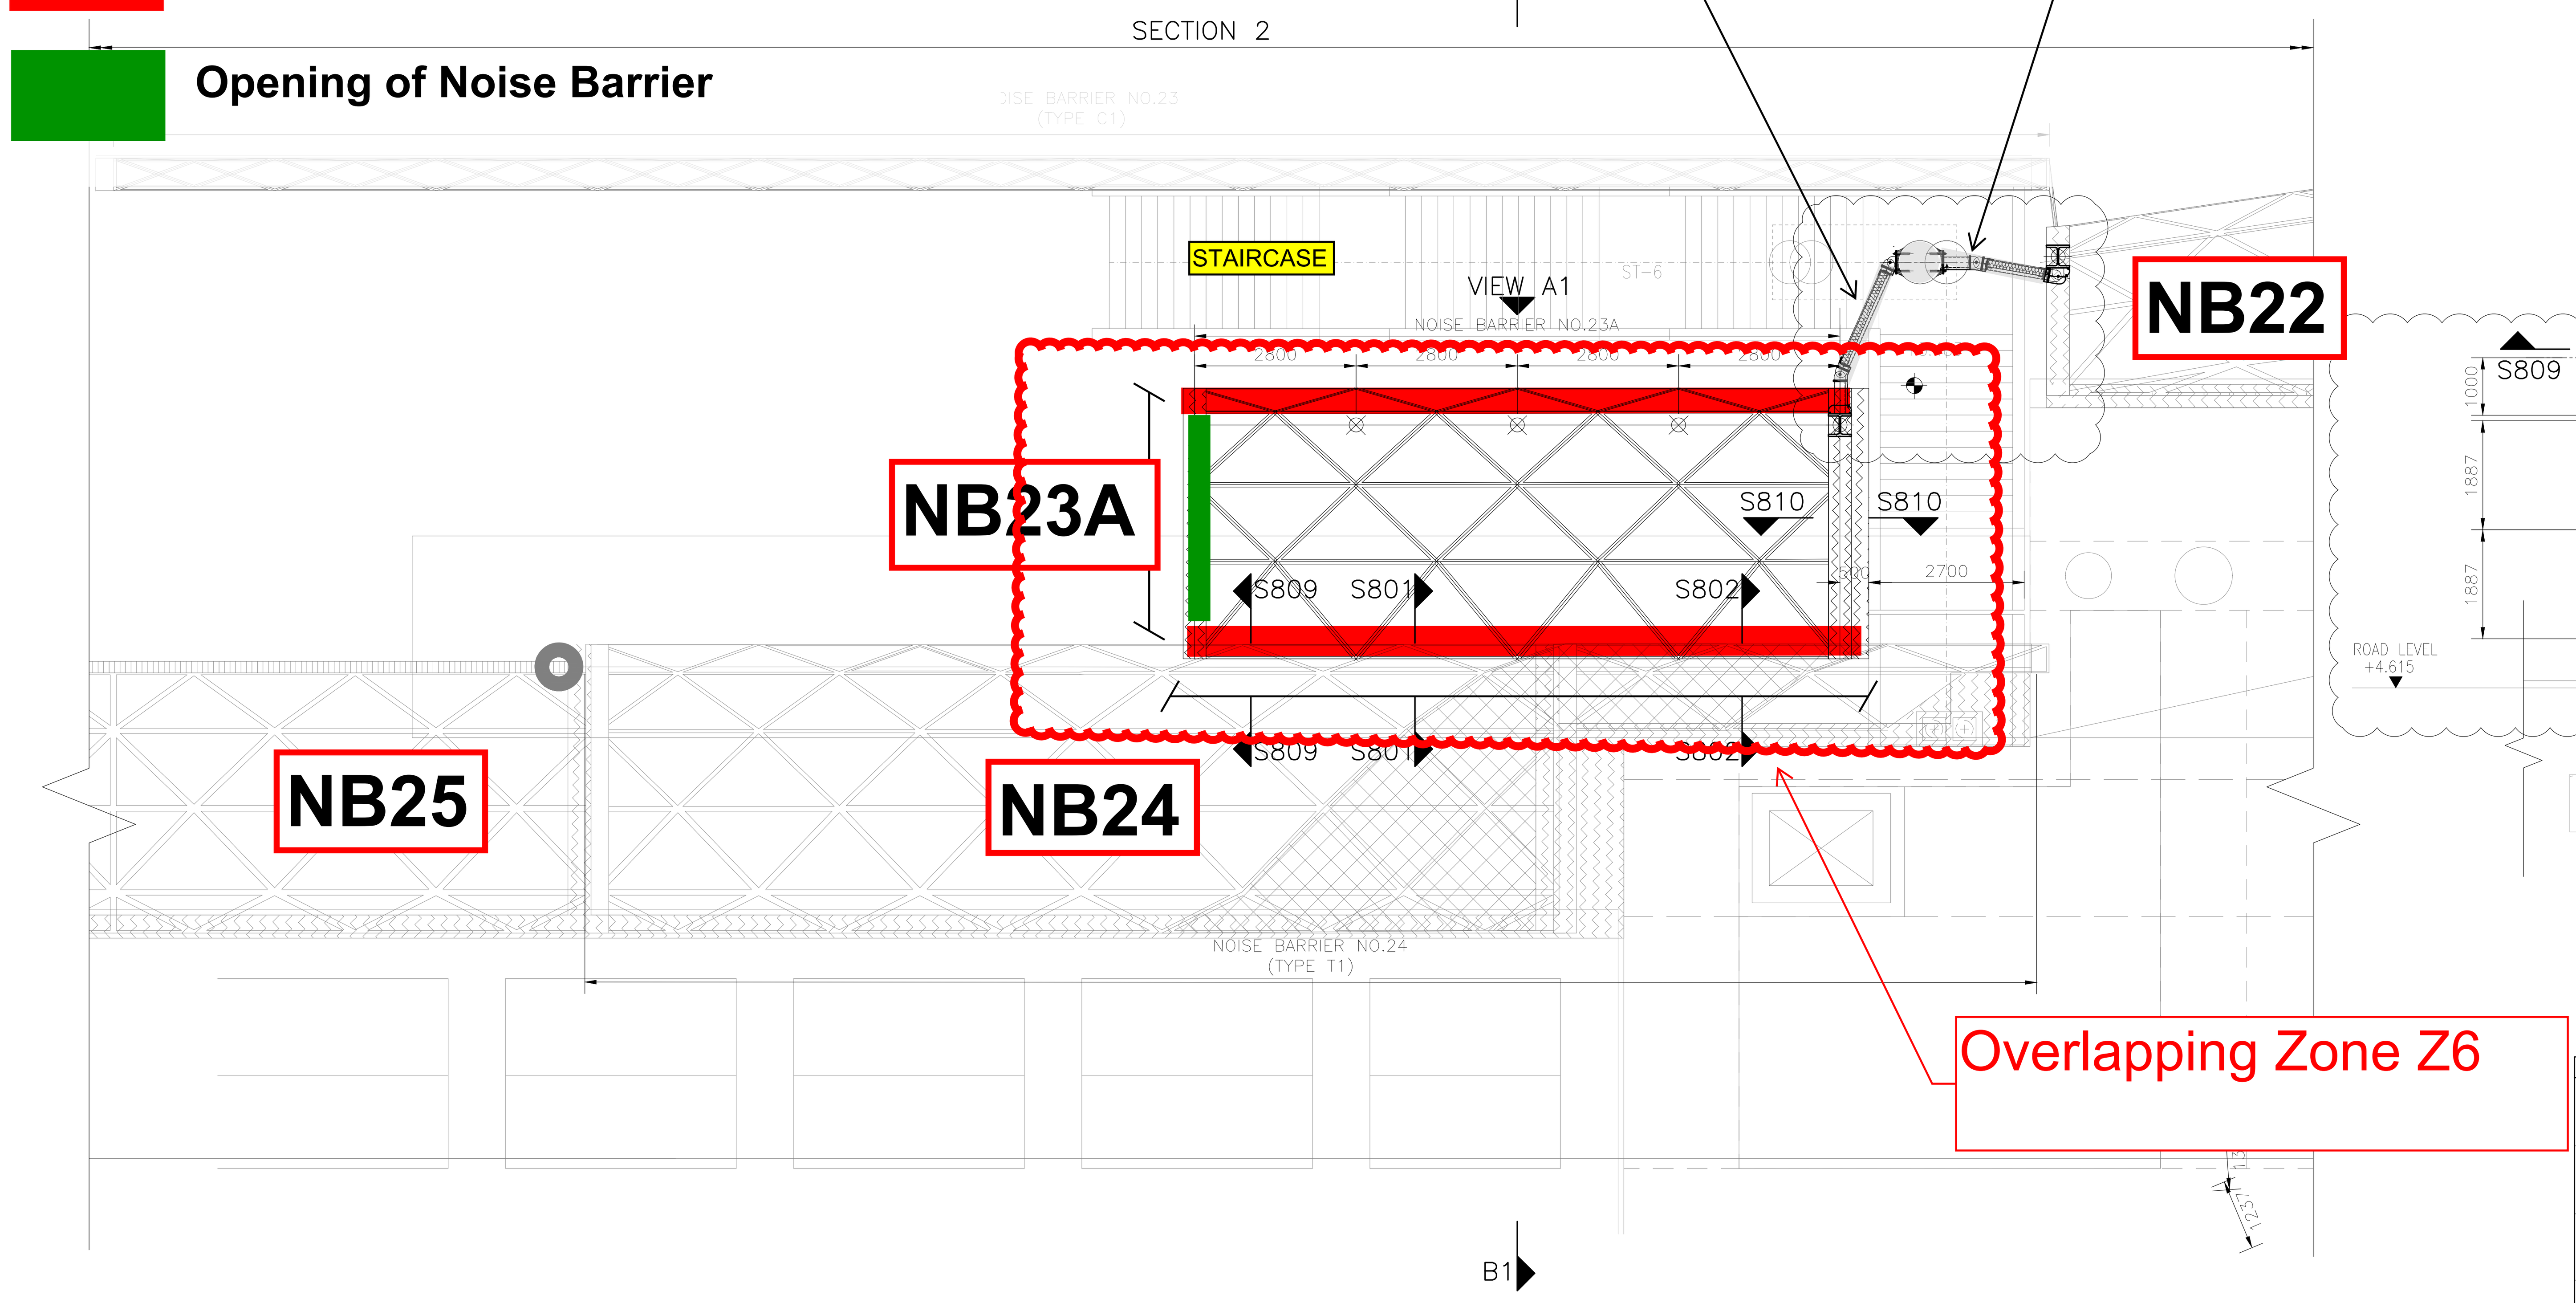

PLAN OF NOISE BARRIER NB23A
(SECTION 2)
1:100

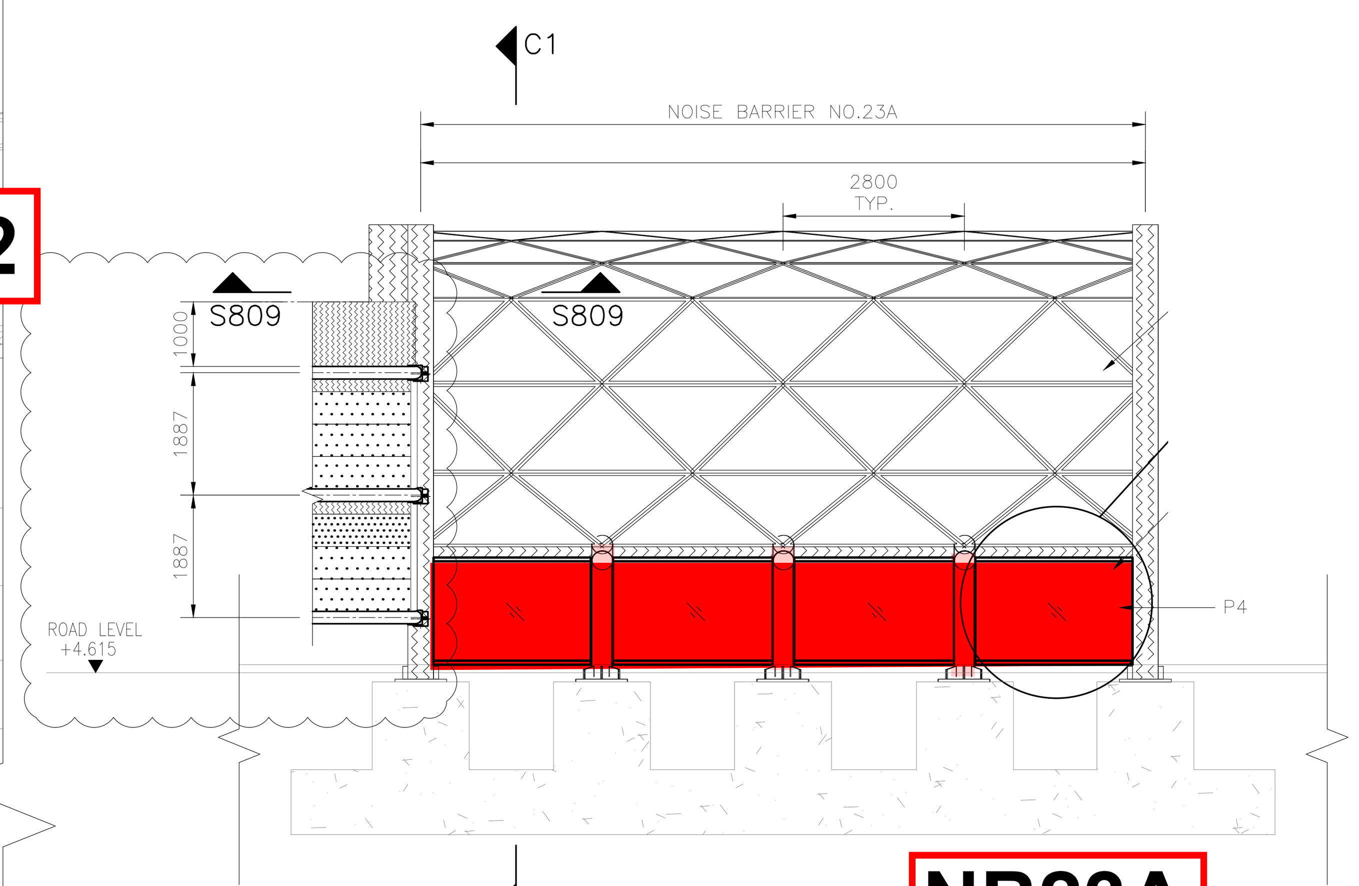

VIEW A1
(SECTION 2)
1:100

NB23A

MATERIAL AND FINISHES SCHEME OF NOISE BARRIER WORKS

ITEM	MARK	TYPE	LOCATION	DESCRIPTION	MATERIAL OF FINISHES	COLOUR REFERENCE
1	P1	TRANSPARENT NOISE BARRIER PANEL	VERTICAL WALL NOISE BARRIER	15mm THK. TRANSPARENT PLEXIGLAS SOUNDSTOP XT BIRD GUARD SHEET FOR BIRD DETERRENT FUNCTION.	PMMA	STEEL BLUE
2	P2	TRANSPARENT NOISE BARRIER PANEL	ROOF / SLANTED NOISE BARRIER	15mm THK. TRANSPARENT PLEXIGLAS SOUNDSTOP SHEET WITH ONE SIDE MATT FINISH FOR ANTI–GLARING FUNCTION.	PMMA	STEEL BLUE
3	P3	TRANSPARENT NOISE BARRIER PANEL	SIGHTLINE NOISE BARRIER	20mm THK. TRANSPARENT PLEXIGLAS SOUNDSTOP XT SHEET IN CLEAR	PMMA	CLEAR (LIGHT TRANSMISSION= MIN. 90%)
4	P4	TRANSPARENT NOISE BARRIER PANEL	SIGHTLINE NOISE BARRIER	15mm THK. TRANSPARENT PLEXIGLAS SOUNDSTOP XT SHEET IN CLEAR	PMMA	CLEAR (LIGHT TRANSMISSION= MIN. 90%)
5	F2	FIRE BREAKER	–	TWO LAYERS OF 3mm THICK ALUMINUM SHEET	POWDER COATING FOR ALUMINIUM	RAL 9003 OR PANTONE COLOUR
6		STEELWORKS	–	–	POLYURETHANE PAINT	RAL 9003 OR PANTONE COLOUR
7		ALUMINIUM WORKS	–	NOISE BARRIER PORTAL FRAMING	POWDER COATING FOR ALUMINIUM	RAL 9003 OR PANTONE COLOUR
8		SEALING PLATE	–	–	POWDER COATING FOR ALUMINIUM	RAL 9003 OR PANTONE COLOUR

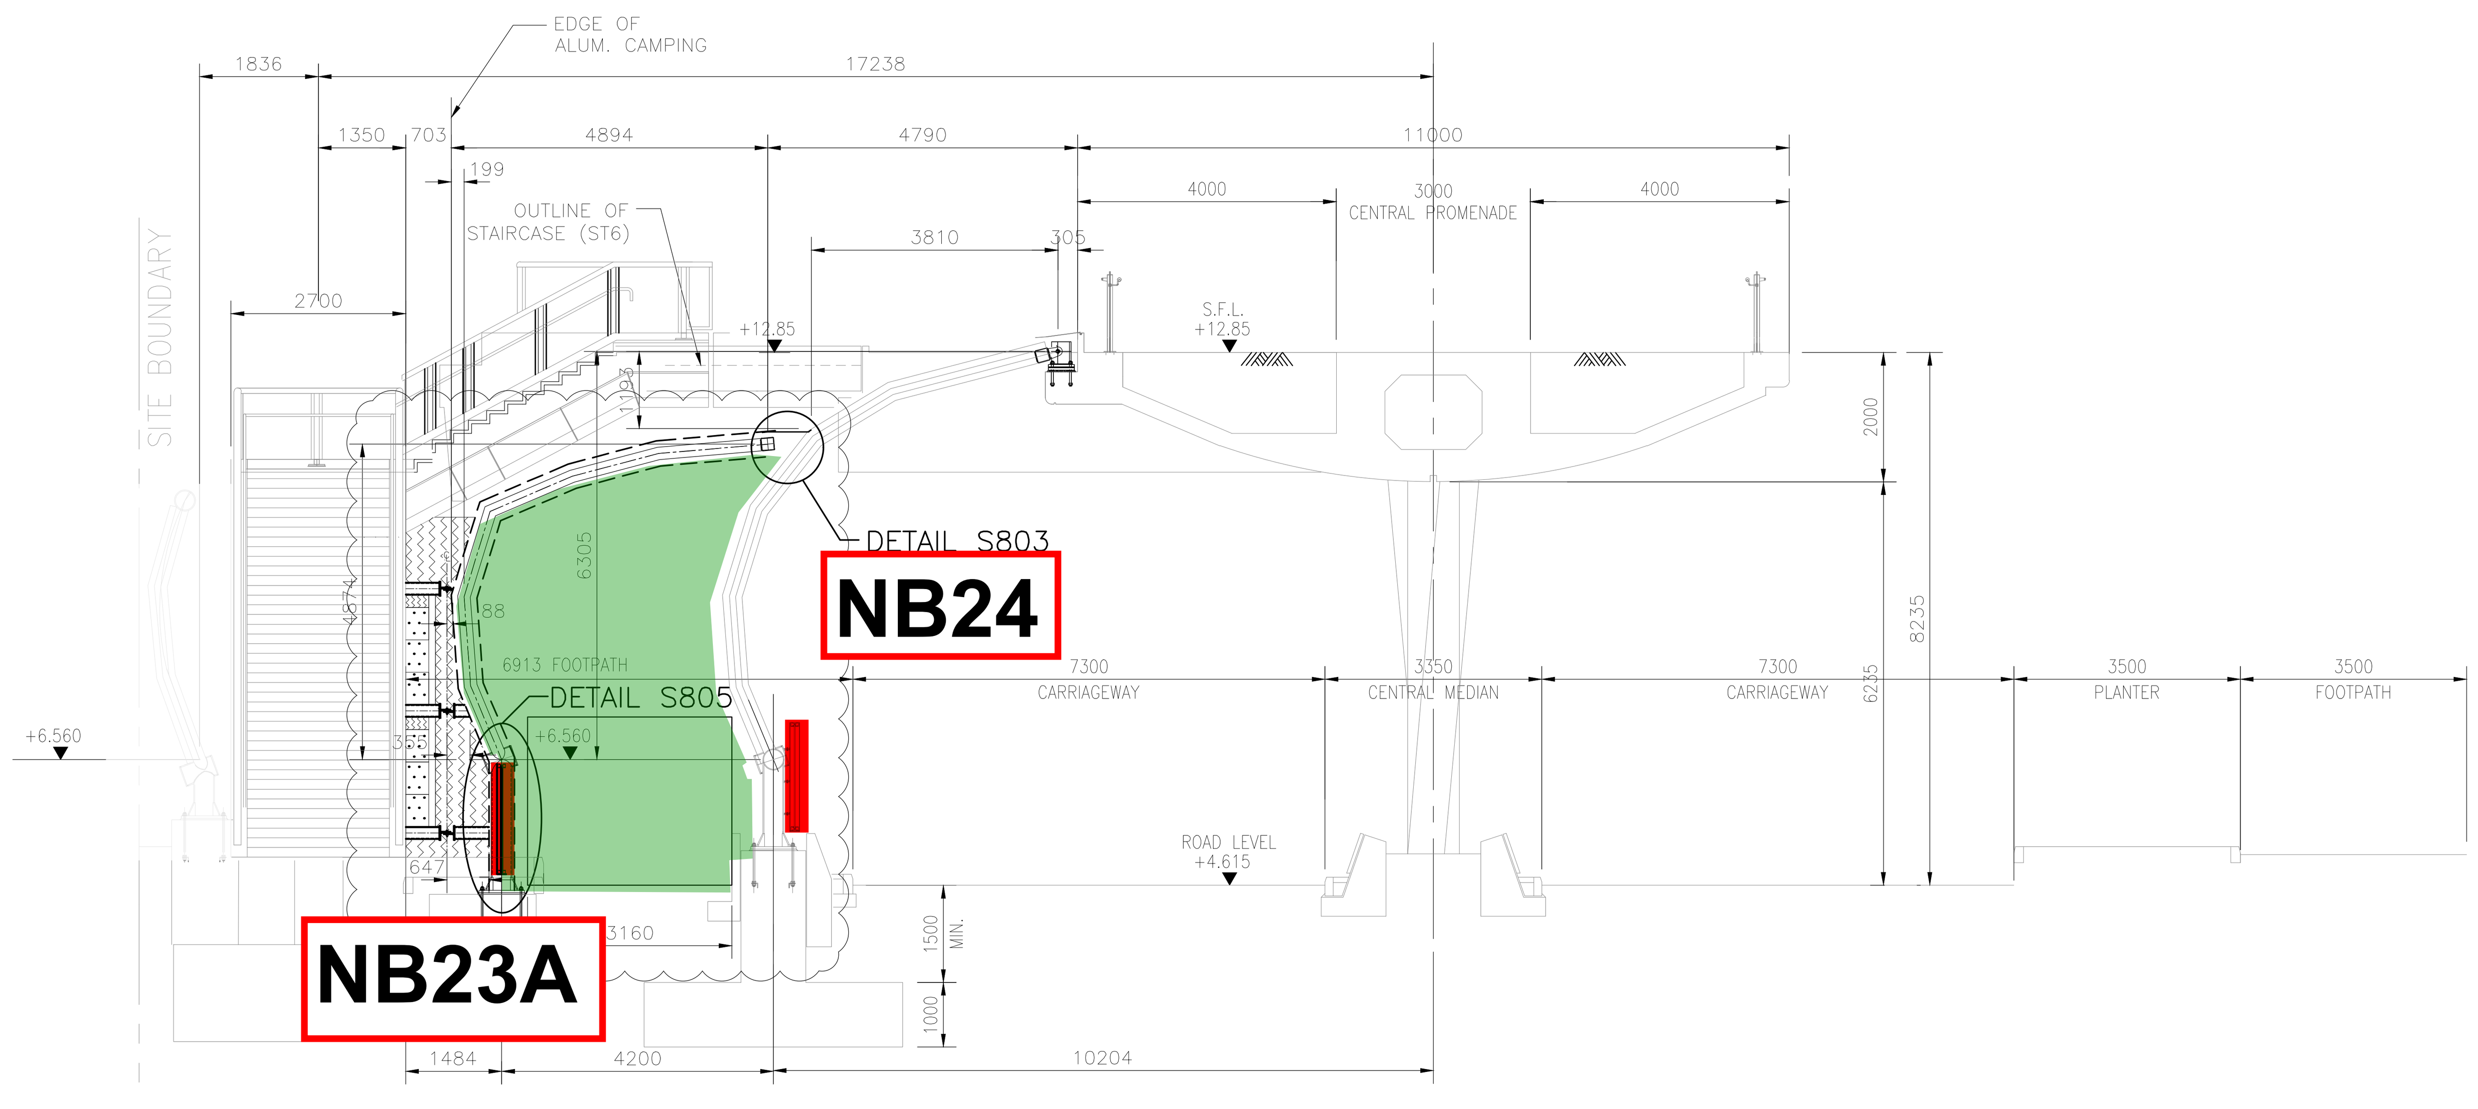

SECTION B1–B1
(SECTION 2)
1 : 100

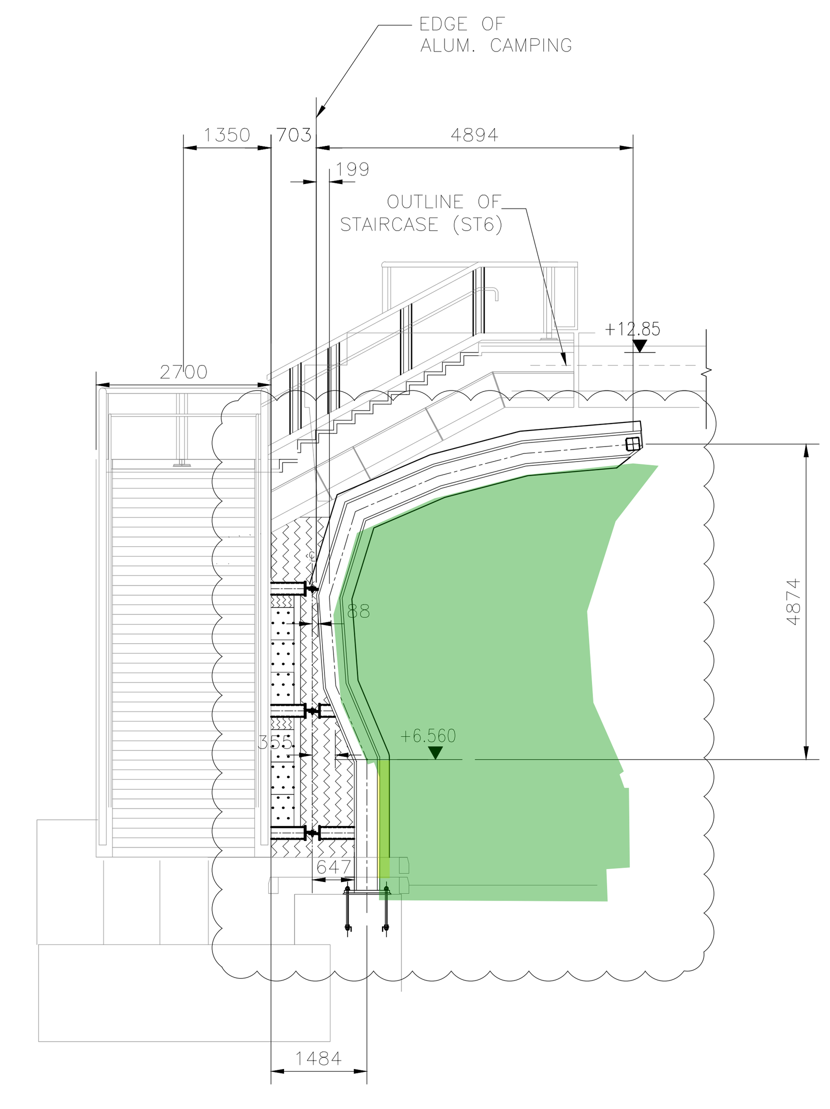

SECTION C1–C1
(SECTION 2)
1 : 100

Rev	Description	By	Date
C	ADDED END WALL	AWL	04/20
B	MINOR AMENDMENT	AWL	03/20
A	MINOR AMENDMENT	AWL	02/20
–	FIRST ISSUED	AWL	06/19

Supervising Officer

AECOM

Contractor

CCC 大陸工程・捷章建築聯營 CEC · CCC JOINT VENTURE

Designer

WSP PARSONS BRINCKERHOFF

Architect

A.LEAD architects ltd. 領建建築師事務所有限公司

Landscape Architect

ADI

Noise Barrier Works Sub-Contractor

ACTIVE WAY LTD 愛達威有限公司

Contract title

CONTRACT NO. KL/2014/01
KAI TAK DEVELOPMENT - STAGE 2
INFRASTRUCTURE WORKS FOR
DEVELOPMENT AT THE SOUTHERN PART
OF FORMER RUNWAY

Drawing title

GENERAL ARRANGEMENT – PLAN , ELEVATION AND SECTIONS (FOR NB23A)

Drawing no.	Rev.
KL201401/NB/DDA/9921	C

Drawn	Date	Checked	Approved
AL	2020	KM	YC

Scale	Status
AS SHOWN	DETAILED DESIGN APPROVAL

土木工程拓展署
CIVIL ENGINEERING AND DEVELOPMENT DEPARTMENT
九龍拓展處
KOWLOON DEVELOPMENT OFFICE

Overlapping Zone Z6

Ref. to Opening Section C

FIGURE 3.1

LOCATION OF REPRESENTATIVE ASRs

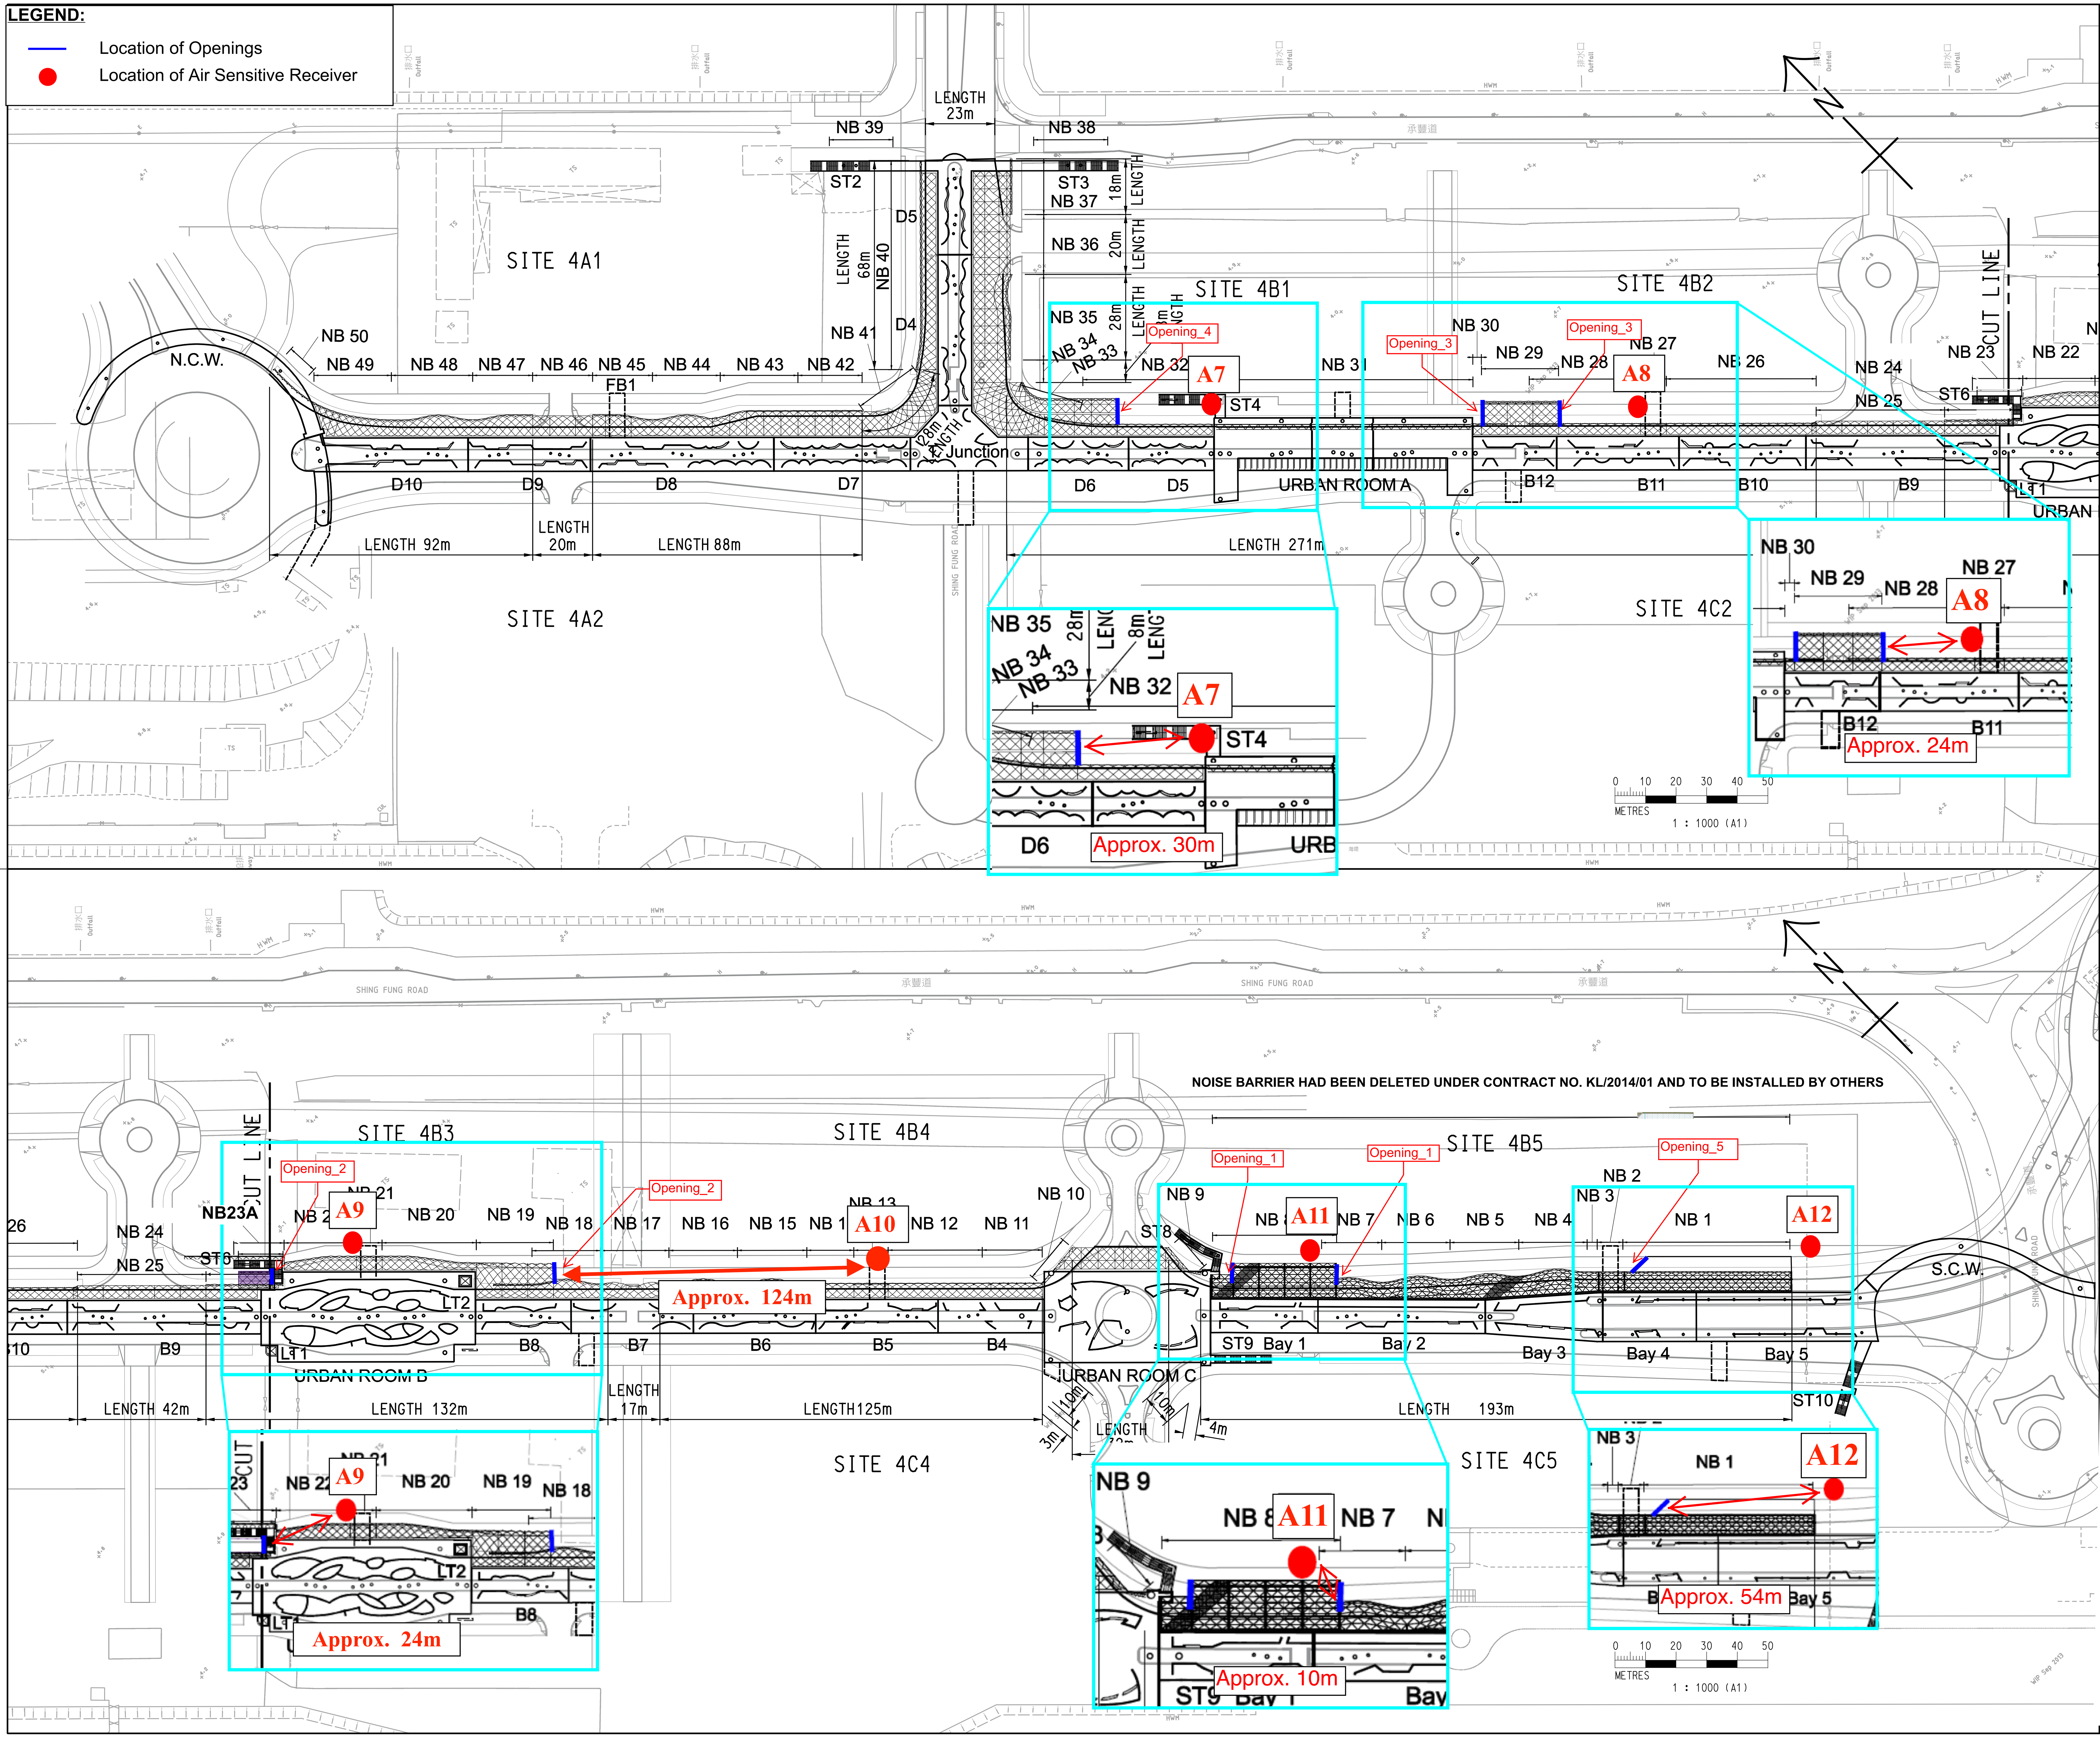

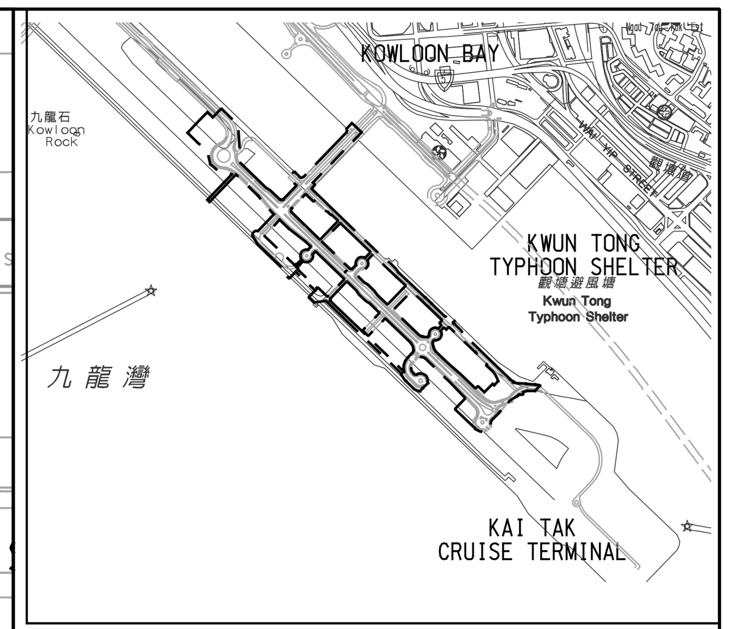

Figure 3.1
Location of Air Sensitive Receivers

APPENDIX 3.1

CUMULATIVE AIR QUALITY IMPACT REVIEW METHODOLOGY

Quantitative Air Quality Impact Review Methodology

1.1 Approach

1.1.1 The quantitative air quality impact review has been carried out with the aid of the Gaussian dispersion model "CALINE4", which is an Environmental Protection Department recommended software package for dispersion modelling; and "AERMOD" which is a computer model developed by The American Meteorological Society/Environmental Protection Agency Regulatory Model Improvement Committee (AERMIC) and accepted by EPD.

- CALINE4 model will be used to model the open road emissions from the existing and planned road networks; and
- AERMOD model will be used to model all other emissions.

1.1.2 The Ozone Limiting Method (OLM) will be adopted in the modelling exercise for converting Oxides of Nitrogen (NO_x) to Nitrogen Dioxide (NO_2).

1.1.3 A review on vehicular emission impact on the representative air sensitive receivers (ASRs): A7, A8, A9, A10, A11 and A12 will be carried out to evaluate if the Respirable Suspended Particulates (RSP), Fine Suspended Particulars (FSP) and NO_2 concentration at these ASRs can meet the current Air Quality Objectives (AQOs), with the proposed noise barriers on the concerned road sections of the modification works including Road D3A and D4A.

1.1.4 The ASRs are referenced from the approved Kai Tak Road D3A and D4A EIA report. The identified ASRs with the closest distance to the openings are listed in ***Table 1.1*** and the corresponding locations are shown in ***Figure 3.1***. The assessment heights for A7, A9, A10, A11 and A12 were taken as 1.5m, 5m, 15m, 25m to the maximum planned building height of the ASRs. For A8, the building layout plans (see ***Annex G***) were obtained, and the lowest residential floor height of the closest residential tower is 8.01m. As such, the assessment heights are taken as 9.2m (lowest residential floor height plus an estimate of 1.2m to the window), 12.7m, 15m, 25m to the maximum planned building height of the ASR.

Table 1.1 Summary of Air Sensitive Receivers

ASRs	Planned Land Use	Horizontal Distance to Opening, m	Corresponding Openings
A7	Residential	Approx. 30m	Opening_4, barrier adjacent to road section D6
A8	Residential	Approx. 24m	Opening_3, barrier adjacent to road section B12 and B9
A9	Residential	Approx. 24m	Opening_2, barrier adjacent to road section B9
A10	Residential	Approx. 124m	Opening_2, barrier adjacent to road section B8
A11	Residential	Approx. 10m	Opening_1, barrier adjacent to road section ST9 Bay 1
A12	Residential	Approx. 54m	Opening_5, barrier adjacent to road section ST9 Bay 4 and Bay 5

1.1.5 For the assessment at opening between noise barriers, the emission from the concerned road section will be broken down into 2 types of emission source:

- Road emission source with height risen to the top of barrier; and
- Point sources at the opening with 2m interval from ground to the top of barrier.

1.1.6 Noise barrier opening at B12 is illustrated in ***Appendix 3.1.1A*** as an example on the assumption of emission factor for road emission source and point sources. The proposed openings calculations are detailed in ***Appendix 3.1.1B***.

1.1.7 Ozone Limiting Method (OLM) has been adopted for the conversion of NOx predicted from the AERMOD and CALINE4 model to NO2 based on the hourly O3 concentrations from EPD's PATH v2.1 (Meteorology Year 2015 Grid Cell: 43_32, 43_33, 44_32). The NO2/NOx conversion is calculated as follows:

$$[NO2_{Cumulative}]_{pred} = [NO2_{CALINE4}]_{pred} + 0.1 \times [NOx_{AERMOD(Chimney\ source\ emissions)}]_{pred} + 0.28 \times [NOx_{AERMOD(portal\ and\ opening\ emissions)}]_{pred} + MIN\{(0.9 \times [NOx_{AERMOD(Chimney\ source\ emissions)}]_{pred} + 0.72 \times [NOx_{AERMOD(portal\ and\ opening\ emissions)}]_{pred} + 0.72 \times [NOx_{CALINE4}]_{pred}),\ or\ (46/48) \times [O3]_{PATH}\}$$

1.2 Emission Sources

<u>**Major Emission Sources within 500m**</u>

1.2.1 Vehicular emission sources include the concerned road sections of the modification works including Road D3A and D4A; the roads located within 500m from ASRs, including Road D3A, D4A and T2; and the roads within the PATH Grids 43,32; 43,33; and 44,32. The above sources will be predicted using the CALINE4 dispersion model and as the terrain in the study area is essentially flat, the "Flat Terrain" approach is adopted (i.e., all at-grade roads at 0mAG and all assessment heights relative to local ground). The CALINe4 dispersion model input parameters and emission factors are detailed in ***Appendix 3.1.2A.*** The location of these roads is detailed in ***Appendix 3.1.2B.***

1.2.2 Point sources located within 500m from ASRs, including

- Portal emission from the enclosed section of Road D4A, Road D3 – D3A (Sunken Road) portal exit;
- Emission from Trunk Road T2 portal within Kai Tak Development site;
- Emission from the chimneys at Hong Kong Children's Hospital;
- Emissions from the proposed chimneys at New Acute Hospital;
- Hotelling cruise ship emissions from the cruise terminal at Kai Tak;
- Emission from the existing typhoon shelters; and
- Tugboat emissions from entering and leaving the typhoon shelters.

1.2.3 The above sources, if significant, will be predicted using the AERMOD dispersion model. The location of these sources is detailed in ***Appendix 3.1.3A*** and ***Appendix 3.1.3B***.

<u>**Portal Emissions**</u>

1.2.4 Portal emissions from tunnels from T2 trunk road and D3A road are identified as point source emissions. The calculations of the emission factor are detailed in ***Appendix 3.1.4A*** and ***Appendix 3.1.4B***, respectively.

1.2.5 According to the approved Kai Tak Development – Roads D3A & D4A EIA Report, 90% of the emissions from Trunk Road T2 tunnel were assumed to be from ventilation building and 10% from the portal. The emissions from other sources were referred from the approved KTD Schedule 3 EIA Report (Register No. AEIAR-130/2009).

1.2.6 Portal emissions were modelled in accordance with the Permanent International Association of Road Congress Report (PIARC, 1991). Pollutants are assumed to eject from the portal as a portal jet such that 2/3 of the total emissions were dispersed within the first 50m of the portal and 1/3 of the total emissions within the second 50m.

Hong Kong Children's Hospital

1.2.7 The Hong Kong Children's Hospital (HKCH) is identified as a major point source emission within the Project area. According to HKCH, there are 19 chimneys located at the top of the hospital, 3 of which are connected to steam boilers, 6 of which are connected to gas boilers, and 10 of which are connected to gensets. Information provided by HKCH shows that 2 chimneys for steam boilers are active whilst 1 is on standby, 5 chimneys for the gas boilers are active whilst 1 is on standby, and the gensets are only active during maintenance. A summary of the chimney operation period is tabulated in ***Table 1.2***.

Table 1.2 Operation Period of Chimneys provided by HKCH

Systems	No. of chimney	Operation period
Steam boiler	3	24-hours (Two duty and one standby) 3 steam boilers are all duel fuel units. Town gas is the duty fuel for normal daily operation of all the boilers
Gas boiler	6	4 nos. gas boilers for space heating (operating depend on loading demand of air-conditioning system) 2 nos. gas boiler for water heating (one duty and one standby 24-hours)
Genset	10	1 to 2 hours for each genset in monthly maintenance

1.2.8 As such, only the active chimneys shall be adopted in the model. The chimney heights, temperature, velocity, and chimney diameter are also given by HKCH. The stack height is obtained by adding the rooftop height of the hospital and chimney height provided. The location of the chimneys is not available, thus have been assumed to aggregate in the centre of the hospital buildings. The emission factor for the chimneys is referenced from the Appendix 6.1 of the approved KTD Schedule 3 EIA report and have been confirmed to have no change by HKCH. A summary of the chimney details is tabulated in ***Table 1.3***.

Table 1.3 Chimney Details provided by HKCH

Systems	No. of Chimney	Chimney height (mm)	Exit temperature (K) & velocity (m/s)	Stack diameter (m)	Fuel type (e.g. diesel, town gas…)
Steam boiler	3	3000	400K & 5m/s	0.33	diesel and town gas
Gas boiler	6	2000	350K & 0.3m/s	0.3	town gas
Genset	10	4000	770-800K & 10.49m/s	0.35	diesel

Proposed chimney emissions from New Acute Hospital

1.2.9 According to S3.6.5.2 to S3.6.5.3 at Page 3-16 of the approved 'A Rooftop Helipad at New Acute Hospital at Kai Tak Development Area' EIA report (EIA Register 2662020), the chimney emissions from the New Acute Hospital are noted to be connected to 2-3 boilers that are operated from solar hot water panels and energy efficient heat pumps supplied by electricity. Towngas/ Clean fuel ultra-low diesel boilers will only be adopted as emergency back-up outputs. Given this, negligible emissions are expected.

Cruise Terminal Emissions

1.2.10 Cruise hotelling emissions are identified as a major point source emission. The Kai Tak Cruise Terminal operates two berthing spots. The emission factors of the cruise terminal are based on a review of relevant information, the cruise ship calls for Kai Tak Cruise Terminal in 2021 is detailed in ***Appendix 3.1.6A***. With reference to the cruise schedule, the cruise with the greatest visiting frequency "World Dream" and cruise with a greater length and engine power "Spectrum of the Seas/Ovation of the Seas", operated by Royal Caribbean Cruise Ltd, is adopted in the model. The corresponding stack height, temperature, velocity, and stack diameter is referenced from the approved Kai Tak Development - Roads D3A & D4A EIA report. The calculations for the emission factor of the cruise ships are detailed in ***Appendix 3.1.6B***.

Tugboats

1.2.11 Tugboats were observed to be entering and leaving the Kwun Tong typhoon shelter and To Kwa Wan typhoon shelter and is considered a major point source emission. The routes of the tugboats are based on site observation and is detailed in ***Appendix 3.1.3A***. The corresponding stack height, temperature, velocity, and stack diameter is referenced from the approved Kai Tak Development - Roads D3A & D4a EIA report and the calculations for the emission factors is detailed in ***Appendix 3.1.7***.

Kwun Tong Typhoon Shelter and To Kwa Wan Typhoon Shelter

1.2.12 According to the approved Kai Tak Development Schedule 3 EIA report, barges in the typhoon shelters were identified with loading/unloading major activities. The emissions from the typhoon shelter are adopted in the model and the relevant information including the stack height, temperature, velocity, stack diameter and emission factors are reference from the approved Kai Tak Development Schedule 3 EIA report.

Major Emission Sources within 4km

1.2.13 Major emission sources located within 4km from the ASRs are also identified and assessed, including Ma Tau Kok Gasworks Plant and the Diamond Hill Crematorium. The emission factor and the relevant information on the chimney is obtained from their respective SP license 'No. L-8-004(4)' for the Ma Tau Kok Gasworks Plant and SP license 'No. L-12-006(5)' for the Diamond Hill Crematorium.

Summary

1.2.14 The summary of stationary emission sources adopted is detailed in ***Appendix 3.1.8***.

1.3 Vehicular Emission Factors

1.3.1 Vehicular emission factors of each road section of each hour of a day are derived using the Environmental Protection Department (EPD) EMFAC-HK v4.3 software. Please refer to ***Appendix 3.1.9*** for the detailed assumptions for EMFAC-HK.

1.4 Meteorological Conditions

1.4.1 With reference to EPD's Guidelines on Choice of Models and Model Parameter, 1 year of recent available hourly meteorological data including wind speed, wind direction, ambient temperature, mixing height obtained from EPD's PATH v2.1 (Year 2015 Grid Cell: 43,32; 43,33 and 44,32 Level 1) were adopted to drive the CALINE4 model. PCRAMMET has been applied to generate Pasquil-Gifford stability class for the input to CALINE4 model based on the meteorological data.

1.4.2 The surface roughness and the wind standard deviation are estimated in accordance with the "Guideline on Air Quality Models (Revised), 1986", as summarized in Table 3.3 below.

Table 1.4 Summary of Surface Roughness and Wind Standard Deviation

Period/Location/Parameters		**Assumptions**
Kai Tak	Surface Roughness (cm)	100
	Wind Standard Deviation (degrees)	1) 32.9 for A&B Stability Classes; 2) 25.6 for C Stability Class; 3) 18.3 for D Stability Class; 4) 11 for E Stability Class; and 5) 5.6 for F Stability Class.

1.4.3 Surface characteristics such as surface roughness, albedo, and Bowen ratio are required in the AERMET model which is the pre-processor of AERMOD. The detailed assumptions for the surface roughness, albedo, and Bowen ratio in concerned grids cells of (43, 32), (43, 33), and (44, 32) is presented in ***Appendix 3.1.10***.

1.5 Background Air Quality

1.5.1 For other contribution estimation, 1 year of recent available hourly emission data of NO2, RSP and FSP is obtained from EPD's PATH v2.1 (Grid Cell where road sections laid within: (43, 32); (43, 33); (44, 32). To avoid double-counting, the emissions of the 1st layer of the project related grids (43, 32) (43, 33) (44, 32) are removed and are modelled in dispersion model.

1.5.2 Guided by a Working Group consisting of experts in air quality modelling, PATH v2.1 has gone through extensive testing. It was determined that PATH v2.1's output of RSP and FSP concentrations should be adjusted as follows before being applied to account for the limited information on pollutant emissions on a larger scale:

- 10th highest daily RSP concentration: add 11.0 µg/m3;
- Annual RSP concentration: add 10.3 µg/m3;
- Annual FSP concentration: add 3.5 µg/m3.

1.6 Other Modelling Assumptions

1.6.1 For cantilever type barriers and decked over roads, the source centre line is shifted toward the opening side by the width of the top cover, but not exceeding 1.5 times of it. Fill option was set for all road sections with barrier.

1.7 Results and Findings

1.7.1 The predicted RSP, FSP and NO2 concentrations at the representative ASRs are given in ***Table 1.3***.

Table 1.5 Air Quality Assessment Result Summary

ASRs	Receptor Height (m)	Elevation at the floor (mPD)	Predicted Annual RSP Concentration (ug/m3)	Predicted 10th Highest 24-hr RSP Concentration (ug/m3)	Predicted Annual FSP Concentration (ug/m3)	Predicted 19th Highest 24-hr FSP Concentration (ug/m3)	Predicted 36th Highest 24-hr FSP Concentration (ug/m3)	Predicted Annual NO2 Concentration (ug/m3)	Predicted 19th Highest 1-hr NO2 Concentration (ug/m3)
AQO Limit (Exceedance Allowed)			50	100(9)	25	50(18)	50(35)	40	200(18)
A7	1.5	4.6	27	88	15	31	23	40	144
	5	4.6	27	88	15	31	22	40	137
	15	4.6	27	88	14	30	22	34	162
	25	4.6	26	88	14	30	22	26	120
	35	4.6	26	88	14	30	22	23	118
	45	4.6	26	88	14	30	22	23	118
	55	4.6	27	89	14	31	23	25	136
A8	9.2	4.7	27	88	14	31	22	37	136
	12.7	4.7	27	88	14	31	22	35	145
	15	4.7	27	88	14	31	22	34	153
	25	4.7	26	88	14	30	22	26	120
	35	4.7	26	88	14	30	22	23	119
	45	4.7	26	88	14	30	22	23	119
	55	4.7	27	89	14	31	23	25	129
A9	1.5	4.7	28	89	15	31	22	40	147
	5	4.7	28	89	15	31	22	40	139
	15	4.7	27	89	14	31	22	36	159
	25	4.7	27	88	14	30	22	28	122
	35	4.7	27	88	14	30	22	26	123
	45	4.7	27	88	14	30	22	26	126
	55	4.7	27	89	14	30	22	27	132

ASRs	Receptor Height (m)	Elevation at the floor (mPD)	Predicted Annual RSP Concentration (ug/m3)	Predicted 10th Highest 24-hr RSP Concentration (ug/m3)	Predicted Annual FSP Concentration (ug/m3)	Predicted 19th Highest 24-hr FSP Concentration (ug/m3)	Predicted 36th Highest 24-hr FSP Concentration (ug/m3)	Predicted Annual NO2 Concentration (ug/m3)	Predicted 19th Highest 1-hr NO2 Concentration (ug/m3)
	65	4.7	27	88	14	30	22	27	167
A10	1.5	4.7	27	90	15	32	23	38	145
	5	4.7	27	90	15	32	23	37	145
	15	4.7	27	90	14	31	22	31	141
	25	4.7	27	89	14	30	22	26	120
	35	4.7	27	89	14	30	22	24	123
	45	4.7	27	89	14	30	22	24	122
	55	4.7	27	89	14	30	22	25	125
A11	1.5	4.7	27	90	15	31	23	36	137
	5	4.7	27	90	15	31	23	35	136
	15	4.7	27	90	14	31	22	30	134
	25	4.7	27	89	14	30	22	25	120
	35	4.7	27	89	14	30	22	24	122
	45	4.7	27	89	14	30	22	24	121
A12	1.5	5.2	27	92	15	31	23	34	139
	5	5.2	27	92	15	31	23	33	137
	15	5.2	27	90	14	31	23	29	128
	25	5.2	27	90	14	30	22	25	118
	35	5.2	27	89	14	30	22	24	118
	45	5.2	27	89	14	30	22	24	120

1.7.2 Based on the quantitative modelling results, no adverse air quality impact on the representative ASRs would be anticipated with the proposed overlapping noise barriers along Kai Tak Road D3A.

APPENDIX 3.1.1A

NOISE BARRIER OPENINGS EMISSION FACTOR ASSUMPTIONS

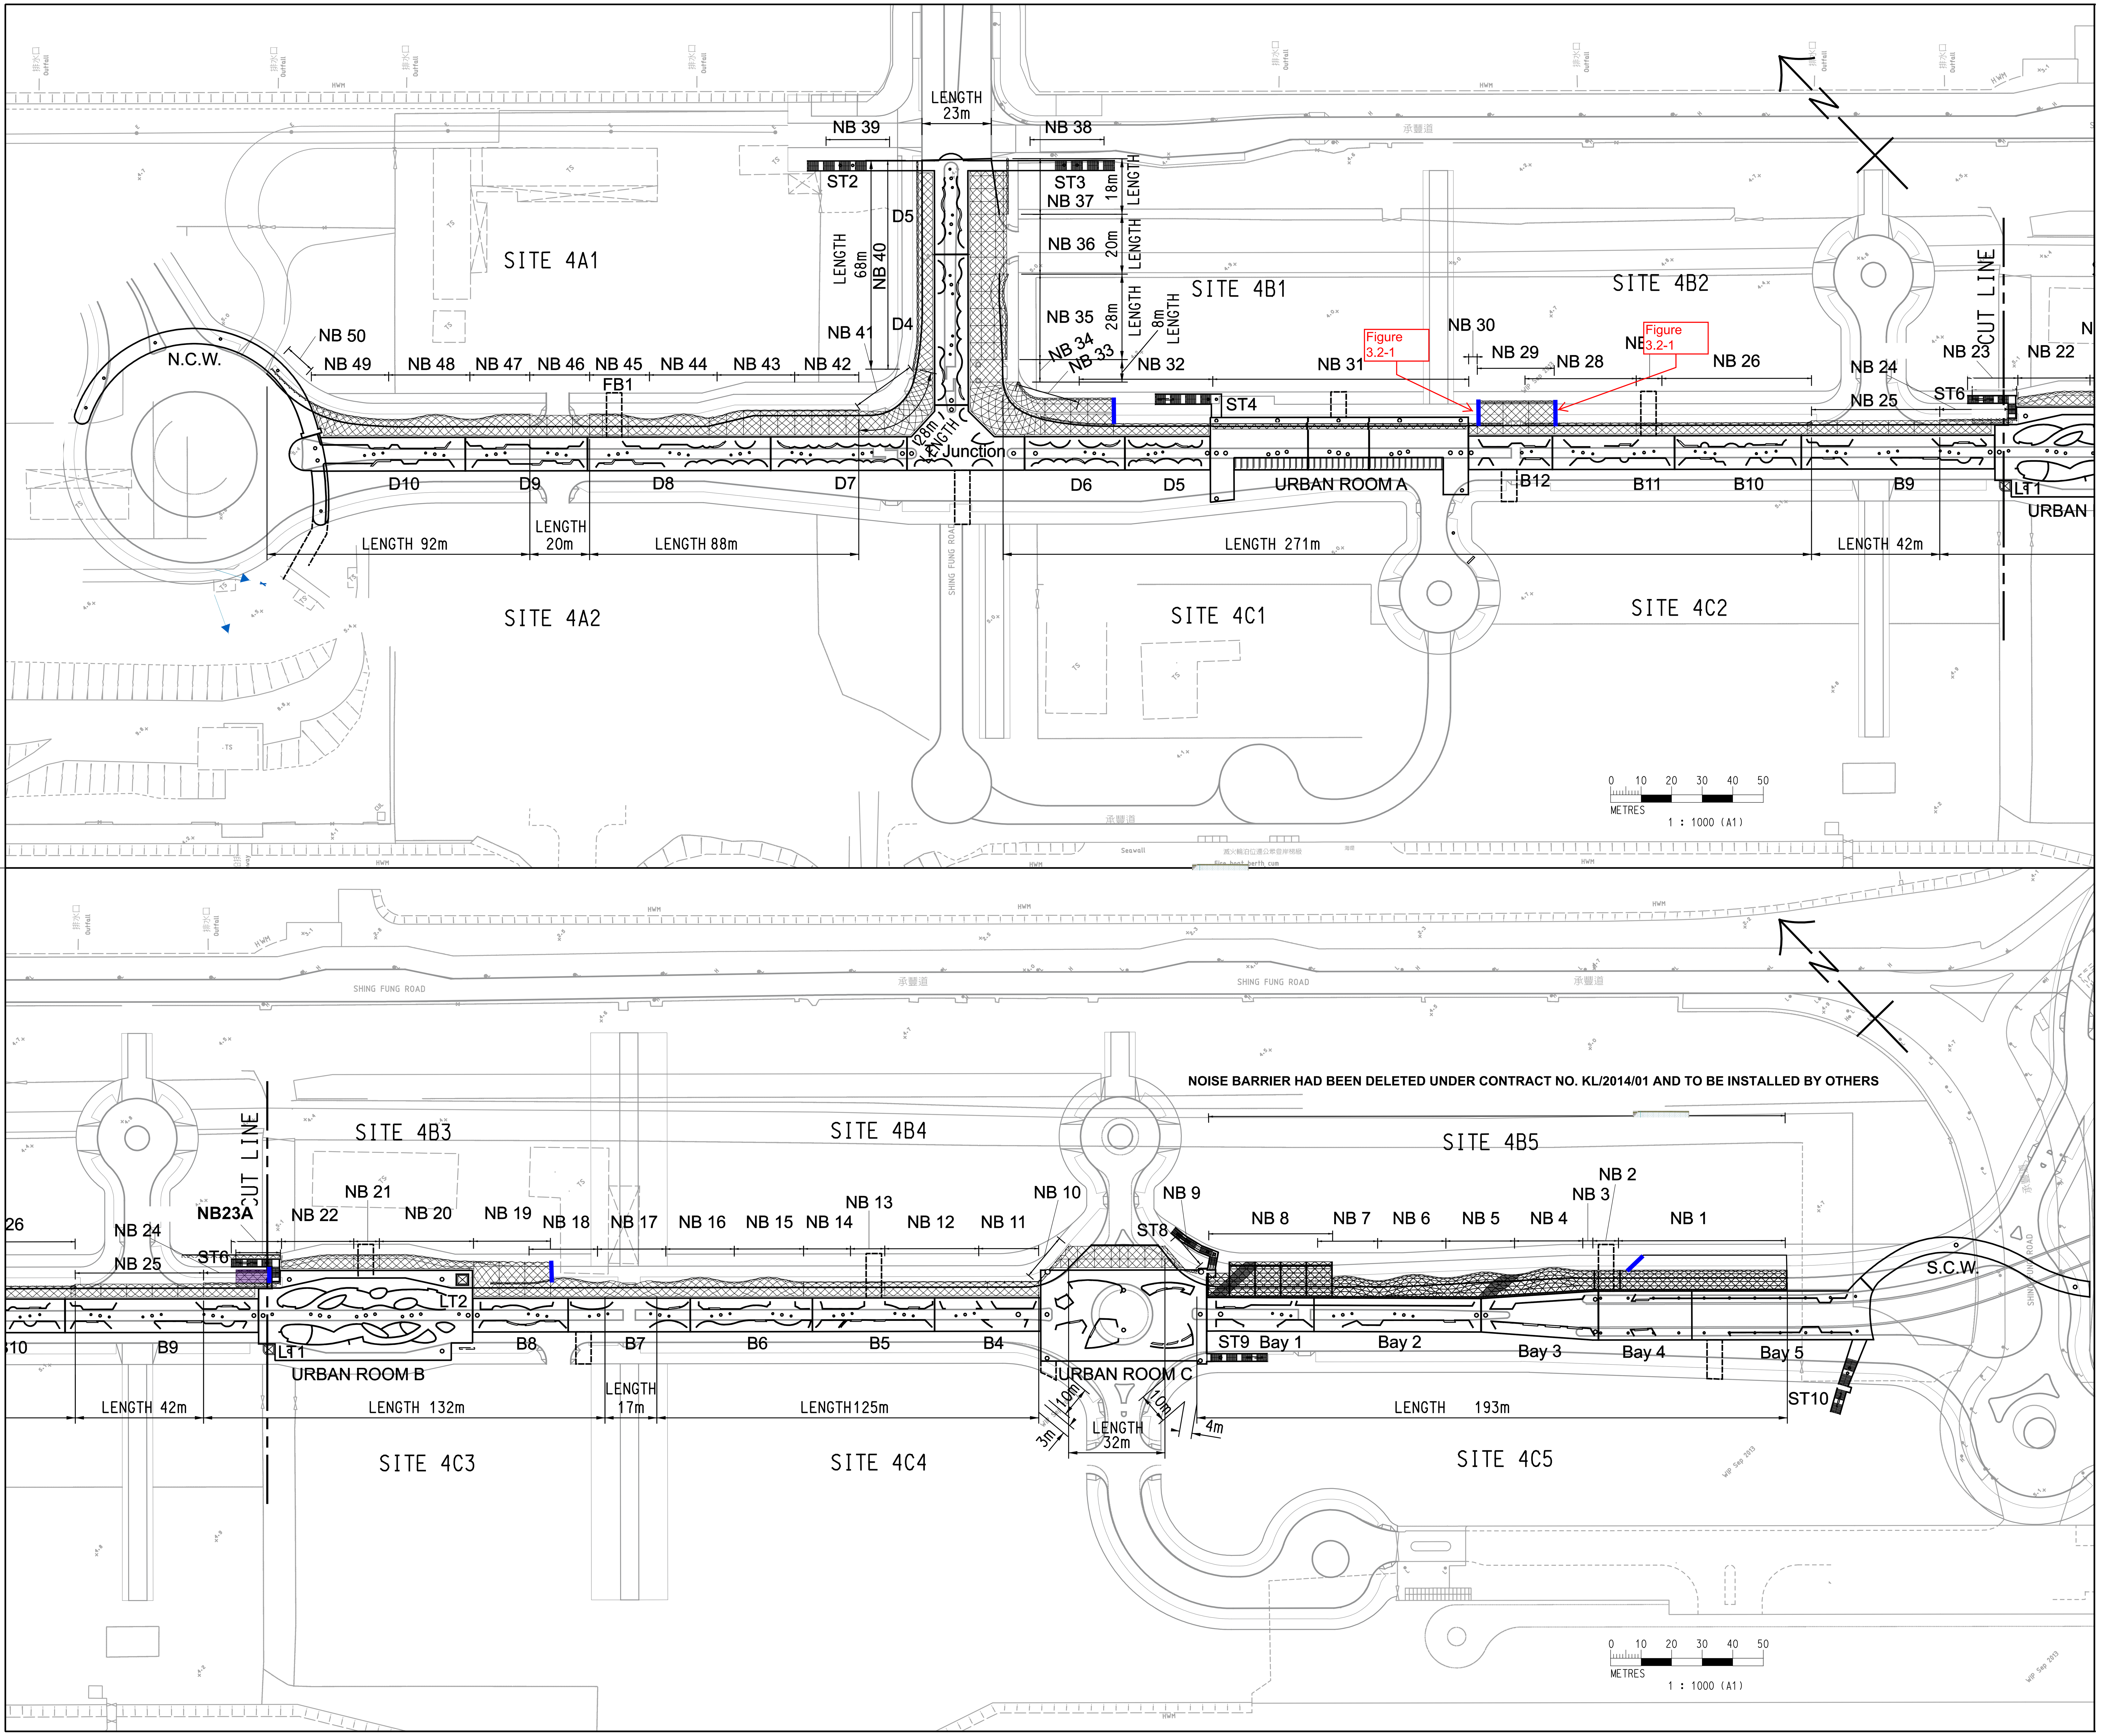

SITE 4A1
SITE 4B1
SITE 4B2
SITE 4A2
SITE 4C1
SITE 4C2
N.C.W.
NB 50
NB 49
NB 48
NB 47
NB 46
NB 45
NB 44
NB 43
NB 42
NB 41
NB 40
NB 39
NB 38
NB 37
NB 36
NB 35
NB 34
NB 33
NB 32
NB 31
NB 30
NB 29
NB 28
NB 26
NB 24
NB 25
NB 23
NB 22
ST2
ST3
ST4
ST6
FB1
D4
D5
D6
D7
D8
D9
D10
B9
B10
B11
B12
LT1
URBAN ROOM A
URBAN
Junction
Figure 3.2-1
LENGTH 23m
LENGTH 68m
LENGTH 18m
LENGTH 20m
LENGTH 28m
LENGTH 8m
LENGTH 28m
LENGTH 92m
LENGTH 20m
LENGTH 88m
LENGTH 271m
LENGTH 42m
CUT LINE
SHING FUNG ROAD
METRES
1 : 1000 (A1)
NOISE BARRIER HAD BEEN DELETED UNDER CONTRACT NO. KL/2014/01 AND TO BE INSTALLED BY OTHERS
SITE 4B3
SITE 4B4
SITE 4B5
SITE 4C3
SITE 4C4
SITE 4C5
S.C.W.
NB23A
NB 22
NB 21
NB 20
NB 19
NB 18
NB 17
NB 16
NB 15
NB 14
NB 13
NB 12
NB 11
NB 10
NB 9
NB 8
NB 7
NB 6
NB 5
NB 4
NB 3
NB 2
NB 1
ST6
ST8
ST9
ST10
LT1
LT2
B4
B5
B6
B7
B8
B9
Bay 1
Bay 2
Bay 3
Bay 4
Bay 5
URBAN ROOM B
URBAN ROOM C
LENGTH 42m
LENGTH 132m
LENGTH 17m
LENGTH125m
LENGTH 32m
LENGTH 193m
10m
3m
4m
METRES
1 : 1000 (A1)

Figure 3.2-1 Illustration of source line at openings

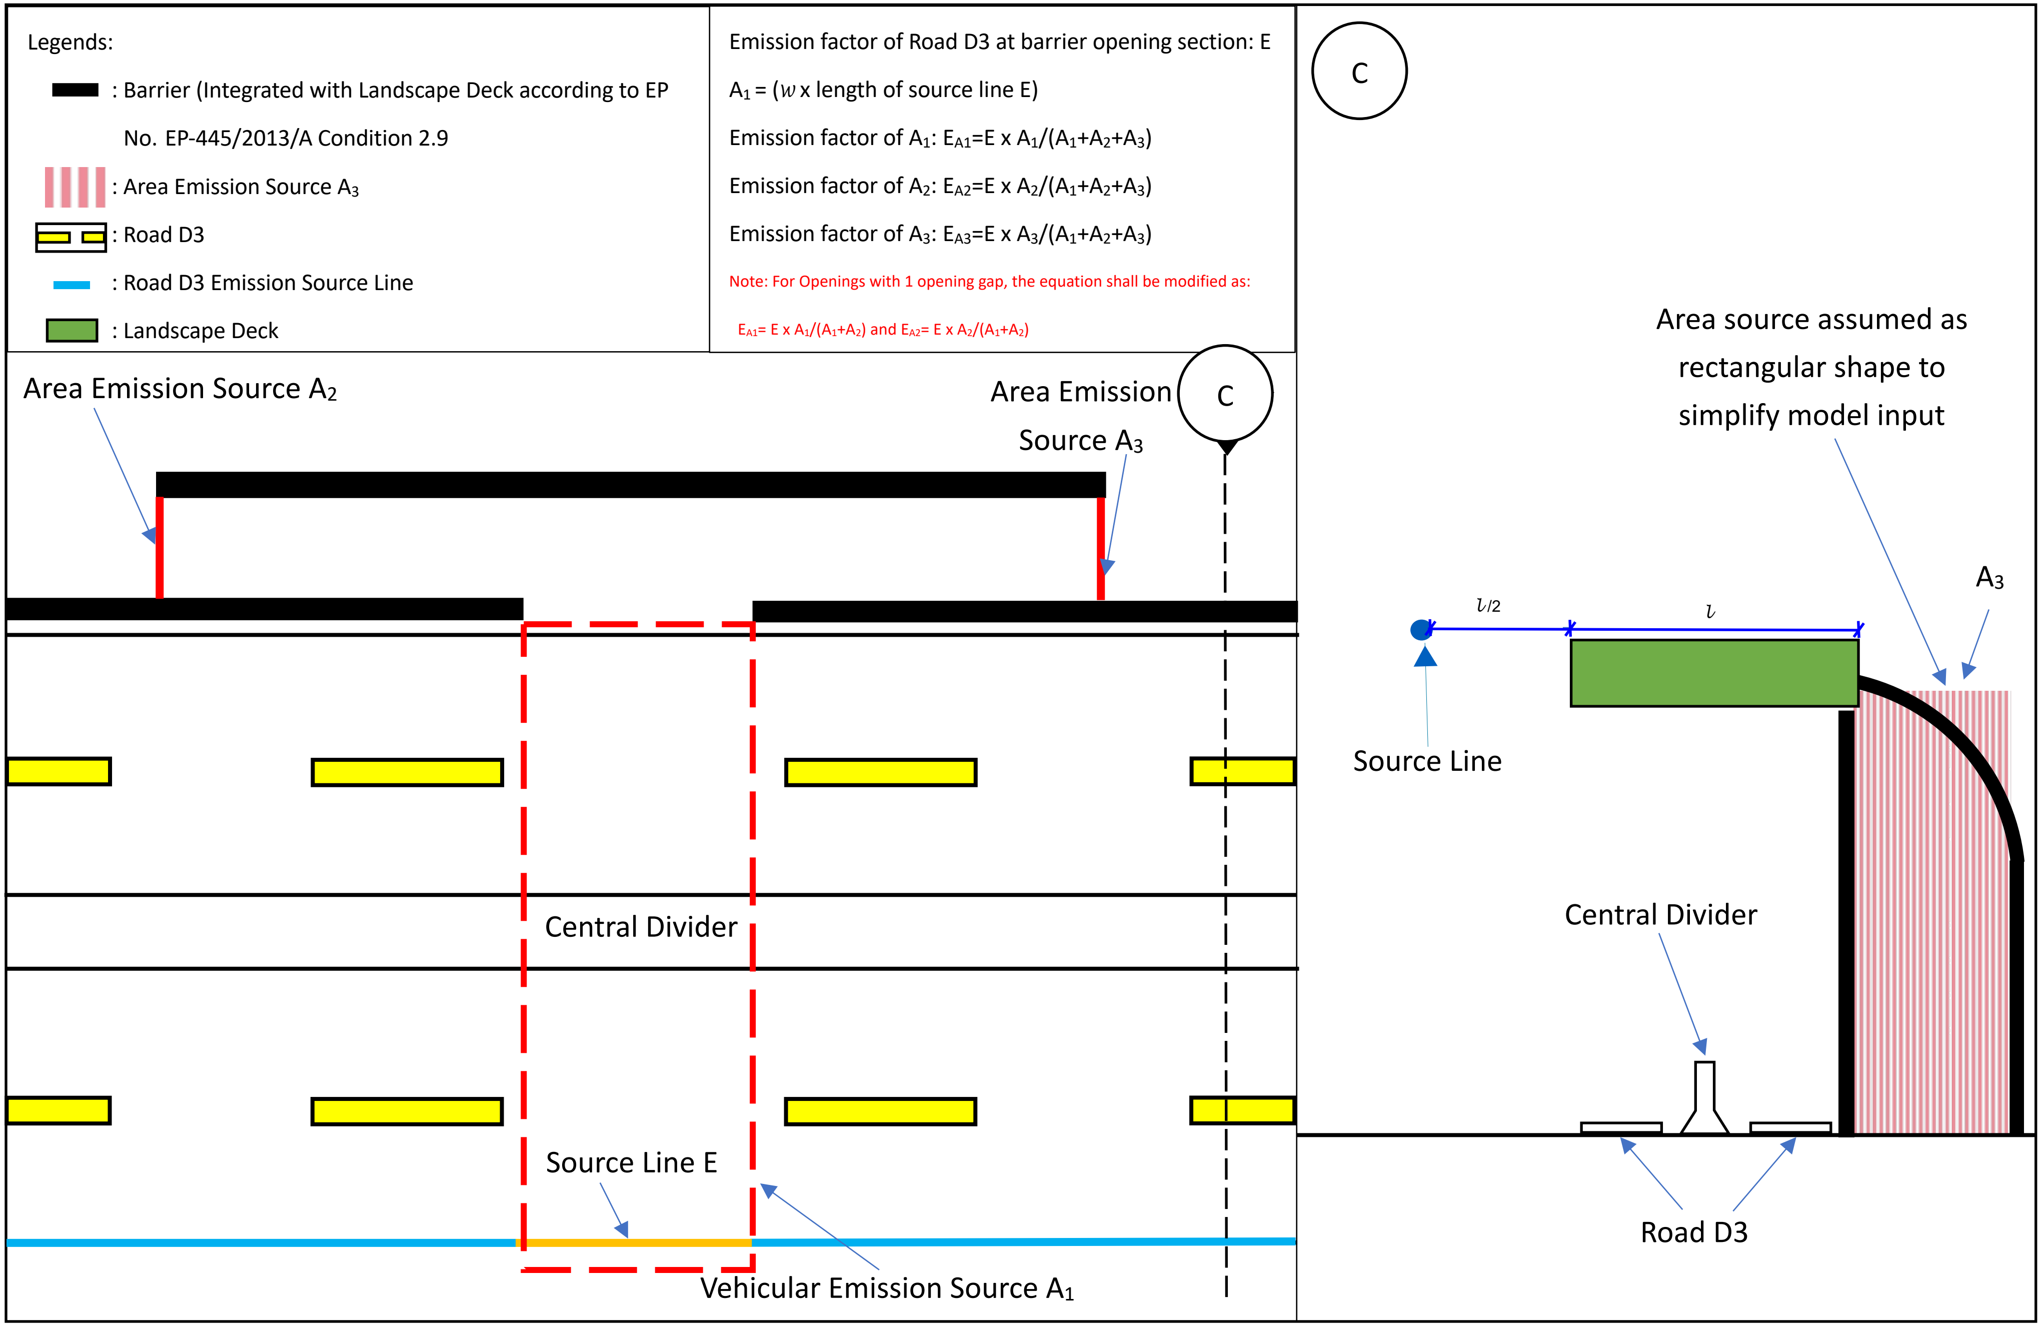

Remarks: Details of noise barrier design refer to engineering drawings

N.T.S.

Figure 3.2-2 Illustration of emission factor assumption at each opening

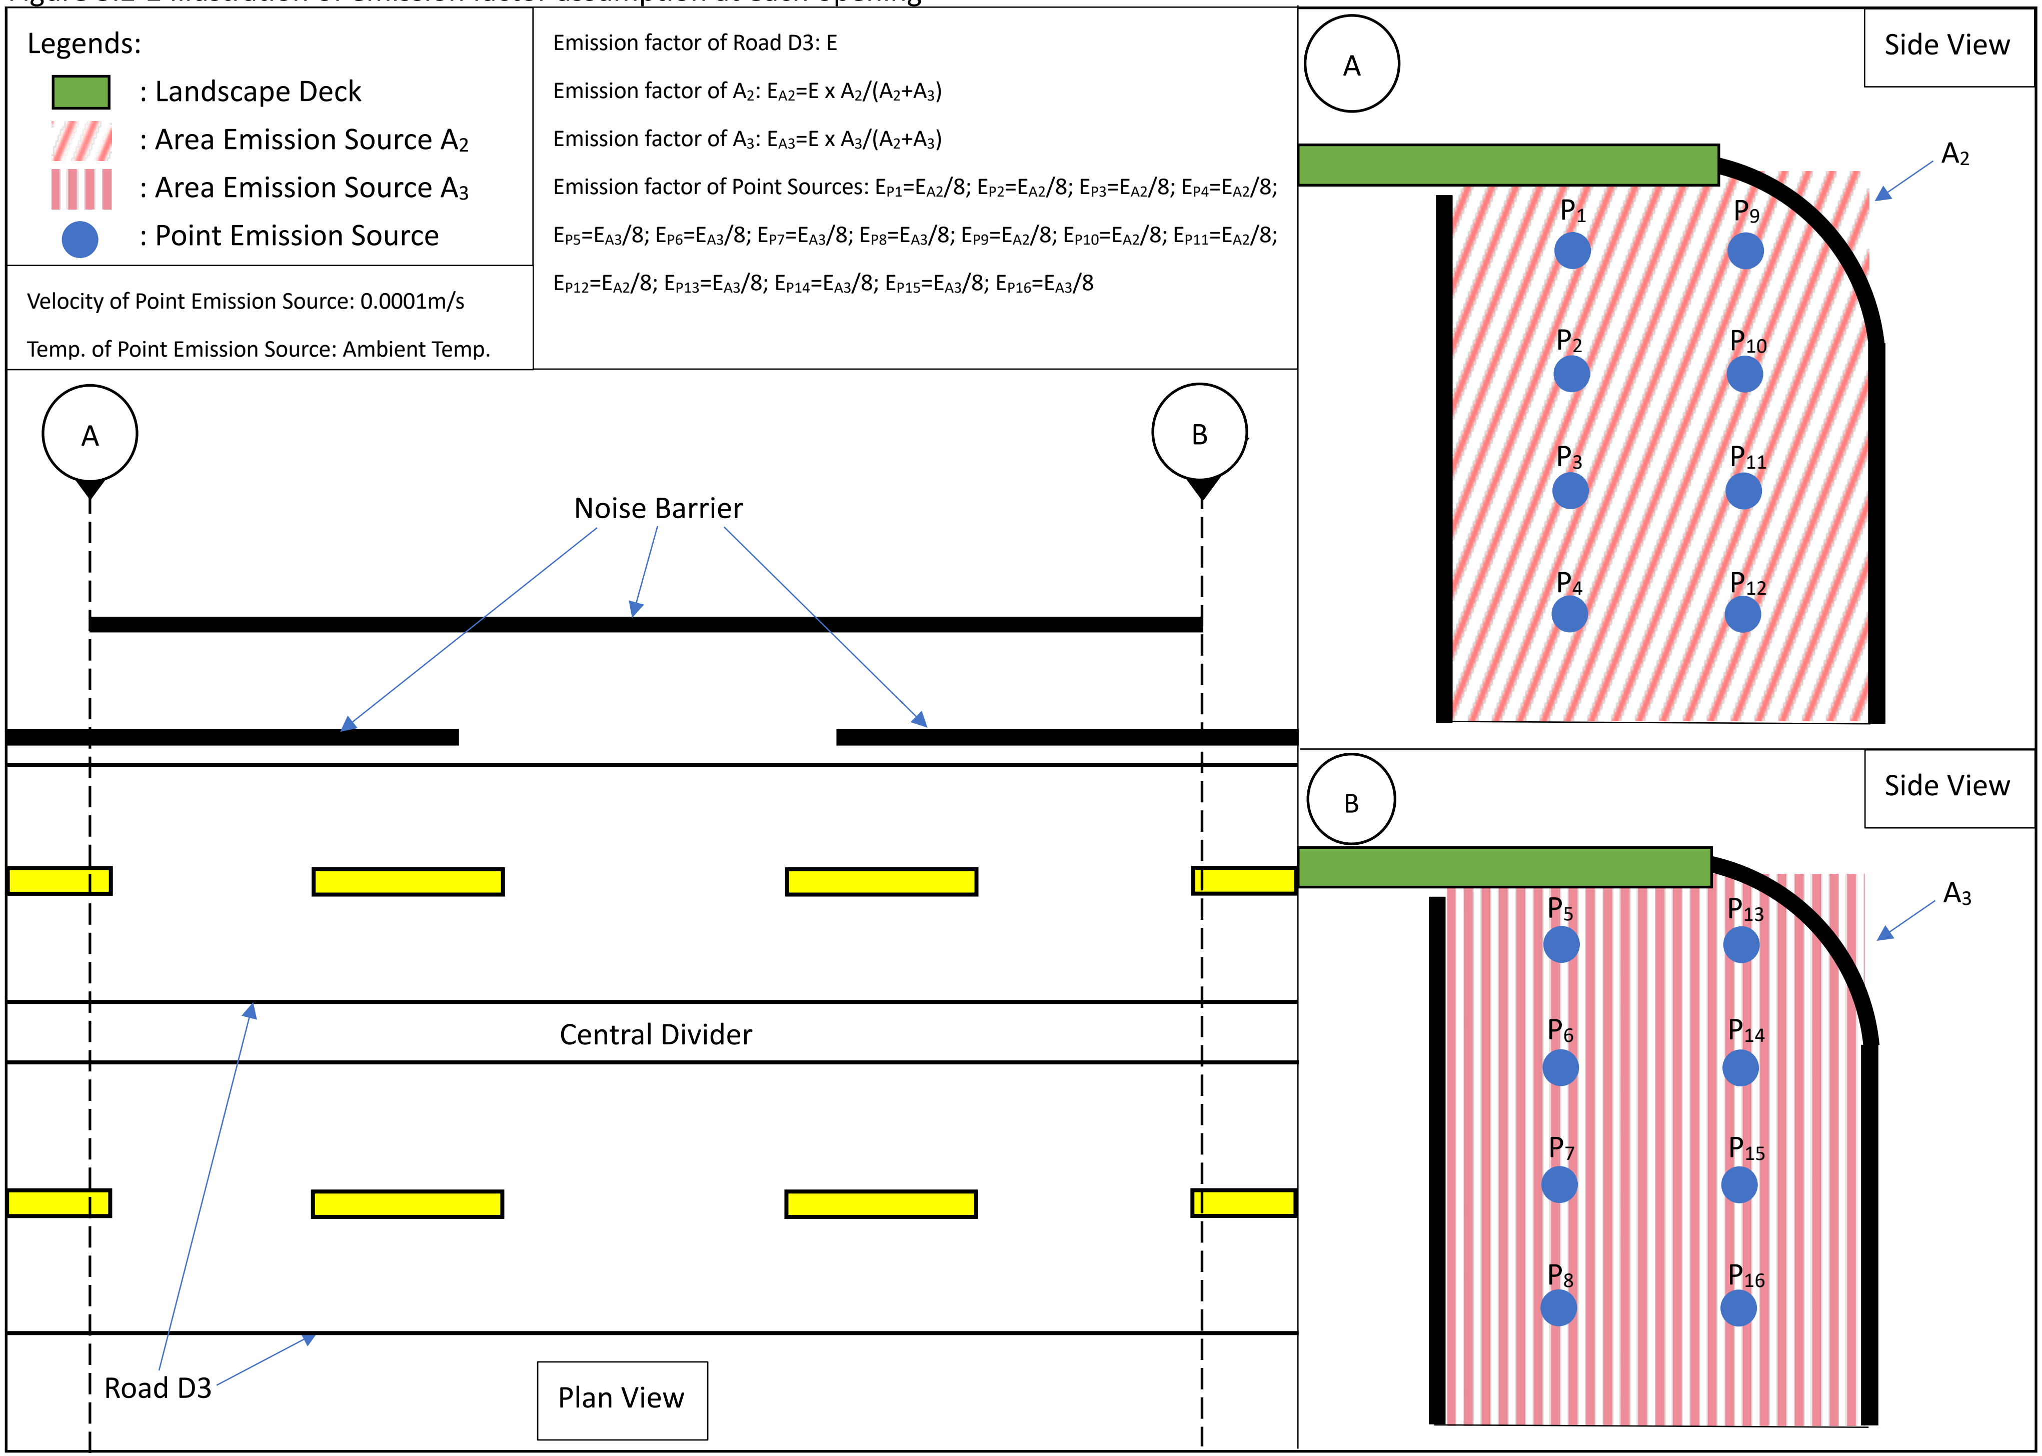

N.T.S.

APPENDIX 3.1.1B

NOISE BARRIERS OPENINGS EMISSION FACTOR CALCULATIONS

Appendix 3.1.1B - Detailed Calculations for the Emission Factors for Openings

Table 1. Opening 1 at Road D3_6								
Road Name	Road Opening	Opening Length (km)	NOx (g/km)[Note 1]	RSP (g/km)[Note 1]	FSP (g/km)[Note 1]	NOx (g/s or g/m^2/s)[Note 2]	RSP (g/s or g/m^2/s)[Note 2]	FSP (g/s or g/m^2/s)[Note 2]
D3_6	D3_6o2	0.02279693	1713.006	27.869	25.427	0.003762619	6.12136E-05	5.58499E-05
	ID	release height (m)	Temp (K)	v (m/s)	Stack dia/Length of X/Lat (m)	NOx (g/s or g/m^2/s)	RSP (g/s or g/m^2/s)	FSP (g/s or g/m^2/s)
	OP1.1	12.3	0	0.0001	-	0.000235164	3.82585E-06	3.49062E-06
	OP1.2	12.3	0	0.0001	-	0.000235164	3.82585E-06	3.49062E-06
	OP1.3	12.3	0	0.0001	-	0.000235164	3.82585E-06	3.49062E-06
	OP1.4	12.3	0	0.0001	-	0.000235164	3.82585E-06	3.49062E-06
	OP1.5	12.3	0	0.0001	-	0.000235164	3.82585E-06	3.49062E-06
	OP1.6	12.3	0	0.0001	-	0.000235164	3.82585E-06	3.49062E-06
	OP1.7	12.3	0	0.0001	-	0.000235164	3.82585E-06	3.49062E-06
	OP1.8	12.3	0	0.0001	-	0.000235164	3.82585E-06	3.49062E-06
	OP1.9	12.3	0	0.0001	-	0.000235164	3.82585E-06	3.49062E-06
	OP1.10	12.3	0	0.0001	-	0.000235164	3.82585E-06	3.49062E-06
	OP1.11	12.3	0	0.0001	-	0.000235164	3.82585E-06	3.49062E-06
	OP1.12	12.3	0	0.0001	-	0.000235164	3.82585E-06	3.49062E-06
	OP1.13	12.3	0	0.0001	-	0.000235164	3.82585E-06	3.49062E-06
	OP1.14	12.3	0	0.0001	-	0.000235164	3.82585E-06	3.49062E-06
	OP1.15	12.3	0	0.0001	-	0.000235164	3.82585E-06	3.49062E-06
	OP1.16	12.3	0	0.0001	-	0.000235164	3.82585E-06	3.49062E-06

Length of Source Line (m)	Width of Opening Gap A1 (m)	Opening Height of A2 and/or A3 (m)	Width of Opening Gap A2 (m)	Width of Opening Gap A3 (m)
22.79693	10	7.965	7.6	7.6

Table 2. Opening 2 at D3_9								
Road Name	Road Opening	Opening Length (km)	NOx (g/km)[Note 1]	RSP (g/km)[Note 1]	FSP (g/km)[Note 1]	NOx (g/s or g/m^2/s)[Note 2]	RSP (g/s or g/m^2/s)[Note 2]	FSP (g/s or g/m^2/s)[Note 2]
D3_9	D3_9o	0.069244855	2554.096	45.339	41.326	0.005577007	9.90002E-05	9.02386E-05
	ID	release height (m)	Temp (K)	v (m/s)	Stack dia/Length of X/Lat (m)	NOx (g/s or g/m^2/s)	RSP (g/s or g/m^2/s)	FSP (g/s or g/m^2/s)
	OP2.1	12.4	0	0.0001	-	0.000239871	4.25807E-06	3.88123E-06
	OP2.2	12.4	0	0.0001	-	0.000239871	4.25807E-06	3.88123E-06
	OP2.3	12.4	0	0.0001	-	0.000239871	4.25807E-06	3.88123E-06
	OP2.4	12.4	0	0.0001	-	0.000239871	4.25807E-06	3.88123E-06
	OP2.5	12.4	0	0.0001	-	0.000239871	4.25807E-06	3.88123E-06
	OP2.6	12.4	0	0.0001	-	0.000239871	4.25807E-06	3.88123E-06
	OP2.7	12.4	0	0.0001	-	0.000239871	4.25807E-06	3.88123E-06
	OP2.8	12.4	0	0.0001	-	0.000239871	4.25807E-06	3.88123E-06
	OP2.9	12.4	0	0.0001	-	0.000457255	8.11695E-06	7.39859E-06
	OP2.10	12.4	0	0.0001	-	0.000457255	8.11695E-06	7.39859E-06
	OP2.11	12.4	0	0.0001	-	0.000457255	8.11695E-06	7.39859E-06
	OP2.12	12.4	0	0.0001	-	0.000457255	8.11695E-06	7.39859E-06
	OP2.13	12.4	0	0.0001	-	0.000457255	8.11695E-06	7.39859E-06
	OP2.14	12.4	0	0.0001	-	0.000457255	8.11695E-06	7.39859E-06
	OP2.15	12.4	0	0.0001	-	0.000457255	8.11695E-06	7.39859E-06
	OP2.16	12.4	0	0.0001	-	0.000457255	8.11695E-06	7.39859E-06

Length of Source Line (m)	Width of Opening Gap A1 (m)	Opening Height of A2 and/or A3 (m)	Width of Opening Gap A2 (m)	Width of Opening Gap A3 (m)
69.24486	8.6	8.2	3.2	6.1

Table 3. Opening 3 at D3_11								
Road Name	Road Opening	Opening Length (km)	NOx (g/km)[Note 1]	RSP (g/km)[Note 1]	FSP (g/km)[Note 1]	NOx (g/s or g/m^2/s)[Note 2]	RSP (g/s or g/m^2/s)[Note 2]	FSP (g/s or g/m^2/s)[Note 2]
D3_11	D3_11o	0.01436802	2532.469	45.304	41.286	0.005047105	9.02892E-05	8.22821E-05
	ID	release height (m)	Temp (K)	v (m/s)	Stack dia/Length of X/Lat (m)	NOx (g/s or g/m^2/s)	RSP (g/s or g/m^2/s)	FSP (g/s or g/m^2/s)
	OP3.1	12.3	0	0.0001	-	0.000315444	5.64307E-06	5.14263E-06
	OP3.2	12.3	0	0.0001	-	0.000315444	5.64307E-06	5.14263E-06
	OP3.3	12.3	0	0.0001	-	0.000315444	5.64307E-06	5.14263E-06
	OP3.4	12.3	0	0.0001	-	0.000315444	5.64307E-06	5.14263E-06
	OP3.5	12.3	0	0.0001	-	0.000315444	5.64307E-06	5.14263E-06
	OP3.6	12.3	0	0.0001	-	0.000315444	5.64307E-06	5.14263E-06
	OP3.7	12.3	0	0.0001	-	0.000315444	5.64307E-06	5.14263E-06
	OP3.8	12.3	0	0.0001	-	0.000315444	5.64307E-06	5.14263E-06
	OP3.9	12.3	0	0.0001	-	0.000315444	5.64307E-06	5.14263E-06
	OP3.10	12.3	0	0.0001	-	0.000315444	5.64307E-06	5.14263E-06
	OP3.11	12.3	0	0.0001	-	0.000315444	5.64307E-06	5.14263E-06
	OP3.12	12.3	0	0.0001	-	0.000315444	5.64307E-06	5.14263E-06
	OP3.13	12.3	0	0.0001	-	0.000315444	5.64307E-06	5.14263E-06
	OP3.14	12.3	0	0.0001	-	0.000315444	5.64307E-06	5.14263E-06
	OP3.15	12.3	0	0.0001	-	0.000315444	5.64307E-06	5.14263E-06
	OP3.16	12.3	0	0.0001	-	0.000315444	5.64307E-06	5.14263E-06

Length of Source Line (m)	Width of Opening Gap A1 (m)	Opening Height of A2 and/or A3 (m)	Width of Opening Gap A2 (m)	Width of Opening Gap A3 (m)
14.36802004	8	7.643	7.5	7.5

Table 4. Opening 4 at D3_13								
Road Name	Road Opening	Opening Length (km)	NOx (g/km)[Note 1]	RSP (g/km)[Note 1]	FSP (g/km)[Note 1]	NOx (g/s or g/m^2/s)[Note 2]	RSP (g/s or g/m^2/s)[Note 2]	FSP (g/s or g/m^2/s)[Note 2]
D3_13	D3_13o	0.030335623	2567.626	45.379	41.357	0.002737687	4.8385E-05	4.40966E-05
	ID	release height (m)	Temp (K)	v (m/s)	Stack dia/Length of X/Lat (m)	NOx (g/s or g/m^2/s)[Note 3]	RSP (g/s or g/m^2/s)[Note 3]	FSP (g/s or g/m^2/s)[Note 3]
	OP4.1	12.3	0	0.0001	-	0.000342211	6.04812E-06	5.51207E-06
	OP4.2	12.3	0	0.0001	-	0.000342211	6.04812E-06	5.51207E-06
	OP4.3	12.3	0	0.0001	-	0.000342211	6.04812E-06	5.51207E-06
	OP4.4	12.3	0	0.0001	-	0.000342211	6.04812E-06	5.51207E-06
	OP4.5	12.3	0	0.0001	-	0.000342211	6.04812E-06	5.51207E-06
	OP4.6	12.3	0	0.0001	-	0.000342211	6.04812E-06	5.51207E-06
	OP4.7	12.3	0	0.0001	-	0.000342211	6.04812E-06	5.51207E-06
	OP4.8	12.3	0	0.0001	-	0.000342211	6.04812E-06	5.51207E-06

Length of Source Line (m)	Width of Opening Gap A1 (m)	Opening Height of A2 and/or A3 (m)	Width of Opening Gap A2 (m)	Width of Opening Gap A3 (m)
30.33562	11.6	7.965	6.4	-

Table 5. Opening 5 at D3_6								
Road Name	Road Opening	Opening Length (km)	NOx (g/km)[Note 1]	RSP (g/km)[Note 1]	FSP (g/km)[Note 1]	NOx (g/s or g/m^2/s)[Note 2]	RSP (g/s or g/m^2/s)[Note 2]	FSP (g/s or g/m^2/s)[Note 2]
D3_6	D3_6o	0.021152068	1713.006	27.869	25.427	0.00138496	2.25318E-05	2.05575E-05
	ID	release height (m)	Temp (K)	v (m/s)	Stack dia/Length of X/Lat (m)	NOx (g/s or g/m^2/s)[Note 3]	RSP (g/s or g/m^2/s)[Note 3]	FSP (g/s or g/m^2/s)[Note 3]
	OP5.1	12.3	0	0.0001	-	0.00017312	2.81647E-06	2.56968E-06
	OP5.2	12.3	0	0.0001	-	0.00017312	2.81647E-06	2.56968E-06
	OP5.3	12.3	0	0.0001	-	0.00017312	2.81647E-06	2.56968E-06
	OP5.4	12.3	0	0.0001	-	0.00017312	2.81647E-06	2.56968E-06
	OP5.5	12.3	0	0.0001	-	0.00017312	2.81647E-06	2.56968E-06
	OP5.6	12.3	0	0.0001	-	0.00017312	2.81647E-06	2.56968E-06
	OP5.7	12.3	0	0.0001	-	0.00017312	2.81647E-06	2.56968E-06

Length of Source Line (m)	Width of Opening Gap A1 (m)	Opening Height of A2 and/or A3 (m)	Width of Opening Gap A2 (m)	Width of Opening Gap A3 (m)
21.15207	11.8	7.965	5	-

	OP5.8	12.3	0	0.0001	-	0.00017312	2.81647E-06	2.56968E-06

Table 6. Opening A_1 at D3_15

Road Name	Road Opening	Opening Length (km)	NOx (g/km)[Note 1]	RSP (g/km)[Note 1]	FSP (g/km)[Note 1]	NOx (g/s or $g/m^2/s$)[Note 2]	RSP (g/s or $g/m^2/s$)[Note 2]	FSP (g/s or $g/m^2/s$)[Note 2]
D3_15	D3_15o	0.01513473	2241.955	39.795	36.216	0.004739932	8.41338E-05	7.65684E-05
	ID	release height (m)	Temp (K)	v (m/s)	Stack dia/Length of X/Lat (m)	NOx (g/s or g/m^2/s)[Note 3]	RSP (g/s or g/m^2/s)[Note 3]	FSP (g/s or g/m^2/s)[Note 3]
	OP_A_1.1	12.3	0	0.0001	-	0.000592492	1.05167E-05	9.57105E-06
	OP_A_1.2	12.3	0	0.0001	-	0.000592492	1.05167E-05	9.57105E-06
	OP_A_1.3	12.3	0	0.0001	-	0.000592492	1.05167E-05	9.57105E-06
	OP_A_1.4	12.3	0	0.0001	-	0.000592492	1.05167E-05	9.57105E-06
	OP_A_1.5	12.3	0	0.0001	-	0.000592492	1.05167E-05	9.57105E-06
	OP_A_1.6	12.3	0	0.0001	-	0.000592492	1.05167E-05	9.57105E-06
	OP_A_1.7	12.3	0	0.0001	-	0.000592492	1.05167E-05	9.57105E-06
	OP_A_1.8	12.3	0	0.0001	-	0.000592492	1.05167E-05	9.57105E-06

Length of Source Line (m)	Width of Opening Gap A1 (m)	Opening Height of A2 and/or A3 (m)	Width of Opening Gap A2 (m)	Width of Opening Gap A3 (m)
15.13473	8.6	8.7	15.13473	-

Table 7. Opening A_2 at D3_14

Road Name	Road Opening	Opening Length (km)	NOx (g/km)[Note 1]	RSP (g/km)[Note 1]	FSP (g/km)[Note 1]	NOx (g/s or $g/m^2/s$)[Note 2]	RSP (g/s or $g/m^2/s$)[Note 2]	FSP (g/s or $g/m^2/s$)[Note 2]
D3_14	D3_14o	0.02249	2249.591	39.571	35.951	0.006538349	0.000115011	0.000104491
	ID	release height (m)	Temp (K)	v (m/s)	Stack dia/Length of X/Lat (m)	NOx (g/s or g/m^2/s)[Note 3]	RSP (g/s or g/m^2/s)[Note 3]	FSP (g/s or g/m^2/s)[Note 3]
	OP_A_2.1	12.3	0	0.0001	-	0.000817294	1.43764E-05	1.30613E-05
	OP_A_2.2	12.3	0	0.0001	-	0.000817294	1.43764E-05	1.30613E-05
	OP_A_2.3	12.3	0	0.0001	-	0.000817294	1.43764E-05	1.30613E-05
	OP_A_2.4	12.3	0	0.0001	-	0.000817294	1.43764E-05	1.30613E-05
	OP_A_2.5	12.3	0	0.0001	-	0.000817294	1.43764E-05	1.30613E-05
	OP_A_2.6	12.3	0	0.0001	-	0.000817294	1.43764E-05	1.30613E-05
	OP_A_2.7	12.3	0	0.0001	-	0.000817294	1.43764E-05	1.30613E-05
	OP_A_2.8	12.3	0	0.0001	-	0.000817294	1.43764E-05	1.30613E-05

Length of Source Line (m)	Width of Opening Gap A1 (m)	Opening Height of A2 and/or A3 (m)	Width of Opening Gap A2 (m)	Width of Opening Gap A3 (m)
24.9	10	8.7	24.9	-

Table 8. Opening A_3 at D4_1

Road Name	Road Opening	Opening Length (km)	NOx (g/km)[Note 1]	RSP (g/km)[Note 1]	FSP (g/km)[Note 1]	NOx (g/s or $g/m^2/s$)[Note 2]	RSP (g/s or $g/m^2/s$)[Note 2]	FSP (g/s or $g/m^2/s$)[Note 2]
D4_1	D4_1o	0.04554317	1966.397	37.861	34.513	0.008105875	0.000156072	0.000142271
	ID	release height (m)	Temp (K)	v (m/s)	Stack dia/Length of X/Lat (m)	NOx (g/s or g/m^2/s)[Note 3]	RSP (g/s or g/m^2/s)[Note 3]	FSP (g/s or g/m^2/s)[Note 3]
	OP_A_3.1	12.3	0	0.0001	-	0.001013234	1.9509E-05	1.77839E-05
	OP_A_3.2	12.3	0	0.0001	-	0.001013234	1.9509E-05	1.77839E-05
	OP_A_3.3	12.3	0	0.0001	-	0.001013234	1.9509E-05	1.77839E-05
	OP_A_3.4	12.3	0	0.0001	-	0.001013234	1.9509E-05	1.77839E-05
	OP_A_3.5	12.3	0	0.0001	-	0.001013234	1.9509E-05	1.77839E-05
	OP_A_3.6	12.3	0	0.0001	-	0.001013234	1.9509E-05	1.77839E-05
	OP_A_3.7	12.3	0	0.0001	-	0.001013234	1.9509E-05	1.77839E-05
	OP_A_3.8	12.3	0	0.0001	-	0.001013234	1.9509E-05	1.77839E-05

Length of Source Line (m)	Width of Opening Gap A1 (m)	Opening Height of A2 and/or A3 (m)	Width of Opening Gap A2 (m)	Width of Opening Gap A3 (m)
45.54317	18	8.7	45.54317	-

Table 9. Opening A_4 at D3_9

Road Name	Road Opening	Opening Length (km)	NOx (g/km)[Note 1]	RSP (g/km)[Note 1]	FSP (g/km)[Note 1]	NOx (g/s or $g/m^2/s$)[Note 2]	RSP (g/s or $g/m^2/s$)[Note 2]	FSP (g/s or $g/m^2/s$)[Note 2]
D3_9	D3_9o2	0.020082333	2543.296	45.339	41.326	0.007391138	0.000131761	0.0001201
	ID	release height (m)	Temp (K)	v (m/s)	Stack dia/Length of X/Lat (m)	NOx (g/s or g/m^2/s)[Note 3]	RSP (g/s or g/m^2/s)[Note 3]	FSP (g/s or g/m^2/s)[Note 3]
	OP_A_4.1	12.3	0	0.0001	-	0.000923892	1.64701E-05	1.50125E-05
	OP_A_4.2	12.3	0	0.0001	-	0.000923892	1.64701E-05	1.50125E-05
	OP_A_4.3	12.3	0	0.0001	-	0.000923892	1.64701E-05	1.50125E-05
	OP_A_4.4	12.3	0	0.0001	-	0.000923892	1.64701E-05	1.50125E-05
	OP_A_4.5	12.3	0	0.0001	-	0.000923892	1.64701E-05	1.50125E-05
	OP_A_4.6	12.3	0	0.0001	-	0.000923892	1.64701E-05	1.50125E-05
	OP_A_4.7	12.3	0	0.0001	-	0.000923892	1.64701E-05	1.50125E-05
	OP_A_4.8	12.3	0	0.0001	-	0.000923892	1.64701E-05	1.50125E-05

Length of Source Line (m)	Width of Opening Gap A1 (m)	Opening Height of A2 and/or A3 (m)	Width of Opening Gap A2 (m)	Width of Opening Gap A3 (m)
20.08233	8	8.7	20.08233	-

Table 10. Opening A_5 at D3_9

Road Name	Road Opening	Opening Length (km)	NOx (g/km)[Note 1]	RSP (g/km)[Note 1]	FSP (g/km)[Note 1]	NOx (g/s or $g/m^2/s$)[Note 2]	RSP (g/s or $g/m^2/s$)[Note 2]	FSP (g/s or $g/m^2/s$)[Note 2]
D3_9	D3_9o3	0.03599736	2554.096	45.339	41.326	0.011881822	0.00021092	0.000192253
	ID	release height (m)	Temp (K)	v (m/s)	Stack dia/Length of X/Lat (m)	NOx (g/s or g/m^2/s)[Note 3]	RSP (g/s or g/m^2/s)[Note 3]	FSP (g/s or g/m^2/s)[Note 3]
	OP_A_5.1	12.3	0	0.0001	-	0.001485228	2.6365E-05	2.40317E-05
	OP_A_5.2	12.3	0	0.0001	-	0.001485228	2.6365E-05	2.40317E-05
	OP_A_5.3	12.3	0	0.0001	-	0.001485228	2.6365E-05	2.40317E-05
	OP_A_5.4	12.3	0	0.0001	-	0.001485228	2.6365E-05	2.40317E-05
	OP_A_5.5	12.3	0	0.0001	-	0.001485228	2.6365E-05	2.40317E-05
	OP_A_5.6	12.3	0	0.0001	-	0.001485228	2.6365E-05	2.40317E-05
	OP_A_5.7	12.3	0	0.0001	-	0.001485228	2.6365E-05	2.40317E-05
	OP_A_5.8	12.3	0	0.0001	-	0.001485228	2.6365E-05	2.40317E-05

Length of Source Line (m)	Width of Opening Gap A1 (m)	Opening Height of A2 and/or A3 (m)	Width of Opening Gap A2 (m)	Width of Opening Gap A3 (m)
35.99736	10	8.7	35.99736	-

Table 11. Opening A_6 at D3_6

Road Name	Road Opening	Opening Length (km)	NOx (g/km)[Note 1]	RSP (g/km)[Note 1]	FSP (g/km)[Note 1]	NOx (g/s or $g/m^2/s$)[Note 2]	RSP (g/s or $g/m^2/s$)[Note 2]	FSP (g/s or $g/m^2/s$)[Note 2]
D3_6	D3_6o3	0.03147968	1713.006	27.869	25.427	0.006356997	0.000103421	9.43592E-05
	ID	release height (m)	Temp (K)	v (m/s)	Stack dia/Length of X/Lat (m)	NOx (g/s or g/m^2/s)[Note 3]	RSP (g/s or g/m^2/s)[Note 3]	FSP (g/s or g/m^2/s)[Note 3]
	OP_A_6.1	12.3	0	0.0001	-	0.000794625	1.29277E-05	1.17949E-05
	OP_A_6.2	12.3	0	0.0001	-	0.000794625	1.29277E-05	1.17949E-05
	OP_A_6.3	12.3	0	0.0001	-	0.000794625	1.29277E-05	1.17949E-05
	OP_A_6.4	12.3	0	0.0001	-	0.000794625	1.29277E-05	1.17949E-05
	OP_A_6.5	12.3	0	0.0001	-	0.000794625	1.29277E-05	1.17949E-05
	OP_A_6.6	12.3	0	0.0001	-	0.000794625	1.29277E-05	1.17949E-05
	OP_A_6.7	12.3	0	0.0001	-	0.000794625	1.29277E-05	1.17949E-05
	OP_A_6.8	12.3	0	0.0001	-	0.000794625	1.29277E-05	1.17949E-05

Length of Source Line (m)	Width of Opening Gap A1 (m)	Opening Height of A2 and/or A3 (m)	Width of Opening Gap A2 (m)	Width of Opening Gap A3 (m)
31.47968	11.8	8.7	31.47968	-

Note

[1]The peak hour with the calculated largest total emission of NOx, RSP, and FSP individually is adopted to calculate the emission factor for the openings. Please refer to Appendix 3.1.4C.

[2]The assumptions on the emission factor of openings are detailed in Appendix 3.1.1A.

[3]The assumptions on the emission factor of openings are detailed in Appendix 3.1.1A.

APPENDIX 3.1.2A

CALINE4 INPUT SUMMARY

Appendix 3.1.2A CALINE4 Input Summary

Air Sensitive Receiver Input Parameters

ASR	X Coordinates	Y Coordinates	Caline4 Input Assessment Height	Base Elevation (mPD)
GRID_43,33				
A7	839252.6	819431.2	1.5	4.6
A8	839352.7	819336.6	9.2	4.7
A7	839252.6	819431.2	5	4.6
A8	839352.7	819336.6	12.7	4.7
A7	839252.6	819431.2	15	4.6
A8	839352.7	819336.6	15	4.7
A7	839252.6	819431.2	25	4.6
A8	839352.7	819336.6	25	4.7
A7	839252.6	819431.2	35	4.6
A8	839352.7	819336.6	35	4.7
A7	839252.6	819431.2	45	4.6
A8	839352.7	819336.6	45	4.7
A7	839252.6	819431.2	55	4.6
A8	839352.7	819336.6	55	4.7
GRID_43,32				
A9	839463.8	819233.9	1.5	4.7
A9	839463.8	819233.9	5	4.7
A9	839463.8	819233.9	15	4.7
A9	839463.8	819233.9	25	4.7
A9	839463.8	819233.9	35	4.7
A9	839463.8	819233.9	45	4.7
A9	839463.8	819233.9	55	4.7
A9	839463.8	819233.9	65	4.7
GRID_44,32				
A10	839590.2	819111.9	1.5	4.7
A11	839681.1	819016.9	1.5	4.7
A12	839801.2	818904.9	1.5	5.2
A10	839590.2	819111.9	5	4.7
A11	839681.1	819016.9	5	4.7
A12	839801.2	818904.9	5	5.2
A10	839590.2	819111.9	15	4.7
A11	839681.1	819016.9	15	4.7
A12	839801.2	818904.9	15	5.2
A10	839590.2	819111.9	25	4.7
A11	839681.1	819016.9	25	4.7
A12	839801.2	818904.9	25	5.2
A10	839590.2	819111.9	35	4.7
A11	839681.1	819016.9	35	4.7
A12	839801.2	818904.9	35	5.2
A10	839590.2	819111.9	45	4.7
A11	839681.1	819016.9	45	4.7
A12	839801.2	818904.9	45	5.2
A10	839590.2	819111.9	55	4.7

Road Source Input Parameters

Road Link[1]	Cantilevered Barrier/Decked-over Roads (Y/N)[2]	At Grade/Fill/Elevated	Start Point		End Point		Road Length	Height (mAG)	Roads with Physical Barriers on each side (Both Side, One Side, None)[3]	Road Width[3]	Right Mixing Width	Left Mixing Width
			X Coordinates	Y Coordinates	X Coordinates	Y Coordinates						
D3_1	N	1	839849.4	818862	839903.4	818879.4	56.7	0.0	None	14	0	0
D3_2	N	1	839822.5	818826.2	839844.6	818830.1	22.4	0.0	None	14	0	0
D3_2	N	1	839844.6	818830.1	839855.9	818849.1	22.1	0.0	None	14	0	0
D3_2	N	1	839855.9	818849.1	839849.4	818862	14.4	0.0	None	14	0	0
D3_3	N	1	839781	818883.2	839800.6	818861.3	29.4	0.0	None	14	0	0
D3_3	N	1	839800.6	818861.3	839813.9	818838.1	26.7	0.0	None	14	0	0
D3_3	N	1	839813.9	818838.1	839822.6	818826.3	14.7	0.0	None	14	0	0
D3_4	N	1	839836.9	818783.7	839814.2	818805.8	31.7	0.0	None	20	0	0
D3_4	N	1	839814.2	818805.8	839822.7	818826.3	22.2	0.0	None	20	0	0
D3_5	N	1	839792.8	818895.1	839824.8	818872	39.5	0.0	None	11	0	0
D3_5	N	1	839824.8	818872	839849.4	818862.3	26.4	0.0	None	11	0	0
D3_6	Y	3	839781.1	818881.9	839741.3	818921.4	56.1	0.0	One Side	15	0	0
D3_6o	Y	3	839741.3	818921.4	839726.8	818936.8	21.2	0.0	None	18	0	0
D3_6	Y	3	839640.8	819017	839630.8	819029.1	15.7	0.0	One Side	15	0	0
D3_6o3	Y	3	839630.8	819026.1	839607.9	819047.7	31.5	0.0	None	18	0	0
D3_6o2	Y	3	839657.7	819001.7	839640.8	819017	22.8	0.0	None	18	0	0
D3_6	Y	3	839726.8	818936.8	839657.9	819001.8	94.7	0.0	One Side	15	0	0
D3_7	N	1	839599.9	818942.8	839580.9	818961.1	26.4	0.0	None	16	0	0
D3_7	N	1	839580.9	818961.1	839577.2	818985.4	24.6	0.0	None	16	0	0
D3_7	N	1	839577.2	818985.4	839589.7	819008.1	25.9	0.0	None	16	0	0
D3_7	N	1	839589.7	819008.1	839618	819035.3	39.3	0.0	None	16	0	0
D3_8	N	1	839631.9	819049.6	839667.1	819087.9	52.0	0.0	None	14	0	0
D3_9	Y	3	839608.1	819047.6	839518.5	819136.8	126.4	0.0	One Side	13	0	0
D3_9o3	Y	3	839518.5	819136.8	839492.6	819161.8	36.0	0.0	None	16	0	0
D3_9	Y	3	839492.6	819161.8	839469	819185	33.1	0.0	One Side	13	0	0
D3_9o	Y	3	839469	819185	839418.9	819232.8	69.2	0.0	None	16	0	0
D3_9	Y	3	839418.9	819232.8	839397.8	819254	29.9	0.0	One Side	13	0	0
D3_9o2	Y	3	839397.4	819254	839383.1	819268.1	20.1	0.0	None	16	0	0
D3_10	N	1	839434.4	819309.9	839399.4	819274.4	49.9	0.0	None	14	0	0
D3_11	Y	3	839383.1	819268.3	839306.9	819341.5	105.7	0.0	One Side	11	0	0
D3_11o	Y	3	839306.9	819341.7	839297.9	819352.9	14.4	0.0	None	14	0	0
D3_11	Y	3	839297.9	819348.9	839283.4	819362.4	19.8	0.0	One Side	11	0	0
D3_12	N	1	839256.8	819332.1	839283.6	819362.4	40.5	0.0	None	14	0	0
D3_13	Y	3	839283.5	819362.3	839234.4	819407.4	66.7	0.0	One Side	11	0	0
D3_13	Y	3	839234.4	819407.4	839189.6	819448.4	60.7	0.0	One Side	11	0	0
D3_13o	Y	3	839189.6	819448.4	839168	819469.7	30.3	0.0	None	14	0	0
D3_14o	Y	3	839168	819469.4	839152.4	819485.6	22.5	0.0	None	16	0	0
D3_14	Y	3	839189.6	819448.4	839168	819469.7	30.3	0.0	One Side	13	0	0
D3_14	Y	3	839071	819565.1	838990	819642.5	112.0	0.0	One Side	13	0	0
D3_15o	Y	3	839081.9	819554.6	839071	819565.1	15.1	0.0	None	13.6	0	0
D3_15	Y	3	839114.5	819525.1	839082.5	819554.8	43.7	0.0	One Side	11.6	0	0
D3_16	N	1	838997.8	819648.3	839022.9	819711.4	67.9	0.0	None	23	0	0
D3_16	N	1	839022.9	819711.4	839011.7	819749.1	39.3	0.0	None	23	0	0
D3_16	N	1	839011.7	819749.1	838874.5	819881.7	190.8	0.0	None	23	0	0
D4_1	N	1	839180.7	819483.3	839211.2	819514.8	43.8	0.0	Both	24	0	0
D4_1o	N	1	839211.2	819514.8	839242.9	819547.5	45.5	0.0	One Side	27	0	0
D4_2	N	1	839242.9	819547.5	839415.1	819720.8	244.3	0.0	None	30	0	0
D4_3	N	1	839415.1	819720.7	839437.1	819744.4	32.3	0.0	None	22	0	0
D4_3	N	1	839437.1	819744.4	839457.4	819792.4	52.1	0.0	None	18	0	0
D4_3	N	1	839457.4	819792.4	839491.6	819811.3	39.1	0.0	None	18	0	0
SCR_WB	N	1	839406.9	819755.8	839409.3	819727	28.9	0.0	None	18	0	0
SCR_WB	N	1	839216.6	819986.4	839406.9	819755.8	299.0	0.0	None	18	0	0
SCR_EB	N	1	839491.8	819814.4	839490.8	819839.8	25.4	0.0	None	13	0	0
SCR_EB	N	1	839490.8	819839.8	839470	819860.9	29.6	0.0	None	13	0	0
SCR_EB	N	1	839470	819860.9	839407.4	819904.9	76.5	0.0	None	13	0	0
SCR_EB	N	1	839407.4	819904.9	839354.9	819958.8	75.2	0.0	None	13	0	0
CYS_1	N	1	839492.6	819809.6	839519.3	819802.4	27.7	0.0	None	13	0	0
CYS_1	N	1	839519.3	819802.4	839620.2	819704.9	140.3	0.0	None	13	0	0
CYS_1	N	1	839620.2	819704.9	839653.1	819692.4	35.2	0.0	None	13	0	0
CYS_1	N	1	839653.1	819692.4	839733.9	819620.3	108.3	0.0	None	13	0	0
CYS_1	N	1	839733.9	819620.3	839760.1	819612.1	27.5	0.0	None	13	0	0

CYS 2	N	1	839757.9	819609.5	839759.4	819564.4	45.1	0.0	None	13	0	0
CYS 2	N	1	839759.4	819564.4	839692.6	819493.2	97.6	0.0	None	13	0	0
CYS 3	N	1	839760.3	819612.1	839782.9	819620.3	24.0	0.0	None	14	0	0
CYS 3	N	1	839782.9	819620.3	839839.4	819679.1	81.5	0.0	None	16	0	0
Sheung Yuet Road 1	N	1	839312.4	820271.7	839361.6	820276.3	49.4	0.0	None	18	0	0
Sheung Yuet Road 2	N	1	839362.5	820276.3	839383.7	820278.2	21.3	0.0	None	18	0	0
Sheung Yuet Road 3	N	1	839435.5	820283.4	839517	820291.6	81.9	0.0	None	18	0	0
Sheung Yuet Road 4	N	1	839362.5	820276.3	839383.7	820278.2	21.3	0.0	None	18	0	0
Wang Tung Street 1	N	1	839392	820272.3	839402	820183.7	89.2	0.0	None	17.5	0	0
ROAD G	N	3	839385.8	820077.4	839475.8	819981.4	131.6	5.0	None	18	0	0
Lam Fung Street	N	1	839457.9	820141.7	839490.2	820144.4	32.4	0.0	None	17	0	0
Wang Ching Street 1	N	1	839216.9	820334.1	839283.4	820340.3	66.8	0.0	None	17	0	0
Wang Ching Street 2	N	1	839154.6	820328.4	839216.9	820334.1	62.6	0.0	None	17	0	0
Sheung Yee Road 1	N	1	839436.7	820277.1	839449.6	820142.3	135.4	0.0	None	18	0	0
Sheung Yee Road 2	N	1	839449.9	820141.9	839459.8	820028.8	113.5	0.0	None	18	0	0
Wang Kwong Road 1	N	1	839297.1	820343.6	839304.4	820276.1	67.9	0.0	None	19	0	0
Wang Kwong Road 2	N	1	839318.5	820167.8	839325.3	820146.6	22.3	0.0	None	18	0	0
Wang Kwong Road 3	N	1	839319.3	820170.1	839305.3	820275.4	106.2	0.0	None	18	0	0
Wang Kwong Road 3	N	1	839331.5	820166.2	839319.3	820180.1	18.5	0.0	None	18	0	0
Wang Kwong Road 3	N	1	839306.5	820211.6	839289.8	820197.7	21.7	0.0	None	18	0	0
Wang Kwong Road 3	N	1	839289.8	820197.7	839260.6	820202.1	29.5	0.0	None	18	0	0
Kai Fuk Road	N	1	839326.5	820147	839455.1	820023.4	178.4	0.0	None	18	0	0
Kwun Tong Bypass	N	3	839149.8	820311.3	839465.8	819952.4	478.2	5.0	None	19.5	0	0
ROAD A	N	1	839338.9	819956.1	839060.5	820247.8	403.2	0.0	None	17	0	0
ROAD A	N	1	839472.4	819806.5	839443.9	819823.4	33.1	0.0	None	17	0	0
ROAD A	N	1	839443.9	819823.4	839340.1	819955.9	168.3	0.0	None	17	0	0
ROAD B	N	1	839400	820182.5	839392	820199.6	18.9	0.0	None	17.5	0	0
ROAD B	N	1	839392	820172.6	839333.3	820166.9	59.0	0.0	None	17.5	0	0
ROAD C	N	1	839198.4	819959.8	839029.5	820116.3	230.3	0.0	None	17	0	0
ROAD D	N	1	839194.3	819958.3	839176	819941.4	24.9	0.0	None	17	0	0
ROAD E	N	1	839196	819962.8	839218.3	819986.1	32.3	0.0	None	17	0	0
ROAD F	N	3	839379.4	820071.6	839470.4	819963.8	141.1	1.0	None	17	0	0

Remarks:

[1]Road Sections with "o" represents the road sections next to the noise barrier openings, which the emission factors would be smaller than original road sections. Please refer to Appendix 3.1.1B for the calculation of these road sections.

[2]"Y" represents the road sections with cantilevered barriers or decked-over roads, which the source centre line is shifted towards the opening side of the top cover. "N" represents no road sections without cantilevered barriers or decked-over roads.

[3]3m has been added to both sides of open road sections with no physical barrier and to the opening side for single-sided barriers to account for the mixing zone. For road sections with "o", it is assumed that there are no physical barriers due to the noise barrier openings.

Year 2026 0000 to 0100 hour Traffic Data

Road Name			Traffic Flow (veh/hr)	PC	Taxi	LGV4	LGV5	LGV6	HGV7	HGV8 / HGV9	PLB	PV4	PV5	NFB6	NFB7	NFB8 / NFB9	FBSD	FBDD	MC
D3_1	0	D3_1 0	23	14	6	0	1	0	0	0	0	0	0	0	0	0	0	0	1
D3_2	0	D3_2 0	14	6	3	0	0	0	0	0	3	0	0	0	0	0	0	0	1
D3_3	0	D3_3 0	14	6	3	0	0	0	0	0	3	0	0	0	0	0	0	0	1
D3_4	0	D3_4 0	6	1	1	0	0	0	0	0	3	0	0	0	0	0	0	0	0
D3_5	0	D3_5 0	15	8	3	0	1	0	0	0	3	0	0	0	0	0	0	0	1
D3_6	0	D3_6 0	337	196	85	0	14	6	6	0	5	0	1	2	1	2	0	0	19
D3_7	0	D3_7 0	147	89	39	0	4	2	2	0	0	0	0	1	1	1	0	0	8
D3_8	0	D3_8 0	102	62	27	0	3	1	1	0	0	0	0	1	0	1	0	0	6
D3_9	0	D3_9 0	711	425	182	0	24	10	11	1	5	0	2	3	2	4	0	0	41
D3_10	0	D3_10 0	38	23	10	0	1	0	0	0	0	0	0	0	0	0	0	0	2
D3_11	0	D3_11 0	713	426	183	0	24	10	11	1	5	0	2	3	2	4	0	0	41
D3_12	0	D3_12 0	57	35	15	0	1	1	1	0	0	0	0	0	0	0	0	0	3
D3_13	0	D3_13 0	705	419	183	0	24	10	11	1	5	0	2	4	2	4	0	0	40
D3_14	0	D3_14 0	740	451	202	0	19	8	7	0	0	0	2	3	2	4	0	0	43
D3_15	0	D3_15 0	740	450	202	0	19	8	7	0	0	0	2	3	2	4	0	0	43
D3_16	0	D3_16 0	392	218	131	0	10	4	3	0	0	0	1	2	1	2	0	0	21
D4_1	0	D4_1 0	591	369	130	0	22	9	10	1	5	0	2	3	2	3	0	0	35
D4_2	0	D4_2 0	595	372	131	0	22	9	10	1	5	0	2	3	2	3	0	0	35
D4_3	0	D4_3 0	595	372	131	0	22	9	10	1	5	0	2	3	2	3	0	0	35
SCR_WB	0	SCR_WB 0	235	142	57	0	10	4	4	0	0	0	1	1	1	1	0	0	14
SCR_EB	0	SCR_EB 0	234	139	59	0	10	4	4	0	0	0	1	1	1	1	0	0	13
CYS_1	0	CYS_1 0	623	398	133	0	24	10	7	0	5	0	1	2	2	2	0	0	38
CYS_2	0	CYS_2 0	149	91	37	0	7	3	1	0	0	0	0	0	0	0	0	0	9
CYS_3	0	CYS_3 0	535	345	108	0	21	9	6	0	5	0	1	2	1	2	0	0	33
T2	0	T2 0	685	500	62	0	33	14	22	1	0	0	1	1	1	1	0	0	48
Sunken Rd	0	Sunken Rd 0	308	182	79	0	13	5	6	0	0	0	1	1	1	2	0	0	17
Sheung Yeut Road_1	0	Sheung Yeut Road_1 0	235	102	55	0	16	7	2	0	29	0	1	1	1	2	0	8	10
Sheung Yuet Road_2	0	Sheung Yuet Road_2 0	249	118	54	0	18	8	3	0	24	0	1	1	1	1	0	8	11
Sheung Yuet Road_3	0	Sheung Yuet Road_3 0	298	132	66	0	18	8	3	0	40	0	1	1	1	1	0	13	13
Sheung Yuet Road_4	0	Sheung Yuet Road_4 0	344	183	57	0	30	12	4	0	23	0	1	2	1	2	0	10	18
Wang Tung Street_1	0	Wang Tung Street_1 0	24	14	6	0	1	1	0	0	0	0	0	0	0	0	0	0	1
ROAD_G	0	ROAD_G 0	190	105	52	0	12	5	4	0	0	0	0	1	0	1	0	0	10
Lam Fung Street	0	Lam Fung Street 0	105	56	21	0	7	3	1	0	9	0	1	1	1	1	0	0	5
Wang Ching Street_1	0	Wang Ching Street_1 0	151	80	32	0	13	5	3	0	5	0	1	1	1	2	0	0	8
Wang Ching Street_2	0	Wang Ching Street_2 0	155	74	30	0	10	4	3	1	24	0	0	1	0	1	0	0	7
Sheung Yee Road_1	0	Sheung Yee Road_1 0	181	85	30	0	10	4	2	0	34	0	0	1	1	1	0	5	8
Sheung Yee Road_2	0	Sheung Yee Road_2 0	162	76	30	0	5	2	1	0	28	0	1	1	1	1	0	7	7
Wang Kwong Road_1	0	Wang Kwong Road_1 0	180	82	31	0	11	5	2	0	28	0	1	1	1	2	0	8	8
Wang Kwong Road_2	0	Wang Kwong Road_2 0	108	60	21	0	9	4	1	0	5	0	0	0	0	0	0	2	6
Wang Kwong Road_3	0	Wang Kwong Road_3 0	102	48	39	0	5	2	1	0	0	0	0	0	0	0	0	0	5
Kai Fuk Road	0	Kai Fuk Road 0	933	544	205	1	55	22	22	3	2	0	2	4	2	4	0	15	52
Kwung Tong Bypass	0	Kwung Tong Bypass 0	1295	804	144	1	102	42	37	2	16	1	5	8	6	10	1	39	77
ROAD_A	0	ROAD_A 0	1152	780	178	0	53	22	31	2	0	0	2	3	2	5	0	0	74
ROAD_B	0	ROAD_B 0	8	3	2	0	2	1	0	0	0	0	0	0	0	0	0	0	0
ROAD_C	0	ROAD_C 0	136	85	32	0	6	2	1	0	0	0	0	0	0	0	0	0	8
ROAD_D	0	ROAD_D 0	120	76	29	0	4	2	1	0	0	0	0	0	0	0	0	0	7
ROAD_E	0	ROAD_E 0	12	8	3	0	0	0	0	0	0	0	0	0	0	0	0	0	1
ROAD_F	0	ROAD_F 0	532	335	97	1	27	11	11	2	2	0	1	2	1	2	0	10	32

Composite Emission Rate, NOx

Road Name	Hour	Average Speed	Traffic Flow (veh/hr)	PC	Taxi	LGV3	LGV4	LGV6	HGV7	HGV8 or HGV9	PLB	PV4	PV5	NFB6	NFB7	NFB8 or NFB9	FBSD	FBDD	MC	g/km-veh	g/mile-veh	Flow Rate	NOx Emission (g/km)
D3_1	D3_1 0	47	23	0.041	0.129	0.000	0.028	0.027	0.046	0.005	0.000	0.000	0.004	0.007	0.009	0.028	0.000	0.000	0.046	0.369	0.596	23	8
D3_2	D3_2 0	47	14	0.032	0.115	0.000	0.022	0.020	0.043	0.005	0.190	0.000	0.004	0.007	0.010	0.031	0.000	0.000	0.035	0.513	0.827	14	7
D3_3	D3_3 0	47	14	0.032	0.115	0.000	0.022	0.020	0.043	0.005	0.190	0.000	0.004	0.007	0.010	0.031	0.000	0.000	0.035	0.513	0.827	14	7
D3_4	D3_4 0	47	6	0.016	0.124	0.001	0.041	0.038	0.000	0.000	0.417	0.000	0.000	0.000	0.000	0.000	0.000	0.000	0.018	0.654	1.055	6	4
D3_5	D3_5 0	47	15	0.036	0.096	0.000	0.024	0.021	0.033	0.005	0.182	0.000	0.001	0.003	0.005	0.015	0.000	0.000	0.039	0.460	0.742	15	7
D3_6	D3_6 0	47	337	0.041	0.127	0.000	0.028	0.027	0.047	0.005	0.016	0.000	0.004	0.007	0.009	0.025	0.000	0.000	0.045	0.380	0.612	337	128
D3_7	D3_7 0	47	147	0.042	0.132	0.000	0.020	0.019	0.033	0.005	0.000	0.000	0.004	0.007	0.009	0.028	0.000	0.000	0.046	0.346	0.558	147	51
D3_8	D3_8 0	47	102	0.043	0.133	0.000	0.019	0.018	0.031	0.005	0.000	0.000	0.004	0.007	0.009	0.028	0.000	0.000	0.047	0.342	0.551	102	35
D3_9	D3_9 0	47	711	0.042	0.129	0.000	0.023	0.022	0.038	0.005	0.008	0.000	0.004	0.007	0.007	0.025	0.000	0.000	0.046	0.356	0.574	711	253
D3_10	D3_10 0	47	38	0.043	0.135	0.000	0.015	0.014	0.022	0.000	0.000	0.000	0.004	0.007	0.009	0.028	0.000	0.000	0.048	0.324	0.522	38	12
D3_11	D3_11 0	47	713	0.042	0.129	0.000	0.023	0.022	0.038	0.005	0.008	0.000	0.004	0.007	0.007	0.025	0.000	0.000	0.046	0.356	0.574	713	254
D3_12	D3_12 0	47	57	0.043	0.133	0.000	0.018	0.017	0.031	0.002	0.000	0.000	0.004	0.007	0.009	0.028	0.000	0.000	0.047	0.338	0.545	57	19
D3_13	D3_13 0	47	705	0.042	0.130	0.000	0.023	0.022	0.038	0.005	0.008	0.000	0.004	0.007	0.009	0.028	0.000	0.000	0.046	0.361	0.583	705	255
D3_14	D3_14 0	47	740	0.043	0.137	0.000	0.017	0.016	0.023	0.000	0.000	0.000	0.003	0.006	0.007	0.025	0.000	0.000	0.047	0.325	0.524	740	240
D3_15	D3_15 0	47	740	0.043	0.138	0.000	0.017	0.016	0.024	0.000	0.000	0.000	0.003	0.006	0.007	0.025	0.000	0.000	0.047	0.326	0.526	740	241
D3_16	D3_16 0	47	392	0.039	0.168	0.000	0.017	0.015	0.018	0.000	0.000	0.000	0.003	0.006	0.006	0.023	0.000	0.000	0.043	0.338	0.545	392	132
D4_1	D4_1 0	47	591	0.044	0.110	0.000	0.025	0.024	0.043	0.005	0.009	0.000	0.004	0.007	0.009	0.028	0.000	0.000	0.048	0.356	0.574	591	210
D4_2	D4_2 0	47	595	0.044	0.110	0.000	0.025	0.023	0.043	0.005	0.009	0.000	0.004	0.007	0.009	0.028	0.000	0.000	0.048	0.355	0.572	595	211
D4_3	D4_3 0	47	595	0.044	0.110	0.000	0.025	0.023	0.043	0.005	0.009	0.000	0.004	0.007	0.009	0.028	0.000	0.000	0.048	0.355	0.572	595	211
SCR_WB	SCR_WB 0	47	235	0.042	0.121	0.000	0.028	0.026	0.041	0.005	0.000	0.000	0.005	0.007	0.010	0.031	0.000	0.000	0.047	0.363	0.585	235	85
SCR_EB	SCR_EB 0	47	234	0.042	0.127	0.000	0.029	0.028	0.046	0.005	0.000	0.000	0.004	0.007	0.010	0.031	0.000	0.000	0.045	0.373	0.601	234	87
CYS_1	CYS_1 0	47	623	0.045	0.107	0.000	0.026	0.025	0.028	0.002	0.009	0.000	0.002	0.005	0.006	0.018	0.000	0.000	0.049	0.323	0.521	623	201
CYS_2	CYS_2 0	47	149	0.043	0.124	0.000	0.032	0.031	0.018	0.005	0.000	0.000	0.002	0.004	0.005	0.015	0.000	0.000	0.047	0.326	0.525	149	49
CYS_3	CYS_3 0	47	535	0.045	0.102	0.000	0.027	0.025	0.029	0.002	0.010	0.000	0.003	0.005	0.006	0.023	0.000	0.000	0.050	0.328	0.528	535	175
T2	T2 0	76	685	0.014	0.030	0.000	0.025	0.017	0.045	0.003	0.000	0.000	0.001	0.002	0.001	0.004	0.000	0.000	0.018	0.161	0.259	685	110
Sunken Rd	Sunken Rd 0	47	308	0.041	0.129	0.000	0.029	0.027	0.048	0.005	0.000	0.000	0.004	0.007	0.009	0.028	0.000	0.000	0.045	0.371	0.599	308	114
Sheung Yeut Road_1	Sheung Yeut Road_1 0	47	235	0.031	0.117	0.001	0.047	0.044	0.027	0.005	0.123	0.000	0.005	0.009	0.011	0.036	0.009	0.161	0.033	0.656	1.058	235	154
Sheung Yuet Road_2	Sheung Yuet Road_2 0	47	249	0.033	0.108	0.001	0.050	0.047	0.031	0.005	0.098	0.000	0.004	0.007	0.010	0.031	0.009	0.141	0.036	0.609	0.982	249	152
Sheung Yuet Road_3	Sheung Yuet Road_3 0	47	298	0.031	0.111	0.001	0.042	0.040	0.028	0.005	0.136	0.000	0.003	0.006	0.006	0.023	0.009	0.198	0.034	0.671	1.082	298	200
Sheung Yuet Road_4	Sheung Yuet Road_4 0	47	344	0.037	0.084	0.001	0.059	0.055	0.033	0.005	0.068	0.000	0.003	0.007	0.007	0.028	0.009	0.130	0.041	0.566	0.912	344	195
Wang Tung Street_1	Wang Tung Street_1 0	47	24	0.042	0.116	0.001	0.042	0.040	0.041	0.010	0.000	0.000	0.001	0.001	0.002	0.005	0.000	0.000	0.046	0.347	0.560	24	8
ROAD_G	ROAD_G 0	47	190	0.039	0.137	0.001	0.041	0.038	0.053	0.010	0.000	0.000	0.002	0.006	0.005	0.020	0.000	0.000	0.043	0.395	0.637	190	75
Lam Fung Street	Lam Fung Street 0	47	105	0.038	0.099	0.001	0.043	0.040	0.028	0.005	0.083	0.000	0.006	0.012	0.015	0.051	0.000	0.000	0.041	0.461	0.743	105	48
Wang Ching Street_1	Wang Ching Street_1 0	47	151	0.037	0.107	0.001	0.059	0.055	0.046	0.010	0.035	0.000	0.006	0.012	0.015	0.051	0.000	0.000	0.040	0.473	0.763	151	71
Wang Ching Street_2	Wang Ching Street_2 0	47	155	0.033	0.098	0.001	0.044	0.041	0.043	0.017	0.155	0.000	0.003	0.006	0.007	0.028	0.000	0.000	0.037	0.513	0.828	155	80
Sheung Yee Road_1	Sheung Yee Road_1 0	47	181	0.033	0.084	0.000	0.037	0.035	0.027	0.005	0.188	0.000	0.003	0.007	0.009	0.025	0.004	0.127	0.036	0.620	0.999	181	112
Sheung Yee Road_2	Sheung Yee Road_2 0	47	162	0.033	0.094	0.000	0.022	0.021	0.018	0.005	0.171	0.000	0.006	0.012	0.015	0.046	0.009	0.186	0.036	0.675	1.089	162	109
Wang Kwong Road_1	Wang Kwong Road_1 0	47	180	0.032	0.087	0.001	0.041	0.038	0.027	0.002	0.158	0.000	0.006	0.011	0.013	0.046	0.009	0.200	0.035	0.707	1.140	180	127
Wang Kwong Road_2	Wang Kwong Road_2 0	47	108	0.039	0.099	0.001	0.057	0.054	0.028	0.005	0.042	0.000	0.001	0.001	0.002	0.005	0.000	0.064	0.043	0.440	0.710	108	48
Wang Kwong Road_3	Wang Kwong Road_3 0	47	102	0.033	0.192	0.001	0.035	0.034	0.023	0.010	0.000	0.000	0.002	0.004	0.005	0.020	0.000	0.000	0.036	0.396	0.639	102	40
Kai Fuk Road	Kai Fuk Road 0	68	933	0.012	0.073	0.001	0.032	0.021	0.034	0.006	0.001	0.000	0.001	0.004	0.003	0.009	0.000	0.053	0.014	0.263	0.424	933	245
Kwung Tong Bypass	Kwung Tong Bypass 0	68	1295	0.012	0.037	0.001	0.042	0.028	0.041	0.003	0.008	0.000	0.002	0.006	0.007	0.017	0.003	0.101	0.015	0.323	0.520	1295	418
ROAD_A	ROAD_A 0	76	1152	0.013	0.051	0.000	0.024	0.016	0.038	0.003	0.000	0.000	0.001	0.003	0.003	0.009	0.000	0.000	0.016	0.176	0.284	1152	203
ROAD_B	ROAD_B 0	47	8	0.027	0.104	0.002	0.145	0.136	0.109	0.019	0.000	0.000	0.004	0.007	0.010	0.031	0.000	0.000	0.030	0.624	1.006	8	5
ROAD_C	ROAD_C 0	47	136	0.044	0.120	0.000	0.028	0.026	0.018	0.005	0.000	0.000	0.002	0.004	0.005	0.015	0.000	0.000	0.048	0.315	0.508	136	43
ROAD_D	ROAD_D 0	47	120	0.044	0.120	0.000	0.025	0.023	0.015	0.005	0.000	0.000	0.002	0.004	0.005	0.015	0.000	0.000	0.048	0.308	0.497	120	37
ROAD_E	ROAD_E 0	47	12	0.044	0.120	0.000	0.025	0.023	0.015	0.005	0.000	0.000	0.002	0.004	0.005	0.015	0.000	0.000	0.048	0.308	0.497	12	4
ROAD_F	ROAD_F 0	68	532	0.013	0.061	0.001	0.027	0.018	0.030	0.006	0.002	0.000	0.001	0.003	0.003	0.007	0.000	0.060	0.015	0.246	0.396	532	131
																						Total NOx Emission	5614

Year 2026 0100 to 0200 hour Traffic Data

Road Name			Traffic Flow (veh/hr)	PC	Taxi	LGV4	LGV5	LGV6	HGV7	HGV8 / HGV9	PLB	PV4	PV5	NFB6	NFB7	NFB8 / NFB9	FBSD	FBDD	MC
D3_1	1	D3_1 1	17	10	4	0	1	0	0	0	0	0	0	0	0	0	0	0	1
D3_2	1	D3_2 1	10	5	2	0	0	0	0	0	2	0	0	0	0	0	0	0	0
D3_3	1	D3_3 1	10	5	2	0	0	0	0	0	2	0	0	0	0	0	0	0	0
D3_4	1	D3_4 1	5	1	1	0	0	0	0	0	2	0	0	0	0	0	0	0	0
D3_5	1	D3_5 1	11	6	2	0	0	0	0	0	2	0	0	0	0	0	0	0	1
D3_6	1	D3_6 1	243	141	61	0	10	4	4	0	4	0	1	1	1	1	0	0	13
D3_7	1	D3_7 1	105	64	28	0	3	1	1	0	0	0	0	1	0	1	0	0	6
D3_8	1	D3_8 1	74	45	20	0	2	1	1	0	0	0	0	0	0	0	0	0	4
D3_9	1	D3_9 1	511	306	131	0	17	7	8	1	4	0	2	2	2	3	0	0	29
D3_10	1	D3_10 1	27	17	7	0	1	0	0	0	0	0	0	0	0	0	0	0	2
D3_11	1	D3_11 1	513	307	132	0	17	7	8	1	4	0	2	2	2	3	0	0	29
D3_12	1	D3_12 1	40	24	11	0	1	0	0	0	0	0	0	0	0	0	0	0	2
D3_13	1	D3_13 1	507	301	131	0	17	7	8	1	4	0	2	3	2	3	0	0	29
D3_14	1	D3_14 1	532	324	145	0	14	6	5	0	0	0	1	2	2	3	0	0	31
D3_15	1	D3_15 1	532	323	146	0	13	6	5	0	0	0	1	2	2	3	0	0	31
D3_16	1	D3_16 1	281	156	94	0	7	3	2	0	0	0	1	1	1	1	0	0	15
D4_1	1	D4_1 1	426	265	94	0	16	7	7	0	4	0	1	2	1	2	0	0	25
D4_2	1	D4_2 1	428	268	94	0	16	6	7	0	4	0	1	2	2	2	0	0	26
D4_3	1	D4_3 1	428	268	94	0	16	6	7	0	4	0	1	2	2	2	0	0	26
SCR_WB	1	SCR_WB 1	169	102	41	0	7	3	3	0	0	0	1	1	1	1	0	0	10
SCR_EB	1	SCR_EB 1	168	99	43	0	7	3	3	0	0	0	1	1	1	1	0	0	9
CYS_1	1	CYS_1 1	448	286	95	0	17	7	5	0	4	0	1	2	1	2	0	0	27
CYS_2	1	CYS_2 1	107	65	26	0	5	2	1	0	0	0	0	0	0	0	0	0	6
CYS_3	1	CYS_3 1	385	248	78	0	15	6	4	0	4	0	1	1	1	2	0	0	24
T2	1	T2 1	493	360	44	0	24	10	16	1	0	0	0	1	0	1	0	0	35
Sunken Rd	1	Sunken Rd 1	221	130	57	0	9	4	4	0	0	0	1	1	1	1	0	0	12
Sheung Yeut Road_1	1	Sheung Yeut Road_1 1	169	74	39	0	12	5	2	0	21	0	1	1	1	1	0	6	7
Sheung Yuet Road_2	1	Sheung Yuet Road_2 1	179	85	39	0	13	5	2	0	17	0	1	1	1	1	0	6	8
Sheung Yuet Road_3	1	Sheung Yuet Road_3 1	215	95	47	0	13	6	2	0	29	0	1	1	1	1	0	9	9
Sheung Yuet Road_4	1	Sheung Yuet Road_4 1	246	131	41	0	22	9	3	0	17	0	1	1	1	1	0	7	13
Wang Tung Street_1	1	Wang Tung Street_1 1	17	10	4	0	1	0	0	0	0	0	0	0	0	0	0	0	1
ROAD_G	1	ROAD_G 1	136	75	37	0	8	3	3	0	0	0	0	1	0	1	0	0	7
Lam Fung Street	1	Lam Fung Street 1	76	41	15	0	5	2	1	0	6	0	0	1	0	1	0	0	4
Wang Ching Street_1	1	Wang Ching Street_1 1	109	58	23	0	9	4	2	0	4	0	1	1	1	1	0	0	5
Wang Ching Street_2	1	Wang Ching Street_2 1	111	53	22	0	7	3	2	0	17	0	0	0	0	1	0	0	5
Sheung Yee Road_1	1	Sheung Yee Road_1 1	130	61	22	0	7	3	1	0	24	0	0	1	0	1	0	4	6
Sheung Yee Road_2	1	Sheung Yee Road_2 1	116	55	22	0	4	2	1	0	20	0	1	1	1	1	0	5	5
Wang Kwong Road_1	1	Wang Kwong Road_1 1	130	59	23	0	8	3	1	0	21	0	1	1	1	1	0	6	6
Wang Kwong Road_2	1	Wang Kwong Road_2 1	78	44	15	0	7	3	1	0	3	0	0	0	0	0	0	1	4
Wang Kwong Road_3	1	Wang Kwong Road_3 1	73	35	28	0	4	2	1	0	0	0	0	0	0	0	0	0	3
Kai Fuk Road	1	Kai Fuk Road 1	671	391	147	1	40	16	16	2	1	0	1	3	1	3	0	11	38
Kwung Tong Bypass	1	Kwung Tong Bypass 1	930	577	104	1	73	30	27	1	11	1	4	6	4	7	1	28	55
ROAD_A	1	ROAD_A 1	827	560	128	0	38	16	22	1	0	0	2	2	2	3	0	0	53
ROAD_B	1	ROAD_B 1	5	2	1	0	1	0	0	0	0	0	0	0	0	0	0	0	0
ROAD_C	1	ROAD_C 1	98	61	23	0	4	2	1	0	0	0	0	0	0	0	0	0	6
ROAD_D	1	ROAD_D 1	86	54	21	0	3	1	1	0	0	0	0	0	0	0	0	0	5
ROAD_E	1	ROAD_E 1	9	6	2	0	0	0	0	0	0	0	0	0	0	0	0	0	1
ROAD_F	1	ROAD_F 1	383	241	70	0	20	8	8	1	1	0	1	1	1	1	0	7	23

Composite Emission Rate, NOx

Road Name	Hour	Average Speed	Traffic Flow (veh/hr)	PC	Taxi	LGV3	LGV4	LGV6	HGV7	HGV8 or HGV9	PLB	PV4	PV5	NFB6	NFB7	NFB8 or NFB9	FBSD	FBDD	MC	g/km-veh	g/mile-veh	Flow Rate	NOx Emission (g/km)
D3_1	D3_1 1	48	17	0.041	0.128	0.000	0.027	0.027	0.045	0.005	0.000	0.000	0.003	0.007	0.008	0.028	0.000	0.000	0.045	0.366	0.591	17	6
D3_2	D3_2 1	48	10	0.032	0.114	0.000	0.021	0.020	0.043	0.005	0.188	0.000	0.003	0.007	0.010	0.030	0.000	0.000	0.035	0.509	0.820	10	5
D3_3	D3_3 1	48	10	0.032	0.114	0.000	0.021	0.020	0.043	0.005	0.188	0.000	0.003	0.007	0.010	0.030	0.000	0.000	0.035	0.509	0.820	10	5
D3_4	D3_4 1	48	5	0.016	0.122	0.001	0.040	0.038	0.000	0.000	0.414	0.000	0.000	0.000	0.000	0.000	0.000	0.000	0.018	0.649	1.046	5	3
D3_5	D3_5 1	48	11	0.035	0.095	0.000	0.023	0.021	0.033	0.005	0.181	0.000	0.001	0.003	0.005	0.015	0.000	0.000	0.039	0.456	0.736	11	5
D3_6	D3_6 1	48	243	0.041	0.126	0.000	0.028	0.027	0.047	0.005	0.015	0.000	0.003	0.007	0.008	0.025	0.000	0.000	0.045	0.376	0.607	243	91
D3_7	D3_7 1	48	105	0.042	0.131	0.000	0.020	0.019	0.033	0.005	0.000	0.000	0.003	0.007	0.008	0.028	0.000	0.000	0.046	0.343	0.554	105	36
D3_8	D3_8 1	48	74	0.042	0.132	0.000	0.018	0.017	0.030	0.005	0.000	0.000	0.003	0.007	0.009	0.028	0.000	0.000	0.047	0.339	0.547	74	25
D3_9	D3_9 1	48	511	0.042	0.128	0.000	0.023	0.022	0.038	0.005	0.007	0.000	0.003	0.007	0.007	0.025	0.000	0.000	0.046	0.353	0.569	511	180
D3_10	D3_10 1	48	27	0.043	0.133	0.000	0.015	0.014	0.021	0.000	0.000	0.000	0.003	0.007	0.008	0.028	0.000	0.000	0.047	0.321	0.518	27	9
D3_11	D3_11 1	48	513	0.042	0.128	0.000	0.023	0.022	0.038	0.005	0.007	0.000	0.003	0.007	0.007	0.025	0.000	0.000	0.046	0.353	0.569	513	181
D3_12	D3_12 1	48	40	0.043	0.132	0.000	0.017	0.017	0.030	0.002	0.000	0.000	0.003	0.007	0.008	0.028	0.000	0.000	0.047	0.335	0.541	40	13
D3_13	D3_13 1	48	507	0.042	0.129	0.000	0.023	0.022	0.038	0.005	0.007	0.000	0.003	0.007	0.008	0.028	0.000	0.000	0.046	0.358	0.578	507	182
D3_14	D3_14 1	48	532	0.043	0.136	0.000	0.017	0.016	0.023	0.000	0.000	0.000	0.003	0.006	0.007	0.025	0.000	0.000	0.047	0.322	0.520	532	172
D3_15	D3_15 1	48	532	0.042	0.136	0.000	0.017	0.016	0.024	0.000	0.000	0.000	0.003	0.006	0.007	0.025	0.000	0.000	0.047	0.323	0.522	532	172
D3_16	D3_16 1	48	281	0.039	0.166	0.000	0.016	0.015	0.018	0.000	0.000	0.000	0.003	0.006	0.006	0.023	0.000	0.000	0.043	0.335	0.541	281	94
D4_1	D4_1 1	48	426	0.044	0.109	0.000	0.025	0.024	0.043	0.005	0.009	0.000	0.003	0.007	0.009	0.028	0.000	0.000	0.048	0.353	0.569	426	150
D4_2	D4_2 1	48	428	0.044	0.109	0.000	0.024	0.023	0.043	0.005	0.009	0.000	0.003	0.007	0.009	0.028	0.000	0.000	0.048	0.352	0.568	428	151
D4_3	D4_3 1	48	428	0.044	0.109	0.000	0.024	0.023	0.043	0.005	0.009	0.000	0.003	0.007	0.009	0.028	0.000	0.000	0.048	0.352	0.568	428	151
SCR_WB	SCR_WB 1	48	169	0.042	0.120	0.000	0.027	0.026	0.040	0.005	0.000	0.000	0.005	0.007	0.010	0.030	0.000	0.000	0.047	0.360	0.580	169	61
SCR_EB	SCR_EB 1	48	168	0.041	0.126	0.000	0.029	0.027	0.045	0.005	0.000	0.000	0.003	0.007	0.010	0.030	0.000	0.000	0.045	0.370	0.596	168	62
CYS_1	CYS_1 1	48	448	0.045	0.106	0.000	0.026	0.025	0.028	0.002	0.008	0.000	0.002	0.005	0.006	0.018	0.000	0.000	0.049	0.321	0.517	448	144
CYS_2	CYS_2 1	48	107	0.043	0.123	0.000	0.032	0.030	0.018	0.005	0.000	0.000	0.002	0.004	0.005	0.015	0.000	0.000	0.047	0.323	0.521	107	35
CYS_3	CYS_3 1	48	385	0.045	0.101	0.000	0.027	0.025	0.029	0.002	0.010	0.000	0.003	0.005	0.006	0.023	0.000	0.000	0.050	0.325	0.524	385	125
T2	T2 1	76	493	0.014	0.030	0.000	0.025	0.017	0.045	0.003	0.000	0.000	0.001	0.002	0.001	0.004	0.000	0.000	0.018	0.161	0.259	493	79
Sunken Rd	Sunken Rd 1	48	221	0.041	0.128	0.000	0.028	0.027	0.048	0.005	0.000	0.000	0.003	0.007	0.008	0.028	0.000	0.000	0.045	0.368	0.594	221	81
Sheung Yeut Road_1	Sheung Yeut Road_1 1	48	169	0.030	0.115	0.001	0.046	0.043	0.027	0.005	0.122	0.000	0.005	0.009	0.011	0.035	0.009	0.159	0.033	0.650	1.048	169	110
Sheung Yuet Road_2	Sheung Yuet Road_2 1	48	179	0.033	0.107	0.001	0.049	0.046	0.030	0.005	0.097	0.000	0.003	0.007	0.010	0.030	0.009	0.139	0.036	0.603	0.972	179	108
Sheung Yuet Road_3	Sheung Yuet Road_3 1	48	215	0.031	0.109	0.001	0.041	0.039	0.028	0.005	0.135	0.000	0.003	0.006	0.006	0.023	0.009	0.195	0.034	0.664	1.071	215	143
Sheung Yuet Road_4	Sheung Yuet Road_4 1	48	246	0.037	0.083	0.001	0.058	0.055	0.033	0.005	0.067	0.000	0.003	0.007	0.007	0.028	0.009	0.128	0.041	0.560	0.904	246	138
Wang Tung Street_1	Wang Tung Street_1 1	48	17	0.042	0.115	0.001	0.041	0.039	0.040	0.010	0.000	0.000	0.001	0.001	0.002	0.005	0.000	0.000	0.046	0.344	0.555	17	6
ROAD_G	ROAD_G 1	48	136	0.039	0.135	0.001	0.041	0.038	0.053	0.010	0.000	0.000	0.002	0.006	0.005	0.020	0.000	0.000	0.043	0.392	0.632	136	53
Lam Fung Street	Lam Fung Street 1	48	76	0.037	0.098	0.001	0.042	0.039	0.028	0.005	0.083	0.000	0.006	0.012	0.015	0.050	0.000	0.000	0.041	0.457	0.737	76	35
Wang Ching Street_1	Wang Ching Street_1 1	48	109	0.037	0.106	0.001	0.058	0.055	0.046	0.010	0.035	0.000	0.006	0.012	0.015	0.050	0.000	0.000	0.040	0.469	0.757	109	51
Wang Ching Street_2	Wang Ching Street_2 1	48	111	0.033	0.097	0.001	0.043	0.041	0.043	0.017	0.154	0.000	0.003	0.006	0.007	0.028	0.000	0.000	0.037	0.509	0.821	111	57
Sheung Yee Road_1	Sheung Yee Road_1 1	48	130	0.033	0.083	0.000	0.036	0.035	0.027	0.005	0.186	0.000	0.003	0.007	0.008	0.025	0.004	0.126	0.036	0.614	0.990	130	80
Sheung Yee Road_2	Sheung Yee Road_2 1	48	116	0.033	0.094	0.000	0.022	0.021	0.018	0.005	0.170	0.000	0.006	0.012	0.015	0.045	0.009	0.184	0.036	0.669	1.078	116	78
Wang Kwong Road_1	Wang Kwong Road_1 1	48	130	0.032	0.086	0.001	0.040	0.038	0.027	0.002	0.157	0.000	0.006	0.011	0.013	0.045	0.009	0.198	0.035	0.700	1.129	130	91
Wang Kwong Road_2	Wang Kwong Road_2 1	48	78	0.039	0.098	0.001	0.056	0.053	0.028	0.005	0.042	0.000	0.001	0.001	0.002	0.005	0.000	0.063	0.043	0.436	0.704	78	34
Wang Kwong Road_3	Wang Kwong Road_3 1	48	73	0.033	0.190	0.001	0.035	0.033	0.023	0.010	0.000	0.000	0.002	0.004	0.005	0.020	0.000	0.000	0.036	0.393	0.633	73	29
Kai Fuk Road	Kai Fuk Road 1	68	671	0.012	0.073	0.001	0.032	0.021	0.034	0.006	0.001	0.000	0.001	0.004	0.003	0.009	0.000	0.053	0.014	0.263	0.424	671	176
Kwung Tong Bypass	Kwung Tong Bypass 1	68	930	0.012	0.037	0.001	0.042	0.028	0.041	0.003	0.008	0.000	0.002	0.006	0.007	0.017	0.003	0.101	0.015	0.323	0.520	930	300
ROAD_A	ROAD_A 1	76	827	0.013	0.051	0.000	0.024	0.016	0.038	0.003	0.000	0.000	0.001	0.003	0.003	0.009	0.000	0.000	0.016	0.176	0.284	827	146
ROAD_B	ROAD_B 1	48	5	0.027	0.103	0.002	0.142	0.135	0.109	0.019	0.000	0.000	0.003	0.007	0.010	0.030	0.000	0.000	0.030	0.618	0.996	5	3
ROAD_C	ROAD_C 1	48	98	0.044	0.118	0.000	0.027	0.026	0.018	0.005	0.000	0.000	0.002	0.004	0.005	0.015	0.000	0.000	0.048	0.312	0.504	98	31
ROAD_D	ROAD_D 1	48	86	0.044	0.119	0.000	0.025	0.023	0.015	0.005	0.000	0.000	0.002	0.004	0.005	0.015	0.000	0.000	0.048	0.305	0.493	86	26
ROAD_E	ROAD_E 1	48	9	0.044	0.119	0.000	0.025	0.023	0.015	0.005	0.000	0.000	0.002	0.004	0.005	0.015	0.000	0.000	0.048	0.305	0.493	9	3
ROAD_F	ROAD_F 1	68	383	0.013	0.061	0.001	0.027	0.018	0.030	0.006	0.002	0.000	0.001	0.003	0.003	0.007	0.000	0.060	0.015	0.246	0.396	383	94
																						Total NOx Emission	4008

Year 2026 0200 to 0300 hour Traffic Data

	Road Name			Traffic Flow (veh/hr)	PC	Taxi	LGV4	LGV5	LGV6	HGV7	HGV8 / HGV9	PLB	PV4	PV5	NFB6	NFB7	NFB8 / NFB9	FBSD	FBDD	MC
	D3_1	2	D3_1 2	13	8	3	0	1	0	0	0	0	0	0	0	0	0	0	0	1
	D3_2	2	D3_2 2	8	4	2	0	0	0	0	0	2	0	0	0	0	0	0	0	0
	D3_3	2	D3_3 2	8	4	2	0	0	0	0	0	2	0	0	0	0	0	0	0	0
	D3_4	2	D3_4 2	4	1	1	0	0	0	0	0	2	0	0	0	0	0	0	0	0
	D3_5	2	D3_5 2	8	4	2	0	0	0	0	0	1	0	0	0	0	0	0	0	0
	D3_6	2	D3_6 2	190	110	48	0	8	3	4	0	3	0	1	1	1	1	0	0	11
	D3_7	2	D3_7 2	82	50	22	0	2	1	1	0	0	0	0	0	0	0	0	0	5
	D3_8	2	D3_8 2	58	35	15	0	2	1	1	0	0	0	0	0	0	0	0	0	3
	D3_9	2	D3_9 2	400	239	103	0	14	6	6	0	3	0	1	2	1	2	0	0	23
	D3_10	2	D3_10 2	22	14	6	0	0	0	0	0	0	0	0	0	0	0	0	0	1
	D3_11	2	D3_11 2	402	240	103	0	14	6	6	0	3	0	1	2	1	2	0	0	23
	D3_12	2	D3_12 2	32	20	8	0	1	0	0	0	0	0	0	0	0	0	0	0	2
	D3_13	2	D3_13 2	397	236	103	0	13	6	6	0	3	0	1	2	1	2	0	0	23
	D3_14	2	D3_14 2	417	254	114	0	11	4	4	0	0	0	1	2	1	2	0	0	24
	D3_15	2	D3_15 2	416	253	114	0	10	4	4	0	0	0	1	2	1	2	0	0	24
	D3_16	2	D3_16 2	220	122	73	0	5	2	2	0	0	0	1	1	1	1	0	0	12
	D4_1	2	D4_1 2	333	207	73	0	12	5	6	0	3	0	1	2	1	2	0	0	20
	D4_2	2	D4_2 2	334	209	73	0	12	5	6	0	3	0	1	2	1	2	0	0	20
	D4_3	2	D4_3 2	334	209	73	0	12	5	6	0	3	0	1	2	1	2	0	0	20
	SCR_WB	2	SCR_WB 2	132	80	32	0	5	2	2	0	0	0	1	1	1	1	0	0	8
	SCR_EB	2	SCR_EB 2	132	78	33	0	6	2	2	0	0	0	0	1	1	1	0	0	7
	CYS_1	2	CYS_1 2	351	224	75	0	14	6	4	0	3	0	1	1	1	1	0	0	21
	CYS_2	2	CYS_2 2	84	51	21	0	4	2	1	0	0	0	0	0	0	0	0	0	5
	CYS_3	2	CYS_3 2	301	194	61	0	12	5	3	0	3	0	1	1	1	1	0	0	19
	T2	2	T2 2	386	282	35	0	19	8	12	1	0	0	0	1	0	1	0	0	27
	Sunken Rd	2	Sunken Rd 2	174	103	45	0	7	3	3	0	0	0	1	1	1	1	0	0	10
	Sheung Yeut Road_1	2	Sheung Yeut Road_1 2	132	57	31	0	9	4	1	0	16	0	1	1	1	1	0	5	5
	Sheung Yuet Road_2	2	Sheung Yuet Road_2 2	141	67	30	0	10	4	2	0	14	0	0	1	1	1	0	4	6
	Sheung Yuet Road_3	2	Sheung Yuet Road_3 2	168	75	37	0	10	4	2	0	23	0	0	1	0	1	0	7	7
	Sheung Yuet Road_4	2	Sheung Yuet Road_4 2	193	103	32	0	17	7	3	0	13	0	0	1	1	1	0	6	10
	Wang Tung Street_1	2	Wang Tung Street_1 2	13	8	3	0	1	0	0	0	0	0	0	0	0	0	0	0	1
	ROAD_G	2	ROAD_G 2	107	59	29	0	7	3	2	0	0	0	0	0	0	0	0	0	6
	Lam Fung Street	2	Lam Fung Street 2	59	32	12	0	4	2	1	0	5	0	0	0	0	1	0	0	3
	Wang Ching Street_1	2	Wang Ching Street_1 2	85	45	18	0	7	3	2	0	3	0	0	1	1	1	0	0	4
	Wang Ching Street_2	2	Wang Ching Street_2 2	87	41	17	0	6	2	1	0	13	0	0	0	0	0	0	0	4
	Sheung Yee Road_1	2	Sheung Yee Road_1 2	102	48	17	0	6	2	1	0	19	0	0	0	0	1	0	3	5
	Sheung Yee Road_2	2	Sheung Yee Road_2 2	91	43	17	0	3	1	1	0	16	0	0	1	1	1	0	4	4
	Wang Kwong Road_1	2	Wang Kwong Road_1 2	102	46	18	0	6	3	1	0	16	0	1	1	1	1	0	4	4
	Wang Kwong Road_2	2	Wang Kwong Road_2 2	61	34	12	0	5	2	1	0	3	0	0	0	0	0	0	1	3
	Wang Kwong Road_3	2	Wang Kwong Road_3 2	57	27	22	0	3	1	1	0	0	0	0	0	0	0	0	0	3
	Kai Fuk Road	2	Kai Fuk Road 2	525	306	115	1	31	13	13	2	1	0	1	2	1	2	0	8	29
	Kwung Tong Bypass	2	Kwung Tong Bypass 2	728	452	81	1	57	24	21	1	9	1	3	4	3	5	1	22	43
	ROAD_A	2	ROAD_A 2	647	438	100	0	30	12	17	1	0	0	1	2	1	3	0	0	42
	ROAD_B	2	ROAD_B 2	4	2	1	0	1	0	0	0	0	0	0	0	0	0	0	0	0
	ROAD_C	2	ROAD_C 2	77	48	18	0	3	1	1	0	0	0	0	0	0	0	0	0	5
	ROAD_D	2	ROAD_D 2	67	42	16	0	2	1	0	0	0	0	0	0	0	0	0	0	4
	ROAD_E	2	ROAD_E 2	7	4	2	0	0	0	0	0	0	0	0	0	0	0	0	0	0
	ROAD_F	2	ROAD_F 2	300	189	55	0	15	6	6	1	1	0	1	1	1	1	0	5	18

Composite Emission Rate, NOx

	Road Name	Hour	Average Speed	Traffic Flow (veh/hr)	PC	Taxi	LGV3	LGV4	LGV6	HGV7	HGV8 or HGV9	PLB	PV4	PV5	NFB6	NFB7	NFB8 or NFB9	FBSD	FBDD	MC	g/km-veh	g/mile-veh	Flow Rate	NOx Emission (g/km)
	D3_1	D3_1 2	50	13	0.041	0.126	0.000	0.026	0.026	0.045	0.005	0.000	0.000	0.003	0.007	0.008	0.027	0.000	0.000	0.045	0.360	0.581	13	5
	D3_2	D3_2 2	50	8	0.032	0.112	0.000	0.021	0.019	0.042	0.005	0.186	0.000	0.003	0.007	0.010	0.030	0.000	0.000	0.035	0.501	0.808	8	4
	D3_3	D3_3 2	50	8	0.032	0.112	0.000	0.021	0.019	0.042	0.005	0.186	0.000	0.003	0.007	0.010	0.030	0.000	0.000	0.035	0.501	0.808	8	4
	D3_4	D3_4 2	50	4	0.016	0.120	0.001	0.039	0.037	0.000	0.000	0.408	0.000	0.000	0.000	0.000	0.000	0.000	0.000	0.018	0.638	1.030	4	3
	D3_5	D3_5 2	50	8	0.035	0.093	0.000	0.023	0.021	0.032	0.005	0.178	0.000	0.001	0.003	0.005	0.015	0.000	0.000	0.039	0.449	0.725	8	4
	D3_6	D3_6 2	50	190	0.040	0.124	0.000	0.027	0.026	0.046	0.005	0.015	0.000	0.003	0.006	0.008	0.025	0.000	0.000	0.045	0.371	0.598	190	70
	D3_7	D3_7 2	50	82	0.042	0.129	0.000	0.019	0.019	0.032	0.005	0.000	0.000	0.003	0.007	0.008	0.027	0.000	0.000	0.046	0.338	0.545	82	28
	D3_8	D3_8 2	50	58	0.042	0.129	0.000	0.018	0.017	0.030	0.005	0.000	0.000	0.003	0.007	0.008	0.027	0.000	0.000	0.047	0.334	0.538	58	19
	D3_9	D3_9 2	50	400	0.041	0.125	0.000	0.022	0.022	0.037	0.005	0.007	0.000	0.003	0.006	0.007	0.025	0.000	0.000	0.046	0.347	0.560	400	139
	D3_10	D3_10 2	50	22	0.043	0.131	0.000	0.015	0.013	0.021	0.000	0.000	0.000	0.003	0.007	0.008	0.027	0.000	0.000	0.047	0.316	0.510	22	7
	D3_11	D3_11 2	50	402	0.041	0.125	0.000	0.022	0.022	0.037	0.005	0.007	0.000	0.003	0.006	0.007	0.025	0.000	0.000	0.046	0.347	0.560	402	140
	D3_12	D3_12 2	50	32	0.042	0.130	0.000	0.017	0.016	0.030	0.002	0.000	0.000	0.003	0.007	0.008	0.027	0.000	0.000	0.047	0.330	0.532	32	11
	D3_13	D3_13 2	50	397	0.041	0.126	0.000	0.022	0.022	0.037	0.005	0.007	0.000	0.003	0.007	0.008	0.027	0.000	0.000	0.046	0.353	0.569	397	140
	D3_14	D3_14 2	50	417	0.042	0.133	0.000	0.016	0.016	0.022	0.000	0.000	0.000	0.003	0.006	0.007	0.025	0.000	0.000	0.047	0.317	0.512	417	132
	D3_15	D3_15 2	50	416	0.042	0.134	0.000	0.016	0.016	0.024	0.000	0.000	0.000	0.003	0.006	0.007	0.025	0.000	0.000	0.047	0.318	0.514	416	132
	D3_16	D3_16 2	50	220	0.039	0.163	0.000	0.016	0.015	0.017	0.000	0.000	0.000	0.003	0.006	0.006	0.022	0.000	0.000	0.043	0.330	0.532	220	73
	D4_1	D4_1 2	50	333	0.043	0.107	0.000	0.024	0.023	0.042	0.005	0.009	0.000	0.003	0.007	0.008	0.027	0.000	0.000	0.048	0.348	0.561	333	116
	D4_2	D4_2 2	50	334	0.043	0.107	0.000	0.024	0.022	0.042	0.005	0.009	0.000	0.003	0.007	0.008	0.027	0.000	0.000	0.048	0.346	0.559	334	116
	D4_3	D4_3 2	50	334	0.043	0.107	0.000	0.024	0.022	0.042	0.005	0.009	0.000	0.003	0.007	0.008	0.027	0.000	0.000	0.048	0.346	0.559	334	116
	SCR_WB	SCR_WB 2	50	132	0.042	0.118	0.000	0.026	0.025	0.040	0.005	0.000	0.000	0.005	0.007	0.010	0.030	0.000	0.000	0.047	0.354	0.571	132	47
	SCR_EB	SCR_EB 2	50	132	0.041	0.124	0.000	0.028	0.027	0.045	0.005	0.000	0.000	0.003	0.007	0.010	0.030	0.000	0.000	0.045	0.364	0.587	132	48
	CYS_1	CYS_1 2	50	351	0.044	0.104	0.000	0.025	0.025	0.027	0.002	0.008	0.000	0.002	0.005	0.006	0.017	0.000	0.000	0.049	0.316	0.509	351	111
	CYS_2	CYS_2 2	50	84	0.042	0.120	0.000	0.031	0.030	0.017	0.005	0.000	0.000	0.002	0.004	0.005	0.015	0.000	0.000	0.046	0.318	0.513	84	27
	CYS_3	CYS_3 2	50	301	0.045	0.099	0.000	0.026	0.025	0.029	0.002	0.010	0.000	0.003	0.005	0.006	0.022	0.000	0.000	0.049	0.320	0.516	301	96
	T2	T2 2	76	386	0.014	0.030	0.000	0.025	0.017	0.045	0.003	0.000	0.000	0.001	0.002	0.001	0.004	0.000	0.000	0.018	0.161	0.259	386	62
	Sunken Rd	Sunken Rd 2	50	174	0.041	0.125	0.000	0.027	0.026	0.047	0.005	0.000	0.000	0.003	0.006	0.008	0.027	0.000	0.000	0.045	0.362	0.585	174	63
	Sheung Yeut Road_1	Sheung Yeut Road_1 2	50	132	0.030	0.113	0.001	0.045	0.043	0.026	0.005	0.120	0.000	0.005	0.008	0.011	0.035	0.008	0.155	0.033	0.638	1.028	132	84
	Sheung Yuet Road_2	Sheung Yuet Road_2 2	50	141	0.033	0.105	0.001	0.047	0.046	0.030	0.005	0.095	0.000	0.003	0.007	0.010	0.030	0.008	0.135	0.036	0.592	0.954	141	83
	Sheung Yuet Road_3	Sheung Yuet Road_3 2	50	168	0.031	0.107	0.001	0.040	0.039	0.027	0.005	0.133	0.000	0.003	0.006	0.006	0.022	0.008	0.190	0.034	0.652	1.051	168	110
	Sheung Yuet Road_4	Sheung Yuet Road_4 2	50	193	0.037	0.081	0.001	0.056	0.054	0.032	0.005	0.066	0.000	0.003	0.006	0.007	0.027	0.008	0.125	0.041	0.550	0.887	193	106
	Wang Tung Street_1	Wang Tung Street_1 2	50	13	0.042	0.113	0.001	0.040	0.039	0.040	0.009	0.000	0.000	0.001	0.001	0.002	0.005	0.000	0.000	0.046	0.339	0.546	13	4
	ROAD_G	ROAD_G 2	50	107	0.038	0.133	0.001	0.039	0.037	0.052	0.010	0.000	0.000	0.002	0.006	0.005	0.020	0.000	0.000	0.043	0.385	0.622	107	41
	Lam Fung Street	Lam Fung Street 2	50	59	0.037	0.096	0.001	0.041	0.039	0.027	0.005	0.081	0.000	0.006	0.011	0.014	0.050	0.000	0.000	0.041	0.450	0.725	59	27
	Wang Ching Street_1	Wang Ching Street_1 2	50	85	0.037	0.104	0.001	0.056	0.054	0.045	0.010	0.034	0.000	0.006	0.011	0.014	0.050	0.000	0.000	0.040	0.461	0.744	85	39
	Wang Ching Street_2	Wang Ching Street_2 2	50	87	0.033	0.095	0.001	0.042	0.040	0.042	0.017	0.152	0.000	0.003	0.006	0.007	0.027	0.000	0.000	0.036	0.501	0.808	87	44
	Sheung Yee Road_1	Sheung Yee Road_1 2	50	102	0.032	0.081	0.000	0.035	0.034	0.026	0.005	0.184	0.000	0.003	0.006	0.008	0.025	0.004	0.122	0.036	0.603	0.973	102	62
	Sheung Yee Road_2	Sheung Yee Road_2 2	50	91	0.033	0.092	0.000	0.021	0.021	0.017	0.005	0.168	0.000	0.006	0.011	0.014	0.045	0.008	0.179	0.036	0.656	1.059	91	60
	Wang Kwong Road_1	Wang Kwong Road_1 2	50	102	0.031	0.085	0.001	0.039	0.037	0.026	0.002	0.155	0.000	0.006	0.011	0.013	0.045	0.008	0.193	0.035	0.687	1.108	102	70
	Wang Kwong Road_2	Wang Kwong Road_2 2	50	61	0.039	0.096	0.001	0.054	0.052	0.027	0.005	0.041	0.000	0.001	0.001	0.002	0.005	0.000	0.061	0.043	0.429	0.691	61	26
	Wang Kwong Road_3	Wang Kwong Road_3 2	50	57	0.033	0.187	0.001	0.034	0.033	0.022	0.010	0.000	0.000	0.002	0.004	0.005	0.020	0.000	0.000	0.036	0.386	0.623	57	22
	Kai Fuk Road	Kai Fuk Road 2	68	525	0.012	0.073	0.001	0.032	0.021	0.034	0.006	0.001	0.000	0.001	0.004	0.003	0.009	0.000	0.053	0.014	0.263	0.424	525	138
	Kwung Tong Bypass	Kwung Tong Bypass 2	68	728	0.012	0.037	0.001	0.042	0.028	0.041	0.003	0.008	0.000	0.002	0.006	0.007	0.017	0.003	0.101	0.015	0.323	0.520	728	235
	ROAD_A	ROAD_A 2	76	647	0.013	0.051	0.000	0.024	0.016	0.038	0.003	0.000	0.000	0.001	0.003	0.003	0.009	0.000	0.000	0.016	0.176	0.284	647	114
	ROAD_B	ROAD_B 2	50	4	0.027	0.101	0.002	0.138	0.133	0.107	0.019	0.000	0.000	0.003	0.007	0.010	0.030	0.000	0.000	0.030	0.606	0.977	4	2
	ROAD_C	ROAD_C 2	50	77	0.043	0.116	0.000	0.026	0.025	0.017	0.005	0.000	0.000	0.002	0.004	0.005	0.015	0.000	0.000	0.048	0.308	0.496	77	24
	ROAD_D	ROAD_D 2	50	67	0.044	0.117	0.000	0.024	0.022	0.015	0.005	0.000	0.000	0.002	0.004	0.005	0.015	0.000	0.000	0.048	0.301	0.485	67	20
	ROAD_E	ROAD_E 2	50	7	0.044	0.117	0.000	0.024	0.022	0.015	0.005	0.000	0.000	0.002	0.004	0.005	0.015	0.000	0.000	0.048	0.301	0.485	7	2
	ROAD_F	ROAD_F 2	68	300	0.013	0.061	0.001	0.027	0.018	0.030	0.006	0.002	0.000	0.001	0.003	0.003	0.007	0.000	0.060	0.015	0.246	0.396	300	74
																							Total NOx Emission	3097

Year 2026 0300 to 0400 hour Traffic Data

Road Name			Traffic Flow (veh/hr)	PC	Taxi	LGV4	LGV5	LGV6	HGV7	HGV8 / HGV9	PLB	PV4	PV5	NFB6	NFB7	NFB8 / NFB9	FBSD	FBDD	MC
D3_1	3	D3_1 3	10	4	2	0	1	0	0	0	0	0	0	0	0	0	0	0	0
D3_2	3	D3_2 3	7	2	1	0	1	0	0	0	1	0	0	0	0	0	0	0	0
D3_3	3	D3_3 3	7	2	1	0	1	0	0	0	1	0	0	0	0	0	0	0	0
D3_4	3	D3_4 3	3	1	1	0	0	0	0	0	1	0	0	0	0	0	0	0	0
D3_5	3	D3_5 3	6	2	1	0	1	0	0	0	1	0	0	0	0	0	0	0	0
D3_6	3	D3_6 3	153	66	29	0	17	7	7	0	2	1	3	5	4	6	0	0	6
D3_7	3	D3_7 3	64	30	13	0	5	2	2	0	0	0	1	2	2	3	0	0	3
D3_8	3	D3_8 3	44	21	9	0	3	1	1	0	0	0	1	2	1	2	0	0	2
D3_9	3	D3_9 3	313	144	62	0	29	12	13	1	2	1	7	10	7	12	0	0	14
D3_10	3	D3_10 3	16	8	3	0	1	0	0	0	0	0	0	1	0	1	0	0	1
D3_11	3	D3_11 3	314	144	62	0	29	12	13	1	2	1	7	10	7	12	0	0	14
D3_12	3	D3_12 3	24	12	5	0	2	1	1	0	0	0	1	1	1	1	0	0	1
D3_13	3	D3_13 3	312	142	61	0	29	12	13	1	2	1	7	11	7	12	0	0	14
D3_14	3	D3_14 3	312	152	68	0	23	9	8	0	0	1	6	10	7	12	0	0	15
D3_15	3	D3_15 3	312	152	68	0	23	9	8	0	0	1	6	10	7	12	0	0	14
D3_16	3	D3_16 3	162	74	44	0	12	5	3	0	0	1	3	5	3	6	0	0	7
D4_1	3	D4_1 3	266	124	44	0	26	11	12	1	2	1	6	9	7	11	0	0	12
D4_2	3	D4_2 3	267	125	44	0	26	11	12	1	2	1	6	9	7	11	0	0	12
D4_3	3	D4_3 3	267	125	44	0	26	11	12	1	2	1	6	9	7	11	0	0	12
SCR_WB	3	SCR_WB 3	109	48	19	0	12	5	5	0	0	1	3	4	3	5	0	0	5
SCR_EB	3	SCR_EB 3	108	47	20	0	12	5	5	0	0	0	2	4	3	4	0	0	4
CYS_1	3	CYS_1 3	269	135	45	0	29	12	8	1	2	1	4	7	5	8	0	0	13
CYS_2	3	CYS_2 3	64	31	12	0	8	3	1	0	0	0	1	1	1	2	0	0	3
CYS_3	3	CYS_3 3	233	117	36	0	26	10	7	0	2	1	4	6	4	7	0	0	11
T2	3	T2 3	307	170	20	0	40	17	26	1	0	1	3	5	3	5	0	0	16
Sunken Rd	3	Sunken Rd 3	140	61	27	0	16	7	7	0	0	1	3	5	3	5	0	0	6
Sheung Yeut Road_1	3	Sheung Yeut Road_1 3	120	35	18	0	19	8	3	0	12	1	3	5	3	6	0	3	3
Sheung Yuet Road_2	3	Sheung Yuet Road_2 3	126	40	18	0	22	9	3	0	10	1	3	4	3	5	0	3	4
Sheung Yuet Road_3	3	Sheung Yuet Road_3 3	144	45	23	0	22	9	4	0	17	1	2	4	3	4	0	5	4
Sheung Yuet Road_4	3	Sheung Yuet Road_4 3	174	61	19	0	36	15	5	0	9	1	3	5	3	6	0	4	6
Wang Tung Street_1	3	Wang Tung Street_1 3	11	5	2	0	2	1	0	0	0	0	0	0	0	0	0	0	0
ROAD_G	3	ROAD_G 3	89	35	17	0	14	6	5	1	0	0	1	2	2	3	0	0	3
Lam Fung Street	3	Lam Fung Street 3	55	19	7	0	8	3	1	0	4	0	2	3	2	3	0	0	2
Wang Ching Street_1	3	Wang Ching Street_1 3	83	27	11	0	16	6	3	0	2	0	3	4	3	5	0	0	3
Wang Ching Street_2	3	Wang Ching Street_2 3	80	26	11	0	12	5	3	1	11	0	1	2	2	2	0	0	2
Sheung Yee Road_1	3	Sheung Yee Road_1 3	86	28	10	0	12	5	2	0	14	0	2	3	2	3	0	2	3
Sheung Yee Road_2	3	Sheung Yee Road_2 3	78	26	10	0	6	3	1	0	11	1	3	4	3	5	0	3	2
Wang Kwong Road_1	3	Wang Kwong Road_1 3	93	27	11	0	13	5	2	0	12	1	3	5	3	5	0	3	3
Wang Kwong Road_2	3	Wang Kwong Road_2 3	50	20	7	0	11	4	1	0	2	0	0	0	0	0	0	1	2
Wang Kwong Road_3	3	Wang Kwong Road_3 3	46	16	13	0	6	3	1	0	0	0	1	1	1	1	0	0	2
Kai Fuk Road	3	Kai Fuk Road 3	439	184	69	1	66	27	26	3	0	1	7	11	7	12	0	6	18
Kwung Tong Bypass	3	Kwung Tong Bypass 3	686	271	49	1	122	50	44	2	6	3	17	27	19	31	1	16	26
ROAD_A	3	ROAD_A 3	523	264	60	1	63	26	36	2	0	2	8	13	9	15	0	0	25
ROAD_B	3	ROAD_B 3	5	1	1	0	2	1	0	0	0	0	0	0	0	0	0	0	0
ROAD_C	3	ROAD_C 3	57	29	11	0	7	3	1	0	0	0	1	1	1	1	0	0	3
ROAD_D	3	ROAD_D 3	50	26	10	0	5	2	1	0	0	0	1	1	1	1	0	0	2
ROAD_E	3	ROAD_E 3	5	3	1	0	1	0	0	0	0	0	0	0	0	0	0	0	0
ROAD_F	3	ROAD_F 3	242	113	33	0	33	14	14	2	1	1	3	5	4	6	0	4	11

Composite Emission Rate, NOx

Road Name	Hour	Average Speed	Traffic Flow (veh/hr)	PC	Taxi	LGV3	LGV4	LGV6	HGV7	HGV8 or HGV9	PLB	PV4	PV5	NFB6	NFB7	NFB8 or NFB9	FBSD	FBDD	MC	g/km-veh	g/mile-veh	Flow Rate	NOx Emission (g/km)
D3_1	D3_1 3	50	10	0.031	0.093	0.001	0.070	0.068	0.119	0.012	0.000	0.002	0.025	0.047	0.056	0.190	0.000	0.000	0.034	0.747	1.204	10	7
D3_2	D3_2 3	50	7	0.023	0.081	0.001	0.054	0.052	0.109	0.009	0.166	0.002	0.027	0.052	0.062	0.218	0.000	0.000	0.026	0.883	1.424	7	6
D3_3	D3_3 3	50	7	0.023	0.081	0.001	0.054	0.052	0.109	0.009	0.166	0.002	0.027	0.052	0.062	0.218	0.000	0.000	0.026	0.883	1.424	7	6
D3_4	D3_4 3	50	3	0.012	0.091	0.002	0.105	0.100	0.000	0.000	0.382	0.000	0.000	0.000	0.000	0.000	0.000	0.000	0.014	0.705	1.138	3	2
D3_5	D3_5 3	50	6	0.028	0.073	0.001	0.063	0.060	0.087	0.010	0.173	0.001	0.013	0.024	0.029	0.099	0.000	0.000	0.031	0.689	1.112	6	4
D3_6	D3_6 3	50	153	0.030	0.091	0.001	0.071	0.068	0.121	0.012	0.014	0.002	0.023	0.046	0.055	0.186	0.000	0.000	0.033	0.752	1.213	153	115
D3_7	D3_7 3	50	64	0.033	0.099	0.001	0.053	0.051	0.090	0.009	0.000	0.002	0.026	0.050	0.060	0.203	0.000	0.000	0.036	0.710	1.145	64	45
D3_8	D3_8 3	50	44	0.033	0.100	0.001	0.050	0.048	0.084	0.009	0.000	0.002	0.026	0.050	0.060	0.205	0.000	0.000	0.036	0.704	1.136	44	31
D3_9	D3_9 3	50	313	0.032	0.096	0.001	0.060	0.057	0.101	0.010	0.007	0.002	0.025	0.047	0.055	0.191	0.000	0.000	0.035	0.716	1.155	313	224
D3_10	D3_10 3	50	16	0.034	0.104	0.001	0.040	0.038	0.058	0.005	0.000	0.002	0.027	0.052	0.062	0.213	0.000	0.000	0.038	0.673	1.086	16	11
D3_11	D3_11 3	50	314	0.032	0.096	0.001	0.060	0.057	0.099	0.009	0.007	0.002	0.024	0.047	0.055	0.190	0.000	0.000	0.035	0.714	1.152	314	224
D3_12	D3_12 3	50	24	0.033	0.101	0.001	0.047	0.045	0.080	0.007	0.000	0.002	0.026	0.050	0.060	0.208	0.000	0.000	0.037	0.696	1.123	24	17
D3_13	D3_13 3	50	312	0.031	0.096	0.001	0.060	0.057	0.101	0.009	0.007	0.002	0.025	0.048	0.056	0.198	0.000	0.000	0.035	0.726	1.171	312	227
D3_14	D3_14 3	50	312	0.034	0.107	0.001	0.047	0.045	0.065	0.005	0.000	0.002	0.023	0.045	0.054	0.186	0.000	0.000	0.037	0.649	1.047	312	203
D3_15	D3_15 3	50	312	0.034	0.107	0.001	0.047	0.045	0.065	0.005	0.000	0.002	0.023	0.045	0.054	0.186	0.000	0.000	0.037	0.649	1.047	312	202
D3_16	D3_16 3	50	162	0.032	0.132	0.000	0.046	0.044	0.050	0.005	0.000	0.002	0.022	0.042	0.050	0.173	0.000	0.000	0.035	0.632	1.019	162	102
D4_1	D4_1 3	50	266	0.032	0.080	0.001	0.063	0.060	0.111	0.012	0.008	0.002	0.026	0.050	0.058	0.205	0.000	0.000	0.036	0.745	1.202	266	198
D4_2	D4_2 3	50	267	0.032	0.080	0.001	0.063	0.060	0.111	0.012	0.008	0.002	0.026	0.050	0.058	0.203	0.000	0.000	0.036	0.742	1.196	267	198
D4_3	D4_3 3	50	267	0.032	0.080	0.001	0.063	0.060	0.111	0.012	0.008	0.002	0.026	0.050	0.058	0.203	0.000	0.000	0.036	0.742	1.196	267	198
SCR_WB	SCR_WB 3	50	109	0.031	0.086	0.001	0.069	0.066	0.107	0.010	0.000	0.002	0.029	0.055	0.064	0.223	0.000	0.000	0.034	0.776	1.251	109	85
SCR_EB	SCR_EB 3	50	108	0.030	0.091	0.001	0.072	0.069	0.115	0.019	0.000	0.002	0.026	0.050	0.060	0.203	0.000	0.000	0.033	0.770	1.242	108	83
CYS_1	CYS_1 3	50	269	0.035	0.081	0.001	0.070	0.067	0.075	0.009	0.008	0.001	0.018	0.035	0.042	0.143	0.000	0.000	0.038	0.625	1.008	269	168
CYS_2	CYS_2 3	50	64	0.033	0.094	0.001	0.085	0.081	0.050	0.007	0.000	0.001	0.015	0.028	0.033	0.119	0.000	0.000	0.037	0.585	0.943	64	37
CYS_3	CYS_3 3	50	233	0.035	0.076	0.001	0.071	0.067	0.078	0.010	0.009	0.001	0.019	0.038	0.044	0.156	0.000	0.000	0.039	0.644	1.038	233	150
T2	T2 3	75	307	0.011	0.022	0.001	0.068	0.045	0.119	0.008	0.000	0.001	0.005	0.015	0.016	0.038	0.000	0.000	0.013	0.360	0.581	307	111
Sunken Rd	Sunken Rd 3	50	140	0.030	0.092	0.001	0.072	0.069	0.123	0.012	0.000	0.002	0.023	0.046	0.055	0.190	0.000	0.000	0.034	0.750	1.210	140	105
Sheung Yeut Road_1	Sheung Yeut Road_1 3	50	120	0.020	0.075	0.001	0.104	0.100	0.061	0.007	0.098	0.002	0.029	0.056	0.067	0.228	0.008	0.127	0.022	1.006	1.623	120	121
Sheung Yuet Road_2	Sheung Yuet Road_2 3	50	126	0.022	0.072	0.001	0.111	0.107	0.068	0.012	0.080	0.002	0.025	0.048	0.056	0.196	0.008	0.112	0.024	0.943	1.521	126	119
Sheung Yuet Road_3	Sheung Yuet Road_3 3	50	144	0.022	0.076	0.002	0.100	0.095	0.068	0.014	0.115	0.001	0.019	0.037	0.044	0.151	0.008	0.164	0.024	0.940	1.517	144	136
Sheung Yuet Road_4	Sheung Yuet Road_4 3	50	174	0.024	0.054	0.002	0.133	0.127	0.077	0.007	0.053	0.001	0.020	0.038	0.047	0.161	0.004	0.103	0.027	0.878	1.417	174	153
Wang Tung Street_1	Wang Tung Street_1 3	50	11	0.032	0.087	0.002	0.108	0.104	0.107	0.033	0.000	0.000	0.006	0.010	0.012	0.045	0.000	0.000	0.035	0.581	0.937	11	6
ROAD_G	ROAD_G 3	50	89	0.027	0.096	0.002	0.100	0.096	0.132	0.029	0.000	0.001	0.018	0.034	0.041	0.144	0.000	0.000	0.030	0.749	1.208	89	67
Lam Fung Street	Lam Fung Street 3	50	55	0.024	0.063	0.002	0.094	0.090	0.065	0.010	0.065	0.003	0.038	0.074	0.088	0.302	0.000	0.000	0.027	0.942	1.519	55	52
Wang Ching Street_1	Wang Ching Street_1 3	50	83	0.022	0.063	0.002	0.122	0.116	0.100	0.019	0.026	0.002	0.036	0.069	0.081	0.282	0.000	0.000	0.025	0.966	1.558	83	80
Wang Ching Street_2	Wang Ching Street_2 3	50	80	0.023	0.065	0.002	0.100	0.096	0.103	0.045	0.137	0.001	0.019	0.038	0.045	0.153	0.000	0.000	0.025	0.854	1.377	80	68
Sheung Yee Road_1	Sheung Yee Road_1 3	50	86	0.023	0.057	0.001	0.086	0.083	0.062	0.012	0.162	0.002	0.023	0.044	0.052	0.181	0.004	0.111	0.025	0.928	1.497	86	80
Sheung Yee Road_2	Sheung Yee Road_2 3	50	78	0.023	0.064	0.001	0.053	0.051	0.042	0.005	0.144	0.003	0.039	0.074	0.088	0.302	0.008	0.153	0.025	1.075	1.734	78	84
Wang Kwong Road_1	Wang Kwong Road_1 3	50	93	0.020	0.055	0.001	0.090	0.086	0.060	0.007	0.122	0.002	0.036	0.070	0.083	0.287	0.004	0.151	0.022	1.098	1.771	93	102
Wang Kwong Road_2	Wang Kwong Road_2 3	50	50	0.028	0.069	0.002	0.139	0.133	0.072	0.009	0.037	0.000	0.006	0.011	0.014	0.045	0.000	0.052	0.031	0.649	1.046	50	32
Wang Kwong Road_3	Wang Kwong Road_3 3	50	46	0.025	0.141	0.001	0.090	0.087	0.062	0.019	0.000	0.001	0.018	0.035	0.043	0.149	0.000	0.000	0.027	0.698	1.126	46	32
Kai Fuk Road	Kai Fuk Road 3	68	439	0.008	0.052	0.001	0.081	0.053	0.085	0.013	0.001	0.001	0.009	0.024	0.025	0.063	0.000	0.047	0.010	0.473	0.763	439	208
Kwung Tong Bypass	Kwung Tong Bypass 3	68	686	0.008	0.024	0.001	0.095	0.063	0.091	0.005	0.006	0.001	0.013	0.038	0.041	0.102	0.003	0.080	0.010	0.582	0.938	686	399
ROAD_A	ROAD_A 3	75	523	0.010	0.038	0.001	0.063	0.042	0.097	0.008	0.000	0.001	0.008	0.023	0.025	0.064	0.000	0.000	0.012	0.392	0.632	523	205
ROAD_B	ROAD_B 3	50	5	0.013	0.049	0.003	0.238	0.229	0.187	0.033	0.000	0.001	0.017	0.033	0.038	0.134	0.000	0.000	0.014	0.990	1.597	5	5
ROAD_C	ROAD_C 3	50	57	0.035	0.093	0.001	0.074	0.072	0.047	0.010	0.000	0.001	0.015	0.028	0.033	0.119	0.000	0.000	0.039	0.567	0.914	57	32
ROAD_D	ROAD_D 3	50	50	0.035	0.095	0.001	0.069	0.066	0.045	0.009	0.000	0.001	0.015	0.028	0.033	0.119	0.000	0.000	0.039	0.555	0.895	50	28
ROAD_E	ROAD_E 3	50	5	0.035	0.095	0.001	0.069	0.066	0.045	0.009	0.000	0.001	0.015	0.028	0.033	0.119	0.000	0.000	0.039	0.555	0.895	5	3
ROAD_F	ROAD_F 3	68	242	0.009	0.045	0.001	0.072	0.048	0.079	0.015	0.002	0.001	0.007	0.021	0.022	0.056	0.000	0.056	0.011	0.447	0.720	242	108
																						Total NOx Emission	4880

Year 2026 0400 to 0500 hour Traffic Data

Road Name			Traffic Flow (veh/hr)	PC	Taxi	LGV4	LGV5	LGV6	HGV7	HGV8 / HGV9	PLB	PV4	PV5	NFB6	NFB7	NFB8 / NFB9	FBSD	FBDD	MC
D3_1	4	D3_1 4	10	4	3	0	1	0	1	0	0	0	0	0	0	0	0	0	0
D3_2	4	D3_2 4	6	2	2	0	0	0	0	0	1	0	0	0	0	0	0	0	0
D3_3	4	D3_3 4	6	2	2	0	0	0	0	0	1	0	0	0	0	0	0	0	0
D3_4	4	D3_4 4	3	1	1	0	0	0	0	0	1	0	0	0	0	0	0	0	0
D3_5	4	D3_5 4	6	2	1	0	0	0	0	0	1	0	0	0	0	0	0	0	0
D3_6	4	D3_6 4	111	45	31	0	7	3	6	0	2	1	4	2	2	3	0	1	4
D3_7	4	D3_7 4	62	27	19	0	3	1	2	0	0	0	3	1	1	2	0	0	2
D3_8	4	D3_8 4	49	22	15	0	2	1	2	0	0	0	2	1	1	1	0	0	2
D3_9	4	D3_9 4	285	122	84	0	15	6	11	0	2	2	11	6	4	7	0	1	11
D3_10	4	D3_10 4	23	10	7	0	1	0	1	0	0	0	1	1	0	1	0	0	1
D3_11	4	D3_11 4	282	121	83	0	15	6	11	0	2	2	11	6	4	7	0	1	11
D3_12	4	D3_12 4	31	14	10	0	1	1	1	0	0	0	1	1	0	1	0	0	1
D3_13	4	D3_13 4	289	124	86	0	15	6	11	0	2	2	12	6	4	7	0	1	11
D3_14	4	D3_14 4	293	131	91	0	13	5	9	0	0	2	11	6	4	7	0	0	12
D3_15	4	D3_15 4	295	132	92	0	13	5	9	0	0	2	11	6	4	7	0	0	12
D3_16	4	D3_16 4	200	89	67	0	9	4	6	0	0	1	6	3	2	4	0	0	8
D4_1	4	D4_1 4	230	99	65	0	12	5	9	0	2	2	10	5	4	6	0	1	9
D4_2	4	D4_2 4	226	98	63	0	12	5	9	0	2	2	10	5	4	6	0	1	9
D4_3	4	D4_3 4	226	98	63	0	12	5	9	0	2	2	10	5	4	6	0	1	9
SCR_WB	4	SCR_WB 4	86	40	16	0	6	2	3	0	0	1	5	3	2	3	0	0	4
SCR_EB	4	SCR_EB 4	108	57	17	0	10	4	4	0	0	1	4	2	2	2	0	0	5
CYS_1	4	CYS_1 4	239	110	64	0	17	7	6	0	2	2	8	4	3	5	0	1	10
CYS_2	4	CYS_2 4	62	31	13	0	6	3	1	0	0	0	2	1	1	1	0	0	3
CYS_3	4	CYS_3 4	230	104	68	0	15	6	6	0	2	1	7	4	3	4	0	1	9
T2	4	T2 4	299	187	17	0	23	9	25	3	0	1	6	3	2	4	0	0	17
Sunken Rd	4	Sunken Rd 4	100	41	29	0	7	3	5	0	0	1	4	2	1	2	0	1	4
Sheung Yeut Road_1	4	Sheung Yeut Road_1 4	80	24	17	0	11	5	3	0	9	0	2	1	1	1	0	4	2
Sheung Yuet Road_2	4	Sheung Yuet Road_2 4	83	26	18	0	12	5	3	0	8	0	2	1	1	1	0	3	2
Sheung Yuet Road_3	4	Sheung Yuet Road_3 4	86	27	18	0	10	4	3	0	12	0	1	1	0	1	0	6	2
Sheung Yuet Road_4	4	Sheung Yuet Road_4 4	109	36	25	0	17	7	4	0	5	0	2	1	1	1	0	4	3
Wang Tung Street_1	4	Wang Tung Street_1 4	6	3	1	0	1	0	0	0	0	0	0	0	0	0	0	0	0
ROAD_G	4	ROAD_G 4	78	39	17	0	8	3	3	0	0	0	2	1	1	1	0	0	4
Lam Fung Street	4	Lam Fung Street 4	41	15	9	0	5	2	1	0	3	0	1	1	1	1	0	0	1
Wang Ching Street_1	4	Wang Ching Street_1 4	67	24	16	0	9	4	3	0	2	0	2	1	1	2	0	0	2
Wang Ching Street_2	4	Wang Ching Street_2 4	52	14	10	0	9	4	3	0	5	0	2	1	1	1	0	0	1
Sheung Yee Road_1	4	Sheung Yee Road_1 4	63	21	13	0	5	2	1	0	12	0	1	1	1	1	0	2	2
Sheung Yee Road_2	4	Sheung Yee Road_2 4	46	16	8	0	2	1	1	0	9	0	2	1	1	1	0	3	1
Wang Kwong Road_1	4	Wang Kwong Road_1 4	70	20	11	0	9	4	3	0	10	1	3	2	1	2	0	3	2
Wang Kwong Road_2	4	Wang Kwong Road_2 4	33	12	7	0	6	3	1	0	0	0	1	0	0	0	0	1	1
Wang Kwong Road_3	4	Wang Kwong Road_3 4	33	13	9	0	4	2	2	0	0	0	1	0	0	0	0	0	1
Kai Fuk Road	4	Kai Fuk Road 4	345	178	56	0	32	13	17	2	1	2	9	5	3	6	0	5	16
Kwung Tong Bypass	4	Kwung Tong Bypass 4	611	315	57	1	45	19	28	1	6	6	32	17	13	20	1	20	29
ROAD_A	4	ROAD_A 4	492	286	51	0	37	15	31	3	0	3	15	8	6	10	0	0	26
ROAD_B	4	ROAD_B 4	10	5	3	0	0	0	0	0	0	0	0	0	0	0	0	0	0
ROAD_C	4	ROAD_C 4	70	36	16	0	6	2	1	0	0	0	2	1	1	1	0	0	3
ROAD_D	4	ROAD_D 4	52	27	12	0	4	2	1	0	0	0	1	1	1	1	0	0	2
ROAD_E	4	ROAD_E 4	5	3	1	0	0	0	0	0	0	0	0	0	0	0	0	0	0
ROAD_F	4	ROAD_F 4	157	86	17	0	13	5	9	1	1	1	5	3	2	3	0	3	8

Composite Emission Rate, NOx

Road Name	Hour	Average Speed	Traffic Flow (veh/hr)	PC	Taxi	LGV3	LGV4	LGV6	HGV7	HGV8 or HGV9	PLB	PV4	PV5	NFB6	NFB7	NFB8 or NFB9	FBSD	FBDD	MC	g/km-veh	g/mile-veh	Flow Rate	NOx Emission (g/km)
D3_1	D3_1 4	50	10	0.029	0.141	0.001	0.044	0.042	0.128	0.010	0.000	0.003	0.044	0.029	0.036	0.121	0.000	0.000	0.031	0.658	1.061	10	7
D3_2	D3_2 4	50	6	0.022	0.122	0.001	0.037	0.036	0.097	0.010	0.182	0.003	0.040	0.027	0.031	0.109	0.000	0.000	0.023	0.740	1.193	6	4
D3_3	D3_3 4	50	6	0.022	0.122	0.001	0.037	0.036	0.097	0.010	0.182	0.003	0.040	0.027	0.031	0.109	0.000	0.000	0.023	0.740	1.193	6	4
D3_4	D3_4 4	50	3	0.014	0.103	0.001	0.076	0.073	0.000	0.000	0.400	0.000	0.000	0.000	0.000	0.000	0.000	0.000	0.014	0.680	1.097	3	2
D3_5	D3_5 4	50	6	0.025	0.107	0.001	0.035	0.033	0.112	0.005	0.181	0.002	0.032	0.021	0.026	0.089	0.000	0.000	0.026	0.695	1.121	6	4
D3_6	D3_6 4	50	111	0.028	0.138	0.001	0.043	0.040	0.124	0.009	0.018	0.003	0.044	0.029	0.035	0.119	0.000	0.022	0.030	0.682	1.099	111	76
D3_7	D3_7 4	50	62	0.030	0.147	0.000	0.032	0.031	0.095	0.007	0.000	0.003	0.047	0.030	0.037	0.129	0.000	0.000	0.032	0.621	1.002	62	39
D3_8	D3_8 4	50	49	0.030	0.149	0.000	0.030	0.028	0.087	0.007	0.000	0.003	0.047	0.032	0.038	0.129	0.000	0.000	0.032	0.613	0.988	49	30
D3_9	D3_9 4	50	285	0.030	0.145	0.001	0.034	0.032	0.100	0.007	0.007	0.003	0.046	0.030	0.037	0.124	0.000	0.009	0.031	0.635	1.024	285	181
D3_10	D3_10 4	50	23	0.031	0.153	0.000	0.022	0.022	0.062	0.007	0.000	0.003	0.048	0.033	0.038	0.134	0.000	0.000	0.033	0.587	0.946	23	13
D3_11	D3_11 4	50	282	0.030	0.144	0.001	0.034	0.032	0.101	0.007	0.007	0.003	0.045	0.030	0.036	0.124	0.000	0.009	0.032	0.634	1.023	282	179
D3_12	D3_12 4	50	31	0.031	0.151	0.000	0.026	0.025	0.076	0.007	0.000	0.003	0.048	0.032	0.038	0.131	0.000	0.000	0.032	0.600	0.968	31	19
D3_13	D3_13 4	50	289	0.030	0.145	0.001	0.034	0.032	0.098	0.007	0.007	0.003	0.046	0.030	0.036	0.124	0.000	0.009	0.031	0.633	1.021	289	183
D3_14	D3_14 4	50	293	0.031	0.152	0.000	0.028	0.027	0.076	0.005	0.000	0.003	0.045	0.030	0.036	0.121	0.000	0.000	0.033	0.586	0.945	293	172
D3_15	D3_15 4	50	295	0.031	0.153	0.000	0.028	0.027	0.076	0.005	0.000	0.003	0.044	0.030	0.035	0.119	0.000	0.000	0.033	0.582	0.939	295	172
D3_16	D3_16 4	50	200	0.031	0.164	0.000	0.029	0.028	0.073	0.005	0.000	0.002	0.034	0.023	0.027	0.094	0.000	0.000	0.033	0.543	0.876	200	109
D4_1	D4_1 4	50	230	0.030	0.137	0.001	0.034	0.033	0.096	0.009	0.009	0.003	0.050	0.033	0.040	0.136	0.000	0.011	0.031	0.654	1.055	230	151
D4_2	D4_2 4	50	226	0.030	0.136	0.001	0.034	0.033	0.096	0.009	0.009	0.003	0.050	0.033	0.039	0.136	0.000	0.011	0.032	0.653	1.053	226	148
D4_3	D4_3 4	50	226	0.030	0.136	0.001	0.034	0.033	0.096	0.009	0.009	0.003	0.050	0.033	0.039	0.136	0.000	0.011	0.032	0.653	1.053	226	148
SCR_WB	SCR_WB 4	50	86	0.032	0.093	0.001	0.041	0.039	0.090	0.024	0.000	0.005	0.071	0.047	0.057	0.193	0.000	0.000	0.034	0.726	1.171	86	62
SCR_EB	SCR_EB 4	50	108	0.037	0.075	0.001	0.061	0.058	0.082	0.009	0.000	0.003	0.041	0.027	0.033	0.114	0.000	0.000	0.038	0.579	0.934	108	63
CYS_1	CYS_1 4	50	239	0.032	0.130	0.001	0.045	0.043	0.067	0.007	0.008	0.003	0.038	0.025	0.031	0.104	0.000	0.011	0.034	0.578	0.933	239	138
CYS_2	CYS_2 4	50	62	0.034	0.102	0.001	0.066	0.063	0.046	0.010	0.000	0.002	0.036	0.024	0.029	0.099	0.000	0.000	0.036	0.548	0.884	62	34
CYS_3	CYS_3 4	50	230	0.031	0.143	0.001	0.043	0.041	0.070	0.007	0.009	0.002	0.033	0.022	0.026	0.089	0.000	0.011	0.033	0.560	0.904	230	129
T2	T2 4	75	299	0.012	0.019	0.000	0.040	0.027	0.119	0.018	0.000	0.001	0.012	0.011	0.012	0.030	0.000	0.000	0.014	0.315	0.508	299	94
Sunken Rd	Sunken Rd 4	50	100	0.029	0.140	0.001	0.043	0.041	0.127	0.010	0.000	0.003	0.044	0.029	0.035	0.121	0.000	0.026	0.030	0.679	1.095	100	68
Sheung Yeut Road_1	Sheung Yeut Road_1 4	50	80	0.020	0.105	0.001	0.088	0.084	0.097	0.017	0.113	0.002	0.027	0.018	0.021	0.074	0.008	0.192	0.022	0.891	1.437	80	71
Sheung Yuet Road_2	Sheung Yuet Road_2 4	50	83	0.022	0.106	0.001	0.092	0.087	0.098	0.017	0.094	0.002	0.025	0.017	0.020	0.069	0.008	0.175	0.023	0.856	1.381	83	71
Sheung Yuet Road_3	Sheung Yuet Road_3 4	50	86	0.022	0.101	0.001	0.077	0.074	0.080	0.014	0.139	0.001	0.015	0.010	0.013	0.042	0.013	0.280	0.023	0.904	1.459	86	78
Sheung Yuet Road_4	Sheung Yuet Road_4 4	50	109	0.023	0.114	0.002	0.104	0.099	0.097	0.010	0.048	0.002	0.023	0.016	0.019	0.064	0.008	0.151	0.024	0.802	1.294	109	87
Wang Tung Street_1	Wang Tung Street_1 4	50	6	0.030	0.115	0.001	0.081	0.078	0.080	0.014	0.000	0.002	0.032	0.021	0.026	0.089	0.000	0.000	0.032	0.600	0.969	6	4
ROAD_G	ROAD_G 4	50	78	0.034	0.105	0.001	0.063	0.060	0.095	0.019	0.000	0.002	0.026	0.017	0.021	0.069	0.000	0.000	0.036	0.548	0.884	78	43
Lam Fung Street	Lam Fung Street 4	50	41	0.025	0.111	0.001	0.078	0.075	0.085	0.005	0.081	0.003	0.039	0.025	0.031	0.104	0.000	0.000	0.026	0.688	1.109	41	28
Wang Ching Street_1	Wang Ching Street_1 4	50	67	0.025	0.114	0.001	0.088	0.085	0.119	0.024	0.030	0.003	0.041	0.027	0.033	0.114	0.000	0.000	0.026	0.730	1.177	67	49
Wang Ching Street_2	Wang Ching Street_2 4	50	52	0.019	0.090	0.001	0.113	0.109	0.137	0.033	0.096	0.003	0.043	0.029	0.033	0.117	0.000	0.000	0.020	0.844	1.362	52	44
Sheung Yee Road_1	Sheung Yee Road_1 4	50	63	0.023	0.099	0.000	0.052	0.051	0.057	0.005	0.182	0.002	0.027	0.018	0.021	0.074	0.008	0.166	0.025	0.812	1.309	63	51
Sheung Yee Road_2	Sheung Yee Road_2 4	50	46	0.023	0.089	0.001	0.035	0.033	0.037	0.005	0.187	0.003	0.045	0.030	0.036	0.119	0.008	0.249	0.025	0.923	1.489	46	43
Wang Kwong Road_1	Wang Kwong Road_1 4	50	70	0.020	0.078	0.001	0.087	0.084	0.097	0.012	0.136	0.003	0.045	0.030	0.036	0.124	0.013	0.203	0.021	0.988	1.594	70	69
Wang Kwong Road_2	Wang Kwong Road_2 4	50	33	0.025	0.105	0.002	0.121	0.116	0.107	0.005	0.000	0.002	0.027	0.018	0.021	0.074	0.000	0.079	0.026	0.729	1.176	33	24
Wang Kwong Road_3	Wang Kwong Road_3 4	50	33	0.026	0.136	0.001	0.088	0.084	0.119	0.038	0.000	0.002	0.024	0.016	0.019	0.064	0.000	0.000	0.028	0.645	1.040	33	21
Kai Fuk Road	Kai Fuk Road 4	68	345	0.010	0.054	0.001	0.049	0.033	0.071	0.009	0.001	0.001	0.014	0.014	0.015	0.036	0.000	0.046	0.012	0.368	0.593	345	127
Kwung Tong Bypass	Kwung Tong Bypass 4	68	611	0.010	0.031	0.001	0.040	0.026	0.066	0.003	0.007	0.003	0.029	0.028	0.031	0.075	0.003	0.111	0.012	0.475	0.765	611	290
ROAD_A	ROAD_A 4	75	492	0.011	0.034	0.000	0.039	0.026	0.089	0.012	0.000	0.002	0.017	0.017	0.018	0.044	0.000	0.000	0.013	0.322	0.519	492	158
ROAD_B	ROAD_B 4	50	10	0.036	0.152	0.000	0.028	0.027	0.032	0.005	0.000	0.001	0.017	0.011	0.014	0.045	0.000	0.000	0.038	0.407	0.657	10	4
ROAD_C	ROAD_C 4	50	70	0.035	0.113	0.001	0.051	0.049	0.035	0.005	0.000	0.002	0.034	0.023	0.026	0.094	0.000	0.000	0.038	0.506	0.816	70	35
ROAD_D	ROAD_D 4	50	52	0.036	0.116	0.001	0.049	0.046	0.032	0.005	0.000	0.002	0.031	0.021	0.024	0.084	0.000	0.000	0.038	0.485	0.783	52	25
ROAD_E	ROAD_E 4	50	5	0.036	0.116	0.001	0.049	0.046	0.032	0.005	0.000	0.002	0.031	0.021	0.024	0.084	0.000	0.000	0.038	0.485	0.783	5	2
ROAD_F	ROAD_F 4	68	157	0.011	0.037	0.001	0.043	0.029	0.078	0.008	0.003	0.002	0.018	0.019	0.019	0.049	0.000	0.063	0.013	0.392	0.633	157	62
																						Total NOx Emission	3614

Year 2026 0500 to 0600 hour Traffic Data

Road Name			Traffic Flow (veh/hr)	PC	Taxi	LGV4	LGV5	LGV6	HGV7	HGV8 / HGV9	PLB	PV4	PV5	NFB6	NFB7	NFB8 / NFB9	FBSD	FBDD	MC
D3_1	5	D3_1 5	12	5	3	0	1	0	1	0	0	0	0	0	0	0	0	0	0
D3_2	5	D3_2 5	7	2	2	0	0	0	0	0	1	0	0	0	0	0	0	0	0
D3_3	5	D3_3 5	7	2	2	0	0	0	0	0	1	0	0	0	0	0	0	0	0
D3_4	5	D3_4 5	3	1	1	0	0	0	0	0	1	0	0	0	0	0	0	0	0
D3_5	5	D3_5 5	7	3	2	0	0	0	0	0	1	0	0	0	0	0	0	0	0
D3_6	5	D3_6 5	145	59	41	0	10	4	7	0	3	1	6	3	2	3	0	1	5
D3_7	5	D3_7 5	82	36	25	0	4	2	3	0	0	1	3	2	1	2	0	0	3
D3_8	5	D3_8 5	64	28	20	0	3	1	2	0	0	1	3	1	1	2	0	0	3
D3_9	5	D3_9 5	373	160	110	0	20	8	15	1	3	3	15	8	6	9	0	1	15
D3_10	5	D3_10 5	30	14	9	0	1	0	1	0	0	0	1	1	0	1	0	0	1
D3_11	5	D3_11 5	370	159	109	0	19	8	15	1	3	3	15	8	6	9	0	1	15
D3_12	5	D3_12 5	41	18	13	0	2	1	1	0	0	0	2	1	1	1	0	0	2
D3_13	5	D3_13 5	378	162	113	0	20	8	15	1	3	3	15	8	6	9	0	1	15
D3_14	5	D3_14 5	384	172	120	0	17	7	12	0	0	3	15	8	6	9	0	0	16
D3_15	5	D3_15 5	385	172	120	0	17	7	12	0	0	3	15	8	6	9	0	0	16
D3_16	5	D3_16 5	262	117	88	0	12	5	8	0	0	2	8	4	3	5	0	0	11
D4_1	5	D4_1 5	301	130	85	0	16	7	12	1	3	3	13	7	5	8	0	1	12
D4_2	5	D4_2 5	296	129	82	0	16	7	11	1	3	3	13	7	5	8	0	1	12
D4_3	5	D4_3 5	296	129	82	0	16	7	11	1	3	3	13	7	5	8	0	1	12
SCR_WB	5	SCR_WB 5	113	53	22	0	7	3	4	1	0	1	7	4	3	4	0	0	5
SCR_EB	5	SCR_EB 5	141	75	22	0	13	5	5	0	0	1	5	3	2	3	0	0	7
CYS_1	5	CYS_1 5	313	144	84	0	22	9	8	0	3	2	10	6	4	7	0	1	13
CYS_2	5	CYS_2 5	82	40	17	0	8	3	2	0	0	0	3	1	1	2	0	0	4
CYS_3	5	CYS_3 5	301	136	88	0	20	8	8	0	3	2	9	5	3	5	0	1	12
T2	5	T2 5	391	245	23	0	30	12	33	4	0	2	8	4	3	5	0	0	22
Sunken Rd	5	Sunken Rd 5	131	54	38	0	9	4	7	0	0	1	5	3	2	3	0	1	5
Sheung Yeut Road_1	5	Sheung Yeut Road_1 5	105	31	23	0	14	6	4	0	12	0	3	1	1	2	0	5	3
Sheung Yuet Road_2	5	Sheung Yuet Road_2 5	108	34	23	0	15	6	4	0	10	0	2	1	1	2	0	4	3
Sheung Yuet Road_3	5	Sheung Yuet Road_3 5	113	36	23	0	14	6	4	0	16	0	2	1	1	1	0	7	3
Sheung Yuet Road_4	5	Sheung Yuet Road_4 5	143	47	33	0	23	10	6	0	7	1	3	2	1	2	0	5	4
Wang Tung Street_1	5	Wang Tung Street_1 5	8	3	2	0	1	0	0	0	0	0	0	0	0	0	0	0	0
ROAD_G	5	ROAD_G 5	102	51	22	0	10	4	4	0	0	0	2	1	1	1	0	0	5
Lam Fung Street	5	Lam Fung Street 5	54	19	12	0	7	3	2	0	4	0	2	1	1	1	0	0	2
Wang Ching Street_1	5	Wang Ching Street_1 5	88	31	21	0	12	5	4	0	3	1	3	2	1	2	0	0	3
Wang Ching Street_2	5	Wang Ching Street_2 5	67	19	12	0	12	5	4	0	7	0	3	1	1	2	0	0	2
Sheung Yee Road_1	5	Sheung Yee Road_1 5	83	28	17	0	7	3	2	0	15	0	2	1	1	1	0	3	3
Sheung Yee Road_2	5	Sheung Yee Road_2 5	60	20	11	0	3	1	1	0	11	0	2	1	1	1	0	3	2
Wang Kwong Road_1	5	Wang Kwong Road_1 5	92	26	15	0	12	5	4	0	13	1	4	2	1	2	0	4	2
Wang Kwong Road_2	5	Wang Kwong Road_2 5	43	15	9	0	8	3	2	0	0	0	1	1	0	1	0	1	1
Wang Kwong Road_3	5	Wang Kwong Road_3 5	43	16	12	0	6	2	2	0	0	0	1	0	0	1	0	0	2
Kai Fuk Road	5	Kai Fuk Road 5	452	234	74	0	42	17	23	2	1	2	12	6	5	7	0	6	21
Kwung Tong Bypass	5	Kwung Tong Bypass 5	799	412	75	1	59	24	37	1	8	8	42	23	16	27	1	27	38
ROAD_A	5	ROAD_A 5	644	375	66	0	48	20	40	4	0	4	20	11	8	13	0	0	34
ROAD_B	5	ROAD_B 5	13	7	4	0	1	0	0	0	0	0	0	0	0	0	0	0	1
ROAD_C	5	ROAD_C 5	91	47	21	0	7	3	1	0	0	1	3	1	1	2	0	0	4
ROAD_D	5	ROAD_D 5	68	35	16	0	5	2	1	0	0	0	2	1	1	1	0	0	3
ROAD_E	5	ROAD_E 5	7	4	2	0	1	0	0	0	0	0	0	0	0	0	0	0	0
ROAD_F	5	ROAD_F 5	205	112	23	0	17	7	11	1	1	1	7	4	3	5	0	4	10

Composite Emission Rate, NOx

Road Name	Hour	Average Speed	Traffic Flow (veh/hr)	PC	Taxi	LGV3	LGV4	LGV6	HGV7	HGV8 or HGV9	PLB	PV4	PV5	NFB6	NFB7	NFB8 or NFB9	FBSD	FBDD	MC	g/km-veh	g/mile-veh	Flow Rate	NOx Emission (g/km)
D3_1	D3_1 5	50	12	0.029	0.141	0.001	0.044	0.042	0.128	0.010	0.000	0.003	0.044	0.029	0.036	0.121	0.000	0.000	0.031	0.658	1.061	12	8
D3_2	D3_2 5	50	7	0.022	0.122	0.001	0.037	0.036	0.097	0.010	0.182	0.003	0.040	0.027	0.031	0.109	0.000	0.000	0.023	0.740	1.193	7	5
D3_3	D3_3 5	50	7	0.022	0.122	0.001	0.037	0.036	0.097	0.010	0.182	0.003	0.040	0.027	0.031	0.109	0.000	0.000	0.023	0.740	1.193	7	5
D3_4	D3_4 5	50	3	0.014	0.103	0.001	0.076	0.073	0.000	0.000	0.400	0.000	0.000	0.000	0.000	0.000	0.000	0.000	0.014	0.680	1.097	3	2
D3_5	D3_5 5	50	7	0.025	0.107	0.001	0.035	0.033	0.112	0.005	0.181	0.002	0.032	0.021	0.026	0.089	0.000	0.000	0.026	0.695	1.121	7	5
D3_6	D3_6 5	50	145	0.028	0.138	0.001	0.043	0.040	0.124	0.009	0.018	0.003	0.044	0.029	0.035	0.119	0.000	0.060	0.030	0.720	1.161	145	104
D3_7	D3_7 5	50	82	0.030	0.147	0.000	0.032	0.031	0.095	0.007	0.000	0.003	0.047	0.030	0.037	0.129	0.000	0.000	0.032	0.621	1.002	82	51
D3_8	D3_8 5	50	64	0.030	0.149	0.000	0.030	0.028	0.087	0.007	0.000	0.003	0.047	0.032	0.038	0.129	0.000	0.000	0.032	0.613	0.988	64	39
D3_9	D3_9 5	50	373	0.030	0.145	0.001	0.034	0.032	0.100	0.007	0.007	0.003	0.046	0.030	0.037	0.124	0.000	0.024	0.031	0.650	1.049	373	243
D3_10	D3_10 5	50	30	0.031	0.153	0.000	0.022	0.022	0.062	0.007	0.000	0.003	0.048	0.033	0.038	0.134	0.000	0.000	0.033	0.587	0.946	30	18
D3_11	D3_11 5	50	370	0.030	0.144	0.001	0.034	0.032	0.101	0.007	0.007	0.003	0.045	0.030	0.036	0.124	0.000	0.024	0.032	0.649	1.047	370	240
D3_12	D3_12 5	50	41	0.031	0.151	0.000	0.026	0.025	0.076	0.007	0.000	0.003	0.048	0.032	0.038	0.131	0.000	0.000	0.032	0.600	0.968	41	25
D3_13	D3_13 5	50	378	0.030	0.145	0.001	0.034	0.032	0.098	0.007	0.007	0.003	0.046	0.030	0.036	0.124	0.000	0.024	0.031	0.648	1.046	378	245
D3_14	D3_14 5	50	384	0.031	0.152	0.000	0.028	0.027	0.076	0.005	0.000	0.003	0.045	0.030	0.036	0.121	0.000	0.000	0.033	0.586	0.945	384	225
D3_15	D3_15 5	50	385	0.031	0.153	0.000	0.028	0.027	0.076	0.005	0.000	0.003	0.044	0.030	0.035	0.119	0.000	0.000	0.033	0.582	0.939	385	224
D3_16	D3_16 5	50	262	0.031	0.164	0.000	0.029	0.028	0.073	0.005	0.000	0.002	0.034	0.023	0.027	0.094	0.000	0.000	0.033	0.543	0.876	262	142
D4_1	D4_1 5	50	301	0.030	0.137	0.001	0.034	0.033	0.096	0.009	0.009	0.003	0.050	0.033	0.040	0.136	0.000	0.030	0.031	0.673	1.086	301	203
D4_2	D4_2 5	50	296	0.030	0.136	0.001	0.034	0.033	0.096	0.009	0.009	0.003	0.050	0.033	0.039	0.136	0.000	0.030	0.032	0.672	1.083	296	199
D4_3	D4_3 5	50	296	0.030	0.136	0.001	0.034	0.033	0.096	0.009	0.009	0.003	0.050	0.033	0.039	0.136	0.000	0.030	0.032	0.672	1.083	296	199
SCR_WB	SCR_WB 5	50	113	0.032	0.093	0.001	0.041	0.039	0.090	0.024	0.000	0.005	0.071	0.047	0.057	0.193	0.000	0.000	0.034	0.726	1.171	113	82
SCR_EB	SCR_EB 5	50	141	0.037	0.075	0.001	0.061	0.058	0.082	0.009	0.000	0.003	0.041	0.027	0.033	0.114	0.000	0.000	0.038	0.579	0.934	141	82
CYS_1	CYS_1 5	50	313	0.032	0.130	0.001	0.045	0.043	0.067	0.007	0.008	0.003	0.038	0.025	0.031	0.104	0.000	0.030	0.034	0.597	0.963	313	187
CYS_2	CYS_2 5	50	82	0.034	0.102	0.001	0.066	0.063	0.046	0.010	0.000	0.002	0.036	0.024	0.029	0.099	0.000	0.000	0.036	0.548	0.884	82	45
CYS_3	CYS_3 5	50	301	0.031	0.143	0.001	0.043	0.041	0.070	0.007	0.009	0.002	0.033	0.022	0.026	0.089	0.000	0.030	0.033	0.579	0.934	301	175
T2	T2 5	75	391	0.012	0.019	0.000	0.040	0.027	0.119	0.018	0.000	0.001	0.012	0.011	0.012	0.030	0.000	0.000	0.014	0.315	0.508	391	123
Sunken Rd	Sunken Rd 5	50	131	0.029	0.140	0.001	0.043	0.041	0.127	0.010	0.000	0.003	0.044	0.029	0.035	0.121	0.000	0.072	0.030	0.725	1.169	131	95
Sheung Yeut Road_1	Sheung Yeut Road_1 5	50	105	0.020	0.105	0.001	0.088	0.084	0.097	0.017	0.113	0.002	0.027	0.018	0.021	0.074	0.008	0.527	0.022	1.225	1.976	105	129
Sheung Yuet Road_2	Sheung Yuet Road_2 5	50	108	0.022	0.106	0.001	0.092	0.087	0.098	0.017	0.094	0.002	0.025	0.017	0.020	0.069	0.008	0.478	0.023	1.160	1.871	108	125
Sheung Yuet Road_3	Sheung Yuet Road_3 5	50	113	0.022	0.101	0.001	0.077	0.074	0.080	0.014	0.139	0.001	0.015	0.010	0.013	0.042	0.013	0.765	0.023	1.390	2.242	113	157
Sheung Yuet Road_4	Sheung Yuet Road_4 5	50	143	0.023	0.114	0.002	0.104	0.099	0.097	0.010	0.048	0.002	0.023	0.016	0.019	0.064	0.008	0.413	0.024	1.065	1.717	143	152
Wang Tung Street_1	Wang Tung Street_1 5	50	8	0.030	0.115	0.001	0.081	0.078	0.080	0.014	0.000	0.002	0.032	0.021	0.026	0.089	0.000	0.000	0.032	0.600	0.969	8	5
ROAD_G	ROAD_G 5	50	102	0.034	0.105	0.001	0.063	0.060	0.095	0.019	0.000	0.002	0.026	0.017	0.021	0.069	0.000	0.000	0.036	0.548	0.884	102	56
Lam Fung Street	Lam Fung Street 5	50	54	0.025	0.111	0.001	0.078	0.075	0.085	0.005	0.081	0.003	0.039	0.025	0.031	0.104	0.000	0.000	0.026	0.688	1.109	54	37
Wang Ching Street_1	Wang Ching Street_1 5	50	88	0.025	0.114	0.001	0.088	0.085	0.119	0.024	0.030	0.003	0.041	0.027	0.033	0.114	0.000	0.000	0.026	0.730	1.177	88	64
Wang Ching Street_2	Wang Ching Street_2 5	50	67	0.019	0.090	0.001	0.113	0.109	0.137	0.033	0.096	0.003	0.043	0.029	0.033	0.117	0.000	0.000	0.020	0.844	1.362	67	56
Sheung Yee Road_1	Sheung Yee Road_1 5	50	83	0.023	0.099	0.000	0.052	0.051	0.057	0.005	0.182	0.002	0.027	0.018	0.021	0.074	0.008	0.455	0.025	1.100	1.775	83	91
Sheung Yee Road_2	Sheung Yee Road_2 5	50	60	0.023	0.089	0.001	0.035	0.033	0.037	0.005	0.187	0.003	0.045	0.030	0.036	0.119	0.008	0.681	0.025	1.355	2.185	60	81
Wang Kwong Road_1	Wang Kwong Road_1 5	50	92	0.020	0.078	0.001	0.087	0.084	0.097	0.012	0.136	0.003	0.045	0.030	0.036	0.124	0.013	0.556	0.021	1.342	2.164	92	123
Wang Kwong Road_2	Wang Kwong Road_2 5	50	43	0.025	0.105	0.002	0.121	0.116	0.107	0.005	0.000	0.002	0.027	0.018	0.021	0.074	0.000	0.215	0.026	0.866	1.396	43	37
Wang Kwong Road_3	Wang Kwong Road_3 5	50	43	0.026	0.136	0.001	0.088	0.084	0.119	0.038	0.000	0.002	0.024	0.016	0.019	0.064	0.000	0.000	0.028	0.645	1.040	43	28
Kai Fuk Road	Kai Fuk Road 5	68	452	0.010	0.054	0.001	0.049	0.033	0.071	0.009	0.001	0.001	0.014	0.014	0.015	0.036	0.000	0.046	0.012	0.368	0.593	452	166
Kwung Tong Bypass	Kwung Tong Bypass 5	68	799	0.010	0.031	0.001	0.040	0.026	0.066	0.003	0.007	0.003	0.029	0.028	0.031	0.075	0.003	0.111	0.012	0.475	0.765	799	379
ROAD_A	ROAD_A 5	75	644	0.011	0.034	0.000	0.039	0.026	0.089	0.012	0.000	0.002	0.017	0.017	0.018	0.044	0.000	0.000	0.013	0.322	0.519	644	207
ROAD_B	ROAD_B 5	50	13	0.036	0.152	0.000	0.028	0.027	0.032	0.005	0.000	0.001	0.017	0.011	0.014	0.045	0.000	0.000	0.038	0.407	0.657	13	5
ROAD_C	ROAD_C 5	50	91	0.035	0.113	0.001	0.051	0.049	0.035	0.005	0.000	0.002	0.034	0.023	0.026	0.094	0.000	0.000	0.038	0.506	0.816	91	46
ROAD_D	ROAD_D 5	50	68	0.036	0.116	0.001	0.049	0.046	0.032	0.005	0.000	0.002	0.031	0.021	0.024	0.084	0.000	0.000	0.038	0.485	0.783	68	33
ROAD_E	ROAD_E 5	50	7	0.036	0.116	0.001	0.049	0.046	0.032	0.005	0.000	0.002	0.031	0.021	0.024	0.084	0.000	0.000	0.038	0.485	0.783	7	3
ROAD_F	ROAD_F 5	68	205	0.011	0.037	0.001	0.043	0.029	0.078	0.008	0.003	0.002	0.018	0.019	0.019	0.049	0.000	0.063	0.013	0.392	0.633	205	81
																						Total NOx Emission	5034

Year 2026 0600 to 0700 hour Traffic Data

	Road Name			Traffic Flow (veh/hr)	PC	Taxi	LGV4	LGV5	LGV6	HGV7	HGV8 / HGV9	PLB	PV4	PV5	NFB6	NFB7	NFB8 / NFB9	FBSD	FBDD	MC
	D3_1	6	D3_1 6	24	10	7	0	2	1	1	0	0	0	1	0	0	1	0	0	1
	D3_2	6	D3_2 6	15	5	4	0	1	0	1	0	3	0	1	0	0	0	0	0	0
	D3_3	6	D3_3 6	15	5	4	0	1	0	1	0	3	0	1	0	0	0	0	0	0
	D3_4	6	D3_4 6	7	1	1	0	1	0	0	0	3	0	0	0	0	0	0	0	0
	D3_5	6	D3_5 6	15	5	3	0	1	0	1	0	3	0	0	0	0	0	0	0	0
	D3_6	6	D3_6 6	290	118	82	0	19	8	15	1	5	2	11	6	4	7	0	1	11
	D3_7	6	D3_7 6	163	71	49	0	8	3	6	0	0	1	7	4	3	4	0	0	6
	D3_8	6	D3_8 6	127	56	39	0	6	2	4	0	0	1	5	3	2	3	0	0	5
	D3_9	6	D3_9 6	746	320	221	1	39	16	30	1	6	6	30	16	12	19	0	1	29
	D3_10	6	D3_10 6	60	27	19	0	2	1	2	0	0	0	3	1	1	2	0	0	2
	D3_11	6	D3_11 6	738	318	217	1	39	16	30	1	5	6	29	16	11	18	0	1	29
	D3_12	6	D3_12 6	80	36	25	0	3	1	2	0	0	1	3	2	1	2	0	0	3
	D3_13	6	D3_13 6	755	324	225	1	39	16	30	1	5	6	30	16	11	19	0	2	29
	D3_14	6	D3_14 6	767	343	240	0	33	14	23	1	0	6	30	16	12	19	0	0	31
	D3_15	6	D3_15 6	769	345	241	0	33	14	23	1	0	6	30	16	11	18	0	0	32
	D3_16	6	D3_16 6	524	235	176	0	23	10	15	1	0	3	16	8	6	10	0	0	21
	D4_1	6	D4_1 6	603	260	169	1	32	13	23	1	5	5	26	14	10	17	0	2	23
	D4_2	6	D4_2 6	593	257	165	1	32	13	23	1	5	5	26	14	10	16	0	1	23
	D4_3	6	D4_3 6	593	257	165	1	32	13	23	1	5	5	26	14	10	16	0	1	23
	SCR_WB	6	SCR_WB 6	226	105	43	0	14	6	8	1	0	3	14	7	5	9	0	0	9
	SCR_EB	6	SCR_EB 6	283	150	44	0	27	11	9	1	0	2	10	5	4	7	0	0	14
	CYS_1	6	CYS_1 6	626	288	167	1	43	18	17	1	5	4	21	11	8	13	0	2	26
	CYS_2	6	CYS_2 6	163	80	34	0	17	7	3	0	0	1	5	3	2	3	0	0	7
	CYS_3	6	CYS_3 6	603	272	177	1	40	17	17	1	5	4	17	9	7	11	0	2	25
	T2	6	T2 6	781	489	45	0	59	25	66	7	0	3	16	9	6	11	0	0	45
	Sunken Rd	6	Sunken Rd 6	262	109	75	0	18	7	13	1	0	2	10	5	4	6	0	2	10
	Sheung Yeut Road_1	6	Sheung Yeut Road_1 6	210	62	45	0	29	12	8	1	24	1	5	3	2	3	0	9	6
	Sheung Yuet Road_2	6	Sheung Yuet Road_2 6	216	67	47	0	31	13	9	1	21	1	5	3	2	3	0	9	6
	Sheung Yuet Road_3	6	Sheung Yuet Road_3 6	226	71	47	0	27	11	7	1	32	1	3	2	1	2	0	14	7
	Sheung Yuet Road_4	6	Sheung Yuet Road_4 6	286	93	66	1	46	19	11	1	14	1	6	3	2	4	0	10	8
	Wang Tung Street_1	6	Wang Tung Street_1 6	17	7	4	0	2	1	1	0	0	0	0	0	0	0	0	0	1
	ROAD_G	6	ROAD_G 6	204	101	44	0	20	8	8	1	0	1	5	2	2	3	0	0	9
	Lam Fung Street	6	Lam Fung Street 6	107	38	24	0	13	5	4	0	9	1	4	2	1	2	0	0	4
	Wang Ching Street_1	6	Wang Ching Street_1 6	176	63	41	0	24	10	8	1	5	1	6	3	2	4	0	0	6
	Wang Ching Street_2	6	Wang Ching Street_2 6	135	37	25	0	24	10	7	1	13	1	5	3	2	3	0	0	3
	Sheung Yee Road_1	6	Sheung Yee Road_1 6	166	56	34	0	13	6	4	0	31	1	4	2	1	2	0	6	5
	Sheung Yee Road_2	6	Sheung Yee Road_2 6	119	40	22	0	6	3	2	0	23	1	5	2	2	3	0	7	4
	Wang Kwong Road_1	6	Wang Kwong Road_1 6	184	53	29	0	25	10	7	0	25	1	7	4	3	5	0	9	5
	Wang Kwong Road_2	6	Wang Kwong Road_2 6	85	30	18	0	16	7	4	0	0	0	2	1	1	1	0	2	3
	Wang Kwong Road_3	6	Wang Kwong Road_3 6	86	33	24	0	12	5	4	1	0	0	2	1	1	1	0	0	3
	Kai Fuk Road	6	Kai Fuk Road 6	903	467	147	1	83	34	45	5	2	5	23	13	9	14	0	13	42
	Kwung Tong Bypass	6	Kwung Tong Bypass 6	1597	823	150	2	118	49	74	2	16	17	85	45	33	53	2	53	75
	ROAD_A	6	ROAD_A 6	1288	750	133	1	97	40	81	8	0	8	40	22	15	25	0	0	68
	ROAD_B	6	ROAD_B 6	27	14	8	0	1	0	0	0	0	0	0	0	0	0	0	0	1
	ROAD_C	6	ROAD_C 6	182	93	42	0	14	6	3	0	0	1	5	3	2	3	0	0	9
	ROAD_D	6	ROAD_D 6	135	70	32	0	10	4	2	0	0	1	4	2	1	2	0	0	6
	ROAD_E	6	ROAD_E 6	14	7	3	0	1	0	0	0	0	0	0	0	0	0	0	0	1
	ROAD_F	6	ROAD_F 6	410	225	45	0	33	14	23	2	2	3	14	8	5	9	0	8	21

Composite Emission Rate, NOx

	Road Name	Hour	Average Speed	Traffic Flow (veh/hr)	PC	Taxi	LGV3	LGV4	LGV6	HGV7	HGV8 or HGV9	PLB	PV4	PV5	NFB6	NFB7	NFB8 or NFB9	FBSD	FBDD	MC	g/km-veh	g/mile-veh	Flow Rate	NOx Emission (g/km)
	D3_1	D3_1 6	46	24	0.029	0.146	0.001	0.047	0.043	0.132	0.010	0.000	0.003	0.045	0.030	0.037	0.126	0.000	0.000	0.031	0.682	1.099	24	16
	D3_2	D3_2 6	46	15	0.022	0.127	0.001	0.040	0.037	0.100	0.010	0.225	0.003	0.041	0.028	0.032	0.113	0.000	0.000	0.023	0.802	1.294	15	12
	D3_3	D3_3 6	46	15	0.022	0.127	0.001	0.040	0.037	0.100	0.010	0.225	0.003	0.041	0.028	0.032	0.113	0.000	0.000	0.023	0.802	1.294	15	12
	D3_4	D3_4 6	47	7	0.014	0.106	0.001	0.080	0.075	0.000	0.000	0.489	0.000	0.000	0.000	0.000	0.000	0.000	0.000	0.015	0.779	1.256	7	5
	D3_5	D3_5 6	46	15	0.026	0.111	0.001	0.037	0.034	0.115	0.005	0.223	0.003	0.033	0.022	0.027	0.092	0.000	0.000	0.027	0.756	1.219	15	11
	D3_6	D3_6 6	46	290	0.029	0.143	0.001	0.045	0.042	0.128	0.010	0.022	0.003	0.045	0.030	0.036	0.123	0.000	0.023	0.030	0.710	1.146	290	206
	D3_7	D3_7 6	46	163	0.031	0.153	0.000	0.034	0.032	0.098	0.007	0.000	0.003	0.048	0.032	0.038	0.134	0.000	0.000	0.032	0.643	1.038	163	105
	D3_8	D3_8 6	46	127	0.031	0.155	0.000	0.032	0.029	0.090	0.007	0.000	0.003	0.048	0.033	0.040	0.134	0.000	0.000	0.032	0.634	1.023	127	81
	D3_9	D3_9 6	46	746	0.030	0.150	0.001	0.036	0.033	0.103	0.007	0.009	0.003	0.047	0.032	0.038	0.128	0.000	0.009	0.032	0.659	1.064	746	492
	D3_10	D3_10 6	46	60	0.032	0.160	0.000	0.024	0.022	0.064	0.007	0.000	0.003	0.049	0.034	0.040	0.139	0.000	0.000	0.033	0.608	0.980	60	36
	D3_11	D3_11 6	46	738	0.030	0.150	0.001	0.036	0.033	0.104	0.007	0.008	0.003	0.047	0.032	0.037	0.129	0.000	0.009	0.032	0.658	1.062	738	486
	D3_12	D3_12 6	46	80	0.031	0.157	0.000	0.028	0.025	0.078	0.007	0.000	0.003	0.049	0.033	0.040	0.136	0.000	0.000	0.033	0.622	1.003	80	50
	D3_13	D3_13 6	46	755	0.030	0.151	0.001	0.036	0.033	0.102	0.007	0.008	0.003	0.047	0.032	0.037	0.129	0.000	0.009	0.032	0.657	1.060	755	496
	D3_14	D3_14 6	46	767	0.032	0.159	0.000	0.030	0.028	0.078	0.005	0.000	0.003	0.046	0.031	0.037	0.126	0.000	0.000	0.033	0.607	0.979	767	466
	D3_15	D3_15 6	46	769	0.032	0.159	0.000	0.030	0.028	0.078	0.005	0.000	0.003	0.045	0.031	0.036	0.123	0.000	0.000	0.033	0.603	0.973	769	464
	D3_16	D3_16 6	46	524	0.032	0.171	0.000	0.031	0.029	0.076	0.005	0.000	0.003	0.035	0.024	0.028	0.098	0.000	0.000	0.033	0.562	0.907	524	295
	D4_1	D4_1 6	46	603	0.030	0.142	0.001	0.036	0.034	0.099	0.010	0.011	0.004	0.052	0.035	0.042	0.141	0.000	0.012	0.031	0.680	1.096	603	410
	D4_2	D4_2 6	46	593	0.031	0.141	0.001	0.037	0.034	0.099	0.010	0.011	0.004	0.052	0.035	0.041	0.141	0.000	0.012	0.032	0.678	1.093	593	402
	D4_3	D4_3 6	46	593	0.031	0.141	0.001	0.037	0.034	0.099	0.010	0.011	0.004	0.052	0.035	0.041	0.141	0.000	0.012	0.032	0.678	1.093	593	402
	SCR_WB	SCR_WB 6	46	226	0.033	0.097	0.001	0.044	0.040	0.092	0.025	0.000	0.005	0.073	0.049	0.059	0.200	0.000	0.000	0.034	0.752	1.213	226	170
	SCR_EB	SCR_EB 6	46	283	0.037	0.078	0.001	0.065	0.060	0.085	0.010	0.000	0.003	0.042	0.028	0.035	0.118	0.000	0.000	0.039	0.600	0.968	283	170
	CYS_1	CYS_1 6	46	626	0.032	0.136	0.001	0.048	0.044	0.069	0.007	0.010	0.003	0.039	0.027	0.032	0.108	0.000	0.012	0.034	0.601	0.970	626	376
	CYS_2	CYS_2 6	46	163	0.035	0.106	0.001	0.071	0.066	0.047	0.010	0.000	0.003	0.037	0.025	0.030	0.103	0.000	0.000	0.036	0.568	0.916	163	93
	CYS_3	CYS_3 6	46	603	0.032	0.149	0.001	0.046	0.042	0.072	0.007	0.011	0.003	0.033	0.023	0.027	0.092	0.000	0.012	0.033	0.583	0.940	603	351
	T2	T2 6	75	781	0.012	0.019	0.000	0.040	0.027	0.119	0.018	0.000	0.001	0.012	0.011	0.012	0.030	0.000	0.000	0.014	0.315	0.508	781	246
	Sunken Rd	Sunken Rd 6	46	262	0.029	0.146	0.001	0.046	0.042	0.131	0.010	0.000	0.003	0.045	0.030	0.036	0.126	0.000	0.028	0.030	0.704	1.136	262	184
	Sheung Yeut Road_1	Sheung Yeut Road_1 6	46	210	0.021	0.109	0.001	0.094	0.087	0.100	0.017	0.139	0.002	0.028	0.018	0.022	0.077	0.009	0.203	0.022	0.950	1.533	210	200
	Sheung Yuet Road_2	Sheung Yuet Road_2 6	46	216	0.022	0.110	0.001	0.098	0.090	0.101	0.017	0.116	0.002	0.026	0.018	0.021	0.072	0.009	0.184	0.023	0.910	1.468	216	197
	Sheung Yuet Road_3	Sheung Yuet Road_3 6	46	226	0.022	0.105	0.001	0.083	0.076	0.082	0.015	0.171	0.001	0.016	0.010	0.014	0.044	0.013	0.295	0.023	0.970	1.565	226	219
	Sheung Yuet Road_4	Sheung Yuet Road_4 6	46	286	0.023	0.118	0.002	0.111	0.103	0.100	0.010	0.059	0.002	0.024	0.016	0.020	0.067	0.009	0.159	0.024	0.845	1.364	286	242
	Wang Tung Street_1	Wang Tung Street_1 6	46	17	0.031	0.119	0.001	0.086	0.080	0.082	0.015	0.000	0.002	0.033	0.022	0.027	0.092	0.000	0.000	0.032	0.623	1.005	17	11
	ROAD_G	ROAD_G 6	46	204	0.035	0.109	0.001	0.067	0.062	0.098	0.020	0.000	0.002	0.027	0.018	0.022	0.072	0.000	0.000	0.036	0.568	0.916	204	116
	Lam Fung Street	Lam Fung Street 6	46	107	0.025	0.115	0.001	0.083	0.077	0.087	0.005	0.100	0.003	0.040	0.027	0.032	0.108	0.000	0.000	0.027	0.730	1.177	107	78
	Wang Ching Street_1	Wang Ching Street_1 6	46	176	0.025	0.119	0.001	0.094	0.088	0.123	0.024	0.037	0.003	0.042	0.028	0.035	0.118	0.000	0.000	0.026	0.763	1.231	176	135
	Wang Ching Street_2	Wang Ching Street_2 6	46	135	0.020	0.094	0.001	0.121	0.113	0.141	0.034	0.119	0.003	0.044	0.030	0.035	0.121	0.000	0.000	0.020	0.896	1.445	135	121
	Sheung Yee Road_1	Sheung Yee Road_1 6	46	166	0.024	0.103	0.000	0.056	0.052	0.059	0.005	0.224	0.002	0.028	0.018	0.022	0.077	0.009	0.175	0.025	0.880	1.419	166	146
	Sheung Yee Road_2	Sheung Yee Road_2 6	46	119	0.024	0.092	0.001	0.037	0.034	0.038	0.005	0.230	0.003	0.046	0.031	0.037	0.123	0.009	0.262	0.025	0.998	1.609	119	119
	Wang Kwong Road_1	Wang Kwong Road_1 6	46	184	0.020	0.081	0.001	0.093	0.086	0.100	0.012	0.167	0.003	0.046	0.032	0.037	0.128	0.013	0.214	0.021	1.056	1.703	184	194
	Wang Kwong Road_2	Wang Kwong Road_2 6	46	85	0.025	0.110	0.002	0.129	0.120	0.110	0.005	0.000	0.002	0.028	0.019	0.022	0.077	0.000	0.083	0.026	0.759	1.224	85	65
	Wang Kwong Road_3	Wang Kwong Road_3 6	46	86	0.027	0.142	0.001	0.094	0.086	0.123	0.039	0.000	0.002	0.025	0.016	0.020	0.067	0.000	0.000	0.028	0.669	1.079	86	58
	Kai Fuk Road	Kai Fuk Road 6	68	903	0.010	0.054	0.001	0.049	0.033	0.071	0.009	0.001	0.001	0.014	0.014	0.015	0.036	0.000	0.046	0.012	0.368	0.593	903	332
	Kwung Tong Bypass	Kwung Tong Bypass 6	68	1597	0.010	0.031	0.001	0.040	0.026	0.066	0.003	0.007	0.003	0.029	0.028	0.031	0.075	0.003	0.111	0.012	0.475	0.765	1597	758
	ROAD_A	ROAD_A 6	75	1288	0.011	0.034	0.000	0.039	0.026	0.089	0.012	0.000	0.002	0.017	0.017	0.018	0.044	0.000	0.000	0.013	0.322	0.519	1288	415
	ROAD_B	ROAD_B 6	46	27	0.037	0.158	0.000	0.030	0.028	0.033	0.005	0.000	0.001	0.018	0.012	0.015	0.046	0.000	0.000	0.039	0.421	0.679	27	11
	ROAD_C	ROAD_C 6	46	182	0.036	0.117	0.001	0.054	0.051	0.036	0.005	0.000	0.003	0.035	0.024	0.027	0.098	0.000	0.000	0.038	0.525	0.846	182	95
	ROAD_D	ROAD_D 6	46	135	0.037	0.120	0.001	0.052	0.048	0.033	0.005	0.000	0.002	0.032	0.022	0.025	0.087	0.000	0.000	0.038	0.503	0.811	135	68
	ROAD_E	ROAD_E 6	46	14	0.037	0.120	0.001	0.052	0.048	0.033	0.005	0.000	0.002	0.032	0.022	0.025	0.087	0.000	0.000	0.038	0.503	0.811	14	7
	ROAD_F	ROAD_F 6	68	410	0.011	0.037	0.001	0.043	0.029	0.078	0.008	0.003	0.002	0.018	0.019	0.019	0.049	0.000	0.063	0.013	0.392	0.633	410	161
																							Total NOx Emission	9783

Year 2026 0700 to 0800 hour Traffic Data

	Road Name			Traffic Flow (veh/hr)	PC	Taxi	LGV4	LGV5	LGV6	HGV7	HGV8 / HGV9	PLB	PV4	PV5	NFB6	NFB7	NFB8 / NFB9	FBSD	FBDD	MC
	D3_1	7	D3_1 7	60	25	17	0	4	2	3	0	0	0	2	1	1	1	0	0	2
	D3_2	7	D3_2 7	37	12	9	0	2	1	1	0	7	0	1	1	0	1	0	0	1
	D3_3	7	D3_3 7	37	12	9	0	2	1	1	0	7	0	1	1	0	1	0	0	1
	D3_4	7	D3_4 7	17	3	4	0	2	1	0	0	7	0	0	0	0	0	0	0	0
	D3_5	7	D3_5 7	37	13	8	0	2	1	2	0	7	0	1	1	0	1	0	0	1
	D3_6	7	D3_6 7	734	299	207	1	48	20	37	1	14	6	28	15	11	18	0	4	27
	D3_7	7	D3_7 7	412	179	124	0	21	9	16	1	0	3	17	9	6	11	0	0	16
	D3_8	7	D3_8 7	322	142	98	0	15	6	11	0	0	3	13	7	5	8	0	0	13
	D3_9	7	D3_9 7	1887	810	559	2	99	41	75	3	14	15	75	41	29	47	0	4	74
	D3_10	7	D3_10 7	153	69	48	0	5	2	4	0	0	1	6	4	2	4	0	0	6
	D3_11	7	D3_11 7	1867	804	550	2	98	40	76	3	13	15	74	40	28	47	0	4	74
	D3_12	7	D3_12 7	203	91	63	0	8	3	6	0	0	2	9	5	3	5	0	0	8
	D3_13	7	D3_13 7	1910	820	568	2	99	41	76	3	13	15	77	41	29	48	0	4	75
	D3_14	7	D3_14 7	1942	869	607	0	84	35	59	2	0	15	76	41	29	48	0	0	79
	D3_15	7	D3_15 7	1944	871	608	0	84	35	59	2	0	15	75	41	28	47	0	0	80
	D3_16	7	D3_16 7	1326	593	445	0	59	25	39	1	0	8	40	21	15	25	0	0	54
	D4_1	7	D4_1 7	1526	659	428	2	81	34	59	3	14	14	67	36	26	42	0	4	59
	D4_2	7	D4_2 7	1501	651	417	1	80	33	58	3	13	13	66	35	25	41	0	4	59
	D4_3	7	D4_3 7	1501	651	417	1	80	33	58	3	13	13	66	35	25	41	0	4	59
	SCR_WB	7	SCR_WB 7	571	266	109	1	37	15	21	3	0	7	35	19	14	22	0	0	24
	SCR_EB	7	SCR_EB 7	717	380	110	1	67	28	24	1	0	5	26	14	10	16	0	0	34
	CYS_1	7	CYS_1 7	1583	729	423	2	110	45	43	2	13	11	52	28	21	33	0	4	66
	CYS_2	7	CYS_2 7	413	204	86	0	42	18	8	1	0	2	13	7	5	8	0	0	18
	CYS_3	7	CYS_3 7	1524	687	447	2	101	42	43	2	14	9	43	24	17	27	0	4	62
	T2	7	T2 7	1977	1237	115	1	150	62	166	19	0	8	42	23	16	27	0	0	113
	Sunken Rd	7	Sunken Rd 7	661	274	190	1	44	18	34	1	0	5	25	14	10	16	0	4	25
	Sheung Yeut Road_1	7	Sheung Yeut Road_1 7	530	157	114	1	72	30	21	2	61	2	13	7	5	8	1	23	14
	Sheung Yuet Road_2	7	Sheung Yuet Road_2 7	548	170	119	1	78	32	22	2	53	2	12	7	5	8	1	22	16
	Sheung Yuet Road_3	7	Sheung Yuet Road_3 7	571	180	118	1	69	28	18	2	81	1	8	4	3	5	1	37	17
	Sheung Yuet Road_4	7	Sheung Yuet Road_4 7	723	236	168	1	116	48	28	1	35	3	15	8	6	9	1	25	21
	Wang Tung Street_1	7	Wang Tung Street_1 7	43	19	10	0	5	2	1	0	0	0	1	1	0	1	0	0	2
	ROAD_G	7	ROAD_G 7	515	256	111	1	50	21	20	2	0	2	12	6	5	7	0	0	23
	Lam Fung Street	7	Lam Fung Street 7	272	97	62	0	33	14	9	0	23	2	9	5	4	6	0	0	9
	Wang Ching Street_1	7	Wang Ching Street_1 7	446	159	104	0	61	25	21	2	14	3	16	8	6	10	0	0	14
	Wang Ching Street_2	7	Wang Ching Street_2 7	341	95	63	1	60	25	19	2	34	2	13	7	5	8	0	0	9
	Sheung Yee Road_1	7	Sheung Yee Road_1 7	419	141	85	0	34	14	10	0	78	2	10	5	4	6	0	16	13
	Sheung Yee Road_2	7	Sheung Yee Road_2 7	302	102	55	0	16	7	5	0	57	2	12	6	5	7	0	17	9
	Wang Kwong Road_1	7	Wang Kwong Road_1 7	465	133	74	0	63	26	18	1	64	4	18	10	7	12	1	22	12
	Wang Kwong Road_2	7	Wang Kwong Road_2 7	216	77	47	0	41	17	9	0	0	1	5	3	2	3	0	4	7
	Wang Kwong Road_3	7	Wang Kwong Road_3 7	217	82	61	0	30	12	10	2	0	1	5	2	2	3	0	0	8
	Kai Fuk Road	7	Kai Fuk Road 7	2285	1181	372	2	210	87	114	11	5	11	59	32	23	37	0	32	107
	Kwung Tong Bypass	7	Kwung Tong Bypass 7	4040	2083	379	4	299	123	188	6	40	42	214	115	83	135	4	135	190
	ROAD_A	7	ROAD_A 7	3258	1897	336	2	245	101	204	21	0	21	101	55	39	64	0	0	173
	ROAD_B	7	ROAD_B 7	67	35	21	0	3	1	1	0	0	0	1	1	0	1	0	0	3
	ROAD_C	7	ROAD_C 7	460	236	106	0	36	15	6	0	0	3	14	7	5	9	0	0	22
	ROAD_D	7	ROAD_D 7	343	178	81	0	26	11	4	0	0	2	9	5	3	6	0	0	16
	ROAD_E	7	ROAD_E 7	34	18	8	0	3	1	0	0	0	0	1	1	0	1	0	0	2
	ROAD_F	7	ROAD_F 7	1038	568	114	1	84	35	57	4	4	7	35	20	13	23	0	20	52

Composite Emission Rate, NOx

	Road Name	Hour	Average Speed	Traffic Flow (veh/hr)	PC	Taxi	LGV3	LGV4	LGV6	HGV7	HGV8 or HGV9	PLB	PV4	PV5	NFB6	NFB7	NFB8 or NFB9	FBSD	FBDD	MC	g/km-veh	g/mile-veh	Flow Rate	NOx Emission (g/km)
	D3_1	D3_1 7	43	60	0.030	0.151	0.001	0.050	0.044	0.136	0.010	0.000	0.004	0.046	0.031	0.038	0.130	0.000	0.000	0.031	0.702	1.132	60	42
	D3_2	D3_2 7	43	37	0.023	0.131	0.001	0.042	0.038	0.103	0.010	0.193	0.003	0.042	0.029	0.033	0.117	0.000	0.000	0.024	0.788	1.271	37	29
	D3_3	D3_3 7	43	37	0.023	0.131	0.001	0.042	0.038	0.103	0.010	0.193	0.003	0.042	0.029	0.033	0.117	0.000	0.000	0.024	0.788	1.271	37	29
	D3_4	D3_4 7	43	17	0.014	0.110	0.001	0.086	0.078	0.000	0.000	0.423	0.000	0.000	0.000	0.000	0.000	0.000	0.000	0.015	0.726	1.171	17	12
	D3_5	D3_5 7	43	37	0.026	0.115	0.001	0.039	0.035	0.118	0.005	0.192	0.003	0.034	0.023	0.028	0.095	0.000	0.000	0.027	0.740	1.193	37	27
	D3_6	D3_6 7	43	734	0.029	0.148	0.001	0.048	0.043	0.132	0.010	0.019	0.003	0.046	0.031	0.037	0.127	0.000	0.067	0.030	0.771	1.244	734	566
	D3_7	D3_7 7	43	412	0.031	0.158	0.000	0.036	0.033	0.100	0.008	0.000	0.004	0.049	0.033	0.040	0.138	0.000	0.000	0.032	0.662	1.068	412	273
	D3_8	D3_8 7	43	322	0.031	0.160	0.000	0.033	0.030	0.092	0.008	0.000	0.004	0.049	0.034	0.041	0.138	0.000	0.000	0.033	0.653	1.053	322	210
	D3_9	D3_9 7	43	1887	0.031	0.155	0.001	0.038	0.034	0.105	0.008	0.008	0.004	0.048	0.033	0.040	0.133	0.000	0.027	0.032	0.695	1.121	1887	1311
	D3_10	D3_10 7	43	153	0.032	0.165	0.000	0.025	0.023	0.066	0.008	0.000	0.004	0.051	0.035	0.041	0.143	0.000	0.000	0.033	0.625	1.009	153	96
	D3_11	D3_11 7	43	1867	0.031	0.154	0.001	0.038	0.034	0.107	0.008	0.007	0.004	0.048	0.033	0.038	0.133	0.000	0.027	0.032	0.694	1.119	1867	1295
	D3_12	D3_12 7	43	203	0.032	0.162	0.000	0.029	0.026	0.080	0.008	0.000	0.004	0.051	0.034	0.041	0.140	0.000	0.000	0.033	0.640	1.032	203	130
	D3_13	D3_13 7	43	1910	0.031	0.156	0.001	0.038	0.034	0.104	0.008	0.007	0.004	0.048	0.033	0.038	0.133	0.000	0.027	0.032	0.693	1.118	1910	1323
	D3_14	D3_14 7	43	1942	0.032	0.164	0.000	0.031	0.029	0.080	0.005	0.000	0.003	0.047	0.032	0.038	0.130	0.000	0.000	0.033	0.625	1.008	1942	1213
	D3_15	D3_15 7	43	1944	0.032	0.164	0.000	0.031	0.029	0.080	0.005	0.000	0.003	0.046	0.032	0.037	0.127	0.000	0.000	0.033	0.621	1.001	1944	1207
	D3_16	D3_16 7	43	1326	0.032	0.176	0.000	0.032	0.029	0.078	0.005	0.000	0.003	0.036	0.025	0.029	0.101	0.000	0.000	0.033	0.579	0.934	1326	768
	D4_1	D4_1 7	43	1526	0.031	0.147	0.001	0.038	0.035	0.101	0.010	0.009	0.004	0.053	0.036	0.043	0.146	0.000	0.034	0.032	0.720	1.161	1526	1098
	D4_2	D4_2 7	43	1501	0.031	0.146	0.001	0.039	0.035	0.101	0.010	0.009	0.004	0.053	0.036	0.042	0.146	0.000	0.034	0.032	0.718	1.158	1501	1078
	D4_3	D4_3 7	43	1501	0.031	0.146	0.001	0.039	0.035	0.101	0.010	0.009	0.004	0.053	0.036	0.042	0.146	0.000	0.034	0.032	0.718	1.158	1501	1078
	SCR_WB	SCR_WB 7	43	571	0.033	0.100	0.001	0.046	0.041	0.095	0.025	0.000	0.005	0.075	0.050	0.061	0.207	0.000	0.000	0.034	0.774	1.249	571	442
	SCR_EB	SCR_EB 7	43	717	0.038	0.081	0.001	0.068	0.062	0.087	0.010	0.000	0.003	0.043	0.029	0.036	0.122	0.000	0.000	0.039	0.618	0.997	717	443
	CYS_1	CYS_1 7	43	1583	0.033	0.140	0.001	0.050	0.045	0.071	0.008	0.009	0.003	0.040	0.028	0.033	0.111	0.000	0.034	0.034	0.639	1.031	1583	1011
	CYS_2	CYS_2 7	43	413	0.035	0.110	0.001	0.074	0.067	0.049	0.010	0.000	0.003	0.038	0.026	0.031	0.106	0.000	0.000	0.036	0.586	0.945	413	242
	CYS_3	CYS_3 7	43	1524	0.032	0.154	0.001	0.048	0.043	0.074	0.008	0.009	0.003	0.034	0.024	0.028	0.095	0.000	0.034	0.033	0.620	1.000	1524	945
	T2	T2 7	75	1977	0.012	0.019	0.000	0.040	0.027	0.119	0.018	0.000	0.001	0.012	0.011	0.012	0.030	0.000	0.000	0.014	0.315	0.508	1977	623
	Sunken Rd	Sunken Rd 7	43	661	0.030	0.151	0.001	0.049	0.044	0.134	0.010	0.000	0.004	0.046	0.031	0.037	0.130	0.000	0.081	0.030	0.777	1.254	661	513
	Sheung Yeut Road_1	Sheung Yeut Road_1 7	43	530	0.021	0.113	0.001	0.099	0.089	0.103	0.018	0.120	0.002	0.029	0.019	0.023	0.080	0.009	0.591	0.022	1.338	2.158	530	709
	Sheung Yuet Road_2	Sheung Yuet Road_2 7	43	548	0.022	0.114	0.001	0.103	0.093	0.104	0.018	0.099	0.002	0.026	0.018	0.022	0.074	0.009	0.537	0.023	1.266	2.042	548	694
	Sheung Yuet Road_3	Sheung Yuet Road_3 7	43	571	0.022	0.108	0.001	0.087	0.078	0.084	0.015	0.147	0.001	0.016	0.011	0.014	0.045	0.013	0.859	0.024	1.526	2.462	571	872
	Sheung Yuet Road_4	Sheung Yuet Road_4 7	43	723	0.023	0.122	0.002	0.117	0.105	0.103	0.010	0.051	0.002	0.025	0.017	0.020	0.069	0.009	0.464	0.024	1.162	1.874	723	840
	Wang Tung Street_1	Wang Tung Street_1 7	43	43	0.031	0.123	0.001	0.091	0.082	0.084	0.015	0.000	0.002	0.034	0.023	0.028	0.095	0.000	0.000	0.033	0.643	1.036	43	28
	ROAD_G	ROAD_G 7	43	515	0.036	0.113	0.001	0.071	0.063	0.100	0.020	0.000	0.002	0.028	0.018	0.023	0.074	0.000	0.000	0.037	0.585	0.944	515	302
	Lam Fung Street	Lam Fung Street 7	43	272	0.026	0.119	0.001	0.088	0.079	0.089	0.005	0.086	0.003	0.041	0.028	0.033	0.111	0.000	0.000	0.027	0.735	1.186	272	200
	Wang Ching Street_1	Wang Ching Street_1 7	43	446	0.025	0.123	0.001	0.099	0.090	0.126	0.025	0.032	0.003	0.043	0.029	0.036	0.122	0.000	0.000	0.026	0.781	1.260	446	349
	Wang Ching Street_2	Wang Ching Street_2 7	43	341	0.020	0.097	0.001	0.128	0.116	0.145	0.035	0.102	0.003	0.045	0.031	0.036	0.125	0.000	0.000	0.020	0.904	1.458	341	309
	Sheung Yee Road_1	Sheung Yee Road_1 7	43	419	0.024	0.106	0.000	0.059	0.054	0.061	0.005	0.192	0.002	0.028	0.019	0.023	0.080	0.009	0.511	0.025	1.198	1.933	419	502
	Sheung Yee Road_2	Sheung Yee Road_2 7	43	302	0.024	0.095	0.001	0.039	0.035	0.039	0.005	0.198	0.004	0.047	0.032	0.038	0.127	0.009	0.764	0.025	1.482	2.390	302	447
	Wang Kwong Road_1	Wang Kwong Road_1 7	43	465	0.020	0.083	0.001	0.098	0.089	0.103	0.013	0.144	0.004	0.048	0.033	0.038	0.133	0.013	0.625	0.021	1.464	2.361	465	681
	Wang Kwong Road_2	Wang Kwong Road_2 7	43	216	0.025	0.113	0.002	0.137	0.124	0.113	0.005	0.000	0.002	0.029	0.020	0.023	0.080	0.000	0.242	0.026	0.940	1.516	216	203
	Wang Kwong Road_3	Wang Kwong Road_3 7	43	217	0.027	0.146	0.001	0.099	0.089	0.126	0.040	0.000	0.002	0.025	0.017	0.020	0.069	0.000	0.000	0.028	0.690	1.113	217	150
	Kai Fuk Road	Kai Fuk Road 7	60	2285	0.011	0.056	0.001	0.052	0.035	0.071	0.010	0.001	0.002	0.014	0.014	0.015	0.036	0.000	0.047	0.012	0.376	0.607	2285	859
	Kwung Tong Bypass	Kwung Tong Bypass 7	60	4040	0.011	0.032	0.001	0.042	0.028	0.066	0.003	0.007	0.003	0.029	0.028	0.031	0.076	0.003	0.111	0.012	0.482	0.778	4040	1948
	ROAD_A	ROAD_A 7	75	3258	0.011	0.034	0.000	0.039	0.026	0.089	0.012	0.000	0.002	0.017	0.017	0.018	0.044	0.000	0.000	0.013	0.322	0.519	3258	1049
	ROAD_B	ROAD_B 7	43	67	0.037	0.163	0.000	0.031	0.028	0.034	0.005	0.000	0.001	0.018	0.012	0.015	0.048	0.000	0.000	0.039	0.433	0.699	67	29
	ROAD_C	ROAD_C 7	43	460	0.037	0.121	0.001	0.057	0.052	0.037	0.005	0.000	0.003	0.036	0.024	0.028	0.101	0.000	0.000	0.038	0.540	0.872	460	249
	ROAD_D	ROAD_D 7	43	343	0.037	0.124	0.001	0.055	0.049	0.034	0.005	0.000	0.002	0.033	0.023	0.026	0.090	0.000	0.000	0.038	0.518	0.835	343	177
	ROAD_E	ROAD_E 7	43	34	0.037	0.124	0.001	0.055	0.049	0.034	0.005	0.000	0.002	0.033	0.023	0.026	0.090	0.000	0.000	0.038	0.518	0.835	34	18
	ROAD_F	ROAD_F 7	60	1038	0.012	0.038	0.001	0.045	0.031	0.078	0.008	0.003	0.002	0.018	0.019	0.020	0.050	0.000	0.063	0.013	0.400	0.646	1038	415
																							Total NOx Emission	27035

Year 2026 0800 to 0900 hour Traffic Data

	Road Name			Traffic Flow (veh/hr)	PC	Taxi	LGV4	LGV5	LGV6	HGV7	HGV8 / HGV9	PLB	PV4	PV5	NFB6	NFB7	NFB8 / NFB9	FBSD	FBDD	MC
	D3_1	8	D3_1 8	79	36	25	0	5	2	4	0	0	0	2	1	1	1	0	0	3
	D3_2	8	D3_2 8	947	149	695	0	3	1	2	0	7	6	28	15	10	18	0	0	13
	D3_3	8	D3_3 8	896	141	657	0	3	1	2	0	7	5	27	14	10	17	0	0	13
	D3_4	8	D3_4 8	872	130	648	0	3	1	0	0	7	5	26	14	10	17	0	0	12
	D3_5	8	D3_5 8	948	151	694	0	2	1	2	0	7	6	28	15	10	18	0	0	14
	D3_6	8	D3_6 8	2710	683	1620	0	57	23	43	1	14	15	73	39	28	47	0	3	62
	D3_7	8	D3_7 8	546	256	178	0	25	10	19	1	0	2	13	7	5	8	0	0	23
	D3_8	8	D3_8 8	426	201	140	0	17	7	13	1	0	2	10	5	4	6	0	0	18
	D3_9	8	D3_9 8	4240	1410	2122	0	119	49	91	4	13	21	110	59	40	68	0	4	129
	D3_10	8	D3_10 8	202	98	68	0	6	3	5	0	0	1	5	3	2	3	0	0	9
	D3_11	8	D3_11 8	4214	1402	2112	0	118	48	89	4	13	21	108	59	40	67	0	4	129
	D3_12	8	D3_12 8	269	129	89	0	10	4	7	0	0	1	6	3	2	4	0	0	12
	D3_13	8	D3_13 8	4270	1421	2137	0	120	49	90	4	13	21	111	60	41	68	0	4	130
	D3_14	8	D3_14 8	3944	1437	1890	0	101	41	69	4	0	20	99	53	37	63	0	0	130
	D3_15	8	D3_15 8	3943	1438	1892	0	99	43	71	4	0	20	97	51	37	61	0	0	130
	D3_16	8	D3_16 8	2596	960	1251	0	70	29	45	3	0	10	56	29	21	35	0	0	87
	D4_1	8	D4_1 8	2945	1077	1329	0	96	40	69	4	13	16	78	43	29	49	0	3	99
	D4_2	8	D4_2 8	2910	1065	1314	0	95	39	68	4	13	16	77	41	29	48	0	3	98
	D4_3	8	D4_3 8	2910	1065	1314	0	95	39	68	4	13	16	77	41	29	48	0	3	98
	SCR_WB	8	SCR_WB 8	933	408	310	0	43	18	24	3	0	7	33	18	12	21	0	0	37
	SCR_EB	8	SCR_EB 8	1131	568	299	1	80	33	28	1	0	5	25	14	9	16	0	0	52
	CYS_1	8	CYS_1 8	2637	1117	1008	1	130	54	50	3	14	12	55	30	21	36	0	4	101
	CYS_2	8	CYS_2 8	560	292	133	1	50	21	9	1	0	2	10	5	4	6	0	0	27
	CYS_3	8	CYS_3 8	2554	1054	1031	1	120	50	50	1	14	9	49	27	18	31	0	4	96
	T2	8	T2 8	2650	1766	166	1	179	74	197	21	0	5	30	17	12	20	0	0	160
	Sunken Rd	8	Sunken Rd 8	868	390	270	1	52	22	39	2	0	4	19	10	7	12	0	4	36
	Sheung Yeut Road_1	8	Sheung Yeut Road_1 8	679	225	167	1	86	36	25	2	64	2	10	5	4	6	1	24	21
	Sheung Yuet Road_2	8	Sheung Yuet Road_2 8	703	244	175	1	92	38	25	2	54	2	9	5	4	6	1	22	22
	Sheung Yuet Road_3	8	Sheung Yuet Road_3 8	729	257	172	1	81	34	22	2	83	1	6	3	2	4	1	37	23
	Sheung Yuet Road_4	8	Sheung Yuet Road_4 8	942	338	248	1	138	57	34	2	36	2	11	6	5	8	1	25	31
	Wang Tung Street_1	8	Wang Tung Street_1 8	58	27	15	0	6	3	2	0	0	0	1	1	0	1	0	0	2
	ROAD_G	8	ROAD_G 8	696	366	161	1	60	25	24	2	0	1	9	5	3	6	0	0	33
	Lam Fung Street	8	Lam Fung Street 8	359	140	96	0	39	16	11	0	23	1	7	4	3	5	0	0	13
	Wang Ching Street_1	8	Wang Ching Street_1 8	577	227	152	1	72	30	25	3	14	2	12	6	5	8	0	0	21
	Wang Ching Street_2	8	Wang Ching Street_2 8	430	136	91	1	72	30	23	3	35	2	10	5	4	6	0	0	12
	Sheung Yee Road_1	8	Sheung Yee Road_1 8	535	202	128	0	39	16	12	1	80	1	8	4	3	5	0	17	18
	Sheung Yee Road_2	8	Sheung Yee Road_2 8	381	147	86	0	19	8	5	0	59	2	9	5	3	6	0	18	13
	Wang Kwong Road_1	8	Wang Kwong Road_1 8	581	193	108	1	76	31	22	1	69	3	14	8	5	9	1	23	18
	Wang Kwong Road_2	8	Wang Kwong Road_2 8	285	110	70	1	48	20	11	0	0	1	4	2	1	3	0	4	10
	Wang Kwong Road_3	8	Wang Kwong Road_3 8	287	117	87	0	35	14	12	2	0	1	3	2	1	2	0	0	11
	Kai Fuk Road	8	Kai Fuk Road 8	3054	1687	549	3	247	104	137	12	3	9	46	24	18	27	0	34	153
	Kwung Tong Bypass	8	Kwung Tong Bypass 8	5136	2967	544	5	352	146	223	8	41	31	159	87	59	100	3	139	272
	ROAD_A	8	ROAD_A 8	4704	2758	774	2	289	120	242	26	0	16	89	47	33	54	0	0	252
	ROAD_B	8	ROAD_B 8	94	50	31	0	3	1	1	0	0	0	1	0	0	0	0	0	5
	ROAD_C	8	ROAD_C 8	622	337	157	1	43	18	7	1	0	2	11	6	4	7	0	0	30
	ROAD_D	8	ROAD_D 8	466	254	119	0	31	13	6	0	0	1	7	4	3	5	0	0	23
	ROAD_E	8	ROAD_E 8	47	26	12	0	3	1	1	0	0	0	1	0	0	0	0	0	2
	ROAD_F	8	ROAD_F 8	1368	810	171	1	100	41	68	4	4	5	27	15	10	16	0	21	74

Composite Emission Rate, NOx

	Road Name	Hour	Average Speed	Traffic Flow (veh/hr)	PC	Taxi	LGV3	LGV4	LGV6	HGV7	HGV8 or HGV9	PLB	PV4	PV5	NFB6	NFB7	NFB8 or NFB9	FBSD	FBDD	MC	g/km-veh	g/mile-veh	Flow Rate	NOx Emission (g/km)
	D3_1	D3_1 8	40	79	0.033	0.169	0.001	0.047	0.042	0.126	0.010	0.000	0.002	0.027	0.018	0.021	0.077	0.000	0.000	0.034	0.608	0.980	79	48
	D3_2	D3_2 8	40	947	0.011	0.398	0.000	0.002	0.002	0.005	0.000	0.007	0.003	0.037	0.025	0.029	0.104	0.000	0.000	0.011	0.637	1.027	947	603
	D3_3	D3_3 8	40	896	0.011	0.398	0.000	0.002	0.002	0.005	0.000	0.009	0.003	0.037	0.025	0.029	0.104	0.000	0.000	0.011	0.637	1.028	896	571
	D3_4	D3_4 8	40	872	0.011	0.404	0.000	0.002	0.002	0.000	0.000	0.009	0.003	0.037	0.025	0.029	0.104	0.000	0.000	0.011	0.637	1.027	872	555
	D3_5	D3_5 8	40	948	0.012	0.397	0.000	0.002	0.002	0.005	0.000	0.007	0.003	0.037	0.025	0.029	0.104	0.000	0.000	0.012	0.636	1.026	948	603
	D3_6	D3_6 8	40	2710	0.018	0.325	0.000	0.016	0.014	0.043	0.003	0.005	0.003	0.033	0.023	0.028	0.096	0.000	0.005	0.019	0.631	1.018	2710	1710
	D3_7	D3_7 8	40	546	0.034	0.177	0.000	0.035	0.031	0.093	0.008	0.000	0.002	0.028	0.020	0.024	0.080	0.000	0.000	0.035	0.566	0.913	546	309
	D3_8	D3_8 8	40	426	0.034	0.178	0.000	0.032	0.029	0.085	0.008	0.000	0.002	0.028	0.020	0.024	0.080	0.000	0.000	0.035	0.555	0.895	426	236
	D3_9	D3_9 8	40	4240	0.024	0.272	0.000	0.022	0.019	0.058	0.005	0.003	0.002	0.032	0.022	0.025	0.088	0.000	0.005	0.025	0.602	0.972	4240	2554
	D3_10	D3_10 8	40	202	0.035	0.183	0.000	0.024	0.021	0.061	0.005	0.000	0.002	0.030	0.020	0.024	0.082	0.000	0.000	0.036	0.524	0.844	202	106
	D3_11	D3_11 8	40	4214	0.024	0.272	0.000	0.022	0.019	0.057	0.005	0.003	0.002	0.031	0.022	0.025	0.088	0.000	0.005	0.025	0.601	0.969	4214	2532
	D3_12	D3_12 8	40	269	0.035	0.181	0.000	0.027	0.024	0.073	0.008	0.000	0.002	0.030	0.020	0.024	0.082	0.000	0.000	0.036	0.541	0.873	269	146
	D3_13	D3_13 8	40	4270	0.024	0.272	0.000	0.022	0.019	0.057	0.005	0.003	0.002	0.032	0.022	0.025	0.088	0.000	0.005	0.025	0.601	0.970	4270	2568
	D3_14	D3_14 8	40	3944	0.026	0.260	0.000	0.020	0.017	0.047	0.005	0.000	0.002	0.031	0.021	0.025	0.088	0.000	0.000	0.027	0.570	0.920	3944	2250
	D3_15	D3_15 8	40	3943	0.026	0.260	0.000	0.019	0.018	0.049	0.005	0.000	0.002	0.030	0.021	0.025	0.085	0.000	0.000	0.027	0.569	0.917	3943	2242
	D3_16	D3_16 8	40	2596	0.027	0.262	0.000	0.021	0.018	0.047	0.005	0.000	0.002	0.027	0.017	0.021	0.074	0.000	0.000	0.027	0.549	0.885	2596	1424
	D4_1	D4_1 8	40	2945	0.027	0.245	0.000	0.025	0.022	0.064	0.008	0.005	0.003	0.033	0.023	0.026	0.091	0.000	0.005	0.027	0.603	0.972	2945	1775
	D4_2	D4_2 8	40	2910	0.027	0.245	0.000	0.025	0.022	0.064	0.008	0.005	0.003	0.033	0.022	0.026	0.091	0.000	0.005	0.027	0.602	0.971	2910	1753
	D4_3	D4_3 8	40	2910	0.027	0.245	0.000	0.025	0.022	0.064	0.008	0.005	0.003	0.033	0.022	0.026	0.091	0.000	0.005	0.027	0.602	0.971	2910	1753
	SCR_WB	SCR_WB 8	40	933	0.032	0.180	0.000	0.035	0.031	0.071	0.016	0.000	0.003	0.043	0.030	0.034	0.121	0.000	0.000	0.033	0.629	1.015	933	587
	SCR_EB	SCR_EB 8	40	1131	0.036	0.144	0.001	0.055	0.047	0.068	0.005	0.000	0.002	0.027	0.019	0.021	0.077	0.000	0.000	0.038	0.539	0.870	1131	610
	CYS_1	CYS_1 8	40	2637	0.031	0.207	0.000	0.038	0.033	0.051	0.005	0.006	0.002	0.026	0.018	0.021	0.074	0.000	0.008	0.031	0.553	0.892	2637	1458
	CYS_2	CYS_2 8	40	560	0.038	0.129	0.001	0.069	0.061	0.043	0.008	0.000	0.002	0.022	0.015	0.018	0.063	0.000	0.000	0.039	0.508	0.819	560	284
	CYS_3	CYS_3 8	40	2554	0.030	0.219	0.000	0.036	0.032	0.053	0.003	0.006	0.002	0.023	0.017	0.018	0.066	0.000	0.008	0.031	0.543	0.876	2554	1388
	T2	T2 8	73	2650	0.013	0.021	0.000	0.035	0.024	0.106	0.015	0.000	0.001	0.006	0.006	0.007	0.017	0.000	0.000	0.015	0.266	0.429	2650	704
	Sunken Rd	Sunken Rd 8	40	868	0.033	0.169	0.001	0.046	0.041	0.123	0.010	0.000	0.002	0.027	0.018	0.021	0.077	0.000	0.023	0.034	0.625	1.009	868	542
	Sheung Yeut Road_1	Sheung Yeut Road_1 8	41	679	0.024	0.132	0.001	0.096	0.085	0.098	0.018	0.100	0.001	0.017	0.013	0.014	0.049	0.009	0.179	0.025	0.860	1.387	679	584
	Sheung Yuet Road_2	Sheung Yuet Road_2 8	40	703	0.025	0.135	0.001	0.101	0.088	0.098	0.018	0.083	0.001	0.016	0.011	0.013	0.047	0.009	0.162	0.026	0.834	1.345	703	586
	Sheung Yuet Road_3	Sheung Yuet Road_3 8	41	729	0.025	0.126	0.001	0.084	0.075	0.081	0.015	0.120	0.001	0.010	0.007	0.008	0.027	0.009	0.253	0.026	0.869	1.402	729	633
	Sheung Yuet Road_4	Sheung Yuet Road_4 8	40	942	0.026	0.143	0.001	0.112	0.099	0.098	0.010	0.041	0.001	0.015	0.010	0.013	0.044	0.009	0.136	0.027	0.785	1.266	942	739
	Wang Tung Street_1	Wang Tung Street_1 8	40	58	0.034	0.142	0.001	0.085	0.075	0.076	0.016	0.000	0.001	0.020	0.014	0.016	0.055	0.000	0.000	0.034	0.569	0.917	58	33
	ROAD_G	ROAD_G 8	40	696	0.038	0.126	0.001	0.066	0.059	0.092	0.016	0.000	0.001	0.016	0.011	0.013	0.044	0.000	0.000	0.039	0.522	0.841	696	363
	Lam Fung Street	Lam Fung Street 8	40	359	0.028	0.145	0.001	0.084	0.073	0.084	0.005	0.068	0.002	0.025	0.017	0.021	0.071	0.000	0.000	0.029	0.655	1.056	359	235
	Wang Ching Street_1	Wang Ching Street_1 8	40	577	0.029	0.143	0.001	0.096	0.085	0.119	0.026	0.026	0.002	0.026	0.017	0.021	0.071	0.000	0.000	0.029	0.691	1.115	577	399
	Wang Ching Street_2	Wang Ching Street_2 8	40	430	0.023	0.115	0.001	0.130	0.114	0.142	0.034	0.088	0.002	0.028	0.019	0.022	0.077	0.000	0.000	0.023	0.819	1.321	430	352
	Sheung Yee Road_1	Sheung Yee Road_1 8	41	535	0.027	0.128	0.000	0.056	0.049	0.058	0.005	0.159	0.001	0.018	0.012	0.014	0.049	0.004	0.157	0.028	0.766	1.236	535	410
	Sheung Yee Road_2	Sheung Yee Road_2 8	41	381	0.028	0.121	0.001	0.038	0.034	0.038	0.005	0.164	0.002	0.028	0.020	0.023	0.081	0.009	0.228	0.029	0.848	1.368	381	324
	Wang Kwong Road_1	Wang Kwong Road_1 8	41	581	0.024	0.100	0.001	0.099	0.087	0.102	0.013	0.126	0.002	0.030	0.020	0.023	0.084	0.009	0.196	0.025	0.941	1.518	581	547
	Wang Kwong Road_2	Wang Kwong Road_2 8	40	285	0.028	0.133	0.002	0.130	0.114	0.106	0.005	0.000	0.001	0.017	0.011	0.013	0.049	0.000	0.071	0.029	0.710	1.145	285	202
	Wang Kwong Road_3	Wang Kwong Road_3 8	40	287	0.030	0.164	0.001	0.093	0.082	0.114	0.036	0.000	0.001	0.015	0.010	0.011	0.039	0.000	0.000	0.030	0.625	1.008	287	179
	Kai Fuk Road	Kai Fuk Road 8	53	3054	0.013	0.066	0.001	0.050	0.033	0.069	0.008	0.001	0.001	0.009	0.008	0.010	0.023	0.000	0.037	0.013	0.342	0.551	3054	1043
	Kwung Tong Bypass	Kwung Tong Bypass 8	53	5136	0.013	0.039	0.001	0.042	0.028	0.067	0.003	0.005	0.002	0.018	0.018	0.019	0.049	0.001	0.090	0.014	0.410	0.661	5136	2106
	ROAD_A	ROAD_A 8	73	4704	0.011	0.054	0.000	0.032	0.022	0.073	0.010	0.000	0.001	0.010	0.010	0.010	0.026	0.000	0.000	0.013	0.274	0.442	4704	1290
	ROAD_B	ROAD_B 8	40	94	0.039	0.178	0.000	0.028	0.024	0.030	0.005	0.000	0.001	0.010	0.006	0.008	0.027	0.000	0.000	0.040	0.398	0.641	94	37
	ROAD_C	ROAD_C 8	40	622	0.039	0.137	0.001	0.053	0.047	0.033	0.005	0.000	0.001	0.021	0.014	0.016	0.060	0.000	0.000	0.040	0.468	0.755	622	291
	ROAD_D	ROAD_D 8	40	466	0.040	0.139	0.001	0.051	0.044	0.033	0.005	0.000	0.001	0.019	0.013	0.016	0.055	0.000	0.000	0.041	0.456	0.736	466	213
	ROAD_E	ROAD_E 8	40	47	0.040	0.139	0.001	0.051	0.044	0.033	0.005	0.000	0.001	0.019	0.013	0.016	0.055	0.000	0.000	0.041	0.456	0.736	47	21
	ROAD_F	ROAD_F 8	52	1368	0.014	0.047	0.001	0.046	0.030	0.078	0.006	0.002	0.001	0.012	0.012	0.012	0.031	0.000	0.050	0.014	0.354	0.571	1368	484
																							Total NOx Emission	40383

Year 2026 0900 to 1000 hour Traffic Data

Road Name			Traffic Flow (veh/hr)	PC	Taxi	LGV4	LGV5	LGV6	HGV7	HGV8 / HGV9	PLB	PV4	PV5	NFB6	NFB7	NFB8 / NFB9	FBSD	FBDD	MC
D3_1	9	D3_1 9	67	28	19	0	7	3	5	0	0	0	1	1	0	1	0	0	3
D3_2	9	D3_2 9	942	145	692	0	4	2	2	0	7	6	28	15	10	18	0	0	13
D3_3	9	D3_3 9	891	138	653	0	4	2	3	0	6	5	27	14	10	17	0	0	12
D3_4	9	D3_4 9	871	129	648	0	3	2	0	0	6	5	26	14	10	17	0	0	11
D3_5	9	D3_5 9	943	147	692	0	3	1	3	0	7	6	28	15	10	18	0	0	13
D3_6	9	D3_6 9	2575	591	1558	0	79	32	59	3	13	13	66	36	26	43	0	3	54
D3_7	9	D3_7 9	455	201	139	0	34	14	26	1	0	2	8	4	3	5	0	0	18
D3_8	9	D3_8 9	353	158	110	0	24	10	19	1	0	1	6	3	2	4	0	0	14
D3_9	9	D3_9 9	3838	1161	1954	0	163	67	125	6	12	17	88	48	33	56	0	4	106
D3_10	9	D3_10 9	164	77	53	0	9	4	6	0	0	1	3	2	1	2	0	0	7
D3_11	9	D3_11 9	3815	1155	1941	0	160	67	124	6	11	17	88	48	32	55	0	4	107
D3_12	9	D3_12 9	221	101	70	0	13	5	10	0	0	1	4	2	2	3	0	0	9
D3_13	9	D3_13 9	3860	1171	1961	0	162	68	126	6	12	17	89	48	33	56	0	4	108
D3_14	9	D3_14 9	3484	1171	1706	0	138	56	98	3	0	16	75	40	28	47	0	0	106
D3_15	9	D3_15 9	3489	1173	1706	0	138	58	98	3	0	16	75	40	28	47	0	0	107
D3_16	9	D3_16 9	2287	779	1115	0	96	40	63	2	0	9	43	23	17	27	0	0	71
D4_1	9	D4_1 9	2617	875	1198	1	132	55	94	5	12	12	59	31	22	37	0	3	80
D4_2	9	D4_2 9	2590	866	1185	1	131	54	93	5	12	12	58	31	22	36	0	3	79
D4_3	9	D4_3 9	2590	866	1185	1	131	54	93	5	12	12	58	31	22	36	0	3	79
SCR_WB	9	SCR_WB 9	817	326	277	1	60	25	34	4	0	4	23	12	8	14	0	0	29
SCR_EB	9	SCR_EB 9	1002	452	265	1	110	45	38	2	0	3	17	9	7	11	0	0	41
CYS_1	9	CYS_1 9	2308	894	878	2	180	74	69	3	13	8	40	21	15	25	0	3	82
CYS_2	9	CYS_2 9	486	229	106	0	69	29	13	1	0	1	7	3	2	4	0	0	21
CYS_3	9	CYS_3 9	2239	846	894	2	166	69	68	3	12	7	36	20	13	22	0	3	77
T2	9	T2 9	2323	1377	128	3	241	100	268	29	0	5	19	9	7	12	0	0	125
Sunken Rd	9	Sunken Rd 9	741	306	212	1	72	30	55	2	0	2	12	6	4	7	0	3	28
Sheung Yeut Road_1	9	Sheung Yeut Road_1 9	630	178	132	1	120	49	34	3	57	1	6	3	2	4	1	22	16
Sheung Yuet Road_2	9	Sheung Yuet Road_2 9	653	192	138	1	128	53	36	3	48	1	6	3	2	4	1	20	17
Sheung Yuet Road_3	9	Sheung Yuet Road_3 9	662	202	135	1	112	46	30	3	72	1	4	2	1	2	1	32	18
Sheung Yuet Road_4	9	Sheung Yuet Road_4 9	881	266	197	2	190	79	47	3	32	2	7	4	3	4	1	22	24
Wang Tung Street_1	9	Wang Tung Street_1 9	51	21	12	0	9	4	2	0	0	0	1	0	0	0	0	0	2
ROAD_G	9	ROAD_G 9	609	287	128	1	82	34	32	3	0	1	5	3	2	4	0	0	26
Lam Fung Street	9	Lam Fung Street 9	322	110	77	1	54	22	15	0	20	1	5	3	2	3	0	0	10
Wang Ching Street_1	9	Wang Ching Street_1 9	528	178	120	1	100	41	35	4	12	2	7	4	3	5	0	0	16
Wang Ching Street_2	9	Wang Ching Street_2 9	397	104	69	1	96	40	30	4	29	1	6	3	2	4	0	0	9
Sheung Yee Road_1	9	Sheung Yee Road_1 9	469	159	102	1	53	22	15	1	72	1	5	3	2	3	0	15	15
Sheung Yee Road_2	9	Sheung Yee Road_2 9	324	116	69	0	27	11	7	0	52	1	6	3	2	4	0	16	11
Wang Kwong Road_1	9	Wang Kwong Road_1 9	534	151	85	1	104	43	30	2	60	2	9	5	3	5	0	20	14
Wang Kwong Road_2	9	Wang Kwong Road_2 9	271	87	56	1	67	28	15	0	0	1	2	1	1	2	0	4	8
Wang Kwong Road_3	9	Wang Kwong Road_3 9	263	92	68	1	48	20	17	3	0	1	2	1	1	1	0	0	8
Kai Fuk Road	9	Kai Fuk Road 9	2686	1325	435	3	343	142	188	19	3	5	27	16	11	19	0	30	121
Kwung Tong Bypass	9	Kwung Tong Bypass 9	4407	2329	426	4	490	201	309	9	35	20	97	53	37	62	2	121	212
ROAD_A	9	ROAD_A 9	4134	2177	670	4	395	163	333	35	0	12	58	31	23	35	0	0	197
ROAD_B	9	ROAD_B 9	77	40	24	0	5	2	1	0	0	0	0	0	0	0	0	0	4
ROAD_C	9	ROAD_C 9	528	265	124	1	60	25	11	1	0	1	6	4	3	4	0	0	24
ROAD_D	9	ROAD_D 9	393	200	94	0	42	18	7	1	0	1	4	2	2	3	0	0	18
ROAD_E	9	ROAD_E 9	39	20	9	0	4	2	1	0	0	0	0	0	0	0	0	0	2
ROAD_F	9	ROAD_F 9	1194	636	136	1	137	57	93	6	4	4	17	10	6	11	0	18	59

Composite Emission Rate, NOx

Road Name	Hour	Average Speed	Traffic Flow (veh/hr)	PC	Taxi	LGV3	LGV4	LGV6	HGV7	HGV8 or HGV9	PLB	PV4	PV5	NFB6	NFB7	NFB8 or NFB9	FBSD	FBDD	MC	g/km-veh	g/mile-veh	Flow Rate	NOx Emission (g/km)
D3_1	D3_1 9	42	67	0.030	0.152	0.001	0.074	0.066	0.198	0.015	0.000	0.002	0.019	0.013	0.015	0.054	0.000	0.000	0.031	0.669	1.079	67	45
D3_2	D3_2 9	42	942	0.011	0.390	0.000	0.003	0.003	0.005	0.000	0.007	0.003	0.036	0.025	0.028	0.102	0.000	0.000	0.011	0.625	1.008	942	589
D3_3	D3_3 9	42	891	0.011	0.389	0.000	0.003	0.003	0.008	0.000	0.007	0.003	0.036	0.025	0.028	0.102	0.000	0.000	0.011	0.627	1.011	891	558
D3_4	D3_4 9	42	871	0.011	0.395	0.000	0.003	0.003	0.000	0.000	0.007	0.003	0.036	0.025	0.028	0.102	0.000	0.000	0.011	0.623	1.005	871	543
D3_5	D3_5 9	42	943	0.011	0.389	0.000	0.002	0.002	0.008	0.000	0.007	0.003	0.036	0.025	0.028	0.102	0.000	0.000	0.011	0.625	1.008	943	589
D3_6	D3_6 9	42	2575	0.016	0.321	0.000	0.023	0.020	0.061	0.005	0.005	0.002	0.031	0.022	0.026	0.088	0.000	0.005	0.017	0.643	1.037	2575	1655
D3_7	D3_7 9	42	455	0.032	0.162	0.001	0.055	0.050	0.150	0.013	0.000	0.002	0.021	0.014	0.017	0.056	0.000	0.000	0.033	0.604	0.975	455	275
D3_8	D3_8 9	42	353	0.032	0.165	0.001	0.051	0.046	0.140	0.010	0.000	0.002	0.021	0.014	0.017	0.056	0.000	0.000	0.033	0.587	0.946	353	207
D3_9	D3_9 9	42	3838	0.022	0.270	0.000	0.031	0.028	0.086	0.008	0.003	0.002	0.028	0.019	0.022	0.078	0.000	0.005	0.022	0.624	1.007	3838	2397
D3_10	D3_10 9	42	164	0.034	0.172	0.001	0.039	0.035	0.100	0.008	0.000	0.002	0.022	0.015	0.018	0.062	0.000	0.000	0.035	0.541	0.872	164	89
D3_11	D3_11 9	42	3815	0.022	0.270	0.000	0.031	0.028	0.086	0.008	0.003	0.002	0.028	0.019	0.022	0.078	0.000	0.005	0.023	0.625	1.007	3815	2383
D3_12	D3_12 9	42	221	0.033	0.169	0.001	0.044	0.039	0.121	0.010	0.000	0.002	0.021	0.015	0.018	0.062	0.000	0.000	0.034	0.568	0.916	221	126
D3_13	D3_13 9	42	3860	0.022	0.269	0.000	0.031	0.028	0.086	0.008	0.003	0.002	0.028	0.019	0.022	0.078	0.000	0.005	0.023	0.624	1.007	3860	2410
D3_14	D3_14 9	42	3484	0.024	0.260	0.000	0.029	0.026	0.075	0.005	0.000	0.002	0.026	0.018	0.021	0.072	0.000	0.000	0.025	0.582	0.939	3484	2029
D3_15	D3_15 9	42	3489	0.024	0.259	0.000	0.029	0.026	0.075	0.005	0.000	0.002	0.026	0.018	0.021	0.072	0.000	0.000	0.025	0.583	0.940	3489	2032
D3_16	D3_16 9	42	2287	0.024	0.258	0.000	0.031	0.028	0.073	0.005	0.000	0.002	0.023	0.016	0.019	0.064	0.000	0.000	0.025	0.570	0.919	2287	1303
D4_1	D4_1 9	42	2617	0.024	0.243	0.000	0.037	0.034	0.096	0.010	0.005	0.002	0.027	0.019	0.022	0.075	0.000	0.005	0.025	0.624	1.006	2617	1633
D4_2	D4_2 9	42	2590	0.024	0.243	0.000	0.037	0.034	0.096	0.010	0.005	0.002	0.027	0.019	0.022	0.075	0.000	0.005	0.025	0.624	1.006	2590	1616
D4_3	D4_3 9	42	2590	0.024	0.243	0.000	0.037	0.034	0.096	0.010	0.005	0.002	0.027	0.019	0.022	0.075	0.000	0.005	0.025	0.624	1.006	2590	1616
SCR_WB	SCR_WB 9	42	817	0.029	0.180	0.001	0.054	0.048	0.109	0.025	0.000	0.002	0.034	0.023	0.026	0.091	0.000	0.000	0.029	0.652	1.052	817	533
SCR_EB	SCR_EB 9	42	1002	0.032	0.140	0.001	0.082	0.072	0.101	0.010	0.000	0.001	0.021	0.014	0.018	0.059	0.000	0.000	0.033	0.585	0.943	1002	586
CYS_1	CYS_1 9	42	2308	0.028	0.202	0.001	0.058	0.051	0.080	0.008	0.006	0.002	0.021	0.014	0.017	0.059	0.000	0.007	0.029	0.581	0.937	2308	1341
CYS_2	CYS_2 9	42	486	0.034	0.116	0.001	0.106	0.094	0.069	0.010	0.000	0.001	0.016	0.011	0.013	0.046	0.000	0.000	0.035	0.551	0.889	486	268
CYS_3	CYS_3 9	42	2239	0.027	0.212	0.001	0.055	0.050	0.081	0.008	0.006	0.001	0.019	0.014	0.015	0.054	0.000	0.007	0.028	0.577	0.931	2239	1293
T2	T2 9	75	2323	0.011	0.018	0.001	0.054	0.036	0.164	0.024	0.000	0.001	0.004	0.004	0.004	0.011	0.000	0.000	0.014	0.346	0.558	2323	804
Sunken Rd	Sunken Rd 9	42	741	0.030	0.152	0.001	0.072	0.064	0.196	0.015	0.000	0.001	0.019	0.013	0.015	0.054	0.000	0.022	0.031	0.685	1.105	741	508
Sheung Yeut Road_1	Sheung Yeut Road_1 9	42	630	0.020	0.111	0.002	0.141	0.125	0.145	0.028	0.095	0.001	0.012	0.008	0.009	0.032	0.009	0.169	0.021	0.926	1.494	630	584
Sheung Yuet Road_2	Sheung Yuet Road_2 9	42	653	0.021	0.112	0.002	0.145	0.129	0.145	0.025	0.077	0.001	0.011	0.008	0.009	0.029	0.009	0.147	0.022	0.891	1.438	653	582
Sheung Yuet Road_3	Sheung Yuet Road_3 9	42	662	0.022	0.108	0.002	0.125	0.112	0.118	0.023	0.114	0.000	0.007	0.005	0.005	0.019	0.009	0.240	0.022	0.931	1.502	662	617
Sheung Yuet Road_4	Sheung Yuet Road_4 9	42	881	0.022	0.119	0.002	0.160	0.143	0.141	0.015	0.038	0.001	0.010	0.006	0.008	0.027	0.009	0.122	0.022	0.844	1.360	881	743
Wang Tung Street_1	Wang Tung Street_1 9	42	51	0.029	0.123	0.002	0.127	0.114	0.117	0.020	0.000	0.001	0.013	0.009	0.010	0.038	0.000	0.000	0.030	0.634	1.022	51	32
ROAD_G	ROAD_G 9	42	609	0.034	0.111	0.001	0.100	0.090	0.141	0.025	0.000	0.001	0.011	0.008	0.008	0.032	0.000	0.000	0.035	0.596	0.962	609	363
Lam Fung Street	Lam Fung Street 9	42	322	0.025	0.127	0.002	0.124	0.111	0.125	0.005	0.065	0.001	0.017	0.012	0.013	0.048	0.000	0.000	0.025	0.700	1.129	322	226
Wang Ching Street_1	Wang Ching Street_1 9	42	528	0.024	0.120	0.002	0.140	0.125	0.175	0.036	0.024	0.001	0.017	0.012	0.013	0.048	0.000	0.000	0.025	0.763	1.231	528	403
Wang Ching Street_2	Wang Ching Street_2 9	42	397	0.019	0.093	0.002	0.178	0.159	0.201	0.046	0.076	0.001	0.018	0.012	0.014	0.048	0.000	0.000	0.019	0.886	1.429	397	352
Sheung Yee Road_1	Sheung Yee Road_1 9	42	469	0.024	0.115	0.001	0.084	0.076	0.088	0.008	0.160	0.001	0.013	0.009	0.010	0.035	0.009	0.161	0.025	0.819	1.320	469	384
Sheung Yee Road_2	Sheung Yee Road_2 9	42	324	0.026	0.113	0.001	0.061	0.054	0.061	0.005	0.167	0.001	0.021	0.014	0.018	0.059	0.009	0.234	0.027	0.871	1.404	324	282
Wang Kwong Road_1	Wang Kwong Road_1 9	42	534	0.020	0.084	0.002	0.145	0.129	0.150	0.018	0.119	0.001	0.020	0.013	0.015	0.054	0.004	0.181	0.021	0.977	1.576	534	522
Wang Kwong Road_2	Wang Kwong Road_2 9	42	271	0.023	0.109	0.003	0.182	0.163	0.149	0.005	0.000	0.001	0.011	0.008	0.008	0.032	0.000	0.064	0.024	0.780	1.258	271	211
Wang Kwong Road_3	Wang Kwong Road_3 9	42	263	0.025	0.138	0.002	0.135	0.121	0.170	0.056	0.000	0.001	0.010	0.006	0.008	0.027	0.000	0.000	0.026	0.725	1.170	263	191
Kai Fuk Road	Kai Fuk Road 9	58	2686	0.011	0.057	0.001	0.074	0.050	0.102	0.014	0.001	0.001	0.006	0.006	0.006	0.016	0.000	0.037	0.012	0.390	0.630	2686	1048
Kwung Tong Bypass	Kwung Tong Bypass 9	58	4407	0.012	0.034	0.001	0.064	0.043	0.102	0.004	0.005	0.001	0.012	0.012	0.013	0.033	0.001	0.092	0.012	0.441	0.711	4407	1943
ROAD_A	ROAD_A 9	75	4134	0.010	0.053	0.001	0.050	0.033	0.114	0.016	0.000	0.001	0.008	0.007	0.008	0.019	0.000	0.000	0.012	0.333	0.536	4134	1375
ROAD_B	ROAD_B 9	42	77	0.037	0.167	0.001	0.046	0.042	0.048	0.010	0.000	0.000	0.007	0.005	0.005	0.021	0.000	0.000	0.038	0.428	0.690	77	33
ROAD_C	ROAD_C 9	42	528	0.036	0.125	0.001	0.084	0.075	0.053	0.010	0.000	0.001	0.015	0.011	0.013	0.043	0.000	0.000	0.037	0.503	0.812	528	265
ROAD_D	ROAD_D 9	42	393	0.036	0.127	0.001	0.080	0.072	0.051	0.010	0.000	0.001	0.013	0.009	0.010	0.038	0.000	0.000	0.038	0.486	0.785	393	191
ROAD_E	ROAD_E 9	42	39	0.036	0.127	0.001	0.080	0.072	0.051	0.010	0.000	0.001	0.013	0.009	0.010	0.038	0.000	0.000	0.038	0.486	0.785	39	19
ROAD_F	ROAD_F 9	57	1194	0.012	0.040	0.001	0.067	0.045	0.115	0.010	0.002	0.001	0.008	0.008	0.008	0.021	0.000	0.050	0.013	0.401	0.646	1194	478
																						Total NOx Emission	38270

Year 2026 1100 to 1200 hour Traffic Data

Road Name			Traffic Flow (veh/hr)	PC	Taxi	LGV4	LGV5	LGV6	HGV7	HGV8 / HGV9	PLB	PV4	PV5	NFB6	NFB7	NFB8 / NFB9	FBSD	FBDD	MC
D3_1	11	D3_1 11	57	22	16	0	7	3	5	0	0	0	1	0	0	1	0	0	2
D3_2	11	D3_2 11	34	11	8	0	3	1	2	0	5	0	1	0	0	0	0	0	1
D3_3	11	D3_3 11	34	11	8	0	3	1	2	0	5	0	1	0	0	0	0	0	1
D3_4	11	D3_4 11	16	3	3	0	3	1	0	0	5	0	0	0	0	0	0	0	0
D3_5	11	D3_5 11	34	12	7	0	3	1	3	0	5	0	0	0	0	0	0	0	1
D3_6	11	D3_6 11	699	271	188	1	78	32	59	2	10	2	11	6	4	7	0	3	25
D3_7	11	D3_7 11	383	163	113	0	34	14	25	1	0	1	7	3	2	4	0	0	15
D3_8	11	D3_8 11	297	129	89	0	24	10	18	1	0	1	5	3	2	3	0	0	12
D3_9	11	D3_9 11	1760	736	508	2	159	66	122	5	11	6	29	16	11	18	0	4	67
D3_10	11	D3_10 11	137	63	43	0	8	4	6	0	0	0	2	1	1	2	0	0	6
D3_11	11	D3_11 11	1742	730	501	2	158	65	122	5	10	6	28	16	10	18	0	3	66
D3_12	11	D3_12 11	185	82	57	0	13	5	10	0	0	1	3	2	1	2	0	0	7
D3_13	11	D3_13 11	1782	744	516	2	161	67	123	5	11	6	29	16	11	19	0	4	68
D3_14	11	D3_14 11	1788	790	552	2	136	57	96	4	0	5	29	16	12	19	0	0	71
D3_15	11	D3_15 11	1791	792	552	2	137	56	96	4	0	5	30	15	12	19	0	0	72
D3_16	11	D3_16 11	1234	537	405	1	94	39	63	2	0	3	15	8	6	10	0	0	49
D4_1	11	D4_1 11	1411	600	389	1	131	54	93	5	11	5	26	14	10	16	0	3	54
D4_2	11	D4_2 11	1391	593	379	1	129	53	93	5	10	5	25	14	10	16	0	3	54
D4_3	11	D4_3 11	1391	593	379	1	129	53	93	5	10	5	25	14	10	16	0	3	54
SCR_WB	11	SCR_WB 11	520	241	99	1	59	24	33	4	0	3	14	7	5	8	0	0	22
SCR_EB	11	SCR_EB 11	699	345	101	1	108	45	38	2	0	2	10	6	3	6	0	0	31
CYS_1	11	CYS_1 11	1496	663	384	1	177	73	68	3	10	4	19	10	7	13	0	3	60
CYS_2	11	CYS_2 11	404	185	78	1	68	28	12	1	0	1	5	3	2	3	0	0	17
CYS_3	11	CYS_3 11	1450	625	407	1	163	67	67	3	10	4	17	9	7	11	0	3	57
T2	11	T2 11	1994	1117	104	3	235	98	263	29	0	4	16	8	6	10	0	0	102
Sunken Rd	11	Sunken Rd 11	632	249	173	1	71	29	54	2	0	2	10	5	4	6	0	3	23
Sheung Yeut Road_1	11	Sheung Yeut Road_1 11	546	144	105	1	118	49	34	3	47	1	5	3	2	3	1	18	13
Sheung Yuet Road_2	11	Sheung Yuet Road_2 11	566	155	108	1	126	52	35	3	40	1	5	3	2	3	1	16	14
Sheung Yuet Road_3	11	Sheung Yuet Road_3 11	571	163	107	1	110	46	29	3	60	1	3	1	1	2	1	27	15
Sheung Yuet Road_4	11	Sheung Yuet Road_4 11	764	214	153	2	187	78	46	2	26	1	6	3	2	4	1	19	19
Wang Tung Street_1	11	Wang Tung Street_1 11	44	17	9	0	9	4	2	0	0	0	0	0	0	0	0	0	2
ROAD_G	11	ROAD_G 11	519	233	101	1	81	34	32	3	0	1	5	3	2	3	0	0	21
Lam Fung Street	11	Lam Fung Street 11	270	88	56	1	53	22	15	1	17	1	4	2	1	2	0	0	8
Wang Ching Street_1	11	Wang Ching Street_1 11	458	145	95	1	98	41	34	4	10	1	6	3	2	4	0	0	13
Wang Ching Street_2	11	Wang Ching Street_2 11	348	84	55	1	93	38	29	3	23	1	5	3	2	3	0	0	7
Sheung Yee Road_1	11	Sheung Yee Road_1 11	390	128	76	1	52	22	15	1	60	1	4	2	2	3	0	13	12
Sheung Yee Road_2	11	Sheung Yee Road_2 11	264	93	50	0	26	11	7	0	43	1	4	2	2	3	0	13	8
Wang Kwong Road_1	11	Wang Kwong Road_1 11	464	122	67	1	102	42	30	2	50	1	7	4	3	5	0	17	11
Wang Kwong Road_2	11	Wang Kwong Road_2 11	236	70	42	1	66	27	15	0	0	0	2	1	1	1	0	3	6
Wang Kwong Road_3	11	Wang Kwong Road_3 11	229	75	55	0	48	20	17	3	0	0	2	1	1	1	0	0	7
Kai Fuk Road	11	Kai Fuk Road 11	2282	1073	338	5	338	139	185	18	2	5	23	11	9	14	0	23	98
Kwung Tong Bypass	11	Kwung Tong Bypass 11	3771	1894	345	4	482	200	303	9	30	17	83	43	30	53	2	102	173
ROAD_A	11	ROAD_A 11	3208	1721	305	5	388	160	329	37	0	8	38	21	14	24	0	0	157
ROAD_B	11	ROAD_B 11	63	32	19	0	5	2	1	0	0	0	0	0	0	0	0	0	3
ROAD_C	11	ROAD_C 11	439	214	97	0	58	24	11	1	0	1	5	3	2	4	0	0	19
ROAD_D	11	ROAD_D 11	328	162	74	0	42	17	7	1	0	1	4	2	1	2	0	0	15
ROAD_E	11	ROAD_E 11	33	16	7	0	4	2	1	0	0	0	0	0	0	0	0	0	1
ROAD_F	11	ROAD_F 11	1014	516	103	1	136	56	92	6	3	3	14	7	5	9	0	15	47

Composite Emission Rate, NOx

Road Name	Hour	Average Speed	Traffic Flow (veh/hr)	PC	Taxi	LGV3	LGV4	LGV6	HGV7	HGV8 or HGV9	PLB	PV4	PV5	NFB6	NFB7	NFB8 or NFB9	FBSD	FBDD	MC	g/km-veh	g/mile-veh	Flow Rate	NOx Emission (g/km)
D3_1	D3_1 11	43	57	0.028	0.143	0.001	0.084	0.076	0.228	0.018	0.000	0.001	0.019	0.012	0.015	0.053	0.000	0.000	0.029	0.708	1.141	57	40
D3_2	D3_2 11	43	34	0.022	0.131	0.001	0.074	0.067	0.179	0.020	0.158	0.001	0.018	0.012	0.015	0.048	0.000	0.000	0.023	0.769	1.240	34	26
D3_3	D3_3 11	43	34	0.022	0.130	0.001	0.074	0.066	0.179	0.020	0.157	0.001	0.018	0.012	0.015	0.048	0.000	0.000	0.024	0.769	1.240	34	26
D3_4	D3_4 11	43	16	0.013	0.104	0.002	0.144	0.130	0.000	0.000	0.328	0.000	0.000	0.000	0.000	0.000	0.000	0.000	0.014	0.734	1.185	16	12
D3_5	D3_5 11	43	34	0.025	0.113	0.001	0.068	0.062	0.209	0.010	0.155	0.001	0.014	0.009	0.010	0.037	0.000	0.000	0.026	0.741	1.195	34	25
D3_6	D3_6 11	43	699	0.028	0.141	0.001	0.081	0.073	0.223	0.018	0.015	0.001	0.019	0.012	0.015	0.053	0.000	0.019	0.029	0.727	1.173	699	508
D3_7	D3_7 11	43	383	0.030	0.155	0.001	0.064	0.057	0.174	0.015	0.000	0.002	0.020	0.014	0.017	0.056	0.000	0.000	0.031	0.635	1.024	383	243
D3_8	D3_8 11	43	297	0.031	0.158	0.001	0.059	0.052	0.161	0.015	0.000	0.002	0.020	0.014	0.017	0.056	0.000	0.000	0.032	0.617	0.995	297	183
D3_9	D3_9 11	43	1760	0.030	0.151	0.001	0.066	0.059	0.183	0.015	0.006	0.002	0.020	0.014	0.017	0.053	0.000	0.010	0.031	0.657	1.059	1760	1156
D3_10	D3_10 11	43	137	0.033	0.166	0.001	0.045	0.041	0.117	0.010	0.000	0.002	0.022	0.015	0.018	0.061	0.000	0.000	0.034	0.563	0.909	137	77
D3_11	D3_11 11	43	1742	0.030	0.151	0.001	0.066	0.059	0.184	0.015	0.006	0.002	0.019	0.014	0.015	0.056	0.000	0.010	0.031	0.659	1.062	1742	1147
D3_12	D3_12 11	43	185	0.032	0.162	0.001	0.052	0.047	0.142	0.013	0.000	0.002	0.021	0.015	0.018	0.061	0.000	0.000	0.033	0.596	0.961	185	110
D3_13	D3_13 11	43	1782	0.030	0.152	0.001	0.066	0.059	0.182	0.015	0.006	0.002	0.020	0.014	0.015	0.056	0.000	0.010	0.031	0.657	1.060	1782	1171
D3_14	D3_14 11	43	1788	0.032	0.162	0.001	0.055	0.051	0.141	0.010	0.000	0.001	0.019	0.014	0.017	0.056	0.000	0.000	0.032	0.590	0.951	1788	1055
D3_15	D3_15 11	43	1791	0.032	0.162	0.001	0.056	0.050	0.141	0.010	0.000	0.001	0.020	0.013	0.017	0.056	0.000	0.000	0.033	0.589	0.951	1791	1056
D3_16	D3_16 11	43	1234	0.031	0.172	0.001	0.056	0.051	0.134	0.010	0.000	0.001	0.015	0.010	0.011	0.042	0.000	0.000	0.033	0.567	0.915	1234	700
D4_1	D4_1 11	43	1411	0.030	0.144	0.001	0.067	0.060	0.174	0.018	0.008	0.002	0.022	0.015	0.018	0.061	0.000	0.010	0.031	0.661	1.066	1411	933
D4_2	D4_2 11	43	1391	0.030	0.143	0.001	0.067	0.061	0.176	0.018	0.008	0.002	0.022	0.015	0.018	0.061	0.000	0.010	0.032	0.663	1.069	1391	922
D4_3	D4_3 11	43	1391	0.030	0.143	0.001	0.067	0.061	0.176	0.018	0.008	0.002	0.022	0.015	0.018	0.061	0.000	0.010	0.032	0.663	1.069	1391	922
SCR_WB	SCR_WB 11	43	520	0.033	0.100	0.001	0.082	0.075	0.169	0.040	0.000	0.002	0.031	0.021	0.026	0.085	0.000	0.000	0.034	0.699	1.127	520	364
SCR_EB	SCR_EB 11	43	699	0.035	0.076	0.002	0.113	0.101	0.142	0.015	0.000	0.001	0.017	0.012	0.013	0.048	0.000	0.000	0.037	0.611	0.986	699	427
CYS_1	CYS_1 11	43	1496	0.032	0.135	0.001	0.086	0.077	0.120	0.010	0.007	0.001	0.016	0.011	0.013	0.045	0.000	0.010	0.033	0.595	0.959	1496	890
CYS_2	CYS_2 11	43	404	0.033	0.101	0.002	0.123	0.111	0.080	0.015	0.000	0.001	0.015	0.010	0.011	0.040	0.000	0.000	0.034	0.576	0.929	404	233
CYS_3	CYS_3 11	43	1450	0.031	0.147	0.001	0.082	0.074	0.122	0.010	0.007	0.001	0.014	0.009	0.011	0.040	0.000	0.010	0.032	0.591	0.953	1450	856
T2	T2 11	75	1994	0.011	0.017	0.001	0.061	0.041	0.187	0.027	0.000	0.001	0.004	0.004	0.004	0.011	0.000	0.000	0.013	0.383	0.618	1994	764
Sunken Rd	Sunken Rd 11	43	632	0.028	0.143	0.001	0.082	0.074	0.225	0.018	0.000	0.001	0.019	0.012	0.015	0.053	0.000	0.022	0.029	0.722	1.165	632	457
Sheung Yeut Road_1	Sheung Yeut Road_1 11	43	546	0.019	0.101	0.002	0.157	0.141	0.163	0.030	0.090	0.001	0.011	0.008	0.009	0.032	0.009	0.159	0.020	0.949	1.531	546	518
Sheung Yuet Road_2	Sheung Yuet Road_2 11	43	566	0.020	0.101	0.002	0.161	0.146	0.163	0.028	0.073	0.001	0.010	0.007	0.009	0.026	0.009	0.140	0.021	0.916	1.478	566	518
Sheung Yuet Road_3	Sheung Yuet Road_3 11	43	571	0.020	0.099	0.002	0.141	0.127	0.134	0.025	0.109	0.000	0.007	0.004	0.005	0.019	0.009	0.229	0.021	0.950	1.532	571	542
Sheung Yuet Road_4	Sheung Yuet Road_4 11	43	764	0.020	0.105	0.003	0.178	0.161	0.158	0.015	0.036	0.001	0.009	0.006	0.008	0.026	0.009	0.118	0.021	0.873	1.408	764	667
Wang Tung Street_1	Wang Tung Street_1 11	43	44	0.028	0.110	0.002	0.144	0.130	0.134	0.025	0.000	0.001	0.013	0.009	0.010	0.037	0.000	0.000	0.028	0.672	1.084	44	30
ROAD_G	ROAD_G 11	43	519	0.032	0.102	0.002	0.114	0.103	0.163	0.030	0.000	0.001	0.011	0.008	0.008	0.026	0.000	0.000	0.033	0.632	1.020	519	328
Lam Fung Street	Lam Fung Street 11	43	270	0.023	0.108	0.002	0.143	0.130	0.147	0.010	0.064	0.001	0.016	0.011	0.013	0.042	0.000	0.000	0.024	0.735	1.185	270	199
Wang Ching Street_1	Wang Ching Street_1 11	43	458	0.023	0.109	0.002	0.156	0.141	0.198	0.040	0.023	0.001	0.016	0.011	0.013	0.042	0.000	0.000	0.024	0.798	1.286	458	365
Wang Ching Street_2	Wang Ching Street_2 11	43	348	0.017	0.083	0.002	0.193	0.175	0.221	0.050	0.070	0.001	0.016	0.011	0.014	0.048	0.000	0.000	0.017	0.921	1.485	348	320
Sheung Yee Road_1	Sheung Yee Road_1 11	43	390	0.024	0.103	0.001	0.097	0.088	0.101	0.008	0.159	0.001	0.012	0.008	0.010	0.034	0.009	0.159	0.024	0.838	1.352	390	327
Sheung Yee Road_2	Sheung Yee Road_2 11	43	264	0.025	0.099	0.001	0.072	0.065	0.074	0.005	0.168	0.001	0.020	0.014	0.015	0.058	0.009	0.231	0.026	0.884	1.425	264	233
Wang Kwong Road_1	Wang Kwong Road_1 11	43	464	0.019	0.076	0.002	0.160	0.145	0.168	0.020	0.111	0.001	0.019	0.013	0.015	0.053	0.004	0.173	0.019	0.999	1.612	464	464
Wang Kwong Road_2	Wang Kwong Road_2 11	43	236	0.021	0.095	0.003	0.202	0.182	0.166	0.010	0.000	0.001	0.010	0.006	0.008	0.027	0.000	0.058	0.022	0.810	1.307	236	191
Wang Kwong Road_3	Wang Kwong Road_3 11	43	229	0.023	0.126	0.002	0.151	0.136	0.192	0.065	0.000	0.000	0.010	0.006	0.008	0.027	0.000	0.000	0.024	0.771	1.243	229	176
Kai Fuk Road	Kai Fuk Road 11	61	2282	0.010	0.051	0.001	0.083	0.056	0.116	0.015	0.001	0.001	0.005	0.005	0.006	0.014	0.000	0.033	0.011	0.407	0.656	2282	928
Kwung Tong Bypass	Kwung Tong Bypass 11	61	3771	0.011	0.031	0.001	0.071	0.048	0.115	0.005	0.005	0.001	0.012	0.011	0.012	0.032	0.001	0.090	0.012	0.458	0.739	3771	1728
ROAD_A	ROAD_A 11	75	3208	0.010	0.031	0.001	0.063	0.042	0.145	0.022	0.000	0.001	0.007	0.006	0.007	0.017	0.000	0.000	0.012	0.364	0.587	3208	1168
ROAD_B	ROAD_B 11	43	63	0.036	0.158	0.001	0.054	0.049	0.058	0.010	0.000	0.000	0.007	0.005	0.005	0.021	0.000	0.000	0.037	0.442	0.712	63	28
ROAD_C	ROAD_C 11	43	439	0.035	0.115	0.001	0.097	0.087	0.063	0.010	0.000	0.001	0.014	0.009	0.013	0.042	0.000	0.000	0.036	0.524	0.845	439	230
ROAD_D	ROAD_D 11	43	328	0.035	0.118	0.001	0.093	0.084	0.058	0.010	0.000	0.001	0.013	0.009	0.010	0.037	0.000	0.000	0.037	0.507	0.817	328	166
ROAD_E	ROAD_E 11	43	33	0.035	0.118	0.001	0.093	0.084	0.058	0.010	0.000	0.001	0.013	0.009	0.010	0.037	0.000	0.000	0.037	0.507	0.817	33	17
ROAD_F	ROAD_F 11	61	1014	0.011	0.035	0.001	0.075	0.050	0.130	0.011	0.002	0.001	0.008	0.007	0.008	0.020	0.000	0.050	0.012	0.419	0.676	1014	425
																						Total NOx Emission	23870

Year 2026 1000 to 1100 hour Traffic Data

	Road Name			Traffic Flow (veh/hr)	PC	Taxi	LGV4	LGV5	LGV6	HGV7	HGV8 / HGV9	PLB	PV4	PV5	NFB6	NFB7	NFB8 / NFB9	FBSD	FBDD	MC
	D3_1	10	D3_1 10	61	25	17	0	7	3	5	0	0	0	1	0	0	0	0	0	2
	D3_2	10	D3_2 10	126	25	77	0	4	1	2	0	6	1	3	2	1	2	0	0	2
	D3_3	10	D3_3 10	121	24	74	0	4	1	2	0	6	1	3	2	1	2	0	0	2
	D3_4	10	D3_4 10	102	16	68	0	3	1	0	0	6	1	3	1	1	2	0	0	1
	D3_5	10	D3_5 10	126	26	76	0	3	1	3	0	6	1	3	2	1	2	0	0	2
	D3_6	10	D3_6 10	915	323	338	1	79	32	59	3	11	3	13	7	5	8	0	3	29
	D3_7	10	D3_7 10	406	178	124	0	34	14	26	1	0	1	5	2	2	3	0	0	16
	D3_8	10	D3_8 10	315	141	98	0	24	10	18	1	0	1	4	2	1	2	0	0	13
	D3_9	10	D3_9 10	2039	829	688	2	161	67	123	5	11	5	26	14	10	17	0	3	75
	D3_10	10	D3_10 10	145	68	47	0	9	4	6	0	0	0	2	1	1	1	0	0	6
	D3_11	10	D3_11 10	2019	823	679	2	160	67	123	5	11	5	26	14	9	16	0	4	75
	D3_12	10	D3_12 10	196	90	62	0	13	5	10	0	0	0	2	1	1	2	0	0	8
	D3_13	10	D3_13 10	2059	838	697	2	163	68	124	6	10	5	27	14	9	16	0	3	76
	D3_14	10	D3_14 10	2034	882	704	2	138	57	97	3	0	5	25	13	10	16	0	0	80
	D3_15	10	D3_15 10	2037	883	705	2	138	57	97	4	0	5	25	13	10	16	0	0	80
	D3_16	10	D3_16 10	1397	599	504	1	96	40	63	2	0	3	14	8	5	9	0	0	54
	D4_1	10	D4_1 10	1587	669	496	2	132	54	95	5	11	4	21	11	9	14	0	3	61
	D4_2	10	D4_2 10	1563	660	485	2	130	54	95	5	11	4	21	11	9	14	0	3	60
	D4_3	10	D4_3 10	1563	660	485	2	130	54	95	5	11	4	21	11	9	14	0	3	60
	SCR_WB	10	SCR_WB 10	567	266	124	1	59	24	34	5	0	2	11	6	4	7	0	0	24
	SCR_EB	10	SCR_EB 10	757	380	124	2	110	45	39	2	0	2	8	5	3	5	0	0	35
	CYS_1	10	CYS_1 10	1642	731	459	2	178	74	69	3	11	3	16	9	6	10	0	3	67
	CYS_2	10	CYS_2 10	429	202	86	1	69	29	12	1	0	1	4	2	1	2	0	0	18
	CYS_3	10	CYS_3 10	1592	689	483	2	165	69	69	2	11	2	14	7	6	9	0	3	62
	T2	10	T2 10	2112	1220	113	3	238	98	267	30	0	2	12	6	4	7	0	0	111
	Sunken Rd	10	Sunken Rd 10	667	271	188	1	72	30	55	2	0	1	7	4	3	5	0	3	25
	Sheung Yeut Road_1	10	Sheung Yeut Road_1 10	575	157	115	1	119	49	34	3	51	1	3	2	1	2	1	20	14
	Sheung Yuet Road_2	10	Sheung Yuet Road_2 10	595	170	119	1	127	53	35	3	43	1	4	2	1	2	1	18	15
	Sheung Yuet Road_3	10	Sheung Yuet Road_3 10	604	178	117	1	111	46	29	3	65	1	2	1	1	2	1	29	16
	Sheung Yuet Road_4	10	Sheung Yuet Road_4 10	801	234	167	2	189	79	46	2	28	1	4	2	2	2	1	20	21
	Wang Tung Street_1	10	Wang Tung Street_1 10	46	18	10	0	9	4	2	0	0	0	0	0	0	0	0	0	2
	ROAD_G	10	ROAD_G 10	549	254	110	1	82	34	32	3	0	1	3	2	1	2	0	0	23
	Lam Fung Street	10	Lam Fung Street 10	285	97	62	1	54	22	15	1	18	1	3	1	1	2	0	0	9
	Wang Ching Street_1	10	Wang Ching Street_1 10	479	158	104	1	99	41	34	4	11	1	4	2	2	3	0	0	14
	Wang Ching Street_2	10	Wang Ching Street_2 10	363	92	60	1	94	39	30	4	26	1	4	2	1	2	0	0	8
	Sheung Yee Road_1	10	Sheung Yee Road_1 10	416	140	84	1	53	22	15	1	65	1	3	2	1	2	0	14	13
	Sheung Yee Road_2	10	Sheung Yee Road_2 10	281	102	55	0	26	11	7	0	47	1	3	2	1	2	0	14	9
	Wang Kwong Road_1	10	Wang Kwong Road_1 10	487	134	74	1	104	43	30	2	54	1	5	3	2	3	0	18	12
	Wang Kwong Road_2	10	Wang Kwong Road_2 10	247	76	47	1	66	27	15	0	0	0	1	1	0	1	0	3	7
	Wang Kwong Road_3	10	Wang Kwong Road_3 10	241	82	60	0	48	20	17	3	0	0	1	1	0	1	0	0	7
	Kai Fuk Road	10	Kai Fuk Road 10	2415	1172	370	2	341	143	189	17	2	2	17	10	7	10	0	27	106
	Kwung Tong Bypass	10	Kwung Tong Bypass 10	3944	2067	375	4	486	202	306	10	32	12	59	32	24	38	2	109	188
	ROAD_A	10	ROAD_A 10	3432	1885	362	5	394	163	333	36	0	7	29	15	12	19	0	0	172
	ROAD_B	10	ROAD_B 10	68	35	21	0	5	2	1	0	0	0	0	0	0	0	0	0	3
	ROAD_C	10	ROAD_C 10	467	234	106	0	59	24	11	1	0	1	4	2	1	2	0	0	21
	ROAD_D	10	ROAD_D 10	349	176	81	0	43	17	7	1	0	0	3	1	1	2	0	0	16
	ROAD_E	10	ROAD_E 10	35	18	8	0	4	2	1	0	0	0	0	0	0	0	0	0	2
	ROAD_F	10	ROAD_F 10	1070	563	114	1	137	57	93	6	3	2	10	5	4	6	0	16	51

Composite Emission Rate, NOx

	Road Name	Hour	Average Speed	Traffic Flow (veh/hr)	PC	Taxi	LGV3	LGV4	LGV6	HGV7	HGV8 or HGV9	PLB	PV4	PV5	NFB6	NFB7	NFB8 or NFB9	FBSD	FBDD	MC	g/km-veh	g/mile-veh	Flow Rate	NOx Emission (g/km)
	D3_1	D3_1 10	42	61	0.029	0.150	0.001	0.081	0.074	0.221	0.018	0.000	0.001	0.013	0.009	0.012	0.038	0.000	0.000	0.030	0.675	1.089	61	41
	D3_2	D3_2 10	42	126	0.014	0.326	0.000	0.021	0.018	0.048	0.005	0.046	0.002	0.030	0.020	0.023	0.086	0.000	0.000	0.015	0.654	1.056	126	82
	D3_3	D3_3 10	42	121	0.014	0.323	0.000	0.021	0.019	0.051	0.005	0.048	0.002	0.030	0.020	0.023	0.080	0.000	0.000	0.015	0.653	1.054	121	79
	D3_4	D3_4 10	43	102	0.011	0.348	0.000	0.023	0.021	0.000	0.000	0.056	0.002	0.030	0.021	0.025	0.085	0.000	0.000	0.011	0.634	1.022	102	65
	D3_5	D3_5 10	42	126	0.015	0.320	0.000	0.019	0.018	0.058	0.005	0.046	0.002	0.029	0.020	0.023	0.080	0.000	0.000	0.015	0.651	1.050	126	82
	D3_6	D3_6 10	42	915	0.025	0.196	0.001	0.064	0.057	0.173	0.015	0.013	0.001	0.018	0.012	0.014	0.048	0.000	0.017	0.026	0.680	1.096	915	622
	D3_7	D3_7 10	42	406	0.031	0.161	0.001	0.062	0.055	0.169	0.015	0.000	0.001	0.014	0.009	0.012	0.038	0.000	0.000	0.033	0.601	0.969	406	244
	D3_8	D3_8 10	42	315	0.032	0.164	0.001	0.057	0.051	0.155	0.013	0.000	0.001	0.014	0.010	0.012	0.040	0.000	0.000	0.033	0.583	0.941	315	184
	D3_9	D3_9 10	42	2039	0.029	0.179	0.001	0.058	0.053	0.161	0.013	0.006	0.001	0.016	0.011	0.013	0.046	0.000	0.007	0.030	0.623	1.005	2039	1270
	D3_10	D3_10 10	42	145	0.034	0.172	0.001	0.044	0.040	0.113	0.010	0.000	0.001	0.015	0.011	0.012	0.043	0.000	0.000	0.035	0.530	0.855	145	77
	D3_11	D3_11 10	42	2019	0.029	0.178	0.001	0.059	0.053	0.162	0.013	0.006	0.001	0.016	0.011	0.012	0.043	0.000	0.010	0.030	0.623	1.004	2019	1257
	D3_12	D3_12 10	42	196	0.033	0.169	0.001	0.050	0.044	0.137	0.010	0.000	0.001	0.015	0.010	0.012	0.043	0.000	0.000	0.034	0.557	0.899	196	109
	D3_13	D3_13 10	42	2059	0.029	0.179	0.001	0.059	0.053	0.160	0.015	0.005	0.001	0.016	0.011	0.012	0.043	0.000	0.007	0.030	0.621	1.001	2059	1278
	D3_14	D3_14 10	42	2034	0.031	0.184	0.001	0.050	0.045	0.126	0.008	0.000	0.001	0.015	0.010	0.013	0.043	0.000	0.000	0.032	0.559	0.901	2034	1137
	D3_15	D3_15 10	42	2037	0.031	0.184	0.001	0.050	0.045	0.126	0.010	0.000	0.001	0.015	0.010	0.013	0.043	0.000	0.000	0.032	0.561	0.905	2037	1143
	D3_16	D3_16 10	42	1397	0.031	0.191	0.001	0.051	0.046	0.120	0.008	0.000	0.001	0.012	0.009	0.009	0.035	0.000	0.000	0.032	0.543	0.877	1397	759
	D4_1	D4_1 10	42	1587	0.030	0.166	0.001	0.061	0.054	0.159	0.015	0.007	0.001	0.016	0.011	0.014	0.048	0.000	0.010	0.031	0.627	1.011	1587	994
	D4_2	D4_2 10	42	1563	0.030	0.165	0.001	0.061	0.055	0.161	0.015	0.007	0.001	0.016	0.011	0.014	0.048	0.000	0.010	0.031	0.628	1.012	1563	981
	D4_3	D4_3 10	42	1563	0.030	0.165	0.001	0.061	0.055	0.161	0.015	0.007	0.001	0.016	0.011	0.014	0.048	0.000	0.010	0.031	0.628	1.012	1563	981
	SCR_WB	SCR_WB 10	42	567	0.034	0.116	0.001	0.078	0.069	0.159	0.041	0.000	0.002	0.023	0.015	0.018	0.064	0.000	0.000	0.035	0.654	1.056	567	371
	SCR_EB	SCR_EB 10	42	757	0.036	0.087	0.002	0.107	0.096	0.135	0.015	0.000	0.001	0.012	0.009	0.010	0.032	0.000	0.000	0.037	0.580	0.936	757	439
	CYS_1	CYS_1 10	42	1642	0.032	0.148	0.001	0.080	0.072	0.112	0.010	0.007	0.001	0.012	0.009	0.009	0.032	0.000	0.010	0.033	0.568	0.916	1642	933
	CYS_2	CYS_2 10	42	429	0.034	0.107	0.002	0.119	0.106	0.077	0.015	0.000	0.001	0.010	0.007	0.008	0.029	0.000	0.000	0.035	0.551	0.888	429	236
	CYS_3	CYS_3 10	42	1592	0.031	0.161	0.001	0.077	0.069	0.114	0.008	0.007	0.001	0.010	0.007	0.009	0.030	0.000	0.010	0.032	0.566	0.912	1592	901
	T2	T2 10	75	2112	0.011	0.018	0.001	0.059	0.039	0.179	0.026	0.000	0.000	0.003	0.003	0.003	0.008	0.000	0.000	0.013	0.363	0.586	2112	767
	Sunken Rd	Sunken Rd 10	42	667	0.029	0.150	0.001	0.080	0.071	0.218	0.018	0.000	0.001	0.013	0.009	0.012	0.038	0.000	0.022	0.030	0.691	1.114	667	461
	Sheung Yeut Road_1	Sheung Yeut Road_1 10	42	575	0.020	0.106	0.002	0.154	0.137	0.158	0.031	0.093	0.000	0.007	0.005	0.006	0.021	0.009	0.166	0.020	0.936	1.510	575	538
	Sheung Yuet Road_2	Sheung Yuet Road_2 10	42	595	0.020	0.106	0.002	0.158	0.141	0.158	0.028	0.076	0.000	0.007	0.005	0.006	0.019	0.009	0.147	0.021	0.905	1.459	595	538
	Sheung Yuet Road_3	Sheung Yuet Road_3 10	42	604	0.021	0.103	0.002	0.137	0.122	0.129	0.023	0.113	0.000	0.004	0.003	0.004	0.013	0.009	0.237	0.022	0.942	1.520	604	569
	Sheung Yuet Road_4	Sheung Yuet Road_4 10	42	801	0.021	0.111	0.002	0.175	0.157	0.153	0.015	0.037	0.000	0.006	0.005	0.005	0.016	0.009	0.122	0.022	0.856	1.380	801	686
	Wang Tung Street_1	Wang Tung Street_1 10	42	46	0.029	0.115	0.002	0.141	0.126	0.130	0.025	0.000	0.000	0.008	0.006	0.008	0.027	0.000	0.000	0.030	0.648	1.045	46	30
	ROAD_G	ROAD_G 10	42	549	0.033	0.107	0.002	0.110	0.099	0.157	0.031	0.000	0.000	0.007	0.005	0.005	0.021	0.000	0.000	0.034	0.611	0.986	549	336
	Lam Fung Street	Lam Fung Street 10	42	285	0.024	0.115	0.002	0.140	0.125	0.143	0.010	0.067	0.001	0.011	0.008	0.008	0.032	0.000	0.000	0.025	0.710	1.146	285	203
	Wang Ching Street_1	Wang Ching Street_1 10	42	479	0.024	0.115	0.002	0.153	0.137	0.191	0.041	0.024	0.001	0.011	0.008	0.010	0.032	0.000	0.000	0.024	0.774	1.248	479	371
	Wang Ching Street_2	Wang Ching Street_2 10	42	363	0.018	0.088	0.002	0.192	0.171	0.217	0.051	0.074	0.001	0.012	0.009	0.010	0.032	0.000	0.000	0.019	0.895	1.444	363	325
	Sheung Yee Road_1	Sheung Yee Road_1 10	43	416	0.024	0.106	0.001	0.093	0.084	0.096	0.008	0.162	0.001	0.008	0.006	0.006	0.021	0.009	0.161	0.025	0.811	1.309	416	338
	Sheung Yee Road_2	Sheung Yee Road_2 10	43	281	0.026	0.103	0.001	0.068	0.062	0.069	0.005	0.172	0.001	0.014	0.009	0.010	0.037	0.009	0.236	0.027	0.849	1.370	281	238
	Wang Kwong Road_1	Wang Kwong Road_1 10	42	487	0.020	0.080	0.002	0.158	0.141	0.165	0.020	0.117	0.001	0.013	0.009	0.010	0.038	0.004	0.181	0.020	0.980	1.580	487	477
	Wang Kwong Road_2	Wang Kwong Road_2 10	42	247	0.022	0.100	0.003	0.199	0.177	0.162	0.010	0.000	0.000	0.007	0.005	0.005	0.021	0.000	0.059	0.023	0.794	1.281	247	196
	Wang Kwong Road_3	Wang Kwong Road_3 10	42	241	0.024	0.132	0.002	0.148	0.133	0.186	0.061	0.000	0.000	0.006	0.005	0.005	0.016	0.000	0.000	0.025	0.744	1.199	241	179
	Kai Fuk Road	Kai Fuk Road 10	60	2415	0.010	0.052	0.001	0.079	0.054	0.111	0.013	0.001	0.000	0.004	0.004	0.005	0.009	0.000	0.037	0.011	0.392	0.633	2415	947
	Kwung Tong Bypass	Kwung Tong Bypass 10	60	3944	0.011	0.033	0.001	0.069	0.047	0.111	0.005	0.005	0.001	0.008	0.008	0.009	0.022	0.001	0.092	0.012	0.435	0.701	3944	1714
	ROAD_A	ROAD_A 10	75	3432	0.010	0.035	0.001	0.060	0.040	0.137	0.020	0.000	0.001	0.005	0.004	0.005	0.012	0.000	0.000	0.013	0.343	0.553	3432	1177
	ROAD_B	ROAD_B 10	42	68	0.037	0.162	0.001	0.052	0.046	0.053	0.010	0.000	0.000	0.005	0.003	0.005	0.016	0.000	0.000	0.038	0.429	0.692	68	29
	ROAD_C	ROAD_C 10	42	467	0.036	0.120	0.001	0.093	0.083	0.061	0.010	0.000	0.001	0.010	0.006	0.008	0.027	0.000	0.000	0.038	0.494	0.797	467	231
	ROAD_D	ROAD_D 10	42	349	0.036	0.123	0.001	0.090	0.080	0.056	0.010	0.000	0.000	0.010	0.006	0.008	0.027	0.000	0.000	0.037	0.485	0.782	349	169
	ROAD_E	ROAD_E 10	42	35	0.036	0.123	0.001	0.090	0.080	0.056	0.010	0.000	0.000	0.010	0.006	0.008	0.027	0.000	0.000	0.037	0.485	0.782	35	17
	ROAD_F	ROAD_F 10	60	1070	0.011	0.036	0.001	0.072	0.049	0.124	0.011	0.002	0.001	0.005	0.005	0.006	0.014	0.000	0.050	0.012	0.399	0.644	1070	427
																							Total NOx Emission	25229

Year 2026 1200 to 1300 hour Traffic Data

	Road Name			Traffic Flow (veh/hr)	PC	Taxi	LGV4	LGV5	LGV6	HGV7	HGV8 / HGV9	PLB	PV4	PV5	NFB6	NFB7	NFB8 / NFB9	FBSD	FBDD	MC
	D3_1	12	D3_1 12	56	22	15	0	6	2	4	0	0	0	1	1	1	1	0	0	2
	D3_2	12	D3_2 12	32	10	8	0	3	1	2	0	4	0	1	0	0	0	0	0	1
	D3_3	12	D3_3 12	32	10	8	0	3	1	2	0	4	0	1	0	0	0	0	0	1
	D3_4	12	D3_4 12	15	3	3	0	3	1	0	0	5	0	0	0	0	0	0	0	0
	D3_5	12	D3_5 12	32	12	7	0	3	1	2	0	4	0	1	0	0	0	0	0	1
	D3_6	12	D3_6 12	676	264	183	1	68	28	51	2	9	3	16	8	6	10	0	3	24
	D3_7	12	D3_7 12	374	159	110	0	29	12	22	1	0	2	10	5	4	6	0	0	14
	D3_8	12	D3_8 12	290	125	87	0	21	9	16	1	0	1	8	4	3	5	0	0	11
	D3_9	12	D3_9 12	1713	716	494	2	139	57	105	5	9	8	43	23	16	27	0	3	65
	D3_10	12	D3_10 12	135	61	42	0	7	3	5	0	0	1	4	2	1	2	0	0	6
	D3_11	12	D3_11 12	1698	711	488	2	137	58	106	5	8	8	42	23	16	26	0	3	64
	D3_12	12	D3_12 12	181	80	55	0	11	5	9	0	0	1	5	3	2	3	0	0	7
	D3_13	12	D3_13 12	1737	725	503	2	141	58	107	5	9	9	43	23	16	28	0	2	66
	D3_14	12	D3_14 12	1747	769	537	2	118	49	82	3	0	9	43	23	17	27	0	0	70
	D3_15	12	D3_15 12	1752	770	537	2	118	49	83	4	0	9	43	24	17	26	0	0	71
	D3_16	12	D3_16 12	1203	523	394	1	82	34	54	1	0	5	23	13	9	14	0	0	47
	D4_1	12	D4_1 12	1377	583	378	1	113	47	81	4	9	8	38	21	14	24	0	3	53
	D4_2	12	D4_2 12	1354	577	369	1	111	46	81	4	9	7	37	20	14	23	0	3	52
	D4_3	12	D4_3 12	1354	577	369	1	111	46	81	4	9	7	37	20	14	23	0	3	52
	SCR_WB	12	SCR_WB 12	512	234	96	1	51	21	29	4	0	4	20	11	8	13	0	0	22
	SCR_EB	12	SCR_EB 12	672	336	98	1	94	39	33	1	0	3	15	8	5	9	0	0	30
	CYS_1	12	CYS_1 12	1454	646	375	1	153	64	60	2	9	6	29	16	12	19	0	3	59
	CYS_2	12	CYS_2 12	390	180	76	1	59	25	11	1	0	2	7	4	3	5	0	0	17
	CYS_3	12	CYS_3 12	1402	608	396	1	142	59	59	2	9	5	25	13	10	15	0	3	55
	T2	12	T2 12	1901	1088	102	3	204	85	230	25	0	4	24	13	10	15	0	0	99
	Sunken Rd	12	Sunken Rd 12	612	242	168	1	62	26	47	2	0	3	15	8	6	9	0	2	22
	Sheung Yeut Road_1	12	Sheung Yeut Road_1 12	510	140	102	1	102	42	29	3	42	1	7	4	3	5	1	16	13
	Sheung Yuet Road_2	12	Sheung Yuet Road_2 12	529	151	106	1	109	45	30	3	35	1	7	4	3	4	1	15	14
	Sheung Yuet Road_3	12	Sheung Yuet Road_3 12	532	159	105	1	96	40	25	2	53	1	4	2	2	3	1	24	15
	Sheung Yuet Road_4	12	Sheung Yuet Road_4 12	714	209	149	1	163	67	40	2	23	1	9	5	3	5	1	16	19
	Wang Tung Street_1	12	Wang Tung Street_1 12	42	17	9	0	8	3	2	0	0	0	1	0	0	0	0	0	2
	ROAD_G	12	ROAD_G 12	495	227	98	0	70	29	28	3	0	1	6	3	2	4	0	0	21
	Lam Fung Street	12	Lam Fung Street 12	257	86	54	1	46	19	13	1	15	1	5	3	2	3	0	0	8
	Wang Ching Street_1	12	Wang Ching Street_1 12	434	141	92	1	85	35	30	3	9	2	9	5	3	6	0	0	13
	Wang Ching Street_2	12	Wang Ching Street_2 12	332	83	55	1	82	34	26	3	21	1	7	4	3	5	0	0	7
	Sheung Yee Road_1	12	Sheung Yee Road_1 12	368	125	74	1	45	19	13	1	53	1	6	3	2	4	0	11	11
	Sheung Yee Road_2	12	Sheung Yee Road_2 12	254	91	49	0	23	9	6	0	38	1	7	4	3	4	0	11	8
	Wang Kwong Road_1	12	Wang Kwong Road_1 12	438	119	65	1	89	37	26	2	44	2	11	6	4	7	0	15	11
	Wang Kwong Road_2	12	Wang Kwong Road_2 12	220	68	41	1	57	24	13	0	0	1	3	2	1	2	0	2	6
	Wang Kwong Road_3	12	Wang Kwong Road_3 12	216	73	54	0	41	17	14	3	0	0	3	1	1	2	0	0	7
	Kai Fuk Road	12	Kai Fuk Road 12	2180	1046	329	2	292	122	161	15	2	7	33	17	13	22	0	22	96
	Kwung Tong Bypass	12	Kwung Tong Bypass 12	3664	1843	337	4	416	174	262	9	26	24	121	66	46	77	2	90	169
	ROAD_A	12	ROAD_A 12	3083	1676	296	5	339	140	287	31	0	11	57	31	22	37	0	0	153
	ROAD_B	12	ROAD_B 12	61	31	18	0	4	2	1	0	0	0	1	0	0	0	0	0	3
	ROAD_C	12	ROAD_C 12	425	208	94	0	51	21	9	1	0	2	8	4	3	5	0	0	19
	ROAD_D	12	ROAD_D 12	317	158	72	0	36	15	6	1	0	1	5	3	2	3	0	0	14
	ROAD_E	12	ROAD_E 12	32	16	7	0	4	2	1	0	0	0	1	0	0	0	0	0	1
	ROAD_F	12	ROAD_F 12	974	503	100	1	118	49	80	6	3	4	20	11	8	13	0	14	46

Composite Emission Rate, NOx

	Road Name	Hour	Average Speed	Traffic Flow (veh/hr)	PC	Taxi	LGV3	LGV4	LGV6	HGV7	HGV8 or HGV9	PLB	PV4	PV5	NFB6	NFB7	NFB8 or NFB9	FBSD	FBDD	MC	g/km-veh	g/mile-veh	Flow Rate	NOx Emission (g/km)
	D3_1	D3_1 12	43	56	0.028	0.144	0.001	0.075	0.068	0.205	0.018	0.000	0.002	0.029	0.019	0.023	0.080	0.000	0.000	0.029	0.721	1.163	56	40
	D3_2	D3_2 12	43	32	0.023	0.133	0.001	0.067	0.060	0.163	0.020	0.145	0.002	0.028	0.018	0.023	0.079	0.000	0.000	0.024	0.785	1.267	32	25
	D3_3	D3_3 12	43	32	0.023	0.133	0.001	0.067	0.060	0.163	0.020	0.145	0.002	0.028	0.018	0.023	0.074	0.000	0.000	0.024	0.781	1.259	32	25
	D3_4	D3_4 12	43	15	0.014	0.111	0.002	0.137	0.124	0.000	0.000	0.317	0.000	0.000	0.000	0.000	0.000	0.000	0.000	0.015	0.718	1.159	15	11
	D3_5	D3_5 12	43	32	0.026	0.115	0.001	0.062	0.055	0.189	0.010	0.144	0.002	0.022	0.015	0.018	0.058	0.000	0.000	0.027	0.744	1.200	32	24
	D3_6	D3_6 12	43	676	0.028	0.142	0.001	0.073	0.065	0.200	0.018	0.014	0.002	0.028	0.019	0.023	0.079	0.000	0.019	0.029	0.740	1.193	676	500
	D3_7	D3_7 12	43	374	0.030	0.154	0.001	0.056	0.051	0.154	0.015	0.000	0.002	0.031	0.021	0.025	0.085	0.000	0.000	0.031	0.658	1.061	374	246
	D3_8	D3_8 12	43	290	0.031	0.157	0.001	0.052	0.047	0.144	0.013	0.000	0.002	0.031	0.021	0.025	0.085	0.000	0.000	0.032	0.641	1.034	290	186
	D3_9	D3_9 12	43	1713	0.030	0.151	0.001	0.059	0.053	0.162	0.015	0.006	0.002	0.030	0.021	0.024	0.082	0.000	0.007	0.031	0.674	1.088	1713	1155
	D3_10	D3_10 12	43	135	0.032	0.164	0.001	0.040	0.036	0.103	0.008	0.000	0.002	0.033	0.022	0.027	0.090	0.000	0.000	0.034	0.592	0.955	135	80
	D3_11	D3_11 12	43	1698	0.030	0.151	0.001	0.059	0.054	0.165	0.015	0.005	0.002	0.030	0.021	0.024	0.082	0.000	0.007	0.031	0.676	1.090	1698	1148
	D3_12	D3_12 12	43	181	0.032	0.161	0.001	0.045	0.041	0.125	0.010	0.000	0.002	0.032	0.022	0.025	0.090	0.000	0.000	0.033	0.619	0.999	181	112
	D3_13	D3_13 12	43	1737	0.030	0.152	0.001	0.059	0.053	0.162	0.015	0.005	0.002	0.030	0.021	0.024	0.085	0.000	0.005	0.031	0.674	1.088	1737	1171
	D3_14	D3_14 12	43	1747	0.031	0.161	0.001	0.049	0.044	0.124	0.008	0.000	0.002	0.030	0.020	0.024	0.082	0.000	0.000	0.033	0.609	0.982	1747	1064
	D3_15	D3_15 12	43	1752	0.031	0.161	0.001	0.049	0.044	0.125	0.010	0.000	0.002	0.029	0.021	0.024	0.079	0.000	0.000	0.033	0.610	0.984	1752	1069
	D3_16	D3_16 12	43	1203	0.031	0.172	0.001	0.050	0.045	0.118	0.005	0.000	0.002	0.023	0.016	0.019	0.064	0.000	0.000	0.032	0.578	0.933	1203	695
	D4_1	D4_1 12	43	1377	0.030	0.144	0.001	0.060	0.054	0.155	0.015	0.007	0.002	0.033	0.023	0.027	0.093	0.000	0.010	0.031	0.685	1.104	1377	943
	D4_2	D4_2 12	43	1354	0.030	0.143	0.001	0.060	0.054	0.157	0.015	0.007	0.002	0.033	0.023	0.027	0.090	0.000	0.010	0.031	0.683	1.101	1354	924
	D4_3	D4_3 12	43	1354	0.030	0.143	0.001	0.060	0.054	0.157	0.015	0.007	0.002	0.033	0.023	0.027	0.090	0.000	0.010	0.031	0.683	1.101	1354	924
	SCR_WB	SCR_WB 12	43	512	0.033	0.099	0.001	0.072	0.065	0.148	0.035	0.000	0.004	0.047	0.032	0.038	0.133	0.000	0.000	0.034	0.740	1.194	512	379
	SCR_EB	SCR_EB 12	43	672	0.036	0.076	0.001	0.102	0.092	0.129	0.010	0.000	0.002	0.027	0.018	0.020	0.074	0.000	0.000	0.037	0.624	1.006	672	419
	CYS_1	CYS_1 12	43	1454	0.032	0.135	0.001	0.077	0.070	0.108	0.008	0.007	0.002	0.024	0.017	0.020	0.069	0.000	0.010	0.033	0.611	0.985	1454	888
	CYS_2	CYS_2 12	43	390	0.033	0.103	0.002	0.110	0.100	0.072	0.015	0.000	0.002	0.023	0.016	0.018	0.064	0.000	0.000	0.034	0.591	0.953	390	230
	CYS_3	CYS_3 12	43	1402	0.031	0.148	0.001	0.073	0.066	0.111	0.008	0.007	0.002	0.021	0.015	0.018	0.058	0.000	0.010	0.032	0.600	0.967	1402	840
	T2	T2 12	75	1901	0.011	0.018	0.001	0.056	0.037	0.171	0.025	0.000	0.001	0.007	0.007	0.007	0.018	0.000	0.000	0.013	0.372	0.599	1901	707
	Sunken Rd	Sunken Rd 12	43	612	0.028	0.144	0.001	0.073	0.066	0.203	0.018	0.000	0.002	0.029	0.019	0.023	0.079	0.000	0.019	0.030	0.734	1.185	612	450
	Sheung Yeut Road_1	Sheung Yeut Road_1 12	43	510	0.020	0.105	0.002	0.145	0.131	0.151	0.028	0.084	0.001	0.017	0.012	0.014	0.048	0.009	0.152	0.020	0.939	1.514	510	479
	Sheung Yuet Road_2	Sheung Yuet Road_2 12	43	529	0.020	0.105	0.002	0.150	0.135	0.152	0.028	0.069	0.001	0.016	0.011	0.013	0.045	0.009	0.132	0.021	0.908	1.465	529	480
	Sheung Yuet Road_3	Sheung Yuet Road_3 12	43	532	0.021	0.103	0.002	0.131	0.118	0.125	0.023	0.103	0.001	0.010	0.007	0.009	0.029	0.009	0.219	0.022	0.931	1.501	532	495
	Sheung Yuet Road_4	Sheung Yuet Road_4 12	43	714	0.021	0.109	0.002	0.166	0.150	0.147	0.015	0.034	0.001	0.014	0.010	0.011	0.040	0.009	0.111	0.022	0.861	1.388	714	615
	Wang Tung Street_1	Wang Tung Street_1 12	43	42	0.028	0.112	0.002	0.132	0.119	0.121	0.025	0.000	0.001	0.019	0.014	0.015	0.053	0.000	0.000	0.029	0.671	1.083	42	28
	ROAD_G	ROAD_G 12	43	495	0.033	0.104	0.001	0.103	0.094	0.148	0.030	0.000	0.001	0.016	0.011	0.013	0.042	0.000	0.000	0.034	0.629	1.015	495	311
	Lam Fung Street	Lam Fung Street 12	43	257	0.024	0.111	0.002	0.131	0.119	0.134	0.010	0.060	0.002	0.024	0.017	0.020	0.069	0.000	0.000	0.024	0.746	1.204	257	192
	Wang Ching Street_1	Wang Ching Street_1 12	43	434	0.023	0.112	0.002	0.143	0.128	0.179	0.040	0.022	0.002	0.025	0.017	0.020	0.069	0.000	0.000	0.024	0.806	1.300	434	349
	Wang Ching Street_2	Wang Ching Street_2 12	43	332	0.018	0.086	0.002	0.180	0.162	0.205	0.048	0.067	0.002	0.026	0.018	0.022	0.074	0.000	0.000	0.018	0.928	1.496	332	308
	Sheung Yee Road_1	Sheung Yee Road_1 12	43	368	0.024	0.106	0.001	0.089	0.081	0.092	0.008	0.150	0.001	0.019	0.012	0.014	0.050	0.004	0.150	0.025	0.826	1.333	368	304
	Sheung Yee Road_2	Sheung Yee Road_2 12	43	254	0.026	0.100	0.001	0.065	0.059	0.066	0.005	0.156	0.002	0.031	0.021	0.025	0.085	0.009	0.217	0.026	0.893	1.440	254	227
	Wang Kwong Road_1	Wang Kwong Road_1 12	43	438	0.019	0.078	0.002	0.148	0.134	0.155	0.018	0.105	0.002	0.029	0.020	0.024	0.082	0.004	0.161	0.020	1.002	1.617	438	439
	Wang Kwong Road_2	Wang Kwong Road_2 12	43	220	0.022	0.098	0.003	0.187	0.169	0.155	0.010	0.000	0.001	0.016	0.011	0.013	0.042	0.000	0.053	0.023	0.804	1.296	220	177
	Wang Kwong Road_3	Wang Kwong Road_3 12	43	216	0.024	0.130	0.002	0.139	0.125	0.177	0.061	0.000	0.001	0.014	0.009	0.013	0.037	0.000	0.000	0.025	0.757	1.221	216	163
	Kai Fuk Road	Kai Fuk Road 12	61	2180	0.010	0.052	0.001	0.075	0.051	0.105	0.013	0.001	0.001	0.008	0.008	0.009	0.023	0.000	0.033	0.011	0.401	0.647	2180	874
	Kwung Tong Bypass	Kwung Tong Bypass 12	61	3664	0.011	0.031	0.001	0.063	0.043	0.102	0.005	0.005	0.002	0.018	0.018	0.019	0.048	0.001	0.081	0.012	0.459	0.741	3664	1683
	ROAD_A	ROAD_A 12	75	3083	0.010	0.032	0.001	0.057	0.038	0.132	0.019	0.000	0.001	0.010	0.010	0.010	0.027	0.000	0.000	0.012	0.360	0.580	3083	1110
	ROAD_B	ROAD_B 12	43	61	0.036	0.159	0.001	0.049	0.044	0.050	0.010	0.000	0.001	0.011	0.008	0.008	0.032	0.000	0.000	0.037	0.445	0.718	61	27
	ROAD_C	ROAD_C 12	43	425	0.035	0.116	0.001	0.086	0.078	0.058	0.010	0.000	0.002	0.022	0.015	0.018	0.064	0.000	0.000	0.037	0.541	0.872	425	230
	ROAD_D	ROAD_D 12	43	317	0.035	0.119	0.001	0.083	0.076	0.053	0.010	0.000	0.001	0.020	0.014	0.015	0.058	0.000	0.000	0.037	0.523	0.843	317	166
	ROAD_E	ROAD_E 12	43	32	0.035	0.119	0.001	0.083	0.076	0.053	0.010	0.000	0.001	0.020	0.014	0.015	0.058	0.000	0.000	0.037	0.523	0.843	32	17
	ROAD_F	ROAD_F 12	61	974	0.011	0.035	0.001	0.068	0.046	0.117	0.011	0.002	0.001	0.011	0.011	0.012	0.029	0.000	0.047	0.012	0.414	0.667	974	403
																							Total NOx Emission	23335

Year 2026 1300 to 1400 hour Traffic Data

Road Name			Traffic Flow (veh/hr)	PC	Taxi	LGV4	LGV5	LGV6	HGV7	HGV8 / HGV9	PLB	PV4	PV5	NFB6	NFB7	NFB8 / NFB9	FBSD	FBDD	MC
D3_1	13	D3_1 13	59	24	10	0	10	4	5	0	0	0	0	1	1	1	0	0	2
D3_2	13	D3_2 13	34	11	6	0	5	2	3	0	4	0	0	1	0	1	0	0	1
D3_3	13	D3_3 13	34	11	6	0	5	2	3	0	4	0	0	1	0	1	0	0	1
D3_4	13	D3_4 13	16	3	3	0	4	2	0	0	4	0	0	0	0	0	0	0	0
D3_5	13	D3_5 13	34	13	5	0	6	2	2	0	4	0	0	0	0	0	0	0	1
D3_6	13	D3_6 13	854	339	147	2	152	64	67	3	9	1	7	11	7	12	0	0	32
D3_7	13	D3_7 13	342	154	67	1	47	19	21	1	0	1	3	5	3	6	0	0	15
D3_8	13	D3_8 13	236	108	47	0	31	13	14	1	0	0	2	3	2	4	0	0	10
D3_9	13	D3_9 13	1706	736	315	3	264	109	114	6	9	3	15	22	15	26	0	0	70
D3_10	13	D3_10 13	82	40	17	0	9	4	3	0	0	0	1	1	1	1	0	0	4
D3_11	13	D3_11 13	1714	739	317	3	264	110	116	6	9	3	14	22	15	27	0	0	71
D3_12	13	D3_12 13	128	60	26	0	16	7	7	0	0	0	1	2	1	2	0	0	6
D3_13	13	D3_13 13	1698	727	315	3	261	109	115	6	8	3	14	23	16	27	0	0	70
D3_14	13	D3_14 13	1651	781	351	2	205	84	73	3	0	2	13	21	15	26	0	0	74
D3_15	13	D3_15 13	1648	779	350	2	204	84	73	3	0	2	14	21	16	26	0	0	74
D3_16	13	D3_16 13	856	377	227	1	103	43	29	1	0	2	7	11	7	13	0	0	36
D4_1	13	D4_1 13	1452	638	224	3	235	97	108	7	8	2	12	20	14	23	0	0	61
D4_2	13	D4_2 13	1461	644	226	3	237	98	107	6	8	2	12	20	14	23	0	0	61
D4_3	13	D4_3 13	1461	644	226	3	237	98	107	6	8	2	12	20	14	23	0	0	61
SCR_WB	13	SCR_WB 13	595	246	98	1	105	43	42	2	0	1	6	9	7	11	0	0	23
SCR_EB	13	SCR_EB 13	599	240	103	1	108	45	45	4	0	1	5	8	6	10	0	0	23
CYS_1	13	CYS_1 13	1495	688	229	3	261	109	73	4	9	1	9	14	10	16	0	0	66
CYS_2	13	CYS_2 13	369	158	64	1	77	32	12	1	0	0	2	3	2	3	0	0	15
CYS_3	13	CYS_3 13	1294	597	187	3	229	95	66	4	8	2	8	13	9	16	0	0	57
T2	13	T2 13	1860	878	105	4	363	151	230	10	0	2	6	9	7	11	0	0	84
Sunken Rd	13	Sunken Rd 13	787	315	137	2	142	59	63	4	0	1	6	10	7	11	0	0	30
Sheung Yeut Road_1	13	Sheung Yeut Road_1 13	685	181	101	2	179	74	27	2	50	1	7	11	8	13	0	14	17
Sheung Yuet Road_2	13	Sheung Yuet Road_2 13	724	207	98	2	197	82	32	3	40	1	6	9	7	11	0	12	20
Sheung Yuet Road_3	13	Sheung Yuet Road_3 13	808	230	114	2	201	84	36	4	65	1	5	8	6	9	1	21	22
Sheung Yuet Road_4	13	Sheung Yuet Road_4 13	1048	316	99	3	326	134	49	3	37	1	7	10	7	12	0	15	30
Wang Tung Street_1	13	Wang Tung Street_1 13	65	25	10	0	16	7	4	1	0	0	0	0	0	0	0	0	2
ROAD_G	13	ROAD_G 13	532	182	89	1	125	52	43	5	0	1	3	5	3	5	0	0	18
Lam Fung Street	13	Lam Fung Street 13	296	98	36	1	72	30	13	1	14	1	4	6	4	7	0	0	9
Wang Ching Street_1	13	Wang Ching Street_1 13	484	138	56	1	143	60	30	3	9	1	5	9	6	10	0	0	13
Wang Ching Street_2	13	Wang Ching Street_2 13	454	133	54	1	112	46	30	7	42	0	3	5	3	5	0	0	12
Sheung Yee Road_1	13	Sheung Yee Road_1 13	450	141	51	1	98	41	19	2	55	1	4	6	4	7	0	9	14
Sheung Yee Road_2	13	Sheung Yee Road_2 13	381	132	53	1	58	24	12	1	45	1	6	9	6	10	0	11	13
Wang Kwong Road_1	13	Wang Kwong Road_1 13	509	145	55	1	121	50	21	1	49	1	7	10	7	12	0	13	14
Wang Kwong Road_2	13	Wang Kwong Road_2 13	317	104	36	1	98	41	13	1	7	0	1	1	1	1	0	3	10
Wang Kwong Road_3	13	Wang Kwong Road_3 13	263	84	68	1	58	24	10	2	0	0	2	2	2	3	0	0	8
Kai Fuk Road	13	Kai Fuk Road 13	2609	940	355	5	596	248	238	29	3	3	16	24	16	26	0	24	89
Kwung Tong Bypass	13	Kwung Tong Bypass 13	4064	1391	250	12	1102	459	402	18	24	8	37	57	41	67	0	63	134
ROAD_A	13	ROAD_A 13	3046	1357	306	6	574	238	321	17	0	3	17	26	20	32	0	0	129
ROAD_B	13	ROAD_B 13	38	5	3	0	17	7	4	0	0	0	0	0	0	0	0	0	0
ROAD_C	13	ROAD_C 13	324	148	56	1	60	25	10	1	0	0	2	3	2	3	0	0	14
ROAD_D	13	ROAD_D 13	278	131	49	1	48	20	8	1	0	0	1	2	1	3	0	0	13
ROAD_E	13	ROAD_E 13	28	13	5	0	5	2	1	0	0	0	0	0	0	0	0	0	1
ROAD_F	13	ROAD_F 13	1422	580	168	3	296	122	122	17	3	1	7	11	7	13	0	16	55

Composite Emission Rate, NOx

Road Name	Hour	Average Speed	Traffic Flow (veh/hr)	PC	Taxi	LGV3	LGV4	LGV6	HGV7	HGV8 or HGV9	PLB	PV4	PV5	NFB6	NFB7	NFB8 or NFB9	FBSD	FBDD	MC	g/km-veh	g/mile-veh	Flow Rate	NOx Emission (g/km)
D3_1	D3_1 13	43	59	0.029	0.092	0.002	0.128	0.117	0.204	0.018	0.000	0.001	0.010	0.020	0.023	0.080	0.000	0.000	0.031	0.754	1.216	59	44
D3_2	D3_2 13	43	34	0.024	0.087	0.002	0.107	0.097	0.203	0.020	0.132	0.001	0.012	0.023	0.028	0.095	0.000	0.000	0.025	0.854	1.378	34	29
D3_3	D3_3 13	43	34	0.024	0.087	0.002	0.107	0.097	0.203	0.020	0.132	0.001	0.012	0.023	0.028	0.095	0.000	0.000	0.025	0.854	1.378	34	29
D3_4	D3_4 13	43	16	0.012	0.091	0.003	0.193	0.174	0.000	0.000	0.282	0.000	0.000	0.000	0.000	0.000	0.000	0.000	0.012	0.766	1.235	16	12
D3_5	D3_5 13	43	34	0.027	0.075	0.002	0.118	0.106	0.155	0.015	0.130	0.000	0.005	0.011	0.013	0.042	0.000	0.000	0.029	0.728	1.174	34	25
D3_6	D3_6 13	43	854	0.028	0.090	0.002	0.130	0.118	0.208	0.018	0.010	0.001	0.010	0.019	0.022	0.077	0.000	0.000	0.030	0.763	1.231	854	651
D3_7	D3_7 13	43	342	0.032	0.102	0.001	0.100	0.090	0.161	0.015	0.000	0.001	0.011	0.022	0.025	0.087	0.000	0.000	0.035	0.684	1.103	342	234
D3_8	D3_8 13	43	236	0.033	0.104	0.001	0.096	0.086	0.153	0.015	0.000	0.001	0.011	0.022	0.025	0.087	0.000	0.000	0.036	0.670	1.081	236	158
D3_9	D3_9 13	43	1706	0.031	0.097	0.002	0.112	0.101	0.177	0.018	0.005	0.001	0.010	0.020	0.023	0.080	0.000	0.000	0.033	0.709	1.144	1706	1210
D3_10	D3_10 13	43	82	0.035	0.111	0.001	0.080	0.072	0.109	0.010	0.000	0.001	0.011	0.024	0.028	0.093	0.000	0.000	0.038	0.612	0.987	82	50
D3_11	D3_11 13	43	1714	0.031	0.097	0.002	0.112	0.101	0.178	0.018	0.005	0.001	0.010	0.020	0.023	0.082	0.000	0.000	0.034	0.712	1.148	1714	1220
D3_12	D3_12 13	43	128	0.033	0.106	0.001	0.091	0.082	0.145	0.013	0.000	0.001	0.011	0.022	0.025	0.093	0.000	0.000	0.036	0.659	1.063	128	84
D3_13	D3_13 13	43	1698	0.031	0.097	0.002	0.112	0.101	0.179	0.018	0.005	0.001	0.010	0.021	0.024	0.085	0.000	0.000	0.033	0.718	1.158	1698	1219
D3_14	D3_14 13	43	1651	0.034	0.111	0.001	0.090	0.081	0.117	0.010	0.000	0.001	0.010	0.020	0.023	0.082	0.000	0.000	0.037	0.616	0.994	1651	1017
D3_15	D3_15 13	43	1648	0.034	0.111	0.001	0.090	0.081	0.117	0.010	0.000	0.001	0.010	0.020	0.024	0.082	0.000	0.000	0.037	0.618	0.996	1648	1018
D3_16	D3_16 13	43	856	0.031	0.139	0.001	0.087	0.079	0.090	0.005	0.000	0.001	0.010	0.019	0.022	0.079	0.000	0.000	0.034	0.598	0.964	856	512
D4_1	D4_1 13	43	1452	0.031	0.081	0.002	0.118	0.106	0.195	0.023	0.006	0.001	0.010	0.021	0.024	0.085	0.000	0.000	0.034	0.736	1.187	1452	1069
D4_2	D4_2 13	43	1461	0.031	0.081	0.002	0.118	0.106	0.194	0.020	0.006	0.001	0.010	0.021	0.024	0.085	0.000	0.000	0.034	0.732	1.181	1461	1070
D4_3	D4_3 13	43	1461	0.031	0.081	0.002	0.118	0.106	0.194	0.020	0.006	0.001	0.010	0.021	0.024	0.085	0.000	0.000	0.034	0.732	1.181	1461	1070
SCR_WB	SCR_WB 13	43	595	0.030	0.087	0.002	0.129	0.116	0.184	0.020	0.000	0.001	0.012	0.023	0.028	0.095	0.000	0.000	0.032	0.758	1.222	595	451
SCR_EB	SCR_EB 13	43	599	0.029	0.090	0.002	0.131	0.119	0.197	0.030	0.000	0.001	0.011	0.021	0.025	0.085	0.000	0.000	0.031	0.772	1.245	599	462
CYS_1	CYS_1 13	43	1495	0.033	0.080	0.002	0.127	0.116	0.129	0.015	0.006	0.000	0.007	0.015	0.018	0.058	0.000	0.000	0.036	0.642	1.035	1495	960
CYS_2	CYS_2 13	43	369	0.031	0.091	0.002	0.151	0.137	0.084	0.010	0.000	0.000	0.006	0.011	0.013	0.048	0.000	0.000	0.033	0.616	0.994	369	227
CYS_3	CYS_3 13	43	1294	0.033	0.076	0.002	0.129	0.116	0.134	0.015	0.007	0.001	0.008	0.015	0.018	0.064	0.000	0.000	0.036	0.653	1.053	1294	845
T2	T2 13	75	1860	0.009	0.019	0.001	0.102	0.068	0.175	0.010	0.000	0.000	0.002	0.005	0.006	0.013	0.000	0.000	0.011	0.422	0.680	1860	784
Sunken Rd	Sunken Rd 13	43	787	0.029	0.091	0.002	0.132	0.118	0.211	0.023	0.000	0.001	0.010	0.019	0.022	0.077	0.000	0.000	0.031	0.764	1.232	787	601
Sheung Yeut Road_1	Sheung Yeut Road_1 13	43	685	0.019	0.077	0.002	0.189	0.171	0.103	0.015	0.075	0.001	0.012	0.024	0.028	0.098	0.004	0.099	0.020	0.938	1.514	685	643
Sheung Yuet Road_2	Sheung Yuet Road_2 13	43	724	0.020	0.071	0.002	0.197	0.178	0.115	0.023	0.057	0.001	0.010	0.019	0.023	0.077	0.000	0.082	0.022	0.897	1.447	724	650
Sheung Yuet Road_3	Sheung Yuet Road_3 13	43	808	0.020	0.074	0.002	0.181	0.164	0.116	0.028	0.083	0.000	0.007	0.015	0.018	0.061	0.009	0.125	0.022	0.926	1.493	808	748
Sheung Yuet Road_4	Sheung Yuet Road_4 13	43	1048	0.022	0.049	0.003	0.226	0.203	0.124	0.013	0.037	0.000	0.008	0.015	0.017	0.058	0.000	0.070	0.023	0.867	1.398	1048	908
Wang Tung Street_1	Wang Tung Street_1 13	43	65	0.027	0.077	0.003	0.179	0.161	0.166	0.050	0.000	0.000	0.002	0.005	0.005	0.016	0.000	0.000	0.030	0.721	1.163	65	47
ROAD_G	ROAD_G 13	43	532	0.024	0.088	0.002	0.171	0.155	0.213	0.045	0.000	0.000	0.007	0.014	0.015	0.053	0.000	0.000	0.027	0.815	1.315	532	433
Lam Fung Street	Lam Fung Street 13	43	296	0.024	0.063	0.003	0.177	0.160	0.116	0.020	0.049	0.001	0.016	0.032	0.038	0.127	0.000	0.000	0.025	0.850	1.372	296	252
Wang Ching Street_1	Wang Ching Street_1 13	43	484	0.020	0.060	0.003	0.215	0.195	0.163	0.030	0.019	0.001	0.013	0.028	0.033	0.111	0.000	0.000	0.022	0.913	1.473	484	442
Wang Ching Street_2	Wang Ching Street_2 13	43	454	0.021	0.063	0.002	0.179	0.162	0.173	0.073	0.096	0.000	0.008	0.015	0.018	0.064	0.000	0.000	0.022	0.896	1.445	454	406
Sheung Yee Road_1	Sheung Yee Road_1 13	43	450	0.022	0.059	0.002	0.158	0.143	0.109	0.020	0.126	0.001	0.010	0.019	0.022	0.080	0.004	0.096	0.024	0.895	1.444	450	403
Sheung Yee Road_2	Sheung Yee Road_2 13	43	381	0.025	0.072	0.002	0.111	0.100	0.084	0.015	0.121	0.001	0.018	0.035	0.041	0.143	0.009	0.135	0.027	0.939	1.515	381	358
Wang Kwong Road_1	Wang Kwong Road_1 13	43	509	0.020	0.057	0.002	0.172	0.156	0.108	0.013	0.100	0.001	0.016	0.031	0.037	0.127	0.004	0.127	0.022	0.994	1.603	509	505
Wang Kwong Road_2	Wang Kwong Road_2 13	43	317	0.024	0.060	0.003	0.224	0.203	0.111	0.010	0.024	0.000	0.002	0.005	0.005	0.016	0.000	0.039	0.025	0.750	1.209	317	238
Wang Kwong Road_3	Wang Kwong Road_3 13	43	263	0.023	0.135	0.002	0.160	0.144	0.103	0.035	0.000	0.000	0.007	0.014	0.018	0.058	0.000	0.000	0.024	0.724	1.167	263	190
Kai Fuk Road	Kai Fuk Road 13	59	2609	0.008	0.047	0.001	0.130	0.088	0.131	0.021	0.001	0.000	0.003	0.009	0.009	0.023	0.000	0.030	0.009	0.511	0.825	2609	1334
Kwung Tong Bypass	Kwung Tong Bypass 13	59	4064	0.007	0.021	0.002	0.154	0.105	0.143	0.009	0.004	0.001	0.005	0.014	0.015	0.038	0.000	0.052	0.008	0.578	0.932	4064	2348
ROAD_A	ROAD_A 13	75	3046	0.009	0.033	0.001	0.098	0.066	0.149	0.010	0.000	0.000	0.003	0.008	0.010	0.024	0.000	0.000	0.011	0.422	0.681	3046	1286
ROAD_B	ROAD_B 13	43	38	0.009	0.038	0.004	0.334	0.302	0.245	0.045	0.000	0.000	0.005	0.011	0.013	0.042	0.000	0.000	0.011	1.060	1.710	38	40
ROAD_C	ROAD_C 13	43	324	0.033	0.091	0.002	0.134	0.122	0.082	0.015	0.000	0.000	0.006	0.012	0.013	0.048	0.000	0.000	0.036	0.593	0.956	324	192
ROAD_D	ROAD_D 13	43	278	0.034	0.093	0.002	0.126	0.114	0.076	0.015	0.000	0.000	0.006	0.012	0.013	0.048	0.000	0.000	0.037	0.575	0.927	278	160
ROAD_E	ROAD_E 13	43	28	0.034	0.093	0.002	0.126	0.114	0.076	0.015	0.000	0.000	0.006	0.012	0.013	0.048	0.000	0.000	0.037	0.575	0.927	28	16
ROAD_F	ROAD_F 13	59	1422	0.009	0.041	0.001	0.118	0.080	0.124	0.023	0.001	0.000	0.003	0.008	0.008	0.021	0.000	0.037	0.010	0.484	0.780	1422	688
																						Total NOx Emission	27340

Year 2026 1400 to 1500 hour Traffic Data

Road Name			Traffic Flow (veh/hr)	PC	Taxi	LGV4	LGV5	LGV6	HGV7	HGV8 / HGV9	PLB	PV4	PV5	NFB6	NFB7	NFB8 / NFB9	FBSD	FBDD	MC
D3_1	14	D3_1 14	66	26	11	0	12	5	6	0	0	0	0	1	0	1	0	0	2
D3_2	14	D3_2 14	37	12	6	0	6	2	3	0	5	0	0	0	0	1	0	0	1
D3_3	14	D3_3 14	37	12	6	0	6	2	3	0	5	0	0	0	0	1	0	0	1
D3_4	14	D3_4 14	18	3	3	0	5	2	0	0	5	0	0	0	0	0	0	0	0
D3_5	14	D3_5 14	38	14	5	0	7	3	2	0	5	0	0	0	0	0	0	0	1
D3_6	14	D3_6 14	952	369	160	2	181	75	80	4	9	1	6	10	7	11	0	0	35
D3_7	14	D3_7 14	378	167	73	1	56	23	25	1	0	1	3	4	3	5	0	0	16
D3_8	14	D3_8 14	261	118	51	0	37	15	16	1	0	0	2	3	2	4	0	0	11
D3_9	14	D3_9 14	1891	802	345	4	312	129	135	7	9	3	13	20	14	23	0	0	76
D3_10	14	D3_10 14	91	44	19	0	11	4	4	0	0	0	1	1	1	1	0	0	4
D3_11	14	D3_11 14	1899	806	345	4	314	129	137	7	9	3	12	20	14	24	0	0	77
D3_12	14	D3_12 14	142	65	28	0	19	8	8	0	0	0	1	2	1	2	0	0	6
D3_13	14	D3_13 14	1881	791	344	4	310	128	137	7	8	3	13	21	15	24	0	0	75
D3_14	14	D3_14 14	1818	850	381	3	242	101	86	4	0	3	12	19	14	22	0	0	82
D3_15	14	D3_15 14	1818	849	382	3	242	100	87	4	0	3	13	20	14	23	0	0	81
D3_16	14	D3_16 14	944	411	248	1	121	50	35	1	0	1	7	10	7	12	0	0	39
D4_1	14	D4_1 14	1613	695	244	3	280	116	127	7	9	2	11	18	12	21	0	0	66
D4_2	14	D4_2 14	1622	701	246	3	281	117	127	7	9	2	11	18	12	20	0	0	67
D4_3	14	D4_3 14	1622	701	246	3	281	117	127	7	9	2	11	18	12	20	0	0	67
SCR_WB	14	SCR_WB 14	662	269	107	1	125	52	50	3	0	1	5	8	6	9	0	0	26
SCR_EB	14	SCR_EB 14	666	262	112	1	129	53	53	5	0	1	5	7	5	9	0	0	25
CYS_1	14	CYS_1 14	1663	750	250	3	311	129	86	5	9	2	8	13	9	16	0	0	71
CYS_2	14	CYS_2 14	412	172	69	1	91	38	14	1	0	0	2	2	2	3	0	0	16
CYS_3	14	CYS_3 14	1441	651	204	3	272	113	79	4	9	1	7	12	9	14	0	0	62
T2	14	T2 14	2096	959	114	4	431	179	271	13	0	2	6	8	6	10	0	0	91
Sunken Rd	14	Sunken Rd 14	877	343	149	2	169	70	75	4	0	1	6	9	6	11	0	0	33
Sheung Yeut Road_1	14	Sheung Yeut Road_1 14	769	198	111	2	213	88	32	2	54	1	6	10	7	11	0	15	19
Sheung Yuet Road_2	14	Sheung Yuet Road_2 14	815	226	107	2	233	97	38	4	43	1	5	8	6	10	0	13	22
Sheung Yuet Road_3	14	Sheung Yuet Road_3 14	905	251	125	3	239	99	42	5	69	1	5	7	5	9	0	22	24
Sheung Yuet Road_4	14	Sheung Yuet Road_4 14	1185	344	108	4	387	160	58	3	40	1	6	9	7	11	0	17	33
Wang Tung Street_1	14	Wang Tung Street_1 14	73	27	10	0	19	8	5	1	0	0	0	0	0	0	0	0	3
ROAD_G	14	ROAD_G 14	598	198	97	2	149	62	51	5	0	1	2	4	3	5	0	0	19
Lam Fung Street	14	Lam Fung Street 14	330	106	39	1	86	36	15	1	15	1	4	6	4	7	0	0	10
Wang Ching Street_1	14	Wang Ching Street_1 14	544	150	60	2	170	71	35	4	9	1	5	8	5	9	0	0	14
Wang Ching Street_2	14	Wang Ching Street_2 14	507	144	59	1	132	55	35	8	44	1	3	4	3	5	0	0	14
Sheung Yee Road_1	14	Sheung Yee Road_1 14	500	154	56	1	116	48	22	2	59	1	4	5	4	6	0	10	15
Sheung Yee Road_2	14	Sheung Yee Road_2 14	417	144	58	1	69	29	15	1	48	1	5	8	5	9	0	11	14
Wang Kwong Road_1	14	Wang Kwong Road_1 14	569	159	60	1	144	60	25	1	53	1	6	9	7	11	0	14	15
Wang Kwong Road_2	14	Wang Kwong Road_2 14	359	114	40	1	116	48	16	1	8	0	0	1	0	1	0	3	11
Wang Kwong Road_3	14	Wang Kwong Road_3 14	294	91	74	1	69	29	12	2	0	0	1	2	1	3	0	0	9
Kai Fuk Road	14	Kai Fuk Road 14	2933	1026	385	6	708	294	282	35	3	3	12	21	15	24	0	24	97
Kwung Tong Bypass	14	Kwung Tong Bypass 14	4572	1516	272	14	1310	543	476	21	27	5	32	50	37	60	0	66	144
ROAD_A	14	ROAD_A 14	3414	1479	333	7	681	282	381	19	0	3	15	26	17	29	0	0	142
ROAD_B	14	ROAD_B 14	44	6	3	0	21	9	4	0	0	0	0	0	0	0	0	0	1
ROAD_C	14	ROAD_C 14	360	161	61	1	71	30	12	1	0	0	1	2	1	3	0	0	15
ROAD_D	14	ROAD_D 14	309	143	54	1	57	24	10	1	0	0	1	2	1	2	0	0	14
ROAD_E	14	ROAD_E 14	31	14	5	0	6	2	1	0	0	0	0	0	0	0	0	0	1
ROAD_F	14	ROAD_F 14	1593	632	182	3	351	145	145	19	3	2	6	10	6	11	0	16	61

Composite Emission Rate, NOx

Road Name	Hour	Average Speed	Traffic Flow (veh/hr)	PC	Taxi	LGV3	LGV4	LGV6	HGV7	HGV8 or HGV9	PLB	PV4	PV5	NFB6	NFB7	NFB8 or NFB9	FBSD	FBDD	MC	g/km-veh	g/mile-veh	Flow Rate	NOx Emission (g/km)
D3_1	D3_1 14	42	66	0.028	0.091	0.002	0.140	0.125	0.222	0.023	0.000	0.001	0.008	0.015	0.018	0.064	0.000	0.000	0.031	0.768	1.238	66	51
D3_2	D3_2 14	42	37	0.023	0.086	0.002	0.117	0.104	0.220	0.020	0.128	0.001	0.010	0.020	0.023	0.080	0.000	0.000	0.025	0.860	1.387	37	32
D3_3	D3_3 14	42	37	0.023	0.086	0.002	0.117	0.104	0.220	0.020	0.128	0.001	0.010	0.020	0.023	0.080	0.000	0.000	0.025	0.860	1.387	37	32
D3_4	D3_4 14	42	18	0.011	0.089	0.003	0.208	0.187	0.000	0.000	0.270	0.000	0.000	0.000	0.000	0.000	0.000	0.000	0.012	0.781	1.260	18	14
D3_5	D3_5 14	42	38	0.027	0.074	0.002	0.128	0.115	0.167	0.015	0.125	0.000	0.005	0.009	0.010	0.037	0.000	0.000	0.028	0.744	1.200	38	28
D3_6	D3_6 14	42	952	0.028	0.089	0.002	0.141	0.126	0.225	0.023	0.010	0.001	0.008	0.015	0.018	0.062	0.000	0.000	0.030	0.778	1.254	952	740
D3_7	D3_7 14	42	378	0.032	0.102	0.001	0.110	0.098	0.174	0.018	0.000	0.001	0.009	0.018	0.021	0.072	0.000	0.000	0.035	0.690	1.113	378	261
D3_8	D3_8 14	42	261	0.032	0.104	0.001	0.105	0.094	0.165	0.018	0.000	0.001	0.009	0.018	0.021	0.072	0.000	0.000	0.035	0.674	1.088	261	176
D3_9	D3_9 14	42	1891	0.030	0.097	0.002	0.122	0.109	0.190	0.018	0.005	0.001	0.009	0.016	0.019	0.064	0.000	0.000	0.033	0.715	1.153	1891	1352
D3_10	D3_10 14	42	91	0.035	0.111	0.001	0.087	0.078	0.120	0.010	0.000	0.001	0.010	0.019	0.023	0.078	0.000	0.000	0.037	0.611	0.985	91	56
D3_11	D3_11 14	42	1899	0.030	0.096	0.002	0.122	0.109	0.191	0.018	0.005	0.001	0.008	0.016	0.019	0.067	0.000	0.000	0.033	0.718	1.157	1899	1363
D3_12	D3_12 14	42	142	0.033	0.106	0.001	0.100	0.089	0.158	0.015	0.000	0.001	0.010	0.018	0.022	0.075	0.000	0.000	0.036	0.662	1.068	142	94
D3_13	D3_13 14	42	1881	0.030	0.097	0.002	0.122	0.109	0.194	0.018	0.005	0.001	0.008	0.017	0.021	0.070	0.000	0.000	0.033	0.725	1.170	1881	1365
D3_14	D3_14 14	42	1818	0.034	0.111	0.001	0.099	0.089	0.126	0.010	0.000	0.001	0.008	0.016	0.019	0.064	0.000	0.000	0.037	0.615	0.992	1818	1119
D3_15	D3_15 14	42	1818	0.033	0.111	0.001	0.098	0.088	0.128	0.010	0.000	0.001	0.008	0.017	0.019	0.067	0.000	0.000	0.036	0.619	0.998	1818	1125
D3_16	D3_16 14	42	944	0.031	0.140	0.001	0.095	0.085	0.098	0.005	0.000	0.000	0.008	0.016	0.019	0.067	0.000	0.000	0.034	0.601	0.970	944	567
D4_1	D4_1 14	42	1613	0.031	0.080	0.002	0.128	0.115	0.210	0.023	0.006	0.001	0.008	0.017	0.019	0.070	0.000	0.000	0.033	0.744	1.200	1613	1200
D4_2	D4_2 14	42	1622	0.031	0.080	0.002	0.128	0.115	0.209	0.023	0.006	0.001	0.008	0.017	0.019	0.067	0.000	0.000	0.033	0.740	1.193	1622	1200
D4_3	D4_3 14	42	1622	0.031	0.080	0.002	0.128	0.115	0.209	0.023	0.006	0.001	0.008	0.017	0.019	0.067	0.000	0.000	0.033	0.740	1.193	1622	1200
SCR_WB	SCR_WB 14	42	662	0.029	0.086	0.002	0.140	0.125	0.199	0.020	0.000	0.001	0.010	0.019	0.023	0.075	0.000	0.000	0.032	0.760	1.226	662	503
SCR_EB	SCR_EB 14	42	666	0.028	0.089	0.002	0.143	0.128	0.213	0.036	0.000	0.000	0.008	0.017	0.021	0.070	0.000	0.000	0.030	0.784	1.265	666	522
CYS_1	CYS_1 14	42	1663	0.032	0.080	0.002	0.138	0.124	0.137	0.015	0.006	0.000	0.006	0.012	0.014	0.051	0.000	0.000	0.035	0.653	1.053	1663	1086
CYS_2	CYS_2 14	42	412	0.030	0.089	0.002	0.164	0.146	0.090	0.013	0.000	0.000	0.005	0.009	0.010	0.038	0.000	0.000	0.033	0.630	1.016	412	259
CYS_3	CYS_3 14	42	1441	0.032	0.075	0.002	0.140	0.125	0.145	0.015	0.007	0.000	0.006	0.013	0.015	0.051	0.000	0.000	0.035	0.663	1.069	1441	955
T2	T2 14	75	2096	0.009	0.018	0.001	0.107	0.072	0.183	0.011	0.000	0.000	0.002	0.004	0.004	0.011	0.000	0.000	0.011	0.434	0.700	2096	910
Sunken Rd	Sunken Rd 14	42	877	0.028	0.090	0.002	0.143	0.127	0.226	0.023	0.000	0.001	0.008	0.015	0.018	0.064	0.000	0.000	0.031	0.776	1.251	877	680
Sheung Yeut Road_1	Sheung Yeut Road_1 14	42	769	0.018	0.077	0.002	0.205	0.183	0.109	0.015	0.073	0.001	0.010	0.019	0.023	0.078	0.004	0.098	0.020	0.936	1.509	769	720
Sheung Yuet Road_2	Sheung Yuet Road_2 14	42	815	0.020	0.069	0.003	0.212	0.190	0.124	0.023	0.056	0.000	0.008	0.015	0.018	0.064	0.000	0.081	0.022	0.904	1.459	815	737
Sheung Yuet Road_3	Sheung Yuet Road_3 14	42	905	0.020	0.073	0.003	0.195	0.175	0.124	0.028	0.080	0.000	0.006	0.012	0.015	0.051	0.004	0.120	0.022	0.928	1.496	905	840
Sheung Yuet Road_4	Sheung Yuet Road_4 14	42	1185	0.021	0.048	0.003	0.241	0.216	0.130	0.013	0.035	0.000	0.006	0.012	0.014	0.048	0.000	0.068	0.022	0.879	1.417	1185	1042
Wang Tung Street_1	Wang Tung Street_1 14	42	73	0.027	0.075	0.003	0.192	0.171	0.176	0.051	0.000	0.000	0.001	0.003	0.003	0.011	0.000	0.000	0.029	0.741	1.195	73	54
ROAD_G	ROAD_G 14	42	598	0.024	0.086	0.003	0.184	0.165	0.226	0.046	0.000	0.000	0.005	0.011	0.013	0.043	0.000	0.000	0.026	0.831	1.341	598	497
Lam Fung Street	Lam Fung Street 14	42	330	0.023	0.063	0.003	0.192	0.172	0.125	0.020	0.047	0.001	0.013	0.026	0.031	0.107	0.000	0.000	0.025	0.849	1.369	330	280
Wang Ching Street_1	Wang Ching Street_1 14	42	544	0.020	0.059	0.003	0.232	0.208	0.173	0.036	0.018	0.001	0.011	0.022	0.026	0.091	0.000	0.000	0.021	0.919	1.481	544	500
Wang Ching Street_2	Wang Ching Street_2 14	42	507	0.020	0.062	0.002	0.193	0.173	0.184	0.076	0.092	0.000	0.007	0.012	0.015	0.051	0.000	0.000	0.022	0.910	1.467	507	462
Sheung Yee Road_1	Sheung Yee Road_1 14	42	500	0.022	0.059	0.002	0.171	0.153	0.117	0.020	0.123	0.001	0.008	0.015	0.018	0.064	0.004	0.095	0.024	0.898	1.448	500	449
Sheung Yee Road_2	Sheung Yee Road_2 14	42	417	0.025	0.073	0.002	0.123	0.110	0.093	0.015	0.119	0.001	0.015	0.029	0.033	0.118	0.009	0.132	0.027	0.924	1.490	417	386
Wang Kwong Road_1	Wang Kwong Road_1 14	42	569	0.020	0.056	0.002	0.187	0.168	0.116	0.013	0.098	0.001	0.013	0.026	0.031	0.104	0.004	0.125	0.022	0.985	1.589	569	560
Wang Kwong Road_2	Wang Kwong Road_2 14	42	359	0.023	0.059	0.003	0.240	0.215	0.117	0.010	0.023	0.000	0.001	0.003	0.003	0.011	0.000	0.034	0.024	0.765	1.234	359	275
Wang Kwong Road_3	Wang Kwong Road_3 14	42	294	0.022	0.133	0.002	0.173	0.155	0.109	0.036	0.000	0.000	0.006	0.012	0.013	0.048	0.000	0.000	0.024	0.734	1.184	294	216
Kai Fuk Road	Kai Fuk Road 14	56	2933	0.008	0.047	0.001	0.143	0.096	0.143	0.024	0.001	0.000	0.002	0.007	0.008	0.019	0.000	0.027	0.009	0.535	0.862	2933	1568
Kwung Tong Bypass	Kwung Tong Bypass 14	56	4572	0.007	0.021	0.002	0.169	0.113	0.155	0.009	0.004	0.000	0.004	0.011	0.013	0.031	0.000	0.048	0.008	0.597	0.964	4572	2732
ROAD_A	ROAD_A 14	75	3414	0.008	0.032	0.001	0.104	0.069	0.158	0.010	0.000	0.000	0.002	0.007	0.007	0.019	0.000	0.000	0.010	0.431	0.694	3414	1470
ROAD_B	ROAD_B 14	42	44	0.009	0.036	0.004	0.349	0.312	0.255	0.046	0.000	0.000	0.004	0.008	0.010	0.032	0.000	0.000	0.010	1.075	1.734	44	47
ROAD_C	ROAD_C 14	42	360	0.032	0.090	0.002	0.147	0.131	0.088	0.015	0.000	0.000	0.005	0.009	0.010	0.038	0.000	0.000	0.035	0.602	0.971	360	217
ROAD_D	ROAD_D 14	42	309	0.033	0.092	0.002	0.137	0.123	0.082	0.015	0.000	0.000	0.005	0.009	0.010	0.038	0.000	0.000	0.036	0.583	0.940	309	180
ROAD_E	ROAD_E 14	42	31	0.033	0.092	0.002	0.137	0.123	0.082	0.015	0.000	0.000	0.005	0.009	0.010	0.038	0.000	0.000	0.036	0.583	0.940	31	18
ROAD_F	ROAD_F 14	56	1593	0.009	0.041	0.001	0.130	0.087	0.135	0.024	0.001	0.000	0.002	0.006	0.006	0.017	0.000	0.033	0.010	0.505	0.814	1593	804
																						Total NOx Emission	30940

Year 2026 1500 to 1600 hour Traffic Data

Road Name			Traffic Flow (veh/hr)	PC	Taxi	LGV4	LGV5	LGV6	HGV7	HGV8 / HGV9	PLB	PV4	PV5	NFB6	NFB7	NFB8 / NFB9	FBSD	FBDD	MC
D3_1	15	D3_1 15	70	28	12	0	12	5	5	0	0	0	1	1	1	2	0	0	3
D3_2	15	D3_2 15	40	13	7	0	6	2	3	0	4	0	1	1	1	1	0	0	1
D3_3	15	D3_3 15	40	13	7	0	6	2	3	0	4	0	1	1	1	1	0	0	1
D3_4	15	D3_4 15	17	3	3	0	5	2	0	0	4	0	0	0	0	0	0	0	0
D3_5	15	D3_5 15	39	15	6	0	6	3	2	0	4	0	0	0	0	1	0	0	1
D3_6	15	D3_6 15	1015	401	174	2	170	71	75	4	9	3	13	19	14	23	0	0	39
D3_7	15	D3_7 15	410	182	79	0	53	22	23	1	0	1	6	9	6	10	0	0	17
D3_8	15	D3_8 15	283	128	55	0	34	14	15	1	0	1	4	6	4	7	0	0	12
D3_9	15	D3_9 15	2034	870	372	3	293	122	127	6	8	5	26	41	30	48	0	0	82
D3_10	15	D3_10 15	99	47	21	0	10	4	4	0	0	0	1	2	2	3	0	0	5
D3_11	15	D3_11 15	2042	874	375	3	294	121	128	7	8	5	26	41	29	48	0	0	84
D3_12	15	D3_12 15	154	71	31	0	18	7	8	0	0	0	2	3	2	4	0	0	7
D3_13	15	D3_13 15	2025	859	373	3	291	120	128	7	9	6	26	41	29	49	0	0	82
D3_14	15	D3_14 15	1979	923	413	2	228	95	82	4	0	5	26	39	28	46	0	0	88
D3_15	15	D3_15 15	1976	921	415	2	227	95	81	4	0	5	25	40	28	46	0	0	88
D3_16	15	D3_16 15	1027	446	268	2	115	48	33	1	0	3	12	19	13	23	0	0	43
D4_1	15	D4_1 15	1732	754	265	3	263	108	120	6	9	4	23	36	26	42	0	0	72
D4_2	15	D4_2 15	1743	761	267	3	264	109	119	6	9	4	24	37	26	43	0	0	72
D4_3	15	D4_3 15	1743	761	267	3	264	109	119	6	9	4	24	37	26	43	0	0	72
SCR_WB	15	SCR_WB 15	712	291	116	1	117	48	47	3	0	2	11	16	11	19	0	0	28
SCR_EB	15	SCR_EB 15	714	284	121	1	121	50	50	4	0	2	9	15	11	18	0	0	27
CYS_1	15	CYS_1 15	1769	813	272	4	292	120	81	4	9	4	17	27	19	31	0	0	78
CYS_2	15	CYS_2 15	434	187	75	1	86	35	13	1	0	0	3	5	3	6	0	0	18
CYS_3	15	CYS_3 15	1535	706	221	2	256	106	74	5	8	3	15	25	17	29	0	0	68
T2	15	T2 15	2170	1038	124	4	404	168	256	12	0	2	11	18	13	21	0	0	99
Sunken Rd	15	Sunken Rd 15	935	372	162	2	158	65	70	3	0	2	12	18	13	21	0	0	36
Sheung Yeut Road_1	15	Sheung Yeut Road_1 15	804	213	119	2	199	82	30	2	49	2	12	20	14	23	0	14	21
Sheung Yuet Road_2	15	Sheung Yuet Road_2 15	847	244	115	2	219	91	36	4	40	2	11	17	12	20	0	12	23
Sheung Yuet Road_3	15	Sheung Yuet Road_3 15	937	272	135	2	224	93	40	5	65	2	9	15	10	17	0	21	26
Sheung Yuet Road_4	15	Sheung Yuet Road_4 15	1222	373	117	4	363	150	55	3	37	2	12	19	13	22	0	16	35
Wang Tung Street_1	15	Wang Tung Street_1 15	75	29	11	0	18	7	5	1	0	0	0	0	0	0	0	0	3
ROAD_G	15	ROAD_G 15	625	215	105	1	140	58	48	5	0	1	6	9	6	10	0	0	21
Lam Fung Street	15	Lam Fung Street 15	354	115	42	1	80	33	15	1	14	1	7	11	8	13	0	0	11
Wang Ching Street_1	15	Wang Ching Street_1 15	577	164	66	2	160	66	33	3	9	2	10	16	12	18	0	0	16
Wang Ching Street_2	15	Wang Ching Street_2 15	536	159	66	1	127	53	34	8	44	1	5	8	6	10	0	0	15
Sheung Yee Road_1	15	Sheung Yee Road_1 15	524	167	60	1	109	45	21	2	55	1	7	10	7	12	0	9	16
Sheung Yee Road_2	15	Sheung Yee Road_2 15	455	156	62	0	65	27	14	1	45	2	10	16	11	19	0	11	15
Wang Kwong Road_1	15	Wang Kwong Road_1 15	601	172	65	2	134	56	23	1	49	2	12	19	14	23	0	14	16
Wang Kwong Road_2	15	Wang Kwong Road_2 15	365	123	43	1	109	45	15	1	7	0	1	1	1	2	0	3	12
Wang Kwong Road_3	15	Wang Kwong Road_3 15	311	100	80	1	65	27	12	2	0	1	3	5	3	5	0	0	9
Kai Fuk Road	15	Kai Fuk Road 15	3072	1115	420	6	665	276	266	34	3	6	28	43	31	49	0	25	107
Kwung Tong Bypass	15	Kwung Tong Bypass 15	4788	1645	297	12	1231	510	448	19	24	14	67	103	74	122	0	65	158
ROAD_A	15	ROAD_A 15	3586	1604	361	7	640	264	357	20	0	7	30	50	34	57	0	0	154
ROAD_B	15	ROAD_B 15	44	6	3	0	20	8	4	0	0	0	0	0	0	1	0	0	1
ROAD_C	15	ROAD_C 15	383	175	66	1	67	28	11	1	0	1	3	5	3	5	0	0	17
ROAD_D	15	ROAD_D 15	328	154	58	1	53	22	9	1	0	1	3	4	3	5	0	0	15
ROAD_E	15	ROAD_E 15	33	16	6	0	5	2	1	0	0	0	0	0	0	0	0	0	1
ROAD_F	15	ROAD_F 15	1664	686	198	3	330	137	137	18	2	3	13	20	13	23	0	15	65

Composite Emission Rate, NOx

Road Name	Hour	Average Speed	Traffic Flow (veh/hr)	PC	Taxi	LGV3	LGV4	LGV6	HGV7	HGV8 or HGV9	PLB	PV4	PV5	NFB6	NFB7	NFB8 or NFB9	FBSD	FBDD	MC	g/km-veh	g/mile-veh	Flow Rate	NOx Emission (g/km)
D3_1	D3_1 15	41	70	0.029	0.094	0.002	0.125	0.111	0.196	0.018	0.000	0.001	0.015	0.031	0.036	0.125	0.000	0.000	0.031	0.814	1.312	70	57
D3_2	D3_2 15	42	40	0.024	0.088	0.001	0.103	0.093	0.194	0.020	0.113	0.001	0.018	0.037	0.044	0.150	0.000	0.000	0.026	0.912	1.472	40	36
D3_3	D3_3 15	42	40	0.024	0.088	0.001	0.103	0.093	0.194	0.020	0.113	0.001	0.018	0.037	0.044	0.150	0.000	0.000	0.026	0.912	1.472	40	36
D3_4	D3_4 15	42	17	0.012	0.098	0.003	0.198	0.177	0.000	0.000	0.256	0.000	0.000	0.000	0.000	0.000	0.000	0.000	0.013	0.758	1.222	17	13
D3_5	D3_5 15	42	39	0.028	0.077	0.002	0.115	0.104	0.151	0.015	0.113	0.000	0.008	0.017	0.021	0.070	0.000	0.000	0.030	0.752	1.213	39	29
D3_6	D3_6 15	41	1015	0.028	0.092	0.002	0.127	0.113	0.198	0.018	0.009	0.001	0.015	0.030	0.036	0.122	0.000	0.000	0.031	0.822	1.327	1015	835
D3_7	D3_7 15	41	410	0.032	0.103	0.001	0.097	0.085	0.153	0.015	0.000	0.001	0.017	0.034	0.040	0.138	0.000	0.000	0.035	0.753	1.214	410	309
D3_8	D3_8 15	41	283	0.033	0.105	0.001	0.092	0.082	0.145	0.013	0.000	0.001	0.017	0.035	0.040	0.138	0.000	0.000	0.035	0.737	1.188	283	208
D3_9	D3_9 15	41	2034	0.031	0.098	0.001	0.109	0.097	0.168	0.015	0.004	0.001	0.016	0.031	0.038	0.127	0.000	0.000	0.033	0.770	1.242	2034	1567
D3_10	D3_10 15	42	99	0.034	0.110	0.001	0.075	0.067	0.101	0.010	0.000	0.001	0.018	0.036	0.042	0.145	0.000	0.000	0.037	0.678	1.093	99	67
D3_11	D3_11 15	41	2042	0.031	0.098	0.001	0.109	0.096	0.168	0.018	0.004	0.001	0.015	0.031	0.036	0.127	0.000	0.000	0.033	0.770	1.243	2042	1573
D3_12	D3_12 15	41	154	0.033	0.106	0.001	0.088	0.077	0.137	0.013	0.000	0.001	0.018	0.035	0.042	0.141	0.000	0.000	0.036	0.727	1.172	154	112
D3_13	D3_13 15	41	2025	0.031	0.099	0.001	0.109	0.096	0.169	0.018	0.005	0.001	0.016	0.032	0.038	0.130	0.000	0.000	0.033	0.777	1.254	2025	1574
D3_14	D3_14 15	42	1979	0.033	0.111	0.001	0.085	0.077	0.110	0.010	0.000	0.001	0.016	0.030	0.036	0.126	0.000	0.000	0.036	0.673	1.085	1979	1332
D3_15	D3_15 15	42	1976	0.033	0.111	0.001	0.085	0.077	0.109	0.010	0.000	0.001	0.015	0.031	0.036	0.126	0.000	0.000	0.036	0.672	1.084	1976	1328
D3_16	D3_16 15	42	1027	0.031	0.139	0.001	0.083	0.074	0.086	0.005	0.000	0.001	0.015	0.029	0.033	0.121	0.000	0.000	0.034	0.653	1.053	1027	670
D4_1	D4_1 15	41	1732	0.031	0.082	0.001	0.114	0.101	0.185	0.018	0.005	0.001	0.017	0.033	0.039	0.133	0.000	0.000	0.034	0.796	1.283	1732	1378
D4_2	D4_2 15	41	1743	0.031	0.082	0.001	0.114	0.101	0.184	0.018	0.005	0.001	0.017	0.033	0.039	0.133	0.000	0.000	0.034	0.794	1.280	1743	1383
D4_3	D4_3 15	41	1743	0.031	0.082	0.001	0.114	0.101	0.184	0.018	0.005	0.001	0.017	0.033	0.039	0.133	0.000	0.000	0.034	0.794	1.280	1743	1383
SCR_WB	SCR_WB 15	41	712	0.030	0.087	0.002	0.125	0.110	0.177	0.021	0.000	0.001	0.018	0.036	0.042	0.146	0.000	0.000	0.032	0.826	1.333	712	588
SCR_EB	SCR_EB 15	41	714	0.029	0.091	0.002	0.128	0.113	0.188	0.031	0.000	0.001	0.016	0.033	0.039	0.136	0.000	0.000	0.031	0.837	1.350	714	597
CYS_1	CYS_1 15	41	1769	0.033	0.082	0.002	0.125	0.110	0.122	0.013	0.005	0.001	0.012	0.024	0.027	0.095	0.000	0.000	0.036	0.686	1.107	1769	1214
CYS_2	CYS_2 15	41	434	0.031	0.093	0.002	0.149	0.132	0.081	0.010	0.000	0.000	0.009	0.019	0.021	0.076	0.000	0.000	0.034	0.656	1.058	434	285
CYS_3	CYS_3 15	41	1535	0.033	0.077	0.001	0.126	0.111	0.130	0.015	0.006	0.001	0.012	0.025	0.029	0.103	0.000	0.000	0.036	0.706	1.139	1535	1084
T2	T2 15	75	2170	0.009	0.019	0.001	0.097	0.065	0.167	0.010	0.000	0.000	0.003	0.008	0.009	0.021	0.000	0.000	0.011	0.422	0.680	2170	915
Sunken Rd	Sunken Rd 15	41	935	0.029	0.093	0.002	0.128	0.113	0.200	0.018	0.000	0.001	0.015	0.031	0.036	0.122	0.000	0.000	0.031	0.819	1.321	935	765
Sheung Yeut Road_1	Sheung Yeut Road_1 15	42	804	0.019	0.078	0.002	0.183	0.164	0.098	0.015	0.064	0.001	0.019	0.038	0.044	0.156	0.004	0.086	0.021	0.993	1.602	804	798
Sheung Yuet Road_2	Sheung Yuet Road_2 15	41	847	0.021	0.073	0.002	0.195	0.173	0.113	0.023	0.050	0.001	0.016	0.031	0.036	0.127	0.000	0.072	0.022	0.956	1.542	847	810
Sheung Yuet Road_3	Sheung Yuet Road_3 15	42	937	0.021	0.077	0.002	0.177	0.159	0.113	0.025	0.073	0.001	0.012	0.025	0.028	0.099	0.004	0.108	0.022	0.946	1.526	937	887
Sheung Yuet Road_4	Sheung Yuet Road_4 15	41	1222	0.022	0.051	0.003	0.224	0.198	0.121	0.013	0.032	0.001	0.012	0.024	0.029	0.098	0.000	0.065	0.024	0.916	1.477	1222	1119
Wang Tung Street_1	Wang Tung Street_1 15	41	75	0.028	0.080	0.002	0.179	0.158	0.161	0.051	0.000	0.000	0.004	0.006	0.008	0.027	0.000	0.000	0.030	0.735	1.185	75	55
ROAD_G	ROAD_G 15	41	625	0.025	0.091	0.002	0.169	0.150	0.206	0.041	0.000	0.001	0.011	0.022	0.026	0.087	0.000	0.000	0.027	0.857	1.382	625	535
Lam Fung Street	Lam Fung Street 15	41	354	0.024	0.064	0.002	0.172	0.152	0.110	0.015	0.042	0.002	0.024	0.050	0.057	0.201	0.000	0.000	0.025	0.941	1.518	354	333
Wang Ching Street_1	Wang Ching Street_1 15	41	577	0.020	0.061	0.003	0.210	0.185	0.155	0.031	0.016	0.001	0.022	0.044	0.052	0.173	0.000	0.000	0.022	0.996	1.606	577	574
Wang Ching Street_2	Wang Ching Street_2 15	41	536	0.021	0.066	0.002	0.179	0.158	0.171	0.072	0.086	0.001	0.012	0.024	0.029	0.098	0.000	0.000	0.023	0.942	1.519	536	505
Sheung Yee Road_1	Sheung Yee Road_1 15	42	524	0.023	0.061	0.002	0.154	0.138	0.105	0.020	0.109	0.001	0.015	0.031	0.036	0.126	0.004	0.083	0.025	0.935	1.508	524	490
Sheung Yee Road_2	Sheung Yee Road_2 15	42	455	0.025	0.073	0.001	0.106	0.094	0.080	0.010	0.102	0.002	0.028	0.056	0.064	0.225	0.009	0.117	0.027	1.018	1.642	455	464
Wang Kwong Road_1	Wang Kwong Road_1 15	42	601	0.021	0.057	0.002	0.165	0.148	0.102	0.010	0.085	0.002	0.024	0.050	0.058	0.201	0.004	0.110	0.022	1.062	1.712	601	638
Wang Kwong Road_2	Wang Kwong Road_2 15	41	365	0.024	0.064	0.003	0.225	0.200	0.110	0.010	0.021	0.000	0.004	0.006	0.008	0.027	0.000	0.035	0.026	0.764	1.232	365	279
Wang Kwong Road_3	Wang Kwong Road_3 15	41	311	0.023	0.138	0.002	0.157	0.139	0.099	0.031	0.000	0.001	0.011	0.024	0.026	0.092	0.000	0.000	0.025	0.768	1.238	311	238
Kai Fuk Road	Kai Fuk Road 15	54	3072	0.008	0.050	0.001	0.131	0.088	0.132	0.023	0.001	0.001	0.005	0.015	0.016	0.040	0.000	0.027	0.009	0.545	0.879	3072	1675
Kwung Tong Bypass	Kwung Tong Bypass 15	54	4788	0.008	0.023	0.002	0.156	0.104	0.142	0.008	0.003	0.001	0.008	0.023	0.025	0.063	0.000	0.045	0.009	0.619	0.999	4788	2965
ROAD_A	ROAD_A 15	75	3586	0.009	0.033	0.001	0.093	0.062	0.141	0.010	0.000	0.001	0.005	0.014	0.014	0.036	0.000	0.000	0.011	0.429	0.692	3586	1539
ROAD_B	ROAD_B 15	41	44	0.010	0.040	0.004	0.337	0.299	0.244	0.046	0.000	0.000	0.009	0.017	0.021	0.070	0.000	0.000	0.011	1.109	1.788	44	49
ROAD_C	ROAD_C 15	41	383	0.033	0.093	0.002	0.132	0.118	0.078	0.015	0.000	0.001	0.010	0.019	0.021	0.076	0.000	0.000	0.036	0.632	1.020	383	242
ROAD_D	ROAD_D 15	41	328	0.034	0.095	0.002	0.123	0.110	0.072	0.010	0.000	0.001	0.010	0.019	0.021	0.076	0.000	0.000	0.037	0.610	0.983	328	200
ROAD_E	ROAD_E 15	41	33	0.034	0.095	0.002	0.123	0.110	0.072	0.010	0.000	0.001	0.010	0.019	0.021	0.076	0.000	0.000	0.037	0.610	0.983	33	20
ROAD_F	ROAD_F 15	54	1664	0.009	0.043	0.001	0.120	0.080	0.124	0.023	0.001	0.001	0.005	0.013	0.013	0.035	0.000	0.030	0.010	0.509	0.820	1664	846
																						Total NOx Emission	34603

Year 2026 1600 to 1700 hour Traffic Data

Road Name			Traffic Flow (veh/hr)	PC	Taxi	LGV4	LGV5	LGV6	HGV7	HGV8 / HGV9	PLB	PV4	PV5	NFB6	NFB7	NFB8 / NFB9	FBSD	FBDD	MC
D3_1	16	D3_1 16	73	30	13	0	11	5	5	0	0	0	1	2	1	2	0	0	3
D3_2	16	D3_2 16	677	108	486	0	5	2	3	0	5	2	10	16	11	18	0	0	10
D3_3	16	D3_3 16	688	111	493	0	6	2	3	0	6	2	10	16	11	19	0	0	10
D3_4	16	D3_4 16	665	100	489	0	5	2	0	0	5	2	9	15	11	17	0	0	9
D3_5	16	D3_5 16	677	110	485	0	6	3	2	0	5	2	9	15	11	18	0	0	11
D3_6	16	D3_6 16	2333	618	1149	2	163	68	71	3	12	6	34	52	36	61	0	0	58
D3_7	16	D3_7 16	428	193	84	0	50	21	22	1	0	1	7	10	7	12	0	0	19
D3_8	16	D3_8 16	296	136	59	0	33	14	15	1	0	1	5	7	5	9	0	0	13
D3_9	16	D3_9 16	3401	1117	1360	3	280	117	122	7	10	8	49	76	54	90	0	0	105
D3_10	16	D3_10 16	104	50	22	0	10	4	4	0	0	0	2	3	2	3	0	0	5
D3_11	16	D3_11 16	3403	1119	1362	3	281	116	121	7	10	9	49	77	53	90	0	0	107
D3_12	16	D3_12 16	162	75	33	0	17	7	8	0	0	0	3	4	3	5	0	0	7
D3_13	16	D3_13 16	3387	1104	1360	3	278	115	120	7	10	10	49	78	54	91	0	0	107
D3_14	16	D3_14 16	3083	1132	1202	3	217	91	77	3	0	8	45	69	48	80	0	0	108
D3_15	16	D3_15 16	3085	1130	1202	3	216	89	79	3	0	8	45	71	49	82	0	0	108
D3_16	16	D3_16 16	1561	550	647	1	110	46	31	2	0	5	21	34	23	39	0	0	53
D4_1	16	D4_1 16	2598	918	884	3	249	103	113	6	10	8	39	62	44	71	0	0	87
D4_2	16	D4_2 16	2608	925	885	3	250	103	113	7	10	8	39	61	43	72	0	0	89
D4_3	16	D4_3 16	2608	925	885	3	250	103	113	7	10	8	39	61	43	72	0	0	89
SCR_WB	16	SCR_WB 16	906	334	250	1	112	46	44	3	0	3	15	24	16	27	0	0	32
SCR_EB	16	SCR_EB 16	896	325	248	1	115	48	48	4	0	3	13	22	15	25	0	0	30
CYS_1	16	CYS_1 16	2299	932	639	2	277	115	77	5	12	6	26	41	29	49	0	0	89
CYS_2	16	CYS_2 16	458	199	87	1	82	34	12	1	0	1	4	6	5	7	0	0	19
CYS_3	16	CYS_3 16	2049	816	581	2	244	100	71	4	10	5	26	39	28	46	0	0	78
T2	16	T2 16	2217	1100	131	4	384	160	245	12	0	2	13	21	14	24	0	0	105
Sunken Rd	16	Sunken Rd 16	967	395	171	2	151	63	66	3	0	3	14	21	15	25	0	0	38
Sheung Yeut Road_1	16	Sheung Yeut Road_1 16	836	226	127	2	189	78	28	2	61	3	15	23	16	27	0	18	22
Sheung Yuet Road_2	16	Sheung Yuet Road_2 16	882	259	126	2	208	86	34	4	50	3	13	20	14	23	0	15	25
Sheung Yuet Road_3	16	Sheung Yuet Road_3 16	984	289	148	2	214	89	38	4	82	2	11	17	12	20	1	26	28
Sheung Yuet Road_4	16	Sheung Yuet Road_4 16	1260	397	133	4	345	143	52	3	47	3	14	22	15	26	0	20	38
Wang Tung Street_1	16	Wang Tung Street_1 16	78	31	13	0	17	7	4	1	0	0	0	0	0	0	0	0	3
ROAD_G	16	ROAD_G 16	642	229	115	1	133	55	46	5	0	1	6	10	7	12	0	0	22
Lam Fung Street	16	Lam Fung Street 16	378	124	52	1	76	32	14	1	18	2	9	13	9	15	0	0	12
Wang Ching Street_1	16	Wang Ching Street_1 16	592	173	71	2	152	63	32	4	11	2	12	19	13	22	0	0	17
Wang Ching Street_2	16	Wang Ching Street_2 16	558	169	70	1	121	50	32	7	55	1	6	10	7	12	0	0	16
Sheung Yee Road_1	16	Sheung Yee Road_1 16	563	179	69	1	106	44	20	2	68	1	8	12	9	14	0	11	17
Sheung Yee Road_2	16	Sheung Yee Road_2 16	503	168	76	1	62	26	13	1	56	3	13	19	14	23	1	14	16
Wang Kwong Road_1	16	Wang Kwong Road_1 16	629	181	71	1	127	53	22	1	60	3	14	22	15	26	0	16	17
Wang Kwong Road_2	16	Wang Kwong Road_2 16	377	132	50	1	104	43	14	1	9	0	1	2	2	2	0	3	12
Wang Kwong Road_3	16	Wang Kwong Road_3 16	321	105	86	1	62	25	11	2	0	1	4	5	4	6	0	0	10
Kai Fuk Road	16	Kai Fuk Road 16	3153	1186	457	6	634	262	252	32	3	6	32	50	35	57	0	28	114
Kwung Tong Bypass	16	Kwung Tong Bypass 16	4898	1746	313	12	1171	485	426	20	29	15	78	125	86	144	0	81	167
ROAD_A	16	ROAD_A 16	4008	1748	630	8	610	251	341	18	0	8	42	64	46	76	0	0	166
ROAD_B	16	ROAD_B 16	43	6	4	0	18	8	4	0	0	0	0	1	0	1	0	0	1
ROAD_C	16	ROAD_C 16	399	186	73	1	64	26	11	1	0	1	4	6	4	6	0	0	18
ROAD_D	16	ROAD_D 16	345	165	64	1	51	21	9	1	0	1	3	5	3	6	0	0	16
ROAD_E	16	ROAD_E 16	34	16	6	0	5	2	1	0	0	0	0	0	0	1	0	0	2
ROAD_F	16	ROAD_F 16	1724	731	221	3	314	129	129	17	3	3	16	24	17	28	0	19	69

Composite Emission Rate, NOx

Road Name	Hour	Average Speed	Traffic Flow (veh/hr)	PC	Taxi	LGV3	LGV4	LGV6	HGV7	HGV8 or HGV9	PLB	PV4	PV5	NFB6	NFB7	NFB8 or NFB9	FBSD	FBDD	MC	g/km-veh	g/mile-veh	Flow Rate	NOx Emission (g/km)
D3_1	D3_1 16	41	73	0.030	0.096	0.001	0.115	0.102	0.180	0.018	0.000	0.001	0.018	0.035	0.042	0.141	0.000	0.000	0.032	0.810	1.307	73	59
D3_2	D3_2 16	42	677	0.011	0.381	0.000	0.006	0.005	0.011	0.000	0.008	0.001	0.018	0.036	0.041	0.145	0.000	0.000	0.012	0.675	1.089	677	457
D3_3	D3_3 16	42	688	0.012	0.380	0.000	0.006	0.005	0.011	0.000	0.008	0.001	0.018	0.036	0.041	0.145	0.000	0.000	0.012	0.674	1.088	688	464
D3_4	D3_4 16	42	665	0.011	0.390	0.000	0.005	0.005	0.000	0.000	0.008	0.001	0.017	0.034	0.041	0.139	0.000	0.000	0.011	0.664	1.071	665	441
D3_5	D3_5 16	42	677	0.012	0.380	0.000	0.007	0.006	0.008	0.000	0.008	0.001	0.017	0.034	0.041	0.139	0.000	0.000	0.013	0.667	1.075	677	451
D3_6	D3_6 16	41	2333	0.019	0.264	0.001	0.053	0.047	0.082	0.008	0.005	0.001	0.018	0.035	0.040	0.141	0.000	0.000	0.020	0.734	1.184	2333	1713
D3_7	D3_7 16	41	428	0.033	0.105	0.001	0.089	0.079	0.138	0.013	0.000	0.001	0.019	0.038	0.046	0.154	0.000	0.000	0.035	0.750	1.210	428	321
D3_8	D3_8 16	41	296	0.033	0.106	0.001	0.084	0.074	0.131	0.013	0.000	0.001	0.020	0.039	0.046	0.157	0.000	0.000	0.035	0.741	1.195	296	219
D3_9	D3_9 16	41	3401	0.024	0.214	0.001	0.062	0.056	0.097	0.010	0.003	0.001	0.018	0.035	0.042	0.144	0.000	0.000	0.025	0.732	1.180	3401	2488
D3_10	D3_10 16	41	104	0.035	0.112	0.001	0.069	0.061	0.092	0.010	0.000	0.001	0.020	0.041	0.048	0.165	0.000	0.000	0.038	0.694	1.120	104	72
D3_11	D3_11 16	41	3403	0.024	0.215	0.001	0.062	0.055	0.095	0.010	0.003	0.001	0.018	0.035	0.040	0.144	0.000	0.000	0.026	0.729	1.176	3403	2482
D3_12	D3_12 16	41	162	0.034	0.108	0.001	0.080	0.071	0.125	0.013	0.000	0.001	0.020	0.039	0.046	0.160	0.000	0.000	0.036	0.732	1.181	162	119
D3_13	D3_13 16	41	3387	0.024	0.215	0.001	0.062	0.055	0.095	0.010	0.003	0.001	0.018	0.036	0.042	0.146	0.000	0.000	0.026	0.734	1.184	3387	2487
D3_14	D3_14 16	41	3083	0.026	0.209	0.001	0.053	0.048	0.067	0.005	0.000	0.001	0.018	0.035	0.040	0.141	0.000	0.000	0.029	0.674	1.087	3083	2078
D3_15	D3_15 16	41	3085	0.026	0.209	0.001	0.053	0.047	0.068	0.005	0.000	0.001	0.018	0.036	0.042	0.144	0.000	0.000	0.029	0.678	1.094	3085	2092
D3_16	D3_16 16	41	1561	0.025	0.222	0.000	0.053	0.048	0.054	0.005	0.000	0.001	0.017	0.034	0.039	0.135	0.000	0.000	0.028	0.662	1.067	1561	1033
D4_1	D4_1 16	41	2598	0.025	0.183	0.001	0.072	0.064	0.117	0.013	0.004	0.001	0.018	0.038	0.044	0.149	0.000	0.000	0.027	0.757	1.221	2598	1966
D4_2	D4_2 16	41	2608	0.026	0.182	0.001	0.072	0.064	0.117	0.013	0.004	0.001	0.018	0.037	0.043	0.149	0.000	0.000	0.028	0.755	1.217	2608	1968
D4_3	D4_3 16	41	2608	0.026	0.182	0.001	0.072	0.064	0.117	0.013	0.004	0.001	0.018	0.037	0.043	0.149	0.000	0.000	0.028	0.755	1.217	2608	1968
SCR_WB	SCR_WB 16	41	906	0.027	0.148	0.001	0.093	0.082	0.132	0.015	0.000	0.001	0.020	0.041	0.047	0.163	0.000	0.000	0.029	0.798	1.287	906	723
SCR_EB	SCR_EB 16	41	896	0.026	0.149	0.001	0.097	0.086	0.142	0.021	0.000	0.001	0.018	0.038	0.044	0.152	0.000	0.000	0.028	0.803	1.294	896	719
CYS_1	CYS_1 16	41	2299	0.029	0.149	0.001	0.091	0.081	0.090	0.010	0.005	0.001	0.014	0.028	0.033	0.117	0.000	0.000	0.031	0.681	1.098	2299	1565
CYS_2	CYS_2 16	41	458	0.031	0.101	0.002	0.135	0.119	0.072	0.010	0.000	0.001	0.011	0.020	0.026	0.087	0.000	0.000	0.034	0.650	1.049	458	298
CYS_3	CYS_3 16	41	2049	0.029	0.152	0.001	0.090	0.079	0.093	0.010	0.005	0.001	0.015	0.030	0.035	0.122	0.000	0.000	0.031	0.693	1.118	2049	1420
T2	T2 16	75	2217	0.009	0.019	0.001	0.090	0.061	0.157	0.010	0.000	0.000	0.003	0.009	0.010	0.025	0.000	0.000	0.012	0.407	0.657	2217	902
Sunken Rd	Sunken Rd 16	41	967	0.029	0.095	0.002	0.118	0.105	0.184	0.018	0.000	0.001	0.017	0.034	0.040	0.138	0.000	0.000	0.032	0.814	1.313	967	787
Sheung Yeut Road_1	Sheung Yeut Road_1 16	41	836	0.019	0.081	0.002	0.170	0.150	0.091	0.013	0.078	0.002	0.021	0.043	0.051	0.173	0.004	0.104	0.021	1.025	1.654	836	858
Sheung Yuet Road_2	Sheung Yuet Road_2 16	41	882	0.021	0.076	0.002	0.178	0.158	0.102	0.021	0.060	0.001	0.018	0.035	0.042	0.144	0.000	0.087	0.023	0.968	1.562	882	854
Sheung Yuet Road_3	Sheung Yuet Road_3 16	41	984	0.021	0.081	0.002	0.164	0.145	0.103	0.023	0.088	0.001	0.013	0.027	0.033	0.111	0.009	0.129	0.023	0.975	1.573	984	959
Sheung Yuet Road_4	Sheung Yuet Road_4 16	41	1260	0.023	0.056	0.003	0.206	0.183	0.112	0.013	0.039	0.001	0.013	0.027	0.031	0.111	0.000	0.077	0.025	0.921	1.486	1260	1161
Wang Tung Street_1	Wang Tung Street_1 16	41	78	0.029	0.090	0.002	0.164	0.145	0.148	0.046	0.000	0.000	0.004	0.008	0.010	0.033	0.000	0.000	0.031	0.710	1.145	78	55
ROAD_G	ROAD_G 16	41	642	0.026	0.096	0.002	0.156	0.139	0.191	0.041	0.000	0.001	0.012	0.025	0.029	0.098	0.000	0.000	0.028	0.842	1.359	642	541
Lam Fung Street	Lam Fung Street 16	41	378	0.024	0.074	0.002	0.153	0.136	0.099	0.015	0.050	0.002	0.028	0.055	0.065	0.223	0.000	0.000	0.025	0.950	1.533	378	359
Wang Ching Street_1	Wang Ching Street_1 16	41	592	0.021	0.064	0.003	0.194	0.171	0.145	0.031	0.019	0.002	0.024	0.050	0.057	0.201	0.000	0.000	0.023	1.005	1.621	592	595
Wang Ching Street_2	Wang Ching Street_2 16	41	558	0.022	0.068	0.002	0.163	0.144	0.156	0.067	0.104	0.001	0.014	0.027	0.033	0.114	0.000	0.000	0.024	0.938	1.513	558	523
Sheung Yee Road_1	Sheung Yee Road_1 16	41	563	0.023	0.065	0.002	0.142	0.126	0.095	0.021	0.128	0.001	0.018	0.035	0.042	0.138	0.004	0.097	0.025	0.961	1.551	563	541
Sheung Yee Road_2	Sheung Yee Road_2 16	41	503	0.024	0.081	0.001	0.093	0.082	0.070	0.010	0.118	0.002	0.031	0.060	0.070	0.244	0.009	0.134	0.026	1.055	1.702	503	530
Wang Kwong Road_1	Wang Kwong Road_1 16	41	629	0.021	0.060	0.002	0.152	0.135	0.093	0.010	0.101	0.002	0.028	0.055	0.064	0.225	0.004	0.129	0.022	1.103	1.779	629	694
Wang Kwong Road_2	Wang Kwong Road_2 16	41	377	0.025	0.071	0.003	0.208	0.184	0.102	0.010	0.025	0.000	0.004	0.008	0.010	0.033	0.000	0.040	0.027	0.751	1.211	377	283
Wang Kwong Road_3	Wang Kwong Road_3 16	41	321	0.024	0.143	0.002	0.145	0.127	0.091	0.031	0.000	0.001	0.013	0.027	0.031	0.108	0.000	0.000	0.025	0.768	1.239	321	247
Kai Fuk Road	Kai Fuk Road 16	54	3153	0.009	0.053	0.001	0.122	0.081	0.121	0.021	0.001	0.001	0.006	0.017	0.018	0.045	0.000	0.030	0.009	0.534	0.861	3153	1683
Kwung Tong Bypass	Kwung Tong Bypass 16	53	4898	0.008	0.024	0.002	0.147	0.098	0.133	0.008	0.004	0.001	0.009	0.027	0.029	0.074	0.000	0.055	0.009	0.629	1.014	4898	3079
ROAD_A	ROAD_A 16	75	4008	0.008	0.052	0.001	0.079	0.053	0.121	0.008	0.000	0.001	0.006	0.016	0.017	0.043	0.000	0.000	0.010	0.414	0.669	4008	1661
ROAD_B	ROAD_B 16	41	43	0.011	0.045	0.003	0.325	0.288	0.234	0.041	0.000	0.001	0.010	0.020	0.023	0.081	0.000	0.000	0.011	1.095	1.765	43	47
ROAD_C	ROAD_C 16	41	399	0.034	0.098	0.002	0.121	0.106	0.072	0.010	0.000	0.001	0.011	0.022	0.026	0.087	0.000	0.000	0.036	0.626	1.009	399	250
ROAD_D	ROAD_D 16	41	345	0.034	0.100	0.002	0.112	0.100	0.067	0.010	0.000	0.001	0.011	0.022	0.026	0.086	0.000	0.000	0.037	0.609	0.982	345	210
ROAD_E	ROAD_E 16	41	34	0.034	0.100	0.002	0.112	0.100	0.067	0.010	0.000	0.001	0.011	0.022	0.026	0.086	0.000	0.000	0.037	0.609	0.982	34	21
ROAD_F	ROAD_F 16	54	1724	0.010	0.047	0.001	0.111	0.073	0.114	0.021	0.001	0.001	0.005	0.015	0.016	0.040	0.000	0.037	0.010	0.501	0.808	1724	863
																						Total NOx Emission	45309

Year 2026 1700 to 1800 hour Traffic Data

	Road Name			Traffic Flow (veh/hr)	PC	Taxi	LGV4	LGV5	LGV6	HGV7	HGV8 / HGV9	PLB	PV4	PV5	NFB6	NFB7	NFB8 / NFB9	FBSD	FBDD	MC
	D3_1	17	D3_1 17	76	35	15	0	9	4	4	0	0	0	1	2	1	2	0	0	3
	D3_2	17	D3_2 17	680	111	487	0	4	2	2	0	6	2	10	16	11	18	0	0	11
	D3_3	17	D3_3 17	691	114	494	0	4	1	2	0	6	2	10	16	11	19	0	0	11
	D3_4	17	D3_4 17	666	101	490	0	3	1	0	0	7	2	9	15	11	17	0	0	9
	D3_5	17	D3_5 17	679	113	485	0	5	2	1	0	6	2	10	15	11	18	0	0	11
	D3_6	17	D3_6 17	2384	695	1182	2	128	52	56	2	13	6	32	51	37	60	0	0	67
	D3_7	17	D3_7 17	462	228	99	0	40	17	18	1	0	1	7	10	7	12	0	0	22
	D3_8	17	D3_8 17	320	160	69	0	26	11	11	1	0	1	5	7	5	8	0	0	15
	D3_9	17	D3_9 17	3540	1283	1430	4	221	92	96	4	14	9	48	76	53	89	0	0	122
	D3_10	17	D3_10 17	114	59	26	0	8	3	3	0	0	0	2	3	2	3	0	0	6
	D3_11	17	D3_11 17	3552	1288	1433	4	222	92	96	4	14	9	50	76	53	90	0	0	122
	D3_12	17	D3_12 17	175	88	38	0	13	6	6	0	0	1	3	4	3	5	0	0	8
	D3_13	17	D3_13 17	3534	1270	1432	4	219	92	95	5	14	9	49	78	55	92	0	0	122
	D3_14	17	D3_14 17	3269	1308	1281	2	172	70	61	3	0	8	43	69	49	80	0	0	124
	D3_15	17	D3_15 17	3266	1304	1281	2	172	70	62	3	0	8	44	69	47	80	0	0	124
	D3_16	17	D3_16 17	1665	634	698	1	87	37	25	0	0	5	22	33	23	39	0	0	61
	D4_1	17	D4_1 17	2707	1061	935	3	198	83	89	5	12	7	38	60	43	72	0	0	102
	D4_2	17	D4_2 17	2718	1070	938	3	198	83	90	5	12	7	38	60	42	71	0	0	102
	D4_3	17	D4_3 17	2718	1070	938	3	198	83	90	5	12	7	38	60	42	71	0	0	102
	SCR_WB	17	SCR_WB 17	944	389	272	1	88	37	35	2	0	3	15	23	16	26	0	0	37
	SCR_EB	17	SCR_EB 17	932	379	272	1	91	37	37	3	0	3	13	21	15	24	0	0	36
	CYS_1	17	CYS_1 17	2423	1086	691	2	220	91	62	4	13	5	27	41	29	48	0	0	103
	CYS_2	17	CYS_2 17	483	235	101	0	64	27	10	1	0	1	4	6	4	7	0	0	22
	CYS_3	17	CYS_3 17	2151	951	622	2	192	80	56	3	13	4	25	39	27	45	0	0	91
	T2	17	T2 17	2279	1291	155	2	303	125	195	9	0	2	14	21	14	24	0	0	123
	Sunken Rd	17	Sunken Rd 17	1012	466	202	1	119	49	52	3	0	3	13	21	15	24	0	0	44
	Sheung Yeut Road_1	17	Sheung Yeut Road_1 17	845	265	147	1	148	62	22	2	72	3	14	22	16	26	0	20	25
	Sheung Yuet Road_2	17	Sheung Yuet Road_2 17	894	305	146	1	165	69	27	3	60	3	13	19	13	23	0	19	29
	Sheung Yuet Road_3	17	Sheung Yuet Road_3 17	1015	341	173	2	169	70	30	4	98	3	11	17	12	20	1	31	33
	Sheung Yuet Road_4	17	Sheung Yuet Road_4 17	1259	469	155	3	273	113	41	2	55	3	14	22	15	26	0	24	45
	Wang Tung Street_1	17	Wang Tung Street_1 17	80	37	15	0	13	6	3	1	0	0	0	0	0	0	0	0	4
	ROAD_G	17	ROAD_G 17	657	270	135	1	105	43	36	4	0	1	7	10	7	12	0	0	26
	Lam Fung Street	17	Lam Fung Street 17	387	146	60	1	60	25	11	1	21	2	9	13	9	15	0	0	14
	Wang Ching Street_1	17	Wang Ching Street_1 17	585	205	83	1	120	50	25	2	13	2	12	18	13	22	0	0	19
	Wang Ching Street_2	17	Wang Ching Street_2 17	566	198	82	1	95	39	25	6	64	1	6	10	7	12	0	0	19
	Sheung Yee Road_1	17	Sheung Yee Road_1 17	592	213	81	1	86	35	16	2	81	1	8	12	9	14	0	13	20
	Sheung Yee Road_2	17	Sheung Yee Road_2 17	537	197	88	1	49	20	10	1	67	2	12	19	13	22	1	16	19
	Wang Kwong Road_1	17	Wang Kwong Road_1 17	643	212	83	1	100	41	17	1	70	3	14	21	15	25	0	20	20
	Wang Kwong Road_2	17	Wang Kwong Road_2 17	379	155	58	1	82	34	11	1	11	0	1	2	2	2	0	3	15
	Wang Kwong Road_3	17	Wang Kwong Road_3 17	336	125	101	0	49	20	9	1	0	1	3	5	4	6	0	0	12
	Kai Fuk Road	17	Kai Fuk Road 17	3223	1397	538	6	499	206	200	26	3	6	32	48	35	58	0	35	132
	Kwung Tong Bypass	17	Kwung Tong Bypass 17	4869	2059	370	10	925	384	336	17	37	15	78	119	85	141	2	97	195
	ROAD_A	17	ROAD_A 17	4139	2050	697	4	479	199	272	12	0	8	39	64	44	75	0	0	195
	ROAD_B	17	ROAD_B 17	39	8	4	0	15	6	3	0	0	0	0	1	0	1	0	0	1
	ROAD_C	17	ROAD_C 17	427	219	86	0	50	21	9	1	0	1	3	6	4	6	0	0	21
	ROAD_D	17	ROAD_D 17	370	194	75	0	40	17	7	1	0	1	3	4	3	6	0	0	19
	ROAD_E	17	ROAD_E 17	37	19	8	0	4	2	1	0	0	0	0	0	0	1	0	0	2
	ROAD_F	17	ROAD_F 17	1784	862	259	2	248	103	103	14	4	4	14	23	16	27	0	23	82

Composite Emission Rate, NOx

	Road Name	Hour	Average Speed	Traffic Flow (veh/hr)	PC	Taxi	LGV3	LGV4	LGV6	HGV7	HGV8 or HGV9	PLB	PV4	PV5	NFB6	NFB7	NFB8 or NFB9	FBSD	FBDD	MC	g/km-veh	g/mile-veh	Flow Rate	NOx Emission (g/km)
	D3_1	D3_1 17	41	76	0.033	0.108	0.001	0.086	0.077	0.135	0.013	0.000	0.001	0.016	0.033	0.038	0.130	0.000	0.000	0.036	0.708	1.141	76	54
	D3_2	D3_2 17	41	680	0.012	0.384	0.000	0.005	0.005	0.008	0.000	0.010	0.001	0.018	0.036	0.042	0.146	0.000	0.000	0.013	0.680	1.096	680	462
	D3_3	D3_3 17	41	691	0.012	0.384	0.000	0.005	0.003	0.008	0.000	0.010	0.001	0.018	0.036	0.042	0.146	0.000	0.000	0.013	0.678	1.093	691	468
	D3_4	D3_4 17	41	666	0.011	0.395	0.000	0.004	0.003	0.000	0.000	0.011	0.001	0.017	0.035	0.042	0.141	0.000	0.000	0.011	0.670	1.081	666	447
	D3_5	D3_5 17	41	679	0.012	0.384	0.000	0.005	0.005	0.005	0.000	0.010	0.001	0.017	0.035	0.042	0.141	0.000	0.000	0.013	0.669	1.080	679	454
	D3_6	D3_6 17	41	2384	0.021	0.266	0.001	0.040	0.036	0.063	0.005	0.006	0.001	0.017	0.034	0.040	0.136	0.000	0.000	0.023	0.688	1.110	2384	1640
	D3_7	D3_7 17	41	462	0.036	0.115	0.001	0.065	0.058	0.102	0.010	0.000	0.001	0.018	0.034	0.040	0.141	0.000	0.000	0.039	0.660	1.064	462	305
	D3_8	D3_8 17	41	320	0.036	0.116	0.001	0.061	0.054	0.095	0.010	0.000	0.001	0.018	0.035	0.042	0.141	0.000	0.000	0.039	0.650	1.048	320	208
	D3_9	D3_9 17	41	3540	0.026	0.217	0.001	0.047	0.042	0.072	0.005	0.004	0.001	0.017	0.034	0.039	0.136	0.000	0.000	0.028	0.669	1.079	3540	2368
	D3_10	D3_10 17	41	114	0.038	0.121	0.001	0.050	0.044	0.067	0.005	0.000	0.001	0.018	0.037	0.042	0.146	0.000	0.000	0.040	0.610	0.984	114	69
	D3_11	D3_11 17	41	3552	0.026	0.216	0.001	0.047	0.042	0.072	0.005	0.004	0.001	0.017	0.034	0.039	0.138	0.000	0.000	0.028	0.671	1.083	3552	2384
	D3_12	D3_12 17	41	175	0.036	0.117	0.001	0.058	0.052	0.091	0.008	0.000	0.001	0.018	0.035	0.042	0.144	0.000	0.000	0.039	0.642	1.036	175	112
	D3_13	D3_13 17	41	3534	0.026	0.217	0.001	0.047	0.042	0.072	0.008	0.004	0.001	0.017	0.034	0.040	0.141	0.000	0.000	0.028	0.679	1.095	3534	2399
	D3_14	D3_14 17	41	3269	0.029	0.210	0.000	0.040	0.035	0.050	0.005	0.000	0.001	0.016	0.033	0.039	0.133	0.000	0.000	0.031	0.622	1.003	3269	2032
	D3_15	D3_15 17	41	3266	0.029	0.210	0.000	0.040	0.035	0.051	0.005	0.000	0.001	0.017	0.033	0.038	0.133	0.000	0.000	0.031	0.623	1.004	3266	2033
	D3_16	D3_16 17	41	1665	0.027	0.225	0.000	0.040	0.035	0.040	0.000	0.000	0.001	0.016	0.031	0.036	0.127	0.000	0.000	0.030	0.610	0.984	1665	1016
	D4_1	D4_1 17	41	2707	0.028	0.185	0.001	0.055	0.049	0.089	0.010	0.005	0.001	0.017	0.035	0.042	0.144	0.000	0.000	0.031	0.691	1.115	2707	1871
	D4_2	D4_2 17	41	2718	0.028	0.185	0.001	0.055	0.049	0.089	0.010	0.005	0.001	0.017	0.035	0.040	0.141	0.000	0.000	0.031	0.687	1.108	2718	1867
	D4_3	D4_3 17	41	2718	0.028	0.185	0.001	0.055	0.049	0.089	0.010	0.005	0.001	0.017	0.035	0.040	0.141	0.000	0.000	0.031	0.687	1.108	2718	1867
	SCR_WB	SCR_WB 17	41	944	0.030	0.155	0.001	0.070	0.063	0.099	0.010	0.000	0.001	0.020	0.038	0.044	0.152	0.000	0.000	0.032	0.715	1.153	944	675
	SCR_EB	SCR_EB 17	41	932	0.029	0.157	0.001	0.073	0.065	0.107	0.015	0.000	0.001	0.017	0.035	0.042	0.141	0.000	0.000	0.032	0.716	1.154	932	667
	CYS_1	CYS_1 17	41	2423	0.032	0.153	0.001	0.069	0.060	0.068	0.008	0.006	0.001	0.013	0.027	0.031	0.108	0.000	0.000	0.035	0.613	0.988	2423	1485
	CYS_2	CYS_2 17	41	483	0.035	0.112	0.001	0.101	0.089	0.055	0.008	0.000	0.001	0.010	0.019	0.023	0.081	0.000	0.000	0.038	0.573	0.923	483	277
	CYS_3	CYS_3 17	41	2151	0.032	0.155	0.001	0.068	0.060	0.070	0.008	0.006	0.001	0.014	0.028	0.033	0.114	0.000	0.000	0.035	0.623	1.005	2151	1341
	T2	T2 17	73	2279	0.011	0.022	0.001	0.070	0.046	0.121	0.008	0.000	0.000	0.003	0.009	0.009	0.024	0.000	0.000	0.014	0.338	0.545	2279	770
	Sunken Rd	Sunken Rd 17	41	1012	0.033	0.107	0.001	0.089	0.078	0.138	0.013	0.000	0.001	0.016	0.032	0.038	0.130	0.000	0.000	0.036	0.713	1.150	1012	722
	Sheung Yeut Road_1	Sheung Yeut Road_1 17	41	845	0.023	0.093	0.001	0.132	0.118	0.070	0.010	0.090	0.001	0.021	0.041	0.048	0.165	0.004	0.119	0.024	0.962	1.552	845	813
	Sheung Yuet Road_2	Sheung Yuet Road_2 17	41	894	0.025	0.087	0.001	0.140	0.124	0.080	0.015	0.071	0.001	0.017	0.034	0.039	0.138	0.004	0.104	0.027	0.908	1.465	894	812
	Sheung Yuet Road_3	Sheung Yuet Road_3 17	41	1015	0.024	0.092	0.002	0.126	0.112	0.079	0.018	0.102	0.001	0.013	0.027	0.031	0.106	0.009	0.151	0.026	0.919	1.481	1015	932
	Sheung Yuet Road_4	Sheung Yuet Road_4 17	41	1259	0.027	0.066	0.002	0.164	0.145	0.087	0.008	0.047	0.001	0.013	0.027	0.031	0.111	0.000	0.094	0.029	0.853	1.375	1259	1073
	Wang Tung Street_1	Wang Tung Street_1 17	41	80	0.033	0.102	0.002	0.126	0.111	0.115	0.036	0.000	0.000	0.004	0.008	0.008	0.032	0.000	0.000	0.036	0.613	0.989	80	49
	ROAD_G	ROAD_G 17	41	657	0.030	0.110	0.002	0.121	0.106	0.147	0.031	0.000	0.001	0.012	0.024	0.029	0.097	0.000	0.000	0.032	0.742	1.196	657	487
	Lam Fung Street	Lam Fung Street 17	41	387	0.027	0.083	0.002	0.118	0.105	0.075	0.010	0.057	0.002	0.027	0.053	0.063	0.217	0.000	0.000	0.029	0.869	1.402	387	336
	Wang Ching Street_1	Wang Ching Street_1 17	41	585	0.025	0.076	0.002	0.155	0.137	0.116	0.021	0.023	0.002	0.024	0.049	0.057	0.201	0.000	0.000	0.027	0.915	1.476	585	536
	Wang Ching Street_2	Wang Ching Street_2 17	41	566	0.025	0.078	0.002	0.126	0.112	0.121	0.051	0.120	0.001	0.013	0.027	0.033	0.111	0.000	0.000	0.027	0.847	1.367	566	480
	Sheung Yee Road_1	Sheung Yee Road_1 17	41	592	0.026	0.073	0.001	0.109	0.096	0.072	0.015	0.145	0.001	0.016	0.032	0.038	0.130	0.004	0.107	0.028	0.895	1.444	592	530
	Sheung Yee Road_2	Sheung Yee Road_2 17	41	537	0.026	0.088	0.001	0.069	0.061	0.051	0.005	0.132	0.002	0.028	0.055	0.065	0.222	0.009	0.149	0.029	0.992	1.601	537	533
	Wang Kwong Road_1	Wang Kwong Road_1 17	41	643	0.024	0.069	0.001	0.117	0.103	0.071	0.008	0.115	0.002	0.026	0.052	0.061	0.212	0.004	0.152	0.026	1.044	1.683	643	671
	Wang Kwong Road_2	Wang Kwong Road_2 17	41	379	0.030	0.083	0.002	0.164	0.145	0.080	0.010	0.031	0.000	0.004	0.008	0.010	0.032	0.000	0.045	0.032	0.675	1.089	379	256
	Wang Kwong Road_3	Wang Kwong Road_3 17	41	336	0.027	0.161	0.001	0.110	0.097	0.070	0.021	0.000	0.001	0.012	0.025	0.029	0.098	0.000	0.000	0.029	0.679	1.095	336	228
	Kai Fuk Road	Kai Fuk Road 17	53	3223	0.010	0.061	0.001	0.095	0.063	0.095	0.017	0.001	0.001	0.006	0.016	0.018	0.045	0.000	0.037	0.011	0.477	0.769	3223	1537
	Kwung Tong Bypass	Kwung Tong Bypass 17	53	4869	0.010	0.028	0.001	0.117	0.078	0.106	0.007	0.005	0.001	0.009	0.026	0.029	0.073	0.001	0.067	0.010	0.569	0.917	4869	2769
	ROAD_A	ROAD_A 17	73	4139	0.010	0.056	0.001	0.061	0.041	0.093	0.006	0.000	0.001	0.005	0.015	0.016	0.041	0.000	0.000	0.012	0.355	0.573	4139	1470
	ROAD_B	ROAD_B 17	41	39	0.014	0.059	0.003	0.287	0.254	0.207	0.036	0.000	0.001	0.011	0.022	0.026	0.092	0.000	0.000	0.015	1.028	1.657	39	40
	ROAD_C	ROAD_C 17	41	427	0.037	0.108	0.001	0.089	0.079	0.054	0.010	0.000	0.001	0.010	0.020	0.023	0.081	0.000	0.000	0.040	0.553	0.892	427	236
	ROAD_D	ROAD_D 17	41	370	0.038	0.109	0.001	0.082	0.073	0.048	0.010	0.000	0.001	0.010	0.019	0.023	0.081	0.000	0.000	0.041	0.537	0.866	370	199
	ROAD_E	ROAD_E 17	41	37	0.038	0.109	0.001	0.082	0.073	0.048	0.010	0.000	0.001	0.010	0.019	0.023	0.081	0.000	0.000	0.041	0.537	0.866	37	20
	ROAD_F	ROAD_F 17	53	1784	0.011	0.053	0.001	0.086	0.057	0.089	0.017	0.001	0.001	0.005	0.014	0.015	0.038	0.000	0.043	0.012	0.442	0.713	1784	789
																							Total NOx Emission	42789

Year 2026 1800 to 1900 hour Traffic Data

Road Name			Traffic Flow (veh/hr)	PC	Taxi	LGV4	LGV5	LGV6	HGV7	HGV8 / HGV9	PLB	PV4	PV5	NFB6	NFB7	NFB8 / NFB9	FBSD	FBDD	MC
D3_1	18	D3_1 18	81	44	19	0	6	2	3	0	0	0	1	1	1	1	0	0	4
D3_2	18	D3_2 18	682	115	489	0	3	1	1	0	7	2	10	15	11	18	0	0	11
D3_3	18	D3_3 18	693	118	495	0	3	1	1	0	7	2	10	15	11	18	0	0	11
D3_4	18	D3_4 18	667	102	491	0	3	1	0	0	7	2	9	15	11	17	0	0	10
D3_5	18	D3_5 18	684	118	488	0	3	1	1	0	7	2	10	15	10	17	0	0	11
D3_6	18	D3_6 18	2449	815	1235	0	86	36	38	2	15	5	26	39	28	48	0	0	77
D3_7	18	D3_7 18	501	282	123	1	27	11	12	1	0	1	3	5	4	6	0	0	27
D3_8	18	D3_8 18	349	198	86	0	17	7	8	0	0	1	2	3	2	4	0	0	19
D3_9	18	D3_9 18	3712	1544	1544	0	147	59	65	4	15	6	33	52	35	61	0	0	147
D3_10	18	D3_10 18	127	74	32	0	5	2	2	0	0	0	1	1	1	2	0	0	7
D3_11	18	D3_11 18	3720	1550	1548	0	147	60	63	4	15	6	34	50	37	60	0	0	147
D3_12	18	D3_12 18	192	110	48	0	9	4	4	0	0	0	1	2	1	2	0	0	10
D3_13	18	D3_13 18	3693	1526	1546	0	146	59	63	4	15	6	33	52	37	61	0	0	146
D3_14	18	D3_14 18	3513	1586	1405	0	116	47	42	4	0	5	28	44	32	53	0	0	151
D3_15	18	D3_15 18	3507	1583	1405	0	114	47	40	4	0	5	28	46	32	53	0	0	151
D3_16	18	D3_16 18	1798	769	778	0	58	24	16	0	0	3	13	22	15	26	0	0	73
D4_1	18	D4_1 18	2837	1289	1018	1	132	55	60	3	14	4	26	40	27	45	0	0	123
D4_2	18	D4_2 18	2851	1300	1020	1	133	56	60	3	14	4	24	40	27	46	0	0	124
D4_3	18	D4_3 18	2851	1300	1020	1	133	56	60	3	14	4	24	40	27	46	0	0	124
SCR_WB	18	SCR_WB 18	988	478	308	1	59	25	24	1	0	2	8	13	9	16	0	0	45
SCR_EB	18	SCR_EB 18	975	464	309	1	60	25	25	2	0	2	8	12	9	14	0	0	44
CYS_1	18	CYS_1 18	2593	1332	774	3	146	61	41	3	14	3	17	25	18	30	0	0	127
CYS_2	18	CYS_2 18	524	292	124	1	43	18	7	1	0	1	2	3	2	4	0	0	28
CYS_3	18	CYS_3 18	2289	1164	689	1	129	54	38	2	14	2	15	24	17	29	0	0	111
T2	18	T2 18	2405	1595	194	2	202	83	132	6	0	2	7	10	7	12	0	0	153
Sunken Rd	18	Sunken Rd 18	1074	579	252	1	80	33	35	2	0	2	6	10	7	12	0	0	55
Sheung Yeut Road_1	18	Sheung Yeut Road_1 18	834	327	180	1	99	41	15	1	78	1	7	11	8	12	0	22	31
Sheung Yuet Road_2	18	Sheung Yuet Road_2 18	886	377	177	1	111	46	18	2	64	1	6	9	7	11	0	20	36
Sheung Yuet Road_3	18	Sheung Yuet Road_3 18	1028	422	213	1	113	46	20	3	107	1	5	8	6	9	1	33	40
Sheung Yuet Road_4	18	Sheung Yuet Road_4 18	1243	582	190	2	183	76	27	1	61	1	7	11	8	12	1	25	56
Wang Tung Street_1	18	Wang Tung Street_1 18	85	46	19	0	9	4	2	0	0	0	0	0	0	0	0	0	4
ROAD_G	18	ROAD_G 18	677	334	167	1	70	29	24	3	0	1	3	5	3	5	0	0	32
Lam Fung Street	18	Lam Fung Street 18	383	181	73	0	41	17	7	1	23	1	4	7	5	8	0	0	17
Wang Ching Street_1	18	Wang Ching Street_1 18	560	254	103	1	80	33	17	2	14	1	6	9	6	11	0	0	24
Wang Ching Street_2	18	Wang Ching Street_2 18	557	241	100	1	62	26	16	4	67	1	3	5	3	6	0	0	23
Sheung Yee Road_1	18	Sheung Yee Road_1 18	610	266	99	1	58	24	11	1	89	1	4	6	4	7	0	14	25
Sheung Yee Road_2	18	Sheung Yee Road_2 18	553	244	107	1	33	13	7	1	73	1	6	9	7	11	1	18	23
Wang Kwong Road_1	18	Wang Kwong Road_1 18	637	264	103	1	67	28	12	1	78	2	7	11	7	12	0	21	25
Wang Kwong Road_2	18	Wang Kwong Road_2 18	388	192	71	0	55	23	7	0	12	0	1	1	1	1	0	4	18
Wang Kwong Road_3	18	Wang Kwong Road_3 18	356	154	125	0	32	14	6	1	0	0	2	2	2	3	0	0	15
Kai Fuk Road	18	Kai Fuk Road 18	3312	1730	663	3	335	139	133	17	3	3	17	23	17	27	0	36	166
Kwung Tong Bypass	18	Kwung Tong Bypass 18	4731	2555	459	5	617	255	225	9	40	9	38	59	40	69	2	104	244
ROAD_A	18	ROAD_A 18	4353	2528	808	4	320	133	183	11	0	4	22	35	24	41	0	0	240
ROAD_B	18	ROAD_B 18	33	9	5	0	10	4	2	0	0	0	0	0	0	0	0	0	1
ROAD_C	18	ROAD_C 18	467	272	106	0	34	14	6	0	0	0	2	3	2	3	0	0	26
ROAD_D	18	ROAD_D 18	408	241	93	0	27	11	4	0	0	0	2	2	2	2	0	0	23
ROAD_E	18	ROAD_E 18	41	24	9	0	3	1	0	0	0	0	0	0	0	0	0	0	2
ROAD_F	18	ROAD_F 18	1875	1068	318	2	167	69	69	9	4	2	7	11	7	13	0	26	101

Composite Emission Rate, NOx

Road Name	Hour	Average Speed	Traffic Flow (veh/hr)	PC	Taxi	LGV3	LGV4	LGV6	HGV7	HGV8 or HGV9	PLB	PV4	PV5	NFB6	NFB7	NFB8 or NFB9	FBSD	FBDD	MC	g/km-veh	g/mile-veh	Flow Rate	NOx Emission (g/km)
D3_1	D3_1 18	41	81	0.039	0.126	0.001	0.054	0.048	0.084	0.008	0.000	0.001	0.008	0.015	0.017	0.062	0.000	0.000	0.042	0.506	0.816	81	41
D3_2	D3_2 18	41	682	0.012	0.385	0.000	0.003	0.003	0.005	0.000	0.011	0.001	0.017	0.035	0.042	0.141	0.000	0.000	0.013	0.668	1.077	682	455
D3_3	D3_3 18	41	693	0.012	0.384	0.000	0.003	0.003	0.005	0.000	0.011	0.001	0.017	0.035	0.042	0.141	0.000	0.000	0.013	0.667	1.075	693	462
D3_4	D3_4 18	41	667	0.011	0.395	0.000	0.003	0.002	0.000	0.000	0.011	0.001	0.017	0.035	0.042	0.141	0.000	0.000	0.012	0.669	1.079	667	446
D3_5	D3_5 18	41	684	0.012	0.383	0.000	0.004	0.003	0.005	0.000	0.011	0.001	0.017	0.034	0.039	0.135	0.000	0.000	0.013	0.658	1.062	684	450
D3_6	D3_6 18	41	2449	0.024	0.270	0.000	0.026	0.023	0.042	0.005	0.006	0.001	0.013	0.025	0.030	0.106	0.000	0.000	0.026	0.598	0.964	2449	1464
D3_7	D3_7 18	41	501	0.041	0.132	0.001	0.040	0.035	0.063	0.005	0.000	0.001	0.008	0.016	0.018	0.062	0.000	0.000	0.044	0.466	0.751	501	233
D3_8	D3_8 18	41	349	0.041	0.133	0.000	0.037	0.033	0.059	0.005	0.000	0.001	0.008	0.016	0.018	0.062	0.000	0.000	0.044	0.458	0.739	349	160
D3_9	D3_9 18	41	3712	0.030	0.223	0.000	0.030	0.026	0.047	0.005	0.004	0.001	0.011	0.022	0.025	0.090	0.000	0.000	0.032	0.545	0.880	3712	2025
D3_10	D3_10 18	41	127	0.042	0.136	0.000	0.030	0.027	0.040	0.005	0.000	0.001	0.008	0.016	0.018	0.065	0.000	0.000	0.045	0.433	0.698	127	55
D3_11	D3_11 18	41	3720	0.030	0.223	0.000	0.030	0.026	0.046	0.005	0.004	0.001	0.011	0.021	0.026	0.087	0.000	0.000	0.032	0.542	0.875	3720	2017
D3_12	D3_12 18	41	192	0.041	0.133	0.000	0.035	0.031	0.055	0.005	0.000	0.001	0.008	0.016	0.018	0.062	0.000	0.000	0.045	0.451	0.728	192	87
D3_13	D3_13 18	41	3693	0.030	0.225	0.000	0.030	0.026	0.046	0.005	0.004	0.001	0.011	0.022	0.026	0.090	0.000	0.000	0.032	0.547	0.882	3693	2020
D3_14	D3_14 18	41	3513	0.033	0.215	0.000	0.025	0.022	0.032	0.005	0.000	0.001	0.010	0.020	0.023	0.081	0.000	0.000	0.035	0.501	0.808	3513	1761
D3_15	D3_15 18	41	3507	0.033	0.215	0.000	0.025	0.022	0.031	0.005	0.000	0.001	0.010	0.020	0.023	0.081	0.000	0.000	0.035	0.501	0.808	3507	1756
D3_16	D3_16 18	41	1798	0.031	0.232	0.000	0.025	0.022	0.024	0.000	0.000	0.001	0.009	0.019	0.022	0.079	0.000	0.000	0.033	0.496	0.800	1798	892
D4_1	D4_1 18	41	2837	0.033	0.192	0.000	0.035	0.031	0.056	0.005	0.005	0.001	0.011	0.022	0.025	0.087	0.000	0.000	0.035	0.540	0.870	2837	1531
D4_2	D4_2 18	41	2851	0.033	0.192	0.000	0.035	0.031	0.056	0.005	0.005	0.001	0.010	0.022	0.025	0.087	0.000	0.000	0.035	0.539	0.869	2851	1536
D4_3	D4_3 18	41	2851	0.033	0.192	0.000	0.035	0.031	0.056	0.005	0.005	0.001	0.010	0.022	0.025	0.087	0.000	0.000	0.035	0.539	0.869	2851	1536
SCR_WB	SCR_WB 18	41	988	0.035	0.167	0.001	0.045	0.040	0.064	0.005	0.000	0.001	0.010	0.020	0.023	0.087	0.000	0.000	0.038	0.537	0.866	988	530
SCR_EB	SCR_EB 18	41	975	0.034	0.170	0.001	0.047	0.042	0.070	0.010	0.000	0.001	0.010	0.019	0.023	0.076	0.000	0.000	0.037	0.540	0.870	975	526
CYS_1	CYS_1 18	41	2593	0.037	0.160	0.001	0.043	0.038	0.043	0.005	0.006	0.000	0.008	0.015	0.018	0.062	0.000	0.000	0.040	0.476	0.768	2593	1235
CYS_2	CYS_2 18	41	524	0.040	0.127	0.001	0.062	0.055	0.035	0.005	0.000	0.000	0.005	0.009	0.010	0.038	0.000	0.000	0.043	0.431	0.695	524	226
CYS_3	CYS_3 18	41	2289	0.037	0.161	0.000	0.043	0.038	0.044	0.005	0.006	0.000	0.008	0.016	0.020	0.068	0.000	0.000	0.040	0.487	0.785	2289	1114
T2	T2 18	73	2405	0.013	0.027	0.001	0.044	0.029	0.078	0.005	0.000	0.000	0.002	0.004	0.004	0.011	0.000	0.000	0.016	0.233	0.377	2405	561
Sunken Rd	Sunken Rd 18	41	1074	0.039	0.126	0.001	0.056	0.050	0.089	0.008	0.000	0.001	0.007	0.015	0.017	0.060	0.000	0.000	0.042	0.509	0.821	1074	547
Sheung Yeut Road_1	Sheung Yeut Road_1 18	41	834	0.028	0.116	0.001	0.090	0.079	0.047	0.008	0.098	0.001	0.010	0.020	0.023	0.079	0.004	0.132	0.030	0.767	1.238	834	640
Sheung Yuet Road_2	Sheung Yuet Road_2 18	41	886	0.031	0.107	0.001	0.094	0.083	0.054	0.010	0.077	0.000	0.009	0.016	0.020	0.068	0.004	0.114	0.033	0.722	1.164	886	639
Sheung Yuet Road_3	Sheung Yuet Road_3 18	41	1028	0.030	0.111	0.001	0.083	0.073	0.052	0.013	0.109	0.000	0.006	0.013	0.014	0.049	0.009	0.162	0.032	0.756	1.220	1028	778
Sheung Yuet Road_4	Sheung Yuet Road_4 18	41	1243	0.034	0.082	0.001	0.111	0.098	0.059	0.005	0.052	0.000	0.007	0.013	0.017	0.054	0.004	0.102	0.037	0.677	1.092	1243	842
Wang Tung Street_1	Wang Tung Street_1 18	41	85	0.039	0.118	0.001	0.079	0.071	0.072	0.021	0.000	0.000	0.002	0.003	0.005	0.016	0.000	0.000	0.042	0.470	0.758	85	40
ROAD_G	ROAD_G 18	41	677	0.036	0.132	0.001	0.079	0.069	0.094	0.021	0.000	0.000	0.006	0.011	0.013	0.043	0.000	0.000	0.038	0.544	0.877	677	368
Lam Fung Street	Lam Fung Street 18	41	383	0.034	0.102	0.001	0.080	0.071	0.051	0.010	0.063	0.001	0.013	0.027	0.031	0.108	0.000	0.000	0.037	0.629	1.015	383	241
Wang Ching Street_1	Wang Ching Street_1 18	41	560	0.033	0.099	0.001	0.108	0.095	0.081	0.015	0.026	0.001	0.012	0.025	0.029	0.103	0.000	0.000	0.035	0.663	1.070	560	372
Wang Ching Street_2	Wang Ching Street_2 18	41	557	0.031	0.096	0.001	0.084	0.074	0.079	0.033	0.128	0.000	0.007	0.013	0.016	0.054	0.000	0.000	0.034	0.651	1.050	557	363
Sheung Yee Road_1	Sheung Yee Road_1 18	41	610	0.031	0.087	0.001	0.072	0.064	0.048	0.008	0.154	0.000	0.008	0.016	0.018	0.062	0.004	0.112	0.034	0.720	1.162	610	439
Sheung Yee Road_2	Sheung Yee Road_2 18	41	553	0.032	0.104	0.001	0.045	0.039	0.032	0.005	0.140	0.001	0.013	0.027	0.031	0.108	0.009	0.159	0.034	0.779	1.257	553	431
Wang Kwong Road_1	Wang Kwong Road_1 18	41	637	0.030	0.086	0.001	0.079	0.070	0.050	0.005	0.129	0.001	0.013	0.026	0.030	0.106	0.004	0.166	0.032	0.829	1.336	637	528
Wang Kwong Road_2	Wang Kwong Road_2 18	41	388	0.036	0.099	0.001	0.107	0.095	0.051	0.005	0.033	0.000	0.002	0.005	0.005	0.016	0.000	0.050	0.038	0.543	0.876	388	211
Wang Kwong Road_3	Wang Kwong Road_3 18	41	356	0.031	0.188	0.001	0.069	0.061	0.043	0.015	0.000	0.000	0.006	0.011	0.013	0.043	0.000	0.000	0.033	0.516	0.833	356	184
Kai Fuk Road	Kai Fuk Road 18	53	3312	0.012	0.074	0.001	0.062	0.041	0.061	0.011	0.001	0.000	0.003	0.007	0.008	0.020	0.000	0.037	0.013	0.352	0.567	3312	1165
Kwung Tong Bypass	Kwung Tong Bypass 18	53	4731	0.012	0.036	0.001	0.080	0.053	0.073	0.004	0.006	0.001	0.005	0.013	0.014	0.036	0.001	0.074	0.014	0.423	0.682	4731	2000
ROAD_A	ROAD_A 18	73	4353	0.011	0.061	0.001	0.039	0.026	0.060	0.005	0.000	0.000	0.003	0.008	0.008	0.021	0.000	0.000	0.014	0.256	0.413	4353	1115
ROAD_B	ROAD_B 18	41	33	0.021	0.086	0.003	0.228	0.202	0.164	0.031	0.000	0.000	0.006	0.013	0.016	0.054	0.000	0.000	0.022	0.844	1.362	33	28
ROAD_C	ROAD_C 18	41	467	0.042	0.121	0.001	0.054	0.048	0.032	0.005	0.000	0.000	0.005	0.009	0.010	0.038	0.000	0.000	0.045	0.412	0.664	467	193
ROAD_D	ROAD_D 18	41	408	0.043	0.122	0.001	0.050	0.044	0.029	0.005	0.000	0.000	0.005	0.009	0.010	0.032	0.000	0.000	0.046	0.397	0.640	408	162
ROAD_E	ROAD_E 18	41	41	0.043	0.122	0.001	0.050	0.044	0.029	0.005	0.000	0.000	0.005	0.009	0.010	0.032	0.000	0.000	0.046	0.397	0.640	41	16
ROAD_F	ROAD_F 18	53	1875	0.013	0.063	0.001	0.055	0.036	0.057	0.011	0.001	0.000	0.002	0.006	0.007	0.018	0.000	0.047	0.014	0.330	0.533	1875	619
																						Total NOx Emission	35039

Year 2026 1900 to 2000 hour Traffic Data

Road Name			Traffic Flow (veh/hr)	PC	Taxi	LGV4	LGV5	LGV6	HGV7	HGV8 / HGV9	PLB	PV4	PV5	NFB6	NFB7	NFB8 / NFB9	FBSD	FBDD	MC
D3_1	19	D3_1 19	69	39	17	0	4	2	2	0	0	0	0	1	0	1	0	0	4
D3_2	19	D3_2 19	41	18	9	0	2	1	1	0	7	0	0	0	0	0	0	0	2
D3_3	19	D3_3 19	41	18	9	0	2	1	1	0	7	0	0	0	0	0	0	0	2
D3_4	19	D3_4 19	18	4	4	0	2	1	0	0	7	0	0	0	0	0	0	0	0
D3_5	19	D3_5 19	42	21	8	0	2	1	1	0	7	0	0	0	0	0	0	0	2
D3_6	19	D3_6 19	995	545	238	1	62	26	27	1	13	1	5	8	6	10	0	0	52
D3_7	19	D3_7 19	428	247	108	0	19	8	8	0	0	1	2	4	3	4	0	0	24
D3_8	19	D3_8 19	299	174	75	0	12	5	6	0	0	0	2	3	2	3	0	0	16
D3_9	19	D3_9 19	2081	1182	508	2	106	44	46	2	14	2	11	18	12	21	0	0	113
D3_10	19	D3_10 19	110	65	28	0	4	1	1	0	0	0	1	1	1	1	0	0	6
D3_11	19	D3_11 19	2088	1189	509	2	106	44	46	2	14	2	10	17	13	20	0	0	114
D3_12	19	D3_12 19	165	96	42	0	7	3	3	0	0	0	1	1	1	2	0	0	9
D3_13	19	D3_13 19	2066	1168	508	2	105	43	46	2	13	3	11	18	13	21	0	0	111
D3_14	19	D3_14 19	2144	1255	562	0	82	33	30	2	0	2	11	16	12	19	0	0	120
D3_15	19	D3_15 19	2141	1251	562	0	81	33	30	2	0	2	11	17	12	20	0	0	119
D3_16	19	D3_16 19	1129	607	364	0	41	18	12	0	0	1	5	8	6	10	0	0	58
D4_1	19	D4_1 19	1741	1027	362	2	96	39	44	3	14	2	10	16	11	18	0	0	97
D4_2	19	D4_2 19	1752	1036	363	2	96	39	44	3	14	2	10	16	11	18	0	0	98
D4_3	19	D4_3 19	1752	1036	363	2	96	39	44	3	14	2	10	16	11	18	0	0	98
SCR_WB	19	SCR_WB 19	695	397	158	1	42	17	17	1	0	1	4	7	5	8	0	0	38
SCR_EB	19	SCR_EB 19	692	386	165	1	44	18	18	1	0	1	4	6	4	8	0	0	37
CYS_1	19	CYS_1 19	1818	1106	369	2	106	45	30	2	14	2	6	11	8	13	0	0	105
CYS_2	19	CYS_2 19	438	254	102	0	31	13	5	0	0	0	1	2	1	3	0	0	24
CYS_3	19	CYS_3 19	1567	961	301	2	92	38	27	2	13	2	7	10	7	13	0	0	92
T2	19	T2 19	2033	1396	171	2	145	60	96	4	0	0	4	8	6	8	0	0	133
Sunken Rd	19	Sunken Rd 19	911	506	220	1	57	24	26	1	0	1	5	8	5	9	0	0	48
Sheung Yeut Road_1	19	Sheung Yeut Road_1 19	702	285	153	1	71	29	11	1	74	1	5	8	6	9	1	21	27
Sheung Yuet Road_2	19	Sheung Yuet Road_2 19	745	329	150	1	79	33	13	1	62	1	4	7	5	8	1	20	31
Sheung Yuet Road_3	19	Sheung Yuet Road_3 19	877	369	183	1	81	33	14	2	102	1	4	7	4	7	1	33	35
Sheung Yuet Road_4	19	Sheung Yuet Road_4 19	1034	507	159	1	131	54	20	1	58	1	5	8	6	9	1	25	49
Wang Tung Street_1	19	Wang Tung Street_1 19	71	40	15	0	6	3	2	0	0	0	0	0	0	0	0	0	4
ROAD_G	19	ROAD_G 19	567	291	143	1	50	21	17	2	0	1	2	3	3	5	0	0	28
Lam Fung Street	19	Lam Fung Street 19	316	157	58	0	29	12	5	0	22	1	3	5	3	6	0	0	15
Wang Ching Street_1	19	Wang Ching Street_1 19	466	222	89	0	58	24	12	1	14	1	4	7	5	8	0	0	21
Wang Ching Street_2	19	Wang Ching Street_2 19	467	209	85	0	44	18	12	3	63	0	2	4	3	4	0	0	20
Sheung Yee Road_1	19	Sheung Yee Road_1 19	522	233	83	0	42	17	8	1	86	1	3	4	3	5	0	13	22
Sheung Yee Road_2	19	Sheung Yee Road_2 19	468	212	85	0	23	10	5	0	70	1	4	7	5	8	0	17	20
Wang Kwong Road_1	19	Wang Kwong Road_1 19	537	230	87	1	48	20	8	0	73	1	5	8	5	9	0	20	22
Wang Kwong Road_2	19	Wang Kwong Road_2 19	322	168	59	0	39	16	5	0	12	0	0	1	0	1	0	4	16
Wang Kwong Road_3	19	Wang Kwong Road_3 19	301	135	108	0	23	10	4	1	0	0	1	2	2	2	0	0	13
Kai Fuk Road	19	Kai Fuk Road 19	2782	1513	570	3	239	100	95	11	3	3	11	17	14	22	0	36	145
Kwung Tong Bypass	19	Kwung Tong Bypass 19	3956	2235	401	4	443	184	162	8	40	4	28	45	32	53	4	101	213
ROAD_A	19	ROAD_A 19	3411	2172	493	3	230	94	130	7	0	3	14	20	14	24	0	0	206
ROAD_B	19	ROAD_B 19	26	8	4	0	7	3	1	0	0	0	0	0	0	0	0	0	1
ROAD_C	19	ROAD_C 19	396	237	90	0	24	10	4	0	0	0	1	2	1	2	0	0	23
ROAD_D	19	ROAD_D 19	347	210	79	0	19	8	3	0	0	0	1	2	1	2	0	0	20
ROAD_E	19	ROAD_E 19	35	21	8	0	2	1	0	0	0	0	0	0	0	0	0	0	2
ROAD_F	19	ROAD_F 19	1571	933	269	2	118	49	49	6	3	2	5	8	6	9	0	24	88

Composite Emission Rate, NOx

Road Name	Hour	Average Speed	Traffic Flow (veh/hr)	PC	Taxi	LGV3	LGV4	LGV6	HGV7	HGV8 or HGV9	PLB	PV4	PV5	NFB6	NFB7	NFB8 or NFB9	FBSD	FBDD	MC	g/km-veh	g/mile-veh	Flow Rate	NOx Emission (g/km)
D3_1	D3_1 19	42	69	0.040	0.129	0.001	0.045	0.040	0.072	0.008	0.000	0.001	0.007	0.013	0.015	0.054	0.000	0.000	0.043	0.466	0.752	69	32
D3_2	D3_2 19	42	41	0.032	0.117	0.001	0.036	0.032	0.069	0.005	0.174	0.000	0.007	0.015	0.018	0.064	0.000	0.000	0.034	0.604	0.975	41	25
D3_3	D3_3 19	42	41	0.032	0.117	0.001	0.036	0.032	0.069	0.005	0.174	0.000	0.007	0.015	0.018	0.064	0.000	0.000	0.034	0.604	0.975	41	25
D3_4	D3_4 19	43	18	0.016	0.128	0.001	0.068	0.062	0.000	0.000	0.388	0.000	0.000	0.000	0.000	0.000	0.000	0.000	0.018	0.680	1.097	18	12
D3_5	D3_5 19	42	42	0.035	0.099	0.001	0.039	0.035	0.051	0.005	0.169	0.000	0.004	0.006	0.008	0.027	0.000	0.000	0.038	0.517	0.833	42	22
D3_6	D3_6 19	42	995	0.039	0.127	0.001	0.046	0.042	0.072	0.008	0.014	0.000	0.007	0.013	0.015	0.054	0.000	0.000	0.042	0.479	0.773	995	477
D3_7	D3_7 19	42	428	0.041	0.133	0.000	0.033	0.030	0.052	0.005	0.000	0.001	0.007	0.013	0.017	0.054	0.000	0.000	0.045	0.430	0.694	428	184
D3_8	D3_8 19	42	299	0.042	0.134	0.000	0.031	0.028	0.049	0.005	0.000	0.001	0.007	0.013	0.017	0.056	0.000	0.000	0.045	0.427	0.689	299	128
D3_9	D3_9 19	42	2081	0.041	0.129	0.001	0.038	0.034	0.058	0.005	0.007	0.000	0.007	0.013	0.015	0.054	0.000	0.000	0.044	0.446	0.720	2081	929
D3_10	D3_10 19	42	110	0.042	0.136	0.000	0.025	0.022	0.033	0.005	0.000	0.001	0.007	0.015	0.017	0.059	0.000	0.000	0.046	0.408	0.657	110	45
D3_11	D3_11 19	42	2088	0.041	0.129	0.001	0.038	0.034	0.058	0.005	0.007	0.000	0.006	0.012	0.015	0.051	0.000	0.000	0.044	0.442	0.714	2088	924
D3_12	D3_12 19	42	165	0.042	0.135	0.000	0.029	0.026	0.045	0.005	0.000	0.001	0.007	0.013	0.017	0.056	0.000	0.000	0.045	0.421	0.679	165	69
D3_13	D3_13 19	42	2066	0.041	0.130	0.001	0.038	0.034	0.060	0.005	0.007	0.001	0.007	0.013	0.017	0.054	0.000	0.000	0.044	0.449	0.725	2066	928
D3_14	D3_14 19	42	2144	0.042	0.139	0.000	0.028	0.025	0.037	0.005	0.000	0.000	0.006	0.012	0.014	0.048	0.000	0.000	0.046	0.402	0.649	2144	863
D3_15	D3_15 19	42	2141	0.042	0.139	0.000	0.028	0.025	0.037	0.005	0.000	0.000	0.006	0.012	0.014	0.051	0.000	0.000	0.045	0.406	0.654	2141	868
D3_16	D3_16 19	42	1129	0.039	0.171	0.000	0.027	0.025	0.028	0.000	0.000	0.000	0.005	0.012	0.013	0.046	0.000	0.000	0.042	0.407	0.657	1129	460
D4_1	D4_1 19	42	1741	0.042	0.110	0.001	0.041	0.036	0.066	0.008	0.008	0.000	0.007	0.014	0.017	0.056	0.000	0.000	0.046	0.453	0.730	1741	788
D4_2	D4_2 19	42	1752	0.042	0.110	0.001	0.041	0.036	0.066	0.008	0.008	0.000	0.007	0.014	0.017	0.056	0.000	0.000	0.046	0.452	0.729	1752	792
D4_3	D4_3 19	42	1752	0.042	0.110	0.001	0.041	0.036	0.066	0.008	0.008	0.000	0.007	0.014	0.017	0.056	0.000	0.000	0.046	0.452	0.729	1752	792
SCR_WB	SCR_WB 19	42	695	0.041	0.120	0.001	0.045	0.040	0.064	0.005	0.000	0.000	0.007	0.016	0.018	0.064	0.000	0.000	0.044	0.466	0.752	695	324
SCR_EB	SCR_EB 19	42	692	0.040	0.126	0.001	0.047	0.042	0.069	0.010	0.000	0.000	0.007	0.014	0.015	0.059	0.000	0.000	0.043	0.474	0.765	692	328
CYS_1	CYS_1 19	42	1818	0.044	0.108	0.001	0.043	0.039	0.044	0.005	0.008	0.000	0.004	0.009	0.012	0.038	0.000	0.000	0.047	0.402	0.648	1818	730
CYS_2	CYS_2 19	42	438	0.042	0.124	0.001	0.052	0.046	0.029	0.005	0.000	0.000	0.004	0.008	0.008	0.032	0.000	0.000	0.045	0.396	0.639	438	173
CYS_3	CYS_3 19	42	1567	0.044	0.102	0.001	0.044	0.039	0.046	0.005	0.009	0.000	0.005	0.010	0.012	0.043	0.000	0.000	0.048	0.408	0.658	1567	639
T2	T2 19	76	2033	0.013	0.028	0.001	0.037	0.025	0.067	0.004	0.000	0.000	0.001	0.004	0.004	0.009	0.000	0.000	0.017	0.209	0.336	2033	424
Sunken Rd	Sunken Rd 19	42	911	0.040	0.128	0.001	0.047	0.042	0.074	0.008	0.000	0.000	0.007	0.013	0.015	0.054	0.000	0.000	0.043	0.471	0.760	911	430
Sheung Yeut Road_1	Sheung Yeut Road_1 19	42	702	0.029	0.116	0.001	0.074	0.066	0.040	0.005	0.110	0.001	0.008	0.018	0.021	0.070	0.009	0.149	0.031	0.748	1.207	702	525
Sheung Yuet Road_2	Sheung Yuet Road_2 19	42	745	0.032	0.107	0.001	0.079	0.070	0.045	0.008	0.087	0.000	0.007	0.015	0.018	0.059	0.009	0.130	0.034	0.700	1.129	745	522
Sheung Yuet Road_3	Sheung Yuet Road_3 19	42	877	0.030	0.111	0.001	0.068	0.061	0.042	0.010	0.122	0.000	0.005	0.012	0.013	0.045	0.009	0.183	0.033	0.746	1.203	877	654
Sheung Yuet Road_4	Sheung Yuet Road_4 19	42	1034	0.035	0.081	0.001	0.094	0.084	0.051	0.005	0.059	0.000	0.005	0.012	0.014	0.048	0.004	0.117	0.038	0.650	1.049	1034	672
Wang Tung Street_1	Wang Tung Street_1 19	42	71	0.041	0.115	0.001	0.067	0.061	0.061	0.020	0.000	0.000	0.001	0.003	0.003	0.011	0.000	0.000	0.044	0.428	0.690	71	30
ROAD_G	ROAD_G 19	42	567	0.037	0.134	0.001	0.066	0.059	0.080	0.015	0.000	0.000	0.005	0.009	0.013	0.043	0.000	0.000	0.040	0.502	0.810	567	285
Lam Fung Street	Lam Fung Street 19	42	316	0.036	0.096	0.001	0.068	0.061	0.045	0.005	0.073	0.001	0.012	0.023	0.028	0.096	0.000	0.000	0.038	0.584	0.942	316	185
Wang Ching Street_1	Wang Ching Street_1 19	42	466	0.034	0.102	0.001	0.092	0.081	0.069	0.015	0.030	0.001	0.011	0.023	0.026	0.091	0.000	0.000	0.037	0.613	0.989	466	286
Wang Ching Street_2	Wang Ching Street_2 19	42	467	0.032	0.097	0.001	0.070	0.062	0.066	0.028	0.141	0.000	0.006	0.012	0.014	0.048	0.000	0.000	0.035	0.614	0.990	467	287
Sheung Yee Road_1	Sheung Yee Road_1 19	42	522	0.032	0.085	0.000	0.060	0.054	0.040	0.008	0.172	0.000	0.006	0.013	0.015	0.054	0.004	0.122	0.035	0.700	1.129	522	365
Sheung Yee Road_2	Sheung Yee Road_2 19	42	468	0.033	0.096	0.001	0.037	0.034	0.027	0.005	0.157	0.001	0.011	0.023	0.026	0.091	0.009	0.176	0.035	0.760	1.226	468	356
Wang Kwong Road_1	Wang Kwong Road_1 19	42	537	0.031	0.086	0.001	0.066	0.058	0.040	0.003	0.143	0.001	0.011	0.023	0.026	0.091	0.004	0.184	0.033	0.800	1.291	537	430
Wang Kwong Road_2	Wang Kwong Road_2 19	42	322	0.037	0.097	0.001	0.090	0.082	0.045	0.005	0.038	0.000	0.001	0.003	0.003	0.011	0.000	0.059	0.041	0.512	0.826	322	165
Wang Kwong Road_3	Wang Kwong Road_3 19	42	301	0.032	0.191	0.001	0.057	0.051	0.037	0.010	0.000	0.000	0.005	0.009	0.013	0.043	0.000	0.000	0.035	0.484	0.781	301	146
Kai Fuk Road	Kai Fuk Road 19	59	2782	0.012	0.071	0.001	0.049	0.033	0.049	0.008	0.001	0.000	0.002	0.006	0.008	0.018	0.000	0.043	0.013	0.314	0.507	2782	875
Kwung Tong Bypass	Kwung Tong Bypass 19	59	3956	0.012	0.035	0.001	0.064	0.043	0.059	0.004	0.007	0.000	0.004	0.011	0.012	0.031	0.003	0.085	0.014	0.384	0.620	3956	1521
ROAD_A	ROAD_A 19	76	3411	0.012	0.048	0.001	0.035	0.023	0.054	0.004	0.000	0.000	0.002	0.006	0.006	0.016	0.000	0.000	0.015	0.221	0.357	3411	756
ROAD_B	ROAD_B 19	42	26	0.023	0.091	0.003	0.204	0.182	0.149	0.025	0.000	0.000	0.006	0.012	0.015	0.048	0.000	0.000	0.024	0.783	1.263	26	20
ROAD_C	ROAD_C 19	42	396	0.043	0.121	0.001	0.045	0.040	0.027	0.005	0.000	0.000	0.004	0.008	0.008	0.032	0.000	0.000	0.046	0.380	0.612	396	150
ROAD_D	ROAD_D 19	42	347	0.043	0.121	0.001	0.041	0.037	0.024	0.005	0.000	0.000	0.004	0.008	0.008	0.032	0.000	0.000	0.047	0.372	0.599	347	129
ROAD_E	ROAD_E 19	42	35	0.043	0.121	0.001	0.041	0.037	0.024	0.005	0.000	0.000	0.004	0.008	0.008	0.032	0.000	0.000	0.047	0.372	0.599	35	13
ROAD_F	ROAD_F 19	59	1571	0.013	0.059	0.001	0.043	0.029	0.045	0.008	0.001	0.000	0.002	0.005	0.006	0.014	0.000	0.050	0.014	0.290	0.468	1571	456
																						Total NOx Emission	20237

Year 2026 2000 to 2100 hour Traffic Data

Road Name			Traffic Flow (veh/hr)	PC	Taxi	LGV4	LGV5	LGV6	HGV7	HGV8 / HGV9	PLB	PV4	PV5	NFB6	NFB7	NFB8 / NFB9	FBSD	FBDD	MC
D3_1	20	D3_1 20	49	28	12	0	2	1	1	0	0	0	0	0	0	0	0	0	3
D3_2	20	D3_2 20	30	14	7	0	1	0	1	0	5	0	0	0	0	0	0	0	1
D3_3	20	D3_3 20	30	14	7	0	1	0	1	0	5	0	0	0	0	0	0	0	1
D3_4	20	D3_4 20	13	3	3	0	1	0	0	0	5	0	0	0	0	0	0	0	0
D3_5	20	D3_5 20	31	16	6	0	1	1	0	0	5	0	0	0	0	0	0	0	1
D3_6	20	D3_6 20	714	407	177	0	35	15	16	1	11	0	2	4	2	5	0	0	39
D3_7	20	D3_7 20	310	185	80	0	11	4	5	0	0	0	1	2	1	2	0	0	18
D3_8	20	D3_8 20	216	129	56	0	7	3	3	0	0	0	1	1	1	2	0	0	12
D3_9	20	D3_9 20	1501	883	379	0	61	25	26	2	11	1	5	8	6	10	0	0	84
D3_10	20	D3_10 20	80	49	21	0	2	1	1	0	0	0	0	0	0	1	0	0	5
D3_11	20	D3_11 20	1506	887	381	0	61	25	26	2	11	1	5	8	5	10	0	0	85
D3_12	20	D3_12 20	120	72	31	0	4	2	2	0	0	0	0	1	0	1	0	0	7
D3_13	20	D3_13 20	1490	872	380	0	60	25	27	1	11	1	5	8	6	10	0	0	83
D3_14	20	D3_14 20	1562	938	420	0	48	20	17	1	0	1	5	8	5	9	0	0	89
D3_15	20	D3_15 20	1559	935	421	0	48	19	16	2	0	1	5	8	6	9	0	0	90
D3_16	20	D3_16 20	822	453	272	0	24	10	7	0	0	0	2	4	2	5	0	0	43
D4_1	20	D4_1 20	1255	768	270	1	55	23	25	1	11	1	5	8	5	9	0	0	73
D4_2	20	D4_2 20	1263	774	271	1	56	23	25	1	11	1	5	7	5	9	0	0	74
D4_3	20	D4_3 20	1263	774	271	1	56	23	25	1	11	1	5	7	5	9	0	0	74
SCR_WB	20	SCR_WB 20	500	296	118	0	24	10	9	0	0	0	2	3	2	4	0	0	28
SCR_EB	20	SCR_EB 20	497	288	123	0	25	10	10	1	0	0	2	3	2	3	0	0	27
CYS_1	20	CYS_1 20	1315	826	276	1	61	25	17	1	11	1	3	6	3	6	0	0	78
CYS_2	20	CYS_2 20	317	190	77	0	18	7	3	0	0	0	1	1	1	1	0	0	18
CYS_3	20	CYS_3 20	1131	718	225	1	53	22	15	1	11	1	3	5	3	6	0	0	68
T2	20	T2 20	1458	1041	128	1	84	34	55	2	0	0	3	4	3	4	0	0	99
Sunken Rd	20	Sunken Rd 20	655	378	165	1	33	13	15	1	0	0	2	4	3	4	0	0	36
Sheung Yeut Road_1	20	Sheung Yeut Road_1 20	499	212	114	0	40	17	6	0	58	0	2	4	3	4	0	17	20
Sheung Yuet Road_2	20	Sheung Yuet Road_2 20	530	245	112	1	46	19	7	1	48	1	2	3	2	4	1	15	23
Sheung Yuet Road_3	20	Sheung Yuet Road_3 20	631	275	136	1	46	19	8	1	81	0	2	3	2	3	1	26	26
Sheung Yuet Road_4	20	Sheung Yuet Road_4 20	733	379	119	1	75	31	12	1	46	1	3	4	3	4	1	19	36
Wang Tung Street_1	20	Wang Tung Street_1 20	51	30	12	0	4	2	1	0	0	0	0	0	0	0	0	0	3
ROAD_G	20	ROAD_G 20	404	218	107	0	29	12	10	1	0	0	1	2	1	2	0	0	21
Lam Fung Street	20	Lam Fung Street 20	224	117	43	0	17	7	3	0	17	0	1	2	2	3	0	0	11
Wang Ching Street_1	20	Wang Ching Street_1 20	325	166	67	0	33	14	7	1	11	0	2	3	2	4	0	0	16
Wang Ching Street_2	20	Wang Ching Street_2 20	332	155	63	0	25	10	7	1	49	0	1	2	1	2	0	0	15
Sheung Yee Road_1	20	Sheung Yee Road_1 20	380	175	62	0	25	10	5	1	68	0	1	2	2	2	0	10	17
Sheung Yee Road_2	20	Sheung Yee Road_2 20	340	158	63	0	14	5	3	0	55	0	2	3	2	4	0	13	15
Wang Kwong Road_1	20	Wang Kwong Road_1 20	383	171	65	0	27	11	5	0	57	0	2	4	2	4	0	16	16
Wang Kwong Road_2	20	Wang Kwong Road_2 20	230	125	44	0	23	9	3	0	9	0	0	0	0	0	0	3	12
Wang Kwong Road_3	20	Wang Kwong Road_3 20	217	101	81	0	13	6	2	0	0	0	1	1	1	1	0	0	10
Kai Fuk Road	20	Kai Fuk Road 20	1987	1131	425	2	137	58	56	6	4	2	6	8	6	10	0	30	107
Kwung Tong Bypass	20	Kwung Tong Bypass 20	2780	1670	300	3	255	105	93	4	31	3	14	21	14	25	3	81	160
ROAD_A	20	ROAD_A 20	2450	1621	369	2	132	55	75	4	0	1	7	10	7	12	0	0	154
ROAD_B	20	ROAD_B 20	17	6	3	0	4	2	1	0	0	0	0	0	0	0	0	0	1
ROAD_C	20	ROAD_C 20	287	177	67	0	14	6	2	0	0	0	1	1	1	1	0	0	17
ROAD_D	20	ROAD_D 20	251	157	59	0	11	5	2	0	0	0	1	1	1	1	0	0	15
ROAD_E	20	ROAD_E 20	25	16	6	0	1	0	0	0	0	0	0	0	0	0	0	0	1
ROAD_F	20	ROAD_F 20	1130	697	201	1	68	28	28	3	3	0	2	5	2	5	0	19	67

Composite Emission Rate, NOx

Road Name	Hour	Average Speed	Traffic Flow (veh/hr)	PC	Taxi	LGV3	LGV4	LGV6	HGV7	HGV8 or HGV9	PLB	PV4	PV5	NFB6	NFB7	NFB8 or NFB9	FBSD	FBDD	MC	g/km-veh	g/mile-veh	Flow Rate	NOx Emission (g/km)
D3_1	D3_1 20	44	49	0.041	0.131	0.000	0.035	0.031	0.056	0.005	0.000	0.000	0.004	0.008	0.010	0.034	0.000	0.000	0.045	0.402	0.648	49	20
D3_2	D3_2 20	44	30	0.032	0.117	0.000	0.028	0.025	0.052	0.005	0.185	0.000	0.005	0.009	0.013	0.042	0.000	0.000	0.035	0.548	0.884	30	16
D3_3	D3_3 20	44	30	0.032	0.117	0.000	0.028	0.025	0.052	0.005	0.185	0.000	0.005	0.009	0.013	0.042	0.000	0.000	0.035	0.548	0.884	30	16
D3_4	D3_4 20	44	13	0.016	0.127	0.001	0.052	0.047	0.000	0.000	0.411	0.000	0.000	0.000	0.000	0.000	0.000	0.000	0.018	0.672	1.084	13	9
D3_5	D3_5 20	44	31	0.036	0.099	0.000	0.030	0.027	0.039	0.005	0.178	0.000	0.002	0.005	0.005	0.016	0.000	0.000	0.039	0.480	0.773	31	15
D3_6	D3_6 20	44	714	0.040	0.129	0.000	0.035	0.032	0.057	0.005	0.015	0.000	0.004	0.008	0.009	0.034	0.000	0.000	0.044	0.414	0.668	714	296
D3_7	D3_7 20	44	310	0.042	0.135	0.000	0.025	0.023	0.041	0.005	0.000	0.000	0.004	0.008	0.010	0.034	0.000	0.000	0.046	0.374	0.603	310	116
D3_8	D3_8 20	44	216	0.043	0.135	0.000	0.024	0.021	0.038	0.005	0.000	0.000	0.004	0.008	0.010	0.037	0.000	0.000	0.046	0.372	0.599	216	80
D3_9	D3_9 20	44	1501	0.042	0.131	0.000	0.029	0.026	0.046	0.005	0.008	0.000	0.004	0.008	0.010	0.034	0.000	0.000	0.045	0.388	0.626	1501	583
D3_10	D3_10 20	44	80	0.043	0.137	0.000	0.019	0.017	0.026	0.002	0.000	0.000	0.004	0.009	0.011	0.037	0.000	0.000	0.047	0.354	0.571	80	28
D3_11	D3_11 20	44	1506	0.042	0.131	0.000	0.029	0.026	0.046	0.005	0.008	0.000	0.004	0.008	0.009	0.034	0.000	0.000	0.046	0.387	0.624	1506	583
D3_12	D3_12 20	44	120	0.043	0.136	0.000	0.022	0.020	0.035	0.005	0.000	0.000	0.004	0.009	0.010	0.037	0.000	0.000	0.046	0.368	0.593	120	44
D3_13	D3_13 20	44	1490	0.042	0.132	0.000	0.029	0.026	0.047	0.005	0.008	0.000	0.004	0.008	0.010	0.034	0.000	0.000	0.045	0.391	0.630	1490	582
D3_14	D3_14 20	44	1562	0.043	0.140	0.000	0.022	0.020	0.029	0.002	0.000	0.000	0.004	0.008	0.009	0.031	0.000	0.000	0.046	0.354	0.571	1562	553
D3_15	D3_15 20	44	1559	0.043	0.140	0.000	0.022	0.020	0.027	0.005	0.000	0.000	0.004	0.008	0.010	0.031	0.000	0.000	0.047	0.356	0.574	1559	555
D3_16	D3_16 20	44	822	0.039	0.171	0.000	0.021	0.019	0.021	0.000	0.000	0.000	0.004	0.007	0.008	0.029	0.000	0.000	0.043	0.361	0.582	822	296
D4_1	D4_1 20	44	1255	0.043	0.112	0.000	0.031	0.028	0.052	0.005	0.009	0.000	0.005	0.009	0.010	0.037	0.000	0.000	0.047	0.390	0.629	1255	489
D4_2	D4_2 20	44	1263	0.044	0.111	0.000	0.031	0.028	0.052	0.005	0.009	0.000	0.005	0.008	0.010	0.037	0.000	0.000	0.047	0.389	0.627	1263	491
D4_3	D4_3 20	44	1263	0.044	0.111	0.000	0.031	0.028	0.052	0.005	0.009	0.000	0.005	0.008	0.010	0.037	0.000	0.000	0.047	0.389	0.627	1263	491
SCR_WB	SCR_WB 20	44	500	0.042	0.123	0.001	0.035	0.031	0.050	0.005	0.000	0.000	0.005	0.011	0.013	0.042	0.000	0.000	0.046	0.403	0.649	500	201
SCR_EB	SCR_EB 20	44	497	0.041	0.129	0.001	0.036	0.033	0.055	0.010	0.000	0.000	0.005	0.009	0.010	0.037	0.000	0.000	0.045	0.410	0.661	497	204
CYS_1	CYS_1 20	44	1315	0.045	0.109	0.000	0.033	0.030	0.034	0.002	0.009	0.000	0.003	0.007	0.006	0.024	0.000	0.000	0.048	0.350	0.565	1315	460
CYS_2	CYS_2 20	44	317	0.043	0.126	0.001	0.040	0.036	0.024	0.005	0.000	0.000	0.002	0.005	0.005	0.021	0.000	0.000	0.046	0.353	0.569	317	112
CYS_3	CYS_3 20	44	1131	0.045	0.103	0.000	0.034	0.031	0.035	0.002	0.010	0.000	0.003	0.007	0.008	0.026	0.000	0.000	0.049	0.353	0.570	1131	399
T2	T2 20	76	1458	0.014	0.029	0.001	0.030	0.020	0.053	0.003	0.000	0.000	0.001	0.002	0.003	0.007	0.000	0.000	0.017	0.179	0.289	1458	261
Sunken Rd	Sunken Rd 20	44	655	0.041	0.130	0.001	0.036	0.032	0.059	0.005	0.000	0.000	0.004	0.008	0.010	0.034	0.000	0.000	0.045	0.406	0.655	655	266
Sheung Yeut Road_1	Sheung Yeut Road_1 20	44	499	0.030	0.118	0.001	0.058	0.053	0.031	0.005	0.119	0.000	0.005	0.011	0.014	0.045	0.009	0.159	0.033	0.691	1.115	499	345
Sheung Yuet Road_2	Sheung Yuet Road_2 20	44	530	0.033	0.109	0.001	0.062	0.056	0.037	0.007	0.094	0.000	0.005	0.009	0.010	0.037	0.009	0.138	0.036	0.642	1.036	530	340
Sheung Yuet Road_3	Sheung Yuet Road_3 20	44	631	0.031	0.112	0.001	0.052	0.048	0.034	0.007	0.131	0.000	0.004	0.008	0.009	0.029	0.009	0.194	0.034	0.702	1.133	631	443
Sheung Yuet Road_4	Sheung Yuet Road_4 20	44	733	0.037	0.084	0.001	0.073	0.067	0.042	0.005	0.065	0.000	0.004	0.008	0.009	0.031	0.009	0.126	0.040	0.600	0.968	733	440
Wang Tung Street_1	Wang Tung Street_1 20	44	51	0.042	0.117	0.001	0.052	0.047	0.050	0.015	0.000	0.000	0.001	0.002	0.003	0.005	0.000	0.000	0.045	0.379	0.612	51	19
ROAD_G	ROAD_G 20	44	404	0.038	0.137	0.001	0.051	0.047	0.063	0.015	0.000	0.000	0.004	0.006	0.008	0.026	0.000	0.000	0.041	0.437	0.706	404	177
Lam Fung Street	Lam Fung Street 20	44	224	0.037	0.100	0.001	0.053	0.049	0.037	0.005	0.080	0.000	0.007	0.015	0.018	0.063	0.000	0.000	0.041	0.505	0.814	224	113
Wang Ching Street_1	Wang Ching Street_1 20	44	325	0.036	0.106	0.001	0.073	0.066	0.055	0.010	0.034	0.000	0.007	0.015	0.018	0.058	0.000	0.000	0.040	0.519	0.836	325	169
Wang Ching Street_2	Wang Ching Street_2 20	44	332	0.033	0.099	0.001	0.054	0.049	0.052	0.020	0.151	0.000	0.004	0.008	0.009	0.031	0.000	0.000	0.036	0.548	0.884	332	182
Sheung Yee Road_1	Sheung Yee Road_1 20	44	380	0.033	0.085	0.000	0.046	0.042	0.031	0.007	0.183	0.000	0.004	0.008	0.010	0.034	0.004	0.128	0.036	0.653	1.053	380	248
Sheung Yee Road_2	Sheung Yee Road_2 20	44	340	0.033	0.097	0.000	0.029	0.025	0.021	0.005	0.168	0.000	0.007	0.015	0.018	0.058	0.009	0.185	0.036	0.705	1.137	340	239
Wang Kwong Road_1	Wang Kwong Road_1 20	44	383	0.032	0.088	0.001	0.051	0.046	0.033	0.002	0.154	0.000	0.007	0.015	0.016	0.060	0.009	0.199	0.034	0.748	1.206	383	287
Wang Kwong Road_2	Wang Kwong Road_2 20	44	230	0.039	0.099	0.001	0.070	0.064	0.034	0.005	0.041	0.000	0.001	0.002	0.003	0.010	0.000	0.062	0.042	0.472	0.762	230	109
Wang Kwong Road_3	Wang Kwong Road_3 20	44	217	0.033	0.194	0.001	0.044	0.041	0.029	0.010	0.000	0.000	0.004	0.006	0.008	0.026	0.000	0.000	0.036	0.431	0.695	217	94
Kai Fuk Road	Kai Fuk Road 20	65	1987	0.012	0.072	0.001	0.038	0.026	0.040	0.006	0.001	0.000	0.002	0.004	0.004	0.011	0.000	0.050	0.014	0.279	0.450	1987	554
Kwung Tong Bypass	Kwung Tong Bypass 20	65	2780	0.012	0.036	0.001	0.050	0.033	0.047	0.003	0.007	0.000	0.003	0.007	0.007	0.020	0.003	0.096	0.015	0.342	0.551	2780	950
ROAD_A	ROAD_A 20	76	2450	0.013	0.050	0.001	0.028	0.019	0.043	0.003	0.000	0.000	0.002	0.004	0.004	0.011	0.000	0.000	0.016	0.193	0.311	2450	473
ROAD_B	ROAD_B 20	44	17	0.025	0.100	0.002	0.170	0.155	0.128	0.025	0.000	0.000	0.005	0.009	0.010	0.037	0.000	0.000	0.028	0.694	1.119	17	12
ROAD_C	ROAD_C 20	44	287	0.044	0.122	0.000	0.034	0.031	0.021	0.005	0.000	0.000	0.002	0.005	0.005	0.021	0.000	0.000	0.048	0.338	0.546	287	97
ROAD_D	ROAD_D 20	44	251	0.044	0.122	0.000	0.031	0.028	0.018	0.005	0.000	0.000	0.002	0.005	0.005	0.021	0.000	0.000	0.048	0.331	0.533	251	83
ROAD_E	ROAD_E 20	44	25	0.044	0.122	0.000	0.031	0.028	0.018	0.005	0.000	0.000	0.002	0.005	0.005	0.021	0.000	0.000	0.048	0.331	0.533	25	8
ROAD_F	ROAD_F 20	65	1130	0.013	0.060	0.001	0.033	0.022	0.035	0.006	0.002	0.000	0.001	0.004	0.003	0.009	0.000	0.056	0.015	0.260	0.419	1130	293
																						Total NOx Emission	12841

Year 2026 2100 to 2200 hour Traffic Data

Road Name			Traffic Flow (veh/hr)	PC	Taxi	LGV4	LGV5	LGV6	HGV7	HGV8 / HGV9	PLB	PV4	PV5	NFB6	NFB7	NFB8 / NFB9	FBSD	FBDD	MC
D3_1	21	D3_1 21	44	25	11	0	2	1	1	0	0	0	0	0	0	0	0	0	2
D3_2	21	D3_2 21	26	12	6	0	1	0	1	0	5	0	0	0	0	0	0	0	1
D3_3	21	D3_3 21	26	12	6	0	1	0	1	0	5	0	0	0	0	0	0	0	1
D3_4	21	D3_4 21	12	3	3	0	1	0	0	0	5	0	0	0	0	0	0	0	0
D3_5	21	D3_5 21	27	13	5	0	1	1	0	0	5	0	0	0	0	0	0	0	1
D3_6	21	D3_6 21	634	357	156	1	36	15	16	1	10	0	2	3	2	3	0	0	34
D3_7	21	D3_7 21	274	162	71	0	11	5	5	0	0	0	1	1	1	1	0	0	15
D3_8	21	D3_8 21	191	114	50	0	7	3	3	0	0	0	1	1	1	1	0	0	11
D3_9	21	D3_9 21	1330	776	334	0	62	26	27	1	10	1	3	5	4	6	0	0	74
D3_10	21	D3_10 21	70	42	18	0	2	1	1	0	0	0	0	0	0	0	0	0	4
D3_11	21	D3_11 21	1335	780	335	0	62	26	27	1	10	1	4	6	4	6	0	0	74
D3_12	21	D3_12 21	106	63	28	0	4	2	2	0	0	0	0	0	0	1	0	0	6
D3_13	21	D3_13 21	1319	766	333	0	61	26	27	1	10	1	4	6	4	7	0	0	73
D3_14	21	D3_14 21	1375	823	369	0	48	20	17	1	0	1	3	6	3	6	0	0	78
D3_15	21	D3_15 21	1375	822	370	0	47	20	17	1	0	1	3	5	3	6	0	0	78
D3_16	21	D3_16 21	726	398	239	0	24	10	7	0	0	0	2	3	2	3	0	0	38
D4_1	21	D4_1 21	1108	674	237	1	55	23	26	2	10	1	3	4	3	6	0	0	64
D4_2	21	D4_2 21	1116	680	238	1	56	23	25	2	10	1	3	4	3	6	0	0	65
D4_3	21	D4_3 21	1116	680	238	1	56	23	25	2	10	1	3	4	3	6	0	0	65
SCR_WB	21	SCR_WB 21	442	260	104	0	25	10	10	0	0	0	1	2	1	3	0	0	25
SCR_EB	21	SCR_EB 21	440	253	108	0	26	11	11	1	0	0	1	2	1	2	0	0	24
CYS_1	21	CYS_1 21	1166	726	242	1	62	26	17	1	10	0	2	3	2	4	0	0	69
CYS_2	21	CYS_2 21	281	167	67	0	18	7	3	0	0	0	1	1	1	1	0	0	16
CYS_3	21	CYS_3 21	1004	630	198	1	54	23	16	1	10	0	2	4	3	4	0	0	60
T2	21	T2 21	1300	915	112	1	85	34	55	3	0	0	1	3	1	3	0	0	87
Sunken Rd	21	Sunken Rd 21	580	332	144	1	33	14	15	1	0	0	2	2	2	3	0	0	32
Sheung Yeut Road_1	21	Sheung Yeut Road_1 21	447	187	100	0	41	17	6	0	53	0	1	2	2	3	0	15	18
Sheung Yuet Road_2	21	Sheung Yuet Road_2 21	475	216	99	0	46	19	7	1	44	0	1	2	1	2	0	14	20
Sheung Yuet Road_3	21	Sheung Yuet Road_3 21	565	242	120	1	47	19	8	1	73	0	1	2	1	2	1	23	23
Sheung Yuet Road_4	21	Sheung Yuet Road_4 21	659	333	104	1	76	32	12	1	42	0	2	2	2	3	1	18	32
Wang Tung Street_1	21	Wang Tung Street_1 21	45	26	10	0	4	2	1	0	0	0	0	0	0	0	0	0	2
ROAD_G	21	ROAD_G 21	361	191	94	0	29	12	10	1	0	0	1	1	1	1	0	0	18
Lam Fung Street	21	Lam Fung Street 21	199	103	38	0	17	7	3	0	16	0	1	1	1	2	0	0	10
Wang Ching Street_1	21	Wang Ching Street_1 21	291	146	58	0	33	14	7	1	10	0	1	2	1	2	0	0	14
Wang Ching Street_2	21	Wang Ching Street_2 21	296	136	56	0	25	11	7	1	44	0	1	1	1	1	0	0	13
Sheung Yee Road_1	21	Sheung Yee Road_1 21	337	153	54	0	25	10	5	1	61	0	1	1	1	2	0	9	15
Sheung Yee Road_2	21	Sheung Yee Road_2 21	300	139	56	0	14	6	3	0	50	0	1	2	2	2	0	12	13
Wang Kwong Road_1	21	Wang Kwong Road_1 21	342	150	57	0	28	11	5	0	52	0	2	2	2	3	0	14	14
Wang Kwong Road_2	21	Wang Kwong Road_2 21	207	110	39	0	23	10	3	0	8	0	0	0	0	0	0	3	11
Wang Kwong Road_3	21	Wang Kwong Road_3 21	192	88	71	0	13	6	2	0	0	0	0	1	0	1	0	0	8
Kai Fuk Road	21	Kai Fuk Road 21	1774	992	374	2	140	58	57	7	4	0	4	5	4	7	0	27	94
Kwung Tong Bypass	21	Kwung Tong Bypass 21	2490	1468	264	2	257	107	93	5	27	2	9	14	10	16	2	72	140
ROAD_A	21	ROAD_A 21	2179	1425	324	2	134	56	76	3	0	0	4	7	4	8	0	0	136
ROAD_B	21	ROAD_B 21	16	5	3	0	4	2	1	0	0	0	0	0	0	0	0	0	1
ROAD_C	21	ROAD_C 21	255	156	59	0	14	6	2	0	0	0	1	1	1	1	0	0	15
ROAD_D	21	ROAD_D 21	223	138	52	0	11	5	2	0	0	0	0	0	0	1	0	0	13
ROAD_E	21	ROAD_E 21	22	14	5	0	1	0	0	0	0	0	0	0	0	0	0	0	1
ROAD_F	21	ROAD_F 21	1008	612	176	1	70	28	28	4	3	0	2	3	2	3	0	17	58

Composite Emission Rate, NOx

Road Name	Hour	Average Speed	Traffic Flow (veh/hr)	PC	Taxi	LGV3	LGV4	LGV6	HGV7	HGV8 or HGV9	PLB	PV4	PV5	NFB6	NFB7	NFB8 or NFB9	FBSD	FBDD	MC	g/km-veh	g/mile-veh	Flow Rate	NOx Emission (g/km)
D3_1	D3_1 21	44	44	0.041	0.130	0.001	0.040	0.036	0.064	0.005	0.000	0.000	0.004	0.006	0.008	0.026	0.000	0.000	0.044	0.404	0.651	44	18
D3_2	D3_2 21	45	26	0.032	0.114	0.000	0.031	0.028	0.060	0.005	0.186	0.000	0.004	0.007	0.007	0.031	0.000	0.000	0.035	0.541	0.872	26	14
D3_3	D3_3 21	45	26	0.032	0.115	0.000	0.031	0.028	0.059	0.005	0.186	0.000	0.004	0.007	0.007	0.031	0.000	0.000	0.035	0.541	0.872	26	14
D3_4	D3_4 21	45	12	0.016	0.123	0.001	0.057	0.053	0.000	0.000	0.408	0.000	0.000	0.000	0.000	0.000	0.000	0.000	0.017	0.674	1.087	12	8
D3_5	D3_5 21	45	27	0.035	0.096	0.000	0.033	0.031	0.044	0.005	0.180	0.000	0.001	0.003	0.003	0.010	0.000	0.000	0.038	0.479	0.773	27	13
D3_6	D3_6 21	44	634	0.040	0.127	0.001	0.040	0.037	0.065	0.005	0.016	0.000	0.004	0.006	0.008	0.026	0.000	0.000	0.043	0.418	0.675	634	265
D3_7	D3_7 21	44	274	0.042	0.134	0.000	0.029	0.026	0.047	0.005	0.000	0.000	0.004	0.007	0.008	0.026	0.000	0.000	0.046	0.373	0.602	274	102
D3_8	D3_8 21	44	191	0.042	0.135	0.000	0.027	0.024	0.043	0.005	0.000	0.000	0.004	0.007	0.008	0.026	0.000	0.000	0.046	0.367	0.592	191	70
D3_9	D3_9 21	44	1330	0.041	0.130	0.000	0.033	0.031	0.053	0.005	0.008	0.000	0.003	0.006	0.008	0.024	0.000	0.000	0.045	0.387	0.625	1330	515
D3_10	D3_10 21	44	70	0.043	0.137	0.000	0.022	0.020	0.030	0.002	0.000	0.000	0.004	0.007	0.008	0.026	0.000	0.000	0.047	0.346	0.557	70	24
D3_11	D3_11 21	44	1335	0.041	0.130	0.000	0.033	0.031	0.052	0.005	0.008	0.000	0.004	0.007	0.008	0.024	0.000	0.000	0.045	0.387	0.624	1335	516
D3_12	D3_12 21	44	106	0.043	0.135	0.000	0.025	0.024	0.042	0.005	0.000	0.000	0.004	0.007	0.008	0.026	0.000	0.000	0.046	0.364	0.587	106	39
D3_13	D3_13 21	44	1319	0.041	0.131	0.000	0.033	0.031	0.053	0.005	0.008	0.000	0.004	0.007	0.008	0.026	0.000	0.000	0.045	0.392	0.632	1319	517
D3_14	D3_14 21	44	1375	0.043	0.139	0.000	0.025	0.023	0.033	0.005	0.000	0.000	0.003	0.006	0.006	0.021	0.000	0.000	0.046	0.350	0.564	1375	481
D3_15	D3_15 21	44	1375	0.042	0.139	0.000	0.025	0.023	0.033	0.005	0.000	0.000	0.003	0.006	0.006	0.024	0.000	0.000	0.046	0.352	0.568	1375	484
D3_16	D3_16 21	44	726	0.039	0.171	0.000	0.024	0.022	0.025	0.000	0.000	0.000	0.003	0.005	0.006	0.024	0.000	0.000	0.042	0.361	0.582	726	262
D4_1	D4_1 21	44	1108	0.043	0.111	0.000	0.036	0.032	0.060	0.007	0.009	0.000	0.003	0.006	0.008	0.026	0.000	0.000	0.047	0.389	0.628	1108	432
D4_2	D4_2 21	44	1116	0.043	0.111	0.000	0.036	0.032	0.059	0.007	0.009	0.000	0.003	0.006	0.008	0.026	0.000	0.000	0.047	0.388	0.626	1116	433
D4_3	D4_3 21	44	1116	0.043	0.111	0.000	0.036	0.032	0.059	0.007	0.009	0.000	0.003	0.006	0.008	0.026	0.000	0.000	0.047	0.388	0.626	1116	433
SCR_WB	SCR_WB 21	44	442	0.042	0.122	0.001	0.040	0.036	0.057	0.005	0.000	0.000	0.004	0.008	0.008	0.031	0.000	0.000	0.045	0.399	0.643	442	176
SCR_EB	SCR_EB 21	44	440	0.041	0.127	0.001	0.041	0.038	0.063	0.010	0.000	0.000	0.004	0.006	0.008	0.026	0.000	0.000	0.045	0.409	0.660	440	180
CYS_1	CYS_1 21	44	1166	0.044	0.108	0.000	0.038	0.035	0.039	0.002	0.009	0.000	0.002	0.005	0.005	0.018	0.000	0.000	0.048	0.354	0.570	1166	412
CYS_2	CYS_2 21	44	281	0.042	0.124	0.001	0.046	0.042	0.026	0.005	0.000	0.000	0.002	0.003	0.005	0.016	0.000	0.000	0.046	0.357	0.576	281	101
CYS_3	CYS_3 21	44	1004	0.045	0.102	0.000	0.039	0.035	0.042	0.005	0.010	0.000	0.002	0.005	0.006	0.018	0.000	0.000	0.049	0.358	0.578	1004	360
T2	T2 21	76	1300	0.013	0.028	0.001	0.034	0.022	0.060	0.004	0.000	0.000	0.001	0.002	0.001	0.004	0.000	0.000	0.017	0.188	0.303	1300	244
Sunken Rd	Sunken Rd 21	44	580	0.041	0.129	0.001	0.041	0.037	0.065	0.005	0.000	0.000	0.004	0.006	0.008	0.026	0.000	0.000	0.044	0.407	0.656	580	236
Sheung Yeut Road_1	Sheung Yeut Road_1 21	44	447	0.030	0.116	0.001	0.066	0.060	0.035	0.005	0.121	0.000	0.004	0.008	0.010	0.034	0.009	0.161	0.032	0.692	1.117	447	310
Sheung Yuet Road_2	Sheung Yuet Road_2 21	44	475	0.032	0.108	0.001	0.070	0.064	0.040	0.007	0.095	0.000	0.004	0.007	0.008	0.026	0.009	0.138	0.035	0.643	1.036	475	305
Sheung Yuet Road_3	Sheung Yuet Road_3 21	45	565	0.030	0.109	0.001	0.058	0.054	0.039	0.010	0.131	0.000	0.003	0.005	0.006	0.021	0.009	0.192	0.033	0.700	1.129	565	395
Sheung Yuet Road_4	Sheung Yuet Road_4 21	44	659	0.036	0.082	0.001	0.083	0.075	0.046	0.005	0.065	0.000	0.003	0.005	0.006	0.024	0.009	0.128	0.039	0.607	0.979	659	400
Wang Tung Street_1	Wang Tung Street_1 21	44	45	0.041	0.115	0.001	0.058	0.053	0.055	0.015	0.000	0.000	0.001	0.002	0.003	0.005	0.000	0.000	0.045	0.394	0.635	45	18
ROAD_G	ROAD_G 21	44	361	0.038	0.135	0.001	0.058	0.053	0.073	0.015	0.000	0.000	0.002	0.005	0.005	0.021	0.000	0.000	0.041	0.447	0.722	361	161
Lam Fung Street	Lam Fung Street 21	44	199	0.037	0.099	0.001	0.061	0.055	0.039	0.005	0.081	0.000	0.006	0.011	0.013	0.047	0.000	0.000	0.040	0.494	0.797	199	98
Wang Ching Street_1	Wang Ching Street_1 21	44	291	0.036	0.104	0.001	0.082	0.075	0.063	0.010	0.034	0.000	0.006	0.011	0.013	0.042	0.000	0.000	0.039	0.516	0.832	291	150
Wang Ching Street_2	Wang Ching Street_2 21	44	296	0.033	0.097	0.001	0.061	0.056	0.057	0.025	0.152	0.000	0.003	0.005	0.006	0.024	0.000	0.000	0.035	0.556	0.897	296	165
Sheung Yee Road_1	Sheung Yee Road_1 21	45	337	0.032	0.083	0.000	0.051	0.047	0.035	0.007	0.184	0.000	0.003	0.006	0.006	0.026	0.004	0.129	0.035	0.649	1.047	337	219
Sheung Yee Road_2	Sheung Yee Road_2 21	45	300	0.033	0.095	0.000	0.032	0.030	0.026	0.005	0.170	0.000	0.005	0.010	0.012	0.042	0.009	0.187	0.036	0.691	1.114	300	207
Wang Kwong Road_1	Wang Kwong Road_1 21	45	342	0.031	0.086	0.001	0.057	0.052	0.036	0.002	0.155	0.000	0.005	0.010	0.012	0.044	0.009	0.196	0.034	0.732	1.181	342	250
Wang Kwong Road_2	Wang Kwong Road_2 21	44	207	0.038	0.097	0.001	0.079	0.072	0.039	0.005	0.041	0.000	0.001	0.002	0.003	0.005	0.000	0.062	0.041	0.485	0.783	207	101
Wang Kwong Road_3	Wang Kwong Road_3 21	44	192	0.033	0.192	0.001	0.050	0.046	0.031	0.010	0.000	0.000	0.002	0.005	0.005	0.021	0.000	0.000	0.036	0.431	0.696	192	83
Kai Fuk Road	Kai Fuk Road 21	66	1774	0.011	0.071	0.001	0.043	0.029	0.045	0.008	0.001	0.000	0.001	0.003	0.003	0.009	0.000	0.050	0.013	0.288	0.464	1774	510
Kwung Tong Bypass	Kwung Tong Bypass 21	66	2490	0.012	0.035	0.001	0.056	0.038	0.053	0.004	0.007	0.000	0.002	0.005	0.006	0.015	0.003	0.096	0.014	0.347	0.560	2490	864
ROAD_A	ROAD_A 21	76	2179	0.012	0.049	0.001	0.032	0.021	0.050	0.003	0.000	0.000	0.001	0.003	0.003	0.008	0.000	0.000	0.016	0.198	0.320	2179	432
ROAD_B	ROAD_B 21	44	16	0.024	0.095	0.002	0.186	0.169	0.138	0.025	0.000	0.000	0.004	0.006	0.008	0.026	0.000	0.000	0.026	0.710	1.146	16	11
ROAD_C	ROAD_C 21	44	255	0.043	0.121	0.001	0.039	0.036	0.023	0.005	0.000	0.000	0.002	0.003	0.005	0.016	0.000	0.000	0.047	0.342	0.551	255	87
ROAD_D	ROAD_D 21	44	223	0.044	0.121	0.001	0.036	0.033	0.021	0.005	0.000	0.000	0.001	0.003	0.005	0.016	0.000	0.000	0.048	0.333	0.538	223	74
ROAD_E	ROAD_E 21	44	22	0.044	0.121	0.001	0.036	0.033	0.021	0.005	0.000	0.000	0.001	0.003	0.005	0.016	0.000	0.000	0.048	0.333	0.538	22	7
ROAD_F	ROAD_F 21	66	1008	0.012	0.059	0.001	0.037	0.024	0.040	0.008	0.002	0.000	0.001	0.003	0.003	0.007	0.000	0.056	0.015	0.268	0.432	1008	270
																						Total NOx Emission	11468

Year 2026 2200 to 2300 hour Traffic Data

	Road Name			Traffic Flow (veh/hr)	PC	Taxi	LGV4	LGV5	LGV6	HGV7	HGV8 / HGV9	PLB	PV4	PV5	NFB6	NFB7	NFB8 / NFB9	FBSD	FBDD	MC
	D3_1	22	D3_1 22	43	25	11	0	2	1	1	0	0	0	0	0	0	0	0	0	2
	D3_2	22	D3_2 22	25	11	6	0	1	0	0	0	5	0	0	0	0	0	0	0	1
	D3_3	22	D3_3 22	26	12	6	0	1	0	0	0	5	0	0	0	0	0	0	0	1
	D3_4	22	D3_4 22	12	3	3	0	1	0	0	0	5	0	0	0	0	0	0	0	0
	D3_5	22	D3_5 22	27	14	5	0	1	0	0	0	5	0	0	0	0	0	0	0	1
	D3_6	22	D3_6 22	611	355	155	0	26	11	11	1	9	0	2	3	2	3	0	0	34
	D3_7	22	D3_7 22	266	161	70	0	8	3	3	0	0	0	1	1	1	1	0	0	15
	D3_8	22	D3_8 22	186	113	49	0	5	2	2	0	0	0	1	1	1	1	0	0	11
	D3_9	22	D3_9 22	1288	771	331	0	44	19	19	1	10	1	4	6	4	6	0	0	73
	D3_10	22	D3_10 22	68	42	18	0	2	1	1	0	0	0	0	0	0	0	0	0	4
	D3_11	22	D3_11 22	1292	773	332	0	44	19	19	1	10	1	4	6	4	6	0	0	74
	D3_12	22	D3_12 22	103	63	27	0	3	1	1	0	0	0	0	1	0	1	0	0	6
	D3_13	22	D3_13 22	1278	760	331	0	43	19	19	1	10	1	4	6	4	7	0	0	73
	D3_14	22	D3_14 22	1342	817	366	0	34	14	12	0	0	1	3	5	4	7	0	0	78
	D3_15	22	D3_15 22	1340	815	367	0	34	14	13	0	0	1	3	5	4	7	0	0	78
	D3_16	22	D3_16 22	710	395	237	0	17	7	5	0	0	0	2	3	2	3	0	0	38
	D4_1	22	D4_1 22	1072	668	236	0	40	17	18	1	10	1	3	5	4	6	0	0	64
	D4_2	22	D4_2 22	1079	675	237	0	39	16	18	1	10	1	3	5	4	6	0	0	64
	D4_3	22	D4_3 22	1079	675	237	0	39	16	18	1	10	1	3	5	4	6	0	0	64
	SCR_WB	22	SCR_WB 22	427	258	103	0	18	7	7	0	0	0	2	2	2	3	0	0	25
	SCR_EB	22	SCR_EB 22	425	252	108	0	18	8	8	0	0	0	1	2	2	3	0	0	24
	CYS_1	22	CYS_1 22	1128	721	240	0	44	19	12	1	10	0	2	4	3	4	0	0	69
	CYS_2	22	CYS_2 22	271	165	67	0	13	5	2	0	0	0	1	1	1	1	0	0	16
	CYS_3	22	CYS_3 22	971	626	196	0	39	16	11	0	10	0	2	3	2	4	0	0	60
	T2	22	T2 22	1242	908	112	1	60	25	40	2	0	0	1	2	1	2	0	0	87
	Sunken Rd	22	Sunken Rd 22	560	330	144	0	24	10	11	1	0	0	2	3	2	3	0	0	31
	Sheung Yeut Road_1	22	Sheung Yeut Road_1 22	425	185	99	0	29	12	4	0	52	0	2	3	2	3	0	15	18
	Sheung Yuet Road_2	22	Sheung Yuet Road_2 22	452	214	97	0	33	14	5	0	44	0	1	2	2	3	0	14	20
	Sheung Yuet Road_3	22	Sheung Yuet Road_3 22	540	239	119	1	33	14	6	1	73	0	1	2	1	2	1	23	23
	Sheung Yuet Road_4	22	Sheung Yuet Road_4 22	622	331	104	1	54	22	8	1	42	0	2	3	2	3	1	18	32
	Wang Tung Street_1	22	Wang Tung Street_1 22	43	26	10	0	3	1	1	0	0	0	0	0	0	0	0	0	2
	ROAD_G	22	ROAD_G 22	344	190	94	0	21	9	7	1	0	0	1	1	1	1	0	0	18
	Lam Fung Street	22	Lam Fung Street 22	191	102	38	0	12	5	2	0	16	0	1	2	1	2	0	0	10
	Wang Ching Street_1	22	Wang Ching Street_1 22	274	145	58	0	24	10	5	1	10	0	1	2	2	3	0	0	14
	Wang Ching Street_2	22	Wang Ching Street_2 22	282	135	55	0	18	8	5	1	44	0	1	1	1	2	0	0	13
	Sheung Yee Road_1	22	Sheung Yee Road_1 22	327	153	54	0	18	8	3	0	61	0	1	1	1	2	0	9	15
	Sheung Yee Road_2	22	Sheung Yee Road_2 22	293	138	55	0	10	4	2	0	50	0	1	2	2	3	0	12	13
	Wang Kwong Road_1	22	Wang Kwong Road_1 22	327	149	57	0	20	8	3	0	52	0	2	2	2	3	0	14	14
	Wang Kwong Road_2	22	Wang Kwong Road_2 22	196	110	38	0	16	7	2	0	8	0	0	0	0	0	0	3	10
	Wang Kwong Road_3	22	Wang Kwong Road_3 22	185	88	71	0	10	4	2	0	0	0	0	1	0	1	0	0	8
	Kai Fuk Road	22	Kai Fuk Road 22	1690	986	371	2	100	41	41	5	3	0	3	7	3	7	0	27	95
	Kwung Tong Bypass	22	Kwung Tong Bypass 22	2348	1457	261	2	184	76	68	4	28	2	9	14	11	18	2	71	139
	ROAD_A	22	ROAD_A 22	2087	1413	322	0	96	40	55	3	0	0	4	6	4	8	0	0	135
	ROAD_B	22	ROAD_B 22	14	5	3	0	3	1	1	0	0	0	0	0	0	0	0	0	1
	ROAD_C	22	ROAD_C 22	247	155	59	0	10	4	2	0	0	0	0	1	0	1	0	0	15
	ROAD_D	22	ROAD_D 22	217	137	52	0	8	3	1	0	0	0	0	1	0	1	0	0	13
	ROAD_E	22	ROAD_E 22	22	14	5	0	1	0	0	0	0	0	0	0	0	0	0	0	1
	ROAD_F	22	ROAD_F 22	964	607	176	1	49	20	20	3	3	0	2	3	2	3	0	17	58

Composite Emission Rate, NOx

	Road Name	Hour	Average Speed	Traffic Flow (veh/hr)	PC	Taxi	LGV3	LGV4	LGV6	HGV7	HGV8 or HGV9	PLB	PV4	PV5	NFB6	NFB7	NFB8 or NFB9	FBSD	FBDD	MC	g/km-veh	g/mile-veh	Flow Rate	NOx Emission (g/km)
	D3_1	D3_1 22	45	43	0.042	0.132	0.000	0.029	0.027	0.047	0.005	0.000	0.000	0.004	0.007	0.009	0.029	0.000	0.000	0.046	0.376	0.606	43	16
	D3_2	D3_2 22	45	25	0.032	0.117	0.000	0.022	0.020	0.044	0.005	0.193	0.000	0.004	0.007	0.010	0.031	0.000	0.000	0.035	0.522	0.842	25	13
	D3_3	D3_3 22	45	26	0.032	0.117	0.000	0.022	0.020	0.044	0.005	0.193	0.000	0.004	0.007	0.010	0.031	0.000	0.000	0.035	0.522	0.842	26	14
	D3_4	D3_4 22	45	12	0.016	0.126	0.001	0.042	0.039	0.000	0.000	0.424	0.000	0.000	0.000	0.000	0.000	0.000	0.000	0.018	0.666	1.074	12	8
	D3_5	D3_5 22	45	27	0.036	0.098	0.000	0.025	0.022	0.034	0.005	0.185	0.000	0.001	0.003	0.005	0.016	0.000	0.000	0.039	0.468	0.755	27	13
	D3_6	D3_6 22	45	611	0.041	0.130	0.000	0.029	0.027	0.048	0.005	0.016	0.000	0.004	0.007	0.009	0.026	0.000	0.000	0.045	0.386	0.623	611	236
	D3_7	D3_7 22	45	266	0.043	0.135	0.000	0.021	0.019	0.034	0.005	0.000	0.000	0.004	0.007	0.009	0.029	0.000	0.000	0.047	0.352	0.568	266	94
	D3_8	D3_8 22	45	186	0.043	0.136	0.000	0.019	0.018	0.031	0.005	0.000	0.000	0.004	0.007	0.009	0.029	0.000	0.000	0.047	0.348	0.561	186	65
	D3_9	D3_9 22	45	1288	0.042	0.132	0.000	0.024	0.023	0.039	0.005	0.008	0.000	0.004	0.007	0.007	0.026	0.000	0.000	0.046	0.362	0.584	1288	466
	D3_10	D3_10 22	45	68	0.044	0.138	0.000	0.016	0.014	0.022	0.000	0.000	0.000	0.004	0.007	0.009	0.029	0.000	0.000	0.048	0.329	0.531	68	22
	D3_11	D3_11 22	45	1292	0.042	0.132	0.000	0.024	0.023	0.039	0.005	0.008	0.000	0.004	0.007	0.007	0.026	0.000	0.000	0.046	0.362	0.584	1292	468
	D3_12	D3_12 22	45	103	0.043	0.136	0.000	0.018	0.017	0.031	0.002	0.000	0.000	0.004	0.007	0.009	0.029	0.000	0.000	0.047	0.344	0.554	103	35
	D3_13	D3_13 22	45	1278	0.042	0.133	0.000	0.024	0.023	0.039	0.005	0.008	0.000	0.004	0.007	0.009	0.029	0.000	0.000	0.046	0.367	0.593	1278	470
	D3_14	D3_14 22	45	1342	0.043	0.140	0.000	0.018	0.016	0.023	0.000	0.000	0.000	0.003	0.006	0.007	0.026	0.000	0.000	0.047	0.330	0.533	1342	443
	D3_15	D3_15 22	45	1340	0.043	0.140	0.000	0.018	0.016	0.025	0.000	0.000	0.000	0.003	0.006	0.007	0.026	0.000	0.000	0.047	0.332	0.535	1340	444
	D3_16	D3_16 22	45	710	0.039	0.171	0.000	0.017	0.016	0.018	0.000	0.000	0.000	0.003	0.006	0.006	0.023	0.000	0.000	0.043	0.344	0.555	710	244
	D4_1	D4_1 22	45	1072	0.044	0.113	0.000	0.026	0.024	0.044	0.005	0.009	0.000	0.004	0.007	0.009	0.029	0.000	0.000	0.048	0.362	0.584	1072	388
	D4_2	D4_2 22	45	1079	0.044	0.113	0.000	0.026	0.023	0.044	0.005	0.009	0.000	0.004	0.007	0.009	0.029	0.000	0.000	0.048	0.361	0.582	1079	389
	D4_3	D4_3 22	45	1079	0.044	0.113	0.000	0.026	0.023	0.044	0.005	0.009	0.000	0.004	0.007	0.009	0.029	0.000	0.000	0.048	0.361	0.582	1079	389
	SCR_WB	SCR_WB 22	45	427	0.043	0.124	0.000	0.029	0.026	0.041	0.005	0.000	0.000	0.005	0.007	0.010	0.031	0.000	0.000	0.047	0.369	0.595	427	157
	SCR_EB	SCR_EB 22	45	425	0.042	0.130	0.000	0.030	0.028	0.047	0.005	0.000	0.000	0.004	0.007	0.010	0.031	0.000	0.000	0.045	0.379	0.612	425	161
	CYS_1	CYS_1 22	45	1128	0.045	0.109	0.000	0.027	0.026	0.028	0.002	0.009	0.000	0.002	0.005	0.006	0.018	0.000	0.000	0.049	0.329	0.530	1128	371
	CYS_2	CYS_2 22	45	271	0.043	0.127	0.000	0.033	0.031	0.018	0.005	0.000	0.000	0.002	0.004	0.005	0.016	0.000	0.000	0.047	0.331	0.535	271	90
	CYS_3	CYS_3 22	45	971	0.046	0.104	0.000	0.028	0.026	0.030	0.002	0.010	0.000	0.003	0.005	0.006	0.023	0.000	0.000	0.050	0.333	0.537	971	323
	T2	T2 22	76	1242	0.014	0.030	0.000	0.025	0.017	0.045	0.003	0.000	0.000	0.001	0.002	0.001	0.004	0.000	0.000	0.018	0.161	0.259	1242	200
	Sunken Rd	Sunken Rd 22	45	560	0.042	0.132	0.000	0.030	0.027	0.049	0.005	0.000	0.000	0.004	0.007	0.009	0.029	0.000	0.000	0.045	0.378	0.609	560	212
	Sheung Yeut Road_1	Sheung Yeut Road_1 22	45	425	0.031	0.119	0.001	0.048	0.044	0.027	0.005	0.125	0.000	0.005	0.009	0.011	0.036	0.009	0.166	0.034	0.670	1.080	425	285
	Sheung Yuet Road_2	Sheung Yuet Road_2 22	45	452	0.034	0.110	0.001	0.051	0.047	0.031	0.005	0.099	0.000	0.004	0.007	0.010	0.031	0.009	0.145	0.036	0.621	1.002	452	281
	Sheung Yuet Road_3	Sheung Yuet Road_3 22	45	540	0.031	0.113	0.001	0.043	0.040	0.028	0.005	0.138	0.000	0.003	0.006	0.006	0.023	0.009	0.203	0.034	0.685	1.105	540	370
	Sheung Yuet Road_4	Sheung Yuet Road_4 22	45	622	0.038	0.085	0.001	0.061	0.056	0.034	0.005	0.069	0.000	0.003	0.007	0.007	0.029	0.009	0.133	0.041	0.577	0.931	622	359
	Wang Tung Street_1	Wang Tung Street_1 22	45	43	0.043	0.118	0.001	0.043	0.040	0.041	0.010	0.000	0.000	0.001	0.001	0.002	0.005	0.000	0.000	0.046	0.353	0.570	43	15
	ROAD_G	ROAD_G 22	45	344	0.039	0.140	0.001	0.043	0.039	0.054	0.010	0.000	0.000	0.002	0.006	0.005	0.021	0.000	0.000	0.043	0.402	0.649	344	138
	Lam Fung Street	Lam Fung Street 22	45	191	0.038	0.101	0.001	0.044	0.040	0.029	0.005	0.085	0.000	0.006	0.012	0.015	0.052	0.000	0.000	0.041	0.469	0.757	191	90
	Wang Ching Street_1	Wang Ching Street_1 22	45	274	0.037	0.109	0.001	0.061	0.056	0.047	0.010	0.036	0.000	0.006	0.012	0.015	0.052	0.000	0.000	0.041	0.482	0.778	274	132
	Wang Ching Street_2	Wang Ching Street_2 22	45	282	0.034	0.100	0.001	0.045	0.042	0.044	0.017	0.158	0.000	0.003	0.006	0.007	0.029	0.000	0.000	0.037	0.522	0.843	282	147
	Sheung Yee Road_1	Sheung Yee Road_1 22	45	327	0.033	0.085	0.000	0.038	0.036	0.027	0.005	0.191	0.000	0.003	0.007	0.009	0.026	0.004	0.131	0.036	0.632	1.019	327	207
	Sheung Yee Road_2	Sheung Yee Road_2 22	45	293	0.033	0.096	0.000	0.023	0.022	0.018	0.005	0.174	0.000	0.006	0.012	0.015	0.047	0.009	0.192	0.036	0.689	1.111	293	202
	Wang Kwong Road_1	Wang Kwong Road_1 22	45	327	0.032	0.089	0.001	0.042	0.039	0.027	0.002	0.161	0.000	0.006	0.011	0.014	0.047	0.009	0.206	0.035	0.721	1.164	327	236
	Wang Kwong Road_2	Wang Kwong Road_2 22	45	196	0.040	0.101	0.001	0.059	0.054	0.028	0.005	0.043	0.000	0.001	0.001	0.002	0.005	0.000	0.065	0.043	0.449	0.724	196	88
	Wang Kwong Road_3	Wang Kwong Road_3 22	45	185	0.034	0.196	0.001	0.036	0.034	0.023	0.010	0.000	0.000	0.002	0.004	0.005	0.021	0.000	0.000	0.036	0.404	0.651	185	75
	Kai Fuk Road	Kai Fuk Road 22	66	1690	0.012	0.074	0.001	0.032	0.021	0.034	0.006	0.001	0.000	0.001	0.004	0.003	0.009	0.000	0.053	0.014	0.264	0.426	1690	447
	Kwung Tong Bypass	Kwung Tong Bypass 22	66	2348	0.013	0.037	0.001	0.042	0.028	0.041	0.003	0.008	0.000	0.002	0.006	0.007	0.017	0.003	0.101	0.015	0.324	0.522	2348	760
	ROAD_A	ROAD_A 22	76	2087	0.013	0.051	0.000	0.024	0.016	0.038	0.003	0.000	0.000	0.001	0.003	0.003	0.009	0.000	0.000	0.016	0.176	0.284	2087	368
	ROAD_B	ROAD_B 22	45	14	0.027	0.107	0.002	0.150	0.138	0.111	0.020	0.000	0.000	0.004	0.007	0.010	0.031	0.000	0.000	0.030	0.637	1.027	14	9
	ROAD_C	ROAD_C 22	45	247	0.044	0.122	0.000	0.029	0.026	0.018	0.005	0.000	0.000	0.002	0.004	0.005	0.016	0.000	0.000	0.049	0.320	0.517	247	79
	ROAD_D	ROAD_D 22	45	217	0.045	0.123	0.000	0.026	0.023	0.016	0.005	0.000	0.000	0.002	0.004	0.005	0.016	0.000	0.000	0.049	0.313	0.505	217	68
	ROAD_E	ROAD_E 22	45	22	0.045	0.123	0.000	0.026	0.023	0.016	0.005	0.000	0.000	0.002	0.004	0.005	0.016	0.000	0.000	0.049	0.313	0.505	22	7
	ROAD_F	ROAD_F 22	66	964	0.013	0.061	0.001	0.028	0.018	0.030	0.006	0.002	0.000	0.001	0.003	0.003	0.007	0.000	0.060	0.015	0.247	0.398	964	238
																							Total NOx Emission	10332

Year 2026 2300 to 0000 hour Traffic Data

Road Name			Traffic Flow (veh/hr)	PC	Taxi	LGV4	LGV5	LGV6	HGV7	HGV8 / HGV9	PLB	PV4	PV5	NFB6	NFB7	NFB8 / NFB9	FBSD	FBDD	MC
D3_1	23	D3_1 23	35	21	9	0	1	1	1	0	0	0	0	0	0	0	0	0	2
D3_2	23	D3_2 23	21	10	5	0	1	0	0	0	4	0	0	0	0	0	0	0	1
D3_3	23	D3_3 23	21	10	5	0	1	0	0	0	4	0	0	0	0	0	0	0	1
D3_4	23	D3_4 23	10	2	2	0	1	0	0	0	4	0	0	0	0	0	0	0	0
D3_5	23	D3_5 23	22	11	4	0	1	0	0	0	4	0	0	0	0	0	0	0	1
D3_6	23	D3_6 23	506	294	128	0	21	9	9	1	8	0	2	2	2	3	0	0	28
D3_7	23	D3_7 23	220	133	58	0	7	3	3	0	0	0	1	1	1	1	0	0	13
D3_8	23	D3_8 23	154	94	41	0	4	2	2	0	0	0	0	1	1	1	0	0	9
D3_9	23	D3_9 23	1066	638	274	0	36	15	16	1	8	1	3	5	3	5	0	0	61
D3_10	23	D3_10 23	56	34	15	0	1	1	0	0	0	0	0	0	0	0	0	0	3
D3_11	23	D3_11 23	1070	640	275	0	36	16	16	1	8	1	3	5	3	5	0	0	61
D3_12	23	D3_12 23	85	52	23	0	2	1	1	0	0	0	0	0	0	0	0	0	5
D3_13	23	D3_13 23	1058	629	274	0	36	15	16	1	8	1	3	5	4	6	0	0	60
D3_14	23	D3_14 23	1110	676	303	0	28	12	10	0	0	1	3	4	3	6	0	0	64
D3_15	23	D3_15 23	1108	674	303	0	28	12	11	0	0	1	3	4	3	6	0	0	64
D3_16	23	D3_16 23	587	327	196	0	14	6	4	0	0	0	1	2	1	3	0	0	31
D4_1	23	D4_1 23	888	554	195	0	33	14	15	1	8	0	3	4	3	5	0	0	53
D4_2	23	D4_2 23	894	558	196	0	33	13	15	1	8	0	3	4	3	5	0	0	53
D4_3	23	D4_3 23	894	558	196	0	33	13	15	1	8	0	3	4	3	5	0	0	53
SCR_WB	23	SCR_WB 23	353	214	85	0	14	6	6	0	0	0	1	2	1	2	0	0	20
SCR_EB	23	SCR_EB 23	351	208	89	0	15	6	6	0	0	0	1	2	1	2	0	0	20
CYS_1	23	CYS_1 23	934	596	199	0	36	15	10	0	8	0	2	3	2	3	0	0	57
CYS_2	23	CYS_2 23	224	137	55	0	11	4	2	0	0	0	0	1	0	1	0	0	13
CYS_3	23	CYS_3 23	804	518	162	0	32	13	9	0	8	0	2	3	2	4	0	0	49
T2	23	T2 23	1027	751	93	1	50	21	33	2	0	0	1	2	1	2	0	0	72
Sunken Rd	23	Sunken Rd 23	463	273	119	0	20	8	9	0	0	0	1	2	2	3	0	0	26
Sheung Yeut Road_1	23	Sheung Yeut Road_1 23	352	153	82	0	24	10	4	0	43	0	1	2	2	2	0	12	15
Sheung Yuet Road_2	23	Sheung Yuet Road_2 23	374	177	81	0	27	11	4	0	36	0	1	2	1	2	0	12	17
Sheung Yuet Road_3	23	Sheung Yuet Road_3 23	448	199	99	0	28	12	5	0	61	0	1	2	1	2	0	19	19
Sheung Yuet Road_4	23	Sheung Yuet Road_4 23	515	274	86	1	45	19	7	1	35	0	1	2	2	3	1	15	26
Wang Tung Street_1	23	Wang Tung Street_1 23	36	22	8	0	2	1	1	0	0	0	0	0	0	0	0	0	2
ROAD_G	23	ROAD_G 23	285	158	78	0	17	7	6	1	0	0	1	1	1	1	0	0	15
Lam Fung Street	23	Lam Fung Street 23	158	85	31	0	10	4	2	0	13	0	1	1	1	2	0	0	8
Wang Ching Street_1	23	Wang Ching Street_1 23	227	120	48	0	20	8	4	0	8	0	1	2	1	2	0	0	11
Wang Ching Street_2	23	Wang Ching Street_2 23	233	111	45	0	15	6	4	1	36	0	1	1	1	1	0	0	11
Sheung Yee Road_1	23	Sheung Yee Road_1 23	271	127	45	0	15	6	3	0	51	0	1	1	1	1	0	8	12
Sheung Yee Road_2	23	Sheung Yee Road_2 23	243	114	46	0	8	3	2	0	42	0	1	2	1	2	0	10	11
Wang Kwong Road_1	23	Wang Kwong Road_1 23	270	123	47	0	16	7	3	0	43	0	1	2	1	2	0	12	12
Wang Kwong Road_2	23	Wang Kwong Road_2 23	162	91	32	0	14	6	2	0	7	0	0	0	0	0	0	2	9
Wang Kwong Road_3	23	Wang Kwong Road_3 23	153	73	58	0	8	3	1	0	0	0	0	0	0	1	0	0	7
Kai Fuk Road	23	Kai Fuk Road 23	1398	816	307	1	82	34	34	4	3	0	3	6	3	6	0	22	78
Kwung Tong Bypass	23	Kwung Tong Bypass 23	1943	1206	216	2	152	63	56	3	23	2	8	12	9	15	2	59	115
ROAD_A	23	ROAD_A 23	1727	1170	266	0	80	33	46	3	0	0	3	5	3	7	0	0	112
ROAD_B	23	ROAD_B 23	11	4	2	0	2	1	0	0	0	0	0	0	0	0	0	0	0
ROAD_C	23	ROAD_C 23	204	128	49	0	8	3	1	0	0	0	0	1	0	1	0	0	12
ROAD_D	23	ROAD_D 23	179	113	43	0	7	3	1	0	0	0	0	1	0	1	0	0	11
ROAD_E	23	ROAD_E 23	18	11	4	0	1	0	0	0	0	0	0	0	0	0	0	0	1
ROAD_F	23	ROAD_F 23	798	503	145	1	41	17	17	2	2	0	2	2	2	2	0	14	48

Composite Emission Rate, NOx

Road Name	Hour	Average Speed	Traffic Flow (veh/hr)	PC	Taxi	LGV3	LGV4	LGV6	HGV7	HGV8 or HGV9	PLB	PV4	PV5	NFB6	NFB7	NFB8 or NFB9	FBSD	FBDD	MC	g/km-veh	g/mile-veh	Flow Rate	NOx Emission (g/km)
D3_1	D3_1 23	45	35	0.042	0.132	0.000	0.029	0.027	0.047	0.005	0.000	0.000	0.004	0.007	0.009	0.029	0.000	0.000	0.046	0.376	0.606	35	13
D3_2	D3_2 23	45	21	0.032	0.117	0.000	0.022	0.020	0.044	0.005	0.193	0.000	0.004	0.007	0.010	0.031	0.000	0.000	0.035	0.522	0.842	21	11
D3_3	D3_3 23	45	21	0.032	0.117	0.000	0.022	0.020	0.044	0.005	0.193	0.000	0.004	0.007	0.010	0.031	0.000	0.000	0.035	0.522	0.842	21	11
D3_4	D3_4 23	45	10	0.016	0.126	0.001	0.042	0.039	0.000	0.000	0.424	0.000	0.000	0.000	0.000	0.000	0.000	0.000	0.018	0.666	1.074	10	7
D3_5	D3_5 23	45	22	0.036	0.098	0.000	0.025	0.022	0.034	0.005	0.185	0.000	0.001	0.003	0.005	0.016	0.000	0.000	0.039	0.468	0.755	22	10
D3_6	D3_6 23	45	506	0.041	0.130	0.000	0.029	0.027	0.048	0.005	0.016	0.000	0.004	0.007	0.009	0.026	0.000	0.000	0.045	0.386	0.623	506	195
D3_7	D3_7 23	45	220	0.043	0.135	0.000	0.021	0.019	0.034	0.005	0.000	0.000	0.004	0.007	0.009	0.029	0.000	0.000	0.047	0.352	0.568	220	77
D3_8	D3_8 23	45	154	0.043	0.136	0.000	0.019	0.018	0.031	0.005	0.000	0.000	0.004	0.007	0.009	0.029	0.000	0.000	0.047	0.348	0.561	154	53
D3_9	D3_9 23	45	1066	0.042	0.132	0.000	0.024	0.023	0.039	0.005	0.008	0.000	0.004	0.007	0.007	0.026	0.000	0.000	0.046	0.362	0.584	1066	386
D3_10	D3_10 23	45	56	0.044	0.138	0.000	0.016	0.014	0.022	0.000	0.000	0.000	0.004	0.007	0.009	0.029	0.000	0.000	0.048	0.329	0.531	56	18
D3_11	D3_11 23	45	1070	0.042	0.132	0.000	0.024	0.023	0.039	0.005	0.008	0.000	0.004	0.007	0.007	0.026	0.000	0.000	0.046	0.362	0.584	1070	387
D3_12	D3_12 23	45	85	0.043	0.136	0.000	0.018	0.017	0.031	0.002	0.000	0.000	0.004	0.007	0.009	0.029	0.000	0.000	0.047	0.344	0.554	85	29
D3_13	D3_13 23	45	1058	0.042	0.133	0.000	0.024	0.023	0.039	0.005	0.008	0.000	0.004	0.007	0.009	0.029	0.000	0.000	0.046	0.367	0.593	1058	389
D3_14	D3_14 23	45	1110	0.043	0.140	0.000	0.018	0.016	0.023	0.000	0.000	0.000	0.003	0.006	0.007	0.026	0.000	0.000	0.047	0.330	0.533	1110	367
D3_15	D3_15 23	45	1108	0.043	0.140	0.000	0.018	0.016	0.025	0.000	0.000	0.000	0.003	0.006	0.007	0.026	0.000	0.000	0.047	0.332	0.535	1108	367
D3_16	D3_16 23	45	587	0.039	0.171	0.000	0.017	0.016	0.018	0.000	0.000	0.000	0.003	0.006	0.006	0.023	0.000	0.000	0.043	0.344	0.555	587	202
D4_1	D4_1 23	45	888	0.044	0.113	0.000	0.026	0.024	0.044	0.005	0.009	0.000	0.004	0.007	0.009	0.029	0.000	0.000	0.048	0.362	0.584	888	321
D4_2	D4_2 23	45	894	0.044	0.113	0.000	0.026	0.023	0.044	0.005	0.009	0.000	0.004	0.007	0.009	0.029	0.000	0.000	0.048	0.361	0.582	894	322
D4_3	D4_3 23	45	894	0.044	0.113	0.000	0.026	0.023	0.044	0.005	0.009	0.000	0.004	0.007	0.009	0.029	0.000	0.000	0.048	0.361	0.582	894	322
SCR_WB	SCR_WB 23	45	353	0.043	0.124	0.000	0.029	0.026	0.041	0.005	0.000	0.000	0.005	0.007	0.010	0.031	0.000	0.000	0.047	0.369	0.595	353	130
SCR_EB	SCR_EB 23	45	351	0.042	0.130	0.000	0.030	0.028	0.047	0.005	0.000	0.000	0.004	0.007	0.010	0.031	0.000	0.000	0.045	0.379	0.612	351	133
CYS_1	CYS_1 23	45	934	0.045	0.109	0.000	0.027	0.026	0.028	0.002	0.009	0.000	0.002	0.005	0.006	0.018	0.000	0.000	0.049	0.329	0.530	934	307
CYS_2	CYS_2 23	45	224	0.043	0.127	0.000	0.033	0.031	0.018	0.005	0.000	0.000	0.002	0.004	0.005	0.016	0.000	0.000	0.047	0.331	0.535	224	74
CYS_3	CYS_3 23	45	804	0.046	0.104	0.000	0.028	0.026	0.030	0.002	0.010	0.000	0.003	0.005	0.006	0.023	0.000	0.000	0.050	0.333	0.537	804	268
T2	T2 23	76	1027	0.014	0.030	0.000	0.025	0.017	0.045	0.003	0.000	0.000	0.001	0.002	0.001	0.004	0.000	0.000	0.018	0.161	0.259	1027	165
Sunken Rd	Sunken Rd 23	45	463	0.042	0.132	0.000	0.030	0.027	0.049	0.005	0.000	0.000	0.004	0.007	0.009	0.029	0.000	0.000	0.045	0.378	0.609	463	175
Sheung Yeut Road_1	Sheung Yeut Road_1 23	45	352	0.031	0.119	0.001	0.048	0.044	0.027	0.005	0.125	0.000	0.005	0.009	0.011	0.036	0.009	0.166	0.034	0.670	1.080	352	236
Sheung Yuet Road_2	Sheung Yuet Road_2 23	45	374	0.034	0.110	0.001	0.051	0.047	0.031	0.005	0.099	0.000	0.004	0.007	0.010	0.031	0.009	0.145	0.036	0.621	1.002	374	233
Sheung Yuet Road_3	Sheung Yuet Road_3 23	45	448	0.031	0.113	0.001	0.043	0.040	0.028	0.005	0.138	0.000	0.003	0.006	0.006	0.023	0.009	0.203	0.034	0.685	1.105	448	307
Sheung Yuet Road_4	Sheung Yuet Road_4 23	45	515	0.038	0.085	0.001	0.061	0.056	0.034	0.005	0.069	0.000	0.003	0.007	0.007	0.029	0.009	0.133	0.041	0.577	0.931	515	297
Wang Tung Street_1	Wang Tung Street_1 23	45	36	0.043	0.118	0.001	0.043	0.040	0.041	0.010	0.000	0.000	0.001	0.001	0.002	0.005	0.000	0.000	0.046	0.353	0.570	36	13
ROAD_G	ROAD_G 23	45	285	0.039	0.140	0.001	0.043	0.039	0.054	0.010	0.000	0.000	0.002	0.006	0.005	0.021	0.000	0.000	0.043	0.402	0.649	285	115
Lam Fung Street	Lam Fung Street 23	45	158	0.038	0.101	0.001	0.044	0.040	0.029	0.005	0.085	0.000	0.006	0.012	0.015	0.052	0.000	0.000	0.041	0.469	0.757	158	74
Wang Ching Street_1	Wang Ching Street_1 23	45	227	0.037	0.109	0.001	0.061	0.056	0.047	0.010	0.036	0.000	0.006	0.012	0.015	0.052	0.000	0.000	0.041	0.482	0.778	227	109
Wang Ching Street_2	Wang Ching Street_2 23	45	233	0.034	0.100	0.001	0.045	0.042	0.044	0.017	0.158	0.000	0.003	0.006	0.007	0.029	0.000	0.000	0.037	0.522	0.843	233	122
Sheung Yee Road_1	Sheung Yee Road_1 23	45	271	0.033	0.085	0.000	0.038	0.036	0.027	0.005	0.191	0.000	0.003	0.007	0.009	0.026	0.004	0.131	0.036	0.632	1.019	271	171
Sheung Yee Road_2	Sheung Yee Road_2 23	45	243	0.033	0.096	0.000	0.023	0.022	0.018	0.005	0.174	0.000	0.006	0.012	0.015	0.047	0.009	0.192	0.036	0.689	1.111	243	167
Wang Kwong Road_1	Wang Kwong Road_1 23	45	270	0.032	0.089	0.001	0.042	0.039	0.027	0.002	0.161	0.000	0.006	0.011	0.014	0.047	0.009	0.206	0.035	0.721	1.164	270	195
Wang Kwong Road_2	Wang Kwong Road_2 23	45	162	0.040	0.101	0.001	0.059	0.054	0.028	0.005	0.043	0.000	0.001	0.001	0.002	0.005	0.000	0.065	0.043	0.449	0.724	162	73
Wang Kwong Road_3	Wang Kwong Road_3 23	45	153	0.034	0.196	0.001	0.036	0.034	0.023	0.010	0.000	0.000	0.002	0.004	0.005	0.021	0.000	0.000	0.036	0.404	0.651	153	62
Kai Fuk Road	Kai Fuk Road 23	68	1398	0.012	0.073	0.001	0.032	0.021	0.034	0.006	0.001	0.000	0.001	0.004	0.003	0.009	0.000	0.053	0.014	0.263	0.424	1398	368
Kwung Tong Bypass	Kwung Tong Bypass 23	68	1943	0.012	0.037	0.001	0.042	0.028	0.041	0.003	0.008	0.000	0.002	0.006	0.007	0.017	0.003	0.101	0.015	0.323	0.520	1943	627
ROAD_A	ROAD_A 23	76	1727	0.013	0.051	0.000	0.024	0.016	0.038	0.003	0.000	0.000	0.001	0.003	0.003	0.009	0.000	0.000	0.016	0.176	0.284	1727	304
ROAD_B	ROAD_B 23	45	11	0.027	0.107	0.002	0.150	0.138	0.111	0.020	0.000	0.000	0.004	0.007	0.010	0.031	0.000	0.000	0.030	0.637	1.027	11	7
ROAD_C	ROAD_C 23	45	204	0.044	0.122	0.000	0.029	0.026	0.018	0.005	0.000	0.000	0.002	0.004	0.005	0.016	0.000	0.000	0.049	0.320	0.517	204	65
ROAD_D	ROAD_D 23	45	179	0.045	0.123	0.000	0.026	0.023	0.016	0.005	0.000	0.000	0.002	0.004	0.005	0.016	0.000	0.000	0.049	0.313	0.505	179	56
ROAD_E	ROAD_E 23	45	18	0.045	0.123	0.000	0.026	0.023	0.016	0.005	0.000	0.000	0.002	0.004	0.005	0.016	0.000	0.000	0.049	0.313	0.505	18	6
ROAD_F	ROAD_F 23	68	798	0.013	0.061	0.001	0.027	0.018	0.030	0.006	0.002	0.000	0.001	0.003	0.003	0.007	0.000	0.060	0.015	0.246	0.396	798	196
																						Total NOx Emission	8545

Year 2026 0000 to 0100 hour Traffic Data

	Road Name			Traffic Flow (veh/hr)	PC	Taxi	LGV4	LGV5	LGV6	HGV7	HGV8 / HGV9	PLB	PV4	PV5	NFB6	NFB7	NFB8 / NFB9	FBSD	FBDD	MC
	D3_1	0	D3_1 0	23	14	6	0	1	0	0	0	0	0	0	0	0	0	0	0	1
	D3_2	0	D3_2 0	14	6	3	0	0	0	0	0	3	0	0	0	0	0	0	0	1
	D3_3	0	D3_3 0	14	6	3	0	0	0	0	0	3	0	0	0	0	0	0	0	1
	D3_4	0	D3_4 0	6	1	1	0	0	0	0	0	3	0	0	0	0	0	0	0	0
	D3_5	0	D3_5 0	15	8	3	0	1	0	0	0	3	0	0	0	0	0	0	0	1
	D3_6	0	D3_6 0	337	196	85	0	14	6	6	0	5	0	1	2	1	2	0	0	19
	D3_7	0	D3_7 0	147	89	39	0	4	2	2	0	0	0	0	1	1	1	0	0	8
	D3_8	0	D3_8 0	102	62	27	0	3	1	1	0	0	0	0	1	0	1	0	0	6
	D3_9	0	D3_9 0	711	425	182	0	24	10	11	1	5	0	2	3	2	4	0	0	41
	D3_10	0	D3_10 0	38	23	10	0	1	0	0	0	0	0	0	0	0	0	0	0	2
	D3_11	0	D3_11 0	713	426	183	0	24	10	11	1	5	0	2	3	2	4	0	0	41
	D3_12	0	D3_12 0	57	35	15	0	1	1	1	0	0	0	0	0	0	0	0	0	3
	D3_13	0	D3_13 0	705	419	183	0	24	10	11	1	5	0	2	4	2	4	0	0	40
	D3_14	0	D3_14 0	740	451	202	0	19	8	7	0	0	0	2	3	2	4	0	0	43
	D3_15	0	D3_15 0	740	450	202	0	19	8	7	0	0	0	2	3	2	4	0	0	43
	D3_16	0	D3_16 0	392	218	131	0	10	4	3	0	0	0	1	2	1	2	0	0	21
	D4_1	0	D4_1 0	591	369	130	0	22	9	10	1	5	0	2	3	2	3	0	0	35
	D4_2	0	D4_2 0	595	372	131	0	22	9	10	1	5	0	2	3	2	3	0	0	35
	D4_3	0	D4_3 0	595	372	131	0	22	9	10	1	5	0	2	3	2	3	0	0	35
	SCR_WB	0	SCR_WB 0	235	142	57	0	10	4	4	0	0	0	1	1	1	1	0	0	14
	SCR_EB	0	SCR_EB 0	234	139	59	0	10	4	4	0	0	0	1	1	1	1	0	0	13
	CYS_1	0	CYS_1 0	623	398	133	0	24	10	7	0	5	0	1	2	2	2	0	0	38
	CYS_2	0	CYS_2 0	149	91	37	0	7	3	1	0	0	0	0	0	0	0	0	0	9
	CYS_3	0	CYS_3 0	535	345	108	0	21	9	6	0	5	0	1	2	1	2	0	0	33
	T2	0	T2 0	685	500	62	0	33	14	22	1	0	0	1	1	1	1	0	0	48
	Sunken Rd	0	Sunken Rd 0	308	182	79	0	13	5	6	0	0	0	1	1	1	2	0	0	17
	Sheung Yeut Road_1	0	Sheung Yeut Road_1 0	235	102	55	0	16	7	2	0	29	0	1	1	1	2	0	8	10
	Sheung Yuet Road_2	0	Sheung Yuet Road_2 0	249	118	54	0	18	8	3	0	24	0	1	1	1	1	0	8	11
	Sheung Yuet Road_3	0	Sheung Yuet Road_3 0	298	132	66	0	18	8	3	0	40	0	1	1	1	1	0	13	13
	Sheung Yuet Road_4	0	Sheung Yuet Road_4 0	344	183	57	0	30	12	4	0	23	0	1	2	1	2	0	10	18
	Wang Tung Street_1	0	Wang Tung Street_1 0	24	14	6	0	1	1	0	0	0	0	0	0	0	0	0	0	1
	ROAD_G	0	ROAD_G 0	190	105	52	0	12	5	4	0	0	0	0	1	0	1	0	0	10
	Lam Fung Street	0	Lam Fung Street 0	105	56	21	0	7	3	1	0	9	0	1	1	1	1	0	0	5
	Wang Ching Street_1	0	Wang Ching Street_1 0	151	80	32	0	13	5	3	0	5	0	1	1	1	2	0	0	8
	Wang Ching Street_2	0	Wang Ching Street_2 0	155	74	30	0	10	4	3	1	24	0	0	1	0	1	0	0	7
	Sheung Yee Road_1	0	Sheung Yee Road_1 0	181	85	30	0	10	4	2	0	34	0	0	1	1	1	0	5	8
	Sheung Yee Road_2	0	Sheung Yee Road_2 0	162	76	30	0	5	2	1	0	28	0	1	1	1	1	0	7	7
	Wang Kwong Road_1	0	Wang Kwong Road_1 0	180	82	31	0	11	5	2	0	28	0	1	1	1	2	0	8	8
	Wang Kwong Road_2	0	Wang Kwong Road_2 0	108	60	21	0	9	4	1	0	5	0	0	0	0	0	0	2	6
	Wang Kwong Road_3	0	Wang Kwong Road_3 0	102	48	39	0	5	2	1	0	0	0	0	0	0	0	0	0	5
	Kai Fuk Road	0	Kai Fuk Road 0	933	544	205	1	55	22	22	3	2	0	2	4	2	4	0	15	52
	Kwung Tong Bypass	0	Kwung Tong Bypass 0	1295	804	144	1	102	42	37	2	16	1	5	8	6	10	1	39	77
	ROAD_A	0	ROAD_A 0	1152	780	178	0	53	22	31	2	0	0	2	3	2	5	0	0	74
	ROAD_B	0	ROAD_B 0	8	3	2	0	2	1	0	0	0	0	0	0	0	0	0	0	0
	ROAD_C	0	ROAD_C 0	136	85	32	0	6	2	1	0	0	0	0	0	0	0	0	0	8
	ROAD_D	0	ROAD_D 0	120	76	29	0	4	2	1	0	0	0	0	0	0	0	0	0	7
	ROAD_E	0	ROAD_E 0	12	8	3	0	0	0	0	0	0	0	0	0	0	0	0	0	1
	ROAD_F	0	ROAD_F 0	532	335	97	1	27	11	11	2	2	0	1	2	1	2	0	10	32

Composite Emission Rate, NO2

	Road Name	Hour	Average Speed	Traffic Flow (veh/hr)	PC	Taxi	LGV3	LGV4	LGV6	HGV7	HGV8 or HGV9	PLB	PV4	PV5	NFB6	NFB7	NFB8 or NFB9	FBSD	FBDD	MC	g/km-veh	g/mile-veh	Flow Rate	NO2 Emission (g/km)
	D3_1	D3_1 0	47	23	0.002	0.003	0.000	0.002	0.007	0.014	0.001	0.000	0.000	0.001	0.002	0.003	0.003	0.000	0.000	0.002	0.041	0.066	23	1
	D3_2	D3_2 0	47	14	0.002	0.003	0.000	0.002	0.006	0.013	0.001	0.018	0.000	0.001	0.002	0.003	0.004	0.000	0.000	0.002	0.055	0.088	14	1
	D3_3	D3_3 0	47	14	0.002	0.003	0.000	0.002	0.006	0.013	0.001	0.018	0.000	0.001	0.002	0.003	0.004	0.000	0.000	0.002	0.055	0.088	14	1
	D3_4	D3_4 0	47	6	0.001	0.003	0.000	0.004	0.011	0.000	0.000	0.039	0.000	0.000	0.000	0.000	0.000	0.000	0.000	0.001	0.058	0.094	6	0
	D3_5	D3_5 0	47	15	0.002	0.003	0.000	0.002	0.006	0.010	0.001	0.017	0.000	0.000	0.001	0.002	0.002	0.000	0.000	0.002	0.046	0.075	15	1
	D3_6	D3_6 0	47	337	0.002	0.003	0.000	0.003	0.007	0.014	0.001	0.001	0.000	0.001	0.002	0.003	0.003	0.000	0.000	0.002	0.042	0.068	337	14
	D3_7	D3_7 0	47	147	0.002	0.004	0.000	0.002	0.005	0.010	0.001	0.000	0.000	0.001	0.002	0.003	0.003	0.000	0.000	0.002	0.035	0.056	147	5
	D3_8	D3_8 0	47	102	0.002	0.004	0.000	0.002	0.005	0.009	0.001	0.000	0.000	0.001	0.002	0.003	0.003	0.000	0.000	0.002	0.033	0.054	102	3
	D3_9	D3_9 0	47	711	0.002	0.003	0.000	0.002	0.006	0.011	0.001	0.001	0.000	0.001	0.002	0.002	0.003	0.000	0.000	0.002	0.037	0.060	711	26
	D3_10	D3_10 0	47	38	0.002	0.004	0.000	0.001	0.004	0.007	0.000	0.000	0.000	0.001	0.002	0.003	0.003	0.000	0.000	0.002	0.029	0.046	38	1
	D3_11	D3_11 0	47	713	0.002	0.003	0.000	0.002	0.006	0.011	0.001	0.001	0.000	0.001	0.002	0.002	0.003	0.000	0.000	0.002	0.037	0.060	713	26
	D3_12	D3_12 0	47	57	0.002	0.004	0.000	0.002	0.005	0.009	0.000	0.000	0.000	0.001	0.002	0.003	0.003	0.000	0.000	0.002	0.033	0.053	57	2
	D3_13	D3_13 0	47	705	0.002	0.003	0.000	0.002	0.006	0.011	0.001	0.001	0.000	0.001	0.002	0.003	0.003	0.000	0.000	0.002	0.038	0.061	705	27
	D3_14	D3_14 0	47	740	0.002	0.004	0.000	0.002	0.004	0.007	0.000	0.000	0.000	0.001	0.002	0.002	0.003	0.000	0.000	0.002	0.029	0.046	740	21
	D3_15	D3_15 0	47	740	0.002	0.004	0.000	0.001	0.004	0.007	0.000	0.000	0.000	0.001	0.002	0.002	0.003	0.000	0.000	0.002	0.029	0.047	740	22
	D3_16	D3_16 0	47	392	0.002	0.005	0.000	0.001	0.004	0.005	0.000	0.000	0.000	0.001	0.002	0.002	0.003	0.000	0.000	0.002	0.027	0.043	392	10
	D4_1	D4_1 0	47	591	0.002	0.003	0.000	0.002	0.007	0.013	0.001	0.001	0.000	0.001	0.002	0.003	0.003	0.000	0.000	0.002	0.040	0.064	591	24
	D4_2	D4_2 0	47	595	0.002	0.003	0.000	0.002	0.006	0.013	0.001	0.001	0.000	0.001	0.002	0.003	0.003	0.000	0.000	0.002	0.040	0.064	595	24
	D4_3	D4_3 0	47	595	0.002	0.003	0.000	0.002	0.006	0.013	0.001	0.001	0.000	0.001	0.002	0.003	0.003	0.000	0.000	0.002	0.040	0.064	595	24
	SCR_WB	SCR_WB 0	47	235	0.002	0.003	0.000	0.002	0.007	0.012	0.001	0.000	0.000	0.001	0.002	0.003	0.004	0.000	0.000	0.002	0.040	0.065	235	9
	SCR_EB	SCR_EB 0	47	234	0.002	0.003	0.000	0.003	0.008	0.014	0.001	0.000	0.000	0.001	0.002	0.003	0.004	0.000	0.000	0.002	0.042	0.068	234	10
	CYS_1	CYS_1 0	47	623	0.002	0.003	0.000	0.002	0.007	0.008	0.000	0.001	0.000	0.000	0.001	0.002	0.002	0.000	0.000	0.002	0.033	0.052	623	20
	CYS_2	CYS_2 0	47	149	0.002	0.003	0.000	0.003	0.009	0.005	0.001	0.000	0.000	0.000	0.001	0.002	0.002	0.000	0.000	0.002	0.030	0.049	149	5
	CYS_3	CYS_3 0	47	535	0.002	0.003	0.000	0.002	0.007	0.009	0.000	0.001	0.000	0.001	0.001	0.002	0.003	0.000	0.000	0.002	0.034	0.054	535	18
	T2	T2 0	76	685	0.001	0.001	0.000	0.002	0.005	0.014	0.000	0.000	0.000	0.000	0.001	0.000	0.000	0.000	0.000	0.001	0.025	0.041	685	17
	Sunken Rd	Sunken Rd 0	47	308	0.002	0.003	0.000	0.003	0.007	0.015	0.001	0.000	0.000	0.001	0.002	0.003	0.003	0.000	0.000	0.002	0.042	0.067	308	13
	Sheung Yeut Road_1	Sheung Yeut Road_1 0	47	235	0.002	0.003	0.000	0.004	0.012	0.008	0.001	0.011	0.000	0.001	0.002	0.004	0.004	0.000	0.007	0.002	0.062	0.100	235	15
	Sheung Yuet Road_2	Sheung Yuet Road_2 0	47	249	0.002	0.003	0.000	0.004	0.013	0.009	0.001	0.009	0.000	0.001	0.002	0.003	0.004	0.000	0.006	0.002	0.059	0.095	249	15
	Sheung Yuet Road_3	Sheung Yuet Road_3 0	47	298	0.002	0.003	0.000	0.004	0.011	0.008	0.001	0.013	0.000	0.001	0.002	0.002	0.003	0.000	0.009	0.002	0.059	0.095	298	18
	Sheung Yuet Road_4	Sheung Yuet Road_4 0	47	344	0.002	0.002	0.000	0.005	0.015	0.010	0.001	0.006	0.000	0.001	0.002	0.002	0.003	0.000	0.006	0.002	0.058	0.094	344	20
	Wang Tung Street_1	Wang Tung Street_1 0	47	24	0.002	0.003	0.000	0.004	0.011	0.012	0.001	0.000	0.000	0.000	0.000	0.001	0.001	0.000	0.000	0.002	0.038	0.061	24	1
	ROAD_G	ROAD_G 0	47	190	0.002	0.004	0.000	0.004	0.011	0.016	0.001	0.000	0.000	0.000	0.002	0.002	0.002	0.000	0.000	0.002	0.046	0.074	190	9
	Lam Fung Street	Lam Fung Street 0	47	105	0.002	0.003	0.000	0.004	0.011	0.008	0.001	0.008	0.000	0.001	0.003	0.005	0.006	0.000	0.000	0.002	0.054	0.087	105	6
	Wang Ching Street_1	Wang Ching Street_1 0	47	151	0.002	0.003	0.000	0.005	0.015	0.014	0.001	0.003	0.000	0.001	0.003	0.005	0.006	0.000	0.000	0.002	0.061	0.098	151	9
	Wang Ching Street_2	Wang Ching Street_2 0	47	155	0.002	0.003	0.000	0.004	0.012	0.013	0.002	0.014	0.000	0.001	0.002	0.002	0.003	0.000	0.000	0.002	0.059	0.096	155	9
	Sheung Yee Road_1	Sheung Yee Road_1 0	47	181	0.002	0.002	0.000	0.003	0.010	0.008	0.001	0.017	0.000	0.001	0.002	0.003	0.003	0.000	0.006	0.002	0.059	0.096	181	11
	Sheung Yee Road_2	Sheung Yee Road_2 0	47	162	0.002	0.003	0.000	0.002	0.006	0.005	0.001	0.016	0.000	0.001	0.003	0.005	0.005	0.000	0.009	0.002	0.059	0.096	162	10
	Wang Kwong Road_1	Wang Kwong Road_1 0	47	180	0.002	0.002	0.000	0.004	0.011	0.008	0.000	0.015	0.000	0.001	0.003	0.004	0.005	0.000	0.009	0.002	0.067	0.108	180	12
	Wang Kwong Road_2	Wang Kwong Road_2 0	47	108	0.002	0.003	0.000	0.005	0.015	0.008	0.001	0.004	0.000	0.000	0.000	0.001	0.001	0.000	0.003	0.002	0.045	0.072	108	5
	Wang Kwong Road_3	Wang Kwong Road_3 0	47	102	0.002	0.005	0.000	0.003	0.009	0.007	0.001	0.000	0.000	0.000	0.001	0.002	0.002	0.000	0.000	0.002	0.035	0.057	102	4
	Kai Fuk Road	Kai Fuk Road 0	68	933	0.001	0.002	0.000	0.003	0.006	0.010	0.001	0.000	0.000	0.000	0.001	0.001	0.001	0.000	0.002	0.001	0.029	0.046	933	27
	Kwung Tong Bypass	Kwung Tong Bypass 0	68	1295	0.001	0.001	0.000	0.004	0.008	0.012	0.000	0.001	0.000	0.001	0.002	0.002	0.002	0.000	0.004	0.001	0.038	0.061	1295	49
	ROAD_A	ROAD_A 0	76	1152	0.001	0.001	0.000	0.002	0.004	0.011	0.000	0.000	0.000	0.000	0.001	0.001	0.001	0.000	0.000	0.001	0.024	0.039	1152	28
	ROAD_B	ROAD_B 0	47	8	0.001	0.003	0.000	0.013	0.038	0.033	0.003	0.000	0.000	0.001	0.002	0.003	0.004	0.000	0.000	0.001	0.102	0.164	8	1
	ROAD_C	ROAD_C 0	47	136	0.002	0.003	0.000	0.002	0.007	0.005	0.001	0.000	0.000	0.000	0.001	0.002	0.002	0.000	0.000	0.002	0.029	0.046	136	4
	ROAD_D	ROAD_D 0	47	120	0.002	0.003	0.000	0.002	0.006	0.005	0.001	0.000	0.000	0.000	0.001	0.002	0.002	0.000	0.000	0.002	0.027	0.043	120	3
	ROAD_E	ROAD_E 0	47	12	0.002	0.003	0.000	0.002	0.006	0.005	0.001	0.000	0.000	0.000	0.001	0.002	0.002	0.000	0.000	0.002	0.027	0.043	12	0
	ROAD_F	ROAD_F 0	68	532	0.001	0.002	0.000	0.002	0.005	0.009	0.001	0.000	0.000	0.000	0.001	0.001	0.001	0.000	0.002	0.001	0.026	0.042	532	14
																							Total NO2 Emission	591

Year 2026 0100 to 0200 hour Traffic Data

Road Name			Traffic Flow (veh/hr)	PC	Taxi	LGV4	LGV5	LGV6	HGV7	HGV8 / HGV9	PLB	PV4	PV5	NFB6	NFB7	NFB8 / NFB9	FBSD	FBDD	MC
D3_1	1	D3_1 1	17	10	4	0	1	0	0	0	0	0	0	0	0	0	0	0	1
D3_2	1	D3_2 1	10	5	2	0	0	0	0	0	2	0	0	0	0	0	0	0	0
D3_3	1	D3_3 1	10	5	2	0	0	0	0	0	2	0	0	0	0	0	0	0	0
D3_4	1	D3_4 1	5	1	1	0	0	0	0	0	2	0	0	0	0	0	0	0	0
D3_5	1	D3_5 1	11	6	2	0	0	0	0	0	2	0	0	0	0	0	0	0	1
D3_6	1	D3_6 1	243	141	61	0	10	4	4	0	4	0	1	1	1	1	0	0	13
D3_7	1	D3_7 1	105	64	28	0	3	1	1	0	0	0	0	1	0	1	0	0	6
D3_8	1	D3_8 1	74	45	20	0	2	1	1	0	0	0	0	0	0	0	0	0	4
D3_9	1	D3_9 1	511	306	131	0	17	7	8	1	4	0	2	2	2	3	0	0	29
D3_10	1	D3_10 1	27	17	7	0	1	0	0	0	0	0	0	0	0	0	0	0	2
D3_11	1	D3_11 1	513	307	132	0	17	7	8	1	4	0	2	2	2	3	0	0	29
D3_12	1	D3_12 1	40	24	11	0	1	0	0	0	0	0	0	0	0	0	0	0	2
D3_13	1	D3_13 1	507	301	131	0	17	7	8	1	4	0	2	3	2	3	0	0	29
D3_14	1	D3_14 1	532	324	145	0	14	6	5	0	0	0	1	2	2	3	0	0	31
D3_15	1	D3_15 1	532	323	146	0	13	6	5	0	0	0	1	2	2	3	0	0	31
D3_16	1	D3_16 1	281	156	94	0	7	3	2	0	0	0	1	1	1	1	0	0	15
D4_1	1	D4_1 1	426	265	94	0	16	7	7	0	4	0	1	2	1	2	0	0	25
D4_2	1	D4_2 1	428	268	94	0	16	6	7	0	4	0	1	2	2	2	0	0	26
D4_3	1	D4_3 1	428	268	94	0	16	6	7	0	4	0	1	2	2	2	0	0	26
SCR_WB	1	SCR_WB 1	169	102	41	0	7	3	3	0	0	0	1	1	1	1	0	0	10
SCR_EB	1	SCR_EB 1	168	99	43	0	7	3	3	0	0	0	1	1	1	1	0	0	9
CYS_1	1	CYS_1 1	448	286	95	0	17	7	5	0	4	0	1	2	1	2	0	0	27
CYS_2	1	CYS_2 1	107	65	26	0	5	2	1	0	0	0	0	0	0	0	0	0	6
CYS_3	1	CYS_3 1	385	248	78	0	15	6	4	0	4	0	1	1	1	2	0	0	24
T2	1	T2 1	493	360	44	0	24	10	16	1	0	0	0	1	0	1	0	0	35
Sunken Rd	1	Sunken Rd 1	221	130	57	0	9	4	4	0	0	0	1	1	1	1	0	0	12
Sheung Yeut Road_1	1	Sheung Yeut Road_1 1	169	74	39	0	12	5	2	0	21	0	1	1	1	1	0	6	7
Sheung Yuet Road_2	1	Sheung Yuet Road_2 1	179	85	39	0	13	5	2	0	17	0	1	1	1	1	0	6	8
Sheung Yuet Road_3	1	Sheung Yuet Road_3 1	215	95	47	0	13	6	2	0	29	0	1	1	1	1	0	9	9
Sheung Yuet Road_4	1	Sheung Yuet Road_4 1	246	131	41	0	22	9	3	0	17	0	1	1	1	1	0	7	13
Wang Tung Street_1	1	Wang Tung Street_1 1	17	10	4	0	1	0	0	0	0	0	0	0	0	0	0	0	1
ROAD_G	1	ROAD_G 1	136	75	37	0	8	3	3	0	0	0	0	1	0	1	0	0	7
Lam Fung Street	1	Lam Fung Street 1	76	41	15	0	5	2	1	0	6	0	0	1	0	1	0	0	4
Wang Ching Street_1	1	Wang Ching Street_1 1	109	58	23	0	9	4	2	0	4	0	1	1	1	1	0	0	5
Wang Ching Street_2	1	Wang Ching Street_2 1	111	53	22	0	7	3	2	0	17	0	0	0	0	1	0	0	5
Sheung Yee Road_1	1	Sheung Yee Road_1 1	130	61	22	0	7	3	1	0	24	0	0	1	0	1	0	4	6
Sheung Yee Road_2	1	Sheung Yee Road_2 1	116	55	22	0	4	2	1	0	20	0	1	1	1	1	0	5	5
Wang Kwong Road_1	1	Wang Kwong Road_1 1	130	59	23	0	8	3	1	0	21	0	1	1	1	1	0	6	6
Wang Kwong Road_2	1	Wang Kwong Road_2 1	78	44	15	0	7	3	1	0	3	0	0	0	0	0	0	1	4
Wang Kwong Road_3	1	Wang Kwong Road_3 1	73	35	28	0	4	2	1	0	0	0	0	0	0	0	0	0	3
Kai Fuk Road	1	Kai Fuk Road 1	671	391	147	1	40	16	16	2	1	0	1	3	1	3	0	11	38
Kwung Tong Bypass	1	Kwung Tong Bypass 1	930	577	104	1	73	30	27	1	11	1	4	6	4	7	1	28	55
ROAD_A	1	ROAD_A 1	827	560	128	0	38	16	22	1	0	0	2	2	2	3	0	0	53
ROAD_B	1	ROAD_B 1	5	2	1	0	1	0	0	0	0	0	0	0	0	0	0	0	0
ROAD_C	1	ROAD_C 1	98	61	23	0	4	2	1	0	0	0	0	0	0	0	0	0	6
ROAD_D	1	ROAD_D 1	86	54	21	0	3	1	1	0	0	0	0	0	0	0	0	0	5
ROAD_E	1	ROAD_E 1	9	6	2	0	0	0	0	0	0	0	0	0	0	0	0	0	1
ROAD_F	1	ROAD_F 1	383	241	70	0	20	8	8	1	1	0	1	1	1	1	0	7	23

Composite Emission Rate, NO2

Road Name	Hour	Average Speed	Traffic Flow (veh/hr)	PC	Taxi	LGV3	LGV4	LGV6	HGV7	HGV8 or HGV9	PLB	PV4	PV5	NFB6	NFB7	NFB8 or NFB9	FBSD	FBDD	MC	g/km-veh	g/mile-veh	Flow Rate	NO2 Emission (g/km)
D3_1	D3_1 1	48	17	0.002	0.003	0.000	0.002	0.007	0.014	0.001	0.000	0.000	0.001	0.002	0.003	0.003	0.000	0.000	0.002	0.041	0.066	17	1
D3_2	D3_2 1	48	10	0.002	0.003	0.000	0.002	0.006	0.013	0.001	0.017	0.000	0.001	0.002	0.003	0.004	0.000	0.000	0.002	0.054	0.088	10	1
D3_3	D3_3 1	48	10	0.002	0.003	0.000	0.002	0.006	0.013	0.001	0.017	0.000	0.001	0.002	0.003	0.004	0.000	0.000	0.002	0.054	0.088	10	1
D3_4	D3_4 1	48	5	0.001	0.003	0.000	0.004	0.011	0.000	0.000	0.038	0.000	0.000	0.000	0.000	0.000	0.000	0.000	0.001	0.058	0.093	5	0
D3_5	D3_5 1	48	11	0.002	0.003	0.000	0.002	0.006	0.010	0.001	0.017	0.000	0.000	0.001	0.002	0.002	0.000	0.000	0.002	0.046	0.074	11	1
D3_6	D3_6 1	48	243	0.002	0.003	0.000	0.002	0.007	0.014	0.001	0.001	0.000	0.001	0.002	0.003	0.003	0.000	0.000	0.002	0.042	0.068	243	10
D3_7	D3_7 1	48	105	0.002	0.004	0.000	0.002	0.005	0.010	0.001	0.000	0.000	0.001	0.002	0.003	0.003	0.000	0.000	0.002	0.034	0.055	105	4
D3_8	D3_8 1	48	74	0.002	0.004	0.000	0.002	0.005	0.009	0.001	0.000	0.000	0.001	0.002	0.003	0.003	0.000	0.000	0.002	0.033	0.053	74	2
D3_9	D3_9 1	48	511	0.002	0.003	0.000	0.002	0.006	0.011	0.001	0.001	0.000	0.001	0.002	0.002	0.003	0.000	0.000	0.002	0.037	0.059	511	19
D3_10	D3_10 1	48	27	0.002	0.004	0.000	0.001	0.004	0.006	0.000	0.000	0.000	0.001	0.002	0.003	0.003	0.000	0.000	0.002	0.028	0.046	27	1
D3_11	D3_11 1	48	513	0.002	0.003	0.000	0.002	0.006	0.011	0.001	0.001	0.000	0.001	0.002	0.002	0.003	0.000	0.000	0.002	0.037	0.059	513	19
D3_12	D3_12 1	48	40	0.002	0.004	0.000	0.002	0.005	0.009	0.000	0.000	0.000	0.001	0.002	0.003	0.003	0.000	0.000	0.002	0.032	0.052	40	1
D3_13	D3_13 1	48	507	0.002	0.003	0.000	0.002	0.006	0.011	0.001	0.001	0.000	0.001	0.002	0.003	0.003	0.000	0.000	0.002	0.037	0.060	507	19
D3_14	D3_14 1	48	532	0.002	0.004	0.000	0.002	0.004	0.007	0.000	0.000	0.000	0.001	0.002	0.002	0.003	0.000	0.000	0.002	0.028	0.046	532	15
D3_15	D3_15 1	48	532	0.002	0.004	0.000	0.001	0.004	0.007	0.000	0.000	0.000	0.001	0.002	0.002	0.003	0.000	0.000	0.002	0.029	0.046	532	15
D3_16	D3_16 1	48	281	0.002	0.004	0.000	0.001	0.004	0.005	0.000	0.000	0.000	0.001	0.002	0.002	0.003	0.000	0.000	0.002	0.026	0.043	281	7
D4_1	D4_1 1	48	426	0.002	0.003	0.000	0.002	0.007	0.013	0.001	0.001	0.000	0.001	0.002	0.003	0.003	0.000	0.000	0.002	0.039	0.064	426	17
D4_2	D4_2 1	48	428	0.002	0.003	0.000	0.002	0.006	0.013	0.001	0.001	0.000	0.001	0.002	0.003	0.003	0.000	0.000	0.002	0.039	0.063	428	17
D4_3	D4_3 1	48	428	0.002	0.003	0.000	0.002	0.006	0.013	0.001	0.001	0.000	0.001	0.002	0.003	0.003	0.000	0.000	0.002	0.039	0.063	428	17
SCR_WB	SCR_WB 1	48	169	0.002	0.003	0.000	0.002	0.007	0.012	0.001	0.000	0.000	0.001	0.002	0.003	0.004	0.000	0.000	0.002	0.040	0.064	169	7
SCR_EB	SCR_EB 1	48	168	0.002	0.003	0.000	0.003	0.008	0.014	0.001	0.000	0.000	0.001	0.002	0.003	0.004	0.000	0.000	0.002	0.042	0.067	168	7
CYS_1	CYS_1 1	48	448	0.002	0.003	0.000	0.002	0.007	0.008	0.000	0.001	0.000	0.000	0.001	0.002	0.002	0.000	0.000	0.002	0.032	0.052	448	14
CYS_2	CYS_2 1	48	107	0.002	0.003	0.000	0.003	0.008	0.005	0.001	0.000	0.000	0.000	0.001	0.002	0.002	0.000	0.000	0.002	0.030	0.048	107	3
CYS_3	CYS_3 1	48	385	0.002	0.003	0.000	0.002	0.007	0.009	0.000	0.001	0.000	0.001	0.001	0.002	0.003	0.000	0.000	0.002	0.033	0.054	385	13
T2	T2 1	76	493	0.001	0.001	0.000	0.002	0.005	0.014	0.000	0.000	0.000	0.000	0.001	0.000	0.000	0.000	0.000	0.001	0.025	0.041	493	12
Sunken Rd	Sunken Rd 1	48	221	0.002	0.003	0.000	0.003	0.007	0.014	0.001	0.000	0.000	0.001	0.002	0.003	0.003	0.000	0.000	0.002	0.041	0.067	221	9
Sheung Yeut Road_1	Sheung Yeut Road_1 1	48	169	0.002	0.003	0.000	0.004	0.012	0.008	0.001	0.011	0.000	0.001	0.002	0.004	0.004	0.000	0.007	0.002	0.061	0.099	169	10
Sheung Yuet Road_2	Sheung Yuet Road_2 1	48	179	0.002	0.003	0.000	0.004	0.013	0.009	0.001	0.009	0.000	0.001	0.002	0.003	0.004	0.000	0.006	0.002	0.059	0.094	179	10
Sheung Yuet Road_3	Sheung Yuet Road_3 1	48	215	0.002	0.003	0.000	0.004	0.011	0.008	0.001	0.012	0.000	0.001	0.002	0.002	0.003	0.000	0.009	0.002	0.059	0.094	215	13
Sheung Yuet Road_4	Sheung Yuet Road_4 1	48	246	0.002	0.002	0.000	0.005	0.015	0.010	0.001	0.006	0.000	0.001	0.002	0.002	0.003	0.000	0.006	0.002	0.058	0.093	246	14
Wang Tung Street_1	Wang Tung Street_1 1	48	17	0.002	0.003	0.000	0.004	0.011	0.012	0.001	0.000	0.000	0.000	0.000	0.001	0.001	0.000	0.000	0.002	0.038	0.061	17	1
ROAD_G	ROAD_G 1	48	136	0.002	0.004	0.000	0.004	0.011	0.016	0.001	0.000	0.000	0.000	0.002	0.002	0.002	0.000	0.000	0.002	0.045	0.073	136	6
Lam Fung Street	Lam Fung Street 1	48	76	0.002	0.003	0.000	0.004	0.011	0.008	0.001	0.008	0.000	0.001	0.003	0.005	0.006	0.000	0.000	0.002	0.053	0.086	76	4
Wang Ching Street_1	Wang Ching Street_1 1	48	109	0.002	0.003	0.000	0.005	0.015	0.014	0.001	0.003	0.000	0.001	0.003	0.005	0.006	0.000	0.000	0.002	0.060	0.098	109	7
Wang Ching Street_2	Wang Ching Street_2 1	48	111	0.002	0.003	0.000	0.004	0.011	0.013	0.002	0.014	0.000	0.001	0.002	0.002	0.003	0.000	0.000	0.002	0.059	0.095	111	7
Sheung Yee Road_1	Sheung Yee Road_1 1	48	130	0.002	0.002	0.000	0.003	0.010	0.008	0.001	0.017	0.000	0.001	0.002	0.003	0.003	0.000	0.006	0.002	0.059	0.095	130	8
Sheung Yee Road_2	Sheung Yee Road_2 1	48	116	0.002	0.002	0.000	0.002	0.006	0.005	0.001	0.016	0.000	0.001	0.003	0.005	0.005	0.000	0.008	0.002	0.059	0.095	116	7
Wang Kwong Road_1	Wang Kwong Road_1 1	48	130	0.002	0.002	0.000	0.004	0.011	0.008	0.000	0.015	0.000	0.001	0.003	0.004	0.005	0.000	0.009	0.002	0.066	0.106	130	9
Wang Kwong Road_2	Wang Kwong Road_2 1	48	78	0.002	0.003	0.000	0.005	0.015	0.008	0.001	0.004	0.000	0.000	0.000	0.001	0.001	0.000	0.003	0.002	0.044	0.072	78	3
Wang Kwong Road_3	Wang Kwong Road_3 1	48	73	0.002	0.005	0.000	0.003	0.009	0.007	0.001	0.000	0.000	0.000	0.001	0.002	0.002	0.000	0.000	0.002	0.035	0.056	73	3
Kai Fuk Road	Kai Fuk Road 1	68	671	0.001	0.002	0.000	0.003	0.006	0.010	0.001	0.000	0.000	0.000	0.001	0.001	0.001	0.000	0.002	0.001	0.029	0.046	671	19
Kwung Tong Bypass	Kwung Tong Bypass 1	68	930	0.001	0.001	0.000	0.004	0.008	0.012	0.000	0.001	0.000	0.001	0.002	0.002	0.002	0.000	0.004	0.001	0.038	0.061	930	35
ROAD_A	ROAD_A 1	76	827	0.001	0.001	0.000	0.002	0.004	0.011	0.000	0.000	0.000	0.000	0.001	0.001	0.001	0.000	0.000	0.001	0.024	0.039	827	20
ROAD_B	ROAD_B 1	48	5	0.001	0.003	0.000	0.013	0.038	0.033	0.003	0.000	0.000	0.001	0.002	0.003	0.004	0.000	0.000	0.001	0.101	0.162	5	1
ROAD_C	ROAD_C 1	48	98	0.002	0.003	0.000	0.002	0.007	0.005	0.001	0.000	0.000	0.000	0.001	0.002	0.002	0.000	0.000	0.002	0.028	0.046	98	3
ROAD_D	ROAD_D 1	48	86	0.002	0.003	0.000	0.002	0.006	0.005	0.001	0.000	0.000	0.000	0.001	0.002	0.002	0.000	0.000	0.002	0.027	0.043	86	2
ROAD_E	ROAD_E 1	48	9	0.002	0.003	0.000	0.002	0.006	0.005	0.001	0.000	0.000	0.000	0.001	0.002	0.002	0.000	0.000	0.002	0.027	0.043	9	0
ROAD_F	ROAD_F 1	68	383	0.001	0.002	0.000	0.002	0.005	0.009	0.001	0.000	0.000	0.000	0.001	0.001	0.001	0.000	0.002	0.001	0.026	0.042	383	10
																						Total NO2 Emission	422

Year 2026 0200 to 0300 hour Traffic Data

Road Name			Traffic Flow (veh/hr)	PC	Taxi	LGV4	LGV5	LGV6	HGV7	HGV8 / HGV9	PLB	PV4	PV5	NFB6	NFB7	NFB8 / NFB9	FBSD	FBDD	MC
D3_1	2	D3_1 2	13	8	3	0	1	0	0	0	0	0	0	0	0	0	0	0	1
D3_2	2	D3_2 2	8	4	2	0	0	0	0	0	2	0	0	0	0	0	0	0	0
D3_3	2	D3_3 2	8	4	2	0	0	0	0	0	2	0	0	0	0	0	0	0	0
D3_4	2	D3_4 2	4	1	1	0	0	0	0	0	2	0	0	0	0	0	0	0	0
D3_5	2	D3_5 2	8	4	2	0	0	0	0	0	1	0	0	0	0	0	0	0	0
D3_6	2	D3_6 2	190	110	48	0	8	3	4	0	3	0	1	1	1	1	0	0	11
D3_7	2	D3_7 2	82	50	22	0	2	1	1	0	0	0	0	0	0	0	0	0	5
D3_8	2	D3_8 2	58	35	15	0	2	1	1	0	0	0	0	0	0	0	0	0	3
D3_9	2	D3_9 2	400	239	103	0	14	6	6	0	3	0	1	2	1	2	0	0	23
D3_10	2	D3_10 2	22	14	6	0	0	0	0	0	0	0	0	0	0	0	0	0	1
D3_11	2	D3_11 2	402	240	103	0	14	6	6	0	3	0	1	2	1	2	0	0	23
D3_12	2	D3_12 2	32	20	8	0	1	0	0	0	0	0	0	0	0	0	0	0	2
D3_13	2	D3_13 2	397	236	103	0	13	6	6	0	3	0	1	2	1	2	0	0	23
D3_14	2	D3_14 2	417	254	114	0	11	4	4	0	0	0	1	2	1	2	0	0	24
D3_15	2	D3_15 2	416	253	114	0	10	4	4	0	0	0	1	2	1	2	0	0	24
D3_16	2	D3_16 2	220	122	73	0	5	2	2	0	0	0	1	1	1	1	0	0	12
D4_1	2	D4_1 2	333	207	73	0	12	5	6	0	3	0	1	2	1	2	0	0	20
D4_2	2	D4_2 2	334	209	73	0	12	5	6	0	3	0	1	2	1	2	0	0	20
D4_3	2	D4_3 2	334	209	73	0	12	5	6	0	3	0	1	2	1	2	0	0	20
SCR_WB	2	SCR_WB 2	132	80	32	0	5	2	2	0	0	0	1	1	1	1	0	0	8
SCR_EB	2	SCR_EB 2	132	78	33	0	6	2	2	0	0	0	0	1	1	1	0	0	7
CYS_1	2	CYS_1 2	351	224	75	0	14	6	4	0	3	0	1	1	1	1	0	0	21
CYS_2	2	CYS_2 2	84	51	21	0	4	2	1	0	0	0	0	0	0	0	0	0	5
CYS_3	2	CYS_3 2	301	194	61	0	12	5	3	0	3	0	1	1	1	1	0	0	19
T2	2	T2 2	386	282	35	0	19	8	12	1	0	0	0	1	0	1	0	0	27
Sunken Rd	2	Sunken Rd 2	174	103	45	0	7	3	3	0	0	0	1	1	1	1	0	0	10
Sheung Yeut Road_1	2	Sheung Yeut Road_1 2	132	57	31	0	9	4	1	0	16	0	1	1	1	1	0	5	5
Sheung Yuet Road_2	2	Sheung Yuet Road_2 2	141	67	30	0	10	4	2	0	14	0	0	1	1	1	0	4	6
Sheung Yuet Road_3	2	Sheung Yuet Road_3 2	168	75	37	0	10	4	2	0	23	0	0	1	0	1	0	7	7
Sheung Yuet Road_4	2	Sheung Yuet Road_4 2	193	103	32	0	17	7	3	0	13	0	0	1	1	1	0	6	10
Wang Tung Street_1	2	Wang Tung Street_1 2	13	8	3	0	1	0	0	0	0	0	0	0	0	0	0	0	1
ROAD_G	2	ROAD_G 2	107	59	29	0	7	3	2	0	0	0	0	0	0	0	0	0	6
Lam Fung Street	2	Lam Fung Street 2	59	32	12	0	4	2	1	0	5	0	0	0	0	1	0	0	3
Wang Ching Street_1	2	Wang Ching Street_1 2	85	45	18	0	7	3	2	0	3	0	0	1	1	1	0	0	4
Wang Ching Street_2	2	Wang Ching Street_2 2	87	41	17	0	6	2	1	0	13	0	0	0	0	0	0	0	4
Sheung Yee Road_1	2	Sheung Yee Road_1 2	102	48	17	0	6	2	1	0	19	0	0	0	0	1	0	3	5
Sheung Yee Road_2	2	Sheung Yee Road_2 2	91	43	17	0	3	1	1	0	16	0	0	1	1	1	0	4	4
Wang Kwong Road_1	2	Wang Kwong Road_1 2	102	46	18	0	6	3	1	0	16	0	1	1	1	1	0	4	4
Wang Kwong Road_2	2	Wang Kwong Road_2 2	61	34	12	0	5	2	1	0	3	0	0	0	0	0	0	1	3
Wang Kwong Road_3	2	Wang Kwong Road_3 2	57	27	22	0	3	1	1	0	0	0	0	0	0	0	0	0	3
Kai Fuk Road	2	Kai Fuk Road 2	525	306	115	1	31	13	13	2	1	0	1	2	1	2	0	8	29
Kwung Tong Bypass	2	Kwung Tong Bypass 2	728	452	81	1	57	24	21	1	9	1	3	4	3	5	1	22	43
ROAD_A	2	ROAD_A 2	647	438	100	0	30	12	17	1	0	0	1	2	1	3	0	0	42
ROAD_B	2	ROAD_B 2	4	2	1	0	1	0	0	0	0	0	0	0	0	0	0	0	0
ROAD_C	2	ROAD_C 2	77	48	18	0	3	1	1	0	0	0	0	0	0	0	0	0	5
ROAD_D	2	ROAD_D 2	67	42	16	0	2	1	0	0	0	0	0	0	0	0	0	0	4
ROAD_E	2	ROAD_E 2	7	4	2	0	0	0	0	0	0	0	0	0	0	0	0	0	0
ROAD_F	2	ROAD_F 2	300	189	55	0	15	6	6	1	1	0	1	1	1	1	0	5	18

Composite Emission Rate, NO2

Road Name	Hour	Average Speed	Traffic Flow (veh/hr)	PC	Taxi	LGV3	LGV4	LGV6	HGV7	HGV8 or HGV9	PLB	PV4	PV5	NFB6	NFB7	NFB8 or NFB9	FBSD	FBDD	MC	g/km-veh	g/mile-veh	Flow Rate	NO2 Emission (g/km)
D3_1	D3_1 2	50	13	0.002	0.003	0.000	0.002	0.007	0.013	0.001	0.000	0.000	0.001	0.002	0.003	0.003	0.000	0.000	0.002	0.040	0.065	13	1
D3_2	D3_2 2	50	8	0.002	0.003	0.000	0.002	0.005	0.013	0.001	0.017	0.000	0.001	0.002	0.003	0.003	0.000	0.000	0.002	0.053	0.086	8	0
D3_3	D3_3 2	50	8	0.002	0.003	0.000	0.002	0.005	0.013	0.001	0.017	0.000	0.001	0.002	0.003	0.003	0.000	0.000	0.002	0.053	0.086	8	0
D3_4	D3_4 2	50	4	0.001	0.003	0.000	0.003	0.010	0.000	0.000	0.037	0.000	0.000	0.000	0.000	0.000	0.000	0.000	0.001	0.056	0.091	4	0
D3_5	D3_5 2	50	8	0.002	0.003	0.000	0.002	0.006	0.010	0.001	0.016	0.000	0.000	0.001	0.002	0.002	0.000	0.000	0.002	0.045	0.073	8	0
D3_6	D3_6 2	50	190	0.002	0.003	0.000	0.002	0.007	0.014	0.001	0.001	0.000	0.001	0.002	0.003	0.003	0.000	0.000	0.002	0.041	0.067	190	8
D3_7	D3_7 2	50	82	0.002	0.003	0.000	0.002	0.005	0.010	0.001	0.000	0.000	0.001	0.002	0.003	0.003	0.000	0.000	0.002	0.034	0.054	82	3
D3_8	D3_8 2	50	58	0.002	0.003	0.000	0.002	0.005	0.009	0.001	0.000	0.000	0.001	0.002	0.003	0.003	0.000	0.000	0.002	0.033	0.052	58	2
D3_9	D3_9 2	50	400	0.002	0.003	0.000	0.002	0.006	0.011	0.001	0.001	0.000	0.001	0.002	0.002	0.003	0.000	0.000	0.002	0.036	0.058	400	14
D3_10	D3_10 2	50	22	0.002	0.004	0.000	0.001	0.004	0.006	0.000	0.000	0.000	0.001	0.002	0.003	0.003	0.000	0.000	0.002	0.028	0.045	22	1
D3_11	D3_11 2	50	402	0.002	0.003	0.000	0.002	0.006	0.011	0.001	0.001	0.000	0.001	0.002	0.002	0.003	0.000	0.000	0.002	0.036	0.058	402	14
D3_12	D3_12 2	50	32	0.002	0.003	0.000	0.001	0.005	0.009	0.000	0.000	0.000	0.001	0.002	0.003	0.003	0.000	0.000	0.002	0.032	0.051	32	1
D3_13	D3_13 2	50	397	0.002	0.003	0.000	0.002	0.006	0.011	0.001	0.001	0.000	0.001	0.002	0.003	0.003	0.000	0.000	0.002	0.037	0.059	397	15
D3_14	D3_14 2	50	417	0.002	0.004	0.000	0.001	0.004	0.007	0.000	0.000	0.000	0.001	0.002	0.002	0.003	0.000	0.000	0.002	0.028	0.045	417	12
D3_15	D3_15 2	50	416	0.002	0.004	0.000	0.001	0.004	0.007	0.000	0.000	0.000	0.001	0.002	0.002	0.003	0.000	0.000	0.002	0.028	0.046	416	12
D3_16	D3_16 2	50	220	0.002	0.004	0.000	0.001	0.004	0.005	0.000	0.000	0.000	0.001	0.002	0.002	0.003	0.000	0.000	0.002	0.026	0.042	220	6
D4_1	D4_1 2	50	333	0.002	0.003	0.000	0.002	0.006	0.013	0.001	0.001	0.000	0.001	0.002	0.003	0.003	0.000	0.000	0.002	0.039	0.063	333	13
D4_2	D4_2 2	50	334	0.002	0.003	0.000	0.002	0.006	0.013	0.001	0.001	0.000	0.001	0.002	0.003	0.003	0.000	0.000	0.002	0.039	0.062	334	13
D4_3	D4_3 2	50	334	0.002	0.003	0.000	0.002	0.006	0.013	0.001	0.001	0.000	0.001	0.002	0.003	0.003	0.000	0.000	0.002	0.039	0.062	334	13
SCR_WB	SCR_WB 2	50	132	0.002	0.003	0.000	0.002	0.007	0.012	0.001	0.000	0.000	0.001	0.002	0.003	0.003	0.000	0.000	0.002	0.039	0.063	132	5
SCR_EB	SCR_EB 2	50	132	0.002	0.003	0.000	0.002	0.008	0.013	0.001	0.000	0.000	0.001	0.002	0.003	0.003	0.000	0.000	0.002	0.041	0.066	132	5
CYS_1	CYS_1 2	50	351	0.002	0.003	0.000	0.002	0.007	0.008	0.000	0.001	0.000	0.000	0.001	0.002	0.002	0.000	0.000	0.002	0.032	0.051	351	11
CYS_2	CYS_2 2	50	84	0.002	0.003	0.000	0.003	0.008	0.005	0.001	0.000	0.000	0.000	0.001	0.002	0.002	0.000	0.000	0.002	0.030	0.048	84	2
CYS_3	CYS_3 2	50	301	0.002	0.003	0.000	0.002	0.007	0.009	0.000	0.001	0.000	0.001	0.001	0.002	0.003	0.000	0.000	0.002	0.033	0.053	301	10
T2	T2 2	76	386	0.001	0.001	0.000	0.002	0.005	0.014	0.000	0.000	0.000	0.000	0.001	0.000	0.000	0.000	0.000	0.001	0.025	0.041	386	10
Sunken Rd	Sunken Rd 2	50	174	0.002	0.003	0.000	0.002	0.007	0.014	0.001	0.000	0.000	0.001	0.002	0.003	0.003	0.000	0.000	0.002	0.041	0.066	174	7
Sheung Yeut Road_1	Sheung Yeut Road_1 2	50	132	0.002	0.003	0.000	0.004	0.012	0.008	0.001	0.011	0.000	0.001	0.002	0.003	0.004	0.000	0.007	0.002	0.060	0.097	132	8
Sheung Yuet Road_2	Sheung Yuet Road_2 2	50	141	0.002	0.003	0.000	0.004	0.013	0.009	0.001	0.009	0.000	0.001	0.002	0.003	0.003	0.000	0.006	0.002	0.057	0.093	141	8
Sheung Yuet Road_3	Sheung Yuet Road_3 2	50	168	0.002	0.003	0.000	0.004	0.011	0.008	0.001	0.012	0.000	0.001	0.002	0.002	0.003	0.000	0.009	0.002	0.057	0.093	168	10
Sheung Yuet Road_4	Sheung Yuet Road_4 2	50	193	0.002	0.002	0.000	0.005	0.015	0.010	0.001	0.006	0.000	0.001	0.002	0.002	0.003	0.000	0.006	0.002	0.057	0.091	193	11
Wang Tung Street_1	Wang Tung Street_1 2	50	13	0.002	0.003	0.000	0.004	0.011	0.012	0.001	0.000	0.000	0.000	0.000	0.001	0.001	0.000	0.000	0.002	0.037	0.060	13	0
ROAD_G	ROAD_G 2	50	107	0.002	0.004	0.000	0.003	0.010	0.016	0.001	0.000	0.000	0.000	0.002	0.002	0.002	0.000	0.000	0.002	0.045	0.072	107	5
Lam Fung Street	Lam Fung Street 2	50	59	0.002	0.003	0.000	0.004	0.011	0.008	0.001	0.007	0.000	0.001	0.003	0.005	0.006	0.000	0.000	0.002	0.052	0.084	59	3
Wang Ching Street_1	Wang Ching Street_1 2	50	85	0.002	0.003	0.000	0.005	0.015	0.013	0.001	0.003	0.000	0.001	0.003	0.005	0.006	0.000	0.000	0.002	0.059	0.096	85	5
Wang Ching Street_2	Wang Ching Street_2 2	50	87	0.002	0.003	0.000	0.004	0.011	0.013	0.002	0.014	0.000	0.001	0.002	0.002	0.003	0.000	0.000	0.002	0.058	0.093	87	5
Sheung Yee Road_1	Sheung Yee Road_1 2	50	102	0.002	0.002	0.000	0.003	0.010	0.008	0.001	0.017	0.000	0.001	0.002	0.003	0.003	0.000	0.006	0.002	0.057	0.093	102	6
Sheung Yee Road_2	Sheung Yee Road_2 2	50	91	0.002	0.002	0.000	0.002	0.006	0.005	0.001	0.015	0.000	0.001	0.003	0.005	0.005	0.000	0.008	0.002	0.058	0.093	91	5
Wang Kwong Road_1	Wang Kwong Road_1 2	50	102	0.002	0.002	0.000	0.003	0.010	0.008	0.000	0.014	0.000	0.001	0.003	0.004	0.005	0.000	0.009	0.002	0.065	0.104	102	7
Wang Kwong Road_2	Wang Kwong Road_2 2	50	61	0.002	0.003	0.000	0.005	0.015	0.008	0.001	0.004	0.000	0.000	0.000	0.001	0.001	0.000	0.003	0.002	0.044	0.070	61	3
Wang Kwong Road_3	Wang Kwong Road_3 2	50	57	0.002	0.005	0.000	0.003	0.009	0.007	0.001	0.000	0.000	0.000	0.001	0.002	0.002	0.000	0.000	0.002	0.034	0.055	57	2
Kai Fuk Road	Kai Fuk Road 2	68	525	0.001	0.002	0.000	0.003	0.006	0.010	0.001	0.000	0.000	0.000	0.001	0.001	0.001	0.000	0.002	0.001	0.029	0.046	525	15
Kwung Tong Bypass	Kwung Tong Bypass 2	68	728	0.001	0.001	0.000	0.004	0.008	0.012	0.000	0.001	0.000	0.001	0.002	0.002	0.002	0.000	0.004	0.001	0.038	0.061	728	28
ROAD_A	ROAD_A 2	76	647	0.001	0.001	0.000	0.002	0.004	0.011	0.000	0.000	0.000	0.000	0.001	0.001	0.001	0.000	0.000	0.001	0.024	0.039	647	16
ROAD_B	ROAD_B 2	50	4	0.001	0.003	0.000	0.012	0.037	0.032	0.003	0.000	0.000	0.001	0.002	0.003	0.003	0.000	0.000	0.001	0.099	0.160	4	0
ROAD_C	ROAD_C 2	50	77	0.002	0.003	0.000	0.002	0.007	0.005	0.001	0.000	0.000	0.000	0.001	0.002	0.002	0.000	0.000	0.002	0.028	0.045	77	2
ROAD_D	ROAD_D 2	50	67	0.002	0.003	0.000	0.002	0.006	0.004	0.001	0.000	0.000	0.000	0.001	0.002	0.002	0.000	0.000	0.002	0.026	0.042	67	2
ROAD_E	ROAD_E 2	50	7	0.002	0.003	0.000	0.002	0.006	0.004	0.001	0.000	0.000	0.000	0.001	0.002	0.002	0.000	0.000	0.002	0.026	0.042	7	0
ROAD_F	ROAD_F 2	68	300	0.001	0.002	0.000	0.002	0.005	0.009	0.001	0.000	0.000	0.000	0.001	0.001	0.001	0.000	0.002	0.001	0.026	0.042	300	8
																						Total NO2 Emission	326

Year 2026 0300 to 0400 hour Traffic Data

	Road Name			Traffic Flow (veh/hr)	PC	Taxi	LGV4	LGV5	LGV6	HGV7	HGV8 / HGV9	PLB	PV4	PV5	NFB6	NFB7	NFB8 / NFB9	FBSD	FBDD	MC
	D3_1	3	D3_1 3	10	4	2	0	1	0	0	0	0	0	0	0	0	0	0	0	0
	D3_2	3	D3_2 3	7	2	1	0	1	0	0	0	1	0	0	0	0	0	0	0	0
	D3_3	3	D3_3 3	7	2	1	0	1	0	0	0	1	0	0	0	0	0	0	0	0
	D3_4	3	D3_4 3	3	1	1	0	0	0	0	0	1	0	0	0	0	0	0	0	0
	D3_5	3	D3_5 3	6	2	1	0	1	0	0	0	1	0	0	0	0	0	0	0	0
	D3_6	3	D3_6 3	153	66	29	0	17	7	7	0	2	1	3	5	4	6	0	0	6
	D3_7	3	D3_7 3	64	30	13	0	5	2	2	0	0	0	1	2	2	3	0	0	3
	D3_8	3	D3_8 3	44	21	9	0	3	1	1	0	0	0	1	2	1	2	0	0	2
	D3_9	3	D3_9 3	313	144	62	0	29	12	13	1	2	1	7	10	7	12	0	0	14
	D3_10	3	D3_10 3	16	8	3	0	1	0	0	0	0	0	0	1	0	1	0	0	1
	D3_11	3	D3_11 3	314	144	62	0	29	12	13	1	2	1	7	10	7	12	0	0	14
	D3_12	3	D3_12 3	24	12	5	0	2	1	1	0	0	0	1	1	1	1	0	0	1
	D3_13	3	D3_13 3	312	142	61	0	29	12	13	1	2	1	7	11	7	12	0	0	14
	D3_14	3	D3_14 3	312	152	68	0	23	9	8	0	0	1	6	10	7	12	0	0	15
	D3_15	3	D3_15 3	312	152	68	0	23	9	8	0	0	1	6	10	7	12	0	0	14
	D3_16	3	D3_16 3	162	74	44	0	12	5	3	0	0	1	3	5	3	6	0	0	7
	D4_1	3	D4_1 3	266	124	44	0	26	11	12	1	2	1	6	9	7	11	0	0	12
	D4_2	3	D4_2 3	267	125	44	0	26	11	12	1	2	1	6	9	7	11	0	0	12
	D4_3	3	D4_3 3	267	125	44	0	26	11	12	1	2	1	6	9	7	11	0	0	12
	SCR_WB	3	SCR_WB 3	109	48	19	0	12	5	5	0	0	1	3	4	3	5	0	0	5
	SCR_EB	3	SCR_EB 3	108	47	20	0	12	5	5	0	0	0	2	4	3	4	0	0	4
	CYS_1	3	CYS_1 3	269	135	45	0	29	12	8	1	2	1	4	7	5	8	0	0	13
	CYS_2	3	CYS_2 3	64	31	12	0	8	3	1	0	0	0	1	1	1	2	0	0	3
	CYS_3	3	CYS_3 3	233	117	36	0	26	10	7	0	2	1	4	6	4	7	0	0	11
	T2	3	T2 3	307	170	20	0	40	17	26	1	0	1	3	5	3	5	0	0	16
	Sunken Rd	3	Sunken Rd 3	140	61	27	0	16	7	7	0	0	1	3	5	3	5	0	0	6
	Sheung Yeut Road_1	3	Sheung Yeut Road_1 3	120	35	18	0	19	8	3	0	12	1	3	5	3	6	0	3	3
	Sheung Yuet Road_2	3	Sheung Yuet Road_2 3	126	40	18	0	22	9	3	0	10	1	3	4	3	5	0	3	4
	Sheung Yuet Road_3	3	Sheung Yuet Road_3 3	144	45	23	0	22	9	4	0	17	1	2	4	3	4	0	5	4
	Sheung Yuet Road_4	3	Sheung Yuet Road_4 3	174	61	19	0	36	15	5	0	9	1	3	5	3	6	0	4	6
	Wang Tung Street_1	3	Wang Tung Street_1 3	11	5	2	0	2	1	0	0	0	0	0	0	0	0	0	0	0
	ROAD_G	3	ROAD_G 3	89	35	17	0	14	6	5	1	0	0	1	2	2	3	0	0	3
	Lam Fung Street	3	Lam Fung Street 3	55	19	7	0	8	3	1	0	4	0	2	3	2	3	0	0	2
	Wang Ching Street_1	3	Wang Ching Street_1 3	83	27	11	0	16	6	3	0	2	0	3	4	3	5	0	0	3
	Wang Ching Street_2	3	Wang Ching Street_2 3	80	26	11	0	12	5	3	1	11	0	1	2	2	2	0	0	2
	Sheung Yee Road_1	3	Sheung Yee Road_1 3	86	28	10	0	12	5	2	0	14	0	2	3	2	3	0	2	3
	Sheung Yee Road_2	3	Sheung Yee Road_2 3	78	26	10	0	6	3	1	0	11	1	3	4	3	5	0	3	2
	Wang Kwong Road_1	3	Wang Kwong Road_1 3	93	27	11	0	13	5	2	0	12	1	3	5	3	5	0	3	3
	Wang Kwong Road_2	3	Wang Kwong Road_2 3	50	20	7	0	11	4	1	0	2	0	0	0	0	0	0	1	2
	Wang Kwong Road_3	3	Wang Kwong Road_3 3	46	16	13	0	6	3	1	0	0	0	1	1	1	1	0	0	2
	Kai Fuk Road	3	Kai Fuk Road 3	439	184	69	1	66	27	26	3	0	1	7	11	7	12	0	6	18
	Kwung Tong Bypass	3	Kwung Tong Bypass 3	686	271	49	1	122	50	44	2	6	3	17	27	19	31	1	16	26
	ROAD_A	3	ROAD_A 3	523	264	60	1	63	26	36	2	0	2	8	13	9	15	0	0	25
	ROAD_B	3	ROAD_B 3	5	1	1	0	2	1	0	0	0	0	0	0	0	0	0	0	0
	ROAD_C	3	ROAD_C 3	57	29	11	0	7	3	1	0	0	0	1	1	1	1	0	0	3
	ROAD_D	3	ROAD_D 3	50	26	10	0	5	2	1	0	0	0	1	1	1	1	0	0	2
	ROAD_E	3	ROAD_E 3	5	3	1	0	1	0	0	0	0	0	0	0	0	0	0	0	0
	ROAD_F	3	ROAD_F 3	242	113	33	0	33	14	14	2	1	1	3	5	4	6	0	4	11

Composite Emission Rate, NO2

	Road Name	Hour	Average Speed	Traffic Flow (veh/hr)	PC	Taxi	LGV3	LGV4	LGV6	HGV7	HGV8 or HGV9	PLB	PV4	PV5	NFB6	NFB7	NFB8 or NFB9	FBSD	FBDD	MC	g/km-veh	g/mile-veh	Flow Rate	NO2 Emission (g/km)
	D3_1	D3_1 3	50	10	0.002	0.002	0.000	0.006	0.019	0.036	0.002	0.000	0.000	0.005	0.013	0.018	0.022	0.000	0.000	0.002	0.127	0.205	10	1
	D3_2	D3_2 3	50	7	0.001	0.002	0.000	0.005	0.015	0.033	0.001	0.015	0.000	0.005	0.015	0.020	0.025	0.000	0.000	0.001	0.139	0.225	7	1
	D3_3	D3_3 3	50	7	0.001	0.002	0.000	0.005	0.015	0.033	0.001	0.015	0.000	0.005	0.015	0.020	0.025	0.000	0.000	0.001	0.139	0.225	7	1
	D3_4	D3_4 3	50	3	0.001	0.002	0.000	0.009	0.028	0.000	0.000	0.035	0.000	0.000	0.000	0.000	0.000	0.000	0.000	0.001	0.076	0.123	3	0
	D3_5	D3_5 3	50	6	0.001	0.002	0.000	0.006	0.017	0.026	0.001	0.016	0.000	0.002	0.007	0.009	0.011	0.000	0.000	0.002	0.101	0.162	6	1
	D3_6	D3_6 3	50	153	0.002	0.002	0.000	0.006	0.019	0.036	0.002	0.001	0.000	0.005	0.013	0.018	0.022	0.000	0.000	0.002	0.127	0.205	153	19
	D3_7	D3_7 3	50	64	0.002	0.003	0.000	0.005	0.014	0.027	0.001	0.000	0.000	0.005	0.014	0.019	0.024	0.000	0.000	0.002	0.115	0.186	64	7
	D3_8	D3_8 3	50	44	0.002	0.003	0.000	0.004	0.013	0.025	0.001	0.000	0.000	0.005	0.014	0.019	0.024	0.000	0.000	0.002	0.113	0.183	44	5
	D3_9	D3_9 3	50	313	0.002	0.003	0.000	0.005	0.016	0.030	0.001	0.001	0.000	0.005	0.013	0.018	0.022	0.000	0.000	0.002	0.118	0.190	313	37
	D3_10	D3_10 3	50	16	0.002	0.003	0.000	0.004	0.011	0.018	0.001	0.000	0.000	0.005	0.014	0.020	0.025	0.000	0.000	0.002	0.104	0.167	16	2
	D3_11	D3_11 3	50	314	0.002	0.003	0.000	0.005	0.016	0.030	0.001	0.001	0.000	0.005	0.013	0.018	0.022	0.000	0.000	0.002	0.117	0.189	314	37
	D3_12	D3_12 3	50	24	0.002	0.003	0.000	0.004	0.013	0.024	0.001	0.000	0.000	0.005	0.014	0.019	0.024	0.000	0.000	0.002	0.111	0.179	24	3
	D3_13	D3_13 3	50	312	0.002	0.003	0.000	0.005	0.016	0.030	0.001	0.001	0.000	0.005	0.013	0.018	0.023	0.000	0.000	0.002	0.119	0.192	312	37
	D3_14	D3_14 3	50	312	0.002	0.003	0.000	0.004	0.013	0.019	0.001	0.000	0.000	0.005	0.013	0.017	0.022	0.000	0.000	0.002	0.100	0.161	312	31
	D3_15	D3_15 3	50	312	0.002	0.003	0.000	0.004	0.013	0.019	0.001	0.000	0.000	0.005	0.013	0.017	0.022	0.000	0.000	0.002	0.100	0.161	312	31
	D3_16	D3_16 3	50	162	0.002	0.004	0.000	0.004	0.012	0.015	0.001	0.000	0.000	0.004	0.012	0.016	0.020	0.000	0.000	0.002	0.092	0.148	162	15
	D4_1	D4_1 3	50	266	0.002	0.002	0.000	0.006	0.017	0.033	0.002	0.001	0.000	0.005	0.014	0.019	0.024	0.000	0.000	0.002	0.126	0.203	266	34
	D4_2	D4_2 3	50	267	0.002	0.002	0.000	0.006	0.017	0.033	0.002	0.001	0.000	0.005	0.014	0.019	0.024	0.000	0.000	0.002	0.126	0.202	267	34
	D4_3	D4_3 3	50	267	0.002	0.002	0.000	0.006	0.017	0.033	0.002	0.001	0.000	0.005	0.014	0.019	0.024	0.000	0.000	0.002	0.126	0.202	267	34
	SCR_WB	SCR_WB 3	50	109	0.002	0.002	0.000	0.006	0.018	0.032	0.001	0.000	0.000	0.006	0.015	0.021	0.026	0.000	0.000	0.002	0.132	0.213	109	14
	SCR_EB	SCR_EB 3	50	108	0.002	0.002	0.000	0.006	0.019	0.034	0.003	0.000	0.000	0.005	0.014	0.019	0.024	0.000	0.000	0.002	0.131	0.211	108	14
	CYS_1	CYS_1 3	50	269	0.002	0.002	0.000	0.006	0.019	0.022	0.001	0.001	0.000	0.004	0.010	0.014	0.017	0.000	0.000	0.002	0.099	0.160	269	27
	CYS_2	CYS_2 3	50	64	0.002	0.003	0.000	0.008	0.023	0.015	0.001	0.000	0.000	0.003	0.008	0.011	0.014	0.000	0.000	0.002	0.088	0.142	64	6
	CYS_3	CYS_3 3	50	233	0.002	0.002	0.000	0.006	0.019	0.024	0.001	0.001	0.000	0.004	0.011	0.014	0.018	0.000	0.000	0.002	0.104	0.167	233	24
	T2	T2 3	75	307	0.001	0.001	0.000	0.006	0.013	0.036	0.001	0.000	0.000	0.001	0.004	0.005	0.004	0.000	0.000	0.001	0.072	0.116	307	22
	Sunken Rd	Sunken Rd 3	50	140	0.002	0.002	0.000	0.006	0.019	0.037	0.002	0.000	0.000	0.005	0.013	0.018	0.022	0.000	0.000	0.002	0.128	0.206	140	18
	Sheung Yeut Road_1	Sheung Yeut Road_1 3	50	120	0.001	0.002	0.000	0.009	0.028	0.018	0.001	0.009	0.000	0.006	0.016	0.022	0.026	0.000	0.006	0.001	0.146	0.235	120	17
	Sheung Yuet Road_2	Sheung Yuet Road_2 3	50	126	0.001	0.002	0.000	0.010	0.030	0.021	0.002	0.007	0.000	0.005	0.013	0.018	0.023	0.000	0.005	0.001	0.139	0.223	126	17
	Sheung Yuet Road_3	Sheung Yuet Road_3 3	50	144	0.001	0.002	0.000	0.009	0.027	0.021	0.002	0.011	0.000	0.004	0.010	0.014	0.017	0.000	0.008	0.001	0.127	0.205	144	18
	Sheung Yuet Road_4	Sheung Yuet Road_4 3	50	174	0.001	0.001	0.000	0.012	0.036	0.023	0.001	0.005	0.000	0.004	0.011	0.015	0.019	0.000	0.005	0.001	0.134	0.216	174	23
	Wang Tung Street_1	Wang Tung Street_1 3	50	11	0.002	0.002	0.000	0.010	0.029	0.032	0.004	0.000	0.000	0.001	0.003	0.004	0.005	0.000	0.000	0.002	0.094	0.152	11	1
	ROAD_G	ROAD_G 3	50	89	0.001	0.003	0.000	0.009	0.027	0.040	0.004	0.000	0.000	0.004	0.010	0.013	0.017	0.000	0.000	0.002	0.128	0.206	89	11
	Lam Fung Street	Lam Fung Street 3	50	55	0.001	0.002	0.000	0.008	0.025	0.019	0.001	0.006	0.000	0.007	0.021	0.029	0.035	0.000	0.000	0.001	0.157	0.253	55	9
	Wang Ching Street_1	Wang Ching Street_1 3	50	83	0.001	0.002	0.000	0.011	0.033	0.030	0.003	0.002	0.000	0.007	0.019	0.026	0.033	0.000	0.000	0.001	0.168	0.272	83	14
	Wang Ching Street_2	Wang Ching Street_2 3	50	80	0.001	0.002	0.000	0.009	0.027	0.031	0.006	0.013	0.000	0.004	0.011	0.015	0.018	0.000	0.000	0.001	0.137	0.221	80	11
	Sheung Yee Road_1	Sheung Yee Road_1 3	50	86	0.001	0.002	0.000	0.008	0.023	0.019	0.002	0.015	0.000	0.005	0.012	0.017	0.021	0.000	0.005	0.001	0.130	0.210	86	11
	Sheung Yee Road_2	Sheung Yee Road_2 3	50	78	0.001	0.002	0.000	0.005	0.014	0.013	0.001	0.013	0.000	0.008	0.021	0.029	0.035	0.000	0.007	0.001	0.150	0.241	78	12
	Wang Kwong Road_1	Wang Kwong Road_1 3	50	93	0.001	0.001	0.000	0.008	0.024	0.018	0.001	0.011	0.000	0.007	0.020	0.027	0.033	0.000	0.007	0.001	0.160	0.259	93	15
	Wang Kwong Road_2	Wang Kwong Road_2 3	50	50	0.001	0.002	0.000	0.012	0.037	0.022	0.001	0.003	0.000	0.001	0.003	0.005	0.005	0.000	0.002	0.002	0.097	0.157	50	5
	Wang Kwong Road_3	Wang Kwong Road_3 3	50	46	0.001	0.004	0.000	0.008	0.024	0.019	0.003	0.000	0.000	0.004	0.010	0.014	0.017	0.000	0.000	0.001	0.105	0.169	46	5
	Kai Fuk Road	Kai Fuk Road 3	68	439	0.000	0.001	0.000	0.007	0.015	0.026	0.002	0.000	0.000	0.002	0.007	0.008	0.006	0.000	0.002	0.001	0.077	0.124	439	34
	Kwung Tong Bypass	Kwung Tong Bypass 3	68	686	0.000	0.001	0.000	0.009	0.018	0.027	0.001	0.001	0.000	0.003	0.011	0.014	0.009	0.000	0.003	0.000	0.097	0.157	686	67
	ROAD_A	ROAD_A 3	75	523	0.001	0.001	0.000	0.006	0.012	0.029	0.001	0.000	0.000	0.002	0.007	0.008	0.006	0.000	0.000	0.001	0.073	0.118	523	38
	ROAD_B	ROAD_B 3	50	5	0.001	0.001	0.000	0.021	0.064	0.056	0.004	0.000	0.000	0.003	0.009	0.012	0.016	0.000	0.000	0.001	0.189	0.305	5	1
	ROAD_C	ROAD_C 3	50	57	0.002	0.003	0.000	0.007	0.020	0.014	0.001	0.000	0.000	0.003	0.008	0.011	0.014	0.000	0.000	0.002	0.084	0.136	57	5
	ROAD_D	ROAD_D 3	50	50	0.002	0.003	0.000	0.006	0.018	0.013	0.001	0.000	0.000	0.003	0.008	0.011	0.014	0.000	0.000	0.002	0.081	0.131	50	4
	ROAD_E	ROAD_E 3	50	5	0.002	0.003	0.000	0.006	0.018	0.013	0.001	0.000	0.000	0.003	0.008	0.011	0.014	0.000	0.000	0.002	0.081	0.131	5	0
	ROAD_F	ROAD_F 3	68	242	0.001	0.001	0.000	0.007	0.013	0.024	0.002	0.000	0.000	0.002	0.006	0.007	0.005	0.000	0.002	0.001	0.071	0.115	242	17
																							Total NO2 Emission	790

Year 2026 0400 to 0500 hour Traffic Data

	Road Name			Traffic Flow (veh/hr)	PC	Taxi	LGV4	LGV5	LGV6	HGV7	HGV8 / HGV9	PLB	PV4	PV5	NFB6	NFB7	NFB8 / NFB9	FBSD	FBDD	MC
	D3_1	4	D3_1 4	10	4	3	0	1	0	1	0	0	0	0	0	0	0	0	0	0
	D3_2	4	D3_2 4	6	2	2	0	0	0	0	0	1	0	0	0	0	0	0	0	0
	D3_3	4	D3_3 4	6	2	2	0	0	0	0	0	1	0	0	0	0	0	0	0	0
	D3_4	4	D3_4 4	3	1	1	0	0	0	0	0	1	0	0	0	0	0	0	0	0
	D3_5	4	D3_5 4	6	2	1	0	0	0	0	0	1	0	0	0	0	0	0	0	0
	D3_6	4	D3_6 4	111	45	31	0	7	3	6	0	2	1	4	2	2	3	0	1	4
	D3_7	4	D3_7 4	62	27	19	0	3	1	2	0	0	0	3	1	1	2	0	0	2
	D3_8	4	D3_8 4	49	22	15	0	2	1	2	0	0	0	2	1	1	1	0	0	2
	D3_9	4	D3_9 4	285	122	84	0	15	6	11	0	2	2	11	6	4	7	0	1	11
	D3_10	4	D3_10 4	23	10	7	0	1	0	1	0	0	0	1	1	0	1	0	0	1
	D3_11	4	D3_11 4	282	121	83	0	15	6	11	0	2	2	11	6	4	7	0	1	11
	D3_12	4	D3_12 4	31	14	10	0	1	1	1	0	0	0	1	1	0	1	0	0	1
	D3_13	4	D3_13 4	289	124	86	0	15	6	11	0	2	2	12	6	4	7	0	1	11
	D3_14	4	D3_14 4	293	131	91	0	13	5	9	0	0	2	11	6	4	7	0	0	12
	D3_15	4	D3_15 4	295	132	92	0	13	5	9	0	0	2	11	6	4	7	0	0	12
	D3_16	4	D3_16 4	200	89	67	0	9	4	6	0	0	1	6	3	2	4	0	0	8
	D4_1	4	D4_1 4	230	99	65	0	12	5	9	0	2	2	10	5	4	6	0	1	9
	D4_2	4	D4_2 4	226	98	63	0	12	5	9	0	2	2	10	5	4	6	0	1	9
	D4_3	4	D4_3 4	226	98	63	0	12	5	9	0	2	2	10	5	4	6	0	1	9
	SCR_WB	4	SCR_WB 4	86	40	16	0	6	2	3	0	0	1	5	3	2	3	0	0	4
	SCR_EB	4	SCR_EB 4	108	57	17	0	10	4	4	0	0	1	4	2	2	2	0	0	5
	CYS_1	4	CYS_1 4	239	110	64	0	17	7	6	0	2	2	8	4	3	5	0	1	10
	CYS_2	4	CYS_2 4	62	31	13	0	6	3	1	0	0	0	2	1	1	1	0	0	3
	CYS_3	4	CYS_3 4	230	104	68	0	15	6	6	0	2	1	7	4	3	4	0	1	9
	T2	4	T2 4	299	187	17	0	23	9	25	3	0	1	6	3	2	4	0	0	17
	Sunken Rd	4	Sunken Rd 4	100	41	29	0	7	3	5	0	0	1	4	2	1	2	0	1	4
	Sheung Yeut Road_1	4	Sheung Yeut Road_1 4	80	24	17	0	11	5	3	0	9	0	2	1	1	1	0	4	2
	Sheung Yuet Road_2	4	Sheung Yuet Road_2 4	83	26	18	0	12	5	3	0	8	0	2	1	1	1	0	3	2
	Sheung Yuet Road_3	4	Sheung Yuet Road_3 4	86	27	18	0	10	4	3	0	12	0	1	1	0	1	0	6	2
	Sheung Yuet Road_4	4	Sheung Yuet Road_4 4	109	36	25	0	17	7	4	0	5	0	2	1	1	1	0	4	3
	Wang Tung Street_1	4	Wang Tung Street_1 4	6	3	1	0	1	0	0	0	0	0	0	0	0	0	0	0	0
	ROAD_G	4	ROAD_G 4	78	39	17	0	8	3	3	0	0	0	2	1	1	1	0	0	4
	Lam Fung Street	4	Lam Fung Street 4	41	15	9	0	5	2	1	0	3	0	1	1	1	1	0	0	1
	Wang Ching Street_1	4	Wang Ching Street_1 4	67	24	16	0	9	4	3	0	2	0	2	1	1	2	0	0	2
	Wang Ching Street_2	4	Wang Ching Street_2 4	52	14	10	0	9	4	3	0	5	0	2	1	1	1	0	0	1
	Sheung Yee Road_1	4	Sheung Yee Road_1 4	63	21	13	0	5	2	1	0	12	0	1	1	1	1	0	2	2
	Sheung Yee Road_2	4	Sheung Yee Road_2 4	46	16	8	0	2	1	1	0	9	0	2	1	1	1	0	3	1
	Wang Kwong Road_1	4	Wang Kwong Road_1 4	70	20	11	0	9	4	3	0	10	1	3	2	1	2	0	3	2
	Wang Kwong Road_2	4	Wang Kwong Road_2 4	33	12	7	0	6	3	1	0	0	0	1	0	0	0	0	1	1
	Wang Kwong Road_3	4	Wang Kwong Road_3 4	33	13	9	0	4	2	2	0	0	0	1	0	0	0	0	0	1
	Kai Fuk Road	4	Kai Fuk Road 4	345	178	56	0	32	13	17	2	1	2	9	5	3	6	0	5	16
	Kwung Tong Bypass	4	Kwung Tong Bypass 4	611	315	57	1	45	19	28	1	6	6	32	17	13	20	1	20	29
	ROAD_A	4	ROAD_A 4	492	286	51	0	37	15	31	3	0	3	15	8	6	10	0	0	26
	ROAD_B	4	ROAD_B 4	10	5	3	0	0	0	0	0	0	0	0	0	0	0	0	0	0
	ROAD_C	4	ROAD_C 4	70	36	16	0	6	2	1	0	0	0	2	1	1	1	0	0	3
	ROAD_D	4	ROAD_D 4	52	27	12	0	4	2	1	0	0	0	1	1	1	1	0	0	2
	ROAD_E	4	ROAD_E 4	5	3	1	0	0	0	0	0	0	0	0	0	0	0	0	0	0
	ROAD_F	4	ROAD_F 4	157	86	17	0	13	5	9	1	1	1	5	3	2	3	0	3	8

Composite Emission Rate, NO2

	Road Name	Hour	Average Speed	Traffic Flow (veh/hr)	PC	Taxi	LGV3	LGV4	LGV6	HGV7	HGV8 or HGV9	PLB	PV4	PV5	NFB6	NFB7	NFB8 or NFB9	FBSD	FBDD	MC	g/km-veh	g/mile-veh	Flow Rate	NO2 Emission (g/km)
	D3_1	D3_1 4	50	10	0.001	0.004	0.000	0.004	0.012	0.039	0.001	0.000	0.001	0.009	0.008	0.012	0.014	0.000	0.000	0.002	0.105	0.170	10	1
	D3_2	D3_2 4	50	6	0.001	0.003	0.000	0.003	0.010	0.029	0.001	0.017	0.000	0.008	0.008	0.010	0.013	0.000	0.000	0.001	0.105	0.169	6	1
	D3_3	D3_3 4	50	6	0.001	0.003	0.000	0.003	0.010	0.029	0.001	0.017	0.000	0.008	0.008	0.010	0.013	0.000	0.000	0.001	0.105	0.169	6	1
	D3_4	D3_4 4	50	3	0.001	0.003	0.000	0.007	0.020	0.000	0.000	0.037	0.000	0.000	0.000	0.000	0.000	0.000	0.000	0.001	0.068	0.110	3	0
	D3_5	D3_5 4	50	6	0.001	0.003	0.000	0.003	0.009	0.034	0.001	0.017	0.000	0.006	0.006	0.009	0.010	0.000	0.000	0.001	0.100	0.162	6	1
	D3_6	D3_6 4	50	111	0.001	0.004	0.000	0.004	0.011	0.037	0.001	0.002	0.001	0.009	0.008	0.011	0.014	0.000	0.001	0.001	0.105	0.170	111	12
	D3_7	D3_7 4	50	62	0.002	0.004	0.000	0.003	0.009	0.028	0.001	0.000	0.001	0.009	0.009	0.012	0.015	0.000	0.000	0.002	0.093	0.151	62	6
	D3_8	D3_8 4	50	49	0.002	0.004	0.000	0.003	0.008	0.026	0.001	0.000	0.001	0.009	0.009	0.012	0.015	0.000	0.000	0.002	0.091	0.147	49	4
	D3_9	D3_9 4	50	285	0.002	0.004	0.000	0.003	0.009	0.030	0.001	0.001	0.001	0.009	0.009	0.012	0.014	0.000	0.000	0.002	0.095	0.154	285	27
	D3_10	D3_10 4	50	23	0.002	0.004	0.000	0.002	0.006	0.019	0.001	0.000	0.001	0.010	0.009	0.012	0.016	0.000	0.000	0.002	0.082	0.132	23	2
	D3_11	D3_11 4	50	282	0.002	0.004	0.000	0.003	0.009	0.030	0.001	0.001	0.001	0.009	0.009	0.012	0.014	0.000	0.000	0.002	0.095	0.154	282	27
	D3_12	D3_12 4	50	31	0.002	0.004	0.000	0.002	0.007	0.023	0.001	0.000	0.001	0.010	0.009	0.012	0.015	0.000	0.000	0.002	0.087	0.140	31	3
	D3_13	D3_13 4	50	289	0.002	0.004	0.000	0.003	0.009	0.030	0.001	0.001	0.001	0.009	0.009	0.012	0.014	0.000	0.000	0.002	0.095	0.153	289	27
	D3_14	D3_14 4	50	293	0.002	0.004	0.000	0.002	0.008	0.023	0.001	0.000	0.001	0.009	0.008	0.012	0.014	0.000	0.000	0.002	0.084	0.136	293	25
	D3_15	D3_15 4	50	295	0.002	0.004	0.000	0.002	0.008	0.023	0.001	0.000	0.001	0.009	0.008	0.011	0.014	0.000	0.000	0.002	0.083	0.134	295	25
	D3_16	D3_16 4	50	200	0.002	0.004	0.000	0.003	0.008	0.022	0.001	0.000	0.000	0.007	0.006	0.009	0.011	0.000	0.000	0.002	0.074	0.119	200	15
	D4_1	D4_1 4	50	230	0.002	0.004	0.000	0.003	0.009	0.029	0.001	0.001	0.001	0.010	0.009	0.013	0.016	0.000	0.001	0.002	0.099	0.160	230	23
	D4_2	D4_2 4	50	226	0.002	0.004	0.000	0.003	0.009	0.029	0.001	0.001	0.001	0.010	0.009	0.013	0.016	0.000	0.001	0.002	0.099	0.159	226	22
	D4_3	D4_3 4	50	226	0.002	0.004	0.000	0.003	0.009	0.029	0.001	0.001	0.001	0.010	0.009	0.013	0.016	0.000	0.001	0.002	0.099	0.159	226	22
	SCR_WB	SCR_WB 4	50	86	0.002	0.003	0.000	0.004	0.011	0.027	0.003	0.000	0.001	0.014	0.013	0.019	0.022	0.000	0.000	0.002	0.119	0.193	86	10
	SCR_EB	SCR_EB 4	50	108	0.002	0.002	0.000	0.005	0.016	0.025	0.001	0.000	0.000	0.008	0.008	0.011	0.013	0.000	0.000	0.002	0.094	0.151	108	10
	CYS_1	CYS_1 4	50	239	0.002	0.003	0.000	0.004	0.012	0.020	0.001	0.001	0.000	0.007	0.007	0.010	0.012	0.000	0.001	0.002	0.082	0.133	239	20
	CYS_2	CYS_2 4	50	62	0.002	0.003	0.000	0.006	0.018	0.014	0.001	0.000	0.000	0.007	0.007	0.009	0.011	0.000	0.000	0.002	0.080	0.129	62	5
	CYS_3	CYS_3 4	50	230	0.002	0.004	0.000	0.004	0.011	0.021	0.001	0.001	0.000	0.006	0.006	0.008	0.010	0.000	0.001	0.002	0.077	0.125	230	18
	T2	T2 4	75	299	0.001	0.001	0.000	0.004	0.007	0.036	0.003	0.000	0.000	0.003	0.003	0.004	0.003	0.000	0.000	0.001	0.064	0.103	299	19
	Sunken Rd	Sunken Rd 4	50	100	0.001	0.004	0.000	0.004	0.012	0.038	0.001	0.000	0.001	0.009	0.008	0.011	0.014	0.000	0.001	0.002	0.105	0.170	100	11
	Sheung Yeut Road_1	Sheung Yeut Road_1 4	50	80	0.001	0.003	0.000	0.008	0.024	0.029	0.002	0.010	0.000	0.005	0.005	0.007	0.009	0.000	0.009	0.001	0.114	0.183	80	9
	Sheung Yuet Road_2	Sheung Yuet Road_2 4	50	83	0.001	0.003	0.000	0.008	0.024	0.030	0.002	0.009	0.000	0.005	0.005	0.007	0.008	0.000	0.008	0.001	0.111	0.179	83	9
	Sheung Yuet Road_3	Sheung Yuet Road_3 4	50	86	0.001	0.003	0.000	0.007	0.021	0.024	0.002	0.013	0.000	0.003	0.003	0.004	0.005	0.000	0.013	0.001	0.100	0.161	86	9
	Sheung Yuet Road_4	Sheung Yuet Road_4 4	50	109	0.001	0.003	0.000	0.009	0.028	0.029	0.001	0.004	0.000	0.005	0.004	0.006	0.007	0.000	0.007	0.001	0.108	0.173	109	12
	Wang Tung Street_1	Wang Tung Street_1 4	50	6	0.002	0.003	0.000	0.007	0.022	0.024	0.002	0.000	0.000	0.006	0.006	0.009	0.010	0.000	0.000	0.002	0.092	0.149	6	1
	ROAD_G	ROAD_G 4	50	78	0.002	0.003	0.000	0.006	0.017	0.028	0.003	0.000	0.000	0.005	0.005	0.007	0.008	0.000	0.000	0.002	0.085	0.137	78	7
	Lam Fung Street	Lam Fung Street 4	50	41	0.001	0.003	0.000	0.007	0.021	0.025	0.001	0.007	0.000	0.008	0.007	0.010	0.012	0.000	0.000	0.001	0.104	0.168	41	4
	Wang Ching Street_1	Wang Ching Street_1 4	50	67	0.001	0.003	0.000	0.008	0.024	0.036	0.003	0.003	0.000	0.008	0.008	0.011	0.013	0.000	0.000	0.001	0.119	0.192	67	8
	Wang Ching Street_2	Wang Ching Street_2 4	50	52	0.001	0.002	0.000	0.010	0.031	0.041	0.004	0.009	0.000	0.008	0.008	0.011	0.014	0.000	0.000	0.001	0.141	0.227	52	7
	Sheung Yee Road_1	Sheung Yee Road_1 4	50	63	0.001	0.003	0.000	0.005	0.014	0.017	0.001	0.017	0.000	0.005	0.005	0.007	0.009	0.000	0.008	0.001	0.093	0.149	63	6
	Sheung Yee Road_2	Sheung Yee Road_2 4	50	46	0.001	0.002	0.000	0.003	0.009	0.011	0.001	0.017	0.001	0.009	0.008	0.012	0.014	0.000	0.011	0.001	0.101	0.163	46	5
	Wang Kwong Road_1	Wang Kwong Road_1 4	50	70	0.001	0.002	0.000	0.008	0.023	0.029	0.002	0.012	0.001	0.009	0.009	0.012	0.014	0.000	0.009	0.001	0.132	0.213	70	9
	Wang Kwong Road_2	Wang Kwong Road_2 4	50	33	0.001	0.003	0.000	0.011	0.033	0.032	0.001	0.000	0.000	0.005	0.005	0.007	0.009	0.000	0.004	0.001	0.112	0.180	33	4
	Wang Kwong Road_3	Wang Kwong Road_3 4	50	33	0.001	0.004	0.000	0.008	0.023	0.036	0.005	0.000	0.000	0.005	0.004	0.006	0.007	0.000	0.000	0.001	0.102	0.164	33	3
	Kai Fuk Road	Kai Fuk Road 4	68	345	0.001	0.001	0.000	0.004	0.009	0.021	0.001	0.000	0.000	0.003	0.004	0.005	0.003	0.000	0.002	0.001	0.057	0.091	345	20
	Kwung Tong Bypass	Kwung Tong Bypass 4	68	611	0.001	0.001	0.000	0.004	0.007	0.020	0.000	0.001	0.001	0.007	0.008	0.010	0.007	0.000	0.005	0.001	0.071	0.114	611	43
	ROAD_A	ROAD_A 4	75	492	0.001	0.001	0.000	0.004	0.007	0.027	0.002	0.000	0.000	0.004	0.005	0.006	0.004	0.000	0.000	0.001	0.060	0.097	492	30
	ROAD_B	ROAD_B 4	50	10	0.002	0.004	0.000	0.002	0.008	0.010	0.001	0.000	0.000	0.003	0.003	0.005	0.005	0.000	0.000	0.002	0.045	0.072	10	0
	ROAD_C	ROAD_C 4	50	70	0.002	0.003	0.000	0.005	0.014	0.010	0.001	0.000	0.000	0.007	0.006	0.009	0.011	0.000	0.000	0.002	0.069	0.112	70	5
	ROAD_D	ROAD_D 4	50	52	0.002	0.003	0.000	0.004	0.013	0.010	0.001	0.000	0.000	0.006	0.006	0.008	0.010	0.000	0.000	0.002	0.065	0.104	52	3
	ROAD_E	ROAD_E 4	50	5	0.002	0.003	0.000	0.004	0.013	0.010	0.001	0.000	0.000	0.006	0.006	0.008	0.010	0.000	0.000	0.002	0.065	0.104	5	0
	ROAD_F	ROAD_F 4	68	157	0.001	0.001	0.000	0.004	0.008	0.023	0.001	0.000	0.000	0.004	0.005	0.006	0.005	0.000	0.003	0.001	0.063	0.101	157	10
																							Total NO2 Emission	538

Year 2026 0500 to 0600 hour Traffic Data

Road Name			Traffic Flow (veh/hr)	PC	Taxi	LGV4	LGV5	LGV6	HGV7	HGV8 / HGV9	PLB	PV4	PV5	NFB6	NFB7	NFB8 / NFB9	FBSD	FBDD	MC
D3_1	5	D3_1 5	12	5	3	0	1	0	1	0	0	0	0	0	0	0	0	0	0
D3_2	5	D3_2 5	7	2	2	0	0	0	0	0	1	0	0	0	0	0	0	0	0
D3_3	5	D3_3 5	7	2	2	0	0	0	0	0	1	0	0	0	0	0	0	0	0
D3_4	5	D3_4 5	3	1	1	0	0	0	0	0	1	0	0	0	0	0	0	0	0
D3_5	5	D3_5 5	7	3	2	0	0	0	0	0	1	0	0	0	0	0	0	0	0
D3_6	5	D3_6 5	145	59	41	0	10	4	7	0	3	1	6	3	2	3	0	1	5
D3_7	5	D3_7 5	82	36	25	0	4	2	3	0	0	1	3	2	1	2	0	0	3
D3_8	5	D3_8 5	64	28	20	0	3	1	2	0	0	1	3	1	1	2	0	0	3
D3_9	5	D3_9 5	373	160	110	0	20	8	15	1	3	3	15	8	6	9	0	1	15
D3_10	5	D3_10 5	30	14	9	0	1	0	1	0	0	0	1	1	0	1	0	0	1
D3_11	5	D3_11 5	370	159	109	0	19	8	15	1	3	3	15	8	6	9	0	1	15
D3_12	5	D3_12 5	41	18	13	0	2	1	1	0	0	0	2	1	1	1	0	0	2
D3_13	5	D3_13 5	378	162	113	0	20	8	15	1	3	3	15	8	6	9	0	1	15
D3_14	5	D3_14 5	384	172	120	0	17	7	12	0	0	3	15	8	6	9	0	0	16
D3_15	5	D3_15 5	385	172	120	0	17	7	12	0	0	3	15	8	6	9	0	0	16
D3_16	5	D3_16 5	262	117	88	0	12	5	8	0	0	2	8	4	3	5	0	0	11
D4_1	5	D4_1 5	301	130	85	0	16	7	12	1	3	3	13	7	5	8	0	1	12
D4_2	5	D4_2 5	296	129	82	0	16	7	11	1	3	3	13	7	5	8	0	1	12
D4_3	5	D4_3 5	296	129	82	0	16	7	11	1	3	3	13	7	5	8	0	1	12
SCR_WB	5	SCR_WB 5	113	53	22	0	7	3	4	1	0	1	7	4	3	4	0	0	5
SCR_EB	5	SCR_EB 5	141	75	22	0	13	5	5	0	0	1	5	3	2	3	0	0	7
CYS_1	5	CYS_1 5	313	144	84	0	22	9	8	0	3	2	10	6	4	7	0	1	13
CYS_2	5	CYS_2 5	82	40	17	0	8	3	2	0	0	0	3	1	1	2	0	0	4
CYS_3	5	CYS_3 5	301	136	88	0	20	8	8	0	3	2	9	5	3	5	0	1	12
T2	5	T2 5	391	245	23	0	30	12	33	4	0	2	8	4	3	5	0	0	22
Sunken Rd	5	Sunken Rd 5	131	54	38	0	9	4	7	0	0	1	5	3	2	3	0	1	5
Sheung Yeut Road_1	5	Sheung Yeut Road_1 5	105	31	23	0	14	6	4	0	12	0	3	1	1	2	0	5	3
Sheung Yuet Road_2	5	Sheung Yuet Road_2 5	108	34	23	0	15	6	4	0	10	0	2	1	1	2	0	4	3
Sheung Yuet Road_3	5	Sheung Yuet Road_3 5	113	36	23	0	14	6	4	0	16	0	2	1	1	1	0	7	3
Sheung Yuet Road_4	5	Sheung Yuet Road_4 5	143	47	33	0	23	10	6	0	7	1	3	2	1	2	0	5	4
Wang Tung Street_1	5	Wang Tung Street_1 5	8	3	2	0	1	0	0	0	0	0	0	0	0	0	0	0	0
ROAD_G	5	ROAD_G 5	102	51	22	0	10	4	4	0	0	0	2	1	1	1	0	0	5
Lam Fung Street	5	Lam Fung Street 5	54	19	12	0	7	3	2	0	4	0	2	1	1	1	0	0	2
Wang Ching Street_1	5	Wang Ching Street_1 5	88	31	21	0	12	5	4	0	3	1	3	2	1	2	0	0	3
Wang Ching Street_2	5	Wang Ching Street_2 5	67	19	12	0	12	5	4	0	7	0	3	1	1	2	0	0	2
Sheung Yee Road_1	5	Sheung Yee Road_1 5	83	28	17	0	7	3	2	0	15	0	2	1	1	1	0	3	3
Sheung Yee Road_2	5	Sheung Yee Road_2 5	60	20	11	0	3	1	1	0	11	0	2	1	1	1	0	3	2
Wang Kwong Road_1	5	Wang Kwong Road_1 5	92	26	15	0	12	5	4	0	13	1	4	2	1	2	0	4	2
Wang Kwong Road_2	5	Wang Kwong Road_2 5	43	15	9	0	8	3	2	0	0	0	1	1	0	1	0	1	1
Wang Kwong Road_3	5	Wang Kwong Road_3 5	43	16	12	0	6	2	2	0	0	0	1	0	0	1	0	0	2
Kai Fuk Road	5	Kai Fuk Road 5	452	234	74	0	42	17	23	2	1	2	12	6	5	7	0	6	21
Kwung Tong Bypass	5	Kwung Tong Bypass 5	799	412	75	1	59	24	37	1	8	8	42	23	16	27	1	27	38
ROAD_A	5	ROAD_A 5	644	375	66	0	48	20	40	4	0	4	20	11	8	13	0	0	34
ROAD_B	5	ROAD_B 5	13	7	4	0	1	0	0	0	0	0	0	0	0	0	0	0	1
ROAD_C	5	ROAD_C 5	91	47	21	0	7	3	1	0	0	1	3	1	1	2	0	0	4
ROAD_D	5	ROAD_D 5	68	35	16	0	5	2	1	0	0	0	2	1	1	1	0	0	3
ROAD_E	5	ROAD_E 5	7	4	2	0	1	0	0	0	0	0	0	0	0	0	0	0	0
ROAD_F	5	ROAD_F 5	205	112	23	0	17	7	11	1	1	1	7	4	3	5	0	4	10

Composite Emission Rate, NO2

Road Name	Hour	Average Speed	Traffic Flow (veh/hr)	PC	Taxi	LGV3	LGV4	LGV6	HGV7	HGV8 or HGV9	PLB	PV4	PV5	NFB6	NFB7	NFB8 or NFB9	FBSD	FBDD	MC	g/km-veh	g/mile-veh	Flow Rate	NO2 Emission (g/km)
D3_1	D3_1 5	50	12	0.001	0.004	0.000	0.004	0.012	0.039	0.001	0.000	0.001	0.009	0.008	0.012	0.014	0.000	0.000	0.002	0.105	0.170	12	1
D3_2	D3_2 5	50	7	0.001	0.003	0.000	0.003	0.010	0.029	0.001	0.017	0.000	0.008	0.008	0.010	0.013	0.000	0.000	0.001	0.105	0.169	7	1
D3_3	D3_3 5	50	7	0.001	0.003	0.000	0.003	0.010	0.029	0.001	0.017	0.000	0.008	0.008	0.010	0.013	0.000	0.000	0.001	0.105	0.169	7	1
D3_4	D3_4 5	50	3	0.001	0.003	0.000	0.007	0.020	0.000	0.000	0.037	0.000	0.000	0.000	0.000	0.000	0.000	0.000	0.001	0.068	0.110	3	0
D3_5	D3_5 5	50	7	0.001	0.003	0.000	0.003	0.009	0.034	0.001	0.017	0.000	0.006	0.006	0.009	0.010	0.000	0.000	0.001	0.100	0.162	7	1
D3_6	D3_6 5	50	145	0.001	0.004	0.000	0.004	0.011	0.037	0.001	0.002	0.001	0.009	0.008	0.011	0.014	0.000	0.003	0.001	0.107	0.173	145	16
D3_7	D3_7 5	50	82	0.002	0.004	0.000	0.003	0.009	0.028	0.001	0.000	0.001	0.009	0.009	0.012	0.015	0.000	0.000	0.002	0.093	0.151	82	8
D3_8	D3_8 5	50	64	0.002	0.004	0.000	0.003	0.008	0.026	0.001	0.000	0.001	0.009	0.009	0.012	0.015	0.000	0.000	0.002	0.091	0.147	64	6
D3_9	D3_9 5	50	373	0.002	0.004	0.000	0.003	0.009	0.030	0.001	0.001	0.001	0.009	0.009	0.012	0.014	0.000	0.001	0.002	0.096	0.155	373	36
D3_10	D3_10 5	50	30	0.002	0.004	0.000	0.002	0.006	0.019	0.001	0.000	0.001	0.010	0.009	0.012	0.016	0.000	0.000	0.002	0.082	0.132	30	2
D3_11	D3_11 5	50	370	0.002	0.004	0.000	0.003	0.009	0.030	0.001	0.001	0.001	0.009	0.009	0.012	0.014	0.000	0.001	0.002	0.096	0.155	370	36
D3_12	D3_12 5	50	41	0.002	0.004	0.000	0.002	0.007	0.023	0.001	0.000	0.001	0.010	0.009	0.012	0.015	0.000	0.000	0.002	0.087	0.140	41	4
D3_13	D3_13 5	50	378	0.002	0.004	0.000	0.003	0.009	0.030	0.001	0.001	0.001	0.009	0.009	0.012	0.014	0.000	0.001	0.002	0.096	0.154	378	36
D3_14	D3_14 5	50	384	0.002	0.004	0.000	0.002	0.008	0.023	0.001	0.000	0.001	0.009	0.008	0.012	0.014	0.000	0.000	0.002	0.084	0.136	384	32
D3_15	D3_15 5	50	385	0.002	0.004	0.000	0.002	0.008	0.023	0.001	0.000	0.001	0.009	0.008	0.011	0.014	0.000	0.000	0.002	0.083	0.134	385	32
D3_16	D3_16 5	50	262	0.002	0.004	0.000	0.003	0.008	0.022	0.001	0.000	0.000	0.007	0.006	0.009	0.011	0.000	0.000	0.002	0.074	0.119	262	19
D4_1	D4_1 5	50	301	0.002	0.004	0.000	0.003	0.009	0.029	0.001	0.001	0.001	0.010	0.009	0.013	0.016	0.000	0.002	0.002	0.100	0.162	301	30
D4_2	D4_2 5	50	296	0.002	0.004	0.000	0.003	0.009	0.029	0.001	0.001	0.001	0.010	0.009	0.013	0.016	0.000	0.002	0.002	0.100	0.161	296	30
D4_3	D4_3 5	50	296	0.002	0.004	0.000	0.003	0.009	0.029	0.001	0.001	0.001	0.010	0.009	0.013	0.016	0.000	0.002	0.002	0.100	0.161	296	30
SCR_WB	SCR_WB 5	50	113	0.002	0.003	0.000	0.004	0.011	0.027	0.003	0.000	0.001	0.014	0.013	0.019	0.022	0.000	0.000	0.002	0.119	0.193	113	13
SCR_EB	SCR_EB 5	50	141	0.002	0.002	0.000	0.005	0.016	0.025	0.001	0.000	0.000	0.008	0.008	0.011	0.013	0.000	0.000	0.002	0.094	0.151	141	13
CYS_1	CYS_1 5	50	313	0.002	0.003	0.000	0.004	0.012	0.020	0.001	0.001	0.000	0.007	0.007	0.010	0.012	0.000	0.002	0.002	0.083	0.134	313	26
CYS_2	CYS_2 5	50	82	0.002	0.003	0.000	0.006	0.018	0.014	0.001	0.000	0.000	0.007	0.007	0.009	0.011	0.000	0.000	0.002	0.080	0.129	82	7
CYS_3	CYS_3 5	50	301	0.002	0.004	0.000	0.004	0.011	0.021	0.001	0.001	0.000	0.006	0.006	0.008	0.010	0.000	0.002	0.002	0.078	0.127	301	24
T2	T2 5	75	391	0.001	0.001	0.000	0.004	0.007	0.036	0.003	0.000	0.000	0.003	0.003	0.004	0.003	0.000	0.000	0.001	0.064	0.103	391	25
Sunken Rd	Sunken Rd 5	50	131	0.001	0.004	0.000	0.004	0.012	0.038	0.001	0.000	0.001	0.009	0.008	0.011	0.014	0.000	0.004	0.002	0.108	0.174	131	14
Sheung Yeut Road_1	Sheung Yeut Road_1 5	50	105	0.001	0.003	0.000	0.008	0.024	0.029	0.002	0.010	0.000	0.005	0.005	0.007	0.009	0.000	0.028	0.001	0.132	0.213	105	14
Sheung Yuet Road_2	Sheung Yuet Road_2 5	50	108	0.001	0.003	0.000	0.008	0.024	0.030	0.002	0.009	0.000	0.005	0.005	0.007	0.008	0.000	0.025	0.001	0.128	0.207	108	14
Sheung Yuet Road_3	Sheung Yuet Road_3 5	50	113	0.001	0.003	0.000	0.007	0.021	0.024	0.002	0.013	0.000	0.003	0.003	0.004	0.005	0.000	0.040	0.001	0.127	0.204	113	14
Sheung Yuet Road_4	Sheung Yuet Road_4 5	50	143	0.001	0.003	0.000	0.009	0.028	0.029	0.001	0.004	0.000	0.005	0.004	0.006	0.007	0.000	0.022	0.001	0.122	0.197	143	17
Wang Tung Street_1	Wang Tung Street_1 5	50	8	0.002	0.003	0.000	0.007	0.022	0.024	0.002	0.000	0.000	0.006	0.006	0.009	0.010	0.000	0.000	0.002	0.092	0.149	8	1
ROAD_G	ROAD_G 5	50	102	0.002	0.003	0.000	0.006	0.017	0.028	0.003	0.000	0.000	0.005	0.005	0.007	0.008	0.000	0.000	0.002	0.085	0.137	102	9
Lam Fung Street	Lam Fung Street 5	50	54	0.001	0.003	0.000	0.007	0.021	0.025	0.001	0.007	0.000	0.008	0.007	0.010	0.012	0.000	0.000	0.001	0.104	0.168	54	6
Wang Ching Street_1	Wang Ching Street_1 5	50	88	0.001	0.003	0.000	0.008	0.024	0.036	0.003	0.003	0.000	0.008	0.008	0.011	0.013	0.000	0.000	0.001	0.119	0.192	88	11
Wang Ching Street_2	Wang Ching Street_2 5	50	67	0.001	0.002	0.000	0.010	0.031	0.041	0.004	0.009	0.000	0.008	0.008	0.011	0.014	0.000	0.000	0.001	0.141	0.227	67	9
Sheung Yee Road_1	Sheung Yee Road_1 5	50	83	0.001	0.003	0.000	0.005	0.014	0.017	0.001	0.017	0.000	0.005	0.005	0.007	0.009	0.000	0.024	0.001	0.109	0.175	83	9
Sheung Yee Road_2	Sheung Yee Road_2 5	50	60	0.001	0.002	0.000	0.003	0.009	0.011	0.001	0.017	0.001	0.009	0.008	0.012	0.014	0.000	0.036	0.001	0.125	0.202	60	8
Wang Kwong Road_1	Wang Kwong Road_1 5	50	92	0.001	0.002	0.000	0.008	0.023	0.029	0.002	0.012	0.001	0.009	0.009	0.012	0.014	0.000	0.029	0.001	0.152	0.245	92	14
Wang Kwong Road_2	Wang Kwong Road_2 5	50	43	0.001	0.003	0.000	0.011	0.033	0.032	0.001	0.000	0.000	0.005	0.005	0.007	0.009	0.000	0.011	0.001	0.119	0.193	43	5
Wang Kwong Road_3	Wang Kwong Road_3 5	50	43	0.001	0.004	0.000	0.008	0.023	0.036	0.005	0.000	0.000	0.005	0.004	0.006	0.007	0.000	0.000	0.001	0.102	0.164	43	4
Kai Fuk Road	Kai Fuk Road 5	68	452	0.001	0.001	0.000	0.004	0.009	0.021	0.001	0.000	0.000	0.003	0.004	0.005	0.003	0.000	0.002	0.001	0.057	0.091	452	26
Kwung Tong Bypass	Kwung Tong Bypass 5	68	799	0.001	0.001	0.000	0.004	0.007	0.020	0.000	0.001	0.001	0.007	0.008	0.010	0.007	0.000	0.005	0.001	0.071	0.114	799	56
ROAD_A	ROAD_A 5	75	644	0.001	0.001	0.000	0.004	0.007	0.027	0.002	0.000	0.000	0.004	0.005	0.006	0.004	0.000	0.000	0.001	0.060	0.097	644	39
ROAD_B	ROAD_B 5	50	13	0.002	0.004	0.000	0.002	0.008	0.010	0.001	0.000	0.000	0.003	0.003	0.005	0.005	0.000	0.000	0.002	0.045	0.072	13	1
ROAD_C	ROAD_C 5	50	91	0.002	0.003	0.000	0.005	0.014	0.010	0.001	0.000	0.000	0.007	0.006	0.009	0.011	0.000	0.000	0.002	0.069	0.112	91	6
ROAD_D	ROAD_D 5	50	68	0.002	0.003	0.000	0.004	0.013	0.010	0.001	0.000	0.000	0.006	0.006	0.008	0.010	0.000	0.000	0.002	0.065	0.104	68	4
ROAD_E	ROAD_E 5	50	7	0.002	0.003	0.000	0.004	0.013	0.010	0.001	0.000	0.000	0.006	0.006	0.008	0.010	0.000	0.000	0.002	0.065	0.104	7	0
ROAD_F	ROAD_F 5	68	205	0.001	0.001	0.000	0.004	0.008	0.023	0.001	0.000	0.000	0.004	0.005	0.006	0.005	0.000	0.003	0.001	0.063	0.101	205	13
																						Total NO2 Emission	722

Year 2026 0600 to 0700 hour Traffic Data

	Road Name			Traffic Flow (veh/hr)	PC	Taxi	LGV4	LGV5	LGV6	HGV7	HGV8 / HGV9	PLB	PV4	PV5	NFB6	NFB7	NFB8 / NFB9	FBSD	FBDD	MC
	D3_1	6	D3 1 6	24	10	7	0	2	1	1	0	0	0	1	0	0	1	0	0	1
	D3_2	6	D3 2 6	15	5	4	0	1	0	1	0	3	0	1	0	0	0	0	0	0
	D3_3	6	D3 3 6	15	5	4	0	1	0	1	0	3	0	1	0	0	0	0	0	0
	D3_4	6	D3 4 6	7	1	1	0	1	0	0	0	3	0	0	0	0	0	0	0	0
	D3_5	6	D3 5 6	15	5	3	0	1	0	1	0	3	0	0	0	0	0	0	0	0
	D3_6	6	D3 6 6	290	118	82	0	19	8	15	1	5	2	11	6	4	7	0	1	11
	D3_7	6	D3 7 6	163	71	49	0	8	3	6	0	0	1	7	4	3	4	0	0	6
	D3_8	6	D3 8 6	127	56	39	0	6	2	4	0	0	1	5	3	2	3	0	0	5
	D3_9	6	D3 9 6	746	320	221	1	39	16	30	1	6	6	30	16	12	19	0	1	29
	D3_10	6	D3 10 6	60	27	19	0	2	1	2	0	0	0	3	1	1	2	0	0	2
	D3_11	6	D3 11 6	738	318	217	1	39	16	30	1	5	6	29	16	11	18	0	1	29
	D3_12	6	D3 12 6	80	36	25	0	3	1	2	0	0	1	3	2	1	2	0	0	3
	D3_13	6	D3 13 6	755	324	225	1	39	16	30	1	5	6	30	16	11	19	0	2	29
	D3_14	6	D3 14 6	767	343	240	0	33	14	23	1	0	6	30	16	12	19	0	0	31
	D3_15	6	D3 15 6	769	345	241	0	33	14	23	1	0	6	30	16	11	18	0	0	32
	D3_16	6	D3 16 6	524	235	176	0	23	10	15	1	0	3	16	8	6	10	0	0	21
	D4_1	6	D4 1 6	603	260	169	1	32	13	23	1	5	5	26	14	10	17	0	2	23
	D4_2	6	D4 2 6	593	257	165	1	32	13	23	1	5	5	26	14	10	16	0	1	23
	D4_3	6	D4 3 6	593	257	165	1	32	13	23	1	5	5	26	14	10	16	0	1	23
	SCR_WB	6	SCR WB 6	226	105	43	0	14	6	8	1	0	3	14	7	5	9	0	0	9
	SCR_EB	6	SCR EB 6	283	150	44	0	27	11	9	1	0	2	10	5	4	7	0	0	14
	CYS_1	6	CYS 1 6	626	288	167	1	43	18	17	1	5	4	21	11	8	13	0	2	26
	CYS_2	6	CYS 2 6	163	80	34	0	17	7	3	0	0	1	5	3	2	3	0	0	7
	CYS_3	6	CYS 3 6	603	272	177	1	40	17	17	1	5	4	17	9	7	11	0	2	25
	T2	6	T2 6	781	489	45	0	59	25	66	7	0	3	16	9	6	11	0	0	45
	Sunken Rd	6	Sunken Rd 6	262	109	75	0	18	7	13	1	0	2	10	5	4	6	0	2	10
	Sheung Yeut Road_1	6	Sheung Yeut Road_1 6	210	62	45	0	29	12	8	1	24	1	5	3	2	3	0	9	6
	Sheung Yuet Road_2	6	Sheung Yuet Road 2 6	216	67	47	0	31	13	9	1	21	1	5	3	2	3	0	9	6
	Sheung Yuet Road_3	6	Sheung Yuet Road 3 6	226	71	47	0	27	11	7	1	32	1	3	2	1	2	0	14	7
	Sheung Yuet Road_4	6	Sheung Yuet Road 4 6	286	93	66	1	46	19	11	1	14	1	6	3	2	4	0	10	8
	Wang Tung Street_1	6	Wang Tung Street 1 6	17	7	4	0	2	1	1	0	0	0	0	0	0	0	0	0	1
	ROAD_G	6	ROAD G 6	204	101	44	0	20	8	8	1	0	1	5	2	2	3	0	0	9
	Lam Fung Street	6	Lam Fung Street 6	107	38	24	0	13	5	4	0	9	1	4	2	1	2	0	0	4
	Wang Ching Street_1	6	Wang Ching Street 1 6	176	63	41	0	24	10	8	1	5	1	6	3	2	4	0	0	6
	Wang Ching Street_2	6	Wang Ching Street 2 6	135	37	25	0	24	10	7	1	13	1	5	3	2	3	0	0	3
	Sheung Yee Road_1	6	Sheung Yee Road 1 6	166	56	34	0	13	6	4	0	31	1	4	2	1	2	0	6	5
	Sheung Yee Road_2	6	Sheung Yee Road 2 6	119	40	22	0	6	3	2	0	23	1	5	2	2	3	0	7	4
	Wang Kwong Road_1	6	Wang Kwong Road 1 6	184	53	29	0	25	10	7	0	25	1	7	4	3	5	0	9	5
	Wang Kwong Road_2	6	Wang Kwong Road 2 6	85	30	18	0	16	7	4	0	0	0	2	1	1	1	0	2	3
	Wang Kwong Road_3	6	Wang Kwong Road 3 6	86	33	24	0	12	5	4	1	0	0	2	1	1	1	0	0	3
	Kai Fuk Road	6	Kai Fuk Road 6	903	467	147	1	83	34	45	5	2	5	23	13	9	14	0	13	42
	Kwung Tong Bypass	6	Kwung Tong Bypass 6	1597	823	150	2	118	49	74	2	16	17	85	45	33	53	2	53	75
	ROAD_A	6	ROAD A 6	1288	750	133	1	97	40	81	8	0	8	40	22	15	25	0	0	68
	ROAD_B	6	ROAD B 6	27	14	8	0	1	0	0	0	0	0	0	0	0	0	0	0	1
	ROAD_C	6	ROAD C 6	182	93	42	0	14	6	3	0	0	1	5	3	2	3	0	0	9
	ROAD_D	6	ROAD D 6	135	70	32	0	10	4	2	0	0	1	4	2	1	2	0	0	6
	ROAD_E	6	ROAD E 6	14	7	3	0	1	0	0	0	0	0	0	0	0	0	0	0	1
	ROAD_F	6	ROAD F 6	410	225	45	0	33	14	23	2	2	3	14	8	5	9	0	8	21

Composite Emission Rate, NO2

	Road Name	Hour	Average Speed	Traffic Flow (veh/hr)	PC	Taxi	LGV3	LGV4	LGV6	HGV7	HGV8 or HGV9	PLB	PV4	PV5	NFB6	NFB7	NFB8 or NFB9	FBSD	FBDD	MC	g/km-veh	g/mile-veh	Flow Rate	NO2 Emission (g/km)
	D3_1	D3 1 6	46	24	0.001	0.004	0.000	0.004	0.012	0.040	0.001	0.000	0.001	0.009	0.008	0.012	0.015	0.000	0.000	0.002	0.109	0.176	24	3
	D3_2	D3 2 6	46	15	0.001	0.003	0.000	0.004	0.010	0.030	0.001	0.023	0.001	0.008	0.008	0.010	0.013	0.000	0.000	0.001	0.115	0.185	15	2
	D3_3	D3 3 6	46	15	0.001	0.003	0.000	0.004	0.010	0.030	0.001	0.023	0.001	0.008	0.008	0.010	0.013	0.000	0.000	0.001	0.115	0.185	15	2
	D3_4	D3 4 6	47	7	0.001	0.003	0.000	0.007	0.021	0.000	0.000	0.051	0.000	0.000	0.000	0.000	0.000	0.000	0.000	0.001	0.083	0.134	7	1
	D3_5	D3 5 6	46	15	0.001	0.003	0.000	0.003	0.009	0.035	0.001	0.023	0.000	0.007	0.006	0.009	0.011	0.000	0.000	0.001	0.110	0.177	15	2
	D3_6	D3 6 6	46	290	0.001	0.004	0.000	0.004	0.012	0.039	0.001	0.002	0.001	0.009	0.008	0.012	0.014	0.000	0.001	0.001	0.110	0.177	290	32
	D3_7	D3 7 6	46	163	0.002	0.004	0.000	0.003	0.009	0.029	0.001	0.000	0.001	0.010	0.009	0.012	0.016	0.000	0.000	0.002	0.097	0.156	163	16
	D3_8	D3_8 6	46	127	0.002	0.004	0.000	0.003	0.008	0.027	0.001	0.000	0.001	0.010	0.009	0.013	0.016	0.000	0.000	0.002	0.094	0.152	127	12
	D3_9	D3 9 6	46	746	0.002	0.004	0.000	0.003	0.009	0.031	0.001	0.001	0.001	0.009	0.009	0.012	0.015	0.000	0.000	0.002	0.099	0.160	746	74
	D3_10	D3 10 6	46	60	0.002	0.004	0.000	0.002	0.006	0.019	0.001	0.000	0.001	0.010	0.010	0.013	0.016	0.000	0.000	0.002	0.085	0.137	60	5
	D3_11	D3 11 6	46	738	0.002	0.004	0.000	0.003	0.009	0.031	0.001	0.001	0.001	0.009	0.009	0.012	0.015	0.000	0.000	0.002	0.099	0.160	738	73
	D3_12	D3 12 6	46	80	0.002	0.004	0.000	0.002	0.007	0.024	0.001	0.000	0.001	0.010	0.009	0.013	0.016	0.000	0.000	0.002	0.090	0.145	80	7
	D3_13	D3 13 6	46	755	0.002	0.004	0.000	0.003	0.009	0.031	0.001	0.001	0.001	0.009	0.009	0.012	0.015	0.000	0.000	0.002	0.098	0.159	755	74
	D3_14	D3 14 6	46	767	0.002	0.004	0.000	0.003	0.008	0.024	0.001	0.000	0.001	0.009	0.009	0.012	0.015	0.000	0.000	0.002	0.087	0.141	767	67
	D3_15	D3 15 6	46	769	0.002	0.004	0.000	0.003	0.008	0.024	0.001	0.000	0.001	0.009	0.009	0.012	0.014	0.000	0.000	0.002	0.086	0.139	769	66
	D3_16	D3 16 6	46	524	0.002	0.005	0.000	0.003	0.008	0.023	0.001	0.000	0.000	0.007	0.007	0.009	0.011	0.000	0.000	0.002	0.077	0.124	524	40
	D4_1	D4 1 6	46	603	0.002	0.004	0.000	0.003	0.009	0.030	0.001	0.001	0.001	0.010	0.010	0.014	0.016	0.000	0.001	0.002	0.103	0.166	603	62
	D4_2	D4 2 6	46	593	0.002	0.004	0.000	0.003	0.009	0.030	0.001	0.001	0.001	0.010	0.010	0.013	0.016	0.000	0.001	0.002	0.103	0.166	593	61
	D4_3	D4 3 6	46	593	0.002	0.004	0.000	0.003	0.009	0.030	0.001	0.001	0.001	0.010	0.010	0.013	0.016	0.000	0.001	0.002	0.103	0.166	593	61
	SCR_WB	SCR WB 6	46	226	0.002	0.003	0.000	0.004	0.011	0.028	0.003	0.000	0.001	0.015	0.014	0.019	0.023	0.000	0.000	0.002	0.124	0.200	226	28
	SCR_EB	SCR EB 6	46	283	0.002	0.002	0.000	0.006	0.017	0.025	0.001	0.000	0.001	0.008	0.008	0.011	0.014	0.000	0.000	0.002	0.097	0.157	283	27
	CYS_1	CYS 1 6	46	626	0.002	0.004	0.000	0.004	0.012	0.021	0.001	0.001	0.001	0.008	0.007	0.010	0.013	0.000	0.001	0.002	0.086	0.138	626	54
	CYS_2	CYS 2 6	46	163	0.002	0.003	0.000	0.006	0.018	0.014	0.001	0.000	0.000	0.007	0.007	0.010	0.012	0.000	0.000	0.002	0.083	0.134	163	14
	CYS_3	CYS 3 6	46	603	0.002	0.004	0.000	0.004	0.012	0.022	0.001	0.001	0.000	0.007	0.006	0.009	0.011	0.000	0.001	0.002	0.081	0.130	603	49
	T2	T2 6	75	781	0.001	0.001	0.000	0.004	0.007	0.036	0.003	0.000	0.000	0.003	0.003	0.004	0.003	0.000	0.000	0.001	0.064	0.103	781	50
	Sunken Rd	Sunken Rd 6	46	262	0.001	0.004	0.000	0.004	0.012	0.039	0.001	0.000	0.001	0.009	0.008	0.012	0.015	0.000	0.001	0.002	0.109	0.176	262	29
	Sheung Yeut Road_1	Sheung Yeut Road_1 6	46	210	0.001	0.003	0.000	0.008	0.024	0.030	0.002	0.014	0.000	0.006	0.005	0.007	0.009	0.000	0.009	0.001	0.122	0.196	210	26
	Sheung Yuet Road_2	Sheung Yuet Road_2 6	46	216	0.001	0.003	0.000	0.009	0.025	0.030	0.002	0.012	0.000	0.005	0.005	0.007	0.008	0.000	0.008	0.001	0.118	0.191	216	26
	Sheung Yuet Road_3	Sheung Yuet Road_3 6	46	226	0.001	0.003	0.000	0.007	0.021	0.025	0.002	0.018	0.000	0.003	0.003	0.004	0.005	0.000	0.014	0.001	0.108	0.174	226	24
	Sheung Yuet Road_4	Sheung Yuet Road_4 6	46	286	0.001	0.003	0.000	0.010	0.029	0.030	0.001	0.006	0.000	0.005	0.005	0.006	0.008	0.000	0.007	0.001	0.113	0.183	286	32
	Wang Tung Street_1	Wang Tung Street_1 6	46	17	0.002	0.003	0.000	0.008	0.022	0.025	0.002	0.000	0.000	0.007	0.006	0.009	0.011	0.000	0.000	0.002	0.096	0.155	17	2
	ROAD_G	ROAD G 6	46	204	0.002	0.003	0.000	0.006	0.017	0.029	0.003	0.000	0.000	0.005	0.005	0.007	0.008	0.000	0.000	0.002	0.088	0.142	204	18
	Lam Fung Street	Lam Fung Street 6	46	107	0.001	0.003	0.000	0.007	0.022	0.026	0.001	0.010	0.001	0.008	0.007	0.010	0.013	0.000	0.000	0.001	0.111	0.179	107	12
	Wang Ching Street_1	Wang Ching Street_1 6	46	176	0.001	0.003	0.000	0.008	0.025	0.037	0.003	0.004	0.001	0.008	0.008	0.011	0.014	0.000	0.000	0.001	0.125	0.201	176	22
	Wang Ching Street_2	Wang Ching Street_2 6	46	135	0.001	0.003	0.000	0.011	0.032	0.043	0.005	0.012	0.001	0.009	0.008	0.011	0.014	0.000	0.000	0.001	0.149	0.241	135	20
	Sheung Yee Road_1	Sheung Yee Road_1 6	46	166	0.001	0.003	0.000	0.005	0.015	0.018	0.001	0.023	0.000	0.006	0.005	0.007	0.009	0.000	0.008	0.001	0.102	0.165	166	17
	Sheung Yee Road_2	Sheung Yee Road_2 6	46	119	0.001	0.002	0.000	0.003	0.009	0.012	0.001	0.024	0.001	0.009	0.009	0.012	0.014	0.000	0.012	0.001	0.111	0.179	119	13
	Wang Kwong Road_1	Wang Kwong Road_1 6	46	184	0.001	0.002	0.000	0.008	0.024	0.030	0.002	0.017	0.001	0.009	0.009	0.012	0.015	0.000	0.010	0.001	0.142	0.229	184	26
	Wang Kwong Road_2	Wang Kwong Road_2 6	46	85	0.001	0.003	0.000	0.011	0.034	0.033	0.001	0.000	0.000	0.006	0.005	0.007	0.009	0.000	0.004	0.001	0.116	0.187	85	10
	Wang Kwong Road_3	Wang Kwong Road_3 6	46	86	0.001	0.004	0.000	0.008	0.024	0.037	0.005	0.000	0.000	0.005	0.005	0.006	0.008	0.000	0.000	0.001	0.105	0.170	86	9
	Kai Fuk Road	Kai Fuk Road 6	68	903	0.001	0.001	0.000	0.004	0.009	0.021	0.001	0.000	0.000	0.003	0.004	0.005	0.003	0.000	0.002	0.001	0.057	0.091	903	51
	Kwung Tong Bypass	Kwung Tong Bypass 6	68	1597	0.001	0.001	0.000	0.004	0.007	0.020	0.000	0.001	0.001	0.007	0.008	0.010	0.007	0.000	0.005	0.001	0.071	0.114	1597	113
	ROAD_A	ROAD A 6	75	1288	0.001	0.001	0.000	0.004	0.007	0.027	0.002	0.000	0.000	0.004	0.005	0.006	0.004	0.000	0.000	0.001	0.060	0.097	1288	78
	ROAD_B	ROAD B 6	46	27	0.002	0.004	0.000	0.003	0.008	0.010	0.001	0.000	0.000	0.004	0.003	0.005	0.005	0.000	0.000	0.002	0.046	0.075	27	1
	ROAD_C	ROAD C 6	46	182	0.002	0.003	0.000	0.005	0.014	0.011	0.001	0.000	0.000	0.007	0.007	0.009	0.011	0.000	0.000	0.002	0.072	0.116	182	13
	ROAD_D	ROAD D 6	46	135	0.002	0.003	0.000	0.005	0.013	0.010	0.001	0.000	0.000	0.006	0.006	0.008	0.010	0.000	0.000	0.002	0.067	0.108	135	9
	ROAD_E	ROAD E 6	46	14	0.002	0.003	0.000	0.005	0.013	0.010	0.001	0.000	0.000	0.006	0.006	0.008	0.010	0.000	0.000	0.002	0.067	0.108	14	1
	ROAD_F	ROAD F 6	68	410	0.001	0.001	0.000	0.004	0.008	0.023	0.001	0.000	0.000	0.004	0.005	0.006	0.005	0.000	0.003	0.001	0.063	0.101	410	26
																							Total NO2 Emission	1457

Year 2026 0700 to 0800 hour Traffic Data

Road Name			Traffic Flow (veh/hr)	PC	Taxi	LGV4	LGV5	LGV6	HGV7	HGV8 / HGV9	PLB	PV4	PV5	NFB6	NFB7	NFB8 / NFB9	FBSD	FBDD	MC
D3_1	7	D3_1 7	60	25	17	0	4	2	3	0	0	0	2	1	1	1	0	0	2
D3_2	7	D3_2 7	37	12	9	0	2	1	1	0	7	0	1	1	0	1	0	0	1
D3_3	7	D3_3 7	37	12	9	0	2	1	1	0	7	0	1	1	0	1	0	0	1
D3_4	7	D3_4 7	17	3	4	0	2	1	0	0	7	0	0	0	0	0	0	0	0
D3_5	7	D3_5 7	37	13	8	0	2	1	2	0	7	0	1	1	0	1	0	0	1
D3_6	7	D3_6 7	734	299	207	1	48	20	37	1	14	6	28	15	11	18	0	4	27
D3_7	7	D3_7 7	412	179	124	0	21	9	16	1	0	3	17	9	6	11	0	0	16
D3_8	7	D3_8 7	322	142	98	0	15	6	11	0	0	3	13	7	5	8	0	0	13
D3_9	7	D3_9 7	1887	810	559	2	99	41	75	3	14	15	75	41	29	47	0	4	74
D3_10	7	D3_10 7	153	69	48	0	5	2	4	0	0	1	6	4	2	4	0	0	6
D3_11	7	D3_11 7	1867	804	550	2	98	40	76	3	13	15	74	40	28	47	0	4	74
D3_12	7	D3_12 7	203	91	63	0	8	3	6	0	0	2	9	5	3	5	0	0	8
D3_13	7	D3_13 7	1910	820	568	2	99	41	76	3	13	15	77	41	29	48	0	4	75
D3_14	7	D3_14 7	1942	869	607	0	84	35	59	2	0	15	76	41	29	48	0	0	79
D3_15	7	D3_15 7	1944	871	608	0	84	35	59	2	0	15	75	41	28	47	0	0	80
D3_16	7	D3_16 7	1326	593	445	0	59	25	39	1	0	8	40	21	15	25	0	0	54
D4_1	7	D4_1 7	1526	659	428	2	81	34	59	3	14	14	67	36	26	42	0	4	59
D4_2	7	D4_2 7	1501	651	417	1	80	33	58	3	13	13	66	35	25	41	0	4	59
D4_3	7	D4_3 7	1501	651	417	1	80	33	58	3	13	13	66	35	25	41	0	4	59
SCR_WB	7	SCR_WB 7	571	266	109	1	37	15	21	3	0	7	35	19	14	22	0	0	24
SCR_EB	7	SCR_EB 7	717	380	110	1	67	28	24	1	0	5	26	14	10	16	0	0	34
CYS_1	7	CYS_1 7	1583	729	423	2	110	45	43	2	13	11	52	28	21	33	0	4	66
CYS_2	7	CYS_2 7	413	204	86	0	42	18	8	1	0	2	13	7	5	8	0	0	18
CYS_3	7	CYS_3 7	1524	687	447	2	101	42	43	2	14	9	43	24	17	27	0	4	62
T2	7	T2 7	1977	1237	115	1	150	62	166	19	0	8	42	23	16	27	0	0	113
Sunken Rd	7	Sunken Rd 7	661	274	190	1	44	18	34	1	0	5	25	14	10	16	0	4	25
Sheung Yeut Road_1	7	Sheung Yeut Road_1 7	530	157	114	1	72	30	21	2	61	2	13	7	5	8	1	23	14
Sheung Yuet Road_2	7	Sheung Yuet Road_2 7	548	170	119	1	78	32	22	2	53	2	12	7	5	8	1	22	16
Sheung Yuet Road_3	7	Sheung Yuet Road_3 7	571	180	118	1	69	28	18	2	81	1	8	4	3	5	1	37	17
Sheung Yuet Road_4	7	Sheung Yuet Road_4 7	723	236	168	1	116	48	28	1	35	3	15	8	6	9	1	25	21
Wang Tung Street_1	7	Wang Tung Street_1 7	43	19	10	0	5	2	1	0	0	0	1	1	0	1	0	0	2
ROAD_G	7	ROAD_G 7	515	256	111	1	50	21	20	2	0	2	12	6	5	7	0	0	23
Lam Fung Street	7	Lam Fung Street 7	272	97	62	0	33	14	9	0	23	2	9	5	4	6	0	0	9
Wang Ching Street_1	7	Wang Ching Street_1 7	446	159	104	0	61	25	21	2	14	3	16	8	6	10	0	0	14
Wang Ching Street_2	7	Wang Ching Street_2 7	341	95	63	1	60	25	19	2	34	2	13	7	5	8	0	0	9
Sheung Yee Road_1	7	Sheung Yee Road_1 7	419	141	85	0	34	14	10	0	78	2	10	5	4	6	0	16	13
Sheung Yee Road_2	7	Sheung Yee Road_2 7	302	102	55	0	16	7	5	0	57	2	12	6	5	7	0	17	9
Wang Kwong Road_1	7	Wang Kwong Road_1 7	465	133	74	0	63	26	18	1	64	4	18	10	7	12	1	22	12
Wang Kwong Road_2	7	Wang Kwong Road_2 7	216	77	47	0	41	17	9	0	0	1	5	3	2	3	0	4	7
Wang Kwong Road_3	7	Wang Kwong Road_3 7	217	82	61	0	30	12	10	2	0	1	5	2	2	3	0	0	8
Kai Fuk Road	7	Kai Fuk Road 7	2285	1181	372	2	210	87	114	11	5	11	59	32	23	37	0	32	107
Kwung Tong Bypass	7	Kwung Tong Bypass 7	4040	2083	379	4	299	123	188	6	40	42	214	115	83	135	4	135	190
ROAD_A	7	ROAD_A 7	3258	1897	336	2	245	101	204	21	0	21	101	55	39	64	0	0	173
ROAD_B	7	ROAD_B 7	67	35	21	0	3	1	1	0	0	0	1	1	0	1	0	0	3
ROAD_C	7	ROAD_C 7	460	236	106	0	36	15	6	0	0	3	14	7	5	9	0	0	22
ROAD_D	7	ROAD_D 7	343	178	81	0	26	11	4	0	0	2	9	5	3	6	0	0	16
ROAD_E	7	ROAD_E 7	34	18	8	0	3	1	0	0	0	0	1	1	0	1	0	0	2
ROAD_F	7	ROAD_F 7	1038	568	114	1	84	35	57	4	4	7	35	20	13	23	0	20	52

Composite Emission Rate, NO2

Road Name	Hour	Average Speed	Traffic Flow (veh/hr)	PC	Taxi	LGV3	LGV4	LGV6	HGV7	HGV8 or HGV9	PLB	PV4	PV5	NFB6	NFB7	NFB8 or NFB9	FBSD	FBDD	MC	g/km-veh	g/mile-veh	Flow Rate	NO2 Emission (g/km)
D3_1	D3_1 7	43	60	0.002	0.004	0.000	0.004	0.012	0.041	0.001	0.000	0.001	0.009	0.009	0.012	0.015	0.000	0.000	0.002	0.112	0.181	60	7
D3_2	D3_2 7	43	37	0.001	0.004	0.000	0.004	0.011	0.031	0.001	0.018	0.001	0.008	0.008	0.011	0.014	0.000	0.000	0.001	0.112	0.181	37	4
D3_3	D3_3 7	43	37	0.001	0.004	0.000	0.004	0.011	0.031	0.001	0.018	0.001	0.008	0.008	0.011	0.014	0.000	0.000	0.001	0.112	0.181	37	4
D3_4	D3_4 7	43	17	0.001	0.003	0.000	0.008	0.022	0.000	0.000	0.040	0.000	0.000	0.000	0.000	0.000	0.000	0.000	0.001	0.074	0.119	17	1
D3_5	D3_5 7	43	37	0.001	0.003	0.000	0.003	0.010	0.036	0.001	0.018	0.000	0.007	0.006	0.009	0.011	0.000	0.000	0.001	0.107	0.173	37	4
D3_6	D3_6 7	43	734	0.001	0.004	0.000	0.004	0.012	0.040	0.001	0.002	0.001	0.009	0.009	0.012	0.015	0.000	0.004	0.002	0.115	0.185	734	84
D3_7	D3_7 7	43	412	0.002	0.004	0.000	0.003	0.009	0.030	0.001	0.000	0.001	0.010	0.009	0.013	0.016	0.000	0.000	0.002	0.100	0.161	412	41
D3_8	D3_8 7	43	322	0.002	0.004	0.000	0.003	0.008	0.028	0.001	0.000	0.001	0.010	0.010	0.013	0.016	0.000	0.000	0.002	0.097	0.157	322	31
D3_9	D3_9 7	43	1887	0.002	0.004	0.000	0.003	0.010	0.032	0.001	0.001	0.001	0.010	0.009	0.013	0.015	0.000	0.001	0.002	0.103	0.166	1887	194
D3_10	D3_10 7	43	153	0.002	0.004	0.000	0.002	0.006	0.020	0.001	0.000	0.001	0.010	0.010	0.013	0.017	0.000	0.000	0.002	0.088	0.142	153	13
D3_11	D3_11 7	43	1867	0.002	0.004	0.000	0.003	0.010	0.032	0.001	0.001	0.001	0.010	0.009	0.012	0.015	0.000	0.001	0.002	0.103	0.166	1867	192
D3_12	D3_12 7	43	203	0.002	0.004	0.000	0.003	0.007	0.024	0.001	0.000	0.001	0.010	0.010	0.013	0.016	0.000	0.000	0.002	0.093	0.150	203	19
D3_13	D3_13 7	43	1910	0.002	0.004	0.000	0.003	0.010	0.031	0.001	0.001	0.001	0.010	0.009	0.012	0.016	0.000	0.001	0.002	0.102	0.165	1910	195
D3_14	D3_14 7	43	1942	0.002	0.004	0.000	0.003	0.008	0.024	0.001	0.000	0.001	0.009	0.009	0.012	0.015	0.000	0.000	0.002	0.090	0.145	1942	175
D3_15	D3_15 7	43	1944	0.002	0.004	0.000	0.003	0.008	0.024	0.001	0.000	0.001	0.009	0.009	0.012	0.015	0.000	0.000	0.002	0.089	0.144	1944	173
D3_16	D3_16 7	43	1326	0.002	0.005	0.000	0.003	0.008	0.023	0.001	0.000	0.000	0.007	0.007	0.010	0.012	0.000	0.000	0.002	0.079	0.127	1326	105
D4_1	D4_1 7	43	1526	0.002	0.004	0.000	0.003	0.010	0.030	0.001	0.001	0.001	0.011	0.010	0.014	0.017	0.000	0.002	0.002	0.107	0.173	1526	164
D4_2	D4_2 7	43	1501	0.002	0.004	0.000	0.003	0.010	0.030	0.001	0.001	0.001	0.011	0.010	0.014	0.017	0.000	0.002	0.002	0.107	0.172	1501	160
D4_3	D4_3 7	43	1501	0.002	0.004	0.000	0.003	0.010	0.030	0.001	0.001	0.001	0.011	0.010	0.014	0.017	0.000	0.002	0.002	0.107	0.172	1501	160
SCR_WB	SCR_WB 7	43	571	0.002	0.003	0.000	0.004	0.012	0.029	0.003	0.000	0.001	0.015	0.014	0.020	0.024	0.000	0.000	0.002	0.128	0.206	571	73
SCR_EB	SCR_EB 7	43	717	0.002	0.002	0.000	0.006	0.017	0.026	0.001	0.000	0.001	0.009	0.008	0.012	0.014	0.000	0.000	0.002	0.100	0.161	717	72
CYS_1	CYS_1 7	43	1583	0.002	0.004	0.000	0.004	0.013	0.021	0.001	0.001	0.001	0.008	0.008	0.011	0.013	0.000	0.002	0.002	0.089	0.144	1583	141
CYS_2	CYS_2 7	43	413	0.002	0.003	0.000	0.007	0.019	0.015	0.001	0.000	0.000	0.008	0.007	0.010	0.012	0.000	0.000	0.002	0.086	0.138	413	35
CYS_3	CYS_3 7	43	1524	0.002	0.004	0.000	0.004	0.012	0.022	0.001	0.001	0.000	0.007	0.007	0.009	0.011	0.000	0.002	0.002	0.084	0.135	1524	128
T2	T2 7	75	1977	0.001	0.001	0.000	0.004	0.007	0.036	0.003	0.000	0.000	0.003	0.003	0.004	0.003	0.000	0.000	0.001	0.064	0.103	1977	127
Sunken Rd	Sunken Rd 7	43	661	0.002	0.004	0.000	0.004	0.012	0.040	0.001	0.000	0.001	0.009	0.009	0.012	0.015	0.000	0.004	0.002	0.116	0.186	661	76
Sheung Yeut Road_1	Sheung Yeut Road_1 7	43	530	0.001	0.003	0.000	0.009	0.025	0.031	0.002	0.011	0.000	0.006	0.005	0.007	0.009	0.000	0.031	0.001	0.143	0.231	530	76
Sheung Yuet Road_2	Sheung Yuet Road_2 7	43	548	0.001	0.003	0.000	0.009	0.026	0.031	0.002	0.009	0.000	0.005	0.005	0.007	0.009	0.000	0.028	0.001	0.138	0.223	548	76
Sheung Yuet Road_3	Sheung Yuet Road_3 7	43	571	0.001	0.003	0.000	0.008	0.022	0.025	0.002	0.014	0.000	0.003	0.003	0.005	0.005	0.000	0.045	0.001	0.138	0.222	571	79
Sheung Yuet Road_4	Sheung Yuet Road_4 7	43	723	0.001	0.003	0.000	0.010	0.030	0.031	0.001	0.005	0.000	0.005	0.005	0.007	0.008	0.000	0.024	0.001	0.132	0.213	723	95
Wang Tung Street_1	Wang Tung Street_1 7	43	43	0.002	0.003	0.000	0.008	0.023	0.025	0.002	0.000	0.000	0.007	0.006	0.009	0.011	0.000	0.000	0.002	0.099	0.159	43	4
ROAD_G	ROAD_G 7	43	515	0.002	0.003	0.000	0.006	0.018	0.030	0.003	0.000	0.000	0.006	0.005	0.007	0.009	0.000	0.000	0.002	0.091	0.146	515	47
Lam Fung Street	Lam Fung Street 7	43	272	0.001	0.003	0.000	0.008	0.022	0.027	0.001	0.008	0.001	0.008	0.008	0.011	0.013	0.000	0.000	0.001	0.112	0.180	272	30
Wang Ching Street_1	Wang Ching Street_1 7	43	446	0.001	0.003	0.000	0.009	0.025	0.038	0.003	0.003	0.001	0.009	0.008	0.012	0.014	0.000	0.000	0.001	0.128	0.206	446	57
Wang Ching Street_2	Wang Ching Street_2 7	43	341	0.001	0.003	0.000	0.011	0.032	0.044	0.005	0.010	0.001	0.009	0.009	0.012	0.015	0.000	0.000	0.001	0.151	0.244	341	52
Sheung Yee Road_1	Sheung Yee Road_1 7	43	419	0.001	0.003	0.000	0.005	0.015	0.018	0.001	0.018	0.000	0.006	0.005	0.007	0.009	0.000	0.027	0.001	0.118	0.190	419	49
Sheung Yee Road_2	Sheung Yee Road_2 7	43	302	0.001	0.003	0.000	0.003	0.010	0.012	0.001	0.019	0.001	0.009	0.009	0.012	0.015	0.000	0.040	0.001	0.136	0.219	302	41
Wang Kwong Road_1	Wang Kwong Road_1 7	43	465	0.001	0.002	0.000	0.009	0.025	0.031	0.002	0.014	0.001	0.010	0.009	0.012	0.015	0.000	0.033	0.001	0.164	0.265	465	76
Wang Kwong Road_2	Wang Kwong Road_2 7	43	216	0.001	0.003	0.000	0.012	0.035	0.034	0.001	0.000	0.000	0.006	0.006	0.007	0.009	0.000	0.013	0.001	0.128	0.207	216	28
Wang Kwong Road_3	Wang Kwong Road_3 7	43	217	0.001	0.004	0.000	0.009	0.025	0.038	0.005	0.000	0.000	0.005	0.005	0.007	0.008	0.000	0.000	0.001	0.109	0.175	217	24
Kai Fuk Road	Kai Fuk Road 7	60	2285	0.001	0.001	0.000	0.005	0.010	0.021	0.001	0.000	0.000	0.003	0.004	0.005	0.003	0.000	0.002	0.001	0.058	0.094	2285	133
Kwung Tong Bypass	Kwung Tong Bypass 7	60	4040	0.001	0.001	0.000	0.004	0.008	0.020	0.000	0.001	0.001	0.007	0.008	0.010	0.007	0.000	0.005	0.001	0.072	0.116	4040	291
ROAD_A	ROAD_A 7	75	3258	0.001	0.001	0.000	0.004	0.007	0.027	0.002	0.000	0.000	0.004	0.005	0.006	0.004	0.000	0.000	0.001	0.060	0.097	3258	197
ROAD_B	ROAD_B 7	43	67	0.002	0.004	0.000	0.003	0.008	0.010	0.001	0.000	0.000	0.004	0.003	0.005	0.006	0.000	0.000	0.002	0.048	0.077	67	3
ROAD_C	ROAD_C 7	43	460	0.002	0.003	0.000	0.005	0.015	0.011	0.001	0.000	0.000	0.007	0.007	0.009	0.012	0.000	0.000	0.002	0.074	0.119	460	34
ROAD_D	ROAD_D 7	43	343	0.002	0.003	0.000	0.005	0.014	0.010	0.001	0.000	0.000	0.007	0.006	0.008	0.011	0.000	0.000	0.002	0.069	0.111	343	24
ROAD_E	ROAD_E 7	43	34	0.002	0.003	0.000	0.005	0.014	0.010	0.001	0.000	0.000	0.007	0.006	0.008	0.011	0.000	0.000	0.002	0.069	0.111	34	2
ROAD_F	ROAD_F 7	60	1038	0.001	0.001	0.000	0.004	0.009	0.024	0.001	0.000	0.000	0.004	0.005	0.006	0.005	0.000	0.003	0.001	0.064	0.103	1038	66
																						Total NO2 Emission	3863

Year 2026 0800 to 0900 hour Traffic Data

	Road Name			Traffic Flow (veh/hr)	PC	Taxi	LGV4	LGV5	LGV6	HGV7	HGV8 / HGV9	PLB	PV4	PV5	NFB6	NFB7	NFB8 / NFB9	FBSD	FBDD	MC
	D3_1	8	D3_1 8	79	36	25	0	5	2	4	0	0	0	2	1	1	1	0	0	3
	D3_2	8	D3_2 8	947	149	695	0	3	1	2	0	7	6	28	15	10	18	0	0	13
	D3_3	8	D3_3 8	896	141	657	0	3	1	2	0	7	5	27	14	10	17	0	0	13
	D3_4	8	D3_4 8	872	130	648	0	3	1	0	0	7	5	26	14	10	17	0	0	12
	D3_5	8	D3_5 8	948	151	694	0	2	1	2	0	7	6	28	15	10	18	0	0	14
	D3_6	8	D3_6 8	2710	683	1620	0	57	23	43	1	14	15	73	39	28	47	0	3	62
	D3_7	8	D3_7 8	546	256	178	0	25	10	19	1	0	2	13	7	5	8	0	0	23
	D3_8	8	D3_8 8	426	201	140	0	17	7	13	1	0	2	10	5	4	6	0	0	18
	D3_9	8	D3_9 8	4240	1410	2122	0	119	49	91	4	13	21	110	59	40	68	0	4	129
	D3_10	8	D3_10 8	202	98	68	0	6	3	5	0	0	1	5	3	2	3	0	0	9
	D3_11	8	D3_11 8	4214	1402	2112	0	118	48	89	4	13	21	108	59	40	67	0	4	129
	D3_12	8	D3_12 8	269	129	89	0	10	4	7	0	0	1	6	3	2	4	0	0	12
	D3_13	8	D3_13 8	4270	1421	2137	0	120	49	90	4	13	21	111	60	41	68	0	4	130
	D3_14	8	D3_14 8	3944	1437	1890	0	101	41	69	4	0	20	99	53	37	63	0	0	130
	D3_15	8	D3_15 8	3943	1438	1892	0	99	43	71	4	0	20	97	51	37	61	0	0	130
	D3_16	8	D3_16 8	2596	960	1251	0	70	29	45	3	0	10	56	29	21	35	0	0	87
	D4_1	8	D4_1 8	2945	1077	1329	0	96	40	69	4	13	16	78	43	29	49	0	3	99
	D4_2	8	D4_2 8	2910	1065	1314	0	95	39	68	4	13	16	77	41	29	48	0	3	98
	D4_3	8	D4_3 8	2910	1065	1314	0	95	39	68	4	13	16	77	41	29	48	0	3	98
	SCR_WB	8	SCR_WB 8	933	408	310	0	43	18	24	3	0	7	33	18	12	21	0	0	37
	SCR_EB	8	SCR_EB 8	1131	568	299	1	80	33	28	1	0	5	25	14	9	16	0	0	52
	CYS_1	8	CYS_1 8	2637	1117	1008	1	130	54	50	3	14	12	55	30	21	36	0	4	101
	CYS_2	8	CYS_2 8	560	292	133	1	50	21	9	1	0	2	10	5	4	6	0	0	27
	CYS_3	8	CYS_3 8	2554	1054	1031	1	120	50	50	1	14	9	49	27	18	31	0	4	96
	T2	8	T2 8	2650	1766	166	1	179	74	197	21	0	5	30	17	12	20	0	0	160
	Sunken Rd	8	Sunken Rd 8	868	390	270	1	52	22	39	2	0	4	19	10	7	12	0	4	36
	Sheung Yeut Road_1	8	Sheung Yeut Road_1 8	679	225	167	1	86	36	25	2	64	2	10	5	4	6	1	24	21
	Sheung Yuet Road_2	8	Sheung Yuet Road_2 8	703	244	175	1	92	38	25	2	54	2	9	5	4	6	1	22	22
	Sheung Yuet Road_3	8	Sheung Yuet Road_3 8	729	257	172	1	81	34	22	2	83	1	6	3	2	4	1	37	23
	Sheung Yuet Road_4	8	Sheung Yuet Road_4 8	942	338	248	1	138	57	34	2	36	2	11	6	5	8	1	25	31
	Wang Tung Street_1	8	Wang Tung Street_1 8	58	27	15	0	6	3	2	0	0	0	1	1	0	1	0	0	2
	ROAD_G	8	ROAD_G 8	696	366	161	1	60	25	24	2	0	1	9	5	3	6	0	0	33
	Lam Fung Street	8	Lam Fung Street 8	359	140	96	0	39	16	11	0	23	1	7	4	3	5	0	0	13
	Wang Ching Street_1	8	Wang Ching Street_1 8	577	227	152	1	72	30	25	3	14	2	12	6	5	8	0	0	21
	Wang Ching Street_2	8	Wang Ching Street_2 8	430	136	91	1	72	30	23	3	35	2	10	5	4	6	0	0	12
	Sheung Yee Road_1	8	Sheung Yee Road_1 8	535	202	128	0	39	16	12	1	80	1	8	4	3	5	0	17	18
	Sheung Yee Road_2	8	Sheung Yee Road_2 8	381	147	86	0	19	8	5	0	59	2	9	5	3	6	0	18	13
	Wang Kwong Road_1	8	Wang Kwong Road_1 8	581	193	108	1	76	31	22	1	69	3	14	8	5	9	1	23	18
	Wang Kwong Road_2	8	Wang Kwong Road_2 8	285	110	70	1	48	20	11	0	0	1	4	2	1	3	0	4	10
	Wang Kwong Road_3	8	Wang Kwong Road_3 8	287	117	87	0	35	14	12	2	0	1	3	2	1	2	0	0	11
	Kai Fuk Road	8	Kai Fuk Road 8	3054	1687	549	3	247	104	137	12	3	9	46	24	18	27	0	34	153
	Kwung Tong Bypass	8	Kwung Tong Bypass 8	5136	2967	544	5	352	146	223	8	41	31	159	87	59	100	3	139	272
	ROAD_A	8	ROAD_A 8	4704	2758	774	2	289	120	242	26	0	16	89	47	33	54	0	0	252
	ROAD_B	8	ROAD_B 8	94	50	31	0	3	1	1	0	0	0	1	0	0	0	0	0	5
	ROAD_C	8	ROAD_C 8	622	337	157	1	43	18	7	1	0	2	11	6	4	7	0	0	30
	ROAD_D	8	ROAD_D 8	466	254	119	0	31	13	6	0	0	1	7	4	3	5	0	0	23
	ROAD_E	8	ROAD_E 8	47	26	12	0	3	1	1	0	0	0	1	0	0	0	0	0	2
	ROAD_F	8	ROAD_F 8	1368	810	171	1	100	41	68	4	4	5	27	15	10	16	0	21	74

Composite Emission Rate, NO2

	Road Name	Hour	Average Speed	Traffic Flow (veh/hr)	PC	Taxi	LGV3	LGV4	LGV6	HGV7	HGV8 or HGV9	PLB	PV4	PV5	NFB6	NFB7	NFB8 or NFB9	FBSD	FBDD	MC	g/km-veh	g/mile-veh	Flow Rate	NO2 Emission (g/km)
	D3_1	D3_1 8	40	79	0.002	0.005	0.000	0.004	0.012	0.038	0.001	0.000	0.000	0.005	0.005	0.007	0.009	0.000	0.000	0.002	0.090	0.145	79	7
	D3_2	D3_2 8	40	947	0.001	0.011	0.000	0.000	0.000	0.002	0.000	0.001	0.001	0.007	0.007	0.009	0.012	0.000	0.000	0.001	0.052	0.083	947	49
	D3_3	D3_3 8	40	896	0.001	0.011	0.000	0.000	0.000	0.002	0.000	0.001	0.001	0.007	0.007	0.009	0.012	0.000	0.000	0.001	0.052	0.083	896	46
	D3_4	D3_4 8	40	872	0.001	0.011	0.000	0.000	0.000	0.000	0.000	0.001	0.001	0.007	0.007	0.009	0.012	0.000	0.000	0.001	0.050	0.081	872	44
	D3_5	D3_5 8	40	948	0.001	0.011	0.000	0.000	0.000	0.002	0.000	0.001	0.001	0.007	0.007	0.009	0.012	0.000	0.000	0.001	0.052	0.083	948	49
	D3_6	D3_6 8	40	2710	0.001	0.009	0.000	0.001	0.004	0.013	0.000	0.001	0.000	0.007	0.006	0.009	0.011	0.000	0.000	0.001	0.064	0.103	2710	173
	D3_7	D3_7 8	40	546	0.002	0.005	0.000	0.003	0.009	0.028	0.001	0.000	0.000	0.006	0.006	0.008	0.009	0.000	0.000	0.002	0.078	0.125	546	42
	D3_8	D3_8 8	40	426	0.002	0.005	0.000	0.003	0.008	0.026	0.001	0.000	0.000	0.006	0.006	0.008	0.009	0.000	0.000	0.002	0.075	0.120	426	32
	D3_9	D3_9 8	40	4240	0.001	0.007	0.000	0.002	0.005	0.018	0.001	0.000	0.000	0.006	0.006	0.008	0.010	0.000	0.000	0.001	0.067	0.108	4240	285
	D3_10	D3_10 8	40	202	0.002	0.005	0.000	0.002	0.006	0.018	0.001	0.000	0.000	0.006	0.006	0.008	0.010	0.000	0.000	0.002	0.065	0.105	202	13
	D3_11	D3_11 8	40	4214	0.001	0.007	0.000	0.002	0.005	0.017	0.001	0.000	0.000	0.006	0.006	0.008	0.010	0.000	0.000	0.001	0.067	0.108	4214	281
	D3_12	D3_12 8	40	269	0.002	0.005	0.000	0.002	0.007	0.022	0.001	0.000	0.000	0.006	0.006	0.008	0.010	0.000	0.000	0.002	0.070	0.113	269	19
	D3_13	D3_13 8	40	4270	0.001	0.007	0.000	0.002	0.005	0.017	0.001	0.000	0.000	0.006	0.006	0.008	0.010	0.000	0.000	0.001	0.067	0.108	4270	286
	D3_14	D3_14 8	40	3944	0.001	0.007	0.000	0.002	0.005	0.014	0.001	0.000	0.000	0.006	0.006	0.008	0.010	0.000	0.000	0.001	0.062	0.100	3944	245
	D3_15	D3_15 8	40	3943	0.001	0.007	0.000	0.002	0.005	0.015	0.001	0.000	0.000	0.006	0.006	0.008	0.010	0.000	0.000	0.001	0.062	0.100	3943	245
	D3_16	D3_16 8	40	2596	0.001	0.007	0.000	0.002	0.005	0.014	0.001	0.000	0.000	0.005	0.005	0.007	0.009	0.000	0.000	0.001	0.058	0.093	2596	150
	D4_1	D4_1 8	40	2945	0.001	0.007	0.000	0.002	0.006	0.019	0.001	0.000	0.000	0.007	0.006	0.009	0.011	0.000	0.000	0.001	0.071	0.115	2945	210
	D4_2	D4_2 8	40	2910	0.001	0.007	0.000	0.002	0.006	0.019	0.001	0.000	0.000	0.007	0.006	0.009	0.011	0.000	0.000	0.001	0.071	0.115	2910	207
	D4_3	D4_3 8	40	2910	0.001	0.007	0.000	0.002	0.006	0.019	0.001	0.000	0.000	0.007	0.006	0.009	0.011	0.000	0.000	0.001	0.071	0.115	2910	207
	SCR_WB	SCR_WB 8	40	933	0.002	0.005	0.000	0.003	0.009	0.021	0.002	0.000	0.001	0.009	0.008	0.011	0.014	0.000	0.000	0.002	0.086	0.139	933	81
	SCR_EB	SCR_EB 8	40	1131	0.002	0.004	0.000	0.005	0.013	0.020	0.001	0.000	0.000	0.005	0.005	0.007	0.009	0.000	0.000	0.002	0.074	0.119	1131	83
	CYS_1	CYS_1 8	40	2637	0.002	0.006	0.000	0.003	0.009	0.015	0.001	0.001	0.000	0.005	0.005	0.007	0.009	0.000	0.000	0.002	0.065	0.104	2637	171
	CYS_2	CYS_2 8	40	560	0.002	0.003	0.000	0.006	0.017	0.013	0.001	0.000	0.000	0.004	0.004	0.006	0.007	0.000	0.000	0.002	0.067	0.108	560	38
	CYS_3	CYS_3 8	40	2554	0.002	0.006	0.000	0.003	0.009	0.016	0.000	0.001	0.000	0.005	0.005	0.006	0.008	0.000	0.000	0.002	0.062	0.099	2554	157
	T2	T2 8	73	2650	0.001	0.001	0.000	0.003	0.007	0.032	0.002	0.000	0.000	0.001	0.002	0.002	0.002	0.000	0.000	0.001	0.053	0.085	2650	140
	Sunken Rd	Sunken Rd 8	40	868	0.002	0.005	0.000	0.004	0.011	0.037	0.001	0.000	0.000	0.005	0.005	0.007	0.009	0.000	0.001	0.002	0.090	0.145	868	78
	Sheung Yeut Road_1	Sheung Yeut Road_1 8	41	679	0.001	0.004	0.000	0.008	0.024	0.029	0.002	0.010	0.000	0.003	0.004	0.005	0.006	0.000	0.008	0.001	0.106	0.170	679	72
	Sheung Yuet Road_2	Sheung Yuet Road_2 8	40	703	0.001	0.004	0.000	0.009	0.025	0.029	0.002	0.008	0.000	0.003	0.003	0.004	0.005	0.000	0.007	0.001	0.104	0.167	703	73
	Sheung Yuet Road_3	Sheung Yuet Road_3 8	41	729	0.001	0.003	0.000	0.007	0.021	0.024	0.002	0.012	0.000	0.002	0.002	0.003	0.003	0.000	0.012	0.001	0.094	0.152	729	68
	Sheung Yuet Road_4	Sheung Yuet Road_4 8	40	942	0.001	0.004	0.000	0.010	0.028	0.029	0.001	0.004	0.000	0.003	0.003	0.004	0.005	0.000	0.006	0.001	0.101	0.162	942	95
	Wang Tung Street_1	Wang Tung Street_1 8	40	58	0.002	0.004	0.000	0.007	0.021	0.023	0.002	0.000	0.000	0.004	0.004	0.005	0.006	0.000	0.000	0.002	0.081	0.130	58	5
	ROAD_G	ROAD_G 8	40	696	0.002	0.003	0.000	0.006	0.016	0.028	0.002	0.000	0.000	0.003	0.003	0.004	0.005	0.000	0.000	0.002	0.075	0.121	696	52
	Lam Fung Street	Lam Fung Street 8	40	359	0.001	0.004	0.000	0.007	0.021	0.025	0.001	0.007	0.000	0.005	0.005	0.007	0.008	0.000	0.000	0.001	0.093	0.149	359	33
	Wang Ching Street_1	Wang Ching Street_1 8	40	577	0.001	0.004	0.000	0.008	0.024	0.036	0.004	0.002	0.000	0.005	0.005	0.007	0.008	0.000	0.000	0.001	0.107	0.172	577	61
	Wang Ching Street_2	Wang Ching Street_2 8	40	430	0.001	0.003	0.000	0.011	0.032	0.043	0.005	0.008	0.000	0.006	0.005	0.007	0.009	0.000	0.000	0.001	0.132	0.214	430	57
	Sheung Yee Road_1	Sheung Yee Road_1 8	41	535	0.001	0.003	0.000	0.005	0.014	0.017	0.001	0.015	0.000	0.004	0.003	0.005	0.006	0.000	0.007	0.001	0.083	0.134	535	44
	Sheung Yee Road_2	Sheung Yee Road_2 8	41	381	0.001	0.003	0.000	0.003	0.009	0.011	0.001	0.016	0.000	0.006	0.006	0.008	0.010	0.000	0.010	0.001	0.086	0.139	381	33
	Wang Kwong Road_1	Wang Kwong Road_1 8	41	581	0.001	0.003	0.000	0.009	0.024	0.031	0.002	0.012	0.000	0.006	0.006	0.008	0.010	0.000	0.009	0.001	0.122	0.196	581	71
	Wang Kwong Road_2	Wang Kwong Road_2 8	40	285	0.001	0.004	0.000	0.011	0.032	0.032	0.001	0.000	0.000	0.003	0.003	0.004	0.006	0.000	0.003	0.001	0.103	0.165	285	29
	Wang Kwong Road_3	Wang Kwong Road_3 8	40	287	0.001	0.004	0.000	0.008	0.023	0.034	0.005	0.000	0.000	0.003	0.003	0.003	0.005	0.000	0.000	0.002	0.092	0.148	287	26
	Kai Fuk Road	Kai Fuk Road 8	53	3054	0.001	0.002	0.000	0.004	0.009	0.021	0.001	0.000	0.000	0.002	0.002	0.003	0.002	0.000	0.002	0.001	0.051	0.082	3054	155
	Kwung Tong Bypass	Kwung Tong Bypass 8	53	5136	0.001	0.001	0.000	0.004	0.008	0.020	0.000	0.001	0.000	0.004	0.005	0.006	0.005	0.000	0.004	0.001	0.060	0.096	5136	307
	ROAD_A	ROAD_A 8	73	4704	0.001	0.001	0.000	0.003	0.006	0.022	0.001	0.000	0.000	0.002	0.003	0.003	0.002	0.000	0.000	0.001	0.046	0.075	4704	218
	ROAD_B	ROAD_B 8	40	94	0.002	0.005	0.000	0.002	0.007	0.009	0.001	0.000	0.000	0.002	0.002	0.003	0.003	0.000	0.000	0.002	0.037	0.060	94	4
	ROAD_C	ROAD_C 8	40	622	0.002	0.004	0.000	0.005	0.013	0.010	0.001	0.000	0.000	0.004	0.004	0.005	0.007	0.000	0.000	0.002	0.057	0.092	622	35
	ROAD_D	ROAD_D 8	40	466	0.002	0.004	0.000	0.004	0.012	0.010	0.001	0.000	0.000	0.004	0.004	0.005	0.006	0.000	0.000	0.002	0.054	0.087	466	25
	ROAD_E	ROAD_E 8	40	47	0.002	0.004	0.000	0.004	0.012	0.010	0.001	0.000	0.000	0.004	0.004	0.005	0.006	0.000	0.000	0.002	0.054	0.087	47	3
	ROAD_F	ROAD_F 8	52	1368	0.001	0.001	0.000	0.004	0.008	0.023	0.001	0.000	0.000	0.003	0.003	0.004	0.003	0.000	0.002	0.001	0.055	0.089	1368	75
																							Total NO2 Emission	4880

Year 2026 0900 to 1000 hour Traffic Data

	Road Name			Traffic Flow (veh/hr)	PC	Taxi	LGV4	LGV5	LGV6	HGV7	HGV8 / HGV9	PLB	PV4	PV5	NFB6	NFB7	NFB8 / NFB9	FBSD	FBDD	MC
	D3_1	9	D3_1 9	67	28	19	0	7	3	5	0	0	0	1	1	0	1	0	0	3
	D3_2	9	D3_2 9	942	145	692	0	4	2	2	0	7	6	28	15	10	18	0	0	13
	D3_3	9	D3_3 9	891	138	653	0	4	2	3	0	6	5	27	14	10	17	0	0	12
	D3_4	9	D3_4 9	871	129	648	0	3	2	0	0	6	5	26	14	10	17	0	0	11
	D3_5	9	D3_5 9	943	147	692	0	3	1	3	0	7	6	28	15	10	18	0	0	13
	D3_6	9	D3_6 9	2575	591	1558	0	79	32	59	3	13	13	66	36	26	43	0	3	54
	D3_7	9	D3_7 9	455	201	139	0	34	14	26	1	0	2	8	4	3	5	0	0	18
	D3_8	9	D3_8 9	353	158	110	0	24	10	19	1	0	1	6	3	2	4	0	0	14
	D3_9	9	D3_9 9	3838	1161	1954	0	163	67	125	6	12	17	88	48	33	56	0	4	106
	D3_10	9	D3_10 9	164	77	53	0	9	4	6	0	0	1	3	2	1	2	0	0	7
	D3_11	9	D3_11 9	3815	1155	1941	0	160	67	124	6	11	17	88	48	32	55	0	4	107
	D3_12	9	D3_12 9	221	101	70	0	13	5	10	0	0	1	4	2	2	3	0	0	9
	D3_13	9	D3_13 9	3860	1171	1961	0	162	68	126	6	12	17	89	48	33	56	0	4	108
	D3_14	9	D3_14 9	3484	1171	1706	0	138	56	98	3	0	16	75	40	28	47	0	0	106
	D3_15	9	D3_15 9	3489	1173	1706	0	138	58	98	3	0	16	75	40	28	47	0	0	107
	D3_16	9	D3_16 9	2287	779	1115	0	96	40	63	2	0	9	43	23	17	27	0	0	71
	D4_1	9	D4_1 9	2617	875	1198	1	132	55	94	5	12	12	59	31	22	37	0	3	80
	D4_2	9	D4_2 9	2590	866	1185	1	131	54	93	5	12	12	58	31	22	36	0	3	79
	D4_3	9	D4_3 9	2590	866	1185	1	131	54	93	5	12	12	58	31	22	36	0	3	79
	SCR_WB	9	SCR_WB 9	817	326	277	1	60	25	34	4	0	4	23	12	8	14	0	0	29
	SCR_EB	9	SCR_EB 9	1002	452	265	1	110	45	38	2	0	3	17	9	7	11	0	0	41
	CYS_1	9	CYS_1 9	2308	894	878	2	180	74	69	3	13	8	40	21	15	25	0	3	82
	CYS_2	9	CYS_2 9	486	229	106	0	69	29	13	1	0	1	7	3	2	4	0	0	21
	CYS_3	9	CYS_3 9	2239	846	894	2	166	69	68	3	12	7	36	20	13	22	0	3	77
	T2	9	T2 9	2323	1377	128	3	241	100	268	29	0	5	19	9	7	12	0	0	125
	Sunken Rd	9	Sunken Rd 9	741	306	212	1	72	30	55	2	0	2	12	6	4	7	0	3	28
	Sheung Yeut Road_1	9	Sheung Yeut Road_1 9	630	178	132	1	120	49	34	3	57	1	6	3	2	4	1	22	16
	Sheung Yuet Road_2	9	Sheung Yuet Road_2 9	653	192	138	1	128	53	36	3	48	1	6	3	2	4	1	20	17
	Sheung Yuet Road_3	9	Sheung Yuet Road_3 9	662	202	135	1	112	46	30	3	72	1	4	2	1	2	1	32	18
	Sheung Yuet Road_4	9	Sheung Yuet Road_4 9	881	266	197	2	190	79	47	3	32	2	7	4	3	4	1	22	24
	Wang Tung Street_1	9	Wang Tung Street_1 9	51	21	12	0	9	4	2	0	0	0	1	0	0	0	0	0	2
	ROAD_G	9	ROAD_G 9	609	287	128	1	82	34	32	3	0	1	5	3	2	4	0	0	26
	Lam Fung Street	9	Lam Fung Street 9	322	110	77	1	54	22	15	0	20	1	5	3	2	3	0	0	10
	Wang Ching Street_1	9	Wang Ching Street_1 9	528	178	120	1	100	41	35	4	12	2	7	4	3	5	0	0	16
	Wang Ching Street_2	9	Wang Ching Street_2 9	397	104	69	1	96	40	30	4	29	1	6	3	2	4	0	0	9
	Sheung Yee Road_1	9	Sheung Yee Road_1 9	469	159	102	1	53	22	15	1	72	1	5	3	2	3	0	15	15
	Sheung Yee Road_2	9	Sheung Yee Road_2 9	324	116	69	0	27	11	7	0	52	1	6	3	2	4	0	16	11
	Wang Kwong Road_1	9	Wang Kwong Road_1 9	534	151	85	1	104	43	30	2	60	2	9	5	3	5	0	20	14
	Wang Kwong Road_2	9	Wang Kwong Road_2 9	271	87	56	1	67	28	15	0	0	1	2	1	1	2	0	4	8
	Wang Kwong Road_3	9	Wang Kwong Road_3 9	263	92	68	1	48	20	17	3	0	1	2	1	1	1	0	0	8
	Kai Fuk Road	9	Kai Fuk Road 9	2686	1325	435	3	343	142	188	19	3	5	27	16	11	19	0	30	121
	Kwung Tong Bypass	9	Kwung Tong Bypass 9	4407	2329	426	4	490	201	309	9	35	20	97	53	37	62	2	121	212
	ROAD_A	9	ROAD_A 9	4134	2177	670	4	395	163	333	35	0	12	58	31	23	35	0	0	197
	ROAD_B	9	ROAD_B 9	77	40	24	0	5	2	1	0	0	0	0	0	0	0	0	0	4
	ROAD_C	9	ROAD_C 9	528	265	124	1	60	25	11	1	0	1	6	4	3	4	0	0	24
	ROAD_D	9	ROAD_D 9	393	200	94	0	42	18	7	1	0	1	4	2	2	3	0	0	18
	ROAD_E	9	ROAD_E 9	39	20	9	0	4	2	1	0	0	0	0	0	0	0	0	0	2
	ROAD_F	9	ROAD_F 9	1194	636	136	1	137	57	93	6	4	4	17	10	6	11	0	18	59

Composite Emission Rate, NO2

	Road Name	Hour	Average Speed	Traffic Flow (veh/hr)	PC	Taxi	LGV3	LGV4	LGV6	HGV7	HGV8 or HGV9	PLB	PV4	PV5	NFB6	NFB7	NFB8 or NFB9	FBSD	FBDD	MC	g/km-veh	g/mile-veh	Flow Rate	NO2 Emission (g/km)
	D3_1	D3_1 9	42	67	0.002	0.004	0.000	0.006	0.018	0.060	0.002	0.000	0.000	0.004	0.004	0.005	0.006	0.000	0.000	0.002	0.113	0.182	67	8
	D3_2	D3_2 9	42	942	0.001	0.010	0.000	0.000	0.001	0.002	0.000	0.001	0.000	0.007	0.007	0.009	0.012	0.000	0.000	0.001	0.051	0.082	942	48
	D3_3	D3_3 9	42	891	0.001	0.010	0.000	0.000	0.001	0.002	0.000	0.001	0.000	0.007	0.007	0.009	0.012	0.000	0.000	0.001	0.052	0.083	891	46
	D3_4	D3_4 9	42	871	0.001	0.011	0.000	0.000	0.001	0.000	0.000	0.001	0.000	0.007	0.007	0.009	0.012	0.000	0.000	0.001	0.049	0.080	871	43
	D3_5	D3_5 9	42	943	0.001	0.010	0.000	0.000	0.000	0.002	0.000	0.001	0.000	0.007	0.007	0.009	0.012	0.000	0.000	0.001	0.051	0.082	943	48
	D3_6	D3_6 9	42	2575	0.001	0.009	0.000	0.002	0.006	0.018	0.001	0.000	0.000	0.006	0.006	0.008	0.010	0.000	0.000	0.001	0.069	0.111	2575	178
	D3_7	D3_7 9	42	455	0.002	0.004	0.000	0.005	0.014	0.045	0.002	0.000	0.000	0.004	0.004	0.005	0.007	0.000	0.000	0.002	0.094	0.151	455	43
	D3_8	D3_8 9	42	353	0.002	0.004	0.000	0.004	0.013	0.042	0.001	0.000	0.000	0.004	0.004	0.005	0.007	0.000	0.000	0.002	0.089	0.143	353	31
	D3_9	D3_9 9	42	3838	0.001	0.007	0.000	0.003	0.008	0.026	0.001	0.000	0.000	0.006	0.005	0.007	0.009	0.000	0.000	0.001	0.075	0.121	3838	288
	D3_10	D3_10 9	42	164	0.002	0.005	0.000	0.003	0.010	0.030	0.001	0.000	0.000	0.004	0.004	0.006	0.007	0.000	0.000	0.002	0.074	0.120	164	12
	D3_11	D3_11 9	42	3815	0.001	0.007	0.000	0.003	0.008	0.026	0.001	0.000	0.000	0.006	0.005	0.007	0.009	0.000	0.000	0.001	0.075	0.121	3815	287
	D3_12	D3_12 9	42	221	0.002	0.005	0.000	0.004	0.011	0.036	0.001	0.000	0.000	0.004	0.004	0.006	0.007	0.000	0.000	0.002	0.082	0.133	221	18
	D3_13	D3_13 9	42	3860	0.001	0.007	0.000	0.003	0.008	0.026	0.001	0.000	0.000	0.006	0.005	0.007	0.009	0.000	0.000	0.001	0.075	0.121	3860	290
	D3_14	D3_14 9	42	3484	0.001	0.007	0.000	0.003	0.007	0.022	0.001	0.000	0.000	0.005	0.005	0.007	0.008	0.000	0.000	0.001	0.068	0.110	3484	237
	D3_15	D3_15 9	42	3489	0.001	0.007	0.000	0.003	0.007	0.022	0.001	0.000	0.000	0.005	0.005	0.007	0.008	0.000	0.000	0.001	0.068	0.110	3489	238
	D3_16	D3_16 9	42	2287	0.001	0.007	0.000	0.003	0.008	0.022	0.001	0.000	0.000	0.005	0.004	0.006	0.008	0.000	0.000	0.001	0.066	0.106	2287	150
	D4_1	D4_1 9	42	2617	0.001	0.006	0.000	0.003	0.009	0.029	0.001	0.000	0.000	0.005	0.005	0.007	0.009	0.000	0.000	0.001	0.080	0.128	2617	208
	D4_2	D4_2 9	42	2590	0.001	0.006	0.000	0.003	0.009	0.029	0.001	0.000	0.000	0.005	0.005	0.007	0.009	0.000	0.000	0.001	0.080	0.128	2590	206
	D4_3	D4_3 9	42	2590	0.001	0.006	0.000	0.003	0.009	0.029	0.001	0.000	0.000	0.005	0.005	0.007	0.009	0.000	0.000	0.001	0.080	0.128	2590	206
	SCR_WB	SCR_WB 9	42	817	0.001	0.005	0.000	0.005	0.013	0.033	0.003	0.000	0.000	0.007	0.007	0.008	0.011	0.000	0.000	0.001	0.095	0.153	817	78
	SCR_EB	SCR_EB 9	42	1002	0.002	0.004	0.000	0.007	0.020	0.030	0.001	0.000	0.000	0.004	0.004	0.006	0.007	0.000	0.000	0.002	0.087	0.141	1002	87
	CYS_1	CYS_1 9	42	2308	0.001	0.005	0.000	0.005	0.014	0.024	0.001	0.001	0.000	0.004	0.004	0.005	0.007	0.000	0.000	0.001	0.074	0.120	2308	172
	CYS_2	CYS_2 9	42	486	0.002	0.003	0.000	0.009	0.026	0.021	0.001	0.000	0.000	0.003	0.003	0.004	0.005	0.000	0.000	0.002	0.081	0.130	486	39
	CYS_3	CYS_3 9	42	2239	0.001	0.006	0.000	0.005	0.014	0.024	0.001	0.001	0.000	0.004	0.004	0.005	0.006	0.000	0.000	0.001	0.073	0.117	2239	163
	T2	T2 9	75	2323	0.001	0.000	0.000	0.005	0.010	0.049	0.003	0.000	0.000	0.001	0.001	0.001	0.001	0.000	0.000	0.001	0.074	0.120	2323	173
	Sunken Rd	Sunken Rd 9	42	741	0.002	0.004	0.000	0.006	0.018	0.059	0.002	0.000	0.000	0.004	0.004	0.005	0.006	0.000	0.001	0.002	0.112	0.181	741	83
	Sheung Yeut Road_1	Sheung Yeut Road_1 9	42	630	0.001	0.003	0.000	0.012	0.035	0.044	0.004	0.009	0.000	0.002	0.002	0.003	0.004	0.000	0.008	0.001	0.128	0.207	630	81
	Sheung Yuet Road_2	Sheung Yuet Road_2 9	42	653	0.001	0.003	0.000	0.013	0.036	0.044	0.003	0.007	0.000	0.002	0.002	0.003	0.003	0.000	0.007	0.001	0.126	0.204	653	83
	Sheung Yuet Road_3	Sheung Yuet Road_3 9	42	662	0.001	0.003	0.000	0.011	0.031	0.036	0.003	0.011	0.000	0.001	0.001	0.002	0.002	0.000	0.011	0.001	0.115	0.186	662	76
	Sheung Yuet Road_4	Sheung Yuet Road_4 9	42	881	0.001	0.003	0.000	0.014	0.040	0.042	0.002	0.004	0.000	0.002	0.002	0.003	0.003	0.000	0.006	0.001	0.123	0.198	881	108
	Wang Tung Street_1	Wang Tung Street_1 9	42	51	0.001	0.003	0.000	0.011	0.032	0.035	0.003	0.000	0.000	0.003	0.003	0.003	0.004	0.000	0.000	0.002	0.101	0.162	51	5
	ROAD_G	ROAD_G 9	42	609	0.002	0.003	0.000	0.009	0.025	0.042	0.003	0.000	0.000	0.002	0.002	0.003	0.004	0.000	0.000	0.002	0.097	0.156	609	59
	Lam Fung Street	Lam Fung Street 9	42	322	0.001	0.003	0.000	0.011	0.031	0.038	0.001	0.006	0.000	0.003	0.003	0.004	0.006	0.000	0.000	0.001	0.109	0.176	322	35
	Wang Ching Street_1	Wang Ching Street_1 9	42	528	0.001	0.003	0.000	0.012	0.035	0.053	0.005	0.002	0.000	0.003	0.003	0.004	0.006	0.000	0.000	0.001	0.130	0.209	528	69
	Wang Ching Street_2	Wang Ching Street_2 9	42	397	0.001	0.002	0.000	0.016	0.045	0.060	0.006	0.007	0.000	0.004	0.003	0.005	0.006	0.000	0.000	0.001	0.156	0.252	397	62
	Sheung Yee Road_1	Sheung Yee Road_1 9	42	469	0.001	0.003	0.000	0.007	0.021	0.026	0.001	0.015	0.000	0.003	0.002	0.003	0.004	0.000	0.007	0.001	0.097	0.157	469	46
	Sheung Yee Road_2	Sheung Yee Road_2 9	42	324	0.001	0.003	0.000	0.005	0.015	0.018	0.001	0.016	0.000	0.004	0.004	0.006	0.007	0.000	0.011	0.001	0.093	0.151	324	30
	Wang Kwong Road_1	Wang Kwong Road_1 9	42	534	0.001	0.002	0.000	0.013	0.036	0.045	0.002	0.011	0.000	0.004	0.004	0.005	0.006	0.000	0.008	0.001	0.140	0.226	534	75
	Wang Kwong Road_2	Wang Kwong Road_2 9	42	271	0.001	0.003	0.000	0.016	0.046	0.045	0.001	0.000	0.000	0.002	0.002	0.003	0.004	0.000	0.003	0.001	0.126	0.204	271	34
	Wang Kwong Road_3	Wang Kwong Road_3 9	42	263	0.001	0.004	0.000	0.012	0.034	0.051	0.008	0.000	0.000	0.002	0.002	0.003	0.003	0.000	0.000	0.001	0.121	0.194	263	32
	Kai Fuk Road	Kai Fuk Road 9	58	2686	0.001	0.002	0.000	0.007	0.014	0.031	0.002	0.000	0.000	0.001	0.002	0.002	0.002	0.000	0.002	0.001	0.064	0.104	2686	172
	Kwung Tong Bypass	Kwung Tong Bypass 9	58	4407	0.001	0.001	0.000	0.006	0.012	0.031	0.001	0.001	0.000	0.003	0.003	0.004	0.003	0.000	0.004	0.001	0.070	0.112	4407	307
	ROAD_A	ROAD_A 9	75	4134	0.001	0.001	0.000	0.005	0.009	0.034	0.002	0.000	0.000	0.002	0.002	0.003	0.002	0.000	0.000	0.001	0.062	0.099	4134	255
	ROAD_B	ROAD_B 9	42	77	0.002	0.004	0.000	0.004	0.012	0.014	0.001	0.000	0.000	0.001	0.001	0.002	0.003	0.000	0.000	0.002	0.047	0.075	77	4
	ROAD_C	ROAD_C 9	42	528	0.002	0.003	0.000	0.007	0.021	0.016	0.001	0.000	0.000	0.003	0.003	0.004	0.005	0.000	0.000	0.002	0.068	0.110	528	36
	ROAD_D	ROAD_D 9	42	393	0.002	0.003	0.000	0.007	0.020	0.015	0.001	0.000	0.000	0.003	0.003	0.003	0.004	0.000	0.000	0.002	0.064	0.103	393	25
	ROAD_E	ROAD_E 9	42	39	0.002	0.003	0.000	0.007	0.020	0.015	0.001	0.000	0.000	0.003	0.003	0.003	0.004	0.000	0.000	0.002	0.064	0.103	39	3
	ROAD_F	ROAD_F 9	57	1194	0.001	0.001	0.000	0.006	0.013	0.035	0.001	0.000	0.000	0.002	0.002	0.003	0.002	0.000	0.002	0.001	0.068	0.110	1194	82
																							Total NO2 Emission	5058

Year 2026 1000 to 1100 hour Traffic Data

Road Name			Traffic Flow (veh/hr)	PC	Taxi	LGV4	LGV5	LGV6	HGV7	HGV8 / HGV9	PLB	PV4	PV5	NFB6	NFB7	NFB8 / NFB9	FBSD	FBDD	MC
D3_1	10	D3_1 10	61	25	17	0	7	3	5	0	0	0	1	0	0	0	0	0	2
D3_2	10	D3_2 10	126	25	77	0	4	1	2	0	6	1	3	2	1	2	0	0	2
D3_3	10	D3_3 10	121	24	74	0	4	1	2	0	6	1	3	2	1	2	0	0	2
D3_4	10	D3_4 10	102	16	68	0	3	1	0	0	6	1	3	1	1	2	0	0	1
D3_5	10	D3_5 10	126	26	76	0	3	1	3	0	6	1	3	2	1	2	0	0	2
D3_6	10	D3_6 10	915	323	338	1	79	32	59	3	11	3	13	7	5	8	0	3	29
D3_7	10	D3_7 10	406	178	124	0	34	14	26	1	0	1	5	2	2	3	0	0	16
D3_8	10	D3_8 10	315	141	98	0	24	10	18	1	0	1	4	2	1	2	0	0	13
D3_9	10	D3_9 10	2039	829	688	2	161	67	123	5	11	5	26	14	10	17	0	3	75
D3_10	10	D3_10 10	145	68	47	0	9	4	6	0	0	0	2	1	1	1	0	0	6
D3_11	10	D3_11 10	2019	823	679	2	160	67	123	5	11	5	26	14	9	16	0	4	75
D3_12	10	D3_12 10	196	90	62	0	13	5	10	0	0	0	2	1	1	2	0	0	8
D3_13	10	D3_13 10	2059	838	697	2	163	68	124	6	10	5	27	14	9	16	0	3	76
D3_14	10	D3_14 10	2034	882	704	2	138	57	97	3	0	5	25	13	10	16	0	0	80
D3_15	10	D3_15 10	2037	883	705	2	138	57	97	4	0	5	25	13	10	16	0	0	80
D3_16	10	D3_16 10	1397	599	504	1	96	40	63	2	0	3	14	8	5	9	0	0	54
D4_1	10	D4_1 10	1587	669	496	2	132	54	95	5	11	4	21	11	9	14	0	3	61
D4_2	10	D4_2 10	1563	660	485	2	130	54	95	5	11	4	21	11	9	14	0	3	60
D4_3	10	D4_3 10	1563	660	485	2	130	54	95	5	11	4	21	11	9	14	0	3	60
SCR_WB	10	SCR_WB 10	567	266	124	1	59	24	34	5	0	2	11	6	4	7	0	0	24
SCR_EB	10	SCR_EB 10	757	380	124	2	110	45	39	2	0	2	8	5	3	5	0	0	35
CYS_1	10	CYS_1 10	1642	731	459	2	178	74	69	3	11	3	16	9	6	10	0	3	67
CYS_2	10	CYS_2 10	429	202	86	1	69	29	12	1	0	1	4	2	1	2	0	0	18
CYS_3	10	CYS_3 10	1592	689	483	2	165	69	69	2	11	2	14	7	6	9	0	3	62
T2	10	T2 10	2112	1220	113	3	238	98	267	30	0	2	12	6	4	7	0	0	111
Sunken Rd	10	Sunken Rd 10	667	271	188	1	72	30	55	2	0	1	7	4	3	5	0	3	25
Sheung Yeut Road_1	10	Sheung Yeut Road_1 10	575	157	115	1	119	49	34	3	51	1	3	2	1	2	1	20	14
Sheung Yuet Road_2	10	Sheung Yuet Road_2 10	595	170	119	1	127	53	35	3	43	1	4	2	1	2	1	18	15
Sheung Yuet Road_3	10	Sheung Yuet Road_3 10	604	178	117	1	111	46	29	3	65	1	2	1	1	2	1	29	16
Sheung Yuet Road_4	10	Sheung Yuet Road_4 10	801	234	167	2	189	79	46	2	28	1	4	2	2	2	1	20	21
Wang Tung Street_1	10	Wang Tung Street_1 10	46	18	10	0	9	4	2	0	0	0	0	0	0	0	0	0	2
ROAD_G	10	ROAD_G 10	549	254	110	1	82	34	32	3	0	1	3	2	1	2	0	0	23
Lam Fung Street	10	Lam Fung Street 10	285	97	62	1	54	22	15	1	18	1	3	1	1	2	0	0	9
Wang Ching Street_1	10	Wang Ching Street_1 10	479	158	104	1	99	41	34	4	11	1	4	2	2	3	0	0	14
Wang Ching Street_2	10	Wang Ching Street_2 10	363	92	60	1	94	39	30	4	26	1	4	2	1	2	0	0	8
Sheung Yee Road_1	10	Sheung Yee Road_1 10	416	140	84	1	53	22	15	1	65	1	3	2	1	2	0	14	13
Sheung Yee Road_2	10	Sheung Yee Road_2 10	281	102	55	0	26	11	7	0	47	1	3	2	1	2	0	14	9
Wang Kwong Road_1	10	Wang Kwong Road_1 10	487	134	74	1	104	43	30	2	54	1	5	3	2	3	0	18	12
Wang Kwong Road_2	10	Wang Kwong Road_2 10	247	76	47	1	66	27	15	0	0	0	1	1	0	1	0	3	7
Wang Kwong Road_3	10	Wang Kwong Road_3 10	241	82	60	0	48	20	17	3	0	0	1	1	0	1	0	0	7
Kai Fuk Road	10	Kai Fuk Road 10	2415	1172	370	2	341	143	189	17	2	2	17	10	7	10	0	27	106
Kwung Tong Bypass	10	Kwung Tong Bypass 10	3944	2067	375	4	486	202	306	10	32	12	59	32	24	38	2	109	188
ROAD_A	10	ROAD_A 10	3432	1885	362	5	394	163	333	36	0	7	29	15	12	19	0	0	172
ROAD_B	10	ROAD_B 10	68	35	21	0	5	2	1	0	0	0	0	0	0	0	0	0	3
ROAD_C	10	ROAD_C 10	467	234	106	0	59	24	11	1	0	1	4	2	1	2	0	0	21
ROAD_D	10	ROAD_D 10	349	176	81	0	43	17	7	1	0	0	3	1	1	2	0	0	16
ROAD_E	10	ROAD_E 10	35	18	8	0	4	2	1	0	0	0	0	0	0	0	0	0	2
ROAD_F	10	ROAD_F 10	1070	563	114	1	137	57	93	6	3	2	10	5	4	6	0	16	51

Composite Emission Rate, NO2

Road Name	Hour	Average Speed	Traffic Flow (veh/hr)	PC	Taxi	LGV3	LGV4	LGV6	HGV7	HGV8 or HGV9	PLB	PV4	PV5	NFB6	NFB7	NFB8 or NFB9	FBSD	FBDD	MC	g/km-veh	g/mile-veh	Flow Rate	NO2 Emission (g/km)
D3_1	D3_1 10	42	61	0.001	0.004	0.000	0.007	0.021	0.066	0.002	0.000	0.000	0.003	0.003	0.004	0.004	0.000	0.000	0.002	0.117	0.189	61	7
D3_2	D3_2 10	42	126	0.001	0.009	0.000	0.002	0.005	0.014	0.001	0.004	0.000	0.006	0.006	0.008	0.010	0.000	0.000	0.001	0.066	0.107	126	8
D3_3	D3_3 10	42	121	0.001	0.009	0.000	0.002	0.005	0.015	0.001	0.005	0.000	0.006	0.006	0.008	0.009	0.000	0.000	0.001	0.067	0.108	121	8
D3_4	D3_4 10	43	102	0.001	0.009	0.000	0.002	0.006	0.000	0.000	0.005	0.000	0.006	0.006	0.008	0.010	0.000	0.000	0.001	0.054	0.087	102	6
D3_5	D3_5 10	42	126	0.001	0.009	0.000	0.002	0.005	0.018	0.001	0.004	0.000	0.006	0.006	0.008	0.009	0.000	0.000	0.001	0.068	0.110	126	9
D3_6	D3_6 10	42	915	0.001	0.005	0.000	0.006	0.016	0.052	0.002	0.001	0.000	0.004	0.003	0.005	0.006	0.000	0.001	0.001	0.103	0.166	915	94
D3_7	D3_7 10	42	406	0.002	0.004	0.000	0.005	0.015	0.051	0.002	0.000	0.000	0.003	0.003	0.004	0.004	0.000	0.000	0.002	0.095	0.153	406	39
D3_8	D3_8 10	42	315	0.002	0.004	0.000	0.005	0.014	0.047	0.002	0.000	0.000	0.003	0.003	0.004	0.005	0.000	0.000	0.002	0.090	0.145	315	28
D3_9	D3_9 10	42	2039	0.001	0.005	0.000	0.005	0.015	0.048	0.002	0.001	0.000	0.003	0.003	0.004	0.005	0.000	0.000	0.002	0.095	0.153	2039	193
D3_10	D3_10 10	42	145	0.002	0.005	0.000	0.004	0.011	0.034	0.001	0.000	0.000	0.003	0.003	0.004	0.005	0.000	0.000	0.002	0.074	0.119	145	11
D3_11	D3_11 10	42	2019	0.001	0.005	0.000	0.005	0.015	0.049	0.002	0.001	0.000	0.003	0.003	0.004	0.005	0.000	0.000	0.002	0.094	0.152	2019	191
D3_12	D3_12 10	42	196	0.002	0.005	0.000	0.004	0.012	0.041	0.001	0.000	0.000	0.003	0.003	0.004	0.005	0.000	0.000	0.002	0.082	0.132	196	16
D3_13	D3_13 10	42	2059	0.001	0.005	0.000	0.005	0.015	0.048	0.002	0.000	0.000	0.003	0.003	0.004	0.005	0.000	0.000	0.002	0.094	0.151	2059	193
D3_14	D3_14 10	42	2034	0.002	0.005	0.000	0.004	0.013	0.038	0.001	0.000	0.000	0.003	0.003	0.004	0.005	0.000	0.000	0.002	0.079	0.128	2034	161
D3_15	D3_15 10	42	2037	0.002	0.005	0.000	0.004	0.013	0.038	0.001	0.000	0.000	0.003	0.003	0.004	0.005	0.000	0.000	0.002	0.080	0.129	2037	162
D3_16	D3_16 10	42	1397	0.002	0.005	0.000	0.004	0.013	0.036	0.001	0.000	0.000	0.002	0.002	0.003	0.004	0.000	0.000	0.002	0.075	0.120	1397	104
D4_1	D4_1 10	42	1587	0.002	0.004	0.000	0.005	0.015	0.048	0.002	0.001	0.000	0.003	0.003	0.005	0.006	0.000	0.000	0.002	0.096	0.155	1587	153
D4_2	D4_2 10	42	1563	0.002	0.004	0.000	0.005	0.015	0.048	0.002	0.001	0.000	0.003	0.003	0.005	0.006	0.000	0.000	0.002	0.097	0.156	1563	151
D4_3	D4_3 10	42	1563	0.002	0.004	0.000	0.005	0.015	0.048	0.002	0.001	0.000	0.003	0.003	0.005	0.006	0.000	0.000	0.002	0.097	0.156	1563	151
SCR_WB	SCR_WB 10	42	567	0.002	0.003	0.000	0.007	0.019	0.048	0.005	0.000	0.000	0.005	0.004	0.006	0.008	0.000	0.000	0.002	0.109	0.175	567	62
SCR_EB	SCR_EB 10	42	757	0.002	0.002	0.000	0.009	0.027	0.041	0.002	0.000	0.000	0.002	0.003	0.003	0.004	0.000	0.000	0.002	0.097	0.157	757	74
CYS_1	CYS_1 10	42	1642	0.002	0.004	0.000	0.007	0.020	0.034	0.001	0.001	0.000	0.002	0.002	0.003	0.004	0.000	0.000	0.002	0.082	0.133	1642	135
CYS_2	CYS_2 10	42	429	0.002	0.003	0.000	0.010	0.030	0.023	0.002	0.000	0.000	0.002	0.002	0.003	0.003	0.000	0.000	0.002	0.082	0.132	429	35
CYS_3	CYS_3 10	42	1592	0.002	0.004	0.000	0.007	0.019	0.034	0.001	0.001	0.000	0.002	0.002	0.003	0.003	0.000	0.000	0.002	0.081	0.130	1592	128
T2	T2 10	75	2112	0.001	0.000	0.000	0.005	0.011	0.054	0.004	0.000	0.000	0.001	0.001	0.001	0.001	0.000	0.000	0.001	0.079	0.128	2112	167
Sunken Rd	Sunken Rd 10	42	667	0.001	0.004	0.000	0.007	0.020	0.066	0.002	0.000	0.000	0.003	0.003	0.004	0.004	0.000	0.001	0.002	0.116	0.188	667	78
Sheung Yeut Road_1	Sheung Yeut Road_1 10	42	575	0.001	0.003	0.000	0.013	0.038	0.048	0.004	0.009	0.000	0.001	0.002	0.002	0.003	0.000	0.008	0.001	0.133	0.214	575	76
Sheung Yuet Road_2	Sheung Yuet Road_2 10	42	595	0.001	0.003	0.000	0.014	0.040	0.048	0.004	0.007	0.000	0.001	0.002	0.002	0.002	0.000	0.007	0.001	0.131	0.212	595	78
Sheung Yuet Road_3	Sheung Yuet Road_3 10	42	604	0.001	0.003	0.000	0.012	0.034	0.039	0.003	0.011	0.000	0.001	0.001	0.001	0.002	0.000	0.011	0.001	0.120	0.193	604	72
Sheung Yuet Road_4	Sheung Yuet Road_4 10	42	801	0.001	0.003	0.000	0.015	0.044	0.046	0.002	0.004	0.000	0.001	0.001	0.002	0.002	0.000	0.006	0.001	0.128	0.207	801	103
Wang Tung Street_1	Wang Tung Street_1 10	42	46	0.001	0.003	0.000	0.012	0.035	0.039	0.003	0.000	0.000	0.002	0.002	0.003	0.003	0.000	0.000	0.002	0.106	0.170	46	5
ROAD_G	ROAD_G 10	42	549	0.002	0.003	0.000	0.010	0.028	0.047	0.004	0.000	0.000	0.001	0.001	0.002	0.003	0.000	0.000	0.002	0.102	0.165	549	56
Lam Fung Street	Lam Fung Street 10	42	285	0.001	0.003	0.000	0.012	0.035	0.043	0.001	0.006	0.000	0.002	0.002	0.003	0.004	0.000	0.000	0.001	0.115	0.185	285	33
Wang Ching Street_1	Wang Ching Street_1 10	42	479	0.001	0.003	0.000	0.013	0.038	0.058	0.005	0.002	0.000	0.002	0.002	0.003	0.004	0.000	0.000	0.001	0.135	0.217	479	64
Wang Ching Street_2	Wang Ching Street_2 10	42	363	0.001	0.002	0.000	0.017	0.048	0.065	0.007	0.007	0.000	0.002	0.002	0.003	0.004	0.000	0.000	0.001	0.160	0.258	363	58
Sheung Yee Road_1	Sheung Yee Road_1 10	43	416	0.001	0.003	0.000	0.008	0.023	0.029	0.001	0.015	0.000	0.002	0.002	0.002	0.002	0.000	0.007	0.001	0.098	0.158	416	41
Sheung Yee Road_2	Sheung Yee Road_2 10	43	281	0.001	0.003	0.000	0.006	0.017	0.021	0.001	0.016	0.000	0.003	0.003	0.003	0.004	0.000	0.011	0.001	0.091	0.147	281	26
Wang Kwong Road_1	Wang Kwong Road_1 10	42	487	0.001	0.002	0.000	0.014	0.039	0.050	0.003	0.011	0.000	0.003	0.003	0.003	0.004	0.000	0.008	0.001	0.143	0.230	487	69
Wang Kwong Road_2	Wang Kwong Road_2 10	42	247	0.001	0.003	0.000	0.017	0.050	0.049	0.001	0.000	0.000	0.001	0.001	0.002	0.003	0.000	0.003	0.001	0.132	0.213	247	33
Wang Kwong Road_3	Wang Kwong Road_3 10	42	241	0.001	0.004	0.000	0.013	0.037	0.056	0.008	0.000	0.000	0.001	0.001	0.002	0.002	0.000	0.000	0.001	0.127	0.204	241	31
Kai Fuk Road	Kai Fuk Road 10	60	2415	0.001	0.001	0.000	0.007	0.015	0.034	0.002	0.000	0.000	0.001	0.001	0.001	0.001	0.000	0.002	0.001	0.066	0.107	2415	160
Kwung Tong Bypass	Kwung Tong Bypass 10	60	3944	0.001	0.001	0.000	0.006	0.013	0.033	0.001	0.001	0.000	0.002	0.002	0.003	0.002	0.000	0.004	0.001	0.069	0.112	3944	274
ROAD_A	ROAD_A 10	75	3432	0.001	0.001	0.000	0.005	0.011	0.041	0.003	0.000	0.000	0.001	0.001	0.002	0.001	0.000	0.000	0.001	0.068	0.110	3432	234
ROAD_B	ROAD_B 10	42	68	0.002	0.004	0.000	0.005	0.013	0.016	0.001	0.000	0.000	0.001	0.001	0.002	0.002	0.000	0.000	0.002	0.048	0.078	68	3
ROAD_C	ROAD_C 10	42	467	0.002	0.003	0.000	0.008	0.023	0.018	0.001	0.000	0.000	0.002	0.002	0.003	0.003	0.000	0.000	0.002	0.068	0.109	467	32
ROAD_D	ROAD_D 10	42	349	0.002	0.003	0.000	0.008	0.022	0.017	0.001	0.000	0.000	0.002	0.002	0.003	0.003	0.000	0.000	0.002	0.065	0.105	349	23
ROAD_E	ROAD_E 10	42	35	0.002	0.003	0.000	0.008	0.022	0.017	0.001	0.000	0.000	0.002	0.002	0.003	0.003	0.000	0.000	0.002	0.065	0.105	35	2
ROAD_F	ROAD_F 10	60	1070	0.001	0.001	0.000	0.006	0.014	0.037	0.002	0.000	0.000	0.001	0.001	0.002	0.001	0.000	0.002	0.001	0.070	0.112	1070	75
																						Total NO2 Emission	3912

Year 2026 1100 to 1200 hour Traffic Data

	Road Name			Traffic Flow (veh/hr)	PC	Taxi	LGV4	LGV5	LGV6	HGV7	HGV8 / HGV9	PLB	PV4	PV5	NFB6	NFB7	NFB8 / NFB9	FBSD	FBDD	MC
	D3_1	11	D3_1 11	57	22	16	0	7	3	5	0	0	0	1	0	0	1	0	0	2
	D3_2	11	D3_2 11	34	11	8	0	3	1	2	0	5	0	1	0	0	0	0	0	1
	D3_3	11	D3_3 11	34	11	8	0	3	1	2	0	5	0	1	0	0	0	0	0	1
	D3_4	11	D3_4 11	16	3	3	0	3	1	0	0	5	0	0	0	0	0	0	0	0
	D3_5	11	D3_5 11	34	12	7	0	3	1	3	0	5	0	0	0	0	0	0	0	1
	D3_6	11	D3_6 11	699	271	188	1	78	32	59	2	10	2	11	6	4	7	0	3	25
	D3_7	11	D3_7 11	383	163	113	0	34	14	25	1	0	1	7	3	2	4	0	0	15
	D3_8	11	D3_8 11	297	129	89	0	24	10	18	1	0	1	5	3	2	3	0	0	12
	D3_9	11	D3_9 11	1760	736	508	2	159	66	122	5	11	6	29	16	11	18	0	4	67
	D3_10	11	D3_10 11	137	63	43	0	8	4	6	0	0	0	2	1	1	2	0	0	6
	D3_11	11	D3_11 11	1742	730	501	2	158	65	122	5	10	6	28	16	10	18	0	3	66
	D3_12	11	D3_12 11	185	82	57	0	13	5	10	0	0	1	3	2	1	2	0	0	7
	D3_13	11	D3_13 11	1782	744	516	2	161	67	123	5	11	6	29	16	11	19	0	4	68
	D3_14	11	D3_14 11	1788	790	552	2	136	57	96	4	0	5	29	16	12	19	0	0	71
	D3_15	11	D3_15 11	1791	792	552	2	137	56	96	4	0	5	30	15	12	19	0	0	72
	D3_16	11	D3_16 11	1234	537	405	1	94	39	63	2	0	3	15	8	6	10	0	0	49
	D4_1	11	D4_1 11	1411	600	389	1	131	54	93	5	11	5	26	14	10	16	0	3	54
	D4_2	11	D4_2 11	1391	593	379	1	129	53	93	5	10	5	25	14	10	16	0	3	54
	D4_3	11	D4_3 11	1391	593	379	1	129	53	93	5	10	5	25	14	10	16	0	3	54
	SCR_WB	11	SCR_WB 11	520	241	99	1	59	24	33	4	0	3	14	7	5	8	0	0	22
	SCR_EB	11	SCR_EB 11	699	345	101	1	108	45	38	2	0	2	10	6	3	6	0	0	31
	CYS_1	11	CYS_1 11	1496	663	384	1	177	73	68	3	10	4	19	10	7	13	0	3	60
	CYS_2	11	CYS_2 11	404	185	78	1	68	28	12	1	0	1	5	3	2	3	0	0	17
	CYS_3	11	CYS_3 11	1450	625	407	1	163	67	67	3	10	4	17	9	7	11	0	3	57
	T2	11	T2 11	1994	1117	104	3	235	98	263	29	0	4	16	8	6	10	0	0	102
	Sunken Rd	11	Sunken Rd 11	632	249	173	1	71	29	54	2	0	2	10	5	4	6	0	3	23
	Sheung Yeut Road_1	11	Sheung Yeut Road_1 11	546	144	105	1	118	49	34	3	47	1	5	3	2	3	1	18	13
	Sheung Yuet Road_2	11	Sheung Yuet Road_2 11	566	155	108	1	126	52	35	3	40	1	5	3	2	3	1	16	14
	Sheung Yuet Road_3	11	Sheung Yuet Road_3 11	571	163	107	1	110	46	29	3	60	1	3	1	1	2	1	27	15
	Sheung Yuet Road_4	11	Sheung Yuet Road_4 11	764	214	153	2	187	78	46	2	26	1	6	3	2	4	1	19	19
	Wang Tung Street_1	11	Wang Tung Street_1 11	44	17	9	0	9	4	2	0	0	0	0	0	0	0	0	0	2
	ROAD_G	11	ROAD_G 11	519	233	101	1	81	34	32	3	0	1	5	3	2	3	0	0	21
	Lam Fung Street	11	Lam Fung Street 11	270	88	56	1	53	22	15	1	17	1	4	2	1	2	0	0	8
	Wang Ching Street_1	11	Wang Ching Street_1 11	458	145	95	1	98	41	34	4	10	1	6	3	2	4	0	0	13
	Wang Ching Street_2	11	Wang Ching Street_2 11	348	84	55	1	93	38	29	3	23	1	5	3	2	3	0	0	7
	Sheung Yee Road_1	11	Sheung Yee Road_1 11	390	128	76	1	52	22	15	1	60	1	4	2	2	3	0	13	12
	Sheung Yee Road_2	11	Sheung Yee Road_2 11	264	93	50	0	26	11	7	0	43	1	4	2	2	3	0	13	8
	Wang Kwong Road_1	11	Wang Kwong Road_1 11	464	122	67	1	102	42	30	2	50	1	7	4	3	5	0	17	11
	Wang Kwong Road_2	11	Wang Kwong Road_2 11	236	70	42	1	66	27	15	0	0	0	2	1	1	1	0	3	6
	Wang Kwong Road_3	11	Wang Kwong Road_3 11	229	75	55	0	48	20	17	3	0	0	2	1	1	1	0	0	7
	Kai Fuk Road	11	Kai Fuk Road 11	2282	1073	338	5	338	139	185	18	2	5	23	11	9	14	0	23	98
	Kwung Tong Bypass	11	Kwung Tong Bypass 11	3771	1894	345	4	482	200	303	9	30	17	83	43	30	53	2	102	173
	ROAD_A	11	ROAD_A 11	3208	1721	305	5	388	160	329	37	0	8	38	21	14	24	0	0	157
	ROAD_B	11	ROAD_B 11	63	32	19	0	5	2	1	0	0	0	0	0	0	0	0	0	3
	ROAD_C	11	ROAD_C 11	439	214	97	0	58	24	11	1	0	1	5	3	2	4	0	0	19
	ROAD_D	11	ROAD_D 11	328	162	74	0	42	17	7	1	0	1	4	2	1	2	0	0	15
	ROAD_E	11	ROAD_E 11	33	16	7	0	4	2	1	0	0	0	0	0	0	0	0	0	1
	ROAD_F	11	ROAD_F 11	1014	516	103	1	136	56	92	6	3	3	14	7	5	9	0	15	47

Composite Emission Rate, NO2

	Road Name	Hour	Average Speed	Traffic Flow (veh/hr)	PC	Taxi	LGV3	LGV4	LGV6	HGV7	HGV8 or HGV9	PLB	PV4	PV5	NFB6	NFB7	NFB8 or NFB9	FBSD	FBDD	MC	g/km-veh	g/mile-veh	Flow Rate	NO2 Emission (g/km)
	D3_1	D3_1 11	43	57	0.001	0.004	0.000	0.007	0.021	0.069	0.002	0.000	0.000	0.004	0.003	0.005	0.006	0.000	0.000	0.001	0.125	0.202	57	7
	D3_2	D3_2 11	43	34	0.001	0.004	0.000	0.007	0.019	0.054	0.003	0.015	0.000	0.004	0.003	0.005	0.006	0.000	0.000	0.001	0.120	0.194	34	4
	D3_3	D3_3 11	43	34	0.001	0.004	0.000	0.006	0.019	0.054	0.003	0.015	0.000	0.004	0.003	0.005	0.006	0.000	0.000	0.001	0.120	0.194	34	4
	D3_4	D3_4 11	43	16	0.001	0.003	0.000	0.013	0.036	0.000	0.000	0.031	0.000	0.000	0.000	0.000	0.000	0.000	0.000	0.001	0.084	0.136	16	1
	D3_5	D3_5 11	43	34	0.001	0.003	0.000	0.006	0.017	0.063	0.001	0.015	0.000	0.003	0.003	0.003	0.004	0.000	0.000	0.001	0.121	0.195	34	4
	D3_6	D3_6 11	43	699	0.001	0.004	0.000	0.007	0.020	0.067	0.002	0.001	0.000	0.004	0.003	0.005	0.006	0.000	0.001	0.001	0.124	0.201	699	87
	D3_7	D3_7 11	43	383	0.002	0.004	0.000	0.006	0.016	0.052	0.002	0.000	0.000	0.004	0.004	0.005	0.007	0.000	0.000	0.002	0.103	0.167	383	40
	D3_8	D3_8 11	43	297	0.002	0.004	0.000	0.005	0.015	0.048	0.002	0.000	0.000	0.004	0.004	0.005	0.007	0.000	0.000	0.002	0.098	0.158	297	29
	D3_9	D3_9 11	43	1760	0.002	0.004	0.000	0.006	0.017	0.055	0.002	0.001	0.000	0.004	0.004	0.005	0.006	0.000	0.000	0.002	0.107	0.173	1760	189
	D3_10	D3_10 11	43	137	0.002	0.004	0.000	0.004	0.012	0.035	0.001	0.000	0.000	0.004	0.004	0.006	0.007	0.000	0.000	0.002	0.082	0.132	137	11
	D3_11	D3_11 11	43	1742	0.002	0.004	0.000	0.006	0.017	0.055	0.002	0.001	0.000	0.004	0.004	0.005	0.007	0.000	0.000	0.002	0.108	0.173	1742	187
	D3_12	D3_12 11	43	185	0.002	0.004	0.000	0.005	0.013	0.043	0.002	0.000	0.000	0.004	0.004	0.006	0.007	0.000	0.000	0.002	0.091	0.147	185	17
	D3_13	D3_13 11	43	1782	0.002	0.004	0.000	0.006	0.017	0.055	0.002	0.001	0.000	0.004	0.004	0.005	0.007	0.000	0.000	0.002	0.107	0.172	1782	190
	D3_14	D3_14 11	43	1788	0.002	0.004	0.000	0.005	0.014	0.042	0.001	0.000	0.000	0.004	0.004	0.005	0.006	0.000	0.000	0.002	0.090	0.145	1788	161
	D3_15	D3_15 11	43	1791	0.002	0.004	0.000	0.005	0.014	0.042	0.001	0.000	0.000	0.004	0.004	0.005	0.006	0.000	0.000	0.002	0.090	0.145	1791	161
	D3_16	D3_16 11	43	1234	0.002	0.005	0.000	0.005	0.014	0.040	0.001	0.000	0.000	0.003	0.003	0.004	0.005	0.000	0.000	0.002	0.083	0.135	1234	103
	D4_1	D4_1 11	43	1411	0.002	0.004	0.000	0.006	0.017	0.052	0.002	0.001	0.000	0.004	0.004	0.006	0.007	0.000	0.000	0.002	0.108	0.174	1411	152
	D4_2	D4_2 11	43	1391	0.002	0.004	0.000	0.006	0.017	0.053	0.002	0.001	0.000	0.004	0.004	0.006	0.007	0.000	0.000	0.002	0.108	0.175	1391	151
	D4_3	D4_3 11	43	1391	0.002	0.004	0.000	0.006	0.017	0.053	0.002	0.001	0.000	0.004	0.004	0.006	0.007	0.000	0.000	0.002	0.108	0.175	1391	151
	SCR_WB	SCR_WB 11	43	520	0.002	0.003	0.000	0.007	0.021	0.051	0.005	0.000	0.000	0.006	0.006	0.008	0.010	0.000	0.000	0.002	0.121	0.196	520	63
	SCR_EB	SCR_EB 11	43	699	0.002	0.002	0.000	0.010	0.028	0.043	0.002	0.000	0.000	0.003	0.003	0.004	0.006	0.000	0.000	0.002	0.106	0.170	699	74
	CYS_1	CYS_1 11	43	1496	0.002	0.004	0.000	0.008	0.022	0.036	0.001	0.001	0.000	0.003	0.003	0.004	0.005	0.000	0.000	0.002	0.090	0.146	1496	135
	CYS_2	CYS_2 11	43	404	0.002	0.003	0.000	0.011	0.031	0.024	0.002	0.000	0.000	0.003	0.003	0.004	0.005	0.000	0.000	0.002	0.089	0.143	404	36
	CYS_3	CYS_3 11	43	1450	0.002	0.004	0.000	0.007	0.021	0.037	0.001	0.001	0.000	0.003	0.003	0.004	0.005	0.000	0.000	0.002	0.088	0.142	1450	128
	T2	T2 11	75	1994	0.001	0.000	0.000	0.006	0.012	0.056	0.004	0.000	0.000	0.001	0.001	0.001	0.001	0.000	0.000	0.001	0.084	0.135	1994	167
	Sunken Rd	Sunken Rd 11	43	632	0.001	0.004	0.000	0.007	0.021	0.068	0.002	0.000	0.000	0.004	0.003	0.005	0.006	0.000	0.001	0.001	0.124	0.201	632	79
	Sheung Yeut Road_1	Sheung Yeut Road_1 11	43	546	0.001	0.003	0.000	0.014	0.039	0.049	0.004	0.009	0.000	0.002	0.002	0.003	0.004	0.000	0.007	0.001	0.138	0.223	546	75
	Sheung Yuet Road_2	Sheung Yuet Road_2 11	43	566	0.001	0.003	0.000	0.014	0.041	0.049	0.004	0.007	0.000	0.002	0.002	0.003	0.003	0.000	0.006	0.001	0.137	0.220	566	77
	Sheung Yuet Road_3	Sheung Yuet Road_3 11	43	571	0.001	0.003	0.000	0.012	0.035	0.040	0.003	0.010	0.000	0.001	0.001	0.002	0.002	0.000	0.010	0.001	0.124	0.200	571	71
	Sheung Yuet Road_4	Sheung Yuet Road_4 11	43	764	0.001	0.003	0.000	0.016	0.045	0.047	0.002	0.003	0.000	0.002	0.002	0.002	0.003	0.000	0.005	0.001	0.134	0.216	764	102
	Wang Tung Street_1	Wang Tung Street_1 11	43	44	0.001	0.003	0.000	0.013	0.036	0.040	0.003	0.000	0.000	0.003	0.003	0.003	0.004	0.000	0.000	0.001	0.112	0.180	44	5
	ROAD_G	ROAD_G 11	43	519	0.002	0.003	0.000	0.010	0.029	0.049	0.004	0.000	0.000	0.002	0.002	0.002	0.003	0.000	0.000	0.002	0.108	0.174	519	56
	Lam Fung Street	Lam Fung Street 11	43	270	0.001	0.003	0.000	0.013	0.036	0.044	0.001	0.006	0.000	0.003	0.003	0.004	0.005	0.000	0.000	0.001	0.122	0.196	270	33
	Wang Ching Street_1	Wang Ching Street_1 11	43	458	0.001	0.003	0.000	0.014	0.039	0.059	0.005	0.002	0.000	0.003	0.003	0.004	0.005	0.000	0.000	0.001	0.141	0.228	458	65
	Wang Ching Street_2	Wang Ching Street_2 11	43	348	0.001	0.002	0.000	0.017	0.049	0.067	0.007	0.007	0.000	0.003	0.003	0.005	0.006	0.000	0.000	0.001	0.167	0.269	348	58
	Sheung Yee Road_1	Sheung Yee Road_1 11	43	390	0.001	0.003	0.000	0.009	0.025	0.031	0.001	0.015	0.000	0.002	0.002	0.003	0.004	0.000	0.007	0.001	0.105	0.169	390	41
	Sheung Yee Road_2	Sheung Yee Road_2 11	43	264	0.001	0.003	0.000	0.006	0.018	0.022	0.001	0.016	0.000	0.004	0.004	0.005	0.007	0.000	0.011	0.001	0.099	0.160	264	26
	Wang Kwong Road_1	Wang Kwong Road_1 11	43	464	0.001	0.002	0.000	0.014	0.041	0.051	0.003	0.011	0.000	0.004	0.004	0.005	0.006	0.000	0.008	0.001	0.149	0.241	464	69
	Wang Kwong Road_2	Wang Kwong Road_2 11	43	236	0.001	0.003	0.000	0.018	0.051	0.050	0.001	0.000	0.000	0.002	0.002	0.002	0.003	0.000	0.003	0.001	0.137	0.221	236	32
	Wang Kwong Road_3	Wang Kwong Road_3 11	43	229	0.001	0.003	0.000	0.013	0.038	0.058	0.009	0.000	0.000	0.002	0.002	0.002	0.003	0.000	0.000	0.001	0.133	0.215	229	31
	Kai Fuk Road	Kai Fuk Road 11	61	2282	0.001	0.001	0.000	0.007	0.016	0.035	0.002	0.000	0.000	0.001	0.001	0.002	0.001	0.000	0.001	0.001	0.070	0.113	2282	160
	Kwung Tong Bypass	Kwung Tong Bypass 11	61	3771	0.001	0.001	0.000	0.006	0.014	0.035	0.001	0.001	0.000	0.003	0.003	0.004	0.003	0.000	0.004	0.001	0.075	0.120	3771	282
	ROAD_A	ROAD_A 11	75	3208	0.001	0.001	0.000	0.006	0.012	0.044	0.003	0.000	0.000	0.002	0.002	0.002	0.002	0.000	0.000	0.001	0.074	0.119	3208	236
	ROAD_B	ROAD_B 11	43	63	0.002	0.004	0.000	0.005	0.014	0.017	0.001	0.000	0.000	0.001	0.001	0.002	0.002	0.000	0.000	0.002	0.052	0.084	63	3
	ROAD_C	ROAD_C 11	43	439	0.002	0.003	0.000	0.008	0.024	0.019	0.001	0.000	0.000	0.003	0.003	0.004	0.005	0.000	0.000	0.002	0.075	0.121	439	33
	ROAD_D	ROAD_D 11	43	328	0.002	0.003	0.000	0.008	0.024	0.017	0.001	0.000	0.000	0.003	0.003	0.003	0.004	0.000	0.000	0.002	0.070	0.114	328	23
	ROAD_E	ROAD_E 11	43	33	0.002	0.003	0.000	0.008	0.024	0.017	0.001	0.000	0.000	0.003	0.003	0.003	0.004	0.000	0.000	0.002	0.070	0.114	33	2
	ROAD_F	ROAD_F 11	61	1014	0.001	0.001	0.000	0.007	0.014	0.039	0.002	0.000	0.000	0.002	0.002	0.002	0.002	0.000	0.002	0.001	0.074	0.120	1014	75
																							Total NO2 Emission	3887

Year 2026 1200 to 1300 hour Traffic Data

	Road Name			Traffic Flow (veh/hr)	PC	Taxi	LGV4	LGV5	LGV6	HGV7	HGV8 / HGV9	PLB	PV4	PV5	NFB6	NFB7	NFB8 / NFB9	FBSD	FBDD	MC
	D3_1	12	D3_1 12	56	22	15	0	6	2	4	0	0	0	1	1	1	1	0	0	2
	D3_2	12	D3_2 12	32	10	8	0	3	1	2	0	4	0	1	0	0	0	0	0	1
	D3_3	12	D3_3 12	32	10	8	0	3	1	2	0	4	0	1	0	0	0	0	0	1
	D3_4	12	D3_4 12	15	3	3	0	3	1	0	0	5	0	0	0	0	0	0	0	0
	D3_5	12	D3_5 12	32	12	7	0	3	1	2	0	4	0	1	0	0	0	0	0	1
	D3_6	12	D3_6 12	676	264	183	1	68	28	51	2	9	3	16	8	6	10	0	3	24
	D3_7	12	D3_7 12	374	159	110	0	29	12	22	1	0	2	10	5	4	6	0	0	14
	D3_8	12	D3_8 12	290	125	87	0	21	9	16	1	0	1	8	4	3	5	0	0	11
	D3_9	12	D3_9 12	1713	716	494	2	139	57	105	5	9	8	43	23	16	27	0	3	65
	D3_10	12	D3_10 12	135	61	42	0	7	3	5	0	0	1	4	2	1	2	0	0	6
	D3_11	12	D3_11 12	1698	711	488	2	137	58	106	5	8	8	42	23	16	26	0	3	64
	D3_12	12	D3_12 12	181	80	55	0	11	5	9	0	0	1	5	3	2	3	0	0	7
	D3_13	12	D3_13 12	1737	725	503	2	141	58	107	5	9	9	43	23	16	28	0	2	66
	D3_14	12	D3_14 12	1747	769	537	2	118	49	82	3	0	9	43	23	17	27	0	0	70
	D3_15	12	D3_15 12	1752	770	537	2	118	49	83	4	0	9	43	24	17	26	0	0	71
	D3_16	12	D3_16 12	1203	523	394	1	82	34	54	1	0	5	23	13	9	14	0	0	47
	D4_1	12	D4_1 12	1377	583	378	1	113	47	81	4	9	8	38	21	14	24	0	3	53
	D4_2	12	D4_2 12	1354	577	369	1	111	46	81	4	9	7	37	20	14	23	0	3	52
	D4_3	12	D4_3 12	1354	577	369	1	111	46	81	4	9	7	37	20	14	23	0	3	52
	SCR_WB	12	SCR_WB 12	512	234	96	1	51	21	29	4	0	4	20	11	8	13	0	0	22
	SCR_EB	12	SCR_EB 12	672	336	98	1	94	39	33	1	0	3	15	8	5	9	0	0	30
	CYS_1	12	CYS_1 12	1454	646	375	1	153	64	60	2	9	6	29	16	12	19	0	3	59
	CYS_2	12	CYS_2 12	390	180	76	1	59	25	11	1	0	2	7	4	3	5	0	0	17
	CYS_3	12	CYS_3 12	1402	608	396	1	142	59	59	2	9	5	25	13	10	15	0	3	55
	T2	12	T2 12	1901	1088	102	3	204	85	230	25	0	4	24	13	10	15	0	0	99
	Sunken Rd	12	Sunken Rd 12	612	242	168	1	62	26	47	2	0	3	15	8	6	9	0	2	22
	Sheung Yeut Road_1	12	Sheung Yeut Road_1 12	510	140	102	1	102	42	29	3	42	1	7	4	3	5	1	16	13
	Sheung Yuet Road_2	12	Sheung Yuet Road_2 12	529	151	106	1	109	45	30	3	35	1	7	4	3	4	1	15	14
	Sheung Yuet Road_3	12	Sheung Yuet Road_3 12	532	159	105	1	96	40	25	2	53	1	4	2	2	3	1	24	15
	Sheung Yuet Road_4	12	Sheung Yuet Road_4 12	714	209	149	1	163	67	40	2	23	1	9	5	3	5	1	16	19
	Wang Tung Street_1	12	Wang Tung Street_1 12	42	17	9	0	8	3	2	0	0	0	1	0	0	0	0	0	2
	ROAD_G	12	ROAD_G 12	495	227	98	0	70	29	28	3	0	1	6	3	2	4	0	0	21
	Lam Fung Street	12	Lam Fung Street 12	257	86	54	1	46	19	13	1	15	1	5	3	2	3	0	0	8
	Wang Ching Street_1	12	Wang Ching Street_1 12	434	141	92	1	85	35	30	3	9	2	9	5	3	6	0	0	13
	Wang Ching Street_2	12	Wang Ching Street_2 12	332	83	55	1	82	34	26	3	21	1	7	4	3	5	0	0	7
	Sheung Yee Road_1	12	Sheung Yee Road_1 12	368	125	74	1	45	19	13	1	53	1	6	3	2	4	0	11	11
	Sheung Yee Road_2	12	Sheung Yee Road_2 12	254	91	49	0	23	9	6	0	38	1	7	4	3	4	0	11	8
	Wang Kwong Road_1	12	Wang Kwong Road_1 12	438	119	65	1	89	37	26	2	44	2	11	6	4	7	0	15	11
	Wang Kwong Road_2	12	Wang Kwong Road_2 12	220	68	41	1	57	24	13	0	0	1	3	2	1	2	0	2	6
	Wang Kwong Road_3	12	Wang Kwong Road_3 12	216	73	54	0	41	17	14	3	0	0	3	1	1	2	0	0	7
	Kai Fuk Road	12	Kai Fuk Road 12	2180	1046	329	2	292	122	161	15	2	7	33	17	13	22	0	22	96
	Kwung Tong Bypass	12	Kwung Tong Bypass 12	3664	1843	337	4	416	174	262	9	26	24	121	66	46	77	2	90	169
	ROAD_A	12	ROAD_A 12	3083	1676	296	5	339	140	287	31	0	11	57	31	22	37	0	0	153
	ROAD_B	12	ROAD_B 12	61	31	18	0	4	2	1	0	0	0	1	0	0	0	0	0	3
	ROAD_C	12	ROAD_C 12	425	208	94	0	51	21	9	1	0	2	8	4	3	5	0	0	19
	ROAD_D	12	ROAD_D 12	317	158	72	0	36	15	6	1	0	1	5	3	2	3	0	0	14
	ROAD_E	12	ROAD_E 12	32	16	7	0	4	2	1	0	0	0	1	0	0	0	0	0	1
	ROAD_F	12	ROAD_F 12	974	503	100	1	118	49	80	6	3	4	20	11	8	13	0	14	46

Composite Emission Rate, NO2

	Road Name	Hour	Average Speed	Traffic Flow (veh/hr)	PC	Taxi	LGV3	LGV4	LGV6	HGV7	HGV8 or HGV9	PLB	PV4	PV5	NFB6	NFB7	NFB8 or NFB9	FBSD	FBDD	MC	g/km-veh	g/mile-veh	Flow Rate	NO2 Emission (g/km)
	D3_1	D3_1 12	43	56	0.001	0.004	0.000	0.007	0.019	0.062	0.002	0.000	0.000	0.006	0.005	0.007	0.009	0.000	0.000	0.001	0.125	0.201	56	7
	D3_2	D3_2 12	43	32	0.001	0.004	0.000	0.006	0.017	0.049	0.003	0.014	0.000	0.006	0.005	0.007	0.009	0.000	0.000	0.001	0.122	0.197	32	4
	D3_3	D3_3 12	43	32	0.001	0.004	0.000	0.006	0.017	0.049	0.003	0.014	0.000	0.006	0.005	0.007	0.009	0.000	0.000	0.001	0.122	0.196	32	4
	D3_4	D3_4 12	43	15	0.001	0.003	0.000	0.012	0.035	0.000	0.000	0.030	0.000	0.000	0.000	0.000	0.000	0.000	0.000	0.001	0.081	0.131	15	1
	D3_5	D3_5 12	43	32	0.001	0.003	0.000	0.005	0.016	0.057	0.001	0.014	0.000	0.004	0.004	0.006	0.007	0.000	0.000	0.001	0.120	0.194	32	4
	D3_6	D3_6 12	43	676	0.001	0.004	0.000	0.006	0.018	0.060	0.002	0.001	0.000	0.006	0.005	0.007	0.009	0.000	0.001	0.001	0.124	0.200	676	84
	D3_7	D3_7 12	43	374	0.002	0.004	0.000	0.005	0.014	0.046	0.002	0.000	0.000	0.006	0.006	0.008	0.010	0.000	0.000	0.002	0.105	0.170	374	39
	D3_8	D3_8 12	43	290	0.002	0.004	0.000	0.005	0.013	0.043	0.002	0.000	0.000	0.006	0.006	0.008	0.010	0.000	0.000	0.002	0.101	0.163	290	29
	D3_9	D3_9 12	43	1713	0.002	0.004	0.000	0.005	0.015	0.049	0.002	0.001	0.000	0.006	0.006	0.008	0.010	0.000	0.000	0.002	0.109	0.175	1713	186
	D3_10	D3_10 12	43	135	0.002	0.004	0.000	0.004	0.010	0.031	0.001	0.000	0.000	0.007	0.006	0.009	0.011	0.000	0.000	0.002	0.086	0.138	135	12
	D3_11	D3_11 12	43	1698	0.002	0.004	0.000	0.005	0.015	0.049	0.002	0.000	0.000	0.006	0.006	0.008	0.010	0.000	0.000	0.002	0.109	0.176	1698	186
	D3_12	D3_12 12	43	181	0.002	0.004	0.000	0.004	0.012	0.038	0.001	0.000	0.000	0.006	0.006	0.008	0.011	0.000	0.000	0.002	0.094	0.151	181	17
	D3_13	D3_13 12	43	1737	0.002	0.004	0.000	0.005	0.015	0.049	0.002	0.000	0.000	0.006	0.006	0.008	0.010	0.000	0.000	0.002	0.109	0.175	1737	189
	D3_14	D3_14 12	43	1747	0.002	0.004	0.000	0.004	0.012	0.037	0.001	0.000	0.000	0.006	0.006	0.008	0.010	0.000	0.000	0.002	0.092	0.148	1747	161
	D3_15	D3_15 12	43	1752	0.002	0.004	0.000	0.004	0.012	0.038	0.001	0.000	0.000	0.006	0.006	0.008	0.009	0.000	0.000	0.002	0.093	0.149	1752	162
	D3_16	D3_16 12	43	1203	0.002	0.005	0.000	0.004	0.013	0.036	0.001	0.000	0.000	0.005	0.004	0.006	0.007	0.000	0.000	0.002	0.084	0.136	1203	101
	D4_1	D4_1 12	43	1377	0.002	0.004	0.000	0.005	0.015	0.047	0.002	0.001	0.000	0.007	0.006	0.009	0.011	0.000	0.000	0.002	0.110	0.178	1377	152
	D4_2	D4_2 12	43	1354	0.002	0.004	0.000	0.005	0.015	0.047	0.002	0.001	0.000	0.007	0.006	0.009	0.011	0.000	0.000	0.002	0.110	0.178	1354	149
	D4_3	D4_3 12	43	1354	0.002	0.004	0.000	0.005	0.015	0.047	0.002	0.001	0.000	0.007	0.006	0.009	0.011	0.000	0.000	0.002	0.110	0.178	1354	149
	SCR_WB	SCR_WB 12	43	512	0.002	0.003	0.000	0.006	0.018	0.044	0.005	0.000	0.001	0.009	0.009	0.012	0.016	0.000	0.000	0.002	0.127	0.204	512	65
	SCR_EB	SCR_EB 12	43	672	0.002	0.002	0.000	0.009	0.026	0.039	0.001	0.000	0.000	0.005	0.005	0.007	0.009	0.000	0.000	0.002	0.107	0.172	672	72
	CYS_1	CYS_1 12	43	1454	0.002	0.004	0.000	0.007	0.020	0.032	0.001	0.001	0.000	0.005	0.005	0.007	0.008	0.000	0.000	0.002	0.092	0.149	1454	134
	CYS_2	CYS_2 12	43	390	0.002	0.003	0.000	0.010	0.028	0.022	0.002	0.000	0.000	0.005	0.004	0.006	0.007	0.000	0.000	0.002	0.090	0.146	390	35
	CYS_3	CYS_3 12	43	1402	0.002	0.004	0.000	0.006	0.019	0.033	0.001	0.001	0.000	0.004	0.004	0.006	0.007	0.000	0.000	0.002	0.089	0.143	1402	124
	T2	T2 12	75	1901	0.001	0.000	0.000	0.005	0.010	0.052	0.004	0.000	0.000	0.002	0.002	0.002	0.002	0.000	0.000	0.001	0.080	0.129	1901	152
	Sunken Rd	Sunken Rd 12	43	612	0.001	0.004	0.000	0.006	0.019	0.061	0.002	0.000	0.000	0.006	0.005	0.007	0.009	0.000	0.001	0.001	0.124	0.201	612	76
	Sheung Yeut Road_1	Sheung Yeut Road_1 12	43	510	0.001	0.003	0.000	0.013	0.037	0.046	0.004	0.008	0.000	0.003	0.003	0.005	0.006	0.000	0.007	0.001	0.136	0.220	510	69
	Sheung Yuet Road_2	Sheung Yuet Road_2 12	43	529	0.001	0.003	0.000	0.013	0.038	0.046	0.004	0.007	0.000	0.003	0.003	0.004	0.005	0.000	0.006	0.001	0.134	0.216	529	71
	Sheung Yuet Road_3	Sheung Yuet Road_3 12	43	532	0.001	0.003	0.000	0.011	0.033	0.038	0.003	0.010	0.000	0.002	0.002	0.003	0.003	0.000	0.010	0.001	0.121	0.195	532	64
	Sheung Yuet Road_4	Sheung Yuet Road_4 12	43	714	0.001	0.003	0.000	0.015	0.042	0.044	0.002	0.003	0.000	0.003	0.003	0.004	0.005	0.000	0.005	0.001	0.131	0.211	714	93
	Wang Tung Street_1	Wang Tung Street_1 12	43	42	0.001	0.003	0.000	0.012	0.033	0.036	0.003	0.000	0.000	0.004	0.004	0.005	0.006	0.000	0.000	0.001	0.110	0.177	42	5
	ROAD_G	ROAD_G 12	43	495	0.002	0.003	0.000	0.009	0.026	0.044	0.004	0.000	0.000	0.003	0.003	0.004	0.005	0.000	0.000	0.002	0.105	0.170	495	52
	Lam Fung Street	Lam Fung Street 12	43	257	0.001	0.003	0.000	0.011	0.033	0.040	0.001	0.006	0.000	0.005	0.005	0.007	0.008	0.000	0.000	0.001	0.122	0.197	257	31
	Wang Ching Street_1	Wang Ching Street_1 12	43	434	0.001	0.003	0.000	0.013	0.036	0.054	0.005	0.002	0.000	0.005	0.005	0.007	0.008	0.000	0.000	0.001	0.140	0.226	434	61
	Wang Ching Street_2	Wang Ching Street_2 12	43	332	0.001	0.002	0.000	0.016	0.045	0.062	0.006	0.006	0.000	0.005	0.005	0.007	0.009	0.000	0.000	0.001	0.166	0.268	332	55
	Sheung Yee Road_1	Sheung Yee Road_1 12	43	368	0.001	0.003	0.000	0.008	0.023	0.028	0.001	0.014	0.000	0.004	0.003	0.005	0.006	0.000	0.007	0.001	0.104	0.167	368	38
	Sheung Yee Road_2	Sheung Yee Road_2 12	43	254	0.001	0.003	0.000	0.006	0.016	0.020	0.001	0.015	0.000	0.006	0.006	0.008	0.010	0.000	0.010	0.001	0.104	0.167	254	26
	Wang Kwong Road_1	Wang Kwong Road_1 12	43	438	0.001	0.002	0.000	0.013	0.037	0.047	0.002	0.010	0.000	0.006	0.006	0.008	0.010	0.000	0.007	0.001	0.151	0.243	438	66
	Wang Kwong Road_2	Wang Kwong Road_2 12	43	220	0.001	0.003	0.000	0.016	0.047	0.047	0.001	0.000	0.000	0.003	0.003	0.004	0.005	0.000	0.002	0.001	0.135	0.218	220	30
	Wang Kwong Road_3	Wang Kwong Road_3 12	43	216	0.001	0.003	0.000	0.012	0.035	0.053	0.008	0.000	0.000	0.003	0.003	0.004	0.004	0.000	0.000	0.001	0.129	0.208	216	28
	Kai Fuk Road	Kai Fuk Road 12	61	2180	0.001	0.001	0.000	0.007	0.014	0.032	0.002	0.000	0.000	0.002	0.002	0.003	0.002	0.000	0.001	0.001	0.068	0.110	2180	148
	Kwung Tong Bypass	Kwung Tong Bypass 12	61	3664	0.001	0.001	0.000	0.006	0.012	0.031	0.001	0.001	0.000	0.004	0.005	0.006	0.005	0.000	0.003	0.001	0.075	0.121	3664	276
	ROAD_A	ROAD_A 12	75	3083	0.001	0.001	0.000	0.005	0.011	0.040	0.003	0.000	0.000	0.002	0.003	0.003	0.003	0.000	0.000	0.001	0.072	0.115	3083	221
	ROAD_B	ROAD_B 12	43	61	0.002	0.004	0.000	0.004	0.012	0.015	0.001	0.000	0.000	0.002	0.002	0.002	0.004	0.000	0.000	0.002	0.052	0.084	61	3
	ROAD_C	ROAD_C 12	43	425	0.002	0.003	0.000	0.008	0.022	0.017	0.001	0.000	0.000	0.004	0.004	0.006	0.007	0.000	0.000	0.002	0.077	0.124	425	33
	ROAD_D	ROAD_D 12	43	317	0.002	0.003	0.000	0.007	0.021	0.016	0.001	0.000	0.000	0.004	0.004	0.005	0.007	0.000	0.000	0.002	0.073	0.117	317	23
	ROAD_E	ROAD_E 12	43	32	0.002	0.003	0.000	0.007	0.021	0.016	0.001	0.000	0.000	0.004	0.004	0.005	0.007	0.000	0.000	0.002	0.073	0.117	32	2
	ROAD_F	ROAD_F 12	61	974	0.001	0.001	0.000	0.006	0.013	0.035	0.002	0.000	0.000	0.003	0.003	0.004	0.003	0.000	0.002	0.001	0.073	0.117	974	71
																							Total NO2 Emission	3763

Year 2026 1300 to 1400 hour Traffic Data

Road Name			Traffic Flow (veh/hr)	PC	Taxi	LGV4	LGV5	LGV6	HGV7	HGV8 / HGV9	PLB	PV4	PV5	NFB6	NFB7	NFB8 / NFB9	FBSD	FBDD	MC
D3_1	13	D3_1 13	59	24	10	0	10	4	5	0	0	0	0	1	1	1	0	0	2
D3_2	13	D3_2 13	34	11	6	0	5	2	3	0	4	0	0	1	0	1	0	0	1
D3_3	13	D3_3 13	34	11	6	0	5	2	3	0	4	0	0	1	0	1	0	0	1
D3_4	13	D3_4 13	16	3	3	0	4	2	0	0	4	0	0	0	0	0	0	0	0
D3_5	13	D3_5 13	34	13	5	0	6	2	2	0	4	0	0	0	0	0	0	0	1
D3_6	13	D3_6 13	854	339	147	2	152	64	67	3	9	1	7	11	7	12	0	0	32
D3_7	13	D3_7 13	342	154	67	1	47	19	21	1	0	1	3	5	3	6	0	0	15
D3_8	13	D3_8 13	236	108	47	0	31	13	14	1	0	0	2	3	2	4	0	0	10
D3_9	13	D3_9 13	1706	736	315	3	264	109	114	6	9	3	15	22	15	26	0	0	70
D3_10	13	D3_10 13	82	40	17	0	9	4	3	0	0	0	1	1	1	1	0	0	4
D3_11	13	D3_11 13	1714	739	317	3	264	110	116	6	9	3	14	22	15	27	0	0	71
D3_12	13	D3_12 13	128	60	26	0	16	7	7	0	0	0	1	2	1	2	0	0	6
D3_13	13	D3_13 13	1698	727	315	3	261	109	115	6	8	3	14	23	16	27	0	0	70
D3_14	13	D3_14 13	1651	781	351	2	205	84	73	3	0	2	13	21	15	26	0	0	74
D3_15	13	D3_15 13	1648	779	350	2	204	84	73	3	0	2	14	21	16	26	0	0	74
D3_16	13	D3_16 13	856	377	227	1	103	43	29	1	0	2	7	11	7	13	0	0	36
D4_1	13	D4_1 13	1452	638	224	3	235	97	108	7	8	2	12	20	14	23	0	0	61
D4_2	13	D4_2 13	1461	644	226	3	237	98	107	6	8	2	12	20	14	23	0	0	61
D4_3	13	D4_3 13	1461	644	226	3	237	98	107	6	8	2	12	20	14	23	0	0	61
SCR_WB	13	SCR_WB 13	595	246	98	1	105	43	42	2	0	1	6	9	7	11	0	0	23
SCR_EB	13	SCR_EB 13	599	240	103	1	108	45	45	4	0	1	5	8	6	10	0	0	23
CYS_1	13	CYS_1 13	1495	688	229	3	261	109	73	4	9	1	9	14	10	16	0	0	66
CYS_2	13	CYS_2 13	369	158	64	1	77	32	12	1	0	0	2	3	2	3	0	0	15
CYS_3	13	CYS_3 13	1294	597	187	3	229	95	66	4	8	2	8	13	9	16	0	0	57
T2	13	T2 13	1860	878	105	4	363	151	230	10	0	2	6	9	7	11	0	0	84
Sunken Rd	13	Sunken Rd 13	787	315	137	2	142	59	63	4	0	1	6	10	7	11	0	0	30
Sheung Yeut Road_1	13	Sheung Yeut Road_1 13	685	181	101	2	179	74	27	2	50	1	7	11	8	13	0	14	17
Sheung Yuet Road_2	13	Sheung Yuet Road_2 13	724	207	98	2	197	82	32	3	40	1	6	9	7	11	0	12	20
Sheung Yuet Road_3	13	Sheung Yuet Road_3 13	808	230	114	2	201	84	36	4	65	1	5	8	6	9	1	21	22
Sheung Yuet Road_4	13	Sheung Yuet Road_4 13	1048	316	99	3	326	134	49	3	37	1	7	10	7	12	0	15	30
Wang Tung Street_1	13	Wang Tung Street_1 13	65	25	10	0	16	7	4	1	0	0	0	0	0	0	0	0	2
ROAD_G	13	ROAD_G 13	532	182	89	1	125	52	43	5	0	1	3	5	3	5	0	0	18
Lam Fung Street	13	Lam Fung Street 13	296	98	36	1	72	30	13	1	14	1	4	6	4	7	0	0	9
Wang Ching Street_1	13	Wang Ching Street_1 13	484	138	56	1	143	60	30	3	9	1	5	9	6	10	0	0	13
Wang Ching Street_2	13	Wang Ching Street_2 13	454	133	54	1	112	46	30	7	42	0	3	5	3	5	0	0	12
Sheung Yee Road_1	13	Sheung Yee Road_1 13	450	141	51	1	98	41	19	2	55	1	4	6	4	7	0	9	14
Sheung Yee Road_2	13	Sheung Yee Road_2 13	381	132	53	1	58	24	12	1	45	1	6	9	6	10	0	11	13
Wang Kwong Road_1	13	Wang Kwong Road_1 13	509	145	55	1	121	50	21	1	49	1	7	10	7	12	0	13	14
Wang Kwong Road_2	13	Wang Kwong Road_2 13	317	104	36	1	98	41	13	1	7	0	1	1	1	1	0	3	10
Wang Kwong Road_3	13	Wang Kwong Road_3 13	263	84	68	1	58	24	10	2	0	0	2	2	2	3	0	0	8
Kai Fuk Road	13	Kai Fuk Road 13	2609	940	355	5	596	248	238	29	3	3	16	24	16	26	0	24	89
Kwung Tong Bypass	13	Kwung Tong Bypass 13	4064	1391	250	12	1102	459	402	18	24	8	37	57	41	67	0	63	134
ROAD_A	13	ROAD_A 13	3046	1357	306	6	574	238	321	17	0	3	17	26	20	32	0	0	129
ROAD_B	13	ROAD_B 13	38	5	3	0	17	7	4	0	0	0	0	0	0	0	0	0	0
ROAD_C	13	ROAD_C 13	324	148	56	1	60	25	10	1	0	0	2	3	2	3	0	0	14
ROAD_D	13	ROAD_D 13	278	131	49	1	48	20	8	1	0	0	1	2	1	3	0	0	13
ROAD_E	13	ROAD_E 13	28	13	5	0	5	2	1	0	0	0	0	0	0	0	0	0	1
ROAD_F	13	ROAD_F 13	1422	580	168	3	296	122	122	17	3	1	7	11	7	13	0	16	55

Composite Emission Rate, NO2

Road Name	Hour	Average Speed	Traffic Flow (veh/hr)	PC	Taxi	LGV3	LGV4	LGV6	HGV7	HGV8 or HGV9	PLB	PV4	PV5	NFB6	NFB7	NFB8 or NFB9	FBSD	FBDD	MC	g/km-veh	g/mile-veh	Flow Rate	NO2 Emission (g/km)
D3_1	D3_1 13	43	59	0.001	0.002	0.000	0.011	0.033	0.061	0.002	0.000	0.000	0.002	0.006	0.007	0.009	0.000	0.000	0.002	0.138	0.222	59	8
D3_2	D3_2 13	43	34	0.001	0.002	0.000	0.009	0.027	0.061	0.003	0.013	0.000	0.002	0.006	0.009	0.011	0.000	0.000	0.001	0.147	0.237	34	5
D3_3	D3_3 13	43	34	0.001	0.002	0.000	0.009	0.027	0.061	0.003	0.013	0.000	0.002	0.006	0.009	0.011	0.000	0.000	0.001	0.147	0.237	34	5
D3_4	D3_4 13	43	16	0.001	0.002	0.000	0.017	0.049	0.000	0.000	0.027	0.000	0.000	0.000	0.000	0.000	0.000	0.000	0.001	0.096	0.155	16	2
D3_5	D3_5 13	43	34	0.001	0.002	0.000	0.010	0.030	0.047	0.002	0.012	0.000	0.001	0.003	0.004	0.005	0.000	0.000	0.001	0.119	0.192	34	4
D3_6	D3_6 13	43	854	0.001	0.002	0.000	0.011	0.033	0.063	0.002	0.001	0.000	0.002	0.005	0.007	0.009	0.000	0.000	0.002	0.139	0.225	854	119
D3_7	D3_7 13	43	342	0.002	0.003	0.000	0.009	0.025	0.048	0.002	0.000	0.000	0.002	0.006	0.008	0.010	0.000	0.000	0.002	0.118	0.190	342	40
D3_8	D3_8 13	43	236	0.002	0.003	0.000	0.008	0.024	0.046	0.002	0.000	0.000	0.002	0.006	0.008	0.010	0.000	0.000	0.002	0.114	0.184	236	27
D3_9	D3_9 13	43	1706	0.002	0.003	0.000	0.010	0.028	0.053	0.002	0.000	0.000	0.002	0.006	0.007	0.009	0.000	0.000	0.002	0.125	0.201	1706	213
D3_10	D3_10 13	43	82	0.002	0.003	0.000	0.007	0.020	0.033	0.001	0.000	0.000	0.002	0.007	0.009	0.011	0.000	0.000	0.002	0.097	0.157	82	8
D3_11	D3_11 13	43	1714	0.002	0.003	0.000	0.010	0.028	0.053	0.002	0.000	0.000	0.002	0.006	0.007	0.010	0.000	0.000	0.002	0.125	0.202	1714	214
D3_12	D3_12 13	43	128	0.002	0.003	0.000	0.008	0.023	0.044	0.002	0.000	0.000	0.002	0.006	0.008	0.011	0.000	0.000	0.002	0.110	0.178	128	14
D3_13	D3_13 13	43	1698	0.002	0.003	0.000	0.010	0.028	0.054	0.002	0.000	0.000	0.002	0.006	0.008	0.010	0.000	0.000	0.002	0.127	0.204	1698	215
D3_14	D3_14 13	43	1651	0.002	0.003	0.000	0.008	0.023	0.035	0.001	0.000	0.000	0.002	0.006	0.007	0.010	0.000	0.000	0.002	0.098	0.159	1651	163
D3_15	D3_15 13	43	1648	0.002	0.003	0.000	0.008	0.023	0.035	0.001	0.000	0.000	0.002	0.006	0.008	0.010	0.000	0.000	0.002	0.099	0.160	1648	163
D3_16	D3_16 13	43	856	0.002	0.004	0.000	0.008	0.022	0.027	0.001	0.000	0.000	0.002	0.005	0.007	0.009	0.000	0.000	0.002	0.088	0.142	856	76
D4_1	D4_1 13	43	1452	0.002	0.002	0.000	0.010	0.030	0.059	0.003	0.001	0.000	0.002	0.006	0.008	0.010	0.000	0.000	0.002	0.134	0.216	1452	194
D4_2	D4_2 13	43	1461	0.002	0.002	0.000	0.010	0.030	0.058	0.003	0.001	0.000	0.002	0.006	0.008	0.010	0.000	0.000	0.002	0.133	0.214	1461	194
D4_3	D4_3 13	43	1461	0.002	0.002	0.000	0.010	0.030	0.058	0.003	0.001	0.000	0.002	0.006	0.008	0.010	0.000	0.000	0.002	0.133	0.214	1461	194
SCR_WB	SCR_WB 13	43	595	0.002	0.002	0.000	0.011	0.032	0.055	0.003	0.000	0.000	0.002	0.006	0.009	0.011	0.000	0.000	0.002	0.137	0.220	595	81
SCR_EB	SCR_EB 13	43	599	0.001	0.002	0.000	0.012	0.033	0.059	0.004	0.000	0.000	0.002	0.006	0.008	0.010	0.000	0.000	0.002	0.140	0.226	599	84
CYS_1	CYS_1 13	43	1495	0.002	0.002	0.000	0.011	0.032	0.039	0.002	0.001	0.000	0.001	0.004	0.006	0.007	0.000	0.000	0.002	0.109	0.176	1495	163
CYS_2	CYS_2 13	43	369	0.002	0.002	0.000	0.013	0.038	0.025	0.001	0.000	0.000	0.001	0.003	0.004	0.006	0.000	0.000	0.002	0.098	0.158	369	36
CYS_3	CYS_3 13	43	1294	0.002	0.002	0.000	0.011	0.033	0.040	0.002	0.001	0.000	0.002	0.004	0.006	0.007	0.000	0.000	0.002	0.112	0.180	1294	145
T2	T2 13	75	1860	0.000	0.000	0.000	0.009	0.019	0.053	0.001	0.000	0.000	0.000	0.001	0.002	0.001	0.000	0.000	0.001	0.089	0.144	1860	166
Sunken Rd	Sunken Rd 13	43	787	0.001	0.002	0.000	0.012	0.033	0.063	0.003	0.000	0.000	0.002	0.005	0.007	0.009	0.000	0.000	0.002	0.140	0.226	787	110
Sheung Yeut Road_1	Sheung Yeut Road_1 13	43	685	0.001	0.002	0.000	0.017	0.048	0.031	0.002	0.007	0.000	0.002	0.007	0.009	0.011	0.000	0.005	0.001	0.143	0.231	685	98
Sheung Yuet Road_2	Sheung Yuet Road_2 13	43	724	0.001	0.002	0.000	0.017	0.050	0.035	0.003	0.005	0.000	0.002	0.005	0.007	0.009	0.000	0.004	0.001	0.142	0.229	724	103
Sheung Yuet Road_3	Sheung Yuet Road_3 13	43	808	0.001	0.002	0.000	0.016	0.046	0.035	0.004	0.008	0.000	0.001	0.004	0.006	0.007	0.000	0.006	0.001	0.137	0.221	808	111
Sheung Yuet Road_4	Sheung Yuet Road_4 13	43	1048	0.001	0.001	0.000	0.020	0.057	0.037	0.002	0.004	0.000	0.002	0.004	0.005	0.007	0.000	0.003	0.001	0.144	0.232	1048	151
Wang Tung Street_1	Wang Tung Street_1 13	43	65	0.001	0.002	0.000	0.016	0.045	0.050	0.007	0.000	0.000	0.000	0.001	0.002	0.002	0.000	0.000	0.002	0.128	0.206	65	8
ROAD_G	ROAD_G 13	43	532	0.001	0.002	0.000	0.015	0.043	0.064	0.006	0.000	0.000	0.001	0.004	0.005	0.006	0.000	0.000	0.001	0.150	0.242	532	80
Lam Fung Street	Lam Fung Street 13	43	296	0.001	0.002	0.000	0.016	0.045	0.035	0.003	0.005	0.000	0.003	0.009	0.012	0.015	0.000	0.000	0.001	0.146	0.236	296	43
Wang Ching Street_1	Wang Ching Street_1 13	43	484	0.001	0.002	0.000	0.019	0.055	0.049	0.004	0.002	0.000	0.003	0.008	0.011	0.013	0.000	0.000	0.001	0.167	0.269	484	81
Wang Ching Street_2	Wang Ching Street_2 13	43	454	0.001	0.002	0.000	0.016	0.045	0.052	0.010	0.009	0.000	0.002	0.004	0.006	0.007	0.000	0.000	0.001	0.155	0.250	454	70
Sheung Yee Road_1	Sheung Yee Road_1 13	43	450	0.001	0.002	0.000	0.014	0.040	0.033	0.003	0.012	0.000	0.002	0.005	0.007	0.009	0.000	0.004	0.001	0.134	0.216	450	60
Sheung Yee Road_2	Sheung Yee Road_2 13	43	381	0.001	0.002	0.000	0.010	0.028	0.025	0.002	0.012	0.000	0.004	0.010	0.013	0.017	0.000	0.006	0.001	0.131	0.212	381	50
Wang Kwong Road_1	Wang Kwong Road_1 13	43	509	0.001	0.002	0.000	0.015	0.044	0.032	0.002	0.009	0.000	0.003	0.009	0.012	0.015	0.000	0.006	0.001	0.151	0.244	509	77
Wang Kwong Road_2	Wang Kwong Road_2 13	43	317	0.001	0.002	0.000	0.020	0.057	0.033	0.001	0.002	0.000	0.000	0.001	0.002	0.002	0.000	0.002	0.001	0.125	0.201	317	40
Wang Kwong Road_3	Wang Kwong Road_3 13	43	263	0.001	0.004	0.000	0.014	0.040	0.031	0.005	0.000	0.000	0.001	0.004	0.006	0.007	0.000	0.000	0.001	0.114	0.184	263	30
Kai Fuk Road	Kai Fuk Road 13	59	2609	0.000	0.001	0.000	0.012	0.025	0.040	0.003	0.000	0.000	0.001	0.002	0.003	0.002	0.000	0.001	0.000	0.091	0.147	2609	238
Kwung Tong Bypass	Kwung Tong Bypass 13	59	4064	0.000	0.001	0.000	0.014	0.029	0.043	0.001	0.000	0.000	0.001	0.004	0.005	0.004	0.000	0.002	0.000	0.105	0.170	4064	428
ROAD_A	ROAD_A 13	75	3046	0.000	0.001	0.000	0.009	0.018	0.045	0.001	0.000	0.000	0.001	0.002	0.003	0.002	0.000	0.000	0.001	0.084	0.136	3046	257
ROAD_B	ROAD_B 13	43	38	0.000	0.001	0.000	0.029	0.085	0.074	0.006	0.000	0.000	0.001	0.003	0.004	0.005	0.000	0.000	0.001	0.209	0.338	38	8
ROAD_C	ROAD_C 13	43	324	0.002	0.002	0.000	0.012	0.034	0.025	0.002	0.000	0.000	0.001	0.003	0.004	0.006	0.000	0.000	0.002	0.093	0.150	324	30
ROAD_D	ROAD_D 13	43	278	0.002	0.003	0.000	0.011	0.032	0.023	0.002	0.000	0.000	0.001	0.003	0.004	0.006	0.000	0.000	0.002	0.089	0.143	278	25
ROAD_E	ROAD_E 13	43	28	0.002	0.003	0.000	0.011	0.032	0.023	0.002	0.000	0.000	0.001	0.003	0.004	0.006	0.000	0.000	0.002	0.089	0.143	28	2
ROAD_F	ROAD_F 13	59	1422	0.000	0.001	0.000	0.011	0.022	0.037	0.003	0.000	0.000	0.001	0.002	0.003	0.002	0.000	0.002	0.000	0.085	0.137	1422	121
																						Total NO2 Emission	4754

Year 2026 1400 to 1500 hour Traffic Data

	Road Name			Traffic Flow (veh/hr)	PC	Taxi	LGV4	LGV5	LGV6	HGV7	HGV8 / HGV9	PLB	PV4	PV5	NFB6	NFB7	NFB8 / NFB9	FBSD	FBDD	MC
	D3_1	14	D3_1 14	66	26	11	0	12	5	6	0	0	0	0	1	0	1	0	0	2
	D3_2	14	D3_2 14	37	12	6	0	6	2	3	0	5	0	0	0	0	1	0	0	1
	D3_3	14	D3_3 14	37	12	6	0	6	2	3	0	5	0	0	0	0	1	0	0	1
	D3_4	14	D3_4 14	18	3	3	0	5	2	0	0	5	0	0	0	0	0	0	0	0
	D3_5	14	D3_5 14	38	14	5	0	7	3	2	0	5	0	0	0	0	0	0	0	1
	D3_6	14	D3_6 14	952	369	160	2	181	75	80	4	9	1	6	10	7	11	0	0	35
	D3_7	14	D3_7 14	378	167	73	1	56	23	25	1	0	1	3	4	3	5	0	0	16
	D3_8	14	D3_8 14	261	118	51	0	37	15	16	1	0	0	2	3	2	4	0	0	11
	D3_9	14	D3_9 14	1891	802	345	4	312	129	135	7	9	3	13	20	14	23	0	0	76
	D3_10	14	D3_10 14	91	44	19	0	11	4	4	0	0	0	1	1	1	1	0	0	4
	D3_11	14	D3_11 14	1899	806	345	4	314	129	137	7	9	3	12	20	14	24	0	0	77
	D3_12	14	D3_12 14	142	65	28	0	19	8	8	0	0	0	1	2	1	2	0	0	6
	D3_13	14	D3_13 14	1881	791	344	4	310	128	137	7	8	3	13	21	15	24	0	0	75
	D3_14	14	D3_14 14	1818	850	381	3	242	101	86	4	0	3	12	19	14	22	0	0	82
	D3_15	14	D3_15 14	1818	849	382	3	242	100	87	4	0	3	13	20	14	23	0	0	81
	D3_16	14	D3_16 14	944	411	248	1	121	50	35	1	0	1	7	10	7	12	0	0	39
	D4_1	14	D4_1 14	1613	695	244	3	280	116	127	7	9	2	11	18	12	21	0	0	66
	D4_2	14	D4_2 14	1622	701	246	3	281	117	127	7	9	2	11	18	12	20	0	0	67
	D4_3	14	D4_3 14	1622	701	246	3	281	117	127	7	9	2	11	18	12	20	0	0	67
	SCR_WB	14	SCR_WB 14	662	269	107	1	125	52	50	3	0	1	5	8	6	9	0	0	26
	SCR_EB	14	SCR_EB 14	666	262	112	1	129	53	53	5	0	1	5	7	5	9	0	0	25
	CYS_1	14	CYS_1 14	1663	750	250	3	311	129	86	5	9	2	8	13	9	16	0	0	71
	CYS_2	14	CYS_2 14	412	172	69	1	91	38	14	1	0	0	2	2	2	3	0	0	16
	CYS_3	14	CYS_3 14	1441	651	204	3	272	113	79	4	9	1	7	12	9	14	0	0	62
	T2	14	T2 14	2096	959	114	4	431	179	271	13	0	2	6	8	6	10	0	0	91
	Sunken Rd	14	Sunken Rd 14	877	343	149	2	169	70	75	4	0	1	6	9	6	11	0	0	33
	Sheung Yeut Road_1	14	Sheung Yeut Road_1 14	769	198	111	2	213	88	32	2	54	1	6	10	7	11	0	15	19
	Sheung Yuet Road_2	14	Sheung Yuet Road_2 14	815	226	107	2	233	97	38	4	43	1	5	8	6	10	0	13	22
	Sheung Yuet Road_3	14	Sheung Yuet Road_3 14	905	251	125	3	239	99	42	5	69	1	5	7	5	9	0	22	24
	Sheung Yuet Road_4	14	Sheung Yuet Road_4 14	1185	344	108	4	387	160	58	3	40	1	6	9	7	11	0	17	33
	Wang Tung Street_1	14	Wang Tung Street_1 14	73	27	10	0	19	8	5	1	0	0	0	0	0	0	0	0	3
	ROAD_G	14	ROAD_G 14	598	198	97	2	149	62	51	5	0	1	2	4	3	5	0	0	19
	Lam Fung Street	14	Lam Fung Street 14	330	106	39	1	86	36	15	1	15	1	4	6	4	7	0	0	10
	Wang Ching Street_1	14	Wang Ching Street_1 14	544	150	60	2	170	71	35	4	9	1	5	8	5	9	0	0	14
	Wang Ching Street_2	14	Wang Ching Street_2 14	507	144	59	1	132	55	35	8	44	1	3	4	3	5	0	0	14
	Sheung Yee Road_1	14	Sheung Yee Road_1 14	500	154	56	1	116	48	22	2	59	1	4	5	4	6	0	10	15
	Sheung Yee Road_2	14	Sheung Yee Road_2 14	417	144	58	1	69	29	15	1	48	1	5	8	5	9	0	11	14
	Wang Kwong Road_1	14	Wang Kwong Road_1 14	569	159	60	1	144	60	25	1	53	1	6	9	7	11	0	14	15
	Wang Kwong Road_2	14	Wang Kwong Road_2 14	359	114	40	1	116	48	16	1	8	0	0	1	0	1	0	3	11
	Wang Kwong Road_3	14	Wang Kwong Road_3 14	294	91	74	1	69	29	12	2	0	0	1	2	1	3	0	0	9
	Kai Fuk Road	14	Kai Fuk Road 14	2933	1026	385	6	708	294	282	35	3	3	12	21	15	24	0	24	97
	Kwung Tong Bypass	14	Kwung Tong Bypass 14	4572	1516	272	14	1310	543	476	21	27	5	32	50	37	60	0	66	144
	ROAD_A	14	ROAD_A 14	3414	1479	333	7	681	282	381	19	0	3	15	26	17	29	0	0	142
	ROAD_B	14	ROAD_B 14	44	6	3	0	21	9	4	0	0	0	0	0	0	0	0	0	1
	ROAD_C	14	ROAD_C 14	360	161	61	1	71	30	12	1	0	0	1	2	1	3	0	0	15
	ROAD_D	14	ROAD_D 14	309	143	54	1	57	24	10	1	0	0	1	2	1	2	0	0	14
	ROAD_E	14	ROAD_E 14	31	14	5	0	6	2	1	0	0	0	0	0	0	0	0	0	1
	ROAD_F	14	ROAD_F 14	1593	632	182	3	351	145	145	19	3	2	6	10	6	11	0	16	61

Composite Emission Rate, NO2

	Road Name	Hour	Average Speed	Traffic Flow (veh/hr)	PC	Taxi	LGV3	LGV4	LGV6	HGV7	HGV8 or HGV9	PLB	PV4	PV5	NFB6	NFB7	NFB8 or NFB9	FBSD	FBDD	MC	g/km-veh	g/mile-veh	Flow Rate	NO2 Emission (g/km)
	D3_1	D3_1 14	42	66	0.001	0.002	0.000	0.012	0.035	0.067	0.003	0.000	0.000	0.002	0.004	0.006	0.008	0.000	0.000	0.002	0.142	0.229	66	9
	D3_2	D3_2 14	42	37	0.001	0.002	0.000	0.010	0.029	0.066	0.003	0.012	0.000	0.002	0.006	0.008	0.009	0.000	0.000	0.001	0.150	0.242	37	6
	D3_3	D3_3 14	42	37	0.001	0.002	0.000	0.010	0.029	0.066	0.003	0.012	0.000	0.002	0.006	0.008	0.009	0.000	0.000	0.001	0.150	0.242	37	6
	D3_4	D3_4 14	42	18	0.001	0.002	0.000	0.018	0.052	0.000	0.000	0.026	0.000	0.000	0.000	0.000	0.000	0.000	0.000	0.001	0.100	0.162	18	2
	D3_5	D3_5 14	42	38	0.001	0.002	0.000	0.011	0.032	0.050	0.002	0.012	0.000	0.001	0.003	0.003	0.004	0.000	0.000	0.001	0.124	0.200	38	5
	D3_6	D3_6 14	42	952	0.001	0.002	0.000	0.012	0.035	0.068	0.003	0.001	0.000	0.002	0.004	0.006	0.007	0.000	0.000	0.002	0.144	0.232	952	137
	D3_7	D3_7 14	42	378	0.002	0.003	0.000	0.010	0.027	0.052	0.002	0.000	0.000	0.002	0.005	0.007	0.008	0.000	0.000	0.002	0.120	0.194	378	45
	D3_8	D3_8 14	42	261	0.002	0.003	0.000	0.009	0.026	0.050	0.002	0.000	0.000	0.002	0.005	0.007	0.008	0.000	0.000	0.002	0.116	0.187	261	30
	D3_9	D3_9 14	42	1891	0.002	0.003	0.000	0.011	0.030	0.057	0.002	0.000	0.000	0.002	0.005	0.006	0.008	0.000	0.000	0.002	0.127	0.206	1891	241
	D3_10	D3_10 14	42	91	0.002	0.003	0.000	0.008	0.022	0.036	0.001	0.000	0.000	0.002	0.005	0.008	0.009	0.000	0.000	0.002	0.098	0.158	91	9
	D3_11	D3_11 14	42	1899	0.002	0.003	0.000	0.011	0.030	0.058	0.002	0.000	0.000	0.002	0.005	0.006	0.008	0.000	0.000	0.002	0.128	0.206	1899	243
	D3_12	D3_12 14	42	142	0.002	0.003	0.000	0.009	0.025	0.048	0.002	0.000	0.000	0.002	0.005	0.007	0.009	0.000	0.000	0.002	0.113	0.181	142	16
	D3_13	D3_13 14	42	1881	0.002	0.003	0.000	0.011	0.030	0.058	0.002	0.000	0.000	0.002	0.005	0.007	0.008	0.000	0.000	0.002	0.130	0.209	1881	244
	D3_14	D3_14 14	42	1818	0.002	0.003	0.000	0.009	0.025	0.038	0.001	0.000	0.000	0.002	0.005	0.006	0.008	0.000	0.000	0.002	0.100	0.161	1818	181
	D3_15	D3_15 14	42	1818	0.002	0.003	0.000	0.009	0.025	0.038	0.001	0.000	0.000	0.002	0.005	0.006	0.008	0.000	0.000	0.002	0.100	0.162	1818	182
	D3_16	D3_16 14	42	944	0.002	0.004	0.000	0.008	0.024	0.030	0.001	0.000	0.000	0.002	0.005	0.006	0.008	0.000	0.000	0.002	0.090	0.145	944	85
	D4_1	D4_1 14	42	1613	0.002	0.002	0.000	0.011	0.032	0.063	0.003	0.001	0.000	0.002	0.005	0.006	0.008	0.000	0.000	0.002	0.137	0.221	1613	221
	D4_2	D4_2 14	42	1622	0.002	0.002	0.000	0.011	0.032	0.063	0.003	0.001	0.000	0.002	0.005	0.006	0.008	0.000	0.000	0.002	0.136	0.220	1622	221
	D4_3	D4_3 14	42	1622	0.002	0.002	0.000	0.011	0.032	0.063	0.003	0.001	0.000	0.002	0.005	0.006	0.008	0.000	0.000	0.002	0.136	0.220	1622	221
	SCR_WB	SCR_WB 14	42	662	0.001	0.002	0.000	0.012	0.035	0.060	0.003	0.000	0.000	0.002	0.005	0.008	0.009	0.000	0.000	0.002	0.139	0.224	662	92
	SCR_EB	SCR_EB 14	42	666	0.001	0.002	0.000	0.013	0.036	0.064	0.005	0.000	0.000	0.002	0.005	0.007	0.008	0.000	0.000	0.002	0.144	0.232	666	96
	CYS_1	CYS_1 14	42	1663	0.002	0.002	0.000	0.012	0.035	0.041	0.002	0.001	0.000	0.001	0.003	0.005	0.006	0.000	0.000	0.002	0.112	0.180	1663	186
	CYS_2	CYS_2 14	42	412	0.002	0.002	0.000	0.014	0.041	0.027	0.002	0.000	0.000	0.001	0.003	0.003	0.004	0.000	0.000	0.002	0.101	0.163	412	42
	CYS_3	CYS_3 14	42	1441	0.002	0.002	0.000	0.012	0.035	0.044	0.002	0.001	0.000	0.001	0.004	0.005	0.006	0.000	0.000	0.002	0.115	0.186	1441	166
	T2	T2 14	75	2096	0.000	0.000	0.000	0.010	0.020	0.055	0.002	0.000	0.000	0.000	0.001	0.001	0.001	0.000	0.000	0.001	0.092	0.149	2096	194
	Sunken Rd	Sunken Rd 14	42	877	0.001	0.002	0.000	0.012	0.036	0.068	0.003	0.000	0.000	0.002	0.004	0.006	0.008	0.000	0.000	0.002	0.144	0.232	877	126
	Sheung Yeut Road_1	Sheung Yeut Road_1 14	42	769	0.001	0.002	0.000	0.018	0.051	0.033	0.002	0.007	0.000	0.002	0.005	0.008	0.009	0.000	0.004	0.001	0.144	0.232	769	111
	Sheung Yuet Road_2	Sheung Yuet Road_2 14	42	815	0.001	0.002	0.000	0.019	0.053	0.037	0.003	0.005	0.000	0.002	0.004	0.006	0.008	0.000	0.004	0.001	0.144	0.233	815	118
	Sheung Yuet Road_3	Sheung Yuet Road_3 14	42	905	0.001	0.002	0.000	0.017	0.049	0.037	0.004	0.008	0.000	0.001	0.003	0.005	0.006	0.000	0.005	0.001	0.140	0.226	905	127
	Sheung Yuet Road_4	Sheung Yuet Road_4 14	42	1185	0.001	0.001	0.000	0.021	0.060	0.039	0.002	0.003	0.000	0.001	0.003	0.005	0.006	0.000	0.003	0.001	0.148	0.238	1185	175
	Wang Tung Street_1	Wang Tung Street_1 14	42	73	0.001	0.002	0.000	0.017	0.048	0.053	0.007	0.000	0.000	0.000	0.001	0.001	0.001	0.000	0.000	0.001	0.133	0.214	73	10
	ROAD_G	ROAD_G 14	42	598	0.001	0.002	0.000	0.016	0.046	0.068	0.006	0.000	0.000	0.001	0.003	0.004	0.005	0.000	0.000	0.001	0.155	0.250	598	93
	Lam Fung Street	Lam Fung Street 14	42	330	0.001	0.002	0.000	0.017	0.048	0.038	0.003	0.004	0.000	0.003	0.007	0.010	0.013	0.000	0.000	0.001	0.147	0.237	330	48
	Wang Ching Street_1	Wang Ching Street_1 14	42	544	0.001	0.002	0.000	0.020	0.058	0.052	0.005	0.002	0.000	0.002	0.006	0.008	0.011	0.000	0.000	0.001	0.168	0.271	544	92
	Wang Ching Street_2	Wang Ching Street_2 14	42	507	0.001	0.002	0.000	0.017	0.048	0.055	0.010	0.009	0.000	0.001	0.003	0.005	0.006	0.000	0.000	0.001	0.159	0.257	507	81
	Sheung Yee Road_1	Sheung Yee Road_1 14	42	500	0.001	0.002	0.000	0.015	0.043	0.035	0.003	0.012	0.000	0.002	0.004	0.006	0.008	0.000	0.004	0.001	0.136	0.219	500	68
	Sheung Yee Road_2	Sheung Yee Road_2 14	42	417	0.001	0.002	0.000	0.011	0.031	0.028	0.002	0.011	0.000	0.003	0.008	0.011	0.014	0.000	0.006	0.001	0.130	0.210	417	54
	Wang Kwong Road_1	Wang Kwong Road_1 14	42	569	0.001	0.002	0.000	0.016	0.047	0.035	0.002	0.009	0.000	0.003	0.007	0.010	0.012	0.000	0.006	0.001	0.151	0.243	569	86
	Wang Kwong Road_2	Wang Kwong Road_2 14	42	359	0.001	0.002	0.000	0.021	0.060	0.035	0.001	0.002	0.000	0.000	0.001	0.001	0.001	0.000	0.002	0.001	0.129	0.208	359	46
	Wang Kwong Road_3	Wang Kwong Road_3 14	42	294	0.001	0.004	0.000	0.015	0.043	0.033	0.005	0.000	0.000	0.001	0.003	0.004	0.006	0.000	0.000	0.001	0.117	0.188	294	34
	Kai Fuk Road	Kai Fuk Road 14	56	2933	0.000	0.001	0.000	0.013	0.027	0.043	0.004	0.000	0.000	0.001	0.002	0.003	0.002	0.000	0.001	0.000	0.097	0.156	2933	284
	Kwung Tong Bypass	Kwung Tong Bypass 14	56	4572	0.000	0.001	0.000	0.015	0.032	0.047	0.001	0.000	0.000	0.001	0.003	0.004	0.003	0.000	0.002	0.000	0.110	0.178	4572	504
	ROAD_A	ROAD_A 14	75	3414	0.000	0.001	0.000	0.010	0.019	0.048	0.001	0.000	0.000	0.001	0.002	0.002	0.002	0.000	0.000	0.001	0.087	0.140	3414	296
	ROAD_B	ROAD_B 14	42	44	0.000	0.001	0.000	0.031	0.087	0.077	0.006	0.000	0.000	0.001	0.002	0.003	0.004	0.000	0.000	0.000	0.213	0.344	44	9
	ROAD_C	ROAD_C 14	42	360	0.002	0.002	0.000	0.013	0.037	0.026	0.002	0.000	0.000	0.001	0.003	0.003	0.004	0.000	0.000	0.002	0.095	0.154	360	34
	ROAD_D	ROAD_D 14	42	309	0.002	0.002	0.000	0.012	0.034	0.025	0.002	0.000	0.000	0.001	0.003	0.003	0.004	0.000	0.000	0.002	0.091	0.146	309	28
	ROAD_E	ROAD_E 14	42	31	0.002	0.002	0.000	0.012	0.034	0.025	0.002	0.000	0.000	0.001	0.003	0.003	0.004	0.000	0.000	0.002	0.091	0.146	31	3
	ROAD_F	ROAD_F 14	56	1593	0.000	0.001	0.000	0.012	0.024	0.041	0.004	0.000	0.000	0.001	0.002	0.002	0.002	0.000	0.001	0.000	0.090	0.145	1593	144
																							Total NO2 Emission	5448

Year 2026 1500 to 1600 hour Traffic Data

	Road Name			Traffic Flow (veh/hr)	PC	Taxi	LGV4	LGV5	LGV6	HGV7	HGV8 / HGV9	PLB	PV4	PV5	NFB6	NFB7	NFB8 / NFB9	FBSD	FBDD	MC
	D3_1	15	D3_1 15	70	28	12	0	12	5	5	0	0	0	1	1	1	2	0	0	3
	D3_2	15	D3_2 15	40	13	7	0	6	2	3	0	4	0	1	1	1	1	0	0	1
	D3_3	15	D3_3 15	40	13	7	0	6	2	3	0	4	0	1	1	1	1	0	0	1
	D3_4	15	D3_4 15	17	3	3	0	5	2	0	0	4	0	0	0	0	0	0	0	0
	D3_5	15	D3_5 15	39	15	6	0	6	3	2	0	4	0	0	0	0	1	0	0	1
	D3_6	15	D3_6 15	1015	401	174	2	170	71	75	4	9	3	13	19	14	23	0	0	39
	D3_7	15	D3_7 15	410	182	79	0	53	22	23	1	0	1	6	9	6	10	0	0	17
	D3_8	15	D3_8 15	283	128	55	0	34	14	15	1	0	1	4	6	4	7	0	0	12
	D3_9	15	D3_9 15	2034	870	372	3	293	122	127	6	8	5	26	41	30	48	0	0	82
	D3_10	15	D3_10 15	99	47	21	0	10	4	4	0	0	0	1	2	2	3	0	0	5
	D3_11	15	D3_11 15	2042	874	375	3	294	121	128	7	8	5	26	41	29	48	0	0	84
	D3_12	15	D3_12 15	154	71	31	0	18	7	8	0	0	0	2	3	2	4	0	0	7
	D3_13	15	D3_13 15	2025	859	373	3	291	120	128	7	9	6	26	41	29	49	0	0	82
	D3_14	15	D3_14 15	1979	923	413	2	228	95	82	4	0	5	26	39	28	46	0	0	88
	D3_15	15	D3_15 15	1976	921	415	2	227	95	81	4	0	5	25	40	28	46	0	0	88
	D3_16	15	D3_16 15	1027	446	268	2	115	48	33	1	0	3	12	19	13	23	0	0	43
	D4_1	15	D4_1 15	1732	754	265	3	263	108	120	6	9	4	23	36	26	42	0	0	72
	D4_2	15	D4_2 15	1743	761	267	3	264	109	119	6	9	4	24	37	26	43	0	0	72
	D4_3	15	D4_3 15	1743	761	267	3	264	109	119	6	9	4	24	37	26	43	0	0	72
	SCR_WB	15	SCR_WB 15	712	291	116	1	117	48	47	3	0	2	11	16	11	19	0	0	28
	SCR_EB	15	SCR_EB 15	714	284	121	1	121	50	50	4	0	2	9	15	11	18	0	0	27
	CYS_1	15	CYS_1 15	1769	813	272	4	292	120	81	4	9	4	17	27	19	31	0	0	78
	CYS_2	15	CYS_2 15	434	187	75	1	86	35	13	1	0	0	3	5	3	6	0	0	18
	CYS_3	15	CYS_3 15	1535	706	221	2	256	106	74	5	8	3	15	25	17	29	0	0	68
	T2	15	T2 15	2170	1038	124	4	404	168	256	12	0	2	11	18	13	21	0	0	99
	Sunken Rd	15	Sunken Rd 15	935	372	162	2	158	65	70	3	0	2	12	18	13	21	0	0	36
	Sheung Yeut Road_1	15	Sheung Yeut Road_1 15	804	213	119	2	199	82	30	2	49	2	12	20	14	23	0	14	21
	Sheung Yuet Road_2	15	Sheung Yuet Road_2 15	847	244	115	2	219	91	36	4	40	2	11	17	12	20	0	12	23
	Sheung Yuet Road_3	15	Sheung Yuet Road_3 15	937	272	135	2	224	93	40	5	65	2	9	15	10	17	0	21	26
	Sheung Yuet Road_4	15	Sheung Yuet Road_4 15	1222	373	117	4	363	150	55	3	37	2	12	19	13	22	0	16	35
	Wang Tung Street_1	15	Wang Tung Street_1 15	75	29	11	0	18	7	5	1	0	0	0	0	0	0	0	0	3
	ROAD_G	15	ROAD_G 15	625	215	105	1	140	58	48	5	0	1	6	9	6	10	0	0	21
	Lam Fung Street	15	Lam Fung Street 15	354	115	42	1	80	33	15	1	14	1	7	11	8	13	0	0	11
	Wang Ching Street_1	15	Wang Ching Street_1 15	577	164	66	2	160	66	33	3	9	2	10	16	12	18	0	0	16
	Wang Ching Street_2	15	Wang Ching Street_2 15	536	159	66	1	127	53	34	8	44	1	5	8	6	10	0	0	15
	Sheung Yee Road_1	15	Sheung Yee Road_1 15	524	167	60	1	109	45	21	2	55	1	7	10	7	12	0	9	16
	Sheung Yee Road_2	15	Sheung Yee Road_2 15	455	156	62	0	65	27	14	1	45	2	10	16	11	19	0	11	15
	Wang Kwong Road_1	15	Wang Kwong Road_1 15	601	172	65	2	134	56	23	1	49	2	12	19	14	23	0	14	16
	Wang Kwong Road_2	15	Wang Kwong Road_2 15	365	123	43	1	109	45	15	1	7	0	1	1	1	2	0	3	12
	Wang Kwong Road_3	15	Wang Kwong Road_3 15	311	100	80	1	65	27	12	2	0	1	3	5	3	5	0	0	9
	Kai Fuk Road	15	Kai Fuk Road 15	3072	1115	420	6	665	276	266	34	3	6	28	43	31	49	0	25	107
	Kwung Tong Bypass	15	Kwung Tong Bypass 15	4788	1645	297	12	1231	510	448	19	24	14	67	103	74	122	0	65	158
	ROAD_A	15	ROAD_A 15	3586	1604	361	7	640	264	357	20	0	7	30	50	34	57	0	0	154
	ROAD_B	15	ROAD_B 15	44	6	3	0	20	8	4	0	0	0	0	0	0	1	0	0	1
	ROAD_C	15	ROAD_C 15	383	175	66	1	67	28	11	1	0	1	3	5	3	5	0	0	17
	ROAD_D	15	ROAD_D 15	328	154	58	1	53	22	9	1	0	1	3	4	3	5	0	0	15
	ROAD_E	15	ROAD_E 15	33	16	6	0	5	2	1	0	0	0	0	0	0	0	0	0	1
	ROAD_F	15	ROAD_F 15	1664	686	198	3	330	137	137	18	2	3	13	20	13	23	0	15	65

Composite Emission Rate, NO2

	Road Name	Hour	Average Speed	Traffic Flow (veh/hr)	PC	Taxi	LGV3	LGV4	LGV6	HGV7	HGV8 or HGV9	PLB	PV4	PV5	NFB6	NFB7	NFB8 or NFB9	FBSD	FBDD	MC	g/km-veh	g/mile-veh	Flow Rate	NO2 Emission (g/km)
	D3_1	D3_1 15	41	70	0.001	0.003	0.000	0.011	0.031	0.059	0.002	0.000	0.000	0.003	0.009	0.012	0.015	0.000	0.000	0.002	0.147	0.238	70	10
	D3_2	D3_2 15	42	40	0.001	0.002	0.000	0.009	0.026	0.058	0.003	0.011	0.000	0.004	0.010	0.014	0.018	0.000	0.000	0.001	0.158	0.255	40	6
	D3_3	D3_3 15	42	40	0.001	0.002	0.000	0.009	0.026	0.058	0.003	0.011	0.000	0.004	0.010	0.014	0.018	0.000	0.000	0.001	0.158	0.255	40	6
	D3_4	D3_4 15	42	17	0.001	0.003	0.000	0.017	0.050	0.000	0.000	0.024	0.000	0.000	0.000	0.000	0.000	0.000	0.000	0.001	0.096	0.154	17	2
	D3_5	D3_5 15	42	39	0.001	0.002	0.000	0.010	0.029	0.046	0.002	0.011	0.000	0.002	0.005	0.007	0.008	0.000	0.000	0.002	0.124	0.200	39	5
	D3_6	D3_6 15	41	1015	0.001	0.002	0.000	0.011	0.032	0.060	0.002	0.001	0.000	0.003	0.008	0.012	0.014	0.000	0.000	0.002	0.149	0.240	1015	151
	D3_7	D3_7 15	41	410	0.002	0.003	0.000	0.008	0.024	0.046	0.002	0.000	0.000	0.003	0.010	0.013	0.016	0.000	0.000	0.002	0.129	0.209	410	53
	D3_8	D3_8 15	41	283	0.002	0.003	0.000	0.008	0.023	0.044	0.002	0.000	0.000	0.003	0.010	0.013	0.016	0.000	0.000	0.002	0.125	0.202	283	35
	D3_9	D3_9 15	41	2034	0.002	0.003	0.000	0.010	0.027	0.050	0.002	0.000	0.000	0.003	0.009	0.012	0.015	0.000	0.000	0.002	0.135	0.218	2034	275
	D3_10	D3_10 15	42	99	0.002	0.003	0.000	0.007	0.019	0.030	0.001	0.000	0.000	0.004	0.010	0.014	0.017	0.000	0.000	0.002	0.108	0.175	99	11
	D3_11	D3_11 15	41	2042	0.002	0.003	0.000	0.009	0.027	0.050	0.002	0.000	0.000	0.003	0.009	0.012	0.015	0.000	0.000	0.002	0.135	0.217	2042	275
	D3_12	D3_12 15	41	154	0.002	0.003	0.000	0.008	0.022	0.041	0.002	0.000	0.000	0.004	0.010	0.014	0.017	0.000	0.000	0.002	0.122	0.197	154	19
	D3_13	D3_13 15	41	2025	0.002	0.003	0.000	0.009	0.027	0.051	0.002	0.000	0.000	0.003	0.009	0.012	0.015	0.000	0.000	0.002	0.136	0.219	2025	275
	D3_14	D3_14 15	42	1979	0.002	0.003	0.000	0.007	0.021	0.033	0.001	0.000	0.000	0.003	0.008	0.012	0.015	0.000	0.000	0.002	0.108	0.175	1979	214
	D3_15	D3_15 15	42	1976	0.002	0.003	0.000	0.007	0.021	0.033	0.001	0.000	0.000	0.003	0.009	0.012	0.015	0.000	0.000	0.002	0.108	0.174	1976	213
	D3_16	D3_16 15	42	1027	0.002	0.004	0.000	0.007	0.021	0.026	0.001	0.000	0.000	0.003	0.008	0.011	0.014	0.000	0.000	0.002	0.098	0.158	1027	101
	D4_1	D4_1 15	41	1732	0.002	0.002	0.000	0.010	0.028	0.056	0.002	0.001	0.000	0.003	0.009	0.013	0.016	0.000	0.000	0.002	0.144	0.232	1732	249
	D4_2	D4_2 15	41	1743	0.002	0.002	0.000	0.010	0.028	0.055	0.002	0.001	0.000	0.003	0.009	0.013	0.016	0.000	0.000	0.002	0.143	0.231	1743	249
	D4_3	D4_3 15	41	1743	0.002	0.002	0.000	0.010	0.028	0.055	0.002	0.001	0.000	0.003	0.009	0.013	0.016	0.000	0.000	0.002	0.143	0.231	1743	249
	SCR_WB	SCR_WB 15	41	712	0.002	0.002	0.000	0.011	0.031	0.053	0.003	0.000	0.000	0.004	0.010	0.014	0.017	0.000	0.000	0.002	0.148	0.239	712	105
	SCR_EB	SCR_EB 15	41	714	0.001	0.002	0.000	0.011	0.032	0.057	0.004	0.000	0.000	0.003	0.009	0.013	0.016	0.000	0.000	0.002	0.150	0.242	714	107
	CYS_1	CYS_1 15	41	1769	0.002	0.002	0.000	0.011	0.031	0.037	0.002	0.001	0.000	0.002	0.007	0.009	0.011	0.000	0.000	0.002	0.116	0.186	1769	204
	CYS_2	CYS_2 15	41	434	0.002	0.003	0.000	0.013	0.037	0.024	0.001	0.000	0.000	0.002	0.005	0.007	0.009	0.000	0.000	0.002	0.104	0.168	434	45
	CYS_3	CYS_3 15	41	1535	0.002	0.002	0.000	0.011	0.031	0.039	0.002	0.001	0.000	0.002	0.007	0.009	0.012	0.000	0.000	0.002	0.121	0.195	1535	185
	T2	T2 15	75	2170	0.000	0.001	0.000	0.009	0.018	0.050	0.001	0.000	0.000	0.001	0.002	0.003	0.002	0.000	0.000	0.001	0.089	0.143	2170	192
	Sunken Rd	Sunken Rd 15	41	935	0.001	0.002	0.000	0.011	0.032	0.060	0.002	0.000	0.000	0.003	0.009	0.012	0.014	0.000	0.000	0.002	0.149	0.240	935	139
	Sheung Yeut Road_1	Sheung Yeut Road_1 15	42	804	0.001	0.002	0.000	0.016	0.046	0.030	0.002	0.006	0.000	0.004	0.011	0.014	0.018	0.000	0.004	0.001	0.155	0.250	804	125
	Sheung Yuet Road_2	Sheung Yuet Road_2 15	41	847	0.001	0.002	0.000	0.017	0.048	0.034	0.003	0.005	0.000	0.003	0.009	0.012	0.015	0.000	0.003	0.001	0.154	0.248	847	130
	Sheung Yuet Road_3	Sheung Yuet Road_3 15	42	937	0.001	0.002	0.000	0.016	0.045	0.034	0.003	0.007	0.000	0.002	0.007	0.009	0.012	0.000	0.005	0.001	0.144	0.233	937	135
	Sheung Yuet Road_4	Sheung Yuet Road_4 15	41	1222	0.001	0.001	0.000	0.020	0.056	0.036	0.002	0.003	0.000	0.002	0.007	0.009	0.011	0.000	0.003	0.001	0.153	0.247	1222	187
	Wang Tung Street_1	Wang Tung Street_1 15	41	75	0.001	0.002	0.000	0.016	0.044	0.048	0.007	0.000	0.000	0.001	0.002	0.003	0.003	0.000	0.000	0.002	0.129	0.208	75	10
	ROAD_G	ROAD_G 15	41	625	0.001	0.002	0.000	0.015	0.042	0.062	0.006	0.000	0.000	0.002	0.006	0.008	0.010	0.000	0.000	0.001	0.157	0.253	625	98
	Lam Fung Street	Lam Fung Street 15	41	354	0.001	0.002	0.000	0.015	0.043	0.033	0.002	0.004	0.000	0.005	0.014	0.019	0.024	0.000	0.000	0.001	0.163	0.262	354	58
	Wang Ching Street_1	Wang Ching Street_1 15	41	577	0.001	0.002	0.000	0.018	0.052	0.047	0.004	0.002	0.000	0.004	0.012	0.017	0.020	0.000	0.000	0.001	0.181	0.292	577	104
	Wang Ching Street_2	Wang Ching Street_2 15	41	536	0.001	0.002	0.000	0.016	0.044	0.051	0.010	0.008	0.000	0.002	0.007	0.009	0.011	0.000	0.000	0.001	0.164	0.264	536	88
	Sheung Yee Road_1	Sheung Yee Road_1 15	42	524	0.001	0.002	0.000	0.014	0.039	0.032	0.003	0.010	0.000	0.003	0.009	0.012	0.015	0.000	0.004	0.001	0.144	0.232	524	75
	Sheung Yee Road_2	Sheung Yee Road_2 15	42	455	0.001	0.002	0.000	0.009	0.026	0.024	0.001	0.010	0.000	0.006	0.016	0.021	0.026	0.000	0.005	0.001	0.150	0.242	455	68
	Wang Kwong Road_1	Wang Kwong Road_1 15	42	601	0.001	0.002	0.000	0.014	0.041	0.031	0.001	0.008	0.000	0.005	0.014	0.019	0.024	0.000	0.005	0.001	0.167	0.269	601	100
	Wang Kwong Road_2	Wang Kwong Road_2 15	41	365	0.001	0.002	0.000	0.020	0.056	0.033	0.001	0.002	0.000	0.001	0.002	0.003	0.003	0.000	0.002	0.001	0.127	0.204	365	46
	Wang Kwong Road_3	Wang Kwong Road_3 15	41	311	0.001	0.004	0.000	0.014	0.039	0.030	0.004	0.000	0.000	0.002	0.007	0.008	0.011	0.000	0.000	0.001	0.121	0.196	311	38
	Kai Fuk Road	Kai Fuk Road 15	54	3072	0.000	0.001	0.000	0.012	0.025	0.040	0.003	0.000	0.000	0.001	0.004	0.005	0.004	0.000	0.001	0.000	0.097	0.157	3072	299
	Kwung Tong Bypass	Kwung Tong Bypass 15	54	4788	0.000	0.001	0.000	0.014	0.029	0.043	0.001	0.000	0.000	0.002	0.006	0.008	0.006	0.000	0.002	0.000	0.114	0.183	4788	544
	ROAD_A	ROAD_A 15	75	3586	0.000	0.001	0.000	0.009	0.017	0.042	0.001	0.000	0.000	0.001	0.004	0.005	0.003	0.000	0.000	0.001	0.085	0.137	3586	304
	ROAD_B	ROAD_B 15	41	44	0.000	0.001	0.000	0.029	0.084	0.073	0.006	0.000	0.000	0.002	0.005	0.007	0.008	0.000	0.000	0.001	0.217	0.350	44	10
	ROAD_C	ROAD_C 15	41	383	0.002	0.002	0.000	0.012	0.033	0.023	0.002	0.000	0.000	0.002	0.005	0.007	0.009	0.000	0.000	0.002	0.099	0.160	383	38
	ROAD_D	ROAD_D 15	41	328	0.002	0.003	0.000	0.011	0.031	0.022	0.001	0.000	0.000	0.002	0.005	0.007	0.009	0.000	0.000	0.002	0.094	0.152	328	31
	ROAD_E	ROAD_E 15	41	33	0.002	0.003	0.000	0.011	0.031	0.022	0.001	0.000	0.000	0.002	0.005	0.007	0.009	0.000	0.000	0.002	0.094	0.152	33	3
	ROAD_F	ROAD_F 15	54	1664	0.000	0.001	0.000	0.011	0.022	0.038	0.003	0.000	0.000	0.001	0.004	0.004	0.003	0.000	0.001	0.001	0.090	0.145	1664	150
																							Total NO2 Emission	6019

Year 2026 1600 to 1700 hour Traffic Data

Road Name			Traffic Flow (veh/hr)	PC	Taxi	LGV4	LGV5	LGV6	HGV7	HGV8 / HGV9	PLB	PV4	PV5	NFB6	NFB7	NFB8 / NFB9	FBSD	FBDD	MC
D3_1	16	D3_1 16	73	30	13	0	11	5	5	0	0	0	1	2	1	2	0	0	3
D3_2	16	D3_2 16	677	108	486	0	5	2	3	0	5	2	10	16	11	18	0	0	10
D3_3	16	D3_3 16	688	111	493	0	6	2	3	0	6	2	10	16	11	19	0	0	10
D3_4	16	D3_4 16	665	100	489	0	5	2	0	0	5	2	9	15	11	17	0	0	9
D3_5	16	D3_5 16	677	110	485	0	6	3	2	0	5	2	9	15	11	18	0	0	11
D3_6	16	D3_6 16	2333	618	1149	2	163	68	71	3	12	6	34	52	36	61	0	0	58
D3_7	16	D3_7 16	428	193	84	0	50	21	22	1	0	1	7	10	7	12	0	0	19
D3_8	16	D3_8 16	296	136	59	0	33	14	15	1	0	1	5	7	5	9	0	0	13
D3_9	16	D3_9 16	3401	1117	1360	3	280	117	122	7	10	8	49	76	54	90	0	0	105
D3_10	16	D3_10 16	104	50	22	0	10	4	4	0	0	0	2	3	2	3	0	0	5
D3_11	16	D3_11 16	3403	1119	1362	3	281	116	121	7	10	9	49	77	53	90	0	0	107
D3_12	16	D3_12 16	162	75	33	0	17	7	8	0	0	0	3	4	3	5	0	0	7
D3_13	16	D3_13 16	3387	1104	1360	3	278	115	120	7	10	10	49	78	54	91	0	0	107
D3_14	16	D3_14 16	3083	1132	1202	3	217	91	77	3	0	8	45	69	48	80	0	0	108
D3_15	16	D3_15 16	3085	1130	1202	3	216	89	79	3	0	8	45	71	49	82	0	0	108
D3_16	16	D3_16 16	1561	550	647	1	110	46	31	2	0	5	21	34	23	39	0	0	53
D4_1	16	D4_1 16	2598	918	884	3	249	103	113	6	10	8	39	62	44	71	0	0	87
D4_2	16	D4_2 16	2608	925	885	3	250	103	113	7	10	8	39	61	43	72	0	0	89
D4_3	16	D4_3 16	2608	925	885	3	250	103	113	7	10	8	39	61	43	72	0	0	89
SCR_WB	16	SCR_WB 16	906	334	250	1	112	46	44	3	0	3	15	24	16	27	0	0	32
SCR_EB	16	SCR_EB 16	896	325	248	1	115	48	48	4	0	3	13	22	15	25	0	0	30
CYS_1	16	CYS_1 16	2299	932	639	2	277	115	77	5	12	6	26	41	29	49	0	0	89
CYS_2	16	CYS_2 16	458	199	87	1	82	34	12	1	0	1	4	6	5	7	0	0	19
CYS_3	16	CYS_3 16	2049	816	581	2	244	100	71	4	10	5	26	39	28	46	0	0	78
T2	16	T2 16	2217	1100	131	4	384	160	245	12	0	2	13	21	14	24	0	0	105
Sunken Rd	16	Sunken Rd 16	967	395	171	2	151	63	66	3	0	3	14	21	15	25	0	0	38
Sheung Yeut Road_1	16	Sheung Yeut Road_1 16	836	226	127	2	189	78	28	2	61	3	15	23	16	27	0	18	22
Sheung Yuet Road_2	16	Sheung Yuet Road_2 16	882	259	126	2	208	86	34	4	50	3	13	20	14	23	0	15	25
Sheung Yuet Road_3	16	Sheung Yuet Road_3 16	984	289	148	2	214	89	38	4	82	2	11	17	12	20	1	26	28
Sheung Yuet Road_4	16	Sheung Yuet Road_4 16	1260	397	133	4	345	143	52	3	47	3	14	22	15	26	0	20	38
Wang Tung Street_1	16	Wang Tung Street_1 16	78	31	13	0	17	7	4	1	0	0	0	0	0	0	0	0	3
ROAD_G	16	ROAD_G 16	642	229	115	1	133	55	46	5	0	1	6	10	7	12	0	0	22
Lam Fung Street	16	Lam Fung Street 16	378	124	52	1	76	32	14	1	18	2	9	13	9	15	0	0	12
Wang Ching Street_1	16	Wang Ching Street_1 16	592	173	71	2	152	63	32	4	11	2	12	19	13	22	0	0	17
Wang Ching Street_2	16	Wang Ching Street_2 16	558	169	70	1	121	50	32	7	55	1	6	10	7	12	0	0	16
Sheung Yee Road_1	16	Sheung Yee Road_1 16	563	179	69	1	106	44	20	2	68	1	8	12	9	14	0	11	17
Sheung Yee Road_2	16	Sheung Yee Road_2 16	503	168	76	1	62	26	13	1	56	3	13	19	14	23	1	14	16
Wang Kwong Road_1	16	Wang Kwong Road_1 16	629	181	71	1	127	53	22	1	60	3	14	22	15	26	0	16	17
Wang Kwong Road_2	16	Wang Kwong Road_2 16	377	132	50	1	104	43	14	1	9	0	1	2	2	2	0	3	12
Wang Kwong Road_3	16	Wang Kwong Road_3 16	321	105	86	1	62	25	11	2	0	1	4	5	4	6	0	0	10
Kai Fuk Road	16	Kai Fuk Road 16	3153	1186	457	6	634	262	252	32	3	6	32	50	35	57	0	28	114
Kwung Tong Bypass	16	Kwung Tong Bypass 16	4898	1746	313	12	1171	485	426	20	29	15	78	125	86	144	0	81	167
ROAD_A	16	ROAD_A 16	4008	1748	630	8	610	251	341	18	0	8	42	64	46	76	0	0	166
ROAD_B	16	ROAD_B 16	43	6	4	0	18	8	4	0	0	0	0	1	0	1	0	0	1
ROAD_C	16	ROAD_C 16	399	186	73	1	64	26	11	1	0	1	4	6	4	6	0	0	18
ROAD_D	16	ROAD_D 16	345	165	64	1	51	21	9	1	0	1	3	5	3	6	0	0	16
ROAD_E	16	ROAD_E 16	34	16	6	0	5	2	1	0	0	0	0	0	0	1	0	0	2
ROAD_F	16	ROAD_F 16	1724	731	221	3	314	129	129	17	3	3	16	24	17	28	0	19	69

Composite Emission Rate, NO2

Road Name	Hour	Average Speed	Traffic Flow (veh/hr)	PC	Taxi	LGV3	LGV4	LGV6	HGV7	HGV8 or HGV9	PLB	PV4	PV5	NFB6	NFB7	NFB8 or NFB9	FBSD	FBDD	MC	g/km-veh	g/mile-veh	Flow Rate	NO2 Emission (g/km)
D3_1	D3_1 16	41	73	0.002	0.003	0.000	0.010	0.028	0.054	0.002	0.000	0.000	0.004	0.010	0.014	0.016	0.000	0.000	0.002	0.144	0.233	73	11
D3_2	D3_2 16	42	677	0.001	0.010	0.000	0.001	0.001	0.003	0.000	0.001	0.000	0.004	0.010	0.013	0.017	0.000	0.000	0.001	0.061	0.099	677	42
D3_3	D3_3 16	42	688	0.001	0.010	0.000	0.001	0.001	0.003	0.000	0.001	0.000	0.004	0.010	0.013	0.017	0.000	0.000	0.001	0.061	0.099	688	42
D3_4	D3_4 16	42	665	0.001	0.010	0.000	0.000	0.001	0.000	0.000	0.001	0.000	0.003	0.010	0.013	0.016	0.000	0.000	0.001	0.057	0.092	665	38
D3_5	D3_5 16	42	677	0.001	0.010	0.000	0.001	0.002	0.002	0.000	0.001	0.000	0.003	0.010	0.013	0.016	0.000	0.000	0.001	0.060	0.096	677	40
D3_6	D3_6 16	41	2333	0.001	0.007	0.000	0.005	0.013	0.025	0.001	0.001	0.000	0.004	0.010	0.013	0.016	0.000	0.000	0.001	0.096	0.155	2333	225
D3_7	D3_7 16	41	428	0.002	0.003	0.000	0.008	0.022	0.042	0.002	0.000	0.000	0.004	0.011	0.015	0.018	0.000	0.000	0.002	0.127	0.205	428	54
D3_8	D3_8 16	41	296	0.002	0.003	0.000	0.007	0.021	0.040	0.002	0.000	0.000	0.004	0.011	0.015	0.018	0.000	0.000	0.002	0.124	0.200	296	37
D3_9	D3_9 16	41	3401	0.001	0.006	0.000	0.005	0.016	0.029	0.001	0.000	0.000	0.004	0.010	0.014	0.017	0.000	0.000	0.001	0.104	0.168	3401	354
D3_10	D3_10 16	41	104	0.002	0.003	0.000	0.006	0.017	0.028	0.001	0.000	0.000	0.004	0.011	0.016	0.019	0.000	0.000	0.002	0.110	0.177	104	11
D3_11	D3_11 16	41	3403	0.001	0.006	0.000	0.005	0.015	0.029	0.001	0.000	0.000	0.004	0.010	0.013	0.017	0.000	0.000	0.001	0.103	0.166	3403	351
D3_12	D3_12 16	41	162	0.002	0.003	0.000	0.007	0.020	0.038	0.002	0.000	0.000	0.004	0.011	0.015	0.019	0.000	0.000	0.002	0.121	0.196	162	20
D3_13	D3_13 16	41	3387	0.001	0.006	0.000	0.005	0.015	0.029	0.001	0.000	0.000	0.004	0.010	0.014	0.017	0.000	0.000	0.001	0.104	0.168	3387	352
D3_14	D3_14 16	41	3083	0.001	0.006	0.000	0.005	0.013	0.020	0.001	0.000	0.000	0.004	0.010	0.013	0.017	0.000	0.000	0.001	0.091	0.146	3083	279
D3_15	D3_15 16	41	3085	0.001	0.006	0.000	0.005	0.013	0.021	0.001	0.000	0.000	0.004	0.010	0.014	0.017	0.000	0.000	0.001	0.092	0.148	3085	283
D3_16	D3_16 16	41	1561	0.001	0.006	0.000	0.005	0.013	0.016	0.001	0.000	0.000	0.003	0.009	0.013	0.016	0.000	0.000	0.001	0.085	0.137	1561	133
D4_1	D4_1 16	41	2598	0.001	0.005	0.000	0.006	0.018	0.035	0.002	0.000	0.000	0.004	0.011	0.014	0.017	0.000	0.000	0.001	0.115	0.186	2598	300
D4_2	D4_2 16	41	2608	0.001	0.005	0.000	0.006	0.018	0.035	0.002	0.000	0.000	0.004	0.010	0.014	0.017	0.000	0.000	0.001	0.115	0.185	2608	299
D4_3	D4_3 16	41	2608	0.001	0.005	0.000	0.006	0.018	0.035	0.002	0.000	0.000	0.004	0.010	0.014	0.017	0.000	0.000	0.001	0.115	0.185	2608	299
SCR_WB	SCR_WB 16	41	906	0.001	0.004	0.000	0.008	0.023	0.040	0.002	0.000	0.000	0.004	0.011	0.015	0.019	0.000	0.000	0.001	0.130	0.209	906	117
SCR_EB	SCR_EB 16	41	896	0.001	0.004	0.000	0.008	0.024	0.043	0.003	0.000	0.000	0.004	0.011	0.014	0.018	0.000	0.000	0.001	0.132	0.212	896	118
CYS_1	CYS_1 16	41	2299	0.001	0.004	0.000	0.008	0.023	0.027	0.001	0.001	0.000	0.003	0.008	0.011	0.014	0.000	0.000	0.002	0.102	0.164	2299	234
CYS_2	CYS_2 16	41	458	0.002	0.003	0.000	0.012	0.033	0.022	0.001	0.000	0.000	0.002	0.006	0.008	0.010	0.000	0.000	0.002	0.101	0.163	458	46
CYS_3	CYS_3 16	41	2049	0.001	0.004	0.000	0.008	0.022	0.028	0.001	0.001	0.000	0.003	0.008	0.011	0.014	0.000	0.000	0.002	0.104	0.168	2049	214
T2	T2 16	75	2217	0.000	0.001	0.000	0.008	0.017	0.047	0.001	0.000	0.000	0.001	0.003	0.003	0.002	0.000	0.000	0.001	0.084	0.136	2217	187
Sunken Rd	Sunken Rd 16	41	967	0.001	0.003	0.000	0.010	0.029	0.055	0.002	0.000	0.000	0.003	0.010	0.013	0.016	0.000	0.000	0.002	0.146	0.235	967	141
Sheung Yeut Road_1	Sheung Yeut Road_1 16	41	836	0.001	0.002	0.000	0.015	0.042	0.027	0.002	0.007	0.000	0.004	0.012	0.016	0.020	0.000	0.005	0.001	0.156	0.252	836	131
Sheung Yuet Road_2	Sheung Yuet Road_2 16	41	882	0.001	0.002	0.000	0.016	0.044	0.031	0.003	0.006	0.000	0.004	0.010	0.014	0.017	0.000	0.004	0.001	0.152	0.244	882	134
Sheung Yuet Road_3	Sheung Yuet Road_3 16	41	984	0.001	0.002	0.000	0.014	0.041	0.031	0.003	0.008	0.000	0.003	0.008	0.011	0.013	0.000	0.006	0.001	0.143	0.230	984	140
Sheung Yuet Road_4	Sheung Yuet Road_4 16	41	1260	0.001	0.002	0.000	0.018	0.051	0.034	0.002	0.004	0.000	0.003	0.008	0.010	0.013	0.000	0.004	0.001	0.150	0.242	1260	189
Wang Tung Street_1	Wang Tung Street_1 16	41	78	0.001	0.002	0.000	0.014	0.041	0.044	0.006	0.000	0.000	0.001	0.002	0.003	0.004	0.000	0.000	0.002	0.121	0.196	78	9
ROAD_G	ROAD_G 16	41	642	0.001	0.003	0.000	0.014	0.039	0.057	0.006	0.000	0.000	0.002	0.007	0.009	0.011	0.000	0.000	0.001	0.151	0.244	642	97
Lam Fung Street	Lam Fung Street 16	41	378	0.001	0.002	0.000	0.013	0.038	0.030	0.002	0.005	0.000	0.006	0.015	0.021	0.026	0.000	0.000	0.001	0.161	0.260	378	61
Wang Ching Street_1	Wang Ching Street_1 16	41	592	0.001	0.002	0.000	0.017	0.048	0.044	0.004	0.002	0.000	0.005	0.014	0.019	0.024	0.000	0.000	0.001	0.180	0.290	592	107
Wang Ching Street_2	Wang Ching Street_2 16	41	558	0.001	0.002	0.000	0.014	0.040	0.047	0.009	0.010	0.000	0.003	0.008	0.011	0.013	0.000	0.000	0.001	0.159	0.257	558	89
Sheung Yee Road_1	Sheung Yee Road_1 16	41	563	0.001	0.002	0.000	0.012	0.035	0.029	0.003	0.012	0.000	0.004	0.010	0.014	0.016	0.000	0.004	0.001	0.143	0.231	563	81
Sheung Yee Road_2	Sheung Yee Road_2 16	41	503	0.001	0.002	0.000	0.008	0.023	0.021	0.001	0.011	0.000	0.006	0.017	0.023	0.029	0.000	0.006	0.001	0.151	0.243	503	76
Wang Kwong Road_1	Wang Kwong Road_1 16	41	629	0.001	0.002	0.000	0.013	0.038	0.028	0.001	0.010	0.000	0.006	0.015	0.021	0.026	0.000	0.006	0.001	0.168	0.272	629	106
Wang Kwong Road_2	Wang Kwong Road_2 16	41	377	0.001	0.002	0.000	0.018	0.052	0.031	0.001	0.002	0.000	0.001	0.002	0.003	0.004	0.000	0.002	0.001	0.121	0.195	377	46
Wang Kwong Road_3	Wang Kwong Road_3 16	41	321	0.001	0.004	0.000	0.013	0.036	0.027	0.004	0.000	0.000	0.003	0.007	0.010	0.013	0.000	0.000	0.001	0.120	0.193	321	38
Kai Fuk Road	Kai Fuk Road 16	54	3153	0.000	0.001	0.000	0.011	0.023	0.037	0.003	0.000	0.000	0.001	0.005	0.006	0.004	0.000	0.001	0.000	0.093	0.151	3153	294
Kwung Tong Bypass	Kwung Tong Bypass 16	53	4898	0.000	0.001	0.000	0.013	0.027	0.040	0.001	0.000	0.000	0.002	0.008	0.009	0.007	0.000	0.002	0.000	0.113	0.182	4898	553
ROAD_A	ROAD_A 16	75	4008	0.000	0.001	0.000	0.007	0.015	0.036	0.001	0.000	0.000	0.001	0.004	0.006	0.004	0.000	0.000	0.001	0.077	0.125	4008	310
ROAD_B	ROAD_B 16	41	43	0.001	0.001	0.000	0.028	0.081	0.070	0.006	0.000	0.000	0.002	0.006	0.008	0.010	0.000	0.000	0.001	0.213	0.343	43	9
ROAD_C	ROAD_C 16	41	399	0.002	0.003	0.000	0.011	0.030	0.022	0.001	0.000	0.000	0.002	0.006	0.008	0.010	0.000	0.000	0.002	0.097	0.156	399	39
ROAD_D	ROAD_D 16	41	345	0.002	0.003	0.000	0.010	0.028	0.020	0.001	0.000	0.000	0.002	0.006	0.008	0.010	0.000	0.000	0.002	0.093	0.150	345	32
ROAD_E	ROAD_E 16	41	34	0.002	0.003	0.000	0.010	0.028	0.020	0.001	0.000	0.000	0.002	0.006	0.008	0.010	0.000	0.000	0.002	0.093	0.150	34	3
ROAD_F	ROAD_F 16	54	1724	0.001	0.001	0.000	0.010	0.020	0.034	0.003	0.000	0.000	0.001	0.004	0.005	0.004	0.000	0.002	0.001	0.086	0.139	1724	149
																						Total NO2 Emission	6920

Year 2026 1700 to 1800 hour Traffic Data

Road Name			Traffic Flow (veh/hr)	PC	Taxi	LGV4	LGV5	LGV6	HGV7	HGV8 / HGV9	PLB	PV4	PV5	NFB6	NFB7	NFB8 / NFB9	FBSD	FBDD	MC
D3_1	17	D3_1 17	76	35	15	0	9	4	4	0	0	0	1	2	1	2	0	0	3
D3_2	17	D3_2 17	680	111	487	0	4	2	2	0	6	2	10	16	11	18	0	0	11
D3_3	17	D3_3 17	691	114	494	0	4	1	2	0	6	2	10	16	11	19	0	0	11
D3_4	17	D3_4 17	666	101	490	0	3	1	0	0	7	2	9	15	11	17	0	0	9
D3_5	17	D3_5 17	679	113	485	0	5	2	1	0	6	2	10	15	11	18	0	0	11
D3_6	17	D3_6 17	2384	695	1182	2	128	52	56	2	13	6	32	51	37	60	0	0	67
D3_7	17	D3_7 17	462	228	99	0	40	17	18	1	0	1	7	10	7	12	0	0	22
D3_8	17	D3_8 17	320	160	69	0	26	11	11	1	0	1	5	7	5	8	0	0	15
D3_9	17	D3_9 17	3540	1283	1430	4	221	92	96	4	14	9	48	76	53	89	0	0	122
D3_10	17	D3_10 17	114	59	26	0	8	3	3	0	0	0	2	3	2	3	0	0	6
D3_11	17	D3_11 17	3552	1288	1433	4	222	92	96	4	14	9	50	76	53	90	0	0	122
D3_12	17	D3_12 17	175	88	38	0	13	6	6	0	0	1	3	4	3	5	0	0	8
D3_13	17	D3_13 17	3534	1270	1432	4	219	92	95	5	14	9	49	78	55	92	0	0	122
D3_14	17	D3_14 17	3269	1308	1281	2	172	70	61	3	0	8	43	69	49	80	0	0	124
D3_15	17	D3_15 17	3266	1304	1281	2	172	70	62	3	0	8	44	69	47	80	0	0	124
D3_16	17	D3_16 17	1665	634	698	1	87	37	25	0	0	5	22	33	23	39	0	0	61
D4_1	17	D4_1 17	2707	1061	935	3	198	83	89	5	12	7	38	60	43	72	0	0	102
D4_2	17	D4_2 17	2718	1070	938	3	198	83	90	5	12	7	38	60	42	71	0	0	102
D4_3	17	D4_3 17	2718	1070	938	3	198	83	90	5	12	7	38	60	42	71	0	0	102
SCR_WB	17	SCR_WB 17	944	389	272	1	88	37	35	2	0	3	15	23	16	26	0	0	37
SCR_EB	17	SCR_EB 17	932	379	272	1	91	37	37	3	0	3	13	21	15	24	0	0	36
CYS_1	17	CYS_1 17	2423	1086	691	2	220	91	62	4	13	5	27	41	29	48	0	0	103
CYS_2	17	CYS_2 17	483	235	101	0	64	27	10	1	0	1	4	6	4	7	0	0	22
CYS_3	17	CYS_3 17	2151	951	622	2	192	80	56	3	13	4	25	39	27	45	0	0	91
T2	17	T2 17	2279	1291	155	2	303	125	195	9	0	2	14	21	14	24	0	0	123
Sunken Rd	17	Sunken Rd 17	1012	466	202	1	119	49	52	3	0	3	13	21	15	24	0	0	44
Sheung Yeut Road_1	17	Sheung Yeut Road_1 17	845	265	147	1	148	62	22	2	72	3	14	22	16	26	0	20	25
Sheung Yuet Road_2	17	Sheung Yuet Road_2 17	894	305	146	1	165	69	27	3	60	3	13	19	13	23	0	19	29
Sheung Yuet Road_3	17	Sheung Yuet Road_3 17	1015	341	173	2	169	70	30	4	98	3	11	17	12	20	1	31	33
Sheung Yuet Road_4	17	Sheung Yuet Road_4 17	1259	469	155	3	273	113	41	2	55	3	14	22	15	26	0	24	45
Wang Tung Street_1	17	Wang Tung Street_1 17	80	37	15	0	13	6	3	1	0	0	0	0	0	0	0	0	4
ROAD_G	17	ROAD_G 17	657	270	135	1	105	43	36	4	0	1	7	10	7	12	0	0	26
Lam Fung Street	17	Lam Fung Street 17	387	146	60	1	60	25	11	1	21	2	9	13	9	15	0	0	14
Wang Ching Street_1	17	Wang Ching Street_1 17	585	205	83	1	120	50	25	2	13	2	12	18	13	22	0	0	19
Wang Ching Street_2	17	Wang Ching Street_2 17	566	198	82	1	95	39	25	6	64	1	6	10	7	12	0	0	19
Sheung Yee Road_1	17	Sheung Yee Road_1 17	592	213	81	1	86	35	16	2	81	1	8	12	9	14	0	13	20
Sheung Yee Road_2	17	Sheung Yee Road_2 17	537	197	88	1	49	20	10	1	67	2	12	19	13	22	1	16	19
Wang Kwong Road_1	17	Wang Kwong Road_1 17	643	212	83	1	100	41	17	1	70	3	14	21	15	25	0	20	20
Wang Kwong Road_2	17	Wang Kwong Road_2 17	379	155	58	1	82	34	11	1	11	0	1	2	2	2	0	3	15
Wang Kwong Road_3	17	Wang Kwong Road_3 17	336	125	101	0	49	20	9	1	0	1	3	5	4	6	0	0	12
Kai Fuk Road	17	Kai Fuk Road 17	3223	1397	538	6	499	206	200	26	3	6	32	48	35	58	0	35	132
Kwung Tong Bypass	17	Kwung Tong Bypass 17	4869	2059	370	10	925	384	336	17	37	15	78	119	85	141	2	97	195
ROAD_A	17	ROAD_A 17	4139	2050	697	4	479	199	272	12	0	8	39	64	44	75	0	0	195
ROAD_B	17	ROAD_B 17	39	8	4	0	15	6	3	0	0	0	0	1	0	1	0	0	1
ROAD_C	17	ROAD_C 17	427	219	86	0	50	21	9	1	0	1	3	6	4	6	0	0	21
ROAD_D	17	ROAD_D 17	370	194	75	0	40	17	7	1	0	1	3	4	3	6	0	0	19
ROAD_E	17	ROAD_E 17	37	19	8	0	4	2	1	0	0	0	0	0	0	1	0	0	2
ROAD_F	17	ROAD_F 17	1784	862	259	2	248	103	103	14	4	4	14	23	16	27	0	23	82

Composite Emission Rate, NO2

Road Name	Hour	Average Speed	Traffic Flow (veh/hr)	PC	Taxi	LGV3	LGV4	LGV6	HGV7	HGV8 or HGV9	PLB	PV4	PV5	NFB6	NFB7	NFB8 or NFB9	FBSD	FBDD	MC	g/km-veh	g/mile-veh	Flow Rate	NO2 Emission (g/km)
D3_1	D3_1 17	41	76	0.002	0.003	0.000	0.008	0.021	0.041	0.002	0.000	0.000	0.003	0.009	0.012	0.015	0.000	0.000	0.002	0.118	0.191	76	9
D3_2	D3_2 17	41	680	0.001	0.010	0.000	0.000	0.001	0.002	0.000	0.001	0.000	0.004	0.010	0.014	0.017	0.000	0.000	0.001	0.061	0.099	680	42
D3_3	D3_3 17	41	691	0.001	0.010	0.000	0.000	0.001	0.002	0.000	0.001	0.000	0.004	0.010	0.014	0.017	0.000	0.000	0.001	0.061	0.098	691	42
D3_4	D3_4 17	41	666	0.001	0.011	0.000	0.000	0.001	0.000	0.000	0.001	0.000	0.003	0.010	0.014	0.017	0.000	0.000	0.001	0.057	0.093	666	38
D3_5	D3_5 17	41	679	0.001	0.010	0.000	0.000	0.001	0.002	0.000	0.001	0.000	0.003	0.010	0.014	0.017	0.000	0.000	0.001	0.059	0.096	679	40
D3_6	D3_6 17	41	2384	0.001	0.007	0.000	0.004	0.010	0.019	0.001	0.001	0.000	0.003	0.009	0.013	0.016	0.000	0.000	0.001	0.085	0.137	2384	203
D3_7	D3_7 17	41	462	0.002	0.003	0.000	0.006	0.016	0.031	0.001	0.000	0.000	0.004	0.010	0.013	0.016	0.000	0.000	0.002	0.104	0.168	462	48
D3_8	D3_8 17	41	320	0.002	0.003	0.000	0.005	0.015	0.029	0.001	0.000	0.000	0.004	0.010	0.014	0.017	0.000	0.000	0.002	0.101	0.163	320	32
D3_9	D3_9 17	41	3540	0.001	0.006	0.000	0.004	0.012	0.022	0.001	0.000	0.000	0.003	0.009	0.013	0.016	0.000	0.000	0.001	0.089	0.143	3540	315
D3_10	D3_10 17	41	114	0.002	0.003	0.000	0.004	0.012	0.020	0.001	0.000	0.000	0.004	0.010	0.014	0.017	0.000	0.000	0.002	0.090	0.144	114	10
D3_11	D3_11 17	41	3552	0.001	0.006	0.000	0.004	0.012	0.022	0.001	0.000	0.000	0.003	0.009	0.013	0.016	0.000	0.000	0.001	0.089	0.144	3552	317
D3_12	D3_12 17	41	175	0.002	0.003	0.000	0.005	0.014	0.027	0.001	0.000	0.000	0.004	0.010	0.014	0.017	0.000	0.000	0.002	0.099	0.160	175	17
D3_13	D3_13 17	41	3534	0.001	0.006	0.000	0.004	0.012	0.022	0.001	0.000	0.000	0.003	0.010	0.013	0.016	0.000	0.000	0.001	0.090	0.146	3534	320
D3_14	D3_14 17	41	3269	0.001	0.006	0.000	0.003	0.010	0.015	0.001	0.000	0.000	0.003	0.009	0.013	0.016	0.000	0.000	0.002	0.078	0.126	3269	256
D3_15	D3_15 17	41	3266	0.001	0.006	0.000	0.003	0.010	0.015	0.001	0.000	0.000	0.003	0.009	0.012	0.016	0.000	0.000	0.002	0.079	0.127	3266	256
D3_16	D3_16 17	41	1665	0.001	0.006	0.000	0.003	0.010	0.012	0.000	0.000	0.000	0.003	0.009	0.012	0.015	0.000	0.000	0.001	0.073	0.118	1665	122
D4_1	D4_1 17	41	2707	0.001	0.005	0.000	0.005	0.014	0.027	0.001	0.000	0.000	0.003	0.010	0.014	0.017	0.000	0.000	0.002	0.099	0.159	2707	267
D4_2	D4_2 17	41	2718	0.001	0.005	0.000	0.005	0.014	0.027	0.001	0.000	0.000	0.003	0.010	0.013	0.017	0.000	0.000	0.002	0.098	0.158	2718	266
D4_3	D4_3 17	41	2718	0.001	0.005	0.000	0.005	0.014	0.027	0.001	0.000	0.000	0.003	0.010	0.013	0.017	0.000	0.000	0.002	0.098	0.158	2718	266
SCR_WB	SCR_WB 17	41	944	0.002	0.004	0.000	0.006	0.018	0.030	0.001	0.000	0.000	0.004	0.011	0.014	0.018	0.000	0.000	0.002	0.109	0.176	944	103
SCR_EB	SCR_EB 17	41	932	0.001	0.004	0.000	0.006	0.018	0.032	0.002	0.000	0.000	0.003	0.010	0.014	0.017	0.000	0.000	0.002	0.110	0.177	932	102
CYS_1	CYS_1 17	41	2423	0.002	0.004	0.000	0.006	0.017	0.021	0.001	0.001	0.000	0.003	0.007	0.010	0.013	0.000	0.000	0.002	0.086	0.138	2423	208
CYS_2	CYS_2 17	41	483	0.002	0.003	0.000	0.009	0.025	0.017	0.001	0.000	0.000	0.002	0.005	0.008	0.010	0.000	0.000	0.002	0.083	0.133	483	40
CYS_3	CYS_3 17	41	2151	0.002	0.004	0.000	0.006	0.017	0.021	0.001	0.001	0.000	0.003	0.008	0.011	0.013	0.000	0.000	0.002	0.088	0.141	2151	189
T2	T2 17	73	2279	0.001	0.001	0.000	0.006	0.013	0.036	0.001	0.000	0.000	0.001	0.002	0.003	0.002	0.000	0.000	0.001	0.067	0.109	2279	153
Sunken Rd	Sunken Rd 17	41	1012	0.002	0.003	0.000	0.008	0.022	0.042	0.002	0.000	0.000	0.003	0.009	0.012	0.015	0.000	0.000	0.002	0.120	0.193	1012	121
Sheung Yeut Road_1	Sheung Yeut Road_1 17	41	845	0.001	0.003	0.000	0.012	0.033	0.021	0.001	0.009	0.000	0.004	0.011	0.016	0.019	0.000	0.005	0.001	0.137	0.221	845	116
Sheung Yuet Road_2	Sheung Yuet Road_2 17	41	894	0.001	0.002	0.000	0.012	0.035	0.024	0.002	0.007	0.000	0.003	0.009	0.013	0.016	0.000	0.005	0.001	0.132	0.213	894	118
Sheung Yuet Road_3	Sheung Yuet Road_3 17	41	1015	0.001	0.002	0.000	0.011	0.031	0.024	0.002	0.010	0.000	0.003	0.007	0.010	0.012	0.000	0.007	0.001	0.124	0.199	1015	125
Sheung Yuet Road_4	Sheung Yuet Road_4 17	41	1259	0.001	0.002	0.000	0.014	0.040	0.026	0.001	0.004	0.000	0.003	0.008	0.010	0.013	0.000	0.004	0.001	0.129	0.209	1259	163
Wang Tung Street_1	Wang Tung Street_1 17	41	80	0.002	0.003	0.000	0.011	0.031	0.035	0.005	0.000	0.000	0.001	0.002	0.003	0.004	0.000	0.000	0.002	0.097	0.157	80	8
ROAD_G	ROAD_G 17	41	657	0.002	0.003	0.000	0.011	0.030	0.044	0.004	0.000	0.000	0.002	0.007	0.009	0.011	0.000	0.000	0.002	0.125	0.202	657	82
Lam Fung Street	Lam Fung Street 17	41	387	0.001	0.002	0.000	0.010	0.029	0.023	0.001	0.005	0.000	0.005	0.015	0.020	0.025	0.000	0.000	0.001	0.141	0.227	387	54
Wang Ching Street_1	Wang Ching Street_1 17	41	585	0.001	0.002	0.000	0.014	0.038	0.035	0.003	0.002	0.000	0.005	0.014	0.019	0.024	0.000	0.000	0.001	0.158	0.254	585	92
Wang Ching Street_2	Wang Ching Street_2 17	41	566	0.001	0.002	0.000	0.011	0.031	0.036	0.007	0.012	0.000	0.003	0.007	0.011	0.013	0.000	0.000	0.001	0.136	0.219	566	77
Sheung Yee Road_1	Sheung Yee Road_1 17	41	592	0.001	0.002	0.000	0.010	0.027	0.022	0.002	0.014	0.000	0.003	0.009	0.012	0.015	0.000	0.005	0.001	0.124	0.200	592	73
Sheung Yee Road_2	Sheung Yee Road_2 17	41	537	0.001	0.002	0.000	0.006	0.017	0.015	0.001	0.013	0.000	0.006	0.015	0.021	0.026	0.000	0.007	0.001	0.133	0.214	537	71
Wang Kwong Road_1	Wang Kwong Road_1 17	41	643	0.001	0.002	0.000	0.010	0.029	0.021	0.001	0.011	0.000	0.005	0.015	0.020	0.025	0.000	0.007	0.001	0.149	0.240	643	96
Wang Kwong Road_2	Wang Kwong Road_2 17	41	379	0.002	0.002	0.000	0.014	0.041	0.024	0.001	0.003	0.000	0.001	0.002	0.003	0.004	0.000	0.002	0.002	0.101	0.163	379	38
Wang Kwong Road_3	Wang Kwong Road_3 17	41	336	0.001	0.004	0.000	0.010	0.027	0.021	0.003	0.000	0.000	0.002	0.007	0.009	0.011	0.000	0.000	0.001	0.098	0.158	336	33
Kai Fuk Road	Kai Fuk Road 17	53	3223	0.001	0.002	0.000	0.009	0.018	0.029	0.002	0.000	0.000	0.001	0.004	0.006	0.004	0.000	0.002	0.001	0.078	0.126	3223	251
Kwung Tong Bypass	Kwung Tong Bypass 17	53	4869	0.001	0.001	0.000	0.010	0.022	0.032	0.001	0.001	0.000	0.002	0.007	0.009	0.007	0.000	0.003	0.001	0.097	0.156	4869	471
ROAD_A	ROAD_A 17	73	4139	0.001	0.001	0.000	0.006	0.011	0.028	0.001	0.000	0.000	0.001	0.004	0.005	0.004	0.000	0.000	0.001	0.063	0.101	4139	260
ROAD_B	ROAD_B 17	41	39	0.001	0.002	0.000	0.025	0.071	0.062	0.005	0.000	0.000	0.002	0.006	0.008	0.011	0.000	0.000	0.001	0.195	0.314	39	8
ROAD_C	ROAD_C 17	41	427	0.002	0.003	0.000	0.008	0.022	0.016	0.001	0.000	0.000	0.002	0.006	0.008	0.010	0.000	0.000	0.002	0.079	0.128	427	34
ROAD_D	ROAD_D 17	41	370	0.002	0.003	0.000	0.007	0.020	0.015	0.001	0.000	0.000	0.002	0.005	0.008	0.010	0.000	0.000	0.002	0.075	0.121	370	28
ROAD_E	ROAD_E 17	41	37	0.002	0.003	0.000	0.007	0.020	0.015	0.001	0.000	0.000	0.002	0.005	0.008	0.010	0.000	0.000	0.002	0.075	0.121	37	3
ROAD_F	ROAD_F 17	53	1784	0.001	0.001	0.000	0.008	0.016	0.027	0.002	0.000	0.000	0.001	0.004	0.005	0.004	0.000	0.002	0.001	0.071	0.115	1784	127
																						Total NO2 Emission	6114

Year 2026 1800 to 1900 hour Traffic Data

Road Name			Traffic Flow (veh/hr)	PC	Taxi	LGV4	LGV5	LGV6	HGV7	HGV8 / HGV9	PLB	PV4	PV5	NFB6	NFB7	NFB8 / NFB9	FBSD	FBDD	MC
D3_1	18	D3_1 18	81	44	19	0	6	2	3	0	0	0	1	1	1	1	0	0	4
D3_2	18	D3_2 18	682	115	489	0	3	1	1	0	7	2	10	15	11	18	0	0	11
D3_3	18	D3_3 18	693	118	495	0	3	1	1	0	7	2	10	15	11	18	0	0	11
D3_4	18	D3_4 18	667	102	491	0	3	1	0	0	7	2	9	15	11	17	0	0	10
D3_5	18	D3_5 18	684	118	488	0	3	1	1	0	7	2	10	15	10	17	0	0	11
D3_6	18	D3_6 18	2449	815	1235	0	86	36	38	2	15	5	26	39	28	48	0	0	77
D3_7	18	D3_7 18	501	282	123	1	27	11	12	1	0	1	3	5	4	6	0	0	27
D3_8	18	D3_8 18	349	198	86	0	17	7	8	0	0	1	2	3	2	4	0	0	19
D3_9	18	D3_9 18	3712	1544	1544	0	147	59	65	4	15	6	33	52	35	61	0	0	147
D3_10	18	D3_10 18	127	74	32	0	5	2	2	0	0	0	1	1	1	2	0	0	7
D3_11	18	D3_11 18	3720	1550	1548	0	147	60	63	4	15	6	34	50	37	60	0	0	147
D3_12	18	D3_12 18	192	110	48	0	9	4	4	0	0	0	1	2	1	2	0	0	10
D3_13	18	D3_13 18	3693	1526	1546	0	146	59	63	4	15	6	33	52	37	61	0	0	146
D3_14	18	D3_14 18	3513	1586	1405	0	116	47	42	4	0	5	28	44	32	53	0	0	151
D3_15	18	D3_15 18	3507	1583	1405	0	114	47	40	4	0	5	28	46	32	53	0	0	151
D3_16	18	D3_16 18	1798	769	778	0	58	24	16	0	0	3	13	22	15	26	0	0	73
D4_1	18	D4_1 18	2837	1289	1018	1	132	55	60	3	14	4	26	40	27	45	0	0	123
D4_2	18	D4_2 18	2851	1300	1020	1	133	56	60	3	14	4	24	40	27	46	0	0	124
D4_3	18	D4_3 18	2851	1300	1020	1	133	56	60	3	14	4	24	40	27	46	0	0	124
SCR_WB	18	SCR_WB 18	988	478	308	1	59	25	24	1	0	2	8	13	9	16	0	0	45
SCR_EB	18	SCR_EB 18	975	464	309	1	60	25	25	2	0	2	8	12	9	14	0	0	44
CYS_1	18	CYS_1 18	2593	1332	774	3	146	61	41	3	14	3	17	25	18	30	0	0	127
CYS_2	18	CYS_2 18	524	292	124	1	43	18	7	1	0	1	2	3	2	4	0	0	28
CYS_3	18	CYS_3 18	2289	1164	689	1	129	54	38	2	14	2	15	24	17	29	0	0	111
T2	18	T2 18	2405	1595	194	2	202	83	132	6	0	2	7	10	7	12	0	0	153
Sunken Rd	18	Sunken Rd 18	1074	579	252	1	80	33	35	2	0	2	6	10	7	12	0	0	55
Sheung Yeut Road_1	18	Sheung Yeut Road_1 18	834	327	180	1	99	41	15	1	78	1	7	11	8	12	0	22	31
Sheung Yuet Road_2	18	Sheung Yuet Road_2 18	886	377	177	1	111	46	18	2	64	1	6	9	7	11	0	20	36
Sheung Yuet Road_3	18	Sheung Yuet Road_3 18	1028	422	213	1	113	46	20	3	107	1	5	8	6	9	1	33	40
Sheung Yuet Road_4	18	Sheung Yuet Road_4 18	1243	582	190	2	183	76	27	1	61	1	7	11	8	12	1	25	56
Wang Tung Street_1	18	Wang Tung Street_1 18	85	46	19	0	9	4	2	0	0	0	0	0	0	0	0	0	4
ROAD_G	18	ROAD_G 18	677	334	167	1	70	29	24	3	0	1	3	5	3	5	0	0	32
Lam Fung Street	18	Lam Fung Street 18	383	181	73	0	41	17	7	1	23	1	4	7	5	8	0	0	17
Wang Ching Street_1	18	Wang Ching Street_1 18	560	254	103	1	80	33	17	2	14	1	6	9	6	11	0	0	24
Wang Ching Street_2	18	Wang Ching Street_2 18	557	241	100	1	62	26	16	4	67	1	3	5	3	6	0	0	23
Sheung Yee Road_1	18	Sheung Yee Road_1 18	610	266	99	1	58	24	11	1	89	1	4	6	4	7	0	14	25
Sheung Yee Road_2	18	Sheung Yee Road_2 18	553	244	107	1	33	13	7	1	73	1	6	9	7	11	1	18	23
Wang Kwong Road_1	18	Wang Kwong Road_1 18	637	264	103	1	67	28	12	1	78	2	7	11	7	12	0	21	25
Wang Kwong Road_2	18	Wang Kwong Road_2 18	388	192	71	0	55	23	7	0	12	0	1	1	1	1	0	4	18
Wang Kwong Road_3	18	Wang Kwong Road_3 18	356	154	125	0	32	14	6	1	0	0	2	2	2	3	0	0	15
Kai Fuk Road	18	Kai Fuk Road 18	3312	1730	663	3	335	139	133	17	3	3	17	23	17	27	0	36	166
Kwung Tong Bypass	18	Kwung Tong Bypass 18	4731	2555	459	5	617	255	225	9	40	9	38	59	40	69	2	104	244
ROAD_A	18	ROAD_A 18	4353	2528	808	4	320	133	183	11	0	4	22	35	24	41	0	0	240
ROAD_B	18	ROAD_B 18	33	9	5	0	10	4	2	0	0	0	0	0	0	0	0	0	1
ROAD_C	18	ROAD_C 18	467	272	106	0	34	14	6	0	0	0	2	3	2	3	0	0	26
ROAD_D	18	ROAD_D 18	408	241	93	0	27	11	4	0	0	0	2	2	2	2	0	0	23
ROAD_E	18	ROAD_E 18	41	24	9	0	3	1	0	0	0	0	0	0	0	0	0	0	2
ROAD_F	18	ROAD_F 18	1875	1068	318	2	167	69	69	9	4	2	7	11	7	13	0	26	101

Composite Emission Rate, NO2

Road Name	Hour	Average Speed	Traffic Flow (veh/hr)	PC	Taxi	LGV3	LGV4	LGV6	HGV7	HGV8 or HGV9	PLB	PV4	PV5	NFB6	NFB7	NFB8 or NFB9	FBSD	FBDD	MC	g/km-veh	g/mile-veh	Flow Rate	NO2 Emission (g/km)
D3_1	D3_1 18	41	81	0.002	0.003	0.000	0.005	0.014	0.025	0.001	0.000	0.000	0.002	0.004	0.005	0.007	0.000	0.000	0.002	0.071	0.114	81	6
D3_2	D3_2 18	41	682	0.001	0.010	0.000	0.000	0.001	0.002	0.000	0.001	0.000	0.003	0.010	0.014	0.017	0.000	0.000	0.001	0.059	0.095	682	40
D3_3	D3_3 18	41	693	0.001	0.010	0.000	0.000	0.001	0.002	0.000	0.001	0.000	0.003	0.010	0.014	0.017	0.000	0.000	0.001	0.059	0.095	693	41
D3_4	D3_4 18	41	667	0.001	0.011	0.000	0.000	0.000	0.000	0.000	0.001	0.000	0.003	0.010	0.014	0.017	0.000	0.000	0.001	0.057	0.092	667	38
D3_5	D3_5 18	41	684	0.001	0.010	0.000	0.000	0.001	0.002	0.000	0.001	0.000	0.003	0.010	0.013	0.016	0.000	0.000	0.001	0.057	0.092	684	39
D3_6	D3_6 18	41	2449	0.001	0.007	0.000	0.002	0.007	0.013	0.001	0.001	0.000	0.003	0.007	0.010	0.012	0.000	0.000	0.001	0.064	0.104	2449	158
D3_7	D3_7 18	41	501	0.002	0.004	0.000	0.003	0.010	0.019	0.001	0.000	0.000	0.002	0.004	0.006	0.007	0.000	0.000	0.002	0.060	0.097	501	30
D3_8	D3_8 18	41	349	0.002	0.004	0.000	0.003	0.009	0.018	0.001	0.000	0.000	0.002	0.004	0.006	0.007	0.000	0.000	0.002	0.058	0.094	349	20
D3_9	D3_9 18	41	3712	0.002	0.006	0.000	0.003	0.007	0.014	0.001	0.000	0.000	0.002	0.006	0.008	0.010	0.000	0.000	0.002	0.061	0.099	3712	227
D3_10	D3_10 18	41	127	0.002	0.004	0.000	0.003	0.007	0.012	0.001	0.000	0.000	0.002	0.004	0.006	0.008	0.000	0.000	0.002	0.051	0.082	127	6
D3_11	D3_11 18	41	3720	0.002	0.006	0.000	0.003	0.007	0.014	0.001	0.000	0.000	0.002	0.006	0.008	0.010	0.000	0.000	0.002	0.061	0.098	3720	226
D3_12	D3_12 18	41	192	0.002	0.004	0.000	0.003	0.009	0.017	0.001	0.000	0.000	0.002	0.004	0.006	0.007	0.000	0.000	0.002	0.056	0.091	192	11
D3_13	D3_13 18	41	3693	0.002	0.006	0.000	0.003	0.007	0.014	0.001	0.000	0.000	0.002	0.006	0.008	0.010	0.000	0.000	0.002	0.061	0.099	3693	226
D3_14	D3_14 18	41	3513	0.002	0.006	0.000	0.002	0.006	0.010	0.001	0.000	0.000	0.002	0.005	0.008	0.010	0.000	0.000	0.002	0.053	0.085	3513	185
D3_15	D3_15 18	41	3507	0.002	0.006	0.000	0.002	0.006	0.009	0.001	0.000	0.000	0.002	0.006	0.008	0.010	0.000	0.000	0.002	0.052	0.084	3507	184
D3_16	D3_16 18	41	1798	0.002	0.006	0.000	0.002	0.006	0.007	0.000	0.000	0.000	0.002	0.005	0.007	0.009	0.000	0.000	0.002	0.049	0.078	1798	87
D4_1	D4_1 18	41	2837	0.002	0.005	0.000	0.003	0.009	0.017	0.001	0.001	0.000	0.002	0.006	0.008	0.010	0.000	0.000	0.002	0.065	0.105	2837	185
D4_2	D4_2 18	41	2851	0.002	0.005	0.000	0.003	0.009	0.017	0.001	0.001	0.000	0.002	0.006	0.008	0.010	0.000	0.000	0.002	0.065	0.105	2851	186
D4_3	D4_3 18	41	2851	0.002	0.005	0.000	0.003	0.009	0.017	0.001	0.001	0.000	0.002	0.006	0.008	0.010	0.000	0.000	0.002	0.065	0.105	2851	186
SCR_WB	SCR_WB 18	41	988	0.002	0.004	0.000	0.004	0.011	0.019	0.001	0.000	0.000	0.002	0.006	0.008	0.010	0.000	0.000	0.002	0.069	0.111	988	68
SCR_EB	SCR_EB 18	41	975	0.002	0.005	0.000	0.004	0.012	0.021	0.001	0.000	0.000	0.002	0.005	0.008	0.009	0.000	0.000	0.002	0.070	0.113	975	69
CYS_1	CYS_1 18	41	2593	0.002	0.004	0.000	0.004	0.011	0.013	0.001	0.001	0.000	0.002	0.004	0.006	0.007	0.000	0.000	0.002	0.056	0.090	2593	145
CYS_2	CYS_2 18	41	524	0.002	0.003	0.000	0.005	0.015	0.010	0.001	0.000	0.000	0.001	0.003	0.003	0.004	0.000	0.000	0.002	0.051	0.083	524	27
CYS_3	CYS_3 18	41	2289	0.002	0.004	0.000	0.004	0.011	0.013	0.001	0.001	0.000	0.002	0.005	0.006	0.008	0.000	0.000	0.002	0.058	0.093	2289	132
T2	T2 18	73	2405	0.001	0.001	0.000	0.004	0.008	0.023	0.001	0.000	0.000	0.000	0.001	0.001	0.001	0.000	0.000	0.001	0.043	0.069	2405	103
Sunken Rd	Sunken Rd 18	41	1074	0.002	0.003	0.000	0.005	0.014	0.027	0.001	0.000	0.000	0.001	0.004	0.005	0.007	0.000	0.000	0.002	0.072	0.117	1074	78
Sheung Yeut Road_1	Sheung Yeut Road_1 18	41	834	0.001	0.003	0.000	0.008	0.022	0.014	0.001	0.009	0.000	0.002	0.006	0.008	0.009	0.000	0.006	0.002	0.092	0.148	834	77
Sheung Yuet Road_2	Sheung Yuet Road_2 18	41	886	0.002	0.003	0.000	0.008	0.023	0.016	0.001	0.007	0.000	0.002	0.005	0.006	0.008	0.000	0.005	0.002	0.089	0.143	886	79
Sheung Yuet Road_3	Sheung Yuet Road_3 18	41	1028	0.002	0.003	0.000	0.007	0.020	0.016	0.002	0.010	0.000	0.001	0.004	0.005	0.006	0.000	0.007	0.002	0.085	0.136	1028	87
Sheung Yuet Road_4	Sheung Yuet Road_4 18	41	1243	0.002	0.002	0.000	0.010	0.028	0.018	0.001	0.005	0.000	0.001	0.004	0.005	0.006	0.000	0.005	0.002	0.088	0.143	1243	110
Wang Tung Street_1	Wang Tung Street_1 18	41	85	0.002	0.003	0.000	0.007	0.020	0.022	0.003	0.000	0.000	0.000	0.001	0.002	0.002	0.000	0.000	0.002	0.064	0.103	85	5
ROAD_G	ROAD_G 18	41	677	0.002	0.004	0.000	0.007	0.019	0.028	0.003	0.000	0.000	0.001	0.003	0.004	0.005	0.000	0.000	0.002	0.078	0.126	677	53
Lam Fung Street	Lam Fung Street 18	41	383	0.002	0.003	0.000	0.007	0.020	0.015	0.001	0.006	0.000	0.003	0.007	0.010	0.013	0.000	0.000	0.002	0.089	0.144	383	34
Wang Ching Street_1	Wang Ching Street_1 18	41	560	0.002	0.003	0.000	0.009	0.027	0.024	0.002	0.003	0.000	0.002	0.007	0.009	0.012	0.000	0.000	0.002	0.102	0.165	560	57
Wang Ching Street_2	Wang Ching Street_2 18	41	557	0.002	0.003	0.000	0.007	0.021	0.024	0.005	0.012	0.000	0.001	0.004	0.005	0.006	0.000	0.000	0.002	0.091	0.147	557	51
Sheung Yee Road_1	Sheung Yee Road_1 18	41	610	0.002	0.002	0.000	0.006	0.018	0.015	0.001	0.015	0.000	0.002	0.004	0.006	0.007	0.000	0.005	0.002	0.085	0.137	610	52
Sheung Yee Road_2	Sheung Yee Road_2 18	41	553	0.002	0.003	0.000	0.004	0.011	0.010	0.001	0.013	0.000	0.003	0.007	0.010	0.013	0.000	0.007	0.002	0.085	0.138	553	47
Wang Kwong Road_1	Wang Kwong Road_1 18	41	637	0.002	0.002	0.000	0.007	0.020	0.015	0.001	0.012	0.000	0.003	0.007	0.010	0.012	0.000	0.008	0.002	0.100	0.161	637	64
Wang Kwong Road_2	Wang Kwong Road_2 18	41	388	0.002	0.003	0.000	0.009	0.027	0.015	0.001	0.003	0.000	0.000	0.001	0.002	0.002	0.000	0.002	0.002	0.069	0.112	388	27
Wang Kwong Road_3	Wang Kwong Road_3 18	41	356	0.002	0.005	0.000	0.006	0.017	0.013	0.002	0.000	0.000	0.001	0.003	0.004	0.005	0.000	0.000	0.002	0.060	0.097	356	21
Kai Fuk Road	Kai Fuk Road 18	53	3312	0.001	0.002	0.000	0.006	0.012	0.018	0.002	0.000	0.000	0.001	0.002	0.003	0.002	0.000	0.002	0.001	0.050	0.080	3312	164
Kwung Tong Bypass	Kwung Tong Bypass 18	53	4731	0.001	0.001	0.000	0.007	0.015	0.022	0.001	0.001	0.000	0.001	0.004	0.005	0.004	0.000	0.003	0.001	0.064	0.103	4731	302
ROAD_A	ROAD_A 18	73	4353	0.001	0.002	0.000	0.004	0.007	0.018	0.001	0.000	0.000	0.001	0.002	0.003	0.002	0.000	0.000	0.001	0.040	0.064	4353	174
ROAD_B	ROAD_B 18	41	33	0.001	0.002	0.000	0.020	0.056	0.049	0.004	0.000	0.000	0.001	0.004	0.005	0.006	0.000	0.000	0.001	0.151	0.243	33	5
ROAD_C	ROAD_C 18	41	467	0.002	0.003	0.000	0.005	0.014	0.010	0.001	0.000	0.000	0.001	0.003	0.003	0.004	0.000	0.000	0.002	0.048	0.077	467	22
ROAD_D	ROAD_D 18	41	408	0.002	0.003	0.000	0.004	0.012	0.009	0.001	0.000	0.000	0.001	0.003	0.003	0.004	0.000	0.000	0.002	0.045	0.072	408	18
ROAD_E	ROAD_E 18	41	41	0.002	0.003	0.000	0.004	0.012	0.009	0.001	0.000	0.000	0.001	0.003	0.003	0.004	0.000	0.000	0.002	0.045	0.072	41	2
ROAD_F	ROAD_F 18	53	1875	0.001	0.002	0.000	0.005	0.010	0.017	0.002	0.000	0.000	0.001	0.002	0.002	0.002	0.000	0.002	0.001	0.045	0.073	1875	85
																						Total NO2 Emission	4239

Year 2026 1900 to 2000 hour Traffic Data

	Road Name			Traffic Flow (veh/hr)	PC	Taxi	LGV4	LGV5	LGV6	HGV7	HGV8 / HGV9	PLB	PV4	PV5	NFB6	NFB7	NFB8 / NFB9	FBSD	FBDD	MC
	D3_1	19	D3_1 19	69	39	17	0	4	2	2	0	0	0	0	1	0	1	0	0	4
	D3_2	19	D3_2 19	41	18	9	0	2	1	1	0	7	0	0	0	0	0	0	0	2
	D3_3	19	D3_3 19	41	18	9	0	2	1	1	0	7	0	0	0	0	0	0	0	2
	D3_4	19	D3_4 19	18	4	4	0	2	1	0	0	7	0	0	0	0	0	0	0	0
	D3_5	19	D3_5 19	42	21	8	0	2	1	1	0	7	0	0	0	0	0	0	0	2
	D3_6	19	D3_6 19	995	545	238	1	62	26	27	1	13	1	5	8	6	10	0	0	52
	D3_7	19	D3_7 19	428	247	108	0	19	8	8	0	0	1	2	4	3	4	0	0	24
	D3_8	19	D3_8 19	299	174	75	0	12	5	6	0	0	0	2	3	2	3	0	0	16
	D3_9	19	D3_9 19	2081	1182	508	2	106	44	46	2	14	2	11	18	12	21	0	0	113
	D3_10	19	D3_10 19	110	65	28	0	4	1	1	0	0	0	1	1	1	1	0	0	6
	D3_11	19	D3_11 19	2088	1189	509	2	106	44	46	2	14	2	10	17	13	20	0	0	114
	D3_12	19	D3_12 19	165	96	42	0	7	3	3	0	0	0	1	1	1	2	0	0	9
	D3_13	19	D3_13 19	2066	1168	508	2	105	43	46	2	13	3	11	18	13	21	0	0	111
	D3_14	19	D3_14 19	2144	1255	562	0	82	33	30	2	0	2	11	16	12	19	0	0	120
	D3_15	19	D3_15 19	2141	1251	562	0	81	33	30	2	0	2	11	17	12	20	0	0	119
	D3_16	19	D3_16 19	1129	607	364	0	41	18	12	0	0	1	5	8	6	10	0	0	58
	D4_1	19	D4_1 19	1741	1027	362	2	96	39	44	3	14	2	10	16	11	18	0	0	97
	D4_2	19	D4_2 19	1752	1036	363	2	96	39	44	3	14	2	10	16	11	18	0	0	98
	D4_3	19	D4_3 19	1752	1036	363	2	96	39	44	3	14	2	10	16	11	18	0	0	98
	SCR_WB	19	SCR_WB 19	695	397	158	1	42	17	17	1	0	1	4	7	5	8	0	0	38
	SCR_EB	19	SCR_EB 19	692	386	165	1	44	18	18	1	0	1	4	6	4	8	0	0	37
	CYS_1	19	CYS_1 19	1818	1106	369	2	106	45	30	2	14	2	6	11	8	13	0	0	105
	CYS_2	19	CYS_2 19	438	254	102	0	31	13	5	0	0	0	1	2	1	3	0	0	24
	CYS_3	19	CYS_3 19	1567	961	301	2	92	38	27	2	13	2	7	10	7	13	0	0	92
	T2	19	T2 19	2033	1396	171	2	145	60	96	4	0	0	4	8	6	8	0	0	133
	Sunken Rd	19	Sunken Rd 19	911	506	220	1	57	24	26	1	0	1	5	8	5	9	0	0	48
	Sheung Yeut Road_1	19	Sheung Yeut Road_1 19	702	285	153	1	71	29	11	1	74	1	5	8	6	9	1	21	27
	Sheung Yuet Road_2	19	Sheung Yuet Road_2 19	745	329	150	1	79	33	13	1	62	1	4	7	5	8	1	20	31
	Sheung Yuet Road_3	19	Sheung Yuet Road_3 19	877	369	183	1	81	33	14	2	102	1	4	7	4	7	1	33	35
	Sheung Yuet Road_4	19	Sheung Yuet Road_4 19	1034	507	159	1	131	54	20	1	58	1	5	8	6	9	1	25	49
	Wang Tung Street_1	19	Wang Tung Street_1 19	71	40	15	0	6	3	2	0	0	0	0	0	0	0	0	0	4
	ROAD_G	19	ROAD_G 19	567	291	143	1	50	21	17	2	0	1	2	3	3	5	0	0	28
	Lam Fung Street	19	Lam Fung Street 19	316	157	58	0	29	12	5	0	22	1	3	5	3	6	0	0	15
	Wang Ching Street_1	19	Wang Ching Street_1 19	466	222	89	0	58	24	12	1	14	1	4	7	5	8	0	0	21
	Wang Ching Street_2	19	Wang Ching Street_2 19	467	209	85	0	44	18	12	3	63	0	2	4	3	4	0	0	20
	Sheung Yee Road_1	19	Sheung Yee Road_1 19	522	233	83	0	42	17	8	1	86	1	3	4	3	5	0	13	22
	Sheung Yee Road_2	19	Sheung Yee Road_2 19	468	212	85	0	23	10	5	0	70	1	4	7	5	8	0	17	20
	Wang Kwong Road_1	19	Wang Kwong Road_1 19	537	230	87	1	48	20	8	0	73	1	5	8	5	9	0	20	22
	Wang Kwong Road_2	19	Wang Kwong Road_2 19	322	168	59	0	39	16	5	0	12	0	0	1	0	1	0	4	16
	Wang Kwong Road_3	19	Wang Kwong Road_3 19	301	135	108	0	23	10	4	1	0	0	1	2	2	2	0	0	13
	Kai Fuk Road	19	Kai Fuk Road 19	2782	1513	570	3	239	100	95	11	3	3	11	17	14	22	0	36	145
	Kwung Tong Bypass	19	Kwung Tong Bypass 19	3956	2235	401	4	443	184	162	8	40	4	28	45	32	53	4	101	213
	ROAD_A	19	ROAD_A 19	3411	2172	493	3	230	94	130	7	0	3	14	20	14	24	0	0	206
	ROAD_B	19	ROAD_B 19	26	8	4	0	7	3	1	0	0	0	0	0	0	0	0	0	1
	ROAD_C	19	ROAD_C 19	396	237	90	0	24	10	4	0	0	0	1	2	1	2	0	0	23
	ROAD_D	19	ROAD_D 19	347	210	79	0	19	8	3	0	0	0	1	2	1	2	0	0	20
	ROAD_E	19	ROAD_E 19	35	21	8	0	2	1	0	0	0	0	0	0	0	0	0	0	2
	ROAD_F	19	ROAD_F 19	1571	933	269	2	118	49	49	6	3	2	5	8	6	9	0	24	88

Composite Emission Rate, NO2

	Road Name	Hour	Average Speed	Traffic Flow (veh/hr)	PC	Taxi	LGV3	LGV4	LGV6	HGV7	HGV8 or HGV9	PLB	PV4	PV5	NFB6	NFB7	NFB8 or NFB9	FBSD	FBDD	MC	g/km-veh	g/mile-veh	Flow Rate	NO2 Emission (g/km)
	D3_1	D3_1 19	42	69	0.002	0.003	0.000	0.004	0.011	0.022	0.001	0.000	0.000	0.001	0.004	0.005	0.006	0.000	0.000	0.002	0.062	0.100	69	4
	D3_2	D3_2 19	42	41	0.002	0.003	0.000	0.003	0.009	0.021	0.001	0.017	0.000	0.001	0.004	0.006	0.008	0.000	0.000	0.002	0.076	0.122	41	3
	D3_3	D3_3 19	42	41	0.002	0.003	0.000	0.003	0.009	0.021	0.001	0.017	0.000	0.001	0.004	0.006	0.008	0.000	0.000	0.002	0.076	0.122	41	3
	D3_4	D3_4 19	43	18	0.001	0.003	0.000	0.006	0.017	0.000	0.000	0.037	0.000	0.000	0.000	0.000	0.000	0.000	0.000	0.001	0.065	0.105	18	1
	D3_5	D3_5 19	42	42	0.002	0.003	0.000	0.003	0.010	0.015	0.001	0.016	0.000	0.001	0.002	0.003	0.003	0.000	0.000	0.002	0.060	0.097	42	3
	D3_6	D3_6 19	42	995	0.002	0.003	0.000	0.004	0.012	0.022	0.001	0.001	0.000	0.001	0.004	0.005	0.006	0.000	0.000	0.002	0.064	0.103	995	63
	D3_7	D3_7 19	42	428	0.002	0.004	0.000	0.003	0.008	0.016	0.001	0.000	0.000	0.001	0.004	0.005	0.006	0.000	0.000	0.002	0.052	0.084	428	22
	D3_8	D3_8 19	42	299	0.002	0.004	0.000	0.003	0.008	0.015	0.001	0.000	0.000	0.001	0.004	0.005	0.007	0.000	0.000	0.002	0.051	0.083	299	15
	D3_9	D3_9 19	42	2081	0.002	0.003	0.000	0.003	0.009	0.018	0.001	0.001	0.000	0.001	0.004	0.005	0.006	0.000	0.000	0.002	0.056	0.090	2081	116
	D3_10	D3_10 19	42	110	0.002	0.004	0.000	0.002	0.006	0.010	0.001	0.000	0.000	0.001	0.004	0.005	0.007	0.000	0.000	0.002	0.045	0.073	110	5
	D3_11	D3_11 19	42	2088	0.002	0.003	0.000	0.003	0.009	0.018	0.001	0.001	0.000	0.001	0.003	0.005	0.006	0.000	0.000	0.002	0.055	0.089	2088	115
	D3_12	D3_12 19	42	165	0.002	0.004	0.000	0.003	0.007	0.014	0.001	0.000	0.000	0.001	0.004	0.005	0.007	0.000	0.000	0.002	0.049	0.079	165	8
	D3_13	D3_13 19	42	2066	0.002	0.003	0.000	0.003	0.009	0.018	0.001	0.001	0.000	0.001	0.004	0.005	0.006	0.000	0.000	0.002	0.057	0.091	2066	117
	D3_14	D3_14 19	42	2144	0.002	0.004	0.000	0.002	0.007	0.011	0.001	0.000	0.000	0.001	0.003	0.005	0.006	0.000	0.000	0.002	0.044	0.071	2144	95
	D3_15	D3_15 19	42	2141	0.002	0.004	0.000	0.002	0.007	0.011	0.001	0.000	0.000	0.001	0.003	0.005	0.006	0.000	0.000	0.002	0.045	0.072	2141	96
	D3_16	D3_16 19	42	1129	0.002	0.005	0.000	0.002	0.007	0.008	0.000	0.000	0.000	0.001	0.003	0.004	0.005	0.000	0.000	0.002	0.040	0.065	1129	45
	D4_1	D4_1 19	42	1741	0.002	0.003	0.000	0.004	0.010	0.020	0.001	0.001	0.000	0.001	0.004	0.005	0.007	0.000	0.000	0.002	0.060	0.097	1741	105
	D4_2	D4_2 19	42	1752	0.002	0.003	0.000	0.004	0.010	0.020	0.001	0.001	0.000	0.001	0.004	0.005	0.007	0.000	0.000	0.002	0.060	0.097	1752	106
	D4_3	D4_3 19	42	1752	0.002	0.003	0.000	0.004	0.010	0.020	0.001	0.001	0.000	0.001	0.004	0.005	0.007	0.000	0.000	0.002	0.060	0.097	1752	106
	SCR_WB	SCR_WB 19	42	695	0.002	0.003	0.000	0.004	0.011	0.019	0.001	0.000	0.000	0.001	0.004	0.006	0.008	0.000	0.000	0.002	0.062	0.100	695	43
	SCR_EB	SCR_EB 19	42	692	0.002	0.003	0.000	0.004	0.012	0.021	0.001	0.000	0.000	0.001	0.004	0.005	0.007	0.000	0.000	0.002	0.063	0.102	692	44
	CYS_1	CYS_1 19	42	1818	0.002	0.003	0.000	0.004	0.011	0.013	0.001	0.001	0.000	0.001	0.003	0.004	0.004	0.000	0.000	0.002	0.049	0.078	1818	88
	CYS_2	CYS_2 19	42	438	0.002	0.003	0.000	0.005	0.013	0.009	0.001	0.000	0.000	0.001	0.002	0.003	0.004	0.000	0.000	0.002	0.044	0.071	438	19
	CYS_3	CYS_3 19	42	1567	0.002	0.003	0.000	0.004	0.011	0.014	0.001	0.001	0.000	0.001	0.003	0.004	0.005	0.000	0.000	0.002	0.050	0.081	1567	79
	T2	T2 19	76	2033	0.001	0.001	0.000	0.003	0.007	0.020	0.001	0.000	0.000	0.000	0.001	0.001	0.001	0.000	0.000	0.001	0.037	0.059	2033	75
	Sunken Rd	Sunken Rd 19	42	911	0.002	0.003	0.000	0.004	0.012	0.022	0.001	0.000	0.000	0.001	0.004	0.005	0.006	0.000	0.000	0.002	0.063	0.102	911	58
	Sheung Yeut Road_1	Sheung Yeut Road_1 19	42	702	0.001	0.003	0.000	0.007	0.019	0.012	0.001	0.010	0.000	0.002	0.005	0.007	0.008	0.000	0.007	0.002	0.083	0.134	702	58
	Sheung Yuet Road_2	Sheung Yuet Road_2 19	42	745	0.002	0.003	0.000	0.007	0.020	0.014	0.001	0.008	0.000	0.001	0.004	0.006	0.007	0.000	0.006	0.002	0.080	0.130	745	60
	Sheung Yuet Road_3	Sheung Yuet Road_3 19	42	877	0.002	0.003	0.000	0.006	0.017	0.013	0.001	0.012	0.000	0.001	0.003	0.004	0.005	0.000	0.008	0.002	0.078	0.125	877	68
	Sheung Yuet Road_4	Sheung Yuet Road_4 19	42	1034	0.002	0.002	0.000	0.008	0.024	0.015	0.001	0.006	0.000	0.001	0.003	0.005	0.006	0.000	0.005	0.002	0.079	0.128	1034	82
	Wang Tung Street_1	Wang Tung Street_1 19	42	71	0.002	0.003	0.000	0.006	0.017	0.018	0.003	0.000	0.000	0.000	0.001	0.001	0.001	0.000	0.000	0.002	0.055	0.088	71	4
	ROAD_G	ROAD_G 19	42	567	0.002	0.004	0.000	0.006	0.017	0.024	0.002	0.000	0.000	0.001	0.003	0.004	0.005	0.000	0.000	0.002	0.069	0.111	567	39
	Lam Fung Street	Lam Fung Street 19	42	316	0.002	0.003	0.000	0.006	0.017	0.014	0.001	0.007	0.000	0.002	0.006	0.009	0.011	0.000	0.000	0.002	0.080	0.129	316	25
	Wang Ching Street_1	Wang Ching Street_1 19	42	466	0.002	0.003	0.000	0.008	0.023	0.021	0.002	0.003	0.000	0.002	0.006	0.008	0.011	0.000	0.000	0.002	0.091	0.146	466	42
	Wang Ching Street_2	Wang Ching Street_2 19	42	467	0.002	0.003	0.000	0.006	0.017	0.020	0.004	0.013	0.000	0.001	0.003	0.005	0.006	0.000	0.000	0.002	0.082	0.132	467	38
	Sheung Yee Road_1	Sheung Yee Road_1 19	42	522	0.002	0.002	0.000	0.005	0.015	0.012	0.001	0.016	0.000	0.001	0.004	0.005	0.006	0.000	0.006	0.002	0.077	0.125	522	40
	Sheung Yee Road_2	Sheung Yee Road_2 19	42	468	0.002	0.003	0.000	0.003	0.009	0.008	0.001	0.015	0.000	0.002	0.007	0.008	0.011	0.000	0.008	0.002	0.079	0.127	468	37
	Wang Kwong Road_1	Wang Kwong Road_1 19	42	537	0.002	0.002	0.000	0.006	0.016	0.012	0.000	0.014	0.000	0.002	0.007	0.008	0.011	0.000	0.008	0.002	0.090	0.145	537	48
	Wang Kwong Road_2	Wang Kwong Road_2 19	42	322	0.002	0.003	0.000	0.008	0.023	0.014	0.001	0.004	0.000	0.000	0.001	0.001	0.001	0.000	0.003	0.002	0.061	0.099	322	20
	Wang Kwong Road_3	Wang Kwong Road_3 19	42	301	0.002	0.005	0.000	0.005	0.014	0.011	0.001	0.000	0.000	0.001	0.003	0.004	0.005	0.000	0.000	0.002	0.053	0.086	301	16
	Kai Fuk Road	Kai Fuk Road 19	59	2782	0.001	0.002	0.000	0.004	0.009	0.015	0.001	0.000	0.000	0.001	0.002	0.003	0.002	0.000	0.002	0.001	0.041	0.067	2782	115
	Kwung Tong Bypass	Kwung Tong Bypass 19	59	3956	0.001	0.001	0.000	0.006	0.012	0.018	0.001	0.001	0.000	0.001	0.003	0.004	0.003	0.000	0.004	0.001	0.054	0.087	3956	213
	ROAD_A	ROAD_A 19	76	3411	0.001	0.001	0.000	0.003	0.006	0.016	0.001	0.000	0.000	0.001	0.002	0.002	0.001	0.000	0.000	0.001	0.035	0.056	3411	119
	ROAD_B	ROAD_B 19	42	26	0.001	0.002	0.000	0.018	0.051	0.045	0.003	0.000	0.000	0.001	0.003	0.005	0.006	0.000	0.000	0.001	0.138	0.222	26	4
	ROAD_C	ROAD_C 19	42	396	0.002	0.003	0.000	0.004	0.011	0.008	0.001	0.000	0.000	0.001	0.002	0.003	0.004	0.000	0.000	0.002	0.041	0.066	396	16
	ROAD_D	ROAD_D 19	42	347	0.002	0.003	0.000	0.004	0.010	0.007	0.001	0.000	0.000	0.001	0.002	0.003	0.004	0.000	0.000	0.002	0.039	0.063	347	14
	ROAD_E	ROAD_E 19	42	35	0.002	0.003	0.000	0.004	0.010	0.007	0.001	0.000	0.000	0.001	0.002	0.003	0.004	0.000	0.000	0.002	0.039	0.063	35	1
	ROAD_F	ROAD_F 19	59	1571	0.001	0.002	0.000	0.004	0.008	0.013	0.001	0.000	0.000	0.000	0.001	0.002	0.001	0.000	0.002	0.001	0.037	0.060	1571	58
																							Total NO2 Emission	2553

Year 2026 2000 to 2100 hour Traffic Data

Road Name			Traffic Flow (veh/hr)	PC	Taxi	LGV4	LGV5	LGV6	HGV7	HGV8 / HGV9	PLB	PV4	PV5	NFB6	NFB7	NFB8 / NFB9	FBSD	FBDD	MC
D3_1	20	D3_1 20	49	28	12	0	2	1	1	0	0	0	0	0	0	0	0	0	3
D3_2	20	D3_2 20	30	14	7	0	1	0	1	0	5	0	0	0	0	0	0	0	1
D3_3	20	D3_3 20	30	14	7	0	1	0	1	0	5	0	0	0	0	0	0	0	1
D3_4	20	D3_4 20	13	3	3	0	1	0	0	0	5	0	0	0	0	0	0	0	0
D3_5	20	D3_5 20	31	16	6	0	1	1	0	0	5	0	0	0	0	0	0	0	1
D3_6	20	D3_6 20	714	407	177	0	35	15	16	1	11	0	2	4	2	5	0	0	39
D3_7	20	D3_7 20	310	185	80	0	11	4	5	0	0	0	1	2	1	2	0	0	18
D3_8	20	D3_8 20	216	129	56	0	7	3	3	0	0	0	1	1	1	2	0	0	12
D3_9	20	D3_9 20	1501	883	379	0	61	25	26	2	11	1	5	8	6	10	0	0	84
D3_10	20	D3_10 20	80	49	21	0	2	1	1	0	0	0	0	0	0	1	0	0	5
D3_11	20	D3_11 20	1506	887	381	0	61	25	26	2	11	1	5	8	5	10	0	0	85
D3_12	20	D3_12 20	120	72	31	0	4	2	2	0	0	0	0	1	0	1	0	0	7
D3_13	20	D3_13 20	1490	872	380	0	60	25	27	1	11	1	5	8	6	10	0	0	83
D3_14	20	D3_14 20	1562	938	420	0	48	20	17	1	0	1	5	8	5	9	0	0	89
D3_15	20	D3_15 20	1559	935	421	0	48	19	16	2	0	1	5	8	6	9	0	0	90
D3_16	20	D3_16 20	822	453	272	0	24	10	7	0	0	0	2	4	2	5	0	0	43
D4_1	20	D4_1 20	1255	768	270	1	55	23	25	1	11	1	5	8	5	9	0	0	73
D4_2	20	D4_2 20	1263	774	271	1	56	23	25	1	11	1	5	7	5	9	0	0	74
D4_3	20	D4_3 20	1263	774	271	1	56	23	25	1	11	1	5	7	5	9	0	0	74
SCR_WB	20	SCR_WB 20	500	296	118	0	24	10	9	0	0	0	2	3	2	4	0	0	28
SCR_EB	20	SCR_EB 20	497	288	123	0	25	10	10	1	0	0	2	3	2	3	0	0	27
CYS_1	20	CYS_1 20	1315	826	276	1	61	25	17	1	11	1	3	6	3	6	0	0	78
CYS_2	20	CYS_2 20	317	190	77	0	18	7	3	0	0	0	1	1	1	1	0	0	18
CYS_3	20	CYS_3 20	1131	718	225	1	53	22	15	1	11	1	3	5	3	6	0	0	68
T2	20	T2 20	1458	1041	128	1	84	34	55	2	0	0	3	4	3	4	0	0	99
Sunken Rd	20	Sunken Rd 20	655	378	165	1	33	13	15	1	0	0	2	4	3	4	0	0	36
Sheung Yeut Road_1	20	Sheung Yeut Road_1 20	499	212	114	0	40	17	6	0	58	0	2	4	3	4	0	17	20
Sheung Yuet Road_2	20	Sheung Yuet Road_2 20	530	245	112	1	46	19	7	1	48	1	2	3	2	4	1	15	23
Sheung Yuet Road_3	20	Sheung Yuet Road_3 20	631	275	136	1	46	19	8	1	81	0	2	3	2	3	1	26	26
Sheung Yuet Road_4	20	Sheung Yuet Road_4 20	733	379	119	1	75	31	12	1	46	1	3	4	3	4	1	19	36
Wang Tung Street_1	20	Wang Tung Street_1 20	51	30	12	0	4	2	1	0	0	0	0	0	0	0	0	0	3
ROAD_G	20	ROAD_G 20	404	218	107	0	29	12	10	1	0	0	1	2	1	2	0	0	21
Lam Fung Street	20	Lam Fung Street 20	224	117	43	0	17	7	3	0	17	0	1	2	2	3	0	0	11
Wang Ching Street_1	20	Wang Ching Street_1 20	325	166	67	0	33	14	7	1	11	0	2	3	2	4	0	0	16
Wang Ching Street_2	20	Wang Ching Street_2 20	332	155	63	0	25	10	7	1	49	0	1	2	1	2	0	0	15
Sheung Yee Road_1	20	Sheung Yee Road_1 20	380	175	62	0	25	10	5	1	68	0	1	2	2	2	0	10	17
Sheung Yee Road_2	20	Sheung Yee Road_2 20	340	158	63	0	14	5	3	0	55	0	2	3	2	4	0	13	15
Wang Kwong Road_1	20	Wang Kwong Road_1 20	383	171	65	0	27	11	5	0	57	0	2	4	2	4	0	16	16
Wang Kwong Road_2	20	Wang Kwong Road_2 20	230	125	44	0	23	9	3	0	9	0	0	0	0	0	0	3	12
Wang Kwong Road_3	20	Wang Kwong Road_3 20	217	101	81	0	13	6	2	0	0	0	1	1	1	1	0	0	10
Kai Fuk Road	20	Kai Fuk Road 20	1987	1131	425	2	137	58	56	6	4	2	6	8	6	10	0	30	107
Kwung Tong Bypass	20	Kwung Tong Bypass 20	2780	1670	300	3	255	105	93	4	31	3	14	21	14	25	3	81	160
ROAD_A	20	ROAD_A 20	2450	1621	369	2	132	55	75	4	0	1	7	10	7	12	0	0	154
ROAD_B	20	ROAD_B 20	17	6	3	0	4	2	1	0	0	0	0	0	0	0	0	0	1
ROAD_C	20	ROAD_C 20	287	177	67	0	14	6	2	0	0	0	1	1	1	1	0	0	17
ROAD_D	20	ROAD_D 20	251	157	59	0	11	5	2	0	0	0	1	1	1	1	0	0	15
ROAD_E	20	ROAD_E 20	25	16	6	0	1	0	0	0	0	0	0	0	0	0	0	0	1
ROAD_F	20	ROAD_F 20	1130	697	201	1	68	28	28	3	3	0	2	5	2	5	0	19	67

Composite Emission Rate, NO2

Road Name	Hour	Average Speed	Traffic Flow (veh/hr)	PC	Taxi	LGV3	LGV4	LGV6	HGV7	HGV8 or HGV9	PLB	PV4	PV5	NFB6	NFB7	NFB8 or NFB9	FBSD	FBDD	MC	g/km-veh	g/mile-veh	Flow Rate	NO2 Emission (g/km)
D3_1	D3_1 20	44	49	0.002	0.004	0.000	0.003	0.009	0.017	0.001	0.000	0.000	0.001	0.002	0.003	0.004	0.000	0.000	0.002	0.048	0.077	49	2
D3_2	D3_2 20	44	30	0.002	0.003	0.000	0.002	0.007	0.016	0.001	0.017	0.000	0.001	0.003	0.004	0.005	0.000	0.000	0.002	0.062	0.101	30	2
D3_3	D3_3 20	44	30	0.002	0.003	0.000	0.002	0.007	0.016	0.001	0.017	0.000	0.001	0.003	0.004	0.005	0.000	0.000	0.002	0.062	0.101	30	2
D3_4	D3_4 20	44	13	0.001	0.003	0.000	0.005	0.013	0.000	0.000	0.039	0.000	0.000	0.000	0.000	0.000	0.000	0.000	0.001	0.062	0.100	13	1
D3_5	D3_5 20	44	31	0.002	0.003	0.000	0.003	0.007	0.012	0.001	0.017	0.000	0.000	0.001	0.002	0.002	0.000	0.000	0.002	0.051	0.082	31	2
D3_6	D3_6 20	44	714	0.002	0.003	0.000	0.003	0.009	0.017	0.001	0.001	0.000	0.001	0.002	0.003	0.004	0.000	0.000	0.002	0.049	0.080	714	35
D3_7	D3_7 20	44	310	0.002	0.004	0.000	0.002	0.006	0.012	0.001	0.000	0.000	0.001	0.002	0.003	0.004	0.000	0.000	0.002	0.040	0.065	310	12
D3_8	D3_8 20	44	216	0.002	0.004	0.000	0.002	0.006	0.011	0.001	0.000	0.000	0.001	0.002	0.003	0.004	0.000	0.000	0.002	0.039	0.063	216	8
D3_9	D3_9 20	44	1501	0.002	0.004	0.000	0.003	0.007	0.014	0.001	0.001	0.000	0.001	0.002	0.003	0.004	0.000	0.000	0.002	0.043	0.070	1501	65
D3_10	D3_10 20	44	80	0.002	0.004	0.000	0.002	0.005	0.008	0.000	0.000	0.000	0.001	0.003	0.004	0.004	0.000	0.000	0.002	0.034	0.055	80	3
D3_11	D3_11 20	44	1506	0.002	0.004	0.000	0.003	0.007	0.014	0.001	0.001	0.000	0.001	0.002	0.003	0.004	0.000	0.000	0.002	0.043	0.069	1506	64
D3_12	D3_12 20	44	120	0.002	0.004	0.000	0.002	0.006	0.011	0.001	0.000	0.000	0.001	0.003	0.003	0.004	0.000	0.000	0.002	0.038	0.061	120	5
D3_13	D3_13 20	44	1490	0.002	0.004	0.000	0.003	0.007	0.014	0.001	0.001	0.000	0.001	0.002	0.003	0.004	0.000	0.000	0.002	0.044	0.071	1490	65
D3_14	D3_14 20	44	1562	0.002	0.004	0.000	0.002	0.006	0.009	0.000	0.000	0.000	0.001	0.002	0.003	0.004	0.000	0.000	0.002	0.034	0.055	1562	54
D3_15	D3_15 20	44	1559	0.002	0.004	0.000	0.002	0.005	0.008	0.001	0.000	0.000	0.001	0.002	0.003	0.004	0.000	0.000	0.002	0.034	0.055	1559	54
D3_16	D3_16 20	44	822	0.002	0.005	0.000	0.002	0.005	0.006	0.000	0.000	0.000	0.001	0.002	0.002	0.003	0.000	0.000	0.002	0.031	0.049	822	25
D4_1	D4_1 20	44	1255	0.002	0.003	0.000	0.003	0.008	0.016	0.001	0.001	0.000	0.001	0.003	0.003	0.004	0.000	0.000	0.002	0.047	0.075	1255	59
D4_2	D4_2 20	44	1263	0.002	0.003	0.000	0.003	0.008	0.016	0.001	0.001	0.000	0.001	0.002	0.003	0.004	0.000	0.000	0.002	0.046	0.075	1263	59
D4_3	D4_3 20	44	1263	0.002	0.003	0.000	0.003	0.008	0.016	0.001	0.001	0.000	0.001	0.002	0.003	0.004	0.000	0.000	0.002	0.046	0.075	1263	59
SCR_WB	SCR_WB 20	44	500	0.002	0.003	0.000	0.003	0.009	0.015	0.001	0.000	0.000	0.001	0.003	0.004	0.005	0.000	0.000	0.002	0.048	0.078	500	24
SCR_EB	SCR_EB 20	44	497	0.002	0.003	0.000	0.003	0.009	0.016	0.001	0.000	0.000	0.001	0.003	0.003	0.004	0.000	0.000	0.002	0.049	0.079	497	24
CYS_1	CYS_1 20	44	1315	0.002	0.003	0.000	0.003	0.008	0.010	0.000	0.001	0.000	0.001	0.002	0.002	0.003	0.000	0.000	0.002	0.038	0.061	1315	49
CYS_2	CYS_2 20	44	317	0.002	0.003	0.000	0.004	0.010	0.007	0.001	0.000	0.000	0.000	0.001	0.002	0.002	0.000	0.000	0.002	0.035	0.057	317	11
CYS_3	CYS_3 20	44	1131	0.002	0.003	0.000	0.003	0.009	0.011	0.000	0.001	0.000	0.001	0.002	0.002	0.003	0.000	0.000	0.002	0.039	0.063	1131	44
T2	T2 20	76	1458	0.001	0.001	0.000	0.003	0.006	0.016	0.000	0.000	0.000	0.000	0.001	0.001	0.001	0.000	0.000	0.001	0.030	0.048	1458	43
Sunken Rd	Sunken Rd 20	44	655	0.002	0.003	0.000	0.003	0.009	0.018	0.001	0.000	0.000	0.001	0.002	0.003	0.004	0.000	0.000	0.002	0.049	0.079	655	32
Sheung Yeut Road_1	Sheung Yeut Road_1 20	44	499	0.002	0.003	0.000	0.005	0.015	0.009	0.001	0.011	0.000	0.001	0.003	0.005	0.005	0.000	0.007	0.002	0.069	0.112	499	34
Sheung Yuet Road_2	Sheung Yuet Road_2 20	44	530	0.002	0.003	0.000	0.005	0.016	0.011	0.001	0.009	0.000	0.001	0.003	0.003	0.004	0.000	0.006	0.002	0.066	0.107	530	35
Sheung Yuet Road_3	Sheung Yuet Road_3 20	44	631	0.002	0.003	0.000	0.005	0.013	0.010	0.001	0.012	0.000	0.001	0.002	0.003	0.003	0.000	0.009	0.002	0.066	0.107	631	42
Sheung Yuet Road_4	Sheung Yuet Road_4 20	44	733	0.002	0.002	0.000	0.006	0.019	0.013	0.001	0.006	0.000	0.001	0.002	0.003	0.004	0.000	0.006	0.002	0.066	0.107	733	49
Wang Tung Street_1	Wang Tung Street_1 20	44	51	0.002	0.003	0.000	0.005	0.013	0.015	0.002	0.000	0.000	0.000	0.000	0.001	0.001	0.000	0.000	0.002	0.044	0.072	51	2
ROAD_G	ROAD_G 20	44	404	0.002	0.004	0.000	0.005	0.013	0.019	0.002	0.000	0.000	0.001	0.002	0.002	0.003	0.000	0.000	0.002	0.054	0.088	404	22
Lam Fung Street	Lam Fung Street 20	44	224	0.002	0.003	0.000	0.005	0.014	0.011	0.001	0.008	0.000	0.001	0.004	0.006	0.007	0.000	0.000	0.002	0.063	0.102	224	14
Wang Ching Street_1	Wang Ching Street_1 20	44	325	0.002	0.003	0.000	0.006	0.018	0.016	0.001	0.003	0.000	0.001	0.004	0.006	0.007	0.000	0.000	0.002	0.071	0.114	325	23
Wang Ching Street_2	Wang Ching Street_2 20	44	332	0.002	0.003	0.000	0.005	0.014	0.016	0.003	0.014	0.000	0.001	0.002	0.003	0.004	0.000	0.000	0.002	0.067	0.108	332	22
Sheung Yee Road_1	Sheung Yee Road_1 20	44	380	0.002	0.002	0.000	0.004	0.012	0.009	0.001	0.017	0.000	0.001	0.002	0.003	0.004	0.000	0.006	0.002	0.066	0.106	380	25
Sheung Yee Road_2	Sheung Yee Road_2 20	44	340	0.002	0.003	0.000	0.003	0.007	0.006	0.001	0.016	0.000	0.001	0.004	0.006	0.007	0.000	0.008	0.002	0.065	0.106	340	22
Wang Kwong Road_1	Wang Kwong Road_1 20	44	383	0.002	0.002	0.000	0.004	0.013	0.010	0.000	0.015	0.000	0.001	0.004	0.005	0.007	0.000	0.009	0.002	0.075	0.122	383	29
Wang Kwong Road_2	Wang Kwong Road_2 20	44	230	0.002	0.003	0.000	0.006	0.018	0.010	0.001	0.004	0.000	0.000	0.000	0.001	0.001	0.000	0.003	0.002	0.051	0.083	230	12
Wang Kwong Road_3	Wang Kwong Road_3 20	44	217	0.002	0.005	0.000	0.004	0.011	0.009	0.001	0.000	0.000	0.001	0.002	0.002	0.003	0.000	0.000	0.002	0.042	0.068	217	9
Kai Fuk Road	Kai Fuk Road 20	65	1987	0.001	0.002	0.000	0.003	0.007	0.012	0.001	0.000	0.000	0.000	0.001	0.001	0.001	0.000	0.002	0.001	0.033	0.053	1987	65
Kwung Tong Bypass	Kwung Tong Bypass 20	65	2780	0.001	0.001	0.000	0.005	0.009	0.014	0.000	0.001	0.000	0.001	0.002	0.002	0.002	0.000	0.004	0.001	0.043	0.069	2780	119
ROAD_A	ROAD_A 20	76	2450	0.001	0.001	0.000	0.003	0.005	0.013	0.000	0.000	0.000	0.000	0.001	0.001	0.001	0.000	0.000	0.001	0.028	0.045	2450	69
ROAD_B	ROAD_B 20	44	17	0.001	0.003	0.000	0.015	0.043	0.038	0.003	0.000	0.000	0.001	0.003	0.003	0.004	0.000	0.000	0.001	0.117	0.188	17	2
ROAD_C	ROAD_C 20	44	287	0.002	0.003	0.000	0.003	0.009	0.006	0.001	0.000	0.000	0.000	0.001	0.002	0.002	0.000	0.000	0.002	0.033	0.052	287	9
ROAD_D	ROAD_D 20	44	251	0.002	0.003	0.000	0.003	0.008	0.006	0.001	0.000	0.000	0.000	0.001	0.002	0.002	0.000	0.000	0.002	0.031	0.049	251	8
ROAD_E	ROAD_E 20	44	25	0.002	0.003	0.000	0.003	0.008	0.006	0.001	0.000	0.000	0.000	0.001	0.002	0.002	0.000	0.000	0.002	0.031	0.049	25	1
ROAD_F	ROAD_F 20	65	1130	0.001	0.002	0.000	0.003	0.006	0.011	0.001	0.000	0.000	0.000	0.001	0.001	0.001	0.000	0.002	0.001	0.029	0.047	1130	33
																						Total NO2 Emission	1450

Year 2026 2100 to 2200 hour Traffic Data

Road Name			Traffic Flow (veh/hr)	PC	Taxi	LGV4	LGV5	LGV6	HGV7	HGV8 / HGV9	PLB	PV4	PV5	NFB6	NFB7	NFB8 / NFB9	FBSD	FBDD	MC
D3_1	21	D3_1 21	44	25	11	0	2	1	1	0	0	0	0	0	0	0	0	0	2
D3_2	21	D3_2 21	26	12	6	0	1	0	1	0	5	0	0	0	0	0	0	0	1
D3_3	21	D3_3 21	26	12	6	0	1	0	1	0	5	0	0	0	0	0	0	0	1
D3_4	21	D3_4 21	12	3	3	0	1	0	0	0	5	0	0	0	0	0	0	0	0
D3_5	21	D3_5 21	27	13	5	0	1	1	0	0	5	0	0	0	0	0	0	0	1
D3_6	21	D3_6 21	634	357	156	1	36	15	16	1	10	0	2	3	2	3	0	0	34
D3_7	21	D3_7 21	274	162	71	0	11	5	5	0	0	0	1	1	1	1	0	0	15
D3_8	21	D3_8 21	191	114	50	0	7	3	3	0	0	0	1	1	1	1	0	0	11
D3_9	21	D3_9 21	1330	776	334	0	62	26	27	1	10	1	3	5	4	6	0	0	74
D3_10	21	D3_10 21	70	42	18	0	2	1	1	0	0	0	0	0	0	0	0	0	4
D3_11	21	D3_11 21	1335	780	335	0	62	26	27	1	10	1	4	6	4	6	0	0	74
D3_12	21	D3_12 21	106	63	28	0	4	2	2	0	0	0	0	0	0	1	0	0	6
D3_13	21	D3_13 21	1319	766	333	0	61	26	27	1	10	1	4	6	4	7	0	0	73
D3_14	21	D3_14 21	1375	823	369	0	48	20	17	1	0	1	3	6	3	6	0	0	78
D3_15	21	D3_15 21	1375	822	370	0	47	20	17	1	0	1	3	5	3	6	0	0	78
D3_16	21	D3_16 21	726	398	239	0	24	10	7	0	0	0	2	3	2	3	0	0	38
D4_1	21	D4_1 21	1108	674	237	1	55	23	26	2	10	1	3	4	3	6	0	0	64
D4_2	21	D4_2 21	1116	680	238	1	56	23	25	2	10	1	3	4	3	6	0	0	65
D4_3	21	D4_3 21	1116	680	238	1	56	23	25	2	10	1	3	4	3	6	0	0	65
SCR_WB	21	SCR_WB 21	442	260	104	0	25	10	10	0	0	0	1	2	1	3	0	0	25
SCR_EB	21	SCR_EB 21	440	253	108	0	26	11	11	1	0	0	1	2	1	2	0	0	24
CYS_1	21	CYS_1 21	1166	726	242	1	62	26	17	1	10	0	2	3	2	4	0	0	69
CYS_2	21	CYS_2 21	281	167	67	0	18	7	3	0	0	0	1	1	1	1	0	0	16
CYS_3	21	CYS_3 21	1004	630	198	1	54	23	16	1	10	0	2	4	3	4	0	0	60
T2	21	T2 21	1300	915	112	1	85	34	55	3	0	0	1	3	1	3	0	0	87
Sunken Rd	21	Sunken Rd 21	580	332	144	1	33	14	15	1	0	0	2	2	2	3	0	0	32
Sheung Yeut Road_1	21	Sheung Yeut Road_1 21	447	187	100	0	41	17	6	0	53	0	1	2	2	3	0	15	18
Sheung Yuet Road_2	21	Sheung Yuet Road_2 21	475	216	99	0	46	19	7	1	44	0	1	2	1	2	0	14	20
Sheung Yuet Road_3	21	Sheung Yuet Road_3 21	565	242	120	1	47	19	8	1	73	0	1	2	1	2	1	23	23
Sheung Yuet Road_4	21	Sheung Yuet Road_4 21	659	333	104	1	76	32	12	1	42	0	2	2	2	3	1	18	32
Wang Tung Street_1	21	Wang Tung Street_1 21	45	26	10	0	4	2	1	0	0	0	0	0	0	0	0	0	2
ROAD_G	21	ROAD_G 21	361	191	94	0	29	12	10	1	0	0	1	1	1	1	0	0	18
Lam Fung Street	21	Lam Fung Street 21	199	103	38	0	17	7	3	0	16	0	1	1	1	2	0	0	10
Wang Ching Street_1	21	Wang Ching Street_1 21	291	146	58	0	33	14	7	1	10	0	1	2	1	2	0	0	14
Wang Ching Street_2	21	Wang Ching Street_2 21	296	136	56	0	25	11	7	1	44	0	1	1	1	1	0	0	13
Sheung Yee Road_1	21	Sheung Yee Road_1 21	337	153	54	0	25	10	5	1	61	0	1	1	1	2	0	9	15
Sheung Yee Road_2	21	Sheung Yee Road_2 21	300	139	56	0	14	6	3	0	50	0	1	2	2	2	0	12	13
Wang Kwong Road_1	21	Wang Kwong Road_1 21	342	150	57	0	28	11	5	0	52	0	2	2	2	3	0	14	14
Wang Kwong Road_2	21	Wang Kwong Road_2 21	207	110	39	0	23	10	3	0	8	0	0	0	0	0	0	3	11
Wang Kwong Road_3	21	Wang Kwong Road_3 21	192	88	71	0	13	6	2	0	0	0	0	1	0	1	0	0	8
Kai Fuk Road	21	Kai Fuk Road 21	1774	992	374	2	140	58	57	7	4	0	4	5	4	7	0	27	94
Kwung Tong Bypass	21	Kwung Tong Bypass 21	2490	1468	264	2	257	107	93	5	27	2	9	14	10	16	2	72	140
ROAD_A	21	ROAD_A 21	2179	1425	324	2	134	56	76	3	0	0	4	7	4	8	0	0	136
ROAD_B	21	ROAD_B 21	16	5	3	0	4	2	1	0	0	0	0	0	0	0	0	0	1
ROAD_C	21	ROAD_C 21	255	156	59	0	14	6	2	0	0	0	1	1	1	1	0	0	15
ROAD_D	21	ROAD_D 21	223	138	52	0	11	5	2	0	0	0	0	0	0	1	0	0	13
ROAD_E	21	ROAD_E 21	22	14	5	0	1	0	0	0	0	0	0	0	0	0	0	0	1
ROAD_F	21	ROAD_F 21	1008	612	176	1	70	28	28	4	3	0	2	3	2	3	0	17	58

Composite Emission Rate, NO2

Road Name	Hour	Average Speed	Traffic Flow (veh/hr)	PC	Taxi	LGV3	LGV4	LGV6	HGV7	HGV8 or HGV9	PLB	PV4	PV5	NFB6	NFB7	NFB8 or NFB9	FBSD	FBDD	MC	g/km-veh	g/mile-veh	Flow Rate	NO2 Emission (g/km)
D3_1	D3_1 21	44	44	0.002	0.003	0.000	0.003	0.010	0.019	0.001	0.000	0.000	0.001	0.002	0.002	0.003	0.000	0.000	0.002	0.049	0.080	44	2
D3_2	D3_2 21	45	26	0.002	0.003	0.000	0.003	0.008	0.018	0.001	0.018	0.000	0.001	0.002	0.002	0.004	0.000	0.000	0.002	0.062	0.100	26	2
D3_3	D3_3 21	45	26	0.002	0.003	0.000	0.003	0.008	0.018	0.001	0.018	0.000	0.001	0.002	0.002	0.004	0.000	0.000	0.002	0.062	0.100	26	2
D3_4	D3_4 21	45	12	0.001	0.003	0.000	0.005	0.015	0.000	0.000	0.038	0.000	0.000	0.000	0.000	0.000	0.000	0.000	0.001	0.063	0.102	12	1
D3_5	D3_5 21	45	27	0.002	0.003	0.000	0.003	0.009	0.013	0.001	0.017	0.000	0.000	0.001	0.001	0.001	0.000	0.000	0.002	0.052	0.084	27	1
D3_6	D3_6 21	44	634	0.002	0.003	0.000	0.004	0.010	0.020	0.001	0.002	0.000	0.001	0.002	0.002	0.003	0.000	0.000	0.002	0.051	0.083	634	33
D3_7	D3_7 21	44	274	0.002	0.004	0.000	0.003	0.007	0.014	0.001	0.000	0.000	0.001	0.002	0.002	0.003	0.000	0.000	0.002	0.041	0.066	274	11
D3_8	D3_8 21	44	191	0.002	0.004	0.000	0.002	0.007	0.013	0.001	0.000	0.000	0.001	0.002	0.002	0.003	0.000	0.000	0.002	0.039	0.063	191	7
D3_9	D3_9 21	44	1330	0.002	0.003	0.000	0.003	0.009	0.016	0.001	0.001	0.000	0.001	0.002	0.002	0.003	0.000	0.000	0.002	0.044	0.072	1330	59
D3_10	D3_10 21	44	70	0.002	0.004	0.000	0.002	0.005	0.009	0.000	0.000	0.000	0.001	0.002	0.002	0.003	0.000	0.000	0.002	0.033	0.054	70	2
D3_11	D3_11 21	44	1335	0.002	0.003	0.000	0.003	0.009	0.016	0.001	0.001	0.000	0.001	0.002	0.002	0.003	0.000	0.000	0.002	0.044	0.071	1335	59
D3_12	D3_12 21	44	106	0.002	0.004	0.000	0.002	0.007	0.013	0.001	0.000	0.000	0.001	0.002	0.002	0.003	0.000	0.000	0.002	0.038	0.062	106	4
D3_13	D3_13 21	44	1319	0.002	0.004	0.000	0.003	0.009	0.016	0.001	0.001	0.000	0.001	0.002	0.002	0.003	0.000	0.000	0.002	0.045	0.073	1319	59
D3_14	D3_14 21	44	1375	0.002	0.004	0.000	0.002	0.006	0.010	0.001	0.000	0.000	0.001	0.002	0.002	0.002	0.000	0.000	0.002	0.034	0.055	1375	47
D3_15	D3_15 21	44	1375	0.002	0.004	0.000	0.002	0.006	0.010	0.001	0.000	0.000	0.001	0.002	0.002	0.003	0.000	0.000	0.002	0.034	0.055	1375	47
D3_16	D3_16 21	44	726	0.002	0.005	0.000	0.002	0.006	0.007	0.000	0.000	0.000	0.001	0.001	0.002	0.003	0.000	0.000	0.002	0.031	0.050	726	23
D4_1	D4_1 21	44	1108	0.002	0.003	0.000	0.003	0.009	0.018	0.001	0.001	0.000	0.001	0.002	0.002	0.003	0.000	0.000	0.002	0.048	0.077	1108	53
D4_2	D4_2 21	44	1116	0.002	0.003	0.000	0.003	0.009	0.018	0.001	0.001	0.000	0.001	0.002	0.002	0.003	0.000	0.000	0.002	0.047	0.076	1116	53
D4_3	D4_3 21	44	1116	0.002	0.003	0.000	0.003	0.009	0.018	0.001	0.001	0.000	0.001	0.002	0.002	0.003	0.000	0.000	0.002	0.047	0.076	1116	53
SCR_WB	SCR_WB 21	44	442	0.002	0.003	0.000	0.004	0.010	0.017	0.001	0.000	0.000	0.001	0.002	0.002	0.004	0.000	0.000	0.002	0.048	0.078	442	21
SCR_EB	SCR_EB 21	44	440	0.002	0.003	0.000	0.004	0.011	0.019	0.001	0.000	0.000	0.001	0.002	0.002	0.003	0.000	0.000	0.002	0.050	0.081	440	22
CYS_1	CYS_1 21	44	1166	0.002	0.003	0.000	0.003	0.010	0.012	0.000	0.001	0.000	0.000	0.001	0.002	0.002	0.000	0.000	0.002	0.039	0.063	1166	46
CYS_2	CYS_2 21	44	281	0.002	0.003	0.000	0.004	0.012	0.008	0.001	0.000	0.000	0.000	0.001	0.002	0.002	0.000	0.000	0.002	0.037	0.059	281	10
CYS_3	CYS_3 21	44	1004	0.002	0.003	0.000	0.003	0.010	0.013	0.001	0.001	0.000	0.000	0.001	0.002	0.002	0.000	0.000	0.002	0.041	0.066	1004	41
T2	T2 21	76	1300	0.001	0.001	0.000	0.003	0.006	0.018	0.001	0.000	0.000	0.000	0.001	0.000	0.000	0.000	0.000	0.001	0.032	0.052	1300	42
Sunken Rd	Sunken Rd 21	44	580	0.002	0.003	0.000	0.004	0.010	0.020	0.001	0.000	0.000	0.001	0.002	0.002	0.003	0.000	0.000	0.002	0.050	0.081	580	29
Sheung Yeut Road_1	Sheung Yeut Road_1 21	44	447	0.002	0.003	0.000	0.006	0.017	0.011	0.001	0.011	0.000	0.001	0.002	0.003	0.004	0.000	0.007	0.002	0.070	0.112	447	31
Sheung Yuet Road_2	Sheung Yuet Road_2 21	44	475	0.002	0.003	0.000	0.006	0.018	0.012	0.001	0.009	0.000	0.001	0.002	0.002	0.003	0.000	0.006	0.002	0.067	0.108	475	32
Sheung Yuet Road_3	Sheung Yuet Road_3 21	45	565	0.002	0.003	0.000	0.005	0.015	0.012	0.001	0.012	0.000	0.001	0.001	0.002	0.002	0.000	0.009	0.002	0.067	0.108	565	38
Sheung Yuet Road_4	Sheung Yuet Road_4 21	44	659	0.002	0.002	0.000	0.007	0.021	0.014	0.001	0.006	0.000	0.001	0.001	0.002	0.003	0.000	0.006	0.002	0.068	0.110	659	45
Wang Tung Street_1	Wang Tung Street_1 21	44	45	0.002	0.003	0.000	0.005	0.015	0.016	0.002	0.000	0.000	0.000	0.000	0.001	0.001	0.000	0.000	0.002	0.048	0.078	45	2
ROAD_G	ROAD_G 21	44	361	0.002	0.004	0.000	0.005	0.015	0.022	0.002	0.000	0.000	0.000	0.001	0.002	0.002	0.000	0.000	0.002	0.058	0.093	361	21
Lam Fung Street	Lam Fung Street 21	44	199	0.002	0.003	0.000	0.005	0.015	0.012	0.001	0.008	0.000	0.001	0.003	0.004	0.006	0.000	0.000	0.002	0.061	0.099	199	12
Wang Ching Street_1	Wang Ching Street_1 21	44	291	0.002	0.003	0.000	0.007	0.021	0.019	0.001	0.003	0.000	0.001	0.003	0.004	0.005	0.000	0.000	0.002	0.072	0.116	291	21
Wang Ching Street_2	Wang Ching Street_2 21	44	296	0.002	0.003	0.000	0.005	0.016	0.017	0.003	0.014	0.000	0.001	0.001	0.002	0.003	0.000	0.000	0.002	0.069	0.112	296	20
Sheung Yee Road_1	Sheung Yee Road_1 21	45	337	0.002	0.002	0.000	0.004	0.013	0.011	0.001	0.017	0.000	0.001	0.002	0.002	0.003	0.000	0.006	0.002	0.065	0.106	337	22
Sheung Yee Road_2	Sheung Yee Road_2 21	45	300	0.002	0.003	0.000	0.003	0.008	0.008	0.001	0.016	0.000	0.001	0.003	0.004	0.005	0.000	0.009	0.002	0.063	0.102	300	19
Wang Kwong Road_1	Wang Kwong Road_1 21	45	342	0.002	0.002	0.000	0.005	0.015	0.011	0.000	0.015	0.000	0.001	0.003	0.004	0.005	0.000	0.009	0.002	0.074	0.119	342	25
Wang Kwong Road_2	Wang Kwong Road_2 21	44	207	0.002	0.003	0.000	0.007	0.020	0.012	0.001	0.004	0.000	0.000	0.000	0.001	0.001	0.000	0.003	0.002	0.055	0.089	207	11
Wang Kwong Road_3	Wang Kwong Road_3 21	44	192	0.002	0.005	0.000	0.004	0.013	0.009	0.001	0.000	0.000	0.000	0.001	0.002	0.002	0.000	0.000	0.002	0.042	0.068	192	8
Kai Fuk Road	Kai Fuk Road 21	66	1774	0.001	0.002	0.000	0.004	0.008	0.014	0.001	0.000	0.000	0.000	0.001	0.001	0.001	0.000	0.002	0.001	0.035	0.056	1774	62
Kwung Tong Bypass	Kwung Tong Bypass 21	66	2490	0.001	0.001	0.000	0.005	0.011	0.016	0.001	0.001	0.000	0.000	0.002	0.002	0.001	0.000	0.004	0.001	0.045	0.072	2490	111
ROAD_A	ROAD_A 21	76	2179	0.001	0.001	0.000	0.003	0.006	0.015	0.000	0.000	0.000	0.000	0.001	0.001	0.001	0.000	0.000	0.001	0.030	0.048	2179	65
ROAD_B	ROAD_B 21	44	16	0.001	0.003	0.000	0.016	0.047	0.042	0.003	0.000	0.000	0.001	0.002	0.002	0.003	0.000	0.000	0.001	0.122	0.197	16	2
ROAD_C	ROAD_C 21	44	255	0.002	0.003	0.000	0.003	0.010	0.007	0.001	0.000	0.000	0.000	0.001	0.002	0.002	0.000	0.000	0.002	0.034	0.055	255	9
ROAD_D	ROAD_D 21	44	223	0.002	0.003	0.000	0.003	0.009	0.006	0.001	0.000	0.000	0.000	0.001	0.002	0.002	0.000	0.000	0.002	0.032	0.051	223	7
ROAD_E	ROAD_E 21	44	22	0.002	0.003	0.000	0.003	0.009	0.006	0.001	0.000	0.000	0.000	0.001	0.002	0.002	0.000	0.000	0.002	0.032	0.051	22	1
ROAD_F	ROAD_F 21	66	1008	0.001	0.002	0.000	0.003	0.007	0.012	0.001	0.000	0.000	0.000	0.001	0.001	0.001	0.000	0.002	0.001	0.031	0.051	1008	32
																						Total NO2 Emission	1325

Year 2026 2200 to 2300 hour Traffic Data

Road Name			Traffic Flow (veh/hr)	PC	Taxi	LGV4	LGV5	LGV6	HGV7	HGV8 / HGV9	PLB	PV4	PV5	NFB6	NFB7	NFB8 / NFB9	FBSD	FBDD	MC
D3_1	22	D3_1 22	43	25	11	0	2	1	1	0	0	0	0	0	0	0	0	0	2
D3_2	22	D3_2 22	25	11	6	0	1	0	0	0	5	0	0	0	0	0	0	0	1
D3_3	22	D3_3 22	26	12	6	0	1	0	0	0	5	0	0	0	0	0	0	0	1
D3_4	22	D3_4 22	12	3	3	0	1	0	0	0	5	0	0	0	0	0	0	0	0
D3_5	22	D3_5 22	27	14	5	0	1	0	0	0	5	0	0	0	0	0	0	0	1
D3_6	22	D3_6 22	611	355	155	0	26	11	11	1	9	0	2	3	2	3	0	0	34
D3_7	22	D3_7 22	266	161	70	0	8	3	3	0	0	0	1	1	1	1	0	0	15
D3_8	22	D3_8 22	186	113	49	0	5	2	2	0	0	0	1	1	1	1	0	0	11
D3_9	22	D3_9 22	1288	771	331	0	44	19	19	1	10	1	4	6	4	6	0	0	73
D3_10	22	D3_10 22	68	42	18	0	2	1	1	0	0	0	0	0	0	0	0	0	4
D3_11	22	D3_11 22	1292	773	332	0	44	19	19	1	10	1	4	6	4	6	0	0	74
D3_12	22	D3_12 22	103	63	27	0	3	1	1	0	0	0	0	1	0	1	0	0	6
D3_13	22	D3_13 22	1278	760	331	0	43	19	19	1	10	1	4	6	4	7	0	0	73
D3_14	22	D3_14 22	1342	817	366	0	34	14	12	0	0	1	3	5	4	7	0	0	78
D3_15	22	D3_15 22	1340	815	367	0	34	14	13	0	0	1	3	5	4	7	0	0	78
D3_16	22	D3_16 22	710	395	237	0	17	7	5	0	0	0	2	3	2	3	0	0	38
D4_1	22	D4_1 22	1072	668	236	0	40	17	18	1	10	1	3	5	4	6	0	0	64
D4_2	22	D4_2 22	1079	675	237	0	39	16	18	1	10	1	3	5	4	6	0	0	64
D4_3	22	D4_3 22	1079	675	237	0	39	16	18	1	10	1	3	5	4	6	0	0	64
SCR_WB	22	SCR_WB 22	427	258	103	0	18	7	7	0	0	0	2	2	2	3	0	0	25
SCR_EB	22	SCR_EB 22	425	252	108	0	18	8	8	0	0	0	1	2	2	3	0	0	24
CYS_1	22	CYS_1 22	1128	721	240	0	44	19	12	1	10	0	2	4	3	4	0	0	69
CYS_2	22	CYS_2 22	271	165	67	0	13	5	2	0	0	0	1	1	1	1	0	0	16
CYS_3	22	CYS_3 22	971	626	196	0	39	16	11	0	10	0	2	3	2	4	0	0	60
T2	22	T2 22	1242	908	112	1	60	25	40	2	0	0	1	2	1	2	0	0	87
Sunken Rd	22	Sunken Rd 22	560	330	144	0	24	10	11	1	0	0	2	3	2	3	0	0	31
Sheung Yeut Road_1	22	Sheung Yeut Road_1 22	425	185	99	0	29	12	4	0	52	0	2	3	2	3	0	15	18
Sheung Yuet Road_2	22	Sheung Yuet Road_2 22	452	214	97	0	33	14	5	0	44	0	1	2	2	3	0	14	20
Sheung Yuet Road_3	22	Sheung Yuet Road_3 22	540	239	119	1	33	14	6	1	73	0	1	2	1	2	1	23	23
Sheung Yuet Road_4	22	Sheung Yuet Road_4 22	622	331	104	1	54	22	8	1	42	0	2	3	2	3	1	18	32
Wang Tung Street_1	22	Wang Tung Street_1 22	43	26	10	0	3	1	1	0	0	0	0	0	0	0	0	0	2
ROAD_G	22	ROAD_G 22	344	190	94	0	21	9	7	1	0	0	1	1	1	1	0	0	18
Lam Fung Street	22	Lam Fung Street 22	191	102	38	0	12	5	2	0	16	0	1	2	1	2	0	0	10
Wang Ching Street_1	22	Wang Ching Street_1 22	274	145	58	0	24	10	5	1	10	0	1	2	2	3	0	0	14
Wang Ching Street_2	22	Wang Ching Street_2 22	282	135	55	0	18	8	5	1	44	0	1	1	1	2	0	0	13
Sheung Yee Road_1	22	Sheung Yee Road_1 22	327	153	54	0	18	8	3	0	61	0	1	1	1	2	0	9	15
Sheung Yee Road_2	22	Sheung Yee Road_2 22	293	138	55	0	10	4	2	0	50	0	1	2	2	3	0	12	13
Wang Kwong Road_1	22	Wang Kwong Road_1 22	327	149	57	0	20	8	3	0	52	0	2	2	2	3	0	14	14
Wang Kwong Road_2	22	Wang Kwong Road_2 22	196	110	38	0	16	7	2	0	8	0	0	0	0	0	0	3	10
Wang Kwong Road_3	22	Wang Kwong Road_3 22	185	88	71	0	10	4	2	0	0	0	0	1	0	1	0	0	8
Kai Fuk Road	22	Kai Fuk Road 22	1690	986	371	2	100	41	41	5	3	0	3	7	3	7	0	27	95
Kwung Tong Bypass	22	Kwung Tong Bypass 22	2348	1457	261	2	184	76	68	4	28	2	9	14	11	18	2	71	139
ROAD_A	22	ROAD_A 22	2087	1413	322	0	96	40	55	3	0	0	4	6	4	8	0	0	135
ROAD_B	22	ROAD_B 22	14	5	3	0	3	1	1	0	0	0	0	0	0	0	0	0	1
ROAD_C	22	ROAD_C 22	247	155	59	0	10	4	2	0	0	0	0	1	0	1	0	0	15
ROAD_D	22	ROAD_D 22	217	137	52	0	8	3	1	0	0	0	0	1	0	1	0	0	13
ROAD_E	22	ROAD_E 22	22	14	5	0	1	0	0	0	0	0	0	0	0	0	0	0	1
ROAD_F	22	ROAD_F 22	964	607	176	1	49	20	20	3	3	0	2	3	2	3	0	17	58

Composite Emission Rate, NO2

Road Name	Hour	Average Speed	Traffic Flow (veh/hr)	PC	Taxi	LGV3	LGV4	LGV6	HGV7	HGV8 or HGV9	PLB	PV4	PV5	NFB6	NFB7	NFB8 or NFB9	FBSD	FBDD	MC	g/km-veh	g/mile-veh	Flow Rate	NO2 Emission (g/km)
D3_1	D3_1 22	45	43	0.002	0.004	0.000	0.003	0.008	0.014	0.001	0.000	0.000	0.001	0.002	0.003	0.003	0.000	0.000	0.002	0.042	0.067	43	2
D3_2	D3_2 22	45	25	0.002	0.003	0.000	0.002	0.006	0.013	0.001	0.018	0.000	0.001	0.002	0.003	0.004	0.000	0.000	0.002	0.056	0.090	25	1
D3_3	D3_3 22	45	26	0.002	0.003	0.000	0.002	0.006	0.013	0.001	0.018	0.000	0.001	0.002	0.003	0.004	0.000	0.000	0.002	0.056	0.090	26	1
D3_4	D3_4 22	45	12	0.001	0.003	0.000	0.004	0.011	0.000	0.000	0.040	0.000	0.000	0.000	0.000	0.000	0.000	0.000	0.001	0.060	0.096	12	1
D3_5	D3_5 22	45	27	0.002	0.003	0.000	0.002	0.006	0.010	0.001	0.017	0.000	0.000	0.001	0.002	0.002	0.000	0.000	0.002	0.047	0.076	27	1
D3_6	D3_6 22	45	611	0.002	0.003	0.000	0.003	0.008	0.014	0.001	0.001	0.000	0.001	0.002	0.003	0.003	0.000	0.000	0.002	0.043	0.069	611	26
D3_7	D3_7 22	45	266	0.002	0.004	0.000	0.002	0.005	0.010	0.001	0.000	0.000	0.001	0.002	0.003	0.003	0.000	0.000	0.002	0.035	0.057	266	9
D3_8	D3_8 22	45	186	0.002	0.004	0.000	0.002	0.005	0.009	0.001	0.000	0.000	0.001	0.002	0.003	0.003	0.000	0.000	0.002	0.034	0.055	186	6
D3_9	D3_9 22	45	1288	0.002	0.004	0.000	0.002	0.006	0.012	0.001	0.001	0.000	0.001	0.002	0.002	0.003	0.000	0.000	0.002	0.038	0.061	1288	48
D3_10	D3_10 22	45	68	0.002	0.004	0.000	0.001	0.004	0.007	0.000	0.000	0.000	0.001	0.002	0.003	0.003	0.000	0.000	0.002	0.029	0.047	68	2
D3_11	D3_11 22	45	1292	0.002	0.004	0.000	0.002	0.006	0.012	0.001	0.001	0.000	0.001	0.002	0.002	0.003	0.000	0.000	0.002	0.038	0.061	1292	49
D3_12	D3_12 22	45	103	0.002	0.004	0.000	0.002	0.005	0.009	0.000	0.000	0.000	0.001	0.002	0.003	0.003	0.000	0.000	0.002	0.033	0.054	103	3
D3_13	D3_13 22	45	1278	0.002	0.004	0.000	0.002	0.006	0.012	0.001	0.001	0.000	0.001	0.002	0.003	0.003	0.000	0.000	0.002	0.038	0.062	1278	49
D3_14	D3_14 22	45	1342	0.002	0.004	0.000	0.002	0.005	0.007	0.000	0.000	0.000	0.001	0.002	0.002	0.003	0.000	0.000	0.002	0.029	0.047	1342	39
D3_15	D3_15 22	45	1340	0.002	0.004	0.000	0.002	0.005	0.007	0.000	0.000	0.000	0.001	0.002	0.002	0.003	0.000	0.000	0.002	0.030	0.048	1340	40
D3_16	D3_16 22	45	710	0.002	0.005	0.000	0.002	0.004	0.005	0.000	0.000	0.000	0.001	0.002	0.002	0.003	0.000	0.000	0.002	0.027	0.044	710	19
D4_1	D4_1 22	45	1072	0.002	0.003	0.000	0.002	0.007	0.013	0.001	0.001	0.000	0.001	0.002	0.003	0.003	0.000	0.000	0.002	0.040	0.065	1072	43
D4_2	D4_2 22	45	1079	0.002	0.003	0.000	0.002	0.007	0.013	0.001	0.001	0.000	0.001	0.002	0.003	0.003	0.000	0.000	0.002	0.040	0.065	1079	43
D4_3	D4_3 22	45	1079	0.002	0.003	0.000	0.002	0.007	0.013	0.001	0.001	0.000	0.001	0.002	0.003	0.003	0.000	0.000	0.002	0.040	0.065	1079	43
SCR_WB	SCR_WB 22	45	427	0.002	0.003	0.000	0.003	0.007	0.012	0.001	0.000	0.000	0.001	0.002	0.003	0.004	0.000	0.000	0.002	0.041	0.066	427	17
SCR_EB	SCR_EB 22	45	425	0.002	0.003	0.000	0.003	0.008	0.014	0.001	0.000	0.000	0.001	0.002	0.003	0.004	0.000	0.000	0.002	0.043	0.069	425	18
CYS_1	CYS_1 22	45	1128	0.002	0.003	0.000	0.002	0.007	0.009	0.000	0.001	0.000	0.000	0.001	0.002	0.002	0.000	0.000	0.002	0.033	0.053	1128	37
CYS_2	CYS_2 22	45	271	0.002	0.003	0.000	0.003	0.009	0.005	0.001	0.000	0.000	0.000	0.001	0.002	0.002	0.000	0.000	0.002	0.031	0.050	271	8
CYS_3	CYS_3 22	45	971	0.002	0.003	0.000	0.002	0.007	0.009	0.000	0.001	0.000	0.001	0.001	0.002	0.003	0.000	0.000	0.002	0.034	0.055	971	33
T2	T2 22	76	1242	0.001	0.001	0.000	0.002	0.005	0.014	0.000	0.000	0.000	0.000	0.001	0.000	0.000	0.000	0.000	0.001	0.025	0.041	1242	31
Sunken Rd	Sunken Rd 22	45	560	0.002	0.004	0.000	0.003	0.008	0.015	0.001	0.000	0.000	0.001	0.002	0.003	0.003	0.000	0.000	0.002	0.042	0.068	560	24
Sheung Yeut Road_1	Sheung Yeut Road_1 22	45	425	0.002	0.003	0.000	0.004	0.012	0.008	0.001	0.012	0.000	0.001	0.003	0.004	0.004	0.000	0.008	0.002	0.063	0.102	425	27
Sheung Yuet Road_2	Sheung Yuet Road_2 22	45	452	0.002	0.003	0.000	0.005	0.013	0.009	0.001	0.009	0.000	0.001	0.002	0.003	0.004	0.000	0.007	0.002	0.060	0.097	452	27
Sheung Yuet Road_3	Sheung Yuet Road_3 22	45	540	0.002	0.003	0.000	0.004	0.011	0.009	0.001	0.013	0.000	0.001	0.002	0.002	0.003	0.000	0.009	0.002	0.060	0.097	540	33
Sheung Yuet Road_4	Sheung Yuet Road_4 22	45	622	0.002	0.002	0.000	0.005	0.016	0.010	0.001	0.006	0.000	0.001	0.002	0.002	0.003	0.000	0.006	0.002	0.059	0.096	622	37
Wang Tung Street_1	Wang Tung Street_1 22	45	43	0.002	0.003	0.000	0.004	0.011	0.012	0.001	0.000	0.000	0.000	0.000	0.001	0.001	0.000	0.000	0.002	0.039	0.062	43	2
ROAD_G	ROAD_G 22	45	344	0.002	0.004	0.000	0.004	0.011	0.016	0.001	0.000	0.000	0.000	0.002	0.002	0.002	0.000	0.000	0.002	0.046	0.075	344	16
Lam Fung Street	Lam Fung Street 22	45	191	0.002	0.003	0.000	0.004	0.011	0.009	0.001	0.008	0.000	0.001	0.003	0.005	0.006	0.000	0.000	0.002	0.055	0.088	191	10
Wang Ching Street_1	Wang Ching Street_1 22	45	274	0.002	0.003	0.000	0.005	0.016	0.014	0.001	0.003	0.000	0.001	0.003	0.005	0.006	0.000	0.000	0.002	0.062	0.100	274	17
Wang Ching Street_2	Wang Ching Street_2 22	45	282	0.002	0.003	0.000	0.004	0.012	0.013	0.002	0.015	0.000	0.001	0.002	0.002	0.003	0.000	0.000	0.002	0.060	0.097	282	17
Sheung Yee Road_1	Sheung Yee Road_1 22	45	327	0.002	0.002	0.000	0.003	0.010	0.008	0.001	0.018	0.000	0.001	0.002	0.003	0.003	0.000	0.006	0.002	0.060	0.098	327	20
Sheung Yee Road_2	Sheung Yee Road_2 22	45	293	0.002	0.003	0.000	0.002	0.006	0.005	0.001	0.016	0.000	0.001	0.003	0.005	0.005	0.000	0.009	0.002	0.061	0.098	293	18
Wang Kwong Road_1	Wang Kwong Road_1 22	45	327	0.002	0.002	0.000	0.004	0.011	0.008	0.000	0.015	0.000	0.001	0.003	0.004	0.005	0.000	0.009	0.002	0.068	0.110	327	22
Wang Kwong Road_2	Wang Kwong Road_2 22	45	196	0.002	0.003	0.000	0.005	0.015	0.009	0.001	0.004	0.000	0.000	0.000	0.001	0.001	0.000	0.003	0.002	0.046	0.074	196	9
Wang Kwong Road_3	Wang Kwong Road_3 22	45	185	0.002	0.005	0.000	0.003	0.010	0.007	0.001	0.000	0.000	0.000	0.001	0.002	0.002	0.000	0.000	0.002	0.036	0.058	185	7
Kai Fuk Road	Kai Fuk Road 22	66	1690	0.001	0.002	0.000	0.003	0.006	0.010	0.001	0.000	0.000	0.000	0.001	0.001	0.001	0.000	0.002	0.001	0.029	0.046	1690	48
Kwung Tong Bypass	Kwung Tong Bypass 22	66	2348	0.001	0.001	0.000	0.004	0.008	0.012	0.000	0.001	0.000	0.001	0.002	0.002	0.002	0.000	0.004	0.001	0.038	0.061	2348	89
ROAD_A	ROAD_A 22	76	2087	0.001	0.001	0.000	0.002	0.004	0.011	0.000	0.000	0.000	0.000	0.001	0.001	0.001	0.000	0.000	0.001	0.024	0.039	2087	50
ROAD_B	ROAD_B 22	45	14	0.001	0.003	0.000	0.013	0.039	0.033	0.003	0.000	0.000	0.001	0.002	0.003	0.004	0.000	0.000	0.001	0.104	0.167	14	1
ROAD_C	ROAD_C 22	45	247	0.002	0.003	0.000	0.003	0.007	0.005	0.001	0.000	0.000	0.000	0.001	0.002	0.002	0.000	0.000	0.002	0.029	0.047	247	7
ROAD_D	ROAD_D 22	45	217	0.002	0.003	0.000	0.002	0.007	0.005	0.001	0.000	0.000	0.000	0.001	0.002	0.002	0.000	0.000	0.002	0.027	0.044	217	6
ROAD_E	ROAD_E 22	45	22	0.002	0.003	0.000	0.002	0.007	0.005	0.001	0.000	0.000	0.000	0.001	0.002	0.002	0.000	0.000	0.002	0.027	0.044	22	1
ROAD_F	ROAD_F 22	66	964	0.001	0.002	0.000	0.003	0.005	0.009	0.001	0.000	0.000	0.000	0.001	0.001	0.001	0.000	0.002	0.001	0.026	0.042	964	25
																						Total NO2 Emission	1088

Year 2026 2300 to 0000 hour Traffic Data

Road Name			Traffic Flow (veh/hr)	PC	Taxi	LGV4	LGV5	LGV6	HGV7	HGV8 / HGV9	PLB	PV4	PV5	NFB6	NFB7	NFB8 / NFB9	FBSD	FBDD	MC
D3_1	23	D3_1 23	35	21	9	0	1	1	1	0	0	0	0	0	0	0	0	0	2
D3_2	23	D3_2 23	21	10	5	0	1	0	0	0	4	0	0	0	0	0	0	0	1
D3_3	23	D3_3 23	21	10	5	0	1	0	0	0	4	0	0	0	0	0	0	0	1
D3_4	23	D3_4 23	10	2	2	0	1	0	0	0	4	0	0	0	0	0	0	0	0
D3_5	23	D3_5 23	22	11	4	0	1	0	0	0	4	0	0	0	0	0	0	0	1
D3_6	23	D3_6 23	506	294	128	0	21	9	9	1	8	0	2	2	2	3	0	0	28
D3_7	23	D3_7 23	220	133	58	0	7	3	3	0	0	0	1	1	1	1	0	0	13
D3_8	23	D3_8 23	154	94	41	0	4	2	2	0	0	0	0	1	1	1	0	0	9
D3_9	23	D3_9 23	1066	638	274	0	36	15	16	1	8	1	3	5	3	5	0	0	61
D3_10	23	D3_10 23	56	34	15	0	1	1	0	0	0	0	0	0	0	0	0	0	3
D3_11	23	D3_11 23	1070	640	275	0	36	16	16	1	8	1	3	5	3	5	0	0	61
D3_12	23	D3_12 23	85	52	23	0	2	1	1	0	0	0	0	0	0	0	0	0	5
D3_13	23	D3_13 23	1058	629	274	0	36	15	16	1	8	1	3	5	4	6	0	0	60
D3_14	23	D3_14 23	1110	676	303	0	28	12	10	0	0	1	3	4	3	6	0	0	64
D3_15	23	D3_15 23	1108	674	303	0	28	12	11	0	0	1	3	4	3	6	0	0	64
D3_16	23	D3_16 23	587	327	196	0	14	6	4	0	0	0	1	2	1	3	0	0	31
D4_1	23	D4_1 23	888	554	195	0	33	14	15	1	8	0	3	4	3	5	0	0	53
D4_2	23	D4_2 23	894	558	196	0	33	13	15	1	8	0	3	4	3	5	0	0	53
D4_3	23	D4_3 23	894	558	196	0	33	13	15	1	8	0	3	4	3	5	0	0	53
SCR_WB	23	SCR_WB 23	353	214	85	0	14	6	6	0	0	0	1	2	1	2	0	0	20
SCR_EB	23	SCR_EB 23	351	208	89	0	15	6	6	0	0	0	1	2	1	2	0	0	20
CYS_1	23	CYS_1 23	934	596	199	0	36	15	10	0	8	0	2	3	2	3	0	0	57
CYS_2	23	CYS_2 23	224	137	55	0	11	4	2	0	0	0	0	1	0	1	0	0	13
CYS_3	23	CYS_3 23	804	518	162	0	32	13	9	0	8	0	2	3	2	4	0	0	49
T2	23	T2 23	1027	751	93	1	50	21	33	2	0	0	1	2	1	2	0	0	72
Sunken Rd	23	Sunken Rd 23	463	273	119	0	20	8	9	0	0	0	1	2	2	3	0	0	26
Sheung Yeut Road_1	23	Sheung Yeut Road_1 23	352	153	82	0	24	10	4	0	43	0	1	2	2	2	0	12	15
Sheung Yuet Road_2	23	Sheung Yuet Road_2 23	374	177	81	0	27	11	4	0	36	0	1	2	1	2	0	12	17
Sheung Yuet Road_3	23	Sheung Yuet Road_3 23	448	199	99	0	28	12	5	0	61	0	1	2	1	2	0	19	19
Sheung Yuet Road_4	23	Sheung Yuet Road_4 23	515	274	86	1	45	19	7	1	35	0	1	2	2	3	1	15	26
Wang Tung Street_1	23	Wang Tung Street_1 23	36	22	8	0	2	1	1	0	0	0	0	0	0	0	0	0	2
ROAD_G	23	ROAD_G 23	285	158	78	0	17	7	6	1	0	0	1	1	1	1	0	0	15
Lam Fung Street	23	Lam Fung Street 23	158	85	31	0	10	4	2	0	13	0	1	1	1	2	0	0	8
Wang Ching Street_1	23	Wang Ching Street_1 23	227	120	48	0	20	8	4	0	8	0	1	2	1	2	0	0	11
Wang Ching Street_2	23	Wang Ching Street_2 23	233	111	45	0	15	6	4	1	36	0	1	1	1	1	0	0	11
Sheung Yee Road_1	23	Sheung Yee Road_1 23	271	127	45	0	15	6	3	0	51	0	1	1	1	1	0	8	12
Sheung Yee Road_2	23	Sheung Yee Road_2 23	243	114	46	0	8	3	2	0	42	0	1	2	1	2	0	10	11
Wang Kwong Road_1	23	Wang Kwong Road_1 23	270	123	47	0	16	7	3	0	43	0	1	2	1	2	0	12	12
Wang Kwong Road_2	23	Wang Kwong Road_2 23	162	91	32	0	14	6	2	0	7	0	0	0	0	0	0	2	9
Wang Kwong Road_3	23	Wang Kwong Road_3 23	153	73	58	0	8	3	1	0	0	0	0	0	0	1	0	0	7
Kai Fuk Road	23	Kai Fuk Road 23	1398	816	307	1	82	34	34	4	3	0	3	6	3	6	0	22	78
Kwung Tong Bypass	23	Kwung Tong Bypass 23	1943	1206	216	2	152	63	56	3	23	2	8	12	9	15	2	59	115
ROAD_A	23	ROAD_A 23	1727	1170	266	0	80	33	46	3	0	0	3	5	3	7	0	0	112
ROAD_B	23	ROAD_B 23	11	4	2	0	2	1	0	0	0	0	0	0	0	0	0	0	0
ROAD_C	23	ROAD_C 23	204	128	49	0	8	3	1	0	0	0	0	1	0	1	0	0	12
ROAD_D	23	ROAD_D 23	179	113	43	0	7	3	1	0	0	0	0	1	0	1	0	0	11
ROAD_E	23	ROAD_E 23	18	11	4	0	1	0	0	0	0	0	0	0	0	0	0	0	1
ROAD_F	23	ROAD_F 23	798	503	145	1	41	17	17	2	2	0	2	2	2	2	0	14	48

Composite Emission Rate, NO2

Road Name	Hour	Average Speed	Traffic Flow (veh/hr)	PC	Taxi	LGV3	LGV4	LGV6	HGV7	HGV8 or HGV9	PLB	PV4	PV5	NFB6	NFB7	NFB8 or NFB9	FBSD	FBDD	MC	g/km-veh	g/mile-veh	Flow Rate	NO2 Emission (g/km)
D3_1	D3_1 23	45	35	0.002	0.004	0.000	0.003	0.008	0.014	0.001	0.000	0.000	0.001	0.002	0.003	0.003	0.000	0.000	0.002	0.042	0.067	35	1
D3_2	D3_2 23	45	21	0.002	0.003	0.000	0.002	0.006	0.013	0.001	0.018	0.000	0.001	0.002	0.003	0.004	0.000	0.000	0.002	0.056	0.090	21	1
D3_3	D3_3 23	45	21	0.002	0.003	0.000	0.002	0.006	0.013	0.001	0.018	0.000	0.001	0.002	0.003	0.004	0.000	0.000	0.002	0.056	0.090	21	1
D3_4	D3_4 23	45	10	0.001	0.003	0.000	0.004	0.011	0.000	0.000	0.040	0.000	0.000	0.000	0.000	0.000	0.000	0.000	0.001	0.060	0.096	10	1
D3_5	D3_5 23	45	22	0.002	0.003	0.000	0.002	0.006	0.010	0.001	0.017	0.000	0.000	0.001	0.002	0.002	0.000	0.000	0.002	0.047	0.076	22	1
D3_6	D3_6 23	45	506	0.002	0.003	0.000	0.003	0.008	0.014	0.001	0.001	0.000	0.001	0.002	0.003	0.003	0.000	0.000	0.002	0.043	0.069	506	22
D3_7	D3_7 23	45	220	0.002	0.004	0.000	0.002	0.005	0.010	0.001	0.000	0.000	0.001	0.002	0.003	0.003	0.000	0.000	0.002	0.035	0.057	220	8
D3_8	D3_8 23	45	154	0.002	0.004	0.000	0.002	0.005	0.009	0.001	0.000	0.000	0.001	0.002	0.003	0.003	0.000	0.000	0.002	0.034	0.055	154	5
D3_9	D3_9 23	45	1066	0.002	0.004	0.000	0.002	0.006	0.012	0.001	0.001	0.000	0.001	0.002	0.002	0.003	0.000	0.000	0.002	0.038	0.061	1066	40
D3_10	D3_10 23	45	56	0.002	0.004	0.000	0.001	0.004	0.007	0.000	0.000	0.000	0.001	0.002	0.003	0.003	0.000	0.000	0.002	0.029	0.047	56	2
D3_11	D3_11 23	45	1070	0.002	0.004	0.000	0.002	0.006	0.012	0.001	0.001	0.000	0.001	0.002	0.002	0.003	0.000	0.000	0.002	0.038	0.061	1070	40
D3_12	D3_12 23	45	85	0.002	0.004	0.000	0.002	0.005	0.009	0.000	0.000	0.000	0.001	0.002	0.003	0.003	0.000	0.000	0.002	0.033	0.054	85	3
D3_13	D3_13 23	45	1058	0.002	0.004	0.000	0.002	0.006	0.012	0.001	0.001	0.000	0.001	0.002	0.003	0.003	0.000	0.000	0.002	0.038	0.062	1058	41
D3_14	D3_14 23	45	1110	0.002	0.004	0.000	0.002	0.005	0.007	0.000	0.000	0.000	0.001	0.002	0.002	0.003	0.000	0.000	0.002	0.029	0.047	1110	32
D3_15	D3_15 23	45	1108	0.002	0.004	0.000	0.002	0.005	0.007	0.000	0.000	0.000	0.001	0.002	0.002	0.003	0.000	0.000	0.002	0.030	0.048	1108	33
D3_16	D3_16 23	45	587	0.002	0.005	0.000	0.002	0.004	0.005	0.000	0.000	0.000	0.001	0.002	0.002	0.003	0.000	0.000	0.002	0.027	0.044	587	16
D4_1	D4_1 23	45	888	0.002	0.003	0.000	0.002	0.007	0.013	0.001	0.001	0.000	0.001	0.002	0.003	0.003	0.000	0.000	0.002	0.040	0.065	888	36
D4_2	D4_2 23	45	894	0.002	0.003	0.000	0.002	0.007	0.013	0.001	0.001	0.000	0.001	0.002	0.003	0.003	0.000	0.000	0.002	0.040	0.065	894	36
D4_3	D4_3 23	45	894	0.002	0.003	0.000	0.002	0.007	0.013	0.001	0.001	0.000	0.001	0.002	0.003	0.003	0.000	0.000	0.002	0.040	0.065	894	36
SCR_WB	SCR_WB 23	45	353	0.002	0.003	0.000	0.003	0.007	0.012	0.001	0.000	0.000	0.001	0.002	0.003	0.004	0.000	0.000	0.002	0.041	0.066	353	14
SCR_EB	SCR_EB 23	45	351	0.002	0.003	0.000	0.003	0.008	0.014	0.001	0.000	0.000	0.001	0.002	0.003	0.004	0.000	0.000	0.002	0.043	0.069	351	15
CYS_1	CYS_1 23	45	934	0.002	0.003	0.000	0.002	0.007	0.009	0.000	0.001	0.000	0.000	0.001	0.002	0.002	0.000	0.000	0.002	0.033	0.053	934	31
CYS_2	CYS_2 23	45	224	0.002	0.003	0.000	0.003	0.009	0.005	0.001	0.000	0.000	0.000	0.001	0.002	0.002	0.000	0.000	0.002	0.031	0.050	224	7
CYS_3	CYS_3 23	45	804	0.002	0.003	0.000	0.002	0.007	0.009	0.000	0.001	0.000	0.001	0.001	0.002	0.003	0.000	0.000	0.002	0.034	0.055	804	28
T2	T2 23	76	1027	0.001	0.001	0.000	0.002	0.005	0.014	0.000	0.000	0.000	0.000	0.001	0.000	0.000	0.000	0.000	0.001	0.025	0.041	1027	26
Sunken Rd	Sunken Rd 23	45	463	0.002	0.004	0.000	0.003	0.008	0.015	0.001	0.000	0.000	0.001	0.002	0.003	0.003	0.000	0.000	0.002	0.042	0.068	463	20
Sheung Yeut Road_1	Sheung Yeut Road_1 23	45	352	0.002	0.003	0.000	0.004	0.012	0.008	0.001	0.012	0.000	0.001	0.003	0.004	0.004	0.000	0.008	0.002	0.063	0.102	352	22
Sheung Yuet Road_2	Sheung Yuet Road_2 23	45	374	0.002	0.003	0.000	0.005	0.013	0.009	0.001	0.009	0.000	0.001	0.002	0.003	0.004	0.000	0.007	0.002	0.060	0.097	374	23
Sheung Yuet Road_3	Sheung Yuet Road_3 23	45	448	0.002	0.003	0.000	0.004	0.011	0.009	0.001	0.013	0.000	0.001	0.002	0.002	0.003	0.000	0.009	0.002	0.060	0.097	448	27
Sheung Yuet Road_4	Sheung Yuet Road_4 23	45	515	0.002	0.002	0.000	0.005	0.016	0.010	0.001	0.006	0.000	0.001	0.002	0.002	0.003	0.000	0.006	0.002	0.059	0.096	515	31
Wang Tung Street_1	Wang Tung Street_1 23	45	36	0.002	0.003	0.000	0.004	0.011	0.012	0.001	0.000	0.000	0.000	0.000	0.001	0.001	0.000	0.000	0.002	0.039	0.062	36	1
ROAD_G	ROAD_G 23	45	285	0.002	0.004	0.000	0.004	0.011	0.016	0.001	0.000	0.000	0.000	0.002	0.002	0.002	0.000	0.000	0.002	0.046	0.075	285	13
Lam Fung Street	Lam Fung Street 23	45	158	0.002	0.003	0.000	0.004	0.011	0.009	0.001	0.008	0.000	0.001	0.003	0.005	0.006	0.000	0.000	0.002	0.055	0.088	158	9
Wang Ching Street_1	Wang Ching Street_1 23	45	227	0.002	0.003	0.000	0.005	0.016	0.014	0.001	0.003	0.000	0.001	0.003	0.005	0.006	0.000	0.000	0.002	0.062	0.100	227	14
Wang Ching Street_2	Wang Ching Street_2 23	45	233	0.002	0.003	0.000	0.004	0.012	0.013	0.002	0.015	0.000	0.001	0.002	0.002	0.003	0.000	0.000	0.002	0.060	0.097	233	14
Sheung Yee Road_1	Sheung Yee Road_1 23	45	271	0.002	0.002	0.000	0.003	0.010	0.008	0.001	0.018	0.000	0.001	0.002	0.003	0.003	0.000	0.006	0.002	0.060	0.098	271	16
Sheung Yee Road_2	Sheung Yee Road_2 23	45	243	0.002	0.003	0.000	0.002	0.006	0.005	0.001	0.016	0.000	0.001	0.003	0.005	0.005	0.000	0.009	0.002	0.061	0.098	243	15
Wang Kwong Road_1	Wang Kwong Road_1 23	45	270	0.002	0.002	0.000	0.004	0.011	0.008	0.000	0.015	0.000	0.001	0.003	0.004	0.005	0.000	0.009	0.002	0.068	0.110	270	18
Wang Kwong Road_2	Wang Kwong Road_2 23	45	162	0.002	0.003	0.000	0.005	0.015	0.009	0.001	0.004	0.000	0.000	0.000	0.001	0.001	0.000	0.003	0.002	0.046	0.074	162	7
Wang Kwong Road_3	Wang Kwong Road_3 23	45	153	0.002	0.005	0.000	0.003	0.010	0.007	0.001	0.000	0.000	0.000	0.001	0.002	0.002	0.000	0.000	0.002	0.036	0.058	153	5
Kai Fuk Road	Kai Fuk Road 23	68	1398	0.001	0.002	0.000	0.003	0.006	0.010	0.001	0.000	0.000	0.000	0.001	0.001	0.001	0.000	0.002	0.001	0.029	0.046	1398	40
Kwung Tong Bypass	Kwung Tong Bypass 23	68	1943	0.001	0.001	0.000	0.004	0.008	0.012	0.000	0.001	0.000	0.001	0.002	0.002	0.002	0.000	0.004	0.001	0.038	0.061	1943	74
ROAD_A	ROAD_A 23	76	1727	0.001	0.001	0.000	0.002	0.004	0.011	0.000	0.000	0.000	0.000	0.001	0.001	0.001	0.000	0.000	0.001	0.024	0.039	1727	42
ROAD_B	ROAD_B 23	45	11	0.001	0.003	0.000	0.013	0.039	0.033	0.003	0.000	0.000	0.001	0.002	0.003	0.004	0.000	0.000	0.001	0.104	0.167	11	1
ROAD_C	ROAD_C 23	45	204	0.002	0.003	0.000	0.003	0.007	0.005	0.001	0.000	0.000	0.000	0.001	0.002	0.002	0.000	0.000	0.002	0.029	0.047	204	6
ROAD_D	ROAD_D 23	45	179	0.002	0.003	0.000	0.002	0.007	0.005	0.001	0.000	0.000	0.000	0.001	0.002	0.002	0.000	0.000	0.002	0.027	0.044	179	5
ROAD_E	ROAD_E 23	45	18	0.002	0.003	0.000	0.002	0.007	0.005	0.001	0.000	0.000	0.000	0.001	0.002	0.002	0.000	0.000	0.002	0.027	0.044	18	0
ROAD_F	ROAD_F 23	68	798	0.001	0.002	0.000	0.002	0.005	0.009	0.001	0.000	0.000	0.000	0.001	0.001	0.001	0.000	0.002	0.001	0.026	0.042	798	21
																						Total NO2 Emission	900

Year 2026 0000 to 0100 hour Traffic Data

Road Name			Traffic Flow (veh/hr)	PC	Taxi	LGV4	LGV5	LGV6	HGV7	HGV8 / HGV9	PLB	PV4	PV5	NFB6	NFB7	NFB8 / NFB9	FBSD	FBDD	MC
D3_1	0	D3 1 0	23	14	6	0	1	0	0	0	0	0	0	0	0	0	0	0	1
D3_2	0	D3 2 0	14	6	3	0	0	0	0	0	3	0	0	0	0	0	0	0	1
D3_3	0	D3 3 0	14	6	3	0	0	0	0	0	3	0	0	0	0	0	0	0	1
D3_4	0	D3 4 0	6	1	1	0	0	0	0	0	3	0	0	0	0	0	0	0	0
D3_5	0	D3 5 0	15	8	3	0	1	0	0	0	3	0	0	0	0	0	0	0	1
D3_6	0	D3 6 0	337	196	85	0	14	6	6	0	5	0	1	2	1	2	0	0	19
D3_7	0	D3 7 0	147	89	39	0	4	2	2	0	0	0	0	1	1	1	0	0	8
D3_8	0	D3 8 0	102	62	27	0	3	1	1	0	0	0	0	1	0	1	0	0	6
D3_9	0	D3 9 0	711	425	182	0	24	10	11	1	5	0	2	3	2	4	0	0	41
D3_10	0	D3 10 0	38	23	10	0	1	0	0	0	0	0	0	0	0	0	0	0	2
D3_11	0	D3 11 0	713	426	183	0	24	10	11	1	5	0	2	3	2	4	0	0	41
D3_12	0	D3 12 0	57	35	15	0	1	1	1	0	0	0	0	0	0	0	0	0	3
D3_13	0	D3 13 0	705	419	183	0	24	10	11	1	5	0	2	4	2	4	0	0	40
D3_14	0	D3 14 0	740	451	202	0	19	8	7	0	0	0	2	3	2	4	0	0	43
D3_15	0	D3 15 0	740	450	202	0	19	8	7	0	0	0	2	3	2	4	0	0	43
D3_16	0	D3 16 0	392	218	131	0	10	4	3	0	0	0	1	2	1	2	0	0	21
D4_1	0	D4 1 0	591	369	130	0	22	9	10	1	5	0	2	3	2	3	0	0	35
D4_2	0	D4 2 0	595	372	131	0	22	9	10	1	5	0	2	3	2	3	0	0	35
D4_3	0	D4 3 0	595	372	131	0	22	9	10	1	5	0	2	3	2	3	0	0	35
SCR_WB	0	SCR WB 0	235	142	57	0	10	4	4	0	0	0	1	1	1	1	0	0	14
SCR_EB	0	SCR EB 0	234	139	59	0	10	4	4	0	0	0	1	1	1	1	0	0	13
CYS_1	0	CYS 1 0	623	398	133	0	24	10	7	0	5	0	1	2	2	2	0	0	38
CYS_2	0	CYS 2 0	149	91	37	0	7	3	1	0	0	0	0	0	0	0	0	0	9
CYS_3	0	CYS 3 0	535	345	108	0	21	9	6	0	5	0	1	2	1	2	0	0	33
T2	0	T2 0	685	500	62	0	33	14	22	1	0	0	1	1	1	1	0	0	48
Sunken Rd	0	Sunken Rd 0	308	182	79	0	13	5	6	0	0	0	1	1	1	2	0	0	17
Sheung Yeut Road_1	0	Sheung Yeut Road_1 0	235	102	55	0	16	7	2	0	29	0	1	1	1	2	0	8	10
Sheung Yuet Road_2	0	Sheung Yuet Road 2 0	249	118	54	0	18	8	3	0	24	0	1	1	1	1	0	8	11
Sheung Yuet Road_3	0	Sheung Yuet Road 3 0	298	132	66	0	18	8	3	0	40	0	1	1	1	1	0	13	13
Sheung Yuet Road_4	0	Sheung Yuet Road 4 0	344	183	57	0	30	12	4	0	23	0	1	2	1	2	0	10	18
Wang Tung Street_1	0	Wang Tung Street 1 0	24	14	6	0	1	1	0	0	0	0	0	0	0	0	0	0	1
ROAD_G	0	ROAD G 0	190	105	52	0	12	5	4	0	0	0	0	1	0	1	0	0	10
Lam Fung Street	0	Lam Fung Street 0	105	56	21	0	7	3	1	0	9	0	1	1	1	1	0	0	5
Wang Ching Street_1	0	Wang Ching Street 1 0	151	80	32	0	13	5	3	0	5	0	1	1	1	2	0	0	8
Wang Ching Street_2	0	Wang Ching Street 2 0	155	74	30	0	10	4	3	1	24	0	0	1	0	1	0	0	7
Sheung Yee Road_1	0	Sheung Yee Road 1 0	181	85	30	0	10	4	2	0	34	0	0	1	1	1	0	5	8
Sheung Yee Road_2	0	Sheung Yee Road 2 0	162	76	30	0	5	2	1	0	28	0	1	1	1	1	0	7	7
Wang Kwong Road_1	0	Wang Kwong Road 1 0	180	82	31	0	11	5	2	0	28	0	1	1	1	2	0	8	8
Wang Kwong Road_2	0	Wang Kwong Road 2 0	108	60	21	0	9	4	1	0	5	0	0	0	0	0	0	2	6
Wang Kwong Road_3	0	Wang Kwong Road 3 0	102	48	39	0	5	2	1	0	0	0	0	0	0	0	0	0	5
Kai Fuk Road	0	Kai Fuk Road 0	933	544	205	1	55	22	22	3	2	0	2	4	2	4	0	15	52
Kwung Tong Bypass	0	Kwung Tong Bypass 0	1295	804	144	1	102	42	37	2	16	1	5	8	6	10	1	39	77
ROAD_A	0	ROAD A 0	1152	780	178	0	53	22	31	2	0	0	2	3	2	5	0	0	74
ROAD_B	0	ROAD B 0	8	3	2	0	2	1	0	0	0	0	0	0	0	0	0	0	0
ROAD_C	0	ROAD C 0	136	85	32	0	6	2	1	0	0	0	0	0	0	0	0	0	8
ROAD_D	0	ROAD D 0	120	76	29	0	4	2	1	0	0	0	0	0	0	0	0	0	7
ROAD_E	0	ROAD E 0	12	8	3	0	0	0	0	0	0	0	0	0	0	0	0	0	1
ROAD_F	0	ROAD F 0	532	335	97	1	27	11	11	2	2	0	1	2	1	2	0	10	32

Composite Emission Rate, RSP

Road Name	Hour	Average Speed	Traffic Flow (veh/hr)	PC	Taxi	LGV4	LGV5	LGV6	HGV7	HGV8 or HGV9	PLB	PV4	PV5	NFB6	NFB7	NFB8 or NFB9	FBSD	FBDD	MC	g/km-veh	g/mile-veh	Flow Rate	RSP Emission (g/km)
D3_1	D3_1 0	47	23	0.004	0.000	0.000	0.000	0.001	0.001	0.000	0.000	0.000	0.000	0.000	0.000	0.001	0.000	0.000	0.002	0.009	0.015	23	0
D3_2	D3_2 0	47	14	0.003	0.000	0.000	0.000	0.000	0.001	0.000	0.003	0.000	0.000	0.000	0.000	0.001	0.000	0.000	0.002	0.011	0.017	14	0
D3_3	D3_3 0	47	14	0.003	0.000	0.000	0.000	0.000	0.001	0.000	0.003	0.000	0.000	0.000	0.000	0.001	0.000	0.000	0.002	0.011	0.017	14	0
D3_4	D3_4 0	47	6	0.002	0.000	0.000	0.001	0.001	0.000	0.000	0.007	0.000	0.000	0.000	0.000	0.000	0.000	0.000	0.001	0.011	0.017	6	0
D3_5	D3_5 0	47	15	0.003	0.000	0.000	0.000	0.000	0.000	0.000	0.003	0.000	0.000	0.000	0.000	0.000	0.000	0.000	0.002	0.010	0.017	15	0
D3_6	D3_6 0	47	337	0.004	0.000	0.000	0.000	0.001	0.001	0.000	0.000	0.000	0.000	0.000	0.000	0.001	0.000	0.000	0.002	0.009	0.015	337	3
D3_7	D3_7 0	47	147	0.004	0.000	0.000	0.000	0.000	0.000	0.000	0.000	0.000	0.000	0.000	0.000	0.001	0.000	0.000	0.002	0.009	0.015	147	1
D3_8	D3_8 0	47	102	0.004	0.000	0.000	0.000	0.000	0.000	0.000	0.000	0.000	0.000	0.000	0.000	0.001	0.000	0.000	0.003	0.009	0.014	102	1
D3_9	D3_9 0	47	711	0.004	0.000	0.000	0.000	0.000	0.001	0.000	0.000	0.000	0.000	0.000	0.000	0.001	0.000	0.000	0.002	0.009	0.015	711	7
D3_10	D3_10 0	47	38	0.004	0.000	0.000	0.000	0.000	0.000	0.000	0.000	0.000	0.000	0.000	0.000	0.001	0.000	0.000	0.003	0.009	0.014	38	0
D3_11	D3_11 0	47	713	0.004	0.000	0.000	0.000	0.000	0.001	0.000	0.000	0.000	0.000	0.000	0.000	0.001	0.000	0.000	0.002	0.009	0.015	713	7
D3_12	D3_12 0	47	57	0.004	0.000	0.000	0.000	0.000	0.000	0.000	0.000	0.000	0.000	0.000	0.000	0.001	0.000	0.000	0.003	0.009	0.014	57	1
D3_13	D3_13 0	47	705	0.004	0.000	0.000	0.000	0.000	0.001	0.000	0.000	0.000	0.000	0.000	0.000	0.001	0.000	0.000	0.002	0.009	0.015	705	7
D3_14	D3_14 0	47	740	0.004	0.000	0.000	0.000	0.000	0.000	0.000	0.000	0.000	0.000	0.000	0.000	0.001	0.000	0.000	0.003	0.009	0.014	740	6
D3_15	D3_15 0	47	740	0.004	0.000	0.000	0.000	0.000	0.000	0.000	0.000	0.000	0.000	0.000	0.000	0.001	0.000	0.000	0.003	0.009	0.014	740	6
D3_16	D3_16 0	47	392	0.004	0.000	0.000	0.000	0.000	0.000	0.000	0.000	0.000	0.000	0.000	0.000	0.001	0.000	0.000	0.002	0.008	0.013	392	3
D4_1	D4_1 0	47	591	0.004	0.000	0.000	0.000	0.001	0.001	0.000	0.000	0.000	0.000	0.000	0.000	0.001	0.000	0.000	0.003	0.010	0.016	591	6
D4_2	D4_2 0	47	595	0.004	0.000	0.000	0.000	0.001	0.001	0.000	0.000	0.000	0.000	0.000	0.000	0.001	0.000	0.000	0.003	0.010	0.016	595	6
D4_3	D4_3 0	47	595	0.004	0.000	0.000	0.000	0.001	0.001	0.000	0.000	0.000	0.000	0.000	0.000	0.001	0.000	0.000	0.003	0.010	0.016	595	6
SCR_WB	SCR_WB 0	47	235	0.004	0.000	0.000	0.000	0.001	0.001	0.000	0.000	0.000	0.000	0.000	0.000	0.001	0.000	0.000	0.003	0.010	0.015	235	2
SCR_EB	SCR_EB 0	47	234	0.004	0.000	0.000	0.000	0.001	0.001	0.000	0.000	0.000	0.000	0.000	0.000	0.001	0.000	0.000	0.002	0.009	0.015	234	2
CYS_1	CYS_1 0	47	623	0.004	0.000	0.000	0.000	0.001	0.000	0.000	0.000	0.000	0.000	0.000	0.000	0.000	0.000	0.000	0.003	0.009	0.015	623	6
CYS_2	CYS_2 0	47	149	0.004	0.000	0.000	0.000	0.001	0.000	0.000	0.000	0.000	0.000	0.000	0.000	0.000	0.000	0.000	0.003	0.009	0.014	149	1
CYS_3	CYS_3 0	47	535	0.004	0.000	0.000	0.000	0.001	0.000	0.000	0.000	0.000	0.000	0.000	0.000	0.001	0.000	0.000	0.003	0.010	0.015	535	5
T2	T2 0	76	685	0.001	0.000	0.000	0.000	0.001	0.001	0.000	0.000	0.000	0.000	0.000	0.000	0.000	0.000	0.000	0.000	0.004	0.006	685	3
Sunken Rd	Sunken Rd 0	47	308	0.004	0.000	0.000	0.000	0.001	0.001	0.000	0.000	0.000	0.000	0.000	0.000	0.001	0.000	0.000	0.002	0.009	0.015	308	3
Sheung Yeut Road_1	Sheung Yeut Road_1 0	47	235	0.003	0.000	0.000	0.001	0.001	0.000	0.000	0.002	0.000	0.000	0.000	0.000	0.001	0.000	0.006	0.002	0.017	0.027	235	4
Sheung Yuet Road_2	Sheung Yuet Road_2 0	47	249	0.003	0.000	0.000	0.001	0.001	0.000	0.000	0.002	0.000	0.000	0.000	0.000	0.001	0.000	0.005	0.002	0.016	0.025	249	4
Sheung Yuet Road_3	Sheung Yuet Road_3 0	47	298	0.003	0.000	0.000	0.001	0.001	0.000	0.000	0.002	0.000	0.000	0.000	0.000	0.001	0.000	0.008	0.002	0.018	0.028	298	5
Sheung Yuet Road_4	Sheung Yuet Road_4 0	47	344	0.004	0.000	0.000	0.001	0.001	0.000	0.000	0.001	0.000	0.000	0.000	0.000	0.001	0.000	0.005	0.002	0.016	0.025	344	5
Wang Tung Street_1	Wang Tung Street_1 0	47	24	0.004	0.000	0.000	0.001	0.001	0.001	0.000	0.000	0.000	0.000	0.000	0.000	0.000	0.000	0.000	0.002	0.009	0.015	24	0
ROAD_G	ROAD_G 0	47	190	0.004	0.000	0.000	0.001	0.001	0.001	0.000	0.000	0.000	0.000	0.000	0.000	0.001	0.000	0.000	0.002	0.009	0.015	190	2
Lam Fung Street	Lam Fung Street 0	47	105	0.004	0.000	0.000	0.001	0.001	0.000	0.000	0.001	0.000	0.000	0.000	0.000	0.001	0.000	0.000	0.002	0.011	0.018	105	1
Wang Ching Street_1	Wang Ching Street_1 0	47	151	0.004	0.000	0.000	0.001	0.001	0.001	0.000	0.001	0.000	0.000	0.000	0.000	0.001	0.000	0.000	0.002	0.011	0.018	151	2
Wang Ching Street_2	Wang Ching Street_2 0	47	155	0.003	0.000	0.000	0.001	0.001	0.001	0.000	0.002	0.000	0.000	0.000	0.000	0.001	0.000	0.000	0.002	0.011	0.018	155	2
Sheung Yee Road_1	Sheung Yee Road_1 0	47	181	0.003	0.000	0.000	0.001	0.001	0.000	0.000	0.003	0.000	0.000	0.000	0.000	0.001	0.000	0.005	0.002	0.016	0.026	181	3
Sheung Yee Road_2	Sheung Yee Road_2 0	47	162	0.003	0.000	0.000	0.000	0.000	0.000	0.000	0.003	0.000	0.000	0.000	0.000	0.001	0.000	0.007	0.002	0.018	0.029	162	3
Wang Kwong Road_1	Wang Kwong Road_1 0	47	180	0.003	0.000	0.000	0.001	0.001	0.000	0.000	0.003	0.000	0.000	0.000	0.000	0.001	0.000	0.008	0.002	0.019	0.031	180	3
Wang Kwong Road_2	Wang Kwong Road_2 0	47	108	0.004	0.000	0.000	0.001	0.001	0.000	0.000	0.001	0.000	0.000	0.000	0.000	0.000	0.000	0.002	0.002	0.012	0.019	108	1
Wang Kwong Road_3	Wang Kwong Road_3 0	47	102	0.003	0.000	0.000	0.001	0.001	0.000	0.000	0.000	0.000	0.000	0.000	0.000	0.001	0.000	0.000	0.002	0.008	0.013	102	1
Kai Fuk Road	Kai Fuk Road 0	68	933	0.001	0.000	0.000	0.000	0.001	0.001	0.000	0.000	0.000	0.000	0.000	0.000	0.001	0.000	0.003	0.000	0.007	0.011	933	6
Kwung Tong Bypass	Kwung Tong Bypass 0	68	1295	0.001	0.000	0.000	0.001	0.001	0.001	0.000	0.000	0.000	0.000	0.000	0.000	0.001	0.000	0.005	0.000	0.011	0.017	1295	14
ROAD_A	ROAD_A 0	76	1152	0.001	0.000	0.000	0.000	0.001	0.001	0.000	0.000	0.000	0.000	0.000	0.000	0.001	0.000	0.000	0.000	0.004	0.006	1152	4
ROAD_B	ROAD_B 0	47	8	0.003	0.000	0.000	0.002	0.003	0.002	0.000	0.000	0.000	0.000	0.000	0.000	0.001	0.000	0.000	0.002	0.013	0.020	8	0
ROAD_C	ROAD_C 0	47	136	0.004	0.000	0.000	0.000	0.001	0.000	0.000	0.000	0.000	0.000	0.000	0.000	0.000	0.000	0.000	0.003	0.009	0.014	136	1
ROAD_D	ROAD_D 0	47	120	0.004	0.000	0.000	0.000	0.001	0.000	0.000	0.000	0.000	0.000	0.000	0.000	0.000	0.000	0.000	0.003	0.009	0.014	120	1
ROAD_E	ROAD_E 0	47	12	0.004	0.000	0.000	0.000	0.001	0.000	0.000	0.000	0.000	0.000	0.000	0.000	0.000	0.000	0.000	0.003	0.009	0.014	12	0
ROAD_F	ROAD_F 0	68	532	0.001	0.000	0.000	0.000	0.001	0.001	0.000	0.000	0.000	0.000	0.000	0.000	0.000	0.000	0.003	0.000	0.007	0.011	532	4
																						Total RSP Emission	149

Year 2026 0100 to 0200 hour Traffic Data

	Road Name			Traffic Flow (veh/hr)	PC	Taxi	LGV4	LGV5	LGV6	HGV7	HGV8 / HGV9	PLB	PV4	PV5	NFB6	NFB7	NFB8 / NFB9	FBSD	FBDD	MC
	D3_1	1	D3 1 1	17	10	4	0	1	0	0	0	0	0	0	0	0	0	0	0	1
	D3_2	1	D3 2 1	10	5	2	0	0	0	0	0	2	0	0	0	0	0	0	0	0
	D3_3	1	D3 3 1	10	5	2	0	0	0	0	0	2	0	0	0	0	0	0	0	0
	D3_4	1	D3 4 1	5	1	1	0	0	0	0	0	2	0	0	0	0	0	0	0	0
	D3_5	1	D3 5 1	11	6	2	0	0	0	0	0	2	0	0	0	0	0	0	0	1
	D3_6	1	D3 6 1	243	141	61	0	10	4	4	0	4	0	1	1	1	1	0	0	13
	D3_7	1	D3 7 1	105	64	28	0	3	1	1	0	0	0	0	1	0	1	0	0	6
	D3_8	1	D3 8 1	74	45	20	0	2	1	1	0	0	0	0	0	0	0	0	0	4
	D3_9	1	D3 9 1	511	306	131	0	17	7	8	1	4	0	2	2	2	3	0	0	29
	D3_10	1	D3 10 1	27	17	7	0	1	0	0	0	0	0	0	0	0	0	0	0	2
	D3_11	1	D3 11 1	513	307	132	0	17	7	8	1	4	0	2	2	2	3	0	0	29
	D3_12	1	D3 12 1	40	24	11	0	1	0	0	0	0	0	0	0	0	0	0	0	2
	D3_13	1	D3 13 1	507	301	131	0	17	7	8	1	4	0	2	3	2	3	0	0	29
	D3_14	1	D3 14 1	532	324	145	0	14	6	5	0	0	0	1	2	2	3	0	0	31
	D3_15	1	D3 15 1	532	323	146	0	13	6	5	0	0	0	1	2	2	3	0	0	31
	D3_16	1	D3 16 1	281	156	94	0	7	3	2	0	0	0	1	1	1	1	0	0	15
	D4_1	1	D4 1 1	426	265	94	0	16	7	7	0	4	0	1	2	1	2	0	0	25
	D4_2	1	D4 2 1	428	268	94	0	16	6	7	0	4	0	1	2	2	2	0	0	26
	D4_3	1	D4 3 1	428	268	94	0	16	6	7	0	4	0	1	2	2	2	0	0	26
	SCR_WB	1	SCR WB 1	169	102	41	0	7	3	3	0	0	0	1	1	1	1	0	0	10
	SCR_EB	1	SCR EB 1	168	99	43	0	7	3	3	0	0	0	1	1	1	1	0	0	9
	CYS_1	1	CYS 1 1	448	286	95	0	17	7	5	0	4	0	1	2	1	2	0	0	27
	CYS_2	1	CYS 2 1	107	65	26	0	5	2	1	0	0	0	0	0	0	0	0	0	6
	CYS_3	1	CYS 3 1	385	248	78	0	15	6	4	0	4	0	1	1	1	2	0	0	24
	T2	1	T2 1	493	360	44	0	24	10	16	1	0	0	0	1	0	1	0	0	35
	Sunken Rd	1	Sunken Rd 1	221	130	57	0	9	4	4	0	0	0	1	1	1	1	0	0	12
	Sheung Yeut Road_1	1	Sheung Yeut Road_1 1	169	74	39	0	12	5	2	0	21	0	1	1	1	1	0	6	7
	Sheung Yuet Road_2	1	Sheung Yuet Road 2 1	179	85	39	0	13	5	2	0	17	0	1	1	1	1	0	6	8
	Sheung Yuet Road_3	1	Sheung Yuet Road 3 1	215	95	47	0	13	6	2	0	29	0	1	1	1	1	0	9	9
	Sheung Yuet Road_4	1	Sheung Yuet Road 4 1	246	131	41	0	22	9	3	0	17	0	1	1	1	1	0	7	13
	Wang Tung Street_1	1	Wang Tung Street 1 1	17	10	4	0	1	0	0	0	0	0	0	0	0	0	0	0	1
	ROAD_G	1	ROAD G 1	136	75	37	0	8	3	3	0	0	0	0	1	0	1	0	0	7
	Lam Fung Street	1	Lam Fung Street 1	76	41	15	0	5	2	1	0	6	0	0	1	0	1	0	0	4
	Wang Ching Street_1	1	Wang Ching Street 1 1	109	58	23	0	9	4	2	0	4	0	1	1	1	1	0	0	5
	Wang Ching Street_2	1	Wang Ching Street 2 1	111	53	22	0	7	3	2	0	17	0	0	0	0	1	0	0	5
	Sheung Yee Road_1	1	Sheung Yee Road 1 1	130	61	22	0	7	3	1	0	24	0	0	1	0	1	0	4	6
	Sheung Yee Road_2	1	Sheung Yee Road 2 1	116	55	22	0	4	2	1	0	20	0	1	1	1	1	0	5	5
	Wang Kwong Road_1	1	Wang Kwong Road 1 1	130	59	23	0	8	3	1	0	21	0	1	1	1	1	0	6	6
	Wang Kwong Road_2	1	Wang Kwong Road 2 1	78	44	15	0	7	3	1	0	3	0	0	0	0	0	0	1	4
	Wang Kwong Road_3	1	Wang Kwong Road 3 1	73	35	28	0	4	2	1	0	0	0	0	0	0	0	0	0	3
	Kai Fuk Road	1	Kai Fuk Road 1	671	391	147	1	40	16	16	2	1	0	1	3	1	3	0	11	38
	Kwung Tong Bypass	1	Kwung Tong Bypass 1	930	577	104	1	73	30	27	1	11	1	4	6	4	7	1	28	55
	ROAD_A	1	ROAD A 1	827	560	128	0	38	16	22	1	0	0	2	2	2	3	0	0	53
	ROAD_B	1	ROAD B 1	5	2	1	0	1	0	0	0	0	0	0	0	0	0	0	0	0
	ROAD_C	1	ROAD C 1	98	61	23	0	4	2	1	0	0	0	0	0	0	0	0	0	6
	ROAD_D	1	ROAD D 1	86	54	21	0	3	1	1	0	0	0	0	0	0	0	0	0	5
	ROAD_E	1	ROAD E 1	9	6	2	0	0	0	0	0	0	0	0	0	0	0	0	0	1
	ROAD_F	1	ROAD F 1	383	241	70	0	20	8	8	1	1	0	1	1	1	1	0	7	23

Composite Emission Rate, RSP

	Road Name	Hour	Average Speed	Traffic Flow (veh/hr)	PC	Taxi	LGV4	LGV5	LGV6	HGV7	HGV8 or HGV9	PLB	PV4	PV5	NFB6	NFB7	NFB8 or NFB9	FBSD	FBDD	MC	g/km-veh	g/mile-veh	Flow Rate	RSP Emission (g/km)
	D3_1	D3_1 1	48	17	0.004	0.000	0.000	0.000	0.001	0.001	0.000	0.000	0.000	0.000	0.000	0.000	0.001	0.000	0.000	0.002	0.009	0.015	17	0
	D3_2	D3_2 1	48	10	0.003	0.000	0.000	0.000	0.000	0.001	0.000	0.003	0.000	0.000	0.000	0.000	0.001	0.000	0.000	0.002	0.011	0.017	10	0
	D3_3	D3_3 1	48	10	0.003	0.000	0.000	0.000	0.000	0.001	0.000	0.003	0.000	0.000	0.000	0.000	0.001	0.000	0.000	0.002	0.011	0.017	10	0
	D3_4	D3_4 1	48	5	0.002	0.000	0.000	0.001	0.001	0.000	0.000	0.007	0.000	0.000	0.000	0.000	0.000	0.000	0.000	0.001	0.011	0.017	5	0
	D3_5	D3_5 1	48	11	0.003	0.000	0.000	0.000	0.000	0.000	0.000	0.003	0.000	0.000	0.000	0.000	0.000	0.000	0.000	0.002	0.010	0.017	11	0
	D3_6	D3_6 1	48	243	0.004	0.000	0.000	0.000	0.001	0.001	0.000	0.000	0.000	0.000	0.000	0.000	0.001	0.000	0.000	0.002	0.009	0.015	243	2
	D3_7	D3_7 1	48	105	0.004	0.000	0.000	0.000	0.000	0.000	0.000	0.000	0.000	0.000	0.000	0.000	0.001	0.000	0.000	0.002	0.009	0.014	105	1
	D3_8	D3_8 1	48	74	0.004	0.000	0.000	0.000	0.000	0.000	0.000	0.000	0.000	0.000	0.000	0.000	0.001	0.000	0.000	0.003	0.009	0.014	74	1
	D3_9	D3_9 1	48	511	0.004	0.000	0.000	0.000	0.000	0.001	0.000	0.000	0.000	0.000	0.000	0.000	0.001	0.000	0.000	0.002	0.009	0.015	511	5
	D3_10	D3_10 1	48	27	0.004	0.000	0.000	0.000	0.000	0.000	0.000	0.000	0.000	0.000	0.000	0.000	0.001	0.000	0.000	0.003	0.009	0.014	27	0
	D3_11	D3_11 1	48	513	0.004	0.000	0.000	0.000	0.000	0.001	0.000	0.000	0.000	0.000	0.000	0.000	0.001	0.000	0.000	0.002	0.009	0.015	513	5
	D3_12	D3_12 1	48	40	0.004	0.000	0.000	0.000	0.000	0.000	0.000	0.000	0.000	0.000	0.000	0.000	0.001	0.000	0.000	0.003	0.009	0.014	40	0
	D3_13	D3_13 1	48	507	0.004	0.000	0.000	0.000	0.000	0.001	0.000	0.000	0.000	0.000	0.000	0.000	0.001	0.000	0.000	0.002	0.009	0.015	507	5
	D3_14	D3_14 1	48	532	0.004	0.000	0.000	0.000	0.000	0.000	0.000	0.000	0.000	0.000	0.000	0.000	0.001	0.000	0.000	0.003	0.009	0.014	532	5
	D3_15	D3_15 1	48	532	0.004	0.000	0.000	0.000	0.000	0.000	0.000	0.000	0.000	0.000	0.000	0.000	0.001	0.000	0.000	0.003	0.009	0.014	532	5
	D3_16	D3_16 1	48	281	0.004	0.000	0.000	0.000	0.000	0.000	0.000	0.000	0.000	0.000	0.000	0.000	0.001	0.000	0.000	0.002	0.008	0.013	281	2
	D4_1	D4_1 1	48	426	0.004	0.000	0.000	0.000	0.001	0.001	0.000	0.000	0.000	0.000	0.000	0.000	0.001	0.000	0.000	0.003	0.010	0.016	426	4
	D4_2	D4_2 1	48	428	0.004	0.000	0.000	0.000	0.001	0.001	0.000	0.000	0.000	0.000	0.000	0.000	0.001	0.000	0.000	0.003	0.010	0.015	428	4
	D4_3	D4_3 1	48	428	0.004	0.000	0.000	0.000	0.001	0.001	0.000	0.000	0.000	0.000	0.000	0.000	0.001	0.000	0.000	0.003	0.010	0.015	428	4
	SCR_WB	SCR_WB 1	48	169	0.004	0.000	0.000	0.000	0.001	0.001	0.000	0.000	0.000	0.000	0.000	0.000	0.001	0.000	0.000	0.003	0.009	0.015	169	2
	SCR_EB	SCR_EB 1	48	168	0.004	0.000	0.000	0.000	0.001	0.001	0.000	0.000	0.000	0.000	0.000	0.000	0.001	0.000	0.000	0.002	0.009	0.015	168	2
	CYS_1	CYS_1 1	48	448	0.004	0.000	0.000	0.000	0.001	0.000	0.000	0.000	0.000	0.000	0.000	0.000	0.000	0.000	0.000	0.003	0.009	0.015	448	4
	CYS_2	CYS_2 1	48	107	0.004	0.000	0.000	0.000	0.001	0.000	0.000	0.000	0.000	0.000	0.000	0.000	0.000	0.000	0.000	0.003	0.009	0.014	107	1
	CYS_3	CYS_3 1	48	385	0.004	0.000	0.000	0.000	0.001	0.000	0.000	0.000	0.000	0.000	0.000	0.000	0.001	0.000	0.000	0.003	0.009	0.015	385	4
	T2	T2 1	76	493	0.001	0.000	0.000	0.000	0.001	0.001	0.000	0.000	0.000	0.000	0.000	0.000	0.000	0.000	0.000	0.000	0.004	0.006	493	2
	Sunken Rd	Sunken Rd 1	48	221	0.004	0.000	0.000	0.000	0.001	0.001	0.000	0.000	0.000	0.000	0.000	0.000	0.001	0.000	0.000	0.002	0.009	0.015	221	2
	Sheung Yeut Road_1	Sheung Yeut Road_1 1	48	169	0.003	0.000	0.000	0.001	0.001	0.000	0.000	0.002	0.000	0.000	0.000	0.000	0.001	0.000	0.006	0.002	0.016	0.027	169	3
	Sheung Yuet Road_2	Sheung Yuet Road_2 1	48	179	0.003	0.000	0.000	0.001	0.001	0.000	0.000	0.002	0.000	0.000	0.000	0.000	0.001	0.000	0.005	0.002	0.016	0.025	179	3
	Sheung Yuet Road_3	Sheung Yuet Road_3 1	48	215	0.003	0.000	0.000	0.001	0.001	0.000	0.000	0.002	0.000	0.000	0.000	0.000	0.001	0.000	0.008	0.002	0.017	0.028	215	4
	Sheung Yuet Road_4	Sheung Yuet Road_4 1	48	246	0.004	0.000	0.000	0.001	0.001	0.000	0.000	0.001	0.000	0.000	0.000	0.000	0.001	0.000	0.005	0.002	0.016	0.025	246	4
	Wang Tung Street_1	Wang Tung Street_1 1	48	17	0.004	0.000	0.000	0.001	0.001	0.001	0.000	0.000	0.000	0.000	0.000	0.000	0.000	0.000	0.000	0.002	0.009	0.015	17	0
	ROAD_G	ROAD_G 1	48	136	0.004	0.000	0.000	0.001	0.001	0.001	0.000	0.000	0.000	0.000	0.000	0.000	0.001	0.000	0.000	0.002	0.009	0.015	136	1
	Lam Fung Street	Lam Fung Street 1	48	76	0.004	0.000	0.000	0.001	0.001	0.000	0.000	0.001	0.000	0.000	0.000	0.000	0.001	0.000	0.000	0.002	0.011	0.018	76	1
	Wang Ching Street_1	Wang Ching Street_1 1	48	109	0.004	0.000	0.000	0.001	0.001	0.001	0.000	0.001	0.000	0.000	0.000	0.000	0.001	0.000	0.000	0.002	0.011	0.018	109	1
	Wang Ching Street_2	Wang Ching Street_2 1	48	111	0.003	0.000	0.000	0.001	0.001	0.001	0.000	0.002	0.000	0.000	0.000	0.000	0.001	0.000	0.000	0.002	0.011	0.018	111	1
	Sheung Yee Road_1	Sheung Yee Road_1 1	48	130	0.003	0.000	0.000	0.001	0.001	0.000	0.000	0.003	0.000	0.000	0.000	0.000	0.001	0.000	0.005	0.002	0.016	0.025	130	2
	Sheung Yee Road_2	Sheung Yee Road_2 1	48	116	0.003	0.000	0.000	0.000	0.000	0.000	0.000	0.003	0.000	0.000	0.000	0.000	0.001	0.000	0.007	0.002	0.018	0.029	116	2
	Wang Kwong Road_1	Wang Kwong Road_1 1	48	130	0.003	0.000	0.000	0.001	0.001	0.000	0.000	0.002	0.000	0.000	0.000	0.000	0.001	0.000	0.008	0.002	0.019	0.030	130	2
	Wang Kwong Road_2	Wang Kwong Road_2 1	48	78	0.004	0.000	0.000	0.001	0.001	0.000	0.000	0.001	0.000	0.000	0.000	0.000	0.000	0.000	0.002	0.002	0.012	0.019	78	1
	Wang Kwong Road_3	Wang Kwong Road_3 1	48	73	0.003	0.000	0.000	0.001	0.001	0.000	0.000	0.000	0.000	0.000	0.000	0.000	0.001	0.000	0.000	0.002	0.008	0.012	73	1
	Kai Fuk Road	Kai Fuk Road 1	68	671	0.001	0.000	0.000	0.000	0.001	0.001	0.000	0.000	0.000	0.000	0.000	0.000	0.001	0.000	0.003	0.000	0.007	0.011	671	5
	Kwung Tong Bypass	Kwung Tong Bypass 1	68	930	0.001	0.000	0.000	0.001	0.001	0.001	0.000	0.000	0.000	0.000	0.000	0.000	0.001	0.000	0.005	0.000	0.011	0.017	930	10
	ROAD_A	ROAD_A 1	76	827	0.001	0.000	0.000	0.000	0.001	0.001	0.000	0.000	0.000	0.000	0.000	0.000	0.001	0.000	0.000	0.000	0.004	0.006	827	3
	ROAD_B	ROAD_B 1	48	5	0.003	0.000	0.000	0.002	0.003	0.001	0.000	0.000	0.000	0.000	0.000	0.000	0.001	0.000	0.000	0.002	0.012	0.020	5	0
	ROAD_C	ROAD_C 1	48	98	0.004	0.000	0.000	0.000	0.001	0.000	0.000	0.000	0.000	0.000	0.000	0.000	0.000	0.000	0.000	0.003	0.009	0.014	98	1
	ROAD_D	ROAD_D 1	48	86	0.004	0.000	0.000	0.000	0.001	0.000	0.000	0.000	0.000	0.000	0.000	0.000	0.000	0.000	0.000	0.003	0.009	0.014	86	1
	ROAD_E	ROAD_E 1	48	9	0.004	0.000	0.000	0.000	0.001	0.000	0.000	0.000	0.000	0.000	0.000	0.000	0.000	0.000	0.000	0.003	0.009	0.014	9	0
	ROAD_F	ROAD_F 1	68	383	0.001	0.000	0.000	0.000	0.001	0.001	0.000	0.000	0.000	0.000	0.000	0.000	0.000	0.000	0.003	0.000	0.007	0.011	383	3
																							Total RSP Emission	106

Year 2026 0200 to 0300 hour Traffic Data

	Road Name			Traffic Flow (veh/hr)	PC	Taxi	LGV4	LGV5	LGV6	HGV7	HGV8 / HGV9	PLB	PV4	PV5	NFB6	NFB7	NFB8 / NFB9	FBSD	FBDD	MC
	D3_1	2	D3 1 2	13	8	3	0	1	0	0	0	0	0	0	0	0	0	0	0	1
	D3_2	2	D3 2 2	8	4	2	0	0	0	0	0	2	0	0	0	0	0	0	0	0
	D3_3	2	D3 3 2	8	4	2	0	0	0	0	0	2	0	0	0	0	0	0	0	0
	D3_4	2	D3 4 2	4	1	1	0	0	0	0	0	2	0	0	0	0	0	0	0	0
	D3_5	2	D3 5 2	8	4	2	0	0	0	0	0	1	0	0	0	0	0	0	0	0
	D3_6	2	D3 6 2	190	110	48	0	8	3	4	0	3	0	1	1	1	1	0	0	11
	D3_7	2	D3 7 2	82	50	22	0	2	1	1	0	0	0	0	0	0	0	0	0	5
	D3_8	2	D3 8 2	58	35	15	0	2	1	1	0	0	0	0	0	0	0	0	0	3
	D3_9	2	D3 9 2	400	239	103	0	14	6	6	0	3	0	1	2	1	2	0	0	23
	D3_10	2	D3 10 2	22	14	6	0	0	0	0	0	0	0	0	0	0	0	0	0	1
	D3_11	2	D3 11 2	402	240	103	0	14	6	6	0	3	0	1	2	1	2	0	0	23
	D3_12	2	D3 12 2	32	20	8	0	1	0	0	0	0	0	0	0	0	0	0	0	2
	D3_13	2	D3 13 2	397	236	103	0	13	6	6	0	3	0	1	2	1	2	0	0	23
	D3_14	2	D3 14 2	417	254	114	0	11	4	4	0	0	0	1	2	1	2	0	0	24
	D3_15	2	D3 15 2	416	253	114	0	10	4	4	0	0	0	1	2	1	2	0	0	24
	D3_16	2	D3 16 2	220	122	73	0	5	2	2	0	0	0	1	1	1	1	0	0	12
	D4_1	2	D4 1 2	333	207	73	0	12	5	6	0	3	0	1	2	1	2	0	0	20
	D4_2	2	D4 2 2	334	209	73	0	12	5	6	0	3	0	1	2	1	2	0	0	20
	D4_3	2	D4 3 2	334	209	73	0	12	5	6	0	3	0	1	2	1	2	0	0	20
	SCR_WB	2	SCR WB 2	132	80	32	0	5	2	2	0	0	0	1	1	1	1	0	0	8
	SCR_EB	2	SCR EB 2	132	78	33	0	6	2	2	0	0	0	0	1	1	1	0	0	7
	CYS_1	2	CYS 1 2	351	224	75	0	14	6	4	0	3	0	1	1	1	1	0	0	21
	CYS_2	2	CYS 2 2	84	51	21	0	4	2	1	0	0	0	0	0	0	0	0	0	5
	CYS_3	2	CYS 3 2	301	194	61	0	12	5	3	0	3	0	1	1	1	1	0	0	19
	T2	2	T2 2	386	282	35	0	19	8	12	1	0	0	0	1	0	1	0	0	27
	Sunken Rd	2	Sunken Rd 2	174	103	45	0	7	3	3	0	0	0	1	1	1	1	0	0	10
	Sheung Yeut Road_1	2	Sheung Yeut Road_1 2	132	57	31	0	9	4	1	0	16	0	1	1	1	1	0	5	5
	Sheung Yuet Road_2	2	Sheung Yuet Road 2 2	141	67	30	0	10	4	2	0	14	0	0	1	1	1	0	4	6
	Sheung Yuet Road_3	2	Sheung Yuet Road 3 2	168	75	37	0	10	4	2	0	23	0	0	1	0	1	0	7	7
	Sheung Yuet Road_4	2	Sheung Yuet Road 4 2	193	103	32	0	17	7	3	0	13	0	0	1	1	1	0	6	10
	Wang Tung Street_1	2	Wang Tung Street 1 2	13	8	3	0	1	0	0	0	0	0	0	0	0	0	0	0	1
	ROAD_G	2	ROAD G 2	107	59	29	0	7	3	2	0	0	0	0	0	0	0	0	0	6
	Lam Fung Street	2	Lam Fung Street 2	59	32	12	0	4	2	1	0	5	0	0	0	0	1	0	0	3
	Wang Ching Street_1	2	Wang Ching Street 1 2	85	45	18	0	7	3	2	0	3	0	0	1	1	1	0	0	4
	Wang Ching Street_2	2	Wang Ching Street 2 2	87	41	17	0	6	2	1	0	13	0	0	0	0	0	0	0	4
	Sheung Yee Road_1	2	Sheung Yee Road 1 2	102	48	17	0	6	2	1	0	19	0	0	0	0	1	0	3	5
	Sheung Yee Road_2	2	Sheung Yee Road 2 2	91	43	17	0	3	1	1	0	16	0	0	1	1	1	0	4	4
	Wang Kwong Road_1	2	Wang Kwong Road 1 2	102	46	18	0	6	3	1	0	16	0	1	1	1	1	0	4	4
	Wang Kwong Road_2	2	Wang Kwong Road 2 2	61	34	12	0	5	2	1	0	3	0	0	0	0	0	0	1	3
	Wang Kwong Road_3	2	Wang Kwong Road 3 2	57	27	22	0	3	1	1	0	0	0	0	0	0	0	0	0	3
	Kai Fuk Road	2	Kai Fuk Road 2	525	306	115	1	31	13	13	2	1	0	1	2	1	2	0	8	29
	Kwung Tong Bypass	2	Kwung Tong Bypass 2	728	452	81	1	57	24	21	1	9	1	3	4	3	5	1	22	43
	ROAD_A	2	ROAD A 2	647	438	100	0	30	12	17	1	0	0	1	2	1	3	0	0	42
	ROAD_B	2	ROAD B 2	4	2	1	0	1	0	0	0	0	0	0	0	0	0	0	0	0
	ROAD_C	2	ROAD C 2	77	48	18	0	3	1	1	0	0	0	0	0	0	0	0	0	5
	ROAD_D	2	ROAD D 2	67	42	16	0	2	1	0	0	0	0	0	0	0	0	0	0	4
	ROAD_E	2	ROAD E 2	7	4	2	0	0	0	0	0	0	0	0	0	0	0	0	0	0
	ROAD_F	2	ROAD F 2	300	189	55	0	15	6	6	1	1	0	1	1	1	1	0	5	18

Composite Emission Rate, RSP

	Road Name	Hour	Average Speed	Traffic Flow (veh/hr)	PC	Taxi	LGV4	LGV5	LGV6	HGV7	HGV8 or HGV9	PLB	PV4	PV5	NFB6	NFB7	NFB8 or NFB9	FBSD	FBDD	MC	g/km-veh	g/mile-veh	Flow Rate	RSP Emission (g/km)
	D3_1	D3_1 2	50	13	0.004	0.000	0.000	0.000	0.001	0.001	0.000	0.000	0.000	0.000	0.000	0.000	0.001	0.000	0.000	0.002	0.009	0.015	13	0
	D3_2	D3_2 2	50	8	0.003	0.000	0.000	0.000	0.000	0.001	0.000	0.003	0.000	0.000	0.000	0.000	0.001	0.000	0.000	0.002	0.010	0.017	8	0
	D3_3	D3_3 2	50	8	0.003	0.000	0.000	0.000	0.000	0.001	0.000	0.003	0.000	0.000	0.000	0.000	0.001	0.000	0.000	0.002	0.010	0.017	8	0
	D3_4	D3_4 2	50	4	0.002	0.000	0.000	0.001	0.001	0.000	0.000	0.006	0.000	0.000	0.000	0.000	0.000	0.000	0.000	0.001	0.010	0.017	4	0
	D3_5	D3_5 2	50	8	0.003	0.000	0.000	0.000	0.000	0.000	0.000	0.003	0.000	0.000	0.000	0.000	0.000	0.000	0.000	0.002	0.010	0.016	8	0
	D3_6	D3_6 2	50	190	0.004	0.000	0.000	0.000	0.001	0.001	0.000	0.000	0.000	0.000	0.000	0.000	0.001	0.000	0.000	0.002	0.009	0.015	190	2
	D3_7	D3_7 2	50	82	0.004	0.000	0.000	0.000	0.000	0.000	0.000	0.000	0.000	0.000	0.000	0.000	0.001	0.000	0.000	0.002	0.009	0.014	82	1
	D3_8	D3_8 2	50	58	0.004	0.000	0.000	0.000	0.000	0.000	0.000	0.000	0.000	0.000	0.000	0.000	0.001	0.000	0.000	0.002	0.009	0.014	58	1
	D3_9	D3_9 2	50	400	0.004	0.000	0.000	0.000	0.000	0.001	0.000	0.000	0.000	0.000	0.000	0.000	0.001	0.000	0.000	0.002	0.009	0.014	400	4
	D3_10	D3_10 2	50	22	0.004	0.000	0.000	0.000	0.000	0.000	0.000	0.000	0.000	0.000	0.000	0.000	0.001	0.000	0.000	0.003	0.009	0.014	22	0
	D3_11	D3_11 2	50	402	0.004	0.000	0.000	0.000	0.000	0.001	0.000	0.000	0.000	0.000	0.000	0.000	0.001	0.000	0.000	0.002	0.009	0.014	402	4
	D3_12	D3_12 2	50	32	0.004	0.000	0.000	0.000	0.000	0.000	0.000	0.000	0.000	0.000	0.000	0.000	0.001	0.000	0.000	0.002	0.009	0.014	32	0
	D3_13	D3_13 2	50	397	0.004	0.000	0.000	0.000	0.000	0.001	0.000	0.000	0.000	0.000	0.000	0.000	0.001	0.000	0.000	0.002	0.009	0.015	397	4
	D3_14	D3_14 2	50	417	0.004	0.000	0.000	0.000	0.000	0.000	0.000	0.000	0.000	0.000	0.000	0.000	0.001	0.000	0.000	0.003	0.008	0.014	417	4
	D3_15	D3_15 2	50	416	0.004	0.000	0.000	0.000	0.000	0.000	0.000	0.000	0.000	0.000	0.000	0.000	0.001	0.000	0.000	0.002	0.008	0.014	416	3
	D3_16	D3_16 2	50	220	0.004	0.000	0.000	0.000	0.000	0.000	0.000	0.000	0.000	0.000	0.000	0.000	0.001	0.000	0.000	0.002	0.008	0.012	220	2
	D4_1	D4_1 2	50	333	0.004	0.000	0.000	0.000	0.001	0.001	0.000	0.000	0.000	0.000	0.000	0.000	0.001	0.000	0.000	0.003	0.009	0.015	333	3
	D4_2	D4_2 2	50	334	0.004	0.000	0.000	0.000	0.001	0.001	0.000	0.000	0.000	0.000	0.000	0.000	0.001	0.000	0.000	0.003	0.009	0.015	334	3
	D4_3	D4_3 2	50	334	0.004	0.000	0.000	0.000	0.001	0.001	0.000	0.000	0.000	0.000	0.000	0.000	0.001	0.000	0.000	0.003	0.009	0.015	334	3
	SCR_WB	SCR_WB 2	50	132	0.004	0.000	0.000	0.000	0.001	0.001	0.000	0.000	0.000	0.000	0.000	0.000	0.001	0.000	0.000	0.003	0.009	0.015	132	1
	SCR_EB	SCR_EB 2	50	132	0.004	0.000	0.000	0.000	0.001	0.001	0.000	0.000	0.000	0.000	0.000	0.000	0.001	0.000	0.000	0.002	0.009	0.015	132	1
	CYS_1	CYS_1 2	50	351	0.004	0.000	0.000	0.000	0.001	0.000	0.000	0.000	0.000	0.000	0.000	0.000	0.000	0.000	0.000	0.003	0.009	0.015	351	3
	CYS_2	CYS_2 2	50	84	0.004	0.000	0.000	0.000	0.001	0.000	0.000	0.000	0.000	0.000	0.000	0.000	0.000	0.000	0.000	0.002	0.009	0.014	84	1
	CYS_3	CYS_3 2	50	301	0.004	0.000	0.000	0.000	0.001	0.000	0.000	0.000	0.000	0.000	0.000	0.000	0.001	0.000	0.000	0.003	0.009	0.015	301	3
	T2	T2 2	76	386	0.001	0.000	0.000	0.000	0.001	0.001	0.000	0.000	0.000	0.000	0.000	0.000	0.000	0.000	0.000	0.000	0.004	0.006	386	1
	Sunken Rd	Sunken Rd 2	50	174	0.004	0.000	0.000	0.000	0.001	0.001	0.000	0.000	0.000	0.000	0.000	0.000	0.001	0.000	0.000	0.002	0.009	0.015	174	2
	Sheung Yeut Road_1	Sheung Yeut Road_1 2	50	132	0.003	0.000	0.000	0.001	0.001	0.000	0.000	0.002	0.000	0.000	0.000	0.000	0.001	0.000	0.006	0.002	0.016	0.026	132	2
	Sheung Yuet Road_2	Sheung Yuet Road_2 2	50	141	0.003	0.000	0.000	0.001	0.001	0.000	0.000	0.002	0.000	0.000	0.000	0.000	0.001	0.000	0.005	0.002	0.015	0.025	141	2
	Sheung Yuet Road_3	Sheung Yuet Road_3 2	50	168	0.003	0.000	0.000	0.001	0.001	0.000	0.000	0.002	0.000	0.000	0.000	0.000	0.001	0.000	0.007	0.002	0.017	0.028	168	3
	Sheung Yuet Road_4	Sheung Yuet Road_4 2	50	193	0.004	0.000	0.000	0.001	0.001	0.000	0.000	0.001	0.000	0.000	0.000	0.000	0.001	0.000	0.005	0.002	0.015	0.025	193	3
	Wang Tung Street_1	Wang Tung Street_1 2	50	13	0.004	0.000	0.000	0.001	0.001	0.001	0.000	0.000	0.000	0.000	0.000	0.000	0.000	0.000	0.000	0.002	0.009	0.014	13	0
	ROAD_G	ROAD_G 2	50	107	0.004	0.000	0.000	0.001	0.001	0.001	0.000	0.000	0.000	0.000	0.000	0.000	0.001	0.000	0.000	0.002	0.009	0.015	107	1
	Lam Fung Street	Lam Fung Street 2	50	59	0.004	0.000	0.000	0.001	0.001	0.000	0.000	0.001	0.000	0.000	0.000	0.000	0.001	0.000	0.000	0.002	0.011	0.018	59	1
	Wang Ching Street_1	Wang Ching Street_1 2	50	85	0.004	0.000	0.000	0.001	0.001	0.001	0.000	0.001	0.000	0.000	0.000	0.000	0.001	0.000	0.000	0.002	0.011	0.018	85	1
	Wang Ching Street_2	Wang Ching Street_2 2	50	87	0.003	0.000	0.000	0.001	0.001	0.001	0.000	0.002	0.000	0.000	0.000	0.000	0.001	0.000	0.000	0.002	0.011	0.018	87	1
	Sheung Yee Road_1	Sheung Yee Road_1 2	50	102	0.003	0.000	0.000	0.001	0.001	0.000	0.000	0.003	0.000	0.000	0.000	0.000	0.001	0.000	0.005	0.002	0.015	0.025	102	2
	Sheung Yee Road_2	Sheung Yee Road_2 2	50	91	0.003	0.000	0.000	0.000	0.000	0.000	0.000	0.003	0.000	0.000	0.000	0.000	0.001	0.000	0.007	0.002	0.018	0.029	91	2
	Wang Kwong Road_1	Wang Kwong Road_1 2	50	102	0.003	0.000	0.000	0.001	0.001	0.000	0.000	0.002	0.000	0.000	0.000	0.000	0.001	0.000	0.007	0.002	0.019	0.030	102	2
	Wang Kwong Road_2	Wang Kwong Road_2 2	50	61	0.004	0.000	0.000	0.001	0.001	0.000	0.000	0.001	0.000	0.000	0.000	0.000	0.000	0.000	0.002	0.002	0.012	0.019	61	1
	Wang Kwong Road_3	Wang Kwong Road_3 2	50	57	0.003	0.000	0.000	0.000	0.001	0.000	0.000	0.000	0.000	0.000	0.000	0.000	0.001	0.000	0.000	0.002	0.008	0.012	57	0
	Kai Fuk Road	Kai Fuk Road 2	68	525	0.001	0.000	0.000	0.000	0.001	0.001	0.000	0.000	0.000	0.000	0.000	0.000	0.001	0.000	0.003	0.000	0.007	0.011	525	4
	Kwung Tong Bypass	Kwung Tong Bypass 2	68	728	0.001	0.000	0.000	0.001	0.001	0.001	0.000	0.000	0.000	0.000	0.000	0.000	0.001	0.000	0.005	0.000	0.011	0.017	728	8
	ROAD_A	ROAD_A 2	76	647	0.001	0.000	0.000	0.000	0.001	0.001	0.000	0.000	0.000	0.000	0.000	0.000	0.001	0.000	0.000	0.000	0.004	0.006	647	2
	ROAD_B	ROAD_B 2	50	4	0.003	0.000	0.000	0.002	0.003	0.001	0.000	0.000	0.000	0.000	0.000	0.000	0.001	0.000	0.000	0.002	0.012	0.020	4	0
	ROAD_C	ROAD_C 2	50	77	0.004	0.000	0.000	0.000	0.001	0.000	0.000	0.000	0.000	0.000	0.000	0.000	0.000	0.000	0.000	0.003	0.009	0.014	77	1
	ROAD_D	ROAD_D 2	50	67	0.004	0.000	0.000	0.000	0.001	0.000	0.000	0.000	0.000	0.000	0.000	0.000	0.000	0.000	0.000	0.003	0.009	0.014	67	1
	ROAD_E	ROAD_E 2	50	7	0.004	0.000	0.000	0.000	0.001	0.000	0.000	0.000	0.000	0.000	0.000	0.000	0.000	0.000	0.000	0.003	0.009	0.014	7	0
	ROAD_F	ROAD_F 2	68	300	0.001	0.000	0.000	0.000	0.001	0.001	0.000	0.000	0.000	0.000	0.000	0.000	0.000	0.000	0.003	0.000	0.007	0.011	300	2
																							Total RSP Emission	82

Year 2026 0300 to 0400 hour Traffic Data

	Road Name			Traffic Flow (veh/hr)	PC	Taxi	LGV4	LGV5	LGV6	HGV7	HGV8 / HGV9	PLB	PV4	PV5	NFB6	NFB7	NFB8 / NFB9	FBSD	FBDD	MC
	D3_1	3	D3 1 3	10	4	2	0	1	0	0	0	0	0	0	0	0	0	0	0	0
	D3_2	3	D3 2 3	7	2	1	0	1	0	0	0	1	0	0	0	0	0	0	0	0
	D3_3	3	D3 3 3	7	2	1	0	1	0	0	0	1	0	0	0	0	0	0	0	0
	D3_4	3	D3 4 3	3	1	1	0	0	0	0	0	1	0	0	0	0	0	0	0	0
	D3_5	3	D3 5 3	6	2	1	0	1	0	0	0	1	0	0	0	0	0	0	0	0
	D3_6	3	D3 6 3	153	66	29	0	17	7	7	0	2	1	3	5	4	6	0	0	6
	D3_7	3	D3 7 3	64	30	13	0	5	2	2	0	0	0	1	2	2	3	0	0	3
	D3_8	3	D3 8 3	44	21	9	0	3	1	1	0	0	0	1	2	1	2	0	0	2
	D3_9	3	D3 9 3	313	144	62	0	29	12	13	1	2	1	7	10	7	12	0	0	14
	D3_10	3	D3 10 3	16	8	3	0	1	0	0	0	0	0	0	1	0	1	0	0	1
	D3_11	3	D3 11 3	314	144	62	0	29	12	13	1	2	1	7	10	7	12	0	0	14
	D3_12	3	D3 12 3	24	12	5	0	2	1	1	0	0	0	1	1	1	1	0	0	1
	D3_13	3	D3 13 3	312	142	61	0	29	12	13	1	2	1	7	11	7	12	0	0	14
	D3_14	3	D3 14 3	312	152	68	0	23	9	8	0	0	1	6	10	7	12	0	0	15
	D3_15	3	D3 15 3	312	152	68	0	23	9	8	0	0	1	6	10	7	12	0	0	14
	D3_16	3	D3 16 3	162	74	44	0	12	5	3	0	0	1	3	5	3	6	0	0	7
	D4_1	3	D4 1 3	266	124	44	0	26	11	12	1	2	1	6	9	7	11	0	0	12
	D4_2	3	D4 2 3	267	125	44	0	26	11	12	1	2	1	6	9	7	11	0	0	12
	D4_3	3	D4 3 3	267	125	44	0	26	11	12	1	2	1	6	9	7	11	0	0	12
	SCR_WB	3	SCR WB 3	109	48	19	0	12	5	5	0	0	1	3	4	3	5	0	0	5
	SCR_EB	3	SCR EB 3	108	47	20	0	12	5	5	0	0	0	2	4	3	4	0	0	4
	CYS_1	3	CYS 1 3	269	135	45	0	29	12	8	1	2	1	4	7	5	8	0	0	13
	CYS_2	3	CYS 2 3	64	31	12	0	8	3	1	0	0	0	1	1	1	2	0	0	3
	CYS_3	3	CYS 3 3	233	117	36	0	26	10	7	0	2	1	4	6	4	7	0	0	11
	T2	3	T2 3	307	170	20	0	40	17	26	1	0	1	3	5	3	5	0	0	16
	Sunken Rd	3	Sunken Rd 3	140	61	27	0	16	7	7	0	0	1	3	5	3	5	0	0	6
	Sheung Yeut Road_1	3	Sheung Yeut Road_1 3	120	35	18	0	19	8	3	0	12	1	3	5	3	6	0	3	3
	Sheung Yuet Road_2	3	Sheung Yuet Road 2 3	126	40	18	0	22	9	3	0	10	1	3	4	3	5	0	3	4
	Sheung Yuet Road_3	3	Sheung Yuet Road 3 3	144	45	23	0	22	9	4	0	17	1	2	4	3	4	0	5	4
	Sheung Yuet Road_4	3	Sheung Yuet Road 4 3	174	61	19	0	36	15	5	0	9	1	3	5	3	6	0	4	6
	Wang Tung Street_1	3	Wang Tung Street 1 3	11	5	2	0	2	1	0	0	0	0	0	0	0	0	0	0	0
	ROAD_G	3	ROAD G 3	89	35	17	0	14	6	5	1	0	0	1	2	2	3	0	0	3
	Lam Fung Street	3	Lam Fung Street 3	55	19	7	0	8	3	1	0	4	0	2	3	2	3	0	0	2
	Wang Ching Street_1	3	Wang Ching Street 1 3	83	27	11	0	16	6	3	0	2	0	3	4	3	5	0	0	3
	Wang Ching Street_2	3	Wang Ching Street 2 3	80	26	11	0	12	5	3	1	11	0	1	2	2	2	0	0	2
	Sheung Yee Road_1	3	Sheung Yee Road 1 3	86	28	10	0	12	5	2	0	14	0	2	3	2	3	0	2	3
	Sheung Yee Road_2	3	Sheung Yee Road 2 3	78	26	10	0	6	3	1	0	11	1	3	4	3	5	0	3	2
	Wang Kwong Road_1	3	Wang Kwong Road 1 3	93	27	11	0	13	5	2	0	12	1	3	5	3	5	0	3	3
	Wang Kwong Road_2	3	Wang Kwong Road 2 3	50	20	7	0	11	4	1	0	2	0	0	0	0	0	0	1	2
	Wang Kwong Road_3	3	Wang Kwong Road 3 3	46	16	13	0	6	3	1	0	0	0	1	1	1	1	0	0	2
	Kai Fuk Road	3	Kai Fuk Road 3	439	184	69	1	66	27	26	3	0	1	7	11	7	12	0	6	18
	Kwung Tong Bypass	3	Kwung Tong Bypass 3	686	271	49	1	122	50	44	2	6	3	17	27	19	31	1	16	26
	ROAD_A	3	ROAD A 3	523	264	60	1	63	26	36	2	0	2	8	13	9	15	0	0	25
	ROAD_B	3	ROAD B 3	5	1	1	0	2	1	0	0	0	0	0	0	0	0	0	0	0
	ROAD_C	3	ROAD C 3	57	29	11	0	7	3	1	0	0	0	1	1	1	1	0	0	3
	ROAD_D	3	ROAD D 3	50	26	10	0	5	2	1	0	0	0	1	1	1	1	0	0	2
	ROAD_E	3	ROAD E 3	5	3	1	0	1	0	0	0	0	0	0	0	0	0	0	0	0
	ROAD_F	3	ROAD F 3	242	113	33	0	33	14	14	2	1	1	3	5	4	6	0	4	11

Composite Emission Rate, RSP

	Road Name	Hour	Average Speed	Traffic Flow (veh/hr)	PC	Taxi	LGV4	LGV5	LGV6	HGV7	HGV8 or HGV9	PLB	PV4	PV5	NFB6	NFB7	NFB8 or NFB9	FBSD	FBDD	MC	g/km-veh	g/mile-veh	Flow Rate	RSP Emission (g/km)
	D3_1	D3_1 3	50	10	0.003	0.000	0.000	0.001	0.002	0.002	0.000	0.000	0.000	0.000	0.001	0.001	0.005	0.000	0.000	0.002	0.017	0.027	10	0
	D3_2	D3_2 3	50	7	0.002	0.000	0.000	0.001	0.001	0.001	0.000	0.003	0.000	0.001	0.001	0.001	0.006	0.000	0.000	0.001	0.018	0.030	7	0
	D3_3	D3_3 3	50	7	0.002	0.000	0.000	0.001	0.001	0.001	0.000	0.003	0.000	0.001	0.001	0.001	0.006	0.000	0.000	0.001	0.018	0.030	7	0
	D3_4	D3_4 3	50	3	0.001	0.000	0.000	0.002	0.002	0.000	0.000	0.006	0.000	0.000	0.000	0.000	0.000	0.000	0.000	0.001	0.012	0.019	3	0
	D3_5	D3_5 3	50	6	0.003	0.000	0.000	0.001	0.001	0.001	0.000	0.003	0.000	0.000	0.001	0.000	0.003	0.000	0.000	0.002	0.015	0.024	6	0
	D3_6	D3_6 3	50	153	0.003	0.000	0.000	0.001	0.002	0.002	0.000	0.000	0.000	0.000	0.001	0.001	0.005	0.000	0.000	0.002	0.017	0.027	153	3
	D3_7	D3_7 3	50	64	0.003	0.000	0.000	0.001	0.001	0.001	0.000	0.000	0.000	0.000	0.001	0.001	0.005	0.000	0.000	0.002	0.016	0.026	64	1
	D3_8	D3_8 3	50	44	0.003	0.000	0.000	0.001	0.001	0.001	0.000	0.000	0.000	0.001	0.001	0.001	0.005	0.000	0.000	0.002	0.016	0.026	44	1
	D3_9	D3_9 3	50	313	0.003	0.000	0.000	0.001	0.001	0.001	0.000	0.000	0.000	0.000	0.001	0.001	0.005	0.000	0.000	0.002	0.016	0.026	313	5
	D3_10	D3_10 3	50	16	0.003	0.000	0.000	0.001	0.001	0.001	0.000	0.000	0.000	0.001	0.001	0.001	0.006	0.000	0.000	0.002	0.016	0.026	16	0
	D3_11	D3_11 3	50	314	0.003	0.000	0.000	0.001	0.001	0.001	0.000	0.000	0.000	0.000	0.001	0.001	0.005	0.000	0.000	0.002	0.016	0.026	314	5
	D3_12	D3_12 3	50	24	0.003	0.000	0.000	0.001	0.001	0.001	0.000	0.000	0.000	0.001	0.001	0.001	0.006	0.000	0.000	0.002	0.016	0.026	24	0
	D3_13	D3_13 3	50	312	0.003	0.000	0.000	0.001	0.001	0.001	0.000	0.000	0.000	0.000	0.001	0.001	0.005	0.000	0.000	0.002	0.017	0.027	312	5
	D3_14	D3_14 3	50	312	0.003	0.000	0.000	0.001	0.001	0.001	0.000	0.000	0.000	0.000	0.001	0.001	0.005	0.000	0.000	0.002	0.015	0.025	312	5
	D3_15	D3_15 3	50	312	0.003	0.000	0.000	0.001	0.001	0.001	0.000	0.000	0.000	0.000	0.001	0.001	0.005	0.000	0.000	0.002	0.015	0.025	312	5
	D3_16	D3_16 3	50	162	0.003	0.000	0.000	0.001	0.001	0.001	0.000	0.000	0.000	0.000	0.001	0.001	0.005	0.000	0.000	0.002	0.014	0.023	162	2
	D4_1	D4_1 3	50	266	0.003	0.000	0.000	0.001	0.001	0.002	0.000	0.000	0.000	0.000	0.001	0.001	0.005	0.000	0.000	0.002	0.017	0.028	266	5
	D4_2	D4_2 3	50	267	0.003	0.000	0.000	0.001	0.001	0.002	0.000	0.000	0.000	0.000	0.001	0.001	0.005	0.000	0.000	0.002	0.017	0.028	267	5
	D4_3	D4_3 3	50	267	0.003	0.000	0.000	0.001	0.001	0.002	0.000	0.000	0.000	0.000	0.001	0.001	0.005	0.000	0.000	0.002	0.017	0.028	267	5
	SCR_WB	SCR_WB 3	50	109	0.003	0.000	0.000	0.001	0.001	0.001	0.000	0.000	0.000	0.001	0.001	0.001	0.006	0.000	0.000	0.002	0.018	0.029	109	2
	SCR_EB	SCR_EB 3	50	108	0.003	0.000	0.000	0.001	0.002	0.002	0.000	0.000	0.000	0.001	0.001	0.001	0.005	0.000	0.000	0.002	0.017	0.028	108	2
	CYS_1	CYS_1 3	50	269	0.003	0.000	0.000	0.001	0.002	0.001	0.000	0.000	0.000	0.000	0.001	0.001	0.004	0.000	0.000	0.002	0.015	0.024	269	4
	CYS_2	CYS_2 3	50	64	0.003	0.000	0.000	0.001	0.002	0.001	0.000	0.000	0.000	0.000	0.001	0.000	0.003	0.000	0.000	0.002	0.014	0.022	64	1
	CYS_3	CYS_3 3	50	233	0.003	0.000	0.000	0.001	0.002	0.001	0.000	0.000	0.000	0.000	0.001	0.001	0.004	0.000	0.000	0.002	0.015	0.025	233	4
	T2	T2 3	75	307	0.001	0.000	0.000	0.001	0.002	0.002	0.000	0.000	0.000	0.000	0.001	0.000	0.002	0.000	0.000	0.000	0.010	0.016	307	3
	Sunken Rd	Sunken Rd 3	50	140	0.003	0.000	0.000	0.001	0.002	0.002	0.000	0.000	0.000	0.000	0.001	0.001	0.005	0.000	0.000	0.002	0.017	0.027	140	2
	Sheung Yeut Road_1	Sheung Yeut Road_1 3	50	120	0.002	0.000	0.000	0.002	0.002	0.001	0.000	0.002	0.000	0.001	0.001	0.001	0.006	0.000	0.005	0.001	0.023	0.038	120	3
	Sheung Yuet Road_2	Sheung Yuet Road_2 3	50	126	0.002	0.000	0.000	0.002	0.002	0.001	0.000	0.001	0.000	0.000	0.001	0.001	0.005	0.000	0.004	0.001	0.022	0.036	126	3
	Sheung Yuet Road_3	Sheung Yuet Road_3 3	50	144	0.002	0.000	0.000	0.001	0.002	0.001	0.000	0.002	0.000	0.000	0.001	0.001	0.004	0.000	0.006	0.001	0.022	0.036	144	3
	Sheung Yuet Road_4	Sheung Yuet Road_4 3	50	174	0.002	0.000	0.000	0.002	0.003	0.001	0.000	0.001	0.000	0.000	0.001	0.001	0.004	0.000	0.004	0.001	0.021	0.034	174	4
	Wang Tung Street_1	Wang Tung Street_1 3	50	11	0.003	0.000	0.000	0.002	0.002	0.001	0.001	0.000	0.000	0.000	0.000	0.000	0.001	0.000	0.000	0.002	0.013	0.021	11	0
	ROAD_G	ROAD_G 3	50	89	0.003	0.000	0.000	0.001	0.002	0.002	0.001	0.000	0.000	0.000	0.001	0.001	0.004	0.000	0.000	0.002	0.016	0.026	89	1
	Lam Fung Street	Lam Fung Street 3	50	55	0.002	0.000	0.000	0.001	0.002	0.001	0.000	0.001	0.000	0.001	0.002	0.001	0.008	0.000	0.000	0.001	0.021	0.034	55	1
	Wang Ching Street_1	Wang Ching Street_1 3	50	83	0.002	0.000	0.000	0.002	0.003	0.001	0.000	0.000	0.000	0.001	0.002	0.001	0.007	0.000	0.000	0.001	0.021	0.034	83	2
	Wang Ching Street_2	Wang Ching Street_2 3	50	80	0.002	0.000	0.000	0.001	0.002	0.001	0.001	0.002	0.000	0.000	0.001	0.001	0.004	0.000	0.000	0.001	0.018	0.029	80	1
	Sheung Yee Road_1	Sheung Yee Road_1 3	50	86	0.002	0.000	0.000	0.001	0.002	0.001	0.000	0.003	0.000	0.000	0.001	0.001	0.005	0.000	0.004	0.001	0.022	0.035	86	2
	Sheung Yee Road_2	Sheung Yee Road_2 3	50	78	0.002	0.000	0.000	0.001	0.001	0.001	0.000	0.002	0.000	0.001	0.002	0.001	0.008	0.000	0.006	0.001	0.026	0.043	78	2
	Wang Kwong Road_1	Wang Kwong Road_1 3	50	93	0.002	0.000	0.000	0.001	0.002	0.001	0.000	0.002	0.000	0.001	0.002	0.001	0.008	0.000	0.006	0.001	0.027	0.043	93	2
	Wang Kwong Road_2	Wang Kwong Road_2 3	50	50	0.003	0.000	0.000	0.002	0.003	0.001	0.000	0.001	0.000	0.000	0.000	0.000	0.001	0.000	0.002	0.002	0.015	0.024	50	1
	Wang Kwong Road_3	Wang Kwong Road_3 3	50	46	0.002	0.000	0.000	0.001	0.002	0.001	0.000	0.000	0.000	0.000	0.001	0.001	0.004	0.000	0.000	0.001	0.014	0.023	46	1
	Kai Fuk Road	Kai Fuk Road 3	68	439	0.001	0.000	0.000	0.001	0.002	0.002	0.001	0.000	0.000	0.000	0.001	0.001	0.004	0.000	0.002	0.000	0.014	0.023	439	6
	Kwung Tong Bypass	Kwung Tong Bypass 3	68	686	0.001	0.000	0.000	0.001	0.002	0.002	0.000	0.000	0.000	0.001	0.001	0.001	0.006	0.000	0.004	0.000	0.020	0.032	686	13
	ROAD_A	ROAD_A 3	75	523	0.001	0.000	0.000	0.001	0.002	0.002	0.000	0.000	0.000	0.000	0.001	0.001	0.004	0.000	0.000	0.000	0.011	0.018	523	6
	ROAD_B	ROAD_B 3	50	5	0.001	0.000	0.000	0.003	0.005	0.003	0.001	0.000	0.000	0.000	0.001	0.001	0.004	0.000	0.000	0.001	0.019	0.031	5	0
	ROAD_C	ROAD_C 3	50	57	0.003	0.000	0.000	0.001	0.002	0.001	0.000	0.000	0.000	0.000	0.001	0.000	0.003	0.000	0.000	0.002	0.014	0.022	57	1
	ROAD_D	ROAD_D 3	50	50	0.003	0.000	0.000	0.001	0.001	0.001	0.000	0.000	0.000	0.000	0.001	0.000	0.003	0.000	0.000	0.002	0.013	0.022	50	1
	ROAD_E	ROAD_E 3	50	5	0.003	0.000	0.000	0.001	0.001	0.001	0.000	0.000	0.000	0.000	0.001	0.000	0.003	0.000	0.000	0.002	0.013	0.022	5	0
	ROAD_F	ROAD_F 3	68	242	0.001	0.000	0.000	0.001	0.002	0.002	0.001	0.000	0.000	0.000	0.001	0.000	0.003	0.000	0.003	0.000	0.014	0.022	242	3
																							Total RSP Emission	121

Year 2026 0400 to 0500 hour Traffic Data

Road Name			Traffic Flow (veh/hr)	PC	Taxi	LGV4	LGV5	LGV6	HGV7	HGV8 / HGV9	PLB	PV4	PV5	NFB6	NFB7	NFB8 / NFB9	FBSD	FBDD	MC
D3_1	4	D3 1 4	10	4	3	0	1	0	1	0	0	0	0	0	0	0	0	0	0
D3_2	4	D3 2 4	6	2	2	0	0	0	0	0	1	0	0	0	0	0	0	0	0
D3_3	4	D3 3 4	6	2	2	0	0	0	0	0	1	0	0	0	0	0	0	0	0
D3_4	4	D3 4 4	3	1	1	0	0	0	0	0	1	0	0	0	0	0	0	0	0
D3_5	4	D3 5 4	6	2	1	0	0	0	0	0	1	0	0	0	0	0	0	0	0
D3_6	4	D3 6 4	111	45	31	0	7	3	6	0	2	1	4	2	2	3	0	1	4
D3_7	4	D3 7 4	62	27	19	0	3	1	2	0	0	0	3	1	1	2	0	0	2
D3_8	4	D3 8 4	49	22	15	0	2	1	2	0	0	0	2	1	1	1	0	0	2
D3_9	4	D3 9 4	285	122	84	0	15	6	11	0	2	2	11	6	4	7	0	1	11
D3_10	4	D3 10 4	23	10	7	0	1	0	1	0	0	0	1	1	0	1	0	0	1
D3_11	4	D3 11 4	282	121	83	0	15	6	11	0	2	2	11	6	4	7	0	1	11
D3_12	4	D3 12 4	31	14	10	0	1	1	1	0	0	0	1	1	0	1	0	0	1
D3_13	4	D3 13 4	289	124	86	0	15	6	11	0	2	2	12	6	4	7	0	1	11
D3_14	4	D3 14 4	293	131	91	0	13	5	9	0	0	2	11	6	4	7	0	0	12
D3_15	4	D3 15 4	295	132	92	0	13	5	9	0	0	2	11	6	4	7	0	0	12
D3_16	4	D3 16 4	200	89	67	0	9	4	6	0	0	1	6	3	2	4	0	0	8
D4_1	4	D4 1 4	230	99	65	0	12	5	9	0	2	2	10	5	4	6	0	1	9
D4_2	4	D4 2 4	226	98	63	0	12	5	9	0	2	2	10	5	4	6	0	1	9
D4_3	4	D4 3 4	226	98	63	0	12	5	9	0	2	2	10	5	4	6	0	1	9
SCR_WB	4	SCR WB 4	86	40	16	0	6	2	3	0	0	1	5	3	2	3	0	0	4
SCR_EB	4	SCR EB 4	108	57	17	0	10	4	4	0	0	1	4	2	2	2	0	0	5
CYS_1	4	CYS 1 4	239	110	64	0	17	7	6	0	2	2	8	4	3	5	0	1	10
CYS_2	4	CYS 2 4	62	31	13	0	6	3	1	0	0	0	2	1	1	1	0	0	3
CYS_3	4	CYS 3 4	230	104	68	0	15	6	6	0	2	1	7	4	3	4	0	1	9
T2	4	T2 4	299	187	17	0	23	9	25	3	0	1	6	3	2	4	0	0	17
Sunken Rd	4	Sunken Rd 4	100	41	29	0	7	3	5	0	0	1	4	2	1	2	0	1	4
Sheung Yeut Road_1	4	Sheung Yeut Road_1 4	80	24	17	0	11	5	3	0	9	0	2	1	1	1	0	4	2
Sheung Yuet Road_2	4	Sheung Yuet Road 2 4	83	26	18	0	12	5	3	0	8	0	2	1	1	1	0	3	2
Sheung Yuet Road_3	4	Sheung Yuet Road 3 4	86	27	18	0	10	4	3	0	12	0	1	1	0	1	0	6	2
Sheung Yuet Road_4	4	Sheung Yuet Road 4 4	109	36	25	0	17	7	4	0	5	0	2	1	1	1	0	4	3
Wang Tung Street_1	4	Wang Tung Street 1 4	6	3	1	0	1	0	0	0	0	0	0	0	0	0	0	0	0
ROAD_G	4	ROAD G 4	78	39	17	0	8	3	3	0	0	0	2	1	1	1	0	0	4
Lam Fung Street	4	Lam Fung Street 4	41	15	9	0	5	2	1	0	3	0	1	1	1	1	0	0	1
Wang Ching Street_1	4	Wang Ching Street 1 4	67	24	16	0	9	4	3	0	2	0	2	1	1	2	0	0	2
Wang Ching Street_2	4	Wang Ching Street 2 4	52	14	10	0	9	4	3	0	5	0	2	1	1	1	0	0	1
Sheung Yee Road_1	4	Sheung Yee Road 1 4	63	21	13	0	5	2	1	0	12	0	1	1	1	1	0	2	2
Sheung Yee Road_2	4	Sheung Yee Road 2 4	46	16	8	0	2	1	1	0	9	0	2	1	1	1	0	3	1
Wang Kwong Road_1	4	Wang Kwong Road 1 4	70	20	11	0	9	4	3	0	10	1	3	2	1	2	0	3	2
Wang Kwong Road_2	4	Wang Kwong Road 2 4	33	12	7	0	6	3	1	0	0	0	1	0	0	0	0	1	1
Wang Kwong Road_3	4	Wang Kwong Road 3 4	33	13	9	0	4	2	2	0	0	0	1	0	0	0	0	0	1
Kai Fuk Road	4	Kai Fuk Road 4	345	178	56	0	32	13	17	2	1	2	9	5	3	6	0	5	16
Kwung Tong Bypass	4	Kwung Tong Bypass 4	611	315	57	1	45	19	28	1	6	6	32	17	13	20	1	20	29
ROAD_A	4	ROAD A 4	492	286	51	0	37	15	31	3	0	3	15	8	6	10	0	0	26
ROAD_B	4	ROAD B 4	10	5	3	0	0	0	0	0	0	0	0	0	0	0	0	0	0
ROAD_C	4	ROAD C 4	70	36	16	0	6	2	1	0	0	0	2	1	1	1	0	0	3
ROAD_D	4	ROAD D 4	52	27	12	0	4	2	1	0	0	0	1	1	1	1	0	0	2
ROAD_E	4	ROAD E 4	5	3	1	0	0	0	0	0	0	0	0	0	0	0	0	0	0
ROAD_F	4	ROAD F 4	157	86	17	0	13	5	9	1	1	1	5	3	2	3	0	3	8

Composite Emission Rate, RSP

Road Name	Hour	Average Speed	Traffic Flow (veh/hr)	PC	Taxi	LGV4	LGV5	LGV6	HGV7	HGV8 or HGV9	PLB	PV4	PV5	NFB6	NFB7	NFB8 or NFB9	FBSD	FBDD	MC	g/km-veh	g/mile-veh	Flow Rate	RSP Emission (g/km)
D3_1	D3_1 4	50	10	0.003	0.000	0.000	0.001	0.001	0.002	0.000	0.000	0.000	0.001	0.001	0.001	0.003	0.000	0.000	0.002	0.013	0.021	10	0
D3_2	D3_2 4	50	6	0.002	0.000	0.000	0.001	0.001	0.001	0.000	0.003	0.000	0.001	0.001	0.000	0.003	0.000	0.000	0.001	0.014	0.022	6	0
D3_3	D3_3 4	50	6	0.002	0.000	0.000	0.001	0.001	0.001	0.000	0.003	0.000	0.001	0.001	0.000	0.003	0.000	0.000	0.001	0.014	0.022	6	0
D3_4	D3_4 4	50	3	0.001	0.000	0.000	0.001	0.002	0.000	0.000	0.006	0.000	0.000	0.000	0.000	0.000	0.000	0.000	0.001	0.011	0.018	3	0
D3_5	D3_5 4	50	6	0.002	0.000	0.000	0.001	0.001	0.002	0.000	0.003	0.000	0.001	0.001	0.000	0.002	0.000	0.000	0.001	0.014	0.022	6	0
D3_6	D3_6 4	50	111	0.003	0.000	0.000	0.001	0.001	0.002	0.000	0.000	0.000	0.001	0.001	0.000	0.003	0.000	0.001	0.002	0.014	0.023	111	2
D3_7	D3_7 4	50	62	0.003	0.000	0.000	0.000	0.001	0.001	0.000	0.000	0.000	0.001	0.001	0.001	0.003	0.000	0.000	0.002	0.013	0.021	62	1
D3_8	D3_8 4	50	49	0.003	0.000	0.000	0.000	0.001	0.001	0.000	0.000	0.000	0.001	0.001	0.001	0.003	0.000	0.000	0.002	0.013	0.021	49	1
D3_9	D3_9 4	50	285	0.003	0.000	0.000	0.000	0.001	0.001	0.000	0.000	0.000	0.001	0.001	0.001	0.003	0.000	0.000	0.002	0.013	0.021	285	4
D3_10	D3_10 4	50	23	0.003	0.000	0.000	0.000	0.000	0.001	0.000	0.000	0.000	0.001	0.001	0.001	0.004	0.000	0.000	0.002	0.012	0.020	23	0
D3_11	D3_11 4	50	282	0.003	0.000	0.000	0.000	0.001	0.001	0.000	0.000	0.000	0.001	0.001	0.001	0.003	0.000	0.000	0.002	0.013	0.021	282	4
D3_12	D3_12 4	50	31	0.003	0.000	0.000	0.000	0.001	0.001	0.000	0.000	0.000	0.001	0.001	0.001	0.003	0.000	0.000	0.002	0.013	0.020	31	0
D3_13	D3_13 4	50	289	0.003	0.000	0.000	0.000	0.001	0.001	0.000	0.000	0.000	0.001	0.001	0.001	0.003	0.000	0.000	0.002	0.013	0.021	289	4
D3_14	D3_14 4	50	293	0.003	0.000	0.000	0.000	0.001	0.001	0.000	0.000	0.000	0.001	0.001	0.001	0.003	0.000	0.000	0.002	0.012	0.020	293	4
D3_15	D3_15 4	50	295	0.003	0.000	0.000	0.000	0.001	0.001	0.000	0.000	0.000	0.001	0.001	0.000	0.003	0.000	0.000	0.002	0.012	0.020	295	4
D3_16	D3_16 4	50	200	0.003	0.000	0.000	0.000	0.001	0.001	0.000	0.000	0.000	0.001	0.001	0.000	0.002	0.000	0.000	0.002	0.011	0.018	200	2
D4_1	D4_1 4	50	230	0.003	0.000	0.000	0.000	0.001	0.001	0.000	0.000	0.000	0.001	0.001	0.001	0.004	0.000	0.000	0.002	0.014	0.022	230	3
D4_2	D4_2 4	50	226	0.003	0.000	0.000	0.001	0.001	0.001	0.000	0.000	0.000	0.001	0.001	0.001	0.004	0.000	0.000	0.002	0.014	0.022	226	3
D4_3	D4_3 4	50	226	0.003	0.000	0.000	0.001	0.001	0.001	0.000	0.000	0.000	0.001	0.001	0.001	0.004	0.000	0.000	0.002	0.014	0.022	226	3
SCR_WB	SCR_WB 4	50	86	0.003	0.000	0.000	0.001	0.001	0.001	0.001	0.000	0.000	0.001	0.001	0.001	0.005	0.000	0.000	0.002	0.017	0.027	86	1
SCR_EB	SCR_EB 4	50	108	0.004	0.000	0.000	0.001	0.001	0.001	0.000	0.000	0.000	0.001	0.001	0.000	0.003	0.000	0.000	0.002	0.014	0.023	108	2
CYS_1	CYS_1 4	50	239	0.003	0.000	0.000	0.001	0.001	0.001	0.000	0.000	0.000	0.001	0.001	0.000	0.003	0.000	0.000	0.002	0.013	0.021	239	3
CYS_2	CYS_2 4	50	62	0.003	0.000	0.000	0.001	0.001	0.001	0.000	0.000	0.000	0.001	0.001	0.000	0.003	0.000	0.000	0.002	0.013	0.021	62	1
CYS_3	CYS_3 4	50	230	0.003	0.000	0.000	0.001	0.001	0.001	0.000	0.000	0.000	0.001	0.001	0.000	0.002	0.000	0.000	0.002	0.012	0.019	230	3
T2	T2 4	75	299	0.001	0.000	0.000	0.001	0.001	0.002	0.001	0.000	0.000	0.000	0.000	0.000	0.002	0.000	0.000	0.000	0.009	0.014	299	3
Sunken Rd	Sunken Rd 4	50	100	0.003	0.000	0.000	0.001	0.001	0.002	0.000	0.000	0.000	0.001	0.001	0.000	0.003	0.000	0.001	0.002	0.014	0.023	100	1
Sheung Yeut Road_1	Sheung Yeut Road_1 4	50	80	0.002	0.000	0.000	0.001	0.002	0.001	0.000	0.002	0.000	0.001	0.000	0.000	0.002	0.000	0.007	0.001	0.021	0.033	80	2
Sheung Yuet Road_2	Sheung Yuet Road_2 4	50	83	0.002	0.000	0.000	0.001	0.002	0.001	0.000	0.001	0.000	0.000	0.000	0.000	0.002	0.000	0.007	0.001	0.020	0.032	83	2
Sheung Yuet Road_3	Sheung Yuet Road_3 4	50	86	0.002	0.000	0.000	0.001	0.002	0.001	0.000	0.002	0.000	0.000	0.000	0.000	0.001	0.000	0.011	0.001	0.023	0.037	86	2
Sheung Yuet Road_4	Sheung Yuet Road_4 4	50	109	0.002	0.000	0.000	0.002	0.002	0.001	0.000	0.001	0.000	0.000	0.000	0.000	0.002	0.000	0.006	0.001	0.018	0.030	109	2
Wang Tung Street_1	Wang Tung Street_1 4	50	6	0.003	0.000	0.000	0.001	0.002	0.001	0.000	0.000	0.000	0.001	0.001	0.000	0.002	0.000	0.000	0.002	0.013	0.021	6	0
ROAD_G	ROAD_G 4	50	78	0.003	0.000	0.000	0.001	0.001	0.001	0.000	0.000	0.000	0.001	0.000	0.000	0.002	0.000	0.000	0.002	0.012	0.020	78	1
Lam Fung Street	Lam Fung Street 4	50	41	0.002	0.000	0.000	0.001	0.002	0.001	0.000	0.001	0.000	0.001	0.001	0.000	0.003	0.000	0.000	0.001	0.014	0.022	41	1
Wang Ching Street_1	Wang Ching Street_1 4	50	67	0.002	0.000	0.000	0.001	0.002	0.002	0.001	0.000	0.000	0.001	0.001	0.000	0.003	0.000	0.000	0.001	0.015	0.024	67	1
Wang Ching Street_2	Wang Ching Street_2 4	50	52	0.002	0.000	0.000	0.002	0.002	0.002	0.001	0.002	0.000	0.001	0.001	0.000	0.003	0.000	0.000	0.001	0.016	0.026	52	1
Sheung Yee Road_1	Sheung Yee Road_1 4	50	63	0.002	0.000	0.000	0.001	0.001	0.001	0.000	0.003	0.000	0.001	0.000	0.000	0.002	0.000	0.006	0.001	0.019	0.031	63	1
Sheung Yee Road_2	Sheung Yee Road_2 4	50	46	0.002	0.000	0.000	0.001	0.001	0.001	0.000	0.003	0.000	0.001	0.001	0.001	0.003	0.000	0.010	0.001	0.023	0.038	46	1
Wang Kwong Road_1	Wang Kwong Road_1 4	50	70	0.002	0.000	0.000	0.001	0.002	0.001	0.000	0.002	0.000	0.001	0.001	0.001	0.003	0.000	0.008	0.001	0.023	0.038	70	2
Wang Kwong Road_2	Wang Kwong Road_2 4	50	33	0.002	0.000	0.000	0.002	0.003	0.001	0.000	0.000	0.000	0.001	0.000	0.000	0.002	0.000	0.003	0.001	0.016	0.026	33	1
Wang Kwong Road_3	Wang Kwong Road_3 4	50	33	0.003	0.000	0.000	0.001	0.002	0.002	0.001	0.000	0.000	0.000	0.000	0.000	0.002	0.000	0.000	0.002	0.013	0.020	33	0
Kai Fuk Road	Kai Fuk Road 4	68	345	0.001	0.000	0.000	0.001	0.001	0.001	0.001	0.000	0.000	0.001	0.000	0.000	0.002	0.000	0.002	0.000	0.011	0.017	345	4
Kwung Tong Bypass	Kwung Tong Bypass 4	68	611	0.001	0.000	0.000	0.001	0.001	0.001	0.000	0.000	0.000	0.001	0.001	0.001	0.004	0.000	0.006	0.000	0.017	0.027	611	10
ROAD_A	ROAD_A 4	75	492	0.001	0.000	0.000	0.001	0.001	0.002	0.001	0.000	0.000	0.001	0.001	0.000	0.003	0.000	0.000	0.000	0.009	0.015	492	5
ROAD_B	ROAD_B 4	50	10	0.003	0.000	0.000	0.000	0.001	0.000	0.000	0.000	0.000	0.000	0.000	0.000	0.001	0.000	0.000	0.002	0.009	0.015	10	0
ROAD_C	ROAD_C 4	50	70	0.003	0.000	0.000	0.001	0.001	0.000	0.000	0.000	0.000	0.001	0.001	0.000	0.002	0.000	0.000	0.002	0.012	0.019	70	1
ROAD_D	ROAD_D 4	50	52	0.003	0.000	0.000	0.001	0.001	0.000	0.000	0.000	0.000	0.001	0.001	0.000	0.002	0.000	0.000	0.002	0.012	0.019	52	1
ROAD_E	ROAD_E 4	50	5	0.003	0.000	0.000	0.001	0.001	0.000	0.000	0.000	0.000	0.001	0.001	0.000	0.002	0.000	0.000	0.002	0.012	0.019	5	0
ROAD_F	ROAD_F 4	68	157	0.001	0.000	0.000	0.001	0.001	0.002	0.000	0.000	0.000	0.001	0.001	0.000	0.003	0.000	0.003	0.000	0.013	0.020	157	2
																						Total RSP Emission	86

Year 2026 0500 to 0600 hour Traffic Data

	Road Name			Traffic Flow (veh/hr)	PC	Taxi	LGV4	LGV5	LGV6	HGV7	HGV8 / HGV9	PLB	PV4	PV5	NFB6	NFB7	NFB8 / NFB9	FBSD	FBDD	MC
	D3_1	5	D3 1 5	12	5	3	0	1	0	1	0	0	0	0	0	0	0	0	0	0
	D3_2	5	D3 2 5	7	2	2	0	0	0	0	0	1	0	0	0	0	0	0	0	0
	D3_3	5	D3 3 5	7	2	2	0	0	0	0	0	1	0	0	0	0	0	0	0	0
	D3_4	5	D3 4 5	3	1	1	0	0	0	0	0	1	0	0	0	0	0	0	0	0
	D3_5	5	D3 5 5	7	3	2	0	0	0	0	0	1	0	0	0	0	0	0	0	0
	D3_6	5	D3 6 5	145	59	41	0	10	4	7	0	3	1	6	3	2	3	0	1	5
	D3_7	5	D3 7 5	82	36	25	0	4	2	3	0	0	1	3	2	1	2	0	0	3
	D3_8	5	D3 8 5	64	28	20	0	3	1	2	0	0	1	3	1	1	2	0	0	3
	D3_9	5	D3 9 5	373	160	110	0	20	8	15	1	3	3	15	8	6	9	0	1	15
	D3_10	5	D3 10 5	30	14	9	0	1	0	1	0	0	0	1	1	0	1	0	0	1
	D3_11	5	D3 11 5	370	159	109	0	19	8	15	1	3	3	15	8	6	9	0	1	15
	D3_12	5	D3 12 5	41	18	13	0	2	1	1	0	0	0	2	1	1	1	0	0	2
	D3_13	5	D3 13 5	378	162	113	0	20	8	15	1	3	3	15	8	6	9	0	1	15
	D3_14	5	D3 14 5	384	172	120	0	17	7	12	0	0	3	15	8	6	9	0	0	16
	D3_15	5	D3 15 5	385	172	120	0	17	7	12	0	0	3	15	8	6	9	0	0	16
	D3_16	5	D3 16 5	262	117	88	0	12	5	8	0	0	2	8	4	3	5	0	0	11
	D4_1	5	D4 1 5	301	130	85	0	16	7	12	1	3	3	13	7	5	8	0	1	12
	D4_2	5	D4 2 5	296	129	82	0	16	7	11	1	3	3	13	7	5	8	0	1	12
	D4_3	5	D4 3 5	296	129	82	0	16	7	11	1	3	3	13	7	5	8	0	1	12
	SCR_WB	5	SCR WB 5	113	53	22	0	7	3	4	1	0	1	7	4	3	4	0	0	5
	SCR_EB	5	SCR EB 5	141	75	22	0	13	5	5	0	0	1	5	3	2	3	0	0	7
	CYS_1	5	CYS 1 5	313	144	84	0	22	9	8	0	3	2	10	6	4	7	0	1	13
	CYS_2	5	CYS 2 5	82	40	17	0	8	3	2	0	0	0	3	1	1	2	0	0	4
	CYS_3	5	CYS 3 5	301	136	88	0	20	8	8	0	3	2	9	5	3	5	0	1	12
	T2	5	T2 5	391	245	23	0	30	12	33	4	0	2	8	4	3	5	0	0	22
	Sunken Rd	5	Sunken Rd 5	131	54	38	0	9	4	7	0	0	1	5	3	2	3	0	1	5
	Sheung Yeut Road_1	5	Sheung Yeut Road_1 5	105	31	23	0	14	6	4	0	12	0	3	1	1	2	0	5	3
	Sheung Yuet Road_2	5	Sheung Yuet Road 2 5	108	34	23	0	15	6	4	0	10	0	2	1	1	2	0	4	3
	Sheung Yuet Road_3	5	Sheung Yuet Road 3 5	113	36	23	0	14	6	4	0	16	0	2	1	1	1	0	7	3
	Sheung Yuet Road_4	5	Sheung Yuet Road 4 5	143	47	33	0	23	10	6	0	7	1	3	2	1	2	0	5	4
	Wang Tung Street_1	5	Wang Tung Street 1 5	8	3	2	0	1	0	0	0	0	0	0	0	0	0	0	0	0
	ROAD_G	5	ROAD G 5	102	51	22	0	10	4	4	0	0	0	2	1	1	1	0	0	5
	Lam Fung Street	5	Lam Fung Street 5	54	19	12	0	7	3	2	0	4	0	2	1	1	1	0	0	2
	Wang Ching Street_1	5	Wang Ching Street 1 5	88	31	21	0	12	5	4	0	3	1	3	2	1	2	0	0	3
	Wang Ching Street_2	5	Wang Ching Street 2 5	67	19	12	0	12	5	4	0	7	0	3	1	1	2	0	0	2
	Sheung Yee Road_1	5	Sheung Yee Road 1 5	83	28	17	0	7	3	2	0	15	0	2	1	1	1	0	3	3
	Sheung Yee Road_2	5	Sheung Yee Road 2 5	60	20	11	0	3	1	1	0	11	0	2	1	1	1	0	3	2
	Wang Kwong Road_1	5	Wang Kwong Road 1 5	92	26	15	0	12	5	4	0	13	1	4	2	1	2	0	4	2
	Wang Kwong Road_2	5	Wang Kwong Road 2 5	43	15	9	0	8	3	2	0	0	0	1	1	0	1	0	1	1
	Wang Kwong Road_3	5	Wang Kwong Road 3 5	43	16	12	0	6	2	2	0	0	0	1	0	0	1	0	0	2
	Kai Fuk Road	5	Kai Fuk Road 5	452	234	74	0	42	17	23	2	1	2	12	6	5	7	0	6	21
	Kwung Tong Bypass	5	Kwung Tong Bypass 5	799	412	75	1	59	24	37	1	8	8	42	23	16	27	1	27	38
	ROAD_A	5	ROAD A 5	644	375	66	0	48	20	40	4	0	4	20	11	8	13	0	0	34
	ROAD_B	5	ROAD B 5	13	7	4	0	1	0	0	0	0	0	0	0	0	0	0	0	1
	ROAD_C	5	ROAD C 5	91	47	21	0	7	3	1	0	0	1	3	1	1	2	0	0	4
	ROAD_D	5	ROAD D 5	68	35	16	0	5	2	1	0	0	0	2	1	1	1	0	0	3
	ROAD_E	5	ROAD E 5	7	4	2	0	1	0	0	0	0	0	0	0	0	0	0	0	0
	ROAD_F	5	ROAD F 5	205	112	23	0	17	7	11	1	1	1	7	4	3	5	0	4	10

Composite Emission Rate, RSP

	Road Name	Hour	Average Speed	Traffic Flow (veh/hr)	PC	Taxi	LGV4	LGV5	LGV6	HGV7	HGV8 or HGV9	PLB	PV4	PV5	NFB6	NFB7	NFB8 or NFB9	FBSD	FBDD	MC	g/km-veh	g/mile-veh	Flow Rate	RSP Emission (g/km)
	D3_1	D3_1 5	50	12	0.003	0.000	0.000	0.001	0.001	0.002	0.000	0.000	0.000	0.001	0.001	0.001	0.003	0.000	0.000	0.002	0.013	0.021	12	0
	D3_2	D3_2 5	50	7	0.002	0.000	0.000	0.001	0.001	0.001	0.000	0.003	0.000	0.001	0.001	0.000	0.003	0.000	0.000	0.001	0.014	0.022	7	0
	D3_3	D3_3 5	50	7	0.002	0.000	0.000	0.001	0.001	0.001	0.000	0.003	0.000	0.001	0.001	0.000	0.003	0.000	0.000	0.001	0.014	0.022	7	0
	D3_4	D3_4 5	50	3	0.001	0.000	0.000	0.001	0.002	0.000	0.000	0.006	0.000	0.000	0.000	0.000	0.000	0.000	0.000	0.001	0.011	0.018	3	0
	D3_5	D3_5 5	50	7	0.002	0.000	0.000	0.001	0.001	0.002	0.000	0.003	0.000	0.001	0.001	0.000	0.002	0.000	0.000	0.001	0.014	0.022	7	0
	D3_6	D3_6 5	50	145	0.003	0.000	0.000	0.001	0.001	0.002	0.000	0.000	0.000	0.001	0.001	0.000	0.003	0.000	0.001	0.002	0.014	0.023	145	2
	D3_7	D3_7 5	50	82	0.003	0.000	0.000	0.000	0.001	0.001	0.000	0.000	0.000	0.001	0.001	0.001	0.003	0.000	0.000	0.002	0.013	0.021	82	1
	D3_8	D3_8 5	50	64	0.003	0.000	0.000	0.000	0.001	0.001	0.000	0.000	0.000	0.001	0.001	0.001	0.003	0.000	0.000	0.002	0.013	0.021	64	1
	D3_9	D3_9 5	50	373	0.003	0.000	0.000	0.000	0.001	0.001	0.000	0.000	0.000	0.001	0.001	0.001	0.003	0.000	0.000	0.002	0.013	0.021	373	5
	D3_10	D3_10 5	50	30	0.003	0.000	0.000	0.000	0.000	0.001	0.000	0.000	0.000	0.001	0.001	0.001	0.004	0.000	0.000	0.002	0.012	0.020	30	0
	D3_11	D3_11 5	50	370	0.003	0.000	0.000	0.000	0.001	0.001	0.000	0.000	0.000	0.001	0.001	0.001	0.003	0.000	0.000	0.002	0.013	0.021	370	5
	D3_12	D3_12 5	50	41	0.003	0.000	0.000	0.000	0.001	0.001	0.000	0.000	0.000	0.001	0.001	0.001	0.003	0.000	0.000	0.002	0.013	0.020	41	1
	D3_13	D3_13 5	50	378	0.003	0.000	0.000	0.000	0.001	0.001	0.000	0.000	0.000	0.001	0.001	0.001	0.003	0.000	0.000	0.002	0.013	0.021	378	5
	D3_14	D3_14 5	50	384	0.003	0.000	0.000	0.000	0.001	0.001	0.000	0.000	0.000	0.001	0.001	0.001	0.003	0.000	0.000	0.002	0.012	0.020	384	5
	D3_15	D3_15 5	50	385	0.003	0.000	0.000	0.000	0.001	0.001	0.000	0.000	0.000	0.001	0.001	0.000	0.003	0.000	0.000	0.002	0.012	0.020	385	5
	D3_16	D3_16 5	50	262	0.003	0.000	0.000	0.000	0.001	0.001	0.000	0.000	0.000	0.001	0.001	0.000	0.002	0.000	0.000	0.002	0.011	0.018	262	3
	D4_1	D4_1 5	50	301	0.003	0.000	0.000	0.000	0.001	0.001	0.000	0.000	0.000	0.001	0.001	0.001	0.004	0.000	0.000	0.002	0.014	0.022	301	4
	D4_2	D4_2 5	50	296	0.003	0.000	0.000	0.001	0.001	0.001	0.000	0.000	0.000	0.001	0.001	0.001	0.004	0.000	0.000	0.002	0.014	0.022	296	4
	D4_3	D4_3 5	50	296	0.003	0.000	0.000	0.001	0.001	0.001	0.000	0.000	0.000	0.001	0.001	0.001	0.004	0.000	0.000	0.002	0.014	0.022	296	4
	SCR_WB	SCR_WB 5	50	113	0.003	0.000	0.000	0.001	0.001	0.001	0.001	0.000	0.000	0.001	0.001	0.001	0.005	0.000	0.000	0.002	0.017	0.027	113	2
	SCR_EB	SCR_EB 5	50	141	0.004	0.000	0.000	0.001	0.001	0.001	0.000	0.000	0.000	0.001	0.001	0.000	0.003	0.000	0.000	0.002	0.014	0.023	141	2
	CYS_1	CYS_1 5	50	313	0.003	0.000	0.000	0.001	0.001	0.001	0.000	0.000	0.000	0.001	0.001	0.000	0.003	0.000	0.000	0.002	0.013	0.021	313	4
	CYS_2	CYS_2 5	50	82	0.003	0.000	0.000	0.001	0.001	0.001	0.000	0.000	0.000	0.001	0.001	0.000	0.003	0.000	0.000	0.002	0.013	0.021	82	1
	CYS_3	CYS_3 5	50	301	0.003	0.000	0.000	0.001	0.001	0.001	0.000	0.000	0.000	0.001	0.001	0.000	0.002	0.000	0.000	0.002	0.012	0.019	301	4
	T2	T2 5	75	391	0.001	0.000	0.000	0.001	0.001	0.002	0.001	0.000	0.000	0.000	0.000	0.000	0.002	0.000	0.000	0.000	0.009	0.014	391	4
	Sunken Rd	Sunken Rd 5	50	131	0.003	0.000	0.000	0.001	0.001	0.002	0.000	0.000	0.000	0.001	0.001	0.000	0.003	0.000	0.001	0.002	0.014	0.023	131	2
	Sheung Yeut Road_1	Sheung Yeut Road_1 5	50	105	0.002	0.000	0.000	0.001	0.002	0.001	0.000	0.002	0.000	0.001	0.000	0.000	0.002	0.000	0.007	0.001	0.021	0.033	105	2
	Sheung Yuet Road_2	Sheung Yuet Road_2 5	50	108	0.002	0.000	0.000	0.001	0.002	0.001	0.000	0.001	0.000	0.000	0.000	0.000	0.002	0.000	0.007	0.001	0.020	0.032	108	2
	Sheung Yuet Road_3	Sheung Yuet Road_3 5	50	113	0.002	0.000	0.000	0.001	0.002	0.001	0.000	0.002	0.000	0.000	0.000	0.000	0.001	0.000	0.011	0.001	0.023	0.037	113	3
	Sheung Yuet Road_4	Sheung Yuet Road_4 5	50	143	0.002	0.000	0.000	0.002	0.002	0.001	0.000	0.001	0.000	0.000	0.000	0.000	0.002	0.000	0.006	0.001	0.018	0.030	143	3
	Wang Tung Street_1	Wang Tung Street_1 5	50	8	0.003	0.000	0.000	0.001	0.002	0.001	0.000	0.000	0.000	0.001	0.001	0.000	0.002	0.000	0.000	0.002	0.013	0.021	8	0
	ROAD_G	ROAD_G 5	50	102	0.003	0.000	0.000	0.001	0.001	0.001	0.000	0.000	0.000	0.001	0.000	0.000	0.002	0.000	0.000	0.002	0.012	0.020	102	1
	Lam Fung Street	Lam Fung Street 5	50	54	0.002	0.000	0.000	0.001	0.002	0.001	0.000	0.001	0.000	0.001	0.001	0.000	0.003	0.000	0.000	0.001	0.014	0.022	54	1
	Wang Ching Street_1	Wang Ching Street_1 5	50	88	0.002	0.000	0.000	0.001	0.002	0.002	0.001	0.000	0.000	0.001	0.001	0.000	0.003	0.000	0.000	0.001	0.015	0.024	88	1
	Wang Ching Street_2	Wang Ching Street_2 5	50	67	0.002	0.000	0.000	0.002	0.002	0.002	0.001	0.002	0.000	0.001	0.001	0.000	0.003	0.000	0.000	0.001	0.016	0.026	67	1
	Sheung Yee Road_1	Sheung Yee Road_1 5	50	83	0.002	0.000	0.000	0.001	0.001	0.001	0.000	0.003	0.000	0.001	0.000	0.000	0.002	0.000	0.006	0.001	0.019	0.031	83	2
	Sheung Yee Road_2	Sheung Yee Road_2 5	50	60	0.002	0.000	0.000	0.001	0.001	0.001	0.000	0.003	0.000	0.001	0.001	0.001	0.003	0.000	0.010	0.001	0.023	0.038	60	1
	Wang Kwong Road_1	Wang Kwong Road_1 5	50	92	0.002	0.000	0.000	0.001	0.002	0.001	0.000	0.002	0.000	0.001	0.001	0.001	0.003	0.000	0.008	0.001	0.023	0.038	92	2
	Wang Kwong Road_2	Wang Kwong Road_2 5	50	43	0.002	0.000	0.000	0.002	0.003	0.001	0.000	0.000	0.000	0.001	0.000	0.000	0.002	0.000	0.003	0.001	0.016	0.026	43	1
	Wang Kwong Road_3	Wang Kwong Road_3 5	50	43	0.003	0.000	0.000	0.001	0.002	0.002	0.001	0.000	0.000	0.000	0.000	0.000	0.002	0.000	0.000	0.002	0.013	0.020	43	1
	Kai Fuk Road	Kai Fuk Road 5	68	452	0.001	0.000	0.000	0.001	0.001	0.001	0.001	0.000	0.000	0.001	0.000	0.000	0.002	0.000	0.002	0.000	0.011	0.017	452	5
	Kwung Tong Bypass	Kwung Tong Bypass 5	68	799	0.001	0.000	0.000	0.001	0.001	0.001	0.000	0.000	0.000	0.001	0.001	0.001	0.004	0.000	0.006	0.000	0.017	0.027	799	14
	ROAD_A	ROAD_A 5	75	644	0.001	0.000	0.000	0.001	0.001	0.002	0.001	0.000	0.000	0.001	0.001	0.000	0.003	0.000	0.000	0.000	0.009	0.015	644	6
	ROAD_B	ROAD_B 5	50	13	0.003	0.000	0.000	0.000	0.001	0.000	0.000	0.000	0.000	0.000	0.000	0.000	0.001	0.000	0.000	0.002	0.009	0.015	13	0
	ROAD_C	ROAD_C 5	50	91	0.003	0.000	0.000	0.001	0.001	0.000	0.000	0.000	0.000	0.001	0.001	0.000	0.002	0.000	0.000	0.002	0.012	0.019	91	1
	ROAD_D	ROAD_D 5	50	68	0.003	0.000	0.000	0.001	0.001	0.000	0.000	0.000	0.000	0.001	0.001	0.000	0.002	0.000	0.000	0.002	0.012	0.019	68	1
	ROAD_E	ROAD_E 5	50	7	0.003	0.000	0.000	0.001	0.001	0.000	0.000	0.000	0.000	0.001	0.001	0.000	0.002	0.000	0.000	0.002	0.012	0.019	7	0
	ROAD_F	ROAD_F 5	68	205	0.001	0.000	0.000	0.001	0.001	0.002	0.000	0.000	0.000	0.001	0.001	0.000	0.003	0.000	0.003	0.000	0.013	0.020	205	3
																							Total RSP Emission	112

Year 2026 0600 to 0700 hour Traffic Data

	Road Name			Traffic Flow (veh/hr)	PC	Taxi	LGV4	LGV5	LGV6	HGV7	HGV8 / HGV9	PLB	PV4	PV5	NFB6	NFB7	NFB8 / NFB9	FBSD	FBDD	MC
	D3_1	6	D3 1 6	24	10	7	0	2	1	1	0	0	0	1	0	0	1	0	0	1
	D3_2	6	D3 2 6	15	5	4	0	1	0	1	0	3	0	1	0	0	0	0	0	0
	D3_3	6	D3 3 6	15	5	4	0	1	0	1	0	3	0	1	0	0	0	0	0	0
	D3_4	6	D3 4 6	7	1	1	0	1	0	0	0	3	0	0	0	0	0	0	0	0
	D3_5	6	D3 5 6	15	5	3	0	1	0	1	0	3	0	0	0	0	0	0	0	0
	D3_6	6	D3 6 6	290	118	82	0	19	8	15	1	5	2	11	6	4	7	0	1	11
	D3_7	6	D3 7 6	163	71	49	0	8	3	6	0	0	1	7	4	3	4	0	0	6
	D3_8	6	D3 8 6	127	56	39	0	6	2	4	0	0	1	5	3	2	3	0	0	5
	D3_9	6	D3 9 6	746	320	221	1	39	16	30	1	6	6	30	16	12	19	0	1	29
	D3_10	6	D3 10 6	60	27	19	0	2	1	2	0	0	0	3	1	1	2	0	0	2
	D3_11	6	D3 11 6	738	318	217	1	39	16	30	1	5	6	29	16	11	18	0	1	29
	D3_12	6	D3 12 6	80	36	25	0	3	1	2	0	0	1	3	2	1	2	0	0	3
	D3_13	6	D3 13 6	755	324	225	1	39	16	30	1	5	6	30	16	11	19	0	2	29
	D3_14	6	D3 14 6	767	343	240	0	33	14	23	1	0	6	30	16	12	19	0	0	31
	D3_15	6	D3 15 6	769	345	241	0	33	14	23	1	0	6	30	16	11	18	0	0	32
	D3_16	6	D3 16 6	524	235	176	0	23	10	15	1	0	3	16	8	6	10	0	0	21
	D4_1	6	D4 1 6	603	260	169	1	32	13	23	1	5	5	26	14	10	17	0	2	23
	D4_2	6	D4 2 6	593	257	165	1	32	13	23	1	5	5	26	14	10	16	0	1	23
	D4_3	6	D4 3 6	593	257	165	1	32	13	23	1	5	5	26	14	10	16	0	1	23
	SCR_WB	6	SCR WB 6	226	105	43	0	14	6	8	1	0	3	14	7	5	9	0	0	9
	SCR_EB	6	SCR EB 6	283	150	44	0	27	11	9	1	0	2	10	5	4	7	0	0	14
	CYS_1	6	CYS 1 6	626	288	167	1	43	18	17	1	5	4	21	11	8	13	0	2	26
	CYS_2	6	CYS 2 6	163	80	34	0	17	7	3	0	0	1	5	3	2	3	0	0	7
	CYS_3	6	CYS 3 6	603	272	177	1	40	17	17	1	5	4	17	9	7	11	0	2	25
	T2	6	T2 6	781	489	45	0	59	25	66	7	0	3	16	9	6	11	0	0	45
	Sunken Rd	6	Sunken Rd 6	262	109	75	0	18	7	13	1	0	2	10	5	4	6	0	2	10
	Sheung Yeut Road_1	6	Sheung Yeut Road_1 6	210	62	45	0	29	12	8	1	24	1	5	3	2	3	0	9	6
	Sheung Yuet Road_2	6	Sheung Yuet Road 2 6	216	67	47	0	31	13	9	1	21	1	5	3	2	3	0	9	6
	Sheung Yuet Road_3	6	Sheung Yuet Road 3 6	226	71	47	0	27	11	7	1	32	1	3	2	1	2	0	14	7
	Sheung Yuet Road_4	6	Sheung Yuet Road 4 6	286	93	66	1	46	19	11	1	14	1	6	3	2	4	0	10	8
	Wang Tung Street_1	6	Wang Tung Street 1 6	17	7	4	0	2	1	1	0	0	0	0	0	0	0	0	0	1
	ROAD_G	6	ROAD G 6	204	101	44	0	20	8	8	1	0	1	5	2	2	3	0	0	9
	Lam Fung Street	6	Lam Fung Street 6	107	38	24	0	13	5	4	0	9	1	4	2	1	2	0	0	4
	Wang Ching Street_1	6	Wang Ching Street 1 6	176	63	41	0	24	10	8	1	5	1	6	3	2	4	0	0	6
	Wang Ching Street_2	6	Wang Ching Street 2 6	135	37	25	0	24	10	7	1	13	1	5	3	2	3	0	0	3
	Sheung Yee Road_1	6	Sheung Yee Road 1 6	166	56	34	0	13	6	4	0	31	1	4	2	1	2	0	6	5
	Sheung Yee Road_2	6	Sheung Yee Road 2 6	119	40	22	0	6	3	2	0	23	1	5	2	2	3	0	7	4
	Wang Kwong Road_1	6	Wang Kwong Road 1 6	184	53	29	0	25	10	7	0	25	1	7	4	3	5	0	9	5
	Wang Kwong Road_2	6	Wang Kwong Road 2 6	85	30	18	0	16	7	4	0	0	0	2	1	1	1	0	2	3
	Wang Kwong Road_3	6	Wang Kwong Road 3 6	86	33	24	0	12	5	4	1	0	0	2	1	1	1	0	0	3
	Kai Fuk Road	6	Kai Fuk Road 6	903	467	147	1	83	34	45	5	2	5	23	13	9	14	0	13	42
	Kwung Tong Bypass	6	Kwung Tong Bypass 6	1597	823	150	2	118	49	74	2	16	17	85	45	33	53	2	53	75
	ROAD_A	6	ROAD A 6	1288	750	133	1	97	40	81	8	0	8	40	22	15	25	0	0	68
	ROAD_B	6	ROAD B 6	27	14	8	0	1	0	0	0	0	0	0	0	0	0	0	0	1
	ROAD_C	6	ROAD C 6	182	93	42	0	14	6	3	0	0	1	5	3	2	3	0	0	9
	ROAD_D	6	ROAD D 6	135	70	32	0	10	4	2	0	0	1	4	2	1	2	0	0	6
	ROAD_E	6	ROAD E 6	14	7	3	0	1	0	0	0	0	0	0	0	0	0	0	0	1
	ROAD_F	6	ROAD F 6	410	225	45	0	33	14	23	2	2	3	14	8	5	9	0	8	21

Composite Emission Rate, RSP

	Road Name	Hour	Average Speed	Traffic Flow (veh/hr)	PC	Taxi	LGV4	LGV5	LGV6	HGV7	HGV8 or HGV9	PLB	PV4	PV5	NFB6	NFB7	NFB8 or NFB9	FBSD	FBDD	MC	g/km-veh	g/mile-veh	Flow Rate	RSP Emission (g/km)
	D3_1	D3 1 6	46	24	0.003	0.000	0.000	0.001	0.001	0.002	0.000	0.000	0.000	0.001	0.001	0.001	0.003	0.000	0.000	0.002	0.014	0.022	24	0
	D3_2	D3 2 6	46	15	0.002	0.000	0.000	0.001	0.001	0.001	0.000	0.003	0.000	0.001	0.001	0.000	0.003	0.000	0.000	0.001	0.014	0.023	15	0
	D3_3	D3 3 6	46	15	0.002	0.000	0.000	0.001	0.001	0.001	0.000	0.003	0.000	0.001	0.001	0.000	0.003	0.000	0.000	0.001	0.014	0.023	15	0
	D3_4	D3 4 6	47	7	0.001	0.000	0.000	0.001	0.002	0.000	0.000	0.007	0.000	0.000	0.000	0.000	0.000	0.000	0.000	0.001	0.012	0.019	7	0
	D3_5	D3 5 6	46	15	0.002	0.000	0.000	0.001	0.001	0.002	0.000	0.003	0.000	0.001	0.001	0.000	0.002	0.000	0.000	0.001	0.014	0.023	15	0
	D3_6	D3 6 6	46	290	0.003	0.000	0.000	0.001	0.001	0.002	0.000	0.000	0.000	0.001	0.001	0.001	0.003	0.000	0.001	0.002	0.015	0.024	290	4
	D3_7	D3 7 6	46	163	0.003	0.000	0.000	0.001	0.001	0.001	0.000	0.000	0.000	0.001	0.001	0.001	0.004	0.000	0.000	0.002	0.013	0.022	163	2
	D3_8	D3_8 6	46	127	0.003	0.000	0.000	0.000	0.001	0.001	0.000	0.000	0.000	0.001	0.001	0.001	0.004	0.000	0.000	0.002	0.013	0.021	127	2
	D3_9	D3 9 6	46	746	0.003	0.000	0.000	0.001	0.001	0.001	0.000	0.000	0.000	0.001	0.001	0.001	0.003	0.000	0.000	0.002	0.014	0.022	746	10
	D3_10	D3 10 6	46	60	0.003	0.000	0.000	0.000	0.001	0.001	0.000	0.000	0.000	0.001	0.001	0.001	0.004	0.000	0.000	0.002	0.013	0.021	60	1
	D3_11	D3 11 6	46	738	0.003	0.000	0.000	0.001	0.001	0.001	0.000	0.000	0.000	0.001	0.001	0.001	0.003	0.000	0.000	0.002	0.014	0.022	738	10
	D3_12	D3 12 6	46	80	0.003	0.000	0.000	0.000	0.001	0.001	0.000	0.000	0.000	0.001	0.001	0.001	0.004	0.000	0.000	0.002	0.013	0.021	80	1
	D3_13	D3 13 6	46	755	0.003	0.000	0.000	0.001	0.001	0.001	0.000	0.000	0.000	0.001	0.001	0.001	0.003	0.000	0.000	0.002	0.014	0.022	755	10
	D3_14	D3 14 6	46	767	0.003	0.000	0.000	0.000	0.001	0.001	0.000	0.000	0.000	0.001	0.001	0.001	0.003	0.000	0.000	0.002	0.013	0.020	767	10
	D3_15	D3 15 6	46	769	0.003	0.000	0.000	0.000	0.001	0.001	0.000	0.000	0.000	0.001	0.001	0.001	0.003	0.000	0.000	0.002	0.013	0.020	769	10
	D3_16	D3 16 6	46	524	0.003	0.000	0.000	0.000	0.001	0.001	0.000	0.000	0.000	0.001	0.001	0.000	0.003	0.000	0.000	0.002	0.011	0.018	524	6
	D4_1	D4 1 6	46	603	0.003	0.000	0.000	0.001	0.001	0.001	0.000	0.000	0.000	0.001	0.001	0.001	0.004	0.000	0.000	0.002	0.014	0.023	603	9
	D4_2	D4 2 6	46	593	0.003	0.000	0.000	0.001	0.001	0.001	0.000	0.000	0.000	0.001	0.001	0.001	0.004	0.000	0.000	0.002	0.014	0.023	593	9
	D4_3	D4 3 6	46	593	0.003	0.000	0.000	0.001	0.001	0.001	0.000	0.000	0.000	0.001	0.001	0.001	0.004	0.000	0.000	0.002	0.014	0.023	593	9
	SCR_WB	SCR WB 6	46	226	0.003	0.000	0.000	0.001	0.001	0.001	0.001	0.000	0.000	0.001	0.001	0.001	0.005	0.000	0.000	0.002	0.017	0.028	226	4
	SCR_EB	SCR EB 6	46	283	0.004	0.000	0.000	0.001	0.001	0.001	0.000	0.000	0.000	0.001	0.001	0.000	0.003	0.000	0.000	0.002	0.015	0.024	283	4
	CYS_1	CYS 1 6	46	626	0.003	0.000	0.000	0.001	0.001	0.001	0.000	0.000	0.000	0.001	0.001	0.000	0.003	0.000	0.000	0.002	0.013	0.021	626	8
	CYS_2	CYS 2 6	46	163	0.003	0.000	0.000	0.001	0.001	0.001	0.000	0.000	0.000	0.001	0.001	0.000	0.003	0.000	0.000	0.002	0.013	0.021	163	2
	CYS_3	CYS 3 6	46	603	0.003	0.000	0.000	0.001	0.001	0.001	0.000	0.000	0.000	0.001	0.001	0.000	0.002	0.000	0.000	0.002	0.012	0.020	603	7
	T2	T2 6	75	781	0.001	0.000	0.000	0.001	0.001	0.002	0.001	0.000	0.000	0.000	0.000	0.000	0.002	0.000	0.000	0.000	0.009	0.014	781	7
	Sunken Rd	Sunken Rd 6	46	262	0.003	0.000	0.000	0.001	0.001	0.002	0.000	0.000	0.000	0.001	0.001	0.001	0.003	0.000	0.001	0.002	0.015	0.024	262	4
	Sheung Yeut Road_1	Sheung Yeut Road 1 6	46	210	0.002	0.000	0.000	0.001	0.002	0.001	0.000	0.002	0.000	0.001	0.000	0.000	0.002	0.000	0.008	0.001	0.022	0.035	210	5
	Sheung Yuet Road_2	Sheung Yuet Road 2 6	46	216	0.002	0.000	0.000	0.001	0.002	0.001	0.000	0.002	0.000	0.000	0.000	0.000	0.002	0.000	0.007	0.001	0.021	0.033	216	4
	Sheung Yuet Road_3	Sheung Yuet Road 3 6	46	226	0.002	0.000	0.000	0.001	0.002	0.001	0.000	0.002	0.000	0.000	0.000	0.000	0.001	0.000	0.011	0.001	0.024	0.038	226	5
	Sheung Yuet Road_4	Sheung Yuet Road 4 6	46	286	0.002	0.000	0.000	0.002	0.002	0.001	0.000	0.001	0.000	0.000	0.000	0.000	0.002	0.000	0.006	0.001	0.019	0.031	286	5
	Wang Tung Street_1	Wang Tung Street_1 6	46	17	0.003	0.000	0.000	0.001	0.002	0.001	0.000	0.000	0.000	0.001	0.001	0.000	0.002	0.000	0.000	0.002	0.013	0.022	17	0
	ROAD_G	ROAD G 6	46	204	0.003	0.000	0.000	0.001	0.001	0.001	0.000	0.000	0.000	0.001	0.000	0.000	0.002	0.000	0.000	0.002	0.013	0.021	204	3
	Lam Fung Street	Lam Fung Street 6	46	107	0.002	0.000	0.000	0.001	0.002	0.001	0.000	0.001	0.000	0.001	0.001	0.000	0.003	0.000	0.000	0.001	0.014	0.023	107	2
	Wang Ching Street_1	Wang Ching Street 1 6	46	176	0.002	0.000	0.000	0.001	0.002	0.002	0.001	0.001	0.000	0.001	0.001	0.000	0.003	0.000	0.000	0.001	0.015	0.024	176	3
	Wang Ching Street_2	Wang Ching Street 2 6	46	135	0.002	0.000	0.000	0.002	0.003	0.002	0.001	0.002	0.000	0.001	0.001	0.000	0.003	0.000	0.000	0.001	0.017	0.027	135	2
	Sheung Yee Road_1	Sheung Yee Road_1	46	166	0.002	0.000	0.000	0.001	0.001	0.001	0.000	0.003	0.000	0.001	0.000	0.000	0.002	0.000	0.007	0.001	0.020	0.032	166	3
	Sheung Yee Road_2	Sheung Yee Road_2	46	119	0.002	0.000	0.000	0.001	0.001	0.001	0.000	0.003	0.000	0.001	0.001	0.001	0.003	0.000	0.010	0.001	0.024	0.039	119	3
	Wang Kwong Road_1	Wang Kwong Road 1 6	46	184	0.002	0.000	0.000	0.001	0.002	0.001	0.000	0.002	0.000	0.001	0.001	0.001	0.003	0.000	0.008	0.001	0.024	0.039	184	4
	Wang Kwong Road_2	Wang Kwong Road 2 6	46	85	0.002	0.000	0.000	0.002	0.003	0.002	0.000	0.000	0.000	0.001	0.000	0.000	0.002	0.000	0.003	0.001	0.017	0.027	85	1
	Wang Kwong Road_3	Wang Kwong Road 3 6	46	86	0.003	0.000	0.000	0.001	0.002	0.002	0.001	0.000	0.000	0.000	0.000	0.000	0.002	0.000	0.000	0.002	0.013	0.021	86	1
	Kai Fuk Road	Kai Fuk Road 6	68	903	0.001	0.000	0.000	0.001	0.001	0.001	0.001	0.000	0.000	0.001	0.000	0.000	0.002	0.000	0.002	0.000	0.011	0.017	903	10
	Kwung Tong Bypass	Kwung Tong Bypass 6	68	1597	0.001	0.000	0.000	0.001	0.001	0.001	0.000	0.000	0.000	0.001	0.001	0.001	0.004	0.000	0.006	0.000	0.017	0.027	1597	27
	ROAD_A	ROAD A 6	75	1288	0.001	0.000	0.000	0.001	0.001	0.002	0.001	0.000	0.000	0.001	0.001	0.000	0.003	0.000	0.000	0.000	0.009	0.015	1288	12
	ROAD_B	ROAD B 6	46	27	0.004	0.000	0.000	0.000	0.001	0.000	0.000	0.000	0.000	0.000	0.000	0.000	0.001	0.000	0.000	0.002	0.009	0.015	27	0
	ROAD_C	ROAD C 6	46	182	0.004	0.000	0.000	0.001	0.001	0.000	0.000	0.000	0.000	0.001	0.001	0.000	0.003	0.000	0.000	0.002	0.012	0.020	182	2
	ROAD_D	ROAD D 6	46	135	0.004	0.000	0.000	0.001	0.001	0.000	0.000	0.000	0.000	0.001	0.001	0.000	0.002	0.000	0.000	0.002	0.012	0.019	135	2
	ROAD_E	ROAD E 6	46	14	0.004	0.000	0.000	0.001	0.001	0.000	0.000	0.000	0.000	0.001	0.001	0.000	0.002	0.000	0.000	0.002	0.012	0.019	14	0
	ROAD_F	ROAD F 6	68	410	0.001	0.000	0.000	0.001	0.001	0.002	0.000	0.000	0.000	0.001	0.001	0.000	0.003	0.000	0.003	0.000	0.013	0.020	410	5
																							Total RSP Emission	230

Year 2026 0700 to 0800 hour Traffic Data

	Road Name			Traffic Flow (veh/hr)	PC	Taxi	LGV4	LGV5	LGV6	HGV7	HGV8 / HGV9	PLB	PV4	PV5	NFB6	NFB7	NFB8 / NFB9	FBSD	FBDD	MC
	D3_1	7	D3 1 7	60	25	17	0	4	2	3	0	0	0	2	1	1	1	0	0	2
	D3_2	7	D3 2 7	37	12	9	0	2	1	1	0	7	0	1	1	0	1	0	0	1
	D3_3	7	D3 3 7	37	12	9	0	2	1	1	0	7	0	1	1	0	1	0	0	1
	D3_4	7	D3 4 7	17	3	4	0	2	1	0	0	7	0	0	0	0	0	0	0	0
	D3_5	7	D3 5 7	37	13	8	0	2	1	2	0	7	0	1	1	0	1	0	0	1
	D3_6	7	D3 6 7	734	299	207	1	48	20	37	1	14	6	28	15	11	18	0	4	27
	D3_7	7	D3 7 7	412	179	124	0	21	9	16	1	0	3	17	9	6	11	0	0	16
	D3_8	7	D3 8 7	322	142	98	0	15	6	11	0	0	3	13	7	5	8	0	0	13
	D3_9	7	D3 9 7	1887	810	559	2	99	41	75	3	14	15	75	41	29	47	0	4	74
	D3_10	7	D3 10 7	153	69	48	0	5	2	4	0	0	1	6	4	2	4	0	0	6
	D3_11	7	D3 11 7	1867	804	550	2	98	40	76	3	13	15	74	40	28	47	0	4	74
	D3_12	7	D3 12 7	203	91	63	0	8	3	6	0	0	2	9	5	3	5	0	0	8
	D3_13	7	D3 13 7	1910	820	568	2	99	41	76	3	13	15	77	41	29	48	0	4	75
	D3_14	7	D3 14 7	1942	869	607	0	84	35	59	2	0	15	76	41	29	48	0	0	79
	D3_15	7	D3 15 7	1944	871	608	0	84	35	59	2	0	15	75	41	28	47	0	0	80
	D3_16	7	D3 16 7	1326	593	445	0	59	25	39	1	0	8	40	21	15	25	0	0	54
	D4_1	7	D4 1 7	1526	659	428	2	81	34	59	3	14	14	67	36	26	42	0	4	59
	D4_2	7	D4 2 7	1501	651	417	1	80	33	58	3	13	13	66	35	25	41	0	4	59
	D4_3	7	D4 3 7	1501	651	417	1	80	33	58	3	13	13	66	35	25	41	0	4	59
	SCR_WB	7	SCR WB 7	571	266	109	1	37	15	21	3	0	7	35	19	14	22	0	0	24
	SCR_EB	7	SCR EB 7	717	380	110	1	67	28	24	1	0	5	26	14	10	16	0	0	34
	CYS_1	7	CYS 1 7	1583	729	423	2	110	45	43	2	13	11	52	28	21	33	0	4	66
	CYS_2	7	CYS 2 7	413	204	86	0	42	18	8	1	0	2	13	7	5	8	0	0	18
	CYS_3	7	CYS 3 7	1524	687	447	2	101	42	43	2	14	9	43	24	17	27	0	4	62
	T2	7	T2 7	1977	1237	115	1	150	62	166	19	0	8	42	23	16	27	0	0	113
	Sunken Rd	7	Sunken Rd 7	661	274	190	1	44	18	34	1	0	5	25	14	10	16	0	4	25
	Sheung Yeut Road_1	7	Sheung Yeut Road_1 7	530	157	114	1	72	30	21	2	61	2	13	7	5	8	1	23	14
	Sheung Yuet Road_2	7	Sheung Yuet Road 2 7	548	170	119	1	78	32	22	2	53	2	12	7	5	8	1	22	16
	Sheung Yuet Road_3	7	Sheung Yuet Road 3 7	571	180	118	1	69	28	18	2	81	1	8	4	3	5	1	37	17
	Sheung Yuet Road_4	7	Sheung Yuet Road 4 7	723	236	168	1	116	48	28	1	35	3	15	8	6	9	1	25	21
	Wang Tung Street_1	7	Wang Tung Street 1 7	43	19	10	0	5	2	1	0	0	0	1	1	0	1	0	0	2
	ROAD_G	7	ROAD G 7	515	256	111	1	50	21	20	2	0	2	12	6	5	7	0	0	23
	Lam Fung Street	7	Lam Fung Street 7	272	97	62	0	33	14	9	0	23	2	9	5	4	6	0	0	9
	Wang Ching Street_1	7	Wang Ching Street 1 7	446	159	104	0	61	25	21	2	14	3	16	8	6	10	0	0	14
	Wang Ching Street_2	7	Wang Ching Street 2 7	341	95	63	1	60	25	19	2	34	2	13	7	5	8	0	0	9
	Sheung Yee Road_1	7	Sheung Yee Road 1 7	419	141	85	0	34	14	10	0	78	2	10	5	4	6	0	16	13
	Sheung Yee Road_2	7	Sheung Yee Road 2 7	302	102	55	0	16	7	5	0	57	2	12	6	5	7	0	17	9
	Wang Kwong Road_1	7	Wang Kwong Road 1 7	465	133	74	0	63	26	18	1	64	4	18	10	7	12	1	22	12
	Wang Kwong Road_2	7	Wang Kwong Road 2 7	216	77	47	0	41	17	9	0	0	1	5	3	2	3	0	4	7
	Wang Kwong Road_3	7	Wang Kwong Road 3 7	217	82	61	0	30	12	10	2	0	1	5	2	2	3	0	0	8
	Kai Fuk Road	7	Kai Fuk Road 7	2285	1181	372	2	210	87	114	11	5	11	59	32	23	37	0	32	107
	Kwung Tong Bypass	7	Kwung Tong Bypass 7	4040	2083	379	4	299	123	188	6	40	42	214	115	83	135	4	135	190
	ROAD_A	7	ROAD A 7	3258	1897	336	2	245	101	204	21	0	21	101	55	39	64	0	0	173
	ROAD_B	7	ROAD B 7	67	35	21	0	3	1	1	0	0	0	1	1	0	1	0	0	3
	ROAD_C	7	ROAD C 7	460	236	106	0	36	15	6	0	0	3	14	7	5	9	0	0	22
	ROAD_D	7	ROAD D 7	343	178	81	0	26	11	4	0	0	2	9	5	3	6	0	0	16
	ROAD_E	7	ROAD E 7	34	18	8	0	3	1	0	0	0	0	1	1	0	1	0	0	2
	ROAD_F	7	ROAD F 7	1038	568	114	1	84	35	57	4	4	7	35	20	13	23	0	20	52

Composite Emission Rate, RSP

	Road Name	Hour	Average Speed	Traffic Flow (veh/hr)	PC	Taxi	LGV4	LGV5	LGV6	HGV7	HGV8 or HGV9	PLB	PV4	PV5	NFB6	NFB7	NFB8 or NFB9	FBSD	FBDD	MC	g/km-veh	g/mile-veh	Flow Rate	RSP Emission (g/km)
	D3_1	D3_1 7	43	60	0.003	0.000	0.000	0.001	0.001	0.002	0.000	0.000	0.000	0.001	0.001	0.001	0.004	0.000	0.000	0.002	0.014	0.023	60	1
	D3_2	D3_2 7	43	37	0.002	0.000	0.000	0.001	0.001	0.001	0.000	0.003	0.000	0.001	0.001	0.000	0.003	0.000	0.000	0.001	0.015	0.024	37	1
	D3_3	D3_3 7	43	37	0.002	0.000	0.000	0.001	0.001	0.001	0.000	0.003	0.000	0.001	0.001	0.000	0.003	0.000	0.000	0.001	0.015	0.024	37	1
	D3_4	D3_4 7	43	17	0.001	0.000	0.000	0.001	0.002	0.000	0.000	0.007	0.000	0.000	0.000	0.000	0.000	0.000	0.000	0.001	0.012	0.019	17	0
	D3_5	D3_5 7	43	37	0.003	0.000	0.000	0.001	0.001	0.002	0.000	0.003	0.000	0.001	0.001	0.000	0.003	0.000	0.000	0.001	0.014	0.023	37	1
	D3_6	D3_6 7	43	734	0.003	0.000	0.000	0.001	0.001	0.002	0.000	0.000	0.000	0.001	0.001	0.001	0.003	0.000	0.001	0.002	0.015	0.024	734	11
	D3_7	D3_7 7	43	412	0.003	0.000	0.000	0.001	0.001	0.001	0.000	0.000	0.000	0.001	0.001	0.001	0.004	0.000	0.000	0.002	0.014	0.022	412	6
	D3_8	D3_8 7	43	322	0.003	0.000	0.000	0.000	0.001	0.001	0.000	0.000	0.000	0.001	0.001	0.001	0.004	0.000	0.000	0.002	0.014	0.022	322	4
	D3_9	D3_9 7	43	1887	0.003	0.000	0.000	0.001	0.001	0.001	0.000	0.000	0.000	0.001	0.001	0.001	0.004	0.000	0.000	0.002	0.014	0.023	1887	27
	D3_10	D3_10 7	43	153	0.003	0.000	0.000	0.000	0.001	0.001	0.000	0.000	0.000	0.001	0.001	0.001	0.004	0.000	0.000	0.002	0.013	0.022	153	2
	D3_11	D3_11 7	43	1867	0.003	0.000	0.000	0.001	0.001	0.001	0.000	0.000	0.000	0.001	0.001	0.001	0.004	0.000	0.000	0.002	0.014	0.023	1867	27
	D3_12	D3_12 7	43	203	0.003	0.000	0.000	0.000	0.001	0.001	0.000	0.000	0.000	0.001	0.001	0.001	0.004	0.000	0.000	0.002	0.014	0.022	203	3
	D3_13	D3_13 7	43	1910	0.003	0.000	0.000	0.001	0.001	0.001	0.000	0.000	0.000	0.001	0.001	0.001	0.004	0.000	0.000	0.002	0.014	0.023	1910	27
	D3_14	D3_14 7	43	1942	0.003	0.000	0.000	0.000	0.001	0.001	0.000	0.000	0.000	0.001	0.001	0.001	0.004	0.000	0.000	0.002	0.013	0.021	1942	25
	D3_15	D3_15 7	43	1944	0.003	0.000	0.000	0.000	0.001	0.001	0.000	0.000	0.000	0.001	0.001	0.001	0.003	0.000	0.000	0.002	0.013	0.021	1944	25
	D3_16	D3_16 7	43	1326	0.003	0.000	0.000	0.000	0.001	0.001	0.000	0.000	0.000	0.001	0.001	0.000	0.003	0.000	0.000	0.002	0.012	0.019	1326	16
	D4_1	D4_1 7	43	1526	0.003	0.000	0.000	0.001	0.001	0.001	0.000	0.000	0.000	0.001	0.001	0.001	0.004	0.000	0.000	0.002	0.015	0.024	1526	23
	D4_2	D4_2 7	43	1501	0.003	0.000	0.000	0.001	0.001	0.001	0.000	0.000	0.000	0.001	0.001	0.001	0.004	0.000	0.000	0.002	0.015	0.024	1501	22
	D4_3	D4_3 7	43	1501	0.003	0.000	0.000	0.001	0.001	0.001	0.000	0.000	0.000	0.001	0.001	0.001	0.004	0.000	0.000	0.002	0.015	0.024	1501	22
	SCR_WB	SCR_WB 7	43	571	0.003	0.000	0.000	0.001	0.001	0.001	0.001	0.000	0.000	0.001	0.001	0.001	0.006	0.000	0.000	0.002	0.018	0.029	571	10
	SCR_EB	SCR_EB 7	43	717	0.004	0.000	0.000	0.001	0.001	0.001	0.000	0.000	0.000	0.001	0.001	0.001	0.003	0.000	0.000	0.002	0.015	0.024	717	11
	CYS_1	CYS_1 7	43	1583	0.003	0.000	0.000	0.001	0.001	0.001	0.000	0.000	0.000	0.001	0.001	0.000	0.003	0.000	0.000	0.002	0.014	0.022	1583	22
	CYS_2	CYS_2 7	43	413	0.003	0.000	0.000	0.001	0.001	0.001	0.000	0.000	0.000	0.001	0.001	0.000	0.003	0.000	0.000	0.002	0.014	0.022	413	6
	CYS_3	CYS_3 7	43	1524	0.003	0.000	0.000	0.001	0.001	0.001	0.000	0.000	0.000	0.001	0.001	0.000	0.003	0.000	0.000	0.002	0.013	0.021	1524	19
	T2	T2 7	75	1977	0.001	0.000	0.000	0.001	0.001	0.002	0.001	0.000	0.000	0.000	0.000	0.000	0.002	0.000	0.000	0.000	0.009	0.014	1977	18
	Sunken Rd	Sunken Rd 7	43	661	0.003	0.000	0.000	0.001	0.001	0.002	0.000	0.000	0.000	0.001	0.001	0.001	0.004	0.000	0.001	0.002	0.015	0.025	661	10
	Sheung Yeut Road_1	Sheung Yeut Road_1 7	43	530	0.002	0.000	0.000	0.001	0.002	0.001	0.000	0.002	0.000	0.001	0.000	0.000	0.002	0.000	0.008	0.001	0.022	0.036	530	12
	Sheung Yuet Road_2	Sheung Yuet Road_2 7	43	548	0.002	0.000	0.000	0.002	0.002	0.001	0.000	0.002	0.000	0.001	0.000	0.000	0.002	0.000	0.007	0.001	0.021	0.034	548	12
	Sheung Yuet Road_3	Sheung Yuet Road_3 7	43	571	0.002	0.000	0.000	0.001	0.002	0.001	0.000	0.002	0.000	0.000	0.000	0.000	0.001	0.000	0.012	0.001	0.024	0.039	571	14
	Sheung Yuet Road_4	Sheung Yuet Road_4 7	43	723	0.002	0.000	0.000	0.002	0.002	0.001	0.000	0.001	0.000	0.000	0.000	0.000	0.002	0.000	0.006	0.001	0.020	0.032	723	14
	Wang Tung Street_1	Wang Tung Street_1 7	43	43	0.003	0.000	0.000	0.001	0.002	0.001	0.000	0.000	0.000	0.001	0.001	0.000	0.003	0.000	0.000	0.002	0.014	0.022	43	1
	ROAD_G	ROAD_G 7	43	515	0.004	0.000	0.000	0.001	0.001	0.001	0.000	0.000	0.000	0.001	0.000	0.000	0.002	0.000	0.000	0.002	0.013	0.021	515	7
	Lam Fung Street	Lam Fung Street 7	43	272	0.003	0.000	0.000	0.001	0.002	0.001	0.000	0.001	0.000	0.001	0.001	0.000	0.003	0.000	0.000	0.001	0.015	0.024	272	4
	Wang Ching Street_1	Wang Ching Street_1 7	43	446	0.003	0.000	0.000	0.001	0.002	0.002	0.001	0.001	0.000	0.001	0.001	0.001	0.003	0.000	0.000	0.001	0.016	0.025	446	7
	Wang Ching Street_2	Wang Ching Street_2 7	43	341	0.002	0.000	0.000	0.002	0.003	0.002	0.001	0.002	0.000	0.001	0.001	0.001	0.003	0.000	0.000	0.001	0.018	0.028	341	6
	Sheung Yee Road_1	Sheung Yee Road_1 7	43	419	0.002	0.000	0.000	0.001	0.001	0.001	0.000	0.003	0.000	0.001	0.000	0.000	0.002	0.000	0.007	0.001	0.021	0.033	419	9
	Sheung Yee Road_2	Sheung Yee Road_2 7	43	302	0.002	0.000	0.000	0.001	0.001	0.001	0.000	0.003	0.000	0.001	0.001	0.001	0.003	0.000	0.010	0.001	0.025	0.041	302	8
	Wang Kwong Road_1	Wang Kwong Road_1 7	43	465	0.002	0.000	0.000	0.001	0.002	0.001	0.000	0.002	0.000	0.001	0.001	0.001	0.004	0.000	0.009	0.001	0.025	0.041	465	12
	Wang Kwong Road_2	Wang Kwong Road_2 7	43	216	0.003	0.000	0.000	0.002	0.003	0.002	0.000	0.000	0.000	0.001	0.000	0.000	0.002	0.000	0.003	0.001	0.017	0.028	216	4
	Wang Kwong Road_3	Wang Kwong Road_3 7	43	217	0.003	0.000	0.000	0.001	0.002	0.002	0.001	0.000	0.000	0.000	0.000	0.000	0.002	0.000	0.000	0.002	0.013	0.022	217	3
	Kai Fuk Road	Kai Fuk Road 7	60	2285	0.001	0.000	0.000	0.001	0.001	0.002	0.001	0.000	0.000	0.001	0.000	0.000	0.002	0.000	0.002	0.000	0.011	0.018	2285	25
	Kwung Tong Bypass	Kwung Tong Bypass 7	60	4040	0.001	0.000	0.000	0.001	0.001	0.001	0.000	0.000	0.000	0.001	0.001	0.001	0.004	0.000	0.006	0.000	0.017	0.028	4040	70
	ROAD_A	ROAD_A 7	75	3258	0.001	0.000	0.000	0.001	0.001	0.002	0.001	0.000	0.000	0.001	0.001	0.000	0.003	0.000	0.000	0.000	0.009	0.015	3258	30
	ROAD_B	ROAD_B 7	43	67	0.004	0.000	0.000	0.000	0.001	0.000	0.000	0.000	0.000	0.000	0.000	0.000	0.001	0.000	0.000	0.002	0.010	0.016	67	1
	ROAD_C	ROAD_C 7	43	460	0.004	0.000	0.000	0.001	0.001	0.001	0.000	0.000	0.000	0.001	0.001	0.000	0.003	0.000	0.000	0.002	0.013	0.021	460	6
	ROAD_D	ROAD_D 7	43	343	0.004	0.000	0.000	0.001	0.001	0.000	0.000	0.000	0.000	0.001	0.001	0.000	0.002	0.000	0.000	0.002	0.012	0.020	343	4
	ROAD_E	ROAD_E 7	43	34	0.004	0.000	0.000	0.001	0.001	0.000	0.000	0.000	0.000	0.001	0.001	0.000	0.002	0.000	0.000	0.002	0.012	0.020	34	0
	ROAD_F	ROAD_F 7	60	1038	0.001	0.000	0.000	0.001	0.001	0.002	0.000	0.000	0.000	0.001	0.001	0.000	0.003	0.000	0.003	0.000	0.013	0.021	1038	13
																							Total RSP Emission	599

Year 2026 0800 to 0900 hour Traffic Data

	Road Name			Traffic Flow (veh/hr)	PC	Taxi	LGV4	LGV5	LGV6	HGV7	HGV8 / HGV9	PLB	PV4	PV5	NFB6	NFB7	NFB8 / NFB9	FBSD	FBDD	MC
	D3_1	8	D3_1 8	79	36	25	0	5	2	4	0	0	0	2	1	1	1	0	0	3
	D3_2	8	D3_2 8	947	149	695	0	3	1	2	0	7	6	28	15	10	18	0	0	13
	D3_3	8	D3_3 8	896	141	657	0	3	1	2	0	7	5	27	14	10	17	0	0	13
	D3_4	8	D3_4 8	872	130	648	0	3	1	0	0	7	5	26	14	10	17	0	0	12
	D3_5	8	D3_5 8	948	151	694	0	2	1	2	0	7	6	28	15	10	18	0	0	14
	D3_6	8	D3_6 8	2710	683	1620	0	57	23	43	1	14	15	73	39	28	47	0	3	62
	D3_7	8	D3_7 8	546	256	178	0	25	10	19	1	0	2	13	7	5	8	0	0	23
	D3_8	8	D3_8 8	426	201	140	0	17	7	13	1	0	2	10	5	4	6	0	0	18
	D3_9	8	D3_9 8	4240	1410	2122	0	119	49	91	4	13	21	110	59	40	68	0	4	129
	D3_10	8	D3_10 8	202	98	68	0	6	3	5	0	0	1	5	3	2	3	0	0	9
	D3_11	8	D3_11 8	4214	1402	2112	0	118	48	89	4	13	21	108	59	40	67	0	4	129
	D3_12	8	D3_12 8	269	129	89	0	10	4	7	0	0	1	6	3	2	4	0	0	12
	D3_13	8	D3_13 8	4270	1421	2137	0	120	49	90	4	13	21	111	60	41	68	0	4	130
	D3_14	8	D3_14 8	3944	1437	1890	0	101	41	69	4	0	20	99	53	37	63	0	0	130
	D3_15	8	D3_15 8	3943	1438	1892	0	99	43	71	4	0	20	97	51	37	61	0	0	130
	D3_16	8	D3_16 8	2596	960	1251	0	70	29	45	3	0	10	56	29	21	35	0	0	87
	D4_1	8	D4_1 8	2945	1077	1329	0	96	40	69	4	13	16	78	43	29	49	0	3	99
	D4_2	8	D4_2 8	2910	1065	1314	0	95	39	68	4	13	16	77	41	29	48	0	3	98
	D4_3	8	D4_3 8	2910	1065	1314	0	95	39	68	4	13	16	77	41	29	48	0	3	98
	SCR_WB	8	SCR_WB 8	933	408	310	0	43	18	24	3	0	7	33	18	12	21	0	0	37
	SCR_EB	8	SCR_EB 8	1131	568	299	1	80	33	28	1	0	5	25	14	9	16	0	0	52
	CYS_1	8	CYS_1 8	2637	1117	1008	1	130	54	50	3	14	12	55	30	21	36	0	4	101
	CYS_2	8	CYS_2 8	560	292	133	1	50	21	9	1	0	2	10	5	4	6	0	0	27
	CYS_3	8	CYS_3 8	2554	1054	1031	1	120	50	50	1	14	9	49	27	18	31	0	4	96
	T2	8	T2 8	2650	1766	166	1	179	74	197	21	0	5	30	17	12	20	0	0	160
	Sunken Rd	8	Sunken Rd 8	868	390	270	1	52	22	39	2	0	4	19	10	7	12	0	4	36
	Sheung Yeut Road_1	8	Sheung Yeut Road_1 8	679	225	167	1	86	36	25	2	64	2	10	5	4	6	1	24	21
	Sheung Yuet Road_2	8	Sheung Yuet Road_2 8	703	244	175	1	92	38	25	2	54	2	9	5	4	6	1	22	22
	Sheung Yuet Road_3	8	Sheung Yuet Road_3 8	729	257	172	1	81	34	22	2	83	1	6	3	2	4	1	37	23
	Sheung Yuet Road_4	8	Sheung Yuet Road_4 8	942	338	248	1	138	57	34	2	36	2	11	6	5	8	1	25	31
	Wang Tung Street_1	8	Wang Tung Street_1 8	58	27	15	0	6	3	2	0	0	0	1	1	0	1	0	0	2
	ROAD_G	8	ROAD_G 8	696	366	161	1	60	25	24	2	0	1	9	5	3	6	0	0	33
	Lam Fung Street	8	Lam Fung Street 8	359	140	96	0	39	16	11	0	23	1	7	4	3	5	0	0	13
	Wang Ching Street_1	8	Wang Ching Street_1 8	577	227	152	1	72	30	25	3	14	2	12	6	5	8	0	0	21
	Wang Ching Street_2	8	Wang Ching Street_2 8	430	136	91	1	72	30	23	3	35	2	10	5	4	6	0	0	12
	Sheung Yee Road_1	8	Sheung Yee Road_1 8	535	202	128	0	39	16	12	1	80	1	8	4	3	5	0	17	18
	Sheung Yee Road_2	8	Sheung Yee Road_2 8	381	147	86	0	19	8	5	0	59	2	9	5	3	6	0	18	13
	Wang Kwong Road_1	8	Wang Kwong Road_1 8	581	193	108	1	76	31	22	1	69	3	14	8	5	9	1	23	18
	Wang Kwong Road_2	8	Wang Kwong Road_2 8	285	110	70	1	48	20	11	0	0	1	4	2	1	3	0	4	10
	Wang Kwong Road_3	8	Wang Kwong Road_3 8	287	117	87	0	35	14	12	2	0	1	3	2	1	2	0	0	11
	Kai Fuk Road	8	Kai Fuk Road 8	3054	1687	549	3	247	104	137	12	3	9	46	24	18	27	0	34	153
	Kwung Tong Bypass	8	Kwung Tong Bypass 8	5136	2967	544	5	352	146	223	8	41	31	159	87	59	100	3	139	272
	ROAD_A	8	ROAD_A 8	4704	2758	774	2	289	120	242	26	0	16	89	47	33	54	0	0	252
	ROAD_B	8	ROAD_B 8	94	50	31	0	3	1	1	0	0	0	1	0	0	0	0	0	5
	ROAD_C	8	ROAD_C 8	622	337	157	1	43	18	7	1	0	2	11	6	4	7	0	0	30
	ROAD_D	8	ROAD_D 8	466	254	119	0	31	13	6	0	0	1	7	4	3	5	0	0	23
	ROAD_E	8	ROAD_E 8	47	26	12	0	3	1	1	0	0	0	1	0	0	0	0	0	2
	ROAD_F	8	ROAD_F 8	1368	810	171	1	100	41	68	4	4	5	27	15	10	16	0	21	74

Composite Emission Rate, RSP

	Road Name	Hour	Average Speed	Traffic Flow (veh/hr)	PC	Taxi	LGV4	LGV5	LGV6	HGV7	HGV8 or HGV9	PLB	PV4	PV5	NFB6	NFB7	NFB8 or NFB9	FBSD	FBDD	MC	g/km-veh	g/mile-veh	Flow Rate	RSP Emission (g/km)
	D3_1	D3_1 8	40	79	0.003	0.000	0.000	0.001	0.001	0.002	0.000	0.000	0.000	0.001	0.000	0.000	0.002	0.000	0.000	0.002	0.012	0.020	79	1
	D3_2	D3_2 8	40	947	0.001	0.000	0.000	0.000	0.000	0.000	0.000	0.000	0.000	0.001	0.001	0.000	0.003	0.000	0.000	0.001	0.007	0.011	947	6
	D3_3	D3_3 8	40	896	0.001	0.000	0.000	0.000	0.000	0.000	0.000	0.000	0.000	0.001	0.001	0.000	0.003	0.000	0.000	0.001	0.007	0.011	896	6
	D3_4	D3_4 8	40	872	0.001	0.000	0.000	0.000	0.000	0.000	0.000	0.000	0.000	0.001	0.001	0.000	0.003	0.000	0.000	0.001	0.007	0.011	872	6
	D3_5	D3_5 8	40	948	0.001	0.000	0.000	0.000	0.000	0.000	0.000	0.000	0.000	0.001	0.001	0.000	0.003	0.000	0.000	0.001	0.007	0.011	948	6
	D3_6	D3_6 8	40	2710	0.002	0.000	0.000	0.000	0.000	0.001	0.000	0.000	0.000	0.001	0.001	0.000	0.003	0.000	0.000	0.001	0.009	0.014	2710	24
	D3_7	D3_7 8	40	546	0.003	0.000	0.000	0.001	0.001	0.001	0.000	0.000	0.000	0.001	0.000	0.000	0.002	0.000	0.000	0.002	0.012	0.019	546	6
	D3_8	D3_8 8	40	426	0.003	0.000	0.000	0.000	0.001	0.001	0.000	0.000	0.000	0.001	0.000	0.000	0.002	0.000	0.000	0.002	0.011	0.019	426	5
	D3_9	D3_9 8	40	4240	0.002	0.000	0.000	0.000	0.000	0.001	0.000	0.000	0.000	0.001	0.001	0.000	0.002	0.000	0.000	0.001	0.010	0.016	4240	41
	D3_10	D3_10 8	40	202	0.004	0.000	0.000	0.000	0.000	0.001	0.000	0.000	0.000	0.001	0.000	0.000	0.002	0.000	0.000	0.002	0.011	0.018	202	2
	D3_11	D3_11 8	40	4214	0.002	0.000	0.000	0.000	0.000	0.001	0.000	0.000	0.000	0.001	0.001	0.000	0.002	0.000	0.000	0.001	0.010	0.016	4214	41
	D3_12	D3_12 8	40	269	0.004	0.000	0.000	0.000	0.001	0.001	0.000	0.000	0.000	0.001	0.000	0.000	0.002	0.000	0.000	0.002	0.011	0.018	269	3
	D3_13	D3_13 8	40	4270	0.002	0.000	0.000	0.000	0.000	0.001	0.000	0.000	0.000	0.001	0.001	0.000	0.002	0.000	0.000	0.001	0.010	0.016	4270	41
	D3_14	D3_14 8	40	3944	0.003	0.000	0.000	0.000	0.000	0.001	0.000	0.000	0.000	0.001	0.001	0.000	0.002	0.000	0.000	0.001	0.010	0.015	3944	38
	D3_15	D3_15 8	40	3943	0.003	0.000	0.000	0.000	0.000	0.001	0.000	0.000	0.000	0.001	0.001	0.000	0.002	0.000	0.000	0.001	0.009	0.015	3943	37
	D3_16	D3_16 8	40	2596	0.003	0.000	0.000	0.000	0.000	0.001	0.000	0.000	0.000	0.001	0.000	0.000	0.002	0.000	0.000	0.001	0.009	0.015	2596	23
	D4_1	D4_1 8	40	2945	0.003	0.000	0.000	0.000	0.000	0.001	0.000	0.000	0.000	0.001	0.001	0.000	0.002	0.000	0.000	0.001	0.011	0.017	2945	31
	D4_2	D4_2 8	40	2910	0.003	0.000	0.000	0.000	0.000	0.001	0.000	0.000	0.000	0.001	0.001	0.000	0.002	0.000	0.000	0.001	0.010	0.017	2910	31
	D4_3	D4_3 8	40	2910	0.003	0.000	0.000	0.000	0.000	0.001	0.000	0.000	0.000	0.001	0.001	0.000	0.002	0.000	0.000	0.001	0.010	0.017	2910	31
	SCR_WB	SCR_WB 8	40	933	0.003	0.000	0.000	0.001	0.001	0.001	0.000	0.000	0.000	0.001	0.001	0.000	0.003	0.000	0.000	0.002	0.013	0.021	933	12
	SCR_EB	SCR_EB 8	40	1131	0.004	0.000	0.000	0.001	0.001	0.001	0.000	0.000	0.000	0.001	0.000	0.000	0.002	0.000	0.000	0.002	0.012	0.020	1131	14
	CYS_1	CYS_1 8	40	2637	0.003	0.000	0.000	0.001	0.001	0.001	0.000	0.000	0.000	0.001	0.000	0.000	0.002	0.000	0.000	0.002	0.011	0.017	2637	28
	CYS_2	CYS_2 8	40	560	0.004	0.000	0.000	0.001	0.001	0.001	0.000	0.000	0.000	0.000	0.000	0.000	0.002	0.000	0.000	0.002	0.012	0.019	560	7
	CYS_3	CYS_3 8	40	2554	0.003	0.000	0.000	0.001	0.001	0.001	0.000	0.000	0.000	0.000	0.000	0.000	0.002	0.000	0.000	0.002	0.010	0.016	2554	26
	T2	T2 8	73	2650	0.001	0.000	0.000	0.000	0.001	0.002	0.001	0.000	0.000	0.000	0.000	0.000	0.001	0.000	0.000	0.000	0.007	0.012	2650	19
	Sunken Rd	Sunken Rd 8	40	868	0.003	0.000	0.000	0.001	0.001	0.002	0.000	0.000	0.000	0.001	0.000	0.000	0.002	0.000	0.001	0.002	0.013	0.021	868	11
	Sheung Yeut Road_1	Sheung Yeut Road_1 8	41	679	0.002	0.000	0.000	0.001	0.002	0.001	0.000	0.002	0.000	0.000	0.000	0.000	0.001	0.000	0.007	0.001	0.020	0.032	679	13
	Sheung Yuet Road_2	Sheung Yuet Road_2 8	40	703	0.003	0.000	0.000	0.001	0.002	0.001	0.000	0.001	0.000	0.000	0.000	0.000	0.001	0.000	0.006	0.001	0.019	0.030	703	13
	Sheung Yuet Road_3	Sheung Yuet Road_3 8	41	729	0.003	0.000	0.000	0.001	0.002	0.001	0.000	0.002	0.000	0.000	0.000	0.000	0.001	0.000	0.010	0.001	0.021	0.034	729	15
	Sheung Yuet Road_4	Sheung Yuet Road_4 8	40	942	0.003	0.000	0.000	0.002	0.002	0.001	0.000	0.001	0.000	0.000	0.000	0.000	0.001	0.000	0.005	0.001	0.017	0.028	942	16
	Wang Tung Street_1	Wang Tung Street_1 8	40	58	0.003	0.000	0.000	0.001	0.002	0.001	0.000	0.000	0.000	0.000	0.000	0.000	0.002	0.000	0.000	0.002	0.012	0.020	58	1
	ROAD_G	ROAD_G 8	40	696	0.004	0.000	0.000	0.001	0.001	0.001	0.000	0.000	0.000	0.000	0.000	0.000	0.001	0.000	0.000	0.002	0.012	0.019	696	8
	Lam Fung Street	Lam Fung Street 8	40	359	0.003	0.000	0.000	0.001	0.002	0.001	0.000	0.001	0.000	0.000	0.000	0.000	0.002	0.000	0.000	0.002	0.013	0.021	359	5
	Wang Ching Street_1	Wang Ching Street_1 8	40	577	0.003	0.000	0.000	0.001	0.002	0.002	0.001	0.000	0.000	0.001	0.000	0.000	0.002	0.000	0.000	0.002	0.014	0.022	577	8
	Wang Ching Street_2	Wang Ching Street_2 8	40	430	0.002	0.000	0.000	0.002	0.003	0.002	0.001	0.001	0.000	0.001	0.000	0.000	0.002	0.000	0.000	0.001	0.016	0.025	430	7
	Sheung Yee Road_1	Sheung Yee Road_1 8	41	535	0.003	0.000	0.000	0.001	0.001	0.001	0.000	0.003	0.000	0.000	0.000	0.000	0.001	0.000	0.006	0.002	0.018	0.029	535	10
	Sheung Yee Road_2	Sheung Yee Road_2 8	41	381	0.003	0.000	0.000	0.001	0.001	0.001	0.000	0.003	0.000	0.001	0.001	0.000	0.002	0.000	0.009	0.002	0.021	0.034	381	8
	Wang Kwong Road_1	Wang Kwong Road_1 8	41	581	0.002	0.000	0.000	0.001	0.002	0.001	0.000	0.002	0.000	0.001	0.001	0.000	0.002	0.000	0.007	0.001	0.022	0.036	581	13
	Wang Kwong Road_2	Wang Kwong Road_2 8	40	285	0.003	0.000	0.000	0.002	0.003	0.002	0.000	0.000	0.000	0.000	0.000	0.000	0.001	0.000	0.003	0.002	0.015	0.025	285	4
	Wang Kwong Road_3	Wang Kwong Road_3 8	40	287	0.003	0.000	0.000	0.001	0.002	0.002	0.001	0.000	0.000	0.000	0.000	0.000	0.001	0.000	0.000	0.002	0.012	0.019	287	3
	Kai Fuk Road	Kai Fuk Road 8	53	3054	0.001	0.000	0.000	0.001	0.001	0.001	0.000	0.000	0.000	0.000	0.000	0.000	0.001	0.000	0.002	0.000	0.009	0.014	3054	27
	Kwung Tong Bypass	Kwung Tong Bypass 8	53	5136	0.001	0.000	0.000	0.001	0.001	0.001	0.000	0.000	0.000	0.001	0.001	0.000	0.003	0.000	0.005	0.000	0.013	0.022	5136	69
	ROAD_A	ROAD_A 8	73	4704	0.001	0.000	0.000	0.000	0.001	0.002	0.001	0.000	0.000	0.000	0.000	0.000	0.001	0.000	0.000	0.000	0.007	0.011	4704	32
	ROAD_B	ROAD_B 8	40	94	0.004	0.000	0.000	0.000	0.001	0.000	0.000	0.000	0.000	0.000	0.000	0.000	0.001	0.000	0.000	0.002	0.009	0.014	94	1
	ROAD_C	ROAD_C 8	40	622	0.004	0.000	0.000	0.001	0.001	0.000	0.000	0.000	0.000	0.000	0.000	0.000	0.002	0.000	0.000	0.002	0.011	0.018	622	7
	ROAD_D	ROAD_D 8	40	466	0.004	0.000	0.000	0.001	0.001	0.000	0.000	0.000	0.000	0.000	0.000	0.000	0.002	0.000	0.000	0.002	0.011	0.018	466	5
	ROAD_E	ROAD_E 8	40	47	0.004	0.000	0.000	0.001	0.001	0.000	0.000	0.000	0.000	0.000	0.000	0.000	0.002	0.000	0.000	0.002	0.011	0.018	47	1
	ROAD_F	ROAD_F 8	52	1368	0.001	0.000	0.000	0.001	0.001	0.002	0.000	0.000	0.000	0.000	0.000	0.000	0.002	0.000	0.003	0.000	0.010	0.016	1368	14
																							Total RSP Emission	778

Year 2026 0900 to 1000 hour Traffic Data

Road Name			Traffic Flow (veh/hr)	PC	Taxi	LGV4	LGV5	LGV6	HGV7	HGV8 / HGV9	PLB	PV4	PV5	NFB6	NFB7	NFB8 / NFB9	FBSD	FBDD	MC
D3_1	9	D3 1 9	67	28	19	0	7	3	5	0	0	0	1	1	0	1	0	0	3
D3_2	9	D3 2 9	942	145	692	0	4	2	2	0	7	6	28	15	10	18	0	0	13
D3_3	9	D3 3 9	891	138	653	0	4	2	3	0	6	5	27	14	10	17	0	0	12
D3_4	9	D3 4 9	871	129	648	0	3	2	0	0	6	5	26	14	10	17	0	0	11
D3_5	9	D3 5 9	943	147	692	0	3	1	3	0	7	6	28	15	10	18	0	0	13
D3_6	9	D3 6 9	2575	591	1558	0	79	32	59	3	13	13	66	36	26	43	0	3	54
D3_7	9	D3 7 9	455	201	139	0	34	14	26	1	0	2	8	4	3	5	0	0	18
D3_8	9	D3 8 9	353	158	110	0	24	10	19	1	0	1	6	3	2	4	0	0	14
D3_9	9	D3 9 9	3838	1161	1954	0	163	67	125	6	12	17	88	48	33	56	0	4	106
D3_10	9	D3 10 9	164	77	53	0	9	4	6	0	0	1	3	2	1	2	0	0	7
D3_11	9	D3 11 9	3815	1155	1941	0	160	67	124	6	11	17	88	48	32	55	0	4	107
D3_12	9	D3 12 9	221	101	70	0	13	5	10	0	0	1	4	2	2	3	0	0	9
D3_13	9	D3 13 9	3860	1171	1961	0	162	68	126	6	12	17	89	48	33	56	0	4	108
D3_14	9	D3 14 9	3484	1171	1706	0	138	56	98	3	0	16	75	40	28	47	0	0	106
D3_15	9	D3 15 9	3489	1173	1706	0	138	58	98	3	0	16	75	40	28	47	0	0	107
D3_16	9	D3 16 9	2287	779	1115	0	96	40	63	2	0	9	43	23	17	27	0	0	71
D4_1	9	D4 1 9	2617	875	1198	1	132	55	94	5	12	12	59	31	22	37	0	3	80
D4_2	9	D4 2 9	2590	866	1185	1	131	54	93	5	12	12	58	31	22	36	0	3	79
D4_3	9	D4 3 9	2590	866	1185	1	131	54	93	5	12	12	58	31	22	36	0	3	79
SCR_WB	9	SCR WB 9	817	326	277	1	60	25	34	4	0	4	23	12	8	14	0	0	29
SCR_EB	9	SCR EB 9	1002	452	265	1	110	45	38	2	0	3	17	9	7	11	0	0	41
CYS_1	9	CYS 1 9	2308	894	878	2	180	74	69	3	13	8	40	21	15	25	0	3	82
CYS_2	9	CYS 2 9	486	229	106	0	69	29	13	1	0	1	7	3	2	4	0	0	21
CYS_3	9	CYS 3 9	2239	846	894	2	166	69	68	3	12	7	36	20	13	22	0	3	77
T2	9	T2 9	2323	1377	128	3	241	100	268	29	0	5	19	9	7	12	0	0	125
Sunken Rd	9	Sunken Rd 9	741	306	212	1	72	30	55	2	0	2	12	6	4	7	0	3	28
Sheung Yeut Road_1	9	Sheung Yeut Road_1 9	630	178	132	1	120	49	34	3	57	1	6	3	2	4	1	22	16
Sheung Yuet Road_2	9	Sheung Yuet Road 2 9	653	192	138	1	128	53	36	3	48	1	6	3	2	4	1	20	17
Sheung Yuet Road_3	9	Sheung Yuet Road 3 9	662	202	135	1	112	46	30	3	72	1	4	2	1	2	1	32	18
Sheung Yuet Road_4	9	Sheung Yuet Road 4 9	881	266	197	2	190	79	47	3	32	2	7	4	3	4	1	22	24
Wang Tung Street_1	9	Wang Tung Street 1 9	51	21	12	0	9	4	2	0	0	0	1	0	0	0	0	0	2
ROAD_G	9	ROAD G 9	609	287	128	1	82	34	32	3	0	1	5	3	2	4	0	0	26
Lam Fung Street	9	Lam Fung Street 9	322	110	77	1	54	22	15	0	20	1	5	3	2	3	0	0	10
Wang Ching Street_1	9	Wang Ching Street 1 9	528	178	120	1	100	41	35	4	12	2	7	4	3	5	0	0	16
Wang Ching Street_2	9	Wang Ching Street 2 9	397	104	69	1	96	40	30	4	29	1	6	3	2	4	0	0	9
Sheung Yee Road_1	9	Sheung Yee Road 1 9	469	159	102	1	53	22	15	1	72	1	5	3	2	3	0	15	15
Sheung Yee Road_2	9	Sheung Yee Road 2 9	324	116	69	0	27	11	7	0	52	1	6	3	2	4	0	16	11
Wang Kwong Road_1	9	Wang Kwong Road 1 9	534	151	85	1	104	43	30	2	60	2	9	5	3	5	0	20	14
Wang Kwong Road_2	9	Wang Kwong Road 2 9	271	87	56	1	67	28	15	0	0	1	2	1	1	2	0	4	8
Wang Kwong Road_3	9	Wang Kwong Road 3 9	263	92	68	1	48	20	17	3	0	1	2	1	1	1	0	0	8
Kai Fuk Road	9	Kai Fuk Road 9	2686	1325	435	3	343	142	188	19	3	5	27	16	11	19	0	30	121
Kwung Tong Bypass	9	Kwung Tong Bypass 9	4407	2329	426	4	490	201	309	9	35	20	97	53	37	62	2	121	212
ROAD_A	9	ROAD A 9	4134	2177	670	4	395	163	333	35	0	12	58	31	23	35	0	0	197
ROAD_B	9	ROAD B 9	77	40	24	0	5	2	1	0	0	0	0	0	0	0	0	0	4
ROAD_C	9	ROAD C 9	528	265	124	1	60	25	11	1	0	1	6	4	3	4	0	0	24
ROAD_D	9	ROAD D 9	393	200	94	0	42	18	7	1	0	1	4	2	2	3	0	0	18
ROAD_E	9	ROAD E 9	39	20	9	0	4	2	1	0	0	0	0	0	0	0	0	0	2
ROAD_F	9	ROAD F 9	1194	636	136	1	137	57	93	6	4	4	17	10	6	11	0	18	59

Composite Emission Rate, RSP

Road Name	Hour	Average Speed	Traffic Flow (veh/hr)	PC	Taxi	LGV4	LGV5	LGV6	HGV7	HGV8 or HGV9	PLB	PV4	PV5	NFB6	NFB7	NFB8 or NFB9	FBSD	FBDD	MC	g/km-veh	g/mile-veh	Flow Rate	RSP Emission (g/km)
D3_1	D3_1 9	42	67	0.003	0.000	0.000	0.001	0.001	0.003	0.000	0.000	0.000	0.000	0.000	0.000	0.001	0.000	0.000	0.002	0.013	0.020	67	1
D3_2	D3_2 9	42	942	0.001	0.000	0.000	0.000	0.000	0.000	0.000	0.000	0.000	0.001	0.001	0.000	0.003	0.000	0.000	0.001	0.007	0.011	942	6
D3_3	D3_3 9	42	891	0.001	0.000	0.000	0.000	0.000	0.000	0.000	0.000	0.000	0.001	0.001	0.000	0.003	0.000	0.000	0.001	0.007	0.011	891	6
D3_4	D3_4 9	42	871	0.001	0.000	0.000	0.000	0.000	0.000	0.000	0.000	0.000	0.001	0.001	0.000	0.003	0.000	0.000	0.001	0.006	0.010	871	6
D3_5	D3_5 9	42	943	0.001	0.000	0.000	0.000	0.000	0.000	0.000	0.000	0.000	0.001	0.001	0.000	0.003	0.000	0.000	0.001	0.007	0.011	943	6
D3_6	D3_6 9	42	2575	0.002	0.000	0.000	0.000	0.000	0.001	0.000	0.000	0.000	0.001	0.001	0.000	0.002	0.000	0.000	0.001	0.009	0.014	2575	22
D3_7	D3_7 9	42	455	0.003	0.000	0.000	0.001	0.001	0.002	0.000	0.000	0.000	0.000	0.000	0.000	0.002	0.000	0.000	0.002	0.012	0.019	455	5
D3_8	D3_8 9	42	353	0.003	0.000	0.000	0.001	0.001	0.002	0.000	0.000	0.000	0.000	0.000	0.000	0.002	0.000	0.000	0.002	0.012	0.019	353	4
D3_9	D3_9 9	42	3838	0.002	0.000	0.000	0.000	0.001	0.001	0.000	0.000	0.000	0.001	0.000	0.000	0.002	0.000	0.000	0.001	0.010	0.015	3838	37
D3_10	D3_10 9	42	164	0.003	0.000	0.000	0.001	0.001	0.001	0.000	0.000	0.000	0.000	0.000	0.000	0.002	0.000	0.000	0.002	0.011	0.018	164	2
D3_11	D3_11 9	42	3815	0.002	0.000	0.000	0.000	0.001	0.001	0.000	0.000	0.000	0.001	0.000	0.000	0.002	0.000	0.000	0.001	0.010	0.015	3815	37
D3_12	D3_12 9	42	221	0.003	0.000	0.000	0.001	0.001	0.002	0.000	0.000	0.000	0.000	0.000	0.000	0.002	0.000	0.000	0.002	0.011	0.018	221	2
D3_13	D3_13 9	42	3860	0.002	0.000	0.000	0.000	0.001	0.001	0.000	0.000	0.000	0.001	0.000	0.000	0.002	0.000	0.000	0.001	0.010	0.015	3860	37
D3_14	D3_14 9	42	3484	0.002	0.000	0.000	0.000	0.001	0.001	0.000	0.000	0.000	0.001	0.000	0.000	0.002	0.000	0.000	0.001	0.009	0.015	3484	32
D3_15	D3_15 9	42	3489	0.002	0.000	0.000	0.000	0.001	0.001	0.000	0.000	0.000	0.001	0.000	0.000	0.002	0.000	0.000	0.001	0.009	0.015	3489	32
D3_16	D3_16 9	42	2287	0.002	0.000	0.000	0.000	0.001	0.001	0.000	0.000	0.000	0.000	0.000	0.000	0.002	0.000	0.000	0.001	0.009	0.014	2287	20
D4_1	D4_1 9	42	2617	0.002	0.000	0.000	0.001	0.001	0.001	0.000	0.000	0.000	0.001	0.000	0.000	0.002	0.000	0.000	0.001	0.010	0.017	2617	27
D4_2	D4_2 9	42	2590	0.002	0.000	0.000	0.001	0.001	0.001	0.000	0.000	0.000	0.001	0.000	0.000	0.002	0.000	0.000	0.001	0.010	0.017	2590	27
D4_3	D4_3 9	42	2590	0.002	0.000	0.000	0.001	0.001	0.001	0.000	0.000	0.000	0.001	0.000	0.000	0.002	0.000	0.000	0.001	0.010	0.017	2590	27
SCR_WB	SCR_WB 9	42	817	0.003	0.000	0.000	0.001	0.001	0.002	0.001	0.000	0.000	0.001	0.001	0.000	0.002	0.000	0.000	0.002	0.013	0.020	817	10
SCR_EB	SCR_EB 9	42	1002	0.003	0.000	0.000	0.001	0.002	0.001	0.000	0.000	0.000	0.000	0.000	0.000	0.002	0.000	0.000	0.002	0.012	0.020	1002	12
CYS_1	CYS_1 9	42	2308	0.003	0.000	0.000	0.001	0.001	0.001	0.000	0.000	0.000	0.000	0.000	0.000	0.002	0.000	0.000	0.002	0.011	0.017	2308	25
CYS_2	CYS_2 9	42	486	0.003	0.000	0.000	0.002	0.002	0.001	0.000	0.000	0.000	0.000	0.000	0.000	0.001	0.000	0.000	0.002	0.012	0.020	486	6
CYS_3	CYS_3 9	42	2239	0.003	0.000	0.000	0.001	0.001	0.001	0.000	0.000	0.000	0.000	0.000	0.000	0.001	0.000	0.000	0.002	0.010	0.017	2239	23
T2	T2 9	75	2323	0.001	0.000	0.000	0.001	0.001	0.003	0.001	0.000	0.000	0.000	0.000	0.000	0.001	0.000	0.000	0.000	0.009	0.014	2323	21
Sunken Rd	Sunken Rd 9	42	741	0.003	0.000	0.000	0.001	0.001	0.003	0.000	0.000	0.000	0.000	0.000	0.000	0.001	0.000	0.001	0.002	0.013	0.022	741	10
Sheung Yeut Road_1	Sheung Yeut Road_1 9	42	630	0.002	0.000	0.000	0.002	0.003	0.002	0.001	0.002	0.000	0.000	0.000	0.000	0.001	0.000	0.006	0.001	0.020	0.033	630	13
Sheung Yuet Road_2	Sheung Yuet Road_2 9	42	653	0.002	0.000	0.000	0.002	0.003	0.002	0.001	0.001	0.000	0.000	0.000	0.000	0.001	0.000	0.006	0.001	0.019	0.031	653	13
Sheung Yuet Road_3	Sheung Yuet Road_3 9	42	662	0.002	0.000	0.000	0.002	0.002	0.002	0.001	0.002	0.000	0.000	0.000	0.000	0.001	0.000	0.009	0.001	0.022	0.035	662	14
Sheung Yuet Road_4	Sheung Yuet Road_4 9	42	881	0.002	0.000	0.000	0.002	0.003	0.002	0.000	0.001	0.000	0.000	0.000	0.000	0.001	0.000	0.005	0.001	0.018	0.029	881	16
Wang Tung Street_1	Wang Tung Street_1 9	42	51	0.003	0.000	0.000	0.002	0.003	0.002	0.000	0.000	0.000	0.000	0.000	0.000	0.001	0.000	0.000	0.002	0.013	0.021	51	1
ROAD_G	ROAD_G 9	42	609	0.003	0.000	0.000	0.001	0.002	0.002	0.001	0.000	0.000	0.000	0.000	0.000	0.001	0.000	0.000	0.002	0.013	0.020	609	8
Lam Fung Street	Lam Fung Street 9	42	322	0.002	0.000	0.000	0.002	0.002	0.002	0.000	0.001	0.000	0.000	0.000	0.000	0.001	0.000	0.000	0.001	0.013	0.021	322	4
Wang Ching Street_1	Wang Ching Street_1 9	42	528	0.002	0.000	0.000	0.002	0.003	0.002	0.001	0.000	0.000	0.000	0.000	0.000	0.001	0.000	0.000	0.001	0.014	0.023	528	8
Wang Ching Street_2	Wang Ching Street_2 9	42	397	0.002	0.000	0.000	0.003	0.004	0.003	0.001	0.001	0.000	0.000	0.000	0.000	0.001	0.000	0.000	0.001	0.016	0.026	397	7
Sheung Yee Road_1	Sheung Yee Road_1 9	42	469	0.002	0.000	0.000	0.001	0.002	0.001	0.000	0.003	0.000	0.000	0.000	0.000	0.001	0.000	0.006	0.001	0.019	0.030	469	9
Sheung Yee Road_2	Sheung Yee Road_2 9	42	324	0.003	0.000	0.000	0.001	0.001	0.001	0.000	0.003	0.000	0.000	0.000	0.000	0.002	0.000	0.009	0.001	0.021	0.035	324	7
Wang Kwong Road_1	Wang Kwong Road_1 9	42	534	0.002	0.000	0.000	0.002	0.003	0.002	0.000	0.002	0.000	0.000	0.000	0.000	0.001	0.000	0.007	0.001	0.022	0.035	534	12
Wang Kwong Road_2	Wang Kwong Road_2 9	42	271	0.002	0.000	0.000	0.003	0.004	0.002	0.000	0.000	0.000	0.000	0.000	0.000	0.001	0.000	0.002	0.001	0.016	0.026	271	4
Wang Kwong Road_3	Wang Kwong Road_3 9	42	263	0.002	0.000	0.000	0.002	0.003	0.002	0.001	0.000	0.000	0.000	0.000	0.000	0.001	0.000	0.000	0.001	0.013	0.022	263	4
Kai Fuk Road	Kai Fuk Road 9	58	2686	0.001	0.000	0.000	0.001	0.002	0.002	0.001	0.000	0.000	0.000	0.000	0.000	0.001	0.000	0.002	0.000	0.010	0.016	2686	27
Kwung Tong Bypass	Kwung Tong Bypass 9	58	4407	0.001	0.000	0.000	0.001	0.002	0.002	0.000	0.000	0.000	0.000	0.000	0.000	0.002	0.000	0.005	0.000	0.014	0.022	4407	61
ROAD_A	ROAD_A 9	75	4134	0.001	0.000	0.000	0.001	0.001	0.002	0.001	0.000	0.000	0.000	0.000	0.000	0.001	0.000	0.000	0.000	0.008	0.013	4134	33
ROAD_B	ROAD_B 9	42	77	0.004	0.000	0.000	0.001	0.001	0.001	0.000	0.000	0.000	0.000	0.000	0.000	0.001	0.000	0.000	0.002	0.009	0.015	77	1
ROAD_C	ROAD_C 9	42	528	0.004	0.000	0.000	0.001	0.002	0.001	0.000	0.000	0.000	0.000	0.000	0.000	0.001	0.000	0.000	0.002	0.011	0.018	528	6
ROAD_D	ROAD_D 9	42	393	0.004	0.000	0.000	0.001	0.002	0.001	0.000	0.000	0.000	0.000	0.000	0.000	0.001	0.000	0.000	0.002	0.011	0.018	393	4
ROAD_E	ROAD_E 9	42	39	0.004	0.000	0.000	0.001	0.002	0.001	0.000	0.000	0.000	0.000	0.000	0.000	0.001	0.000	0.000	0.002	0.011	0.018	39	0
ROAD_F	ROAD_F 9	57	1194	0.001	0.000	0.000	0.001	0.002	0.002	0.001	0.000	0.000	0.000	0.000	0.000	0.001	0.000	0.003	0.000	0.011	0.018	1194	13
																						Total RSP Emission	705

Year 2026 1000 to 1100 hour Traffic Data

Road Name			Traffic Flow (veh/hr)	PC	Taxi	LGV4	LGV5	LGV6	HGV7	HGV8 / HGV9	PLB	PV4	PV5	NFB6	NFB7	NFB8 / NFB9	FBSD	FBDD	MC
D3_1	10	D3 1 10	61	25	17	0	7	3	5	0	0	0	1	0	0	0	0	0	2
D3_2	10	D3 2 10	126	25	77	0	4	1	2	0	6	1	3	2	1	2	0	0	2
D3_3	10	D3 3 10	121	24	74	0	4	1	2	0	6	1	3	2	1	2	0	0	2
D3_4	10	D3 4 10	102	16	68	0	3	1	0	0	6	1	3	1	1	2	0	0	1
D3_5	10	D3 5 10	126	26	76	0	3	1	3	0	6	1	3	2	1	2	0	0	2
D3_6	10	D3 6 10	915	323	338	1	79	32	59	3	11	3	13	7	5	8	0	3	29
D3_7	10	D3 7 10	406	178	124	0	34	14	26	1	0	1	5	2	2	3	0	0	16
D3_8	10	D3 8 10	315	141	98	0	24	10	18	1	0	1	4	2	1	2	0	0	13
D3_9	10	D3 9 10	2039	829	688	2	161	67	123	5	11	5	26	14	10	17	0	3	75
D3_10	10	D3 10 10	145	68	47	0	9	4	6	0	0	0	2	1	1	1	0	0	6
D3_11	10	D3 11 10	2019	823	679	2	160	67	123	5	11	5	26	14	9	16	0	4	75
D3_12	10	D3 12 10	196	90	62	0	13	5	10	0	0	0	2	1	1	2	0	0	8
D3_13	10	D3 13 10	2059	838	697	2	163	68	124	6	10	5	27	14	9	16	0	3	76
D3_14	10	D3 14 10	2034	882	704	2	138	57	97	3	0	5	25	13	10	16	0	0	80
D3_15	10	D3 15 10	2037	883	705	2	138	57	97	4	0	5	25	13	10	16	0	0	80
D3_16	10	D3 16 10	1397	599	504	1	96	40	63	2	0	3	14	8	5	9	0	0	54
D4_1	10	D4 1 10	1587	669	496	2	132	54	95	5	11	4	21	11	9	14	0	3	61
D4_2	10	D4 2 10	1563	660	485	2	130	54	95	5	11	4	21	11	9	14	0	3	60
D4_3	10	D4 3 10	1563	660	485	2	130	54	95	5	11	4	21	11	9	14	0	3	60
SCR_WB	10	SCR WB 10	567	266	124	1	59	24	34	5	0	2	11	6	4	7	0	0	24
SCR_EB	10	SCR EB 10	757	380	124	2	110	45	39	2	0	2	8	5	3	5	0	0	35
CYS_1	10	CYS 1 10	1642	731	459	2	178	74	69	3	11	3	16	9	6	10	0	3	67
CYS_2	10	CYS 2 10	429	202	86	1	69	29	12	1	0	1	4	2	1	2	0	0	18
CYS_3	10	CYS 3 10	1592	689	483	2	165	69	69	2	11	2	14	7	6	9	0	3	62
T2	10	T2 10	2112	1220	113	3	238	98	267	30	0	2	12	6	4	7	0	0	111
Sunken Rd	10	Sunken Rd 10	667	271	188	1	72	30	55	2	0	1	7	4	3	5	0	3	25
Sheung Yeut Road_1	10	Sheung Yeut Road_1 10	575	157	115	1	119	49	34	3	51	1	3	2	1	2	1	20	14
Sheung Yuet Road_2	10	Sheung Yuet Road 2 10	595	170	119	1	127	53	35	3	43	1	4	2	1	2	1	18	15
Sheung Yuet Road_3	10	Sheung Yuet Road 3 10	604	178	117	1	111	46	29	3	65	1	2	1	1	2	1	29	16
Sheung Yuet Road_4	10	Sheung Yuet Road 4 10	801	234	167	2	189	79	46	2	28	1	4	2	2	2	1	20	21
Wang Tung Street_1	10	Wang Tung Street 1 10	46	18	10	0	9	4	2	0	0	0	0	0	0	0	0	0	2
ROAD_G	10	ROAD G 10	549	254	110	1	82	34	32	3	0	1	3	2	1	2	0	0	23
Lam Fung Street	10	Lam Fung Street 10	285	97	62	1	54	22	15	1	18	1	3	1	1	2	0	0	9
Wang Ching Street_1	10	Wang Ching Street 1 10	479	158	104	1	99	41	34	4	11	1	4	2	2	3	0	0	14
Wang Ching Street_2	10	Wang Ching Street 2 10	363	92	60	1	94	39	30	4	26	1	4	2	1	2	0	0	8
Sheung Yee Road_1	10	Sheung Yee Road 1 10	416	140	84	1	53	22	15	1	65	1	3	2	1	2	0	14	13
Sheung Yee Road_2	10	Sheung Yee Road 2 10	281	102	55	0	26	11	7	0	47	1	3	2	1	2	0	14	9
Wang Kwong Road_1	10	Wang Kwong Road 1 10	487	134	74	1	104	43	30	2	54	1	5	3	2	3	0	18	12
Wang Kwong Road_2	10	Wang Kwong Road 2 10	247	76	47	1	66	27	15	0	0	0	1	1	0	1	0	3	7
Wang Kwong Road_3	10	Wang Kwong Road 3 10	241	82	60	0	48	20	17	3	0	0	1	1	0	1	0	0	7
Kai Fuk Road	10	Kai Fuk Road 10	2415	1172	370	2	341	143	189	17	2	2	17	10	7	10	0	27	106
Kwung Tong Bypass	10	Kwung Tong Bypass 10	3944	2067	375	4	486	202	306	10	32	12	59	32	24	38	2	109	188
ROAD_A	10	ROAD A 10	3432	1885	362	5	394	163	333	36	0	7	29	15	12	19	0	0	172
ROAD_B	10	ROAD B 10	68	35	21	0	5	2	1	0	0	0	0	0	0	0	0	0	3
ROAD_C	10	ROAD C 10	467	234	106	0	59	24	11	1	0	1	4	2	1	2	0	0	21
ROAD_D	10	ROAD D 10	349	176	81	0	43	17	7	1	0	0	3	1	1	2	0	0	16
ROAD_E	10	ROAD E 10	35	18	8	0	4	2	1	0	0	0	0	0	0	0	0	0	2
ROAD_F	10	ROAD F 10	1070	563	114	1	137	57	93	6	3	2	10	5	4	6	0	16	51

Composite Emission Rate, RSP

Road Name	Hour	Average Speed	Traffic Flow (veh/hr)	PC	Taxi	LGV4	LGV5	LGV6	HGV7	HGV8 or HGV9	PLB	PV4	PV5	NFB6	NFB7	NFB8 or NFB9	FBSD	FBDD	MC	g/km-veh	g/mile-veh	Flow Rate	RSP Emission (g/km)
D3_1	D3_1 10	42	61	0.003	0.000	0.000	0.001	0.002	0.003	0.000	0.000	0.000	0.000	0.000	0.000	0.001	0.000	0.000	0.002	0.013	0.020	61	1
D3_2	D3_2 10	42	126	0.001	0.000	0.000	0.000	0.000	0.001	0.000	0.001	0.000	0.001	0.001	0.000	0.002	0.000	0.000	0.001	0.008	0.013	126	1
D3_3	D3_3 10	42	121	0.001	0.000	0.000	0.000	0.000	0.001	0.000	0.001	0.000	0.001	0.001	0.000	0.002	0.000	0.000	0.001	0.008	0.013	121	1
D3_4	D3_4 10	43	102	0.001	0.000	0.000	0.000	0.000	0.000	0.000	0.001	0.000	0.001	0.001	0.000	0.002	0.000	0.000	0.001	0.007	0.012	102	1
D3_5	D3_5 10	42	126	0.001	0.000	0.000	0.000	0.000	0.001	0.000	0.001	0.000	0.001	0.001	0.000	0.002	0.000	0.000	0.001	0.008	0.013	126	1
D3_6	D3_6 10	42	915	0.003	0.000	0.000	0.001	0.001	0.002	0.000	0.000	0.000	0.000	0.000	0.000	0.001	0.000	0.001	0.001	0.012	0.019	915	11
D3_7	D3_7 10	42	406	0.003	0.000	0.000	0.001	0.001	0.002	0.000	0.000	0.000	0.000	0.000	0.000	0.001	0.000	0.000	0.002	0.011	0.018	406	5
D3_8	D3_8 10	42	315	0.003	0.000	0.000	0.001	0.001	0.002	0.000	0.000	0.000	0.000	0.000	0.000	0.001	0.000	0.000	0.002	0.011	0.018	315	4
D3_9	D3_9 10	42	2039	0.003	0.000	0.000	0.001	0.001	0.002	0.000	0.000	0.000	0.000	0.000	0.000	0.001	0.000	0.000	0.002	0.012	0.019	2039	23
D3_10	D3_10 10	42	145	0.003	0.000	0.000	0.001	0.001	0.002	0.000	0.000	0.000	0.000	0.000	0.000	0.001	0.000	0.000	0.002	0.010	0.017	145	2
D3_11	D3_11 10	42	2019	0.003	0.000	0.000	0.001	0.001	0.002	0.000	0.000	0.000	0.000	0.000	0.000	0.001	0.000	0.000	0.002	0.012	0.019	2019	23
D3_12	D3_12 10	42	196	0.003	0.000	0.000	0.001	0.001	0.002	0.000	0.000	0.000	0.000	0.000	0.000	0.001	0.000	0.000	0.002	0.011	0.018	196	2
D3_13	D3_13 10	42	2059	0.003	0.000	0.000	0.001	0.001	0.002	0.000	0.000	0.000	0.000	0.000	0.000	0.001	0.000	0.000	0.002	0.011	0.018	2059	24
D3_14	D3_14 10	42	2034	0.003	0.000	0.000	0.001	0.001	0.002	0.000	0.000	0.000	0.000	0.000	0.000	0.001	0.000	0.000	0.002	0.010	0.017	2034	21
D3_15	D3_15 10	42	2037	0.003	0.000	0.000	0.001	0.001	0.002	0.000	0.000	0.000	0.000	0.000	0.000	0.001	0.000	0.000	0.002	0.010	0.017	2037	21
D3_16	D3_16 10	42	1397	0.003	0.000	0.000	0.001	0.001	0.002	0.000	0.000	0.000	0.000	0.000	0.000	0.001	0.000	0.000	0.002	0.010	0.016	1397	14
D4_1	D4_1 10	42	1587	0.003	0.000	0.000	0.001	0.001	0.002	0.000	0.000	0.000	0.000	0.000	0.000	0.001	0.000	0.000	0.002	0.012	0.019	1587	19
D4_2	D4_2 10	42	1563	0.003	0.000	0.000	0.001	0.001	0.002	0.000	0.000	0.000	0.000	0.000	0.000	0.001	0.000	0.000	0.002	0.012	0.019	1563	19
D4_3	D4_3 10	42	1563	0.003	0.000	0.000	0.001	0.001	0.002	0.000	0.000	0.000	0.000	0.000	0.000	0.001	0.000	0.000	0.002	0.012	0.019	1563	19
SCR_WB	SCR_WB 10	42	567	0.003	0.000	0.000	0.001	0.002	0.002	0.001	0.000	0.000	0.000	0.000	0.000	0.002	0.000	0.000	0.002	0.014	0.022	567	8
SCR_EB	SCR_EB 10	42	757	0.004	0.000	0.000	0.002	0.002	0.002	0.000	0.000	0.000	0.000	0.000	0.000	0.001	0.000	0.000	0.002	0.013	0.021	757	10
CYS_1	CYS_1 10	42	1642	0.003	0.000	0.000	0.001	0.002	0.002	0.000	0.000	0.000	0.000	0.000	0.000	0.001	0.000	0.000	0.002	0.012	0.019	1642	19
CYS_2	CYS_2 10	42	429	0.003	0.000	0.000	0.002	0.002	0.001	0.000	0.000	0.000	0.000	0.000	0.000	0.001	0.000	0.000	0.002	0.012	0.020	429	5
CYS_3	CYS_3 10	42	1592	0.003	0.000	0.000	0.001	0.002	0.002	0.000	0.000	0.000	0.000	0.000	0.000	0.001	0.000	0.000	0.002	0.011	0.018	1592	18
T2	T2 10	75	2112	0.001	0.000	0.000	0.001	0.002	0.004	0.001	0.000	0.000	0.000	0.000	0.000	0.000	0.000	0.000	0.000	0.009	0.015	2112	20
Sunken Rd	Sunken Rd 10	42	667	0.003	0.000	0.000	0.001	0.002	0.003	0.000	0.000	0.000	0.000	0.000	0.000	0.001	0.000	0.001	0.002	0.013	0.021	667	9
Sheung Yeut Road_1	Sheung Yeut Road_1 10	42	575	0.002	0.000	0.000	0.002	0.003	0.002	0.001	0.002	0.000	0.000	0.000	0.000	0.001	0.000	0.006	0.001	0.020	0.033	575	12
Sheung Yuet Road_2	Sheung Yuet Road_2 10	42	595	0.002	0.000	0.000	0.002	0.003	0.002	0.001	0.001	0.000	0.000	0.000	0.000	0.001	0.000	0.006	0.001	0.019	0.031	595	12
Sheung Yuet Road_3	Sheung Yuet Road_3 10	42	604	0.002	0.000	0.000	0.002	0.003	0.002	0.001	0.002	0.000	0.000	0.000	0.000	0.000	0.000	0.009	0.001	0.022	0.035	604	13
Sheung Yuet Road_4	Sheung Yuet Road_4 10	42	801	0.002	0.000	0.000	0.003	0.003	0.002	0.000	0.001	0.000	0.000	0.000	0.000	0.000	0.000	0.005	0.001	0.018	0.029	801	14
Wang Tung Street_1	Wang Tung Street_1 10	42	46	0.003	0.000	0.000	0.002	0.003	0.002	0.001	0.000	0.000	0.000	0.000	0.000	0.001	0.000	0.000	0.002	0.013	0.021	46	1
ROAD_G	ROAD_G 10	42	549	0.003	0.000	0.000	0.002	0.002	0.002	0.001	0.000	0.000	0.000	0.000	0.000	0.001	0.000	0.000	0.002	0.013	0.021	549	7
Lam Fung Street	Lam Fung Street 10	42	285	0.002	0.000	0.000	0.002	0.003	0.002	0.000	0.001	0.000	0.000	0.000	0.000	0.001	0.000	0.000	0.001	0.013	0.022	285	4
Wang Ching Street_1	Wang Ching Street_1 10	42	479	0.002	0.000	0.000	0.002	0.003	0.003	0.001	0.000	0.000	0.000	0.000	0.000	0.001	0.000	0.000	0.001	0.014	0.023	479	7
Wang Ching Street_2	Wang Ching Street_2 10	42	363	0.002	0.000	0.000	0.003	0.004	0.003	0.001	0.001	0.000	0.000	0.000	0.000	0.001	0.000	0.000	0.001	0.016	0.026	363	6
Sheung Yee Road_1	Sheung Yee Road_1 10	43	416	0.002	0.000	0.000	0.001	0.002	0.001	0.000	0.003	0.000	0.000	0.000	0.000	0.001	0.000	0.006	0.001	0.018	0.030	416	8
Sheung Yee Road_2	Sheung Yee Road_2 10	43	281	0.003	0.000	0.000	0.001	0.001	0.001	0.000	0.003	0.000	0.000	0.000	0.000	0.001	0.000	0.009	0.001	0.021	0.034	281	6
Wang Kwong Road_1	Wang Kwong Road_1 10	42	487	0.002	0.000	0.000	0.002	0.003	0.002	0.000	0.002	0.000	0.000	0.000	0.000	0.001	0.000	0.007	0.001	0.022	0.035	487	11
Wang Kwong Road_2	Wang Kwong Road_2 10	42	247	0.002	0.000	0.000	0.003	0.004	0.002	0.000	0.000	0.000	0.000	0.000	0.000	0.001	0.000	0.002	0.001	0.016	0.026	247	4
Wang Kwong Road_3	Wang Kwong Road_3 10	42	241	0.002	0.000	0.000	0.002	0.003	0.003	0.001	0.000	0.000	0.000	0.000	0.000	0.000	0.000	0.000	0.001	0.014	0.022	241	3
Kai Fuk Road	Kai Fuk Road 10	60	2415	0.001	0.000	0.000	0.001	0.002	0.002	0.001	0.000	0.000	0.000	0.000	0.000	0.001	0.000	0.002	0.000	0.010	0.016	2415	24
Kwung Tong Bypass	Kwung Tong Bypass 10	60	3944	0.001	0.000	0.000	0.001	0.002	0.002	0.000	0.000	0.000	0.000	0.000	0.000	0.001	0.000	0.005	0.000	0.013	0.021	3944	52
ROAD_A	ROAD_A 10	75	3432	0.001	0.000	0.000	0.001	0.002	0.003	0.001	0.000	0.000	0.000	0.000	0.000	0.001	0.000	0.000	0.000	0.008	0.014	3432	29
ROAD_B	ROAD_B 10	42	68	0.004	0.000	0.000	0.001	0.001	0.001	0.000	0.000	0.000	0.000	0.000	0.000	0.000	0.000	0.000	0.002	0.009	0.015	68	1
ROAD_C	ROAD_C 10	42	467	0.004	0.000	0.000	0.001	0.002	0.001	0.000	0.000	0.000	0.000	0.000	0.000	0.001	0.000	0.000	0.002	0.011	0.018	467	5
ROAD_D	ROAD_D 10	42	349	0.004	0.000	0.000	0.001	0.002	0.001	0.000	0.000	0.000	0.000	0.000	0.000	0.001	0.000	0.000	0.002	0.011	0.018	349	4
ROAD_E	ROAD_E 10	42	35	0.004	0.000	0.000	0.001	0.002	0.001	0.000	0.000	0.000	0.000	0.000	0.000	0.001	0.000	0.000	0.002	0.011	0.018	35	0
ROAD_F	ROAD_F 10	60	1070	0.001	0.000	0.000	0.001	0.002	0.003	0.001	0.000	0.000	0.000	0.000	0.000	0.001	0.000	0.003	0.000	0.011	0.018	1070	12
																						Total RSP Emission	533

Year 2026 1100 to 1200 hour Traffic Data

Road Name			Traffic Flow (veh/hr)	PC	Taxi	LGV4	LGV5	LGV6	HGV7	HGV8 / HGV9	PLB	PV4	PV5	NFB6	NFB7	NFB8 / NFB9	FBSD	FBDD	MC
D3_1	11	D3_1 11	57	22	16	0	7	3	5	0	0	0	1	0	0	1	0	0	2
D3_2	11	D3_2 11	34	11	8	0	3	1	2	0	5	0	1	0	0	0	0	0	1
D3_3	11	D3_3 11	34	11	8	0	3	1	2	0	5	0	1	0	0	0	0	0	1
D3_4	11	D3_4 11	16	3	3	0	3	1	0	0	5	0	0	0	0	0	0	0	0
D3_5	11	D3_5 11	34	12	7	0	3	1	3	0	5	0	0	0	0	0	0	0	1
D3_6	11	D3_6 11	699	271	188	1	78	32	59	2	10	2	11	6	4	7	0	3	25
D3_7	11	D3_7 11	383	163	113	0	34	14	25	1	0	1	7	3	2	4	0	0	15
D3_8	11	D3_8 11	297	129	89	0	24	10	18	1	0	1	5	3	2	3	0	0	12
D3_9	11	D3_9 11	1760	736	508	2	159	66	122	5	11	6	29	16	11	18	0	4	67
D3_10	11	D3_10 11	137	63	43	0	8	4	6	0	0	0	2	1	1	2	0	0	6
D3_11	11	D3_11 11	1742	730	501	2	158	65	122	5	10	6	28	16	10	18	0	3	66
D3_12	11	D3_12 11	185	82	57	0	13	5	10	0	0	1	3	2	1	2	0	0	7
D3_13	11	D3_13 11	1782	744	516	2	161	67	123	5	11	6	29	16	11	19	0	4	68
D3_14	11	D3_14 11	1788	790	552	2	136	57	96	4	0	5	29	16	12	19	0	0	71
D3_15	11	D3_15 11	1791	792	552	2	137	56	96	4	0	5	30	15	12	19	0	0	72
D3_16	11	D3_16 11	1234	537	405	1	94	39	63	2	0	3	15	8	6	10	0	0	49
D4_1	11	D4_1 11	1411	600	389	1	131	54	93	5	11	5	26	14	10	16	0	3	54
D4_2	11	D4_2 11	1391	593	379	1	129	53	93	5	10	5	25	14	10	16	0	3	54
D4_3	11	D4_3 11	1391	593	379	1	129	53	93	5	10	5	25	14	10	16	0	3	54
SCR_WB	11	SCR_WB 11	520	241	99	1	59	24	33	4	0	3	14	7	5	8	0	0	22
SCR_EB	11	SCR_EB 11	699	345	101	1	108	45	38	2	0	2	10	6	3	6	0	0	31
CYS_1	11	CYS_1 11	1496	663	384	1	177	73	68	3	10	4	19	10	7	13	0	3	60
CYS_2	11	CYS_2 11	404	185	78	1	68	28	12	1	0	1	5	3	2	3	0	0	17
CYS_3	11	CYS_3 11	1450	625	407	1	163	67	67	3	10	4	17	9	7	11	0	3	57
T2	11	T2 11	1994	1117	104	3	235	98	263	29	0	4	16	8	6	10	0	0	102
Sunken Rd	11	Sunken Rd 11	632	249	173	1	71	29	54	2	0	2	10	5	4	6	0	3	23
Sheung Yeut Road_1	11	Sheung Yeut Road_1 11	546	144	105	1	118	49	34	3	47	1	5	3	2	3	1	18	13
Sheung Yuet Road_2	11	Sheung Yuet Road_2 11	566	155	108	1	126	52	35	3	40	1	5	3	2	3	1	16	14
Sheung Yuet Road_3	11	Sheung Yuet Road_3 11	571	163	107	1	110	46	29	3	60	1	3	1	1	2	1	27	15
Sheung Yuet Road_4	11	Sheung Yuet Road_4 11	764	214	153	2	187	78	46	2	26	1	6	3	2	4	1	19	19
Wang Tung Street_1	11	Wang Tung Street_1 11	44	17	9	0	9	4	2	0	0	0	0	0	0	0	0	0	2
ROAD_G	11	ROAD_G 11	519	233	101	1	81	34	32	3	0	1	5	3	2	3	0	0	21
Lam Fung Street	11	Lam Fung Street 11	270	88	56	1	53	22	15	1	17	1	4	2	1	2	0	0	8
Wang Ching Street_1	11	Wang Ching Street_1 11	458	145	95	1	98	41	34	4	10	1	6	3	2	4	0	0	13
Wang Ching Street_2	11	Wang Ching Street_2 11	348	84	55	1	93	38	29	3	23	1	5	3	2	3	0	0	7
Sheung Yee Road_1	11	Sheung Yee Road_1 11	390	128	76	1	52	22	15	1	60	1	4	2	2	3	0	13	12
Sheung Yee Road_2	11	Sheung Yee Road_2 11	264	93	50	0	26	11	7	0	43	1	4	2	2	3	0	13	8
Wang Kwong Road_1	11	Wang Kwong Road_1 11	464	122	67	1	102	42	30	2	50	1	7	4	3	5	0	17	11
Wang Kwong Road_2	11	Wang Kwong Road_2 11	236	70	42	1	66	27	15	0	0	0	2	1	1	1	0	3	6
Wang Kwong Road_3	11	Wang Kwong Road_3 11	229	75	55	0	48	20	17	3	0	0	2	1	1	1	0	0	7
Kai Fuk Road	11	Kai Fuk Road 11	2282	1073	338	5	338	139	185	18	2	5	23	11	9	14	0	23	98
Kwung Tong Bypass	11	Kwung Tong Bypass 11	3771	1894	345	4	482	200	303	9	30	17	83	43	30	53	2	102	173
ROAD_A	11	ROAD_A 11	3208	1721	305	5	388	160	329	37	0	8	38	21	14	24	0	0	157
ROAD_B	11	ROAD_B 11	63	32	19	0	5	2	1	0	0	0	0	0	0	0	0	0	3
ROAD_C	11	ROAD_C 11	439	214	97	0	58	24	11	1	0	1	5	3	2	4	0	0	19
ROAD_D	11	ROAD_D 11	328	162	74	0	42	17	7	1	0	1	4	2	1	2	0	0	15
ROAD_E	11	ROAD_E 11	33	16	7	0	4	2	1	0	0	0	0	0	0	0	0	0	1
ROAD_F	11	ROAD_F 11	1014	516	103	1	136	56	92	6	3	3	14	7	5	9	0	15	47

Composite Emission Rate, RSP

Road Name	Hour	Average Speed	Traffic Flow (veh/hr)	PC	Taxi	LGV4	LGV5	LGV6	HGV7	HGV8 or HGV9	PLB	PV4	PV5	NFB6	NFB7	NFB8 or NFB9	FBSD	FBDD	MC	g/km-veh	g/mile-veh	Flow Rate	RSP Emission (g/km)
D3_1	D3_1 11	43	57	0.003	0.000	0.000	0.001	0.002	0.003	0.000	0.000	0.000	0.000	0.000	0.000	0.001	0.000	0.000	0.002	0.013	0.021	57	1
D3_2	D3_2 11	43	34	0.002	0.000	0.000	0.001	0.001	0.003	0.000	0.003	0.000	0.000	0.000	0.000	0.001	0.000	0.000	0.001	0.014	0.022	34	0
D3_3	D3_3 11	43	34	0.002	0.000	0.000	0.001	0.001	0.003	0.000	0.003	0.000	0.000	0.000	0.000	0.001	0.000	0.000	0.001	0.014	0.022	34	0
D3_4	D3_4 11	43	16	0.001	0.000	0.000	0.002	0.003	0.000	0.000	0.005	0.000	0.000	0.000	0.000	0.000	0.000	0.000	0.001	0.012	0.020	16	0
D3_5	D3_5 11	43	34	0.003	0.000	0.000	0.001	0.001	0.003	0.000	0.002	0.000	0.000	0.000	0.000	0.001	0.000	0.000	0.001	0.014	0.022	34	0
D3_6	D3_6 11	43	699	0.003	0.000	0.000	0.001	0.002	0.003	0.000	0.000	0.000	0.000	0.000	0.000	0.001	0.000	0.001	0.002	0.014	0.022	699	10
D3_7	D3_7 11	43	383	0.003	0.000	0.000	0.001	0.001	0.002	0.000	0.000	0.000	0.000	0.000	0.000	0.002	0.000	0.000	0.002	0.012	0.020	383	5
D3_8	D3_8 11	43	297	0.003	0.000	0.000	0.001	0.001	0.002	0.000	0.000	0.000	0.000	0.000	0.000	0.002	0.000	0.000	0.002	0.012	0.019	297	4
D3_9	D3_9 11	43	1760	0.003	0.000	0.000	0.001	0.001	0.003	0.000	0.000	0.000	0.000	0.000	0.000	0.001	0.000	0.000	0.002	0.013	0.020	1760	22
D3_10	D3_10 11	43	137	0.003	0.000	0.000	0.001	0.001	0.002	0.000	0.000	0.000	0.000	0.000	0.000	0.002	0.000	0.000	0.002	0.011	0.018	137	2
D3_11	D3_11 11	43	1742	0.003	0.000	0.000	0.001	0.001	0.003	0.000	0.000	0.000	0.000	0.000	0.000	0.002	0.000	0.000	0.002	0.013	0.021	1742	22
D3_12	D3_12 11	43	185	0.003	0.000	0.000	0.001	0.001	0.002	0.000	0.000	0.000	0.000	0.000	0.000	0.002	0.000	0.000	0.002	0.012	0.019	185	2
D3_13	D3_13 11	43	1782	0.003	0.000	0.000	0.001	0.001	0.003	0.000	0.000	0.000	0.000	0.000	0.000	0.002	0.000	0.000	0.002	0.013	0.021	1782	23
D3_14	D3_14 11	43	1788	0.003	0.000	0.000	0.001	0.001	0.002	0.000	0.000	0.000	0.000	0.000	0.000	0.002	0.000	0.000	0.002	0.011	0.019	1788	21
D3_15	D3_15 11	43	1791	0.003	0.000	0.000	0.001	0.001	0.002	0.000	0.000	0.000	0.000	0.000	0.000	0.002	0.000	0.000	0.002	0.011	0.019	1791	21
D3_16	D3_16 11	43	1234	0.003	0.000	0.000	0.001	0.001	0.002	0.000	0.000	0.000	0.000	0.000	0.000	0.001	0.000	0.000	0.002	0.011	0.017	1234	13
D4_1	D4_1 11	43	1411	0.003	0.000	0.000	0.001	0.001	0.002	0.000	0.000	0.000	0.000	0.000	0.000	0.002	0.000	0.000	0.002	0.013	0.021	1411	18
D4_2	D4_2 11	43	1391	0.003	0.000	0.000	0.001	0.001	0.002	0.000	0.000	0.000	0.000	0.000	0.000	0.002	0.000	0.000	0.002	0.013	0.021	1391	18
D4_3	D4_3 11	43	1391	0.003	0.000	0.000	0.001	0.001	0.002	0.000	0.000	0.000	0.000	0.000	0.000	0.002	0.000	0.000	0.002	0.013	0.021	1391	18
SCR_WB	SCR_WB 11	43	520	0.003	0.000	0.000	0.001	0.002	0.002	0.001	0.000	0.000	0.001	0.001	0.000	0.002	0.000	0.000	0.002	0.015	0.024	520	8
SCR_EB	SCR_EB 11	43	699	0.003	0.000	0.000	0.002	0.002	0.002	0.000	0.000	0.000	0.000	0.000	0.000	0.001	0.000	0.000	0.002	0.014	0.022	699	10
CYS_1	CYS_1 11	43	1496	0.003	0.000	0.000	0.001	0.002	0.002	0.000	0.000	0.000	0.000	0.000	0.000	0.001	0.000	0.000	0.002	0.012	0.020	1496	18
CYS_2	CYS_2 11	43	404	0.003	0.000	0.000	0.002	0.002	0.001	0.000	0.000	0.000	0.000	0.000	0.000	0.001	0.000	0.000	0.002	0.013	0.020	404	5
CYS_3	CYS_3 11	43	1450	0.003	0.000	0.000	0.001	0.002	0.002	0.000	0.000	0.000	0.000	0.000	0.000	0.001	0.000	0.000	0.002	0.012	0.019	1450	17
T2	T2 11	75	1994	0.001	0.000	0.000	0.001	0.002	0.004	0.001	0.000	0.000	0.000	0.000	0.000	0.001	0.000	0.000	0.000	0.010	0.016	1994	20
Sunken Rd	Sunken Rd 11	43	632	0.003	0.000	0.000	0.001	0.002	0.003	0.000	0.000	0.000	0.000	0.000	0.000	0.001	0.000	0.001	0.002	0.014	0.022	632	9
Sheung Yeut Road_1	Sheung Yeut Road_1 11	43	546	0.002	0.000	0.000	0.002	0.003	0.002	0.001	0.001	0.000	0.000	0.000	0.000	0.001	0.000	0.006	0.001	0.020	0.033	546	11
Sheung Yuet Road_2	Sheung Yuet Road_2 11	43	566	0.002	0.000	0.000	0.002	0.003	0.002	0.001	0.001	0.000	0.000	0.000	0.000	0.001	0.000	0.005	0.001	0.019	0.031	566	11
Sheung Yuet Road_3	Sheung Yuet Road_3 11	43	571	0.002	0.000	0.000	0.002	0.003	0.002	0.001	0.002	0.000	0.000	0.000	0.000	0.001	0.000	0.009	0.001	0.022	0.035	571	12
Sheung Yuet Road_4	Sheung Yuet Road_4 11	43	764	0.002	0.000	0.000	0.003	0.004	0.002	0.000	0.001	0.000	0.000	0.000	0.000	0.001	0.000	0.004	0.001	0.018	0.029	764	14
Wang Tung Street_1	Wang Tung Street_1 11	43	44	0.003	0.000	0.000	0.002	0.003	0.002	0.001	0.000	0.000	0.000	0.000	0.000	0.001	0.000	0.000	0.002	0.013	0.022	44	1
ROAD_G	ROAD_G 11	43	519	0.003	0.000	0.000	0.002	0.002	0.002	0.001	0.000	0.000	0.000	0.000	0.000	0.001	0.000	0.000	0.002	0.013	0.021	519	7
Lam Fung Street	Lam Fung Street 11	43	270	0.002	0.000	0.000	0.002	0.003	0.002	0.000	0.001	0.000	0.000	0.000	0.000	0.001	0.000	0.000	0.001	0.014	0.022	270	4
Wang Ching Street_1	Wang Ching Street_1 11	43	458	0.002	0.000	0.000	0.002	0.003	0.003	0.001	0.000	0.000	0.000	0.000	0.000	0.001	0.000	0.000	0.001	0.015	0.024	458	7
Wang Ching Street_2	Wang Ching Street_2 11	43	348	0.002	0.000	0.000	0.003	0.004	0.003	0.001	0.001	0.000	0.000	0.000	0.000	0.001	0.000	0.000	0.001	0.017	0.027	348	6
Sheung Yee Road_1	Sheung Yee Road_1 11	43	390	0.002	0.000	0.000	0.001	0.002	0.001	0.000	0.003	0.000	0.000	0.000	0.000	0.001	0.000	0.006	0.001	0.019	0.030	390	7
Sheung Yee Road_2	Sheung Yee Road_2 11	43	264	0.002	0.000	0.000	0.001	0.001	0.001	0.000	0.003	0.000	0.000	0.000	0.000	0.002	0.000	0.009	0.001	0.022	0.035	264	6
Wang Kwong Road_1	Wang Kwong Road_1 11	43	464	0.002	0.000	0.000	0.002	0.003	0.002	0.000	0.002	0.000	0.000	0.000	0.000	0.001	0.000	0.007	0.001	0.022	0.036	464	10
Wang Kwong Road_2	Wang Kwong Road_2 11	43	236	0.002	0.000	0.000	0.003	0.004	0.002	0.000	0.000	0.000	0.000	0.000	0.000	0.001	0.000	0.002	0.001	0.016	0.026	236	4
Wang Kwong Road_3	Wang Kwong Road_3 11	43	229	0.002	0.000	0.000	0.002	0.003	0.003	0.001	0.000	0.000	0.000	0.000	0.000	0.001	0.000	0.000	0.001	0.014	0.023	229	3
Kai Fuk Road	Kai Fuk Road 11	61	2282	0.001	0.000	0.000	0.001	0.002	0.002	0.001	0.000	0.000	0.000	0.000	0.000	0.001	0.000	0.002	0.000	0.010	0.017	2282	24
Kwung Tong Bypass	Kwung Tong Bypass 11	61	3771	0.001	0.000	0.000	0.001	0.002	0.002	0.000	0.000	0.000	0.000	0.000	0.000	0.002	0.000	0.005	0.000	0.014	0.023	3771	53
ROAD_A	ROAD_A 11	75	3208	0.001	0.000	0.000	0.001	0.002	0.003	0.001	0.000	0.000	0.000	0.000	0.000	0.001	0.000	0.000	0.000	0.009	0.015	3208	30
ROAD_B	ROAD_B 11	43	63	0.004	0.000	0.000	0.001	0.001	0.001	0.000	0.000	0.000	0.000	0.000	0.000	0.001	0.000	0.000	0.002	0.009	0.015	63	1
ROAD_C	ROAD_C 11	43	439	0.003	0.000	0.000	0.001	0.002	0.001	0.000	0.000	0.000	0.000	0.000	0.000	0.001	0.000	0.000	0.002	0.012	0.019	439	5
ROAD_D	ROAD_D 11	43	328	0.003	0.000	0.000	0.001	0.002	0.001	0.000	0.000	0.000	0.000	0.000	0.000	0.001	0.000	0.000	0.002	0.011	0.018	328	4
ROAD_E	ROAD_E 11	43	33	0.003	0.000	0.000	0.001	0.002	0.001	0.000	0.000	0.000	0.000	0.000	0.000	0.001	0.000	0.000	0.002	0.011	0.018	33	0
ROAD_F	ROAD_F 11	61	1014	0.001	0.000	0.000	0.001	0.002	0.003	0.001	0.000	0.000	0.000	0.000	0.000	0.001	0.000	0.003	0.000	0.012	0.019	1014	12
																						Total RSP Emission	519

Year 2026 1200 to 1300 hour Traffic Data

Road Name			Traffic Flow (veh/hr)	PC	Taxi	LGV4	LGV5	LGV6	HGV7	HGV8 / HGV9	PLB	PV4	PV5	NFB6	NFB7	NFB8 / NFB9	FBSD	FBDD	MC
D3_1	12	D3_1 12	56	22	15	0	6	2	4	0	0	0	1	1	1	1	0	0	2
D3_2	12	D3_2 12	32	10	8	0	3	1	2	0	4	0	1	0	0	0	0	0	1
D3_3	12	D3_3 12	32	10	8	0	3	1	2	0	4	0	1	0	0	0	0	0	1
D3_4	12	D3_4 12	15	3	3	0	3	1	0	0	5	0	0	0	0	0	0	0	0
D3_5	12	D3_5 12	32	12	7	0	3	1	2	0	4	0	1	0	0	0	0	0	1
D3_6	12	D3_6 12	676	264	183	1	68	28	51	2	9	3	16	8	6	10	0	3	24
D3_7	12	D3_7 12	374	159	110	0	29	12	22	1	0	2	10	5	4	6	0	0	14
D3_8	12	D3_8 12	290	125	87	0	21	9	16	1	0	1	8	4	3	5	0	0	11
D3_9	12	D3_9 12	1713	716	494	2	139	57	105	5	9	8	43	23	16	27	0	3	65
D3_10	12	D3_10 12	135	61	42	0	7	3	5	0	0	1	4	2	1	2	0	0	6
D3_11	12	D3_11 12	1698	711	488	2	137	58	106	5	8	8	42	23	16	26	0	3	64
D3_12	12	D3_12 12	181	80	55	0	11	5	9	0	0	1	5	3	2	3	0	0	7
D3_13	12	D3_13 12	1737	725	503	2	141	58	107	5	9	9	43	23	16	28	0	2	66
D3_14	12	D3_14 12	1747	769	537	2	118	49	82	3	0	9	43	23	17	27	0	0	70
D3_15	12	D3_15 12	1752	770	537	2	118	49	83	4	0	9	43	24	17	26	0	0	71
D3_16	12	D3_16 12	1203	523	394	1	82	34	54	1	0	5	23	13	9	14	0	0	47
D4_1	12	D4_1 12	1377	583	378	1	113	47	81	4	9	8	38	21	14	24	0	3	53
D4_2	12	D4_2 12	1354	577	369	1	111	46	81	4	9	7	37	20	14	23	0	3	52
D4_3	12	D4_3 12	1354	577	369	1	111	46	81	4	9	7	37	20	14	23	0	3	52
SCR_WB	12	SCR_WB 12	512	234	96	1	51	21	29	4	0	4	20	11	8	13	0	0	22
SCR_EB	12	SCR_EB 12	672	336	98	1	94	39	33	1	0	3	15	8	5	9	0	0	30
CYS_1	12	CYS_1 12	1454	646	375	1	153	64	60	2	9	6	29	16	12	19	0	3	59
CYS_2	12	CYS_2 12	390	180	76	1	59	25	11	1	0	2	7	4	3	5	0	0	17
CYS_3	12	CYS_3 12	1402	608	396	1	142	59	59	2	9	5	25	13	10	15	0	3	55
T2	12	T2 12	1901	1088	102	3	204	85	230	25	0	4	24	13	10	15	0	0	99
Sunken Rd	12	Sunken Rd 12	612	242	168	1	62	26	47	2	0	3	15	8	6	9	0	2	22
Sheung Yeut Road_1	12	Sheung Yeut Road_1 12	510	140	102	1	102	42	29	3	42	1	7	4	3	5	1	16	13
Sheung Yuet Road_2	12	Sheung Yuet Road_2 12	529	151	106	1	109	45	30	3	35	1	7	4	3	4	1	15	14
Sheung Yuet Road_3	12	Sheung Yuet Road_3 12	532	159	105	1	96	40	25	2	53	1	4	2	2	3	1	24	15
Sheung Yuet Road_4	12	Sheung Yuet Road_4 12	714	209	149	1	163	67	40	2	23	1	9	5	3	5	1	16	19
Wang Tung Street_1	12	Wang Tung Street_1 12	42	17	9	0	8	3	2	0	0	0	1	0	0	0	0	0	2
ROAD_G	12	ROAD_G 12	495	227	98	0	70	29	28	3	0	1	6	3	2	4	0	0	21
Lam Fung Street	12	Lam Fung Street 12	257	86	54	1	46	19	13	1	15	1	5	3	2	3	0	0	8
Wang Ching Street_1	12	Wang Ching Street_1 12	434	141	92	1	85	35	30	3	9	2	9	5	3	6	0	0	13
Wang Ching Street_2	12	Wang Ching Street_2 12	332	83	55	1	82	34	26	3	21	1	7	4	3	5	0	0	7
Sheung Yee Road_1	12	Sheung Yee Road_1 12	368	125	74	1	45	19	13	1	53	1	6	3	2	4	0	11	11
Sheung Yee Road_2	12	Sheung Yee Road_2 12	254	91	49	0	23	9	6	0	38	1	7	4	3	4	0	11	8
Wang Kwong Road_1	12	Wang Kwong Road_1 12	438	119	65	1	89	37	26	2	44	2	11	6	4	7	0	15	11
Wang Kwong Road_2	12	Wang Kwong Road_2 12	220	68	41	1	57	24	13	0	0	1	3	2	1	2	0	2	6
Wang Kwong Road_3	12	Wang Kwong Road_3 12	216	73	54	0	41	17	14	3	0	0	3	1	1	2	0	0	7
Kai Fuk Road	12	Kai Fuk Road 12	2180	1046	329	2	292	122	161	15	2	7	33	17	13	22	0	22	96
Kwung Tong Bypass	12	Kwung Tong Bypass 12	3664	1843	337	4	416	174	262	9	26	24	121	66	46	77	2	90	169
ROAD_A	12	ROAD_A 12	3083	1676	296	5	339	140	287	31	0	11	57	31	22	37	0	0	153
ROAD_B	12	ROAD_B 12	61	31	18	0	4	2	1	0	0	0	1	0	0	0	0	0	3
ROAD_C	12	ROAD_C 12	425	208	94	0	51	21	9	1	0	2	8	4	3	5	0	0	19
ROAD_D	12	ROAD_D 12	317	158	72	0	36	15	6	1	0	1	5	3	2	3	0	0	14
ROAD_E	12	ROAD_E 12	32	16	7	0	4	2	1	0	0	0	1	0	0	0	0	0	1
ROAD_F	12	ROAD_F 12	974	503	100	1	118	49	80	6	3	4	20	11	8	13	0	14	46

Composite Emission Rate, RSP

Road Name	Hour	Average Speed	Traffic Flow (veh/hr)	PC	Taxi	LGV4	LGV5	LGV6	HGV7	HGV8 or HGV9	PLB	PV4	PV5	NFB6	NFB7	NFB8 or NFB9	FBSD	FBDD	MC	g/km-veh	g/mile-veh	Flow Rate	RSP Emission (g/km)
D3_1	D3_1 12	43	56	0.003	0.000	0.000	0.001	0.002	0.003	0.000	0.000	0.000	0.001	0.000	0.000	0.002	0.000	0.000	0.002	0.014	0.022	56	1
D3_2	D3_2 12	43	32	0.002	0.000	0.000	0.001	0.001	0.002	0.000	0.002	0.000	0.001	0.000	0.000	0.002	0.000	0.000	0.001	0.014	0.023	32	0
D3_3	D3_3 12	43	32	0.002	0.000	0.000	0.001	0.001	0.002	0.000	0.002	0.000	0.001	0.000	0.000	0.002	0.000	0.000	0.001	0.014	0.023	32	0
D3_4	D3_4 12	43	15	0.001	0.000	0.000	0.002	0.003	0.000	0.000	0.005	0.000	0.000	0.000	0.000	0.000	0.000	0.000	0.001	0.012	0.019	15	0
D3_5	D3_5 12	43	32	0.003	0.000	0.000	0.001	0.001	0.003	0.000	0.002	0.000	0.000	0.000	0.000	0.002	0.000	0.000	0.001	0.014	0.023	32	0
D3_6	D3_6 12	43	676	0.003	0.000	0.000	0.001	0.001	0.003	0.000	0.000	0.000	0.001	0.000	0.000	0.002	0.000	0.001	0.002	0.015	0.023	676	10
D3_7	D3_7 12	43	374	0.003	0.000	0.000	0.001	0.001	0.002	0.000	0.000	0.000	0.001	0.001	0.000	0.002	0.000	0.000	0.002	0.013	0.021	374	5
D3_8	D3_8 12	43	290	0.003	0.000	0.000	0.001	0.001	0.002	0.000	0.000	0.000	0.001	0.001	0.000	0.002	0.000	0.000	0.002	0.013	0.021	290	4
D3_9	D3_9 12	43	1713	0.003	0.000	0.000	0.001	0.001	0.002	0.000	0.000	0.000	0.001	0.001	0.000	0.002	0.000	0.000	0.002	0.013	0.022	1713	23
D3_10	D3_10 12	43	135	0.003	0.000	0.000	0.001	0.001	0.001	0.000	0.000	0.000	0.001	0.001	0.000	0.002	0.000	0.000	0.002	0.012	0.019	135	2
D3_11	D3_11 12	43	1698	0.003	0.000	0.000	0.001	0.001	0.002	0.000	0.000	0.000	0.001	0.001	0.000	0.002	0.000	0.000	0.002	0.013	0.022	1698	23
D3_12	D3_12 12	43	181	0.003	0.000	0.000	0.001	0.001	0.002	0.000	0.000	0.000	0.001	0.001	0.000	0.002	0.000	0.000	0.002	0.012	0.020	181	2
D3_13	D3_13 12	43	1737	0.003	0.000	0.000	0.001	0.001	0.002	0.000	0.000	0.000	0.001	0.001	0.000	0.002	0.000	0.000	0.002	0.013	0.021	1737	23
D3_14	D3_14 12	43	1747	0.003	0.000	0.000	0.001	0.001	0.002	0.000	0.000	0.000	0.001	0.000	0.000	0.002	0.000	0.000	0.002	0.012	0.020	1747	21
D3_15	D3_15 12	43	1752	0.003	0.000	0.000	0.001	0.001	0.002	0.000	0.000	0.000	0.001	0.001	0.000	0.002	0.000	0.000	0.002	0.012	0.020	1752	21
D3_16	D3_16 12	43	1203	0.003	0.000	0.000	0.001	0.001	0.002	0.000	0.000	0.000	0.000	0.000	0.000	0.002	0.000	0.000	0.002	0.011	0.018	1203	13
D4_1	D4_1 12	43	1377	0.003	0.000	0.000	0.001	0.001	0.002	0.000	0.000	0.000	0.001	0.001	0.000	0.003	0.000	0.000	0.002	0.014	0.022	1377	19
D4_2	D4_2 12	43	1354	0.003	0.000	0.000	0.001	0.001	0.002	0.000	0.000	0.000	0.001	0.001	0.000	0.002	0.000	0.000	0.002	0.014	0.022	1354	19
D4_3	D4_3 12	43	1354	0.003	0.000	0.000	0.001	0.001	0.002	0.000	0.000	0.000	0.001	0.001	0.000	0.002	0.000	0.000	0.002	0.014	0.022	1354	19
SCR_WB	SCR_WB 12	43	512	0.003	0.000	0.000	0.001	0.001	0.002	0.001	0.000	0.000	0.001	0.001	0.001	0.004	0.000	0.000	0.002	0.016	0.026	512	8
SCR_EB	SCR_EB 12	43	672	0.004	0.000	0.000	0.001	0.002	0.002	0.000	0.000	0.000	0.001	0.000	0.000	0.002	0.000	0.000	0.002	0.014	0.023	672	10
CYS_1	CYS_1 12	43	1454	0.003	0.000	0.000	0.001	0.002	0.002	0.000	0.000	0.000	0.000	0.000	0.000	0.002	0.000	0.000	0.002	0.013	0.021	1454	19
CYS_2	CYS_2 12	43	390	0.003	0.000	0.000	0.002	0.002	0.001	0.000	0.000	0.000	0.000	0.000	0.000	0.002	0.000	0.000	0.002	0.013	0.021	390	5
CYS_3	CYS_3 12	43	1402	0.003	0.000	0.000	0.001	0.001	0.002	0.000	0.000	0.000	0.000	0.000	0.000	0.002	0.000	0.000	0.002	0.012	0.020	1402	17
T2	T2 12	75	1901	0.001	0.000	0.000	0.001	0.002	0.004	0.001	0.000	0.000	0.000	0.000	0.000	0.001	0.000	0.000	0.000	0.010	0.016	1901	19
Sunken Rd	Sunken Rd 12	43	612	0.003	0.000	0.000	0.001	0.001	0.003	0.000	0.000	0.000	0.001	0.000	0.000	0.002	0.000	0.001	0.002	0.014	0.023	612	9
Sheung Yeut Road_1	Sheung Yeut Road_1 12	43	510	0.002	0.000	0.000	0.002	0.003	0.002	0.001	0.001	0.000	0.000	0.000	0.000	0.001	0.000	0.006	0.001	0.020	0.033	510	10
Sheung Yuet Road_2	Sheung Yuet Road_2 12	43	529	0.002	0.000	0.000	0.002	0.003	0.002	0.001	0.001	0.000	0.000	0.000	0.000	0.001	0.000	0.005	0.001	0.019	0.031	529	10
Sheung Yuet Road_3	Sheung Yuet Road_3 12	43	532	0.002	0.000	0.000	0.002	0.003	0.002	0.000	0.002	0.000	0.000	0.000	0.000	0.001	0.000	0.008	0.001	0.022	0.035	532	11
Sheung Yuet Road_4	Sheung Yuet Road_4 12	43	714	0.002	0.000	0.000	0.002	0.003	0.002	0.000	0.001	0.000	0.000	0.000	0.000	0.001	0.000	0.004	0.001	0.018	0.029	714	13
Wang Tung Street_1	Wang Tung Street_1 12	43	42	0.003	0.000	0.000	0.002	0.003	0.002	0.001	0.000	0.000	0.000	0.000	0.000	0.001	0.000	0.000	0.002	0.014	0.022	42	1
ROAD_G	ROAD_G 12	43	495	0.003	0.000	0.000	0.002	0.002	0.002	0.001	0.000	0.000	0.000	0.000	0.000	0.001	0.000	0.000	0.002	0.013	0.022	495	7
Lam Fung Street	Lam Fung Street 12	43	257	0.002	0.000	0.000	0.002	0.003	0.002	0.000	0.001	0.000	0.000	0.000	0.000	0.002	0.000	0.000	0.001	0.014	0.023	257	4
Wang Ching Street_1	Wang Ching Street_1 12	43	434	0.002	0.000	0.000	0.002	0.003	0.003	0.001	0.000	0.000	0.000	0.000	0.000	0.002	0.000	0.000	0.001	0.015	0.025	434	7
Wang Ching Street_2	Wang Ching Street_2 12	43	332	0.002	0.000	0.000	0.003	0.004	0.003	0.001	0.001	0.000	0.001	0.000	0.000	0.002	0.000	0.000	0.001	0.017	0.028	332	6
Sheung Yee Road_1	Sheung Yee Road_1 12	43	368	0.002	0.000	0.000	0.001	0.002	0.001	0.000	0.002	0.000	0.000	0.000	0.000	0.001	0.000	0.006	0.001	0.019	0.030	368	7
Sheung Yee Road_2	Sheung Yee Road_2 12	43	254	0.003	0.000	0.000	0.001	0.001	0.001	0.000	0.003	0.000	0.001	0.001	0.000	0.002	0.000	0.008	0.001	0.022	0.035	254	6
Wang Kwong Road_1	Wang Kwong Road_1 12	43	438	0.002	0.000	0.000	0.002	0.003	0.002	0.000	0.002	0.000	0.001	0.000	0.000	0.002	0.000	0.006	0.001	0.022	0.036	438	10
Wang Kwong Road_2	Wang Kwong Road_2 12	43	220	0.002	0.000	0.000	0.003	0.004	0.002	0.000	0.000	0.000	0.000	0.000	0.000	0.001	0.000	0.002	0.001	0.016	0.026	220	4
Wang Kwong Road_3	Wang Kwong Road_3 12	43	216	0.002	0.000	0.000	0.002	0.003	0.002	0.001	0.000	0.000	0.000	0.000	0.000	0.001	0.000	0.000	0.001	0.014	0.023	216	3
Kai Fuk Road	Kai Fuk Road 12	61	2180	0.001	0.000	0.000	0.001	0.002	0.002	0.001	0.000	0.000	0.000	0.000	0.000	0.001	0.000	0.002	0.000	0.011	0.017	2180	23
Kwung Tong Bypass	Kwung Tong Bypass 12	61	3664	0.001	0.000	0.000	0.001	0.002	0.002	0.000	0.000	0.000	0.001	0.001	0.000	0.003	0.000	0.004	0.000	0.015	0.024	3664	54
ROAD_A	ROAD_A 12	75	3083	0.001	0.000	0.000	0.001	0.002	0.003	0.001	0.000	0.000	0.000	0.000	0.000	0.002	0.000	0.000	0.000	0.010	0.015	3083	29
ROAD_B	ROAD_B 12	43	61	0.004	0.000	0.000	0.001	0.001	0.001	0.000	0.000	0.000	0.000	0.000	0.000	0.001	0.000	0.000	0.002	0.010	0.016	61	1
ROAD_C	ROAD_C 12	43	425	0.003	0.000	0.000	0.001	0.002	0.001	0.000	0.000	0.000	0.000	0.000	0.000	0.002	0.000	0.000	0.002	0.012	0.020	425	5
ROAD_D	ROAD_D 12	43	317	0.003	0.000	0.000	0.001	0.002	0.001	0.000	0.000	0.000	0.000	0.000	0.000	0.002	0.000	0.000	0.002	0.012	0.019	317	4
ROAD_E	ROAD_E 12	43	32	0.003	0.000	0.000	0.001	0.002	0.001	0.000	0.000	0.000	0.000	0.000	0.000	0.002	0.000	0.000	0.002	0.012	0.019	32	0
ROAD_F	ROAD_F 12	61	974	0.001	0.000	0.000	0.001	0.002	0.002	0.001	0.000	0.000	0.000	0.000	0.000	0.002	0.000	0.002	0.000	0.012	0.019	974	12
																						Total RSP Emission	518

Year 2026 1300 to 1400 hour Traffic Data

Road Name			Traffic Flow (veh/hr)	PC	Taxi	LGV4	LGV5	LGV6	HGV7	HGV8 / HGV9	PLB	PV4	PV5	NFB6	NFB7	NFB8 / NFB9	FBSD	FBDD	MC
D3_1	13	D3 1 13	59	24	10	0	10	4	5	0	0	0	0	1	1	1	0	0	2
D3_2	13	D3 2 13	34	11	6	0	5	2	3	0	4	0	0	1	0	1	0	0	1
D3_3	13	D3 3 13	34	11	6	0	5	2	3	0	4	0	0	1	0	1	0	0	1
D3_4	13	D3 4 13	16	3	3	0	4	2	0	0	4	0	0	0	0	0	0	0	0
D3_5	13	D3 5 13	34	13	5	0	6	2	2	0	4	0	0	0	0	0	0	0	1
D3_6	13	D3 6 13	854	339	147	2	152	64	67	3	9	1	7	11	7	12	0	0	32
D3_7	13	D3 7 13	342	154	67	1	47	19	21	1	0	1	3	5	3	6	0	0	15
D3_8	13	D3 8 13	236	108	47	0	31	13	14	1	0	0	2	3	2	4	0	0	10
D3_9	13	D3 9 13	1706	736	315	3	264	109	114	6	9	3	15	22	15	26	0	0	70
D3_10	13	D3 10 13	82	40	17	0	9	4	3	0	0	0	1	1	1	1	0	0	4
D3_11	13	D3 11 13	1714	739	317	3	264	110	116	6	9	3	14	22	15	27	0	0	71
D3_12	13	D3 12 13	128	60	26	0	16	7	7	0	0	0	1	2	1	2	0	0	6
D3_13	13	D3 13 13	1698	727	315	3	261	109	115	6	8	3	14	23	16	27	0	0	70
D3_14	13	D3 14 13	1651	781	351	2	205	84	73	3	0	2	13	21	15	26	0	0	74
D3_15	13	D3 15 13	1648	779	350	2	204	84	73	3	0	2	14	21	16	26	0	0	74
D3_16	13	D3 16 13	856	377	227	1	103	43	29	1	0	2	7	11	7	13	0	0	36
D4_1	13	D4 1 13	1452	638	224	3	235	97	108	7	8	2	12	20	14	23	0	0	61
D4_2	13	D4 2 13	1461	644	226	3	237	98	107	6	8	2	12	20	14	23	0	0	61
D4_3	13	D4 3 13	1461	644	226	3	237	98	107	6	8	2	12	20	14	23	0	0	61
SCR_WB	13	SCR WB 13	595	246	98	1	105	43	42	2	0	1	6	9	7	11	0	0	23
SCR_EB	13	SCR EB 13	599	240	103	1	108	45	45	4	0	1	5	8	6	10	0	0	23
CYS_1	13	CYS 1 13	1495	688	229	3	261	109	73	4	9	1	9	14	10	16	0	0	66
CYS_2	13	CYS 2 13	369	158	64	1	77	32	12	1	0	0	2	3	2	3	0	0	15
CYS_3	13	CYS 3 13	1294	597	187	3	229	95	66	4	8	2	8	13	9	16	0	0	57
T2	13	T2 13	1860	878	105	4	363	151	230	10	0	2	6	9	7	11	0	0	84
Sunken Rd	13	Sunken Rd 13	787	315	137	2	142	59	63	4	0	1	6	10	7	11	0	0	30
Sheung Yeut Road_1	13	Sheung Yeut Road_1 13	685	181	101	2	179	74	27	2	50	1	7	11	8	13	0	14	17
Sheung Yuet Road_2	13	Sheung Yuet Road 2 13	724	207	98	2	197	82	32	3	40	1	6	9	7	11	0	12	20
Sheung Yuet Road_3	13	Sheung Yuet Road 3 13	808	230	114	2	201	84	36	4	65	1	5	8	6	9	1	21	22
Sheung Yuet Road_4	13	Sheung Yuet Road 4 13	1048	316	99	3	326	134	49	3	37	1	7	10	7	12	0	15	30
Wang Tung Street_1	13	Wang Tung Street 1 13	65	25	10	0	16	7	4	1	0	0	0	0	0	0	0	0	2
ROAD_G	13	ROAD G 13	532	182	89	1	125	52	43	5	0	1	3	5	3	5	0	0	18
Lam Fung Street	13	Lam Fung Street 13	296	98	36	1	72	30	13	1	14	1	4	6	4	7	0	0	9
Wang Ching Street_1	13	Wang Ching Street 1 13	484	138	56	1	143	60	30	3	9	1	5	9	6	10	0	0	13
Wang Ching Street_2	13	Wang Ching Street 2 13	454	133	54	1	112	46	30	7	42	0	3	5	3	5	0	0	12
Sheung Yee Road_1	13	Sheung Yee Road 1 13	450	141	51	1	98	41	19	2	55	1	4	6	4	7	0	9	14
Sheung Yee Road_2	13	Sheung Yee Road 2 13	381	132	53	1	58	24	12	1	45	1	6	9	6	10	0	11	13
Wang Kwong Road_1	13	Wang Kwong Road 1 13	509	145	55	1	121	50	21	1	49	1	7	10	7	12	0	13	14
Wang Kwong Road_2	13	Wang Kwong Road 2 13	317	104	36	1	98	41	13	1	7	0	1	1	1	1	0	3	10
Wang Kwong Road_3	13	Wang Kwong Road 3 13	263	84	68	1	58	24	10	2	0	0	2	2	2	3	0	0	8
Kai Fuk Road	13	Kai Fuk Road 13	2609	940	355	5	596	248	238	29	3	3	16	24	16	26	0	24	89
Kwung Tong Bypass	13	Kwung Tong Bypass 13	4064	1391	250	12	1102	459	402	18	24	8	37	57	41	67	0	63	134
ROAD_A	13	ROAD A 13	3046	1357	306	6	574	238	321	17	0	3	17	26	20	32	0	0	129
ROAD_B	13	ROAD B 13	38	5	3	0	17	7	4	0	0	0	0	0	0	0	0	0	0
ROAD_C	13	ROAD C 13	324	148	56	1	60	25	10	1	0	0	2	3	2	3	0	0	14
ROAD_D	13	ROAD D 13	278	131	49	1	48	20	8	1	0	0	1	2	1	3	0	0	13
ROAD_E	13	ROAD E 13	28	13	5	0	5	2	1	0	0	0	0	0	0	0	0	0	1
ROAD_F	13	ROAD F 13	1422	580	168	3	296	122	122	17	3	1	7	11	7	13	0	16	55

Composite Emission Rate, RSP

Road Name	Hour	Average Speed	Traffic Flow (veh/hr)	PC	Taxi	LGV4	LGV5	LGV6	HGV7	HGV8 or HGV9	PLB	PV4	PV5	NFB6	NFB7	NFB8 or NFB9	FBSD	FBDD	MC	g/km-veh	g/mile-veh	Flow Rate	RSP Emission (g/km)
D3_1	D3_1 13	43	59	0.003	0.000	0.000	0.002	0.003	0.003	0.000	0.000	0.000	0.000	0.000	0.000	0.002	0.000	0.000	0.002	0.015	0.025	59	1
D3_2	D3_2 13	43	34	0.002	0.000	0.000	0.002	0.002	0.003	0.000	0.002	0.000	0.000	0.001	0.000	0.003	0.000	0.000	0.001	0.017	0.027	34	1
D3_3	D3_3 13	43	34	0.002	0.000	0.000	0.002	0.002	0.003	0.000	0.002	0.000	0.000	0.001	0.000	0.003	0.000	0.000	0.001	0.017	0.027	34	1
D3_4	D3_4 13	43	16	0.001	0.000	0.000	0.003	0.004	0.000	0.000	0.005	0.000	0.000	0.000	0.000	0.000	0.000	0.000	0.001	0.013	0.021	16	0
D3_5	D3_5 13	43	34	0.003	0.000	0.000	0.002	0.002	0.002	0.000	0.002	0.000	0.000	0.000	0.000	0.001	0.000	0.000	0.002	0.015	0.024	34	0
D3_6	D3_6 13	43	854	0.003	0.000	0.000	0.002	0.003	0.003	0.000	0.000	0.000	0.000	0.000	0.000	0.002	0.000	0.000	0.002	0.016	0.025	854	13
D3_7	D3_7 13	43	342	0.003	0.000	0.000	0.001	0.002	0.002	0.000	0.000	0.000	0.000	0.001	0.000	0.002	0.000	0.000	0.002	0.015	0.024	342	5
D3_8	D3_8 13	43	236	0.003	0.000	0.000	0.001	0.002	0.002	0.000	0.000	0.000	0.000	0.001	0.000	0.002	0.000	0.000	0.002	0.014	0.023	236	3
D3_9	D3_9 13	43	1706	0.003	0.000	0.000	0.002	0.002	0.002	0.000	0.000	0.000	0.000	0.000	0.000	0.002	0.000	0.000	0.002	0.015	0.024	1706	25
D3_10	D3_10 13	43	82	0.003	0.000	0.000	0.001	0.002	0.002	0.000	0.000	0.000	0.000	0.001	0.000	0.003	0.000	0.000	0.002	0.014	0.022	82	1
D3_11	D3_11 13	43	1714	0.003	0.000	0.000	0.002	0.002	0.002	0.000	0.000	0.000	0.000	0.000	0.000	0.002	0.000	0.000	0.002	0.015	0.024	1714	26
D3_12	D3_12 13	43	128	0.003	0.000	0.000	0.001	0.002	0.002	0.000	0.000	0.000	0.000	0.001	0.000	0.003	0.000	0.000	0.002	0.014	0.023	128	2
D3_13	D3_13 13	43	1698	0.003	0.000	0.000	0.002	0.002	0.003	0.000	0.000	0.000	0.000	0.001	0.000	0.002	0.000	0.000	0.002	0.015	0.024	1698	26
D3_14	D3_14 13	43	1651	0.003	0.000	0.000	0.001	0.002	0.002	0.000	0.000	0.000	0.000	0.000	0.000	0.002	0.000	0.000	0.002	0.014	0.022	1651	22
D3_15	D3_15 13	43	1648	0.003	0.000	0.000	0.001	0.002	0.002	0.000	0.000	0.000	0.000	0.000	0.000	0.002	0.000	0.000	0.002	0.014	0.022	1648	22
D3_16	D3_16 13	43	856	0.003	0.000	0.000	0.001	0.002	0.001	0.000	0.000	0.000	0.000	0.000	0.000	0.002	0.000	0.000	0.002	0.013	0.020	856	11
D4_1	D4_1 13	43	1452	0.003	0.000	0.000	0.002	0.002	0.003	0.001	0.000	0.000	0.000	0.001	0.000	0.002	0.000	0.000	0.002	0.016	0.025	1452	23
D4_2	D4_2 13	43	1461	0.003	0.000	0.000	0.002	0.002	0.003	0.000	0.000	0.000	0.000	0.001	0.000	0.002	0.000	0.000	0.002	0.016	0.025	1461	23
D4_3	D4_3 13	43	1461	0.003	0.000	0.000	0.002	0.002	0.003	0.000	0.000	0.000	0.000	0.001	0.000	0.002	0.000	0.000	0.002	0.016	0.025	1461	23
SCR_WB	SCR_WB 13	43	595	0.003	0.000	0.000	0.002	0.003	0.003	0.000	0.000	0.000	0.000	0.001	0.000	0.003	0.000	0.000	0.002	0.016	0.026	595	9
SCR_EB	SCR_EB 13	43	599	0.003	0.000	0.000	0.002	0.003	0.003	0.001	0.000	0.000	0.000	0.001	0.000	0.002	0.000	0.000	0.002	0.016	0.026	599	10
CYS_1	CYS_1 13	43	1495	0.003	0.000	0.000	0.002	0.003	0.002	0.000	0.000	0.000	0.000	0.000	0.000	0.002	0.000	0.000	0.002	0.014	0.023	1495	21
CYS_2	CYS_2 13	43	369	0.003	0.000	0.000	0.002	0.003	0.001	0.000	0.000	0.000	0.000	0.000	0.000	0.001	0.000	0.000	0.002	0.013	0.022	369	5
CYS_3	CYS_3 13	43	1294	0.003	0.000	0.000	0.002	0.003	0.002	0.000	0.000	0.000	0.000	0.000	0.000	0.002	0.000	0.000	0.002	0.015	0.023	1294	19
T2	T2 13	75	1860	0.001	0.000	0.000	0.001	0.003	0.004	0.001	0.000	0.000	0.000	0.000	0.000	0.001	0.000	0.000	0.000	0.010	0.017	1860	19
Sunken Rd	Sunken Rd 13	43	787	0.003	0.000	0.000	0.002	0.003	0.003	0.001	0.000	0.000	0.000	0.000	0.000	0.002	0.000	0.000	0.002	0.016	0.025	787	12
Sheung Yeut Road_1	Sheung Yeut Road_1 13	43	685	0.002	0.000	0.000	0.003	0.004	0.001	0.000	0.001	0.000	0.000	0.001	0.000	0.003	0.000	0.004	0.001	0.020	0.033	685	14
Sheung Yuet Road_2	Sheung Yuet Road_2 13	43	724	0.002	0.000	0.000	0.003	0.004	0.002	0.001	0.001	0.000	0.000	0.000	0.000	0.002	0.000	0.003	0.001	0.019	0.031	724	14
Sheung Yuet Road_3	Sheung Yuet Road_3 13	43	808	0.002	0.000	0.000	0.003	0.004	0.002	0.001	0.001	0.000	0.000	0.000	0.000	0.002	0.000	0.005	0.001	0.020	0.033	808	17
Sheung Yuet Road_4	Sheung Yuet Road_4 13	43	1048	0.002	0.000	0.000	0.003	0.005	0.002	0.000	0.001	0.000	0.000	0.000	0.000	0.002	0.000	0.003	0.001	0.019	0.030	1048	20
Wang Tung Street_1	Wang Tung Street_1 13	43	65	0.003	0.000	0.000	0.003	0.004	0.002	0.001	0.000	0.000	0.000	0.000	0.000	0.000	0.000	0.000	0.002	0.015	0.024	65	1
ROAD_G	ROAD_G 13	43	532	0.002	0.000	0.000	0.003	0.003	0.003	0.001	0.000	0.000	0.000	0.000	0.000	0.001	0.000	0.000	0.001	0.016	0.026	532	8
Lam Fung Street	Lam Fung Street 13	43	296	0.002	0.000	0.000	0.003	0.004	0.002	0.000	0.001	0.000	0.000	0.001	0.001	0.003	0.000	0.000	0.001	0.018	0.029	296	5
Wang Ching Street_1	Wang Ching Street_1 13	43	484	0.002	0.000	0.000	0.003	0.004	0.002	0.001	0.000	0.000	0.000	0.001	0.000	0.003	0.000	0.000	0.001	0.018	0.030	484	9
Wang Ching Street_2	Wang Ching Street_2 13	43	454	0.002	0.000	0.000	0.003	0.004	0.002	0.002	0.002	0.000	0.000	0.000	0.000	0.002	0.000	0.000	0.001	0.018	0.028	454	8
Sheung Yee Road_1	Sheung Yee Road_1 13	43	450	0.002	0.000	0.000	0.002	0.003	0.002	0.000	0.002	0.000	0.000	0.000	0.000	0.002	0.000	0.004	0.001	0.020	0.032	450	9
Sheung Yee Road_2	Sheung Yee Road_2 13	43	381	0.002	0.000	0.000	0.002	0.002	0.001	0.000	0.002	0.000	0.000	0.001	0.001	0.004	0.000	0.005	0.001	0.022	0.036	381	8
Wang Kwong Road_1	Wang Kwong Road_1 13	43	509	0.002	0.000	0.000	0.003	0.003	0.002	0.000	0.002	0.000	0.000	0.001	0.001	0.003	0.000	0.005	0.001	0.023	0.036	509	12
Wang Kwong Road_2	Wang Kwong Road_2 13	43	317	0.002	0.000	0.000	0.003	0.005	0.002	0.000	0.000	0.000	0.000	0.000	0.000	0.000	0.000	0.001	0.001	0.016	0.025	317	5
Wang Kwong Road_3	Wang Kwong Road_3 13	43	263	0.002	0.000	0.000	0.002	0.003	0.001	0.001	0.000	0.000	0.000	0.000	0.000	0.002	0.000	0.000	0.001	0.014	0.022	263	4
Kai Fuk Road	Kai Fuk Road 13	59	2609	0.001	0.000	0.000	0.002	0.003	0.003	0.001	0.000	0.000	0.000	0.000	0.000	0.001	0.000	0.002	0.000	0.013	0.021	2609	34
Kwung Tong Bypass	Kwung Tong Bypass 13	59	4064	0.001	0.000	0.000	0.002	0.004	0.003	0.000	0.000	0.000	0.000	0.000	0.000	0.002	0.000	0.003	0.000	0.016	0.026	4064	65
ROAD_A	ROAD_A 13	75	3046	0.001	0.000	0.000	0.001	0.003	0.003	0.001	0.000	0.000	0.000	0.000	0.000	0.001	0.000	0.000	0.000	0.010	0.017	3046	32
ROAD_B	ROAD_B 13	43	38	0.001	0.000	0.000	0.005	0.007	0.003	0.001	0.000	0.000	0.000	0.000	0.000	0.001	0.000	0.000	0.001	0.019	0.031	38	1
ROAD_C	ROAD_C 13	43	324	0.003	0.000	0.000	0.002	0.003	0.001	0.000	0.000	0.000	0.000	0.000	0.000	0.001	0.000	0.000	0.002	0.013	0.021	324	4
ROAD_D	ROAD_D 13	43	278	0.003	0.000	0.000	0.002	0.003	0.001	0.000	0.000	0.000	0.000	0.000	0.000	0.001	0.000	0.000	0.002	0.013	0.021	278	4
ROAD_E	ROAD_E 13	43	28	0.003	0.000	0.000	0.002	0.003	0.001	0.000	0.000	0.000	0.000	0.000	0.000	0.001	0.000	0.000	0.002	0.013	0.021	28	0
ROAD_F	ROAD_F 13	59	1422	0.001	0.000	0.000	0.002	0.003	0.003	0.001	0.000	0.000	0.000	0.000	0.000	0.001	0.000	0.002	0.000	0.013	0.021	1422	18
																						Total RSP Emission	616

Year 2026 1400 to 1500 hour Traffic Data

Road Name			Traffic Flow (veh/hr)	PC	Taxi	LGV4	LGV5	LGV6	HGV7	HGV8 / HGV9	PLB	PV4	PV5	NFB6	NFB7	NFB8 / NFB9	FBSD	FBDD	MC
D3_1	14	D3 1 14	66	26	11	0	12	5	6	0	0	0	0	1	0	1	0	0	2
D3_2	14	D3 2 14	37	12	6	0	6	2	3	0	5	0	0	0	0	1	0	0	1
D3_3	14	D3 3 14	37	12	6	0	6	2	3	0	5	0	0	0	0	1	0	0	1
D3_4	14	D3 4 14	18	3	3	0	5	2	0	0	5	0	0	0	0	0	0	0	0
D3_5	14	D3 5 14	38	14	5	0	7	3	2	0	5	0	0	0	0	0	0	0	1
D3_6	14	D3 6 14	952	369	160	2	181	75	80	4	9	1	6	10	7	11	0	0	35
D3_7	14	D3 7 14	378	167	73	1	56	23	25	1	0	1	3	4	3	5	0	0	16
D3_8	14	D3 8 14	261	118	51	0	37	15	16	1	0	0	2	3	2	4	0	0	11
D3_9	14	D3 9 14	1891	802	345	4	312	129	135	7	9	3	13	20	14	23	0	0	76
D3_10	14	D3 10 14	91	44	19	0	11	4	4	0	0	0	1	1	1	1	0	0	4
D3_11	14	D3 11 14	1899	806	345	4	314	129	137	7	9	3	12	20	14	24	0	0	77
D3_12	14	D3 12 14	142	65	28	0	19	8	8	0	0	0	1	2	1	2	0	0	6
D3_13	14	D3 13 14	1881	791	344	4	310	128	137	7	8	3	13	21	15	24	0	0	75
D3_14	14	D3 14 14	1818	850	381	3	242	101	86	4	0	3	12	19	14	22	0	0	82
D3_15	14	D3 15 14	1818	849	382	3	242	100	87	4	0	3	13	20	14	23	0	0	81
D3_16	14	D3 16 14	944	411	248	1	121	50	35	1	0	1	7	10	7	12	0	0	39
D4_1	14	D4 1 14	1613	695	244	3	280	116	127	7	9	2	11	18	12	21	0	0	66
D4_2	14	D4 2 14	1622	701	246	3	281	117	127	7	9	2	11	18	12	20	0	0	67
D4_3	14	D4 3 14	1622	701	246	3	281	117	127	7	9	2	11	18	12	20	0	0	67
SCR_WB	14	SCR WB 14	662	269	107	1	125	52	50	3	0	1	5	8	6	9	0	0	26
SCR_EB	14	SCR EB 14	666	262	112	1	129	53	53	5	0	1	5	7	5	9	0	0	25
CYS_1	14	CYS 1 14	1663	750	250	3	311	129	86	5	9	2	8	13	9	16	0	0	71
CYS_2	14	CYS 2 14	412	172	69	1	91	38	14	1	0	0	2	2	2	3	0	0	16
CYS_3	14	CYS 3 14	1441	651	204	3	272	113	79	4	9	1	7	12	9	14	0	0	62
T2	14	T2 14	2096	959	114	4	431	179	271	13	0	2	6	8	6	10	0	0	91
Sunken Rd	14	Sunken Rd 14	877	343	149	2	169	70	75	4	0	1	6	9	6	11	0	0	33
Sheung Yeut Road_1	14	Sheung Yeut Road_1 14	769	198	111	2	213	88	32	2	54	1	6	10	7	11	0	15	19
Sheung Yuet Road_2	14	Sheung Yuet Road 2 14	815	226	107	2	233	97	38	4	43	1	5	8	6	10	0	13	22
Sheung Yuet Road_3	14	Sheung Yuet Road 3 14	905	251	125	3	239	99	42	5	69	1	5	7	5	9	0	22	24
Sheung Yuet Road_4	14	Sheung Yuet Road 4 14	1185	344	108	4	387	160	58	3	40	1	6	9	7	11	0	17	33
Wang Tung Street_1	14	Wang Tung Street 1 14	73	27	10	0	19	8	5	1	0	0	0	0	0	0	0	0	3
ROAD_G	14	ROAD G 14	598	198	97	2	149	62	51	5	0	1	2	4	3	5	0	0	19
Lam Fung Street	14	Lam Fung Street 14	330	106	39	1	86	36	15	1	15	1	4	6	4	7	0	0	10
Wang Ching Street_1	14	Wang Ching Street 1 14	544	150	60	2	170	71	35	4	9	1	5	8	5	9	0	0	14
Wang Ching Street_2	14	Wang Ching Street 2 14	507	144	59	1	132	55	35	8	44	1	3	4	3	5	0	0	14
Sheung Yee Road_1	14	Sheung Yee Road 1 14	500	154	56	1	116	48	22	2	59	1	4	5	4	6	0	10	15
Sheung Yee Road_2	14	Sheung Yee Road 2 14	417	144	58	1	69	29	15	1	48	1	5	8	5	9	0	11	14
Wang Kwong Road_1	14	Wang Kwong Road 1 14	569	159	60	1	144	60	25	1	53	1	6	9	7	11	0	14	15
Wang Kwong Road_2	14	Wang Kwong Road 2 14	359	114	40	1	116	48	16	1	8	0	0	1	0	1	0	3	11
Wang Kwong Road_3	14	Wang Kwong Road 3 14	294	91	74	1	69	29	12	2	0	0	1	2	1	3	0	0	9
Kai Fuk Road	14	Kai Fuk Road 14	2933	1026	385	6	708	294	282	35	3	3	12	21	15	24	0	24	97
Kwung Tong Bypass	14	Kwung Tong Bypass 14	4572	1516	272	14	1310	543	476	21	27	5	32	50	37	60	0	66	144
ROAD_A	14	ROAD A 14	3414	1479	333	7	681	282	381	19	0	3	15	26	17	29	0	0	142
ROAD_B	14	ROAD B 14	44	6	3	0	21	9	4	0	0	0	0	0	0	0	0	0	1
ROAD_C	14	ROAD C 14	360	161	61	1	71	30	12	1	0	0	1	2	1	3	0	0	15
ROAD_D	14	ROAD D 14	309	143	54	1	57	24	10	1	0	0	1	2	1	2	0	0	14
ROAD_E	14	ROAD E 14	31	14	5	0	6	2	1	0	0	0	0	0	0	0	0	0	1
ROAD_F	14	ROAD F 14	1593	632	182	3	351	145	145	19	3	2	6	10	6	11	0	16	61

Composite Emission Rate, RSP

Road Name	Hour	Average Speed	Traffic Flow (veh/hr)	PC	Taxi	LGV4	LGV5	LGV6	HGV7	HGV8 or HGV9	PLB	PV4	PV5	NFB6	NFB7	NFB8 or NFB9	FBSD	FBDD	MC	g/km-veh	g/mile-veh	Flow Rate	RSP Emission (g/km)
D3_1	D3_1 14	42	66	0.003	0.000	0.000	0.002	0.003	0.003	0.001	0.000	0.000	0.000	0.000	0.000	0.002	0.000	0.000	0.002	0.016	0.025	66	1
D3_2	D3_2 14	42	37	0.002	0.000	0.000	0.002	0.002	0.003	0.000	0.002	0.000	0.000	0.000	0.000	0.002	0.000	0.000	0.001	0.017	0.027	37	1
D3_3	D3_3 14	42	37	0.002	0.000	0.000	0.002	0.002	0.003	0.000	0.002	0.000	0.000	0.000	0.000	0.002	0.000	0.000	0.001	0.017	0.027	37	1
D3_4	D3_4 14	42	18	0.001	0.000	0.000	0.003	0.004	0.000	0.000	0.004	0.000	0.000	0.000	0.000	0.000	0.000	0.000	0.001	0.013	0.022	18	0
D3_5	D3_5 14	42	38	0.003	0.000	0.000	0.002	0.003	0.002	0.000	0.002	0.000	0.000	0.000	0.000	0.001	0.000	0.000	0.002	0.015	0.024	38	1
D3_6	D3_6 14	42	952	0.003	0.000	0.000	0.002	0.003	0.003	0.001	0.000	0.000	0.000	0.000	0.000	0.002	0.000	0.000	0.002	0.016	0.025	952	15
D3_7	D3_7 14	42	378	0.003	0.000	0.000	0.002	0.002	0.002	0.000	0.000	0.000	0.000	0.000	0.000	0.002	0.000	0.000	0.002	0.015	0.024	378	6
D3_8	D3_8 14	42	261	0.003	0.000	0.000	0.002	0.002	0.002	0.000	0.000	0.000	0.000	0.000	0.000	0.002	0.000	0.000	0.002	0.014	0.023	261	4
D3_9	D3_9 14	42	1891	0.003	0.000	0.000	0.002	0.002	0.003	0.000	0.000	0.000	0.000	0.000	0.000	0.002	0.000	0.000	0.002	0.015	0.024	1891	28
D3_10	D3_10 14	42	91	0.003	0.000	0.000	0.001	0.002	0.002	0.000	0.000	0.000	0.000	0.000	0.000	0.002	0.000	0.000	0.002	0.014	0.022	91	1
D3_11	D3_11 14	42	1899	0.003	0.000	0.000	0.002	0.002	0.003	0.000	0.000	0.000	0.000	0.000	0.000	0.002	0.000	0.000	0.002	0.015	0.024	1899	28
D3_12	D3_12 14	42	142	0.003	0.000	0.000	0.001	0.002	0.002	0.000	0.000	0.000	0.000	0.000	0.000	0.002	0.000	0.000	0.002	0.014	0.023	142	2
D3_13	D3_13 14	42	1881	0.003	0.000	0.000	0.002	0.002	0.003	0.000	0.000	0.000	0.000	0.000	0.000	0.002	0.000	0.000	0.002	0.015	0.024	1881	28
D3_14	D3_14 14	42	1818	0.003	0.000	0.000	0.001	0.002	0.002	0.000	0.000	0.000	0.000	0.000	0.000	0.002	0.000	0.000	0.002	0.013	0.022	1818	24
D3_15	D3_15 14	42	1818	0.003	0.000	0.000	0.001	0.002	0.002	0.000	0.000	0.000	0.000	0.000	0.000	0.002	0.000	0.000	0.002	0.013	0.022	1818	24
D3_16	D3_16 14	42	944	0.003	0.000	0.000	0.001	0.002	0.001	0.000	0.000	0.000	0.000	0.000	0.000	0.002	0.000	0.000	0.002	0.012	0.020	944	12
D4_1	D4_1 14	42	1613	0.003	0.000	0.000	0.002	0.003	0.003	0.001	0.000	0.000	0.000	0.000	0.000	0.002	0.000	0.000	0.002	0.016	0.025	1613	25
D4_2	D4_2 14	42	1622	0.003	0.000	0.000	0.002	0.003	0.003	0.001	0.000	0.000	0.000	0.000	0.000	0.002	0.000	0.000	0.002	0.016	0.025	1622	25
D4_3	D4_3 14	42	1622	0.003	0.000	0.000	0.002	0.003	0.003	0.001	0.000	0.000	0.000	0.000	0.000	0.002	0.000	0.000	0.002	0.016	0.025	1622	25
SCR_WB	SCR_WB 14	42	662	0.003	0.000	0.000	0.002	0.003	0.003	0.000	0.000	0.000	0.000	0.000	0.000	0.002	0.000	0.000	0.002	0.016	0.025	662	10
SCR_EB	SCR_EB 14	42	666	0.003	0.000	0.000	0.002	0.003	0.003	0.001	0.000	0.000	0.000	0.000	0.000	0.002	0.000	0.000	0.002	0.016	0.026	666	11
CYS_1	CYS_1 14	42	1663	0.003	0.000	0.000	0.002	0.003	0.002	0.000	0.000	0.000	0.000	0.000	0.000	0.001	0.000	0.000	0.002	0.014	0.023	1663	24
CYS_2	CYS_2 14	42	412	0.003	0.000	0.000	0.002	0.003	0.001	0.000	0.000	0.000	0.000	0.000	0.000	0.001	0.000	0.000	0.002	0.013	0.022	412	6
CYS_3	CYS_3 14	42	1441	0.003	0.000	0.000	0.002	0.003	0.002	0.000	0.000	0.000	0.000	0.000	0.000	0.001	0.000	0.000	0.002	0.015	0.023	1441	21
T2	T2 14	75	2096	0.001	0.000	0.000	0.001	0.003	0.004	0.001	0.000	0.000	0.000	0.000	0.000	0.001	0.000	0.000	0.000	0.011	0.017	2096	22
Sunken Rd	Sunken Rd 14	42	877	0.003	0.000	0.000	0.002	0.003	0.003	0.001	0.000	0.000	0.000	0.000	0.000	0.002	0.000	0.000	0.002	0.016	0.025	877	14
Sheung Yeut Road_1	Sheung Yeut Road_1 14	42	769	0.002	0.000	0.000	0.003	0.004	0.002	0.000	0.001	0.000	0.000	0.000	0.000	0.002	0.000	0.004	0.001	0.020	0.032	769	15
Sheung Yuet Road_2	Sheung Yuet Road_2 14	42	815	0.002	0.000	0.000	0.003	0.004	0.002	0.001	0.001	0.000	0.000	0.000	0.000	0.002	0.000	0.003	0.001	0.019	0.031	815	16
Sheung Yuet Road_3	Sheung Yuet Road_3 14	42	905	0.002	0.000	0.000	0.003	0.004	0.002	0.001	0.001	0.000	0.000	0.000	0.000	0.001	0.000	0.005	0.001	0.020	0.033	905	18
Sheung Yuet Road_4	Sheung Yuet Road_4 14	42	1185	0.002	0.000	0.000	0.004	0.005	0.002	0.000	0.001	0.000	0.000	0.000	0.000	0.001	0.000	0.003	0.001	0.019	0.030	1185	22
Wang Tung Street_1	Wang Tung Street_1 14	42	73	0.003	0.000	0.000	0.003	0.004	0.002	0.001	0.000	0.000	0.000	0.000	0.000	0.000	0.000	0.000	0.002	0.015	0.024	73	1
ROAD_G	ROAD_G 14	42	598	0.002	0.000	0.000	0.003	0.004	0.003	0.001	0.000	0.000	0.000	0.000	0.000	0.001	0.000	0.000	0.001	0.016	0.026	598	10
Lam Fung Street	Lam Fung Street 14	42	330	0.002	0.000	0.000	0.003	0.004	0.002	0.000	0.001	0.000	0.000	0.001	0.000	0.003	0.000	0.000	0.001	0.018	0.028	330	6
Wang Ching Street_1	Wang Ching Street_1 14	42	544	0.002	0.000	0.000	0.003	0.005	0.002	0.001	0.000	0.000	0.000	0.001	0.000	0.002	0.000	0.000	0.001	0.018	0.030	544	10
Wang Ching Street_2	Wang Ching Street_2 14	42	507	0.002	0.000	0.000	0.003	0.004	0.003	0.002	0.001	0.000	0.000	0.000	0.000	0.001	0.000	0.000	0.001	0.018	0.029	507	9
Sheung Yee Road_1	Sheung Yee Road_1 14	42	500	0.002	0.000	0.000	0.003	0.003	0.002	0.000	0.002	0.000	0.000	0.000	0.000	0.002	0.000	0.004	0.001	0.020	0.032	500	10
Sheung Yee Road_2	Sheung Yee Road_2 14	42	417	0.002	0.000	0.000	0.002	0.002	0.001	0.000	0.002	0.000	0.000	0.001	0.000	0.003	0.000	0.005	0.001	0.022	0.035	417	9
Wang Kwong Road_1	Wang Kwong Road_1 14	42	569	0.002	0.000	0.000	0.003	0.004	0.002	0.000	0.002	0.000	0.000	0.001	0.000	0.003	0.000	0.005	0.001	0.022	0.036	569	13
Wang Kwong Road_2	Wang Kwong Road_2 14	42	359	0.002	0.000	0.000	0.004	0.005	0.002	0.000	0.000	0.000	0.000	0.000	0.000	0.000	0.000	0.001	0.001	0.016	0.026	359	6
Wang Kwong Road_3	Wang Kwong Road_3 14	42	294	0.002	0.000	0.000	0.003	0.003	0.002	0.001	0.000	0.000	0.000	0.000	0.000	0.001	0.000	0.000	0.001	0.014	0.022	294	4
Kai Fuk Road	Kai Fuk Road 14	56	2933	0.001	0.000	0.000	0.002	0.003	0.003	0.001	0.000	0.000	0.000	0.000	0.000	0.001	0.000	0.001	0.000	0.013	0.022	2933	39
Kwung Tong Bypass	Kwung Tong Bypass 14	56	4572	0.001	0.000	0.000	0.002	0.004	0.003	0.000	0.000	0.000	0.000	0.000	0.000	0.002	0.000	0.002	0.000	0.016	0.026	4572	73
ROAD_A	ROAD_A 14	75	3414	0.001	0.000	0.000	0.001	0.003	0.003	0.001	0.000	0.000	0.000	0.000	0.000	0.001	0.000	0.000	0.000	0.010	0.017	3414	36
ROAD_B	ROAD_B 14	42	44	0.001	0.000	0.000	0.005	0.007	0.004	0.001	0.000	0.000	0.000	0.000	0.000	0.001	0.000	0.000	0.001	0.019	0.031	44	1
ROAD_C	ROAD_C 14	42	360	0.003	0.000	0.000	0.002	0.003	0.001	0.000	0.000	0.000	0.000	0.000	0.000	0.001	0.000	0.000	0.002	0.013	0.021	360	5
ROAD_D	ROAD_D 14	42	309	0.003	0.000	0.000	0.002	0.003	0.001	0.000	0.000	0.000	0.000	0.000	0.000	0.001	0.000	0.000	0.002	0.013	0.021	309	4
ROAD_E	ROAD_E 14	42	31	0.003	0.000	0.000	0.002	0.003	0.001	0.000	0.000	0.000	0.000	0.000	0.000	0.001	0.000	0.000	0.002	0.013	0.021	31	0
ROAD_F	ROAD_F 14	56	1593	0.001	0.000	0.000	0.002	0.003	0.003	0.001	0.000	0.000	0.000	0.000	0.000	0.001	0.000	0.002	0.000	0.013	0.021	1593	21
																						Total RSP Emission	685

Year 2026 1500 to 1600 hour Traffic Data

Road Name			Traffic Flow (veh/hr)	PC	Taxi	LGV4	LGV5	LGV6	HGV7	HGV8 / HGV9	PLB	PV4	PV5	NFB6	NFB7	NFB8 / NFB9	FBSD	FBDD	MC
D3_1	15	D3 1 15	70	28	12	0	12	5	5	0	0	0	1	1	1	2	0	0	3
D3_2	15	D3 2 15	40	13	7	0	6	2	3	0	4	0	1	1	1	1	0	0	1
D3_3	15	D3 3 15	40	13	7	0	6	2	3	0	4	0	1	1	1	1	0	0	1
D3_4	15	D3 4 15	17	3	3	0	5	2	0	0	4	0	0	0	0	0	0	0	0
D3_5	15	D3 5 15	39	15	6	0	6	3	2	0	4	0	0	0	0	1	0	0	1
D3_6	15	D3 6 15	1015	401	174	2	170	71	75	4	9	3	13	19	14	23	0	0	39
D3_7	15	D3 7 15	410	182	79	0	53	22	23	1	0	1	6	9	6	10	0	0	17
D3_8	15	D3 8 15	283	128	55	0	34	14	15	1	0	1	4	6	4	7	0	0	12
D3_9	15	D3 9 15	2034	870	372	3	293	122	127	6	8	5	26	41	30	48	0	0	82
D3_10	15	D3 10 15	99	47	21	0	10	4	4	0	0	0	1	2	2	3	0	0	5
D3_11	15	D3 11 15	2042	874	375	3	294	121	128	7	8	5	26	41	29	48	0	0	84
D3_12	15	D3 12 15	154	71	31	0	18	7	8	0	0	0	2	3	2	4	0	0	7
D3_13	15	D3 13 15	2025	859	373	3	291	120	128	7	9	6	26	41	29	49	0	0	82
D3_14	15	D3 14 15	1979	923	413	2	228	95	82	4	0	5	26	39	28	46	0	0	88
D3_15	15	D3 15 15	1976	921	415	2	227	95	81	4	0	5	25	40	28	46	0	0	88
D3_16	15	D3 16 15	1027	446	268	2	115	48	33	1	0	3	12	19	13	23	0	0	43
D4_1	15	D4 1 15	1732	754	265	3	263	108	120	6	9	4	23	36	26	42	0	0	72
D4_2	15	D4 2 15	1743	761	267	3	264	109	119	6	9	4	24	37	26	43	0	0	72
D4_3	15	D4 3 15	1743	761	267	3	264	109	119	6	9	4	24	37	26	43	0	0	72
SCR_WB	15	SCR WB 15	712	291	116	1	117	48	47	3	0	2	11	16	11	19	0	0	28
SCR_EB	15	SCR EB 15	714	284	121	1	121	50	50	4	0	2	9	15	11	18	0	0	27
CYS_1	15	CYS 1 15	1769	813	272	4	292	120	81	4	9	4	17	27	19	31	0	0	78
CYS_2	15	CYS 2 15	434	187	75	1	86	35	13	1	0	0	3	5	3	6	0	0	18
CYS_3	15	CYS 3 15	1535	706	221	2	256	106	74	5	8	3	15	25	17	29	0	0	68
T2	15	T2 15	2170	1038	124	4	404	168	256	12	0	2	11	18	13	21	0	0	99
Sunken Rd	15	Sunken Rd 15	935	372	162	2	158	65	70	3	0	2	12	18	13	21	0	0	36
Sheung Yeut Road_1	15	Sheung Yeut Road_1 15	804	213	119	2	199	82	30	2	49	2	12	20	14	23	0	14	21
Sheung Yuet Road_2	15	Sheung Yuet Road 2 15	847	244	115	2	219	91	36	4	40	2	11	17	12	20	0	12	23
Sheung Yuet Road_3	15	Sheung Yuet Road 3 15	937	272	135	2	224	93	40	5	65	2	9	15	10	17	0	21	26
Sheung Yuet Road_4	15	Sheung Yuet Road 4 15	1222	373	117	4	363	150	55	3	37	2	12	19	13	22	0	16	35
Wang Tung Street_1	15	Wang Tung Street 1 15	75	29	11	0	18	7	5	1	0	0	0	0	0	0	0	0	3
ROAD_G	15	ROAD G 15	625	215	105	1	140	58	48	5	0	1	6	9	6	10	0	0	21
Lam Fung Street	15	Lam Fung Street 15	354	115	42	1	80	33	15	1	14	1	7	11	8	13	0	0	11
Wang Ching Street_1	15	Wang Ching Street 1 15	577	164	66	2	160	66	33	3	9	2	10	16	12	18	0	0	16
Wang Ching Street_2	15	Wang Ching Street 2 15	536	159	66	1	127	53	34	8	44	1	5	8	6	10	0	0	15
Sheung Yee Road_1	15	Sheung Yee Road 1 15	524	167	60	1	109	45	21	2	55	1	7	10	7	12	0	9	16
Sheung Yee Road_2	15	Sheung Yee Road 2 15	455	156	62	0	65	27	14	1	45	2	10	16	11	19	0	11	15
Wang Kwong Road_1	15	Wang Kwong Road 1 15	601	172	65	2	134	56	23	1	49	2	12	19	14	23	0	14	16
Wang Kwong Road_2	15	Wang Kwong Road 2 15	365	123	43	1	109	45	15	1	7	0	1	1	1	2	0	3	12
Wang Kwong Road_3	15	Wang Kwong Road 3 15	311	100	80	1	65	27	12	2	0	1	3	5	3	5	0	0	9
Kai Fuk Road	15	Kai Fuk Road 15	3072	1115	420	6	665	276	266	34	3	6	28	43	31	49	0	25	107
Kwung Tong Bypass	15	Kwung Tong Bypass 15	4788	1645	297	12	1231	510	448	19	24	14	67	103	74	122	0	65	158
ROAD_A	15	ROAD A 15	3586	1604	361	7	640	264	357	20	0	7	30	50	34	57	0	0	154
ROAD_B	15	ROAD B 15	44	6	3	0	20	8	4	0	0	0	0	0	0	1	0	0	1
ROAD_C	15	ROAD C 15	383	175	66	1	67	28	11	1	0	1	3	5	3	5	0	0	17
ROAD_D	15	ROAD D 15	328	154	58	1	53	22	9	1	0	1	3	4	3	5	0	0	15
ROAD_E	15	ROAD E 15	33	16	6	0	5	2	1	0	0	0	0	0	0	0	0	0	1
ROAD_F	15	ROAD F 15	1664	686	198	3	330	137	137	18	2	3	13	20	13	23	0	15	65

Composite Emission Rate, RSP

Road Name	Hour	Average Speed	Traffic Flow (veh/hr)	PC	Taxi	LGV4	LGV5	LGV6	HGV7	HGV8 or HGV9	PLB	PV4	PV5	NFB6	NFB7	NFB8 or NFB9	FBSD	FBDD	MC	g/km-veh	g/mile-veh	Flow Rate	RSP Emission (g/km)
D3_1	D3_1 15	41	70	0.003	0.000	0.000	0.002	0.002	0.003	0.000	0.000	0.000	0.000	0.001	0.001	0.003	0.000	0.000	0.002	0.017	0.028	70	1
D3_2	D3_2 15	42	40	0.002	0.000	0.000	0.002	0.002	0.003	0.000	0.002	0.000	0.000	0.001	0.001	0.004	0.000	0.000	0.001	0.018	0.030	40	1
D3_3	D3_3 15	42	40	0.002	0.000	0.000	0.002	0.002	0.003	0.000	0.002	0.000	0.000	0.001	0.001	0.004	0.000	0.000	0.001	0.018	0.030	40	1
D3_4	D3_4 15	42	17	0.001	0.000	0.000	0.003	0.004	0.000	0.000	0.004	0.000	0.000	0.000	0.000	0.000	0.000	0.000	0.001	0.013	0.021	17	0
D3_5	D3_5 15	42	39	0.003	0.000	0.000	0.002	0.002	0.002	0.000	0.002	0.000	0.000	0.000	0.000	0.002	0.000	0.000	0.002	0.016	0.025	39	1
D3_6	D3_6 15	41	1015	0.003	0.000	0.000	0.002	0.002	0.003	0.000	0.000	0.000	0.000	0.001	0.001	0.003	0.000	0.000	0.002	0.017	0.028	1015	17
D3_7	D3_7 15	41	410	0.003	0.000	0.000	0.001	0.002	0.002	0.000	0.000	0.000	0.000	0.001	0.001	0.004	0.000	0.000	0.002	0.016	0.027	410	7
D3_8	D3_8 15	41	283	0.003	0.000	0.000	0.001	0.002	0.002	0.000	0.000	0.000	0.000	0.001	0.001	0.004	0.000	0.000	0.002	0.016	0.026	283	5
D3_9	D3_9 15	41	2034	0.003	0.000	0.000	0.002	0.002	0.002	0.000	0.000	0.000	0.000	0.001	0.001	0.003	0.000	0.000	0.002	0.017	0.027	2034	34
D3_10	D3_10 15	42	99	0.003	0.000	0.000	0.001	0.001	0.001	0.000	0.000	0.000	0.000	0.001	0.001	0.004	0.000	0.000	0.002	0.015	0.025	99	2
D3_11	D3_11 15	41	2042	0.003	0.000	0.000	0.002	0.002	0.002	0.000	0.000	0.000	0.000	0.001	0.001	0.003	0.000	0.000	0.002	0.017	0.027	2042	34
D3_12	D3_12 15	41	154	0.003	0.000	0.000	0.001	0.002	0.002	0.000	0.000	0.000	0.000	0.001	0.001	0.004	0.000	0.000	0.002	0.016	0.026	154	2
D3_13	D3_13 15	41	2025	0.003	0.000	0.000	0.002	0.002	0.002	0.000	0.000	0.000	0.000	0.001	0.001	0.004	0.000	0.000	0.002	0.017	0.027	2025	34
D3_14	D3_14 15	42	1979	0.003	0.000	0.000	0.001	0.002	0.002	0.000	0.000	0.000	0.000	0.001	0.001	0.003	0.000	0.000	0.002	0.015	0.024	1979	30
D3_15	D3_15 15	42	1976	0.003	0.000	0.000	0.001	0.002	0.002	0.000	0.000	0.000	0.000	0.001	0.001	0.003	0.000	0.000	0.002	0.015	0.024	1976	30
D3_16	D3_16 15	42	1027	0.003	0.000	0.000	0.001	0.002	0.001	0.000	0.000	0.000	0.000	0.001	0.000	0.003	0.000	0.000	0.002	0.014	0.023	1027	14
D4_1	D4_1 15	41	1732	0.003	0.000	0.000	0.002	0.002	0.003	0.000	0.000	0.000	0.000	0.001	0.001	0.004	0.000	0.000	0.002	0.017	0.028	1732	30
D4_2	D4_2 15	41	1743	0.003	0.000	0.000	0.002	0.002	0.003	0.000	0.000	0.000	0.000	0.001	0.001	0.004	0.000	0.000	0.002	0.017	0.028	1743	30
D4_3	D4_3 15	41	1743	0.003	0.000	0.000	0.002	0.002	0.003	0.000	0.000	0.000	0.000	0.001	0.001	0.004	0.000	0.000	0.002	0.017	0.028	1743	30
SCR_WB	SCR_WB 15	41	712	0.003	0.000	0.000	0.002	0.002	0.003	0.000	0.000	0.000	0.000	0.001	0.001	0.004	0.000	0.000	0.002	0.018	0.029	712	13
SCR_EB	SCR_EB 15	41	714	0.003	0.000	0.000	0.002	0.002	0.003	0.001	0.000	0.000	0.000	0.001	0.001	0.004	0.000	0.000	0.002	0.018	0.029	714	13
CYS_1	CYS_1 15	41	1769	0.003	0.000	0.000	0.002	0.002	0.002	0.000	0.000	0.000	0.000	0.001	0.000	0.003	0.000	0.000	0.002	0.015	0.025	1769	27
CYS_2	CYS_2 15	41	434	0.003	0.000	0.000	0.002	0.003	0.001	0.000	0.000	0.000	0.000	0.000	0.000	0.002	0.000	0.000	0.002	0.014	0.023	434	6
CYS_3	CYS_3 15	41	1535	0.003	0.000	0.000	0.002	0.002	0.002	0.000	0.000	0.000	0.000	0.001	0.000	0.003	0.000	0.000	0.002	0.016	0.026	1535	25
T2	T2 15	75	2170	0.001	0.000	0.000	0.001	0.003	0.003	0.001	0.000	0.000	0.000	0.000	0.000	0.001	0.000	0.000	0.000	0.011	0.017	2170	23
Sunken Rd	Sunken Rd 15	41	935	0.003	0.000	0.000	0.002	0.003	0.003	0.000	0.000	0.000	0.000	0.001	0.001	0.003	0.000	0.000	0.002	0.017	0.028	935	16
Sheung Yeut Road_1	Sheung Yeut Road_1 15	42	804	0.002	0.000	0.000	0.003	0.004	0.001	0.000	0.001	0.000	0.000	0.001	0.001	0.004	0.000	0.003	0.001	0.022	0.035	804	17
Sheung Yuet Road_2	Sheung Yuet Road_2 15	41	847	0.002	0.000	0.000	0.003	0.004	0.002	0.001	0.001	0.000	0.000	0.001	0.001	0.003	0.000	0.003	0.001	0.021	0.034	847	18
Sheung Yuet Road_3	Sheung Yuet Road_3 15	42	937	0.002	0.000	0.000	0.003	0.004	0.002	0.001	0.001	0.000	0.000	0.001	0.000	0.003	0.000	0.004	0.001	0.021	0.034	937	20
Sheung Yuet Road_4	Sheung Yuet Road_4 15	41	1222	0.002	0.000	0.000	0.003	0.004	0.002	0.000	0.001	0.000	0.000	0.001	0.000	0.003	0.000	0.002	0.001	0.020	0.032	1222	25
Wang Tung Street_1	Wang Tung Street_1 15	41	75	0.003	0.000	0.000	0.003	0.003	0.002	0.001	0.000	0.000	0.000	0.000	0.000	0.001	0.000	0.000	0.002	0.015	0.024	75	1
ROAD_G	ROAD_G 15	41	625	0.002	0.000	0.000	0.002	0.003	0.003	0.001	0.000	0.000	0.000	0.001	0.000	0.002	0.000	0.000	0.001	0.017	0.028	625	11
Lam Fung Street	Lam Fung Street 15	41	354	0.002	0.000	0.000	0.003	0.003	0.002	0.000	0.001	0.000	0.000	0.001	0.001	0.006	0.000	0.000	0.001	0.020	0.033	354	7
Wang Ching Street_1	Wang Ching Street_1 15	41	577	0.002	0.000	0.000	0.003	0.004	0.002	0.001	0.000	0.000	0.000	0.001	0.001	0.005	0.000	0.000	0.001	0.021	0.033	577	12
Wang Ching Street_2	Wang Ching Street_2 15	41	536	0.002	0.000	0.000	0.003	0.004	0.002	0.002	0.001	0.000	0.000	0.001	0.000	0.003	0.000	0.000	0.001	0.019	0.031	536	10
Sheung Yee Road_1	Sheung Yee Road_1 15	42	524	0.002	0.000	0.000	0.002	0.003	0.001	0.000	0.002	0.000	0.000	0.001	0.001	0.003	0.000	0.003	0.001	0.021	0.034	524	11
Sheung Yee Road_2	Sheung Yee Road_2 15	42	455	0.002	0.000	0.000	0.002	0.002	0.001	0.000	0.002	0.000	0.001	0.001	0.001	0.006	0.000	0.004	0.001	0.024	0.039	455	11
Wang Kwong Road_1	Wang Kwong Road_1 15	42	601	0.002	0.000	0.000	0.002	0.003	0.001	0.000	0.001	0.000	0.000	0.001	0.001	0.005	0.000	0.004	0.001	0.024	0.039	601	15
Wang Kwong Road_2	Wang Kwong Road_2 15	41	365	0.002	0.000	0.000	0.003	0.004	0.002	0.000	0.000	0.000	0.000	0.000	0.000	0.001	0.000	0.001	0.001	0.016	0.026	365	6
Wang Kwong Road_3	Wang Kwong Road_3 15	41	311	0.002	0.000	0.000	0.002	0.003	0.001	0.001	0.000	0.000	0.000	0.001	0.000	0.003	0.000	0.000	0.001	0.015	0.024	311	5
Kai Fuk Road	Kai Fuk Road 15	54	3072	0.001	0.000	0.000	0.002	0.003	0.003	0.001	0.000	0.000	0.000	0.000	0.000	0.002	0.000	0.001	0.000	0.014	0.023	3072	43
Kwung Tong Bypass	Kwung Tong Bypass 15	54	4788	0.001	0.000	0.000	0.002	0.004	0.003	0.000	0.000	0.000	0.000	0.001	0.001	0.003	0.000	0.002	0.000	0.017	0.028	4788	83
ROAD_A	ROAD_A 15	75	3586	0.001	0.000	0.000	0.001	0.003	0.003	0.001	0.000	0.000	0.000	0.000	0.000	0.002	0.000	0.000	0.000	0.011	0.018	3586	40
ROAD_B	ROAD_B 15	41	44	0.001	0.000	0.000	0.005	0.007	0.003	0.001	0.000	0.000	0.000	0.000	0.000	0.002	0.000	0.000	0.001	0.021	0.033	44	1
ROAD_C	ROAD_C 15	41	383	0.003	0.000	0.000	0.002	0.003	0.001	0.000	0.000	0.000	0.000	0.000	0.000	0.002	0.000	0.000	0.002	0.014	0.023	383	5
ROAD_D	ROAD_D 15	41	328	0.003	0.000	0.000	0.002	0.002	0.001	0.000	0.000	0.000	0.000	0.000	0.000	0.002	0.000	0.000	0.002	0.014	0.023	328	5
ROAD_E	ROAD_E 15	41	33	0.003	0.000	0.000	0.002	0.002	0.001	0.000	0.000	0.000	0.000	0.000	0.000	0.002	0.000	0.000	0.002	0.014	0.023	33	0
ROAD_F	ROAD_F 15	54	1664	0.001	0.000	0.000	0.002	0.003	0.003	0.001	0.000	0.000	0.000	0.000	0.000	0.002	0.000	0.002	0.000	0.013	0.022	1664	22
																						Total RSP Emission	792

Year 2026 1600 to 1700 hour Traffic Data

Road Name			Traffic Flow (veh/hr)	PC	Taxi	LGV4	LGV5	LGV6	HGV7	HGV8 / HGV9	PLB	PV4	PV5	NFB6	NFB7	NFB8 / NFB9	FBSD	FBDD	MC
D3_1	16	D3 1 16	73	30	13	0	11	5	5	0	0	0	1	2	1	2	0	0	3
D3_2	16	D3 2 16	677	108	486	0	5	2	3	0	5	2	10	16	11	18	0	0	10
D3_3	16	D3 3 16	688	111	493	0	6	2	3	0	6	2	10	16	11	19	0	0	10
D3_4	16	D3 4 16	665	100	489	0	5	2	0	0	5	2	9	15	11	17	0	0	9
D3_5	16	D3 5 16	677	110	485	0	6	3	2	0	5	2	9	15	11	18	0	0	11
D3_6	16	D3 6 16	2333	618	1149	2	163	68	71	3	12	6	34	52	36	61	0	0	58
D3_7	16	D3 7 16	428	193	84	0	50	21	22	1	0	1	7	10	7	12	0	0	19
D3_8	16	D3 8 16	296	136	59	0	33	14	15	1	0	1	5	7	5	9	0	0	13
D3_9	16	D3 9 16	3401	1117	1360	3	280	117	122	7	10	8	49	76	54	90	0	0	105
D3_10	16	D3 10 16	104	50	22	0	10	4	4	0	0	0	2	3	2	3	0	0	5
D3_11	16	D3 11 16	3403	1119	1362	3	281	116	121	7	10	9	49	77	53	90	0	0	107
D3_12	16	D3 12 16	162	75	33	0	17	7	8	0	0	0	3	4	3	5	0	0	7
D3_13	16	D3 13 16	3387	1104	1360	3	278	115	120	7	10	10	49	78	54	91	0	0	107
D3_14	16	D3 14 16	3083	1132	1202	3	217	91	77	3	0	8	45	69	48	80	0	0	108
D3_15	16	D3 15 16	3085	1130	1202	3	216	89	79	3	0	8	45	71	49	82	0	0	108
D3_16	16	D3 16 16	1561	550	647	1	110	46	31	2	0	5	21	34	23	39	0	0	53
D4_1	16	D4 1 16	2598	918	884	3	249	103	113	6	10	8	39	62	44	71	0	0	87
D4_2	16	D4 2 16	2608	925	885	3	250	103	113	7	10	8	39	61	43	72	0	0	89
D4_3	16	D4 3 16	2608	925	885	3	250	103	113	7	10	8	39	61	43	72	0	0	89
SCR_WB	16	SCR WB 16	906	334	250	1	112	46	44	3	0	3	15	24	16	27	0	0	32
SCR_EB	16	SCR EB 16	896	325	248	1	115	48	48	4	0	3	13	22	15	25	0	0	30
CYS_1	16	CYS 1 16	2299	932	639	2	277	115	77	5	12	6	26	41	29	49	0	0	89
CYS_2	16	CYS 2 16	458	199	87	1	82	34	12	1	0	1	4	6	5	7	0	0	19
CYS_3	16	CYS 3 16	2049	816	581	2	244	100	71	4	10	5	26	39	28	46	0	0	78
T2	16	T2 16	2217	1100	131	4	384	160	245	12	0	2	13	21	14	24	0	0	105
Sunken Rd	16	Sunken Rd 16	967	395	171	2	151	63	66	3	0	3	14	21	15	25	0	0	38
Sheung Yeut Road_1	16	Sheung Yeut Road_1 16	836	226	127	2	189	78	28	2	61	3	15	23	16	27	0	18	22
Sheung Yuet Road_2	16	Sheung Yuet Road 2 16	882	259	126	2	208	86	34	4	50	3	13	20	14	23	0	15	25
Sheung Yuet Road_3	16	Sheung Yuet Road 3 16	984	289	148	2	214	89	38	4	82	2	11	17	12	20	1	26	28
Sheung Yuet Road_4	16	Sheung Yuet Road 4 16	1260	397	133	4	345	143	52	3	47	3	14	22	15	26	0	20	38
Wang Tung Street_1	16	Wang Tung Street 1 16	78	31	13	0	17	7	4	1	0	0	0	0	0	0	0	0	3
ROAD_G	16	ROAD G 16	642	229	115	1	133	55	46	5	0	1	6	10	7	12	0	0	22
Lam Fung Street	16	Lam Fung Street 16	378	124	52	1	76	32	14	1	18	2	9	13	9	15	0	0	12
Wang Ching Street_1	16	Wang Ching Street 1 16	592	173	71	2	152	63	32	4	11	2	12	19	13	22	0	0	17
Wang Ching Street_2	16	Wang Ching Street 2 16	558	169	70	1	121	50	32	7	55	1	6	10	7	12	0	0	16
Sheung Yee Road_1	16	Sheung Yee Road 1 16	563	179	69	1	106	44	20	2	68	1	8	12	9	14	0	11	17
Sheung Yee Road_2	16	Sheung Yee Road 2 16	503	168	76	1	62	26	13	1	56	3	13	19	14	23	1	14	16
Wang Kwong Road_1	16	Wang Kwong Road 1 16	629	181	71	1	127	53	22	1	60	3	14	22	15	26	0	16	17
Wang Kwong Road_2	16	Wang Kwong Road 2 16	377	132	50	1	104	43	14	1	9	0	1	2	2	2	0	3	12
Wang Kwong Road_3	16	Wang Kwong Road 3 16	321	105	86	1	62	25	11	2	0	1	4	5	4	6	0	0	10
Kai Fuk Road	16	Kai Fuk Road 16	3153	1186	457	6	634	262	252	32	3	6	32	50	35	57	0	28	114
Kwung Tong Bypass	16	Kwung Tong Bypass 16	4898	1746	313	12	1171	485	426	20	29	15	78	125	86	144	0	81	167
ROAD_A	16	ROAD A 16	4008	1748	630	8	610	251	341	18	0	8	42	64	46	76	0	0	166
ROAD_B	16	ROAD B 16	43	6	4	0	18	8	4	0	0	0	0	1	0	1	0	0	1
ROAD_C	16	ROAD C 16	399	186	73	1	64	26	11	1	0	1	4	6	4	6	0	0	18
ROAD_D	16	ROAD D 16	345	165	64	1	51	21	9	1	0	1	3	5	3	6	0	0	16
ROAD_E	16	ROAD E 16	34	16	6	0	5	2	1	0	0	0	0	0	0	1	0	0	2
ROAD_F	16	ROAD F 16	1724	731	221	3	314	129	129	17	3	3	16	24	17	28	0	19	69

Composite Emission Rate, RSP

Road Name	Hour	Average Speed	Traffic Flow (veh/hr)	PC	Taxi	LGV4	LGV5	LGV6	HGV7	HGV8 or HGV9	PLB	PV4	PV5	NFB6	NFB7	NFB8 or NFB9	FBSD	FBDD	MC	g/km-veh	g/mile-veh	Flow Rate	RSP Emission (g/km)
D3_1	D3_1 16	41	73	0.003	0.000	0.000	0.002	0.002	0.003	0.000	0.000	0.000	0.000	0.001	0.001	0.004	0.000	0.000	0.002	0.017	0.028	73	1
D3_2	D3_2 16	42	677	0.001	0.000	0.000	0.000	0.000	0.000	0.000	0.000	0.000	0.000	0.001	0.001	0.004	0.000	0.000	0.001	0.008	0.013	677	5
D3_3	D3_3 16	42	688	0.001	0.000	0.000	0.000	0.000	0.000	0.000	0.000	0.000	0.000	0.001	0.001	0.004	0.000	0.000	0.001	0.008	0.013	688	6
D3_4	D3_4 16	42	665	0.001	0.000	0.000	0.000	0.000	0.000	0.000	0.000	0.000	0.000	0.001	0.001	0.004	0.000	0.000	0.001	0.008	0.012	665	5
D3_5	D3_5 16	42	677	0.001	0.000	0.000	0.000	0.000	0.000	0.000	0.000	0.000	0.000	0.001	0.001	0.004	0.000	0.000	0.001	0.008	0.013	677	5
D3_6	D3_6 16	41	2333	0.002	0.000	0.000	0.001	0.001	0.001	0.000	0.000	0.000	0.000	0.001	0.001	0.004	0.000	0.000	0.001	0.012	0.019	2333	28
D3_7	D3_7 16	41	428	0.003	0.000	0.000	0.001	0.002	0.002	0.000	0.000	0.000	0.000	0.001	0.001	0.004	0.000	0.000	0.002	0.017	0.027	428	7
D3_8	D3_8 16	41	296	0.003	0.000	0.000	0.001	0.002	0.002	0.000	0.000	0.000	0.000	0.001	0.001	0.004	0.000	0.000	0.002	0.017	0.027	296	5
D3_9	D3_9 16	41	3401	0.002	0.000	0.000	0.001	0.001	0.001	0.000	0.000	0.000	0.000	0.001	0.001	0.004	0.000	0.000	0.001	0.013	0.022	3401	45
D3_10	D3_10 16	41	104	0.003	0.000	0.000	0.001	0.001	0.001	0.000	0.000	0.000	0.000	0.001	0.001	0.005	0.000	0.000	0.002	0.016	0.026	104	2
D3_11	D3_11 16	41	3403	0.002	0.000	0.000	0.001	0.001	0.001	0.000	0.000	0.000	0.000	0.001	0.001	0.004	0.000	0.000	0.001	0.013	0.021	3403	45
D3_12	D3_12 16	41	162	0.003	0.000	0.000	0.001	0.002	0.002	0.000	0.000	0.000	0.000	0.001	0.001	0.004	0.000	0.000	0.002	0.017	0.027	162	3
D3_13	D3_13 16	41	3387	0.002	0.000	0.000	0.001	0.001	0.001	0.000	0.000	0.000	0.000	0.001	0.001	0.004	0.000	0.000	0.001	0.013	0.022	3387	45
D3_14	D3_14 16	41	3083	0.003	0.000	0.000	0.001	0.001	0.001	0.000	0.000	0.000	0.000	0.001	0.001	0.004	0.000	0.000	0.002	0.013	0.021	3083	39
D3_15	D3_15 16	41	3085	0.003	0.000	0.000	0.001	0.001	0.001	0.000	0.000	0.000	0.000	0.001	0.001	0.004	0.000	0.000	0.002	0.013	0.021	3085	40
D3_16	D3_16 16	41	1561	0.003	0.000	0.000	0.001	0.001	0.001	0.000	0.000	0.000	0.000	0.001	0.001	0.004	0.000	0.000	0.001	0.012	0.020	1561	19
D4_1	D4_1 16	41	2598	0.003	0.000	0.000	0.001	0.001	0.002	0.000	0.000	0.000	0.000	0.001	0.001	0.004	0.000	0.000	0.001	0.015	0.024	2598	38
D4_2	D4_2 16	41	2608	0.003	0.000	0.000	0.001	0.001	0.002	0.000	0.000	0.000	0.000	0.001	0.001	0.004	0.000	0.000	0.001	0.015	0.023	2608	38
D4_3	D4_3 16	41	2608	0.003	0.000	0.000	0.001	0.001	0.002	0.000	0.000	0.000	0.000	0.001	0.001	0.004	0.000	0.000	0.001	0.015	0.023	2608	38
SCR_WB	SCR_WB 16	41	906	0.003	0.000	0.000	0.001	0.002	0.002	0.000	0.000	0.000	0.000	0.001	0.001	0.004	0.000	0.000	0.002	0.016	0.026	906	15
SCR_EB	SCR_EB 16	41	896	0.003	0.000	0.000	0.001	0.002	0.002	0.000	0.000	0.000	0.000	0.001	0.001	0.004	0.000	0.000	0.001	0.016	0.026	896	14
CYS_1	CYS_1 16	41	2299	0.003	0.000	0.000	0.001	0.002	0.001	0.000	0.000	0.000	0.000	0.001	0.000	0.003	0.000	0.000	0.002	0.014	0.023	2299	32
CYS_2	CYS_2 16	41	458	0.003	0.000	0.000	0.002	0.003	0.001	0.000	0.000	0.000	0.000	0.001	0.000	0.002	0.000	0.000	0.002	0.014	0.023	458	7
CYS_3	CYS_3 16	41	2049	0.003	0.000	0.000	0.001	0.002	0.001	0.000	0.000	0.000	0.000	0.001	0.001	0.003	0.000	0.000	0.002	0.014	0.023	2049	29
T2	T2 16	75	2217	0.001	0.000	0.000	0.001	0.002	0.003	0.001	0.000	0.000	0.000	0.000	0.000	0.001	0.000	0.000	0.000	0.010	0.017	2217	23
Sunken Rd	Sunken Rd 16	41	967	0.003	0.000	0.000	0.002	0.002	0.003	0.000	0.000	0.000	0.000	0.001	0.001	0.004	0.000	0.000	0.002	0.017	0.028	967	17
Sheung Yeut Road_1	Sheung Yeut Road_1 16	41	836	0.002	0.000	0.000	0.003	0.003	0.001	0.000	0.001	0.000	0.000	0.001	0.001	0.005	0.000	0.004	0.001	0.023	0.037	836	19
Sheung Yuet Road_2	Sheung Yuet Road_2 16	41	882	0.002	0.000	0.000	0.003	0.003	0.001	0.000	0.001	0.000	0.000	0.001	0.001	0.004	0.000	0.003	0.001	0.021	0.035	882	19
Sheung Yuet Road_3	Sheung Yuet Road_3 16	41	984	0.002	0.000	0.000	0.002	0.003	0.001	0.001	0.001	0.000	0.000	0.001	0.000	0.003	0.000	0.005	0.001	0.022	0.035	984	22
Sheung Yuet Road_4	Sheung Yuet Road_4 16	41	1260	0.002	0.000	0.000	0.003	0.004	0.002	0.000	0.001	0.000	0.000	0.001	0.000	0.003	0.000	0.003	0.001	0.021	0.033	1260	26
Wang Tung Street_1	Wang Tung Street_1 16	41	78	0.003	0.000	0.000	0.002	0.003	0.002	0.001	0.000	0.000	0.000	0.000	0.000	0.001	0.000	0.000	0.002	0.015	0.024	78	1
ROAD_G	ROAD_G 16	41	642	0.003	0.000	0.000	0.002	0.003	0.003	0.001	0.000	0.000	0.000	0.001	0.000	0.003	0.000	0.000	0.001	0.017	0.028	642	11
Lam Fung Street	Lam Fung Street 16	41	378	0.002	0.000	0.000	0.002	0.003	0.001	0.000	0.001	0.000	0.001	0.001	0.001	0.006	0.000	0.000	0.001	0.021	0.033	378	8
Wang Ching Street_1	Wang Ching Street_1 16	41	592	0.002	0.000	0.000	0.003	0.004	0.002	0.001	0.000	0.000	0.000	0.001	0.001	0.005	0.000	0.000	0.001	0.021	0.034	592	13
Wang Ching Street_2	Wang Ching Street_2 16	41	558	0.002	0.000	0.000	0.002	0.003	0.002	0.001	0.002	0.000	0.000	0.001	0.000	0.003	0.000	0.000	0.001	0.019	0.031	558	11
Sheung Yee Road_1	Sheung Yee Road_1 16	41	563	0.002	0.000	0.000	0.002	0.003	0.001	0.000	0.002	0.000	0.000	0.001	0.001	0.004	0.000	0.004	0.001	0.022	0.035	563	12
Sheung Yee Road_2	Sheung Yee Road_2 16	41	503	0.002	0.000	0.000	0.001	0.002	0.001	0.000	0.002	0.000	0.001	0.001	0.001	0.007	0.000	0.005	0.001	0.025	0.041	503	13
Wang Kwong Road_1	Wang Kwong Road_1 16	41	629	0.002	0.000	0.000	0.002	0.003	0.001	0.000	0.002	0.000	0.001	0.001	0.001	0.006	0.000	0.005	0.001	0.026	0.041	629	16
Wang Kwong Road_2	Wang Kwong Road_2 16	41	377	0.003	0.000	0.000	0.003	0.004	0.001	0.000	0.000	0.000	0.000	0.000	0.000	0.001	0.000	0.001	0.001	0.016	0.026	377	6
Wang Kwong Road_3	Wang Kwong Road_3 16	41	321	0.002	0.000	0.000	0.002	0.003	0.001	0.001	0.000	0.000	0.000	0.001	0.000	0.003	0.000	0.000	0.001	0.015	0.024	321	5
Kai Fuk Road	Kai Fuk Road 16	54	3153	0.001	0.000	0.000	0.002	0.003	0.003	0.001	0.000	0.000	0.000	0.001	0.000	0.002	0.000	0.002	0.000	0.014	0.023	3153	44
Kwung Tong Bypass	Kwung Tong Bypass 16	53	4898	0.001	0.000	0.000	0.002	0.003	0.003	0.000	0.000	0.000	0.000	0.001	0.001	0.004	0.000	0.003	0.000	0.018	0.029	4898	89
ROAD_A	ROAD_A 16	75	4008	0.001	0.000	0.000	0.001	0.002	0.003	0.000	0.000	0.000	0.000	0.001	0.000	0.002	0.000	0.000	0.000	0.011	0.017	4008	42
ROAD_B	ROAD_B 16	41	43	0.001	0.000	0.000	0.005	0.006	0.003	0.001	0.000	0.000	0.000	0.001	0.000	0.002	0.000	0.000	0.001	0.020	0.033	43	1
ROAD_C	ROAD_C 16	41	399	0.003	0.000	0.000	0.002	0.002	0.001	0.000	0.000	0.000	0.000	0.001	0.000	0.002	0.000	0.000	0.002	0.014	0.023	399	6
ROAD_D	ROAD_D 16	41	345	0.003	0.000	0.000	0.002	0.002	0.001	0.000	0.000	0.000	0.000	0.001	0.000	0.002	0.000	0.000	0.002	0.014	0.023	345	5
ROAD_E	ROAD_E 16	41	34	0.003	0.000	0.000	0.002	0.002	0.001	0.000	0.000	0.000	0.000	0.001	0.000	0.002	0.000	0.000	0.002	0.014	0.023	34	0
ROAD_F	ROAD_F 16	54	1724	0.001	0.000	0.000	0.002	0.003	0.002	0.001	0.000	0.000	0.000	0.000	0.000	0.002	0.000	0.002	0.000	0.013	0.022	1724	23
																						Total RSP Emission	943

Year 2026 1700 to 1800 hour Traffic Data

	Road Name			Traffic Flow (veh/hr)	PC	Taxi	LGV4	LGV5	LGV6	HGV7	HGV8 / HGV9	PLB	PV4	PV5	NFB6	NFB7	NFB8 / NFB9	FBSD	FBDD	MC
	D3_1	17	D3_1 17	76	35	15	0	9	4	4	0	0	0	1	2	1	2	0	0	3
	D3_2	17	D3_2 17	680	111	487	0	4	2	2	0	6	2	10	16	11	18	0	0	11
	D3_3	17	D3_3 17	691	114	494	0	4	1	2	0	6	2	10	16	11	19	0	0	11
	D3_4	17	D3_4 17	666	101	490	0	3	1	0	0	7	2	9	15	11	17	0	0	9
	D3_5	17	D3_5 17	679	113	485	0	5	2	1	0	6	2	10	15	11	18	0	0	11
	D3_6	17	D3_6 17	2384	695	1182	2	128	52	56	2	13	6	32	51	37	60	0	0	67
	D3_7	17	D3_7 17	462	228	99	0	40	17	18	1	0	1	7	10	7	12	0	0	22
	D3_8	17	D3_8 17	320	160	69	0	26	11	11	1	0	1	5	7	5	8	0	0	15
	D3_9	17	D3_9 17	3540	1283	1430	4	221	92	96	4	14	9	48	76	53	89	0	0	122
	D3_10	17	D3_10 17	114	59	26	0	8	3	3	0	0	0	2	3	2	3	0	0	6
	D3_11	17	D3_11 17	3552	1288	1433	4	222	92	96	4	14	9	50	76	53	90	0	0	122
	D3_12	17	D3_12 17	175	88	38	0	13	6	6	0	0	1	3	4	3	5	0	0	8
	D3_13	17	D3_13 17	3534	1270	1432	4	219	92	95	5	14	9	49	78	55	92	0	0	122
	D3_14	17	D3_14 17	3269	1308	1281	2	172	70	61	3	0	8	43	69	49	80	0	0	124
	D3_15	17	D3_15 17	3266	1304	1281	2	172	70	62	3	0	8	44	69	47	80	0	0	124
	D3_16	17	D3_16 17	1665	634	698	1	87	37	25	0	0	5	22	33	23	39	0	0	61
	D4_1	17	D4_1 17	2707	1061	935	3	198	83	89	5	12	7	38	60	43	72	0	0	102
	D4_2	17	D4_2 17	2718	1070	938	3	198	83	90	5	12	7	38	60	42	71	0	0	102
	D4_3	17	D4_3 17	2718	1070	938	3	198	83	90	5	12	7	38	60	42	71	0	0	102
	SCR_WB	17	SCR_WB 17	944	389	272	1	88	37	35	2	0	3	15	23	16	26	0	0	37
	SCR_EB	17	SCR_EB 17	932	379	272	1	91	37	37	3	0	3	13	21	15	24	0	0	36
	CYS_1	17	CYS_1 17	2423	1086	691	2	220	91	62	4	13	5	27	41	29	48	0	0	103
	CYS_2	17	CYS_2 17	483	235	101	0	64	27	10	1	0	1	4	6	4	7	0	0	22
	CYS_3	17	CYS_3 17	2151	951	622	2	192	80	56	3	13	4	25	39	27	45	0	0	91
	T2	17	T2 17	2279	1291	155	2	303	125	195	9	0	2	14	21	14	24	0	0	123
	Sunken Rd	17	Sunken Rd 17	1012	466	202	1	119	49	52	3	0	3	13	21	15	24	0	0	44
	Sheung Yeut Road_1	17	Sheung Yeut Road_1 17	845	265	147	1	148	62	22	2	72	3	14	22	16	26	0	20	25
	Sheung Yuet Road_2	17	Sheung Yuet Road_2 17	894	305	146	1	165	69	27	3	60	3	13	19	13	23	0	19	29
	Sheung Yuet Road_3	17	Sheung Yuet Road_3 17	1015	341	173	2	169	70	30	4	98	3	11	17	12	20	1	31	33
	Sheung Yuet Road_4	17	Sheung Yuet Road_4 17	1259	469	155	3	273	113	41	2	55	3	14	22	15	26	0	24	45
	Wang Tung Street_1	17	Wang Tung Street_1 17	80	37	15	0	13	6	3	1	0	0	0	0	0	0	0	0	4
	ROAD_G	17	ROAD_G 17	657	270	135	1	105	43	36	4	0	1	7	10	7	12	0	0	26
	Lam Fung Street	17	Lam Fung Street 17	387	146	60	1	60	25	11	1	21	2	9	13	9	15	0	0	14
	Wang Ching Street_1	17	Wang Ching Street_1 17	585	205	83	1	120	50	25	2	13	2	12	18	13	22	0	0	19
	Wang Ching Street_2	17	Wang Ching Street_2 17	566	198	82	1	95	39	25	6	64	1	6	10	7	12	0	0	19
	Sheung Yee Road_1	17	Sheung Yee Road_1 17	592	213	81	1	86	35	16	2	81	1	8	12	9	14	0	13	20
	Sheung Yee Road_2	17	Sheung Yee Road_2 17	537	197	88	1	49	20	10	1	67	2	12	19	13	22	1	16	19
	Wang Kwong Road_1	17	Wang Kwong Road_1 17	643	212	83	1	100	41	17	1	70	3	14	21	15	25	0	20	20
	Wang Kwong Road_2	17	Wang Kwong Road_2 17	379	155	58	1	82	34	11	1	11	0	1	2	2	2	0	3	15
	Wang Kwong Road_3	17	Wang Kwong Road_3 17	336	125	101	0	49	20	9	1	0	1	3	5	4	6	0	0	12
	Kai Fuk Road	17	Kai Fuk Road 17	3223	1397	538	6	499	206	200	26	3	6	32	48	35	58	0	35	132
	Kwung Tong Bypass	17	Kwung Tong Bypass 17	4869	2059	370	10	925	384	336	17	37	15	78	119	85	141	2	97	195
	ROAD_A	17	ROAD_A 17	4139	2050	697	4	479	199	272	12	0	8	39	64	44	75	0	0	195
	ROAD_B	17	ROAD_B 17	39	8	4	0	15	6	3	0	0	0	0	1	0	1	0	0	1
	ROAD_C	17	ROAD_C 17	427	219	86	0	50	21	9	1	0	1	3	6	4	6	0	0	21
	ROAD_D	17	ROAD_D 17	370	194	75	0	40	17	7	1	0	1	3	4	3	6	0	0	19
	ROAD_E	17	ROAD_E 17	37	19	8	0	4	2	1	0	0	0	0	0	0	1	0	0	2
	ROAD_F	17	ROAD_F 17	1784	862	259	2	248	103	103	14	4	4	14	23	16	27	0	23	82

Composite Emission Rate, RSP

	Road Name	Hour	Average Speed	Traffic Flow (veh/hr)	PC	Taxi	LGV4	LGV5	LGV6	HGV7	HGV8 or HGV9	PLB	PV4	PV5	NFB6	NFB7	NFB8 or NFB9	FBSD	FBDD	MC	g/km-veh	g/mile-veh	Flow Rate	RSP Emission (g/km)
	D3_1	D3_1 17	41	76	0.003	0.000	0.000	0.001	0.002	0.002	0.000	0.000	0.000	0.000	0.001	0.001	0.004	0.000	0.000	0.002	0.016	0.025	76	1
	D3_2	D3_2 17	41	680	0.001	0.000	0.000	0.000	0.000	0.000	0.000	0.000	0.000	0.000	0.001	0.001	0.004	0.000	0.000	0.001	0.008	0.013	680	6
	D3_3	D3_3 17	41	691	0.001	0.000	0.000	0.000	0.000	0.000	0.000	0.000	0.000	0.000	0.001	0.001	0.004	0.000	0.000	0.001	0.008	0.013	691	6
	D3_4	D3_4 17	41	666	0.001	0.000	0.000	0.000	0.000	0.000	0.000	0.000	0.000	0.000	0.001	0.001	0.004	0.000	0.000	0.001	0.008	0.012	666	5
	D3_5	D3_5 17	41	679	0.001	0.000	0.000	0.000	0.000	0.000	0.000	0.000	0.000	0.000	0.001	0.001	0.004	0.000	0.000	0.001	0.008	0.013	679	5
	D3_6	D3_6 17	41	2384	0.002	0.000	0.000	0.001	0.001	0.001	0.000	0.000	0.000	0.000	0.001	0.001	0.004	0.000	0.000	0.001	0.011	0.018	2384	27
	D3_7	D3_7 17	41	462	0.004	0.000	0.000	0.001	0.001	0.001	0.000	0.000	0.000	0.000	0.001	0.001	0.004	0.000	0.000	0.002	0.015	0.025	462	7
	D3_8	D3_8 17	41	320	0.004	0.000	0.000	0.001	0.001	0.001	0.000	0.000	0.000	0.000	0.001	0.001	0.004	0.000	0.000	0.002	0.015	0.024	320	5
	D3_9	D3_9 17	41	3540	0.003	0.000	0.000	0.001	0.001	0.001	0.000	0.000	0.000	0.000	0.001	0.001	0.004	0.000	0.000	0.002	0.012	0.020	3540	44
	D3_10	D3_10 17	41	114	0.004	0.000	0.000	0.001	0.001	0.001	0.000	0.000	0.000	0.000	0.001	0.001	0.004	0.000	0.000	0.002	0.015	0.024	114	2
	D3_11	D3_11 17	41	3552	0.003	0.000	0.000	0.001	0.001	0.001	0.000	0.000	0.000	0.000	0.001	0.001	0.004	0.000	0.000	0.002	0.013	0.020	3552	44
	D3_12	D3_12 17	41	175	0.004	0.000	0.000	0.001	0.001	0.001	0.000	0.000	0.000	0.000	0.001	0.001	0.004	0.000	0.000	0.002	0.015	0.024	175	3
	D3_13	D3_13 17	41	3534	0.003	0.000	0.000	0.001	0.001	0.001	0.000	0.000	0.000	0.000	0.001	0.001	0.004	0.000	0.000	0.002	0.013	0.020	3534	45
	D3_14	D3_14 17	41	3269	0.003	0.000	0.000	0.001	0.001	0.001	0.000	0.000	0.000	0.000	0.001	0.001	0.004	0.000	0.000	0.002	0.012	0.020	3269	40
	D3_15	D3_15 17	41	3266	0.003	0.000	0.000	0.001	0.001	0.001	0.000	0.000	0.000	0.000	0.001	0.001	0.004	0.000	0.000	0.002	0.012	0.020	3266	40
	D3_16	D3_16 17	41	1665	0.003	0.000	0.000	0.001	0.001	0.001	0.000	0.000	0.000	0.000	0.001	0.001	0.003	0.000	0.000	0.002	0.011	0.018	1665	19
	D4_1	D4_1 17	41	2707	0.003	0.000	0.000	0.001	0.001	0.001	0.000	0.000	0.000	0.000	0.001	0.001	0.004	0.000	0.000	0.002	0.014	0.022	2707	37
	D4_2	D4_2 17	41	2718	0.003	0.000	0.000	0.001	0.001	0.001	0.000	0.000	0.000	0.000	0.001	0.001	0.004	0.000	0.000	0.002	0.014	0.022	2718	37
	D4_3	D4_3 17	41	2718	0.003	0.000	0.000	0.001	0.001	0.001	0.000	0.000	0.000	0.000	0.001	0.001	0.004	0.000	0.000	0.002	0.014	0.022	2718	37
	SCR_WB	SCR_WB 17	41	944	0.003	0.000	0.000	0.001	0.001	0.001	0.000	0.000	0.000	0.000	0.001	0.001	0.004	0.000	0.000	0.002	0.015	0.024	944	14
	SCR_EB	SCR_EB 17	41	932	0.003	0.000	0.000	0.001	0.001	0.002	0.000	0.000	0.000	0.000	0.001	0.001	0.004	0.000	0.000	0.002	0.015	0.024	932	14
	CYS_1	CYS_1 17	41	2423	0.003	0.000	0.000	0.001	0.001	0.001	0.000	0.000	0.000	0.000	0.001	0.000	0.003	0.000	0.000	0.002	0.013	0.021	2423	32
	CYS_2	CYS_2 17	41	483	0.004	0.000	0.000	0.001	0.002	0.001	0.000	0.000	0.000	0.000	0.000	0.000	0.002	0.000	0.000	0.002	0.013	0.021	483	6
	CYS_3	CYS_3 17	41	2151	0.003	0.000	0.000	0.001	0.001	0.001	0.000	0.000	0.000	0.000	0.001	0.000	0.003	0.000	0.000	0.002	0.013	0.021	2151	28
	T2	T2 17	73	2279	0.001	0.000	0.000	0.001	0.002	0.003	0.000	0.000	0.000	0.000	0.000	0.000	0.001	0.000	0.000	0.000	0.009	0.014	2279	20
	Sunken Rd	Sunken Rd 17	41	1012	0.003	0.000	0.000	0.001	0.002	0.002	0.000	0.000	0.000	0.000	0.001	0.001	0.004	0.000	0.000	0.002	0.016	0.025	1012	16
	Sheung Yeut Road_1	Sheung Yeut Road_1 17	41	845	0.002	0.000	0.000	0.002	0.003	0.001	0.000	0.001	0.000	0.000	0.001	0.001	0.005	0.000	0.004	0.001	0.022	0.036	845	19
	Sheung Yuet Road_2	Sheung Yuet Road_2 17	41	894	0.002	0.000	0.000	0.002	0.003	0.001	0.000	0.001	0.000	0.000	0.001	0.001	0.004	0.000	0.004	0.001	0.021	0.034	894	19
	Sheung Yuet Road_3	Sheung Yuet Road_3 17	41	1015	0.002	0.000	0.000	0.002	0.002	0.001	0.000	0.002	0.000	0.000	0.001	0.000	0.003	0.000	0.006	0.001	0.022	0.035	1015	22
	Sheung Yuet Road_4	Sheung Yuet Road_4 17	41	1259	0.003	0.000	0.000	0.002	0.003	0.001	0.000	0.001	0.000	0.000	0.001	0.000	0.003	0.000	0.004	0.002	0.020	0.032	1259	25
	Wang Tung Street_1	Wang Tung Street_1 17	41	80	0.003	0.000	0.000	0.002	0.002	0.002	0.001	0.000	0.000	0.000	0.000	0.000	0.001	0.000	0.000	0.002	0.013	0.021	80	1
	ROAD_G	ROAD_G 17	41	657	0.003	0.000	0.000	0.002	0.002	0.002	0.001	0.000	0.000	0.000	0.001	0.000	0.003	0.000	0.000	0.002	0.016	0.025	657	10
	Lam Fung Street	Lam Fung Street 17	41	387	0.003	0.000	0.000	0.002	0.002	0.001	0.000	0.001	0.000	0.001	0.001	0.001	0.006	0.000	0.000	0.002	0.019	0.031	387	7
	Wang Ching Street_1	Wang Ching Street_1 17	41	585	0.003	0.000	0.000	0.002	0.003	0.002	0.000	0.000	0.000	0.000	0.001	0.001	0.006	0.000	0.000	0.001	0.020	0.032	585	12
	Wang Ching Street_2	Wang Ching Street_2 17	41	566	0.003	0.000	0.000	0.002	0.002	0.002	0.001	0.002	0.000	0.000	0.001	0.000	0.003	0.000	0.000	0.001	0.018	0.028	566	10
	Sheung Yee Road_1	Sheung Yee Road_1 17	41	592	0.003	0.000	0.000	0.002	0.002	0.001	0.000	0.002	0.000	0.000	0.001	0.001	0.004	0.000	0.004	0.002	0.021	0.034	592	12
	Sheung Yee Road_2	Sheung Yee Road_2 17	41	537	0.003	0.000	0.000	0.001	0.001	0.001	0.000	0.002	0.000	0.001	0.001	0.001	0.006	0.000	0.006	0.002	0.024	0.039	537	13
	Wang Kwong Road_1	Wang Kwong Road_1 17	41	643	0.002	0.000	0.000	0.002	0.002	0.001	0.000	0.002	0.000	0.001	0.001	0.001	0.006	0.000	0.006	0.001	0.025	0.041	643	16
	Wang Kwong Road_2	Wang Kwong Road_2 17	41	379	0.003	0.000	0.000	0.002	0.003	0.001	0.000	0.000	0.000	0.000	0.000	0.000	0.001	0.000	0.002	0.002	0.015	0.024	379	6
	Wang Kwong Road_3	Wang Kwong Road_3 17	41	336	0.003	0.000	0.000	0.002	0.002	0.001	0.000	0.000	0.000	0.000	0.001	0.000	0.003	0.000	0.000	0.002	0.013	0.022	336	5
	Kai Fuk Road	Kai Fuk Road 17	53	3223	0.001	0.000	0.000	0.001	0.002	0.002	0.001	0.000	0.000	0.000	0.001	0.000	0.002	0.000	0.002	0.000	0.013	0.020	3223	41
	Kwung Tong Bypass	Kwung Tong Bypass 17	53	4869	0.001	0.000	0.000	0.002	0.003	0.002	0.000	0.000	0.000	0.000	0.001	0.001	0.004	0.000	0.003	0.000	0.017	0.028	4869	83
	ROAD_A	ROAD_A 17	73	4139	0.001	0.000	0.000	0.001	0.002	0.002	0.000	0.000	0.000	0.000	0.001	0.000	0.002	0.000	0.000	0.000	0.009	0.014	4139	37
	ROAD_B	ROAD_B 17	41	39	0.001	0.000	0.000	0.004	0.006	0.003	0.001	0.000	0.000	0.000	0.001	0.000	0.003	0.000	0.000	0.001	0.020	0.031	39	1
	ROAD_C	ROAD_C 17	41	427	0.004	0.000	0.000	0.001	0.002	0.001	0.000	0.000	0.000	0.000	0.001	0.000	0.002	0.000	0.000	0.002	0.013	0.021	427	6
	ROAD_D	ROAD_D 17	41	370	0.004	0.000	0.000	0.001	0.002	0.001	0.000	0.000	0.000	0.000	0.000	0.000	0.002	0.000	0.000	0.002	0.013	0.021	370	5
	ROAD_E	ROAD_E 17	41	37	0.004	0.000	0.000	0.001	0.002	0.001	0.000	0.000	0.000	0.000	0.000	0.000	0.002	0.000	0.000	0.002	0.013	0.021	37	0
	ROAD_F	ROAD_F 17	53	1784	0.001	0.000	0.000	0.001	0.002	0.002	0.001	0.000	0.000	0.000	0.000	0.000	0.002	0.000	0.002	0.000	0.012	0.020	1784	22
																							Total RSP Emission	910

Year 2026 1800 to 1900 hour Traffic Data

	Road Name			Traffic Flow (veh/hr)	PC	Taxi	LGV4	LGV5	LGV6	HGV7	HGV8 / HGV9	PLB	PV4	PV5	NFB6	NFB7	NFB8 / NFB9	FBSD	FBDD	MC
	D3_1	18	D3 1 18	81	44	19	0	6	2	3	0	0	0	1	1	1	1	0	0	4
	D3_2	18	D3 2 18	682	115	489	0	3	1	1	0	7	2	10	15	11	18	0	0	11
	D3_3	18	D3 3 18	693	118	495	0	3	1	1	0	7	2	10	15	11	18	0	0	11
	D3_4	18	D3 4 18	667	102	491	0	3	1	0	0	7	2	9	15	11	17	0	0	10
	D3_5	18	D3 5 18	684	118	488	0	3	1	1	0	7	2	10	15	10	17	0	0	11
	D3_6	18	D3 6 18	2449	815	1235	0	86	36	38	2	15	5	26	39	28	48	0	0	77
	D3_7	18	D3 7 18	501	282	123	1	27	11	12	1	0	1	3	5	4	6	0	0	27
	D3_8	18	D3 8 18	349	198	86	0	17	7	8	0	0	1	2	3	2	4	0	0	19
	D3_9	18	D3 9 18	3712	1544	1544	0	147	59	65	4	15	6	33	52	35	61	0	0	147
	D3_10	18	D3 10 18	127	74	32	0	5	2	2	0	0	0	1	1	1	2	0	0	7
	D3_11	18	D3 11 18	3720	1550	1548	0	147	60	63	4	15	6	34	50	37	60	0	0	147
	D3_12	18	D3 12 18	192	110	48	0	9	4	4	0	0	0	1	2	1	2	0	0	10
	D3_13	18	D3 13 18	3693	1526	1546	0	146	59	63	4	15	6	33	52	37	61	0	0	146
	D3_14	18	D3 14 18	3513	1586	1405	0	116	47	42	4	0	5	28	44	32	53	0	0	151
	D3_15	18	D3 15 18	3507	1583	1405	0	114	47	40	4	0	5	28	46	32	53	0	0	151
	D3_16	18	D3 16 18	1798	769	778	0	58	24	16	0	0	3	13	22	15	26	0	0	73
	D4_1	18	D4 1 18	2837	1289	1018	1	132	55	60	3	14	4	26	40	27	45	0	0	123
	D4_2	18	D4 2 18	2851	1300	1020	1	133	56	60	3	14	4	24	40	27	46	0	0	124
	D4_3	18	D4 3 18	2851	1300	1020	1	133	56	60	3	14	4	24	40	27	46	0	0	124
	SCR_WB	18	SCR WB 18	988	478	308	1	59	25	24	1	0	2	8	13	9	16	0	0	45
	SCR_EB	18	SCR EB 18	975	464	309	1	60	25	25	2	0	2	8	12	9	14	0	0	44
	CYS_1	18	CYS 1 18	2593	1332	774	3	146	61	41	3	14	3	17	25	18	30	0	0	127
	CYS_2	18	CYS 2 18	524	292	124	1	43	18	7	1	0	1	2	3	2	4	0	0	28
	CYS_3	18	CYS 3 18	2289	1164	689	1	129	54	38	2	14	2	15	24	17	29	0	0	111
	T2	18	T2 18	2405	1595	194	2	202	83	132	6	0	2	7	10	7	12	0	0	153
	Sunken Rd	18	Sunken Rd 18	1074	579	252	1	80	33	35	2	0	2	6	10	7	12	0	0	55
	Sheung Yeut Road_1	18	Sheung Yeut Road_1 18	834	327	180	1	99	41	15	1	78	1	7	11	8	12	0	22	31
	Sheung Yuet Road_2	18	Sheung Yuet Road 2 18	886	377	177	1	111	46	18	2	64	1	6	9	7	11	0	20	36
	Sheung Yuet Road_3	18	Sheung Yuet Road 3 18	1028	422	213	1	113	46	20	3	107	1	5	8	6	9	1	33	40
	Sheung Yuet Road_4	18	Sheung Yuet Road 4 18	1243	582	190	2	183	76	27	1	61	1	7	11	8	12	1	25	56
	Wang Tung Street_1	18	Wang Tung Street 1 18	85	46	19	0	9	4	2	0	0	0	0	0	0	0	0	0	4
	ROAD_G	18	ROAD G 18	677	334	167	1	70	29	24	3	0	1	3	5	3	5	0	0	32
	Lam Fung Street	18	Lam Fung Street 18	383	181	73	0	41	17	7	1	23	1	4	7	5	8	0	0	17
	Wang Ching Street_1	18	Wang Ching Street 1 18	560	254	103	1	80	33	17	2	14	1	6	9	6	11	0	0	24
	Wang Ching Street_2	18	Wang Ching Street 2 18	557	241	100	1	62	26	16	4	67	1	3	5	3	6	0	0	23
	Sheung Yee Road_1	18	Sheung Yee Road 1 18	610	266	99	1	58	24	11	1	89	1	4	6	4	7	0	14	25
	Sheung Yee Road_2	18	Sheung Yee Road 2 18	553	244	107	1	33	13	7	1	73	1	6	9	7	11	1	18	23
	Wang Kwong Road_1	18	Wang Kwong Road 1 18	637	264	103	1	67	28	12	1	78	2	7	11	7	12	0	21	25
	Wang Kwong Road_2	18	Wang Kwong Road 2 18	388	192	71	0	55	23	7	0	12	0	1	1	1	1	0	4	18
	Wang Kwong Road_3	18	Wang Kwong Road 3 18	356	154	125	0	32	14	6	1	0	0	2	2	2	3	0	0	15
	Kai Fuk Road	18	Kai Fuk Road 18	3312	1730	663	3	335	139	133	17	3	3	17	23	17	27	0	36	166
	Kwung Tong Bypass	18	Kwung Tong Bypass 18	4731	2555	459	5	617	255	225	9	40	9	38	59	40	69	2	104	244
	ROAD_A	18	ROAD A 18	4353	2528	808	4	320	133	183	11	0	4	22	35	24	41	0	0	240
	ROAD_B	18	ROAD B 18	33	9	5	0	10	4	2	0	0	0	0	0	0	0	0	0	1
	ROAD_C	18	ROAD C 18	467	272	106	0	34	14	6	0	0	0	2	3	2	3	0	0	26
	ROAD_D	18	ROAD D 18	408	241	93	0	27	11	4	0	0	0	2	2	2	2	0	0	23
	ROAD_E	18	ROAD E 18	41	24	9	0	3	1	0	0	0	0	0	0	0	0	0	0	2
	ROAD_F	18	ROAD F 18	1875	1068	318	2	167	69	69	9	4	2	7	11	7	13	0	26	101

Composite Emission Rate, RSP

	Road Name	Hour	Average Speed	Traffic Flow (veh/hr)	PC	Taxi	LGV4	LGV5	LGV6	HGV7	HGV8 or HGV9	PLB	PV4	PV5	NFB6	NFB7	NFB8 or NFB9	FBSD	FBDD	MC	g/km-veh	g/mile-veh	Flow Rate	RSP Emission (g/km)
	D3_1	D3_1 18	41	81	0.004	0.000	0.000	0.001	0.001	0.001	0.000	0.000	0.000	0.000	0.000	0.000	0.002	0.000	0.000	0.002	0.012	0.019	81	1
	D3_2	D3_2 18	41	682	0.001	0.000	0.000	0.000	0.000	0.000	0.000	0.000	0.000	0.000	0.001	0.001	0.004	0.000	0.000	0.001	0.008	0.013	682	5
	D3_3	D3_3 18	41	693	0.001	0.000	0.000	0.000	0.000	0.000	0.000	0.000	0.000	0.000	0.001	0.001	0.004	0.000	0.000	0.001	0.008	0.013	693	6
	D3_4	D3_4 18	41	667	0.001	0.000	0.000	0.000	0.000	0.000	0.000	0.000	0.000	0.000	0.001	0.001	0.004	0.000	0.000	0.001	0.008	0.012	667	5
	D3_5	D3_5 18	41	684	0.001	0.000	0.000	0.000	0.000	0.000	0.000	0.000	0.000	0.000	0.001	0.001	0.004	0.000	0.000	0.001	0.008	0.013	684	5
	D3_6	D3_6 18	41	2449	0.002	0.000	0.000	0.000	0.001	0.001	0.000	0.000	0.000	0.000	0.001	0.000	0.003	0.000	0.000	0.001	0.010	0.016	2449	24
	D3_7	D3_7 18	41	501	0.004	0.000	0.000	0.001	0.001	0.001	0.000	0.000	0.000	0.000	0.000	0.000	0.002	0.000	0.000	0.002	0.011	0.018	501	6
	D3_8	D3_8 18	41	349	0.004	0.000	0.000	0.001	0.001	0.001	0.000	0.000	0.000	0.000	0.000	0.000	0.002	0.000	0.000	0.002	0.011	0.018	349	4
	D3_9	D3_9 18	41	3712	0.003	0.000	0.000	0.000	0.001	0.001	0.000	0.000	0.000	0.000	0.001	0.000	0.002	0.000	0.000	0.002	0.010	0.016	3712	38
	D3_10	D3_10 18	41	127	0.004	0.000	0.000	0.000	0.001	0.001	0.000	0.000	0.000	0.000	0.000	0.000	0.002	0.000	0.000	0.002	0.011	0.018	127	1
	D3_11	D3_11 18	41	3720	0.003	0.000	0.000	0.000	0.001	0.001	0.000	0.000	0.000	0.000	0.001	0.000	0.002	0.000	0.000	0.002	0.010	0.016	3720	38
	D3_12	D3_12 18	41	192	0.004	0.000	0.000	0.001	0.001	0.001	0.000	0.000	0.000	0.000	0.000	0.000	0.002	0.000	0.000	0.002	0.011	0.018	192	2
	D3_13	D3_13 18	41	3693	0.003	0.000	0.000	0.000	0.001	0.001	0.000	0.000	0.000	0.000	0.001	0.000	0.002	0.000	0.000	0.002	0.010	0.016	3693	38
	D3_14	D3_14 18	41	3513	0.003	0.000	0.000	0.000	0.000	0.000	0.000	0.000	0.000	0.000	0.000	0.000	0.002	0.000	0.000	0.002	0.010	0.016	3513	35
	D3_15	D3_15 18	41	3507	0.003	0.000	0.000	0.000	0.000	0.000	0.000	0.000	0.000	0.000	0.001	0.000	0.002	0.000	0.000	0.002	0.010	0.016	3507	34
	D3_16	D3_16 18	41	1798	0.003	0.000	0.000	0.000	0.000	0.000	0.000	0.000	0.000	0.000	0.000	0.000	0.002	0.000	0.000	0.002	0.009	0.015	1798	17
	D4_1	D4_1 18	41	2837	0.003	0.000	0.000	0.001	0.001	0.001	0.000	0.000	0.000	0.000	0.001	0.000	0.002	0.000	0.000	0.002	0.011	0.018	2837	31
	D4_2	D4_2 18	41	2851	0.003	0.000	0.000	0.001	0.001	0.001	0.000	0.000	0.000	0.000	0.001	0.000	0.002	0.000	0.000	0.002	0.011	0.018	2851	31
	D4_3	D4_3 18	41	2851	0.003	0.000	0.000	0.001	0.001	0.001	0.000	0.000	0.000	0.000	0.001	0.000	0.002	0.000	0.000	0.002	0.011	0.018	2851	31
	SCR_WB	SCR_WB 18	41	988	0.003	0.000	0.000	0.001	0.001	0.001	0.000	0.000	0.000	0.000	0.001	0.000	0.002	0.000	0.000	0.002	0.012	0.019	988	11
	SCR_EB	SCR_EB 18	41	975	0.003	0.000	0.000	0.001	0.001	0.001	0.000	0.000	0.000	0.000	0.000	0.000	0.002	0.000	0.000	0.002	0.011	0.018	975	11
	CYS_1	CYS_1 18	41	2593	0.004	0.000	0.000	0.001	0.001	0.001	0.000	0.000	0.000	0.000	0.000	0.000	0.002	0.000	0.000	0.002	0.011	0.017	2593	28
	CYS_2	CYS_2 18	41	524	0.004	0.000	0.000	0.001	0.001	0.000	0.000	0.000	0.000	0.000	0.000	0.000	0.001	0.000	0.000	0.002	0.011	0.017	524	6
	CYS_3	CYS_3 18	41	2289	0.004	0.000	0.000	0.001	0.001	0.001	0.000	0.000	0.000	0.000	0.000	0.000	0.002	0.000	0.000	0.002	0.011	0.017	2289	25
	T2	T2 18	73	2405	0.001	0.000	0.000	0.001	0.001	0.002	0.000	0.000	0.000	0.000	0.000	0.000	0.001	0.000	0.000	0.000	0.006	0.009	2405	14
	Sunken Rd	Sunken Rd 18	41	1074	0.004	0.000	0.000	0.001	0.001	0.001	0.000	0.000	0.000	0.000	0.000	0.000	0.002	0.000	0.000	0.002	0.012	0.019	1074	13
	Sheung Yeut Road_1	Sheung Yeut Road_1 18	41	834	0.003	0.000	0.000	0.001	0.002	0.001	0.000	0.002	0.000	0.000	0.001	0.000	0.002	0.000	0.005	0.002	0.018	0.029	834	15
	Sheung Yuet Road_2	Sheung Yuet Road_2 18	41	886	0.003	0.000	0.000	0.001	0.002	0.001	0.000	0.001	0.000	0.000	0.000	0.000	0.002	0.000	0.004	0.002	0.017	0.028	886	15
	Sheung Yuet Road_3	Sheung Yuet Road_3 18	41	1028	0.003	0.000	0.000	0.001	0.002	0.001	0.000	0.002	0.000	0.000	0.000	0.000	0.001	0.000	0.006	0.002	0.019	0.030	1028	19
	Sheung Yuet Road_4	Sheung Yuet Road_4 18	41	1243	0.003	0.000	0.000	0.002	0.002	0.001	0.000	0.001	0.000	0.000	0.000	0.000	0.001	0.000	0.004	0.002	0.017	0.028	1243	21
	Wang Tung Street_1	Wang Tung Street_1 18	41	85	0.004	0.000	0.000	0.001	0.002	0.001	0.000	0.000	0.000	0.000	0.000	0.000	0.000	0.000	0.000	0.002	0.011	0.018	85	1
	ROAD_G	ROAD_G 18	41	677	0.004	0.000	0.000	0.001	0.002	0.001	0.000	0.000	0.000	0.000	0.000	0.000	0.001	0.000	0.000	0.002	0.012	0.019	677	8
	Lam Fung Street	Lam Fung Street 18	41	383	0.003	0.000	0.000	0.001	0.002	0.001	0.000	0.001	0.000	0.000	0.001	0.000	0.003	0.000	0.000	0.002	0.014	0.023	383	6
	Wang Ching Street_1	Wang Ching Street_1 18	41	560	0.003	0.000	0.000	0.002	0.002	0.001	0.000	0.000	0.000	0.000	0.001	0.000	0.003	0.000	0.000	0.002	0.015	0.024	560	8
	Wang Ching Street_2	Wang Ching Street_2 18	41	557	0.003	0.000	0.000	0.001	0.002	0.001	0.001	0.002	0.000	0.000	0.000	0.000	0.001	0.000	0.000	0.002	0.014	0.023	557	8
	Sheung Yee Road_1	Sheung Yee Road_1 18	41	610	0.003	0.000	0.000	0.001	0.001	0.001	0.000	0.003	0.000	0.000	0.000	0.000	0.002	0.000	0.004	0.002	0.018	0.028	610	11
	Sheung Yee Road_2	Sheung Yee Road_2 18	41	553	0.003	0.000	0.000	0.001	0.001	0.000	0.000	0.002	0.000	0.000	0.001	0.000	0.003	0.000	0.006	0.002	0.020	0.032	553	11
	Wang Kwong Road_1	Wang Kwong Road_1 18	41	637	0.003	0.000	0.000	0.001	0.002	0.001	0.000	0.002	0.000	0.000	0.001	0.000	0.003	0.000	0.006	0.002	0.021	0.034	637	13
	Wang Kwong Road_2	Wang Kwong Road_2 18	41	388	0.004	0.000	0.000	0.002	0.002	0.001	0.000	0.001	0.000	0.000	0.000	0.000	0.000	0.000	0.002	0.002	0.013	0.021	388	5
	Wang Kwong Road_3	Wang Kwong Road_3 18	41	356	0.003	0.000	0.000	0.001	0.001	0.001	0.000	0.000	0.000	0.000	0.000	0.000	0.001	0.000	0.000	0.002	0.010	0.016	356	4
	Kai Fuk Road	Kai Fuk Road 18	53	3312	0.001	0.000	0.000	0.001	0.001	0.001	0.001	0.000	0.000	0.000	0.000	0.000	0.001	0.000	0.002	0.000	0.009	0.014	3312	29
	Kwung Tong Bypass	Kwung Tong Bypass 18	53	4731	0.001	0.000	0.000	0.001	0.002	0.002	0.000	0.000	0.000	0.000	0.000	0.000	0.002	0.000	0.004	0.000	0.013	0.020	4731	60
	ROAD_A	ROAD_A 18	73	4353	0.001	0.000	0.000	0.001	0.001	0.001	0.000	0.000	0.000	0.000	0.000	0.000	0.001	0.000	0.000	0.000	0.006	0.010	4353	26
	ROAD_B	ROAD_B 18	41	33	0.002	0.000	0.000	0.003	0.004	0.002	0.001	0.000	0.000	0.000	0.000	0.000	0.001	0.000	0.000	0.001	0.016	0.026	33	1
	ROAD_C	ROAD_C 18	41	467	0.004	0.000	0.000	0.001	0.001	0.000	0.000	0.000	0.000	0.000	0.000	0.000	0.001	0.000	0.000	0.002	0.011	0.017	467	5
	ROAD_D	ROAD_D 18	41	408	0.004	0.000	0.000	0.001	0.001	0.000	0.000	0.000	0.000	0.000	0.000	0.000	0.001	0.000	0.000	0.002	0.010	0.017	408	4
	ROAD_E	ROAD_E 18	41	41	0.004	0.000	0.000	0.001	0.001	0.000	0.000	0.000	0.000	0.000	0.000	0.000	0.001	0.000	0.000	0.002	0.010	0.017	41	0
	ROAD_F	ROAD_F 18	53	1875	0.001	0.000	0.000	0.001	0.001	0.001	0.001	0.000	0.000	0.000	0.000	0.000	0.001	0.000	0.002	0.000	0.009	0.014	1875	16
																							Total RSP Emission	746

Year 2026 1900 to 2000 hour Traffic Data

	Road Name			Traffic Flow (veh/hr)	PC	Taxi	LGV4	LGV5	LGV6	HGV7	HGV8 / HGV9	PLB	PV4	PV5	NFB6	NFB7	NFB8 / NFB9	FBSD	FBDD	MC
	D3_1	19	D3_1 19	69	39	17	0	4	2	2	0	0	0	0	1	0	1	0	0	4
	D3_2	19	D3_2 19	41	18	9	0	2	1	1	0	7	0	0	0	0	0	0	0	2
	D3_3	19	D3_3 19	41	18	9	0	2	1	1	0	7	0	0	0	0	0	0	0	2
	D3_4	19	D3_4 19	18	4	4	0	2	1	0	0	7	0	0	0	0	0	0	0	0
	D3_5	19	D3_5 19	42	21	8	0	2	1	1	0	7	0	0	0	0	0	0	0	2
	D3_6	19	D3_6 19	995	545	238	1	62	26	27	1	13	1	5	8	6	10	0	0	52
	D3_7	19	D3_7 19	428	247	108	0	19	8	8	0	0	1	2	4	3	4	0	0	24
	D3_8	19	D3_8 19	299	174	75	0	12	5	6	0	0	0	2	3	2	3	0	0	16
	D3_9	19	D3_9 19	2081	1182	508	2	106	44	46	2	14	2	11	18	12	21	0	0	113
	D3_10	19	D3_10 19	110	65	28	0	4	1	1	0	0	0	1	1	1	1	0	0	6
	D3_11	19	D3_11 19	2088	1189	509	2	106	44	46	2	14	2	10	17	13	20	0	0	114
	D3_12	19	D3_12 19	165	96	42	0	7	3	3	0	0	0	1	1	1	2	0	0	9
	D3_13	19	D3_13 19	2066	1168	508	2	105	43	46	2	13	3	11	18	13	21	0	0	111
	D3_14	19	D3_14 19	2144	1255	562	0	82	33	30	2	0	2	11	16	12	19	0	0	120
	D3_15	19	D3_15 19	2141	1251	562	0	81	33	30	2	0	2	11	17	12	20	0	0	119
	D3_16	19	D3_16 19	1129	607	364	0	41	18	12	0	0	1	5	8	6	10	0	0	58
	D4_1	19	D4_1 19	1741	1027	362	2	96	39	44	3	14	2	10	16	11	18	0	0	97
	D4_2	19	D4_2 19	1752	1036	363	2	96	39	44	3	14	2	10	16	11	18	0	0	98
	D4_3	19	D4_3 19	1752	1036	363	2	96	39	44	3	14	2	10	16	11	18	0	0	98
	SCR_WB	19	SCR_WB 19	695	397	158	1	42	17	17	1	0	1	4	7	5	8	0	0	38
	SCR_EB	19	SCR_EB 19	692	386	165	1	44	18	18	1	0	1	4	6	4	8	0	0	37
	CYS_1	19	CYS_1 19	1818	1106	369	2	106	45	30	2	14	2	6	11	8	13	0	0	105
	CYS_2	19	CYS_2 19	438	254	102	0	31	13	5	0	0	0	1	2	1	3	0	0	24
	CYS_3	19	CYS_3 19	1567	961	301	2	92	38	27	2	13	2	7	10	7	13	0	0	92
	T2	19	T2 19	2033	1396	171	2	145	60	96	4	0	0	4	8	6	8	0	0	133
	Sunken Rd	19	Sunken Rd 19	911	506	220	1	57	24	26	1	0	1	5	8	5	9	0	0	48
	Sheung Yeut Road_1	19	Sheung Yeut Road_1 19	702	285	153	1	71	29	11	1	74	1	5	8	6	9	1	21	27
	Sheung Yuet Road_2	19	Sheung Yuet Road_2 19	745	329	150	1	79	33	13	1	62	1	4	7	5	8	1	20	31
	Sheung Yuet Road_3	19	Sheung Yuet Road_3 19	877	369	183	1	81	33	14	2	102	1	4	7	4	7	1	33	35
	Sheung Yuet Road_4	19	Sheung Yuet Road_4 19	1034	507	159	1	131	54	20	1	58	1	5	8	6	9	1	25	49
	Wang Tung Street_1	19	Wang Tung Street_1 19	71	40	15	0	6	3	2	0	0	0	0	0	0	0	0	0	4
	ROAD_G	19	ROAD_G 19	567	291	143	1	50	21	17	2	0	1	2	3	3	5	0	0	28
	Lam Fung Street	19	Lam Fung Street 19	316	157	58	0	29	12	5	0	22	1	3	5	3	6	0	0	15
	Wang Ching Street_1	19	Wang Ching Street_1 19	466	222	89	0	58	24	12	1	14	1	4	7	5	8	0	0	21
	Wang Ching Street_2	19	Wang Ching Street_2 19	467	209	85	0	44	18	12	3	63	0	2	4	3	4	0	0	20
	Sheung Yee Road_1	19	Sheung Yee Road_1 19	522	233	83	0	42	17	8	1	86	1	3	4	3	5	0	13	22
	Sheung Yee Road_2	19	Sheung Yee Road_2 19	468	212	85	0	23	10	5	0	70	1	4	7	5	8	0	17	20
	Wang Kwong Road_1	19	Wang Kwong Road_1 19	537	230	87	1	48	20	8	0	73	1	5	8	5	9	0	20	22
	Wang Kwong Road_2	19	Wang Kwong Road_2 19	322	168	59	0	39	16	5	0	12	0	0	1	0	1	0	4	16
	Wang Kwong Road_3	19	Wang Kwong Road_3 19	301	135	108	0	23	10	4	1	0	0	1	2	2	2	0	0	13
	Kai Fuk Road	19	Kai Fuk Road 19	2782	1513	570	3	239	100	95	11	3	3	11	17	14	22	0	36	145
	Kwung Tong Bypass	19	Kwung Tong Bypass 19	3956	2235	401	4	443	184	162	8	40	4	28	45	32	53	4	101	213
	ROAD_A	19	ROAD_A 19	3411	2172	493	3	230	94	130	7	0	3	14	20	14	24	0	0	206
	ROAD_B	19	ROAD_B 19	26	8	4	0	7	3	1	0	0	0	0	0	0	0	0	0	1
	ROAD_C	19	ROAD_C 19	396	237	90	0	24	10	4	0	0	0	1	2	1	2	0	0	23
	ROAD_D	19	ROAD_D 19	347	210	79	0	19	8	3	0	0	0	1	2	1	2	0	0	20
	ROAD_E	19	ROAD_E 19	35	21	8	0	2	1	0	0	0	0	0	0	0	0	0	0	2
	ROAD_F	19	ROAD_F 19	1571	933	269	2	118	49	49	6	3	2	5	8	6	9	0	24	88

Composite Emission Rate, RSP

	Road Name	Hour	Average Speed	Traffic Flow (veh/hr)	PC	Taxi	LGV4	LGV5	LGV6	HGV7	HGV8 or HGV9	PLB	PV4	PV5	NFB6	NFB7	NFB8 or NFB9	FBSD	FBDD	MC	g/km-veh	g/mile-veh	Flow Rate	RSP Emission (g/km)
	D3_1	D3_1 19	42	69	0.004	0.000	0.000	0.001	0.001	0.001	0.000	0.000	0.000	0.000	0.000	0.000	0.001	0.000	0.000	0.002	0.011	0.018	69	1
	D3_2	D3_2 19	42	41	0.003	0.000	0.000	0.001	0.001	0.001	0.000	0.003	0.000	0.000	0.000	0.000	0.002	0.000	0.000	0.002	0.013	0.020	41	1
	D3_3	D3_3 19	42	41	0.003	0.000	0.000	0.001	0.001	0.001	0.000	0.003	0.000	0.000	0.000	0.000	0.002	0.000	0.000	0.002	0.013	0.020	41	1
	D3_4	D3_4 19	43	18	0.002	0.000	0.000	0.001	0.001	0.000	0.000	0.006	0.000	0.000	0.000	0.000	0.000	0.000	0.000	0.001	0.011	0.018	18	0
	D3_5	D3_5 19	42	42	0.004	0.000	0.000	0.001	0.001	0.001	0.000	0.003	0.000	0.000	0.000	0.000	0.001	0.000	0.000	0.002	0.012	0.019	42	0
	D3_6	D3_6 19	42	995	0.004	0.000	0.000	0.001	0.001	0.001	0.000	0.000	0.000	0.000	0.000	0.000	0.001	0.000	0.000	0.002	0.011	0.018	995	11
	D3_7	D3_7 19	42	428	0.004	0.000	0.000	0.000	0.001	0.001	0.000	0.000	0.000	0.000	0.000	0.000	0.001	0.000	0.000	0.002	0.011	0.017	428	5
	D3_8	D3_8 19	42	299	0.004	0.000	0.000	0.000	0.001	0.001	0.000	0.000	0.000	0.000	0.000	0.000	0.002	0.000	0.000	0.002	0.011	0.017	299	3
	D3_9	D3_9 19	42	2081	0.004	0.000	0.000	0.001	0.001	0.001	0.000	0.000	0.000	0.000	0.000	0.000	0.001	0.000	0.000	0.002	0.011	0.018	2081	23
	D3_10	D3_10 19	42	110	0.004	0.000	0.000	0.000	0.000	0.000	0.000	0.000	0.000	0.000	0.000	0.000	0.002	0.000	0.000	0.002	0.010	0.017	110	1
	D3_11	D3_11 19	42	2088	0.004	0.000	0.000	0.001	0.001	0.001	0.000	0.000	0.000	0.000	0.000	0.000	0.001	0.000	0.000	0.002	0.011	0.018	2088	23
	D3_12	D3_12 19	42	165	0.004	0.000	0.000	0.000	0.001	0.001	0.000	0.000	0.000	0.000	0.000	0.000	0.002	0.000	0.000	0.002	0.011	0.017	165	2
	D3_13	D3_13 19	42	2066	0.004	0.000	0.000	0.001	0.001	0.001	0.000	0.000	0.000	0.000	0.000	0.000	0.001	0.000	0.000	0.002	0.011	0.018	2066	23
	D3_14	D3_14 19	42	2144	0.004	0.000	0.000	0.000	0.001	0.001	0.000	0.000	0.000	0.000	0.000	0.000	0.001	0.000	0.000	0.002	0.010	0.016	2144	22
	D3_15	D3_15 19	42	2141	0.004	0.000	0.000	0.000	0.001	0.001	0.000	0.000	0.000	0.000	0.000	0.000	0.001	0.000	0.000	0.002	0.010	0.017	2141	22
	D3_16	D3_16 19	42	1129	0.004	0.000	0.000	0.000	0.001	0.000	0.000	0.000	0.000	0.000	0.000	0.000	0.001	0.000	0.000	0.002	0.009	0.015	1129	10
	D4_1	D4_1 19	42	1741	0.004	0.000	0.000	0.001	0.001	0.001	0.000	0.000	0.000	0.000	0.000	0.000	0.002	0.000	0.000	0.002	0.012	0.019	1741	20
	D4_2	D4_2 19	42	1752	0.004	0.000	0.000	0.001	0.001	0.001	0.000	0.000	0.000	0.000	0.000	0.000	0.002	0.000	0.000	0.002	0.012	0.019	1752	20
	D4_3	D4_3 19	42	1752	0.004	0.000	0.000	0.001	0.001	0.001	0.000	0.000	0.000	0.000	0.000	0.000	0.002	0.000	0.000	0.002	0.012	0.019	1752	20
	SCR_WB	SCR_WB 19	42	695	0.004	0.000	0.000	0.001	0.001	0.001	0.000	0.000	0.000	0.000	0.000	0.000	0.002	0.000	0.000	0.002	0.012	0.019	695	8
	SCR_EB	SCR_EB 19	42	692	0.004	0.000	0.000	0.001	0.001	0.001	0.000	0.000	0.000	0.000	0.000	0.000	0.002	0.000	0.000	0.002	0.011	0.018	692	8
	CYS_1	CYS_1 19	42	1818	0.004	0.000	0.000	0.001	0.001	0.001	0.000	0.000	0.000	0.000	0.000	0.000	0.001	0.000	0.000	0.003	0.011	0.017	1818	20
	CYS_2	CYS_2 19	42	438	0.004	0.000	0.000	0.001	0.001	0.000	0.000	0.000	0.000	0.000	0.000	0.000	0.001	0.000	0.000	0.002	0.010	0.016	438	4
	CYS_3	CYS_3 19	42	1567	0.004	0.000	0.000	0.001	0.001	0.001	0.000	0.000	0.000	0.000	0.000	0.000	0.001	0.000	0.000	0.003	0.011	0.018	1567	17
	T2	T2 19	76	2033	0.001	0.000	0.000	0.000	0.001	0.001	0.000	0.000	0.000	0.000	0.000	0.000	0.001	0.000	0.000	0.000	0.005	0.008	2033	10
	Sunken Rd	Sunken Rd 19	42	911	0.004	0.000	0.000	0.001	0.001	0.001	0.000	0.000	0.000	0.000	0.000	0.000	0.001	0.000	0.000	0.002	0.011	0.018	911	10
	Sheung Yeut Road_1	Sheung Yeut Road_1 19	42	702	0.003	0.000	0.000	0.001	0.001	0.001	0.000	0.002	0.000	0.000	0.000	0.000	0.002	0.000	0.006	0.002	0.018	0.029	702	13
	Sheung Yuet Road_2	Sheung Yuet Road_2 19	42	745	0.003	0.000	0.000	0.001	0.002	0.001	0.000	0.001	0.000	0.000	0.000	0.000	0.002	0.000	0.005	0.002	0.017	0.028	745	13
	Sheung Yuet Road_3	Sheung Yuet Road_3 19	42	877	0.003	0.000	0.000	0.001	0.001	0.001	0.000	0.002	0.000	0.000	0.000	0.000	0.001	0.000	0.007	0.002	0.019	0.030	877	17
	Sheung Yuet Road_4	Sheung Yuet Road_4 19	42	1034	0.004	0.000	0.000	0.001	0.002	0.001	0.000	0.001	0.000	0.000	0.000	0.000	0.001	0.000	0.004	0.002	0.017	0.027	1034	18
	Wang Tung Street_1	Wang Tung Street_1 19	42	71	0.004	0.000	0.000	0.001	0.001	0.001	0.000	0.000	0.000	0.000	0.000	0.000	0.000	0.000	0.000	0.002	0.011	0.017	71	1
	ROAD_G	ROAD_G 19	42	567	0.004	0.000	0.000	0.001	0.001	0.001	0.000	0.000	0.000	0.000	0.000	0.000	0.001	0.000	0.000	0.002	0.011	0.018	567	6
	Lam Fung Street	Lam Fung Street 19	42	316	0.004	0.000	0.000	0.001	0.001	0.001	0.000	0.001	0.000	0.000	0.001	0.000	0.003	0.000	0.000	0.002	0.014	0.022	316	4
	Wang Ching Street_1	Wang Ching Street_1 19	42	466	0.003	0.000	0.000	0.001	0.002	0.001	0.000	0.000	0.000	0.000	0.001	0.000	0.002	0.000	0.000	0.002	0.014	0.023	466	7
	Wang Ching Street_2	Wang Ching Street_2 19	42	467	0.003	0.000	0.000	0.001	0.001	0.001	0.001	0.002	0.000	0.000	0.000	0.000	0.001	0.000	0.000	0.002	0.013	0.021	467	6
	Sheung Yee Road_1	Sheung Yee Road_1 19	42	522	0.003	0.000	0.000	0.001	0.001	0.001	0.000	0.003	0.000	0.000	0.000	0.000	0.001	0.000	0.005	0.002	0.017	0.028	522	9
	Sheung Yee Road_2	Sheung Yee Road_2 19	42	468	0.003	0.000	0.000	0.001	0.001	0.000	0.000	0.003	0.000	0.000	0.001	0.000	0.002	0.000	0.007	0.002	0.020	0.032	468	9
	Wang Kwong Road_1	Wang Kwong Road_1 19	42	537	0.003	0.000	0.000	0.001	0.001	0.001	0.000	0.002	0.000	0.000	0.001	0.000	0.002	0.000	0.007	0.002	0.021	0.033	537	11
	Wang Kwong Road_2	Wang Kwong Road_2 19	42	322	0.004	0.000	0.000	0.001	0.002	0.001	0.000	0.001	0.000	0.000	0.000	0.000	0.000	0.000	0.002	0.002	0.013	0.021	322	4
	Wang Kwong Road_3	Wang Kwong Road_3 19	42	301	0.003	0.000	0.000	0.001	0.001	0.001	0.000	0.000	0.000	0.000	0.000	0.000	0.001	0.000	0.000	0.002	0.009	0.015	301	3
	Kai Fuk Road	Kai Fuk Road 19	59	2782	0.001	0.000	0.000	0.001	0.001	0.001	0.000	0.000	0.000	0.000	0.000	0.000	0.001	0.000	0.002	0.000	0.008	0.013	2782	23
	Kwung Tong Bypass	Kwung Tong Bypass 19	59	3956	0.001	0.000	0.000	0.001	0.002	0.001	0.000	0.000	0.000	0.000	0.000	0.000	0.002	0.000	0.004	0.000	0.012	0.020	3956	48
	ROAD_A	ROAD_A 19	76	3411	0.001	0.000	0.000	0.000	0.001	0.001	0.000	0.000	0.000	0.000	0.000	0.000	0.001	0.000	0.000	0.000	0.005	0.008	3411	18
	ROAD_B	ROAD_B 19	42	26	0.002	0.000	0.000	0.003	0.004	0.002	0.001	0.000	0.000	0.000	0.000	0.000	0.001	0.000	0.000	0.001	0.015	0.025	26	0
	ROAD_C	ROAD_C 19	42	396	0.004	0.000	0.000	0.001	0.001	0.000	0.000	0.000	0.000	0.000	0.000	0.000	0.001	0.000	0.000	0.002	0.010	0.016	396	4
	ROAD_D	ROAD_D 19	42	347	0.004	0.000	0.000	0.001	0.001	0.000	0.000	0.000	0.000	0.000	0.000	0.000	0.001	0.000	0.000	0.003	0.010	0.016	347	3
	ROAD_E	ROAD_E 19	42	35	0.004	0.000	0.000	0.001	0.001	0.000	0.000	0.000	0.000	0.000	0.000	0.000	0.001	0.000	0.000	0.003	0.010	0.016	35	0
	ROAD_F	ROAD_F 19	59	1571	0.001	0.000	0.000	0.001	0.001	0.001	0.000	0.000	0.000	0.000	0.000	0.000	0.001	0.000	0.003	0.000	0.008	0.013	1571	13
																							Total RSP Emission	516

Year 2026 2000 to 2100 hour Traffic Data

	Road Name			Traffic Flow (veh/hr)	PC	Taxi	LGV4	LGV5	LGV6	HGV7	HGV8 / HGV9	PLB	PV4	PV5	NFB6	NFB7	NFB8 / NFB9	FBSD	FBDD	MC
	D3_1	20	D3 1 20	49	28	12	0	2	1	1	0	0	0	0	0	0	0	0	0	3
	D3_2	20	D3 2 20	30	14	7	0	1	0	1	0	5	0	0	0	0	0	0	0	1
	D3_3	20	D3 3 20	30	14	7	0	1	0	1	0	5	0	0	0	0	0	0	0	1
	D3_4	20	D3 4 20	13	3	3	0	1	0	0	0	5	0	0	0	0	0	0	0	0
	D3_5	20	D3 5 20	31	16	6	0	1	1	0	0	5	0	0	0	0	0	0	0	1
	D3_6	20	D3 6 20	714	407	177	0	35	15	16	1	11	0	2	4	2	5	0	0	39
	D3_7	20	D3 7 20	310	185	80	0	11	4	5	0	0	0	1	2	1	2	0	0	18
	D3_8	20	D3 8 20	216	129	56	0	7	3	3	0	0	0	1	1	1	2	0	0	12
	D3_9	20	D3 9 20	1501	883	379	0	61	25	26	2	11	1	5	8	6	10	0	0	84
	D3_10	20	D3 10 20	80	49	21	0	2	1	1	0	0	0	0	0	0	1	0	0	5
	D3_11	20	D3 11 20	1506	887	381	0	61	25	26	2	11	1	5	8	5	10	0	0	85
	D3_12	20	D3 12 20	120	72	31	0	4	2	2	0	0	0	0	1	0	1	0	0	7
	D3_13	20	D3 13 20	1490	872	380	0	60	25	27	1	11	1	5	8	6	10	0	0	83
	D3_14	20	D3 14 20	1562	938	420	0	48	20	17	1	0	1	5	8	5	9	0	0	89
	D3_15	20	D3 15 20	1559	935	421	0	48	19	16	2	0	1	5	8	6	9	0	0	90
	D3_16	20	D3 16 20	822	453	272	0	24	10	7	0	0	0	2	4	2	5	0	0	43
	D4_1	20	D4 1 20	1255	768	270	1	55	23	25	1	11	1	5	8	5	9	0	0	73
	D4_2	20	D4 2 20	1263	774	271	1	56	23	25	1	11	1	5	7	5	9	0	0	74
	D4_3	20	D4 3 20	1263	774	271	1	56	23	25	1	11	1	5	7	5	9	0	0	74
	SCR_WB	20	SCR WB 20	500	296	118	0	24	10	9	0	0	0	2	3	2	4	0	0	28
	SCR_EB	20	SCR EB 20	497	288	123	0	25	10	10	1	0	0	2	3	2	3	0	0	27
	CYS_1	20	CYS 1 20	1315	826	276	1	61	25	17	1	11	1	3	6	3	6	0	0	78
	CYS_2	20	CYS 2 20	317	190	77	0	18	7	3	0	0	0	1	1	1	1	0	0	18
	CYS_3	20	CYS 3 20	1131	718	225	1	53	22	15	1	11	1	3	5	3	6	0	0	68
	T2	20	T2 20	1458	1041	128	1	84	34	55	2	0	0	3	4	3	4	0	0	99
	Sunken Rd	20	Sunken Rd 20	655	378	165	1	33	13	15	1	0	0	2	4	3	4	0	0	36
	Sheung Yeut Road_1	20	Sheung Yeut Road_1 20	499	212	114	0	40	17	6	0	58	0	2	4	3	4	0	17	20
	Sheung Yuet Road_2	20	Sheung Yuet Road 2 20	530	245	112	1	46	19	7	1	48	1	2	3	2	4	1	15	23
	Sheung Yuet Road_3	20	Sheung Yuet Road 3 20	631	275	136	1	46	19	8	1	81	0	2	3	2	3	1	26	26
	Sheung Yuet Road_4	20	Sheung Yuet Road 4 20	733	379	119	1	75	31	12	1	46	1	3	4	3	4	1	19	36
	Wang Tung Street_1	20	Wang Tung Street 1 20	51	30	12	0	4	2	1	0	0	0	0	0	0	0	0	0	3
	ROAD_G	20	ROAD G 20	404	218	107	0	29	12	10	1	0	0	1	2	1	2	0	0	21
	Lam Fung Street	20	Lam Fung Street 20	224	117	43	0	17	7	3	0	17	0	1	2	2	3	0	0	11
	Wang Ching Street_1	20	Wang Ching Street 1 20	325	166	67	0	33	14	7	1	11	0	2	3	2	4	0	0	16
	Wang Ching Street_2	20	Wang Ching Street 2 20	332	155	63	0	25	10	7	1	49	0	1	2	1	2	0	0	15
	Sheung Yee Road_1	20	Sheung Yee Road 1 20	380	175	62	0	25	10	5	1	68	0	1	2	2	2	0	10	17
	Sheung Yee Road_2	20	Sheung Yee Road 2 20	340	158	63	0	14	5	3	0	55	0	2	3	2	4	0	13	15
	Wang Kwong Road_1	20	Wang Kwong Road 1 20	383	171	65	0	27	11	5	0	57	0	2	4	2	4	0	16	16
	Wang Kwong Road_2	20	Wang Kwong Road 2 20	230	125	44	0	23	9	3	0	9	0	0	0	0	0	0	3	12
	Wang Kwong Road_3	20	Wang Kwong Road 3 20	217	101	81	0	13	6	2	0	0	0	1	1	1	1	0	0	10
	Kai Fuk Road	20	Kai Fuk Road 20	1987	1131	425	2	137	58	56	6	4	2	6	8	6	10	0	30	107
	Kwung Tong Bypass	20	Kwung Tong Bypass 20	2780	1670	300	3	255	105	93	4	31	3	14	21	14	25	3	81	160
	ROAD_A	20	ROAD A 20	2450	1621	369	2	132	55	75	4	0	1	7	10	7	12	0	0	154
	ROAD_B	20	ROAD B 20	17	6	3	0	4	2	1	0	0	0	0	0	0	0	0	0	1
	ROAD_C	20	ROAD C 20	287	177	67	0	14	6	2	0	0	0	1	1	1	1	0	0	17
	ROAD_D	20	ROAD D 20	251	157	59	0	11	5	2	0	0	0	1	1	1	1	0	0	15
	ROAD_E	20	ROAD E 20	25	16	6	0	1	0	0	0	0	0	0	0	0	0	0	0	1
	ROAD_F	20	ROAD F 20	1130	697	201	1	68	28	28	3	3	0	2	5	2	5	0	19	67

Composite Emission Rate, RSP

	Road Name	Hour	Average Speed	Traffic Flow (veh/hr)	PC	Taxi	LGV4	LGV5	LGV6	HGV7	HGV8 or HGV9	PLB	PV4	PV5	NFB6	NFB7	NFB8 or NFB9	FBSD	FBDD	MC	g/km-veh	g/mile-veh	Flow Rate	RSP Emission (g/km)
	D3_1	D3_1 20	44	49	0.004	0.000	0.000	0.001	0.001	0.001	0.000	0.000	0.000	0.000	0.000	0.000	0.001	0.000	0.000	0.002	0.010	0.016	49	0
	D3_2	D3_2 20	44	30	0.003	0.000	0.000	0.000	0.001	0.001	0.000	0.003	0.000	0.000	0.000	0.000	0.001	0.000	0.000	0.002	0.011	0.018	30	0
	D3_3	D3_3 20	44	30	0.003	0.000	0.000	0.000	0.001	0.001	0.000	0.003	0.000	0.000	0.000	0.000	0.001	0.000	0.000	0.002	0.011	0.018	30	0
	D3_4	D3_4 20	44	13	0.002	0.000	0.000	0.001	0.001	0.000	0.000	0.007	0.000	0.000	0.000	0.000	0.000	0.000	0.000	0.001	0.011	0.018	13	0
	D3_5	D3_5 20	44	31	0.004	0.000	0.000	0.000	0.001	0.001	0.000	0.003	0.000	0.000	0.000	0.000	0.000	0.000	0.000	0.002	0.011	0.017	31	0
	D3_6	D3_6 20	44	714	0.004	0.000	0.000	0.001	0.001	0.001	0.000	0.000	0.000	0.000	0.000	0.000	0.001	0.000	0.000	0.002	0.010	0.016	714	7
	D3_7	D3_7 20	44	310	0.004	0.000	0.000	0.000	0.001	0.001	0.000	0.000	0.000	0.000	0.000	0.000	0.001	0.000	0.000	0.002	0.010	0.015	310	3
	D3_8	D3_8 20	44	216	0.004	0.000	0.000	0.000	0.000	0.001	0.000	0.000	0.000	0.000	0.000	0.000	0.001	0.000	0.000	0.002	0.010	0.015	216	2
	D3_9	D3_9 20	44	1501	0.004	0.000	0.000	0.000	0.001	0.001	0.000	0.000	0.000	0.000	0.000	0.000	0.001	0.000	0.000	0.002	0.010	0.016	1501	15
	D3_10	D3_10 20	44	80	0.004	0.000	0.000	0.000	0.000	0.000	0.000	0.000	0.000	0.000	0.000	0.000	0.001	0.000	0.000	0.003	0.009	0.015	80	1
	D3_11	D3_11 20	44	1506	0.004	0.000	0.000	0.000	0.001	0.001	0.000	0.000	0.000	0.000	0.000	0.000	0.001	0.000	0.000	0.002	0.010	0.016	1506	15
	D3_12	D3_12 20	44	120	0.004	0.000	0.000	0.000	0.000	0.000	0.000	0.000	0.000	0.000	0.000	0.000	0.001	0.000	0.000	0.002	0.010	0.015	120	1
	D3_13	D3_13 20	44	1490	0.004	0.000	0.000	0.000	0.001	0.001	0.000	0.000	0.000	0.000	0.000	0.000	0.001	0.000	0.000	0.002	0.010	0.016	1490	15
	D3_14	D3_14 20	44	1562	0.004	0.000	0.000	0.000	0.000	0.000	0.000	0.000	0.000	0.000	0.000	0.000	0.001	0.000	0.000	0.002	0.009	0.015	1562	14
	D3_15	D3_15 20	44	1559	0.004	0.000	0.000	0.000	0.000	0.000	0.000	0.000	0.000	0.000	0.000	0.000	0.001	0.000	0.000	0.003	0.009	0.015	1559	14
	D3_16	D3_16 20	44	822	0.004	0.000	0.000	0.000	0.000	0.000	0.000	0.000	0.000	0.000	0.000	0.000	0.001	0.000	0.000	0.002	0.008	0.013	822	7
	D4_1	D4_1 20	44	1255	0.004	0.000	0.000	0.000	0.001	0.001	0.000	0.000	0.000	0.000	0.000	0.000	0.001	0.000	0.000	0.003	0.010	0.017	1255	13
	D4_2	D4_2 20	44	1263	0.004	0.000	0.000	0.000	0.001	0.001	0.000	0.000	0.000	0.000	0.000	0.000	0.001	0.000	0.000	0.003	0.010	0.017	1263	13
	D4_3	D4_3 20	44	1263	0.004	0.000	0.000	0.000	0.001	0.001	0.000	0.000	0.000	0.000	0.000	0.000	0.001	0.000	0.000	0.003	0.010	0.017	1263	13
	SCR_WB	SCR_WB 20	44	500	0.004	0.000	0.000	0.001	0.001	0.001	0.000	0.000	0.000	0.000	0.000	0.000	0.001	0.000	0.000	0.002	0.010	0.017	500	5
	SCR_EB	SCR_EB 20	44	497	0.004	0.000	0.000	0.001	0.001	0.001	0.000	0.000	0.000	0.000	0.000	0.000	0.001	0.000	0.000	0.002	0.010	0.016	497	5
	CYS_1	CYS_1 20	44	1315	0.004	0.000	0.000	0.000	0.001	0.000	0.000	0.000	0.000	0.000	0.000	0.000	0.001	0.000	0.000	0.003	0.010	0.016	1315	13
	CYS_2	CYS_2 20	44	317	0.004	0.000	0.000	0.001	0.001	0.000	0.000	0.000	0.000	0.000	0.000	0.000	0.001	0.000	0.000	0.002	0.009	0.015	317	3
	CYS_3	CYS_3 20	44	1131	0.004	0.000	0.000	0.000	0.001	0.000	0.000	0.000	0.000	0.000	0.000	0.000	0.001	0.000	0.000	0.003	0.010	0.016	1131	11
	T2	T2 20	76	1458	0.001	0.000	0.000	0.000	0.001	0.001	0.000	0.000	0.000	0.000	0.000	0.000	0.000	0.000	0.000	0.000	0.004	0.007	1458	6
	Sunken Rd	Sunken Rd 20	44	655	0.004	0.000	0.000	0.001	0.001	0.001	0.000	0.000	0.000	0.000	0.000	0.000	0.001	0.000	0.000	0.002	0.010	0.016	655	7
	Sheung Yeut Road_1	Sheung Yeut Road_1 20	44	499	0.003	0.000	0.000	0.001	0.001	0.000	0.000	0.002	0.000	0.000	0.000	0.000	0.001	0.000	0.006	0.002	0.017	0.028	499	9
	Sheung Yuet Road_2	Sheung Yuet Road_2 20	44	530	0.003	0.000	0.000	0.001	0.001	0.001	0.000	0.002	0.000	0.000	0.000	0.000	0.001	0.000	0.005	0.002	0.016	0.026	530	9
	Sheung Yuet Road_3	Sheung Yuet Road_3 20	44	631	0.003	0.000	0.000	0.001	0.001	0.000	0.000	0.002	0.000	0.000	0.000	0.000	0.001	0.000	0.007	0.002	0.018	0.029	631	11
	Sheung Yuet Road_4	Sheung Yuet Road_4 20	44	733	0.004	0.000	0.000	0.001	0.001	0.001	0.000	0.001	0.000	0.000	0.000	0.000	0.001	0.000	0.005	0.002	0.016	0.026	733	12
	Wang Tung Street_1	Wang Tung Street_1 20	44	51	0.004	0.000	0.000	0.001	0.001	0.001	0.000	0.000	0.000	0.000	0.000	0.000	0.000	0.000	0.000	0.002	0.010	0.016	51	0
	ROAD_G	ROAD_G 20	44	404	0.004	0.000	0.000	0.001	0.001	0.001	0.000	0.000	0.000	0.000	0.000	0.000	0.001	0.000	0.000	0.002	0.010	0.016	404	4
	Lam Fung Street	Lam Fung Street 20	44	224	0.004	0.000	0.000	0.001	0.001	0.001	0.000	0.001	0.000	0.000	0.000	0.000	0.002	0.000	0.000	0.002	0.012	0.020	224	3
	Wang Ching Street_1	Wang Ching Street_1 20	44	325	0.004	0.000	0.000	0.001	0.001	0.001	0.000	0.001	0.000	0.000	0.000	0.000	0.002	0.000	0.000	0.002	0.012	0.020	325	4
	Wang Ching Street_2	Wang Ching Street_2 20	44	332	0.003	0.000	0.000	0.001	0.001	0.001	0.000	0.002	0.000	0.000	0.000	0.000	0.001	0.000	0.000	0.002	0.012	0.019	332	4
	Sheung Yee Road_1	Sheung Yee Road_1 20	44	380	0.003	0.000	0.000	0.001	0.001	0.000	0.000	0.003	0.000	0.000	0.000	0.000	0.001	0.000	0.005	0.002	0.017	0.027	380	6
	Sheung Yee Road_2	Sheung Yee Road_2 20	44	340	0.003	0.000	0.000	0.000	0.001	0.000	0.000	0.003	0.000	0.000	0.000	0.000	0.002	0.000	0.007	0.002	0.019	0.030	340	6
	Wang Kwong Road_1	Wang Kwong Road_1 20	44	383	0.003	0.000	0.000	0.001	0.001	0.000	0.000	0.002	0.000	0.000	0.000	0.000	0.002	0.000	0.008	0.002	0.020	0.032	383	8
	Wang Kwong Road_2	Wang Kwong Road_2 20	44	230	0.004	0.000	0.000	0.001	0.001	0.000	0.000	0.001	0.000	0.000	0.000	0.000	0.000	0.000	0.002	0.002	0.013	0.020	230	3
	Wang Kwong Road_3	Wang Kwong Road_3 20	44	217	0.003	0.000	0.000	0.001	0.001	0.000	0.000	0.000	0.000	0.000	0.000	0.000	0.001	0.000	0.000	0.002	0.008	0.014	217	2
	Kai Fuk Road	Kai Fuk Road 20	65	1987	0.001	0.000	0.000	0.001	0.001	0.001	0.000	0.000	0.000	0.000	0.000	0.000	0.001	0.000	0.003	0.000	0.007	0.012	1987	14
	Kwung Tong Bypass	Kwung Tong Bypass 20	65	2780	0.001	0.000	0.000	0.001	0.001	0.001	0.000	0.000	0.000	0.000	0.000	0.000	0.001	0.000	0.005	0.000	0.011	0.018	2780	31
	ROAD_A	ROAD_A 20	76	2450	0.001	0.000	0.000	0.000	0.001	0.001	0.000	0.000	0.000	0.000	0.000	0.000	0.001	0.000	0.000	0.000	0.004	0.007	2450	11
	ROAD_B	ROAD_B 20	44	17	0.003	0.000	0.000	0.003	0.003	0.002	0.001	0.000	0.000	0.000	0.000	0.000	0.001	0.000	0.000	0.001	0.014	0.022	17	0
	ROAD_C	ROAD_C 20	44	287	0.004	0.000	0.000	0.001	0.001	0.000	0.000	0.000	0.000	0.000	0.000	0.000	0.001	0.000	0.000	0.003	0.009	0.015	287	3
	ROAD_D	ROAD_D 20	44	251	0.004	0.000	0.000	0.000	0.001	0.000	0.000	0.000	0.000	0.000	0.000	0.000	0.001	0.000	0.000	0.003	0.009	0.015	251	2
	ROAD_E	ROAD_E 20	44	25	0.004	0.000	0.000	0.000	0.001	0.000	0.000	0.000	0.000	0.000	0.000	0.000	0.001	0.000	0.000	0.003	0.009	0.015	25	0
	ROAD_F	ROAD_F 20	65	1130	0.001	0.000	0.000	0.000	0.001	0.001	0.000	0.000	0.000	0.000	0.000	0.000	0.001	0.000	0.003	0.000	0.007	0.012	1130	8
																							Total RSP Emission	335

Year 2026 2100 to 2200 hour Traffic Data

Road Name			Traffic Flow (veh/hr)	PC	Taxi	LGV4	LGV5	LGV6	HGV7	HGV8 / HGV9	PLB	PV4	PV5	NFB6	NFB7	NFB8 / NFB9	FBSD	FBDD	MC
D3_1	21	D3 1 21	44	25	11	0	2	1	1	0	0	0	0	0	0	0	0	0	2
D3_2	21	D3 2 21	26	12	6	0	1	0	1	0	5	0	0	0	0	0	0	0	1
D3_3	21	D3 3 21	26	12	6	0	1	0	1	0	5	0	0	0	0	0	0	0	1
D3_4	21	D3 4 21	12	3	3	0	1	0	0	0	5	0	0	0	0	0	0	0	0
D3_5	21	D3 5 21	27	13	5	0	1	1	0	0	5	0	0	0	0	0	0	0	1
D3_6	21	D3 6 21	634	357	156	1	36	15	16	1	10	0	2	3	2	3	0	0	34
D3_7	21	D3 7 21	274	162	71	0	11	5	5	0	0	0	1	1	1	1	0	0	15
D3_8	21	D3 8 21	191	114	50	0	7	3	3	0	0	0	1	1	1	1	0	0	11
D3_9	21	D3 9 21	1330	776	334	0	62	26	27	1	10	1	3	5	4	6	0	0	74
D3_10	21	D3 10 21	70	42	18	0	2	1	1	0	0	0	0	0	0	0	0	0	4
D3_11	21	D3 11 21	1335	780	335	0	62	26	27	1	10	1	4	6	4	6	0	0	74
D3_12	21	D3 12 21	106	63	28	0	4	2	2	0	0	0	0	0	0	1	0	0	6
D3_13	21	D3 13 21	1319	766	333	0	61	26	27	1	10	1	4	6	4	7	0	0	73
D3_14	21	D3 14 21	1375	823	369	0	48	20	17	1	0	1	3	6	3	6	0	0	78
D3_15	21	D3 15 21	1375	822	370	0	47	20	17	1	0	1	3	5	3	6	0	0	78
D3_16	21	D3 16 21	726	398	239	0	24	10	7	0	0	0	2	3	2	3	0	0	38
D4_1	21	D4 1 21	1108	674	237	1	55	23	26	2	10	1	3	4	3	6	0	0	64
D4_2	21	D4 2 21	1116	680	238	1	56	23	25	2	10	1	3	4	3	6	0	0	65
D4_3	21	D4 3 21	1116	680	238	1	56	23	25	2	10	1	3	4	3	6	0	0	65
SCR_WB	21	SCR WB 21	442	260	104	0	25	10	10	0	0	0	1	2	1	3	0	0	25
SCR_EB	21	SCR EB 21	440	253	108	0	26	11	11	1	0	0	1	2	1	2	0	0	24
CYS_1	21	CYS 1 21	1166	726	242	1	62	26	17	1	10	0	2	3	2	4	0	0	69
CYS_2	21	CYS 2 21	281	167	67	0	18	7	3	0	0	0	1	1	1	1	0	0	16
CYS_3	21	CYS 3 21	1004	630	198	1	54	23	16	1	10	0	2	4	3	4	0	0	60
T2	21	T2 21	1300	915	112	1	85	34	55	3	0	0	1	3	1	3	0	0	87
Sunken Rd	21	Sunken Rd 21	580	332	144	1	33	14	15	1	0	0	2	2	2	3	0	0	32
Sheung Yeut Road_1	21	Sheung Yeut Road_1 21	447	187	100	0	41	17	6	0	53	0	1	2	2	3	0	15	18
Sheung Yuet Road_2	21	Sheung Yuet Road 2 21	475	216	99	0	46	19	7	1	44	0	1	2	1	2	0	14	20
Sheung Yuet Road_3	21	Sheung Yuet Road 3 21	565	242	120	1	47	19	8	1	73	0	1	2	1	2	1	23	23
Sheung Yuet Road_4	21	Sheung Yuet Road 4 21	659	333	104	1	76	32	12	1	42	0	2	2	2	3	1	18	32
Wang Tung Street_1	21	Wang Tung Street 1 21	45	26	10	0	4	2	1	0	0	0	0	0	0	0	0	0	2
ROAD_G	21	ROAD G 21	361	191	94	0	29	12	10	1	0	0	1	1	1	1	0	0	18
Lam Fung Street	21	Lam Fung Street 21	199	103	38	0	17	7	3	0	16	0	1	1	1	2	0	0	10
Wang Ching Street_1	21	Wang Ching Street 1 21	291	146	58	0	33	14	7	1	10	0	1	2	1	2	0	0	14
Wang Ching Street_2	21	Wang Ching Street 2 21	296	136	56	0	25	11	7	1	44	0	1	1	1	1	0	0	13
Sheung Yee Road_1	21	Sheung Yee Road 1 21	337	153	54	0	25	10	5	1	61	0	1	1	1	2	0	9	15
Sheung Yee Road_2	21	Sheung Yee Road 2 21	300	139	56	0	14	6	3	0	50	0	1	2	2	2	0	12	13
Wang Kwong Road_1	21	Wang Kwong Road 1 21	342	150	57	0	28	11	5	0	52	0	2	2	2	3	0	14	14
Wang Kwong Road_2	21	Wang Kwong Road 2 21	207	110	39	0	23	10	3	0	8	0	0	0	0	0	0	3	11
Wang Kwong Road_3	21	Wang Kwong Road 3 21	192	88	71	0	13	6	2	0	0	0	0	1	0	1	0	0	8
Kai Fuk Road	21	Kai Fuk Road 21	1774	992	374	2	140	58	57	7	4	0	4	5	4	7	0	27	94
Kwung Tong Bypass	21	Kwung Tong Bypass 21	2490	1468	264	2	257	107	93	5	27	2	9	14	10	16	2	72	140
ROAD_A	21	ROAD A 21	2179	1425	324	2	134	56	76	3	0	0	4	7	4	8	0	0	136
ROAD_B	21	ROAD B 21	16	5	3	0	4	2	1	0	0	0	0	0	0	0	0	0	1
ROAD_C	21	ROAD C 21	255	156	59	0	14	6	2	0	0	0	1	1	1	1	0	0	15
ROAD_D	21	ROAD D 21	223	138	52	0	11	5	2	0	0	0	0	0	0	1	0	0	13
ROAD_E	21	ROAD E 21	22	14	5	0	1	0	0	0	0	0	0	0	0	0	0	0	1
ROAD_F	21	ROAD F 21	1008	612	176	1	70	28	28	4	3	0	2	3	2	3	0	17	58

Composite Emission Rate, RSP

Road Name	Hour	Average Speed	Traffic Flow (veh/hr)	PC	Taxi	LGV4	LGV5	LGV6	HGV7	HGV8 or HGV9	PLB	PV4	PV5	NFB6	NFB7	NFB8 or NFB9	FBSD	FBDD	MC	g/km-veh	g/mile-veh	Flow Rate	RSP Emission (g/km)
D3_1	D3_1 21	44	44	0.004	0.000	0.000	0.001	0.001	0.001	0.000	0.000	0.000	0.000	0.000	0.000	0.001	0.000	0.000	0.002	0.010	0.016	44	0
D3_2	D3_2 21	45	26	0.003	0.000	0.000	0.000	0.001	0.001	0.000	0.003	0.000	0.000	0.000	0.000	0.001	0.000	0.000	0.002	0.011	0.018	26	0
D3_3	D3_3 21	45	26	0.003	0.000	0.000	0.000	0.001	0.001	0.000	0.003	0.000	0.000	0.000	0.000	0.001	0.000	0.000	0.002	0.011	0.018	26	0
D3_4	D3_4 21	45	12	0.002	0.000	0.000	0.001	0.001	0.000	0.000	0.007	0.000	0.000	0.000	0.000	0.000	0.000	0.000	0.001	0.011	0.018	12	0
D3_5	D3_5 21	45	27	0.003	0.000	0.000	0.000	0.001	0.001	0.000	0.003	0.000	0.000	0.000	0.000	0.000	0.000	0.000	0.002	0.011	0.017	27	0
D3_6	D3_6 21	44	634	0.004	0.000	0.000	0.001	0.001	0.001	0.000	0.000	0.000	0.000	0.000	0.000	0.001	0.000	0.000	0.002	0.010	0.016	634	6
D3_7	D3_7 21	44	274	0.004	0.000	0.000	0.000	0.001	0.001	0.000	0.000	0.000	0.000	0.000	0.000	0.001	0.000	0.000	0.002	0.009	0.015	274	3
D3_8	D3_8 21	44	191	0.004	0.000	0.000	0.000	0.001	0.001	0.000	0.000	0.000	0.000	0.000	0.000	0.001	0.000	0.000	0.002	0.009	0.015	191	2
D3_9	D3_9 21	44	1330	0.004	0.000	0.000	0.000	0.001	0.001	0.000	0.000	0.000	0.000	0.000	0.000	0.001	0.000	0.000	0.002	0.010	0.016	1330	13
D3_10	D3_10 21	44	70	0.004	0.000	0.000	0.000	0.000	0.000	0.000	0.000	0.000	0.000	0.000	0.000	0.001	0.000	0.000	0.003	0.009	0.015	70	1
D3_11	D3_11 21	44	1335	0.004	0.000	0.000	0.000	0.001	0.001	0.000	0.000	0.000	0.000	0.000	0.000	0.001	0.000	0.000	0.002	0.010	0.016	1335	13
D3_12	D3_12 21	44	106	0.004	0.000	0.000	0.000	0.001	0.001	0.000	0.000	0.000	0.000	0.000	0.000	0.001	0.000	0.000	0.002	0.009	0.015	106	1
D3_13	D3_13 21	44	1319	0.004	0.000	0.000	0.000	0.001	0.001	0.000	0.000	0.000	0.000	0.000	0.000	0.001	0.000	0.000	0.002	0.010	0.016	1319	13
D3_14	D3_14 21	44	1375	0.004	0.000	0.000	0.000	0.001	0.000	0.000	0.000	0.000	0.000	0.000	0.000	0.001	0.000	0.000	0.002	0.009	0.015	1375	12
D3_15	D3_15 21	44	1375	0.004	0.000	0.000	0.000	0.001	0.000	0.000	0.000	0.000	0.000	0.000	0.000	0.001	0.000	0.000	0.002	0.009	0.015	1375	12
D3_16	D3_16 21	44	726	0.004	0.000	0.000	0.000	0.000	0.000	0.000	0.000	0.000	0.000	0.000	0.000	0.001	0.000	0.000	0.002	0.008	0.013	726	6
D4_1	D4_1 21	44	1108	0.004	0.000	0.000	0.001	0.001	0.001	0.000	0.000	0.000	0.000	0.000	0.000	0.001	0.000	0.000	0.003	0.010	0.017	1108	11
D4_2	D4_2 21	44	1116	0.004	0.000	0.000	0.001	0.001	0.001	0.000	0.000	0.000	0.000	0.000	0.000	0.001	0.000	0.000	0.003	0.010	0.017	1116	11
D4_3	D4_3 21	44	1116	0.004	0.000	0.000	0.001	0.001	0.001	0.000	0.000	0.000	0.000	0.000	0.000	0.001	0.000	0.000	0.003	0.010	0.017	1116	11
SCR_WB	SCR_WB 21	44	442	0.004	0.000	0.000	0.001	0.001	0.001	0.000	0.000	0.000	0.000	0.000	0.000	0.001	0.000	0.000	0.002	0.010	0.016	442	4
SCR_EB	SCR_EB 21	44	440	0.004	0.000	0.000	0.001	0.001	0.001	0.000	0.000	0.000	0.000	0.000	0.000	0.001	0.000	0.000	0.002	0.010	0.016	440	4
CYS_1	CYS_1 21	44	1166	0.004	0.000	0.000	0.001	0.001	0.001	0.000	0.000	0.000	0.000	0.000	0.000	0.000	0.000	0.000	0.003	0.010	0.016	1166	11
CYS_2	CYS_2 21	44	281	0.004	0.000	0.000	0.001	0.001	0.000	0.000	0.000	0.000	0.000	0.000	0.000	0.000	0.000	0.000	0.002	0.009	0.015	281	3
CYS_3	CYS_3 21	44	1004	0.004	0.000	0.000	0.001	0.001	0.001	0.000	0.000	0.000	0.000	0.000	0.000	0.000	0.000	0.000	0.003	0.010	0.016	1004	10
T2	T2 21	76	1300	0.001	0.000	0.000	0.000	0.001	0.001	0.000	0.000	0.000	0.000	0.000	0.000	0.000	0.000	0.000	0.000	0.004	0.007	1300	6
Sunken Rd	Sunken Rd 21	44	580	0.004	0.000	0.000	0.001	0.001	0.001	0.000	0.000	0.000	0.000	0.000	0.000	0.001	0.000	0.000	0.002	0.010	0.016	580	6
Sheung Yeut Road_1	Sheung Yeut Road_1 21	44	447	0.003	0.000	0.000	0.001	0.001	0.000	0.000	0.002	0.000	0.000	0.000	0.000	0.001	0.000	0.006	0.002	0.017	0.028	447	8
Sheung Yuet Road_2	Sheung Yuet Road_2 21	44	475	0.003	0.000	0.000	0.001	0.001	0.001	0.000	0.002	0.000	0.000	0.000	0.000	0.001	0.000	0.005	0.002	0.016	0.026	475	8
Sheung Yuet Road_3	Sheung Yuet Road_3 21	45	565	0.003	0.000	0.000	0.001	0.001	0.001	0.000	0.002	0.000	0.000	0.000	0.000	0.001	0.000	0.007	0.002	0.018	0.029	565	10
Sheung Yuet Road_4	Sheung Yuet Road_4 21	44	659	0.004	0.000	0.000	0.001	0.002	0.001	0.000	0.001	0.000	0.000	0.000	0.000	0.001	0.000	0.005	0.002	0.016	0.026	659	11
Wang Tung Street_1	Wang Tung Street_1 21	44	45	0.004	0.000	0.000	0.001	0.001	0.001	0.000	0.000	0.000	0.000	0.000	0.000	0.000	0.000	0.000	0.002	0.010	0.016	45	0
ROAD_G	ROAD_G 21	44	361	0.004	0.000	0.000	0.001	0.001	0.001	0.000	0.000	0.000	0.000	0.000	0.000	0.001	0.000	0.000	0.002	0.010	0.016	361	4
Lam Fung Street	Lam Fung Street 21	44	199	0.004	0.000	0.000	0.001	0.001	0.001	0.000	0.001	0.000	0.000	0.000	0.000	0.001	0.000	0.000	0.002	0.012	0.019	199	2
Wang Ching Street_1	Wang Ching Street_1 21	44	291	0.004	0.000	0.000	0.001	0.002	0.001	0.000	0.001	0.000	0.000	0.000	0.000	0.001	0.000	0.000	0.002	0.012	0.019	291	3
Wang Ching Street_2	Wang Ching Street_2 21	44	296	0.003	0.000	0.000	0.001	0.001	0.001	0.001	0.002	0.000	0.000	0.000	0.000	0.001	0.000	0.000	0.002	0.012	0.019	296	4
Sheung Yee Road_1	Sheung Yee Road_1 21	45	337	0.003	0.000	0.000	0.001	0.001	0.000	0.000	0.003	0.000	0.000	0.000	0.000	0.001	0.000	0.005	0.002	0.016	0.026	337	6
Sheung Yee Road_2	Sheung Yee Road_2 21	45	300	0.003	0.000	0.000	0.000	0.001	0.000	0.000	0.003	0.000	0.000	0.000	0.000	0.001	0.000	0.007	0.002	0.018	0.030	300	6
Wang Kwong Road_1	Wang Kwong Road_1 21	45	342	0.003	0.000	0.000	0.001	0.001	0.001	0.000	0.002	0.000	0.000	0.000	0.000	0.001	0.000	0.008	0.002	0.019	0.031	342	7
Wang Kwong Road_2	Wang Kwong Road_2 21	44	207	0.004	0.000	0.000	0.001	0.002	0.001	0.000	0.001	0.000	0.000	0.000	0.000	0.000	0.000	0.002	0.002	0.013	0.020	207	3
Wang Kwong Road_3	Wang Kwong Road_3 21	44	192	0.003	0.000	0.000	0.001	0.001	0.000	0.000	0.000	0.000	0.000	0.000	0.000	0.001	0.000	0.000	0.002	0.008	0.014	192	2
Kai Fuk Road	Kai Fuk Road 21	66	1774	0.001	0.000	0.000	0.001	0.001	0.001	0.000	0.000	0.000	0.000	0.000	0.000	0.001	0.000	0.003	0.000	0.007	0.012	1774	13
Kwung Tong Bypass	Kwung Tong Bypass 21	66	2490	0.001	0.000	0.000	0.001	0.001	0.001	0.000	0.000	0.000	0.000	0.000	0.000	0.001	0.000	0.005	0.000	0.011	0.018	2490	27
ROAD_A	ROAD_A 21	76	2179	0.001	0.000	0.000	0.000	0.001	0.001	0.000	0.000	0.000	0.000	0.000	0.000	0.000	0.000	0.000	0.000	0.004	0.007	2179	9
ROAD_B	ROAD_B 21	44	16	0.002	0.000	0.000	0.003	0.004	0.002	0.001	0.000	0.000	0.000	0.000	0.000	0.001	0.000	0.000	0.001	0.014	0.022	16	0
ROAD_C	ROAD_C 21	44	255	0.004	0.000	0.000	0.001	0.001	0.000	0.000	0.000	0.000	0.000	0.000	0.000	0.000	0.000	0.000	0.003	0.009	0.015	255	2
ROAD_D	ROAD_D 21	44	223	0.004	0.000	0.000	0.001	0.001	0.000	0.000	0.000	0.000	0.000	0.000	0.000	0.000	0.000	0.000	0.003	0.009	0.015	223	2
ROAD_E	ROAD_E 21	44	22	0.004	0.000	0.000	0.001	0.001	0.000	0.000	0.000	0.000	0.000	0.000	0.000	0.000	0.000	0.000	0.003	0.009	0.015	22	0
ROAD_F	ROAD_F 21	66	1008	0.001	0.000	0.000	0.001	0.001	0.001	0.000	0.000	0.000	0.000	0.000	0.000	0.000	0.000	0.003	0.000	0.007	0.012	1008	7
																						Total RSP Emission	295

Year 2026 2200 to 2300 hour Traffic Data

	Road Name			Traffic Flow (veh/hr)	PC	Taxi	LGV4	LGV5	LGV6	HGV7	HGV8 / HGV9	PLB	PV4	PV5	NFB6	NFB7	NFB8 / NFB9	FBSD	FBDD	MC
	D3_1	22	D3_1 22	43	25	11	0	2	1	1	0	0	0	0	0	0	0	0	0	2
	D3_2	22	D3_2 22	25	11	6	0	1	0	0	0	5	0	0	0	0	0	0	0	1
	D3_3	22	D3_3 22	26	12	6	0	1	0	0	0	5	0	0	0	0	0	0	0	1
	D3_4	22	D3_4 22	12	3	3	0	1	0	0	0	5	0	0	0	0	0	0	0	0
	D3_5	22	D3_5 22	27	14	5	0	1	0	0	0	5	0	0	0	0	0	0	0	1
	D3_6	22	D3_6 22	611	355	155	0	26	11	11	1	9	0	2	3	2	3	0	0	34
	D3_7	22	D3_7 22	266	161	70	0	8	3	3	0	0	0	1	1	1	1	0	0	15
	D3_8	22	D3_8 22	186	113	49	0	5	2	2	0	0	0	1	1	1	1	0	0	11
	D3_9	22	D3_9 22	1288	771	331	0	44	19	19	1	10	1	4	6	4	6	0	0	73
	D3_10	22	D3_10 22	68	42	18	0	2	1	1	0	0	0	0	0	0	0	0	0	4
	D3_11	22	D3_11 22	1292	773	332	0	44	19	19	1	10	1	4	6	4	6	0	0	74
	D3_12	22	D3_12 22	103	63	27	0	3	1	1	0	0	0	0	1	0	1	0	0	6
	D3_13	22	D3_13 22	1278	760	331	0	43	19	19	1	10	1	4	6	4	7	0	0	73
	D3_14	22	D3_14 22	1342	817	366	0	34	14	12	0	0	1	3	5	4	7	0	0	78
	D3_15	22	D3_15 22	1340	815	367	0	34	14	13	0	0	1	3	5	4	7	0	0	78
	D3_16	22	D3_16 22	710	395	237	0	17	7	5	0	0	0	2	3	2	3	0	0	38
	D4_1	22	D4_1 22	1072	668	236	0	40	17	18	1	10	1	3	5	4	6	0	0	64
	D4_2	22	D4_2 22	1079	675	237	0	39	16	18	1	10	1	3	5	4	6	0	0	64
	D4_3	22	D4_3 22	1079	675	237	0	39	16	18	1	10	1	3	5	4	6	0	0	64
	SCR_WB	22	SCR_WB 22	427	258	103	0	18	7	7	0	0	0	2	2	2	3	0	0	25
	SCR_EB	22	SCR_EB 22	425	252	108	0	18	8	8	0	0	0	1	2	2	3	0	0	24
	CYS_1	22	CYS_1 22	1128	721	240	0	44	19	12	1	10	0	2	4	3	4	0	0	69
	CYS_2	22	CYS_2 22	271	165	67	0	13	5	2	0	0	0	1	1	1	1	0	0	16
	CYS_3	22	CYS_3 22	971	626	196	0	39	16	11	0	10	0	2	3	2	4	0	0	60
	T2	22	T2 22	1242	908	112	1	60	25	40	2	0	0	1	2	1	2	0	0	87
	Sunken Rd	22	Sunken Rd 22	560	330	144	0	24	10	11	1	0	0	2	3	2	3	0	0	31
	Sheung Yeut Road_1	22	Sheung Yeut Road_1 22	425	185	99	0	29	12	4	0	52	0	2	3	2	3	0	15	18
	Sheung Yuet Road_2	22	Sheung Yuet Road_2 22	452	214	97	0	33	14	5	0	44	0	1	2	2	3	0	14	20
	Sheung Yuet Road_3	22	Sheung Yuet Road_3 22	540	239	119	1	33	14	6	1	73	0	1	2	1	2	1	23	23
	Sheung Yuet Road_4	22	Sheung Yuet Road_4 22	622	331	104	1	54	22	8	1	42	0	2	3	2	3	1	18	32
	Wang Tung Street_1	22	Wang Tung Street_1 22	43	26	10	0	3	1	1	0	0	0	0	0	0	0	0	0	2
	ROAD_G	22	ROAD_G 22	344	190	94	0	21	9	7	1	0	0	1	1	1	1	0	0	18
	Lam Fung Street	22	Lam Fung Street 22	191	102	38	0	12	5	2	0	16	0	1	2	1	2	0	0	10
	Wang Ching Street_1	22	Wang Ching Street_1 22	274	145	58	0	24	10	5	1	10	0	1	2	2	3	0	0	14
	Wang Ching Street_2	22	Wang Ching Street_2 22	282	135	55	0	18	8	5	1	44	0	1	1	1	2	0	0	13
	Sheung Yee Road_1	22	Sheung Yee Road_1 22	327	153	54	0	18	8	3	0	61	0	1	1	1	2	0	9	15
	Sheung Yee Road_2	22	Sheung Yee Road_2 22	293	138	55	0	10	4	2	0	50	0	1	2	2	3	0	12	13
	Wang Kwong Road_1	22	Wang Kwong Road_1 22	327	149	57	0	20	8	3	0	52	0	2	2	2	3	0	14	14
	Wang Kwong Road_2	22	Wang Kwong Road_2 22	196	110	38	0	16	7	2	0	8	0	0	0	0	0	0	3	10
	Wang Kwong Road_3	22	Wang Kwong Road_3 22	185	88	71	0	10	4	2	0	0	0	0	1	0	1	0	0	8
	Kai Fuk Road	22	Kai Fuk Road 22	1690	986	371	2	100	41	41	5	3	0	3	7	3	7	0	27	95
	Kwung Tong Bypass	22	Kwung Tong Bypass 22	2348	1457	261	2	184	76	68	4	28	2	9	14	11	18	2	71	139
	ROAD_A	22	ROAD_A 22	2087	1413	322	0	96	40	55	3	0	0	4	6	4	8	0	0	135
	ROAD_B	22	ROAD_B 22	14	5	3	0	3	1	1	0	0	0	0	0	0	0	0	0	1
	ROAD_C	22	ROAD_C 22	247	155	59	0	10	4	2	0	0	0	0	1	0	1	0	0	15
	ROAD_D	22	ROAD_D 22	217	137	52	0	8	3	1	0	0	0	0	1	0	1	0	0	13
	ROAD_E	22	ROAD_E 22	22	14	5	0	1	0	0	0	0	0	0	0	0	0	0	0	1
	ROAD_F	22	ROAD_F 22	964	607	176	1	49	20	20	3	3	0	2	3	2	3	0	17	58

Composite Emission Rate, RSP

	Road Name	Hour	Average Speed	Traffic Flow (veh/hr)	PC	Taxi	LGV4	LGV5	LGV6	HGV7	HGV8 or HGV9	PLB	PV4	PV5	NFB6	NFB7	NFB8 or NFB9	FBSD	FBDD	MC	g/km-veh	g/mile-veh	Flow Rate	RSP Emission (g/km)
	D3_1	D3_1 22	45	43	0.004	0.000	0.000	0.000	0.001	0.001	0.000	0.000	0.000	0.000	0.000	0.000	0.001	0.000	0.000	0.002	0.009	0.015	43	0
	D3_2	D3_2 22	45	25	0.003	0.000	0.000	0.000	0.000	0.001	0.000	0.003	0.000	0.000	0.000	0.000	0.001	0.000	0.000	0.002	0.011	0.018	25	0
	D3_3	D3_3 22	45	26	0.003	0.000	0.000	0.000	0.000	0.001	0.000	0.003	0.000	0.000	0.000	0.000	0.001	0.000	0.000	0.002	0.011	0.018	26	0
	D3_4	D3_4 22	45	12	0.002	0.000	0.000	0.001	0.001	0.000	0.000	0.007	0.000	0.000	0.000	0.000	0.000	0.000	0.000	0.001	0.011	0.017	12	0
	D3_5	D3_5 22	45	27	0.004	0.000	0.000	0.000	0.000	0.000	0.000	0.003	0.000	0.000	0.000	0.000	0.000	0.000	0.000	0.002	0.011	0.017	27	0
	D3_6	D3_6 22	45	611	0.004	0.000	0.000	0.000	0.001	0.001	0.000	0.000	0.000	0.000	0.000	0.000	0.001	0.000	0.000	0.002	0.010	0.015	611	6
	D3_7	D3_7 22	45	266	0.004	0.000	0.000	0.000	0.000	0.000	0.000	0.000	0.000	0.000	0.000	0.000	0.001	0.000	0.000	0.002	0.009	0.015	266	2
	D3_8	D3_8 22	45	186	0.004	0.000	0.000	0.000	0.000	0.000	0.000	0.000	0.000	0.000	0.000	0.000	0.001	0.000	0.000	0.003	0.009	0.015	186	2
	D3_9	D3_9 22	45	1288	0.004	0.000	0.000	0.000	0.001	0.001	0.000	0.000	0.000	0.000	0.000	0.000	0.001	0.000	0.000	0.002	0.009	0.015	1288	12
	D3_10	D3_10 22	45	68	0.004	0.000	0.000	0.000	0.000	0.000	0.000	0.000	0.000	0.000	0.000	0.000	0.001	0.000	0.000	0.003	0.009	0.014	68	1
	D3_11	D3_11 22	45	1292	0.004	0.000	0.000	0.000	0.001	0.001	0.000	0.000	0.000	0.000	0.000	0.000	0.001	0.000	0.000	0.002	0.009	0.015	1292	12
	D3_12	D3_12 22	45	103	0.004	0.000	0.000	0.000	0.000	0.000	0.000	0.000	0.000	0.000	0.000	0.000	0.001	0.000	0.000	0.003	0.009	0.015	103	1
	D3_13	D3_13 22	45	1278	0.004	0.000	0.000	0.000	0.001	0.001	0.000	0.000	0.000	0.000	0.000	0.000	0.001	0.000	0.000	0.002	0.009	0.015	1278	12
	D3_14	D3_14 22	45	1342	0.004	0.000	0.000	0.000	0.000	0.000	0.000	0.000	0.000	0.000	0.000	0.000	0.001	0.000	0.000	0.003	0.009	0.014	1342	12
	D3_15	D3_15 22	45	1340	0.004	0.000	0.000	0.000	0.000	0.000	0.000	0.000	0.000	0.000	0.000	0.000	0.001	0.000	0.000	0.003	0.009	0.014	1340	12
	D3_16	D3_16 22	45	710	0.004	0.000	0.000	0.000	0.000	0.000	0.000	0.000	0.000	0.000	0.000	0.000	0.001	0.000	0.000	0.002	0.008	0.013	710	6
	D4_1	D4_1 22	45	1072	0.004	0.000	0.000	0.000	0.001	0.001	0.000	0.000	0.000	0.000	0.000	0.000	0.001	0.000	0.000	0.003	0.010	0.016	1072	11
	D4_2	D4_2 22	45	1079	0.004	0.000	0.000	0.000	0.001	0.001	0.000	0.000	0.000	0.000	0.000	0.000	0.001	0.000	0.000	0.003	0.010	0.016	1079	11
	D4_3	D4_3 22	45	1079	0.004	0.000	0.000	0.000	0.001	0.001	0.000	0.000	0.000	0.000	0.000	0.000	0.001	0.000	0.000	0.003	0.010	0.016	1079	11
	SCR_WB	SCR_WB 22	45	427	0.004	0.000	0.000	0.000	0.001	0.001	0.000	0.000	0.000	0.000	0.000	0.000	0.001	0.000	0.000	0.003	0.010	0.016	427	4
	SCR_EB	SCR_EB 22	45	425	0.004	0.000	0.000	0.000	0.001	0.001	0.000	0.000	0.000	0.000	0.000	0.000	0.001	0.000	0.000	0.002	0.010	0.016	425	4
	CYS_1	CYS_1 22	45	1128	0.004	0.000	0.000	0.000	0.001	0.000	0.000	0.000	0.000	0.000	0.000	0.000	0.000	0.000	0.000	0.003	0.009	0.015	1128	11
	CYS_2	CYS_2 22	45	271	0.004	0.000	0.000	0.000	0.001	0.000	0.000	0.000	0.000	0.000	0.000	0.000	0.000	0.000	0.000	0.003	0.009	0.014	271	2
	CYS_3	CYS_3 22	45	971	0.004	0.000	0.000	0.000	0.001	0.000	0.000	0.000	0.000	0.000	0.000	0.000	0.001	0.000	0.000	0.003	0.010	0.016	971	9
	T2	T2 22	76	1242	0.001	0.000	0.000	0.000	0.001	0.001	0.000	0.000	0.000	0.000	0.000	0.000	0.000	0.000	0.000	0.000	0.004	0.006	1242	5
	Sunken Rd	Sunken Rd 22	45	560	0.004	0.000	0.000	0.000	0.001	0.001	0.000	0.000	0.000	0.000	0.000	0.000	0.001	0.000	0.000	0.002	0.010	0.015	560	5
	Sheung Yeut Road_1	Sheung Yeut Road_1 22	45	425	0.003	0.000	0.000	0.001	0.001	0.000	0.000	0.002	0.000	0.000	0.000	0.000	0.001	0.000	0.006	0.002	0.017	0.027	425	7
	Sheung Yuet Road_2	Sheung Yuet Road_2 22	45	452	0.003	0.000	0.000	0.001	0.001	0.000	0.000	0.002	0.000	0.000	0.000	0.000	0.001	0.000	0.006	0.002	0.016	0.026	452	7
	Sheung Yuet Road_3	Sheung Yuet Road_3 22	45	540	0.003	0.000	0.000	0.001	0.001	0.000	0.000	0.002	0.000	0.000	0.000	0.000	0.001	0.000	0.008	0.002	0.018	0.029	540	10
	Sheung Yuet Road_4	Sheung Yuet Road_4 22	45	622	0.004	0.000	0.000	0.001	0.001	0.000	0.000	0.001	0.000	0.000	0.000	0.000	0.001	0.000	0.005	0.002	0.016	0.026	622	10
	Wang Tung Street_1	Wang Tung Street_1 22	45	43	0.004	0.000	0.000	0.001	0.001	0.001	0.000	0.000	0.000	0.000	0.000	0.000	0.000	0.000	0.000	0.002	0.009	0.015	43	0
	ROAD_G	ROAD_G 22	45	344	0.004	0.000	0.000	0.001	0.001	0.001	0.000	0.000	0.000	0.000	0.000	0.000	0.001	0.000	0.000	0.002	0.009	0.015	344	3
	Lam Fung Street	Lam Fung Street 22	45	191	0.004	0.000	0.000	0.001	0.001	0.000	0.000	0.001	0.000	0.000	0.000	0.000	0.001	0.000	0.000	0.002	0.011	0.018	191	2
	Wang Ching Street_1	Wang Ching Street_1 22	45	274	0.004	0.000	0.000	0.001	0.001	0.001	0.000	0.001	0.000	0.000	0.000	0.000	0.001	0.000	0.000	0.002	0.011	0.019	274	3
	Wang Ching Street_2	Wang Ching Street_2 22	45	282	0.003	0.000	0.000	0.001	0.001	0.001	0.000	0.003	0.000	0.000	0.000	0.000	0.001	0.000	0.000	0.002	0.011	0.019	282	3
	Sheung Yee Road_1	Sheung Yee Road_1 22	45	327	0.003	0.000	0.000	0.001	0.001	0.000	0.000	0.003	0.000	0.000	0.000	0.000	0.001	0.000	0.005	0.002	0.016	0.026	327	5
	Sheung Yee Road_2	Sheung Yee Road_2 22	45	293	0.003	0.000	0.000	0.000	0.000	0.000	0.000	0.003	0.000	0.000	0.000	0.000	0.001	0.000	0.007	0.002	0.019	0.030	293	5
	Wang Kwong Road_1	Wang Kwong Road_1 22	45	327	0.003	0.000	0.000	0.001	0.001	0.000	0.000	0.003	0.000	0.000	0.000	0.000	0.001	0.000	0.008	0.002	0.019	0.031	327	6
	Wang Kwong Road_2	Wang Kwong Road_2 22	45	196	0.004	0.000	0.000	0.001	0.001	0.000	0.000	0.001	0.000	0.000	0.000	0.000	0.000	0.000	0.003	0.002	0.012	0.020	196	2
	Wang Kwong Road_3	Wang Kwong Road_3 22	45	185	0.003	0.000	0.000	0.001	0.001	0.000	0.000	0.000	0.000	0.000	0.000	0.000	0.001	0.000	0.000	0.002	0.008	0.013	185	1
	Kai Fuk Road	Kai Fuk Road 22	66	1690	0.001	0.000	0.000	0.000	0.001	0.001	0.000	0.000	0.000	0.000	0.000	0.000	0.001	0.000	0.003	0.000	0.007	0.011	1690	12
	Kwung Tong Bypass	Kwung Tong Bypass 22	66	2348	0.001	0.000	0.000	0.001	0.001	0.001	0.000	0.000	0.000	0.000	0.000	0.000	0.001	0.000	0.005	0.000	0.011	0.017	2348	25
	ROAD_A	ROAD_A 22	76	2087	0.001	0.000	0.000	0.000	0.001	0.001	0.000	0.000	0.000	0.000	0.000	0.000	0.001	0.000	0.000	0.000	0.004	0.006	2087	8
	ROAD_B	ROAD_B 22	45	14	0.003	0.000	0.000	0.002	0.003	0.002	0.000	0.000	0.000	0.000	0.000	0.000	0.001	0.000	0.000	0.002	0.013	0.021	14	0
	ROAD_C	ROAD_C 22	45	247	0.004	0.000	0.000	0.000	0.001	0.000	0.000	0.000	0.000	0.000	0.000	0.000	0.000	0.000	0.000	0.003	0.009	0.014	247	2
	ROAD_D	ROAD_D 22	45	217	0.004	0.000	0.000	0.000	0.001	0.000	0.000	0.000	0.000	0.000	0.000	0.000	0.000	0.000	0.000	0.003	0.009	0.014	217	2
	ROAD_E	ROAD_E 22	45	22	0.004	0.000	0.000	0.000	0.001	0.000	0.000	0.000	0.000	0.000	0.000	0.000	0.000	0.000	0.000	0.003	0.009	0.014	22	0
	ROAD_F	ROAD_F 22	66	964	0.001	0.000	0.000	0.000	0.001	0.001	0.000	0.000	0.000	0.000	0.000	0.000	0.000	0.000	0.003	0.000	0.007	0.011	964	7
																							Total RSP Emission	273

Year 2026 2300 to 0000 hour Traffic Data

Road Name			Traffic Flow (veh/hr)	PC	Taxi	LGV4	LGV5	LGV6	HGV7	HGV8 / HGV9	PLB	PV4	PV5	NFB6	NFB7	NFB8 / NFB9	FBSD	FBDD	MC
D3_1	23	D3 1 23	35	21	9	0	1	1	1	0	0	0	0	0	0	0	0	0	2
D3_2	23	D3 2 23	21	10	5	0	1	0	0	0	4	0	0	0	0	0	0	0	1
D3_3	23	D3 3 23	21	10	5	0	1	0	0	0	4	0	0	0	0	0	0	0	1
D3_4	23	D3 4 23	10	2	2	0	1	0	0	0	4	0	0	0	0	0	0	0	0
D3_5	23	D3 5 23	22	11	4	0	1	0	0	0	4	0	0	0	0	0	0	0	1
D3_6	23	D3 6 23	506	294	128	0	21	9	9	1	8	0	2	2	2	3	0	0	28
D3_7	23	D3 7 23	220	133	58	0	7	3	3	0	0	0	1	1	1	1	0	0	13
D3_8	23	D3 8 23	154	94	41	0	4	2	2	0	0	0	0	1	1	1	0	0	9
D3_9	23	D3 9 23	1066	638	274	0	36	15	16	1	8	1	3	5	3	5	0	0	61
D3_10	23	D3 10 23	56	34	15	0	1	1	0	0	0	0	0	0	0	0	0	0	3
D3_11	23	D3 11 23	1070	640	275	0	36	16	16	1	8	1	3	5	3	5	0	0	61
D3_12	23	D3 12 23	85	52	23	0	2	1	1	0	0	0	0	0	0	0	0	0	5
D3_13	23	D3 13 23	1058	629	274	0	36	15	16	1	8	1	3	5	4	6	0	0	60
D3_14	23	D3 14 23	1110	676	303	0	28	12	10	0	0	1	3	4	3	6	0	0	64
D3_15	23	D3 15 23	1108	674	303	0	28	12	11	0	0	1	3	4	3	6	0	0	64
D3_16	23	D3 16 23	587	327	196	0	14	6	4	0	0	0	1	2	1	3	0	0	31
D4_1	23	D4 1 23	888	554	195	0	33	14	15	1	8	0	3	4	3	5	0	0	53
D4_2	23	D4 2 23	894	558	196	0	33	13	15	1	8	0	3	4	3	5	0	0	53
D4_3	23	D4 3 23	894	558	196	0	33	13	15	1	8	0	3	4	3	5	0	0	53
SCR_WB	23	SCR WB 23	353	214	85	0	14	6	6	0	0	0	1	2	1	2	0	0	20
SCR_EB	23	SCR EB 23	351	208	89	0	15	6	6	0	0	0	1	2	1	2	0	0	20
CYS_1	23	CYS 1 23	934	596	199	0	36	15	10	0	8	0	2	3	2	3	0	0	57
CYS_2	23	CYS 2 23	224	137	55	0	11	4	2	0	0	0	0	1	0	1	0	0	13
CYS_3	23	CYS 3 23	804	518	162	0	32	13	9	0	8	0	2	3	2	4	0	0	49
T2	23	T2 23	1027	751	93	1	50	21	33	2	0	0	1	2	1	2	0	0	72
Sunken Rd	23	Sunken Rd 23	463	273	119	0	20	8	9	0	0	0	1	2	2	3	0	0	26
Sheung Yeut Road_1	23	Sheung Yeut Road_1 23	352	153	82	0	24	10	4	0	43	0	1	2	2	2	0	12	15
Sheung Yuet Road_2	23	Sheung Yuet Road 2 23	374	177	81	0	27	11	4	0	36	0	1	2	1	2	0	12	17
Sheung Yuet Road_3	23	Sheung Yuet Road 3 23	448	199	99	0	28	12	5	0	61	0	1	2	1	2	0	19	19
Sheung Yuet Road_4	23	Sheung Yuet Road 4 23	515	274	86	1	45	19	7	1	35	0	1	2	2	3	1	15	26
Wang Tung Street_1	23	Wang Tung Street 1 23	36	22	8	0	2	1	1	0	0	0	0	0	0	0	0	0	2
ROAD_G	23	ROAD G 23	285	158	78	0	17	7	6	1	0	0	1	1	1	1	0	0	15
Lam Fung Street	23	Lam Fung Street 23	158	85	31	0	10	4	2	0	13	0	1	1	1	2	0	0	8
Wang Ching Street_1	23	Wang Ching Street 1 23	227	120	48	0	20	8	4	0	8	0	1	2	1	2	0	0	11
Wang Ching Street_2	23	Wang Ching Street 2 23	233	111	45	0	15	6	4	1	36	0	1	1	1	1	0	0	11
Sheung Yee Road_1	23	Sheung Yee Road 1 23	271	127	45	0	15	6	3	0	51	0	1	1	1	1	0	8	12
Sheung Yee Road_2	23	Sheung Yee Road 2 23	243	114	46	0	8	3	2	0	42	0	1	2	1	2	0	10	11
Wang Kwong Road_1	23	Wang Kwong Road 1 23	270	123	47	0	16	7	3	0	43	0	1	2	1	2	0	12	12
Wang Kwong Road_2	23	Wang Kwong Road 2 23	162	91	32	0	14	6	2	0	7	0	0	0	0	0	0	2	9
Wang Kwong Road_3	23	Wang Kwong Road 3 23	153	73	58	0	8	3	1	0	0	0	0	0	0	1	0	0	7
Kai Fuk Road	23	Kai Fuk Road 23	1398	816	307	1	82	34	34	4	3	0	3	6	3	6	0	22	78
Kwung Tong Bypass	23	Kwung Tong Bypass 23	1943	1206	216	2	152	63	56	3	23	2	8	12	9	15	2	59	115
ROAD_A	23	ROAD A 23	1727	1170	266	0	80	33	46	3	0	0	3	5	3	7	0	0	112
ROAD_B	23	ROAD B 23	11	4	2	0	2	1	0	0	0	0	0	0	0	0	0	0	0
ROAD_C	23	ROAD C 23	204	128	49	0	8	3	1	0	0	0	0	1	0	1	0	0	12
ROAD_D	23	ROAD D 23	179	113	43	0	7	3	1	0	0	0	0	1	0	1	0	0	11
ROAD_E	23	ROAD E 23	18	11	4	0	1	0	0	0	0	0	0	0	0	0	0	0	1
ROAD_F	23	ROAD F 23	798	503	145	1	41	17	17	2	2	0	2	2	2	2	0	14	48

Composite Emission Rate, RSP

Road Name	Hour	Average Speed	Traffic Flow (veh/hr)	PC	Taxi	LGV4	LGV5	LGV6	HGV7	HGV8 or HGV9	PLB	PV4	PV5	NFB6	NFB7	NFB8 or NFB9	FBSD	FBDD	MC	g/km-veh	g/mile-veh	Flow Rate	RSP Emission (g/km)
D3_1	D3_1 23	45	35	0.004	0.000	0.000	0.000	0.001	0.001	0.000	0.000	0.000	0.000	0.000	0.000	0.001	0.000	0.000	0.002	0.009	0.015	35	0
D3_2	D3_2 23	45	21	0.003	0.000	0.000	0.000	0.000	0.001	0.000	0.003	0.000	0.000	0.000	0.000	0.001	0.000	0.000	0.002	0.011	0.018	21	0
D3_3	D3_3 23	45	21	0.003	0.000	0.000	0.000	0.000	0.001	0.000	0.003	0.000	0.000	0.000	0.000	0.001	0.000	0.000	0.002	0.011	0.018	21	0
D3_4	D3_4 23	45	10	0.002	0.000	0.000	0.001	0.001	0.000	0.000	0.007	0.000	0.000	0.000	0.000	0.000	0.000	0.000	0.001	0.011	0.017	10	0
D3_5	D3_5 23	45	22	0.004	0.000	0.000	0.000	0.000	0.000	0.000	0.003	0.000	0.000	0.000	0.000	0.000	0.000	0.000	0.002	0.011	0.017	22	0
D3_6	D3_6 23	45	506	0.004	0.000	0.000	0.000	0.001	0.001	0.000	0.000	0.000	0.000	0.000	0.000	0.001	0.000	0.000	0.002	0.010	0.015	506	5
D3_7	D3_7 23	45	220	0.004	0.000	0.000	0.000	0.000	0.000	0.000	0.000	0.000	0.000	0.000	0.000	0.001	0.000	0.000	0.002	0.009	0.015	220	2
D3_8	D3_8 23	45	154	0.004	0.000	0.000	0.000	0.000	0.000	0.000	0.000	0.000	0.000	0.000	0.000	0.001	0.000	0.000	0.003	0.009	0.015	154	1
D3_9	D3_9 23	45	1066	0.004	0.000	0.000	0.000	0.001	0.001	0.000	0.000	0.000	0.000	0.000	0.000	0.001	0.000	0.000	0.002	0.009	0.015	1066	10
D3_10	D3_10 23	45	56	0.004	0.000	0.000	0.000	0.000	0.000	0.000	0.000	0.000	0.000	0.000	0.000	0.001	0.000	0.000	0.003	0.009	0.014	56	0
D3_11	D3_11 23	45	1070	0.004	0.000	0.000	0.000	0.001	0.001	0.000	0.000	0.000	0.000	0.000	0.000	0.001	0.000	0.000	0.002	0.009	0.015	1070	10
D3_12	D3_12 23	45	85	0.004	0.000	0.000	0.000	0.000	0.000	0.000	0.000	0.000	0.000	0.000	0.000	0.001	0.000	0.000	0.003	0.009	0.015	85	1
D3_13	D3_13 23	45	1058	0.004	0.000	0.000	0.000	0.001	0.001	0.000	0.000	0.000	0.000	0.000	0.000	0.001	0.000	0.000	0.002	0.009	0.015	1058	10
D3_14	D3_14 23	45	1110	0.004	0.000	0.000	0.000	0.000	0.000	0.000	0.000	0.000	0.000	0.000	0.000	0.001	0.000	0.000	0.003	0.009	0.014	1110	10
D3_15	D3_15 23	45	1108	0.004	0.000	0.000	0.000	0.000	0.000	0.000	0.000	0.000	0.000	0.000	0.000	0.001	0.000	0.000	0.003	0.009	0.014	1108	10
D3_16	D3_16 23	45	587	0.004	0.000	0.000	0.000	0.000	0.000	0.000	0.000	0.000	0.000	0.000	0.000	0.001	0.000	0.000	0.002	0.008	0.013	587	5
D4_1	D4_1 23	45	888	0.004	0.000	0.000	0.000	0.001	0.001	0.000	0.000	0.000	0.000	0.000	0.000	0.001	0.000	0.000	0.003	0.010	0.016	888	9
D4_2	D4_2 23	45	894	0.004	0.000	0.000	0.000	0.001	0.001	0.000	0.000	0.000	0.000	0.000	0.000	0.001	0.000	0.000	0.003	0.010	0.016	894	9
D4_3	D4_3 23	45	894	0.004	0.000	0.000	0.000	0.001	0.001	0.000	0.000	0.000	0.000	0.000	0.000	0.001	0.000	0.000	0.003	0.010	0.016	894	9
SCR_WB	SCR_WB 23	45	353	0.004	0.000	0.000	0.000	0.001	0.001	0.000	0.000	0.000	0.000	0.000	0.000	0.001	0.000	0.000	0.003	0.010	0.016	353	3
SCR_EB	SCR_EB 23	45	351	0.004	0.000	0.000	0.000	0.001	0.001	0.000	0.000	0.000	0.000	0.000	0.000	0.001	0.000	0.000	0.002	0.010	0.016	351	3
CYS_1	CYS_1 23	45	934	0.004	0.000	0.000	0.000	0.001	0.000	0.000	0.000	0.000	0.000	0.000	0.000	0.000	0.000	0.000	0.003	0.009	0.015	934	9
CYS_2	CYS_2 23	45	224	0.004	0.000	0.000	0.000	0.001	0.000	0.000	0.000	0.000	0.000	0.000	0.000	0.000	0.000	0.000	0.003	0.009	0.014	224	2
CYS_3	CYS_3 23	45	804	0.004	0.000	0.000	0.000	0.001	0.000	0.000	0.000	0.000	0.000	0.000	0.000	0.001	0.000	0.000	0.003	0.010	0.016	804	8
T2	T2 23	76	1027	0.001	0.000	0.000	0.000	0.001	0.001	0.000	0.000	0.000	0.000	0.000	0.000	0.000	0.000	0.000	0.000	0.004	0.006	1027	4
Sunken Rd	Sunken Rd 23	45	463	0.004	0.000	0.000	0.000	0.001	0.001	0.000	0.000	0.000	0.000	0.000	0.000	0.001	0.000	0.000	0.002	0.010	0.015	463	4
Sheung Yeut Road_1	Sheung Yeut Road_1 23	45	352	0.003	0.000	0.000	0.001	0.001	0.000	0.000	0.002	0.000	0.000	0.000	0.000	0.001	0.000	0.006	0.002	0.017	0.027	352	6
Sheung Yuet Road_2	Sheung Yuet Road_2 23	45	374	0.003	0.000	0.000	0.001	0.001	0.000	0.000	0.002	0.000	0.000	0.000	0.000	0.001	0.000	0.006	0.002	0.016	0.026	374	6
Sheung Yuet Road_3	Sheung Yuet Road_3 23	45	448	0.003	0.000	0.000	0.001	0.001	0.000	0.000	0.002	0.000	0.000	0.000	0.000	0.001	0.000	0.008	0.002	0.018	0.029	448	8
Sheung Yuet Road_4	Sheung Yuet Road_4 23	45	515	0.004	0.000	0.000	0.001	0.001	0.000	0.000	0.001	0.000	0.000	0.000	0.000	0.001	0.000	0.005	0.002	0.016	0.026	515	8
Wang Tung Street_1	Wang Tung Street_1 23	45	36	0.004	0.000	0.000	0.001	0.001	0.001	0.000	0.000	0.000	0.000	0.000	0.000	0.000	0.000	0.000	0.002	0.009	0.015	36	0
ROAD_G	ROAD_G 23	45	285	0.004	0.000	0.000	0.001	0.001	0.001	0.000	0.000	0.000	0.000	0.000	0.000	0.001	0.000	0.000	0.002	0.009	0.015	285	3
Lam Fung Street	Lam Fung Street 23	45	158	0.004	0.000	0.000	0.001	0.001	0.000	0.000	0.001	0.000	0.000	0.000	0.000	0.001	0.000	0.000	0.002	0.011	0.018	158	2
Wang Ching Street_1	Wang Ching Street_1 23	45	227	0.004	0.000	0.000	0.001	0.001	0.001	0.000	0.001	0.000	0.000	0.000	0.000	0.001	0.000	0.000	0.002	0.011	0.019	227	3
Wang Ching Street_2	Wang Ching Street_2 23	45	233	0.003	0.000	0.000	0.001	0.001	0.001	0.000	0.003	0.000	0.000	0.000	0.000	0.001	0.000	0.000	0.002	0.011	0.019	233	3
Sheung Yee Road_1	Sheung Yee Road_1 23	45	271	0.003	0.000	0.000	0.001	0.001	0.000	0.000	0.003	0.000	0.000	0.000	0.000	0.001	0.000	0.005	0.002	0.016	0.026	271	4
Sheung Yee Road_2	Sheung Yee Road_2 23	45	243	0.003	0.000	0.000	0.000	0.000	0.000	0.000	0.003	0.000	0.000	0.000	0.000	0.001	0.000	0.007	0.002	0.019	0.030	243	5
Wang Kwong Road_1	Wang Kwong Road_1 23	45	270	0.003	0.000	0.000	0.001	0.001	0.000	0.000	0.003	0.000	0.000	0.000	0.000	0.001	0.000	0.008	0.002	0.019	0.031	270	5
Wang Kwong Road_2	Wang Kwong Road_2 23	45	162	0.004	0.000	0.000	0.001	0.001	0.000	0.000	0.001	0.000	0.000	0.000	0.000	0.000	0.000	0.003	0.002	0.012	0.020	162	2
Wang Kwong Road_3	Wang Kwong Road_3 23	45	153	0.003	0.000	0.000	0.001	0.001	0.000	0.000	0.000	0.000	0.000	0.000	0.000	0.001	0.000	0.000	0.002	0.008	0.013	153	1
Kai Fuk Road	Kai Fuk Road 23	68	1398	0.001	0.000	0.000	0.000	0.001	0.001	0.000	0.000	0.000	0.000	0.000	0.000	0.001	0.000	0.003	0.000	0.007	0.011	1398	10
Kwung Tong Bypass	Kwung Tong Bypass 23	68	1943	0.001	0.000	0.000	0.001	0.001	0.001	0.000	0.000	0.000	0.000	0.000	0.000	0.001	0.000	0.005	0.000	0.011	0.017	1943	21
ROAD_A	ROAD_A 23	76	1727	0.001	0.000	0.000	0.000	0.001	0.001	0.000	0.000	0.000	0.000	0.000	0.000	0.001	0.000	0.000	0.000	0.004	0.006	1727	7
ROAD_B	ROAD_B 23	45	11	0.003	0.000	0.000	0.002	0.003	0.002	0.000	0.000	0.000	0.000	0.000	0.000	0.001	0.000	0.000	0.002	0.013	0.021	11	0
ROAD_C	ROAD_C 23	45	204	0.004	0.000	0.000	0.000	0.001	0.000	0.000	0.000	0.000	0.000	0.000	0.000	0.000	0.000	0.000	0.003	0.009	0.014	204	2
ROAD_D	ROAD_D 23	45	179	0.004	0.000	0.000	0.000	0.001	0.000	0.000	0.000	0.000	0.000	0.000	0.000	0.000	0.000	0.000	0.003	0.009	0.014	179	2
ROAD_E	ROAD_E 23	45	18	0.004	0.000	0.000	0.000	0.001	0.000	0.000	0.000	0.000	0.000	0.000	0.000	0.000	0.000	0.000	0.003	0.009	0.014	18	0
ROAD_F	ROAD_F 23	68	798	0.001	0.000	0.000	0.000	0.001	0.001	0.000	0.000	0.000	0.000	0.000	0.000	0.000	0.000	0.003	0.000	0.007	0.011	798	5
																						Total RSP Emission	226

Year 2026 0000 to 0100 hour Traffic Data

Road Name			Traffic Flow (veh/hr)	PC	Taxi	LGV4	LGV5	LGV6	HGV7	HGV8 / HGV9	PLB	PV4	PV5	NFB6	NFB7	NFB8 / NFB9	FBSD	FBDD	MC
D3_1	0	D3 1 0	23	14	6	0	1	0	0	0	0	0	0	0	0	0	0	0	1
D3_2	0	D3 2 0	14	6	3	0	0	0	0	0	3	0	0	0	0	0	0	0	1
D3_3	0	D3 3 0	14	6	3	0	0	0	0	0	3	0	0	0	0	0	0	0	1
D3_4	0	D3 4 0	6	1	1	0	0	0	0	0	3	0	0	0	0	0	0	0	0
D3_5	0	D3 5 0	15	8	3	0	1	0	0	0	3	0	0	0	0	0	0	0	1
D3_6	0	D3 6 0	337	196	85	0	14	6	6	0	5	0	1	2	1	2	0	0	19
D3_7	0	D3 7 0	147	89	39	0	4	2	2	0	0	0	0	1	1	1	0	0	8
D3_8	0	D3 8 0	102	62	27	0	3	1	1	0	0	0	0	1	0	1	0	0	6
D3_9	0	D3 9 0	711	425	182	0	24	10	11	1	5	0	2	3	2	4	0	0	41
D3_10	0	D3 10 0	38	23	10	0	1	0	0	0	0	0	0	0	0	0	0	0	2
D3_11	0	D3 11 0	713	426	183	0	24	10	11	1	5	0	2	3	2	4	0	0	41
D3_12	0	D3 12 0	57	35	15	0	1	1	1	0	0	0	0	0	0	0	0	0	3
D3_13	0	D3 13 0	705	419	183	0	24	10	11	1	5	0	2	4	2	4	0	0	40
D3_14	0	D3 14 0	740	451	202	0	19	8	7	0	0	0	2	3	2	4	0	0	43
D3_15	0	D3 15 0	740	450	202	0	19	8	7	0	0	0	2	3	2	4	0	0	43
D3_16	0	D3 16 0	392	218	131	0	10	4	3	0	0	0	1	2	1	2	0	0	21
D4_1	0	D4 1 0	591	369	130	0	22	9	10	1	5	0	2	3	2	3	0	0	35
D4_2	0	D4 2 0	595	372	131	0	22	9	10	1	5	0	2	3	2	3	0	0	35
D4_3	0	D4 3 0	595	372	131	0	22	9	10	1	5	0	2	3	2	3	0	0	35
SCR_WB	0	SCR WB 0	235	142	57	0	10	4	4	0	0	0	1	1	1	1	0	0	14
SCR_EB	0	SCR EB 0	234	139	59	0	10	4	4	0	0	0	1	1	1	1	0	0	13
CYS_1	0	CYS 1 0	623	398	133	0	24	10	7	0	5	0	1	2	2	2	0	0	38
CYS_2	0	CYS 2 0	149	91	37	0	7	3	1	0	0	0	0	0	0	0	0	0	9
CYS_3	0	CYS 3 0	535	345	108	0	21	9	6	0	5	0	1	2	1	2	0	0	33
T2	0	T2 0	685	500	62	0	33	14	22	1	0	0	1	1	1	1	0	0	48
Sunken Rd	0	Sunken Rd 0	308	182	79	0	13	5	6	0	0	0	1	1	1	2	0	0	17
Sheung Yeut Road_1	0	Sheung Yeut Road_1 0	235	102	55	0	16	7	2	0	29	0	1	1	1	2	0	8	10
Sheung Yuet Road_2	0	Sheung Yuet Road 2 0	249	118	54	0	18	8	3	0	24	0	1	1	1	1	0	8	11
Sheung Yuet Road_3	0	Sheung Yuet Road 3 0	298	132	66	0	18	8	3	0	40	0	1	1	1	1	0	13	13
Sheung Yuet Road_4	0	Sheung Yuet Road 4 0	344	183	57	0	30	12	4	0	23	0	1	2	1	2	0	10	18
Wang Tung Street_1	0	Wang Tung Street 1 0	24	14	6	0	1	1	0	0	0	0	0	0	0	0	0	0	1
ROAD_G	0	ROAD G 0	190	105	52	0	12	5	4	0	0	0	0	1	0	1	0	0	10
Lam Fung Street	0	Lam Fung Street 0	105	56	21	0	7	3	1	0	9	0	1	1	1	1	0	0	5
Wang Ching Street_1	0	Wang Ching Street 1 0	151	80	32	0	13	5	3	0	5	0	1	1	1	2	0	0	8
Wang Ching Street_2	0	Wang Ching Street 2 0	155	74	30	0	10	4	3	1	24	0	0	1	0	1	0	0	7
Sheung Yee Road_1	0	Sheung Yee Road 1 0	181	85	30	0	10	4	2	0	34	0	0	1	1	1	0	5	8
Sheung Yee Road_2	0	Sheung Yee Road 2 0	162	76	30	0	5	2	1	0	28	0	1	1	1	1	0	7	7
Wang Kwong Road_1	0	Wang Kwong Road 1 0	180	82	31	0	11	5	2	0	28	0	1	1	1	2	0	8	8
Wang Kwong Road_2	0	Wang Kwong Road 2 0	108	60	21	0	9	4	1	0	5	0	0	0	0	0	0	2	6
Wang Kwong Road_3	0	Wang Kwong Road 3 0	102	48	39	0	5	2	1	0	0	0	0	0	0	0	0	0	5
Kai Fuk Road	0	Kai Fuk Road 0	933	544	205	1	55	22	22	3	2	0	2	4	2	4	0	15	52
Kwung Tong Bypass	0	Kwung Tong Bypass 0	1295	804	144	1	102	42	37	2	16	1	5	8	6	10	1	39	77
ROAD_A	0	ROAD A 0	1152	780	178	0	53	22	31	2	0	0	2	3	2	5	0	0	74
ROAD_B	0	ROAD B 0	8	3	2	0	2	1	0	0	0	0	0	0	0	0	0	0	0
ROAD_C	0	ROAD C 0	136	85	32	0	6	2	1	0	0	0	0	0	0	0	0	0	8
ROAD_D	0	ROAD D 0	120	76	29	0	4	2	1	0	0	0	0	0	0	0	0	0	7
ROAD_E	0	ROAD E 0	12	8	3	0	0	0	0	0	0	0	0	0	0	0	0	0	1
ROAD_F	0	ROAD F 0	532	335	97	1	27	11	11	2	2	0	1	2	1	2	0	10	32

Composite Emission Rate, FSP

Road Name	Hour	Average Speed	Traffic Flow (veh/hr)	PC	Taxi	LGV3	LGV4	LGV6	HGV7	HGV8 or HGV9	PLB	PV4	PV5	NFB6	NFB7	NFB8 or NFB9	FBSD	FBDD	MC	g/km-veh	g/mile-veh	Flow Rate	FSP Emission (g/km)
D3_1	D3_1 0	47	23	0.004	0.000	0.000	0.000	0.001	0.001	0.000	0.000	0.000	0.000	0.000	0.000	0.001	0.000	0.000	0.002	0.008	0.014	23	0
D3_2	D3_2 0	47	14	0.003	0.000	0.000	0.000	0.000	0.001	0.000	0.003	0.000	0.000	0.000	0.000	0.001	0.000	0.000	0.002	0.010	0.016	14	0
D3_3	D3_3 0	47	14	0.003	0.000	0.000	0.000	0.000	0.001	0.000	0.003	0.000	0.000	0.000	0.000	0.001	0.000	0.000	0.002	0.010	0.016	14	0
D3_4	D3_4 0	47	6	0.001	0.000	0.000	0.001	0.001	0.000	0.000	0.006	0.000	0.000	0.000	0.000	0.000	0.000	0.000	0.001	0.010	0.016	6	0
D3_5	D3_5 0	47	15	0.003	0.000	0.000	0.000	0.000	0.000	0.000	0.003	0.000	0.000	0.000	0.000	0.000	0.000	0.000	0.002	0.009	0.015	15	0
D3_6	D3_6 0	47	337	0.004	0.000	0.000	0.000	0.001	0.001	0.000	0.000	0.000	0.000	0.000	0.000	0.001	0.000	0.000	0.002	0.008	0.014	337	3
D3_7	D3_7 0	47	147	0.004	0.000	0.000	0.000	0.000	0.000	0.000	0.000	0.000	0.000	0.000	0.000	0.001	0.000	0.000	0.002	0.008	0.013	147	1
D3_8	D3_8 0	47	102	0.004	0.000	0.000	0.000	0.000	0.000	0.000	0.000	0.000	0.000	0.000	0.000	0.001	0.000	0.000	0.002	0.008	0.013	102	1
D3_9	D3_9 0	47	711	0.004	0.000	0.000	0.000	0.000	0.000	0.000	0.000	0.000	0.000	0.000	0.000	0.001	0.000	0.000	0.002	0.008	0.013	711	6
D3_10	D3_10 0	47	38	0.004	0.000	0.000	0.000	0.000	0.000	0.000	0.000	0.000	0.000	0.000	0.000	0.001	0.000	0.000	0.002	0.008	0.013	38	0
D3_11	D3_11 0	47	713	0.004	0.000	0.000	0.000	0.000	0.000	0.000	0.000	0.000	0.000	0.000	0.000	0.001	0.000	0.000	0.002	0.008	0.013	713	6
D3_12	D3_12 0	47	57	0.004	0.000	0.000	0.000	0.000	0.000	0.000	0.000	0.000	0.000	0.000	0.000	0.001	0.000	0.000	0.002	0.008	0.013	57	0
D3_13	D3_13 0	47	705	0.004	0.000	0.000	0.000	0.000	0.000	0.000	0.000	0.000	0.000	0.000	0.000	0.001	0.000	0.000	0.002	0.008	0.013	705	6
D3_14	D3_14 0	47	740	0.004	0.000	0.000	0.000	0.000	0.000	0.000	0.000	0.000	0.000	0.000	0.000	0.001	0.000	0.000	0.002	0.008	0.012	740	6
D3_15	D3_15 0	47	740	0.004	0.000	0.000	0.000	0.000	0.000	0.000	0.000	0.000	0.000	0.000	0.000	0.001	0.000	0.000	0.002	0.008	0.012	740	6
D3_16	D3_16 0	47	392	0.004	0.000	0.000	0.000	0.000	0.000	0.000	0.000	0.000	0.000	0.000	0.000	0.001	0.000	0.000	0.002	0.007	0.011	392	3
D4_1	D4_1 0	47	591	0.004	0.000	0.000	0.000	0.000	0.001	0.000	0.000	0.000	0.000	0.000	0.000	0.001	0.000	0.000	0.002	0.009	0.014	591	5
D4_2	D4_2 0	47	595	0.004	0.000	0.000	0.000	0.000	0.001	0.000	0.000	0.000	0.000	0.000	0.000	0.001	0.000	0.000	0.002	0.009	0.014	595	5
D4_3	D4_3 0	47	595	0.004	0.000	0.000	0.000	0.000	0.001	0.000	0.000	0.000	0.000	0.000	0.000	0.001	0.000	0.000	0.002	0.009	0.014	595	5
SCR_WB	SCR_WB 0	47	235	0.004	0.000	0.000	0.000	0.001	0.001	0.000	0.000	0.000	0.000	0.000	0.000	0.001	0.000	0.000	0.002	0.009	0.014	235	2
SCR_EB	SCR_EB 0	47	234	0.004	0.000	0.000	0.000	0.001	0.001	0.000	0.000	0.000	0.000	0.000	0.000	0.001	0.000	0.000	0.002	0.008	0.014	234	2
CYS_1	CYS_1 0	47	623	0.004	0.000	0.000	0.000	0.001	0.000	0.000	0.000	0.000	0.000	0.000	0.000	0.000	0.000	0.000	0.002	0.008	0.013	623	5
CYS_2	CYS_2 0	47	149	0.004	0.000	0.000	0.000	0.001	0.000	0.000	0.000	0.000	0.000	0.000	0.000	0.000	0.000	0.000	0.002	0.008	0.013	149	1
CYS_3	CYS_3 0	47	535	0.004	0.000	0.000	0.000	0.001	0.000	0.000	0.000	0.000	0.000	0.000	0.000	0.001	0.000	0.000	0.002	0.009	0.014	535	5
T2	T2 0	76	685	0.001	0.000	0.000	0.000	0.001	0.001	0.000	0.000	0.000	0.000	0.000	0.000	0.000	0.000	0.000	0.000	0.003	0.006	685	2
Sunken Rd	Sunken Rd 0	47	308	0.004	0.000	0.000	0.000	0.001	0.001	0.000	0.000	0.000	0.000	0.000	0.000	0.001	0.000	0.000	0.002	0.008	0.014	308	3
Sheung Yeut Road_1	Sheung Yeut Road_1 0	47	235	0.003	0.000	0.000	0.001	0.001	0.000	0.000	0.002	0.000	0.000	0.000	0.000	0.001	0.000	0.006	0.001	0.015	0.024	235	4
Sheung Yuet Road_2	Sheung Yuet Road_2 0	47	249	0.003	0.000	0.000	0.001	0.001	0.000	0.000	0.001	0.000	0.000	0.000	0.000	0.001	0.000	0.005	0.002	0.014	0.023	249	4
Sheung Yuet Road_3	Sheung Yuet Road_3 0	47	298	0.003	0.000	0.000	0.001	0.001	0.000	0.000	0.002	0.000	0.000	0.000	0.000	0.001	0.000	0.007	0.001	0.016	0.026	298	5
Sheung Yuet Road_4	Sheung Yuet Road_4 0	47	344	0.003	0.000	0.000	0.001	0.001	0.000	0.000	0.001	0.000	0.000	0.000	0.000	0.001	0.000	0.005	0.002	0.014	0.023	344	5
Wang Tung Street_1	Wang Tung Street_1 0	47	24	0.004	0.000	0.000	0.001	0.001	0.001	0.000	0.000	0.000	0.000	0.000	0.000	0.000	0.000	0.000	0.002	0.008	0.013	24	0
ROAD_G	ROAD_G 0	47	190	0.003	0.000	0.000	0.001	0.001	0.001	0.000	0.000	0.000	0.000	0.000	0.000	0.001	0.000	0.000	0.002	0.008	0.013	190	2
Lam Fung Street	Lam Fung Street 0	47	105	0.003	0.000	0.000	0.001	0.001	0.000	0.000	0.001	0.000	0.000	0.000	0.000	0.001	0.000	0.000	0.002	0.010	0.016	105	1
Wang Ching Street_1	Wang Ching Street_1 0	47	151	0.003	0.000	0.000	0.001	0.001	0.001	0.000	0.001	0.000	0.000	0.000	0.000	0.001	0.000	0.000	0.002	0.010	0.016	151	2
Wang Ching Street_2	Wang Ching Street_2 0	47	155	0.003	0.000	0.000	0.001	0.001	0.001	0.000	0.002	0.000	0.000	0.000	0.000	0.001	0.000	0.000	0.002	0.010	0.016	155	2
Sheung Yee Road_1	Sheung Yee Road_1 0	47	181	0.003	0.000	0.000	0.000	0.001	0.000	0.000	0.003	0.000	0.000	0.000	0.000	0.001	0.000	0.005	0.002	0.014	0.023	181	3
Sheung Yee Road_2	Sheung Yee Road_2 0	47	162	0.003	0.000	0.000	0.000	0.000	0.000	0.000	0.003	0.000	0.000	0.000	0.000	0.001	0.000	0.007	0.002	0.017	0.027	162	3
Wang Kwong Road_1	Wang Kwong Road_1 0	47	180	0.003	0.000	0.000	0.001	0.001	0.000	0.000	0.002	0.000	0.000	0.000	0.000	0.001	0.000	0.007	0.002	0.017	0.028	180	3
Wang Kwong Road_2	Wang Kwong Road_2 0	47	108	0.004	0.000	0.000	0.001	0.001	0.000	0.000	0.001	0.000	0.000	0.000	0.000	0.000	0.000	0.002	0.002	0.011	0.017	108	1
Wang Kwong Road_3	Wang Kwong Road_3 0	47	102	0.003	0.000	0.000	0.000	0.001	0.000	0.000	0.000	0.000	0.000	0.000	0.000	0.001	0.000	0.000	0.002	0.007	0.011	102	1
Kai Fuk Road	Kai Fuk Road 0	68	933	0.001	0.000	0.000	0.000	0.001	0.001	0.000	0.000	0.000	0.000	0.000	0.000	0.000	0.000	0.002	0.000	0.006	0.010	933	6
Kwung Tong Bypass	Kwung Tong Bypass 0	68	1295	0.001	0.000	0.000	0.001	0.001	0.001	0.000	0.000	0.000	0.000	0.000	0.000	0.001	0.000	0.005	0.000	0.010	0.016	1295	13
ROAD_A	ROAD_A 0	76	1152	0.001	0.000	0.000	0.000	0.001	0.001	0.000	0.000	0.000	0.000	0.000	0.000	0.000	0.000	0.000	0.000	0.003	0.006	1152	4
ROAD_B	ROAD_B 0	47	8	0.002	0.000	0.000	0.002	0.003	0.001	0.000	0.000	0.000	0.000	0.000	0.000	0.001	0.000	0.000	0.001	0.011	0.018	8	0
ROAD_C	ROAD_C 0	47	136	0.004	0.000	0.000	0.000	0.001	0.000	0.000	0.000	0.000	0.000	0.000	0.000	0.000	0.000	0.000	0.002	0.008	0.013	136	1
ROAD_D	ROAD_D 0	47	120	0.004	0.000	0.000	0.000	0.000	0.000	0.000	0.000	0.000	0.000	0.000	0.000	0.000	0.000	0.000	0.002	0.008	0.013	120	1
ROAD_E	ROAD_E 0	47	12	0.004	0.000	0.000	0.000	0.000	0.000	0.000	0.000	0.000	0.000	0.000	0.000	0.000	0.000	0.000	0.002	0.008	0.013	12	0
ROAD_F	ROAD_F 0	68	532	0.001	0.000	0.000	0.000	0.001	0.001	0.000	0.000	0.000	0.000	0.000	0.000	0.000	0.000	0.003	0.000	0.006	0.010	532	3
																						Total FSP Emission	135

Year 2026 0100 to 0200 hour Traffic Data

	Road Name			Traffic Flow (veh/hr)	PC	Taxi	LGV4	LGV5	LGV6	HGV7	HGV8 / HGV9	PLB	PV4	PV5	NFB6	NFB7	NFB8 / NFB9	FBSD	FBDD	MC
	D3_1	1	D3_1 1	17	10	4	0	1	0	0	0	0	0	0	0	0	0	0	0	1
	D3_2	1	D3_2 1	10	5	2	0	0	0	0	0	2	0	0	0	0	0	0	0	0
	D3_3	1	D3_3 1	10	5	2	0	0	0	0	0	2	0	0	0	0	0	0	0	0
	D3_4	1	D3_4 1	5	1	1	0	0	0	0	0	2	0	0	0	0	0	0	0	0
	D3_5	1	D3_5 1	11	6	2	0	0	0	0	0	2	0	0	0	0	0	0	0	1
	D3_6	1	D3_6 1	243	141	61	0	10	4	4	0	4	0	1	1	1	1	0	0	13
	D3_7	1	D3_7 1	105	64	28	0	3	1	1	0	0	0	0	1	0	1	0	0	6
	D3_8	1	D3_8 1	74	45	20	0	2	1	1	0	0	0	0	0	0	0	0	0	4
	D3_9	1	D3_9 1	511	306	131	0	17	7	8	1	4	0	2	2	2	3	0	0	29
	D3_10	1	D3_10 1	27	17	7	0	1	0	0	0	0	0	0	0	0	0	0	0	2
	D3_11	1	D3_11 1	513	307	132	0	17	7	8	1	4	0	2	2	2	3	0	0	29
	D3_12	1	D3_12 1	40	24	11	0	1	0	0	0	0	0	0	0	0	0	0	0	2
	D3_13	1	D3_13 1	507	301	131	0	17	7	8	1	4	0	2	3	2	3	0	0	29
	D3_14	1	D3_14 1	532	324	145	0	14	6	5	0	0	0	1	2	2	3	0	0	31
	D3_15	1	D3_15 1	532	323	146	0	13	6	5	0	0	0	1	2	2	3	0	0	31
	D3_16	1	D3_16 1	281	156	94	0	7	3	2	0	0	0	1	1	1	1	0	0	15
	D4_1	1	D4_1 1	426	265	94	0	16	7	7	0	4	0	1	2	1	2	0	0	25
	D4_2	1	D4_2 1	428	268	94	0	16	6	7	0	4	0	1	2	2	2	0	0	26
	D4_3	1	D4_3 1	428	268	94	0	16	6	7	0	4	0	1	2	2	2	0	0	26
	SCR_WB	1	SCR_WB 1	169	102	41	0	7	3	3	0	0	0	1	1	1	1	0	0	10
	SCR_EB	1	SCR_EB 1	168	99	43	0	7	3	3	0	0	0	1	1	1	1	0	0	9
	CYS_1	1	CYS_1 1	448	286	95	0	17	7	5	0	4	0	1	2	1	2	0	0	27
	CYS_2	1	CYS_2 1	107	65	26	0	5	2	1	0	0	0	0	0	0	0	0	0	6
	CYS_3	1	CYS_3 1	385	248	78	0	15	6	4	0	4	0	1	1	1	2	0	0	24
	T2	1	T2 1	493	360	44	0	24	10	16	1	0	0	0	1	0	1	0	0	35
	Sunken Rd	1	Sunken Rd 1	221	130	57	0	9	4	4	0	0	0	1	1	1	1	0	0	12
	Sheung Yeut Road_1	1	Sheung Yeut Road_1 1	169	74	39	0	12	5	2	0	21	0	1	1	1	1	0	6	7
	Sheung Yuet Road_2	1	Sheung Yuet Road_2 1	179	85	39	0	13	5	2	0	17	0	1	1	1	1	0	6	8
	Sheung Yuet Road_3	1	Sheung Yuet Road_3 1	215	95	47	0	13	6	2	0	29	0	1	1	1	1	0	9	9
	Sheung Yuet Road_4	1	Sheung Yuet Road_4 1	246	131	41	0	22	9	3	0	17	0	1	1	1	1	0	7	13
	Wang Tung Street_1	1	Wang Tung Street_1 1	17	10	4	0	1	0	0	0	0	0	0	0	0	0	0	0	1
	ROAD_G	1	ROAD_G 1	136	75	37	0	8	3	3	0	0	0	0	1	0	1	0	0	7
	Lam Fung Street	1	Lam Fung Street 1	76	41	15	0	5	2	1	0	6	0	0	1	0	1	0	0	4
	Wang Ching Street_1	1	Wang Ching Street_1 1	109	58	23	0	9	4	2	0	4	0	1	1	1	1	0	0	5
	Wang Ching Street_2	1	Wang Ching Street_2 1	111	53	22	0	7	3	2	0	17	0	0	0	0	1	0	0	5
	Sheung Yee Road_1	1	Sheung Yee Road_1 1	130	61	22	0	7	3	1	0	24	0	0	1	0	1	0	4	6
	Sheung Yee Road_2	1	Sheung Yee Road_2 1	116	55	22	0	4	2	1	0	20	0	1	1	1	1	0	5	5
	Wang Kwong Road_1	1	Wang Kwong Road_1 1	130	59	23	0	8	3	1	0	21	0	1	1	1	1	0	6	6
	Wang Kwong Road_2	1	Wang Kwong Road_2 1	78	44	15	0	7	3	1	0	3	0	0	0	0	0	0	1	4
	Wang Kwong Road_3	1	Wang Kwong Road_3 1	73	35	28	0	4	2	1	0	0	0	0	0	0	0	0	0	3
	Kai Fuk Road	1	Kai Fuk Road 1	671	391	147	1	40	16	16	2	1	0	1	3	1	3	0	11	38
	Kwung Tong Bypass	1	Kwung Tong Bypass 1	930	577	104	1	73	30	27	1	11	1	4	6	4	7	1	28	55
	ROAD_A	1	ROAD_A 1	827	560	128	0	38	16	22	1	0	0	2	2	2	3	0	0	53
	ROAD_B	1	ROAD_B 1	5	2	1	0	1	0	0	0	0	0	0	0	0	0	0	0	0
	ROAD_C	1	ROAD_C 1	98	61	23	0	4	2	1	0	0	0	0	0	0	0	0	0	6
	ROAD_D	1	ROAD_D 1	86	54	21	0	3	1	1	0	0	0	0	0	0	0	0	0	5
	ROAD_E	1	ROAD_E 1	9	6	2	0	0	0	0	0	0	0	0	0	0	0	0	0	1
	ROAD_F	1	ROAD_F 1	383	241	70	0	20	8	8	1	1	0	1	1	1	1	0	7	23

Composite Emission Rate, FSP

	Road Name	Hour	Average Speed	Traffic Flow (veh/hr)	PC	Taxi	LGV3	LGV4	LGV6	HGV7	HGV8 or HGV9	PLB	PV4	PV5	NFB6	NFB7	NFB8 or NFB9	FBSD	FBDD	MC	g/km-veh	g/mile-veh	Flow Rate	FSP Emission (g/km)
	D3_1	D3_1 1	48	17	0.004	0.000	0.000	0.000	0.001	0.001	0.000	0.000	0.000	0.000	0.000	0.000	0.001	0.000	0.000	0.002	0.008	0.013	17	0
	D3_2	D3_2 1	48	10	0.003	0.000	0.000	0.000	0.000	0.001	0.000	0.003	0.000	0.000	0.000	0.000	0.001	0.000	0.000	0.002	0.010	0.016	10	0
	D3_3	D3_3 1	48	10	0.003	0.000	0.000	0.000	0.000	0.001	0.000	0.003	0.000	0.000	0.000	0.000	0.001	0.000	0.000	0.002	0.010	0.016	10	0
	D3_4	D3_4 1	48	5	0.001	0.000	0.000	0.001	0.001	0.000	0.000	0.006	0.000	0.000	0.000	0.000	0.000	0.000	0.000	0.001	0.010	0.016	5	0
	D3_5	D3_5 1	48	11	0.003	0.000	0.000	0.000	0.000	0.000	0.000	0.003	0.000	0.000	0.000	0.000	0.000	0.000	0.000	0.002	0.009	0.015	11	0
	D3_6	D3_6 1	48	243	0.004	0.000	0.000	0.000	0.001	0.001	0.000	0.000	0.000	0.000	0.000	0.000	0.001	0.000	0.000	0.002	0.008	0.014	243	2
	D3_7	D3_7 1	48	105	0.004	0.000	0.000	0.000	0.000	0.000	0.000	0.000	0.000	0.000	0.000	0.000	0.001	0.000	0.000	0.002	0.008	0.013	105	1
	D3_8	D3_8 1	48	74	0.004	0.000	0.000	0.000	0.000	0.000	0.000	0.000	0.000	0.000	0.000	0.000	0.001	0.000	0.000	0.002	0.008	0.013	74	1
	D3_9	D3_9 1	48	511	0.004	0.000	0.000	0.000	0.000	0.000	0.000	0.000	0.000	0.000	0.000	0.000	0.001	0.000	0.000	0.002	0.008	0.013	511	4
	D3_10	D3_10 1	48	27	0.004	0.000	0.000	0.000	0.000	0.000	0.000	0.000	0.000	0.000	0.000	0.000	0.001	0.000	0.000	0.002	0.008	0.013	27	0
	D3_11	D3_11 1	48	513	0.004	0.000	0.000	0.000	0.000	0.000	0.000	0.000	0.000	0.000	0.000	0.000	0.001	0.000	0.000	0.002	0.008	0.013	513	4
	D3_12	D3_12 1	48	40	0.004	0.000	0.000	0.000	0.000	0.000	0.000	0.000	0.000	0.000	0.000	0.000	0.001	0.000	0.000	0.002	0.008	0.013	40	0
	D3_13	D3_13 1	48	507	0.004	0.000	0.000	0.000	0.000	0.000	0.000	0.000	0.000	0.000	0.000	0.000	0.001	0.000	0.000	0.002	0.008	0.013	507	4
	D3_14	D3_14 1	48	532	0.004	0.000	0.000	0.000	0.000	0.000	0.000	0.000	0.000	0.000	0.000	0.000	0.001	0.000	0.000	0.002	0.008	0.012	532	4
	D3_15	D3_15 1	48	532	0.004	0.000	0.000	0.000	0.000	0.000	0.000	0.000	0.000	0.000	0.000	0.000	0.001	0.000	0.000	0.002	0.008	0.012	532	4
	D3_16	D3_16 1	48	281	0.004	0.000	0.000	0.000	0.000	0.000	0.000	0.000	0.000	0.000	0.000	0.000	0.001	0.000	0.000	0.002	0.007	0.011	281	2
	D4_1	D4_1 1	48	426	0.004	0.000	0.000	0.000	0.000	0.001	0.000	0.000	0.000	0.000	0.000	0.000	0.001	0.000	0.000	0.002	0.009	0.014	426	4
	D4_2	D4_2 1	48	428	0.004	0.000	0.000	0.000	0.000	0.001	0.000	0.000	0.000	0.000	0.000	0.000	0.001	0.000	0.000	0.002	0.009	0.014	428	4
	D4_3	D4_3 1	48	428	0.004	0.000	0.000	0.000	0.000	0.001	0.000	0.000	0.000	0.000	0.000	0.000	0.001	0.000	0.000	0.002	0.009	0.014	428	4
	SCR_WB	SCR_WB 1	48	169	0.004	0.000	0.000	0.000	0.001	0.001	0.000	0.000	0.000	0.000	0.000	0.000	0.001	0.000	0.000	0.002	0.009	0.014	169	1
	SCR_EB	SCR_EB 1	48	168	0.004	0.000	0.000	0.000	0.001	0.001	0.000	0.000	0.000	0.000	0.000	0.000	0.001	0.000	0.000	0.002	0.008	0.014	168	1
	CYS_1	CYS_1 1	48	448	0.004	0.000	0.000	0.000	0.001	0.000	0.000	0.000	0.000	0.000	0.000	0.000	0.000	0.000	0.000	0.002	0.008	0.013	448	4
	CYS_2	CYS_2 1	48	107	0.004	0.000	0.000	0.000	0.001	0.000	0.000	0.000	0.000	0.000	0.000	0.000	0.000	0.000	0.000	0.002	0.008	0.013	107	1
	CYS_3	CYS_3 1	48	385	0.004	0.000	0.000	0.000	0.001	0.000	0.000	0.000	0.000	0.000	0.000	0.000	0.001	0.000	0.000	0.002	0.008	0.014	385	3
	T2	T2 1	76	493	0.001	0.000	0.000	0.000	0.001	0.001	0.000	0.000	0.000	0.000	0.000	0.000	0.000	0.000	0.000	0.000	0.003	0.006	493	2
	Sunken Rd	Sunken Rd 1	48	221	0.004	0.000	0.000	0.000	0.001	0.001	0.000	0.000	0.000	0.000	0.000	0.000	0.001	0.000	0.000	0.002	0.008	0.013	221	2
	Sheung Yeut Road_1	Sheung Yeut Road_1 1	48	169	0.003	0.000	0.000	0.001	0.001	0.000	0.000	0.002	0.000	0.000	0.000	0.000	0.001	0.000	0.006	0.001	0.015	0.024	169	3
	Sheung Yuet Road_2	Sheung Yuet Road_2 1	48	179	0.003	0.000	0.000	0.001	0.001	0.000	0.000	0.001	0.000	0.000	0.000	0.000	0.001	0.000	0.005	0.002	0.014	0.023	179	3
	Sheung Yuet Road_3	Sheung Yuet Road_3 1	48	215	0.003	0.000	0.000	0.001	0.001	0.000	0.000	0.002	0.000	0.000	0.000	0.000	0.001	0.000	0.007	0.001	0.016	0.026	215	3
	Sheung Yuet Road_4	Sheung Yuet Road_4 1	48	246	0.003	0.000	0.000	0.001	0.001	0.000	0.000	0.001	0.000	0.000	0.000	0.000	0.001	0.000	0.005	0.002	0.014	0.023	246	3
	Wang Tung Street_1	Wang Tung Street_1 1	48	17	0.004	0.000	0.000	0.001	0.001	0.001	0.000	0.000	0.000	0.000	0.000	0.000	0.000	0.000	0.000	0.002	0.008	0.013	17	0
	ROAD_G	ROAD_G 1	48	136	0.003	0.000	0.000	0.001	0.001	0.001	0.000	0.000	0.000	0.000	0.000	0.000	0.000	0.000	0.000	0.002	0.008	0.013	136	1
	Lam Fung Street	Lam Fung Street 1	48	76	0.003	0.000	0.000	0.001	0.001	0.000	0.000	0.001	0.000	0.000	0.000	0.000	0.001	0.000	0.000	0.002	0.010	0.016	76	1
	Wang Ching Street_1	Wang Ching Street_1 1	48	109	0.003	0.000	0.000	0.001	0.001	0.001	0.000	0.001	0.000	0.000	0.000	0.000	0.001	0.000	0.000	0.002	0.010	0.016	109	1
	Wang Ching Street_2	Wang Ching Street_2 1	48	111	0.003	0.000	0.000	0.001	0.001	0.001	0.000	0.002	0.000	0.000	0.000	0.000	0.001	0.000	0.000	0.002	0.010	0.016	111	1
	Sheung Yee Road_1	Sheung Yee Road_1 1	48	130	0.003	0.000	0.000	0.000	0.001	0.000	0.000	0.003	0.000	0.000	0.000	0.000	0.001	0.000	0.004	0.002	0.014	0.023	130	2
	Sheung Yee Road_2	Sheung Yee Road_2 1	48	116	0.003	0.000	0.000	0.000	0.000	0.000	0.000	0.002	0.000	0.000	0.000	0.000	0.001	0.000	0.007	0.002	0.016	0.027	116	2
	Wang Kwong Road_1	Wang Kwong Road_1 1	48	130	0.003	0.000	0.000	0.001	0.001	0.000	0.000	0.002	0.000	0.000	0.000	0.000	0.001	0.000	0.007	0.002	0.017	0.028	130	2
	Wang Kwong Road_2	Wang Kwong Road_2 1	48	78	0.004	0.000	0.000	0.001	0.001	0.000	0.000	0.001	0.000	0.000	0.000	0.000	0.000	0.000	0.002	0.002	0.011	0.017	78	1
	Wang Kwong Road_3	Wang Kwong Road_3 1	48	73	0.003	0.000	0.000	0.000	0.001	0.000	0.000	0.000	0.000	0.000	0.000	0.000	0.000	0.000	0.000	0.002	0.007	0.011	73	1
	Kai Fuk Road	Kai Fuk Road 1	68	671	0.001	0.000	0.000	0.000	0.001	0.001	0.000	0.000	0.000	0.000	0.000	0.000	0.000	0.000	0.002	0.000	0.006	0.010	671	4
	Kwung Tong Bypass	Kwung Tong Bypass 1	68	930	0.001	0.000	0.000	0.001	0.001	0.001	0.000	0.000	0.000	0.000	0.000	0.000	0.001	0.000	0.005	0.000	0.010	0.016	930	9
	ROAD_A	ROAD_A 1	76	827	0.001	0.000	0.000	0.000	0.001	0.001	0.000	0.000	0.000	0.000	0.000	0.000	0.000	0.000	0.000	0.000	0.003	0.006	827	3
	ROAD_B	ROAD_B 1	48	5	0.002	0.000	0.000	0.002	0.003	0.001	0.000	0.000	0.000	0.000	0.000	0.000	0.001	0.000	0.000	0.001	0.011	0.018	5	0
	ROAD_C	ROAD_C 1	48	98	0.004	0.000	0.000	0.000	0.001	0.000	0.000	0.000	0.000	0.000	0.000	0.000	0.000	0.000	0.000	0.002	0.008	0.013	98	1
	ROAD_D	ROAD_D 1	48	86	0.004	0.000	0.000	0.000	0.000	0.000	0.000	0.000	0.000	0.000	0.000	0.000	0.000	0.000	0.000	0.002	0.008	0.013	86	1
	ROAD_E	ROAD_E 1	48	9	0.004	0.000	0.000	0.000	0.000	0.000	0.000	0.000	0.000	0.000	0.000	0.000	0.000	0.000	0.000	0.002	0.008	0.013	9	0
	ROAD_F	ROAD_F 1	68	383	0.001	0.000	0.000	0.000	0.001	0.001	0.000	0.000	0.000	0.000	0.000	0.000	0.000	0.000	0.003	0.000	0.006	0.010	383	2
																							Total FSP Emission	96

Year 2026 0200 to 0300 hour Traffic Data

	Road Name			Traffic Flow (veh/hr)	PC	Taxi	LGV4	LGV5	LGV6	HGV7	HGV8 / HGV9	PLB	PV4	PV5	NFB6	NFB7	NFB8 / NFB9	FBSD	FBDD	MC
	D3_1	2	D3_1 2	13	8	3	0	1	0	0	0	0	0	0	0	0	0	0	0	1
	D3_2	2	D3_2 2	8	4	2	0	0	0	0	0	2	0	0	0	0	0	0	0	0
	D3_3	2	D3_3 2	8	4	2	0	0	0	0	0	2	0	0	0	0	0	0	0	0
	D3_4	2	D3_4 2	4	1	1	0	0	0	0	0	2	0	0	0	0	0	0	0	0
	D3_5	2	D3_5 2	8	4	2	0	0	0	0	0	1	0	0	0	0	0	0	0	0
	D3_6	2	D3_6 2	190	110	48	0	8	3	4	0	3	0	1	1	1	1	0	0	11
	D3_7	2	D3_7 2	82	50	22	0	2	1	1	0	0	0	0	0	0	0	0	0	5
	D3_8	2	D3_8 2	58	35	15	0	2	1	1	0	0	0	0	0	0	0	0	0	3
	D3_9	2	D3_9 2	400	239	103	0	14	6	6	0	3	0	1	2	1	2	0	0	23
	D3_10	2	D3_10 2	22	14	6	0	0	0	0	0	0	0	0	0	0	0	0	0	1
	D3_11	2	D3_11 2	402	240	103	0	14	6	6	0	3	0	1	2	1	2	0	0	23
	D3_12	2	D3_12 2	32	20	8	0	1	0	0	0	0	0	0	0	0	0	0	0	2
	D3_13	2	D3_13 2	397	236	103	0	13	6	6	0	3	0	1	2	1	2	0	0	23
	D3_14	2	D3_14 2	417	254	114	0	11	4	4	0	0	0	1	2	1	2	0	0	24
	D3_15	2	D3_15 2	416	253	114	0	10	4	4	0	0	0	1	2	1	2	0	0	24
	D3_16	2	D3_16 2	220	122	73	0	5	2	2	0	0	0	1	1	1	1	0	0	12
	D4_1	2	D4_1 2	333	207	73	0	12	5	6	0	3	0	1	2	1	2	0	0	20
	D4_2	2	D4_2 2	334	209	73	0	12	5	6	0	3	0	1	2	1	2	0	0	20
	D4_3	2	D4_3 2	334	209	73	0	12	5	6	0	3	0	1	2	1	2	0	0	20
	SCR_WB	2	SCR_WB 2	132	80	32	0	5	2	2	0	0	0	1	1	1	1	0	0	8
	SCR_EB	2	SCR_EB 2	132	78	33	0	6	2	2	0	0	0	0	1	1	1	0	0	7
	CYS_1	2	CYS_1 2	351	224	75	0	14	6	4	0	3	0	1	1	1	1	0	0	21
	CYS_2	2	CYS_2 2	84	51	21	0	4	2	1	0	0	0	0	0	0	0	0	0	5
	CYS_3	2	CYS_3 2	301	194	61	0	12	5	3	0	3	0	1	1	1	1	0	0	19
	T2	2	T2 2	386	282	35	0	19	8	12	1	0	0	0	1	0	1	0	0	27
	Sunken Rd	2	Sunken Rd 2	174	103	45	0	7	3	3	0	0	0	1	1	1	1	0	0	10
	Sheung Yeut Road_1	2	Sheung Yeut Road_1 2	132	57	31	0	9	4	1	0	16	0	1	1	1	1	0	5	5
	Sheung Yuet Road_2	2	Sheung Yuet Road_2 2	141	67	30	0	10	4	2	0	14	0	0	1	1	1	0	4	6
	Sheung Yuet Road_3	2	Sheung Yuet Road_3 2	168	75	37	0	10	4	2	0	23	0	0	1	0	1	0	7	7
	Sheung Yuet Road_4	2	Sheung Yuet Road_4 2	193	103	32	0	17	7	3	0	13	0	0	1	1	1	0	6	10
	Wang Tung Street_1	2	Wang Tung Street_1 2	13	8	3	0	1	0	0	0	0	0	0	0	0	0	0	0	1
	ROAD_G	2	ROAD_G 2	107	59	29	0	7	3	2	0	0	0	0	0	0	0	0	0	6
	Lam Fung Street	2	Lam Fung Street 2	59	32	12	0	4	2	1	0	5	0	0	0	0	1	0	0	3
	Wang Ching Street_1	2	Wang Ching Street_1 2	85	45	18	0	7	3	2	0	3	0	0	1	1	1	0	0	4
	Wang Ching Street_2	2	Wang Ching Street_2 2	87	41	17	0	6	2	1	0	13	0	0	0	0	0	0	0	4
	Sheung Yee Road_1	2	Sheung Yee Road_1 2	102	48	17	0	6	2	1	0	19	0	0	0	0	1	0	3	5
	Sheung Yee Road_2	2	Sheung Yee Road_2 2	91	43	17	0	3	1	1	0	16	0	0	1	1	1	0	4	4
	Wang Kwong Road_1	2	Wang Kwong Road_1 2	102	46	18	0	6	3	1	0	16	0	1	1	1	1	0	4	4
	Wang Kwong Road_2	2	Wang Kwong Road_2 2	61	34	12	0	5	2	1	0	3	0	0	0	0	0	0	1	3
	Wang Kwong Road_3	2	Wang Kwong Road_3 2	57	27	22	0	3	1	1	0	0	0	0	0	0	0	0	0	3
	Kai Fuk Road	2	Kai Fuk Road 2	525	306	115	1	31	13	13	2	1	0	1	2	1	2	0	8	29
	Kwung Tong Bypass	2	Kwung Tong Bypass 2	728	452	81	1	57	24	21	1	9	1	3	4	3	5	1	22	43
	ROAD_A	2	ROAD_A 2	647	438	100	0	30	12	17	1	0	0	1	2	1	3	0	0	42
	ROAD_B	2	ROAD_B 2	4	2	1	0	1	0	0	0	0	0	0	0	0	0	0	0	0
	ROAD_C	2	ROAD_C 2	77	48	18	0	3	1	1	0	0	0	0	0	0	0	0	0	5
	ROAD_D	2	ROAD_D 2	67	42	16	0	2	1	0	0	0	0	0	0	0	0	0	0	4
	ROAD_E	2	ROAD_E 2	7	4	2	0	0	0	0	0	0	0	0	0	0	0	0	0	0
	ROAD_F	2	ROAD_F 2	300	189	55	0	15	6	6	1	1	0	1	1	1	1	0	5	18

Composite Emission Rate, FSP

	Road Name	Hour	Average Speed	Traffic Flow (veh/hr)	PC	Taxi	LGV3	LGV4	LGV6	HGV7	HGV8 or HGV9	PLB	PV4	PV5	NFB6	NFB7	NFB8 or NFB9	FBSD	FBDD	MC	g/km-veh	g/mile-veh	Flow Rate	FSP Emission (g/km)
	D3_1	D3_1 2	50	13	0.004	0.000	0.000	0.000	0.001	0.001	0.000	0.000	0.000	0.000	0.000	0.000	0.001	0.000	0.000	0.002	0.008	0.013	13	0
	D3_2	D3_2 2	50	8	0.003	0.000	0.000	0.000	0.000	0.001	0.000	0.003	0.000	0.000	0.000	0.000	0.001	0.000	0.000	0.002	0.009	0.015	8	0
	D3_3	D3_3 2	50	8	0.003	0.000	0.000	0.000	0.000	0.001	0.000	0.003	0.000	0.000	0.000	0.000	0.001	0.000	0.000	0.002	0.009	0.015	8	0
	D3_4	D3_4 2	50	4	0.001	0.000	0.000	0.001	0.001	0.000	0.000	0.006	0.000	0.000	0.000	0.000	0.000	0.000	0.000	0.001	0.009	0.015	4	0
	D3_5	D3_5 2	50	8	0.003	0.000	0.000	0.000	0.000	0.000	0.000	0.003	0.000	0.000	0.000	0.000	0.000	0.000	0.000	0.002	0.009	0.015	8	0
	D3_6	D3_6 2	50	190	0.004	0.000	0.000	0.000	0.001	0.001	0.000	0.000	0.000	0.000	0.000	0.000	0.001	0.000	0.000	0.002	0.008	0.013	190	2
	D3_7	D3_7 2	50	82	0.004	0.000	0.000	0.000	0.000	0.000	0.000	0.000	0.000	0.000	0.000	0.000	0.001	0.000	0.000	0.002	0.008	0.013	82	1
	D3_8	D3_8 2	50	58	0.004	0.000	0.000	0.000	0.000	0.000	0.000	0.000	0.000	0.000	0.000	0.000	0.001	0.000	0.000	0.002	0.008	0.013	58	0
	D3_9	D3_9 2	50	400	0.004	0.000	0.000	0.000	0.000	0.000	0.000	0.000	0.000	0.000	0.000	0.000	0.001	0.000	0.000	0.002	0.008	0.013	400	3
	D3_10	D3_10 2	50	22	0.004	0.000	0.000	0.000	0.000	0.000	0.000	0.000	0.000	0.000	0.000	0.000	0.001	0.000	0.000	0.002	0.008	0.012	22	0
	D3_11	D3_11 2	50	402	0.004	0.000	0.000	0.000	0.000	0.000	0.000	0.000	0.000	0.000	0.000	0.000	0.001	0.000	0.000	0.002	0.008	0.013	402	3
	D3_12	D3_12 2	50	32	0.004	0.000	0.000	0.000	0.000	0.000	0.000	0.000	0.000	0.000	0.000	0.000	0.001	0.000	0.000	0.002	0.008	0.013	32	0
	D3_13	D3_13 2	50	397	0.004	0.000	0.000	0.000	0.000	0.000	0.000	0.000	0.000	0.000	0.000	0.000	0.001	0.000	0.000	0.002	0.008	0.013	397	3
	D3_14	D3_14 2	50	417	0.004	0.000	0.000	0.000	0.000	0.000	0.000	0.000	0.000	0.000	0.000	0.000	0.001	0.000	0.000	0.002	0.008	0.012	417	3
	D3_15	D3_15 2	50	416	0.004	0.000	0.000	0.000	0.000	0.000	0.000	0.000	0.000	0.000	0.000	0.000	0.001	0.000	0.000	0.002	0.008	0.012	416	3
	D3_16	D3_16 2	50	220	0.003	0.000	0.000	0.000	0.000	0.000	0.000	0.000	0.000	0.000	0.000	0.000	0.001	0.000	0.000	0.002	0.007	0.011	220	2
	D4_1	D4_1 2	50	333	0.004	0.000	0.000	0.000	0.000	0.001	0.000	0.000	0.000	0.000	0.000	0.000	0.001	0.000	0.000	0.002	0.009	0.014	333	3
	D4_2	D4_2 2	50	334	0.004	0.000	0.000	0.000	0.000	0.001	0.000	0.000	0.000	0.000	0.000	0.000	0.001	0.000	0.000	0.002	0.009	0.014	334	3
	D4_3	D4_3 2	50	334	0.004	0.000	0.000	0.000	0.000	0.001	0.000	0.000	0.000	0.000	0.000	0.000	0.001	0.000	0.000	0.002	0.009	0.014	334	3
	SCR_WB	SCR_WB 2	50	132	0.004	0.000	0.000	0.000	0.001	0.000	0.000	0.000	0.000	0.000	0.000	0.000	0.001	0.000	0.000	0.002	0.008	0.014	132	1
	SCR_EB	SCR_EB 2	50	132	0.004	0.000	0.000	0.000	0.001	0.001	0.000	0.000	0.000	0.000	0.000	0.000	0.001	0.000	0.000	0.002	0.008	0.013	132	1
	CYS_1	CYS_1 2	50	351	0.004	0.000	0.000	0.000	0.001	0.000	0.000	0.000	0.000	0.000	0.000	0.000	0.000	0.000	0.000	0.002	0.008	0.013	351	3
	CYS_2	CYS_2 2	50	84	0.004	0.000	0.000	0.000	0.001	0.000	0.000	0.000	0.000	0.000	0.000	0.000	0.000	0.000	0.000	0.002	0.008	0.013	84	1
	CYS_3	CYS_3 2	50	301	0.004	0.000	0.000	0.000	0.001	0.000	0.000	0.000	0.000	0.000	0.000	0.000	0.001	0.000	0.000	0.002	0.008	0.014	301	3
	T2	T2 2	76	386	0.001	0.000	0.000	0.000	0.001	0.001	0.000	0.000	0.000	0.000	0.000	0.000	0.000	0.000	0.000	0.000	0.003	0.006	386	1
	Sunken Rd	Sunken Rd 2	50	174	0.004	0.000	0.000	0.000	0.001	0.001	0.000	0.000	0.000	0.000	0.000	0.000	0.001	0.000	0.000	0.002	0.008	0.013	174	1
	Sheung Yeut Road_1	Sheung Yeut Road_1 2	50	132	0.003	0.000	0.000	0.001	0.001	0.000	0.000	0.002	0.000	0.000	0.000	0.000	0.001	0.000	0.006	0.001	0.015	0.024	132	2
	Sheung Yuet Road_2	Sheung Yuet Road_2 2	50	141	0.003	0.000	0.000	0.001	0.001	0.000	0.000	0.001	0.000	0.000	0.000	0.000	0.001	0.000	0.005	0.002	0.014	0.023	141	2
	Sheung Yuet Road_3	Sheung Yuet Road_3 2	50	168	0.003	0.000	0.000	0.001	0.001	0.000	0.000	0.002	0.000	0.000	0.000	0.000	0.001	0.000	0.007	0.001	0.016	0.025	168	3
	Sheung Yuet Road_4	Sheung Yuet Road_4 2	50	193	0.003	0.000	0.000	0.001	0.001	0.000	0.000	0.001	0.000	0.000	0.000	0.000	0.001	0.000	0.004	0.002	0.014	0.023	193	3
	Wang Tung Street_1	Wang Tung Street_1 2	50	13	0.004	0.000	0.000	0.001	0.001	0.000	0.000	0.000	0.000	0.000	0.000	0.000	0.000	0.000	0.000	0.002	0.008	0.013	13	0
	ROAD_G	ROAD_G 2	50	107	0.003	0.000	0.000	0.001	0.001	0.001	0.000	0.000	0.000	0.000	0.000	0.000	0.000	0.000	0.000	0.002	0.008	0.013	107	1
	Lam Fung Street	Lam Fung Street 2	50	59	0.003	0.000	0.000	0.001	0.001	0.000	0.000	0.001	0.000	0.000	0.000	0.000	0.001	0.000	0.000	0.002	0.010	0.016	59	1
	Wang Ching Street_1	Wang Ching Street_1 2	50	85	0.003	0.000	0.000	0.001	0.001	0.001	0.000	0.001	0.000	0.000	0.000	0.000	0.001	0.000	0.000	0.002	0.010	0.016	85	1
	Wang Ching Street_2	Wang Ching Street_2 2	50	87	0.003	0.000	0.000	0.001	0.001	0.001	0.000	0.002	0.000	0.000	0.000	0.000	0.001	0.000	0.000	0.002	0.010	0.016	87	1
	Sheung Yee Road_1	Sheung Yee Road_1 2	50	102	0.003	0.000	0.000	0.000	0.001	0.000	0.000	0.003	0.000	0.000	0.000	0.000	0.001	0.000	0.004	0.002	0.014	0.023	102	1
	Sheung Yee Road_2	Sheung Yee Road_2 2	50	91	0.003	0.000	0.000	0.000	0.000	0.000	0.000	0.002	0.000	0.000	0.000	0.000	0.001	0.000	0.006	0.002	0.016	0.026	91	1
	Wang Kwong Road_1	Wang Kwong Road_1 2	50	102	0.003	0.000	0.000	0.001	0.001	0.000	0.000	0.002	0.000	0.000	0.000	0.000	0.001	0.000	0.007	0.002	0.017	0.027	102	2
	Wang Kwong Road_2	Wang Kwong Road_2 2	50	61	0.003	0.000	0.000	0.001	0.001	0.000	0.000	0.001	0.000	0.000	0.000	0.000	0.000	0.000	0.002	0.002	0.011	0.017	61	1
	Wang Kwong Road_3	Wang Kwong Road_3 2	50	57	0.003	0.000	0.000	0.000	0.001	0.000	0.000	0.000	0.000	0.000	0.000	0.000	0.000	0.000	0.000	0.002	0.007	0.011	57	0
	Kai Fuk Road	Kai Fuk Road 2	68	525	0.001	0.000	0.000	0.000	0.001	0.001	0.000	0.000	0.000	0.000	0.000	0.000	0.000	0.000	0.002	0.000	0.006	0.010	525	3
	Kwung Tong Bypass	Kwung Tong Bypass 2	68	728	0.001	0.000	0.000	0.001	0.001	0.001	0.000	0.000	0.000	0.000	0.000	0.000	0.001	0.000	0.005	0.000	0.010	0.016	728	7
	ROAD_A	ROAD_A 2	76	647	0.001	0.000	0.000	0.000	0.001	0.001	0.000	0.000	0.000	0.000	0.000	0.000	0.000	0.000	0.000	0.000	0.003	0.006	647	2
	ROAD_B	ROAD_B 2	50	4	0.002	0.000	0.000	0.002	0.003	0.001	0.000	0.000	0.000	0.000	0.000	0.000	0.001	0.000	0.000	0.001	0.011	0.018	4	0
	ROAD_C	ROAD_C 2	50	77	0.004	0.000	0.000	0.000	0.001	0.000	0.000	0.000	0.000	0.000	0.000	0.000	0.000	0.000	0.000	0.002	0.008	0.013	77	1
	ROAD_D	ROAD_D 2	50	67	0.004	0.000	0.000	0.000	0.000	0.000	0.000	0.000	0.000	0.000	0.000	0.000	0.000	0.000	0.000	0.002	0.008	0.012	67	1
	ROAD_E	ROAD_E 2	50	7	0.004	0.000	0.000	0.000	0.000	0.000	0.000	0.000	0.000	0.000	0.000	0.000	0.000	0.000	0.000	0.002	0.008	0.012	7	0
	ROAD_F	ROAD_F 2	68	300	0.001	0.000	0.000	0.000	0.001	0.001	0.000	0.000	0.000	0.000	0.000	0.000	0.000	0.000	0.003	0.000	0.006	0.010	300	2
																							Total FSP Emission	75

Year 2026 0300 to 0400 hour Traffic Data

	Road Name			Traffic Flow (veh/hr)	PC	Taxi	LGV4	LGV5	LGV6	HGV7	HGV8 / HGV9	PLB	PV4	PV5	NFB6	NFB7	NFB8 / NFB9	FBSD	FBDD	MC
	D3_1	3	D3 1 3	10	4	2	0	1	0	0	0	0	0	0	0	0	0	0	0	0
	D3_2	3	D3 2 3	7	2	1	0	1	0	0	0	1	0	0	0	0	0	0	0	0
	D3_3	3	D3 3 3	7	2	1	0	1	0	0	0	1	0	0	0	0	0	0	0	0
	D3_4	3	D3 4 3	3	1	1	0	0	0	0	0	1	0	0	0	0	0	0	0	0
	D3_5	3	D3 5 3	6	2	1	0	1	0	0	0	1	0	0	0	0	0	0	0	0
	D3_6	3	D3 6 3	153	66	29	0	17	7	7	0	2	1	3	5	4	6	0	0	6
	D3_7	3	D3 7 3	64	30	13	0	5	2	2	0	0	0	1	2	2	3	0	0	3
	D3_8	3	D3 8 3	44	21	9	0	3	1	1	0	0	0	1	2	1	2	0	0	2
	D3_9	3	D3 9 3	313	144	62	0	29	12	13	1	2	1	7	10	7	12	0	0	14
	D3_10	3	D3 10 3	16	8	3	0	1	0	0	0	0	0	0	1	0	1	0	0	1
	D3_11	3	D3 11 3	314	144	62	0	29	12	13	1	2	1	7	10	7	12	0	0	14
	D3_12	3	D3 12 3	24	12	5	0	2	1	1	0	0	0	1	1	1	1	0	0	1
	D3_13	3	D3 13 3	312	142	61	0	29	12	13	1	2	1	7	11	7	12	0	0	14
	D3_14	3	D3 14 3	312	152	68	0	23	9	8	0	0	1	6	10	7	12	0	0	15
	D3_15	3	D3 15 3	312	152	68	0	23	9	8	0	0	1	6	10	7	12	0	0	14
	D3_16	3	D3 16 3	162	74	44	0	12	5	3	0	0	1	3	5	3	6	0	0	7
	D4_1	3	D4 1 3	266	124	44	0	26	11	12	1	2	1	6	9	7	11	0	0	12
	D4_2	3	D4 2 3	267	125	44	0	26	11	12	1	2	1	6	9	7	11	0	0	12
	D4_3	3	D4 3 3	267	125	44	0	26	11	12	1	2	1	6	9	7	11	0	0	12
	SCR_WB	3	SCR WB 3	109	48	19	0	12	5	5	0	0	1	3	4	3	5	0	0	5
	SCR_EB	3	SCR EB 3	108	47	20	0	12	5	5	0	0	0	2	4	3	4	0	0	4
	CYS_1	3	CYS 1 3	269	135	45	0	29	12	8	1	2	1	4	7	5	8	0	0	13
	CYS_2	3	CYS 2 3	64	31	12	0	8	3	1	0	0	0	1	1	1	2	0	0	3
	CYS_3	3	CYS 3 3	233	117	36	0	26	10	7	0	2	1	4	6	4	7	0	0	11
	T2	3	T2 3	307	170	20	0	40	17	26	1	0	1	3	5	3	5	0	0	16
	Sunken Rd	3	Sunken Rd 3	140	61	27	0	16	7	7	0	0	1	3	5	3	5	0	0	6
	Sheung Yeut Road_1	3	Sheung Yeut Road_1 3	120	35	18	0	19	8	3	0	12	1	3	5	3	6	0	3	3
	Sheung Yuet Road_2	3	Sheung Yuet Road 2 3	126	40	18	0	22	9	3	0	10	1	3	4	3	5	0	3	4
	Sheung Yuet Road_3	3	Sheung Yuet Road 3 3	144	45	23	0	22	9	4	0	17	1	2	4	3	4	0	5	4
	Sheung Yuet Road_4	3	Sheung Yuet Road 4 3	174	61	19	0	36	15	5	0	9	1	3	5	3	6	0	4	6
	Wang Tung Street_1	3	Wang Tung Street 1 3	11	5	2	0	2	1	0	0	0	0	0	0	0	0	0	0	0
	ROAD_G	3	ROAD G 3	89	35	17	0	14	6	5	1	0	0	1	2	2	3	0	0	3
	Lam Fung Street	3	Lam Fung Street 3	55	19	7	0	8	3	1	0	4	0	2	3	2	3	0	0	2
	Wang Ching Street_1	3	Wang Ching Street 1 3	83	27	11	0	16	6	3	0	2	0	3	4	3	5	0	0	3
	Wang Ching Street_2	3	Wang Ching Street 2 3	80	26	11	0	12	5	3	1	11	0	1	2	2	2	0	0	2
	Sheung Yee Road_1	3	Sheung Yee Road 1 3	86	28	10	0	12	5	2	0	14	0	2	3	2	3	0	2	3
	Sheung Yee Road_2	3	Sheung Yee Road 2 3	78	26	10	0	6	3	1	0	11	1	3	4	3	5	0	3	2
	Wang Kwong Road_1	3	Wang Kwong Road 1 3	93	27	11	0	13	5	2	0	12	1	3	5	3	5	0	3	3
	Wang Kwong Road_2	3	Wang Kwong Road 2 3	50	20	7	0	11	4	1	0	2	0	0	0	0	0	0	1	2
	Wang Kwong Road_3	3	Wang Kwong Road 3 3	46	16	13	0	6	3	1	0	0	0	1	1	1	1	0	0	2
	Kai Fuk Road	3	Kai Fuk Road 3	439	184	69	1	66	27	26	3	0	1	7	11	7	12	0	6	18
	Kwung Tong Bypass	3	Kwung Tong Bypass 3	686	271	49	1	122	50	44	2	6	3	17	27	19	31	1	16	26
	ROAD_A	3	ROAD A 3	523	264	60	1	63	26	36	2	0	2	8	13	9	15	0	0	25
	ROAD_B	3	ROAD B 3	5	1	1	0	2	1	0	0	0	0	0	0	0	0	0	0	0
	ROAD_C	3	ROAD C 3	57	29	11	0	7	3	1	0	0	0	1	1	1	1	0	0	3
	ROAD_D	3	ROAD D 3	50	26	10	0	5	2	1	0	0	0	1	1	1	1	0	0	2
	ROAD_E	3	ROAD E 3	5	3	1	0	1	0	0	0	0	0	0	0	0	0	0	0	0
	ROAD_F	3	ROAD F 3	242	113	33	0	33	14	14	2	1	1	3	5	4	6	0	4	11

Composite Emission Rate, FSP

	Road Name	Hour	Average Speed	Traffic Flow (veh/hr)	PC	Taxi	LGV3	LGV4	LGV6	HGV7	HGV8 or HGV9	PLB	PV4	PV5	NFB6	NFB7	NFB8 or NFB9	FBSD	FBDD	MC	g/km-veh	g/mile-veh	Flow Rate	FSP Emission (g/km)
	D3_1	D3_1 3	50	10	0.003	0.000	0.000	0.001	0.001	0.001	0.000	0.000	0.000	0.000	0.001	0.001	0.005	0.000	0.000	0.001	0.015	0.025	10	0
	D3_2	D3_2 3	50	7	0.002	0.000	0.000	0.001	0.001	0.001	0.000	0.002	0.000	0.000	0.001	0.001	0.005	0.000	0.000	0.001	0.017	0.027	7	0
	D3_3	D3_3 3	50	7	0.002	0.000	0.000	0.001	0.001	0.001	0.000	0.002	0.000	0.000	0.001	0.001	0.005	0.000	0.000	0.001	0.017	0.027	7	0
	D3_4	D3_4 3	50	3	0.001	0.000	0.000	0.001	0.002	0.000	0.000	0.006	0.000	0.000	0.000	0.000	0.000	0.000	0.000	0.001	0.011	0.017	3	0
	D3_5	D3_5 3	50	6	0.002	0.000	0.000	0.001	0.001	0.001	0.000	0.003	0.000	0.000	0.001	0.000	0.002	0.000	0.000	0.001	0.013	0.021	6	0
	D3_6	D3_6 3	50	153	0.003	0.000	0.000	0.001	0.001	0.002	0.000	0.000	0.000	0.000	0.001	0.001	0.005	0.000	0.000	0.001	0.015	0.025	153	2
	D3_7	D3_7 3	50	64	0.003	0.000	0.000	0.001	0.001	0.001	0.000	0.000	0.000	0.000	0.001	0.001	0.005	0.000	0.000	0.002	0.015	0.024	64	1
	D3_8	D3_8 3	50	44	0.003	0.000	0.000	0.001	0.001	0.001	0.000	0.000	0.000	0.000	0.001	0.001	0.005	0.000	0.000	0.002	0.015	0.024	44	1
	D3_9	D3_9 3	50	313	0.003	0.000	0.000	0.001	0.001	0.001	0.000	0.000	0.000	0.000	0.001	0.001	0.005	0.000	0.000	0.002	0.015	0.024	313	5
	D3_10	D3_10 3	50	16	0.003	0.000	0.000	0.001	0.001	0.001	0.000	0.000	0.000	0.000	0.001	0.001	0.005	0.000	0.000	0.002	0.015	0.024	16	0
	D3_11	D3_11 3	50	314	0.003	0.000	0.000	0.001	0.001	0.001	0.000	0.000	0.000	0.000	0.001	0.001	0.005	0.000	0.000	0.002	0.015	0.024	314	5
	D3_12	D3_12 3	50	24	0.003	0.000	0.000	0.001	0.001	0.001	0.000	0.000	0.000	0.000	0.001	0.001	0.005	0.000	0.000	0.002	0.015	0.024	24	0
	D3_13	D3_13 3	50	312	0.003	0.000	0.000	0.001	0.001	0.001	0.000	0.000	0.000	0.000	0.001	0.001	0.005	0.000	0.000	0.002	0.015	0.024	312	5
	D3_14	D3_14 3	50	312	0.003	0.000	0.000	0.001	0.001	0.001	0.000	0.000	0.000	0.000	0.001	0.001	0.005	0.000	0.000	0.002	0.014	0.022	312	4
	D3_15	D3_15 3	50	312	0.003	0.000	0.000	0.001	0.001	0.001	0.000	0.000	0.000	0.000	0.001	0.001	0.005	0.000	0.000	0.002	0.014	0.022	312	4
	D3_16	D3_16 3	50	162	0.003	0.000	0.000	0.001	0.001	0.001	0.000	0.000	0.000	0.000	0.001	0.001	0.004	0.000	0.000	0.002	0.013	0.021	162	2
	D4_1	D4_1 3	50	266	0.003	0.000	0.000	0.001	0.001	0.001	0.000	0.000	0.000	0.000	0.001	0.001	0.005	0.000	0.000	0.002	0.016	0.025	266	4
	D4_2	D4_2 3	50	267	0.003	0.000	0.000	0.001	0.001	0.001	0.000	0.000	0.000	0.000	0.001	0.001	0.005	0.000	0.000	0.002	0.016	0.025	267	4
	D4_3	D4_3 3	50	267	0.003	0.000	0.000	0.001	0.001	0.001	0.000	0.000	0.000	0.000	0.001	0.001	0.005	0.000	0.000	0.002	0.016	0.025	267	4
	SCR_WB	SCR_WB 3	50	109	0.003	0.000	0.000	0.001	0.001	0.001	0.000	0.000	0.000	0.001	0.001	0.001	0.005	0.000	0.000	0.001	0.016	0.026	109	2
	SCR_EB	SCR_EB 3	50	108	0.003	0.000	0.000	0.001	0.001	0.001	0.000	0.000	0.000	0.000	0.001	0.001	0.005	0.000	0.000	0.001	0.016	0.025	108	2
	CYS_1	CYS_1 3	50	269	0.003	0.000	0.000	0.001	0.001	0.001	0.000	0.000	0.000	0.000	0.001	0.001	0.004	0.000	0.000	0.002	0.014	0.022	269	4
	CYS_2	CYS_2 3	50	64	0.003	0.000	0.000	0.001	0.002	0.001	0.000	0.000	0.000	0.000	0.001	0.000	0.003	0.000	0.000	0.002	0.012	0.020	64	1
	CYS_3	CYS_3 3	50	233	0.003	0.000	0.000	0.001	0.001	0.001	0.000	0.000	0.000	0.000	0.001	0.001	0.004	0.000	0.000	0.002	0.014	0.023	233	3
	T2	T2 3	75	307	0.001	0.000	0.000	0.001	0.002	0.002	0.000	0.000	0.000	0.000	0.000	0.000	0.002	0.000	0.000	0.000	0.009	0.015	307	3
	Sunken Rd	Sunken Rd 3	50	140	0.003	0.000	0.000	0.001	0.001	0.002	0.000	0.000	0.000	0.000	0.001	0.001	0.005	0.000	0.000	0.001	0.015	0.025	140	2
	Sheung Yeut Road_1	Sheung Yeut Road_1 3	50	120	0.002	0.000	0.000	0.001	0.002	0.001	0.000	0.001	0.000	0.001	0.001	0.001	0.006	0.000	0.005	0.001	0.022	0.035	120	3
	Sheung Yuet Road_2	Sheung Yuet Road_2 3	50	126	0.002	0.000	0.000	0.002	0.002	0.001	0.000	0.001	0.000	0.000	0.001	0.001	0.005	0.000	0.004	0.001	0.020	0.033	126	3
	Sheung Yuet Road_3	Sheung Yuet Road_3 3	50	144	0.002	0.000	0.000	0.001	0.002	0.001	0.000	0.002	0.000	0.000	0.001	0.001	0.004	0.000	0.006	0.001	0.021	0.033	144	3
	Sheung Yuet Road_4	Sheung Yuet Road_4 3	50	174	0.002	0.000	0.000	0.002	0.003	0.001	0.000	0.001	0.000	0.000	0.001	0.001	0.004	0.000	0.004	0.001	0.019	0.031	174	3
	Wang Tung Street_1	Wang Tung Street_1 3	50	11	0.003	0.000	0.000	0.001	0.002	0.001	0.001	0.000	0.000	0.000	0.000	0.000	0.001	0.000	0.000	0.002	0.012	0.019	11	0
	ROAD_G	ROAD_G 3	50	89	0.002	0.000	0.000	0.001	0.002	0.002	0.001	0.000	0.000	0.000	0.001	0.001	0.004	0.000	0.000	0.001	0.015	0.023	89	1
	Lam Fung Street	Lam Fung Street 3	50	55	0.002	0.000	0.000	0.001	0.002	0.001	0.000	0.001	0.000	0.001	0.002	0.001	0.007	0.000	0.000	0.001	0.019	0.031	55	1
	Wang Ching Street_1	Wang Ching Street_1 3	50	83	0.002	0.000	0.000	0.002	0.002	0.001	0.000	0.000	0.000	0.001	0.002	0.001	0.007	0.000	0.000	0.001	0.019	0.031	83	2
	Wang Ching Street_2	Wang Ching Street_2 3	50	80	0.002	0.000	0.000	0.001	0.002	0.001	0.001	0.002	0.000	0.000	0.001	0.001	0.004	0.000	0.000	0.001	0.016	0.026	80	1
	Sheung Yee Road_1	Sheung Yee Road_1 3	50	86	0.002	0.000	0.000	0.001	0.002	0.001	0.000	0.002	0.000	0.000	0.001	0.001	0.004	0.000	0.004	0.001	0.020	0.032	86	2
	Sheung Yee Road_2	Sheung Yee Road_2 3	50	78	0.002	0.000	0.000	0.001	0.001	0.001	0.000	0.002	0.000	0.001	0.002	0.001	0.007	0.000	0.005	0.001	0.024	0.039	78	2
	Wang Kwong Road_1	Wang Kwong Road_1 3	50	93	0.002	0.000	0.000	0.001	0.002	0.001	0.000	0.002	0.000	0.001	0.002	0.001	0.007	0.000	0.005	0.001	0.024	0.039	93	2
	Wang Kwong Road_2	Wang Kwong Road_2 3	50	50	0.003	0.000	0.000	0.002	0.003	0.001	0.000	0.001	0.000	0.000	0.000	0.000	0.001	0.000	0.002	0.001	0.014	0.022	50	1
	Wang Kwong Road_3	Wang Kwong Road_3 3	50	46	0.002	0.000	0.000	0.001	0.002	0.001	0.000	0.000	0.000	0.000	0.001	0.001	0.004	0.000	0.000	0.001	0.013	0.021	46	1
	Kai Fuk Road	Kai Fuk Road 3	68	439	0.001	0.000	0.000	0.001	0.002	0.002	0.001	0.000	0.000	0.000	0.001	0.000	0.003	0.000	0.002	0.000	0.013	0.021	439	6
	Kwung Tong Bypass	Kwung Tong Bypass 3	68	686	0.001	0.000	0.000	0.001	0.002	0.002	0.000	0.000	0.000	0.000	0.001	0.001	0.005	0.000	0.004	0.000	0.018	0.029	686	12
	ROAD_A	ROAD_A 3	75	523	0.001	0.000	0.000	0.001	0.002	0.002	0.000	0.000	0.000	0.000	0.001	0.000	0.003	0.000	0.000	0.000	0.010	0.017	523	5
	ROAD_B	ROAD_B 3	50	5	0.001	0.000	0.000	0.003	0.005	0.002	0.001	0.000	0.000	0.000	0.001	0.001	0.003	0.000	0.000	0.001	0.018	0.029	5	0
	ROAD_C	ROAD_C 3	50	57	0.003	0.000	0.000	0.001	0.002	0.001	0.000	0.000	0.000	0.000	0.001	0.000	0.003	0.000	0.000	0.002	0.012	0.020	57	1
	ROAD_D	ROAD_D 3	50	50	0.003	0.000	0.000	0.001	0.001	0.001	0.000	0.000	0.000	0.000	0.001	0.000	0.003	0.000	0.000	0.002	0.012	0.020	50	1
	ROAD_E	ROAD_E 3	50	5	0.003	0.000	0.000	0.001	0.001	0.001	0.000	0.000	0.000	0.000	0.001	0.000	0.003	0.000	0.000	0.002	0.012	0.020	5	0
	ROAD_F	ROAD_F 3	68	242	0.001	0.000	0.000	0.001	0.002	0.002	0.001	0.000	0.000	0.000	0.001	0.000	0.003	0.000	0.003	0.000	0.013	0.020	242	3
																							Total FSP Emission	110

Year 2026 0400 to 0500 hour Traffic Data

Road Name			Traffic Flow (veh/hr)	PC	Taxi	LGV4	LGV5	LGV6	HGV7	HGV8 / HGV9	PLB	PV4	PV5	NFB6	NFB7	NFB8 / NFB9	FBSD	FBDD	MC
D3_1	4	D3 1 4	10	4	3	0	1	0	1	0	0	0	0	0	0	0	0	0	0
D3_2	4	D3 2 4	6	2	2	0	0	0	0	0	1	0	0	0	0	0	0	0	0
D3_3	4	D3 3 4	6	2	2	0	0	0	0	0	1	0	0	0	0	0	0	0	0
D3_4	4	D3 4 4	3	1	1	0	0	0	0	0	1	0	0	0	0	0	0	0	0
D3_5	4	D3 5 4	6	2	1	0	0	0	0	0	1	0	0	0	0	0	0	0	0
D3_6	4	D3 6 4	111	45	31	0	7	3	6	0	2	1	4	2	2	3	0	1	4
D3_7	4	D3 7 4	62	27	19	0	3	1	2	0	0	0	3	1	1	2	0	0	2
D3_8	4	D3 8 4	49	22	15	0	2	1	2	0	0	0	2	1	1	1	0	0	2
D3_9	4	D3 9 4	285	122	84	0	15	6	11	0	2	2	11	6	4	7	0	1	11
D3_10	4	D3 10 4	23	10	7	0	1	0	1	0	0	0	1	1	0	1	0	0	1
D3_11	4	D3 11 4	282	121	83	0	15	6	11	0	2	2	11	6	4	7	0	1	11
D3_12	4	D3 12 4	31	14	10	0	1	1	1	0	0	0	1	1	0	1	0	0	1
D3_13	4	D3 13 4	289	124	86	0	15	6	11	0	2	2	12	6	4	7	0	1	11
D3_14	4	D3 14 4	293	131	91	0	13	5	9	0	0	2	11	6	4	7	0	0	12
D3_15	4	D3 15 4	295	132	92	0	13	5	9	0	0	2	11	6	4	7	0	0	12
D3_16	4	D3 16 4	200	89	67	0	9	4	6	0	0	1	6	3	2	4	0	0	8
D4_1	4	D4 1 4	230	99	65	0	12	5	9	0	2	2	10	5	4	6	0	1	9
D4_2	4	D4 2 4	226	98	63	0	12	5	9	0	2	2	10	5	4	6	0	1	9
D4_3	4	D4 3 4	226	98	63	0	12	5	9	0	2	2	10	5	4	6	0	1	9
SCR_WB	4	SCR WB 4	86	40	16	0	6	2	3	0	0	1	5	3	2	3	0	0	4
SCR_EB	4	SCR EB 4	108	57	17	0	10	4	4	0	0	1	4	2	2	2	0	0	5
CYS_1	4	CYS 1 4	239	110	64	0	17	7	6	0	2	2	8	4	3	5	0	1	10
CYS_2	4	CYS 2 4	62	31	13	0	6	3	1	0	0	0	2	1	1	1	0	0	3
CYS_3	4	CYS 3 4	230	104	68	0	15	6	6	0	2	1	7	4	3	4	0	1	9
T2	4	T2 4	299	187	17	0	23	9	25	3	0	1	6	3	2	4	0	0	17
Sunken Rd	4	Sunken Rd 4	100	41	29	0	7	3	5	0	0	1	4	2	1	2	0	1	4
Sheung Yeut Road_1	4	Sheung Yeut Road_1 4	80	24	17	0	11	5	3	0	9	0	2	1	1	1	0	4	2
Sheung Yuet Road_2	4	Sheung Yuet Road 2 4	83	26	18	0	12	5	3	0	8	0	2	1	1	1	0	3	2
Sheung Yuet Road_3	4	Sheung Yuet Road 3 4	86	27	18	0	10	4	3	0	12	0	1	1	0	1	0	6	2
Sheung Yuet Road_4	4	Sheung Yuet Road 4 4	109	36	25	0	17	7	4	0	5	0	2	1	1	1	0	4	3
Wang Tung Street_1	4	Wang Tung Street 1 4	6	3	1	0	1	0	0	0	0	0	0	0	0	0	0	0	0
ROAD_G	4	ROAD G 4	78	39	17	0	8	3	3	0	0	0	2	1	1	1	0	0	4
Lam Fung Street	4	Lam Fung Street 4	41	15	9	0	5	2	1	0	3	0	1	1	1	1	0	0	1
Wang Ching Street_1	4	Wang Ching Street 1 4	67	24	16	0	9	4	3	0	2	0	2	1	1	2	0	0	2
Wang Ching Street_2	4	Wang Ching Street 2 4	52	14	10	0	9	4	3	0	5	0	2	1	1	1	0	0	1
Sheung Yee Road_1	4	Sheung Yee Road 1 4	63	21	13	0	5	2	1	0	12	0	1	1	1	1	0	2	2
Sheung Yee Road_2	4	Sheung Yee Road 2 4	46	16	8	0	2	1	1	0	9	0	2	1	1	1	0	3	1
Wang Kwong Road_1	4	Wang Kwong Road 1 4	70	20	11	0	9	4	3	0	10	1	3	2	1	2	0	3	2
Wang Kwong Road_2	4	Wang Kwong Road 2 4	33	12	7	0	6	3	1	0	0	0	1	0	0	0	0	1	1
Wang Kwong Road_3	4	Wang Kwong Road 3 4	33	13	9	0	4	2	2	0	0	0	1	0	0	0	0	0	1
Kai Fuk Road	4	Kai Fuk Road 4	345	178	56	0	32	13	17	2	1	2	9	5	3	6	0	5	16
Kwung Tong Bypass	4	Kwung Tong Bypass 4	611	315	57	1	45	19	28	1	6	6	32	17	13	20	1	20	29
ROAD_A	4	ROAD A 4	492	286	51	0	37	15	31	3	0	3	15	8	6	10	0	0	26
ROAD_B	4	ROAD B 4	10	5	3	0	0	0	0	0	0	0	0	0	0	0	0	0	0
ROAD_C	4	ROAD C 4	70	36	16	0	6	2	1	0	0	0	2	1	1	1	0	0	3
ROAD_D	4	ROAD D 4	52	27	12	0	4	2	1	0	0	0	1	1	1	1	0	0	2
ROAD_E	4	ROAD E 4	5	3	1	0	0	0	0	0	0	0	0	0	0	0	0	0	0
ROAD_F	4	ROAD F 4	157	86	17	0	13	5	9	1	1	1	5	3	2	3	0	3	8

Composite Emission Rate, FSP

Road Name	Hour	Average Speed	Traffic Flow (veh/hr)	PC	Taxi	LGV3	LGV4	LGV6	HGV7	HGV8 or HGV9	PLB	PV4	PV5	NFB6	NFB7	NFB8 or NFB9	FBSD	FBDD	MC	g/km-veh	g/mile-veh	Flow Rate	FSP Emission (g/km)
D3_1	D3_1 4	50	10	0.003	0.000	0.000	0.001	0.001	0.002	0.000	0.000	0.000	0.001	0.001	0.000	0.003	0.000	0.000	0.001	0.012	0.020	10	0
D3_2	D3_2 4	50	6	0.002	0.000	0.000	0.001	0.001	0.001	0.000	0.003	0.000	0.001	0.001	0.000	0.003	0.000	0.000	0.001	0.013	0.021	6	0
D3_3	D3_3 4	50	6	0.002	0.000	0.000	0.001	0.001	0.001	0.000	0.003	0.000	0.001	0.001	0.000	0.003	0.000	0.000	0.001	0.013	0.021	6	0
D3_4	D3_4 4	50	3	0.001	0.000	0.000	0.001	0.002	0.000	0.000	0.006	0.000	0.000	0.000	0.000	0.000	0.000	0.000	0.001	0.010	0.017	3	0
D3_5	D3_5 4	50	6	0.002	0.000	0.000	0.000	0.001	0.001	0.000	0.003	0.000	0.001	0.000	0.000	0.002	0.000	0.000	0.001	0.012	0.020	6	0
D3_6	D3_6 4	50	111	0.003	0.000	0.000	0.001	0.001	0.002	0.000	0.000	0.000	0.001	0.001	0.000	0.003	0.000	0.001	0.001	0.013	0.021	111	1
D3_7	D3_7 4	50	62	0.003	0.000	0.000	0.000	0.001	0.001	0.000	0.000	0.000	0.001	0.001	0.000	0.003	0.000	0.000	0.001	0.012	0.019	62	1
D3_8	D3_8 4	50	49	0.003	0.000	0.000	0.000	0.001	0.001	0.000	0.000	0.000	0.001	0.001	0.001	0.003	0.000	0.000	0.001	0.012	0.019	49	1
D3_9	D3_9 4	50	285	0.003	0.000	0.000	0.000	0.001	0.001	0.000	0.000	0.000	0.001	0.001	0.000	0.003	0.000	0.000	0.001	0.012	0.019	285	3
D3_10	D3_10 4	50	23	0.003	0.000	0.000	0.000	0.000	0.001	0.000	0.000	0.000	0.001	0.001	0.001	0.003	0.000	0.000	0.001	0.011	0.018	23	0
D3_11	D3_11 4	50	282	0.003	0.000	0.000	0.000	0.001	0.001	0.000	0.000	0.000	0.001	0.001	0.000	0.003	0.000	0.000	0.001	0.012	0.019	282	3
D3_12	D3_12 4	50	31	0.003	0.000	0.000	0.000	0.001	0.001	0.000	0.000	0.000	0.001	0.001	0.001	0.003	0.000	0.000	0.001	0.011	0.019	31	0
D3_13	D3_13 4	50	289	0.003	0.000	0.000	0.000	0.001	0.001	0.000	0.000	0.000	0.001	0.001	0.000	0.003	0.000	0.000	0.001	0.012	0.019	289	3
D3_14	D3_14 4	50	293	0.003	0.000	0.000	0.000	0.001	0.001	0.000	0.000	0.000	0.001	0.001	0.000	0.003	0.000	0.000	0.001	0.011	0.018	293	3
D3_15	D3_15 4	50	295	0.003	0.000	0.000	0.000	0.001	0.001	0.000	0.000	0.000	0.001	0.001	0.000	0.003	0.000	0.000	0.001	0.011	0.018	295	3
D3_16	D3_16 4	50	200	0.003	0.000	0.000	0.000	0.001	0.001	0.000	0.000	0.000	0.001	0.001	0.000	0.002	0.000	0.000	0.001	0.010	0.016	200	2
D4_1	D4_1 4	50	230	0.003	0.000	0.000	0.000	0.001	0.001	0.000	0.000	0.000	0.001	0.001	0.001	0.003	0.000	0.000	0.001	0.013	0.020	230	3
D4_2	D4_2 4	50	226	0.003	0.000	0.000	0.000	0.001	0.001	0.000	0.000	0.000	0.001	0.001	0.001	0.003	0.000	0.000	0.001	0.013	0.020	226	3
D4_3	D4_3 4	50	226	0.003	0.000	0.000	0.000	0.001	0.001	0.000	0.000	0.000	0.001	0.001	0.001	0.003	0.000	0.000	0.001	0.013	0.020	226	3
SCR_WB	SCR_WB 4	50	86	0.003	0.000	0.000	0.001	0.001	0.001	0.000	0.000	0.000	0.001	0.001	0.001	0.005	0.000	0.000	0.001	0.015	0.025	86	1
SCR_EB	SCR_EB 4	50	108	0.003	0.000	0.000	0.001	0.001	0.001	0.000	0.000	0.000	0.001	0.001	0.000	0.003	0.000	0.000	0.002	0.013	0.021	108	1
CYS_1	CYS_1 4	50	239	0.003	0.000	0.000	0.001	0.001	0.001	0.000	0.000	0.000	0.001	0.001	0.000	0.003	0.000	0.000	0.001	0.012	0.019	239	3
CYS_2	CYS_2 4	50	62	0.003	0.000	0.000	0.001	0.001	0.001	0.000	0.000	0.000	0.001	0.001	0.000	0.002	0.000	0.000	0.002	0.012	0.019	62	1
CYS_3	CYS_3 4	50	230	0.003	0.000	0.000	0.001	0.001	0.001	0.000	0.000	0.000	0.001	0.001	0.000	0.002	0.000	0.000	0.001	0.011	0.018	230	3
T2	T2 4	75	299	0.001	0.000	0.000	0.000	0.001	0.002	0.001	0.000	0.000	0.000	0.000	0.000	0.002	0.000	0.000	0.000	0.008	0.013	299	2
Sunken Rd	Sunken Rd 4	50	100	0.003	0.000	0.000	0.001	0.001	0.002	0.000	0.000	0.000	0.001	0.001	0.000	0.003	0.000	0.001	0.001	0.013	0.021	100	1
Sheung Yeut Road_1	Sheung Yeut Road_1 4	50	80	0.002	0.000	0.000	0.001	0.002	0.001	0.000	0.002	0.000	0.000	0.000	0.000	0.002	0.000	0.007	0.001	0.019	0.031	80	2
Sheung Yuet Road_2	Sheung Yuet Road_2 4	50	83	0.002	0.000	0.000	0.001	0.002	0.001	0.000	0.001	0.000	0.000	0.000	0.000	0.002	0.000	0.006	0.001	0.018	0.029	83	2
Sheung Yuet Road_3	Sheung Yuet Road_3 4	50	86	0.002	0.000	0.000	0.001	0.002	0.001	0.000	0.002	0.000	0.000	0.000	0.000	0.001	0.000	0.010	0.001	0.021	0.033	86	2
Sheung Yuet Road_4	Sheung Yuet Road_4 4	50	109	0.002	0.000	0.000	0.001	0.002	0.001	0.000	0.001	0.000	0.000	0.000	0.000	0.002	0.000	0.005	0.001	0.017	0.027	109	2
Wang Tung Street_1	Wang Tung Street_1 4	50	6	0.003	0.000	0.000	0.001	0.002	0.001	0.000	0.000	0.000	0.001	0.000	0.000	0.002	0.000	0.000	0.001	0.012	0.019	6	0
ROAD_G	ROAD_G 4	50	78	0.003	0.000	0.000	0.001	0.001	0.001	0.000	0.000	0.000	0.000	0.000	0.000	0.002	0.000	0.000	0.002	0.011	0.018	78	1
Lam Fung Street	Lam Fung Street 4	50	41	0.002	0.000	0.000	0.001	0.002	0.001	0.000	0.001	0.000	0.001	0.001	0.000	0.003	0.000	0.000	0.001	0.013	0.020	41	1
Wang Ching Street_1	Wang Ching Street_1 4	50	67	0.002	0.000	0.000	0.001	0.002	0.001	0.000	0.000	0.000	0.001	0.001	0.000	0.003	0.000	0.000	0.001	0.013	0.021	67	1
Wang Ching Street_2	Wang Ching Street_2 4	50	52	0.002	0.000	0.000	0.002	0.002	0.002	0.001	0.001	0.000	0.001	0.001	0.000	0.003	0.000	0.000	0.001	0.015	0.024	52	1
Sheung Yee Road_1	Sheung Yee Road_1 4	50	63	0.002	0.000	0.000	0.001	0.001	0.001	0.000	0.003	0.000	0.000	0.000	0.000	0.002	0.000	0.006	0.001	0.017	0.028	63	1
Sheung Yee Road_2	Sheung Yee Road_2 4	50	46	0.002	0.000	0.000	0.000	0.001	0.000	0.000	0.003	0.000	0.001	0.001	0.000	0.003	0.000	0.009	0.001	0.022	0.035	46	1
Wang Kwong Road_1	Wang Kwong Road_1 4	50	70	0.002	0.000	0.000	0.001	0.002	0.001	0.000	0.002	0.000	0.001	0.001	0.000	0.003	0.000	0.007	0.001	0.022	0.035	70	2
Wang Kwong Road_2	Wang Kwong Road_2 4	50	33	0.002	0.000	0.000	0.002	0.002	0.001	0.000	0.000	0.000	0.000	0.000	0.000	0.002	0.000	0.003	0.001	0.015	0.024	33	0
Wang Kwong Road_3	Wang Kwong Road_3 4	50	33	0.002	0.000	0.000	0.001	0.002	0.001	0.001	0.000	0.000	0.000	0.000	0.000	0.002	0.000	0.000	0.001	0.011	0.018	33	0
Kai Fuk Road	Kai Fuk Road 4	68	345	0.001	0.000	0.000	0.001	0.001	0.001	0.000	0.000	0.000	0.000	0.000	0.000	0.002	0.000	0.002	0.000	0.010	0.016	345	3
Kwung Tong Bypass	Kwung Tong Bypass 4	68	611	0.001	0.000	0.000	0.000	0.001	0.001	0.000	0.000	0.000	0.001	0.001	0.001	0.004	0.000	0.005	0.000	0.016	0.025	611	10
ROAD_A	ROAD_A 4	75	492	0.001	0.000	0.000	0.000	0.001	0.002	0.001	0.000	0.000	0.001	0.001	0.000	0.002	0.000	0.000	0.000	0.008	0.014	492	4
ROAD_B	ROAD_B 4	50	10	0.003	0.000	0.000	0.000	0.001	0.000	0.000	0.000	0.000	0.000	0.000	0.000	0.001	0.000	0.000	0.002	0.008	0.013	10	0
ROAD_C	ROAD_C 4	50	70	0.003	0.000	0.000	0.001	0.001	0.000	0.000	0.000	0.000	0.001	0.001	0.000	0.002	0.000	0.000	0.002	0.011	0.018	70	1
ROAD_D	ROAD_D 4	50	52	0.003	0.000	0.000	0.001	0.001	0.000	0.000	0.000	0.000	0.001	0.000	0.000	0.002	0.000	0.000	0.002	0.010	0.017	52	1
ROAD_E	ROAD_E 4	50	5	0.003	0.000	0.000	0.001	0.001	0.000	0.000	0.000	0.000	0.001	0.000	0.000	0.002	0.000	0.000	0.002	0.010	0.017	5	0
ROAD_F	ROAD_F 4	68	157	0.001	0.000	0.000	0.001	0.001	0.001	0.000	0.000	0.000	0.001	0.001	0.000	0.003	0.000	0.003	0.000	0.012	0.019	157	2
																						Total FSP Emission	78

Year 2026 0500 to 0600 hour Traffic Data

	Road Name			Traffic Flow (veh/hr)	PC	Taxi	LGV4	LGV5	LGV6	HGV7	HGV8 / HGV9	PLB	PV4	PV5	NFB6	NFB7	NFB8 / NFB9	FBSD	FBDD	MC
	D3_1	5	D3 1 5	12	5	3	0	1	0	1	0	0	0	0	0	0	0	0	0	0
	D3_2	5	D3 2 5	7	2	2	0	0	0	0	0	1	0	0	0	0	0	0	0	0
	D3_3	5	D3 3 5	7	2	2	0	0	0	0	0	1	0	0	0	0	0	0	0	0
	D3_4	5	D3 4 5	3	1	1	0	0	0	0	0	1	0	0	0	0	0	0	0	0
	D3_5	5	D3 5 5	7	3	2	0	0	0	0	0	1	0	0	0	0	0	0	0	0
	D3_6	5	D3 6 5	145	59	41	0	10	4	7	0	3	1	6	3	2	3	0	1	5
	D3_7	5	D3 7 5	82	36	25	0	4	2	3	0	0	1	3	2	1	2	0	0	3
	D3_8	5	D3 8 5	64	28	20	0	3	1	2	0	0	1	3	1	1	2	0	0	3
	D3_9	5	D3 9 5	373	160	110	0	20	8	15	1	3	3	15	8	6	9	0	1	15
	D3_10	5	D3 10 5	30	14	9	0	1	0	1	0	0	0	1	1	0	1	0	0	1
	D3_11	5	D3 11 5	370	159	109	0	19	8	15	1	3	3	15	8	6	9	0	1	15
	D3_12	5	D3 12 5	41	18	13	0	2	1	1	0	0	0	2	1	1	1	0	0	2
	D3_13	5	D3 13 5	378	162	113	0	20	8	15	1	3	3	15	8	6	9	0	1	15
	D3_14	5	D3 14 5	384	172	120	0	17	7	12	0	0	3	15	8	6	9	0	0	16
	D3_15	5	D3 15 5	385	172	120	0	17	7	12	0	0	3	15	8	6	9	0	0	16
	D3_16	5	D3 16 5	262	117	88	0	12	5	8	0	0	2	8	4	3	5	0	0	11
	D4_1	5	D4 1 5	301	130	85	0	16	7	12	1	3	3	13	7	5	8	0	1	12
	D4_2	5	D4 2 5	296	129	82	0	16	7	11	1	3	3	13	7	5	8	0	1	12
	D4_3	5	D4 3 5	296	129	82	0	16	7	11	1	3	3	13	7	5	8	0	1	12
	SCR_WB	5	SCR WB 5	113	53	22	0	7	3	4	1	0	1	7	4	3	4	0	0	5
	SCR_EB	5	SCR EB 5	141	75	22	0	13	5	5	0	0	1	5	3	2	3	0	0	7
	CYS_1	5	CYS 1 5	313	144	84	0	22	9	8	0	3	2	10	6	4	7	0	1	13
	CYS_2	5	CYS 2 5	82	40	17	0	8	3	2	0	0	0	3	1	1	2	0	0	4
	CYS_3	5	CYS 3 5	301	136	88	0	20	8	8	0	3	2	9	5	3	5	0	1	12
	T2	5	T2 5	391	245	23	0	30	12	33	4	0	2	8	4	3	5	0	0	22
	Sunken Rd	5	Sunken Rd 5	131	54	38	0	9	4	7	0	0	1	5	3	2	3	0	1	5
	Sheung Yeut Road_1	5	Sheung Yeut Road_1 5	105	31	23	0	14	6	4	0	12	0	3	1	1	2	0	5	3
	Sheung Yuet Road_2	5	Sheung Yuet Road 2 5	108	34	23	0	15	6	4	0	10	0	2	1	1	2	0	4	3
	Sheung Yuet Road_3	5	Sheung Yuet Road 3 5	113	36	23	0	14	6	4	0	16	0	2	1	1	1	0	7	3
	Sheung Yuet Road_4	5	Sheung Yuet Road 4 5	143	47	33	0	23	10	6	0	7	1	3	2	1	2	0	5	4
	Wang Tung Street_1	5	Wang Tung Street 1 5	8	3	2	0	1	0	0	0	0	0	0	0	0	0	0	0	0
	ROAD_G	5	ROAD G 5	102	51	22	0	10	4	4	0	0	0	2	1	1	1	0	0	5
	Lam Fung Street	5	Lam Fung Street 5	54	19	12	0	7	3	2	0	4	0	2	1	1	1	0	0	2
	Wang Ching Street_1	5	Wang Ching Street 1 5	88	31	21	0	12	5	4	0	3	1	3	2	1	2	0	0	3
	Wang Ching Street_2	5	Wang Ching Street 2 5	67	19	12	0	12	5	4	0	7	0	3	1	1	2	0	0	2
	Sheung Yee Road_1	5	Sheung Yee Road 1 5	83	28	17	0	7	3	2	0	15	0	2	1	1	1	0	3	3
	Sheung Yee Road_2	5	Sheung Yee Road 2 5	60	20	11	0	3	1	1	0	11	0	2	1	1	1	0	3	2
	Wang Kwong Road_1	5	Wang Kwong Road 1 5	92	26	15	0	12	5	4	0	13	1	4	2	1	2	0	4	2
	Wang Kwong Road_2	5	Wang Kwong Road 2 5	43	15	9	0	8	3	2	0	0	0	1	1	0	1	0	1	1
	Wang Kwong Road_3	5	Wang Kwong Road 3 5	43	16	12	0	6	2	2	0	0	0	1	0	0	1	0	0	2
	Kai Fuk Road	5	Kai Fuk Road 5	452	234	74	0	42	17	23	2	1	2	12	6	5	7	0	6	21
	Kwung Tong Bypass	5	Kwung Tong Bypass 5	799	412	75	1	59	24	37	1	8	8	42	23	16	27	1	27	38
	ROAD_A	5	ROAD A 5	644	375	66	0	48	20	40	4	0	4	20	11	8	13	0	0	34
	ROAD_B	5	ROAD B 5	13	7	4	0	1	0	0	0	0	0	0	0	0	0	0	0	1
	ROAD_C	5	ROAD C 5	91	47	21	0	7	3	1	0	0	1	3	1	1	2	0	0	4
	ROAD_D	5	ROAD D 5	68	35	16	0	5	2	1	0	0	0	2	1	1	1	0	0	3
	ROAD_E	5	ROAD E 5	7	4	2	0	1	0	0	0	0	0	0	0	0	0	0	0	0
	ROAD_F	5	ROAD F 5	205	112	23	0	17	7	11	1	1	1	7	4	3	5	0	4	10

Composite Emission Rate, FSP

	Road Name	Hour	Average Speed	Traffic Flow (veh/hr)	PC	Taxi	LGV3	LGV4	LGV6	HGV7	HGV8 or HGV9	PLB	PV4	PV5	NFB6	NFB7	NFB8 or NFB9	FBSD	FBDD	MC	g/km-veh	g/mile-veh	Flow Rate	FSP Emission (g/km)
	D3_1	D3_1 5	50	12	0.003	0.000	0.000	0.001	0.001	0.002	0.000	0.000	0.000	0.001	0.001	0.000	0.003	0.000	0.000	0.001	0.012	0.020	12	0
	D3_2	D3_2 5	50	7	0.002	0.000	0.000	0.001	0.001	0.001	0.000	0.003	0.000	0.001	0.001	0.000	0.003	0.000	0.000	0.001	0.013	0.021	7	0
	D3_3	D3_3 5	50	7	0.002	0.000	0.000	0.001	0.001	0.001	0.000	0.003	0.000	0.001	0.001	0.000	0.003	0.000	0.000	0.001	0.013	0.021	7	0
	D3_4	D3_4 5	50	3	0.001	0.000	0.000	0.001	0.002	0.000	0.000	0.006	0.000	0.000	0.000	0.000	0.000	0.000	0.000	0.001	0.010	0.017	3	0
	D3_5	D3_5 5	50	7	0.002	0.000	0.000	0.000	0.001	0.001	0.000	0.003	0.000	0.001	0.000	0.000	0.002	0.000	0.000	0.001	0.012	0.020	7	0
	D3_6	D3_6 5	50	145	0.003	0.000	0.000	0.001	0.001	0.002	0.000	0.000	0.000	0.001	0.001	0.000	0.003	0.000	0.001	0.001	0.013	0.021	145	2
	D3_7	D3_7 5	50	82	0.003	0.000	0.000	0.000	0.001	0.001	0.000	0.000	0.000	0.001	0.001	0.000	0.003	0.000	0.000	0.001	0.012	0.019	82	1
	D3_8	D3_8 5	50	64	0.003	0.000	0.000	0.000	0.001	0.001	0.000	0.000	0.000	0.001	0.001	0.001	0.003	0.000	0.000	0.001	0.012	0.019	64	1
	D3_9	D3_9 5	50	373	0.003	0.000	0.000	0.000	0.001	0.001	0.000	0.000	0.000	0.001	0.001	0.000	0.003	0.000	0.000	0.001	0.012	0.019	373	4
	D3_10	D3_10 5	50	30	0.003	0.000	0.000	0.000	0.000	0.001	0.000	0.000	0.000	0.001	0.001	0.001	0.003	0.000	0.000	0.001	0.011	0.018	30	0
	D3_11	D3_11 5	50	370	0.003	0.000	0.000	0.000	0.001	0.001	0.000	0.000	0.000	0.001	0.001	0.000	0.003	0.000	0.000	0.001	0.012	0.019	370	4
	D3_12	D3_12 5	50	41	0.003	0.000	0.000	0.000	0.001	0.001	0.000	0.000	0.000	0.001	0.001	0.001	0.003	0.000	0.000	0.001	0.011	0.019	41	0
	D3_13	D3_13 5	50	378	0.003	0.000	0.000	0.000	0.001	0.001	0.000	0.000	0.000	0.001	0.001	0.000	0.003	0.000	0.000	0.001	0.012	0.019	378	5
	D3_14	D3_14 5	50	384	0.003	0.000	0.000	0.000	0.001	0.001	0.000	0.000	0.000	0.001	0.001	0.000	0.003	0.000	0.000	0.001	0.011	0.018	384	4
	D3_15	D3_15 5	50	385	0.003	0.000	0.000	0.000	0.001	0.001	0.000	0.000	0.000	0.001	0.001	0.000	0.003	0.000	0.000	0.001	0.011	0.018	385	4
	D3_16	D3_16 5	50	262	0.003	0.000	0.000	0.000	0.001	0.001	0.000	0.000	0.000	0.001	0.001	0.000	0.002	0.000	0.000	0.001	0.010	0.016	262	3
	D4_1	D4_1 5	50	301	0.003	0.000	0.000	0.000	0.001	0.001	0.000	0.000	0.000	0.001	0.001	0.001	0.003	0.000	0.000	0.001	0.013	0.020	301	4
	D4_2	D4_2 5	50	296	0.003	0.000	0.000	0.000	0.001	0.001	0.000	0.000	0.000	0.001	0.001	0.001	0.003	0.000	0.000	0.001	0.013	0.020	296	4
	D4_3	D4_3 5	50	296	0.003	0.000	0.000	0.000	0.001	0.001	0.000	0.000	0.000	0.001	0.001	0.001	0.003	0.000	0.000	0.001	0.013	0.020	296	4
	SCR_WB	SCR_WB 5	50	113	0.003	0.000	0.000	0.001	0.001	0.001	0.000	0.000	0.000	0.001	0.001	0.001	0.005	0.000	0.000	0.001	0.015	0.025	113	2
	SCR_EB	SCR_EB 5	50	141	0.003	0.000	0.000	0.001	0.001	0.001	0.000	0.000	0.000	0.001	0.001	0.000	0.003	0.000	0.000	0.002	0.013	0.021	141	2
	CYS_1	CYS_1 5	50	313	0.003	0.000	0.000	0.001	0.001	0.001	0.000	0.000	0.000	0.001	0.001	0.000	0.003	0.000	0.000	0.001	0.012	0.019	313	4
	CYS_2	CYS_2 5	50	82	0.003	0.000	0.000	0.001	0.001	0.001	0.000	0.000	0.000	0.001	0.001	0.000	0.002	0.000	0.000	0.002	0.012	0.019	82	1
	CYS_3	CYS_3 5	50	301	0.003	0.000	0.000	0.001	0.001	0.001	0.000	0.000	0.000	0.001	0.001	0.000	0.002	0.000	0.000	0.001	0.011	0.018	301	3
	T2	T2 5	75	391	0.001	0.000	0.000	0.000	0.001	0.002	0.001	0.000	0.000	0.000	0.000	0.000	0.002	0.000	0.000	0.000	0.008	0.013	391	3
	Sunken Rd	Sunken Rd 5	50	131	0.003	0.000	0.000	0.001	0.001	0.002	0.000	0.000	0.000	0.001	0.001	0.000	0.003	0.000	0.001	0.001	0.013	0.021	131	2
	Sheung Yeut Road_1	Sheung Yeut Road_1 5	50	105	0.002	0.000	0.000	0.001	0.002	0.001	0.000	0.002	0.000	0.000	0.000	0.000	0.002	0.000	0.007	0.001	0.019	0.031	105	2
	Sheung Yuet Road_2	Sheung Yuet Road_2 5	50	108	0.002	0.000	0.000	0.001	0.002	0.001	0.000	0.001	0.000	0.000	0.000	0.000	0.002	0.000	0.006	0.001	0.018	0.029	108	2
	Sheung Yuet Road_3	Sheung Yuet Road_3 5	50	113	0.002	0.000	0.000	0.001	0.002	0.001	0.000	0.002	0.000	0.000	0.000	0.000	0.001	0.000	0.010	0.001	0.021	0.033	113	2
	Sheung Yuet Road_4	Sheung Yuet Road_4 5	50	143	0.002	0.000	0.000	0.001	0.002	0.001	0.000	0.001	0.000	0.000	0.000	0.000	0.002	0.000	0.005	0.001	0.017	0.027	143	2
	Wang Tung Street_1	Wang Tung Street_1 5	50	8	0.003	0.000	0.000	0.001	0.002	0.001	0.000	0.000	0.000	0.001	0.000	0.000	0.002	0.000	0.000	0.001	0.012	0.019	8	0
	ROAD_G	ROAD_G 5	50	102	0.003	0.000	0.000	0.001	0.001	0.001	0.000	0.000	0.000	0.000	0.000	0.000	0.002	0.000	0.000	0.002	0.011	0.018	102	1
	Lam Fung Street	Lam Fung Street 5	50	54	0.002	0.000	0.000	0.001	0.002	0.001	0.000	0.001	0.000	0.001	0.001	0.000	0.003	0.000	0.000	0.001	0.013	0.020	54	1
	Wang Ching Street_1	Wang Ching Street_1 5	50	88	0.002	0.000	0.000	0.001	0.002	0.001	0.000	0.000	0.000	0.001	0.001	0.000	0.003	0.000	0.000	0.001	0.013	0.021	88	1
	Wang Ching Street_2	Wang Ching Street_2 5	50	67	0.002	0.000	0.000	0.002	0.002	0.002	0.001	0.001	0.000	0.001	0.001	0.000	0.003	0.000	0.000	0.001	0.015	0.024	67	1
	Sheung Yee Road_1	Sheung Yee Road_1 5	50	83	0.002	0.000	0.000	0.001	0.001	0.001	0.000	0.003	0.000	0.000	0.000	0.000	0.002	0.000	0.006	0.001	0.017	0.028	83	1
	Sheung Yee Road_2	Sheung Yee Road_2 5	50	60	0.002	0.000	0.000	0.000	0.001	0.000	0.000	0.003	0.000	0.001	0.001	0.000	0.003	0.000	0.009	0.001	0.022	0.035	60	1
	Wang Kwong Road_1	Wang Kwong Road_1 5	50	92	0.002	0.000	0.000	0.001	0.002	0.001	0.000	0.002	0.000	0.001	0.001	0.000	0.003	0.000	0.007	0.001	0.022	0.035	92	2
	Wang Kwong Road_2	Wang Kwong Road_2 5	50	43	0.002	0.000	0.000	0.002	0.002	0.001	0.000	0.000	0.000	0.000	0.000	0.000	0.002	0.000	0.003	0.001	0.015	0.024	43	1
	Wang Kwong Road_3	Wang Kwong Road_3 5	50	43	0.002	0.000	0.000	0.001	0.002	0.001	0.001	0.000	0.000	0.000	0.000	0.000	0.002	0.000	0.000	0.001	0.011	0.018	43	0
	Kai Fuk Road	Kai Fuk Road 5	68	452	0.001	0.000	0.000	0.001	0.001	0.001	0.000	0.000	0.000	0.000	0.000	0.000	0.002	0.000	0.002	0.000	0.010	0.016	452	4
	Kwung Tong Bypass	Kwung Tong Bypass 5	68	799	0.001	0.000	0.000	0.000	0.001	0.001	0.000	0.000	0.000	0.001	0.001	0.001	0.004	0.000	0.005	0.000	0.016	0.025	799	13
	ROAD_A	ROAD_A 5	75	644	0.001	0.000	0.000	0.000	0.001	0.002	0.001	0.000	0.000	0.001	0.001	0.000	0.002	0.000	0.000	0.000	0.008	0.014	644	5
	ROAD_B	ROAD_B 5	50	13	0.003	0.000	0.000	0.000	0.001	0.000	0.000	0.000	0.000	0.000	0.000	0.000	0.001	0.000	0.000	0.002	0.008	0.013	13	0
	ROAD_C	ROAD_C 5	50	91	0.003	0.000	0.000	0.001	0.001	0.000	0.000	0.000	0.000	0.001	0.001	0.000	0.002	0.000	0.000	0.002	0.011	0.018	91	1
	ROAD_D	ROAD_D 5	50	68	0.003	0.000	0.000	0.001	0.001	0.000	0.000	0.000	0.000	0.001	0.000	0.000	0.002	0.000	0.000	0.002	0.010	0.017	68	1
	ROAD_E	ROAD_E 5	50	7	0.003	0.000	0.000	0.001	0.001	0.000	0.000	0.000	0.000	0.001	0.000	0.000	0.002	0.000	0.000	0.002	0.010	0.017	7	0
	ROAD_F	ROAD_F 5	68	205	0.001	0.000	0.000	0.001	0.001	0.001	0.000	0.000	0.000	0.001	0.001	0.000	0.003	0.000	0.003	0.000	0.012	0.019	205	2
																							Total FSP Emission	102

Year 2026 0600 to 0700 hour Traffic Data

	Road Name			Traffic Flow (veh/hr)	PC	Taxi	LGV4	LGV5	LGV6	HGV7	HGV8 / HGV9	PLB	PV4	PV5	NFB6	NFB7	NFB8 / NFB9	FBSD	FBDD	MC
	D3_1	6	D3 1 6	24	10	7	0	2	1	1	0	0	0	1	0	0	1	0	0	1
	D3_2	6	D3 2 6	15	5	4	0	1	0	1	0	3	0	1	0	0	0	0	0	0
	D3_3	6	D3 3 6	15	5	4	0	1	0	1	0	3	0	1	0	0	0	0	0	0
	D3_4	6	D3 4 6	7	1	1	0	1	0	0	0	3	0	0	0	0	0	0	0	0
	D3_5	6	D3 5 6	15	5	3	0	1	0	1	0	3	0	0	0	0	0	0	0	0
	D3_6	6	D3 6 6	290	118	82	0	19	8	15	1	5	2	11	6	4	7	0	1	11
	D3_7	6	D3 7 6	163	71	49	0	8	3	6	0	0	1	7	4	3	4	0	0	6
	D3_8	6	D3 8 6	127	56	39	0	6	2	4	0	0	1	5	3	2	3	0	0	5
	D3_9	6	D3 9 6	746	320	221	1	39	16	30	1	6	6	30	16	12	19	0	1	29
	D3_10	6	D3 10 6	60	27	19	0	2	1	2	0	0	0	3	1	1	2	0	0	2
	D3_11	6	D3 11 6	738	318	217	1	39	16	30	1	5	6	29	16	11	18	0	1	29
	D3_12	6	D3 12 6	80	36	25	0	3	1	2	0	0	1	3	2	1	2	0	0	3
	D3_13	6	D3 13 6	755	324	225	1	39	16	30	1	5	6	30	16	11	19	0	2	29
	D3_14	6	D3 14 6	767	343	240	0	33	14	23	1	0	6	30	16	12	19	0	0	31
	D3_15	6	D3 15 6	769	345	241	0	33	14	23	1	0	6	30	16	11	18	0	0	32
	D3_16	6	D3 16 6	524	235	176	0	23	10	15	1	0	3	16	8	6	10	0	0	21
	D4_1	6	D4 1 6	603	260	169	1	32	13	23	1	5	5	26	14	10	17	0	2	23
	D4_2	6	D4 2 6	593	257	165	1	32	13	23	1	5	5	26	14	10	16	0	1	23
	D4_3	6	D4 3 6	593	257	165	1	32	13	23	1	5	5	26	14	10	16	0	1	23
	SCR_WB	6	SCR WB 6	226	105	43	0	14	6	8	1	0	3	14	7	5	9	0	0	9
	SCR_EB	6	SCR EB 6	283	150	44	0	27	11	9	1	0	2	10	5	4	7	0	0	14
	CYS_1	6	CYS 1 6	626	288	167	1	43	18	17	1	5	4	21	11	8	13	0	2	26
	CYS_2	6	CYS 2 6	163	80	34	0	17	7	3	0	0	1	5	3	2	3	0	0	7
	CYS_3	6	CYS 3 6	603	272	177	1	40	17	17	1	5	4	17	9	7	11	0	2	25
	T2	6	T2 6	781	489	45	0	59	25	66	7	0	3	16	9	6	11	0	0	45
	Sunken Rd	6	Sunken Rd 6	262	109	75	0	18	7	13	1	0	2	10	5	4	6	0	2	10
	Sheung Yeut Road_1	6	Sheung Yeut Road_1 6	210	62	45	0	29	12	8	1	24	1	5	3	2	3	0	9	6
	Sheung Yuet Road_2	6	Sheung Yuet Road 2 6	216	67	47	0	31	13	9	1	21	1	5	3	2	3	0	9	6
	Sheung Yuet Road_3	6	Sheung Yuet Road 3 6	226	71	47	0	27	11	7	1	32	1	3	2	1	2	0	14	7
	Sheung Yuet Road_4	6	Sheung Yuet Road 4 6	286	93	66	1	46	19	11	1	14	1	6	3	2	4	0	10	8
	Wang Tung Street_1	6	Wang Tung Street 1 6	17	7	4	0	2	1	1	0	0	0	0	0	0	0	0	0	1
	ROAD_G	6	ROAD G 6	204	101	44	0	20	8	8	1	0	1	5	2	2	3	0	0	9
	Lam Fung Street	6	Lam Fung Street 6	107	38	24	0	13	5	4	0	9	1	4	2	1	2	0	0	4
	Wang Ching Street_1	6	Wang Ching Street 1 6	176	63	41	0	24	10	8	1	5	1	6	3	2	4	0	0	6
	Wang Ching Street_2	6	Wang Ching Street 2 6	135	37	25	0	24	10	7	1	13	1	5	3	2	3	0	0	3
	Sheung Yee Road_1	6	Sheung Yee Road 1 6	166	56	34	0	13	6	4	0	31	1	4	2	1	2	0	6	5
	Sheung Yee Road_2	6	Sheung Yee Road 2 6	119	40	22	0	6	3	2	0	23	1	5	2	2	3	0	7	4
	Wang Kwong Road_1	6	Wang Kwong Road 1 6	184	53	29	0	25	10	7	0	25	1	7	4	3	5	0	9	5
	Wang Kwong Road_2	6	Wang Kwong Road 2 6	85	30	18	0	16	7	4	0	0	0	2	1	1	1	0	2	3
	Wang Kwong Road_3	6	Wang Kwong Road 3 6	86	33	24	0	12	5	4	1	0	0	2	1	1	1	0	0	3
	Kai Fuk Road	6	Kai Fuk Road 6	903	467	147	1	83	34	45	5	2	5	23	13	9	14	0	13	42
	Kwung Tong Bypass	6	Kwung Tong Bypass 6	1597	823	150	2	118	49	74	2	16	17	85	45	33	53	2	53	75
	ROAD_A	6	ROAD A 6	1288	750	133	1	97	40	81	8	0	8	40	22	15	25	0	0	68
	ROAD_B	6	ROAD B 6	27	14	8	0	1	0	0	0	0	0	0	0	0	0	0	0	1
	ROAD_C	6	ROAD C 6	182	93	42	0	14	6	3	0	0	1	5	3	2	3	0	0	9
	ROAD_D	6	ROAD D 6	135	70	32	0	10	4	2	0	0	1	4	2	1	2	0	0	6
	ROAD_E	6	ROAD E 6	14	7	3	0	1	0	0	0	0	0	0	0	0	0	0	0	1
	ROAD_F	6	ROAD F 6	410	225	45	0	33	14	23	2	2	3	14	8	5	9	0	8	21

Composite Emission Rate, FSP

	Road Name	Hour	Average Speed	Traffic Flow (veh/hr)	PC	Taxi	LGV3	LGV4	LGV6	HGV7	HGV8 or HGV9	PLB	PV4	PV5	NFB6	NFB7	NFB8 or NFB9	FBSD	FBDD	MC	g/km-veh	g/mile-veh	Flow Rate	FSP Emission (g/km)
	D3_1	D3 1 6	46	24	0.003	0.000	0.000	0.001	0.001	0.002	0.000	0.000	0.000	0.001	0.001	0.000	0.003	0.000	0.000	0.001	0.013	0.020	24	0
	D3_2	D3 2 6	46	15	0.002	0.000	0.000	0.001	0.001	0.001	0.000	0.003	0.000	0.001	0.001	0.000	0.003	0.000	0.000	0.001	0.013	0.021	15	0
	D3_3	D3 3 6	46	15	0.002	0.000	0.000	0.001	0.001	0.001	0.000	0.003	0.000	0.001	0.001	0.000	0.003	0.000	0.000	0.001	0.013	0.021	15	0
	D3_4	D3 4 6	47	7	0.001	0.000	0.000	0.001	0.002	0.000	0.000	0.006	0.000	0.000	0.000	0.000	0.000	0.000	0.000	0.001	0.011	0.017	7	0
	D3_5	D3 5 6	46	15	0.002	0.000	0.000	0.001	0.001	0.001	0.000	0.003	0.000	0.001	0.001	0.000	0.002	0.000	0.000	0.001	0.013	0.021	15	0
	D3_6	D3 6 6	46	290	0.003	0.000	0.000	0.001	0.001	0.002	0.000	0.000	0.000	0.001	0.001	0.000	0.003	0.000	0.001	0.001	0.013	0.022	290	4
	D3_7	D3 7 6	46	163	0.003	0.000	0.000	0.000	0.001	0.001	0.000	0.000	0.000	0.001	0.001	0.001	0.003	0.000	0.000	0.001	0.012	0.020	163	2
	D3_8	D3_8 6	46	127	0.003	0.000	0.000	0.000	0.001	0.001	0.000	0.000	0.000	0.001	0.001	0.001	0.003	0.000	0.000	0.001	0.012	0.019	127	2
	D3_9	D3 9 6	46	746	0.003	0.000	0.000	0.000	0.001	0.001	0.000	0.000	0.000	0.001	0.001	0.001	0.003	0.000	0.000	0.001	0.013	0.020	746	9
	D3_10	D3 10 6	46	60	0.003	0.000	0.000	0.000	0.000	0.001	0.000	0.000	0.000	0.001	0.001	0.001	0.003	0.000	0.000	0.001	0.012	0.019	60	1
	D3_11	D3 11 6	46	738	0.003	0.000	0.000	0.000	0.001	0.001	0.000	0.000	0.000	0.001	0.001	0.000	0.003	0.000	0.000	0.001	0.013	0.020	738	9
	D3_12	D3 12 6	46	80	0.003	0.000	0.000	0.000	0.001	0.001	0.000	0.000	0.000	0.001	0.001	0.001	0.003	0.000	0.000	0.001	0.012	0.019	80	1
	D3_13	D3 13 6	46	755	0.003	0.000	0.000	0.000	0.001	0.001	0.000	0.000	0.000	0.001	0.001	0.000	0.003	0.000	0.000	0.001	0.012	0.020	755	9
	D3_14	D3 14 6	46	767	0.003	0.000	0.000	0.000	0.001	0.001	0.000	0.000	0.000	0.001	0.001	0.000	0.003	0.000	0.000	0.001	0.012	0.019	767	9
	D3_15	D3 15 6	46	769	0.003	0.000	0.000	0.000	0.001	0.001	0.000	0.000	0.000	0.001	0.001	0.000	0.003	0.000	0.000	0.001	0.011	0.019	769	9
	D3_16	D3 16 6	46	524	0.003	0.000	0.000	0.000	0.001	0.001	0.000	0.000	0.000	0.001	0.001	0.000	0.002	0.000	0.000	0.001	0.010	0.017	524	5
	D4_1	D4 1 6	46	603	0.003	0.000	0.000	0.000	0.001	0.001	0.000	0.000	0.000	0.001	0.001	0.001	0.003	0.000	0.000	0.001	0.013	0.021	603	8
	D4_2	D4 2 6	46	593	0.003	0.000	0.000	0.000	0.001	0.001	0.000	0.000	0.000	0.001	0.001	0.001	0.003	0.000	0.000	0.001	0.013	0.021	593	8
	D4_3	D4 3 6	46	593	0.003	0.000	0.000	0.000	0.001	0.001	0.000	0.000	0.000	0.001	0.001	0.001	0.003	0.000	0.000	0.001	0.013	0.021	593	8
	SCR_WB	SCR WB 6	46	226	0.003	0.000	0.000	0.001	0.001	0.001	0.000	0.000	0.000	0.001	0.001	0.001	0.005	0.000	0.000	0.001	0.016	0.025	226	4
	SCR_EB	SCR EB 6	46	283	0.003	0.000	0.000	0.001	0.001	0.001	0.000	0.000	0.000	0.001	0.001	0.000	0.003	0.000	0.000	0.002	0.013	0.021	283	4
	CYS_1	CYS 1 6	46	626	0.003	0.000	0.000	0.001	0.001	0.001	0.000	0.000	0.000	0.001	0.001	0.000	0.003	0.000	0.000	0.001	0.012	0.019	626	8
	CYS_2	CYS 2 6	46	163	0.003	0.000	0.000	0.001	0.001	0.001	0.000	0.000	0.000	0.001	0.001	0.000	0.003	0.000	0.000	0.002	0.012	0.019	163	2
	CYS_3	CYS 3 6	46	603	0.003	0.000	0.000	0.001	0.001	0.001	0.000	0.000	0.000	0.001	0.001	0.000	0.002	0.000	0.000	0.001	0.011	0.018	603	7
	T2	T2 6	75	781	0.001	0.000	0.000	0.000	0.001	0.002	0.001	0.000	0.000	0.000	0.000	0.000	0.002	0.000	0.000	0.000	0.008	0.013	781	6
	Sunken Rd	Sunken Rd 6	46	262	0.003	0.000	0.000	0.001	0.001	0.002	0.000	0.000	0.000	0.001	0.001	0.000	0.003	0.000	0.001	0.001	0.013	0.022	262	4
	Sheung Yeut Road_1	Sheung Yeut Road 1 6	46	210	0.002	0.000	0.000	0.001	0.002	0.001	0.000	0.002	0.000	0.001	0.000	0.000	0.002	0.000	0.007	0.001	0.020	0.032	210	4
	Sheung Yuet Road_2	Sheung Yuet Road 2 6	46	216	0.002	0.000	0.000	0.001	0.002	0.001	0.000	0.001	0.000	0.000	0.000	0.000	0.002	0.000	0.007	0.001	0.019	0.030	216	4
	Sheung Yuet Road_3	Sheung Yuet Road 3 6	46	226	0.002	0.000	0.000	0.001	0.002	0.001	0.000	0.002	0.000	0.000	0.000	0.000	0.001	0.000	0.010	0.001	0.022	0.035	226	5
	Sheung Yuet Road_4	Sheung Yuet Road 4 6	46	286	0.002	0.000	0.000	0.001	0.002	0.001	0.000	0.001	0.000	0.000	0.000	0.000	0.002	0.000	0.006	0.001	0.017	0.028	286	5
	Wang Tung Street_1	Wang Tung Street_1 6	46	17	0.003	0.000	0.000	0.001	0.002	0.001	0.000	0.000	0.000	0.001	0.001	0.000	0.002	0.000	0.000	0.001	0.012	0.020	17	0
	ROAD_G	ROAD G 6	46	204	0.003	0.000	0.000	0.001	0.001	0.001	0.000	0.000	0.000	0.000	0.000	0.000	0.002	0.000	0.000	0.002	0.012	0.019	204	2
	Lam Fung Street	Lam Fung Street 6	46	107	0.002	0.000	0.000	0.001	0.002	0.001	0.000	0.001	0.000	0.001	0.001	0.000	0.003	0.000	0.000	0.001	0.013	0.021	107	1
	Wang Ching Street_1	Wang Ching Street 1 6	46	176	0.002	0.000	0.000	0.001	0.002	0.002	0.000	0.000	0.000	0.001	0.001	0.000	0.003	0.000	0.000	0.001	0.014	0.022	176	2
	Wang Ching Street_2	Wang Ching Street 2 6	46	135	0.002	0.000	0.000	0.002	0.002	0.002	0.001	0.001	0.000	0.001	0.001	0.000	0.003	0.000	0.000	0.001	0.016	0.025	135	2
	Sheung Yee Road_1	Sheung Yee Road_1 6	46	166	0.002	0.000	0.000	0.001	0.001	0.001	0.000	0.003	0.000	0.000	0.000	0.000	0.002	0.000	0.006	0.001	0.018	0.029	166	3
	Sheung Yee Road_2	Sheung Yee Road_2 6	46	119	0.002	0.000	0.000	0.001	0.001	0.000	0.000	0.003	0.000	0.001	0.001	0.000	0.003	0.000	0.009	0.001	0.022	0.036	119	3
	Wang Kwong Road_1	Wang Kwong Road 1 6	46	184	0.002	0.000	0.000	0.001	0.002	0.001	0.000	0.002	0.000	0.001	0.001	0.000	0.003	0.000	0.008	0.001	0.022	0.036	184	4
	Wang Kwong Road_2	Wang Kwong Road 2 6	46	85	0.002	0.000	0.000	0.002	0.002	0.001	0.000	0.000	0.000	0.001	0.000	0.000	0.002	0.000	0.003	0.001	0.015	0.025	85	1
	Wang Kwong Road_3	Wang Kwong Road 3 6	46	86	0.002	0.000	0.000	0.001	0.002	0.002	0.001	0.000	0.000	0.000	0.000	0.000	0.002	0.000	0.000	0.001	0.012	0.019	86	1
	Kai Fuk Road	Kai Fuk Road 6	68	903	0.001	0.000	0.000	0.001	0.001	0.001	0.000	0.000	0.000	0.000	0.000	0.000	0.002	0.000	0.002	0.000	0.010	0.016	903	9
	Kwung Tong Bypass	Kwung Tong Bypass 6	68	1597	0.001	0.000	0.000	0.000	0.001	0.001	0.000	0.000	0.000	0.001	0.001	0.001	0.004	0.000	0.005	0.000	0.016	0.025	1597	25
	ROAD_A	ROAD A 6	75	1288	0.001	0.000	0.000	0.000	0.001	0.002	0.001	0.000	0.000	0.001	0.001	0.000	0.002	0.000	0.000	0.000	0.008	0.014	1288	11
	ROAD_B	ROAD B 6	46	27	0.003	0.000	0.000	0.000	0.001	0.000	0.000	0.000	0.000	0.000	0.000	0.000	0.001	0.000	0.000	0.002	0.009	0.014	27	0
	ROAD_C	ROAD C 6	46	182	0.003	0.000	0.000	0.001	0.001	0.000	0.000	0.000	0.000	0.001	0.001	0.000	0.002	0.000	0.000	0.002	0.011	0.018	182	2
	ROAD_D	ROAD D 6	46	135	0.003	0.000	0.000	0.001	0.001	0.000	0.000	0.000	0.000	0.001	0.001	0.000	0.002	0.000	0.000	0.002	0.011	0.017	135	1
	ROAD_E	ROAD E 6	46	14	0.003	0.000	0.000	0.001	0.001	0.000	0.000	0.000	0.000	0.001	0.001	0.000	0.002	0.000	0.000	0.002	0.011	0.017	14	0
	ROAD_F	ROAD F 6	68	410	0.001	0.000	0.000	0.001	0.001	0.001	0.000	0.000	0.000	0.001	0.001	0.000	0.003	0.000	0.003	0.000	0.012	0.019	410	5
																							Total FSP Emission	211

Year 2026 0700 to 0800 hour Traffic Data

Road Name			Traffic Flow (veh/hr)	PC	Taxi	LGV4	LGV5	LGV6	HGV7	HGV8 / HGV9	PLB	PV4	PV5	NFB6	NFB7	NFB8 / NFB9	FBSD	FBDD	MC
D3_1	7	D3_1 7	60	25	17	0	4	2	3	0	0	0	2	1	1	1	0	0	2
D3_2	7	D3_2 7	37	12	9	0	2	1	1	0	7	0	1	1	0	1	0	0	1
D3_3	7	D3_3 7	37	12	9	0	2	1	1	0	7	0	1	1	0	1	0	0	1
D3_4	7	D3_4 7	17	3	4	0	2	1	0	0	7	0	0	0	0	0	0	0	0
D3_5	7	D3_5 7	37	13	8	0	2	1	2	0	7	0	1	1	0	1	0	0	1
D3_6	7	D3_6 7	734	299	207	1	48	20	37	1	14	6	28	15	11	18	0	4	27
D3_7	7	D3_7 7	412	179	124	0	21	9	16	1	0	3	17	9	6	11	0	0	16
D3_8	7	D3_8 7	322	142	98	0	15	6	11	0	0	3	13	7	5	8	0	0	13
D3_9	7	D3_9 7	1887	810	559	2	99	41	75	3	14	15	75	41	29	47	0	4	74
D3_10	7	D3_10 7	153	69	48	0	5	2	4	0	0	1	6	4	2	4	0	0	6
D3_11	7	D3_11 7	1867	804	550	2	98	40	76	3	13	15	74	40	28	47	0	4	74
D3_12	7	D3_12 7	203	91	63	0	8	3	6	0	0	2	9	5	3	5	0	0	8
D3_13	7	D3_13 7	1910	820	568	2	99	41	76	3	13	15	77	41	29	48	0	4	75
D3_14	7	D3_14 7	1942	869	607	0	84	35	59	2	0	15	76	41	29	48	0	0	79
D3_15	7	D3_15 7	1944	871	608	0	84	35	59	2	0	15	75	41	28	47	0	0	80
D3_16	7	D3_16 7	1326	593	445	0	59	25	39	1	0	8	40	21	15	25	0	0	54
D4_1	7	D4_1 7	1526	659	428	2	81	34	59	3	14	14	67	36	26	42	0	4	59
D4_2	7	D4_2 7	1501	651	417	1	80	33	58	3	13	13	66	35	25	41	0	4	59
D4_3	7	D4_3 7	1501	651	417	1	80	33	58	3	13	13	66	35	25	41	0	4	59
SCR_WB	7	SCR_WB 7	571	266	109	1	37	15	21	3	0	7	35	19	14	22	0	0	24
SCR_EB	7	SCR_EB 7	717	380	110	1	67	28	24	1	0	5	26	14	10	16	0	0	34
CYS_1	7	CYS_1 7	1583	729	423	2	110	45	43	2	13	11	52	28	21	33	0	4	66
CYS_2	7	CYS_2 7	413	204	86	0	42	18	8	1	0	2	13	7	5	8	0	0	18
CYS_3	7	CYS_3 7	1524	687	447	2	101	42	43	2	14	9	43	24	17	27	0	4	62
T2	7	T2 7	1977	1237	115	1	150	62	166	19	0	8	42	23	16	27	0	0	113
Sunken Rd	7	Sunken Rd 7	661	274	190	1	44	18	34	1	0	5	25	14	10	16	0	4	25
Sheung Yeut Road_1	7	Sheung Yeut Road_1 7	530	157	114	1	72	30	21	2	61	2	13	7	5	8	1	23	14
Sheung Yuet Road_2	7	Sheung Yuet Road_2 7	548	170	119	1	78	32	22	2	53	2	12	7	5	8	1	22	16
Sheung Yuet Road_3	7	Sheung Yuet Road_3 7	571	180	118	1	69	28	18	2	81	1	8	4	3	5	1	37	17
Sheung Yuet Road_4	7	Sheung Yuet Road_4 7	723	236	168	1	116	48	28	1	35	3	15	8	6	9	1	25	21
Wang Tung Street_1	7	Wang Tung Street_1 7	43	19	10	0	5	2	1	0	0	0	1	1	0	1	0	0	2
ROAD_G	7	ROAD_G 7	515	256	111	1	50	21	20	2	0	2	12	6	5	7	0	0	23
Lam Fung Street	7	Lam Fung Street 7	272	97	62	0	33	14	9	0	23	2	9	5	4	6	0	0	9
Wang Ching Street_1	7	Wang Ching Street_1 7	446	159	104	0	61	25	21	2	14	3	16	8	6	10	0	0	14
Wang Ching Street_2	7	Wang Ching Street_2 7	341	95	63	1	60	25	19	2	34	2	13	7	5	8	0	0	9
Sheung Yee Road_1	7	Sheung Yee Road_1 7	419	141	85	0	34	14	10	0	78	2	10	5	4	6	0	16	13
Sheung Yee Road_2	7	Sheung Yee Road_2 7	302	102	55	0	16	7	5	0	57	2	12	6	5	7	0	17	9
Wang Kwong Road_1	7	Wang Kwong Road_1 7	465	133	74	0	63	26	18	1	64	4	18	10	7	12	1	22	12
Wang Kwong Road_2	7	Wang Kwong Road_2 7	216	77	47	0	41	17	9	0	0	1	5	3	2	3	0	4	7
Wang Kwong Road_3	7	Wang Kwong Road_3 7	217	82	61	0	30	12	10	2	0	1	5	2	2	3	0	0	8
Kai Fuk Road	7	Kai Fuk Road 7	2285	1181	372	2	210	87	114	11	5	11	59	32	23	37	0	32	107
Kwung Tong Bypass	7	Kwung Tong Bypass 7	4040	2083	379	4	299	123	188	6	40	42	214	115	83	135	4	135	190
ROAD_A	7	ROAD_A 7	3258	1897	336	2	245	101	204	21	0	21	101	55	39	64	0	0	173
ROAD_B	7	ROAD_B 7	67	35	21	0	3	1	1	0	0	0	1	1	0	1	0	0	3
ROAD_C	7	ROAD_C 7	460	236	106	0	36	15	6	0	0	3	14	7	5	9	0	0	22
ROAD_D	7	ROAD_D 7	343	178	81	0	26	11	4	0	0	2	9	5	3	6	0	0	16
ROAD_E	7	ROAD_E 7	34	18	8	0	3	1	0	0	0	0	1	1	0	1	0	0	2
ROAD_F	7	ROAD_F 7	1038	568	114	1	84	35	57	4	4	7	35	20	13	23	0	20	52

Composite Emission Rate, FSP

Road Name	Hour	Average Speed	Traffic Flow (veh/hr)	PC	Taxi	LGV3	LGV4	LGV6	HGV7	HGV8 or HGV9	PLB	PV4	PV5	NFB6	NFB7	NFB8 or NFB9	FBSD	FBDD	MC	g/km-veh	g/mile-veh	Flow Rate	FSP Emission (g/km)
D3_1	D3_1 7	43	60	0.003	0.000	0.000	0.001	0.001	0.002	0.000	0.000	0.000	0.001	0.001	0.001	0.003	0.000	0.000	0.001	0.013	0.021	60	1
D3_2	D3_2 7	43	37	0.002	0.000	0.000	0.001	0.001	0.001	0.000	0.003	0.000	0.001	0.001	0.000	0.003	0.000	0.000	0.001	0.014	0.022	37	1
D3_3	D3_3 7	43	37	0.002	0.000	0.000	0.001	0.001	0.001	0.000	0.003	0.000	0.001	0.001	0.000	0.003	0.000	0.000	0.001	0.014	0.022	37	1
D3_4	D3_4 7	43	17	0.001	0.000	0.000	0.001	0.002	0.000	0.000	0.006	0.000	0.000	0.000	0.000	0.000	0.000	0.000	0.001	0.011	0.018	17	0
D3_5	D3_5 7	43	37	0.002	0.000	0.000	0.001	0.001	0.002	0.000	0.003	0.000	0.001	0.001	0.000	0.002	0.000	0.000	0.001	0.013	0.021	37	0
D3_6	D3_6 7	43	734	0.003	0.000	0.000	0.001	0.001	0.002	0.000	0.000	0.000	0.001	0.001	0.000	0.003	0.000	0.001	0.001	0.014	0.022	734	10
D3_7	D3_7 7	43	412	0.003	0.000	0.000	0.000	0.001	0.001	0.000	0.000	0.000	0.001	0.001	0.001	0.003	0.000	0.000	0.001	0.013	0.020	412	5
D3_8	D3_8 7	43	322	0.003	0.000	0.000	0.000	0.001	0.001	0.000	0.000	0.000	0.001	0.001	0.001	0.003	0.000	0.000	0.001	0.012	0.020	322	4
D3_9	D3_9 7	43	1887	0.003	0.000	0.000	0.001	0.001	0.001	0.000	0.000	0.000	0.001	0.001	0.001	0.003	0.000	0.000	0.001	0.013	0.021	1887	24
D3_10	D3_10 7	43	153	0.003	0.000	0.000	0.000	0.000	0.001	0.000	0.000	0.000	0.001	0.001	0.001	0.004	0.000	0.000	0.001	0.012	0.020	153	2
D3_11	D3_11 7	43	1867	0.003	0.000	0.000	0.001	0.001	0.001	0.000	0.000	0.000	0.001	0.001	0.001	0.003	0.000	0.000	0.001	0.013	0.021	1867	24
D3_12	D3_12 7	43	203	0.003	0.000	0.000	0.000	0.001	0.001	0.000	0.000	0.000	0.001	0.001	0.001	0.004	0.000	0.000	0.001	0.012	0.020	203	2
D3_13	D3_13 7	43	1910	0.003	0.000	0.000	0.001	0.001	0.001	0.000	0.000	0.000	0.001	0.001	0.001	0.003	0.000	0.000	0.001	0.013	0.021	1910	25
D3_14	D3_14 7	43	1942	0.003	0.000	0.000	0.000	0.001	0.001	0.000	0.000	0.000	0.001	0.001	0.001	0.003	0.000	0.000	0.001	0.012	0.019	1942	23
D3_15	D3_15 7	43	1944	0.003	0.000	0.000	0.000	0.001	0.001	0.000	0.000	0.000	0.001	0.001	0.000	0.003	0.000	0.000	0.001	0.012	0.019	1944	23
D3_16	D3_16 7	43	1326	0.003	0.000	0.000	0.000	0.001	0.001	0.000	0.000	0.000	0.001	0.001	0.000	0.003	0.000	0.000	0.001	0.011	0.017	1326	14
D4_1	D4_1 7	43	1526	0.003	0.000	0.000	0.001	0.001	0.001	0.000	0.000	0.000	0.001	0.001	0.001	0.004	0.000	0.000	0.001	0.014	0.022	1526	21
D4_2	D4_2 7	43	1501	0.003	0.000	0.000	0.001	0.001	0.001	0.000	0.000	0.000	0.001	0.001	0.001	0.004	0.000	0.000	0.001	0.014	0.022	1501	20
D4_3	D4_3 7	43	1501	0.003	0.000	0.000	0.001	0.001	0.001	0.000	0.000	0.000	0.001	0.001	0.001	0.004	0.000	0.000	0.001	0.014	0.022	1501	20
SCR_WB	SCR_WB 7	43	571	0.003	0.000	0.000	0.001	0.001	0.001	0.001	0.000	0.000	0.001	0.001	0.001	0.005	0.000	0.000	0.002	0.016	0.026	571	9
SCR_EB	SCR_EB 7	43	717	0.003	0.000	0.000	0.001	0.001	0.001	0.000	0.000	0.000	0.001	0.001	0.000	0.003	0.000	0.000	0.002	0.014	0.022	717	10
CYS_1	CYS_1 7	43	1583	0.003	0.000	0.000	0.001	0.001	0.001	0.000	0.000	0.000	0.001	0.001	0.000	0.003	0.000	0.000	0.002	0.012	0.020	1583	20
CYS_2	CYS_2 7	43	413	0.003	0.000	0.000	0.001	0.001	0.001	0.000	0.000	0.000	0.001	0.001	0.000	0.003	0.000	0.000	0.002	0.012	0.020	413	5
CYS_3	CYS_3 7	43	1524	0.003	0.000	0.000	0.001	0.001	0.001	0.000	0.000	0.000	0.001	0.001	0.000	0.002	0.000	0.000	0.001	0.012	0.019	1524	18
T2	T2 7	75	1977	0.001	0.000	0.000	0.000	0.001	0.002	0.001	0.000	0.000	0.000	0.000	0.000	0.002	0.000	0.000	0.000	0.008	0.013	1977	16
Sunken Rd	Sunken Rd 7	43	661	0.003	0.000	0.000	0.001	0.001	0.002	0.000	0.000	0.000	0.001	0.001	0.000	0.003	0.000	0.001	0.001	0.014	0.022	661	9
Sheung Yeut Road_1	Sheung Yeut Road_1 7	43	530	0.002	0.000	0.000	0.001	0.002	0.001	0.000	0.002	0.000	0.001	0.000	0.000	0.002	0.000	0.007	0.001	0.020	0.033	530	11
Sheung Yuet Road_2	Sheung Yuet Road_2 7	43	548	0.002	0.000	0.000	0.001	0.002	0.001	0.000	0.001	0.000	0.000	0.000	0.000	0.002	0.000	0.007	0.001	0.019	0.031	548	11
Sheung Yuet Road_3	Sheung Yuet Road_3 7	43	571	0.002	0.000	0.000	0.001	0.002	0.001	0.000	0.002	0.000	0.000	0.000	0.000	0.001	0.000	0.011	0.001	0.022	0.036	571	13
Sheung Yuet Road_4	Sheung Yuet Road_4 7	43	723	0.002	0.000	0.000	0.002	0.002	0.001	0.000	0.001	0.000	0.000	0.000	0.000	0.002	0.000	0.006	0.001	0.018	0.029	723	13
Wang Tung Street_1	Wang Tung Street_1 7	43	43	0.003	0.000	0.000	0.001	0.002	0.001	0.000	0.000	0.000	0.001	0.001	0.000	0.002	0.000	0.000	0.001	0.013	0.020	43	1
ROAD_G	ROAD_G 7	43	515	0.003	0.000	0.000	0.001	0.001	0.001	0.000	0.000	0.000	0.000	0.000	0.000	0.002	0.000	0.000	0.002	0.012	0.019	515	6
Lam Fung Street	Lam Fung Street 7	43	272	0.002	0.000	0.000	0.001	0.002	0.001	0.000	0.001	0.000	0.001	0.001	0.000	0.003	0.000	0.000	0.001	0.013	0.022	272	4
Wang Ching Street_1	Wang Ching Street_1 7	43	446	0.002	0.000	0.000	0.001	0.002	0.002	0.001	0.000	0.000	0.001	0.001	0.000	0.003	0.000	0.000	0.001	0.014	0.023	446	6
Wang Ching Street_2	Wang Ching Street_2 7	43	341	0.002	0.000	0.000	0.002	0.002	0.002	0.001	0.002	0.000	0.001	0.001	0.000	0.003	0.000	0.000	0.001	0.016	0.026	341	5
Sheung Yee Road_1	Sheung Yee Road_1 7	43	419	0.002	0.000	0.000	0.001	0.001	0.001	0.000	0.003	0.000	0.001	0.000	0.000	0.002	0.000	0.006	0.001	0.019	0.030	419	8
Sheung Yee Road_2	Sheung Yee Road_2 7	43	302	0.002	0.000	0.000	0.001	0.001	0.001	0.000	0.003	0.000	0.001	0.001	0.001	0.003	0.000	0.010	0.001	0.023	0.037	302	7
Wang Kwong Road_1	Wang Kwong Road_1 7	43	465	0.002	0.000	0.000	0.001	0.002	0.001	0.000	0.002	0.000	0.001	0.001	0.001	0.003	0.000	0.008	0.001	0.023	0.037	465	11
Wang Kwong Road_2	Wang Kwong Road_2 7	43	216	0.002	0.000	0.000	0.002	0.003	0.001	0.000	0.000	0.000	0.001	0.000	0.000	0.002	0.000	0.003	0.001	0.016	0.025	216	3
Wang Kwong Road_3	Wang Kwong Road_3 7	43	217	0.002	0.000	0.000	0.001	0.002	0.002	0.001	0.000	0.000	0.000	0.000	0.000	0.002	0.000	0.000	0.001	0.012	0.020	217	3
Kai Fuk Road	Kai Fuk Road 7	60	2285	0.001	0.000	0.000	0.001	0.001	0.001	0.000	0.000	0.000	0.001	0.000	0.000	0.002	0.000	0.002	0.000	0.010	0.016	2285	23
Kwung Tong Bypass	Kwung Tong Bypass 7	60	4040	0.001	0.000	0.000	0.001	0.001	0.001	0.000	0.000	0.000	0.001	0.001	0.001	0.004	0.000	0.005	0.000	0.016	0.026	4040	64
ROAD_A	ROAD_A 7	75	3258	0.001	0.000	0.000	0.000	0.001	0.002	0.001	0.000	0.000	0.001	0.001	0.000	0.002	0.000	0.000	0.000	0.008	0.014	3258	28
ROAD_B	ROAD_B 7	43	67	0.003	0.000	0.000	0.000	0.001	0.000	0.000	0.000	0.000	0.000	0.000	0.000	0.001	0.000	0.000	0.002	0.009	0.014	67	1
ROAD_C	ROAD_C 7	43	460	0.003	0.000	0.000	0.001	0.001	0.000	0.000	0.000	0.000	0.001	0.001	0.000	0.003	0.000	0.000	0.002	0.012	0.019	460	5
ROAD_D	ROAD_D 7	43	343	0.003	0.000	0.000	0.001	0.001	0.000	0.000	0.000	0.000	0.001	0.001	0.000	0.002	0.000	0.000	0.002	0.011	0.018	343	4
ROAD_E	ROAD_E 7	43	34	0.003	0.000	0.000	0.001	0.001	0.000	0.000	0.000	0.000	0.001	0.001	0.000	0.002	0.000	0.000	0.002	0.011	0.018	34	0
ROAD_F	ROAD_F 7	60	1038	0.001	0.000	0.000	0.001	0.001	0.002	0.000	0.000	0.000	0.001	0.001	0.000	0.003	0.000	0.003	0.000	0.012	0.019	1038	12
																						Total FSP Emission	546

Year 2026 0800 to 0900 hour Traffic Data

	Road Name			Traffic Flow (veh/hr)	PC	Taxi	LGV4	LGV5	LGV6	HGV7	HGV8 / HGV9	PLB	PV4	PV5	NFB6	NFB7	NFB8 / NFB9	FBSD	FBDD	MC
	D3_1	8	D3_1 8	79	36	25	0	5	2	4	0	0	0	2	1	1	1	0	0	3
	D3_2	8	D3_2 8	947	149	695	0	3	1	2	0	7	6	28	15	10	18	0	0	13
	D3_3	8	D3_3 8	896	141	657	0	3	1	2	0	7	5	27	14	10	17	0	0	13
	D3_4	8	D3_4 8	872	130	648	0	3	1	0	0	7	5	26	14	10	17	0	0	12
	D3_5	8	D3_5 8	948	151	694	0	2	1	2	0	7	6	28	15	10	18	0	0	14
	D3_6	8	D3_6 8	2710	683	1620	0	57	23	43	1	14	15	73	39	28	47	0	3	62
	D3_7	8	D3_7 8	546	256	178	0	25	10	19	1	0	2	13	7	5	8	0	0	23
	D3_8	8	D3_8 8	426	201	140	0	17	7	13	1	0	2	10	5	4	6	0	0	18
	D3_9	8	D3_9 8	4240	1410	2122	0	119	49	91	4	13	21	110	59	40	68	0	4	129
	D3_10	8	D3_10 8	202	98	68	0	6	3	5	0	0	1	5	3	2	3	0	0	9
	D3_11	8	D3_11 8	4214	1402	2112	0	118	48	89	4	13	21	108	59	40	67	0	4	129
	D3_12	8	D3_12 8	269	129	89	0	10	4	7	0	0	1	6	3	2	4	0	0	12
	D3_13	8	D3_13 8	4270	1421	2137	0	120	49	90	4	13	21	111	60	41	68	0	4	130
	D3_14	8	D3_14 8	3944	1437	1890	0	101	41	69	4	0	20	99	53	37	63	0	0	130
	D3_15	8	D3_15 8	3943	1438	1892	0	99	43	71	4	0	20	97	51	37	61	0	0	130
	D3_16	8	D3_16 8	2596	960	1251	0	70	29	45	3	0	10	56	29	21	35	0	0	87
	D4_1	8	D4_1 8	2945	1077	1329	0	96	40	69	4	13	16	78	43	29	49	0	3	99
	D4_2	8	D4_2 8	2910	1065	1314	0	95	39	68	4	13	16	77	41	29	48	0	3	98
	D4_3	8	D4_3 8	2910	1065	1314	0	95	39	68	4	13	16	77	41	29	48	0	3	98
	SCR_WB	8	SCR_WB 8	933	408	310	0	43	18	24	3	0	7	33	18	12	21	0	0	37
	SCR_EB	8	SCR_EB 8	1131	568	299	1	80	33	28	1	0	5	25	14	9	16	0	0	52
	CYS_1	8	CYS_1 8	2637	1117	1008	1	130	54	50	3	14	12	55	30	21	36	0	4	101
	CYS_2	8	CYS_2 8	560	292	133	1	50	21	9	1	0	2	10	5	4	6	0	0	27
	CYS_3	8	CYS_3 8	2554	1054	1031	1	120	50	50	1	14	9	49	27	18	31	0	4	96
	T2	8	T2 8	2650	1766	166	1	179	74	197	21	0	5	30	17	12	20	0	0	160
	Sunken Rd	8	Sunken Rd 8	868	390	270	1	52	22	39	2	0	4	19	10	7	12	0	4	36
	Sheung Yeut Road_1	8	Sheung Yeut Road_1 8	679	225	167	1	86	36	25	2	64	2	10	5	4	6	1	24	21
	Sheung Yuet Road_2	8	Sheung Yuet Road_2 8	703	244	175	1	92	38	25	2	54	2	9	5	4	6	1	22	22
	Sheung Yuet Road_3	8	Sheung Yuet Road_3 8	729	257	172	1	81	34	22	2	83	1	6	3	2	4	1	37	23
	Sheung Yuet Road_4	8	Sheung Yuet Road_4 8	942	338	248	1	138	57	34	2	36	2	11	6	5	8	1	25	31
	Wang Tung Street_1	8	Wang Tung Street_1 8	58	27	15	0	6	3	2	0	0	0	1	1	0	1	0	0	2
	ROAD_G	8	ROAD_G 8	696	366	161	1	60	25	24	2	0	1	9	5	3	6	0	0	33
	Lam Fung Street	8	Lam Fung Street 8	359	140	96	0	39	16	11	0	23	1	7	4	3	5	0	0	13
	Wang Ching Street_1	8	Wang Ching Street_1 8	577	227	152	1	72	30	25	3	14	2	12	6	5	8	0	0	21
	Wang Ching Street_2	8	Wang Ching Street_2 8	430	136	91	1	72	30	23	3	35	2	10	5	4	6	0	0	12
	Sheung Yee Road_1	8	Sheung Yee Road_1 8	535	202	128	0	39	16	12	1	80	1	8	4	3	5	0	17	18
	Sheung Yee Road_2	8	Sheung Yee Road_2 8	381	147	86	0	19	8	5	0	59	2	9	5	3	6	0	18	13
	Wang Kwong Road_1	8	Wang Kwong Road_1 8	581	193	108	1	76	31	22	1	69	3	14	8	5	9	1	23	18
	Wang Kwong Road_2	8	Wang Kwong Road_2 8	285	110	70	1	48	20	11	0	0	1	4	2	1	3	0	4	10
	Wang Kwong Road_3	8	Wang Kwong Road_3 8	287	117	87	0	35	14	12	2	0	1	3	2	1	2	0	0	11
	Kai Fuk Road	8	Kai Fuk Road 8	3054	1687	549	3	247	104	137	12	3	9	46	24	18	27	0	34	153
	Kwung Tong Bypass	8	Kwung Tong Bypass 8	5136	2967	544	5	352	146	223	8	41	31	159	87	59	100	3	139	272
	ROAD_A	8	ROAD_A 8	4704	2758	774	2	289	120	242	26	0	16	89	47	33	54	0	0	252
	ROAD_B	8	ROAD_B 8	94	50	31	0	3	1	1	0	0	0	1	0	0	0	0	0	5
	ROAD_C	8	ROAD_C 8	622	337	157	1	43	18	7	1	0	2	11	6	4	7	0	0	30
	ROAD_D	8	ROAD_D 8	466	254	119	0	31	13	6	0	0	1	7	4	3	5	0	0	23
	ROAD_E	8	ROAD_E 8	47	26	12	0	3	1	1	0	0	0	1	0	0	0	0	0	2
	ROAD_F	8	ROAD_F 8	1368	810	171	1	100	41	68	4	4	5	27	15	10	16	0	21	74

Composite Emission Rate, FSP

	Road Name	Hour	Average Speed	Traffic Flow (veh/hr)	PC	Taxi	LGV3	LGV4	LGV6	HGV7	HGV8 or HGV9	PLB	PV4	PV5	NFB6	NFB7	NFB8 or NFB9	FBSD	FBDD	MC	g/km-veh	g/mile-veh	Flow Rate	FSP Emission (g/km)
	D3_1	D3_1 8	40	79	0.003	0.000	0.000	0.001	0.001	0.002	0.000	0.000	0.000	0.000	0.000	0.000	0.002	0.000	0.000	0.001	0.011	0.018	79	1
	D3_2	D3_2 8	40	947	0.001	0.000	0.000	0.000	0.000	0.000	0.000	0.000	0.000	0.001	0.001	0.000	0.003	0.000	0.000	0.001	0.006	0.010	947	6
	D3_3	D3_3 8	40	896	0.001	0.000	0.000	0.000	0.000	0.000	0.000	0.000	0.000	0.001	0.001	0.000	0.003	0.000	0.000	0.001	0.006	0.010	896	6
	D3_4	D3_4 8	40	872	0.001	0.000	0.000	0.000	0.000	0.000	0.000	0.000	0.000	0.001	0.001	0.000	0.003	0.000	0.000	0.001	0.006	0.010	872	5
	D3_5	D3_5 8	40	948	0.001	0.000	0.000	0.000	0.000	0.000	0.000	0.000	0.000	0.001	0.001	0.000	0.003	0.000	0.000	0.001	0.006	0.010	948	6
	D3_6	D3_6 8	40	2710	0.002	0.000	0.000	0.000	0.000	0.001	0.000	0.000	0.000	0.001	0.001	0.000	0.002	0.000	0.000	0.001	0.008	0.013	2710	21
	D3_7	D3_7 8	40	546	0.003	0.000	0.000	0.000	0.001	0.001	0.000	0.000	0.000	0.001	0.000	0.000	0.002	0.000	0.000	0.002	0.011	0.017	546	6
	D3_8	D3_8 8	40	426	0.003	0.000	0.000	0.000	0.001	0.001	0.000	0.000	0.000	0.001	0.000	0.000	0.002	0.000	0.000	0.002	0.010	0.017	426	4
	D3_9	D3_9 8	40	4240	0.002	0.000	0.000	0.000	0.000	0.001	0.000	0.000	0.000	0.001	0.001	0.000	0.002	0.000	0.000	0.001	0.009	0.014	4240	37
	D3_10	D3_10 8	40	202	0.003	0.000	0.000	0.000	0.000	0.001	0.000	0.000	0.000	0.001	0.000	0.000	0.002	0.000	0.000	0.002	0.010	0.016	202	2
	D3_11	D3_11 8	40	4214	0.002	0.000	0.000	0.000	0.000	0.001	0.000	0.000	0.000	0.001	0.001	0.000	0.002	0.000	0.000	0.001	0.009	0.014	4214	37
	D3_12	D3_12 8	40	269	0.003	0.000	0.000	0.000	0.000	0.001	0.000	0.000	0.000	0.001	0.000	0.000	0.002	0.000	0.000	0.002	0.010	0.017	269	3
	D3_13	D3_13 8	40	4270	0.002	0.000	0.000	0.000	0.000	0.001	0.000	0.000	0.000	0.001	0.001	0.000	0.002	0.000	0.000	0.001	0.009	0.014	4270	38
	D3_14	D3_14 8	40	3944	0.002	0.000	0.000	0.000	0.000	0.001	0.000	0.000	0.000	0.001	0.000	0.000	0.002	0.000	0.000	0.001	0.009	0.014	3944	34
	D3_15	D3_15 8	40	3943	0.002	0.000	0.000	0.000	0.000	0.001	0.000	0.000	0.000	0.001	0.000	0.000	0.002	0.000	0.000	0.001	0.009	0.014	3943	34
	D3_16	D3_16 8	40	2596	0.003	0.000	0.000	0.000	0.000	0.001	0.000	0.000	0.000	0.000	0.000	0.000	0.002	0.000	0.000	0.001	0.008	0.013	2596	21
	D4_1	D4_1 8	40	2945	0.002	0.000	0.000	0.000	0.000	0.001	0.000	0.000	0.000	0.001	0.001	0.000	0.002	0.000	0.000	0.001	0.010	0.015	2945	28
	D4_2	D4_2 8	40	2910	0.002	0.000	0.000	0.000	0.000	0.001	0.000	0.000	0.000	0.001	0.001	0.000	0.002	0.000	0.000	0.001	0.010	0.015	2910	28
	D4_3	D4_3 8	40	2910	0.002	0.000	0.000	0.000	0.000	0.001	0.000	0.000	0.000	0.001	0.001	0.000	0.002	0.000	0.000	0.001	0.010	0.015	2910	28
	SCR_WB	SCR_WB 8	40	933	0.003	0.000	0.000	0.000	0.001	0.001	0.000	0.000	0.000	0.001	0.001	0.000	0.003	0.000	0.000	0.001	0.012	0.019	933	11
	SCR_EB	SCR_EB 8	40	1131	0.003	0.000	0.000	0.001	0.001	0.001	0.000	0.000	0.000	0.000	0.000	0.000	0.002	0.000	0.000	0.002	0.011	0.018	1131	12
	CYS_1	CYS_1 8	40	2637	0.003	0.000	0.000	0.001	0.001	0.001	0.000	0.000	0.000	0.000	0.000	0.000	0.002	0.000	0.000	0.001	0.010	0.016	2637	26
	CYS_2	CYS_2 8	40	560	0.004	0.000	0.000	0.001	0.001	0.001	0.000	0.000	0.000	0.000	0.000	0.000	0.002	0.000	0.000	0.002	0.011	0.017	560	6
	CYS_3	CYS_3 8	40	2554	0.003	0.000	0.000	0.000	0.001	0.001	0.000	0.000	0.000	0.000	0.000	0.000	0.002	0.000	0.000	0.001	0.009	0.015	2554	23
	T2	T2 8	73	2650	0.001	0.000	0.000	0.000	0.001	0.002	0.001	0.000	0.000	0.000	0.000	0.000	0.001	0.000	0.000	0.000	0.007	0.011	2650	17
	Sunken Rd	Sunken Rd 8	40	868	0.003	0.000	0.000	0.001	0.001	0.002	0.000	0.000	0.000	0.000	0.000	0.000	0.002	0.000	0.001	0.001	0.012	0.019	868	10
	Sheung Yeut Road_1	Sheung Yeut Road_1 8	41	679	0.002	0.000	0.000	0.001	0.002	0.001	0.000	0.002	0.000	0.000	0.000	0.000	0.001	0.000	0.006	0.001	0.018	0.029	679	12
	Sheung Yuet Road_2	Sheung Yuet Road_2 8	40	703	0.002	0.000	0.000	0.001	0.002	0.001	0.000	0.001	0.000	0.000	0.000	0.000	0.001	0.000	0.006	0.001	0.017	0.028	703	12
	Sheung Yuet Road_3	Sheung Yuet Road_3 8	41	729	0.002	0.000	0.000	0.001	0.002	0.001	0.000	0.002	0.000	0.000	0.000	0.000	0.001	0.000	0.009	0.001	0.019	0.031	729	14
	Sheung Yuet Road_4	Sheung Yuet Road_4 8	40	942	0.002	0.000	0.000	0.002	0.002	0.001	0.000	0.001	0.000	0.000	0.000	0.000	0.001	0.000	0.005	0.001	0.016	0.026	942	15
	Wang Tung Street_1	Wang Tung Street_1 8	40	58	0.003	0.000	0.000	0.001	0.002	0.001	0.000	0.000	0.000	0.000	0.000	0.000	0.001	0.000	0.000	0.002	0.011	0.018	58	1
	ROAD_G	ROAD_G 8	40	696	0.004	0.000	0.000	0.001	0.001	0.001	0.000	0.000	0.000	0.000	0.000	0.000	0.001	0.000	0.000	0.002	0.011	0.017	696	8
	Lam Fung Street	Lam Fung Street 8	40	359	0.003	0.000	0.000	0.001	0.001	0.001	0.000	0.001	0.000	0.000	0.000	0.000	0.002	0.000	0.000	0.001	0.012	0.019	359	4
	Wang Ching Street_1	Wang Ching Street_1 8	40	577	0.003	0.000	0.000	0.001	0.002	0.002	0.001	0.000	0.000	0.000	0.000	0.000	0.002	0.000	0.000	0.001	0.012	0.020	577	7
	Wang Ching Street_2	Wang Ching Street_2 8	40	430	0.002	0.000	0.000	0.002	0.002	0.002	0.001	0.001	0.000	0.001	0.000	0.000	0.002	0.000	0.000	0.001	0.014	0.023	430	6
	Sheung Yee Road_1	Sheung Yee Road_1 8	41	535	0.003	0.000	0.000	0.001	0.001	0.001	0.000	0.002	0.000	0.000	0.000	0.000	0.001	0.000	0.005	0.001	0.016	0.026	535	9
	Sheung Yee Road_2	Sheung Yee Road_2 8	41	381	0.003	0.000	0.000	0.001	0.001	0.000	0.000	0.002	0.000	0.001	0.000	0.000	0.002	0.000	0.008	0.001	0.020	0.032	381	7
	Wang Kwong Road_1	Wang Kwong Road_1 8	41	581	0.002	0.000	0.000	0.001	0.002	0.001	0.000	0.002	0.000	0.001	0.000	0.000	0.002	0.000	0.007	0.001	0.020	0.033	581	12
	Wang Kwong Road_2	Wang Kwong Road_2 8	40	285	0.003	0.000	0.000	0.002	0.002	0.001	0.000	0.000	0.000	0.000	0.000	0.000	0.001	0.000	0.002	0.001	0.014	0.023	285	4
	Wang Kwong Road_3	Wang Kwong Road_3 8	40	287	0.003	0.000	0.000	0.001	0.002	0.001	0.001	0.000	0.000	0.000	0.000	0.000	0.001	0.000	0.000	0.001	0.011	0.018	287	3
	Kai Fuk Road	Kai Fuk Road 8	53	3054	0.001	0.000	0.000	0.001	0.001	0.001	0.000	0.000	0.000	0.000	0.000	0.000	0.001	0.000	0.002	0.000	0.008	0.013	3054	25
	Kwung Tong Bypass	Kwung Tong Bypass 8	53	5136	0.001	0.000	0.000	0.001	0.001	0.001	0.000	0.000	0.000	0.001	0.001	0.000	0.002	0.000	0.004	0.000	0.012	0.020	5136	63
	ROAD_A	ROAD_A 8	73	4704	0.001	0.000	0.000	0.000	0.001	0.001	0.001	0.000	0.000	0.000	0.000	0.000	0.001	0.000	0.000	0.000	0.006	0.010	4704	30
	ROAD_B	ROAD_B 8	40	94	0.004	0.000	0.000	0.000	0.000	0.000	0.000	0.000	0.000	0.000	0.000	0.000	0.001	0.000	0.000	0.002	0.008	0.013	94	1
	ROAD_C	ROAD_C 8	40	622	0.004	0.000	0.000	0.001	0.001	0.000	0.000	0.000	0.000	0.000	0.000	0.000	0.002	0.000	0.000	0.002	0.010	0.016	622	6
	ROAD_D	ROAD_D 8	40	466	0.004	0.000	0.000	0.001	0.001	0.000	0.000	0.000	0.000	0.000	0.000	0.000	0.001	0.000	0.000	0.002	0.010	0.016	466	5
	ROAD_E	ROAD_E 8	40	47	0.004	0.000	0.000	0.001	0.001	0.000	0.000	0.000	0.000	0.000	0.000	0.000	0.001	0.000	0.000	0.002	0.010	0.016	47	0
	ROAD_F	ROAD_F 8	52	1368	0.001	0.000	0.000	0.001	0.001	0.002	0.000	0.000	0.000	0.000	0.000	0.000	0.001	0.000	0.002	0.000	0.009	0.015	1368	13
																							Total FSP Emission	708

Year 2026 0900 to 1000 hour Traffic Data

Road Name			Traffic Flow (veh/hr)	PC	Taxi	LGV4	LGV5	LGV6	HGV7	HGV8 / HGV9	PLB	PV4	PV5	NFB6	NFB7	NFB8 / NFB9	FBSD	FBDD	MC
D3_1	9	D3 1 9	67	28	19	0	7	3	5	0	0	0	1	1	0	1	0	0	3
D3_2	9	D3 2 9	942	145	692	0	4	2	2	0	7	6	28	15	10	18	0	0	13
D3_3	9	D3 3 9	891	138	653	0	4	2	3	0	6	5	27	14	10	17	0	0	12
D3_4	9	D3 4 9	871	129	648	0	3	2	0	0	6	5	26	14	10	17	0	0	11
D3_5	9	D3 5 9	943	147	692	0	3	1	3	0	7	6	28	15	10	18	0	0	13
D3_6	9	D3 6 9	2575	591	1558	0	79	32	59	3	13	13	66	36	26	43	0	3	54
D3_7	9	D3 7 9	455	201	139	0	34	14	26	1	0	2	8	4	3	5	0	0	18
D3_8	9	D3 8 9	353	158	110	0	24	10	19	1	0	1	6	3	2	4	0	0	14
D3_9	9	D3 9 9	3838	1161	1954	0	163	67	125	6	12	17	88	48	33	56	0	4	106
D3_10	9	D3 10 9	164	77	53	0	9	4	6	0	0	1	3	2	1	2	0	0	7
D3_11	9	D3 11 9	3815	1155	1941	0	160	67	124	6	11	17	88	48	32	55	0	4	107
D3_12	9	D3 12 9	221	101	70	0	13	5	10	0	0	1	4	2	2	3	0	0	9
D3_13	9	D3 13 9	3860	1171	1961	0	162	68	126	6	12	17	89	48	33	56	0	4	108
D3_14	9	D3 14 9	3484	1171	1706	0	138	56	98	3	0	16	75	40	28	47	0	0	106
D3_15	9	D3 15 9	3489	1173	1706	0	138	58	98	3	0	16	75	40	28	47	0	0	107
D3_16	9	D3 16 9	2287	779	1115	0	96	40	63	2	0	9	43	23	17	27	0	0	71
D4_1	9	D4 1 9	2617	875	1198	1	132	55	94	5	12	12	59	31	22	37	0	3	80
D4_2	9	D4 2 9	2590	866	1185	1	131	54	93	5	12	12	58	31	22	36	0	3	79
D4_3	9	D4 3 9	2590	866	1185	1	131	54	93	5	12	12	58	31	22	36	0	3	79
SCR_WB	9	SCR WB 9	817	326	277	1	60	25	34	4	0	4	23	12	8	14	0	0	29
SCR_EB	9	SCR EB 9	1002	452	265	1	110	45	38	2	0	3	17	9	7	11	0	0	41
CYS_1	9	CYS 1 9	2308	894	878	2	180	74	69	3	13	8	40	21	15	25	0	3	82
CYS_2	9	CYS 2 9	486	229	106	0	69	29	13	1	0	1	7	3	2	4	0	0	21
CYS_3	9	CYS 3 9	2239	846	894	2	166	69	68	3	12	7	36	20	13	22	0	3	77
T2	9	T2 9	2323	1377	128	3	241	100	268	29	0	5	19	9	7	12	0	0	125
Sunken Rd	9	Sunken Rd 9	741	306	212	1	72	30	55	2	0	2	12	6	4	7	0	3	28
Sheung Yeut Road_1	9	Sheung Yeut Road_1 9	630	178	132	1	120	49	34	3	57	1	6	3	2	4	1	22	16
Sheung Yuet Road_2	9	Sheung Yuet Road 2 9	653	192	138	1	128	53	36	3	48	1	6	3	2	4	1	20	17
Sheung Yuet Road_3	9	Sheung Yuet Road 3 9	662	202	135	1	112	46	30	3	72	1	4	2	1	2	1	32	18
Sheung Yuet Road_4	9	Sheung Yuet Road 4 9	881	266	197	2	190	79	47	3	32	2	7	4	3	4	1	22	24
Wang Tung Street_1	9	Wang Tung Street 1 9	51	21	12	0	9	4	2	0	0	0	1	0	0	0	0	0	2
ROAD_G	9	ROAD G 9	609	287	128	1	82	34	32	3	0	1	5	3	2	4	0	0	26
Lam Fung Street	9	Lam Fung Street 9	322	110	77	1	54	22	15	0	20	1	5	3	2	3	0	0	10
Wang Ching Street_1	9	Wang Ching Street 1 9	528	178	120	1	100	41	35	4	12	2	7	4	3	5	0	0	16
Wang Ching Street_2	9	Wang Ching Street 2 9	397	104	69	1	96	40	30	4	29	1	6	3	2	4	0	0	9
Sheung Yee Road_1	9	Sheung Yee Road 1 9	469	159	102	1	53	22	15	1	72	1	5	3	2	3	0	15	15
Sheung Yee Road_2	9	Sheung Yee Road 2 9	324	116	69	0	27	11	7	0	52	1	6	3	2	4	0	16	11
Wang Kwong Road_1	9	Wang Kwong Road 1 9	534	151	85	1	104	43	30	2	60	2	9	5	3	5	0	20	14
Wang Kwong Road_2	9	Wang Kwong Road 2 9	271	87	56	1	67	28	15	0	0	1	2	1	1	2	0	4	8
Wang Kwong Road_3	9	Wang Kwong Road 3 9	263	92	68	1	48	20	17	3	0	1	2	1	1	1	0	0	8
Kai Fuk Road	9	Kai Fuk Road 9	2686	1325	435	3	343	142	188	19	3	5	27	16	11	19	0	30	121
Kwung Tong Bypass	9	Kwung Tong Bypass 9	4407	2329	426	4	490	201	309	9	35	20	97	53	37	62	2	121	212
ROAD_A	9	ROAD A 9	4134	2177	670	4	395	163	333	35	0	12	58	31	23	35	0	0	197
ROAD_B	9	ROAD B 9	77	40	24	0	5	2	1	0	0	0	0	0	0	0	0	0	4
ROAD_C	9	ROAD C 9	528	265	124	1	60	25	11	1	0	1	6	4	3	4	0	0	24
ROAD_D	9	ROAD D 9	393	200	94	0	42	18	7	1	0	1	4	2	2	3	0	0	18
ROAD_E	9	ROAD E 9	39	20	9	0	4	2	1	0	0	0	0	0	0	0	0	0	2
ROAD_F	9	ROAD F 9	1194	636	136	1	137	57	93	6	4	4	17	10	6	11	0	18	59

Composite Emission Rate, FSP

Road Name	Hour	Average Speed	Traffic Flow (veh/hr)	PC	Taxi	LGV3	LGV4	LGV6	HGV7	HGV8 or HGV9	PLB	PV4	PV5	NFB6	NFB7	NFB8 or NFB9	FBSD	FBDD	MC	g/km-veh	g/mile-veh	Flow Rate	FSP Emission (g/km)
D3_1	D3_1 9	42	67	0.003	0.000	0.000	0.001	0.001	0.003	0.000	0.000	0.000	0.000	0.000	0.000	0.001	0.000	0.000	0.001	0.012	0.019	67	1
D3_2	D3_2 9	42	942	0.001	0.000	0.000	0.000	0.000	0.000	0.000	0.000	0.000	0.001	0.001	0.000	0.003	0.000	0.000	0.001	0.006	0.010	942	6
D3_3	D3_3 9	42	891	0.001	0.000	0.000	0.000	0.000	0.000	0.000	0.000	0.000	0.001	0.001	0.000	0.003	0.000	0.000	0.001	0.006	0.010	891	5
D3_4	D3_4 9	42	871	0.001	0.000	0.000	0.000	0.000	0.000	0.000	0.000	0.000	0.001	0.001	0.000	0.003	0.000	0.000	0.000	0.006	0.009	871	5
D3_5	D3_5 9	42	943	0.001	0.000	0.000	0.000	0.000	0.000	0.000	0.000	0.000	0.001	0.001	0.000	0.003	0.000	0.000	0.001	0.006	0.010	943	6
D3_6	D3_6 9	42	2575	0.002	0.000	0.000	0.000	0.000	0.001	0.000	0.000	0.000	0.001	0.000	0.000	0.002	0.000	0.000	0.001	0.008	0.013	2575	20
D3_7	D3_7 9	42	455	0.003	0.000	0.000	0.001	0.001	0.002	0.000	0.000	0.000	0.000	0.000	0.000	0.001	0.000	0.000	0.001	0.011	0.017	455	5
D3_8	D3_8 9	42	353	0.003	0.000	0.000	0.001	0.001	0.002	0.000	0.000	0.000	0.000	0.000	0.000	0.001	0.000	0.000	0.001	0.010	0.017	353	4
D3_9	D3_9 9	42	3838	0.002	0.000	0.000	0.000	0.001	0.001	0.000	0.000	0.000	0.001	0.000	0.000	0.002	0.000	0.000	0.001	0.009	0.014	3838	33
D3_10	D3_10 9	42	164	0.003	0.000	0.000	0.001	0.001	0.001	0.000	0.000	0.000	0.000	0.000	0.000	0.002	0.000	0.000	0.002	0.010	0.016	164	2
D3_11	D3_11 9	42	3815	0.002	0.000	0.000	0.000	0.001	0.001	0.000	0.000	0.000	0.001	0.000	0.000	0.002	0.000	0.000	0.001	0.009	0.014	3815	33
D3_12	D3_12 9	42	221	0.003	0.000	0.000	0.001	0.001	0.002	0.000	0.000	0.000	0.000	0.000	0.000	0.002	0.000	0.000	0.001	0.010	0.017	221	2
D3_13	D3_13 9	42	3860	0.002	0.000	0.000	0.000	0.001	0.001	0.000	0.000	0.000	0.001	0.000	0.000	0.002	0.000	0.000	0.001	0.009	0.014	3860	34
D3_14	D3_14 9	42	3484	0.002	0.000	0.000	0.000	0.001	0.001	0.000	0.000	0.000	0.000	0.000	0.000	0.002	0.000	0.000	0.001	0.008	0.013	3484	29
D3_15	D3_15 9	42	3489	0.002	0.000	0.000	0.000	0.001	0.001	0.000	0.000	0.000	0.000	0.000	0.000	0.002	0.000	0.000	0.001	0.008	0.013	3489	29
D3_16	D3_16 9	42	2287	0.002	0.000	0.000	0.000	0.001	0.001	0.000	0.000	0.000	0.000	0.000	0.000	0.002	0.000	0.000	0.001	0.008	0.013	2287	19
D4_1	D4_1 9	42	2617	0.002	0.000	0.000	0.001	0.001	0.001	0.000	0.000	0.000	0.000	0.000	0.000	0.002	0.000	0.000	0.001	0.009	0.015	2617	24
D4_2	D4_2 9	42	2590	0.002	0.000	0.000	0.001	0.001	0.001	0.000	0.000	0.000	0.000	0.000	0.000	0.002	0.000	0.000	0.001	0.009	0.015	2590	24
D4_3	D4_3 9	42	2590	0.002	0.000	0.000	0.001	0.001	0.001	0.000	0.000	0.000	0.000	0.000	0.000	0.002	0.000	0.000	0.001	0.009	0.015	2590	24
SCR_WB	SCR_WB 9	42	817	0.003	0.000	0.000	0.001	0.001	0.001	0.001	0.000	0.000	0.001	0.001	0.000	0.002	0.000	0.000	0.001	0.011	0.018	817	9
SCR_EB	SCR_EB 9	42	1002	0.003	0.000	0.000	0.001	0.001	0.001	0.000	0.000	0.000	0.000	0.000	0.000	0.001	0.000	0.000	0.001	0.011	0.018	1002	11
CYS_1	CYS_1 9	42	2308	0.003	0.000	0.000	0.001	0.001	0.001	0.000	0.000	0.000	0.000	0.000	0.000	0.001	0.000	0.000	0.001	0.010	0.016	2308	22
CYS_2	CYS_2 9	42	486	0.003	0.000	0.000	0.001	0.002	0.001	0.000	0.000	0.000	0.000	0.000	0.000	0.001	0.000	0.000	0.002	0.011	0.018	486	5
CYS_3	CYS_3 9	42	2239	0.002	0.000	0.000	0.001	0.001	0.001	0.000	0.000	0.000	0.000	0.000	0.000	0.001	0.000	0.000	0.001	0.009	0.015	2239	21
T2	T2 9	75	2323	0.001	0.000	0.000	0.001	0.001	0.003	0.001	0.000	0.000	0.000	0.000	0.000	0.001	0.000	0.000	0.000	0.008	0.013	2323	19
Sunken Rd	Sunken Rd 9	42	741	0.003	0.000	0.000	0.001	0.001	0.003	0.000	0.000	0.000	0.000	0.000	0.000	0.001	0.000	0.001	0.001	0.012	0.020	741	9
Sheung Yeut Road_1	Sheung Yeut Road_1 9	42	630	0.002	0.000	0.000	0.002	0.003	0.002	0.001	0.001	0.000	0.000	0.000	0.000	0.001	0.000	0.006	0.001	0.018	0.030	630	12
Sheung Yuet Road_2	Sheung Yuet Road_2 9	42	653	0.002	0.000	0.000	0.002	0.003	0.002	0.001	0.001	0.000	0.000	0.000	0.000	0.001	0.000	0.005	0.001	0.018	0.028	653	11
Sheung Yuet Road_3	Sheung Yuet Road_3 9	42	662	0.002	0.000	0.000	0.002	0.002	0.002	0.000	0.002	0.000	0.000	0.000	0.000	0.000	0.000	0.008	0.001	0.020	0.032	662	13
Sheung Yuet Road_4	Sheung Yuet Road_4 9	42	881	0.002	0.000	0.000	0.002	0.003	0.002	0.000	0.001	0.000	0.000	0.000	0.000	0.001	0.000	0.004	0.001	0.016	0.026	881	14
Wang Tung Street_1	Wang Tung Street_1 9	42	51	0.003	0.000	0.000	0.002	0.002	0.002	0.000	0.000	0.000	0.000	0.000	0.000	0.001	0.000	0.000	0.001	0.012	0.019	51	1
ROAD_G	ROAD_G 9	42	609	0.003	0.000	0.000	0.001	0.002	0.002	0.001	0.000	0.000	0.000	0.000	0.000	0.001	0.000	0.000	0.002	0.012	0.019	609	7
Lam Fung Street	Lam Fung Street 9	42	322	0.002	0.000	0.000	0.002	0.002	0.002	0.000	0.001	0.000	0.000	0.000	0.000	0.001	0.000	0.000	0.001	0.012	0.019	322	4
Wang Ching Street_1	Wang Ching Street_1 9	42	528	0.002	0.000	0.000	0.002	0.003	0.002	0.001	0.000	0.000	0.000	0.000	0.000	0.001	0.000	0.000	0.001	0.013	0.021	528	7
Wang Ching Street_2	Wang Ching Street_2 9	42	397	0.002	0.000	0.000	0.002	0.003	0.003	0.001	0.001	0.000	0.000	0.000	0.000	0.001	0.000	0.000	0.001	0.015	0.024	397	6
Sheung Yee Road_1	Sheung Yee Road_1 9	42	469	0.002	0.000	0.000	0.001	0.002	0.001	0.000	0.002	0.000	0.000	0.000	0.000	0.001	0.000	0.006	0.001	0.017	0.027	469	8
Sheung Yee Road_2	Sheung Yee Road_2 9	42	324	0.002	0.000	0.000	0.001	0.001	0.001	0.000	0.002	0.000	0.000	0.000	0.000	0.001	0.000	0.008	0.001	0.020	0.032	324	6
Wang Kwong Road_1	Wang Kwong Road_1 9	42	534	0.002	0.000	0.000	0.002	0.003	0.002	0.000	0.002	0.000	0.000	0.000	0.000	0.001	0.000	0.006	0.001	0.020	0.032	534	11
Wang Kwong Road_2	Wang Kwong Road_2 9	42	271	0.002	0.000	0.000	0.002	0.003	0.002	0.000	0.000	0.000	0.000	0.000	0.000	0.001	0.000	0.002	0.001	0.015	0.023	271	4
Wang Kwong Road_3	Wang Kwong Road_3 9	42	263	0.002	0.000	0.000	0.002	0.002	0.002	0.001	0.000	0.000	0.000	0.000	0.000	0.001	0.000	0.000	0.001	0.012	0.020	263	3
Kai Fuk Road	Kai Fuk Road 9	58	2686	0.001	0.000	0.000	0.001	0.002	0.002	0.001	0.000	0.000	0.000	0.000	0.000	0.001	0.000	0.002	0.000	0.009	0.015	2686	25
Kwung Tong Bypass	Kwung Tong Bypass 9	58	4407	0.001	0.000	0.000	0.001	0.001	0.002	0.000	0.000	0.000	0.000	0.000	0.000	0.002	0.000	0.004	0.000	0.013	0.020	4407	56
ROAD_A	ROAD_A 9	75	4134	0.001	0.000	0.000	0.001	0.001	0.002	0.001	0.000	0.000	0.000	0.000	0.000	0.001	0.000	0.000	0.000	0.007	0.012	4134	30
ROAD_B	ROAD_B 9	42	77	0.003	0.000	0.000	0.001	0.001	0.001	0.000	0.000	0.000	0.000	0.000	0.000	0.001	0.000	0.000	0.002	0.008	0.013	77	1
ROAD_C	ROAD_C 9	42	528	0.003	0.000	0.000	0.001	0.002	0.001	0.000	0.000	0.000	0.000	0.000	0.000	0.001	0.000	0.000	0.002	0.010	0.017	528	5
ROAD_D	ROAD_D 9	42	393	0.003	0.000	0.000	0.001	0.001	0.001	0.000	0.000	0.000	0.000	0.000	0.000	0.001	0.000	0.000	0.002	0.010	0.016	393	4
ROAD_E	ROAD_E 9	42	39	0.003	0.000	0.000	0.001	0.001	0.001	0.000	0.000	0.000	0.000	0.000	0.000	0.001	0.000	0.000	0.002	0.010	0.016	39	0
ROAD_F	ROAD_F 9	57	1194	0.001	0.000	0.000	0.001	0.001	0.002	0.000	0.000	0.000	0.000	0.000	0.000	0.001	0.000	0.002	0.000	0.010	0.017	1194	12
																						Total FSP Emission	643

Year 2026 1000 to 1100 hour Traffic Data

	Road Name			Traffic Flow (veh/hr)	PC	Taxi	LGV4	LGV5	LGV6	HGV7	HGV8 / HGV9	PLB	PV4	PV5	NFB6	NFB7	NFB8 / NFB9	FBSD	FBDD	MC
	D3_1	10	D3 1 10	61	25	17	0	7	3	5	0	0	0	1	0	0	0	0	0	2
	D3_2	10	D3 2 10	126	25	77	0	4	1	2	0	6	1	3	2	1	2	0	0	2
	D3_3	10	D3 3 10	121	24	74	0	4	1	2	0	6	1	3	2	1	2	0	0	2
	D3_4	10	D3 4 10	102	16	68	0	3	1	0	0	6	1	3	1	1	2	0	0	1
	D3_5	10	D3 5 10	126	26	76	0	3	1	3	0	6	1	3	2	1	2	0	0	2
	D3_6	10	D3 6 10	915	323	338	1	79	32	59	3	11	3	13	7	5	8	0	3	29
	D3_7	10	D3 7 10	406	178	124	0	34	14	26	1	0	1	5	2	2	3	0	0	16
	D3_8	10	D3 8 10	315	141	98	0	24	10	18	1	0	1	4	2	1	2	0	0	13
	D3_9	10	D3 9 10	2039	829	688	2	161	67	123	5	11	5	26	14	10	17	0	3	75
	D3_10	10	D3 10 10	145	68	47	0	9	4	6	0	0	0	2	1	1	1	0	0	6
	D3_11	10	D3 11 10	2019	823	679	2	160	67	123	5	11	5	26	14	9	16	0	4	75
	D3_12	10	D3 12 10	196	90	62	0	13	5	10	0	0	0	2	1	1	2	0	0	8
	D3_13	10	D3 13 10	2059	838	697	2	163	68	124	6	10	5	27	14	9	16	0	3	76
	D3_14	10	D3 14 10	2034	882	704	2	138	57	97	3	0	5	25	13	10	16	0	0	80
	D3_15	10	D3 15 10	2037	883	705	2	138	57	97	4	0	5	25	13	10	16	0	0	80
	D3_16	10	D3 16 10	1397	599	504	1	96	40	63	2	0	3	14	8	5	9	0	0	54
	D4_1	10	D4 1 10	1587	669	496	2	132	54	95	5	11	4	21	11	9	14	0	3	61
	D4_2	10	D4 2 10	1563	660	485	2	130	54	95	5	11	4	21	11	9	14	0	3	60
	D4_3	10	D4 3 10	1563	660	485	2	130	54	95	5	11	4	21	11	9	14	0	3	60
	SCR_WB	10	SCR WB 10	567	266	124	1	59	24	34	5	0	2	11	6	4	7	0	0	24
	SCR_EB	10	SCR EB 10	757	380	124	2	110	45	39	2	0	2	8	5	3	5	0	0	35
	CYS_1	10	CYS 1 10	1642	731	459	2	178	74	69	3	11	3	16	9	6	10	0	3	67
	CYS_2	10	CYS 2 10	429	202	86	1	69	29	12	1	0	1	4	2	1	2	0	0	18
	CYS_3	10	CYS 3 10	1592	689	483	2	165	69	69	2	11	2	14	7	6	9	0	3	62
	T2	10	T2 10	2112	1220	113	3	238	98	267	30	0	2	12	6	4	7	0	0	111
	Sunken Rd	10	Sunken Rd 10	667	271	188	1	72	30	55	2	0	1	7	4	3	5	0	3	25
	Sheung Yeut Road_1	10	Sheung Yeut Road_1 10	575	157	115	1	119	49	34	3	51	1	3	2	1	2	1	20	14
	Sheung Yuet Road_2	10	Sheung Yuet Road 2 10	595	170	119	1	127	53	35	3	43	1	4	2	1	2	1	18	15
	Sheung Yuet Road_3	10	Sheung Yuet Road 3 10	604	178	117	1	111	46	29	3	65	1	2	1	1	2	1	29	16
	Sheung Yuet Road_4	10	Sheung Yuet Road 4 10	801	234	167	2	189	79	46	2	28	1	4	2	2	2	1	20	21
	Wang Tung Street_1	10	Wang Tung Street 1 10	46	18	10	0	9	4	2	0	0	0	0	0	0	0	0	0	2
	ROAD_G	10	ROAD G 10	549	254	110	1	82	34	32	3	0	1	3	2	1	2	0	0	23
	Lam Fung Street	10	Lam Fung Street 10	285	97	62	1	54	22	15	1	18	1	3	1	1	2	0	0	9
	Wang Ching Street_1	10	Wang Ching Street 1 10	479	158	104	1	99	41	34	4	11	1	4	2	2	3	0	0	14
	Wang Ching Street_2	10	Wang Ching Street 2 10	363	92	60	1	94	39	30	4	26	1	4	2	1	2	0	0	8
	Sheung Yee Road_1	10	Sheung Yee Road 1 10	416	140	84	1	53	22	15	1	65	1	3	2	1	2	0	14	13
	Sheung Yee Road_2	10	Sheung Yee Road 2 10	281	102	55	0	26	11	7	0	47	1	3	2	1	2	0	14	9
	Wang Kwong Road_1	10	Wang Kwong Road 1 10	487	134	74	1	104	43	30	2	54	1	5	3	2	3	0	18	12
	Wang Kwong Road_2	10	Wang Kwong Road 2 10	247	76	47	1	66	27	15	0	0	0	1	1	0	1	0	3	7
	Wang Kwong Road_3	10	Wang Kwong Road 3 10	241	82	60	0	48	20	17	3	0	0	1	1	0	1	0	0	7
	Kai Fuk Road	10	Kai Fuk Road 10	2415	1172	370	2	341	143	189	17	2	2	17	10	7	10	0	27	106
	Kwung Tong Bypass	10	Kwung Tong Bypass 10	3944	2067	375	4	486	202	306	10	32	12	59	32	24	38	2	109	188
	ROAD_A	10	ROAD A 10	3432	1885	362	5	394	163	333	36	0	7	29	15	12	19	0	0	172
	ROAD_B	10	ROAD B 10	68	35	21	0	5	2	1	0	0	0	0	0	0	0	0	0	3
	ROAD_C	10	ROAD C 10	467	234	106	0	59	24	11	1	0	1	4	2	1	2	0	0	21
	ROAD_D	10	ROAD D 10	349	176	81	0	43	17	7	1	0	0	3	1	1	2	0	0	16
	ROAD_E	10	ROAD E 10	35	18	8	0	4	2	1	0	0	0	0	0	0	0	0	0	2
	ROAD_F	10	ROAD F 10	1070	563	114	1	137	57	93	6	3	2	10	5	4	6	0	16	51

Composite Emission Rate, FSP

	Road Name	Hour	Average Speed	Traffic Flow (veh/hr)	PC	Taxi	LGV3	LGV4	LGV6	HGV7	HGV8 or HGV9	PLB	PV4	PV5	NFB6	NFB7	NFB8 or NFB9	FBSD	FBDD	MC	g/km-veh	g/mile-veh	Flow Rate	FSP Emission (g/km)
	D3_1	D3_1 10	42	61	0.003	0.000	0.000	0.001	0.001	0.003	0.000	0.000	0.000	0.000	0.000	0.000	0.001	0.000	0.000	0.001	0.011	0.018	61	1
	D3_2	D3_2 10	42	126	0.001	0.000	0.000	0.000	0.000	0.001	0.000	0.001	0.000	0.001	0.000	0.000	0.002	0.000	0.000	0.001	0.008	0.012	126	1
	D3_3	D3_3 10	42	121	0.001	0.000	0.000	0.000	0.000	0.001	0.000	0.001	0.000	0.001	0.000	0.000	0.002	0.000	0.000	0.001	0.007	0.012	121	1
	D3_4	D3_4 10	43	102	0.001	0.000	0.000	0.000	0.000	0.000	0.000	0.001	0.000	0.001	0.000	0.000	0.002	0.000	0.000	0.001	0.007	0.011	102	1
	D3_5	D3_5 10	42	126	0.001	0.000	0.000	0.000	0.000	0.001	0.000	0.001	0.000	0.001	0.000	0.000	0.002	0.000	0.000	0.001	0.008	0.012	126	1
	D3_6	D3_6 10	42	915	0.002	0.000	0.000	0.001	0.001	0.002	0.000	0.000	0.000	0.000	0.000	0.000	0.001	0.000	0.001	0.001	0.011	0.018	915	10
	D3_7	D3_7 10	42	406	0.003	0.000	0.000	0.001	0.001	0.002	0.000	0.000	0.000	0.000	0.000	0.000	0.001	0.000	0.000	0.001	0.010	0.017	406	4
	D3_8	D3_8 10	42	315	0.003	0.000	0.000	0.001	0.001	0.002	0.000	0.000	0.000	0.000	0.000	0.000	0.001	0.000	0.000	0.001	0.010	0.016	315	3
	D3_9	D3_9 10	42	2039	0.003	0.000	0.000	0.001	0.001	0.002	0.000	0.000	0.000	0.000	0.000	0.000	0.001	0.000	0.000	0.001	0.010	0.017	2039	21
	D3_10	D3_10 10	42	145	0.003	0.000	0.000	0.001	0.001	0.001	0.000	0.000	0.000	0.000	0.000	0.000	0.001	0.000	0.000	0.002	0.009	0.015	145	1
	D3_11	D3_11 10	42	2019	0.003	0.000	0.000	0.001	0.001	0.002	0.000	0.000	0.000	0.000	0.000	0.000	0.001	0.000	0.000	0.001	0.010	0.017	2019	21
	D3_12	D3_12 10	42	196	0.003	0.000	0.000	0.001	0.001	0.002	0.000	0.000	0.000	0.000	0.000	0.000	0.001	0.000	0.000	0.001	0.010	0.016	196	2
	D3_13	D3_13 10	42	2059	0.003	0.000	0.000	0.001	0.001	0.002	0.000	0.000	0.000	0.000	0.000	0.000	0.001	0.000	0.000	0.001	0.010	0.017	2059	21
	D3_14	D3_14 10	42	2034	0.003	0.000	0.000	0.001	0.001	0.002	0.000	0.000	0.000	0.000	0.000	0.000	0.001	0.000	0.000	0.001	0.009	0.015	2034	19
	D3_15	D3_15 10	42	2037	0.003	0.000	0.000	0.001	0.001	0.002	0.000	0.000	0.000	0.000	0.000	0.000	0.001	0.000	0.000	0.001	0.010	0.015	2037	19
	D3_16	D3_16 10	42	1397	0.003	0.000	0.000	0.001	0.001	0.002	0.000	0.000	0.000	0.000	0.000	0.000	0.001	0.000	0.000	0.001	0.009	0.015	1397	13
	D4_1	D4_1 10	42	1587	0.003	0.000	0.000	0.001	0.001	0.002	0.000	0.000	0.000	0.000	0.000	0.000	0.001	0.000	0.000	0.001	0.011	0.018	1587	17
	D4_2	D4_2 10	42	1563	0.003	0.000	0.000	0.001	0.001	0.002	0.000	0.000	0.000	0.000	0.000	0.000	0.001	0.000	0.000	0.001	0.011	0.018	1563	17
	D4_3	D4_3 10	42	1563	0.003	0.000	0.000	0.001	0.001	0.002	0.000	0.000	0.000	0.000	0.000	0.000	0.001	0.000	0.000	0.001	0.011	0.018	1563	17
	SCR_WB	SCR_WB 10	42	567	0.003	0.000	0.000	0.001	0.001	0.002	0.001	0.000	0.000	0.000	0.000	0.000	0.002	0.000	0.000	0.002	0.013	0.020	567	7
	SCR_EB	SCR_EB 10	42	757	0.003	0.000	0.000	0.001	0.002	0.002	0.000	0.000	0.000	0.000	0.000	0.000	0.001	0.000	0.000	0.002	0.012	0.019	757	9
	CYS_1	CYS_1 10	42	1642	0.003	0.000	0.000	0.001	0.001	0.001	0.000	0.000	0.000	0.000	0.000	0.000	0.001	0.000	0.000	0.001	0.010	0.017	1642	17
	CYS_2	CYS_2 10	42	429	0.003	0.000	0.000	0.002	0.002	0.001	0.000	0.000	0.000	0.000	0.000	0.000	0.001	0.000	0.000	0.002	0.011	0.018	429	5
	CYS_3	CYS_3 10	42	1592	0.003	0.000	0.000	0.001	0.001	0.001	0.000	0.000	0.000	0.000	0.000	0.000	0.001	0.000	0.000	0.001	0.010	0.016	1592	16
	T2	T2 10	75	2112	0.001	0.000	0.000	0.001	0.001	0.003	0.001	0.000	0.000	0.000	0.000	0.000	0.000	0.000	0.000	0.000	0.009	0.014	2112	18
	Sunken Rd	Sunken Rd 10	42	667	0.003	0.000	0.000	0.001	0.001	0.003	0.000	0.000	0.000	0.000	0.000	0.000	0.001	0.000	0.001	0.001	0.012	0.019	667	8
	Sheung Yeut Road_1	Sheung Yeut Road_1 10	42	575	0.002	0.000	0.000	0.002	0.003	0.002	0.001	0.001	0.000	0.000	0.000	0.000	0.001	0.000	0.006	0.001	0.018	0.030	575	11
	Sheung Yuet Road_2	Sheung Yuet Road_2 10	42	595	0.002	0.000	0.000	0.002	0.003	0.002	0.001	0.001	0.000	0.000	0.000	0.000	0.000	0.000	0.005	0.001	0.018	0.029	595	11
	Sheung Yuet Road_3	Sheung Yuet Road_3 10	42	604	0.002	0.000	0.000	0.002	0.002	0.002	0.000	0.002	0.000	0.000	0.000	0.000	0.000	0.000	0.008	0.001	0.020	0.032	604	12
	Sheung Yuet Road_4	Sheung Yuet Road_4 10	42	801	0.002	0.000	0.000	0.002	0.003	0.002	0.000	0.001	0.000	0.000	0.000	0.000	0.000	0.000	0.004	0.001	0.016	0.026	801	13
	Wang Tung Street_1	Wang Tung Street_1 10	42	46	0.003	0.000	0.000	0.002	0.003	0.002	0.001	0.000	0.000	0.000	0.000	0.000	0.001	0.000	0.000	0.001	0.012	0.019	46	1
	ROAD_G	ROAD_G 10	42	549	0.003	0.000	0.000	0.001	0.002	0.002	0.001	0.000	0.000	0.000	0.000	0.000	0.001	0.000	0.000	0.002	0.012	0.019	549	6
	Lam Fung Street	Lam Fung Street 10	42	285	0.002	0.000	0.000	0.002	0.003	0.002	0.000	0.001	0.000	0.000	0.000	0.000	0.001	0.000	0.000	0.001	0.012	0.020	285	3
	Wang Ching Street_1	Wang Ching Street_1 10	42	479	0.002	0.000	0.000	0.002	0.003	0.002	0.001	0.000	0.000	0.000	0.000	0.000	0.001	0.000	0.000	0.001	0.013	0.021	479	6
	Wang Ching Street_2	Wang Ching Street_2 10	42	363	0.002	0.000	0.000	0.003	0.003	0.003	0.001	0.001	0.000	0.000	0.000	0.000	0.001	0.000	0.000	0.001	0.015	0.024	363	5
	Sheung Yee Road_1	Sheung Yee Road_1 10	43	416	0.002	0.000	0.000	0.001	0.002	0.001	0.000	0.002	0.000	0.000	0.000	0.000	0.001	0.000	0.006	0.001	0.017	0.027	416	7
	Sheung Yee Road_2	Sheung Yee Road_2 10	43	281	0.002	0.000	0.000	0.001	0.001	0.001	0.000	0.003	0.000	0.000	0.000	0.000	0.001	0.000	0.008	0.001	0.019	0.031	281	5
	Wang Kwong Road_1	Wang Kwong Road_1 10	42	487	0.002	0.000	0.000	0.002	0.003	0.002	0.000	0.002	0.000	0.000	0.000	0.000	0.001	0.000	0.006	0.001	0.020	0.032	487	10
	Wang Kwong Road_2	Wang Kwong Road_2 10	42	247	0.002	0.000	0.000	0.003	0.004	0.002	0.000	0.000	0.000	0.000	0.000	0.000	0.001	0.000	0.002	0.001	0.015	0.024	247	4
	Wang Kwong Road_3	Wang Kwong Road_3 10	42	241	0.002	0.000	0.000	0.002	0.003	0.002	0.001	0.000	0.000	0.000	0.000	0.000	0.000	0.000	0.000	0.001	0.012	0.020	241	3
	Kai Fuk Road	Kai Fuk Road 10	60	2415	0.001	0.000	0.000	0.001	0.002	0.002	0.001	0.000	0.000	0.000	0.000	0.000	0.000	0.000	0.002	0.000	0.009	0.015	2415	22
	Kwung Tong Bypass	Kwung Tong Bypass 10	60	3944	0.001	0.000	0.000	0.001	0.002	0.002	0.000	0.000	0.000	0.000	0.000	0.000	0.001	0.000	0.004	0.000	0.012	0.020	3944	48
	ROAD_A	ROAD_A 10	75	3432	0.001	0.000	0.000	0.001	0.002	0.003	0.001	0.000	0.000	0.000	0.000	0.000	0.001	0.000	0.000	0.000	0.008	0.013	3432	27
	ROAD_B	ROAD_B 10	42	68	0.003	0.000	0.000	0.001	0.001	0.001	0.000	0.000	0.000	0.000	0.000	0.000	0.000	0.000	0.000	0.002	0.008	0.013	68	1
	ROAD_C	ROAD_C 10	42	467	0.003	0.000	0.000	0.001	0.002	0.001	0.000	0.000	0.000	0.000	0.000	0.000	0.001	0.000	0.000	0.002	0.010	0.016	467	5
	ROAD_D	ROAD_D 10	42	349	0.003	0.000	0.000	0.001	0.002	0.001	0.000	0.000	0.000	0.000	0.000	0.000	0.001	0.000	0.000	0.002	0.010	0.016	349	3
	ROAD_E	ROAD_E 10	42	35	0.003	0.000	0.000	0.001	0.002	0.001	0.000	0.000	0.000	0.000	0.000	0.000	0.001	0.000	0.000	0.002	0.010	0.016	35	0
	ROAD_F	ROAD_F 10	60	1070	0.001	0.000	0.000	0.001	0.002	0.002	0.001	0.000	0.000	0.000	0.000	0.000	0.001	0.000	0.002	0.000	0.010	0.016	1070	11
																							Total FSP Emission	485

Year 2026 1100 to 1200 hour Traffic Data

Road Name			Traffic Flow (veh/hr)	PC	Taxi	LGV4	LGV5	LGV6	HGV7	HGV8 / HGV9	PLB	PV4	PV5	NFB6	NFB7	NFB8 / NFB9	FBSD	FBDD	MC
D3_1	11	D3 1 11	57	22	16	0	7	3	5	0	0	0	1	0	0	1	0	0	2
D3_2	11	D3 2 11	34	11	8	0	3	1	2	0	5	0	1	0	0	0	0	0	1
D3_3	11	D3 3 11	34	11	8	0	3	1	2	0	5	0	1	0	0	0	0	0	1
D3_4	11	D3 4 11	16	3	3	0	3	1	0	0	5	0	0	0	0	0	0	0	0
D3_5	11	D3 5 11	34	12	7	0	3	1	3	0	5	0	0	0	0	0	0	0	1
D3_6	11	D3 6 11	699	271	188	1	78	32	59	2	10	2	11	6	4	7	0	3	25
D3_7	11	D3 7 11	383	163	113	0	34	14	25	1	0	1	7	3	2	4	0	0	15
D3_8	11	D3 8 11	297	129	89	0	24	10	18	1	0	1	5	3	2	3	0	0	12
D3_9	11	D3 9 11	1760	736	508	2	159	66	122	5	11	6	29	16	11	18	0	4	67
D3_10	11	D3 10 11	137	63	43	0	8	4	6	0	0	0	2	1	1	2	0	0	6
D3_11	11	D3 11 11	1742	730	501	2	158	65	122	5	10	6	28	16	10	18	0	3	66
D3_12	11	D3 12 11	185	82	57	0	13	5	10	0	0	1	3	2	1	2	0	0	7
D3_13	11	D3 13 11	1782	744	516	2	161	67	123	5	11	6	29	16	11	19	0	4	68
D3_14	11	D3 14 11	1788	790	552	2	136	57	96	4	0	5	29	16	12	19	0	0	71
D3_15	11	D3 15 11	1791	792	552	2	137	56	96	4	0	5	30	15	12	19	0	0	72
D3_16	11	D3 16 11	1234	537	405	1	94	39	63	2	0	3	15	8	6	10	0	0	49
D4_1	11	D4 1 11	1411	600	389	1	131	54	93	5	11	5	26	14	10	16	0	3	54
D4_2	11	D4 2 11	1391	593	379	1	129	53	93	5	10	5	25	14	10	16	0	3	54
D4_3	11	D4 3 11	1391	593	379	1	129	53	93	5	10	5	25	14	10	16	0	3	54
SCR_WB	11	SCR WB 11	520	241	99	1	59	24	33	4	0	3	14	7	5	8	0	0	22
SCR_EB	11	SCR EB 11	699	345	101	1	108	45	38	2	0	2	10	6	3	6	0	0	31
CYS_1	11	CYS 1 11	1496	663	384	1	177	73	68	3	10	4	19	10	7	13	0	3	60
CYS_2	11	CYS 2 11	404	185	78	1	68	28	12	1	0	1	5	3	2	3	0	0	17
CYS_3	11	CYS 3 11	1450	625	407	1	163	67	67	3	10	4	17	9	7	11	0	3	57
T2	11	T2 11	1994	1117	104	3	235	98	263	29	0	4	16	8	6	10	0	0	102
Sunken Rd	11	Sunken Rd 11	632	249	173	1	71	29	54	2	0	2	10	5	4	6	0	3	23
Sheung Yeut Road_1	11	Sheung Yeut Road_1 11	546	144	105	1	118	49	34	3	47	1	5	3	2	3	1	18	13
Sheung Yuet Road_2	11	Sheung Yuet Road 2 11	566	155	108	1	126	52	35	3	40	1	5	3	2	3	1	16	14
Sheung Yuet Road_3	11	Sheung Yuet Road 3 11	571	163	107	1	110	46	29	3	60	1	3	1	1	2	1	27	15
Sheung Yuet Road_4	11	Sheung Yuet Road 4 11	764	214	153	2	187	78	46	2	26	1	6	3	2	4	1	19	19
Wang Tung Street_1	11	Wang Tung Street 1 11	44	17	9	0	9	4	2	0	0	0	0	0	0	0	0	0	2
ROAD_G	11	ROAD G 11	519	233	101	1	81	34	32	3	0	1	5	3	2	3	0	0	21
Lam Fung Street	11	Lam Fung Street 11	270	88	56	1	53	22	15	1	17	1	4	2	1	2	0	0	8
Wang Ching Street_1	11	Wang Ching Street 1 11	458	145	95	1	98	41	34	4	10	1	6	3	2	4	0	0	13
Wang Ching Street_2	11	Wang Ching Street 2 11	348	84	55	1	93	38	29	3	23	1	5	3	2	3	0	0	7
Sheung Yee Road_1	11	Sheung Yee Road 1 11	390	128	76	1	52	22	15	1	60	1	4	2	2	3	0	13	12
Sheung Yee Road_2	11	Sheung Yee Road 2 11	264	93	50	0	26	11	7	0	43	1	4	2	2	3	0	13	8
Wang Kwong Road_1	11	Wang Kwong Road 1 11	464	122	67	1	102	42	30	2	50	1	7	4	3	5	0	17	11
Wang Kwong Road_2	11	Wang Kwong Road 2 11	236	70	42	1	66	27	15	0	0	0	2	1	1	1	0	3	6
Wang Kwong Road_3	11	Wang Kwong Road 3 11	229	75	55	0	48	20	17	3	0	0	2	1	1	1	0	0	7
Kai Fuk Road	11	Kai Fuk Road 11	2282	1073	338	5	338	139	185	18	2	5	23	11	9	14	0	23	98
Kwung Tong Bypass	11	Kwung Tong Bypass 11	3771	1894	345	4	482	200	303	9	30	17	83	43	30	53	2	102	173
ROAD_A	11	ROAD A 11	3208	1721	305	5	388	160	329	37	0	8	38	21	14	24	0	0	157
ROAD_B	11	ROAD B 11	63	32	19	0	5	2	1	0	0	0	0	0	0	0	0	0	3
ROAD_C	11	ROAD C 11	439	214	97	0	58	24	11	1	0	1	5	3	2	4	0	0	19
ROAD_D	11	ROAD D 11	328	162	74	0	42	17	7	1	0	1	4	2	1	2	0	0	15
ROAD_E	11	ROAD E 11	33	16	7	0	4	2	1	0	0	0	0	0	0	0	0	0	1
ROAD_F	11	ROAD F 11	1014	516	103	1	136	56	92	6	3	3	14	7	5	9	0	15	47

Composite Emission Rate, FSP

Road Name	Hour	Average Speed	Traffic Flow (veh/hr)	PC	Taxi	LGV3	LGV4	LGV6	HGV7	HGV8 or HGV9	PLB	PV4	PV5	NFB6	NFB7	NFB8 or NFB9	FBSD	FBDD	MC	g/km-veh	g/mile-veh	Flow Rate	FSP Emission (g/km)
D3_1	D3_1 11	43	57	0.003	0.000	0.000	0.001	0.002	0.003	0.000	0.000	0.000	0.000	0.000	0.000	0.001	0.000	0.000	0.001	0.012	0.019	57	1
D3_2	D3_2 11	43	34	0.002	0.000	0.000	0.001	0.001	0.002	0.000	0.002	0.000	0.000	0.000	0.000	0.001	0.000	0.000	0.001	0.012	0.020	34	0
D3_3	D3_3 11	43	34	0.002	0.000	0.000	0.001	0.001	0.002	0.000	0.002	0.000	0.000	0.000	0.000	0.001	0.000	0.000	0.001	0.013	0.020	34	0
D3_4	D3_4 11	43	16	0.001	0.000	0.000	0.002	0.003	0.000	0.000	0.005	0.000	0.000	0.000	0.000	0.000	0.000	0.000	0.001	0.011	0.018	16	0
D3_5	D3_5 11	43	34	0.002	0.000	0.000	0.001	0.001	0.003	0.000	0.002	0.000	0.000	0.000	0.000	0.001	0.000	0.000	0.001	0.012	0.020	34	0
D3_6	D3_6 11	43	699	0.003	0.000	0.000	0.001	0.001	0.003	0.000	0.000	0.000	0.000	0.000	0.000	0.001	0.000	0.001	0.001	0.013	0.020	699	9
D3_7	D3_7 11	43	383	0.003	0.000	0.000	0.001	0.001	0.002	0.000	0.000	0.000	0.000	0.000	0.000	0.001	0.000	0.000	0.001	0.011	0.018	383	4
D3_8	D3_8 11	43	297	0.003	0.000	0.000	0.001	0.001	0.002	0.000	0.000	0.000	0.000	0.000	0.000	0.001	0.000	0.000	0.001	0.011	0.017	297	3
D3_9	D3_9 11	43	1760	0.003	0.000	0.000	0.001	0.001	0.002	0.000	0.000	0.000	0.000	0.000	0.000	0.001	0.000	0.000	0.001	0.012	0.019	1760	20
D3_10	D3_10 11	43	137	0.003	0.000	0.000	0.001	0.001	0.002	0.000	0.000	0.000	0.000	0.000	0.000	0.002	0.000	0.000	0.001	0.010	0.016	137	1
D3_11	D3_11 11	43	1742	0.003	0.000	0.000	0.001	0.001	0.002	0.000	0.000	0.000	0.000	0.000	0.000	0.001	0.000	0.000	0.001	0.012	0.019	1742	20
D3_12	D3_12 11	43	185	0.003	0.000	0.000	0.001	0.001	0.002	0.000	0.000	0.000	0.000	0.000	0.000	0.002	0.000	0.000	0.001	0.011	0.017	185	2
D3_13	D3_13 11	43	1782	0.003	0.000	0.000	0.001	0.001	0.002	0.000	0.000	0.000	0.000	0.000	0.000	0.001	0.000	0.000	0.001	0.012	0.019	1782	21
D3_14	D3_14 11	43	1788	0.003	0.000	0.000	0.001	0.001	0.002	0.000	0.000	0.000	0.000	0.000	0.000	0.001	0.000	0.000	0.001	0.010	0.017	1788	19
D3_15	D3_15 11	43	1791	0.003	0.000	0.000	0.001	0.001	0.002	0.000	0.000	0.000	0.000	0.000	0.000	0.001	0.000	0.000	0.001	0.010	0.017	1791	19
D3_16	D3_16 11	43	1234	0.003	0.000	0.000	0.001	0.001	0.002	0.000	0.000	0.000	0.000	0.000	0.000	0.001	0.000	0.000	0.001	0.010	0.016	1234	12
D4_1	D4_1 11	43	1411	0.003	0.000	0.000	0.001	0.001	0.002	0.000	0.000	0.000	0.000	0.000	0.000	0.002	0.000	0.000	0.001	0.012	0.019	1411	17
D4_2	D4_2 11	43	1391	0.003	0.000	0.000	0.001	0.001	0.002	0.000	0.000	0.000	0.000	0.000	0.000	0.002	0.000	0.000	0.001	0.012	0.019	1391	17
D4_3	D4_3 11	43	1391	0.003	0.000	0.000	0.001	0.001	0.002	0.000	0.000	0.000	0.000	0.000	0.000	0.002	0.000	0.000	0.001	0.012	0.019	1391	17
SCR_WB	SCR_WB 11	43	520	0.003	0.000	0.000	0.001	0.002	0.002	0.001	0.000	0.000	0.001	0.000	0.000	0.002	0.000	0.000	0.002	0.014	0.022	520	7
SCR_EB	SCR_EB 11	43	699	0.003	0.000	0.000	0.002	0.002	0.002	0.000	0.000	0.000	0.000	0.000	0.000	0.001	0.000	0.000	0.002	0.013	0.020	699	9
CYS_1	CYS_1 11	43	1496	0.003	0.000	0.000	0.001	0.002	0.002	0.000	0.000	0.000	0.000	0.000	0.000	0.001	0.000	0.000	0.001	0.011	0.018	1496	17
CYS_2	CYS_2 11	43	404	0.003	0.000	0.000	0.002	0.002	0.001	0.000	0.000	0.000	0.000	0.000	0.000	0.001	0.000	0.000	0.001	0.011	0.018	404	5
CYS_3	CYS_3 11	43	1450	0.003	0.000	0.000	0.001	0.002	0.002	0.000	0.000	0.000	0.000	0.000	0.000	0.001	0.000	0.000	0.001	0.011	0.017	1450	15
T2	T2 11	75	1994	0.001	0.000	0.000	0.001	0.002	0.004	0.001	0.000	0.000	0.000	0.000	0.000	0.001	0.000	0.000	0.000	0.009	0.015	1994	18
Sunken Rd	Sunken Rd 11	43	632	0.003	0.000	0.000	0.001	0.002	0.003	0.000	0.000	0.000	0.000	0.000	0.000	0.001	0.000	0.001	0.001	0.013	0.020	632	8
Sheung Yeut Road_1	Sheung Yeut Road_1 11	43	546	0.002	0.000	0.000	0.002	0.003	0.002	0.001	0.001	0.000	0.000	0.000	0.000	0.001	0.000	0.006	0.001	0.019	0.030	546	10
Sheung Yuet Road_2	Sheung Yuet Road_2 11	43	566	0.002	0.000	0.000	0.002	0.003	0.002	0.001	0.001	0.000	0.000	0.000	0.000	0.001	0.000	0.005	0.001	0.018	0.029	566	10
Sheung Yuet Road_3	Sheung Yuet Road_3 11	43	571	0.002	0.000	0.000	0.002	0.003	0.002	0.001	0.002	0.000	0.000	0.000	0.000	0.000	0.000	0.008	0.001	0.020	0.032	571	11
Sheung Yuet Road_4	Sheung Yuet Road_4 11	43	764	0.002	0.000	0.000	0.002	0.003	0.002	0.000	0.001	0.000	0.000	0.000	0.000	0.001	0.000	0.004	0.001	0.017	0.027	764	13
Wang Tung Street_1	Wang Tung Street_1 11	43	44	0.003	0.000	0.000	0.002	0.003	0.002	0.001	0.000	0.000	0.000	0.000	0.000	0.001	0.000	0.000	0.001	0.012	0.020	44	1
ROAD_G	ROAD_G 11	43	519	0.003	0.000	0.000	0.002	0.002	0.002	0.001	0.000	0.000	0.000	0.000	0.000	0.001	0.000	0.000	0.001	0.012	0.019	519	6
Lam Fung Street	Lam Fung Street 11	43	270	0.002	0.000	0.000	0.002	0.003	0.002	0.000	0.001	0.000	0.000	0.000	0.000	0.001	0.000	0.000	0.001	0.013	0.020	270	3
Wang Ching Street_1	Wang Ching Street_1 11	43	458	0.002	0.000	0.000	0.002	0.003	0.003	0.001	0.000	0.000	0.000	0.000	0.000	0.001	0.000	0.000	0.001	0.014	0.022	458	6
Wang Ching Street_2	Wang Ching Street_2 11	43	348	0.002	0.000	0.000	0.003	0.004	0.003	0.001	0.001	0.000	0.000	0.000	0.000	0.001	0.000	0.000	0.001	0.015	0.025	348	5
Sheung Yee Road_1	Sheung Yee Road_1 11	43	390	0.002	0.000	0.000	0.001	0.002	0.001	0.000	0.002	0.000	0.000	0.000	0.000	0.001	0.000	0.006	0.001	0.017	0.028	390	7
Sheung Yee Road_2	Sheung Yee Road_2 11	43	264	0.002	0.000	0.000	0.001	0.001	0.001	0.000	0.002	0.000	0.000	0.000	0.000	0.001	0.000	0.008	0.001	0.020	0.032	264	5
Wang Kwong Road_1	Wang Kwong Road_1 11	43	464	0.002	0.000	0.000	0.002	0.003	0.002	0.000	0.002	0.000	0.000	0.000	0.000	0.001	0.000	0.006	0.001	0.020	0.033	464	9
Wang Kwong Road_2	Wang Kwong Road_2 11	43	236	0.002	0.000	0.000	0.003	0.004	0.002	0.000	0.000	0.000	0.000	0.000	0.000	0.001	0.000	0.002	0.001	0.015	0.024	236	4
Wang Kwong Road_3	Wang Kwong Road_3 11	43	229	0.002	0.000	0.000	0.002	0.003	0.002	0.001	0.000	0.000	0.000	0.000	0.000	0.001	0.000	0.000	0.001	0.013	0.021	229	3
Kai Fuk Road	Kai Fuk Road 11	61	2282	0.001	0.000	0.000	0.001	0.002	0.002	0.001	0.000	0.000	0.000	0.000	0.000	0.001	0.000	0.002	0.000	0.010	0.015	2282	22
Kwung Tong Bypass	Kwung Tong Bypass 11	61	3771	0.001	0.000	0.000	0.001	0.002	0.002	0.000	0.000	0.000	0.000	0.000	0.000	0.002	0.000	0.004	0.000	0.013	0.021	3771	49
ROAD_A	ROAD_A 11	75	3208	0.001	0.000	0.000	0.001	0.002	0.003	0.001	0.000	0.000	0.000	0.000	0.000	0.001	0.000	0.000	0.000	0.009	0.014	3208	27
ROAD_B	ROAD_B 11	43	63	0.003	0.000	0.000	0.001	0.001	0.001	0.000	0.000	0.000	0.000	0.000	0.000	0.001	0.000	0.000	0.002	0.008	0.014	63	1
ROAD_C	ROAD_C 11	43	439	0.003	0.000	0.000	0.001	0.002	0.001	0.000	0.000	0.000	0.000	0.000	0.000	0.001	0.000	0.000	0.002	0.011	0.017	439	5
ROAD_D	ROAD_D 11	43	328	0.003	0.000	0.000	0.001	0.002	0.001	0.000	0.000	0.000	0.000	0.000	0.000	0.001	0.000	0.000	0.002	0.010	0.017	328	3
ROAD_E	ROAD_E 11	43	33	0.003	0.000	0.000	0.001	0.002	0.001	0.000	0.000	0.000	0.000	0.000	0.000	0.001	0.000	0.000	0.002	0.010	0.017	33	0
ROAD_F	ROAD_F 11	61	1014	0.001	0.000	0.000	0.001	0.002	0.003	0.001	0.000	0.000	0.000	0.000	0.000	0.001	0.000	0.002	0.000	0.011	0.017	1014	11
																						Total FSP Emission	473

Year 2026 1200 to 1300 hour Traffic Data

	Road Name			Traffic Flow (veh/hr)	PC	Taxi	LGV4	LGV5	LGV6	HGV7	HGV8 / HGV9	PLB	PV4	PV5	NFB6	NFB7	NFB8 / NFB9	FBSD	FBDD	MC
	D3_1	12	D3_1 12	56	22	15	0	6	2	4	0	0	0	1	1	1	1	0	0	2
	D3_2	12	D3_2 12	32	10	8	0	3	1	2	0	4	0	1	0	0	0	0	0	1
	D3_3	12	D3_3 12	32	10	8	0	3	1	2	0	4	0	1	0	0	0	0	0	1
	D3_4	12	D3_4 12	15	3	3	0	3	1	0	0	5	0	0	0	0	0	0	0	0
	D3_5	12	D3_5 12	32	12	7	0	3	1	2	0	4	0	1	0	0	0	0	0	1
	D3_6	12	D3_6 12	676	264	183	1	68	28	51	2	9	3	16	8	6	10	0	3	24
	D3_7	12	D3_7 12	374	159	110	0	29	12	22	1	0	2	10	5	4	6	0	0	14
	D3_8	12	D3_8 12	290	125	87	0	21	9	16	1	0	1	8	4	3	5	0	0	11
	D3_9	12	D3_9 12	1713	716	494	2	139	57	105	5	9	8	43	23	16	27	0	3	65
	D3_10	12	D3_10 12	135	61	42	0	7	3	5	0	0	1	4	2	1	2	0	0	6
	D3_11	12	D3_11 12	1698	711	488	2	137	58	106	5	8	8	42	23	16	26	0	3	64
	D3_12	12	D3_12 12	181	80	55	0	11	5	9	0	0	1	5	3	2	3	0	0	7
	D3_13	12	D3_13 12	1737	725	503	2	141	58	107	5	9	9	43	23	16	28	0	2	66
	D3_14	12	D3_14 12	1747	769	537	2	118	49	82	3	0	9	43	23	17	27	0	0	70
	D3_15	12	D3_15 12	1752	770	537	2	118	49	83	4	0	9	43	24	17	26	0	0	71
	D3_16	12	D3_16 12	1203	523	394	1	82	34	54	1	0	5	23	13	9	14	0	0	47
	D4_1	12	D4_1 12	1377	583	378	1	113	47	81	4	9	8	38	21	14	24	0	3	53
	D4_2	12	D4_2 12	1354	577	369	1	111	46	81	4	9	7	37	20	14	23	0	3	52
	D4_3	12	D4_3 12	1354	577	369	1	111	46	81	4	9	7	37	20	14	23	0	3	52
	SCR_WB	12	SCR_WB 12	512	234	96	1	51	21	29	4	0	4	20	11	8	13	0	0	22
	SCR_EB	12	SCR_EB 12	672	336	98	1	94	39	33	1	0	3	15	8	5	9	0	0	30
	CYS_1	12	CYS_1 12	1454	646	375	1	153	64	60	2	9	6	29	16	12	19	0	3	59
	CYS_2	12	CYS_2 12	390	180	76	1	59	25	11	1	0	2	7	4	3	5	0	0	17
	CYS_3	12	CYS_3 12	1402	608	396	1	142	59	59	2	9	5	25	13	10	15	0	3	55
	T2	12	T2 12	1901	1088	102	3	204	85	230	25	0	4	24	13	10	15	0	0	99
	Sunken Rd	12	Sunken Rd 12	612	242	168	1	62	26	47	2	0	3	15	8	6	9	0	2	22
	Sheung Yeut Road_1	12	Sheung Yeut Road_1 12	510	140	102	1	102	42	29	3	42	1	7	4	3	5	1	16	13
	Sheung Yuet Road_2	12	Sheung Yuet Road_2 12	529	151	106	1	109	45	30	3	35	1	7	4	3	4	1	15	14
	Sheung Yuet Road_3	12	Sheung Yuet Road_3 12	532	159	105	1	96	40	25	2	53	1	4	2	2	3	1	24	15
	Sheung Yuet Road_4	12	Sheung Yuet Road_4 12	714	209	149	1	163	67	40	2	23	1	9	5	3	5	1	16	19
	Wang Tung Street_1	12	Wang Tung Street_1 12	42	17	9	0	8	3	2	0	0	0	1	0	0	0	0	0	2
	ROAD_G	12	ROAD_G 12	495	227	98	0	70	29	28	3	0	1	6	3	2	4	0	0	21
	Lam Fung Street	12	Lam Fung Street 12	257	86	54	1	46	19	13	1	15	1	5	3	2	3	0	0	8
	Wang Ching Street_1	12	Wang Ching Street_1 12	434	141	92	1	85	35	30	3	9	2	9	5	3	6	0	0	13
	Wang Ching Street_2	12	Wang Ching Street_2 12	332	83	55	1	82	34	26	3	21	1	7	4	3	5	0	0	7
	Sheung Yee Road_1	12	Sheung Yee Road_1 12	368	125	74	1	45	19	13	1	53	1	6	3	2	4	0	11	11
	Sheung Yee Road_2	12	Sheung Yee Road_2 12	254	91	49	0	23	9	6	0	38	1	7	4	3	4	0	11	8
	Wang Kwong Road_1	12	Wang Kwong Road_1 12	438	119	65	1	89	37	26	2	44	2	11	6	4	7	0	15	11
	Wang Kwong Road_2	12	Wang Kwong Road_2 12	220	68	41	1	57	24	13	0	0	1	3	2	1	2	0	2	6
	Wang Kwong Road_3	12	Wang Kwong Road_3 12	216	73	54	0	41	17	14	3	0	0	3	1	1	2	0	0	7
	Kai Fuk Road	12	Kai Fuk Road 12	2180	1046	329	2	292	122	161	15	2	7	33	17	13	22	0	22	96
	Kwung Tong Bypass	12	Kwung Tong Bypass 12	3664	1843	337	4	416	174	262	9	26	24	121	66	46	77	2	90	169
	ROAD_A	12	ROAD_A 12	3083	1676	296	5	339	140	287	31	0	11	57	31	22	37	0	0	153
	ROAD_B	12	ROAD_B 12	61	31	18	0	4	2	1	0	0	0	1	0	0	0	0	0	3
	ROAD_C	12	ROAD_C 12	425	208	94	0	51	21	9	1	0	2	8	4	3	5	0	0	19
	ROAD_D	12	ROAD_D 12	317	158	72	0	36	15	6	1	0	1	5	3	2	3	0	0	14
	ROAD_E	12	ROAD_E 12	32	16	7	0	4	2	1	0	0	0	1	0	0	0	0	0	1
	ROAD_F	12	ROAD_F 12	974	503	100	1	118	49	80	6	3	4	20	11	8	13	0	14	46

Composite Emission Rate, FSP

	Road Name	Hour	Average Speed	Traffic Flow (veh/hr)	PC	Taxi	LGV3	LGV4	LGV6	HGV7	HGV8 or HGV9	PLB	PV4	PV5	NFB6	NFB7	NFB8 or NFB9	FBSD	FBDD	MC	g/km-veh	g/mile-veh	Flow Rate	FSP Emission (g/km)
	D3_1	D3_1 12	43	56	0.003	0.000	0.000	0.001	0.001	0.003	0.000	0.000	0.000	0.001	0.000	0.000	0.002	0.000	0.000	0.001	0.013	0.020	56	1
	D3_2	D3_2 12	43	32	0.002	0.000	0.000	0.001	0.001	0.002	0.000	0.002	0.000	0.000	0.000	0.000	0.002	0.000	0.000	0.001	0.013	0.021	32	0
	D3_3	D3_3 12	43	32	0.002	0.000	0.000	0.001	0.001	0.002	0.000	0.002	0.000	0.000	0.000	0.000	0.002	0.000	0.000	0.001	0.013	0.021	32	0
	D3_4	D3_4 12	43	15	0.001	0.000	0.000	0.002	0.003	0.000	0.000	0.005	0.000	0.000	0.000	0.000	0.000	0.000	0.000	0.001	0.011	0.018	15	0
	D3_5	D3_5 12	43	32	0.002	0.000	0.000	0.001	0.001	0.002	0.000	0.002	0.000	0.000	0.000	0.000	0.001	0.000	0.000	0.001	0.013	0.021	32	0
	D3_6	D3_6 12	43	676	0.003	0.000	0.000	0.001	0.001	0.003	0.000	0.000	0.000	0.001	0.000	0.000	0.002	0.000	0.001	0.001	0.013	0.021	676	9
	D3_7	D3_7 12	43	374	0.003	0.000	0.000	0.001	0.001	0.002	0.000	0.000	0.000	0.001	0.000	0.000	0.002	0.000	0.000	0.001	0.012	0.019	374	4
	D3_8	D3_8 12	43	290	0.003	0.000	0.000	0.001	0.001	0.002	0.000	0.000	0.000	0.001	0.000	0.000	0.002	0.000	0.000	0.001	0.012	0.019	290	3
	D3_9	D3_9 12	43	1713	0.003	0.000	0.000	0.001	0.001	0.002	0.000	0.000	0.000	0.001	0.000	0.000	0.002	0.000	0.000	0.001	0.012	0.020	1713	21
	D3_10	D3_10 12	43	135	0.003	0.000	0.000	0.001	0.001	0.001	0.000	0.000	0.000	0.001	0.001	0.000	0.002	0.000	0.000	0.001	0.011	0.018	135	1
	D3_11	D3_11 12	43	1698	0.003	0.000	0.000	0.001	0.001	0.002	0.000	0.000	0.000	0.001	0.000	0.000	0.002	0.000	0.000	0.001	0.012	0.020	1698	21
	D3_12	D3_12 12	43	181	0.003	0.000	0.000	0.001	0.001	0.002	0.000	0.000	0.000	0.001	0.001	0.000	0.002	0.000	0.000	0.001	0.011	0.018	181	2
	D3_13	D3_13 12	43	1737	0.003	0.000	0.000	0.001	0.001	0.002	0.000	0.000	0.000	0.001	0.000	0.000	0.002	0.000	0.000	0.001	0.012	0.020	1737	21
	D3_14	D3_14 12	43	1747	0.003	0.000	0.000	0.001	0.001	0.002	0.000	0.000	0.000	0.001	0.000	0.000	0.002	0.000	0.000	0.001	0.011	0.018	1747	19
	D3_15	D3_15 12	43	1752	0.003	0.000	0.000	0.001	0.001	0.002	0.000	0.000	0.000	0.001	0.000	0.000	0.002	0.000	0.000	0.001	0.011	0.018	1752	19
	D3_16	D3_16 12	43	1203	0.003	0.000	0.000	0.001	0.001	0.002	0.000	0.000	0.000	0.000	0.000	0.000	0.002	0.000	0.000	0.001	0.010	0.016	1203	12
	D4_1	D4_1 12	43	1377	0.003	0.000	0.000	0.001	0.001	0.002	0.000	0.000	0.000	0.001	0.001	0.000	0.002	0.000	0.000	0.001	0.013	0.020	1377	17
	D4_2	D4_2 12	43	1354	0.003	0.000	0.000	0.001	0.001	0.002	0.000	0.000	0.000	0.001	0.001	0.000	0.002	0.000	0.000	0.001	0.013	0.020	1354	17
	D4_3	D4_3 12	43	1354	0.003	0.000	0.000	0.001	0.001	0.002	0.000	0.000	0.000	0.001	0.001	0.000	0.002	0.000	0.000	0.001	0.013	0.020	1354	17
	SCR_WB	SCR_WB 12	43	512	0.003	0.000	0.000	0.001	0.001	0.002	0.001	0.000	0.000	0.001	0.001	0.001	0.003	0.000	0.000	0.002	0.015	0.024	512	8
	SCR_EB	SCR_EB 12	43	672	0.003	0.000	0.000	0.001	0.002	0.002	0.000	0.000	0.000	0.000	0.000	0.000	0.002	0.000	0.000	0.002	0.013	0.021	672	9
	CYS_1	CYS_1 12	43	1454	0.003	0.000	0.000	0.001	0.001	0.001	0.000	0.000	0.000	0.000	0.000	0.000	0.002	0.000	0.000	0.001	0.012	0.019	1454	17
	CYS_2	CYS_2 12	43	390	0.003	0.000	0.000	0.001	0.002	0.001	0.000	0.000	0.000	0.000	0.000	0.000	0.002	0.000	0.000	0.002	0.012	0.019	390	5
	CYS_3	CYS_3 12	43	1402	0.003	0.000	0.000	0.001	0.001	0.001	0.000	0.000	0.000	0.000	0.000	0.000	0.001	0.000	0.000	0.001	0.011	0.018	1402	15
	T2	T2 12	75	1901	0.001	0.000	0.000	0.001	0.001	0.003	0.001	0.000	0.000	0.000	0.000	0.000	0.001	0.000	0.000	0.000	0.009	0.015	1901	17
	Sunken Rd	Sunken Rd 12	43	612	0.003	0.000	0.000	0.001	0.001	0.003	0.000	0.000	0.000	0.001	0.000	0.000	0.002	0.000	0.001	0.001	0.013	0.021	612	8
	Sheung Yeut Road_1	Sheung Yeut Road_1 12	43	510	0.002	0.000	0.000	0.002	0.003	0.002	0.001	0.001	0.000	0.000	0.000	0.000	0.001	0.000	0.005	0.001	0.019	0.030	510	9
	Sheung Yuet Road_2	Sheung Yuet Road_2 12	43	529	0.002	0.000	0.000	0.002	0.003	0.002	0.001	0.001	0.000	0.000	0.000	0.000	0.001	0.000	0.005	0.001	0.018	0.029	529	9
	Sheung Yuet Road_3	Sheung Yuet Road_3 12	43	532	0.002	0.000	0.000	0.002	0.002	0.002	0.000	0.002	0.000	0.000	0.000	0.000	0.001	0.000	0.008	0.001	0.020	0.032	532	10
	Sheung Yuet Road_4	Sheung Yuet Road_4 12	43	714	0.002	0.000	0.000	0.002	0.003	0.002	0.000	0.001	0.000	0.000	0.000	0.000	0.001	0.000	0.004	0.001	0.017	0.027	714	12
	Wang Tung Street_1	Wang Tung Street_1 12	43	42	0.003	0.000	0.000	0.002	0.002	0.002	0.001	0.000	0.000	0.000	0.000	0.000	0.001	0.000	0.000	0.001	0.012	0.020	42	1
	ROAD_G	ROAD_G 12	43	495	0.003	0.000	0.000	0.001	0.002	0.002	0.001	0.000	0.000	0.000	0.000	0.000	0.001	0.000	0.000	0.002	0.012	0.020	495	6
	Lam Fung Street	Lam Fung Street 12	43	257	0.002	0.000	0.000	0.002	0.002	0.002	0.000	0.001	0.000	0.000	0.000	0.000	0.002	0.000	0.000	0.001	0.013	0.021	257	3
	Wang Ching Street_1	Wang Ching Street_1 12	43	434	0.002	0.000	0.000	0.002	0.003	0.002	0.001	0.000	0.000	0.000	0.000	0.000	0.002	0.000	0.000	0.001	0.014	0.023	434	6
	Wang Ching Street_2	Wang Ching Street_2 12	43	332	0.002	0.000	0.000	0.002	0.003	0.003	0.001	0.001	0.000	0.000	0.000	0.000	0.002	0.000	0.000	0.001	0.016	0.026	332	5
	Sheung Yee Road_1	Sheung Yee Road_1 12	43	368	0.002	0.000	0.000	0.001	0.002	0.001	0.000	0.002	0.000	0.000	0.000	0.000	0.001	0.000	0.005	0.001	0.017	0.028	368	6
	Sheung Yee Road_2	Sheung Yee Road_2 12	43	254	0.002	0.000	0.000	0.001	0.001	0.001	0.000	0.002	0.000	0.001	0.000	0.000	0.002	0.000	0.008	0.001	0.020	0.032	254	5
	Wang Kwong Road_1	Wang Kwong Road_1 12	43	438	0.002	0.000	0.000	0.002	0.003	0.002	0.000	0.002	0.000	0.001	0.000	0.000	0.002	0.000	0.006	0.001	0.020	0.033	438	9
	Wang Kwong Road_2	Wang Kwong Road_2 12	43	220	0.002	0.000	0.000	0.003	0.003	0.002	0.000	0.000	0.000	0.000	0.000	0.000	0.001	0.000	0.002	0.001	0.015	0.024	220	3
	Wang Kwong Road_3	Wang Kwong Road_3 12	43	216	0.002	0.000	0.000	0.002	0.003	0.002	0.001	0.000	0.000	0.000	0.000	0.000	0.001	0.000	0.000	0.001	0.013	0.021	216	3
	Kai Fuk Road	Kai Fuk Road 12	61	2180	0.001	0.000	0.000	0.001	0.002	0.002	0.001	0.000	0.000	0.000	0.000	0.000	0.001	0.000	0.002	0.000	0.010	0.016	2180	21
	Kwung Tong Bypass	Kwung Tong Bypass 12	61	3664	0.001	0.000	0.000	0.001	0.001	0.002	0.000	0.000	0.000	0.001	0.001	0.000	0.003	0.000	0.004	0.000	0.013	0.022	3664	49
	ROAD_A	ROAD_A 12	75	3083	0.001	0.000	0.000	0.001	0.001	0.003	0.001	0.000	0.000	0.000	0.000	0.000	0.001	0.000	0.000	0.000	0.009	0.014	3083	27
	ROAD_B	ROAD_B 12	43	61	0.003	0.000	0.000	0.001	0.001	0.001	0.000	0.000	0.000	0.000	0.000	0.000	0.001	0.000	0.000	0.002	0.009	0.014	61	1
	ROAD_C	ROAD_C 12	43	425	0.003	0.000	0.000	0.001	0.002	0.001	0.000	0.000	0.000	0.000	0.000	0.000	0.002	0.000	0.000	0.002	0.011	0.018	425	5
	ROAD_D	ROAD_D 12	43	317	0.003	0.000	0.000	0.001	0.002	0.001	0.000	0.000	0.000	0.000	0.000	0.000	0.001	0.000	0.000	0.002	0.011	0.017	317	3
	ROAD_E	ROAD_E 12	43	32	0.003	0.000	0.000	0.001	0.002	0.001	0.000	0.000	0.000	0.000	0.000	0.000	0.001	0.000	0.000	0.002	0.011	0.017	32	0
	ROAD_F	ROAD_F 12	61	974	0.001	0.000	0.000	0.001	0.002	0.002	0.001	0.000	0.000	0.000	0.000	0.000	0.002	0.000	0.002	0.000	0.011	0.018	974	11
																							Total FSP Emission	472

Year 2026 1300 to 1400 hour Traffic Data

Road Name			Traffic Flow (veh/hr)	PC	Taxi	LGV4	LGV5	LGV6	HGV7	HGV8 / HGV9	PLB	PV4	PV5	NFB6	NFB7	NFB8 / NFB9	FBSD	FBDD	MC
D3_1	13	D3 1 13	59	24	10	0	10	4	5	0	0	0	0	1	1	1	0	0	2
D3_2	13	D3 2 13	34	11	6	0	5	2	3	0	4	0	0	1	0	1	0	0	1
D3_3	13	D3 3 13	34	11	6	0	5	2	3	0	4	0	0	1	0	1	0	0	1
D3_4	13	D3 4 13	16	3	3	0	4	2	0	0	4	0	0	0	0	0	0	0	0
D3_5	13	D3 5 13	34	13	5	0	6	2	2	0	4	0	0	0	0	0	0	0	1
D3_6	13	D3 6 13	854	339	147	2	152	64	67	3	9	1	7	11	7	12	0	0	32
D3_7	13	D3 7 13	342	154	67	1	47	19	21	1	0	1	3	5	3	6	0	0	15
D3_8	13	D3 8 13	236	108	47	0	31	13	14	1	0	0	2	3	2	4	0	0	10
D3_9	13	D3 9 13	1706	736	315	3	264	109	114	6	9	3	15	22	15	26	0	0	70
D3_10	13	D3 10 13	82	40	17	0	9	4	3	0	0	0	1	1	1	1	0	0	4
D3_11	13	D3 11 13	1714	739	317	3	264	110	116	6	9	3	14	22	15	27	0	0	71
D3_12	13	D3 12 13	128	60	26	0	16	7	7	0	0	0	1	2	1	2	0	0	6
D3_13	13	D3 13 13	1698	727	315	3	261	109	115	6	8	3	14	23	16	27	0	0	70
D3_14	13	D3 14 13	1651	781	351	2	205	84	73	3	0	2	13	21	15	26	0	0	74
D3_15	13	D3 15 13	1648	779	350	2	204	84	73	3	0	2	14	21	16	26	0	0	74
D3_16	13	D3 16 13	856	377	227	1	103	43	29	1	0	2	7	11	7	13	0	0	36
D4_1	13	D4 1 13	1452	638	224	3	235	97	108	7	8	2	12	20	14	23	0	0	61
D4_2	13	D4 2 13	1461	644	226	3	237	98	107	6	8	2	12	20	14	23	0	0	61
D4_3	13	D4 3 13	1461	644	226	3	237	98	107	6	8	2	12	20	14	23	0	0	61
SCR_WB	13	SCR WB 13	595	246	98	1	105	43	42	2	0	1	6	9	7	11	0	0	23
SCR_EB	13	SCR EB 13	599	240	103	1	108	45	45	4	0	1	5	8	6	10	0	0	23
CYS_1	13	CYS 1 13	1495	688	229	3	261	109	73	4	9	1	9	14	10	16	0	0	66
CYS_2	13	CYS 2 13	369	158	64	1	77	32	12	1	0	0	2	3	2	3	0	0	15
CYS_3	13	CYS 3 13	1294	597	187	3	229	95	66	4	8	2	8	13	9	16	0	0	57
T2	13	T2 13	1860	878	105	4	363	151	230	10	0	2	6	9	7	11	0	0	84
Sunken Rd	13	Sunken Rd 13	787	315	137	2	142	59	63	4	0	1	6	10	7	11	0	0	30
Sheung Yeut Road_1	13	Sheung Yeut Road_1 13	685	181	101	2	179	74	27	2	50	1	7	11	8	13	0	14	17
Sheung Yuet Road_2	13	Sheung Yuet Road 2 13	724	207	98	2	197	82	32	3	40	1	6	9	7	11	0	12	20
Sheung Yuet Road_3	13	Sheung Yuet Road 3 13	808	230	114	2	201	84	36	4	65	1	5	8	6	9	1	21	22
Sheung Yuet Road_4	13	Sheung Yuet Road 4 13	1048	316	99	3	326	134	49	3	37	1	7	10	7	12	0	15	30
Wang Tung Street_1	13	Wang Tung Street 1 13	65	25	10	0	16	7	4	1	0	0	0	0	0	0	0	0	2
ROAD_G	13	ROAD G 13	532	182	89	1	125	52	43	5	0	1	3	5	3	5	0	0	18
Lam Fung Street	13	Lam Fung Street 13	296	98	36	1	72	30	13	1	14	1	4	6	4	7	0	0	9
Wang Ching Street_1	13	Wang Ching Street 1 13	484	138	56	1	143	60	30	3	9	1	5	9	6	10	0	0	13
Wang Ching Street_2	13	Wang Ching Street 2 13	454	133	54	1	112	46	30	7	42	0	3	5	3	5	0	0	12
Sheung Yee Road_1	13	Sheung Yee Road 1 13	450	141	51	1	98	41	19	2	55	1	4	6	4	7	0	9	14
Sheung Yee Road_2	13	Sheung Yee Road 2 13	381	132	53	1	58	24	12	1	45	1	6	9	6	10	0	11	13
Wang Kwong Road_1	13	Wang Kwong Road 1 13	509	145	55	1	121	50	21	1	49	1	7	10	7	12	0	13	14
Wang Kwong Road_2	13	Wang Kwong Road 2 13	317	104	36	1	98	41	13	1	7	0	1	1	1	1	0	3	10
Wang Kwong Road_3	13	Wang Kwong Road 3 13	263	84	68	1	58	24	10	2	0	0	2	2	2	3	0	0	8
Kai Fuk Road	13	Kai Fuk Road 13	2609	940	355	5	596	248	238	29	3	3	16	24	16	26	0	24	89
Kwung Tong Bypass	13	Kwung Tong Bypass 13	4064	1391	250	12	1102	459	402	18	24	8	37	57	41	67	0	63	134
ROAD_A	13	ROAD A 13	3046	1357	306	6	574	238	321	17	0	3	17	26	20	32	0	0	129
ROAD_B	13	ROAD B 13	38	5	3	0	17	7	4	0	0	0	0	0	0	0	0	0	0
ROAD_C	13	ROAD C 13	324	148	56	1	60	25	10	1	0	0	2	3	2	3	0	0	14
ROAD_D	13	ROAD D 13	278	131	49	1	48	20	8	1	0	0	1	2	1	3	0	0	13
ROAD_E	13	ROAD E 13	28	13	5	0	5	2	1	0	0	0	0	0	0	0	0	0	1
ROAD_F	13	ROAD F 13	1422	580	168	3	296	122	122	17	3	1	7	11	7	13	0	16	55

Composite Emission Rate, FSP

Road Name	Hour	Average Speed	Traffic Flow (veh/hr)	PC	Taxi	LGV3	LGV4	LGV6	HGV7	HGV8 or HGV9	PLB	PV4	PV5	NFB6	NFB7	NFB8 or NFB9	FBSD	FBDD	MC	g/km-veh	g/mile-veh	Flow Rate	FSP Emission (g/km)
D3_1	D3_1 13	43	59	0.003	0.000	0.000	0.002	0.002	0.003	0.000	0.000	0.000	0.000	0.000	0.000	0.002	0.000	0.000	0.001	0.014	0.023	59	1
D3_2	D3_2 13	43	34	0.002	0.000	0.000	0.001	0.002	0.003	0.000	0.002	0.000	0.000	0.001	0.000	0.002	0.000	0.000	0.001	0.015	0.025	34	1
D3_3	D3_3 13	43	34	0.002	0.000	0.000	0.001	0.002	0.003	0.000	0.002	0.000	0.000	0.001	0.000	0.002	0.000	0.000	0.001	0.015	0.025	34	1
D3_4	D3_4 13	43	16	0.001	0.000	0.000	0.003	0.004	0.000	0.000	0.004	0.000	0.000	0.000	0.000	0.000	0.000	0.000	0.001	0.012	0.019	16	0
D3_5	D3_5 13	43	34	0.002	0.000	0.000	0.002	0.002	0.002	0.000	0.002	0.000	0.000	0.000	0.000	0.001	0.000	0.000	0.001	0.013	0.022	34	0
D3_6	D3_6 13	43	854	0.003	0.000	0.000	0.002	0.002	0.003	0.000	0.000	0.000	0.000	0.000	0.000	0.002	0.000	0.000	0.001	0.014	0.023	854	12
D3_7	D3_7 13	43	342	0.003	0.000	0.000	0.001	0.002	0.002	0.000	0.000	0.000	0.000	0.001	0.000	0.002	0.000	0.000	0.002	0.013	0.021	342	5
D3_8	D3_8 13	43	236	0.003	0.000	0.000	0.001	0.002	0.002	0.000	0.000	0.000	0.000	0.001	0.000	0.002	0.000	0.000	0.002	0.013	0.021	236	3
D3_9	D3_9 13	43	1706	0.003	0.000	0.000	0.002	0.002	0.002	0.000	0.000	0.000	0.000	0.000	0.000	0.002	0.000	0.000	0.001	0.014	0.022	1706	23
D3_10	D3_10 13	43	82	0.003	0.000	0.000	0.001	0.001	0.001	0.000	0.000	0.000	0.000	0.001	0.000	0.002	0.000	0.000	0.002	0.012	0.020	82	1
D3_11	D3_11 13	43	1714	0.003	0.000	0.000	0.002	0.002	0.002	0.000	0.000	0.000	0.000	0.000	0.000	0.002	0.000	0.000	0.001	0.014	0.022	1714	23
D3_12	D3_12 13	43	128	0.003	0.000	0.000	0.001	0.002	0.002	0.000	0.000	0.000	0.000	0.001	0.000	0.002	0.000	0.000	0.002	0.013	0.021	128	2
D3_13	D3_13 13	43	1698	0.003	0.000	0.000	0.002	0.002	0.002	0.000	0.000	0.000	0.000	0.000	0.000	0.002	0.000	0.000	0.001	0.014	0.022	1698	23
D3_14	D3_14 13	43	1651	0.003	0.000	0.000	0.001	0.002	0.002	0.000	0.000	0.000	0.000	0.000	0.000	0.002	0.000	0.000	0.002	0.012	0.020	1651	20
D3_15	D3_15 13	43	1648	0.003	0.000	0.000	0.001	0.002	0.002	0.000	0.000	0.000	0.000	0.000	0.000	0.002	0.000	0.000	0.002	0.012	0.020	1648	20
D3_16	D3_16 13	43	856	0.003	0.000	0.000	0.001	0.002	0.001	0.000	0.000	0.000	0.000	0.000	0.000	0.002	0.000	0.000	0.002	0.011	0.018	856	10
D4_1	D4_1 13	43	1452	0.003	0.000	0.000	0.002	0.002	0.003	0.000	0.000	0.000	0.000	0.000	0.000	0.002	0.000	0.000	0.002	0.014	0.023	1452	21
D4_2	D4_2 13	43	1461	0.003	0.000	0.000	0.002	0.002	0.002	0.000	0.000	0.000	0.000	0.000	0.000	0.002	0.000	0.000	0.002	0.014	0.023	1461	21
D4_3	D4_3 13	43	1461	0.003	0.000	0.000	0.002	0.002	0.002	0.000	0.000	0.000	0.000	0.000	0.000	0.002	0.000	0.000	0.002	0.014	0.023	1461	21
SCR_WB	SCR_WB 13	43	595	0.003	0.000	0.000	0.002	0.002	0.002	0.000	0.000	0.000	0.000	0.001	0.000	0.002	0.000	0.000	0.001	0.015	0.023	595	9
SCR_EB	SCR_EB 13	43	599	0.003	0.000	0.000	0.002	0.002	0.003	0.001	0.000	0.000	0.000	0.000	0.000	0.002	0.000	0.000	0.001	0.015	0.023	599	9
CYS_1	CYS_1 13	43	1495	0.003	0.000	0.000	0.002	0.002	0.002	0.000	0.000	0.000	0.000	0.000	0.000	0.001	0.000	0.000	0.002	0.013	0.021	1495	19
CYS_2	CYS_2 13	43	369	0.003	0.000	0.000	0.002	0.003	0.001	0.000	0.000	0.000	0.000	0.000	0.000	0.001	0.000	0.000	0.001	0.012	0.020	369	4
CYS_3	CYS_3 13	43	1294	0.003	0.000	0.000	0.002	0.002	0.002	0.000	0.000	0.000	0.000	0.000	0.000	0.002	0.000	0.000	0.002	0.013	0.021	1294	17
T2	T2 13	75	1860	0.001	0.000	0.000	0.001	0.003	0.003	0.001	0.000	0.000	0.000	0.000	0.000	0.001	0.000	0.000	0.000	0.009	0.015	1860	18
Sunken Rd	Sunken Rd 13	43	787	0.003	0.000	0.000	0.002	0.002	0.003	0.000	0.000	0.000	0.000	0.000	0.000	0.002	0.000	0.000	0.001	0.014	0.023	787	11
Sheung Yeut Road_1	Sheung Yeut Road_1 13	43	685	0.002	0.000	0.000	0.003	0.004	0.001	0.000	0.001	0.000	0.000	0.001	0.000	0.002	0.000	0.003	0.001	0.019	0.030	685	13
Sheung Yuet Road_2	Sheung Yuet Road_2 13	43	724	0.002	0.000	0.000	0.003	0.004	0.001	0.000	0.001	0.000	0.000	0.000	0.000	0.002	0.000	0.003	0.001	0.018	0.029	724	13
Sheung Yuet Road_3	Sheung Yuet Road_3 13	43	808	0.002	0.000	0.000	0.002	0.003	0.001	0.001	0.001	0.000	0.000	0.000	0.000	0.002	0.000	0.004	0.001	0.019	0.030	808	15
Sheung Yuet Road_4	Sheung Yuet Road_4 13	43	1048	0.002	0.000	0.000	0.003	0.004	0.002	0.000	0.001	0.000	0.000	0.000	0.000	0.001	0.000	0.002	0.001	0.017	0.028	1048	18
Wang Tung Street_1	Wang Tung Street_1 13	43	65	0.002	0.000	0.000	0.002	0.003	0.002	0.001	0.000	0.000	0.000	0.000	0.000	0.000	0.000	0.000	0.001	0.013	0.022	65	1
ROAD_G	ROAD_G 13	43	532	0.002	0.000	0.000	0.002	0.003	0.003	0.001	0.000	0.000	0.000	0.000	0.000	0.001	0.000	0.000	0.001	0.015	0.023	532	8
Lam Fung Street	Lam Fung Street 13	43	296	0.002	0.000	0.000	0.002	0.003	0.001	0.000	0.001	0.000	0.000	0.001	0.001	0.003	0.000	0.000	0.001	0.016	0.026	296	5
Wang Ching Street_1	Wang Ching Street_1 13	43	484	0.002	0.000	0.000	0.003	0.004	0.002	0.001	0.000	0.000	0.000	0.001	0.000	0.003	0.000	0.000	0.001	0.017	0.027	484	8
Wang Ching Street_2	Wang Ching Street_2 13	43	454	0.002	0.000	0.000	0.002	0.003	0.002	0.001	0.001	0.000	0.000	0.000	0.000	0.002	0.000	0.000	0.001	0.016	0.026	454	7
Sheung Yee Road_1	Sheung Yee Road_1 13	43	450	0.002	0.000	0.000	0.002	0.003	0.001	0.000	0.002	0.000	0.000	0.000	0.000	0.002	0.000	0.003	0.001	0.018	0.029	450	8
Sheung Yee Road_2	Sheung Yee Road_2 13	43	381	0.002	0.000	0.000	0.001	0.002	0.001	0.000	0.002	0.000	0.000	0.001	0.001	0.004	0.000	0.005	0.001	0.020	0.033	381	8
Wang Kwong Road_1	Wang Kwong Road_1 13	43	509	0.002	0.000	0.000	0.002	0.003	0.001	0.000	0.001	0.000	0.000	0.001	0.000	0.003	0.000	0.004	0.001	0.021	0.033	509	11
Wang Kwong Road_2	Wang Kwong Road_2 13	43	317	0.002	0.000	0.000	0.003	0.004	0.001	0.000	0.000	0.000	0.000	0.000	0.000	0.000	0.000	0.001	0.001	0.014	0.023	317	5
Wang Kwong Road_3	Wang Kwong Road_3 13	43	263	0.002	0.000	0.000	0.002	0.003	0.001	0.001	0.000	0.000	0.000	0.000	0.000	0.001	0.000	0.000	0.001	0.012	0.020	263	3
Kai Fuk Road	Kai Fuk Road 13	59	2609	0.001	0.000	0.000	0.002	0.003	0.003	0.001	0.000	0.000	0.000	0.000	0.000	0.001	0.000	0.001	0.000	0.012	0.020	2609	32
Kwung Tong Bypass	Kwung Tong Bypass 13	59	4064	0.001	0.000	0.000	0.002	0.003	0.003	0.000	0.000	0.000	0.000	0.000	0.000	0.002	0.000	0.002	0.000	0.015	0.024	4064	60
ROAD_A	ROAD_A 13	75	3046	0.001	0.000	0.000	0.001	0.002	0.003	0.001	0.000	0.000	0.000	0.000	0.000	0.001	0.000	0.000	0.000	0.010	0.015	3046	29
ROAD_B	ROAD_B 13	43	38	0.001	0.000	0.000	0.005	0.006	0.003	0.001	0.000	0.000	0.000	0.000	0.000	0.001	0.000	0.000	0.000	0.018	0.029	38	1
ROAD_C	ROAD_C 13	43	324	0.003	0.000	0.000	0.002	0.002	0.001	0.000	0.000	0.000	0.000	0.000	0.000	0.001	0.000	0.000	0.002	0.012	0.019	324	4
ROAD_D	ROAD_D 13	43	278	0.003	0.000	0.000	0.002	0.002	0.001	0.000	0.000	0.000	0.000	0.000	0.000	0.001	0.000	0.000	0.002	0.012	0.019	278	3
ROAD_E	ROAD_E 13	43	28	0.003	0.000	0.000	0.002	0.002	0.001	0.000	0.000	0.000	0.000	0.000	0.000	0.001	0.000	0.000	0.002	0.012	0.019	28	0
ROAD_F	ROAD_F 13	59	1422	0.001	0.000	0.000	0.002	0.003	0.002	0.001	0.000	0.000	0.000	0.000	0.000	0.001	0.000	0.002	0.000	0.012	0.019	1422	17
																						Total FSP Emission	562

Year 2026 1400 to 1500 hour Traffic Data

	Road Name			Traffic Flow (veh/hr)	PC	Taxi	LGV4	LGV5	LGV6	HGV7	HGV8 / HGV9	PLB	PV4	PV5	NFB6	NFB7	NFB8 / NFB9	FBSD	FBDD	MC
	D3_1	14	D3 1 14	66	26	11	0	12	5	6	0	0	0	0	1	0	1	0	0	2
	D3_2	14	D3 2 14	37	12	6	0	6	2	3	0	5	0	0	0	0	1	0	0	1
	D3_3	14	D3 3 14	37	12	6	0	6	2	3	0	5	0	0	0	0	1	0	0	1
	D3_4	14	D3 4 14	18	3	3	0	5	2	0	0	5	0	0	0	0	0	0	0	0
	D3_5	14	D3 5 14	38	14	5	0	7	3	2	0	5	0	0	0	0	0	0	0	1
	D3_6	14	D3 6 14	952	369	160	2	181	75	80	4	9	1	6	10	7	11	0	0	35
	D3_7	14	D3 7 14	378	167	73	1	56	23	25	1	0	1	3	4	3	5	0	0	16
	D3_8	14	D3 8 14	261	118	51	0	37	15	16	1	0	0	2	3	2	4	0	0	11
	D3_9	14	D3 9 14	1891	802	345	4	312	129	135	7	9	3	13	20	14	23	0	0	76
	D3_10	14	D3 10 14	91	44	19	0	11	4	4	0	0	0	1	1	1	1	0	0	4
	D3_11	14	D3 11 14	1899	806	345	4	314	129	137	7	9	3	12	20	14	24	0	0	77
	D3_12	14	D3 12 14	142	65	28	0	19	8	8	0	0	0	1	2	1	2	0	0	6
	D3_13	14	D3 13 14	1881	791	344	4	310	128	137	7	8	3	13	21	15	24	0	0	75
	D3_14	14	D3 14 14	1818	850	381	3	242	101	86	4	0	3	12	19	14	22	0	0	82
	D3_15	14	D3 15 14	1818	849	382	3	242	100	87	4	0	3	13	20	14	23	0	0	81
	D3_16	14	D3 16 14	944	411	248	1	121	50	35	1	0	1	7	10	7	12	0	0	39
	D4_1	14	D4 1 14	1613	695	244	3	280	116	127	7	9	2	11	18	12	21	0	0	66
	D4_2	14	D4 2 14	1622	701	246	3	281	117	127	7	9	2	11	18	12	20	0	0	67
	D4_3	14	D4 3 14	1622	701	246	3	281	117	127	7	9	2	11	18	12	20	0	0	67
	SCR_WB	14	SCR WB 14	662	269	107	1	125	52	50	3	0	1	5	8	6	9	0	0	26
	SCR_EB	14	SCR EB 14	666	262	112	1	129	53	53	5	0	1	5	7	5	9	0	0	25
	CYS_1	14	CYS 1 14	1663	750	250	3	311	129	86	5	9	2	8	13	9	16	0	0	71
	CYS_2	14	CYS 2 14	412	172	69	1	91	38	14	1	0	0	2	2	2	3	0	0	16
	CYS_3	14	CYS 3 14	1441	651	204	3	272	113	79	4	9	1	7	12	9	14	0	0	62
	T2	14	T2 14	2096	959	114	4	431	179	271	13	0	2	6	8	6	10	0	0	91
	Sunken Rd	14	Sunken Rd 14	877	343	149	2	169	70	75	4	0	1	6	9	6	11	0	0	33
	Sheung Yeut Road_1	14	Sheung Yeut Road_1 14	769	198	111	2	213	88	32	2	54	1	6	10	7	11	0	15	19
	Sheung Yuet Road_2	14	Sheung Yuet Road 2 14	815	226	107	2	233	97	38	4	43	1	5	8	6	10	0	13	22
	Sheung Yuet Road_3	14	Sheung Yuet Road 3 14	905	251	125	3	239	99	42	5	69	1	5	7	5	9	0	22	24
	Sheung Yuet Road_4	14	Sheung Yuet Road 4 14	1185	344	108	4	387	160	58	3	40	1	6	9	7	11	0	17	33
	Wang Tung Street_1	14	Wang Tung Street 1 14	73	27	10	0	19	8	5	1	0	0	0	0	0	0	0	0	3
	ROAD_G	14	ROAD G 14	598	198	97	2	149	62	51	5	0	1	2	4	3	5	0	0	19
	Lam Fung Street	14	Lam Fung Street 14	330	106	39	1	86	36	15	1	15	1	4	6	4	7	0	0	10
	Wang Ching Street_1	14	Wang Ching Street 1 14	544	150	60	2	170	71	35	4	9	1	5	8	5	9	0	0	14
	Wang Ching Street_2	14	Wang Ching Street 2 14	507	144	59	1	132	55	35	8	44	1	3	4	3	5	0	0	14
	Sheung Yee Road_1	14	Sheung Yee Road 1 14	500	154	56	1	116	48	22	2	59	1	4	5	4	6	0	10	15
	Sheung Yee Road_2	14	Sheung Yee Road 2 14	417	144	58	1	69	29	15	1	48	1	5	8	5	9	0	11	14
	Wang Kwong Road_1	14	Wang Kwong Road 1 14	569	159	60	1	144	60	25	1	53	1	6	9	7	11	0	14	15
	Wang Kwong Road_2	14	Wang Kwong Road 2 14	359	114	40	1	116	48	16	1	8	0	0	1	0	1	0	3	11
	Wang Kwong Road_3	14	Wang Kwong Road 3 14	294	91	74	1	69	29	12	2	0	0	1	2	1	3	0	0	9
	Kai Fuk Road	14	Kai Fuk Road 14	2933	1026	385	6	708	294	282	35	3	3	12	21	15	24	0	24	97
	Kwung Tong Bypass	14	Kwung Tong Bypass 14	4572	1516	272	14	1310	543	476	21	27	5	32	50	37	60	0	66	144
	ROAD_A	14	ROAD A 14	3414	1479	333	7	681	282	381	19	0	3	15	26	17	29	0	0	142
	ROAD_B	14	ROAD B 14	44	6	3	0	21	9	4	0	0	0	0	0	0	0	0	0	1
	ROAD_C	14	ROAD C 14	360	161	61	1	71	30	12	1	0	0	1	2	1	3	0	0	15
	ROAD_D	14	ROAD D 14	309	143	54	1	57	24	10	1	0	0	1	2	1	2	0	0	14
	ROAD_E	14	ROAD E 14	31	14	5	0	6	2	1	0	0	0	0	0	0	0	0	0	1
	ROAD_F	14	ROAD F 14	1593	632	182	3	351	145	145	19	3	2	6	10	6	11	0	16	61

Composite Emission Rate, FSP

	Road Name	Hour	Average Speed	Traffic Flow (veh/hr)	PC	Taxi	LGV3	LGV4	LGV6	HGV7	HGV8 or HGV9	PLB	PV4	PV5	NFB6	NFB7	NFB8 or NFB9	FBSD	FBDD	MC	g/km-veh	g/mile-veh	Flow Rate	FSP Emission (g/km)
	D3_1	D3_1 14	42	66	0.003	0.000	0.000	0.002	0.003	0.003	0.000	0.000	0.000	0.000	0.000	0.000	0.002	0.000	0.000	0.001	0.014	0.023	66	1
	D3_2	D3_2 14	42	37	0.002	0.000	0.000	0.002	0.002	0.003	0.000	0.002	0.000	0.000	0.000	0.000	0.002	0.000	0.000	0.001	0.015	0.024	37	1
	D3_3	D3_3 14	42	37	0.002	0.000	0.000	0.002	0.002	0.003	0.000	0.002	0.000	0.000	0.000	0.000	0.002	0.000	0.000	0.001	0.015	0.024	37	1
	D3_4	D3_4 14	42	18	0.001	0.000	0.000	0.003	0.004	0.000	0.000	0.004	0.000	0.000	0.000	0.000	0.000	0.000	0.000	0.001	0.012	0.020	18	0
	D3_5	D3_5 14	42	38	0.002	0.000	0.000	0.002	0.002	0.002	0.000	0.002	0.000	0.000	0.000	0.000	0.001	0.000	0.000	0.001	0.014	0.022	38	1
	D3_6	D3_6 14	42	952	0.003	0.000	0.000	0.002	0.003	0.003	0.000	0.000	0.000	0.000	0.000	0.000	0.002	0.000	0.000	0.001	0.014	0.023	952	14
	D3_7	D3_7 14	42	378	0.003	0.000	0.000	0.001	0.002	0.002	0.000	0.000	0.000	0.000	0.000	0.000	0.002	0.000	0.000	0.002	0.013	0.021	378	5
	D3_8	D3_8 14	42	261	0.003	0.000	0.000	0.001	0.002	0.002	0.000	0.000	0.000	0.000	0.000	0.000	0.002	0.000	0.000	0.002	0.013	0.021	261	3
	D3_9	D3_9 14	42	1891	0.003	0.000	0.000	0.002	0.002	0.002	0.000	0.000	0.000	0.000	0.000	0.000	0.002	0.000	0.000	0.001	0.013	0.022	1891	25
	D3_10	D3_10 14	42	91	0.003	0.000	0.000	0.001	0.002	0.002	0.000	0.000	0.000	0.000	0.000	0.000	0.002	0.000	0.000	0.002	0.012	0.020	91	1
	D3_11	D3_11 14	42	1899	0.003	0.000	0.000	0.002	0.002	0.002	0.000	0.000	0.000	0.000	0.000	0.000	0.002	0.000	0.000	0.001	0.014	0.022	1899	26
	D3_12	D3_12 14	42	142	0.003	0.000	0.000	0.001	0.002	0.002	0.000	0.000	0.000	0.000	0.000	0.000	0.002	0.000	0.000	0.002	0.013	0.021	142	2
	D3_13	D3_13 14	42	1881	0.003	0.000	0.000	0.002	0.002	0.003	0.000	0.000	0.000	0.000	0.000	0.000	0.002	0.000	0.000	0.001	0.014	0.022	1881	26
	D3_14	D3_14 14	42	1818	0.003	0.000	0.000	0.001	0.002	0.002	0.000	0.000	0.000	0.000	0.000	0.000	0.002	0.000	0.000	0.002	0.012	0.020	1818	22
	D3_15	D3_15 14	42	1818	0.003	0.000	0.000	0.001	0.002	0.002	0.000	0.000	0.000	0.000	0.000	0.000	0.002	0.000	0.000	0.002	0.012	0.020	1818	22
	D3_16	D3_16 14	42	944	0.003	0.000	0.000	0.001	0.002	0.001	0.000	0.000	0.000	0.000	0.000	0.000	0.002	0.000	0.000	0.001	0.011	0.018	944	11
	D4_1	D4_1 14	42	1613	0.003	0.000	0.000	0.002	0.002	0.003	0.000	0.000	0.000	0.000	0.000	0.000	0.002	0.000	0.000	0.001	0.014	0.023	1613	23
	D4_2	D4_2 14	42	1622	0.003	0.000	0.000	0.002	0.002	0.003	0.000	0.000	0.000	0.000	0.000	0.000	0.002	0.000	0.000	0.001	0.014	0.023	1622	23
	D4_3	D4_3 14	42	1622	0.003	0.000	0.000	0.002	0.002	0.003	0.000	0.000	0.000	0.000	0.000	0.000	0.002	0.000	0.000	0.001	0.014	0.023	1622	23
	SCR_WB	SCR_WB 14	42	662	0.003	0.000	0.000	0.002	0.003	0.003	0.000	0.000	0.000	0.000	0.000	0.000	0.002	0.000	0.000	0.001	0.014	0.023	662	10
	SCR_EB	SCR_EB 14	42	666	0.003	0.000	0.000	0.002	0.003	0.003	0.001	0.000	0.000	0.000	0.000	0.000	0.002	0.000	0.000	0.001	0.015	0.023	666	10
	CYS_1	CYS_1 14	42	1663	0.003	0.000	0.000	0.002	0.003	0.002	0.000	0.000	0.000	0.000	0.000	0.000	0.001	0.000	0.000	0.002	0.013	0.021	1663	22
	CYS_2	CYS_2 14	42	412	0.003	0.000	0.000	0.002	0.003	0.001	0.000	0.000	0.000	0.000	0.000	0.000	0.001	0.000	0.000	0.001	0.012	0.020	412	5
	CYS_3	CYS_3 14	42	1441	0.003	0.000	0.000	0.002	0.003	0.002	0.000	0.000	0.000	0.000	0.000	0.000	0.001	0.000	0.000	0.002	0.013	0.021	1441	19
	T2	T2 14	75	2096	0.001	0.000	0.000	0.001	0.003	0.004	0.001	0.000	0.000	0.000	0.000	0.000	0.001	0.000	0.000	0.000	0.010	0.016	2096	20
	Sunken Rd	Sunken Rd 14	42	877	0.003	0.000	0.000	0.002	0.003	0.003	0.000	0.000	0.000	0.000	0.000	0.000	0.002	0.000	0.000	0.001	0.014	0.023	877	12
	Sheung Yeut Road_1	Sheung Yeut Road_1 14	42	769	0.002	0.000	0.000	0.003	0.004	0.001	0.000	0.001	0.000	0.000	0.000	0.000	0.002	0.000	0.003	0.001	0.018	0.030	769	14
	Sheung Yuet Road_2	Sheung Yuet Road_2 14	42	815	0.002	0.000	0.000	0.003	0.004	0.002	0.000	0.001	0.000	0.000	0.000	0.000	0.002	0.000	0.003	0.001	0.018	0.028	815	14
	Sheung Yuet Road_3	Sheung Yuet Road_3 14	42	905	0.002	0.000	0.000	0.003	0.004	0.002	0.001	0.001	0.000	0.000	0.000	0.000	0.001	0.000	0.004	0.001	0.018	0.030	905	17
	Sheung Yuet Road_4	Sheung Yuet Road_4 14	42	1185	0.002	0.000	0.000	0.003	0.004	0.002	0.000	0.001	0.000	0.000	0.000	0.000	0.001	0.000	0.002	0.001	0.017	0.028	1185	20
	Wang Tung Street_1	Wang Tung Street_1 14	42	73	0.002	0.000	0.000	0.003	0.003	0.002	0.001	0.000	0.000	0.000	0.000	0.000	0.000	0.000	0.000	0.001	0.014	0.022	73	1
	ROAD_G	ROAD_G 14	42	598	0.002	0.000	0.000	0.002	0.003	0.003	0.001	0.000	0.000	0.000	0.000	0.000	0.001	0.000	0.000	0.001	0.015	0.024	598	9
	Lam Fung Street	Lam Fung Street 14	42	330	0.002	0.000	0.000	0.003	0.004	0.002	0.000	0.001	0.000	0.000	0.001	0.000	0.003	0.000	0.000	0.001	0.016	0.026	330	5
	Wang Ching Street_1	Wang Ching Street_1 14	42	544	0.002	0.000	0.000	0.003	0.004	0.002	0.001	0.000	0.000	0.000	0.000	0.000	0.002	0.000	0.000	0.001	0.017	0.027	544	9
	Wang Ching Street_2	Wang Ching Street_2 14	42	507	0.002	0.000	0.000	0.003	0.004	0.002	0.002	0.001	0.000	0.000	0.000	0.000	0.001	0.000	0.000	0.001	0.016	0.026	507	8
	Sheung Yee Road_1	Sheung Yee Road_1 14	42	500	0.002	0.000	0.000	0.002	0.003	0.002	0.000	0.002	0.000	0.000	0.000	0.000	0.002	0.000	0.003	0.001	0.018	0.029	500	9
	Sheung Yee Road_2	Sheung Yee Road_2 14	42	417	0.002	0.000	0.000	0.002	0.002	0.001	0.000	0.002	0.000	0.000	0.001	0.000	0.003	0.000	0.005	0.001	0.020	0.032	417	8
	Wang Kwong Road_1	Wang Kwong Road_1 14	42	569	0.002	0.000	0.000	0.003	0.003	0.001	0.000	0.001	0.000	0.000	0.001	0.000	0.003	0.000	0.004	0.001	0.020	0.033	569	12
	Wang Kwong Road_2	Wang Kwong Road_2 14	42	359	0.002	0.000	0.000	0.003	0.004	0.002	0.000	0.000	0.000	0.000	0.000	0.000	0.000	0.000	0.001	0.001	0.014	0.023	359	5
	Wang Kwong Road_3	Wang Kwong Road_3 14	42	294	0.002	0.000	0.000	0.002	0.003	0.001	0.001	0.000	0.000	0.000	0.000	0.000	0.001	0.000	0.000	0.001	0.013	0.020	294	4
	Kai Fuk Road	Kai Fuk Road 14	56	2933	0.001	0.000	0.000	0.002	0.003	0.003	0.001	0.000	0.000	0.000	0.000	0.000	0.001	0.000	0.001	0.000	0.012	0.020	2933	36
	Kwung Tong Bypass	Kwung Tong Bypass 14	56	4572	0.001	0.000	0.000	0.002	0.004	0.003	0.000	0.000	0.000	0.000	0.000	0.000	0.002	0.000	0.002	0.000	0.015	0.024	4572	67
	ROAD_A	ROAD_A 14	75	3414	0.001	0.000	0.000	0.001	0.003	0.003	0.001	0.000	0.000	0.000	0.000	0.000	0.001	0.000	0.000	0.000	0.010	0.015	3414	33
	ROAD_B	ROAD_B 14	42	44	0.001	0.000	0.000	0.005	0.006	0.003	0.001	0.000	0.000	0.000	0.000	0.000	0.001	0.000	0.000	0.000	0.018	0.029	44	1
	ROAD_C	ROAD_C 14	42	360	0.003	0.000	0.000	0.002	0.003	0.001	0.000	0.000	0.000	0.000	0.000	0.000	0.001	0.000	0.000	0.002	0.012	0.019	360	4
	ROAD_D	ROAD_D 14	42	309	0.003	0.000	0.000	0.002	0.003	0.001	0.000	0.000	0.000	0.000	0.000	0.000	0.001	0.000	0.000	0.002	0.012	0.019	309	4
	ROAD_E	ROAD_E 14	42	31	0.003	0.000	0.000	0.002	0.003	0.001	0.000	0.000	0.000	0.000	0.000	0.000	0.001	0.000	0.000	0.002	0.012	0.019	31	0
	ROAD_F	ROAD_F 14	56	1593	0.001	0.000	0.000	0.002	0.003	0.003	0.001	0.000	0.000	0.000	0.000	0.000	0.001	0.000	0.002	0.000	0.012	0.019	1593	19
																							Total FSP Emission	626

Year 2026 1500 to 1600 hour Traffic Data

Road Name			Traffic Flow (veh/hr)	PC	Taxi	LGV4	LGV5	LGV6	HGV7	HGV8 / HGV9	PLB	PV4	PV5	NFB6	NFB7	NFB8 / NFB9	FBSD	FBDD	MC
D3_1	15	D3 1 15	70	28	12	0	12	5	5	0	0	0	1	1	1	2	0	0	3
D3_2	15	D3 2 15	40	13	7	0	6	2	3	0	4	0	1	1	1	1	0	0	1
D3_3	15	D3 3 15	40	13	7	0	6	2	3	0	4	0	1	1	1	1	0	0	1
D3_4	15	D3 4 15	17	3	3	0	5	2	0	0	4	0	0	0	0	0	0	0	0
D3_5	15	D3 5 15	39	15	6	0	6	3	2	0	4	0	0	0	0	1	0	0	1
D3_6	15	D3 6 15	1015	401	174	2	170	71	75	4	9	3	13	19	14	23	0	0	39
D3_7	15	D3 7 15	410	182	79	0	53	22	23	1	0	1	6	9	6	10	0	0	17
D3_8	15	D3 8 15	283	128	55	0	34	14	15	1	0	1	4	6	4	7	0	0	12
D3_9	15	D3 9 15	2034	870	372	3	293	122	127	6	8	5	26	41	30	48	0	0	82
D3_10	15	D3 10 15	99	47	21	0	10	4	4	0	0	0	1	2	2	3	0	0	5
D3_11	15	D3 11 15	2042	874	375	3	294	121	128	7	8	5	26	41	29	48	0	0	84
D3_12	15	D3 12 15	154	71	31	0	18	7	8	0	0	0	2	3	2	4	0	0	7
D3_13	15	D3 13 15	2025	859	373	3	291	120	128	7	9	6	26	41	29	49	0	0	82
D3_14	15	D3 14 15	1979	923	413	2	228	95	82	4	0	5	26	39	28	46	0	0	88
D3_15	15	D3 15 15	1976	921	415	2	227	95	81	4	0	5	25	40	28	46	0	0	88
D3_16	15	D3 16 15	1027	446	268	2	115	48	33	1	0	3	12	19	13	23	0	0	43
D4_1	15	D4 1 15	1732	754	265	3	263	108	120	6	9	4	23	36	26	42	0	0	72
D4_2	15	D4 2 15	1743	761	267	3	264	109	119	6	9	4	24	37	26	43	0	0	72
D4_3	15	D4 3 15	1743	761	267	3	264	109	119	6	9	4	24	37	26	43	0	0	72
SCR_WB	15	SCR WB 15	712	291	116	1	117	48	47	3	0	2	11	16	11	19	0	0	28
SCR_EB	15	SCR EB 15	714	284	121	1	121	50	50	4	0	2	9	15	11	18	0	0	27
CYS_1	15	CYS 1 15	1769	813	272	4	292	120	81	4	9	4	17	27	19	31	0	0	78
CYS_2	15	CYS 2 15	434	187	75	1	86	35	13	1	0	0	3	5	3	6	0	0	18
CYS_3	15	CYS 3 15	1535	706	221	2	256	106	74	5	8	3	15	25	17	29	0	0	68
T2	15	T2 15	2170	1038	124	4	404	168	256	12	0	2	11	18	13	21	0	0	99
Sunken Rd	15	Sunken Rd 15	935	372	162	2	158	65	70	3	0	2	12	18	13	21	0	0	36
Sheung Yeut Road_1	15	Sheung Yeut Road_1 15	804	213	119	2	199	82	30	2	49	2	12	20	14	23	0	14	21
Sheung Yuet Road_2	15	Sheung Yuet Road 2 15	847	244	115	2	219	91	36	4	40	2	11	17	12	20	0	12	23
Sheung Yuet Road_3	15	Sheung Yuet Road 3 15	937	272	135	2	224	93	40	5	65	2	9	15	10	17	0	21	26
Sheung Yuet Road_4	15	Sheung Yuet Road 4 15	1222	373	117	4	363	150	55	3	37	2	12	19	13	22	0	16	35
Wang Tung Street_1	15	Wang Tung Street 1 15	75	29	11	0	18	7	5	1	0	0	0	0	0	0	0	0	3
ROAD_G	15	ROAD G 15	625	215	105	1	140	58	48	5	0	1	6	9	6	10	0	0	21
Lam Fung Street	15	Lam Fung Street 15	354	115	42	1	80	33	15	1	14	1	7	11	8	13	0	0	11
Wang Ching Street_1	15	Wang Ching Street 1 15	577	164	66	2	160	66	33	3	9	2	10	16	12	18	0	0	16
Wang Ching Street_2	15	Wang Ching Street 2 15	536	159	66	1	127	53	34	8	44	1	5	8	6	10	0	0	15
Sheung Yee Road_1	15	Sheung Yee Road 1 15	524	167	60	1	109	45	21	2	55	1	7	10	7	12	0	9	16
Sheung Yee Road_2	15	Sheung Yee Road 2 15	455	156	62	0	65	27	14	1	45	2	10	16	11	19	0	11	15
Wang Kwong Road_1	15	Wang Kwong Road 1 15	601	172	65	2	134	56	23	1	49	2	12	19	14	23	0	14	16
Wang Kwong Road_2	15	Wang Kwong Road 2 15	365	123	43	1	109	45	15	1	7	0	1	1	1	2	0	3	12
Wang Kwong Road_3	15	Wang Kwong Road 3 15	311	100	80	1	65	27	12	2	0	1	3	5	3	5	0	0	9
Kai Fuk Road	15	Kai Fuk Road 15	3072	1115	420	6	665	276	266	34	3	6	28	43	31	49	0	25	107
Kwung Tong Bypass	15	Kwung Tong Bypass 15	4788	1645	297	12	1231	510	448	19	24	14	67	103	74	122	0	65	158
ROAD_A	15	ROAD A 15	3586	1604	361	7	640	264	357	20	0	7	30	50	34	57	0	0	154
ROAD_B	15	ROAD B 15	44	6	3	0	20	8	4	0	0	0	0	0	0	1	0	0	1
ROAD_C	15	ROAD C 15	383	175	66	1	67	28	11	1	0	1	3	5	3	5	0	0	17
ROAD_D	15	ROAD D 15	328	154	58	1	53	22	9	1	0	1	3	4	3	5	0	0	15
ROAD_E	15	ROAD E 15	33	16	6	0	5	2	1	0	0	0	0	0	0	0	0	0	1
ROAD_F	15	ROAD F 15	1664	686	198	3	330	137	137	18	2	3	13	20	13	23	0	15	65

Composite Emission Rate, FSP

Road Name	Hour	Average Speed	Traffic Flow (veh/hr)	PC	Taxi	LGV3	LGV4	LGV6	HGV7	HGV8 or HGV9	PLB	PV4	PV5	NFB6	NFB7	NFB8 or NFB9	FBSD	FBDD	MC	g/km-veh	g/mile-veh	Flow Rate	FSP Emission (g/km)
D3_1	D3_1 15	41	70	0.003	0.000	0.000	0.002	0.002	0.003	0.000	0.000	0.000	0.000	0.001	0.000	0.003	0.000	0.000	0.001	0.016	0.025	70	1
D3_2	D3_2 15	42	40	0.002	0.000	0.000	0.001	0.002	0.003	0.000	0.002	0.000	0.000	0.001	0.001	0.004	0.000	0.000	0.001	0.017	0.027	40	1
D3_3	D3_3 15	42	40	0.002	0.000	0.000	0.001	0.002	0.003	0.000	0.002	0.000	0.000	0.001	0.001	0.004	0.000	0.000	0.001	0.017	0.027	40	1
D3_4	D3_4 15	42	17	0.001	0.000	0.000	0.003	0.004	0.000	0.000	0.004	0.000	0.000	0.000	0.000	0.000	0.000	0.000	0.001	0.012	0.019	17	0
D3_5	D3_5 15	42	39	0.003	0.000	0.000	0.002	0.002	0.002	0.000	0.002	0.000	0.000	0.000	0.000	0.002	0.000	0.000	0.001	0.014	0.023	39	1
D3_6	D3_6 15	41	1015	0.003	0.000	0.000	0.002	0.002	0.003	0.000	0.000	0.000	0.000	0.001	0.000	0.003	0.000	0.000	0.001	0.016	0.025	1015	16
D3_7	D3_7 15	41	410	0.003	0.000	0.000	0.001	0.002	0.002	0.000	0.000	0.000	0.000	0.001	0.001	0.003	0.000	0.000	0.002	0.015	0.024	410	6
D3_8	D3_8 15	41	283	0.003	0.000	0.000	0.001	0.002	0.002	0.000	0.000	0.000	0.000	0.001	0.001	0.003	0.000	0.000	0.002	0.015	0.024	283	4
D3_9	D3_9 15	41	2034	0.003	0.000	0.000	0.001	0.002	0.002	0.000	0.000	0.000	0.000	0.001	0.001	0.003	0.000	0.000	0.001	0.015	0.024	2034	31
D3_10	D3_10 15	42	99	0.003	0.000	0.000	0.001	0.001	0.001	0.000	0.000	0.000	0.000	0.001	0.001	0.004	0.000	0.000	0.002	0.014	0.023	99	1
D3_11	D3_11 15	41	2042	0.003	0.000	0.000	0.001	0.002	0.002	0.000	0.000	0.000	0.000	0.001	0.000	0.003	0.000	0.000	0.001	0.015	0.024	2042	31
D3_12	D3_12 15	41	154	0.003	0.000	0.000	0.001	0.002	0.002	0.000	0.000	0.000	0.000	0.001	0.001	0.004	0.000	0.000	0.002	0.015	0.024	154	2
D3_13	D3_13 15	41	2025	0.003	0.000	0.000	0.001	0.002	0.002	0.000	0.000	0.000	0.000	0.001	0.001	0.003	0.000	0.000	0.001	0.015	0.025	2025	31
D3_14	D3_14 15	42	1979	0.003	0.000	0.000	0.001	0.002	0.001	0.000	0.000	0.000	0.000	0.001	0.000	0.003	0.000	0.000	0.002	0.014	0.022	1979	27
D3_15	D3_15 15	42	1976	0.003	0.000	0.000	0.001	0.002	0.001	0.000	0.000	0.000	0.000	0.001	0.000	0.003	0.000	0.000	0.002	0.014	0.022	1976	27
D3_16	D3_16 15	42	1027	0.003	0.000	0.000	0.001	0.002	0.001	0.000	0.000	0.000	0.000	0.001	0.000	0.003	0.000	0.000	0.001	0.013	0.020	1027	13
D4_1	D4_1 15	41	1732	0.003	0.000	0.000	0.002	0.002	0.002	0.000	0.000	0.000	0.000	0.001	0.001	0.003	0.000	0.000	0.002	0.016	0.026	1732	27
D4_2	D4_2 15	41	1743	0.003	0.000	0.000	0.002	0.002	0.002	0.000	0.000	0.000	0.000	0.001	0.001	0.003	0.000	0.000	0.001	0.016	0.026	1743	28
D4_3	D4_3 15	41	1743	0.003	0.000	0.000	0.002	0.002	0.002	0.000	0.000	0.000	0.000	0.001	0.001	0.003	0.000	0.000	0.001	0.016	0.026	1743	28
SCR_WB	SCR_WB 15	41	712	0.003	0.000	0.000	0.002	0.002	0.002	0.000	0.000	0.000	0.000	0.001	0.001	0.004	0.000	0.000	0.001	0.016	0.026	712	12
SCR_EB	SCR_EB 15	41	714	0.003	0.000	0.000	0.002	0.002	0.002	0.001	0.000	0.000	0.000	0.001	0.001	0.003	0.000	0.000	0.001	0.016	0.026	714	12
CYS_1	CYS_1 15	41	1769	0.003	0.000	0.000	0.002	0.002	0.002	0.000	0.000	0.000	0.000	0.001	0.000	0.002	0.000	0.000	0.002	0.014	0.023	1769	25
CYS_2	CYS_2 15	41	434	0.003	0.000	0.000	0.002	0.003	0.001	0.000	0.000	0.000	0.000	0.000	0.000	0.002	0.000	0.000	0.001	0.013	0.021	434	6
CYS_3	CYS_3 15	41	1535	0.003	0.000	0.000	0.002	0.002	0.002	0.000	0.000	0.000	0.000	0.001	0.000	0.003	0.000	0.000	0.002	0.015	0.023	1535	22
T2	T2 15	75	2170	0.001	0.000	0.000	0.001	0.002	0.003	0.001	0.000	0.000	0.000	0.000	0.000	0.001	0.000	0.000	0.000	0.010	0.016	2170	21
Sunken Rd	Sunken Rd 15	41	935	0.003	0.000	0.000	0.002	0.002	0.003	0.000	0.000	0.000	0.000	0.001	0.000	0.003	0.000	0.000	0.001	0.016	0.025	935	15
Sheung Yeut Road_1	Sheung Yeut Road_1 15	42	804	0.002	0.000	0.000	0.002	0.003	0.001	0.000	0.001	0.000	0.000	0.001	0.001	0.004	0.000	0.003	0.001	0.020	0.032	804	16
Sheung Yuet Road_2	Sheung Yuet Road_2 15	41	847	0.002	0.000	0.000	0.003	0.004	0.001	0.000	0.001	0.000	0.000	0.001	0.000	0.003	0.000	0.002	0.001	0.019	0.031	847	16
Sheung Yuet Road_3	Sheung Yuet Road_3 15	42	937	0.002	0.000	0.000	0.002	0.003	0.001	0.001	0.001	0.000	0.000	0.001	0.000	0.002	0.000	0.004	0.001	0.019	0.031	937	18
Sheung Yuet Road_4	Sheung Yuet Road_4 15	41	1222	0.002	0.000	0.000	0.003	0.004	0.002	0.000	0.000	0.000	0.000	0.001	0.000	0.002	0.000	0.002	0.001	0.018	0.030	1222	22
Wang Tung Street_1	Wang Tung Street_1 15	41	75	0.003	0.000	0.000	0.002	0.003	0.002	0.001	0.000	0.000	0.000	0.000	0.000	0.001	0.000	0.000	0.001	0.014	0.022	75	1
ROAD_G	ROAD_G 15	41	625	0.002	0.000	0.000	0.002	0.003	0.003	0.001	0.000	0.000	0.000	0.001	0.000	0.002	0.000	0.000	0.001	0.016	0.025	625	10
Lam Fung Street	Lam Fung Street 15	41	354	0.002	0.000	0.000	0.002	0.003	0.001	0.000	0.001	0.000	0.000	0.001	0.001	0.005	0.000	0.000	0.001	0.019	0.030	354	7
Wang Ching Street_1	Wang Ching Street_1 15	41	577	0.002	0.000	0.000	0.003	0.004	0.002	0.001	0.000	0.000	0.000	0.001	0.001	0.004	0.000	0.000	0.001	0.019	0.031	577	11
Wang Ching Street_2	Wang Ching Street_2 15	41	536	0.002	0.000	0.000	0.002	0.003	0.002	0.001	0.001	0.000	0.000	0.001	0.000	0.002	0.000	0.000	0.001	0.017	0.028	536	9
Sheung Yee Road_1	Sheung Yee Road_1 15	42	524	0.002	0.000	0.000	0.002	0.003	0.001	0.000	0.002	0.000	0.000	0.001	0.000	0.003	0.000	0.003	0.001	0.019	0.031	524	10
Sheung Yee Road_2	Sheung Yee Road_2 15	42	455	0.002	0.000	0.000	0.001	0.002	0.001	0.000	0.002	0.000	0.001	0.001	0.001	0.006	0.000	0.004	0.001	0.022	0.036	455	10
Wang Kwong Road_1	Wang Kwong Road_1 15	42	601	0.002	0.000	0.000	0.002	0.003	0.001	0.000	0.001	0.000	0.000	0.001	0.001	0.005	0.000	0.004	0.001	0.022	0.036	601	13
Wang Kwong Road_2	Wang Kwong Road_2 15	41	365	0.002	0.000	0.000	0.003	0.004	0.001	0.000	0.000	0.000	0.000	0.000	0.000	0.001	0.000	0.001	0.001	0.015	0.024	365	5
Wang Kwong Road_3	Wang Kwong Road_3 15	41	311	0.002	0.000	0.000	0.002	0.003	0.001	0.001	0.000	0.000	0.000	0.001	0.000	0.002	0.000	0.000	0.001	0.014	0.022	311	4
Kai Fuk Road	Kai Fuk Road 15	54	3072	0.001	0.000	0.000	0.002	0.003	0.003	0.001	0.000	0.000	0.000	0.000	0.000	0.002	0.000	0.001	0.000	0.013	0.021	3072	40
Kwung Tong Bypass	Kwung Tong Bypass 15	54	4788	0.001	0.000	0.000	0.002	0.003	0.003	0.000	0.000	0.000	0.000	0.001	0.000	0.003	0.000	0.002	0.000	0.016	0.026	4788	76
ROAD_A	ROAD_A 15	75	3586	0.001	0.000	0.000	0.001	0.002	0.003	0.001	0.000	0.000	0.000	0.000	0.000	0.002	0.000	0.000	0.000	0.010	0.016	3586	36
ROAD_B	ROAD_B 15	41	44	0.001	0.000	0.000	0.005	0.006	0.003	0.001	0.000	0.000	0.000	0.000	0.000	0.002	0.000	0.000	0.000	0.019	0.030	44	1
ROAD_C	ROAD_C 15	41	383	0.003	0.000	0.000	0.002	0.002	0.001	0.000	0.000	0.000	0.000	0.000	0.000	0.002	0.000	0.000	0.002	0.013	0.021	383	5
ROAD_D	ROAD_D 15	41	328	0.003	0.000	0.000	0.002	0.002	0.001	0.000	0.000	0.000	0.000	0.000	0.000	0.002	0.000	0.000	0.002	0.013	0.020	328	4
ROAD_E	ROAD_E 15	41	33	0.003	0.000	0.000	0.002	0.002	0.001	0.000	0.000	0.000	0.000	0.000	0.000	0.002	0.000	0.000	0.002	0.013	0.020	33	0
ROAD_F	ROAD_F 15	54	1664	0.001	0.000	0.000	0.002	0.003	0.002	0.001	0.000	0.000	0.000	0.000	0.000	0.002	0.000	0.001	0.000	0.012	0.020	1664	21
																						Total FSP Emission	724

Year 2026 1600 to 1700 hour Traffic Data

	Road Name			Traffic Flow (veh/hr)	PC	Taxi	LGV4	LGV5	LGV6	HGV7	HGV8 / HGV9	PLB	PV4	PV5	NFB6	NFB7	NFB8 / NFB9	FBSD	FBDD	MC
	D3_1	16	D3_1 16	73	30	13	0	11	5	5	0	0	0	1	2	1	2	0	0	3
	D3_2	16	D3_2 16	677	108	486	0	5	2	3	0	5	2	10	16	11	18	0	0	10
	D3_3	16	D3_3 16	688	111	493	0	6	2	3	0	6	2	10	16	11	19	0	0	10
	D3_4	16	D3_4 16	665	100	489	0	5	2	0	0	5	2	9	15	11	17	0	0	9
	D3_5	16	D3_5 16	677	110	485	0	6	3	2	0	5	2	9	15	11	18	0	0	11
	D3_6	16	D3_6 16	2333	618	1149	2	163	68	71	3	12	6	34	52	36	61	0	0	58
	D3_7	16	D3_7 16	428	193	84	0	50	21	22	1	0	1	7	10	7	12	0	0	19
	D3_8	16	D3_8 16	296	136	59	0	33	14	15	1	0	1	5	7	5	9	0	0	13
	D3_9	16	D3_9 16	3401	1117	1360	3	280	117	122	7	10	8	49	76	54	90	0	0	105
	D3_10	16	D3_10 16	104	50	22	0	10	4	4	0	0	0	2	3	2	3	0	0	5
	D3_11	16	D3_11 16	3403	1119	1362	3	281	116	121	7	10	9	49	77	53	90	0	0	107
	D3_12	16	D3_12 16	162	75	33	0	17	7	8	0	0	0	3	4	3	5	0	0	7
	D3_13	16	D3_13 16	3387	1104	1360	3	278	115	120	7	10	10	49	78	54	91	0	0	107
	D3_14	16	D3_14 16	3083	1132	1202	3	217	91	77	3	0	8	45	69	48	80	0	0	108
	D3_15	16	D3_15 16	3085	1130	1202	3	216	89	79	3	0	8	45	71	49	82	0	0	108
	D3_16	16	D3_16 16	1561	550	647	1	110	46	31	2	0	5	21	34	23	39	0	0	53
	D4_1	16	D4_1 16	2598	918	884	3	249	103	113	6	10	8	39	62	44	71	0	0	87
	D4_2	16	D4_2 16	2608	925	885	3	250	103	113	7	10	8	39	61	43	72	0	0	89
	D4_3	16	D4_3 16	2608	925	885	3	250	103	113	7	10	8	39	61	43	72	0	0	89
	SCR_WB	16	SCR_WB 16	906	334	250	1	112	46	44	3	0	3	15	24	16	27	0	0	32
	SCR_EB	16	SCR_EB 16	896	325	248	1	115	48	48	4	0	3	13	22	15	25	0	0	30
	CYS_1	16	CYS_1 16	2299	932	639	2	277	115	77	5	12	6	26	41	29	49	0	0	89
	CYS_2	16	CYS_2 16	458	199	87	1	82	34	12	1	0	1	4	6	5	7	0	0	19
	CYS_3	16	CYS_3 16	2049	816	581	2	244	100	71	4	10	5	26	39	28	46	0	0	78
	T2	16	T2 16	2217	1100	131	4	384	160	245	12	0	2	13	21	14	24	0	0	105
	Sunken Rd	16	Sunken Rd 16	967	395	171	2	151	63	66	3	0	3	14	21	15	25	0	0	38
	Sheung Yeut Road_1	16	Sheung Yeut Road_1 16	836	226	127	2	189	78	28	2	61	3	15	23	16	27	0	18	22
	Sheung Yuet Road_2	16	Sheung Yuet Road_2 16	882	259	126	2	208	86	34	4	50	3	13	20	14	23	0	15	25
	Sheung Yuet Road_3	16	Sheung Yuet Road_3 16	984	289	148	2	214	89	38	4	82	2	11	17	12	20	1	26	28
	Sheung Yuet Road_4	16	Sheung Yuet Road_4 16	1260	397	133	4	345	143	52	3	47	3	14	22	15	26	0	20	38
	Wang Tung Street_1	16	Wang Tung Street_1 16	78	31	13	0	17	7	4	1	0	0	0	0	0	0	0	0	3
	ROAD_G	16	ROAD_G 16	642	229	115	1	133	55	46	5	0	1	6	10	7	12	0	0	22
	Lam Fung Street	16	Lam Fung Street 16	378	124	52	1	76	32	14	1	18	2	9	13	9	15	0	0	12
	Wang Ching Street_1	16	Wang Ching Street_1 16	592	173	71	2	152	63	32	4	11	2	12	19	13	22	0	0	17
	Wang Ching Street_2	16	Wang Ching Street_2 16	558	169	70	1	121	50	32	7	55	1	6	10	7	12	0	0	16
	Sheung Yee Road_1	16	Sheung Yee Road_1 16	563	179	69	1	106	44	20	2	68	1	8	12	9	14	0	11	17
	Sheung Yee Road_2	16	Sheung Yee Road_2 16	503	168	76	1	62	26	13	1	56	3	13	19	14	23	1	14	16
	Wang Kwong Road_1	16	Wang Kwong Road_1 16	629	181	71	1	127	53	22	1	60	3	14	22	15	26	0	16	17
	Wang Kwong Road_2	16	Wang Kwong Road_2 16	377	132	50	1	104	43	14	1	9	0	1	2	2	2	0	3	12
	Wang Kwong Road_3	16	Wang Kwong Road_3 16	321	105	86	1	62	25	11	2	0	1	4	5	4	6	0	0	10
	Kai Fuk Road	16	Kai Fuk Road 16	3153	1186	457	6	634	262	252	32	3	6	32	50	35	57	0	28	114
	Kwung Tong Bypass	16	Kwung Tong Bypass 16	4898	1746	313	12	1171	485	426	20	29	15	78	125	86	144	0	81	167
	ROAD_A	16	ROAD_A 16	4008	1748	630	8	610	251	341	18	0	8	42	64	46	76	0	0	166
	ROAD_B	16	ROAD_B 16	43	6	4	0	18	8	4	0	0	0	0	1	0	1	0	0	1
	ROAD_C	16	ROAD_C 16	399	186	73	1	64	26	11	1	0	1	4	6	4	6	0	0	18
	ROAD_D	16	ROAD_D 16	345	165	64	1	51	21	9	1	0	1	3	5	3	6	0	0	16
	ROAD_E	16	ROAD_E 16	34	16	6	0	5	2	1	0	0	0	0	0	0	1	0	0	2
	ROAD_F	16	ROAD_F 16	1724	731	221	3	314	129	129	17	3	3	16	24	17	28	0	19	69

Composite Emission Rate, FSP

	Road Name	Hour	Average Speed	Traffic Flow (veh/hr)	PC	Taxi	LGV3	LGV4	LGV6	HGV7	HGV8 or HGV9	PLB	PV4	PV5	NFB6	NFB7	NFB8 or NFB9	FBSD	FBDD	MC	g/km-veh	g/mile-veh	Flow Rate	FSP Emission (g/km)
	D3_1	D3_1 16	41	73	0.003	0.000	0.000	0.002	0.002	0.002	0.000	0.000	0.000	0.000	0.001	0.001	0.004	0.000	0.000	0.001	0.016	0.025	73	1
	D3_2	D3_2 16	42	677	0.001	0.000	0.000	0.000	0.000	0.000	0.000	0.000	0.000	0.000	0.001	0.001	0.004	0.000	0.000	0.001	0.007	0.012	677	5
	D3_3	D3_3 16	42	688	0.001	0.000	0.000	0.000	0.000	0.000	0.000	0.000	0.000	0.000	0.001	0.001	0.004	0.000	0.000	0.001	0.007	0.012	688	5
	D3_4	D3_4 16	42	665	0.001	0.000	0.000	0.000	0.000	0.000	0.000	0.000	0.000	0.000	0.001	0.001	0.004	0.000	0.000	0.001	0.007	0.011	665	5
	D3_5	D3_5 16	42	677	0.001	0.000	0.000	0.000	0.000	0.000	0.000	0.000	0.000	0.000	0.001	0.001	0.003	0.000	0.000	0.001	0.007	0.012	677	5
	D3_6	D3_6 16	41	2333	0.002	0.000	0.000	0.001	0.001	0.001	0.000	0.000	0.000	0.000	0.001	0.001	0.004	0.000	0.000	0.001	0.011	0.018	2333	25
	D3_7	D3_7 16	41	428	0.003	0.000	0.000	0.001	0.002	0.002	0.000	0.000	0.000	0.000	0.001	0.001	0.004	0.000	0.000	0.002	0.015	0.025	428	7
	D3_8	D3_8 16	41	296	0.003	0.000	0.000	0.001	0.002	0.002	0.000	0.000	0.000	0.000	0.001	0.001	0.004	0.000	0.000	0.002	0.015	0.024	296	4
	D3_9	D3_9 16	41	3401	0.002	0.000	0.000	0.001	0.001	0.001	0.000	0.000	0.000	0.000	0.001	0.001	0.004	0.000	0.000	0.001	0.012	0.020	3401	41
	D3_10	D3_10 16	41	104	0.003	0.000	0.000	0.001	0.001	0.001	0.000	0.000	0.000	0.000	0.001	0.001	0.004	0.000	0.000	0.002	0.015	0.024	104	2
	D3_11	D3_11 16	41	3403	0.002	0.000	0.000	0.001	0.001	0.001	0.000	0.000	0.000	0.000	0.001	0.001	0.004	0.000	0.000	0.001	0.012	0.020	3403	41
	D3_12	D3_12 16	41	162	0.003	0.000	0.000	0.001	0.001	0.002	0.000	0.000	0.000	0.000	0.001	0.001	0.004	0.000	0.000	0.002	0.015	0.024	162	2
	D3_13	D3_13 16	41	3387	0.002	0.000	0.000	0.001	0.001	0.001	0.000	0.000	0.000	0.000	0.001	0.001	0.004	0.000	0.000	0.001	0.012	0.020	3387	41
	D3_14	D3_14 16	41	3083	0.002	0.000	0.000	0.001	0.001	0.001	0.000	0.000	0.000	0.000	0.001	0.001	0.004	0.000	0.000	0.001	0.012	0.019	3083	36
	D3_15	D3_15 16	41	3085	0.002	0.000	0.000	0.001	0.001	0.001	0.000	0.000	0.000	0.000	0.001	0.001	0.004	0.000	0.000	0.001	0.012	0.019	3085	36
	D3_16	D3_16 16	41	1561	0.002	0.000	0.000	0.001	0.001	0.001	0.000	0.000	0.000	0.000	0.001	0.001	0.003	0.000	0.000	0.001	0.011	0.018	1561	17
	D4_1	D4_1 16	41	2598	0.002	0.000	0.000	0.001	0.001	0.002	0.000	0.000	0.000	0.000	0.001	0.001	0.004	0.000	0.000	0.001	0.013	0.021	2598	35
	D4_2	D4_2 16	41	2608	0.002	0.000	0.000	0.001	0.001	0.002	0.000	0.000	0.000	0.000	0.001	0.001	0.004	0.000	0.000	0.001	0.013	0.021	2608	35
	D4_3	D4_3 16	41	2608	0.002	0.000	0.000	0.001	0.001	0.002	0.000	0.000	0.000	0.000	0.001	0.001	0.004	0.000	0.000	0.001	0.013	0.021	2608	35
	SCR_WB	SCR_WB 16	41	906	0.002	0.000	0.000	0.001	0.002	0.002	0.000	0.000	0.000	0.000	0.001	0.001	0.004	0.000	0.000	0.001	0.015	0.024	906	13
	SCR_EB	SCR_EB 16	41	896	0.002	0.000	0.000	0.001	0.002	0.002	0.000	0.000	0.000	0.000	0.001	0.001	0.004	0.000	0.000	0.001	0.015	0.024	896	13
	CYS_1	CYS_1 16	41	2299	0.003	0.000	0.000	0.001	0.002	0.001	0.000	0.000	0.000	0.000	0.001	0.000	0.003	0.000	0.000	0.001	0.013	0.021	2299	29
	CYS_2	CYS_2 16	41	458	0.003	0.000	0.000	0.002	0.002	0.001	0.000	0.000	0.000	0.000	0.000	0.000	0.002	0.000	0.000	0.002	0.013	0.021	458	6
	CYS_3	CYS_3 16	41	2049	0.003	0.000	0.000	0.001	0.002	0.001	0.000	0.000	0.000	0.000	0.001	0.000	0.003	0.000	0.000	0.001	0.013	0.021	2049	26
	T2	T2 16	75	2217	0.001	0.000	0.000	0.001	0.002	0.003	0.001	0.000	0.000	0.000	0.000	0.000	0.001	0.000	0.000	0.000	0.010	0.015	2217	21
	Sunken Rd	Sunken Rd 16	41	967	0.003	0.000	0.000	0.002	0.002	0.002	0.000	0.000	0.000	0.000	0.001	0.001	0.003	0.000	0.000	0.001	0.016	0.025	967	15
	Sheung Yeut Road_1	Sheung Yeut Road_1 16	41	836	0.002	0.000	0.000	0.002	0.003	0.001	0.000	0.001	0.000	0.000	0.001	0.001	0.004	0.000	0.004	0.001	0.021	0.034	836	17
	Sheung Yuet Road_2	Sheung Yuet Road_2 16	41	882	0.002	0.000	0.000	0.002	0.003	0.001	0.000	0.001	0.000	0.000	0.001	0.001	0.004	0.000	0.003	0.001	0.020	0.032	882	17
	Sheung Yuet Road_3	Sheung Yuet Road_3 16	41	984	0.002	0.000	0.000	0.002	0.003	0.001	0.000	0.001	0.000	0.000	0.001	0.000	0.003	0.000	0.004	0.001	0.020	0.032	984	20
	Sheung Yuet Road_4	Sheung Yuet Road_4 16	41	1260	0.002	0.000	0.000	0.003	0.004	0.001	0.000	0.001	0.000	0.000	0.001	0.000	0.003	0.000	0.003	0.001	0.019	0.030	1260	24
	Wang Tung Street_1	Wang Tung Street_1 16	41	78	0.003	0.000	0.000	0.002	0.003	0.002	0.001	0.000	0.000	0.000	0.000	0.000	0.001	0.000	0.000	0.001	0.013	0.022	78	1
	ROAD_G	ROAD_G 16	41	642	0.002	0.000	0.000	0.002	0.003	0.002	0.001	0.000	0.000	0.000	0.001	0.000	0.002	0.000	0.000	0.001	0.016	0.025	642	10
	Lam Fung Street	Lam Fung Street 16	41	378	0.002	0.000	0.000	0.002	0.003	0.001	0.000	0.001	0.000	0.001	0.001	0.001	0.006	0.000	0.000	0.001	0.019	0.030	378	7
	Wang Ching Street_1	Wang Ching Street_1 16	41	592	0.002	0.000	0.000	0.003	0.003	0.002	0.001	0.000	0.000	0.000	0.001	0.001	0.005	0.000	0.000	0.001	0.019	0.031	592	11
	Wang Ching Street_2	Wang Ching Street_2 16	41	558	0.002	0.000	0.000	0.002	0.003	0.002	0.001	0.002	0.000	0.000	0.001	0.000	0.003	0.000	0.000	0.001	0.017	0.028	558	10
	Sheung Yee Road_1	Sheung Yee Road_1 16	41	563	0.002	0.000	0.000	0.002	0.003	0.001	0.000	0.002	0.000	0.000	0.001	0.001	0.003	0.000	0.003	0.001	0.020	0.032	563	11
	Sheung Yee Road_2	Sheung Yee Road_2 16	41	503	0.002	0.000	0.000	0.001	0.002	0.001	0.000	0.002	0.000	0.001	0.001	0.001	0.006	0.000	0.005	0.001	0.023	0.037	503	12
	Wang Kwong Road_1	Wang Kwong Road_1 16	41	629	0.002	0.000	0.000	0.002	0.003	0.001	0.000	0.002	0.000	0.001	0.001	0.001	0.006	0.000	0.004	0.001	0.024	0.038	629	15
	Wang Kwong Road_2	Wang Kwong Road_2 16	41	377	0.002	0.000	0.000	0.003	0.004	0.001	0.000	0.000	0.000	0.000	0.000	0.000	0.001	0.000	0.001	0.001	0.015	0.024	377	6
	Wang Kwong Road_3	Wang Kwong Road_3 16	41	321	0.002	0.000	0.000	0.002	0.003	0.001	0.001	0.000	0.000	0.000	0.001	0.000	0.003	0.000	0.000	0.001	0.014	0.022	321	4
	Kai Fuk Road	Kai Fuk Road 16	54	3153	0.001	0.000	0.000	0.002	0.003	0.002	0.001	0.000	0.000	0.000	0.001	0.000	0.002	0.000	0.001	0.000	0.013	0.021	3153	41
	Kwung Tong Bypass	Kwung Tong Bypass 16	53	4898	0.001	0.000	0.000	0.002	0.003	0.003	0.000	0.000	0.000	0.000	0.001	0.001	0.004	0.000	0.003	0.000	0.017	0.027	4898	81
	ROAD_A	ROAD_A 16	75	4008	0.001	0.000	0.000	0.001	0.002	0.002	0.000	0.000	0.000	0.000	0.000	0.000	0.002	0.000	0.000	0.000	0.010	0.016	4008	39
	ROAD_B	ROAD_B 16	41	43	0.001	0.000	0.000	0.004	0.006	0.003	0.001	0.000	0.000	0.000	0.000	0.000	0.002	0.000	0.000	0.001	0.019	0.030	43	1
	ROAD_C	ROAD_C 16	41	399	0.003	0.000	0.000	0.002	0.002	0.001	0.000	0.000	0.000	0.000	0.001	0.000	0.002	0.000	0.000	0.002	0.013	0.021	399	5
	ROAD_D	ROAD_D 16	41	345	0.003	0.000	0.000	0.002	0.002	0.001	0.000	0.000	0.000	0.000	0.001	0.000	0.002	0.000	0.000	0.002	0.013	0.021	345	4
	ROAD_E	ROAD_E 16	41	34	0.003	0.000	0.000	0.002	0.002	0.001	0.000	0.000	0.000	0.000	0.001	0.000	0.002	0.000	0.000	0.002	0.013	0.021	34	0
	ROAD_F	ROAD_F 16	54	1724	0.001	0.000	0.000	0.001	0.002	0.002	0.001	0.000	0.000	0.000	0.000	0.000	0.002	0.000	0.002	0.000	0.012	0.020	1724	21
																							Total FSP Emission	862

Year 2026 1700 to 1800 hour Traffic Data

	Road Name			Traffic Flow (veh/hr)	PC	Taxi	LGV4	LGV5	LGV6	HGV7	HGV8 / HGV9	PLB	PV4	PV5	NFB6	NFB7	NFB8 / NFB9	FBSD	FBDD	MC
	D3_1	17	D3 1 17	76	35	15	0	9	4	4	0	0	0	1	2	1	2	0	0	3
	D3_2	17	D3 2 17	680	111	487	0	4	2	2	0	6	2	10	16	11	18	0	0	11
	D3_3	17	D3 3 17	691	114	494	0	4	1	2	0	6	2	10	16	11	19	0	0	11
	D3_4	17	D3 4 17	666	101	490	0	3	1	0	0	7	2	9	15	11	17	0	0	9
	D3_5	17	D3 5 17	679	113	485	0	5	2	1	0	6	2	10	15	11	18	0	0	11
	D3_6	17	D3 6 17	2384	695	1182	2	128	52	56	2	13	6	32	51	37	60	0	0	67
	D3_7	17	D3 7 17	462	228	99	0	40	17	18	1	0	1	7	10	7	12	0	0	22
	D3_8	17	D3 8 17	320	160	69	0	26	11	11	1	0	1	5	7	5	8	0	0	15
	D3_9	17	D3 9 17	3540	1283	1430	4	221	92	96	4	14	9	48	76	53	89	0	0	122
	D3_10	17	D3 10 17	114	59	26	0	8	3	3	0	0	0	2	3	2	3	0	0	6
	D3_11	17	D3 11 17	3552	1288	1433	4	222	92	96	4	14	9	50	76	53	90	0	0	122
	D3_12	17	D3 12 17	175	88	38	0	13	6	6	0	0	1	3	4	3	5	0	0	8
	D3_13	17	D3 13 17	3534	1270	1432	4	219	92	95	5	14	9	49	78	55	92	0	0	122
	D3_14	17	D3 14 17	3269	1308	1281	2	172	70	61	3	0	8	43	69	49	80	0	0	124
	D3_15	17	D3 15 17	3266	1304	1281	2	172	70	62	3	0	8	44	69	47	80	0	0	124
	D3_16	17	D3 16 17	1665	634	698	1	87	37	25	0	0	5	22	33	23	39	0	0	61
	D4_1	17	D4 1 17	2707	1061	935	3	198	83	89	5	12	7	38	60	43	72	0	0	102
	D4_2	17	D4 2 17	2718	1070	938	3	198	83	90	5	12	7	38	60	42	71	0	0	102
	D4_3	17	D4 3 17	2718	1070	938	3	198	83	90	5	12	7	38	60	42	71	0	0	102
	SCR_WB	17	SCR WB 17	944	389	272	1	88	37	35	2	0	3	15	23	16	26	0	0	37
	SCR_EB	17	SCR EB 17	932	379	272	1	91	37	37	3	0	3	13	21	15	24	0	0	36
	CYS_1	17	CYS 1 17	2423	1086	691	2	220	91	62	4	13	5	27	41	29	48	0	0	103
	CYS_2	17	CYS 2 17	483	235	101	0	64	27	10	1	0	1	4	6	4	7	0	0	22
	CYS_3	17	CYS 3 17	2151	951	622	2	192	80	56	3	13	4	25	39	27	45	0	0	91
	T2	17	T2 17	2279	1291	155	2	303	125	195	9	0	2	14	21	14	24	0	0	123
	Sunken Rd	17	Sunken Rd 17	1012	466	202	1	119	49	52	3	0	3	13	21	15	24	0	0	44
	Sheung Yeut Road_1	17	Sheung Yeut Road_1 17	845	265	147	1	148	62	22	2	72	3	14	22	16	26	0	20	25
	Sheung Yuet Road_2	17	Sheung Yuet Road 2 17	894	305	146	1	165	69	27	3	60	3	13	19	13	23	0	19	29
	Sheung Yuet Road_3	17	Sheung Yuet Road 3 17	1015	341	173	2	169	70	30	4	98	3	11	17	12	20	1	31	33
	Sheung Yuet Road_4	17	Sheung Yuet Road 4 17	1259	469	155	3	273	113	41	2	55	3	14	22	15	26	0	24	45
	Wang Tung Street_1	17	Wang Tung Street 1 17	80	37	15	0	13	6	3	1	0	0	0	0	0	0	0	0	4
	ROAD_G	17	ROAD G 17	657	270	135	1	105	43	36	4	0	1	7	10	7	12	0	0	26
	Lam Fung Street	17	Lam Fung Street 17	387	146	60	1	60	25	11	1	21	2	9	13	9	15	0	0	14
	Wang Ching Street_1	17	Wang Ching Street 1 17	585	205	83	1	120	50	25	2	13	2	12	18	13	22	0	0	19
	Wang Ching Street_2	17	Wang Ching Street 2 17	566	198	82	1	95	39	25	6	64	1	6	10	7	12	0	0	19
	Sheung Yee Road_1	17	Sheung Yee Road 1 17	592	213	81	1	86	35	16	2	81	1	8	12	9	14	0	13	20
	Sheung Yee Road_2	17	Sheung Yee Road 2 17	537	197	88	1	49	20	10	1	67	2	12	19	13	22	1	16	19
	Wang Kwong Road_1	17	Wang Kwong Road 1 17	643	212	83	1	100	41	17	1	70	3	14	21	15	25	0	20	20
	Wang Kwong Road_2	17	Wang Kwong Road 2 17	379	155	58	1	82	34	11	1	11	0	1	2	2	2	0	3	15
	Wang Kwong Road_3	17	Wang Kwong Road 3 17	336	125	101	0	49	20	9	1	0	1	3	5	4	6	0	0	12
	Kai Fuk Road	17	Kai Fuk Road 17	3223	1397	538	6	499	206	200	26	3	6	32	48	35	58	0	35	132
	Kwung Tong Bypass	17	Kwung Tong Bypass 17	4869	2059	370	10	925	384	336	17	37	15	78	119	85	141	2	97	195
	ROAD_A	17	ROAD A 17	4139	2050	697	4	479	199	272	12	0	8	39	64	44	75	0	0	195
	ROAD_B	17	ROAD B 17	39	8	4	0	15	6	3	0	0	0	0	1	0	1	0	0	1
	ROAD_C	17	ROAD C 17	427	219	86	0	50	21	9	1	0	1	3	6	4	6	0	0	21
	ROAD_D	17	ROAD D 17	370	194	75	0	40	17	7	1	0	1	3	4	3	6	0	0	19
	ROAD_E	17	ROAD E 17	37	19	8	0	4	2	1	0	0	0	0	0	0	1	0	0	2
	ROAD_F	17	ROAD F 17	1784	862	259	2	248	103	103	14	4	4	14	23	16	27	0	23	82

Composite Emission Rate, FSP

	Road Name	Hour	Average Speed	Traffic Flow (veh/hr)	PC	Taxi	LGV3	LGV4	LGV6	HGV7	HGV8 or HGV9	PLB	PV4	PV5	NFB6	NFB7	NFB8 or NFB9	FBSD	FBDD	MC	g/km-veh	g/mile-veh	Flow Rate	FSP Emission (g/km)
	D3_1	D3_1 17	41	76	0.003	0.000	0.000	0.001	0.002	0.002	0.000	0.000	0.000	0.000	0.001	0.001	0.003	0.000	0.000	0.002	0.014	0.023	76	1
	D3_2	D3_2 17	41	680	0.001	0.000	0.000	0.000	0.000	0.000	0.000	0.000	0.000	0.000	0.001	0.001	0.004	0.000	0.000	0.001	0.008	0.012	680	5
	D3_3	D3_3 17	41	691	0.001	0.000	0.000	0.000	0.000	0.000	0.000	0.000	0.000	0.000	0.001	0.001	0.004	0.000	0.000	0.001	0.007	0.012	691	5
	D3_4	D3_4 17	41	666	0.001	0.000	0.000	0.000	0.000	0.000	0.000	0.000	0.000	0.000	0.001	0.001	0.004	0.000	0.000	0.001	0.007	0.011	666	5
	D3_5	D3_5 17	41	679	0.001	0.000	0.000	0.000	0.000	0.000	0.000	0.000	0.000	0.000	0.001	0.001	0.004	0.000	0.000	0.001	0.007	0.012	679	5
	D3_6	D3_6 17	41	2384	0.002	0.000	0.000	0.001	0.001	0.001	0.000	0.000	0.000	0.000	0.001	0.001	0.003	0.000	0.000	0.001	0.010	0.017	2384	25
	D3_7	D3_7 17	41	462	0.003	0.000	0.000	0.001	0.001	0.001	0.000	0.000	0.000	0.000	0.001	0.001	0.004	0.000	0.000	0.002	0.014	0.022	462	6
	D3_8	D3_8 17	41	320	0.003	0.000	0.000	0.001	0.001	0.001	0.000	0.000	0.000	0.000	0.001	0.001	0.004	0.000	0.000	0.002	0.014	0.022	320	4
	D3_9	D3_9 17	41	3540	0.002	0.000	0.000	0.001	0.001	0.001	0.000	0.000	0.000	0.000	0.001	0.001	0.003	0.000	0.000	0.001	0.011	0.018	3540	40
	D3_10	D3_10 17	41	114	0.003	0.000	0.000	0.001	0.001	0.001	0.000	0.000	0.000	0.000	0.001	0.001	0.004	0.000	0.000	0.002	0.013	0.021	114	2
	D3_11	D3_11 17	41	3552	0.002	0.000	0.000	0.001	0.001	0.001	0.000	0.000	0.000	0.000	0.001	0.001	0.003	0.000	0.000	0.001	0.011	0.018	3552	40
	D3_12	D3_12 17	41	175	0.003	0.000	0.000	0.001	0.001	0.001	0.000	0.000	0.000	0.000	0.001	0.001	0.004	0.000	0.000	0.002	0.014	0.022	175	2
	D3_13	D3_13 17	41	3534	0.002	0.000	0.000	0.001	0.001	0.001	0.000	0.000	0.000	0.000	0.001	0.001	0.004	0.000	0.000	0.001	0.012	0.019	3534	41
	D3_14	D3_14 17	41	3269	0.003	0.000	0.000	0.001	0.001	0.001	0.000	0.000	0.000	0.000	0.001	0.001	0.003	0.000	0.000	0.001	0.011	0.018	3269	36
	D3_15	D3_15 17	41	3266	0.003	0.000	0.000	0.001	0.001	0.001	0.000	0.000	0.000	0.000	0.001	0.001	0.003	0.000	0.000	0.001	0.011	0.018	3266	36
	D3_16	D3_16 17	41	1665	0.003	0.000	0.000	0.001	0.001	0.001	0.000	0.000	0.000	0.000	0.001	0.000	0.003	0.000	0.000	0.001	0.010	0.017	1665	17
	D4_1	D4_1 17	41	2707	0.003	0.000	0.000	0.001	0.001	0.001	0.000	0.000	0.000	0.000	0.001	0.001	0.004	0.000	0.000	0.001	0.012	0.020	2707	34
	D4_2	D4_2 17	41	2718	0.003	0.000	0.000	0.001	0.001	0.001	0.000	0.000	0.000	0.000	0.001	0.001	0.004	0.000	0.000	0.001	0.012	0.020	2718	34
	D4_3	D4_3 17	41	2718	0.003	0.000	0.000	0.001	0.001	0.001	0.000	0.000	0.000	0.000	0.001	0.001	0.004	0.000	0.000	0.001	0.012	0.020	2718	34
	SCR_WB	SCR_WB 17	41	944	0.003	0.000	0.000	0.001	0.001	0.001	0.000	0.000	0.000	0.000	0.001	0.001	0.004	0.000	0.000	0.001	0.014	0.022	944	13
	SCR_EB	SCR_EB 17	41	932	0.003	0.000	0.000	0.001	0.001	0.001	0.000	0.000	0.000	0.000	0.001	0.001	0.004	0.000	0.000	0.001	0.013	0.022	932	13
	CYS_1	CYS_1 17	41	2423	0.003	0.000	0.000	0.001	0.001	0.001	0.000	0.000	0.000	0.000	0.001	0.000	0.003	0.000	0.000	0.002	0.012	0.019	2423	29
	CYS_2	CYS_2 17	41	483	0.003	0.000	0.000	0.001	0.002	0.001	0.000	0.000	0.000	0.000	0.000	0.000	0.002	0.000	0.000	0.002	0.012	0.019	483	6
	CYS_3	CYS_3 17	41	2151	0.003	0.000	0.000	0.001	0.001	0.001	0.000	0.000	0.000	0.000	0.001	0.000	0.003	0.000	0.000	0.002	0.012	0.019	2151	26
	T2	T2 17	73	2279	0.001	0.000	0.000	0.001	0.002	0.002	0.000	0.000	0.000	0.000	0.000	0.000	0.001	0.000	0.000	0.000	0.008	0.013	2279	18
	Sunken Rd	Sunken Rd 17	41	1012	0.003	0.000	0.000	0.001	0.002	0.002	0.000	0.000	0.000	0.000	0.001	0.001	0.003	0.000	0.000	0.002	0.014	0.023	1012	15
	Sheung Yeut Road_1	Sheung Yeut Road_1 17	41	845	0.002	0.000	0.000	0.002	0.002	0.001	0.000	0.001	0.000	0.000	0.001	0.001	0.004	0.000	0.004	0.001	0.020	0.033	845	17
	Sheung Yuet Road_2	Sheung Yuet Road_2 17	41	894	0.002	0.000	0.000	0.002	0.003	0.001	0.000	0.001	0.000	0.000	0.001	0.001	0.003	0.000	0.004	0.001	0.019	0.031	894	17
	Sheung Yuet Road_3	Sheung Yuet Road_3 17	41	1015	0.002	0.000	0.000	0.002	0.002	0.001	0.000	0.002	0.000	0.000	0.001	0.000	0.003	0.000	0.005	0.001	0.020	0.032	1015	20
	Sheung Yuet Road_4	Sheung Yuet Road_4 17	41	1259	0.002	0.000	0.000	0.002	0.003	0.001	0.000	0.001	0.000	0.000	0.001	0.000	0.003	0.000	0.003	0.001	0.018	0.030	1259	23
	Wang Tung Street_1	Wang Tung Street_1 17	41	80	0.003	0.000	0.000	0.002	0.002	0.002	0.001	0.000	0.000	0.000	0.000	0.000	0.001	0.000	0.000	0.002	0.012	0.019	80	1
	ROAD_G	ROAD_G 17	41	657	0.003	0.000	0.000	0.002	0.002	0.002	0.001	0.000	0.000	0.000	0.001	0.000	0.002	0.000	0.000	0.001	0.014	0.023	657	9
	Lam Fung Street	Lam Fung Street 17	41	387	0.003	0.000	0.000	0.002	0.002	0.001	0.000	0.001	0.000	0.000	0.001	0.001	0.005	0.000	0.000	0.001	0.018	0.029	387	7
	Wang Ching Street_1	Wang Ching Street_1 17	41	585	0.002	0.000	0.000	0.002	0.003	0.002	0.000	0.000	0.000	0.000	0.001	0.001	0.005	0.000	0.000	0.001	0.018	0.029	585	11
	Wang Ching Street_2	Wang Ching Street_2 17	41	566	0.002	0.000	0.000	0.002	0.002	0.002	0.001	0.002	0.000	0.000	0.001	0.000	0.003	0.000	0.000	0.001	0.016	0.026	566	9
	Sheung Yee Road_1	Sheung Yee Road_1 17	41	592	0.002	0.000	0.000	0.001	0.002	0.001	0.000	0.002	0.000	0.000	0.001	0.001	0.003	0.000	0.004	0.001	0.019	0.031	592	11
	Sheung Yee Road_2	Sheung Yee Road_2 17	41	537	0.002	0.000	0.000	0.001	0.001	0.001	0.000	0.002	0.000	0.001	0.001	0.001	0.006	0.000	0.005	0.001	0.022	0.036	537	12
	Wang Kwong Road_1	Wang Kwong Road_1 17	41	643	0.002	0.000	0.000	0.002	0.002	0.001	0.000	0.002	0.000	0.000	0.001	0.001	0.005	0.000	0.005	0.001	0.023	0.037	643	15
	Wang Kwong Road_2	Wang Kwong Road_2 17	41	379	0.003	0.000	0.000	0.002	0.003	0.001	0.000	0.000	0.000	0.000	0.000	0.000	0.001	0.000	0.002	0.001	0.014	0.022	379	5
	Wang Kwong Road_3	Wang Kwong Road_3 17	41	336	0.002	0.000	0.000	0.001	0.002	0.001	0.000	0.000	0.000	0.000	0.001	0.000	0.002	0.000	0.000	0.001	0.012	0.020	336	4
	Kai Fuk Road	Kai Fuk Road 17	53	3223	0.001	0.000	0.000	0.001	0.002	0.002	0.001	0.000	0.000	0.000	0.000	0.000	0.002	0.000	0.002	0.000	0.012	0.019	3223	38
	Kwung Tong Bypass	Kwung Tong Bypass 17	53	4869	0.001	0.000	0.000	0.002	0.002	0.002	0.000	0.000	0.000	0.000	0.001	0.001	0.003	0.000	0.003	0.000	0.016	0.025	4869	76
	ROAD_A	ROAD_A 17	73	4139	0.001	0.000	0.000	0.001	0.002	0.002	0.000	0.000	0.000	0.000	0.000	0.000	0.002	0.000	0.000	0.000	0.008	0.013	4139	34
	ROAD_B	ROAD_B 17	41	39	0.001	0.000	0.000	0.004	0.005	0.003	0.001	0.000	0.000	0.000	0.001	0.000	0.002	0.000	0.000	0.001	0.018	0.029	39	1
	ROAD_C	ROAD_C 17	41	427	0.003	0.000	0.000	0.001	0.002	0.001	0.000	0.000	0.000	0.000	0.000	0.000	0.002	0.000	0.000	0.002	0.012	0.019	427	5
	ROAD_D	ROAD_D 17	41	370	0.004	0.000	0.000	0.001	0.001	0.001	0.000	0.000	0.000	0.000	0.000	0.000	0.002	0.000	0.000	0.002	0.012	0.019	370	4
	ROAD_E	ROAD_E 17	41	37	0.004	0.000	0.000	0.001	0.001	0.001	0.000	0.000	0.000	0.000	0.000	0.000	0.002	0.000	0.000	0.002	0.012	0.019	37	0
	ROAD_F	ROAD_F 17	53	1784	0.001	0.000	0.000	0.001	0.002	0.002	0.001	0.000	0.000	0.000	0.000	0.000	0.002	0.000	0.002	0.000	0.011	0.018	1784	20
																							Total FSP Emission	831

Year 2026 1800 to 1900 hour Traffic Data

	Road Name			Traffic Flow (veh/hr)	PC	Taxi	LGV4	LGV5	LGV6	HGV7	HGV8 / HGV9	PLB	PV4	PV5	NFB6	NFB7	NFB8 / NFB9	FBSD	FBDD	MC
	D3_1	18	D3 1 18	81	44	19	0	6	2	3	0	0	0	1	1	1	1	0	0	4
	D3_2	18	D3 2 18	682	115	489	0	3	1	1	0	7	2	10	15	11	18	0	0	11
	D3_3	18	D3 3 18	693	118	495	0	3	1	1	0	7	2	10	15	11	18	0	0	11
	D3_4	18	D3 4 18	667	102	491	0	3	1	0	0	7	2	9	15	11	17	0	0	10
	D3_5	18	D3 5 18	684	118	488	0	3	1	1	0	7	2	10	15	10	17	0	0	11
	D3_6	18	D3 6 18	2449	815	1235	0	86	36	38	2	15	5	26	39	28	48	0	0	77
	D3_7	18	D3 7 18	501	282	123	1	27	11	12	1	0	1	3	5	4	6	0	0	27
	D3_8	18	D3 8 18	349	198	86	0	17	7	8	0	0	1	2	3	2	4	0	0	19
	D3_9	18	D3 9 18	3712	1544	1544	0	147	59	65	4	15	6	33	52	35	61	0	0	147
	D3_10	18	D3 10 18	127	74	32	0	5	2	2	0	0	0	1	1	1	2	0	0	7
	D3_11	18	D3 11 18	3720	1550	1548	0	147	60	63	4	15	6	34	50	37	60	0	0	147
	D3_12	18	D3 12 18	192	110	48	0	9	4	4	0	0	0	1	2	1	2	0	0	10
	D3_13	18	D3 13 18	3693	1526	1546	0	146	59	63	4	15	6	33	52	37	61	0	0	146
	D3_14	18	D3 14 18	3513	1586	1405	0	116	47	42	4	0	5	28	44	32	53	0	0	151
	D3_15	18	D3 15 18	3507	1583	1405	0	114	47	40	4	0	5	28	46	32	53	0	0	151
	D3_16	18	D3 16 18	1798	769	778	0	58	24	16	0	0	3	13	22	15	26	0	0	73
	D4_1	18	D4 1 18	2837	1289	1018	1	132	55	60	3	14	4	26	40	27	45	0	0	123
	D4_2	18	D4 2 18	2851	1300	1020	1	133	56	60	3	14	4	24	40	27	46	0	0	124
	D4_3	18	D4 3 18	2851	1300	1020	1	133	56	60	3	14	4	24	40	27	46	0	0	124
	SCR_WB	18	SCR WB 18	988	478	308	1	59	25	24	1	0	2	8	13	9	16	0	0	45
	SCR_EB	18	SCR EB 18	975	464	309	1	60	25	25	2	0	2	8	12	9	14	0	0	44
	CYS_1	18	CYS 1 18	2593	1332	774	3	146	61	41	3	14	3	17	25	18	30	0	0	127
	CYS_2	18	CYS 2 18	524	292	124	1	43	18	7	1	0	1	2	3	2	4	0	0	28
	CYS_3	18	CYS 3 18	2289	1164	689	1	129	54	38	2	14	2	15	24	17	29	0	0	111
	T2	18	T2 18	2405	1595	194	2	202	83	132	6	0	2	7	10	7	12	0	0	153
	Sunken Rd	18	Sunken Rd 18	1074	579	252	1	80	33	35	2	0	2	6	10	7	12	0	0	55
	Sheung Yeut Road_1	18	Sheung Yeut Road_1 18	834	327	180	1	99	41	15	1	78	1	7	11	8	12	0	22	31
	Sheung Yuet Road_2	18	Sheung Yuet Road 2 18	886	377	177	1	111	46	18	2	64	1	6	9	7	11	0	20	36
	Sheung Yuet Road_3	18	Sheung Yuet Road 3 18	1028	422	213	1	113	46	20	3	107	1	5	8	6	9	1	33	40
	Sheung Yuet Road_4	18	Sheung Yuet Road 4 18	1243	582	190	2	183	76	27	1	61	1	7	11	8	12	1	25	56
	Wang Tung Street_1	18	Wang Tung Street 1 18	85	46	19	0	9	4	2	0	0	0	0	0	0	0	0	0	4
	ROAD_G	18	ROAD G 18	677	334	167	1	70	29	24	3	0	1	3	5	3	5	0	0	32
	Lam Fung Street	18	Lam Fung Street 18	383	181	73	0	41	17	7	1	23	1	4	7	5	8	0	0	17
	Wang Ching Street_1	18	Wang Ching Street 1 18	560	254	103	1	80	33	17	2	14	1	6	9	6	11	0	0	24
	Wang Ching Street_2	18	Wang Ching Street 2 18	557	241	100	1	62	26	16	4	67	1	3	5	3	6	0	0	23
	Sheung Yee Road_1	18	Sheung Yee Road 1 18	610	266	99	1	58	24	11	1	89	1	4	6	4	7	0	14	25
	Sheung Yee Road_2	18	Sheung Yee Road 2 18	553	244	107	1	33	13	7	1	73	1	6	9	7	11	1	18	23
	Wang Kwong Road_1	18	Wang Kwong Road 1 18	637	264	103	1	67	28	12	1	78	2	7	11	7	12	0	21	25
	Wang Kwong Road_2	18	Wang Kwong Road 2 18	388	192	71	0	55	23	7	0	12	0	1	1	1	1	0	4	18
	Wang Kwong Road_3	18	Wang Kwong Road 3 18	356	154	125	0	32	14	6	1	0	0	2	2	2	3	0	0	15
	Kai Fuk Road	18	Kai Fuk Road 18	3312	1730	663	3	335	139	133	17	3	3	17	23	17	27	0	36	166
	Kwung Tong Bypass	18	Kwung Tong Bypass 18	4731	2555	459	5	617	255	225	9	40	9	38	59	40	69	2	104	244
	ROAD_A	18	ROAD A 18	4353	2528	808	4	320	133	183	11	0	4	22	35	24	41	0	0	240
	ROAD_B	18	ROAD B 18	33	9	5	0	10	4	2	0	0	0	0	0	0	0	0	0	1
	ROAD_C	18	ROAD C 18	467	272	106	0	34	14	6	0	0	0	2	3	2	3	0	0	26
	ROAD_D	18	ROAD D 18	408	241	93	0	27	11	4	0	0	0	2	2	2	2	0	0	23
	ROAD_E	18	ROAD E 18	41	24	9	0	3	1	0	0	0	0	0	0	0	0	0	0	2
	ROAD_F	18	ROAD F 18	1875	1068	318	2	167	69	69	9	4	2	7	11	7	13	0	26	101

Composite Emission Rate, FSP

	Road Name	Hour	Average Speed	Traffic Flow (veh/hr)	PC	Taxi	LGV3	LGV4	LGV6	HGV7	HGV8 or HGV9	PLB	PV4	PV5	NFB6	NFB7	NFB8 or NFB9	FBSD	FBDD	MC	g/km-veh	g/mile-veh	Flow Rate	FSP Emission (g/km)
	D3_1	D3_1 18	41	81	0.004	0.000	0.000	0.001	0.001	0.001	0.000	0.000	0.000	0.000	0.000	0.000	0.002	0.000	0.000	0.002	0.011	0.017	81	1
	D3_2	D3_2 18	41	682	0.001	0.000	0.000	0.000	0.000	0.000	0.000	0.000	0.000	0.000	0.001	0.001	0.004	0.000	0.000	0.001	0.007	0.012	682	5
	D3_3	D3_3 18	41	693	0.001	0.000	0.000	0.000	0.000	0.000	0.000	0.000	0.000	0.000	0.001	0.001	0.004	0.000	0.000	0.001	0.007	0.012	693	5
	D3_4	D3_4 18	41	667	0.001	0.000	0.000	0.000	0.000	0.000	0.000	0.000	0.000	0.000	0.001	0.001	0.004	0.000	0.000	0.001	0.007	0.011	667	5
	D3_5	D3_5 18	41	684	0.001	0.000	0.000	0.000	0.000	0.000	0.000	0.000	0.000	0.000	0.001	0.001	0.003	0.000	0.000	0.001	0.007	0.012	684	5
	D3_6	D3_6 18	41	2449	0.002	0.000	0.000	0.000	0.000	0.001	0.000	0.000	0.000	0.000	0.001	0.000	0.003	0.000	0.000	0.001	0.009	0.014	2449	22
	D3_7	D3_7 18	41	501	0.004	0.000	0.000	0.001	0.001	0.001	0.000	0.000	0.000	0.000	0.000	0.000	0.002	0.000	0.000	0.002	0.010	0.017	501	5
	D3_8	D3_8 18	41	349	0.004	0.000	0.000	0.001	0.001	0.001	0.000	0.000	0.000	0.000	0.000	0.000	0.002	0.000	0.000	0.002	0.010	0.016	349	4
	D3_9	D3_9 18	41	3712	0.003	0.000	0.000	0.000	0.001	0.001	0.000	0.000	0.000	0.000	0.001	0.000	0.002	0.000	0.000	0.001	0.009	0.015	3712	34
	D3_10	D3_10 18	41	127	0.004	0.000	0.000	0.000	0.001	0.001	0.000	0.000	0.000	0.000	0.000	0.000	0.002	0.000	0.000	0.002	0.010	0.016	127	1
	D3_11	D3_11 18	41	3720	0.003	0.000	0.000	0.000	0.001	0.001	0.000	0.000	0.000	0.000	0.000	0.000	0.002	0.000	0.000	0.001	0.009	0.015	3720	34
	D3_12	D3_12 18	41	192	0.004	0.000	0.000	0.000	0.001	0.001	0.000	0.000	0.000	0.000	0.000	0.000	0.002	0.000	0.000	0.002	0.010	0.016	192	2
	D3_13	D3_13 18	41	3693	0.003	0.000	0.000	0.000	0.001	0.001	0.000	0.000	0.000	0.000	0.001	0.000	0.002	0.000	0.000	0.001	0.009	0.015	3693	34
	D3_14	D3_14 18	41	3513	0.003	0.000	0.000	0.000	0.000	0.000	0.000	0.000	0.000	0.000	0.000	0.000	0.002	0.000	0.000	0.002	0.009	0.014	3513	31
	D3_15	D3_15 18	41	3507	0.003	0.000	0.000	0.000	0.000	0.000	0.000	0.000	0.000	0.000	0.000	0.000	0.002	0.000	0.000	0.002	0.009	0.014	3507	31
	D3_16	D3_16 18	41	1798	0.003	0.000	0.000	0.000	0.000	0.000	0.000	0.000	0.000	0.000	0.000	0.000	0.002	0.000	0.000	0.001	0.008	0.013	1798	15
	D4_1	D4_1 18	41	2837	0.003	0.000	0.000	0.000	0.001	0.001	0.000	0.000	0.000	0.000	0.001	0.000	0.002	0.000	0.000	0.002	0.010	0.016	2837	28
	D4_2	D4_2 18	41	2851	0.003	0.000	0.000	0.000	0.001	0.001	0.000	0.000	0.000	0.000	0.001	0.000	0.002	0.000	0.000	0.002	0.010	0.016	2851	28
	D4_3	D4_3 18	41	2851	0.003	0.000	0.000	0.000	0.001	0.001	0.000	0.000	0.000	0.000	0.001	0.000	0.002	0.000	0.000	0.002	0.010	0.016	2851	28
	SCR_WB	SCR_WB 18	41	988	0.003	0.000	0.000	0.001	0.001	0.001	0.000	0.000	0.000	0.000	0.000	0.000	0.002	0.000	0.000	0.002	0.010	0.017	988	10
	SCR_EB	SCR_EB 18	41	975	0.003	0.000	0.000	0.001	0.001	0.001	0.000	0.000	0.000	0.000	0.000	0.000	0.002	0.000	0.000	0.002	0.010	0.017	975	10
	CYS_1	CYS_1 18	41	2593	0.003	0.000	0.000	0.001	0.001	0.001	0.000	0.000	0.000	0.000	0.000	0.000	0.002	0.000	0.000	0.002	0.010	0.016	2593	25
	CYS_2	CYS_2 18	41	524	0.004	0.000	0.000	0.001	0.001	0.000	0.000	0.000	0.000	0.000	0.000	0.000	0.001	0.000	0.000	0.002	0.010	0.015	524	5
	CYS_3	CYS_3 18	41	2289	0.003	0.000	0.000	0.001	0.001	0.001	0.000	0.000	0.000	0.000	0.000	0.000	0.002	0.000	0.000	0.002	0.010	0.016	2289	22
	T2	T2 18	73	2405	0.001	0.000	0.000	0.001	0.001	0.001	0.000	0.000	0.000	0.000	0.000	0.000	0.001	0.000	0.000	0.000	0.005	0.009	2405	13
	Sunken Rd	Sunken Rd 18	41	1074	0.004	0.000	0.000	0.001	0.001	0.001	0.000	0.000	0.000	0.000	0.000	0.000	0.002	0.000	0.000	0.002	0.011	0.017	1074	12
	Sheung Yeut Road_1	Sheung Yeut Road_1 18	41	834	0.003	0.000	0.000	0.001	0.002	0.001	0.000	0.001	0.000	0.000	0.000	0.000	0.002	0.000	0.005	0.001	0.017	0.027	834	14
	Sheung Yuet Road_2	Sheung Yuet Road_2 18	41	886	0.003	0.000	0.000	0.001	0.002	0.001	0.000	0.001	0.000	0.000	0.000	0.000	0.002	0.000	0.004	0.001	0.016	0.026	886	14
	Sheung Yuet Road_3	Sheung Yuet Road_3 18	41	1028	0.003	0.000	0.000	0.001	0.001	0.001	0.000	0.002	0.000	0.000	0.000	0.000	0.001	0.000	0.006	0.001	0.017	0.027	1028	17
	Sheung Yuet Road_4	Sheung Yuet Road_4 18	41	1243	0.003	0.000	0.000	0.001	0.002	0.001	0.000	0.001	0.000	0.000	0.000	0.000	0.001	0.000	0.004	0.002	0.016	0.025	1243	19
	Wang Tung Street_1	Wang Tung Street_1 18	41	85	0.004	0.000	0.000	0.001	0.001	0.001	0.000	0.000	0.000	0.000	0.000	0.000	0.000	0.000	0.000	0.002	0.010	0.016	85	1
	ROAD_G	ROAD_G 18	41	677	0.003	0.000	0.000	0.001	0.001	0.001	0.000	0.000	0.000	0.000	0.000	0.000	0.001	0.000	0.000	0.002	0.011	0.017	677	7
	Lam Fung Street	Lam Fung Street 18	41	383	0.003	0.000	0.000	0.001	0.001	0.001	0.000	0.001	0.000	0.000	0.001	0.000	0.003	0.000	0.000	0.002	0.013	0.021	383	5
	Wang Ching Street_1	Wang Ching Street_1 18	41	560	0.003	0.000	0.000	0.001	0.002	0.001	0.000	0.000	0.000	0.000	0.001	0.000	0.003	0.000	0.000	0.002	0.014	0.022	560	8
	Wang Ching Street_2	Wang Ching Street_2 18	41	557	0.003	0.000	0.000	0.001	0.002	0.001	0.001	0.002	0.000	0.000	0.000	0.000	0.001	0.000	0.000	0.001	0.013	0.021	557	7
	Sheung Yee Road_1	Sheung Yee Road_1 18	41	610	0.003	0.000	0.000	0.001	0.001	0.001	0.000	0.002	0.000	0.000	0.000	0.000	0.002	0.000	0.004	0.001	0.016	0.026	610	10
	Sheung Yee Road_2	Sheung Yee Road_2 18	41	553	0.003	0.000	0.000	0.001	0.001	0.000	0.000	0.002	0.000	0.000	0.001	0.000	0.003	0.000	0.006	0.002	0.018	0.029	553	10
	Wang Kwong Road_1	Wang Kwong Road_1 18	41	637	0.003	0.000	0.000	0.001	0.001	0.001	0.000	0.002	0.000	0.000	0.001	0.000	0.003	0.000	0.006	0.001	0.019	0.031	637	12
	Wang Kwong Road_2	Wang Kwong Road_2 18	41	388	0.003	0.000	0.000	0.001	0.002	0.001	0.000	0.000	0.000	0.000	0.000	0.000	0.000	0.000	0.002	0.002	0.012	0.019	388	5
	Wang Kwong Road_3	Wang Kwong Road_3 18	41	356	0.003	0.000	0.000	0.001	0.001	0.001	0.000	0.000	0.000	0.000	0.000	0.000	0.001	0.000	0.000	0.001	0.009	0.015	356	3
	Kai Fuk Road	Kai Fuk Road 18	53	3312	0.001	0.000	0.000	0.001	0.001	0.001	0.000	0.000	0.000	0.000	0.000	0.000	0.001	0.000	0.002	0.000	0.008	0.013	3312	27
	Kwung Tong Bypass	Kwung Tong Bypass 18	53	4731	0.001	0.000	0.000	0.001	0.002	0.001	0.000	0.000	0.000	0.000	0.000	0.000	0.002	0.000	0.003	0.000	0.012	0.019	4731	55
	ROAD_A	ROAD_A 18	73	4353	0.001	0.000	0.000	0.000	0.001	0.001	0.000	0.000	0.000	0.000	0.000	0.000	0.001	0.000	0.000	0.000	0.005	0.009	4353	23
	ROAD_B	ROAD_B 18	41	33	0.002	0.000	0.000	0.003	0.004	0.002	0.001	0.000	0.000	0.000	0.000	0.000	0.001	0.000	0.000	0.001	0.015	0.024	33	0
	ROAD_C	ROAD_C 18	41	467	0.004	0.000	0.000	0.001	0.001	0.000	0.000	0.000	0.000	0.000	0.000	0.000	0.001	0.000	0.000	0.002	0.010	0.015	467	4
	ROAD_D	ROAD_D 18	41	408	0.004	0.000	0.000	0.001	0.001	0.000	0.000	0.000	0.000	0.000	0.000	0.000	0.001	0.000	0.000	0.002	0.009	0.015	408	4
	ROAD_E	ROAD_E 18	41	41	0.004	0.000	0.000	0.001	0.001	0.000	0.000	0.000	0.000	0.000	0.000	0.000	0.001	0.000	0.000	0.002	0.009	0.015	41	0
	ROAD_F	ROAD_F 18	53	1875	0.001	0.000	0.000	0.001	0.001	0.001	0.000	0.000	0.000	0.000	0.000	0.000	0.001	0.000	0.002	0.000	0.008	0.013	1875	15
																							Total FSP Emission	677

Year 2026 1900 to 2000 hour Traffic Data

	Road Name			Traffic Flow (veh/hr)	PC	Taxi	LGV4	LGV5	LGV6	HGV7	HGV8 / HGV9	PLB	PV4	PV5	NFB6	NFB7	NFB8 / NFB9	FBSD	FBDD	MC
	D3_1	19	D3 1 19	69	39	17	0	4	2	2	0	0	0	0	1	0	1	0	0	4
	D3_2	19	D3 2 19	41	18	9	0	2	1	1	0	7	0	0	0	0	0	0	0	2
	D3_3	19	D3 3 19	41	18	9	0	2	1	1	0	7	0	0	0	0	0	0	0	2
	D3_4	19	D3 4 19	18	4	4	0	2	1	0	0	7	0	0	0	0	0	0	0	0
	D3_5	19	D3 5 19	42	21	8	0	2	1	1	0	7	0	0	0	0	0	0	0	2
	D3_6	19	D3 6 19	995	545	238	1	62	26	27	1	13	1	5	8	6	10	0	0	52
	D3_7	19	D3 7 19	428	247	108	0	19	8	8	0	0	1	2	4	3	4	0	0	24
	D3_8	19	D3 8 19	299	174	75	0	12	5	6	0	0	0	2	3	2	3	0	0	16
	D3_9	19	D3 9 19	2081	1182	508	2	106	44	46	2	14	2	11	18	12	21	0	0	113
	D3_10	19	D3 10 19	110	65	28	0	4	1	1	0	0	0	1	1	1	1	0	0	6
	D3_11	19	D3 11 19	2088	1189	509	2	106	44	46	2	14	2	10	17	13	20	0	0	114
	D3_12	19	D3 12 19	165	96	42	0	7	3	3	0	0	0	1	1	1	2	0	0	9
	D3_13	19	D3 13 19	2066	1168	508	2	105	43	46	2	13	3	11	18	13	21	0	0	111
	D3_14	19	D3 14 19	2144	1255	562	0	82	33	30	2	0	2	11	16	12	19	0	0	120
	D3_15	19	D3 15 19	2141	1251	562	0	81	33	30	2	0	2	11	17	12	20	0	0	119
	D3_16	19	D3 16 19	1129	607	364	0	41	18	12	0	0	1	5	8	6	10	0	0	58
	D4_1	19	D4 1 19	1741	1027	362	2	96	39	44	3	14	2	10	16	11	18	0	0	97
	D4_2	19	D4 2 19	1752	1036	363	2	96	39	44	3	14	2	10	16	11	18	0	0	98
	D4_3	19	D4 3 19	1752	1036	363	2	96	39	44	3	14	2	10	16	11	18	0	0	98
	SCR_WB	19	SCR WB 19	695	397	158	1	42	17	17	1	0	1	4	7	5	8	0	0	38
	SCR_EB	19	SCR EB 19	692	386	165	1	44	18	18	1	0	1	4	6	4	8	0	0	37
	CYS_1	19	CYS 1 19	1818	1106	369	2	106	45	30	2	14	2	6	11	8	13	0	0	105
	CYS_2	19	CYS 2 19	438	254	102	0	31	13	5	0	0	0	1	2	1	3	0	0	24
	CYS_3	19	CYS 3 19	1567	961	301	2	92	38	27	2	13	2	7	10	7	13	0	0	92
	T2	19	T2 19	2033	1396	171	2	145	60	96	4	0	0	4	8	6	8	0	0	133
	Sunken Rd	19	Sunken Rd 19	911	506	220	1	57	24	26	1	0	1	5	8	5	9	0	0	48
	Sheung Yeut Road_1	19	Sheung Yeut Road_1 19	702	285	153	1	71	29	11	1	74	1	5	8	6	9	1	21	27
	Sheung Yuet Road_2	19	Sheung Yuet Road 2 19	745	329	150	1	79	33	13	1	62	1	4	7	5	8	1	20	31
	Sheung Yuet Road_3	19	Sheung Yuet Road 3 19	877	369	183	1	81	33	14	2	102	1	4	7	4	7	1	33	35
	Sheung Yuet Road_4	19	Sheung Yuet Road 4 19	1034	507	159	1	131	54	20	1	58	1	5	8	6	9	1	25	49
	Wang Tung Street_1	19	Wang Tung Street 1 19	71	40	15	0	6	3	2	0	0	0	0	0	0	0	0	0	4
	ROAD_G	19	ROAD G 19	567	291	143	1	50	21	17	2	0	1	2	3	3	5	0	0	28
	Lam Fung Street	19	Lam Fung Street 19	316	157	58	0	29	12	5	0	22	1	3	5	3	6	0	0	15
	Wang Ching Street_1	19	Wang Ching Street 1 19	466	222	89	0	58	24	12	1	14	1	4	7	5	8	0	0	21
	Wang Ching Street_2	19	Wang Ching Street 2 19	467	209	85	0	44	18	12	3	63	0	2	4	3	4	0	0	20
	Sheung Yee Road_1	19	Sheung Yee Road 1 19	522	233	83	0	42	17	8	1	86	1	3	4	3	5	0	13	22
	Sheung Yee Road_2	19	Sheung Yee Road 2 19	468	212	85	0	23	10	5	0	70	1	4	7	5	8	0	17	20
	Wang Kwong Road_1	19	Wang Kwong Road 1 19	537	230	87	1	48	20	8	0	73	1	5	8	5	9	0	20	22
	Wang Kwong Road_2	19	Wang Kwong Road 2 19	322	168	59	0	39	16	5	0	12	0	0	1	0	1	0	4	16
	Wang Kwong Road_3	19	Wang Kwong Road 3 19	301	135	108	0	23	10	4	1	0	0	1	2	2	2	0	0	13
	Kai Fuk Road	19	Kai Fuk Road 19	2782	1513	570	3	239	100	95	11	3	3	11	17	14	22	0	36	145
	Kwung Tong Bypass	19	Kwung Tong Bypass 19	3956	2235	401	4	443	184	162	8	40	4	28	45	32	53	4	101	213
	ROAD_A	19	ROAD A 19	3411	2172	493	3	230	94	130	7	0	3	14	20	14	24	0	0	206
	ROAD_B	19	ROAD B 19	26	8	4	0	7	3	1	0	0	0	0	0	0	0	0	0	1
	ROAD_C	19	ROAD C 19	396	237	90	0	24	10	4	0	0	0	1	2	1	2	0	0	23
	ROAD_D	19	ROAD D 19	347	210	79	0	19	8	3	0	0	0	1	2	1	2	0	0	20
	ROAD_E	19	ROAD E 19	35	21	8	0	2	1	0	0	0	0	0	0	0	0	0	0	2
	ROAD_F	19	ROAD F 19	1571	933	269	2	118	49	49	6	3	2	5	8	6	9	0	24	88

Composite Emission Rate, FSP

	Road Name	Hour	Average Speed	Traffic Flow (veh/hr)	PC	Taxi	LGV3	LGV4	LGV6	HGV7	HGV8 or HGV9	PLB	PV4	PV5	NFB6	NFB7	NFB8 or NFB9	FBSD	FBDD	MC	g/km-veh	g/mile-veh	Flow Rate	FSP Emission (g/km)
	D3_1	D3_1 19	42	69	0.004	0.000	0.000	0.001	0.001	0.001	0.000	0.000	0.000	0.000	0.000	0.000	0.001	0.000	0.000	0.002	0.010	0.016	69	1
	D3_2	D3_2 19	42	41	0.003	0.000	0.000	0.000	0.001	0.001	0.000	0.003	0.000	0.000	0.000	0.000	0.002	0.000	0.000	0.002	0.012	0.019	41	0
	D3_3	D3_3 19	42	41	0.003	0.000	0.000	0.000	0.001	0.001	0.000	0.003	0.000	0.000	0.000	0.000	0.002	0.000	0.000	0.002	0.012	0.019	41	0
	D3_4	D3_4 19	43	18	0.001	0.000	0.000	0.001	0.001	0.000	0.000	0.006	0.000	0.000	0.000	0.000	0.000	0.000	0.000	0.001	0.010	0.016	18	0
	D3_5	D3_5 19	42	42	0.003	0.000	0.000	0.001	0.001	0.001	0.000	0.003	0.000	0.000	0.000	0.000	0.001	0.000	0.000	0.002	0.010	0.017	42	0
	D3_6	D3_6 19	42	995	0.004	0.000	0.000	0.001	0.001	0.001	0.000	0.000	0.000	0.000	0.000	0.000	0.001	0.000	0.000	0.002	0.010	0.017	995	10
	D3_7	D3_7 19	42	428	0.004	0.000	0.000	0.000	0.001	0.001	0.000	0.000	0.000	0.000	0.000	0.000	0.001	0.000	0.000	0.002	0.010	0.016	428	4
	D3_8	D3_8 19	42	299	0.004	0.000	0.000	0.000	0.001	0.001	0.000	0.000	0.000	0.000	0.000	0.000	0.001	0.000	0.000	0.002	0.010	0.016	299	3
	D3_9	D3_9 19	42	2081	0.004	0.000	0.000	0.001	0.001	0.001	0.000	0.000	0.000	0.000	0.000	0.000	0.001	0.000	0.000	0.002	0.010	0.016	2081	21
	D3_10	D3_10 19	42	110	0.004	0.000	0.000	0.000	0.000	0.000	0.000	0.000	0.000	0.000	0.000	0.000	0.001	0.000	0.000	0.002	0.009	0.015	110	1
	D3_11	D3_11 19	42	2088	0.004	0.000	0.000	0.001	0.001	0.001	0.000	0.000	0.000	0.000	0.000	0.000	0.001	0.000	0.000	0.002	0.010	0.016	2088	20
	D3_12	D3_12 19	42	165	0.004	0.000	0.000	0.000	0.001	0.001	0.000	0.000	0.000	0.000	0.000	0.000	0.001	0.000	0.000	0.002	0.010	0.015	165	2
	D3_13	D3_13 19	42	2066	0.004	0.000	0.000	0.001	0.001	0.001	0.000	0.000	0.000	0.000	0.000	0.000	0.001	0.000	0.000	0.002	0.010	0.016	2066	20
	D3_14	D3_14 19	42	2144	0.004	0.000	0.000	0.000	0.001	0.000	0.000	0.000	0.000	0.000	0.000	0.000	0.001	0.000	0.000	0.002	0.009	0.015	2144	20
	D3_15	D3_15 19	42	2141	0.004	0.000	0.000	0.000	0.001	0.000	0.000	0.000	0.000	0.000	0.000	0.000	0.001	0.000	0.000	0.002	0.009	0.015	2141	20
	D3_16	D3_16 19	42	1129	0.004	0.000	0.000	0.000	0.001	0.000	0.000	0.000	0.000	0.000	0.000	0.000	0.001	0.000	0.000	0.002	0.008	0.013	1129	9
	D4_1	D4_1 19	42	1741	0.004	0.000	0.000	0.001	0.001	0.001	0.000	0.000	0.000	0.000	0.000	0.000	0.001	0.000	0.000	0.002	0.010	0.017	1741	18
	D4_2	D4_2 19	42	1752	0.004	0.000	0.000	0.001	0.001	0.001	0.000	0.000	0.000	0.000	0.000	0.000	0.001	0.000	0.000	0.002	0.010	0.017	1752	18
	D4_3	D4_3 19	42	1752	0.004	0.000	0.000	0.001	0.001	0.001	0.000	0.000	0.000	0.000	0.000	0.000	0.001	0.000	0.000	0.002	0.010	0.017	1752	18
	SCR_WB	SCR_WB 19	42	695	0.004	0.000	0.000	0.001	0.001	0.001	0.000	0.000	0.000	0.000	0.000	0.000	0.002	0.000	0.000	0.002	0.010	0.017	695	7
	SCR_EB	SCR_EB 19	42	692	0.004	0.000	0.000	0.001	0.001	0.001	0.000	0.000	0.000	0.000	0.000	0.000	0.001	0.000	0.000	0.002	0.010	0.017	692	7
	CYS_1	CYS_1 19	42	1818	0.004	0.000	0.000	0.001	0.001	0.001	0.000	0.000	0.000	0.000	0.000	0.000	0.001	0.000	0.000	0.002	0.010	0.016	1818	18
	CYS_2	CYS_2 19	42	438	0.004	0.000	0.000	0.001	0.001	0.000	0.000	0.000	0.000	0.000	0.000	0.000	0.001	0.000	0.000	0.002	0.009	0.015	438	4
	CYS_3	CYS_3 19	42	1567	0.004	0.000	0.000	0.001	0.001	0.001	0.000	0.000	0.000	0.000	0.000	0.000	0.001	0.000	0.000	0.002	0.010	0.016	1567	16
	T2	T2 19	76	2033	0.001	0.000	0.000	0.000	0.001	0.001	0.000	0.000	0.000	0.000	0.000	0.000	0.000	0.000	0.000	0.000	0.005	0.008	2033	9
	Sunken Rd	Sunken Rd 19	42	911	0.004	0.000	0.000	0.001	0.001	0.001	0.000	0.000	0.000	0.000	0.000	0.000	0.001	0.000	0.000	0.002	0.010	0.016	911	9
	Sheung Yeut Road_1	Sheung Yeut Road_1 19	42	702	0.003	0.000	0.000	0.001	0.001	0.001	0.000	0.002	0.000	0.000	0.000	0.000	0.002	0.000	0.005	0.001	0.017	0.027	702	12
	Sheung Yuet Road_2	Sheung Yuet Road_2 19	42	745	0.003	0.000	0.000	0.001	0.001	0.001	0.000	0.001	0.000	0.000	0.000	0.000	0.001	0.000	0.005	0.002	0.016	0.026	745	12
	Sheung Yuet Road_3	Sheung Yuet Road_3 19	42	877	0.003	0.000	0.000	0.001	0.001	0.001	0.000	0.002	0.000	0.000	0.000	0.000	0.001	0.000	0.006	0.001	0.017	0.028	877	15
	Sheung Yuet Road_4	Sheung Yuet Road_4 19	42	1034	0.003	0.000	0.000	0.001	0.002	0.001	0.000	0.001	0.000	0.000	0.000	0.000	0.001	0.000	0.004	0.002	0.015	0.025	1034	16
	Wang Tung Street_1	Wang Tung Street_1 19	42	71	0.004	0.000	0.000	0.001	0.001	0.001	0.000	0.000	0.000	0.000	0.000	0.000	0.000	0.000	0.000	0.002	0.009	0.015	71	1
	ROAD_G	ROAD_G 19	42	567	0.003	0.000	0.000	0.001	0.001	0.001	0.000	0.000	0.000	0.000	0.000	0.000	0.001	0.000	0.000	0.002	0.010	0.016	567	6
	Lam Fung Street	Lam Fung Street 19	42	316	0.003	0.000	0.000	0.001	0.001	0.001	0.000	0.001	0.000	0.000	0.001	0.000	0.002	0.000	0.000	0.002	0.012	0.020	316	4
	Wang Ching Street_1	Wang Ching Street_1 19	42	466	0.003	0.000	0.000	0.001	0.002	0.001	0.000	0.000	0.000	0.000	0.001	0.000	0.002	0.000	0.000	0.002	0.013	0.021	466	6
	Wang Ching Street_2	Wang Ching Street_2 19	42	467	0.003	0.000	0.000	0.001	0.001	0.001	0.001	0.002	0.000	0.000	0.000	0.000	0.001	0.000	0.000	0.002	0.012	0.019	467	6
	Sheung Yee Road_1	Sheung Yee Road_1 19	42	522	0.003	0.000	0.000	0.001	0.001	0.001	0.000	0.003	0.000	0.000	0.000	0.000	0.001	0.000	0.004	0.002	0.016	0.026	522	8
	Sheung Yee Road_2	Sheung Yee Road_2 19	42	468	0.003	0.000	0.000	0.000	0.001	0.000	0.000	0.002	0.000	0.000	0.001	0.000	0.002	0.000	0.006	0.002	0.018	0.029	468	8
	Wang Kwong Road_1	Wang Kwong Road_1 19	42	537	0.003	0.000	0.000	0.001	0.001	0.001	0.000	0.002	0.000	0.000	0.001	0.000	0.002	0.000	0.006	0.001	0.019	0.031	537	10
	Wang Kwong Road_2	Wang Kwong Road_2 19	42	322	0.003	0.000	0.000	0.001	0.002	0.001	0.000	0.001	0.000	0.000	0.000	0.000	0.000	0.000	0.002	0.002	0.012	0.019	322	4
	Wang Kwong Road_3	Wang Kwong Road_3 19	42	301	0.003	0.000	0.000	0.001	0.001	0.000	0.000	0.000	0.000	0.000	0.000	0.000	0.001	0.000	0.000	0.002	0.009	0.014	301	3
	Kai Fuk Road	Kai Fuk Road 19	59	2782	0.001	0.000	0.000	0.001	0.001	0.001	0.000	0.000	0.000	0.000	0.000	0.000	0.001	0.000	0.002	0.000	0.008	0.012	2782	21
	Kwung Tong Bypass	Kwung Tong Bypass 19	59	3956	0.001	0.000	0.000	0.001	0.001	0.001	0.000	0.000	0.000	0.000	0.000	0.000	0.002	0.000	0.004	0.000	0.011	0.018	3956	45
	ROAD_A	ROAD_A 19	76	3411	0.001	0.000	0.000	0.000	0.001	0.001	0.000	0.000	0.000	0.000	0.000	0.000	0.001	0.000	0.000	0.000	0.005	0.008	3411	16
	ROAD_B	ROAD_B 19	42	26	0.002	0.000	0.000	0.003	0.004	0.002	0.001	0.000	0.000	0.000	0.000	0.000	0.001	0.000	0.000	0.001	0.014	0.022	26	0
	ROAD_C	ROAD_C 19	42	396	0.004	0.000	0.000	0.001	0.001	0.000	0.000	0.000	0.000	0.000	0.000	0.000	0.001	0.000	0.000	0.002	0.009	0.015	396	4
	ROAD_D	ROAD_D 19	42	347	0.004	0.000	0.000	0.001	0.001	0.000	0.000	0.000	0.000	0.000	0.000	0.000	0.001	0.000	0.000	0.002	0.009	0.014	347	3
	ROAD_E	ROAD_E 19	42	35	0.004	0.000	0.000	0.001	0.001	0.000	0.000	0.000	0.000	0.000	0.000	0.000	0.001	0.000	0.000	0.002	0.009	0.014	35	0
	ROAD_F	ROAD_F 19	59	1571	0.001	0.000	0.000	0.001	0.001	0.001	0.000	0.000	0.000	0.000	0.000	0.000	0.001	0.000	0.002	0.000	0.007	0.012	1571	12
																							Total FSP Emission	468

Year 2026 2000 to 2100 hour Traffic Data

Road Name			Traffic Flow (veh/hr)	PC	Taxi	LGV4	LGV5	LGV6	HGV7	HGV8 / HGV9	PLB	PV4	PV5	NFB6	NFB7	NFB8 / NFB9	FBSD	FBDD	MC
D3_1	20	D3_1 20	49	28	12	0	2	1	1	0	0	0	0	0	0	0	0	0	3
D3_2	20	D3_2 20	30	14	7	0	1	0	1	0	5	0	0	0	0	0	0	0	1
D3_3	20	D3_3 20	30	14	7	0	1	0	1	0	5	0	0	0	0	0	0	0	1
D3_4	20	D3_4 20	13	3	3	0	1	0	0	0	5	0	0	0	0	0	0	0	0
D3_5	20	D3_5 20	31	16	6	0	1	1	0	0	5	0	0	0	0	0	0	0	1
D3_6	20	D3_6 20	714	407	177	0	35	15	16	1	11	0	2	4	2	5	0	0	39
D3_7	20	D3_7 20	310	185	80	0	11	4	5	0	0	0	1	2	1	2	0	0	18
D3_8	20	D3_8 20	216	129	56	0	7	3	3	0	0	0	1	1	1	2	0	0	12
D3_9	20	D3_9 20	1501	883	379	0	61	25	26	2	11	1	5	8	6	10	0	0	84
D3_10	20	D3_10 20	80	49	21	0	2	1	1	0	0	0	0	0	0	1	0	0	5
D3_11	20	D3_11 20	1506	887	381	0	61	25	26	2	11	1	5	8	5	10	0	0	85
D3_12	20	D3_12 20	120	72	31	0	4	2	2	0	0	0	0	1	0	1	0	0	7
D3_13	20	D3_13 20	1490	872	380	0	60	25	27	1	11	1	5	8	6	10	0	0	83
D3_14	20	D3_14 20	1562	938	420	0	48	20	17	1	0	1	5	8	5	9	0	0	89
D3_15	20	D3_15 20	1559	935	421	0	48	19	16	2	0	1	5	8	6	9	0	0	90
D3_16	20	D3_16 20	822	453	272	0	24	10	7	0	0	0	2	4	2	5	0	0	43
D4_1	20	D4_1 20	1255	768	270	1	55	23	25	1	11	1	5	8	5	9	0	0	73
D4_2	20	D4_2 20	1263	774	271	1	56	23	25	1	11	1	5	7	5	9	0	0	74
D4_3	20	D4_3 20	1263	774	271	1	56	23	25	1	11	1	5	7	5	9	0	0	74
SCR_WB	20	SCR_WB 20	500	296	118	0	24	10	9	0	0	0	2	3	2	4	0	0	28
SCR_EB	20	SCR_EB 20	497	288	123	0	25	10	10	1	0	0	2	3	2	3	0	0	27
CYS_1	20	CYS_1 20	1315	826	276	1	61	25	17	1	11	1	3	6	3	6	0	0	78
CYS_2	20	CYS_2 20	317	190	77	0	18	7	3	0	0	0	1	1	1	1	0	0	18
CYS_3	20	CYS_3 20	1131	718	225	1	53	22	15	1	11	1	3	5	3	6	0	0	68
T2	20	T2 20	1458	1041	128	1	84	34	55	2	0	0	3	4	3	4	0	0	99
Sunken Rd	20	Sunken Rd 20	655	378	165	1	33	13	15	1	0	0	2	4	3	4	0	0	36
Sheung Yeut Road_1	20	Sheung Yeut Road_1 20	499	212	114	0	40	17	6	0	58	0	2	4	3	4	0	17	20
Sheung Yuet Road_2	20	Sheung Yuet Road_2 20	530	245	112	1	46	19	7	1	48	1	2	3	2	4	1	15	23
Sheung Yuet Road_3	20	Sheung Yuet Road_3 20	631	275	136	1	46	19	8	1	81	0	2	3	2	3	1	26	26
Sheung Yuet Road_4	20	Sheung Yuet Road_4 20	733	379	119	1	75	31	12	1	46	1	3	4	3	4	1	19	36
Wang Tung Street_1	20	Wang Tung Street_1 20	51	30	12	0	4	2	1	0	0	0	0	0	0	0	0	0	3
ROAD_G	20	ROAD_G 20	404	218	107	0	29	12	10	1	0	0	1	2	1	2	0	0	21
Lam Fung Street	20	Lam Fung Street 20	224	117	43	0	17	7	3	0	17	0	1	2	2	3	0	0	11
Wang Ching Street_1	20	Wang Ching Street_1 20	325	166	67	0	33	14	7	1	11	0	2	3	2	4	0	0	16
Wang Ching Street_2	20	Wang Ching Street_2 20	332	155	63	0	25	10	7	1	49	0	1	2	1	2	0	0	15
Sheung Yee Road_1	20	Sheung Yee Road_1 20	380	175	62	0	25	10	5	1	68	0	1	2	2	2	0	10	17
Sheung Yee Road_2	20	Sheung Yee Road_2 20	340	158	63	0	14	5	3	0	55	0	2	3	2	4	0	13	15
Wang Kwong Road_1	20	Wang Kwong Road_1 20	383	171	65	0	27	11	5	0	57	0	2	4	2	4	0	16	16
Wang Kwong Road_2	20	Wang Kwong Road_2 20	230	125	44	0	23	9	3	0	9	0	0	0	0	0	0	3	12
Wang Kwong Road_3	20	Wang Kwong Road_3 20	217	101	81	0	13	6	2	0	0	0	1	1	1	1	0	0	10
Kai Fuk Road	20	Kai Fuk Road 20	1987	1131	425	2	137	58	56	6	4	2	6	8	6	10	0	30	107
Kwung Tong Bypass	20	Kwung Tong Bypass 20	2780	1670	300	3	255	105	93	4	31	3	14	21	14	25	3	81	160
ROAD_A	20	ROAD_A 20	2450	1621	369	2	132	55	75	4	0	1	7	10	7	12	0	0	154
ROAD_B	20	ROAD_B 20	17	6	3	0	4	2	1	0	0	0	0	0	0	0	0	0	1
ROAD_C	20	ROAD_C 20	287	177	67	0	14	6	2	0	0	0	1	1	1	1	0	0	17
ROAD_D	20	ROAD_D 20	251	157	59	0	11	5	2	0	0	0	1	1	1	1	0	0	15
ROAD_E	20	ROAD_E 20	25	16	6	0	1	0	0	0	0	0	0	0	0	0	0	0	1
ROAD_F	20	ROAD_F 20	1130	697	201	1	68	28	28	3	3	0	2	5	2	5	0	19	67

Composite Emission Rate, FSP

Road Name	Hour	Average Speed	Traffic Flow (veh/hr)	PC	Taxi	LGV3	LGV4	LGV6	HGV7	HGV8 or HGV9	PLB	PV4	PV5	NFB6	NFB7	NFB8 or NFB9	FBSD	FBDD	MC	g/km-veh	g/mile-veh	Flow Rate	FSP Emission (g/km)
D3_1	D3_1 20	44	49	0.004	0.000	0.000	0.000	0.001	0.001	0.000	0.000	0.000	0.000	0.000	0.000	0.001	0.000	0.000	0.002	0.009	0.014	49	0
D3_2	D3_2 20	44	30	0.003	0.000	0.000	0.000	0.001	0.001	0.000	0.003	0.000	0.000	0.000	0.000	0.001	0.000	0.000	0.002	0.010	0.017	30	0
D3_3	D3_3 20	44	30	0.003	0.000	0.000	0.000	0.001	0.001	0.000	0.003	0.000	0.000	0.000	0.000	0.001	0.000	0.000	0.002	0.010	0.017	30	0
D3_4	D3_4 20	44	13	0.001	0.000	0.000	0.001	0.001	0.000	0.000	0.006	0.000	0.000	0.000	0.000	0.000	0.000	0.000	0.001	0.010	0.016	13	0
D3_5	D3_5 20	44	31	0.003	0.000	0.000	0.000	0.001	0.001	0.000	0.003	0.000	0.000	0.000	0.000	0.000	0.000	0.000	0.002	0.010	0.016	31	0
D3_6	D3_6 20	44	714	0.004	0.000	0.000	0.000	0.001	0.001	0.000	0.000	0.000	0.000	0.000	0.000	0.001	0.000	0.000	0.002	0.009	0.015	714	6
D3_7	D3_7 20	44	310	0.004	0.000	0.000	0.000	0.000	0.001	0.000	0.000	0.000	0.000	0.000	0.000	0.001	0.000	0.000	0.002	0.009	0.014	310	3
D3_8	D3_8 20	44	216	0.004	0.000	0.000	0.000	0.000	0.000	0.000	0.000	0.000	0.000	0.000	0.000	0.001	0.000	0.000	0.002	0.009	0.014	216	2
D3_9	D3_9 20	44	1501	0.004	0.000	0.000	0.000	0.001	0.001	0.000	0.000	0.000	0.000	0.000	0.000	0.001	0.000	0.000	0.002	0.009	0.014	1501	13
D3_10	D3_10 20	44	80	0.004	0.000	0.000	0.000	0.000	0.000	0.000	0.000	0.000	0.000	0.000	0.000	0.001	0.000	0.000	0.002	0.008	0.014	80	1
D3_11	D3_11 20	44	1506	0.004	0.000	0.000	0.000	0.001	0.001	0.000	0.000	0.000	0.000	0.000	0.000	0.001	0.000	0.000	0.002	0.009	0.014	1506	13
D3_12	D3_12 20	44	120	0.004	0.000	0.000	0.000	0.000	0.000	0.000	0.000	0.000	0.000	0.000	0.000	0.001	0.000	0.000	0.002	0.009	0.014	120	1
D3_13	D3_13 20	44	1490	0.004	0.000	0.000	0.000	0.001	0.001	0.000	0.000	0.000	0.000	0.000	0.000	0.001	0.000	0.000	0.002	0.009	0.014	1490	13
D3_14	D3_14 20	44	1562	0.004	0.000	0.000	0.000	0.000	0.000	0.000	0.000	0.000	0.000	0.000	0.000	0.001	0.000	0.000	0.002	0.008	0.013	1562	13
D3_15	D3_15 20	44	1559	0.004	0.000	0.000	0.000	0.000	0.000	0.000	0.000	0.000	0.000	0.000	0.000	0.001	0.000	0.000	0.002	0.008	0.013	1559	13
D3_16	D3_16 20	44	822	0.004	0.000	0.000	0.000	0.000	0.000	0.000	0.000	0.000	0.000	0.000	0.000	0.001	0.000	0.000	0.002	0.007	0.012	822	6
D4_1	D4_1 20	44	1255	0.004	0.000	0.000	0.000	0.001	0.001	0.000	0.000	0.000	0.000	0.000	0.000	0.001	0.000	0.000	0.002	0.009	0.015	1255	12
D4_2	D4_2 20	44	1263	0.004	0.000	0.000	0.000	0.001	0.001	0.000	0.000	0.000	0.000	0.000	0.000	0.001	0.000	0.000	0.002	0.009	0.015	1263	12
D4_3	D4_3 20	44	1263	0.004	0.000	0.000	0.000	0.001	0.001	0.000	0.000	0.000	0.000	0.000	0.000	0.001	0.000	0.000	0.002	0.009	0.015	1263	12
SCR_WB	SCR_WB 20	44	500	0.004	0.000	0.000	0.000	0.001	0.001	0.000	0.000	0.000	0.000	0.000	0.000	0.001	0.000	0.000	0.002	0.009	0.015	500	5
SCR_EB	SCR_EB 20	44	497	0.004	0.000	0.000	0.000	0.001	0.001	0.000	0.000	0.000	0.000	0.000	0.000	0.001	0.000	0.000	0.002	0.009	0.015	497	5
CYS_1	CYS_1 20	44	1315	0.004	0.000	0.000	0.000	0.001	0.000	0.000	0.000	0.000	0.000	0.000	0.000	0.001	0.000	0.000	0.002	0.009	0.014	1315	12
CYS_2	CYS_2 20	44	317	0.004	0.000	0.000	0.001	0.001	0.000	0.000	0.000	0.000	0.000	0.000	0.000	0.001	0.000	0.000	0.002	0.008	0.014	317	3
CYS_3	CYS_3 20	44	1131	0.004	0.000	0.000	0.000	0.001	0.000	0.000	0.000	0.000	0.000	0.000	0.000	0.001	0.000	0.000	0.002	0.009	0.015	1131	10
T2	T2 20	76	1458	0.001	0.000	0.000	0.000	0.001	0.001	0.000	0.000	0.000	0.000	0.000	0.000	0.000	0.000	0.000	0.000	0.004	0.006	1458	6
Sunken Rd	Sunken Rd 20	44	655	0.004	0.000	0.000	0.000	0.001	0.001	0.000	0.000	0.000	0.000	0.000	0.000	0.001	0.000	0.000	0.002	0.009	0.015	655	6
Sheung Yeut Road_1	Sheung Yeut Road_1 20	44	499	0.003	0.000	0.000	0.001	0.001	0.000	0.000	0.002	0.000	0.000	0.000	0.000	0.001	0.000	0.006	0.001	0.016	0.025	499	8
Sheung Yuet Road_2	Sheung Yuet Road_2 20	44	530	0.003	0.000	0.000	0.001	0.001	0.000	0.000	0.001	0.000	0.000	0.000	0.000	0.001	0.000	0.005	0.002	0.015	0.024	530	8
Sheung Yuet Road_3	Sheung Yuet Road_3 20	44	631	0.003	0.000	0.000	0.001	0.001	0.000	0.000	0.002	0.000	0.000	0.000	0.000	0.001	0.000	0.007	0.001	0.017	0.027	631	10
Sheung Yuet Road_4	Sheung Yuet Road_4 20	44	733	0.003	0.000	0.000	0.001	0.001	0.001	0.000	0.001	0.000	0.000	0.000	0.000	0.001	0.000	0.004	0.002	0.015	0.024	733	11
Wang Tung Street_1	Wang Tung Street_1 20	44	51	0.004	0.000	0.000	0.001	0.001	0.001	0.000	0.000	0.000	0.000	0.000	0.000	0.000	0.000	0.000	0.002	0.009	0.014	51	0
ROAD_G	ROAD_G 20	44	404	0.004	0.000	0.000	0.001	0.001	0.001	0.000	0.000	0.000	0.000	0.000	0.000	0.001	0.000	0.000	0.002	0.009	0.015	404	4
Lam Fung Street	Lam Fung Street 20	44	224	0.003	0.000	0.000	0.001	0.001	0.000	0.000	0.001	0.000	0.000	0.000	0.000	0.002	0.000	0.000	0.002	0.011	0.018	224	2
Wang Ching Street_1	Wang Ching Street_1 20	44	325	0.003	0.000	0.000	0.001	0.001	0.001	0.000	0.001	0.000	0.000	0.000	0.000	0.001	0.000	0.000	0.002	0.011	0.018	325	4
Wang Ching Street_2	Wang Ching Street_2 20	44	332	0.003	0.000	0.000	0.001	0.001	0.001	0.000	0.002	0.000	0.000	0.000	0.000	0.001	0.000	0.000	0.002	0.011	0.018	332	4
Sheung Yee Road_1	Sheung Yee Road_1 20	44	380	0.003	0.000	0.000	0.001	0.001	0.000	0.000	0.003	0.000	0.000	0.000	0.000	0.001	0.000	0.004	0.002	0.015	0.024	380	6
Sheung Yee Road_2	Sheung Yee Road_2 20	44	340	0.003	0.000	0.000	0.000	0.001	0.000	0.000	0.002	0.000	0.000	0.000	0.000	0.001	0.000	0.006	0.002	0.017	0.028	340	6
Wang Kwong Road_1	Wang Kwong Road_1 20	44	383	0.003	0.000	0.000	0.001	0.001	0.000	0.000	0.002	0.000	0.000	0.000	0.000	0.002	0.000	0.007	0.002	0.018	0.029	383	7
Wang Kwong Road_2	Wang Kwong Road_2 20	44	230	0.004	0.000	0.000	0.001	0.001	0.000	0.000	0.001	0.000	0.000	0.000	0.000	0.000	0.000	0.002	0.002	0.011	0.018	230	3
Wang Kwong Road_3	Wang Kwong Road_3 20	44	217	0.003	0.000	0.000	0.001	0.001	0.000	0.000	0.000	0.000	0.000	0.000	0.000	0.001	0.000	0.000	0.002	0.008	0.012	217	2
Kai Fuk Road	Kai Fuk Road 20	65	1987	0.001	0.000	0.000	0.000	0.001	0.001	0.000	0.000	0.000	0.000	0.000	0.000	0.001	0.000	0.002	0.000	0.007	0.011	1987	13
Kwung Tong Bypass	Kwung Tong Bypass 20	65	2780	0.001	0.000	0.000	0.001	0.001	0.001	0.000	0.000	0.000	0.000	0.000	0.000	0.001	0.000	0.004	0.000	0.010	0.016	2780	28
ROAD_A	ROAD_A 20	76	2450	0.001	0.000	0.000	0.000	0.001	0.001	0.000	0.000	0.000	0.000	0.000	0.000	0.001	0.000	0.000	0.000	0.004	0.006	2450	10
ROAD_B	ROAD_B 20	44	17	0.002	0.000	0.000	0.002	0.003	0.002	0.001	0.000	0.000	0.000	0.000	0.000	0.001	0.000	0.000	0.001	0.013	0.020	17	0
ROAD_C	ROAD_C 20	44	287	0.004	0.000	0.000	0.000	0.001	0.000	0.000	0.000	0.000	0.000	0.000	0.000	0.001	0.000	0.000	0.002	0.008	0.013	287	2
ROAD_D	ROAD_D 20	44	251	0.004	0.000	0.000	0.000	0.001	0.000	0.000	0.000	0.000	0.000	0.000	0.000	0.001	0.000	0.000	0.002	0.008	0.013	251	2
ROAD_E	ROAD_E 20	44	25	0.004	0.000	0.000	0.000	0.001	0.000	0.000	0.000	0.000	0.000	0.000	0.000	0.001	0.000	0.000	0.002	0.008	0.013	25	0
ROAD_F	ROAD_F 20	65	1130	0.001	0.000	0.000	0.000	0.001	0.001	0.000	0.000	0.000	0.000	0.000	0.000	0.000	0.000	0.003	0.000	0.007	0.011	1130	7
																						Total FSP Emission	303

Year 2026 2100 to 2200 hour Traffic Data

	Road Name			Traffic Flow (veh/hr)	PC	Taxi	LGV4	LGV5	LGV6	HGV7	HGV8 / HGV9	PLB	PV4	PV5	NFB6	NFB7	NFB8 / NFB9	FBSD	FBDD	MC
	D3_1	21	D3_1 21	44	25	11	0	2	1	1	0	0	0	0	0	0	0	0	0	2
	D3_2	21	D3_2 21	26	12	6	0	1	0	1	0	5	0	0	0	0	0	0	0	1
	D3_3	21	D3_3 21	26	12	6	0	1	0	1	0	5	0	0	0	0	0	0	0	1
	D3_4	21	D3_4 21	12	3	3	0	1	0	0	0	5	0	0	0	0	0	0	0	0
	D3_5	21	D3_5 21	27	13	5	0	1	1	0	0	5	0	0	0	0	0	0	0	1
	D3_6	21	D3_6 21	634	357	156	1	36	15	16	1	10	0	2	3	2	3	0	0	34
	D3_7	21	D3_7 21	274	162	71	0	11	5	5	0	0	0	1	1	1	1	0	0	15
	D3_8	21	D3_8 21	191	114	50	0	7	3	3	0	0	0	1	1	1	1	0	0	11
	D3_9	21	D3_9 21	1330	776	334	0	62	26	27	1	10	1	3	5	4	6	0	0	74
	D3_10	21	D3_10 21	70	42	18	0	2	1	1	0	0	0	0	0	0	0	0	0	4
	D3_11	21	D3_11 21	1335	780	335	0	62	26	27	1	10	1	4	6	4	6	0	0	74
	D3_12	21	D3_12 21	106	63	28	0	4	2	2	0	0	0	0	0	0	1	0	0	6
	D3_13	21	D3_13 21	1319	766	333	0	61	26	27	1	10	1	4	6	4	7	0	0	73
	D3_14	21	D3_14 21	1375	823	369	0	48	20	17	1	0	1	3	6	3	6	0	0	78
	D3_15	21	D3_15 21	1375	822	370	0	47	20	17	1	0	1	3	5	3	6	0	0	78
	D3_16	21	D3_16 21	726	398	239	0	24	10	7	0	0	0	2	3	2	3	0	0	38
	D4_1	21	D4_1 21	1108	674	237	1	55	23	26	2	10	1	3	4	3	6	0	0	64
	D4_2	21	D4_2 21	1116	680	238	1	56	23	25	2	10	1	3	4	3	6	0	0	65
	D4_3	21	D4_3 21	1116	680	238	1	56	23	25	2	10	1	3	4	3	6	0	0	65
	SCR_WB	21	SCR_WB 21	442	260	104	0	25	10	10	0	0	0	1	2	1	3	0	0	25
	SCR_EB	21	SCR_EB 21	440	253	108	0	26	11	11	1	0	0	1	2	1	2	0	0	24
	CYS_1	21	CYS_1 21	1166	726	242	1	62	26	17	1	10	0	2	3	2	4	0	0	69
	CYS_2	21	CYS_2 21	281	167	67	0	18	7	3	0	0	0	1	1	1	1	0	0	16
	CYS_3	21	CYS_3 21	1004	630	198	1	54	23	16	1	10	0	2	4	3	4	0	0	60
	T2	21	T2 21	1300	915	112	1	85	34	55	3	0	0	1	3	1	3	0	0	87
	Sunken Rd	21	Sunken Rd 21	580	332	144	1	33	14	15	1	0	0	2	2	2	3	0	0	32
	Sheung Yeut Road_1	21	Sheung Yeut Road_1 21	447	187	100	0	41	17	6	0	53	0	1	2	2	3	0	15	18
	Sheung Yuet Road_2	21	Sheung Yuet Road_2 21	475	216	99	0	46	19	7	1	44	0	1	2	1	2	0	14	20
	Sheung Yuet Road_3	21	Sheung Yuet Road_3 21	565	242	120	1	47	19	8	1	73	0	1	2	1	2	1	23	23
	Sheung Yuet Road_4	21	Sheung Yuet Road_4 21	659	333	104	1	76	32	12	1	42	0	2	2	2	3	1	18	32
	Wang Tung Street_1	21	Wang Tung Street_1 21	45	26	10	0	4	2	1	0	0	0	0	0	0	0	0	0	2
	ROAD_G	21	ROAD_G 21	361	191	94	0	29	12	10	1	0	0	1	1	1	1	0	0	18
	Lam Fung Street	21	Lam Fung Street 21	199	103	38	0	17	7	3	0	16	0	1	1	1	2	0	0	10
	Wang Ching Street_1	21	Wang Ching Street_1 21	291	146	58	0	33	14	7	1	10	0	1	2	1	2	0	0	14
	Wang Ching Street_2	21	Wang Ching Street_2 21	296	136	56	0	25	11	7	1	44	0	1	1	1	1	0	0	13
	Sheung Yee Road_1	21	Sheung Yee Road_1 21	337	153	54	0	25	10	5	1	61	0	1	1	1	2	0	9	15
	Sheung Yee Road_2	21	Sheung Yee Road_2 21	300	139	56	0	14	6	3	0	50	0	1	2	2	2	0	12	13
	Wang Kwong Road_1	21	Wang Kwong Road_1 21	342	150	57	0	28	11	5	0	52	0	2	2	2	3	0	14	14
	Wang Kwong Road_2	21	Wang Kwong Road_2 21	207	110	39	0	23	10	3	0	8	0	0	0	0	0	0	3	11
	Wang Kwong Road_3	21	Wang Kwong Road_3 21	192	88	71	0	13	6	2	0	0	0	0	1	0	1	0	0	8
	Kai Fuk Road	21	Kai Fuk Road 21	1774	992	374	2	140	58	57	7	4	0	4	5	4	7	0	27	94
	Kwung Tong Bypass	21	Kwung Tong Bypass 21	2490	1468	264	2	257	107	93	5	27	2	9	14	10	16	2	72	140
	ROAD_A	21	ROAD_A 21	2179	1425	324	2	134	56	76	3	0	0	4	7	4	8	0	0	136
	ROAD_B	21	ROAD_B 21	16	5	3	0	4	2	1	0	0	0	0	0	0	0	0	0	1
	ROAD_C	21	ROAD_C 21	255	156	59	0	14	6	2	0	0	0	1	1	1	1	0	0	15
	ROAD_D	21	ROAD_D 21	223	138	52	0	11	5	2	0	0	0	0	0	0	1	0	0	13
	ROAD_E	21	ROAD_E 21	22	14	5	0	1	0	0	0	0	0	0	0	0	0	0	0	1
	ROAD_F	21	ROAD_F 21	1008	612	176	1	70	28	28	4	3	0	2	3	2	3	0	17	58

Composite Emission Rate, FSP

	Road Name	Hour	Average Speed	Traffic Flow (veh/hr)	PC	Taxi	LGV3	LGV4	LGV6	HGV7	HGV8 or HGV9	PLB	PV4	PV5	NFB6	NFB7	NFB8 or NFB9	FBSD	FBDD	MC	g/km-veh	g/mile-veh	Flow Rate	FSP Emission (g/km)
	D3_1	D3_1 21	44	44	0.004	0.000	0.000	0.001	0.001	0.001	0.000	0.000	0.000	0.000	0.000	0.000	0.001	0.000	0.000	0.002	0.009	0.014	44	0
	D3_2	D3_2 21	45	26	0.003	0.000	0.000	0.000	0.001	0.001	0.000	0.003	0.000	0.000	0.000	0.000	0.001	0.000	0.000	0.002	0.010	0.016	26	0
	D3_3	D3_3 21	45	26	0.003	0.000	0.000	0.000	0.001	0.001	0.000	0.003	0.000	0.000	0.000	0.000	0.001	0.000	0.000	0.002	0.010	0.016	26	0
	D3_4	D3_4 21	45	12	0.001	0.000	0.000	0.001	0.001	0.000	0.000	0.006	0.000	0.000	0.000	0.000	0.000	0.000	0.000	0.001	0.010	0.016	12	0
	D3_5	D3_5 21	45	27	0.003	0.000	0.000	0.000	0.001	0.001	0.000	0.003	0.000	0.000	0.000	0.000	0.000	0.000	0.000	0.002	0.010	0.016	27	0
	D3_6	D3_6 21	44	634	0.004	0.000	0.000	0.001	0.001	0.001	0.000	0.000	0.000	0.000	0.000	0.000	0.001	0.000	0.000	0.002	0.009	0.015	634	6
	D3_7	D3_7 21	44	274	0.004	0.000	0.000	0.000	0.001	0.001	0.000	0.000	0.000	0.000	0.000	0.000	0.001	0.000	0.000	0.002	0.008	0.014	274	2
	D3_8	D3_8 21	44	191	0.004	0.000	0.000	0.000	0.000	0.001	0.000	0.000	0.000	0.000	0.000	0.000	0.001	0.000	0.000	0.002	0.008	0.014	191	2
	D3_9	D3_9 21	44	1330	0.004	0.000	0.000	0.000	0.001	0.001	0.000	0.000	0.000	0.000	0.000	0.000	0.001	0.000	0.000	0.002	0.009	0.014	1330	12
	D3_10	D3_10 21	44	70	0.004	0.000	0.000	0.000	0.000	0.000	0.000	0.000	0.000	0.000	0.000	0.000	0.001	0.000	0.000	0.002	0.008	0.013	70	1
	D3_11	D3_11 21	44	1335	0.004	0.000	0.000	0.000	0.001	0.001	0.000	0.000	0.000	0.000	0.000	0.000	0.001	0.000	0.000	0.002	0.009	0.014	1335	12
	D3_12	D3_12 21	44	106	0.004	0.000	0.000	0.000	0.000	0.001	0.000	0.000	0.000	0.000	0.000	0.000	0.001	0.000	0.000	0.002	0.008	0.014	106	1
	D3_13	D3_13 21	44	1319	0.004	0.000	0.000	0.000	0.001	0.001	0.000	0.000	0.000	0.000	0.000	0.000	0.001	0.000	0.000	0.002	0.009	0.014	1319	11
	D3_14	D3_14 21	44	1375	0.004	0.000	0.000	0.000	0.000	0.000	0.000	0.000	0.000	0.000	0.000	0.000	0.001	0.000	0.000	0.002	0.008	0.013	1375	11
	D3_15	D3_15 21	44	1375	0.004	0.000	0.000	0.000	0.000	0.000	0.000	0.000	0.000	0.000	0.000	0.000	0.001	0.000	0.000	0.002	0.008	0.013	1375	11
	D3_16	D3_16 21	44	726	0.004	0.000	0.000	0.000	0.000	0.000	0.000	0.000	0.000	0.000	0.000	0.000	0.001	0.000	0.000	0.002	0.007	0.012	726	5
	D4_1	D4_1 21	44	1108	0.004	0.000	0.000	0.000	0.001	0.001	0.000	0.000	0.000	0.000	0.000	0.000	0.001	0.000	0.000	0.002	0.009	0.015	1108	10
	D4_2	D4_2 21	44	1116	0.004	0.000	0.000	0.000	0.001	0.001	0.000	0.000	0.000	0.000	0.000	0.000	0.001	0.000	0.000	0.002	0.009	0.015	1116	10
	D4_3	D4_3 21	44	1116	0.004	0.000	0.000	0.000	0.001	0.001	0.000	0.000	0.000	0.000	0.000	0.000	0.001	0.000	0.000	0.002	0.009	0.015	1116	10
	SCR_WB	SCR_WB 21	44	442	0.004	0.000	0.000	0.001	0.001	0.001	0.000	0.000	0.000	0.000	0.000	0.000	0.001	0.000	0.000	0.002	0.009	0.015	442	4
	SCR_EB	SCR_EB 21	44	440	0.004	0.000	0.000	0.001	0.001	0.001	0.000	0.000	0.000	0.000	0.000	0.000	0.001	0.000	0.000	0.002	0.009	0.015	440	4
	CYS_1	CYS_1 21	44	1166	0.004	0.000	0.000	0.001	0.001	0.001	0.000	0.000	0.000	0.000	0.000	0.000	0.000	0.000	0.000	0.002	0.009	0.014	1166	10
	CYS_2	CYS_2 21	44	281	0.004	0.000	0.000	0.001	0.001	0.000	0.000	0.000	0.000	0.000	0.000	0.000	0.000	0.000	0.000	0.002	0.008	0.013	281	2
	CYS_3	CYS_3 21	44	1004	0.004	0.000	0.000	0.001	0.001	0.001	0.000	0.000	0.000	0.000	0.000	0.000	0.000	0.000	0.000	0.002	0.009	0.014	1004	9
	T2	T2 21	76	1300	0.001	0.000	0.000	0.000	0.001	0.001	0.000	0.000	0.000	0.000	0.000	0.000	0.000	0.000	0.000	0.000	0.004	0.007	1300	5
	Sunken Rd	Sunken Rd 21	44	580	0.004	0.000	0.000	0.001	0.001	0.001	0.000	0.000	0.000	0.000	0.000	0.000	0.001	0.000	0.000	0.002	0.009	0.014	580	5
	Sheung Yeut Road_1	Sheung Yeut Road_1 21	44	447	0.003	0.000	0.000	0.001	0.001	0.000	0.000	0.002	0.000	0.000	0.000	0.000	0.001	0.000	0.006	0.001	0.016	0.025	447	7
	Sheung Yuet Road_2	Sheung Yuet Road_2 21	44	475	0.003	0.000	0.000	0.001	0.001	0.001	0.000	0.001	0.000	0.000	0.000	0.000	0.001	0.000	0.005	0.002	0.015	0.024	475	7
	Sheung Yuet Road_3	Sheung Yuet Road_3 21	45	565	0.003	0.000	0.000	0.001	0.001	0.000	0.000	0.002	0.000	0.000	0.000	0.000	0.001	0.000	0.007	0.001	0.016	0.026	565	9
	Sheung Yuet Road_4	Sheung Yuet Road_4 21	44	659	0.003	0.000	0.000	0.001	0.002	0.001	0.000	0.001	0.000	0.000	0.000	0.000	0.001	0.000	0.004	0.002	0.015	0.024	659	10
	Wang Tung Street_1	Wang Tung Street_1 21	44	45	0.004	0.000	0.000	0.001	0.001	0.001	0.000	0.000	0.000	0.000	0.000	0.000	0.000	0.000	0.000	0.002	0.009	0.014	45	0
	ROAD_G	ROAD_G 21	44	361	0.003	0.000	0.000	0.001	0.001	0.001	0.000	0.000	0.000	0.000	0.000	0.000	0.001	0.000	0.000	0.002	0.009	0.015	361	3
	Lam Fung Street	Lam Fung Street 21	44	199	0.003	0.000	0.000	0.001	0.001	0.001	0.000	0.001	0.000	0.000	0.000	0.000	0.001	0.000	0.000	0.002	0.011	0.017	199	2
	Wang Ching Street_1	Wang Ching Street_1 21	44	291	0.003	0.000	0.000	0.001	0.002	0.001	0.000	0.001	0.000	0.000	0.000	0.000	0.001	0.000	0.000	0.002	0.011	0.017	291	3
	Wang Ching Street_2	Wang Ching Street_2 21	44	296	0.003	0.000	0.000	0.001	0.001	0.001	0.001	0.002	0.000	0.000	0.000	0.000	0.001	0.000	0.000	0.002	0.011	0.018	296	3
	Sheung Yee Road_1	Sheung Yee Road_1 21	45	337	0.003	0.000	0.000	0.001	0.001	0.000	0.000	0.003	0.000	0.000	0.000	0.000	0.001	0.000	0.005	0.002	0.015	0.024	337	5
	Sheung Yee Road_2	Sheung Yee Road_2 21	45	300	0.003	0.000	0.000	0.000	0.001	0.000	0.000	0.003	0.000	0.000	0.000	0.000	0.001	0.000	0.007	0.002	0.017	0.027	300	5
	Wang Kwong Road_1	Wang Kwong Road_1 21	45	342	0.003	0.000	0.000	0.001	0.001	0.000	0.000	0.002	0.000	0.000	0.000	0.000	0.001	0.000	0.007	0.001	0.018	0.028	342	6
	Wang Kwong Road_2	Wang Kwong Road_2 21	44	207	0.003	0.000	0.000	0.001	0.001	0.001	0.000	0.001	0.000	0.000	0.000	0.000	0.000	0.000	0.002	0.002	0.011	0.018	207	2
	Wang Kwong Road_3	Wang Kwong Road_3 21	44	192	0.003	0.000	0.000	0.001	0.001	0.000	0.000	0.000	0.000	0.000	0.000	0.000	0.001	0.000	0.000	0.002	0.008	0.012	192	1
	Kai Fuk Road	Kai Fuk Road 21	66	1774	0.001	0.000	0.000	0.001	0.001	0.001	0.000	0.000	0.000	0.000	0.000	0.000	0.000	0.000	0.002	0.000	0.007	0.011	1774	12
	Kwung Tong Bypass	Kwung Tong Bypass 21	66	2490	0.001	0.000	0.000	0.001	0.001	0.001	0.000	0.000	0.000	0.000	0.000	0.000	0.001	0.000	0.004	0.000	0.010	0.016	2490	25
	ROAD_A	ROAD_A 21	76	2179	0.001	0.000	0.000	0.000	0.001	0.001	0.000	0.000	0.000	0.000	0.000	0.000	0.000	0.000	0.000	0.000	0.004	0.006	2179	9
	ROAD_B	ROAD_B 21	44	16	0.002	0.000	0.000	0.003	0.003	0.002	0.001	0.000	0.000	0.000	0.000	0.000	0.001	0.000	0.000	0.001	0.013	0.020	16	0
	ROAD_C	ROAD_C 21	44	255	0.004	0.000	0.000	0.001	0.001	0.000	0.000	0.000	0.000	0.000	0.000	0.000	0.000	0.000	0.000	0.002	0.008	0.013	255	2
	ROAD_D	ROAD_D 21	44	223	0.004	0.000	0.000	0.000	0.001	0.000	0.000	0.000	0.000	0.000	0.000	0.000	0.000	0.000	0.000	0.002	0.008	0.013	223	2
	ROAD_E	ROAD_E 21	44	22	0.004	0.000	0.000	0.000	0.001	0.000	0.000	0.000	0.000	0.000	0.000	0.000	0.000	0.000	0.000	0.002	0.008	0.013	22	0
	ROAD_F	ROAD_F 21	66	1008	0.001	0.000	0.000	0.000	0.001	0.001	0.000	0.000	0.000	0.000	0.000	0.000	0.000	0.000	0.003	0.000	0.007	0.011	1008	7
																							Total FSP Emission	267

Year 2026 2200 to 2300 hour Traffic Data

	Road Name			Traffic Flow (veh/hr)	PC	Taxi	LGV4	LGV5	LGV6	HGV7	HGV8 / HGV9	PLB	PV4	PV5	NFB6	NFB7	NFB8 / NFB9	FBSD	FBDD	MC
	D3_1	22	D3 1 22	43	25	11	0	2	1	1	0	0	0	0	0	0	0	0	0	2
	D3_2	22	D3 2 22	25	11	6	0	1	0	0	0	5	0	0	0	0	0	0	0	1
	D3_3	22	D3 3 22	26	12	6	0	1	0	0	0	5	0	0	0	0	0	0	0	1
	D3_4	22	D3 4 22	12	3	3	0	1	0	0	0	5	0	0	0	0	0	0	0	0
	D3_5	22	D3 5 22	27	14	5	0	1	0	0	0	5	0	0	0	0	0	0	0	1
	D3_6	22	D3 6 22	611	355	155	0	26	11	11	1	9	0	2	3	2	3	0	0	34
	D3_7	22	D3 7 22	266	161	70	0	8	3	3	0	0	0	1	1	1	1	0	0	15
	D3_8	22	D3 8 22	186	113	49	0	5	2	2	0	0	0	1	1	1	1	0	0	11
	D3_9	22	D3 9 22	1288	771	331	0	44	19	19	1	10	1	4	6	4	6	0	0	73
	D3_10	22	D3 10 22	68	42	18	0	2	1	1	0	0	0	0	0	0	0	0	0	4
	D3_11	22	D3 11 22	1292	773	332	0	44	19	19	1	10	1	4	6	4	6	0	0	74
	D3_12	22	D3 12 22	103	63	27	0	3	1	1	0	0	0	0	1	0	1	0	0	6
	D3_13	22	D3 13 22	1278	760	331	0	43	19	19	1	10	1	4	6	4	7	0	0	73
	D3_14	22	D3 14 22	1342	817	366	0	34	14	12	0	0	1	3	5	4	7	0	0	78
	D3_15	22	D3 15 22	1340	815	367	0	34	14	13	0	0	1	3	5	4	7	0	0	78
	D3_16	22	D3 16 22	710	395	237	0	17	7	5	0	0	0	2	3	2	3	0	0	38
	D4_1	22	D4 1 22	1072	668	236	0	40	17	18	1	10	1	3	5	4	6	0	0	64
	D4_2	22	D4 2 22	1079	675	237	0	39	16	18	1	10	1	3	5	4	6	0	0	64
	D4_3	22	D4 3 22	1079	675	237	0	39	16	18	1	10	1	3	5	4	6	0	0	64
	SCR_WB	22	SCR WB 22	427	258	103	0	18	7	7	0	0	0	2	2	2	3	0	0	25
	SCR_EB	22	SCR EB 22	425	252	108	0	18	8	8	0	0	0	1	2	2	3	0	0	24
	CYS_1	22	CYS 1 22	1128	721	240	0	44	19	12	1	10	0	2	4	3	4	0	0	69
	CYS_2	22	CYS 2 22	271	165	67	0	13	5	2	0	0	0	1	1	1	1	0	0	16
	CYS_3	22	CYS 3 22	971	626	196	0	39	16	11	0	10	0	2	3	2	4	0	0	60
	T2	22	T2 22	1242	908	112	1	60	25	40	2	0	0	1	2	1	2	0	0	87
	Sunken Rd	22	Sunken Rd 22	560	330	144	0	24	10	11	1	0	0	2	3	2	3	0	0	31
	Sheung Yeut Road_1	22	Sheung Yeut Road_1 22	425	185	99	0	29	12	4	0	52	0	2	3	2	3	0	15	18
	Sheung Yuet Road_2	22	Sheung Yuet Road 2 22	452	214	97	0	33	14	5	0	44	0	1	2	2	3	0	14	20
	Sheung Yuet Road_3	22	Sheung Yuet Road 3 22	540	239	119	1	33	14	6	1	73	0	1	2	1	2	1	23	23
	Sheung Yuet Road_4	22	Sheung Yuet Road 4 22	622	331	104	1	54	22	8	1	42	0	2	3	2	3	1	18	32
	Wang Tung Street_1	22	Wang Tung Street 1 22	43	26	10	0	3	1	1	0	0	0	0	0	0	0	0	0	2
	ROAD_G	22	ROAD G 22	344	190	94	0	21	9	7	1	0	0	1	1	1	1	0	0	18
	Lam Fung Street	22	Lam Fung Street 22	191	102	38	0	12	5	2	0	16	0	1	2	1	2	0	0	10
	Wang Ching Street_1	22	Wang Ching Street 1 22	274	145	58	0	24	10	5	1	10	0	1	2	2	3	0	0	14
	Wang Ching Street_2	22	Wang Ching Street 2 22	282	135	55	0	18	8	5	1	44	0	1	1	1	2	0	0	13
	Sheung Yee Road_1	22	Sheung Yee Road 1 22	327	153	54	0	18	8	3	0	61	0	1	1	1	2	0	9	15
	Sheung Yee Road_2	22	Sheung Yee Road 2 22	293	138	55	0	10	4	2	0	50	0	1	2	2	3	0	12	13
	Wang Kwong Road_1	22	Wang Kwong Road 1 22	327	149	57	0	20	8	3	0	52	0	2	2	2	3	0	14	14
	Wang Kwong Road_2	22	Wang Kwong Road 2 22	196	110	38	0	16	7	2	0	8	0	0	0	0	0	0	3	10
	Wang Kwong Road_3	22	Wang Kwong Road 3 22	185	88	71	0	10	4	2	0	0	0	0	1	0	1	0	0	8
	Kai Fuk Road	22	Kai Fuk Road 22	1690	986	371	2	100	41	41	5	3	0	3	7	3	7	0	27	95
	Kwung Tong Bypass	22	Kwung Tong Bypass 22	2348	1457	261	2	184	76	68	4	28	2	9	14	11	18	2	71	139
	ROAD_A	22	ROAD A 22	2087	1413	322	0	96	40	55	3	0	0	4	6	4	8	0	0	135
	ROAD_B	22	ROAD B 22	14	5	3	0	3	1	1	0	0	0	0	0	0	0	0	0	1
	ROAD_C	22	ROAD C 22	247	155	59	0	10	4	2	0	0	0	0	1	0	1	0	0	15
	ROAD_D	22	ROAD D 22	217	137	52	0	8	3	1	0	0	0	0	1	0	1	0	0	13
	ROAD_E	22	ROAD E 22	22	14	5	0	1	0	0	0	0	0	0	0	0	0	0	0	1
	ROAD_F	22	ROAD F 22	964	607	176	1	49	20	20	3	3	0	2	3	2	3	0	17	58

Composite Emission Rate, FSP

	Road Name	Hour	Average Speed	Traffic Flow (veh/hr)	PC	Taxi	LGV3	LGV4	LGV6	HGV7	HGV8 or HGV9	PLB	PV4	PV5	NFB6	NFB7	NFB8 or NFB9	FBSD	FBDD	MC	g/km-veh	g/mile-veh	Flow Rate	FSP Emission (g/km)
	D3_1	D3_1 22	45	43	0.004	0.000	0.000	0.000	0.001	0.001	0.000	0.000	0.000	0.000	0.000	0.000	0.001	0.000	0.000	0.002	0.009	0.014	43	0
	D3_2	D3_2 22	45	25	0.003	0.000	0.000	0.000	0.000	0.001	0.000	0.003	0.000	0.000	0.000	0.000	0.001	0.000	0.000	0.002	0.010	0.016	25	0
	D3_3	D3_3 22	45	26	0.003	0.000	0.000	0.000	0.000	0.001	0.000	0.003	0.000	0.000	0.000	0.000	0.001	0.000	0.000	0.002	0.010	0.016	26	0
	D3_4	D3_4 22	45	12	0.001	0.000	0.000	0.001	0.001	0.000	0.000	0.006	0.000	0.000	0.000	0.000	0.000	0.000	0.000	0.001	0.010	0.016	12	0
	D3_5	D3_5 22	45	27	0.003	0.000	0.000	0.000	0.000	0.000	0.000	0.003	0.000	0.000	0.000	0.000	0.000	0.000	0.000	0.002	0.010	0.015	27	0
	D3_6	D3_6 22	45	611	0.004	0.000	0.000	0.000	0.001	0.001	0.000	0.000	0.000	0.000	0.000	0.000	0.001	0.000	0.000	0.002	0.009	0.014	611	5
	D3_7	D3_7 22	45	266	0.004	0.000	0.000	0.000	0.000	0.000	0.000	0.000	0.000	0.000	0.000	0.000	0.001	0.000	0.000	0.002	0.008	0.013	266	2
	D3_8	D3_8 22	45	186	0.004	0.000	0.000	0.000	0.000	0.000	0.000	0.000	0.000	0.000	0.000	0.000	0.001	0.000	0.000	0.002	0.008	0.013	186	2
	D3_9	D3_9 22	45	1288	0.004	0.000	0.000	0.000	0.000	0.000	0.000	0.000	0.000	0.000	0.000	0.000	0.001	0.000	0.000	0.002	0.008	0.013	1288	11
	D3_10	D3_10 22	45	68	0.004	0.000	0.000	0.000	0.000	0.000	0.000	0.000	0.000	0.000	0.000	0.000	0.001	0.000	0.000	0.002	0.008	0.013	68	1
	D3_11	D3_11 22	45	1292	0.004	0.000	0.000	0.000	0.000	0.000	0.000	0.000	0.000	0.000	0.000	0.000	0.001	0.000	0.000	0.002	0.008	0.013	1292	11
	D3_12	D3_12 22	45	103	0.004	0.000	0.000	0.000	0.000	0.000	0.000	0.000	0.000	0.000	0.000	0.000	0.001	0.000	0.000	0.002	0.008	0.013	103	1
	D3_13	D3_13 22	45	1278	0.004	0.000	0.000	0.000	0.000	0.000	0.000	0.000	0.000	0.000	0.000	0.000	0.001	0.000	0.000	0.002	0.008	0.014	1278	11
	D3_14	D3_14 22	45	1342	0.004	0.000	0.000	0.000	0.000	0.000	0.000	0.000	0.000	0.000	0.000	0.000	0.001	0.000	0.000	0.002	0.008	0.013	1342	10
	D3_15	D3_15 22	45	1340	0.004	0.000	0.000	0.000	0.000	0.000	0.000	0.000	0.000	0.000	0.000	0.000	0.001	0.000	0.000	0.002	0.008	0.013	1340	10
	D3_16	D3_16 22	45	710	0.004	0.000	0.000	0.000	0.000	0.000	0.000	0.000	0.000	0.000	0.000	0.000	0.001	0.000	0.000	0.002	0.007	0.011	710	5
	D4_1	D4_1 22	45	1072	0.004	0.000	0.000	0.000	0.000	0.001	0.000	0.000	0.000	0.000	0.000	0.000	0.001	0.000	0.000	0.002	0.009	0.014	1072	9
	D4_2	D4_2 22	45	1079	0.004	0.000	0.000	0.000	0.000	0.001	0.000	0.000	0.000	0.000	0.000	0.000	0.001	0.000	0.000	0.002	0.009	0.014	1079	10
	D4_3	D4_3 22	45	1079	0.004	0.000	0.000	0.000	0.000	0.001	0.000	0.000	0.000	0.000	0.000	0.000	0.001	0.000	0.000	0.002	0.009	0.014	1079	10
	SCR_WB	SCR_WB 22	45	427	0.004	0.000	0.000	0.000	0.001	0.001	0.000	0.000	0.000	0.000	0.000	0.000	0.001	0.000	0.000	0.002	0.009	0.014	427	4
	SCR_EB	SCR_EB 22	45	425	0.004	0.000	0.000	0.000	0.001	0.001	0.000	0.000	0.000	0.000	0.000	0.000	0.001	0.000	0.000	0.002	0.009	0.014	425	4
	CYS_1	CYS_1 22	45	1128	0.004	0.000	0.000	0.000	0.001	0.000	0.000	0.000	0.000	0.000	0.000	0.000	0.000	0.000	0.000	0.002	0.008	0.014	1128	9
	CYS_2	CYS_2 22	45	271	0.004	0.000	0.000	0.000	0.001	0.000	0.000	0.000	0.000	0.000	0.000	0.000	0.000	0.000	0.000	0.002	0.008	0.013	271	2
	CYS_3	CYS_3 22	45	971	0.004	0.000	0.000	0.000	0.001	0.000	0.000	0.000	0.000	0.000	0.000	0.000	0.001	0.000	0.000	0.002	0.009	0.014	971	8
	T2	T2 22	76	1242	0.001	0.000	0.000	0.000	0.001	0.001	0.000	0.000	0.000	0.000	0.000	0.000	0.000	0.000	0.000	0.000	0.003	0.006	1242	4
	Sunken Rd	Sunken Rd 22	45	560	0.004	0.000	0.000	0.000	0.001	0.001	0.000	0.000	0.000	0.000	0.000	0.000	0.001	0.000	0.000	0.002	0.009	0.014	560	5
	Sheung Yeut Road_1	Sheung Yeut Road_1 22	45	425	0.003	0.000	0.000	0.001	0.001	0.000	0.000	0.002	0.000	0.000	0.000	0.000	0.001	0.000	0.006	0.001	0.015	0.025	425	7
	Sheung Yuet Road_2	Sheung Yuet Road_2 22	45	452	0.003	0.000	0.000	0.001	0.001	0.000	0.000	0.001	0.000	0.000	0.000	0.000	0.001	0.000	0.005	0.002	0.015	0.024	452	7
	Sheung Yuet Road_3	Sheung Yuet Road_3 22	45	540	0.003	0.000	0.000	0.001	0.001	0.000	0.000	0.002	0.000	0.000	0.000	0.000	0.001	0.000	0.007	0.001	0.016	0.026	540	9
	Sheung Yuet Road_4	Sheung Yuet Road_4 22	45	622	0.003	0.000	0.000	0.001	0.001	0.000	0.000	0.001	0.000	0.000	0.000	0.000	0.001	0.000	0.005	0.002	0.015	0.024	622	9
	Wang Tung Street_1	Wang Tung Street_1 22	45	43	0.004	0.000	0.000	0.001	0.001	0.001	0.000	0.000	0.000	0.000	0.000	0.000	0.000	0.000	0.000	0.002	0.008	0.013	43	0
	ROAD_G	ROAD_G 22	45	344	0.004	0.000	0.000	0.001	0.001	0.001	0.000	0.000	0.000	0.000	0.000	0.000	0.001	0.000	0.000	0.002	0.008	0.014	344	3
	Lam Fung Street	Lam Fung Street 22	45	191	0.003	0.000	0.000	0.001	0.001	0.000	0.000	0.001	0.000	0.000	0.000	0.000	0.001	0.000	0.000	0.002	0.010	0.017	191	2
	Wang Ching Street_1	Wang Ching Street_1 22	45	274	0.003	0.000	0.000	0.001	0.001	0.001	0.000	0.001	0.000	0.000	0.000	0.000	0.001	0.000	0.000	0.002	0.010	0.017	274	3
	Wang Ching Street_2	Wang Ching Street_2 22	45	282	0.003	0.000	0.000	0.001	0.001	0.001	0.000	0.002	0.000	0.000	0.000	0.000	0.001	0.000	0.000	0.002	0.010	0.017	282	3
	Sheung Yee Road_1	Sheung Yee Road_1 22	45	327	0.003	0.000	0.000	0.001	0.001	0.000	0.000	0.003	0.000	0.000	0.000	0.000	0.001	0.000	0.005	0.002	0.015	0.024	327	5
	Sheung Yee Road_2	Sheung Yee Road_2 22	45	293	0.003	0.000	0.000	0.000	0.000	0.000	0.000	0.003	0.000	0.000	0.000	0.000	0.001	0.000	0.007	0.002	0.017	0.027	293	5
	Wang Kwong Road_1	Wang Kwong Road_1 22	45	327	0.003	0.000	0.000	0.001	0.001	0.000	0.000	0.002	0.000	0.000	0.000	0.000	0.001	0.000	0.007	0.002	0.018	0.029	327	6
	Wang Kwong Road_2	Wang Kwong Road_2 22	45	196	0.004	0.000	0.000	0.001	0.001	0.000	0.000	0.001	0.000	0.000	0.000	0.000	0.000	0.000	0.002	0.002	0.011	0.018	196	2
	Wang Kwong Road_3	Wang Kwong Road_3 22	45	185	0.003	0.000	0.000	0.000	0.001	0.000	0.000	0.000	0.000	0.000	0.000	0.000	0.001	0.000	0.000	0.002	0.007	0.011	185	1
	Kai Fuk Road	Kai Fuk Road 22	66	1690	0.001	0.000	0.000	0.000	0.001	0.001	0.000	0.000	0.000	0.000	0.000	0.000	0.000	0.000	0.002	0.000	0.006	0.010	1690	11
	Kwung Tong Bypass	Kwung Tong Bypass 22	66	2348	0.001	0.000	0.000	0.001	0.001	0.001	0.000	0.000	0.000	0.000	0.000	0.000	0.001	0.000	0.005	0.000	0.010	0.016	2348	23
	ROAD_A	ROAD_A 22	76	2087	0.001	0.000	0.000	0.000	0.001	0.001	0.000	0.000	0.000	0.000	0.000	0.000	0.000	0.000	0.000	0.000	0.003	0.006	2087	7
	ROAD_B	ROAD_B 22	45	14	0.002	0.000	0.000	0.002	0.003	0.001	0.000	0.000	0.000	0.000	0.000	0.000	0.001	0.000	0.000	0.001	0.012	0.019	14	0
	ROAD_C	ROAD_C 22	45	247	0.004	0.000	0.000	0.000	0.001	0.000	0.000	0.000	0.000	0.000	0.000	0.000	0.000	0.000	0.000	0.002	0.008	0.013	247	2
	ROAD_D	ROAD_D 22	45	217	0.004	0.000	0.000	0.000	0.000	0.000	0.000	0.000	0.000	0.000	0.000	0.000	0.000	0.000	0.000	0.002	0.008	0.013	217	2
	ROAD_E	ROAD_E 22	45	22	0.004	0.000	0.000	0.000	0.000	0.000	0.000	0.000	0.000	0.000	0.000	0.000	0.000	0.000	0.000	0.002	0.008	0.013	22	0
	ROAD_F	ROAD_F 22	66	964	0.001	0.000	0.000	0.000	0.001	0.001	0.000	0.000	0.000	0.000	0.000	0.000	0.000	0.000	0.003	0.000	0.006	0.010	964	6
																							Total FSP Emission	247

Year 2026 2300 to 0000 hour Traffic Data

Road Name			Traffic Flow (veh/hr)	PC	Taxi	LGV4	LGV5	LGV6	HGV7	HGV8 / HGV9	PLB	PV4	PV5	NFB6	NFB7	NFB8 / NFB9	FBSD	FBDD	MC
D3_1	23	D3_1 23	35	21	9	0	1	1	1	0	0	0	0	0	0	0	0	0	2
D3_2	23	D3_2 23	21	10	5	0	1	0	0	0	4	0	0	0	0	0	0	0	1
D3_3	23	D3_3 23	21	10	5	0	1	0	0	0	4	0	0	0	0	0	0	0	1
D3_4	23	D3_4 23	10	2	2	0	1	0	0	0	4	0	0	0	0	0	0	0	0
D3_5	23	D3_5 23	22	11	4	0	1	0	0	0	4	0	0	0	0	0	0	0	1
D3_6	23	D3_6 23	506	294	128	0	21	9	9	1	8	0	2	2	2	3	0	0	28
D3_7	23	D3_7 23	220	133	58	0	7	3	3	0	0	0	1	1	1	1	0	0	13
D3_8	23	D3_8 23	154	94	41	0	4	2	2	0	0	0	0	1	1	1	0	0	9
D3_9	23	D3_9 23	1066	638	274	0	36	15	16	1	8	1	3	5	3	5	0	0	61
D3_10	23	D3_10 23	56	34	15	0	1	1	0	0	0	0	0	0	0	0	0	0	3
D3_11	23	D3_11 23	1070	640	275	0	36	16	16	1	8	1	3	5	3	5	0	0	61
D3_12	23	D3_12 23	85	52	23	0	2	1	1	0	0	0	0	0	0	0	0	0	5
D3_13	23	D3_13 23	1058	629	274	0	36	15	16	1	8	1	3	5	4	6	0	0	60
D3_14	23	D3_14 23	1110	676	303	0	28	12	10	0	0	1	3	4	3	6	0	0	64
D3_15	23	D3_15 23	1108	674	303	0	28	12	11	0	0	1	3	4	3	6	0	0	64
D3_16	23	D3_16 23	587	327	196	0	14	6	4	0	0	0	1	2	1	3	0	0	31
D4_1	23	D4_1 23	888	554	195	0	33	14	15	1	8	0	3	4	3	5	0	0	53
D4_2	23	D4_2 23	894	558	196	0	33	13	15	1	8	0	3	4	3	5	0	0	53
D4_3	23	D4_3 23	894	558	196	0	33	13	15	1	8	0	3	4	3	5	0	0	53
SCR_WB	23	SCR_WB 23	353	214	85	0	14	6	6	0	0	0	1	2	1	2	0	0	20
SCR_EB	23	SCR_EB 23	351	208	89	0	15	6	6	0	0	0	1	2	1	2	0	0	20
CYS_1	23	CYS_1 23	934	596	199	0	36	15	10	0	8	0	2	3	2	3	0	0	57
CYS_2	23	CYS_2 23	224	137	55	0	11	4	2	0	0	0	0	1	0	1	0	0	13
CYS_3	23	CYS_3 23	804	518	162	0	32	13	9	0	8	0	2	3	2	4	0	0	49
T2	23	T2 23	1027	751	93	1	50	21	33	2	0	0	1	2	1	2	0	0	72
Sunken Rd	23	Sunken Rd 23	463	273	119	0	20	8	9	0	0	0	1	2	2	3	0	0	26
Sheung Yeut Road_1	23	Sheung Yeut Road_1 23	352	153	82	0	24	10	4	0	43	0	1	2	2	2	0	12	15
Sheung Yuet Road_2	23	Sheung Yuet Road_2 23	374	177	81	0	27	11	4	0	36	0	1	2	1	2	0	12	17
Sheung Yuet Road_3	23	Sheung Yuet Road_3 23	448	199	99	0	28	12	5	0	61	0	1	2	1	2	0	19	19
Sheung Yuet Road_4	23	Sheung Yuet Road_4 23	515	274	86	1	45	19	7	1	35	0	1	2	2	3	1	15	26
Wang Tung Street_1	23	Wang Tung Street_1 23	36	22	8	0	2	1	1	0	0	0	0	0	0	0	0	0	2
ROAD_G	23	ROAD_G 23	285	158	78	0	17	7	6	1	0	0	1	1	1	1	0	0	15
Lam Fung Street	23	Lam Fung Street 23	158	85	31	0	10	4	2	0	13	0	1	1	1	2	0	0	8
Wang Ching Street_1	23	Wang Ching Street_1 23	227	120	48	0	20	8	4	0	8	0	1	2	1	2	0	0	11
Wang Ching Street_2	23	Wang Ching Street_2 23	233	111	45	0	15	6	4	1	36	0	1	1	1	1	0	0	11
Sheung Yee Road_1	23	Sheung Yee Road_1 23	271	127	45	0	15	6	3	0	51	0	1	1	1	1	0	8	12
Sheung Yee Road_2	23	Sheung Yee Road_2 23	243	114	46	0	8	3	2	0	42	0	1	2	1	2	0	10	11
Wang Kwong Road_1	23	Wang Kwong Road_1 23	270	123	47	0	16	7	3	0	43	0	1	2	1	2	0	12	12
Wang Kwong Road_2	23	Wang Kwong Road_2 23	162	91	32	0	14	6	2	0	7	0	0	0	0	0	0	2	9
Wang Kwong Road_3	23	Wang Kwong Road_3 23	153	73	58	0	8	3	1	0	0	0	0	0	0	1	0	0	7
Kai Fuk Road	23	Kai Fuk Road 23	1398	816	307	1	82	34	34	4	3	0	3	6	3	6	0	22	78
Kwung Tong Bypass	23	Kwung Tong Bypass 23	1943	1206	216	2	152	63	56	3	23	2	8	12	9	15	2	59	115
ROAD_A	23	ROAD_A 23	1727	1170	266	0	80	33	46	3	0	0	3	5	3	7	0	0	112
ROAD_B	23	ROAD_B 23	11	4	2	0	2	1	0	0	0	0	0	0	0	0	0	0	0
ROAD_C	23	ROAD_C 23	204	128	49	0	8	3	1	0	0	0	0	1	0	1	0	0	12
ROAD_D	23	ROAD_D 23	179	113	43	0	7	3	1	0	0	0	0	1	0	1	0	0	11
ROAD_E	23	ROAD_E 23	18	11	4	0	1	0	0	0	0	0	0	0	0	0	0	0	1
ROAD_F	23	ROAD_F 23	798	503	145	1	41	17	17	2	2	0	2	2	2	2	0	14	48

Composite Emission Rate, FSP

Road Name	Hour	Average Speed	Traffic Flow (veh/hr)	PC	Taxi	LGV3	LGV4	LGV6	HGV7	HGV8 or HGV9	PLB	PV4	PV5	NFB6	NFB7	NFB8 or NFB9	FBSD	FBDD	MC	g/km-veh	g/mile-veh	Flow Rate	FSP Emission (g/km)
D3_1	D3_1 23	45	35	0.004	0.000	0.000	0.000	0.001	0.001	0.000	0.000	0.000	0.000	0.000	0.000	0.001	0.000	0.000	0.002	0.009	0.014	35	0
D3_2	D3_2 23	45	21	0.003	0.000	0.000	0.000	0.000	0.001	0.000	0.003	0.000	0.000	0.000	0.000	0.001	0.000	0.000	0.002	0.010	0.016	21	0
D3_3	D3_3 23	45	21	0.003	0.000	0.000	0.000	0.000	0.001	0.000	0.003	0.000	0.000	0.000	0.000	0.001	0.000	0.000	0.002	0.010	0.016	21	0
D3_4	D3_4 23	45	10	0.001	0.000	0.000	0.001	0.001	0.000	0.000	0.006	0.000	0.000	0.000	0.000	0.000	0.000	0.000	0.001	0.010	0.016	10	0
D3_5	D3_5 23	45	22	0.003	0.000	0.000	0.000	0.000	0.000	0.000	0.003	0.000	0.000	0.000	0.000	0.000	0.000	0.000	0.002	0.010	0.015	22	0
D3_6	D3_6 23	45	506	0.004	0.000	0.000	0.000	0.001	0.001	0.000	0.000	0.000	0.000	0.000	0.000	0.001	0.000	0.000	0.002	0.009	0.014	506	4
D3_7	D3_7 23	45	220	0.004	0.000	0.000	0.000	0.000	0.000	0.000	0.000	0.000	0.000	0.000	0.000	0.001	0.000	0.000	0.002	0.008	0.013	220	2
D3_8	D3_8 23	45	154	0.004	0.000	0.000	0.000	0.000	0.000	0.000	0.000	0.000	0.000	0.000	0.000	0.001	0.000	0.000	0.002	0.008	0.013	154	1
D3_9	D3_9 23	45	1066	0.004	0.000	0.000	0.000	0.000	0.000	0.000	0.000	0.000	0.000	0.000	0.000	0.001	0.000	0.000	0.002	0.008	0.013	1066	9
D3_10	D3_10 23	45	56	0.004	0.000	0.000	0.000	0.000	0.000	0.000	0.000	0.000	0.000	0.000	0.000	0.001	0.000	0.000	0.002	0.008	0.013	56	0
D3_11	D3_11 23	45	1070	0.004	0.000	0.000	0.000	0.000	0.000	0.000	0.000	0.000	0.000	0.000	0.000	0.001	0.000	0.000	0.002	0.008	0.013	1070	9
D3_12	D3_12 23	45	85	0.004	0.000	0.000	0.000	0.000	0.000	0.000	0.000	0.000	0.000	0.000	0.000	0.001	0.000	0.000	0.002	0.008	0.013	85	1
D3_13	D3_13 23	45	1058	0.004	0.000	0.000	0.000	0.000	0.000	0.000	0.000	0.000	0.000	0.000	0.000	0.001	0.000	0.000	0.002	0.008	0.014	1058	9
D3_14	D3_14 23	45	1110	0.004	0.000	0.000	0.000	0.000	0.000	0.000	0.000	0.000	0.000	0.000	0.000	0.001	0.000	0.000	0.002	0.008	0.013	1110	9
D3_15	D3_15 23	45	1108	0.004	0.000	0.000	0.000	0.000	0.000	0.000	0.000	0.000	0.000	0.000	0.000	0.001	0.000	0.000	0.002	0.008	0.013	1108	9
D3_16	D3_16 23	45	587	0.004	0.000	0.000	0.000	0.000	0.000	0.000	0.000	0.000	0.000	0.000	0.000	0.001	0.000	0.000	0.002	0.007	0.011	587	4
D4_1	D4_1 23	45	888	0.004	0.000	0.000	0.000	0.000	0.001	0.000	0.000	0.000	0.000	0.000	0.000	0.001	0.000	0.000	0.002	0.009	0.014	888	8
D4_2	D4_2 23	45	894	0.004	0.000	0.000	0.000	0.000	0.001	0.000	0.000	0.000	0.000	0.000	0.000	0.001	0.000	0.000	0.002	0.009	0.014	894	8
D4_3	D4_3 23	45	894	0.004	0.000	0.000	0.000	0.000	0.001	0.000	0.000	0.000	0.000	0.000	0.000	0.001	0.000	0.000	0.002	0.009	0.014	894	8
SCR_WB	SCR_WB 23	45	353	0.004	0.000	0.000	0.000	0.001	0.001	0.000	0.000	0.000	0.000	0.000	0.000	0.001	0.000	0.000	0.002	0.009	0.014	353	3
SCR_EB	SCR_EB 23	45	351	0.004	0.000	0.000	0.000	0.001	0.001	0.000	0.000	0.000	0.000	0.000	0.000	0.001	0.000	0.000	0.002	0.009	0.014	351	3
CYS_1	CYS_1 23	45	934	0.004	0.000	0.000	0.000	0.001	0.000	0.000	0.000	0.000	0.000	0.000	0.000	0.000	0.000	0.000	0.002	0.008	0.014	934	8
CYS_2	CYS_2 23	45	224	0.004	0.000	0.000	0.000	0.001	0.000	0.000	0.000	0.000	0.000	0.000	0.000	0.000	0.000	0.000	0.002	0.008	0.013	224	2
CYS_3	CYS_3 23	45	804	0.004	0.000	0.000	0.000	0.001	0.000	0.000	0.000	0.000	0.000	0.000	0.000	0.001	0.000	0.000	0.002	0.009	0.014	804	7
T2	T2 23	76	1027	0.001	0.000	0.000	0.000	0.001	0.001	0.000	0.000	0.000	0.000	0.000	0.000	0.000	0.000	0.000	0.000	0.003	0.006	1027	4
Sunken Rd	Sunken Rd 23	45	463	0.004	0.000	0.000	0.000	0.001	0.001	0.000	0.000	0.000	0.000	0.000	0.000	0.001	0.000	0.000	0.002	0.009	0.014	463	4
Sheung Yeut Road_1	Sheung Yeut Road_1 23	45	352	0.003	0.000	0.000	0.001	0.001	0.000	0.000	0.002	0.000	0.000	0.000	0.000	0.001	0.000	0.006	0.001	0.015	0.025	352	5
Sheung Yuet Road_2	Sheung Yuet Road_2 23	45	374	0.003	0.000	0.000	0.001	0.001	0.000	0.000	0.001	0.000	0.000	0.000	0.000	0.001	0.000	0.005	0.002	0.015	0.024	374	5
Sheung Yuet Road_3	Sheung Yuet Road_3 23	45	448	0.003	0.000	0.000	0.001	0.001	0.000	0.000	0.002	0.000	0.000	0.000	0.000	0.001	0.000	0.007	0.001	0.016	0.026	448	7
Sheung Yuet Road_4	Sheung Yuet Road_4 23	45	515	0.003	0.000	0.000	0.001	0.001	0.000	0.000	0.001	0.000	0.000	0.000	0.000	0.001	0.000	0.005	0.002	0.015	0.024	515	8
Wang Tung Street_1	Wang Tung Street_1 23	45	36	0.004	0.000	0.000	0.001	0.001	0.001	0.000	0.000	0.000	0.000	0.000	0.000	0.000	0.000	0.000	0.002	0.008	0.013	36	0
ROAD_G	ROAD_G 23	45	285	0.004	0.000	0.000	0.001	0.001	0.001	0.000	0.000	0.000	0.000	0.000	0.000	0.001	0.000	0.000	0.002	0.008	0.014	285	2
Lam Fung Street	Lam Fung Street 23	45	158	0.003	0.000	0.000	0.001	0.001	0.000	0.000	0.001	0.000	0.000	0.000	0.000	0.001	0.000	0.000	0.002	0.010	0.017	158	2
Wang Ching Street_1	Wang Ching Street_1 23	45	227	0.003	0.000	0.000	0.001	0.001	0.001	0.000	0.001	0.000	0.000	0.000	0.000	0.001	0.000	0.000	0.002	0.010	0.017	227	2
Wang Ching Street_2	Wang Ching Street_2 23	45	233	0.003	0.000	0.000	0.001	0.001	0.001	0.000	0.002	0.000	0.000	0.000	0.000	0.001	0.000	0.000	0.002	0.010	0.017	233	2
Sheung Yee Road_1	Sheung Yee Road_1 23	45	271	0.003	0.000	0.000	0.001	0.001	0.000	0.000	0.003	0.000	0.000	0.000	0.000	0.001	0.000	0.005	0.002	0.015	0.024	271	4
Sheung Yee Road_2	Sheung Yee Road_2 23	45	243	0.003	0.000	0.000	0.000	0.000	0.000	0.000	0.003	0.000	0.000	0.000	0.000	0.001	0.000	0.007	0.002	0.017	0.027	243	4
Wang Kwong Road_1	Wang Kwong Road_1 23	45	270	0.003	0.000	0.000	0.001	0.001	0.000	0.000	0.002	0.000	0.000	0.000	0.000	0.001	0.000	0.007	0.002	0.018	0.029	270	5
Wang Kwong Road_2	Wang Kwong Road_2 23	45	162	0.004	0.000	0.000	0.001	0.001	0.000	0.000	0.001	0.000	0.000	0.000	0.000	0.000	0.000	0.002	0.002	0.011	0.018	162	2
Wang Kwong Road_3	Wang Kwong Road_3 23	45	153	0.003	0.000	0.000	0.000	0.001	0.000	0.000	0.000	0.000	0.000	0.000	0.000	0.001	0.000	0.000	0.002	0.007	0.011	153	1
Kai Fuk Road	Kai Fuk Road 23	68	1398	0.001	0.000	0.000	0.000	0.001	0.001	0.000	0.000	0.000	0.000	0.000	0.000	0.000	0.000	0.002	0.000	0.006	0.010	1398	9
Kwung Tong Bypass	Kwung Tong Bypass 23	68	1943	0.001	0.000	0.000	0.001	0.001	0.001	0.000	0.000	0.000	0.000	0.000	0.000	0.001	0.000	0.005	0.000	0.010	0.016	1943	19
ROAD_A	ROAD_A 23	76	1727	0.001	0.000	0.000	0.000	0.001	0.001	0.000	0.000	0.000	0.000	0.000	0.000	0.000	0.000	0.000	0.000	0.003	0.006	1727	6
ROAD_B	ROAD_B 23	45	11	0.002	0.000	0.000	0.002	0.003	0.001	0.000	0.000	0.000	0.000	0.000	0.000	0.001	0.000	0.000	0.001	0.012	0.019	11	0
ROAD_C	ROAD_C 23	45	204	0.004	0.000	0.000	0.000	0.001	0.000	0.000	0.000	0.000	0.000	0.000	0.000	0.000	0.000	0.000	0.002	0.008	0.013	204	2
ROAD_D	ROAD_D 23	45	179	0.004	0.000	0.000	0.000	0.000	0.000	0.000	0.000	0.000	0.000	0.000	0.000	0.000	0.000	0.000	0.002	0.008	0.013	179	1
ROAD_E	ROAD_E 23	45	18	0.004	0.000	0.000	0.000	0.000	0.000	0.000	0.000	0.000	0.000	0.000	0.000	0.000	0.000	0.000	0.002	0.008	0.013	18	0
ROAD_F	ROAD_F 23	68	798	0.001	0.000	0.000	0.000	0.001	0.001	0.000	0.000	0.000	0.000	0.000	0.000	0.000	0.000	0.003	0.000	0.006	0.010	798	5
																						Total FSP Emission	204

APPENDIX 3.1.2B

LOCATION OF VEHICULAR EMISSION SOURCES

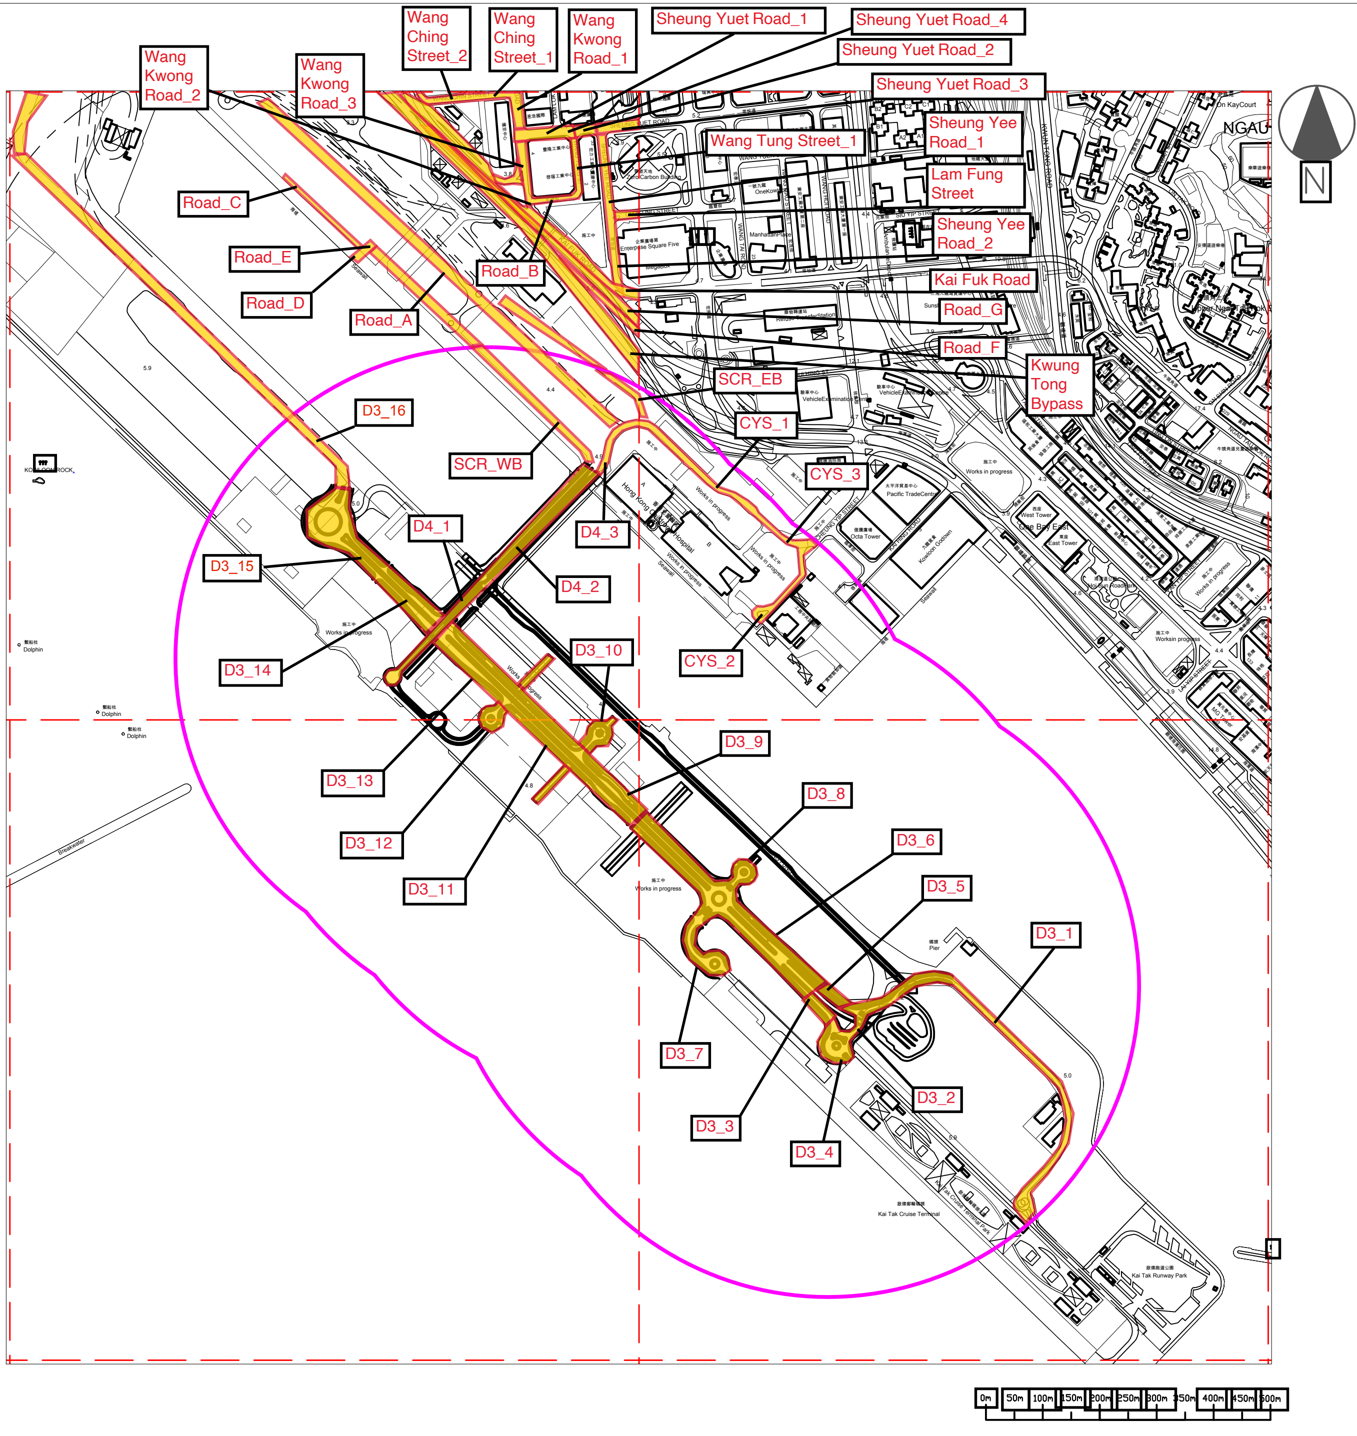

Legend:

PATH Grid lines

500m Boundary

Project Roads

Project:

Kai Tak Development – Stage 2 Infrastructure Works for Developments at Southern Part of the Former Runway – Environmental Review on the Proposed Noise Barriers at Road D3A and Road D4A

Drawing Title:

Appendix 3.1.2B
Location of Vehicular Emission Sources

Date:

25 January 2022

ANEWR

APPENDIX 3.1.3A

LOCATION OF CHIMNEY EMISSION SOURCES

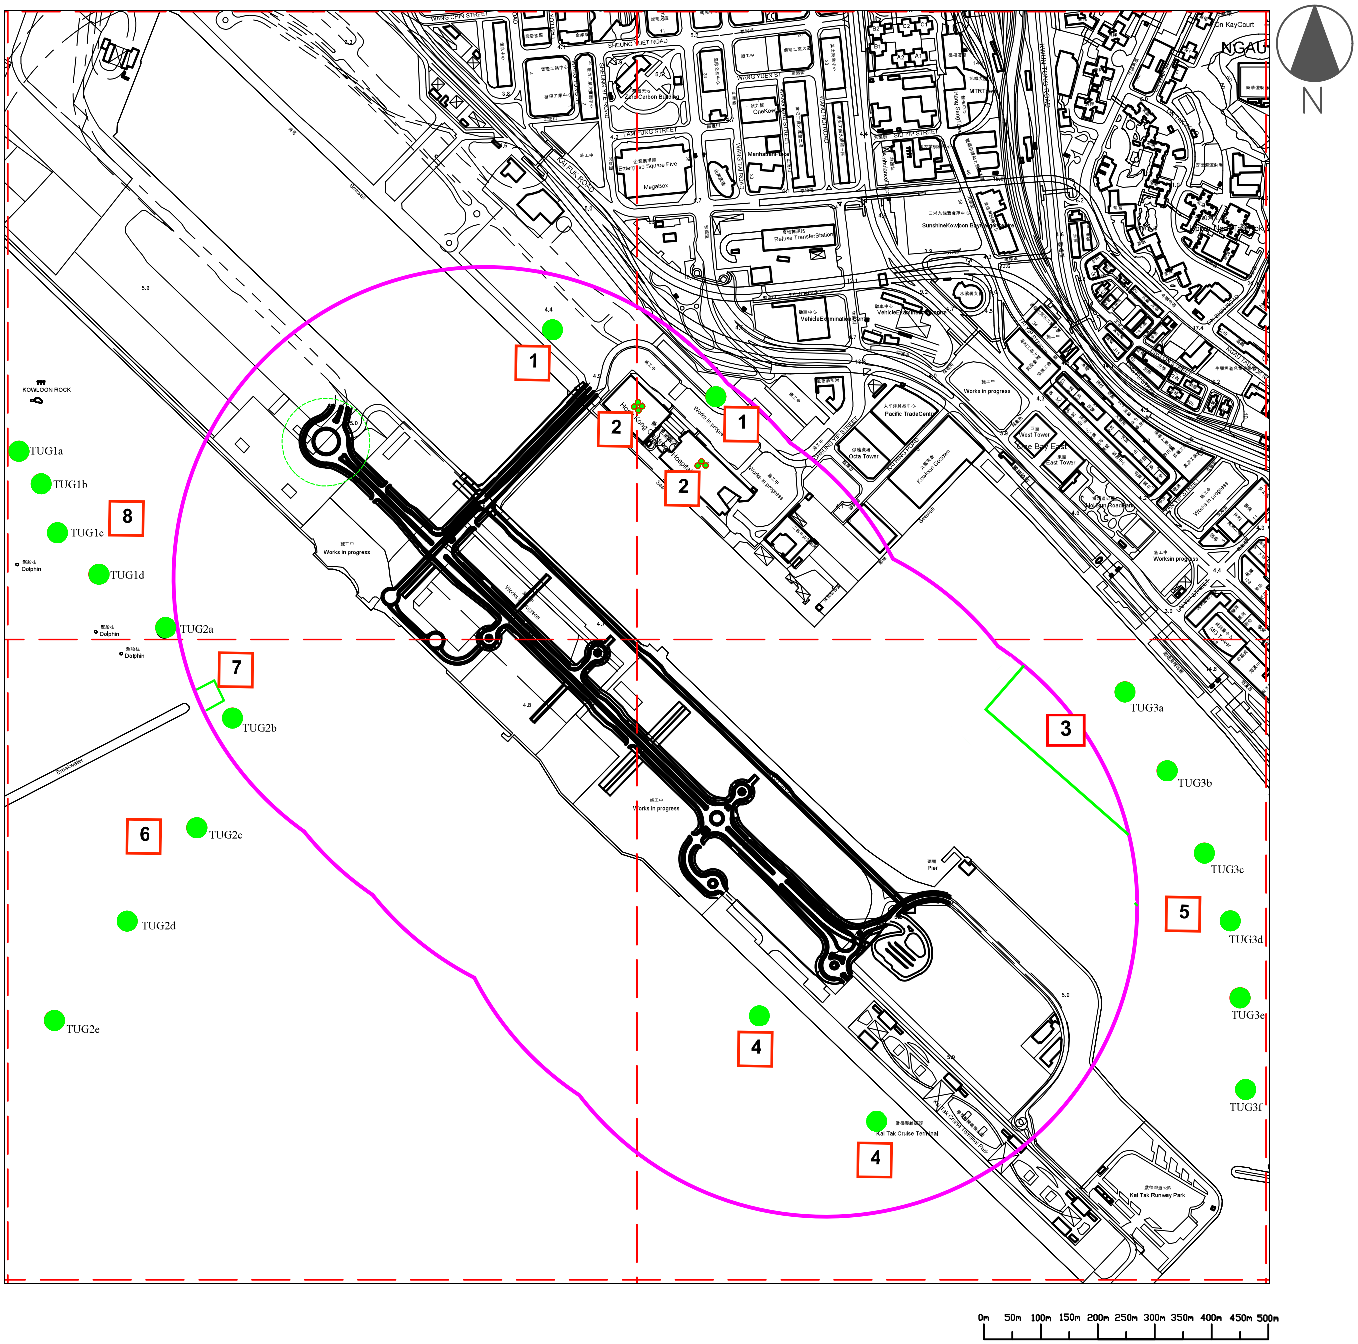

Legend:

PATH Grid lines

500m Boundary

Chimney Emission Sources

Project:

Kai Tak Development – Stage 2 Infrastructure Works for Developments at Southern Part of the Former Runway – Environmental Review on the Proposed Noise Barriers at Road D3A and Road D4A

Drawing Title: **Appendix 3.1.3A**

Approximate Locations of Chimney Emission Sources

Date:

25/01/2022

Emission Sources:

1. New Acute Hospital Proposed Chimneys
2. Hong Kong Children's Hospital Chimneys (HKCH1 to HKCH7)
3. Kwun Tong Typhoon Shelter (TS1)
4. Kai Tak Cruise Terminal (KTCT1 and KTCT2)
5. Tugboat Route 3 (TUG3a to TUG3f)
6. Tugboat Route 2 (TUG2a to TUG2e)
7. To Kwa Wan Typhoon Shelter (TS2)
8. Tugboat Route 1 (TUG1a to TUG1d)

ANEWR

APPENDIX 3.1.3B

LOCATION OF PORTAL EMISSION SOURCES

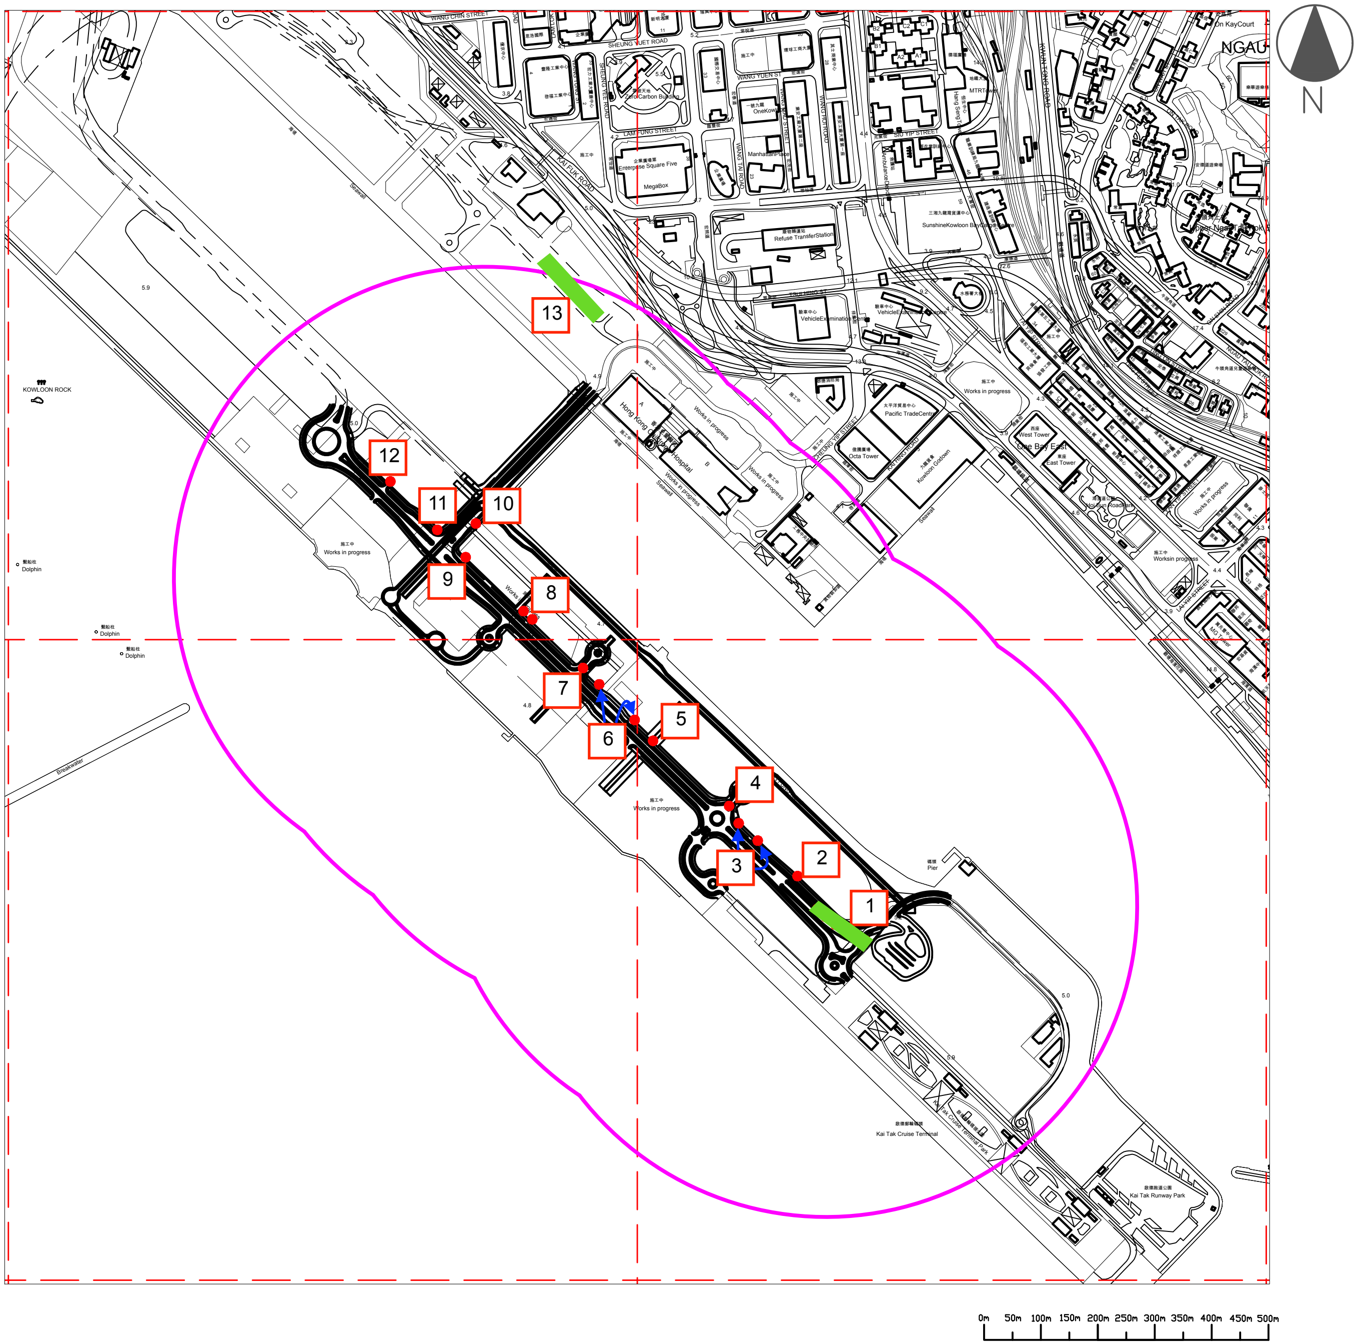

Legend:

- PATH Grid lines
- 500m Boundary
- Opening Emission Sources
- Portal Emission Sources

Project:

Kai Tak Development – Stage 2 Infrastructure Works for Developments at Southern Part of the Former Runway – Environmental Review on the Proposed Noise Barriers at Road D3A and Road D4A

Drawing Title: **Appendix 3.1.3B**

Approximate Locations of Opening and Portal Emission Sources

Date:

25/01/2022

Emission Sources:

Proposed Openings:

2. Opening_5
3. Opening_1
6. Opening_2
8. Opening_3
9. Opening_4

Existing Portals/Openings:

1. Road D3A Portal
4. Opening_A6
5. Opening_A5
7. Opening_A4
10. Opening_A3
11. Opening_A2
12. Opening_A1
13. Road T2 Portal

ANEWR

APPENDIX 3.1.4A

DETAILED CALCULATIONS FOR T2 ROAD PORTAL EMISSION FACTOR

Appendix 3.1.4A - Detailed Calculations for the Emission Factors for T2 Road Portal

Road	Road Length (km)	NOx (g/km) Note 1	RSP (g/km) Note 1	FSP (g/km) Note 1	NOx (g/s)	RSP (g/s)	FSP (g/s)
T2 Trunk Road EB/WB	0.858	915.402	23.106	21.273	0.218170893	0.005506959	0.00507005

For First 50m										
Id	x	y	release height (m)	Temp (K)	v (m/s)	Stack diameter/Length of X/Lat (m)	length of Y/Vertical (m)	NOx (g/s or g/m^2/s) Note 2,3	RSP (g/s or g/m^2/s) Note 2,3	FSP (g/s or or g/m^2/s) Note 2,3
T2P1	839420.9	819862.2	3.1	0	-	5.12	2.88	0.003636182	9.17826E-05	8.45008E-05
T2P2	839414	819869.4	3.1	0	-	5.12	2.88	0.003636182	9.17826E-05	8.45008E-05
T2P3	839407.1	819876.6	3.1	0	-	5.12	2.88	0.003636182	9.17826E-05	8.45008E-05
T2P4	839400.2	819883.8	3.1	0	-	5.12	2.88	0.003636182	9.17826E-05	8.45008E-05

For Second 50m										
Id	x	y	release height (m)	Temp (K)	v (m/s)	Stack diameter/Length of X/Lat (m)	length of Y/Vertical (m)	NOx (g/s or g/m^2/s) Note 2,3	RSP (g/s or g/m^2/s) Note 2,3	FSP (g/s or or g/m^2/s) Note 2,3
T2P5	839393.3	819891	3.1	0	-	5.12	2.88	0.001212061	3.05942E-05	2.81669E-05
T2P6	839386.4	819898.2	3.1	0	-	5.12	2.88	0.001212061	3.05942E-05	2.81669E-05
T2P7	839379.5	819905.4	3.1	0	-	5.12	2.88	0.001212061	3.05942E-05	2.81669E-05
T2P8	839372.6	819912.6	3.1	0	-	5.12	2.88	0.001212061	3.05942E-05	2.81669E-05
T2P9	839365.7	819919.8	3.1	0	-	5.12	2.88	0.001212061	3.05942E-05	2.81669E-05
T2P10	839358.8	819927	3.1	0	-	5.12	2.88	0.001212061	3.05942E-05	2.81669E-05

Note

[1]The peak hour with the calculated largest total emission of NOx, RSP, and FSP individually is adopted to calculate the emission factor for the openings. Please refer to Appendix 3.1.4C.

[2]With reference to the approved EIA for Trunk Road T2, the emissions from the T2 tunnel portals are assumed to be split with the two ventilation shafts, at 10% and 90% respectively. Please refer to section 4.8.7.1 of the EIA: https://www.epd.gov.hk/eia/register/report/eiareport/eia_2142013/EIA/html/04%20Air%20Quality.htm

[3]With reference to the Permanent International Association of Road Congress Report (PIARC, 1991), the emissions have been assumed to be discharged as a portal jet such that 2/3 of total emissions are dispersed within the first 50m of the portal and 1/3 of the total emissions within the second 50m.

APPENDIX 3.1.4B

DETAILED CALCULATIONS FOR D3A ROAD PORTAL EMISSION FACTOR

Agreement No. KL/2014/01 Kai Tak Development - Stage 2 Infrastructure Works for Developments at the Southern Part of the Former Runway – Environmental Review on the Proposed Noise Barriers at Road D3A and Road D4A Environmental Review Report

Appendix 3.1.4B - Detailed Calculations for the Emission Factors for Road D3A Portal

Road	Road Length (km)	NOx (g/km)[Note 1]	RSP (g/km)[Note 1]	FSP (g/km)[Note 1]	NOx (g/s)	RSP (g/s)	FSP (g/s)
Sunken Rd	0.05948	787.115	16.768	15.287	0.013004886	0.000277048	0.000252582

For First 50m										
Id	x	y	release height (m)	Temp (K)	v (m/s)	Stack diameter/Length of X/Lat (m)	length of Y/Vertical (m)	NOx (g/s or $g/m^2/s$)[Note 2]	RSP (g/s or $g/m^2/s$)[Note 2]	FSP (g/s or or $g/m^2/s$)[Note 2]
SRP1	839862.8	818838.6	3.1	0	-	3.7	7.1	0.000722494	1.53916E-05	1.40323E-05
SRP2	839858.6	818840.6	3.1	0	-	3.7	7.1	0.000722494	1.53916E-05	1.40323E-05
SRP3	839854.5	818842.7	3.1	0	-	3.7	7.1	0.000722494	1.53916E-05	1.40323E-05
SRP4	839850.2	818844.7	3.1	0	-	3.7	7.1	0.000722494	1.53916E-05	1.40323E-05
SRP5	839845.5	818847.0	3.1	0	-	3.7	7.1	0.000722494	1.53916E-05	1.40323E-05
SRP6	839840.9	818849.2	3.1	0	-	3.7	7.1	0.000722494	1.53916E-05	1.40323E-05
SRP7	839836.6	818851.4	3.1	0	-	3.7	7.1	0.000722494	1.53916E-05	1.40323E-05
SRP8	839832.1	818853.5	3.1	0	-	3.7	7.1	0.000722494	1.53916E-05	1.40323E-05
SRP9	839827.8	818855.6	3.1	0	-	3.7	7.1	0.000722494	1.53916E-05	1.40323E-05
SRP10	839823.3	818857.8	3.1	0	-	3.7	7.1	0.000722494	1.53916E-05	1.40323E-05
SRP11	839818.9	818859.9	3.1	0	-	3.7	7.1	0.000722494	1.53916E-05	1.40323E-05
SRP12	839814.5	818862.1	3.1	0	-	3.7	7.1	0.000722494	1.53916E-05	1.40323E-05

For Second 50m										
Id	x	y	release height (m)	Temp (K)	v (m/s)	Stack diameter/Length of X/Lat (m)	length of Y/Vertical (m)	NOx (g/s or $g/m^2/s$)[Note 2]	RSP (g/s or $g/m^2/s$)[Note 2]	FSP (g/s or or $g/m^2/s$)[Note 2]
SRP13	839810.3	818864.7	3.1	0	-	3.7	7.1	0.000481662	1.02611E-05	9.35488E-06
SRP14	839805.9	818867.7	3.1	0	-	3.7	7.1	0.000481662	1.02611E-05	9.35488E-06
SRP15	839801.6	818870.9	3.1	0	-	3.7	7.1	0.000481662	1.02611E-05	9.35488E-06
SRP16	839797.4	818874.6	3.1	0	-	3.7	7.1	0.000481662	1.02611E-05	9.35488E-06
SRP17	839793.3	818878.4	3.1	0	-	3.7	7.1	0.000481662	1.02611E-05	9.35488E-06
SRP18	839789.3	818882.2	3.1	0	-	3.7	7.1	0.000481662	1.02611E-05	9.35488E-06
SRP19	839785.2	818886.1	3.1	0	-	3.7	7.1	0.000481662	1.02611E-05	9.35488E-06
SRP20	839781.1	818889.9	3.1	0	-	3.7	7.1	0.000481662	1.02611E-05	9.35488E-06
SRP21	839776.9	818893.9	3.1	0	-	3.7	7.1	0.000481662	1.02611E-05	9.35488E-06

Note

[1]The peak hour with the calculated largest total emission of NOx, RSP, and FSP individually is adopted to calculate the emission factor for the openings. Please refer to Appendix 3.1.4C.

[2]With reference to the Permanent International Association of Road Congress Report (PIARC, 1991), the emissions have been assumed to be discharged as a portal jet such that 2/3 of total emissions are dispersed within the first 50m of the portal and 1/3 of the total emissions within the second 50m.

APPENDIX 3.1.4C

LARGEST PEAK HOUR EMISSIONS OF EACH ROAD FOR FSP, RSP, NOx AND NO2

Road Name	Hour	FSP g/km-veh	FSP g/km	Max
D3_1	0	0.008	0.193	1.155
	1	0.008	0.142	
	2	0.008	0.107	
	3	0.015	0.153	
	4	0.012	0.121	
	5	0.012	0.145	
	6	0.013	0.302	
	7	0.013	0.779	
	8	0.011	0.876	
	9	0.012	0.773	
	10	0.011	0.696	
	11	0.012	0.686	
	12	0.013	0.704	
	13	0.014	0.831	
	14	0.014	0.933	
	15	0.016	1.093	
	16	0.016	1.155	
	17	0.014	1.090	
	18	0.011	0.875	
	19	0.010	0.697	
	20	0.009	0.438	
	21	0.009	0.390	
	22	0.009	0.366	
	23	0.009	0.298	
D3_2	0	0.010	0.135	5.838
	1	0.010	0.096	
	2	0.009	0.076	
	3	0.017	0.118	
	4	0.013	0.076	
	5	0.013	0.089	
	6	0.013	0.199	
	7	0.014	0.506	
	8	0.006	5.838	
	9	0.006	5.662	
	10	0.008	0.945	
	11	0.012	0.425	
	12	0.013	0.422	
	13	0.015	0.517	
	14	0.015	0.561	
	15	0.017	0.672	
	16	0.007	5.002	
	17	0.008	5.098	
	18	0.007	4.961	
	19	0.012	0.472	
	20	0.010	0.312	
	21	0.010	0.263	
	22	0.010	0.246	
	23	0.010	0.206	
D3_3	0	0.010	0.135	5.538
	1	0.010	0.096	
	2	0.009	0.076	
	3	0.017	0.118	
	4	0.013	0.076	
	5	0.013	0.089	
	6	0.013	0.199	
	7	0.014	0.506	
	8	0.006	5.538	
	9	0.006	5.386	
	10	0.007	0.906	
	11	0.013	0.426	
	12	0.013	0.417	
	13	0.015	0.517	
	14	0.015	0.561	
	15	0.017	0.672	
	16	0.007	5.092	
	17	0.007	5.175	
	18	0.007	5.051	
	19	0.012	0.472	
	20	0.010	0.312	
	21	0.010	0.263	
	22	0.010	0.255	
	23	0.010	0.206	
	0	0.010	0.058	

	1	0.010	0.048	
	2	0.009	0.038	
	3	0.011	0.032	
	4	0.010	0.031	
	5	0.010	0.031	
	6	0.011	0.074	
	7	0.011	0.186	
	8	0.006	5.268	
	9	0.006	5.103	
	10	0.007	0.673	
D3_4	11	0.011	0.181	5.268
	12	0.011	0.165	
	13	0.012	0.192	
	14	0.012	0.221	
	15	0.012	0.202	
	16	0.007	4.624	
	17	0.007	4.686	
	18	0.007	4.692	
	19	0.010	0.184	
	20	0.010	0.130	
	21	0.010	0.121	
	22	0.010	0.119	
	23	0.010	0.099	
	0	0.009	0.141	
	1	0.009	0.103	
	2	0.009	0.074	
	3	0.013	0.080	
	4	0.012	0.074	
	5	0.012	0.086	
	6	0.013	0.192	
	7	0.013	0.489	
	8	0.006	5.881	
	9	0.006	5.673	
	10	0.008	0.955	
D3_5	11	0.012	0.421	5.881
	12	0.013	0.409	
	13	0.013	0.454	
	14	0.014	0.515	
	15	0.014	0.551	
	16	0.007	4.908	
	17	0.007	4.967	
	18	0.007	4.882	
	19	0.010	0.440	
	20	0.010	0.303	
	21	0.010	0.260	
	22	0.010	0.258	
	23	0.010	0.210	
	0	0.008	2.849	
	1	0.008	2.046	
	2	0.008	1.577	
	3	0.015	2.329	
	4	0.013	1.431	
	5	0.013	1.869	
	6	0.013	3.884	
	7	0.014	10.139	
	8	0.008	21.451	
	9	0.008	20.064	
	10	0.011	9.940	
D3_6	11	0.013	8.866	25.427
	12	0.013	8.947	
	13	0.014	12.081	
	14	0.014	13.544	
	15	0.016	15.917	
	16	0.011	25.427	
	17	0.010	24.582	
	18	0.009	21.645	
	19	0.010	10.193	
	20	0.009	6.486	
	21	0.009	5.725	
	22	0.009	5.247	
	23	0.009	4.346	
	0	0.008	1.189	
	1	0.008	0.846	
	2	0.008	0.651	

	3	0.015	0.956	
	4	0.012	0.727	
	5	0.012	0.961	
	6	0.012	1.985	
	7	0.013	5.169	
	8	0.011	5.764	
	9	0.011	4.874	
	10	0.010	4.221	
D3_7	11	0.011	4.238	6.515
	12	0.012	4.406	
	13	0.013	4.555	
	14	0.013	5.014	
	15	0.015	6.165	
	16	0.015	6.515	
	17	0.014	6.398	
	18	0.010	5.137	
	19	0.010	4.120	
	20	0.009	2.665	
	21	0.008	2.325	
	22	0.008	2.184	
	23	0.008	1.806	
	0	0.008	0.819	
	1	0.008	0.592	
	2	0.008	0.458	
	3	0.015	0.657	
	4	0.012	0.570	
	5	0.012	0.744	
	6	0.012	1.533	
	7	0.012	4.003	
	8	0.010	4.432	
	9	0.010	3.681	
	10	0.010	3.206	
D3_8	11	0.011	3.211	4.479
	12	0.012	3.350	
	13	0.013	3.104	
	14	0.013	3.406	
	15	0.015	4.187	
	16	0.015	4.479	
	17	0.014	4.394	
	18	0.010	3.544	
	19	0.010	2.875	
	20	0.009	1.856	
	21	0.008	1.608	
	22	0.008	1.517	
	23	0.008	1.256	
	0	0.008	5.833	
	1	0.008	4.176	
	2	0.008	3.223	
	3	0.015	4.650	
	4	0.012	3.434	
	5	0.012	4.495	
	6	0.013	9.336	
	7	0.013	24.338	
	8	0.009	37.429	
	9	0.009	33.408	
	10	0.010	21.310	
D3_9	11	0.012	20.307	41.326
	12	0.012	20.799	
	13	0.014	23.121	
	14	0.013	25.456	
	15	0.015	30.731	
	16	0.012	41.326	
	17	0.011	40.098	
	18	0.009	34.284	
	19	0.010	20.537	
	20	0.009	13.229	
	21	0.009	11.520	
	22	0.008	10.737	
	23	0.008	8.888	
	0	0.008	0.296	
	1	0.008	0.210	
	2	0.008	0.168	
	3	0.015	0.234	
	4	0.011	0.261	

D3_10	5	0.011	0.340	2.022
	6	0.012	0.706	
	7	0.012	1.855	
	8	0.010	2.022	
	9	0.010	1.621	
	10	0.009	1.376	
	11	0.010	1.391	
	12	0.011	1.479	
	13	0.012	1.023	
	14	0.012	1.119	
	15	0.014	1.394	
	16	0.015	1.524	
	17	0.013	1.513	
	18	0.010	1.256	
	19	0.009	1.039	
	20	0.008	0.670	
	21	0.008	0.569	
	22	0.008	0.537	
	23	0.008	0.442	
D3_11	0	0.008	5.849	41.286
	1	0.008	4.192	
	2	0.008	3.239	
	3	0.015	4.665	
	4	0.012	3.401	
	5	0.012	4.462	
	6	0.013	9.243	
	7	0.013	24.110	
	8	0.009	37.095	
	9	0.009	33.275	
	10	0.010	21.165	
	11	0.012	20.216	
	12	0.012	20.676	
	13	0.014	23.341	
	14	0.014	25.715	
	15	0.015	30.896	
	16	0.012	41.286	
	17	0.011	40.471	
	18	0.009	34.066	
	19	0.010	20.429	
	20	0.009	13.257	
	21	0.009	11.558	
	22	0.008	10.770	
	23	0.008	8.921	
D3_12	0	0.008	0.454	2.760
	1	0.008	0.318	
	2	0.008	0.251	
	3	0.015	0.355	
	4	0.011	0.356	
	5	0.011	0.471	
	6	0.012	0.954	
	7	0.012	2.495	
	8	0.010	2.760	
	9	0.010	2.265	
	10	0.010	1.929	
	11	0.011	1.962	
	12	0.011	2.050	
	13	0.013	1.669	
	14	0.013	1.835	
	15	0.015	2.266	
	16	0.015	2.438	
	17	0.014	2.390	
	18	0.010	1.936	
	19	0.010	1.573	
	20	0.009	1.027	
	21	0.008	0.888	
	22	0.008	0.833	
	23	0.008	0.687	
	0	0.008	5.836	
	1	0.008	4.180	
	2	0.008	3.227	
	3	0.015	4.701	
	4	0.012	3.469	
	5	0.012	4.549	
	6	0.012	9.425	

D3_13	7	0.013	24.578	41.357
	8	0.009	37.654	
	9	0.009	33.697	
	10	0.010	21.425	
	11	0.012	20.613	
	12	0.012	21.022	
	13	0.014	23.277	
	14	0.014	25.659	
	15	0.015	30.831	
	16	0.012	41.357	
	17	0.012	40.706	
	18	0.009	34.052	
	19	0.010	20.386	
	20	0.009	13.128	
	21	0.009	11.498	
	22	0.008	10.742	
	23	0.008	8.893	
D3_14	0	0.008	5.687	35.951
	1	0.008	4.077	
	2	0.008	3.147	
	3	0.014	4.330	
	4	0.011	3.263	
	5	0.011	4.276	
	6	0.012	8.875	
	7	0.012	23.131	
	8	0.009	34.180	
	9	0.008	28.985	
	10	0.009	19.237	
	11	0.010	18.627	
	12	0.011	19.283	
	13	0.012	20.293	
	14	0.012	22.039	
	15	0.014	27.091	
	16	0.012	35.943	
	17	0.011	35.951	
	18	0.009	31.233	
	19	0.009	19.606	
	20	0.008	12.851	
	21	0.008	11.086	
	22	0.008	10.456	
	23	0.008	8.650	
D3_15	0	0.008	5.685	36.216
	1	0.008	4.074	
	2	0.008	3.143	
	3	0.014	4.322	
	4	0.011	3.266	
	5	0.011	4.262	
	6	0.011	8.844	
	7	0.012	23.013	
	8	0.009	33.930	
	9	0.008	29.078	
	10	0.010	19.362	
	11	0.010	18.659	
	12	0.011	19.370	
	13	0.012	20.288	
	14	0.012	22.146	
	15	0.014	27.026	
	16	0.012	36.216	
	17	0.011	35.933	
	18	0.009	31.170	
	19	0.009	19.706	
	20	0.008	12.889	
	21	0.008	11.157	
	22	0.008	10.452	
	23	0.008	8.644	
	0	0.007	2.751	
	1	0.007	1.966	
	2	0.007	1.518	
	3	0.013	2.090	
	4	0.010	2.001	
	5	0.010	2.622	
	6	0.010	5.446	
	7	0.011	14.155	
	8	0.008	21.252	

D3_16	9	0.008	18.505	21.252
	10	0.009	12.567	
	11	0.010	12.017	
	12	0.010	12.208	
	13	0.011	9.715	
	14	0.011	10.634	
	15	0.013	13.008	
	16	0.011	17.359	
	17	0.010	17.291	
	18	0.008	14.948	
	19	0.008	9.404	
	20	0.007	6.123	
	21	0.007	5.350	
	22	0.007	5.054	
	23	0.007	4.179	
D4_1	0	0.009	5.146	34.513
	1	0.009	3.688	
	2	0.009	2.842	
	3	0.016	4.194	
	4	0.013	2.919	
	5	0.013	3.820	
	6	0.013	7.937	
	7	0.014	20.718	
	8	0.010	28.114	
	9	0.009	24.430	
	10	0.011	17.326	
	11	0.012	16.777	
	12	0.013	17.408	
	13	0.014	20.805	
	14	0.014	23.019	
	15	0.016	27.472	
	16	0.013	34.513	
	17	0.012	33.785	
	18	0.010	28.061	
	19	0.010	18.190	
	20	0.009	11.721	
	21	0.009	10.191	
	22	0.009	9.471	
	23	0.009	7.847	
D4_2	0	0.009	5.172	34.628
	1	0.009	3.708	
	2	0.009	2.855	
	3	0.016	4.192	
	4	0.013	2.873	
	5	0.013	3.762	
	6	0.013	7.817	
	7	0.014	20.407	
	8	0.010	27.746	
	9	0.009	24.178	
	10	0.011	17.127	
	11	0.012	16.620	
	12	0.013	17.080	
	13	0.014	20.834	
	14	0.014	23.021	
	15	0.016	27.602	
	16	0.013	34.628	
	17	0.012	33.717	
	18	0.010	28.197	
	19	0.010	18.297	
	20	0.009	11.773	
	21	0.009	10.250	
	22	0.009	9.526	
	23	0.009	7.887	
	0	0.009	5.172	
	1	0.009	3.708	
	2	0.009	2.855	
	3	0.016	4.192	
	4	0.013	2.873	
	5	0.013	3.762	
	6	0.013	7.817	
	7	0.014	20.407	
	8	0.010	27.746	
	9	0.009	24.178	
	10	0.011	17.127	

D4_3	11	0.012	16.620	34.628
	12	0.013	17.080	
	13	0.014	20.834	
	14	0.014	23.021	
	15	0.016	27.602	
	16	0.013	34.628	
	17	0.012	33.717	
	18	0.010	28.197	
	19	0.010	18.297	
	20	0.009	11.773	
	21	0.009	10.250	
	22	0.009	9.526	
	23	0.009	7.887	
SCR_WB	0	0.009	2.009	13.376
	1	0.009	1.439	
	2	0.008	1.108	
	3	0.016	1.762	
	4	0.015	1.307	
	5	0.015	1.718	
	6	0.016	3.573	
	7	0.016	9.318	
	8	0.012	11.047	
	9	0.011	9.327	
	10	0.013	7.175	
	11	0.014	7.141	
	12	0.015	7.630	
	13	0.015	8.641	
	14	0.014	9.503	
	15	0.016	11.575	
	16	0.015	13.376	
	17	0.014	12.834	
	18	0.010	10.325	
	19	0.010	7.260	
	20	0.009	4.647	
	21	0.009	4.021	
	22	0.009	3.707	
	23	0.009	3.064	
SCR_EB	0	0.008	1.986	13.123
	1	0.008	1.420	
	2	0.008	1.100	
	3	0.016	1.699	
	4	0.013	1.389	
	5	0.013	1.814	
	6	0.013	3.775	
	7	0.014	9.825	
	8	0.011	12.416	
	9	0.011	11.024	
	10	0.012	8.972	
	11	0.013	8.778	
	12	0.013	8.783	
	13	0.015	8.685	
	14	0.015	9.692	
	15	0.016	11.552	
	16	0.015	13.123	
	17	0.013	12.502	
	18	0.010	10.033	
	19	0.010	7.159	
	20	0.009	4.556	
	21	0.009	3.970	
	22	0.009	3.664	
	23	0.009	3.026	
CYS_1	0	0.008	5.163	29.327
	1	0.008	3.700	
	2	0.008	2.860	
	3	0.014	3.662	
	4	0.012	2.769	
	5	0.012	3.627	
	6	0.012	7.511	
	7	0.012	19.554	
	8	0.010	25.543	
	9	0.010	22.239	
	10	0.010	17.125	
	11	0.011	16.613	
	12	0.012	16.920	

	13	0.013	19.289	
	14	0.013	21.597	
	15	0.014	24.910	
	16	0.013	29.327	
	17	0.012	28.768	
	18	0.010	24.992	
	19	0.010	17.609	
	20	0.009	11.553	
	21	0.009	10.218	
	22	0.008	9.493	
	23	0.008	7.853	
CYS_2	0	0.008	1.176	6.050
	1	0.008	0.842	
	2	0.008	0.652	
	3	0.012	0.799	
	4	0.012	0.722	
	5	0.012	0.955	
	6	0.012	1.968	
	7	0.012	5.128	
	8	0.011	6.050	
	9	0.011	5.350	
	10	0.011	4.709	
	11	0.011	4.615	
	12	0.012	4.657	
	13	0.012	4.480	
	14	0.012	5.043	
	15	0.013	5.709	
	16	0.013	5.985	
	17	0.012	5.784	
	18	0.010	5.020	
	19	0.009	3.997	
	20	0.008	2.654	
	21	0.008	2.353	
	22	0.008	2.170	
	23	0.008	1.793	
CYS_3	0	0.009	4.563	26.431
	1	0.008	3.272	
	2	0.008	2.523	
	3	0.014	3.283	
	4	0.011	2.500	
	5	0.011	3.272	
	6	0.011	6.785	
	7	0.012	17.644	
	8	0.009	23.392	
	9	0.009	20.798	
	10	0.010	15.970	
	11	0.011	15.487	
	12	0.011	15.490	
	13	0.013	17.082	
	14	0.013	19.028	
	15	0.015	22.341	
	16	0.013	26.431	
	17	0.012	25.869	
	18	0.010	22.425	
	19	0.010	15.611	
	20	0.009	10.180	
	21	0.009	9.003	
	22	0.009	8.405	
	23	0.009	6.959	
T2	0	0.003	2.385	21.273
	1	0.003	1.716	
	2	0.003	1.344	
	3	0.009	2.778	
	4	0.008	2.463	
	5	0.008	3.221	
	6	0.008	6.435	
	7	0.008	16.288	
	8	0.007	17.458	
	9	0.008	19.119	
	10	0.009	18.002	
	11	0.009	18.126	
	12	0.009	17.212	
	13	0.009	17.615	
	14	0.010	20.296	

	15	0.010	21.232	
	16	0.010	21.273	
	17	0.008	18.247	
	18	0.005	12.697	
	19	0.005	9.496	
	20	0.004	5.741	
	21	0.004	5.288	
	22	0.003	4.327	
	23	0.003	3.579	
Sunken Rd	0	0.008	2.583	15.287
	1	0.008	1.846	
	2	0.008	1.433	
	3	0.015	2.141	
	4	0.013	1.297	
	5	0.013	1.699	
	6	0.013	3.532	
	7	0.014	9.188	
	8	0.012	10.242	
	9	0.012	9.059	
	10	0.012	8.056	
	11	0.013	8.009	
	12	0.013	8.068	
	13	0.014	11.182	
	14	0.014	12.490	
	15	0.016	14.617	
	16	0.016	15.287	
	17	0.014	14.560	
	18	0.011	11.577	
	19	0.010	9.268	
	20	0.009	5.890	
	21	0.009	5.161	
	22	0.009	4.771	
	23	0.009	3.945	
Sheung Yeut Road_1	0	0.015	3.559	17.472
	1	0.015	2.541	
	2	0.015	1.949	
	3	0.022	2.582	
	4	0.019	1.515	
	5	0.019	1.989	
	6	0.020	4.139	
	7	0.020	10.788	
	8	0.018	12.148	
	9	0.018	11.630	
	10	0.018	10.605	
	11	0.019	10.166	
	12	0.019	9.453	
	13	0.019	12.727	
	14	0.018	14.074	
	15	0.020	15.940	
	16	0.021	17.472	
	17	0.020	17.083	
	18	0.017	13.902	
	19	0.017	11.665	
	20	0.016	7.833	
	21	0.016	6.996	
	22	0.015	6.563	
	23	0.015	5.436	
Sheung Yuet Road_2	0	0.014	3.580	17.331
	1	0.014	2.556	
	2	0.014	1.978	
	3	0.020	2.545	
	4	0.018	1.504	
	5	0.018	1.957	
	6	0.019	4.072	
	7	0.019	10.667	
	8	0.017	12.112	
	9	0.018	11.460	
	10	0.018	10.517	
	11	0.018	10.061	
	12	0.018	9.388	
	13	0.018	12.812	
	14	0.018	14.356	
	15	0.019	16.116	
	16	0.020	17.331	

	17	0.019	17.084	
	18	0.016	14.094	
	19	0.016	11.785	
	20	0.015	7.895	
	21	0.015	7.008	
	22	0.015	6.624	
	23	0.015	5.481	
Sheung Yuet Road_3	0	0.016	4.793	19.982
	1	0.016	3.432	
	2	0.016	2.634	
	3	0.021	2.970	
	4	0.021	1.785	
	5	0.021	2.345	
	6	0.022	4.878	
	7	0.022	12.724	
	8	0.019	14.164	
	9	0.020	13.219	
	10	0.020	12.098	
	11	0.020	11.439	
	12	0.020	10.487	
	13	0.019	15.102	
	14	0.018	16.743	
	15	0.019	17.917	
	16	0.020	19.753	
	17	0.020	19.982	
	18	0.017	17.413	
	19	0.017	15.055	
	20	0.017	10.444	
	21	0.016	9.229	
	22	0.016	8.856	
	23	0.016	7.347	
Sheung Yuet Road_4	0	0.014	4.926	23.764
	1	0.014	3.499	
	2	0.014	2.699	
	3	0.019	3.347	
	4	0.017	1.829	
	5	0.017	2.400	
	6	0.017	4.989	
	7	0.018	13.016	
	8	0.016	14.991	
	9	0.016	14.335	
	10	0.016	13.145	
	11	0.017	12.737	
	12	0.017	11.804	
	13	0.017	18.057	
	14	0.017	20.448	
	15	0.018	22.467	
	16	0.019	23.764	
	17	0.018	23.105	
	18	0.016	19.354	
	19	0.015	16.025	
	20	0.015	10.833	
	21	0.015	9.751	
	22	0.015	9.075	
	23	0.015	7.514	
Wang Tung Street_1	0	0.008	0.196	1.042
	1	0.008	0.138	
	2	0.008	0.104	
	3	0.012	0.128	
	4	0.012	0.070	
	5	0.012	0.094	
	6	0.012	0.207	
	7	0.013	0.538	
	8	0.011	0.638	
	9	0.012	0.590	
	10	0.012	0.541	
	11	0.012	0.536	
	12	0.012	0.520	
	13	0.013	0.868	
	14	0.014	0.988	
	15	0.014	1.034	
	16	0.013	1.042	
	17	0.012	0.968	
	18	0.010	0.846	

	19	0.009	0.671	
	20	0.009	0.442	
	21	0.009	0.398	
	22	0.008	0.356	
	23	0.008	0.298	
ROAD_G	0	0.008	1.586	9.991
	1	0.008	1.130	
	2	0.008	0.876	
	3	0.015	1.295	
	4	0.011	0.873	
	5	0.011	1.142	
	6	0.012	2.366	
	7	0.012	6.150	
	8	0.011	7.505	
	9	0.012	7.006	
	10	0.012	6.379	
	11	0.012	6.185	
	12	0.012	5.993	
	13	0.015	7.740	
	14	0.015	8.779	
	15	0.016	9.770	
	16	0.016	9.991	
	17	0.014	9.295	
	18	0.011	7.296	
	19	0.010	5.768	
	20	0.009	3.666	
	21	0.009	3.299	
	22	0.008	2.918	
	23	0.008	2.418	
Lam Fung Street	0	0.010	1.061	7.103
	1	0.010	0.764	
	2	0.010	0.584	
	3	0.019	1.064	
	4	0.013	0.517	
	5	0.013	0.681	
	6	0.013	1.402	
	7	0.013	3.675	
	8	0.012	4.238	
	9	0.012	3.876	
	10	0.012	3.472	
	11	0.013	3.417	
	12	0.013	3.379	
	13	0.016	4.829	
	14	0.016	5.299	
	15	0.019	6.574	
	16	0.019	7.103	
	17	0.018	6.840	
	18	0.013	5.050	
	19	0.012	3.949	
	20	0.011	2.454	
	21	0.011	2.105	
	22	0.010	1.964	
	23	0.010	1.624	
Wang Ching Street_1	0	0.010	1.536	11.470
	1	0.010	1.102	
	2	0.010	0.846	
	3	0.019	1.611	
	4	0.013	0.894	
	5	0.013	1.174	
	6	0.014	2.441	
	7	0.014	6.384	
	8	0.012	7.208	
	9	0.013	6.951	
	10	0.013	6.303	
	11	0.014	6.227	
	12	0.014	6.091	
	13	0.017	8.155	
	14	0.017	9.105	
	15	0.019	10.905	
	16	0.019	11.470	
	17	0.018	10.624	
	18	0.014	7.607	
	19	0.013	5.930	
	20	0.011	3.568	

	21	0.011	3.119	
	22	0.010	2.837	
	23	0.010	2.350	
Wang Ching Street_2	0	0.010	1.585	9.723
	1	0.010	1.129	
	2	0.010	0.870	
	3	0.016	1.301	
	4	0.015	0.777	
	5	0.015	1.001	
	6	0.016	2.099	
	7	0.016	5.495	
	8	0.014	6.189	
	9	0.015	5.941	
	10	0.015	5.419	
	11	0.015	5.368	
	12	0.016	5.267	
	13	0.016	7.308	
	14	0.016	8.227	
	15	0.017	9.287	
	16	0.017	9.723	
	17	0.016	9.114	
	18	0.013	7.084	
	19	0.012	5.625	
	20	0.011	3.604	
	21	0.011	3.217	
	22	0.010	2.935	
	23	0.010	2.425	
Sheung Yee Road_1	0	0.014	2.618	11.339
	1	0.014	1.868	
	2	0.014	1.440	
	3	0.020	1.721	
	4	0.017	1.101	
	5	0.017	1.450	
	6	0.018	3.016	
	7	0.019	7.854	
	8	0.016	8.739	
	9	0.017	7.949	
	10	0.017	6.972	
	11	0.017	6.728	
	12	0.017	6.308	
	13	0.018	8.196	
	14	0.018	9.029	
	15	0.019	10.033	
	16	0.020	11.223	
	17	0.019	11.339	
	18	0.016	9.812	
	19	0.016	8.304	
	20	0.015	5.746	
	21	0.015	5.036	
	22	0.015	4.820	
	23	0.015	3.994	
Sheung Yee Road_2	0	0.017	2.683	11.946
	1	0.016	1.907	
	2	0.016	1.469	
	3	0.024	1.885	
	4	0.022	0.992	
	5	0.022	1.294	
	6	0.022	2.670	
	7	0.023	6.977	
	8	0.020	7.457	
	9	0.020	6.358	
	10	0.019	5.395	
	11	0.020	5.246	
	12	0.020	5.097	
	13	0.020	7.737	
	14	0.020	8.249	
	15	0.022	10.068	
	16	0.023	11.582	
	17	0.022	11.946	
	18	0.018	10.048	
	19	0.018	8.499	
	20	0.017	5.820	
	21	0.017	5.021	
	22	0.017	4.947	

	23	0.017	4.103	
Wang Kwong Road_1	0	0.017	3.119	14.834
	1	0.017	2.235	
	2	0.017	1.722	
	3	0.024	2.264	
	4	0.022	1.506	
	5	0.022	1.980	
	6	0.022	4.122	
	7	0.023	10.768	
	8	0.020	11.825	
	9	0.020	10.730	
	10	0.020	9.716	
	11	0.020	9.404	
	12	0.020	8.953	
	13	0.021	10.529	
	14	0.020	11.534	
	15	0.022	13.382	
	16	0.024	14.821	
	17	0.023	14.834	
	18	0.019	12.207	
	19	0.019	10.170	
	20	0.018	6.941	
	21	0.018	6.016	
	22	0.018	5.778	
	23	0.018	4.770	
Wang Kwong Road_2	0	0.011	1.170	5.525
	1	0.011	0.840	
	2	0.011	0.647	
	3	0.014	0.686	
	4	0.015	0.485	
	5	0.015	0.632	
	6	0.015	1.299	
	7	0.016	3.403	
	8	0.014	3.978	
	9	0.015	3.937	
	10	0.015	3.607	
	11	0.015	3.502	
	12	0.015	3.275	
	13	0.014	4.568	
	14	0.014	5.205	
	15	0.015	5.389	
	16	0.015	5.525	
	17	0.014	5.247	
	18	0.012	4.670	
	19	0.012	3.810	
	20	0.011	2.608	
	21	0.011	2.368	
	22	0.011	2.160	
	23	0.011	1.785	
Wang Kwong Road_3	0	0.007	0.711	4.412
	1	0.007	0.507	
	2	0.007	0.390	
	3	0.013	0.596	
	4	0.011	0.377	
	5	0.011	0.491	
	6	0.012	1.019	
	7	0.012	2.648	
	8	0.011	3.138	
	9	0.012	3.223	
	10	0.012	2.999	
	11	0.013	2.965	
	12	0.013	2.775	
	13	0.012	3.280	
	14	0.013	3.700	
	15	0.014	4.216	
	16	0.014	4.412	
	17	0.012	4.101	
	18	0.009	3.236	
	19	0.009	2.583	
	20	0.008	1.645	
	21	0.008	1.445	
	22	0.007	1.311	
	23	0.007	1.084	
	0	0.006	5.846	

Kai Fuk Road	1	0.006	4.203	40.664
	2	0.006	3.287	
	3	0.013	5.697	
	4	0.010	3.390	
	5	0.010	4.441	
	6	0.010	8.872	
	7	0.010	22.900	
	8	0.008	24.806	
	9	0.009	24.880	
	10	0.009	22.060	
	11	0.010	21.862	
	12	0.010	21.296	
	13	0.012	31.639	
	14	0.012	35.969	
	15	0.013	39.846	
	16	0.013	40.664	
	17	0.012	37.578	
	18	0.008	26.642	
	19	0.008	20.988	
	20	0.007	13.127	
	21	0.007	12.021	
	22	0.006	10.615	
	23	0.006	8.763	
Kwung Tong Bypass	0	0.010	12.698	81.462
	1	0.010	9.123	
	2	0.010	7.139	
	3	0.018	12.330	
	4	0.016	9.558	
	5	0.016	12.504	
	6	0.016	24.993	
	7	0.016	64.118	
	8	0.012	63.300	
	9	0.013	55.757	
	10	0.012	47.977	
	11	0.013	49.081	
	12	0.013	49.406	
	13	0.015	60.021	
	14	0.015	66.977	
	15	0.016	76.162	
	16	0.017	81.462	
	17	0.016	76.358	
	18	0.012	55.051	
	19	0.011	44.559	
	20	0.010	28.337	
	21	0.010	25.244	
	22	0.010	23.066	
	23	0.010	19.051	
ROAD_A	0	0.003	4.029	38.749
	1	0.003	2.893	
	2	0.003	2.264	
	3	0.010	5.384	
	4	0.008	4.172	
	5	0.008	5.461	
	6	0.008	10.931	
	7	0.008	27.646	
	8	0.006	29.588	
	9	0.007	30.396	
	10	0.008	26.697	
	11	0.009	27.327	
	12	0.009	27.012	
	13	0.010	29.138	
	14	0.010	32.764	
	15	0.010	36.492	
	16	0.010	38.749	
	17	0.008	34.051	
	18	0.005	23.377	
	19	0.005	16.200	
	20	0.004	9.664	
	21	0.004	8.584	
	22	0.003	7.300	
	23	0.003	6.042	
	0	0.011	0.091	
	1	0.011	0.057	
	2	0.011	0.045	

ROAD_B	3	0.018	0.088	0.829
	4	0.008	0.083	
	5	0.008	0.107	
	6	0.009	0.230	
	7	0.009	0.584	
	8	0.008	0.747	
	9	0.008	0.635	
	10	0.008	0.563	
	11	0.008	0.535	
	12	0.009	0.529	
	13	0.018	0.674	
	14	0.018	0.785	
	15	0.019	0.829	
	16	0.019	0.804	
	17	0.018	0.697	
	18	0.015	0.491	
	19	0.014	0.363	
	20	0.013	0.213	
	21	0.013	0.202	
	22	0.012	0.163	
	23	0.012	0.128	
ROAD_C	0	0.008	1.076	6.316
	1	0.008	0.773	
	2	0.008	0.599	
	3	0.012	0.705	
	4	0.011	0.763	
	5	0.011	0.992	
	6	0.011	2.055	
	7	0.012	5.336	
	8	0.010	6.316	
	9	0.010	5.440	
	10	0.010	4.688	
	11	0.011	4.646	
	12	0.011	4.726	
	13	0.012	3.889	
	14	0.012	4.326	
	15	0.013	4.973	
	16	0.013	5.167	
	17	0.012	5.106	
	18	0.010	4.464	
	19	0.009	3.588	
	20	0.008	2.394	
	21	0.008	2.120	
	22	0.008	1.982	
	23	0.008	1.637	
ROAD_D	0	0.008	0.937	4.613
	1	0.008	0.670	
	2	0.008	0.515	
	3	0.012	0.613	
	4	0.010	0.544	
	5	0.010	0.711	
	6	0.011	1.461	
	7	0.011	3.811	
	8	0.010	4.613	
	9	0.010	3.924	
	10	0.010	3.452	
	11	0.010	3.374	
	12	0.011	3.423	
	13	0.012	3.276	
	14	0.012	3.643	
	15	0.013	4.159	
	16	0.013	4.402	
	17	0.012	4.351	
	18	0.009	3.801	
	19	0.009	3.120	
	20	0.008	2.077	
	21	0.008	1.834	
	22	0.008	1.719	
	23	0.008	1.418	
	0	0.008	0.094	
	1	0.008	0.070	
	2	0.008	0.054	
	3	0.012	0.061	
	4	0.010	0.052	

ROAD_E	5	0.010	0.073	0.465
	6	0.011	0.152	
	7	0.011	0.378	
	8	0.010	0.465	
	9	0.010	0.389	
	10	0.010	0.346	
	11	0.010	0.339	
	12	0.011	0.345	
	13	0.012	0.330	
	14	0.012	0.365	
	15	0.013	0.418	
	16	0.013	0.435	
	17	0.012	0.435	
	18	0.009	0.382	
	19	0.009	0.315	
	20	0.008	0.206	
	21	0.008	0.181	
	22	0.008	0.174	
	23	0.008	0.143	
ROAD_F	0	0.006	3.355	21.406
	1	0.006	2.411	
	2	0.006	1.889	
	3	0.013	3.070	
	4	0.012	1.828	
	5	0.012	2.387	
	6	0.012	4.774	
	7	0.012	12.291	
	8	0.009	12.887	
	9	0.010	12.233	
	10	0.010	10.791	
	11	0.011	10.930	
	12	0.011	10.680	
	13	0.012	16.861	
	14	0.012	18.972	
	15	0.012	20.540	
	16	0.012	21.406	
	17	0.011	19.849	
	18	0.008	15.115	
	19	0.007	11.536	
	20	0.007	7.443	
	21	0.007	6.793	
	22	0.006	6.089	
	23	0.006	5.030	

Road Name	Hour	RSP g/km-veh	RSP g/km	Max
D3_1	0	0.009	0.215	1.267
	1	0.009	0.157	
	2	0.009	0.119	
	3	0.017	0.167	
	4	0.013	0.133	
	5	0.013	0.160	
	6	0.014	0.331	
	7	0.014	0.856	
	8	0.012	0.965	
	9	0.013	0.851	
	10	0.013	0.766	
	11	0.013	0.754	
	12	0.014	0.774	
	13	0.015	0.913	
	14	0.016	1.025	
	15	0.017	1.198	
	16	0.017	1.267	
	17	0.016	1.198	
	18	0.012	0.968	
	19	0.011	0.773	
	20	0.010	0.487	
	21	0.010	0.434	
	22	0.009	0.408	
	23	0.009	0.332	
D3_2	0	0.011	0.150	6.396
	1	0.011	0.106	
	2	0.010	0.083	
	3	0.018	0.129	
	4	0.014	0.084	
	5	0.014	0.098	
	6	0.014	0.217	
	7	0.015	0.554	
	8	0.007	6.396	
	9	0.007	6.208	
	10	0.008	1.037	
	11	0.014	0.466	
	12	0.014	0.462	
	13	0.017	0.566	
	14	0.017	0.615	
	15	0.018	0.737	
	16	0.008	5.479	
	17	0.008	5.584	
	18	0.008	5.435	
	19	0.013	0.521	
	20	0.011	0.344	
	21	0.011	0.291	
	22	0.011	0.272	
	23	0.011	0.228	
D3_3	0	0.011	0.150	6.067
	1	0.011	0.106	
	2	0.010	0.083	
	3	0.018	0.129	
	4	0.014	0.084	
	5	0.014	0.098	
	6	0.014	0.217	
	7	0.015	0.554	
	8	0.007	6.067	
	9	0.007	5.905	
	10	0.008	0.994	
	11	0.014	0.467	
	12	0.014	0.458	
	13	0.017	0.566	
	14	0.017	0.615	
	15	0.018	0.737	
	16	0.008	5.578	
	17	0.008	5.668	
	18	0.008	5.533	
	19	0.013	0.521	
	20	0.011	0.344	
	21	0.011	0.291	
	22	0.011	0.282	
	23	0.011	0.228	
	0	0.011	0.064	

D3_4	1	0.011	0.053	5.773
	2	0.010	0.042	
	3	0.012	0.035	
	4	0.011	0.034	
	5	0.011	0.034	
	6	0.012	0.081	
	7	0.012	0.204	
	8	0.007	5.773	
	9	0.006	5.593	
	10	0.007	0.737	
	11	0.012	0.198	
	12	0.012	0.181	
	13	0.013	0.209	
	14	0.013	0.241	
	15	0.013	0.221	
	16	0.008	5.064	
	17	0.008	5.129	
	18	0.008	5.139	
	19	0.011	0.201	
	20	0.011	0.143	
	21	0.011	0.132	
	22	0.011	0.130	
	23	0.011	0.108	
D3_5	0	0.010	0.156	6.447
	1	0.010	0.113	
	2	0.010	0.081	
	3	0.015	0.087	
	4	0.014	0.081	
	5	0.014	0.095	
	6	0.014	0.211	
	7	0.014	0.536	
	8	0.007	6.447	
	9	0.007	6.220	
	10	0.008	1.048	
	11	0.014	0.463	
	12	0.014	0.449	
	13	0.015	0.498	
	14	0.015	0.566	
	15	0.016	0.605	
	16	0.008	5.380	
	17	0.008	5.441	
	18	0.008	5.348	
	19	0.012	0.487	
	20	0.011	0.336	
	21	0.011	0.288	
	22	0.011	0.286	
	23	0.011	0.233	
D3_6	0	0.009	3.177	27.869
	1	0.009	2.267	
	2	0.009	1.749	
	3	0.017	2.551	
	4	0.014	1.568	
	5	0.014	2.048	
	6	0.015	4.256	
	7	0.015	11.135	
	8	0.009	23.559	
	9	0.009	22.033	
	10	0.012	10.928	
	11	0.014	9.745	
	12	0.015	9.829	
	13	0.016	13.274	
	14	0.016	14.877	
	15	0.017	17.456	
	16	0.012	27.869	
	17	0.011	26.984	
	18	0.010	23.833	
	19	0.011	11.295	
	20	0.010	7.215	
	21	0.010	6.368	
	22	0.010	5.849	
	23	0.010	4.844	
	0	0.009	1.328	
	1	0.009	0.939	
	2	0.009	0.724	

D3_7	3	0.016	1.048	7.156
	4	0.013	0.798	
	5	0.013	1.055	
	6	0.013	2.177	
	7	0.014	5.687	
	8	0.012	6.356	
	9	0.012	5.374	
	10	0.011	4.656	
	11	0.012	4.670	
	12	0.013	4.851	
	13	0.015	5.015	
	14	0.015	5.519	
	15	0.016	6.771	
	16	0.017	7.156	
	17	0.015	7.042	
	18	0.011	5.691	
	19	0.011	4.575	
	20	0.010	2.972	
	21	0.009	2.593	
	22	0.009	2.439	
	23	0.009	2.017	
D3_8	0	0.009	0.916	4.920
	1	0.009	0.658	
	2	0.009	0.509	
	3	0.016	0.721	
	4	0.013	0.625	
	5	0.013	0.817	
	6	0.013	1.682	
	7	0.014	4.406	
	8	0.011	4.890	
	9	0.012	4.060	
	10	0.011	3.538	
	11	0.012	3.541	
	12	0.013	3.690	
	13	0.014	3.419	
	14	0.014	3.750	
	15	0.016	4.599	
	16	0.017	4.920	
	17	0.015	4.837	
	18	0.011	3.927	
	19	0.011	3.193	
	20	0.010	2.070	
	21	0.009	1.794	
	22	0.009	1.695	
	23	0.009	1.403	
D3_9	0	0.009	6.514	45.339
	1	0.009	4.633	
	2	0.009	3.579	
	3	0.016	5.097	
	4	0.013	3.767	
	5	0.013	4.931	
	6	0.014	10.238	
	7	0.014	26.764	
	8	0.010	41.190	
	9	0.010	36.751	
	10	0.012	23.479	
	11	0.013	22.362	
	12	0.013	22.887	
	13	0.015	25.438	
	14	0.015	27.997	
	15	0.017	33.733	
	16	0.013	45.339	
	17	0.012	44.070	
	18	0.010	37.848	
	19	0.011	22.793	
	20	0.010	14.738	
	21	0.010	12.840	
	22	0.009	11.986	
	23	0.009	9.921	
	0	0.009	0.331	
	1	0.009	0.233	
	2	0.009	0.187	
	3	0.016	0.256	
	4	0.012	0.287	

D3_10	5	0.012	0.374	2.234
	6	0.013	0.776	
	7	0.013	2.043	
	8	0.011	2.234	
	9	0.011	1.790	
	10	0.010	1.521	
	11	0.011	1.536	
	12	0.012	1.632	
	13	0.014	1.128	
	14	0.014	1.234	
	15	0.015	1.535	
	16	0.016	1.676	
	17	0.015	1.667	
	18	0.011	1.393	
	19	0.010	1.155	
	20	0.009	0.748	
	21	0.009	0.636	
	22	0.009	0.601	
	23	0.009	0.495	
D3_11	0	0.009	6.532	45.304
	1	0.009	4.651	
	2	0.009	3.597	
	3	0.016	5.115	
	4	0.013	3.731	
	5	0.013	4.896	
	6	0.014	10.138	
	7	0.014	26.517	
	8	0.010	40.823	
	9	0.010	36.613	
	10	0.012	23.318	
	11	0.013	22.260	
	12	0.013	22.750	
	13	0.015	25.682	
	14	0.015	28.285	
	15	0.017	33.918	
	16	0.013	45.304	
	17	0.013	44.477	
	18	0.010	37.613	
	19	0.011	22.678	
	20	0.010	14.774	
	21	0.010	12.880	
	22	0.009	12.023	
	23	0.009	9.959	
D3_12	0	0.009	0.508	3.046
	1	0.009	0.353	
	2	0.009	0.279	
	3	0.016	0.390	
	4	0.013	0.391	
	5	0.013	0.517	
	6	0.013	1.047	
	7	0.014	2.746	
	8	0.011	3.046	
	9	0.011	2.500	
	10	0.011	2.130	
	11	0.012	2.165	
	12	0.012	2.260	
	13	0.014	1.839	
	14	0.014	2.021	
	15	0.016	2.489	
	16	0.017	2.678	
	17	0.015	2.631	
	18	0.011	2.146	
	19	0.011	1.748	
	20	0.010	1.145	
	21	0.009	0.991	
	22	0.009	0.931	
	23	0.009	0.768	
	0	0.009	6.515	
	1	0.009	4.637	
	2	0.009	3.583	
	3	0.017	5.152	
	4	0.013	3.806	
	5	0.013	4.991	
	6	0.014	10.336	

D3_13	7	0.014	27.029	45.379
	8	0.010	41.437	
	9	0.010	37.077	
	10	0.011	23.608	
	11	0.013	22.698	
	12	0.013	23.133	
	13	0.015	25.606	
	14	0.015	28.216	
	15	0.017	33.840	
	16	0.013	45.379	
	17	0.013	44.729	
	18	0.010	37.594	
	19	0.011	22.621	
	20	0.010	14.626	
	21	0.010	12.811	
	22	0.009	11.989	
	23	0.009	9.925	
D3_14	0	0.009	6.366	39.571
	1	0.009	4.532	
	2	0.008	3.501	
	3	0.015	4.752	
	4	0.012	3.584	
	5	0.012	4.697	
	6	0.013	9.743	
	7	0.013	25.473	
	8	0.010	37.660	
	9	0.009	31.945	
	10	0.010	21.244	
	11	0.011	20.553	
	12	0.012	21.257	
	13	0.014	22.378	
	14	0.013	24.305	
	15	0.015	29.820	
	16	0.013	39.498	
	17	0.012	39.571	
	18	0.010	34.550	
	19	0.010	21.806	
	20	0.009	14.346	
	21	0.009	12.384	
	22	0.009	11.700	
	23	0.009	9.679	
D3_15	0	0.009	6.364	39.795
	1	0.009	4.528	
	2	0.008	3.496	
	3	0.015	4.743	
	4	0.012	3.588	
	5	0.012	4.682	
	6	0.013	9.712	
	7	0.013	25.349	
	8	0.009	37.389	
	9	0.009	32.047	
	10	0.010	21.380	
	11	0.011	20.592	
	12	0.012	21.356	
	13	0.014	22.372	
	14	0.013	24.417	
	15	0.015	29.749	
	16	0.013	39.795	
	17	0.012	39.551	
	18	0.010	34.480	
	19	0.010	21.909	
	20	0.009	14.390	
	21	0.009	12.461	
	22	0.009	11.695	
	23	0.009	9.672	
	0	0.008	3.080	
	1	0.008	2.185	
	2	0.008	1.689	
	3	0.014	2.294	
	4	0.011	2.201	
	5	0.011	2.883	
	6	0.011	5.985	
	7	0.012	15.612	
	8	0.009	23.441	

D3_16	9	0.009	20.408	23.441
	10	0.010	13.887	
	11	0.011	13.273	
	12	0.011	13.472	
	13	0.013	10.715	
	14	0.012	11.726	
	15	0.014	14.320	
	16	0.012	19.080	
	17	0.011	19.035	
	18	0.009	16.537	
	19	0.009	10.462	
	20	0.008	6.839	
	21	0.008	5.976	
	22	0.008	5.657	
	23	0.008	4.677	
D4_1	0	0.010	5.744	37.861
	1	0.010	4.091	
	2	0.009	3.155	
	3	0.017	4.596	
	4	0.014	3.201	
	5	0.014	4.189	
	6	0.014	8.701	
	7	0.015	22.769	
	8	0.011	30.945	
	9	0.010	26.887	
	10	0.012	19.089	
	11	0.013	18.470	
	12	0.014	19.148	
	13	0.016	22.882	
	14	0.016	25.308	
	15	0.017	30.150	
	16	0.015	37.861	
	17	0.014	37.127	
	18	0.011	30.992	
	19	0.012	20.176	
	20	0.010	13.054	
	21	0.010	11.353	
	22	0.010	10.568	
	23	0.010	8.756	
D4_2	0	0.010	5.774	37.993
	1	0.010	4.113	
	2	0.009	3.169	
	3	0.017	4.594	
	4	0.014	3.150	
	5	0.014	4.126	
	6	0.014	8.570	
	7	0.015	22.430	
	8	0.010	30.540	
	9	0.010	26.610	
	10	0.012	18.868	
	11	0.013	18.299	
	12	0.014	18.789	
	13	0.016	22.915	
	14	0.016	25.312	
	15	0.017	30.292	
	16	0.015	37.993	
	17	0.014	37.055	
	18	0.011	31.142	
	19	0.012	20.295	
	20	0.010	13.112	
	21	0.010	11.419	
	22	0.010	10.630	
	23	0.010	8.801	
	0	0.010	5.774	
	1	0.010	4.113	
	2	0.009	3.169	
	3	0.017	4.594	
	4	0.014	3.150	
	5	0.014	4.126	
	6	0.014	8.570	
	7	0.015	22.430	
	8	0.010	30.540	
	9	0.010	26.610	
	10	0.012	18.868	

D4_3	11	0.013	18.299	37.993
	12	0.014	18.789	
	13	0.016	22.915	
	14	0.016	25.312	
	15	0.017	30.292	
	16	0.015	37.993	
	17	0.014	37.055	
	18	0.011	31.142	
	19	0.012	20.295	
	20	0.010	13.112	
	21	0.010	11.419	
	22	0.010	10.630	
	23	0.010	8.801	
	0	0.010	2.242	
	1	0.009	1.595	
	2	0.009	1.229	
	3	0.018	1.929	
	4	0.017	1.432	
	5	0.017	1.882	
	6	0.017	3.913	
	7	0.018	10.229	
	8	0.013	12.153	
	9	0.013	10.261	
	10	0.014	7.901	
SCR_WB	11	0.015	7.857	14.665
	12	0.016	8.385	
	13	0.016	9.494	
	14	0.016	10.443	
	15	0.018	12.693	
	16	0.016	14.665	
	17	0.015	14.097	
	18	0.012	11.404	
	19	0.012	8.047	
	20	0.010	5.173	
	21	0.010	4.477	
	22	0.010	4.135	
	23	0.010	3.419	
	0	0.009	2.215	
	1	0.009	1.574	
	2	0.009	1.220	
	3	0.017	1.861	
	4	0.014	1.526	
	5	0.014	1.992	
	6	0.015	4.145	
	7	0.015	10.825	
	8	0.012	13.700	
	9	0.012	12.155	
	10	0.013	9.899	
SCR_EB	11	0.014	9.678	14.386
	12	0.014	9.677	
	13	0.016	9.541	
	14	0.016	10.643	
	15	0.018	12.666	
	16	0.016	14.386	
	17	0.015	13.735	
	18	0.011	11.080	
	19	0.011	7.934	
	20	0.010	5.070	
	21	0.010	4.420	
	22	0.010	4.085	
	23	0.010	3.374	
	0	0.009	5.774	
	1	0.009	4.110	
	2	0.009	3.180	
	3	0.015	4.021	
	4	0.013	3.041	
	5	0.013	3.983	
	6	0.013	8.246	
	7	0.014	21.534	
	8	0.011	28.163	
	9	0.011	24.516	
	10	0.012	18.895	
CYS_1	11	0.012	18.316	32.229
	12	0.013	18.644	

	13	0.014	21.254	
	14	0.014	23.786	
	15	0.015	27.386	
	16	0.014	32.229	
	17	0.013	31.677	
	18	0.011	27.670	
	19	0.011	19.577	
	20	0.010	12.891	
	21	0.010	11.403	
	22	0.009	10.613	
	23	0.009	8.780	
CYS_2	0	0.009	1.315	6.681
	1	0.009	0.935	
	2	0.009	0.725	
	3	0.014	0.878	
	4	0.013	0.794	
	5	0.013	1.050	
	6	0.013	2.162	
	7	0.014	5.652	
	8	0.012	6.681	
	9	0.012	5.904	
	10	0.012	5.197	
	11	0.013	5.089	
	12	0.013	5.133	
	13	0.013	4.936	
	14	0.013	5.554	
	15	0.014	6.276	
	16	0.014	6.582	
	17	0.013	6.375	
	18	0.011	5.567	
	19	0.010	4.445	
	20	0.009	2.962	
	21	0.009	2.626	
	22	0.009	2.426	
	23	0.009	2.005	
CYS_3	0	0.010	5.101	29.038
	1	0.009	3.633	
	2	0.009	2.804	
	3	0.015	3.604	
	4	0.012	2.747	
	5	0.012	3.595	
	6	0.012	7.451	
	7	0.013	19.442	
	8	0.010	25.803	
	9	0.010	22.930	
	10	0.011	17.621	
	11	0.012	17.078	
	12	0.012	17.074	
	13	0.015	18.816	
	14	0.015	20.952	
	15	0.016	24.552	
	16	0.014	29.038	
	17	0.013	28.482	
	18	0.011	24.816	
	19	0.011	17.348	
	20	0.010	11.358	
	21	0.010	10.043	
	22	0.010	9.392	
	23	0.010	7.776	
T2	0	0.004	2.598	23.106
	1	0.004	1.870	
	2	0.004	1.464	
	3	0.010	3.018	
	4	0.009	2.677	
	5	0.009	3.501	
	6	0.009	6.992	
	7	0.009	17.700	
	8	0.007	19.141	
	9	0.009	20.767	
	10	0.009	19.551	
	11	0.010	19.686	
	12	0.010	18.697	
	13	0.010	19.129	
	14	0.011	22.039	

	15	0.011	23.060	
	16	0.010	23.106	
	17	0.009	19.942	
	18	0.006	13.953	
	19	0.005	10.339	
	20	0.004	6.252	
	21	0.004	5.759	
	22	0.004	4.714	
	23	0.004	3.898	
Sunken Rd	0	0.009	2.882	16.768
	1	0.009	2.046	
	2	0.009	1.589	
	3	0.017	2.345	
	4	0.014	1.421	
	5	0.014	1.862	
	6	0.015	3.869	
	7	0.015	10.093	
	8	0.013	11.273	
	9	0.013	9.963	
	10	0.013	8.861	
	11	0.014	8.805	
	12	0.014	8.867	
	13	0.016	12.289	
	14	0.016	13.720	
	15	0.017	16.032	
	16	0.017	16.768	
	17	0.016	16.002	
	18	0.012	12.803	
	19	0.011	10.275	
	20	0.010	6.557	
	21	0.010	5.746	
	22	0.010	5.321	
	23	0.010	4.399	
Sheung Yeut Road_1	0	0.017	3.911	19.072
	1	0.016	2.783	
	2	0.016	2.137	
	3	0.023	2.816	
	4	0.021	1.654	
	5	0.021	2.170	
	6	0.022	4.516	
	7	0.022	11.786	
	8	0.020	13.282	
	9	0.020	12.716	
	10	0.020	11.593	
	11	0.020	11.110	
	12	0.020	10.331	
	13	0.020	13.911	
	14	0.020	15.390	
	15	0.022	17.424	
	16	0.023	19.072	
	17	0.022	18.662	
	18	0.018	15.227	
	19	0.018	12.797	
	20	0.017	8.602	
	21	0.017	7.682	
	22	0.017	7.209	
	23	0.017	5.971	
Sheung Yuet Road_2	0	0.016	3.940	18.932
	1	0.016	2.803	
	2	0.015	2.171	
	3	0.022	2.778	
	4	0.020	1.642	
	5	0.020	2.137	
	6	0.021	4.445	
	7	0.021	11.661	
	8	0.019	13.255	
	9	0.019	12.536	
	10	0.019	11.504	
	11	0.019	11.000	
	12	0.019	10.265	
	13	0.019	14.016	
	14	0.019	15.708	
	15	0.021	17.606	
	16	0.021	18.932	

	17	0.021	18.679	
	18	0.017	15.457	
	19	0.017	12.945	
	20	0.016	8.683	
	21	0.016	7.706	
	22	0.016	7.287	
	23	0.016	6.029	
Sheung Yuet Road_3	0	0.018	5.265	21.843
	1	0.017	3.758	
	2	0.017	2.887	
	3	0.022	3.242	
	4	0.023	1.948	
	5	0.023	2.559	
	6	0.024	5.323	
	7	0.024	13.899	
	8	0.021	15.482	
	9	0.022	14.451	
	10	0.022	13.226	
	11	0.022	12.498	
	12	0.022	11.462	
	13	0.020	16.512	
	14	0.020	18.314	
	15	0.021	19.597	
	16	0.022	21.573	
	17	0.022	21.843	
	18	0.019	19.078	
	19	0.019	16.518	
	20	0.018	11.465	
	21	0.018	10.129	
	22	0.018	9.723	
	23	0.018	8.066	
Sheung Yuet Road_4	0	0.016	5.430	25.976
	1	0.016	3.843	
	2	0.015	2.966	
	3	0.021	3.655	
	4	0.018	1.997	
	5	0.018	2.621	
	6	0.019	5.449	
	7	0.020	14.240	
	8	0.017	16.416	
	9	0.018	15.693	
	10	0.018	14.386	
	11	0.018	13.933	
	12	0.018	12.916	
	13	0.019	19.766	
	14	0.019	22.384	
	15	0.020	24.558	
	16	0.021	25.976	
	17	0.020	25.287	
	18	0.017	21.254	
	19	0.017	17.628	
	20	0.016	11.932	
	21	0.016	10.737	
	22	0.016	10.000	
	23	0.016	8.280	
Wang Tung Street_1	0	0.009	0.218	1.144
	1	0.009	0.153	
	2	0.009	0.116	
	3	0.013	0.141	
	4	0.013	0.077	
	5	0.013	0.103	
	6	0.013	0.227	
	7	0.014	0.592	
	8	0.012	0.703	
	9	0.013	0.649	
	10	0.013	0.596	
	11	0.013	0.589	
	12	0.014	0.572	
	13	0.015	0.954	
	14	0.015	1.085	
	15	0.015	1.135	
	16	0.015	1.144	
	17	0.013	1.066	
	18	0.011	0.937	

	19	0.011	0.746	
	20	0.010	0.493	
	21	0.010	0.444	
	22	0.009	0.397	
	23	0.009	0.333	
ROAD_G	0	0.009	1.767	10.948
	1	0.009	1.252	
	2	0.009	0.971	
	3	0.016	1.417	
	4	0.012	0.960	
	5	0.012	1.255	
	6	0.013	2.600	
	7	0.013	6.784	
	8	0.012	8.289	
	9	0.013	7.726	
	10	0.013	7.032	
	11	0.013	6.816	
	12	0.013	6.604	
	13	0.016	8.493	
	14	0.016	9.629	
	15	0.017	10.703	
	16	0.017	10.948	
	17	0.016	10.206	
	18	0.012	8.058	
	19	0.011	6.386	
	20	0.010	4.074	
	21	0.010	3.666	
	22	0.009	3.250	
	23	0.009	2.693	
Lam Fung Street	0	0.011	1.176	7.765
	1	0.011	0.842	
	2	0.011	0.645	
	3	0.021	1.162	
	4	0.014	0.566	
	5	0.014	0.746	
	6	0.014	1.535	
	7	0.015	4.032	
	8	0.013	4.657	
	9	0.013	4.258	
	10	0.013	3.814	
	11	0.014	3.750	
	12	0.014	3.706	
	13	0.018	5.290	
	14	0.018	5.808	
	15	0.020	7.188	
	16	0.021	7.765	
	17	0.019	7.488	
	18	0.014	5.555	
	19	0.014	4.356	
	20	0.012	2.715	
	21	0.012	2.330	
	22	0.011	2.176	
	23	0.011	1.800	
Wang Ching Street_1	0	0.011	1.702	12.532
	1	0.011	1.215	
	2	0.011	0.933	
	3	0.021	1.759	
	4	0.015	0.978	
	5	0.015	1.284	
	6	0.015	2.671	
	7	0.016	7.000	
	8	0.014	7.917	
	9	0.014	7.628	
	10	0.014	6.916	
	11	0.015	6.829	
	12	0.015	6.677	
	13	0.018	8.925	
	14	0.018	9.964	
	15	0.021	11.914	
	16	0.021	12.532	
	17	0.020	11.624	
	18	0.015	8.363	
	19	0.014	6.535	
	20	0.012	3.947	

	21	0.012	3.451	
	22	0.011	3.142	
	23	0.011	2.603	
Wang Ching Street_2	0	0.011	1.753	10.629
	1	0.011	1.242	
	2	0.011	0.960	
	3	0.018	1.422	
	4	0.016	0.848	
	5	0.016	1.093	
	6	0.017	2.292	
	7	0.018	6.010	
	8	0.016	6.775	
	9	0.016	6.502	
	10	0.016	5.930	
	11	0.017	5.870	
	12	0.017	5.759	
	13	0.018	7.999	
	14	0.018	9.008	
	15	0.019	10.152	
	16	0.019	10.629	
	17	0.018	9.977	
	18	0.014	7.787	
	19	0.013	6.201	
	20	0.012	3.981	
	21	0.012	3.552	
	22	0.011	3.245	
	23	0.011	2.681	
Sheung Yee Road_1	0	0.016	2.881	12.399
	1	0.016	2.047	
	2	0.015	1.581	
	3	0.022	1.880	
	4	0.019	1.203	
	5	0.019	1.585	
	6	0.020	3.294	
	7	0.021	8.589	
	8	0.018	9.566	
	9	0.019	8.706	
	10	0.018	7.631	
	11	0.019	7.361	
	12	0.019	6.903	
	13	0.020	8.968	
	14	0.020	9.883	
	15	0.021	10.979	
	16	0.022	12.262	
	17	0.021	12.399	
	18	0.018	10.759	
	19	0.017	9.123	
	20	0.017	6.317	
	21	0.016	5.536	
	22	0.016	5.301	
	23	0.016	4.393	
Sheung Yee Road_2	0	0.018	2.948	13.054
	1	0.018	2.088	
	2	0.018	1.611	
	3	0.026	2.057	
	4	0.023	1.083	
	5	0.023	1.412	
	6	0.024	2.914	
	7	0.025	7.620	
	8	0.021	8.153	
	9	0.021	6.958	
	10	0.021	5.902	
	11	0.022	5.736	
	12	0.022	5.573	
	13	0.022	8.462	
	14	0.022	9.029	
	15	0.024	11.010	
	16	0.025	12.648	
	17	0.024	13.054	
	18	0.020	11.008	
	19	0.020	9.325	
	20	0.019	6.389	
	21	0.018	5.514	
	22	0.019	5.434	

	23	0.019	4.506	
Wang Kwong Road_1	0	0.019	3.423	16.198
	1	0.019	2.446	
	2	0.019	1.887	
	3	0.027	2.469	
	4	0.023	1.643	
	5	0.023	2.159	
	6	0.024	4.495	
	7	0.025	11.754	
	8	0.022	12.918	
	9	0.022	11.727	
	10	0.022	10.619	
	11	0.022	10.271	
	12	0.022	9.780	
	13	0.023	11.504	
	14	0.022	12.611	
	15	0.024	14.622	
	16	0.026	16.173	
	17	0.025	16.198	
	18	0.021	13.362	
	19	0.021	11.150	
	20	0.020	7.615	
	21	0.019	6.601	
	22	0.019	6.340	
	23	0.019	5.235	
Wang Kwong Road_2	0	0.012	1.296	6.054
	1	0.012	0.926	
	2	0.012	0.714	
	3	0.015	0.751	
	4	0.016	0.531	
	5	0.016	0.691	
	6	0.017	1.420	
	7	0.017	3.730	
	8	0.015	4.363	
	9	0.016	4.315	
	10	0.016	3.952	
	11	0.016	3.836	
	12	0.016	3.588	
	13	0.016	5.011	
	14	0.016	5.709	
	15	0.016	5.903	
	16	0.016	6.054	
	17	0.015	5.761	
	18	0.013	5.148	
	19	0.013	4.210	
	20	0.013	2.887	
	21	0.013	2.620	
	22	0.012	2.392	
	23	0.012	1.977	
Wang Kwong Road_3	0	0.008	0.793	4.835
	1	0.008	0.562	
	2	0.008	0.432	
	3	0.014	0.653	
	4	0.013	0.413	
	5	0.013	0.538	
	6	0.013	1.117	
	7	0.013	2.911	
	8	0.012	3.453	
	9	0.013	3.540	
	10	0.014	3.292	
	11	0.014	3.254	
	12	0.014	3.046	
	13	0.014	3.600	
	14	0.014	4.062	
	15	0.015	4.620	
	16	0.015	4.835	
	17	0.013	4.504	
	18	0.010	3.576	
	19	0.009	2.862	
	20	0.008	1.829	
	21	0.008	1.608	
	22	0.008	1.460	
	23	0.008	1.208	
	0	0.007	6.355	

Kai Fuk Road	1	0.007	4.568	44.190
	2	0.007	3.573	
	3	0.014	6.193	
	4	0.011	3.684	
	5	0.011	4.827	
	6	0.011	9.644	
	7	0.011	25.021	
	8	0.009	27.066	
	9	0.010	27.037	
	10	0.010	24.120	
	11	0.010	23.774	
	12	0.011	23.156	
	13	0.013	34.389	
	14	0.013	39.122	
	15	0.014	43.303	
	16	0.014	44.190	
	17	0.013	40.919	
	18	0.009	29.064	
	19	0.008	22.789	
	20	0.007	14.265	
	21	0.007	13.053	
	22	0.007	11.526	
	23	0.007	9.525	
Kwung Tong Bypass	0	0.011	13.802	88.610
	1	0.011	9.917	
	2	0.011	7.761	
	3	0.020	13.405	
	4	0.017	10.391	
	5	0.017	13.593	
	6	0.017	27.170	
	7	0.017	69.924	
	8	0.013	68.992	
	9	0.014	60.586	
	10	0.013	52.394	
	11	0.014	53.359	
	12	0.015	53.709	
	13	0.016	65.248	
	14	0.016	72.814	
	15	0.017	82.785	
	16	0.018	88.610	
	17	0.017	83.097	
	18	0.013	59.989	
	19	0.012	48.401	
	20	0.011	30.796	
	21	0.011	27.421	
	22	0.011	25.055	
	23	0.011	20.709	
ROAD_A	0	0.004	4.388	42.097
	1	0.004	3.151	
	2	0.004	2.466	
	3	0.011	5.851	
	4	0.009	4.535	
	5	0.009	5.936	
	6	0.009	11.881	
	7	0.009	30.049	
	8	0.007	32.426	
	9	0.008	33.024	
	10	0.008	28.999	
	11	0.009	29.684	
	12	0.010	29.347	
	13	0.010	31.647	
	14	0.010	35.583	
	15	0.011	39.640	
	16	0.011	42.097	
	17	0.009	37.187	
	18	0.006	25.652	
	19	0.005	17.638	
	20	0.004	10.524	
	21	0.004	9.349	
	22	0.004	7.950	
	23	0.004	6.580	
	0	0.013	0.101	
	1	0.012	0.062	
	2	0.012	0.049	

	3	0.019	0.096	
	4	0.009	0.091	
	5	0.009	0.119	
	6	0.009	0.254	
	7	0.010	0.648	
	8	0.009	0.830	
	9	0.009	0.705	
	10	0.009	0.626	
ROAD_B	11	0.009	0.593	0.903
	12	0.010	0.587	
	13	0.019	0.735	
	14	0.019	0.856	
	15	0.021	0.903	
	16	0.020	0.876	
	17	0.020	0.760	
	18	0.016	0.537	
	19	0.015	0.398	
	20	0.014	0.235	
	21	0.014	0.222	
	22	0.013	0.180	
	23	0.013	0.141	
	0	0.009	1.204	
	1	0.009	0.859	
	2	0.009	0.667	
	3	0.014	0.775	
	4	0.012	0.840	
	5	0.012	1.092	
	6	0.012	2.261	
	7	0.013	5.891	
	8	0.011	6.985	
	9	0.011	6.014	
	10	0.011	5.186	
ROAD_C	11	0.012	5.133	6.985
	12	0.012	5.219	
	13	0.013	4.290	
	14	0.013	4.770	
	15	0.014	5.473	
	16	0.014	5.686	
	17	0.013	5.633	
	18	0.011	4.954	
	19	0.010	3.993	
	20	0.009	2.674	
	21	0.009	2.368	
	22	0.009	2.218	
	23	0.009	1.832	
	0	0.009	1.050	
	1	0.009	0.745	
	2	0.009	0.573	
	3	0.013	0.674	
	4	0.012	0.599	
	5	0.012	0.783	
	6	0.012	1.608	
	7	0.012	4.210	
	8	0.011	5.106	
	9	0.011	4.341	
	10	0.011	3.819	
ROAD_D	11	0.011	3.731	5.106
	12	0.012	3.781	
	13	0.013	3.615	
	14	0.013	4.019	
	15	0.014	4.579	
	16	0.014	4.848	
	17	0.013	4.803	
	18	0.010	4.223	
	19	0.010	3.475	
	20	0.009	2.321	
	21	0.009	2.049	
	22	0.009	1.924	
	23	0.009	1.587	
	0	0.009	0.105	
	1	0.009	0.078	
	2	0.009	0.060	
	3	0.013	0.067	
	4	0.012	0.058	

ROAD_E	5	0.012	0.081	0.515
	6	0.012	0.167	
	7	0.012	0.417	
	8	0.011	0.515	
	9	0.011	0.431	
	10	0.011	0.383	
	11	0.011	0.375	
	12	0.012	0.382	
	13	0.013	0.364	
	14	0.013	0.403	
	15	0.014	0.461	
	16	0.014	0.479	
	17	0.013	0.480	
	18	0.010	0.424	
	19	0.010	0.351	
	20	0.009	0.230	
	21	0.009	0.202	
	22	0.009	0.195	
	23	0.009	0.160	
ROAD_F	0	0.007	3.647	23.260
	1	0.007	2.621	
	2	0.007	2.053	
	3	0.014	3.337	
	4	0.013	1.987	
	5	0.013	2.594	
	6	0.013	5.189	
	7	0.013	13.421	
	8	0.010	13.982	
	9	0.011	13.290	
	10	0.011	11.796	
	11	0.012	11.883	
	12	0.012	11.611	
	13	0.013	18.324	
	14	0.013	20.646	
	15	0.013	22.319	
	16	0.013	23.260	
	17	0.012	21.624	
	18	0.009	16.496	
	19	0.008	12.524	
	20	0.007	8.088	
	21	0.007	7.376	
	22	0.007	6.611	
	23	0.007	5.467	

Road Name	Hour	NOx g/km-veh	NOx g/km	Max
D3_1	0	0.369	8.493	59.205
	1	0.366	6.225	
	2	0.360	4.685	
	3	0.747	7.473	
	4	0.658	6.576	
	5	0.658	7.891	
	6	0.682	16.352	
	7	0.702	42.102	
	8	0.608	47.974	
	9	0.669	44.785	
	10	0.675	41.203	
	11	0.708	40.332	
	12	0.721	40.366	
	13	0.754	44.440	
	14	0.768	50.666	
	15	0.814	56.987	
	16	0.810	59.205	
	17	0.708	53.813	
	18	0.506	41.056	
	19	0.466	32.199	
	20	0.402	19.656	
	21	0.404	17.779	
	22	0.376	16.155	
	23	0.376	13.149	
D3_2	0	0.513	7.166	603.124
	1	0.509	5.077	
	2	0.501	3.999	
	3	0.883	6.184	
	4	0.740	4.437	
	5	0.740	5.177	
	6	0.802	12.034	
	7	0.788	29.153	
	8	0.637	603.124	
	9	0.625	588.836	
	10	0.654	82.383	
	11	0.769	26.134	
	12	0.785	25.157	
	13	0.854	29.048	
	14	0.860	31.884	
	15	0.912	36.498	
	16	0.675	457.153	
	17	0.680	461.904	
	18	0.668	455.349	
	19	0.604	24.808	
	20	0.548	16.442	
	21	0.541	14.057	
	22	0.522	13.018	
	23	0.522	10.935	
D3_3	0	0.513	7.166	571.149
	1	0.509	5.077	
	2	0.501	3.999	
	3	0.883	6.184	
	4	0.740	4.437	
	5	0.740	5.177	
	6	0.802	12.034	
	7	0.788	29.153	
	8	0.637	571.149	
	9	0.627	558.289	
	10	0.653	78.956	
	11	0.769	26.162	
	12	0.781	24.988	
	13	0.854	29.048	
	14	0.860	31.884	
	15	0.912	36.498	
	16	0.674	463.950	
	17	0.678	468.310	
	18	0.667	462.050	
	19	0.604	24.808	
	20	0.548	16.442	
	21	0.541	14.070	
	22	0.522	13.539	
	23	0.522	10.935	
	0	0.654	3.929	

D3_4	1	0.649	3.247	555.042
	2	0.638	2.556	
	3	0.705	2.116	
	4	0.680	2.041	
	5	0.680	2.041	
	6	0.779	5.452	
	7	0.726	12.341	
	8	0.637	555.042	
	9	0.623	542.734	
	10	0.634	64.658	
	11	0.734	11.751	
	12	0.718	10.776	
	13	0.766	12.263	
	14	0.781	14.044	
	15	0.758	12.880	
	16	0.664	441.460	
	17	0.670	446.526	
	18	0.669	446.209	
	19	0.680	12.240	
	20	0.672	8.745	
	21	0.674	8.079	
	22	0.666	8.001	
	23	0.666	6.667	
D3_5	0	0.460	6.900	602.913
	1	0.456	5.020	
	2	0.449	3.596	
	3	0.689	4.131	
	4	0.695	4.176	
	5	0.695	4.872	
	6	0.756	11.347	
	7	0.740	27.406	
	8	0.636	602.913	
	9	0.625	589.398	
	10	0.651	82.033	
	11	0.741	25.145	
	12	0.744	23.839	
	13	0.728	24.751	
	14	0.744	28.310	
	15	0.752	29.349	
	16	0.667	451.109	
	17	0.669	454.485	
	18	0.658	450.198	
	19	0.517	21.695	
	20	0.480	14.865	
	21	0.479	12.918	
	22	0.468	12.631	
	23	0.468	10.292	
D3_6	0	0.380	127.938	1713.006
	1	0.376	91.489	
	2	0.371	70.405	
	3	0.752	115.102	
	4	0.682	75.703	
	5	0.720	104.396	
	6	0.710	206.065	
	7	0.771	566.198	
	8	0.631	1710.497	
	9	0.643	1654.813	
	10	0.680	622.006	
	11	0.727	508.172	
	12	0.740	500.244	
	13	0.763	651.320	
	14	0.778	740.215	
	15	0.822	834.847	
	16	0.734	1713.006	
	17	0.688	1640.334	
	18	0.598	1463.919	
	19	0.479	476.726	
	20	0.414	295.772	
	21	0.418	265.382	
	22	0.386	236.014	
	23	0.386	195.455	
	0	0.346	50.894	
	1	0.343	36.058	
	2	0.338	27.723	

D3_7	3	0.710	45.470	321.331
	4	0.621	38.512	
	5	0.621	50.936	
	6	0.643	104.868	
	7	0.662	272.910	
	8	0.566	309.095	
	9	0.604	275.225	
	10	0.601	243.974	
	11	0.635	243.249	
	12	0.658	245.929	
	13	0.684	234.060	
	14	0.690	261.105	
	15	0.753	308.899	
	16	0.750	321.331	
	17	0.660	304.702	
	18	0.466	233.007	
	19	0.430	183.998	
	20	0.374	115.702	
	21	0.373	102.182	
	22	0.352	93.671	
	23	0.352	77.473	
D3_8	0	0.342	34.836	236.221
	1	0.339	25.069	
	2	0.334	19.346	
	3	0.704	31.056	
	4	0.613	30.014	
	5	0.613	39.203	
	6	0.634	80.567	
	7	0.653	210.303	
	8	0.555	236.221	
	9	0.587	207.034	
	10	0.583	183.833	
	11	0.617	182.965	
	12	0.641	185.848	
	13	0.670	158.201	
	14	0.674	175.935	
	15	0.737	208.373	
	16	0.741	219.431	
	17	0.650	207.999	
	18	0.458	159.778	
	19	0.427	127.628	
	20	0.372	80.124	
	21	0.367	70.157	
	22	0.348	64.607	
	23	0.348	53.491	
D3_9	0	0.356	252.888	2554.096
	1	0.353	180.271	
	2	0.347	138.919	
	3	0.716	224.112	
	4	0.635	181.002	
	5	0.650	242.556	
	6	0.659	491.947	
	7	0.695	1311.125	
	8	0.602	2554.096	
	9	0.624	2396.588	
	10	0.623	1270.124	
	11	0.657	1155.842	
	12	0.674	1155.133	
	13	0.709	1209.702	
	14	0.715	1352.016	
	15	0.770	1566.754	
	16	0.732	2488.112	
	17	0.669	2367.883	
	18	0.545	2025.045	
	19	0.446	928.646	
	20	0.388	583.097	
	21	0.387	514.984	
	22	0.362	466.353	
	23	0.362	386.035	
	0	0.324	12.300	
	1	0.321	8.669	
	2	0.316	6.956	
	3	0.673	10.780	
	4	0.587	13.488	

D3_10	5	0.587	17.593	105.752
	6	0.608	36.432	
	7	0.625	95.628	
	8	0.524	105.752	
	9	0.541	88.719	
	10	0.530	76.864	
	11	0.563	77.197	
	12	0.592	79.989	
	13	0.612	50.179	
	14	0.611	55.532	
	15	0.678	67.139	
	16	0.694	72.271	
	17	0.610	69.482	
	18	0.433	54.970	
	19	0.408	44.897	
	20	0.354	28.295	
	21	0.346	24.174	
	22	0.329	22.380	
	23	0.329	18.431	
D3_11	0	0.356	253.600	2532.469
	1	0.353	180.977	
	2	0.347	139.614	
	3	0.714	224.390	
	4	0.634	178.748	
	5	0.649	240.147	
	6	0.658	485.640	
	7	0.694	1295.401	
	8	0.601	2532.469	
	9	0.625	2382.604	
	10	0.623	1256.980	
	11	0.659	1147.043	
	12	0.676	1147.841	
	13	0.712	1219.592	
	14	0.718	1362.824	
	15	0.770	1573.284	
	16	0.729	2482.143	
	17	0.671	2384.479	
	18	0.542	2017.460	
	19	0.442	923.888	
	20	0.387	582.995	
	21	0.387	516.491	
	22	0.362	467.800	
	23	0.362	387.482	
D3_12	0	0.338	19.264	145.621
	1	0.335	13.410	
	2	0.330	10.563	
	3	0.696	16.705	
	4	0.600	18.613	
	5	0.600	24.617	
	6	0.622	49.739	
	7	0.640	129.925	
	8	0.541	145.621	
	9	0.568	125.610	
	10	0.557	109.294	
	11	0.596	110.385	
	12	0.619	112.210	
	13	0.659	84.320	
	14	0.662	94.048	
	15	0.727	111.949	
	16	0.732	118.604	
	17	0.642	112.440	
	18	0.451	86.609	
	19	0.421	69.366	
	20	0.368	44.109	
	21	0.364	38.602	
	22	0.344	35.401	
	23	0.344	29.214	
	0	0.361	254.639	
	1	0.358	181.627	
	2	0.353	140.003	
	3	0.726	226.588	
	4	0.633	182.735	
	5	0.648	245.398	
	6	0.657	496.276	

D3_13	7	0.693	1323.481	2567.626
	8	0.601	2567.626	
	9	0.624	2410.032	
	10	0.621	1278.174	
	11	0.657	1171.274	
	12	0.674	1171.175	
	13	0.718	1219.239	
	14	0.725	1364.516	
	15	0.777	1574.376	
	16	0.734	2486.906	
	17	0.679	2398.699	
	18	0.547	2019.795	
	19	0.449	928.358	
	20	0.391	582.388	
	21	0.392	516.513	
	22	0.367	469.564	
	23	0.367	388.731	
D3_14	0	0.325	240.398	2249.591
	1	0.322	171.526	
	2	0.317	132.136	
	3	0.649	202.656	
	4	0.586	171.529	
	5	0.586	224.803	
	6	0.607	465.609	
	7	0.625	1213.303	
	8	0.570	2249.591	
	9	0.582	2028.761	
	10	0.559	1136.518	
	11	0.590	1054.587	
	12	0.609	1063.663	
	13	0.616	1017.122	
	14	0.615	1118.623	
	15	0.673	1331.731	
	16	0.674	2077.616	
	17	0.622	2032.472	
	18	0.501	1760.550	
	19	0.402	862.871	
	20	0.354	552.751	
	21	0.350	480.740	
	22	0.330	443.087	
	23	0.330	366.545	
D3_15	0	0.326	241.111	2241.955
	1	0.323	171.945	
	2	0.318	132.391	
	3	0.649	202.495	
	4	0.582	171.650	
	5	0.582	224.017	
	6	0.603	463.972	
	7	0.621	1207.112	
	8	0.569	2241.955	
	9	0.583	2032.496	
	10	0.561	1142.810	
	11	0.589	1055.558	
	12	0.610	1069.003	
	13	0.618	1017.708	
	14	0.619	1124.862	
	15	0.672	1328.335	
	16	0.678	2092.260	
	17	0.623	2033.377	
	18	0.501	1756.079	
	19	0.406	868.277	
	20	0.356	554.634	
	21	0.352	484.167	
	22	0.332	444.333	
	23	0.332	367.461	
	0	0.338	132.400	
	1	0.335	94.121	
	2	0.330	72.523	
	3	0.632	102.492	
	4	0.543	108.515	
	5	0.543	142.155	
	6	0.562	294.997	
	7	0.579	767.615	
	8	0.549	1424.400	

D3_16	9	0.570	1302.860	1424.400
	10	0.543	759.217	
	11	0.567	699.801	
	12	0.578	695.442	
	13	0.598	511.770	
	14	0.601	567.417	
	15	0.653	669.883	
	16	0.662	1032.524	
	17	0.610	1015.665	
	18	0.496	892.019	
	19	0.407	459.536	
	20	0.361	296.495	
	21	0.361	261.903	
	22	0.344	243.997	
	23	0.344	201.727	
D4_1	0	0.356	210.461	1966.397
	1	0.353	150.226	
	2	0.348	115.625	
	3	0.745	198.301	
	4	0.654	150.682	
	5	0.673	202.912	
	6	0.680	409.692	
	7	0.720	1098.197	
	8	0.603	1774.704	
	9	0.624	1632.539	
	10	0.627	994.400	
	11	0.661	932.893	
	12	0.685	942.808	
	13	0.736	1069.205	
	14	0.744	1199.696	
	15	0.796	1378.247	
	16	0.757	1966.397	
	17	0.691	1871.020	
	18	0.540	1530.960	
	19	0.453	788.173	
	20	0.390	489.462	
	21	0.389	431.734	
	22	0.362	387.949	
	23	0.362	321.423	
D4_2	0	0.355	211.117	1968.477
	1	0.352	150.739	
	2	0.346	115.903	
	3	0.742	198.159	
	4	0.653	147.711	
	5	0.672	199.082	
	6	0.678	401.929	
	7	0.718	1077.674	
	8	0.602	1752.510	
	9	0.624	1615.722	
	10	0.628	981.143	
	11	0.663	921.717	
	12	0.683	924.355	
	13	0.732	1069.645	
	14	0.740	1200.003	
	15	0.794	1383.251	
	16	0.755	1968.477	
	17	0.687	1867.280	
	18	0.539	1535.553	
	19	0.452	791.755	
	20	0.389	490.745	
	21	0.388	433.141	
	22	0.361	389.421	
	23	0.361	322.416	
	0	0.355	211.117	
	1	0.352	150.739	
	2	0.346	115.903	
	3	0.742	198.159	
	4	0.653	147.711	
	5	0.672	199.082	
	6	0.678	401.929	
	7	0.718	1077.674	
	8	0.602	1752.510	
	9	0.624	1615.722	
	10	0.628	981.143	

D4_3	11	0.663	921.717	1968.477
	12	0.683	924.355	
	13	0.732	1069.645	
	14	0.740	1200.003	
	15	0.794	1383.251	
	16	0.755	1968.477	
	17	0.687	1867.280	
	18	0.539	1535.553	
	19	0.452	791.755	
	20	0.389	490.745	
	21	0.388	433.141	
	22	0.361	389.421	
	23	0.361	322.416	
SCR_WB	0	0.363	85.170	723.254
	1	0.360	60.746	
	2	0.354	46.701	
	3	0.776	84.558	
	4	0.726	62.443	
	5	0.726	82.047	
	6	0.752	169.976	
	7	0.774	442.222	
	8	0.629	587.319	
	9	0.652	532.813	
	10	0.654	370.792	
	11	0.699	363.840	
	12	0.740	379.238	
	13	0.758	450.732	
	14	0.760	503.293	
	15	0.826	588.386	
	16	0.798	723.254	
	17	0.715	675.065	
	18	0.537	530.214	
	19	0.466	324.118	
	20	0.403	201.300	
	21	0.399	176.383	
	22	0.369	157.446	
	23	0.369	130.160	
SCR_EB	0	0.373	87.221	719.182
	1	0.370	62.099	
	2	0.364	48.016	
	3	0.770	82.989	
	4	0.579	62.624	
	5	0.579	81.759	
	6	0.600	170.018	
	7	0.618	443.027	
	8	0.539	609.992	
	9	0.585	585.840	
	10	0.580	439.276	
	11	0.611	427.265	
	12	0.624	419.307	
	13	0.772	462.191	
	14	0.784	522.428	
	15	0.837	597.439	
	16	0.803	719.182	
	17	0.716	666.958	
	18	0.540	526.207	
	19	0.474	328.321	
	20	0.410	203.662	
	21	0.409	180.139	
	22	0.379	161.199	
	23	0.379	133.132	
CYS_1	0	0.323	201.240	1564.847
	1	0.321	143.559	
	2	0.316	110.764	
	3	0.625	168.175	
	4	0.578	138.363	
	5	0.597	187.146	
	6	0.601	376.083	
	7	0.639	1011.427	
	8	0.553	1458.024	
	9	0.581	1340.785	
	10	0.568	932.715	
	11	0.595	889.699	
	12	0.611	887.848	

	13	0.642	959.629	
	14	0.653	1085.579	
	15	0.686	1214.227	
	16	0.681	1564.847	
	17	0.613	1484.668	
	18	0.476	1234.953	
	19	0.402	730.029	
	20	0.350	460.149	
	21	0.354	412.293	
	22	0.329	370.824	
	23	0.329	306.776	
CYS_2	0	0.326	48.584	297.606
	1	0.323	34.600	
	2	0.318	26.733	
	3	0.585	37.439	
	4	0.548	33.972	
	5	0.548	44.931	
	6	0.568	92.620	
	7	0.586	241.877	
	8	0.508	284.456	
	9	0.551	268.017	
	10	0.551	236.201	
	11	0.576	232.692	
	12	0.591	230.287	
	13	0.616	227.454	
	14	0.630	259.298	
	15	0.656	284.878	
	16	0.650	297.606	
	17	0.573	276.528	
	18	0.431	225.857	
	19	0.396	173.442	
	20	0.353	111.784	
	21	0.357	100.546	
	22	0.331	89.907	
	23	0.331	74.315	
CYS_3	0	0.328	175.291	1419.667
	1	0.325	125.139	
	2	0.320	96.347	
	3	0.644	149.998	
	4	0.560	129.087	
	5	0.579	174.650	
	6	0.583	351.266	
	7	0.620	944.914	
	8	0.543	1387.592	
	9	0.577	1292.603	
	10	0.566	900.902	
	11	0.591	856.357	
	12	0.600	840.382	
	13	0.653	845.069	
	14	0.663	954.812	
	15	0.706	1083.739	
	16	0.693	1419.667	
	17	0.623	1340.612	
	18	0.487	1114.086	
	19	0.408	639.201	
	20	0.353	399.488	
	21	0.358	359.672	
	22	0.333	323.499	
	23	0.333	267.861	
T2	0	0.161	109.976	915.402
	1	0.161	79.151	
	2	0.161	61.972	
	3	0.360	110.667	
	4	0.315	94.151	
	5	0.315	123.121	
	6	0.315	245.926	
	7	0.315	622.530	
	8	0.266	704.079	
	9	0.346	803.683	
	10	0.363	767.488	
	11	0.383	764.088	
	12	0.372	706.530	
	13	0.422	783.992	
	14	0.434	909.589	

	15	0.422	915.402	
	16	0.407	902.458	
	17	0.338	769.759	
	18	0.233	561.449	
	19	0.209	424.057	
	20	0.179	261.029	
	21	0.188	244.164	
	22	0.161	199.563	
	23	0.161	165.045	
Sunken Rd	0	0.371	114.375	787.115
	1	0.368	81.386	
	2	0.362	63.062	
	3	0.750	105.110	
	4	0.679	67.870	
	5	0.725	94.879	
	6	0.704	184.361	
	7	0.777	513.463	
	8	0.625	542.467	
	9	0.685	507.844	
	10	0.691	460.844	
	11	0.722	456.585	
	12	0.734	449.711	
	13	0.764	600.955	
	14	0.776	679.969	
	15	0.819	765.405	
	16	0.814	787.115	
	17	0.713	721.897	
	18	0.509	546.915	
	19	0.471	429.581	
	20	0.406	265.748	
	21	0.407	235.850	
	22	0.378	211.600	
	23	0.378	174.948	
Sheung Yeut Road_1	0	0.656	154.285	857.518
	1	0.650	109.868	
	2	0.638	84.214	
	3	1.006	120.718	
	4	0.891	71.281	
	5	1.225	128.638	
	6	0.950	199.561	
	7	1.338	709.204	
	8	0.860	584.074	
	9	0.926	583.815	
	10	0.936	537.950	
	11	0.949	517.947	
	12	0.939	479.022	
	13	0.938	643.095	
	14	0.936	719.577	
	15	0.993	798.033	
	16	1.025	857.518	
	17	0.962	813.006	
	18	0.767	640.042	
	19	0.748	525.125	
	20	0.691	344.550	
	21	0.692	309.802	
	22	0.670	284.832	
	23	0.670	235.908	
Sheung Yuet Road_2	0	0.609	151.699	854.212
	1	0.603	107.994	
	2	0.592	83.493	
	3	0.943	118.791	
	4	0.856	71.121	
	5	1.160	125.346	
	6	0.910	196.755	
	7	1.266	694.261	
	8	0.834	586.047	
	9	0.891	582.390	
	10	0.905	538.218	
	11	0.916	518.103	
	12	0.908	480.247	
	13	0.897	649.668	
	14	0.904	736.638	
	15	0.956	809.539	
	16	0.968	854.212	

	17	0.908	811.658	
	18	0.722	639.364	
	19	0.700	521.749	
	20	0.642	340.369	
	21	0.643	305.241	
	22	0.621	281.057	
	23	0.621	232.556	
Sheung Yuet Road_3	0	0.671	199.981	958.887
	1	0.664	142.853	
	2	0.652	109.520	
	3	0.940	135.677	
	4	0.904	77.815	
	5	1.390	157.160	
	6	0.970	219.393	
	7	1.526	872.013	
	8	0.869	633.158	
	9	0.931	616.654	
	10	0.942	568.951	
	11	0.950	542.166	
	12	0.931	495.419	
	13	0.926	748.333	
	14	0.928	839.890	
	15	0.946	887.139	
	16	0.975	958.887	
	17	0.919	932.306	
	18	0.756	777.702	
	19	0.746	654.020	
	20	0.702	442.897	
	21	0.700	395.174	
	22	0.685	370.010	
	23	0.685	306.971	
Sheung Yuet Road_4	0	0.566	194.696	1160.965
	1	0.560	137.879	
	2	0.550	106.169	
	3	0.878	152.761	
	4	0.802	87.426	
	5	1.065	152.159	
	6	0.845	241.661	
	7	1.162	839.565	
	8	0.785	739.174	
	9	0.844	742.760	
	10	0.856	685.626	
	11	0.873	666.627	
	12	0.861	614.826	
	13	0.867	908.307	
	14	0.879	1041.560	
	15	0.916	1118.623	
	16	0.921	1160.965	
	17	0.853	1073.338	
	18	0.677	841.772	
	19	0.650	672.437	
	20	0.600	439.981	
	21	0.607	400.062	
	22	0.577	359.300	
	23	0.577	297.491	
Wang Tung Street_1	0	0.347	8.339	55.356
	1	0.344	5.857	
	2	0.339	4.407	
	3	0.581	6.396	
	4	0.600	3.603	
	5	0.600	4.804	
	6	0.623	10.593	
	7	0.643	27.630	
	8	0.569	32.984	
	9	0.634	32.289	
	10	0.648	29.832	
	11	0.672	29.588	
	12	0.671	28.171	
	13	0.721	46.903	
	14	0.741	53.991	
	15	0.735	55.155	
	16	0.710	55.356	
	17	0.613	49.115	
	18	0.470	39.928	

	19	0.428	30.367	
	20	0.379	19.351	
	21	0.394	17.719	
	22	0.353	15.206	
	23	0.353	12.731	
ROAD_G	0	0.395	75.088	540.813
	1	0.392	53.284	
	2	0.385	41.232	
	3	0.749	66.638	
	4	0.548	42.728	
	5	0.548	55.875	
	6	0.568	115.801	
	7	0.585	301.710	
	8	0.522	362.852	
	9	0.596	363.174	
	10	0.611	335.691	
	11	0.632	328.129	
	12	0.629	311.240	
	13	0.815	433.347	
	14	0.831	497.194	
	15	0.857	535.246	
	16	0.842	540.813	
	17	0.742	487.006	
	18	0.544	368.045	
	19	0.502	284.747	
	20	0.437	176.892	
	21	0.447	161.498	
	22	0.402	138.423	
	23	0.402	114.682	
Lam Fung Street	0	0.461	48.353	358.887
	1	0.457	34.699	
	2	0.450	26.500	
	3	0.942	51.751	
	4	0.688	28.224	
	5	0.688	37.173	
	6	0.730	78.152	
	7	0.735	200.213	
	8	0.655	235.314	
	9	0.700	225.741	
	10	0.710	202.673	
	11	0.735	198.627	
	12	0.746	192.042	
	13	0.850	251.985	
	14	0.849	279.752	
	15	0.941	332.823	
	16	0.950	358.887	
	17	0.869	335.973	
	18	0.629	241.310	
	19	0.584	184.800	
	20	0.505	113.019	
	21	0.494	98.212	
	22	0.469	89.549	
	23	0.469	74.077	
Wang Ching Street_1	0	0.473	71.395	595.117
	1	0.469	51.080	
	2	0.461	39.158	
	3	0.966	80.184	
	4	0.730	48.950	
	5	0.730	64.292	
	6	0.763	134.503	
	7	0.781	348.668	
	8	0.691	398.825	
	9	0.763	402.958	
	10	0.774	370.618	
	11	0.798	365.272	
	12	0.806	349.429	
	13	0.913	442.024	
	14	0.919	499.673	
	15	0.996	574.279	
	16	1.005	595.117	
	17	0.915	535.630	
	18	0.663	371.835	
	19	0.613	285.912	
	20	0.519	168.538	

	21	0.516	149.884	
	22	0.482	131.991	
	23	0.482	109.350	
Wang Ching Street_2	0	0.513	79.640	523.484
	1	0.509	56.552	
	2	0.501	43.616	
	3	0.854	68.299	
	4	0.844	43.837	
	5	0.844	56.483	
	6	0.896	120.740	
	7	0.904	308.691	
	8	0.819	352.039	
	9	0.886	352.106	
	10	0.895	325.027	
	11	0.921	320.429	
	12	0.928	308.133	
	13	0.896	406.363	
	14	0.910	461.716	
	15	0.942	505.179	
	16	0.938	523.484	
	17	0.847	479.530	
	18	0.651	362.744	
	19	0.614	286.522	
	20	0.548	182.079	
	21	0.556	164.599	
	22	0.522	147.491	
	23	0.522	121.863	
Sheung Yee Road_1	0	0.620	112.148	541.257
	1	0.614	79.801	
	2	0.603	61.509	
	3	0.928	79.864	
	4	0.812	51.100	
	5	1.100	91.271	
	6	0.880	146.004	
	7	1.198	501.904	
	8	0.766	409.795	
	9	0.819	384.349	
	10	0.811	337.680	
	11	0.838	326.841	
	12	0.826	304.442	
	13	0.895	402.944	
	14	0.898	448.900	
	15	0.935	489.746	
	16	0.961	541.257	
	17	0.895	529.861	
	18	0.720	439.447	
	19	0.700	365.070	
	20	0.653	248.053	
	21	0.649	218.960	
	22	0.632	206.613	
	23	0.632	171.230	
Sheung Yee Road_2	0	0.675	109.342	532.914
	1	0.669	77.547	
	2	0.656	59.730	
	3	1.075	83.777	
	4	0.923	42.538	
	5	1.355	81.453	
	6	0.998	118.941	
	7	1.482	446.988	
	8	0.848	323.570	
	9	0.871	282.392	
	10	0.849	238.435	
	11	0.884	233.321	
	12	0.893	226.795	
	13	0.939	357.875	
	14	0.924	385.510	
	15	1.018	463.584	
	16	1.055	530.142	
	17	0.992	532.914	
	18	0.779	430.909	
	19	0.760	355.874	
	20	0.705	239.381	
	21	0.691	207.193	
	22	0.689	201.776	

	23	0.689	167.343	
Wang Kwong Road_1	0	0.707	127.141	694.087
	1	0.700	90.924	
	2	0.687	70.009	
	3	1.098	102.126	
	4	0.988	69.191	
	5	1.342	123.421	
	6	1.056	194.268	
	7	1.464	680.631	
	8	0.941	546.740	
	9	0.977	521.637	
	10	0.980	476.953	
	11	0.999	464.152	
	12	1.002	439.285	
	13	0.994	505.246	
	14	0.985	560.145	
	15	1.062	638.338	
	16	1.103	694.087	
	17	1.044	671.437	
	18	0.829	528.083	
	19	0.800	430.018	
	20	0.748	286.608	
	21	0.732	250.385	
	22	0.721	235.790	
	23	0.721	194.689	
Wang Kwong Road_2	0	0.440	47.567	283.040
	1	0.436	34.033	
	2	0.429	26.141	
	3	0.649	32.472	
	4	0.729	24.061	
	5	0.866	37.229	
	6	0.759	64.525	
	7	0.940	203.053	
	8	0.710	202.267	
	9	0.780	211.380	
	10	0.794	196.197	
	11	0.810	190.845	
	12	0.804	176.789	
	13	0.750	237.676	
	14	0.765	274.987	
	15	0.764	278.984	
	16	0.751	283.040	
	17	0.675	256.167	
	18	0.543	210.520	
	19	0.512	164.890	
	20	0.472	108.663	
	21	0.485	100.547	
	22	0.449	88.036	
	23	0.449	72.765	
Wang Kwong Road_3	0	0.396	40.378	246.907
	1	0.393	28.641	
	2	0.386	21.983	
	3	0.698	32.105	
	4	0.645	21.279	
	5	0.645	27.727	
	6	0.669	57.551	
	7	0.690	149.762	
	8	0.625	179.475	
	9	0.725	190.709	
	10	0.744	179.197	
	11	0.771	176.484	
	12	0.757	163.327	
	13	0.724	190.179	
	14	0.734	215.776	
	15	0.768	238.473	
	16	0.768	246.907	
	17	0.679	227.895	
	18	0.516	183.766	
	19	0.484	145.929	
	20	0.431	93.549	
	21	0.431	82.710	
	22	0.404	74.613	
	23	0.404	61.707	
	0	0.263	245.367	

Kai Fuk Road	1	0.263	176.391	1682.718
	2	0.263	137.953	
	3	0.473	207.541	
	4	0.368	126.811	
	5	0.368	166.140	
	6	0.368	331.913	
	7	0.376	859.257	
	8	0.342	1042.974	
	9	0.390	1048.458	
	10	0.392	947.430	
	11	0.407	928.031	
	12	0.401	874.045	
	13	0.511	1333.993	
	14	0.535	1568.054	
	15	0.545	1675.133	
	16	0.534	1682.718	
	17	0.477	1536.870	
	18	0.352	1164.989	
	19	0.314	874.551	
	20	0.279	554.229	
	21	0.288	510.255	
	22	0.264	446.625	
	23	0.263	367.788	
Kwung Tong Bypass	0	0.323	417.756	3078.688
	1	0.323	300.151	
	2	0.323	234.887	
	3	0.582	399.069	
	4	0.475	289.759	
	5	0.475	379.062	
	6	0.475	757.648	
	7	0.482	1948.100	
	8	0.410	2105.806	
	9	0.441	1942.989	
	10	0.435	1714.318	
	11	0.458	1727.978	
	12	0.459	1683.055	
	13	0.578	2348.134	
	14	0.597	2731.752	
	15	0.619	2964.946	
	16	0.629	3078.688	
	17	0.569	2769.430	
	18	0.423	2000.248	
	19	0.384	1521.044	
	20	0.342	949.605	
	21	0.347	863.936	
	22	0.324	760.471	
	23	0.323	626.796	
ROAD_A	0	0.176	203.039	1661.267
	1	0.176	145.807	
	2	0.176	114.110	
	3	0.392	204.726	
	4	0.322	158.337	
	5	0.322	207.254	
	6	0.322	414.830	
	7	0.322	1049.143	
	8	0.274	1289.834	
	9	0.333	1374.802	
	10	0.343	1176.708	
	11	0.364	1167.724	
	12	0.360	1109.595	
	13	0.422	1285.676	
	14	0.431	1470.053	
	15	0.429	1538.901	
	16	0.414	1661.267	
	17	0.355	1469.545	
	18	0.256	1114.802	
	19	0.221	755.541	
	20	0.193	472.829	
	21	0.198	432.288	
	22	0.176	367.864	
	23	0.176	304.470	
	0	0.624	4.996	
	1	0.618	3.091	
	2	0.606	2.426	

ROAD_B	3	0.990	4.945	48.774
	4	0.407	4.075	
	5	0.407	5.297	
	6	0.421	11.384	
	7	0.433	29.064	
	8	0.398	37.375	
	9	0.428	32.953	
	10	0.429	29.237	
	11	0.442	27.828	
	12	0.445	27.171	
	13	1.060	40.280	
	14	1.075	47.298	
	15	1.109	48.774	
	16	1.095	46.971	
	17	1.028	39.998	
	18	0.844	27.863	
	19	0.783	20.362	
	20	0.694	11.808	
	21	0.710	11.364	
	22	0.637	8.927	
	23	0.637	7.014	
ROAD_C	0	0.315	42.884	291.129
	1	0.312	30.651	
	2	0.308	23.711	
	3	0.567	32.292	
	4	0.506	35.434	
	5	0.506	46.064	
	6	0.525	95.472	
	7	0.540	248.564	
	8	0.468	291.129	
	9	0.503	265.441	
	10	0.494	230.524	
	11	0.524	229.788	
	12	0.541	229.751	
	13	0.593	192.322	
	14	0.602	216.727	
	15	0.632	241.992	
	16	0.626	249.847	
	17	0.553	235.936	
	18	0.412	192.519	
	19	0.380	150.352	
	20	0.338	97.011	
	21	0.342	87.259	
	22	0.320	79.215	
	23	0.320	65.425	
ROAD_D	0	0.308	36.943	212.598
	1	0.305	26.264	
	2	0.301	20.148	
	3	0.555	27.797	
	4	0.485	25.203	
	5	0.485	32.958	
	6	0.503	67.799	
	7	0.518	177.427	
	8	0.456	212.598	
	9	0.486	190.990	
	10	0.485	169.161	
	11	0.507	166.026	
	12	0.523	165.932	
	13	0.575	160.015	
	14	0.583	180.177	
	15	0.610	200.000	
	16	0.609	210.105	
	17	0.537	198.617	
	18	0.397	162.072	
	19	0.372	129.073	
	20	0.331	83.120	
	21	0.333	74.241	
	22	0.313	67.937	
	23	0.313	56.040	
	0	0.308	3.694	
	1	0.305	2.749	
	2	0.301	2.105	
	3	0.555	2.780	
	4	0.485	2.423	

ROAD_E	5	0.485	3.393	21.442
	6	0.503	7.031	
	7	0.518	17.587	
	8	0.456	21.442	
	9	0.486	18.953	
	10	0.485	16.965	
	11	0.507	16.704	
	12	0.523	16.750	
	13	0.575	16.117	
	14	0.583	18.076	
	15	0.610	20.122	
	16	0.609	20.766	
	17	0.537	19.862	
	18	0.397	16.287	
	19	0.372	13.019	
	20	0.331	8.246	
	21	0.333	7.324	
	22	0.313	6.888	
	23	0.313	5.635	
ROAD_F	0	0.246	130.832	863.402
	1	0.246	94.012	
	2	0.246	73.639	
	3	0.447	108.181	
	4	0.392	61.675	
	5	0.392	80.531	
	6	0.392	161.062	
	7	0.400	415.485	
	8	0.354	484.481	
	9	0.401	478.258	
	10	0.399	427.276	
	11	0.419	425.280	
	12	0.414	403.040	
	13	0.484	687.876	
	14	0.505	803.900	
	15	0.509	846.365	
	16	0.501	863.402	
	17	0.442	789.002	
	18	0.330	619.066	
	19	0.290	455.580	
	20	0.260	293.333	
	21	0.268	269.846	
	22	0.247	238.011	
	23	0.246	196.125	

Road Name	Hour	NO2 g/km-veh	NO2 g/km	Max
D3_1	0	0.041	0.944	10.557
	1	0.041	0.692	
	2	0.040	0.521	
	3	0.127	1.271	
	4	0.105	1.053	
	5	0.105	1.264	
	6	0.109	2.618	
	7	0.112	6.745	
	8	0.090	7.101	
	9	0.113	7.555	
	10	0.117	7.140	
	11	0.125	7.127	
	12	0.125	6.994	
	13	0.138	8.121	
	14	0.142	9.372	
	15	0.147	10.323	
	16	0.144	10.557	
	17	0.118	8.983	
	18	0.071	5.756	
	19	0.062	4.271	
	20	0.048	2.339	
	21	0.049	2.170	
	22	0.042	1.796	
	23	0.042	1.462	
D3_2	0	0.055	0.766	48.901
	1	0.054	0.542	
	2	0.053	0.426	
	3	0.139	0.975	
	4	0.105	0.628	
	5	0.105	0.733	
	6	0.115	1.718	
	7	0.112	4.157	
	8	0.052	48.901	
	9	0.051	47.911	
	10	0.066	8.326	
	11	0.120	4.093	
	12	0.122	3.908	
	13	0.147	4.992	
	14	0.150	5.563	
	15	0.158	6.316	
	16	0.061	41.587	
	17	0.061	41.675	
	18	0.059	40.091	
	19	0.076	3.115	
	20	0.062	1.872	
	21	0.062	1.612	
	22	0.056	1.397	
	23	0.056	1.174	
D3_3	0	0.055	0.766	46.349
	1	0.054	0.542	
	2	0.053	0.426	
	3	0.139	0.975	
	4	0.105	0.628	
	5	0.105	0.733	
	6	0.115	1.718	
	7	0.112	4.157	
	8	0.052	46.349	
	9	0.052	45.969	
	10	0.067	8.094	
	11	0.120	4.094	
	12	0.122	3.889	
	13	0.147	4.992	
	14	0.150	5.563	
	15	0.158	6.316	
	16	0.061	42.249	
	17	0.061	42.084	
	18	0.059	40.723	
	19	0.076	3.115	
	20	0.062	1.872	
	21	0.062	1.612	
	22	0.056	1.453	
	23	0.056	1.174	
	0	0.058	0.350	

	1	0.058	0.288	
	2	0.056	0.225	
	3	0.076	0.229	
	4	0.068	0.204	
	5	0.068	0.204	
	6	0.083	0.580	
	7	0.074	1.256	
	8	0.050	43.712	
	9	0.049	42.927	
	10	0.054	5.529	
D3_4	11	0.084	1.351	43.712
	12	0.081	1.219	
	13	0.096	1.542	
	14	0.100	1.803	
	15	0.096	1.625	
	16	0.057	37.934	
	17	0.057	38.208	
	18	0.057	37.949	
	19	0.065	1.175	
	20	0.062	0.803	
	21	0.063	0.757	
	22	0.060	0.716	
	23	0.060	0.597	
	0	0.046	0.696	
	1	0.046	0.505	
	2	0.045	0.361	
	3	0.101	0.604	
	4	0.100	0.602	
	5	0.100	0.702	
	6	0.110	1.647	
	7	0.107	3.977	
	8	0.052	48.907	
	9	0.051	48.227	
	10	0.068	8.585	
D3_5	11	0.121	4.110	48.907
	12	0.120	3.853	
	13	0.119	4.055	
	14	0.124	4.719	
	15	0.124	4.843	
	16	0.060	40.475	
	17	0.059	40.265	
	18	0.057	39.167	
	19	0.060	2.515	
	20	0.051	1.581	
	21	0.052	1.396	
	22	0.047	1.279	
	23	0.047	1.042	
	0	0.042	14.253	
	1	0.042	10.187	
	2	0.041	7.840	
	3	0.127	19.480	
	4	0.105	11.690	
	5	0.107	15.578	
	6	0.110	31.820	
	7	0.115	84.353	
	8	0.064	173.397	
	9	0.069	177.875	
	10	0.103	93.987	
D3_6	11	0.124	86.951	224.574
	12	0.124	83.978	
	13	0.139	118.996	
	14	0.144	136.991	
	15	0.149	151.229	
	16	0.096	224.574	
	17	0.085	202.840	
	18	0.064	157.597	
	19	0.064	63.233	
	20	0.049	35.209	
	21	0.051	32.557	
	22	0.043	26.305	
	23	0.043	21.785	
	0	0.035	5.085	
	1	0.034	3.601	
	2	0.034	2.769	

D3_7	3	0.115	7.386	54.373
	4	0.093	5.790	
	5	0.093	7.658	
	6	0.097	15.777	
	7	0.100	41.105	
	8	0.078	42.473	
	9	0.094	42.608	
	10	0.095	38.605	
	11	0.103	39.581	
	12	0.105	39.452	
	13	0.118	40.292	
	14	0.120	45.448	
	15	0.129	53.056	
	16	0.127	54.373	
	17	0.104	47.962	
	18	0.060	30.166	
	19	0.052	22.352	
	20	0.040	12.387	
	21	0.041	11.183	
	22	0.035	9.362	
	23	0.035	7.743	
D3_8	0	0.033	3.396	36.759
	1	0.033	2.442	
	2	0.033	1.885	
	3	0.113	4.995	
	4	0.091	4.454	
	5	0.091	5.818	
	6	0.094	11.966	
	7	0.097	31.278	
	8	0.075	31.720	
	9	0.089	31.316	
	10	0.090	28.306	
	11	0.098	29.030	
	12	0.101	29.243	
	13	0.114	26.901	
	14	0.116	30.206	
	15	0.125	35.415	
	16	0.124	36.759	
	17	0.101	32.401	
	18	0.058	20.317	
	19	0.051	15.286	
	20	0.039	8.411	
	21	0.039	7.468	
	22	0.034	6.300	
	23	0.034	5.216	
D3_9	0	0.037	26.221	353.894
	1	0.037	18.681	
	2	0.036	14.398	
	3	0.118	36.841	
	4	0.095	27.196	
	5	0.096	35.910	
	6	0.099	73.959	
	7	0.103	194.223	
	8	0.067	285.017	
	9	0.075	288.497	
	10	0.095	192.902	
	11	0.107	188.977	
	12	0.109	185.955	
	13	0.125	212.773	
	14	0.127	240.987	
	15	0.135	274.557	
	16	0.104	353.894	
	17	0.089	314.841	
	18	0.061	227.358	
	19	0.056	116.213	
	20	0.043	65.056	
	21	0.044	59.022	
	22	0.038	48.375	
	23	0.038	40.043	
	0	0.029	1.091	
	1	0.028	0.768	
	2	0.028	0.617	
	3	0.104	1.662	
	4	0.082	1.888	

D3_10	5	0.082	2.463	13.429
	6	0.085	5.107	
	7	0.088	13.429	
	8	0.065	13.101	
	9	0.074	12.183	
	10	0.074	10.669	
	11	0.082	11.179	
	12	0.086	11.603	
	13	0.097	7.966	
	14	0.098	8.895	
	15	0.108	10.728	
	16	0.110	11.434	
	17	0.090	10.203	
	18	0.051	6.426	
	19	0.045	4.957	
	20	0.034	2.745	
	21	0.033	2.323	
	22	0.029	1.986	
	23	0.029	1.635	
D3_11	0	0.037	26.295	351.005
	1	0.037	18.754	
	2	0.036	14.470	
	3	0.117	36.822	
	4	0.095	26.863	
	5	0.096	35.560	
	6	0.099	73.025	
	7	0.103	191.926	
	8	0.067	281.191	
	9	0.075	286.845	
	10	0.094	190.714	
	11	0.108	187.367	
	12	0.109	185.730	
	13	0.125	214.394	
	14	0.128	242.937	
	15	0.135	274.694	
	16	0.103	351.005	
	17	0.089	317.032	
	18	0.061	226.046	
	19	0.055	115.306	
	20	0.043	64.410	
	21	0.044	59.137	
	22	0.038	48.525	
	23	0.038	40.193	
D3_12	0	0.033	1.863	19.650
	1	0.032	1.296	
	2	0.032	1.021	
	3	0.111	2.662	
	4	0.087	2.690	
	5	0.087	3.557	
	6	0.090	7.196	
	7	0.093	18.826	
	8	0.070	18.820	
	9	0.082	18.191	
	10	0.082	16.074	
	11	0.091	16.885	
	12	0.094	17.014	
	13	0.110	14.116	
	14	0.113	15.979	
	15	0.122	18.815	
	16	0.121	19.650	
	17	0.099	17.349	
	18	0.056	10.828	
	19	0.049	8.114	
	20	0.038	4.565	
	21	0.038	4.066	
	22	0.033	3.425	
	23	0.033	2.826	
	0	0.038	26.648	
	1	0.037	18.996	
	2	0.037	14.644	
	3	0.119	37.245	
	4	0.095	27.340	
	5	0.096	36.176	
	6	0.098	74.294	

D3_13	7	0.102	195.218	352.473
	8	0.067	285.528	
	9	0.075	290.329	
	10	0.094	193.361	
	11	0.107	190.472	
	12	0.109	188.706	
	13	0.127	214.827	
	14	0.130	244.002	
	15	0.136	275.431	
	16	0.104	352.473	
	17	0.090	319.801	
	18	0.061	226.481	
	19	0.057	117.089	
	20	0.044	65.201	
	21	0.045	59.369	
	22	0.038	49.162	
	23	0.038	40.699	
D3_14	0	0.029	21.260	279.495
	1	0.028	15.160	
	2	0.028	11.685	
	3	0.100	31.157	
	4	0.084	24.629	
	5	0.084	32.278	
	6	0.087	66.911	
	7	0.090	174.611	
	8	0.062	245.341	
	9	0.068	237.090	
	10	0.079	161.444	
	11	0.090	161.251	
	12	0.092	160.717	
	13	0.098	162.504	
	14	0.100	181.104	
	15	0.108	214.344	
	16	0.091	279.495	
	17	0.078	256.371	
	18	0.053	184.608	
	19	0.044	94.853	
	20	0.034	53.632	
	21	0.034	46.886	
	22	0.029	39.193	
	23	0.029	32.422	
D3_15	0	0.029	21.501	282.736
	1	0.029	15.324	
	2	0.028	11.806	
	3	0.100	31.143	
	4	0.083	24.573	
	5	0.083	32.070	
	6	0.086	66.478	
	7	0.089	173.205	
	8	0.062	245.267	
	9	0.068	238.057	
	10	0.080	162.301	
	11	0.090	161.038	
	12	0.093	162.055	
	13	0.099	163.034	
	14	0.100	182.286	
	15	0.108	213.485	
	16	0.092	282.736	
	17	0.079	256.487	
	18	0.052	183.654	
	19	0.045	95.779	
	20	0.034	53.620	
	21	0.034	47.245	
	22	0.030	39.631	
	23	0.030	32.775	
	0	0.027	10.449	
	1	0.026	7.423	
	2	0.026	5.726	
	3	0.092	14.862	
	4	0.074	14.785	
	5	0.074	19.369	
	6	0.077	40.210	
	7	0.079	104.760	
	8	0.058	149.897	

D3_16	9	0.066	150.477	150.477
	10	0.075	104.145	
	11	0.083	102.943	
	12	0.084	101.433	
	13	0.088	75.652	
	14	0.090	85.005	
	15	0.098	100.758	
	16	0.085	132.735	
	17	0.073	122.194	
	18	0.049	87.423	
	19	0.040	45.468	
	20	0.031	25.170	
	21	0.031	22.718	
	22	0.027	19.255	
	23	0.027	15.919	
D4_1	0	0.040	23.529	299.729
	1	0.039	16.786	
	2	0.039	12.918	
	3	0.126	33.538	
	4	0.099	22.832	
	5	0.100	30.199	
	6	0.103	62.124	
	7	0.107	163.556	
	8	0.071	209.854	
	9	0.080	208.188	
	10	0.096	152.632	
	11	0.108	151.829	
	12	0.110	151.799	
	13	0.134	194.154	
	14	0.137	220.753	
	15	0.144	248.821	
	16	0.115	299.729	
	17	0.099	267.407	
	18	0.065	185.386	
	19	0.060	105.087	
	20	0.047	58.549	
	21	0.048	52.690	
	22	0.040	43.399	
	23	0.040	35.957	
D4_2	0	0.040	23.541	299.238
	1	0.039	16.799	
	2	0.039	12.915	
	3	0.126	33.535	
	4	0.099	22.353	
	5	0.100	29.590	
	6	0.103	60.868	
	7	0.107	160.289	
	8	0.071	206.856	
	9	0.080	206.044	
	10	0.097	151.260	
	11	0.108	150.737	
	12	0.110	149.453	
	13	0.133	194.157	
	14	0.136	220.833	
	15	0.143	249.419	
	16	0.115	299.238	
	17	0.098	266.477	
	18	0.065	185.925	
	19	0.060	105.532	
	20	0.046	58.590	
	21	0.047	52.625	
	22	0.040	43.450	
	23	0.040	35.974	
	0	0.040	23.541	
	1	0.039	16.799	
	2	0.039	12.915	
	3	0.126	33.535	
	4	0.099	22.353	
	5	0.100	29.590	
	6	0.103	60.868	
	7	0.107	160.289	
	8	0.071	206.856	
	9	0.080	206.044	
	10	0.097	151.260	

D4_3	11	0.108	150.737	299.238
	12	0.110	149.453	
	13	0.133	194.157	
	14	0.136	220.833	
	15	0.143	249.419	
	16	0.115	299.238	
	17	0.098	266.477	
	18	0.065	185.925	
	19	0.060	105.532	
	20	0.046	58.590	
	21	0.047	52.625	
	22	0.040	43.450	
	23	0.040	35.974	
SCR_WB	0	0.040	9.435	117.473
	1	0.040	6.726	
	2	0.039	5.172	
	3	0.132	14.363	
	4	0.119	10.268	
	5	0.119	13.492	
	6	0.124	27.990	
	7	0.128	72.938	
	8	0.086	80.503	
	9	0.095	77.662	
	10	0.109	61.606	
	11	0.121	63.131	
	12	0.127	64.963	
	13	0.137	81.306	
	14	0.139	92.040	
	15	0.148	105.374	
	16	0.130	117.473	
	17	0.109	103.227	
	18	0.069	68.268	
	19	0.062	43.059	
	20	0.048	24.092	
	21	0.048	21.376	
	22	0.041	17.447	
	23	0.041	14.423	
SCR_EB	0	0.042	9.835	117.854
	1	0.042	7.000	
	2	0.041	5.414	
	3	0.131	14.087	
	4	0.094	10.121	
	5	0.094	13.214	
	6	0.097	27.488	
	7	0.100	71.691	
	8	0.074	83.365	
	9	0.087	87.477	
	10	0.097	73.783	
	11	0.106	73.847	
	12	0.107	71.774	
	13	0.140	83.948	
	14	0.144	95.889	
	15	0.150	107.326	
	16	0.132	117.854	
	17	0.110	102.273	
	18	0.070	68.593	
	19	0.063	43.590	
	20	0.049	24.449	
	21	0.050	22.085	
	22	0.043	18.180	
	23	0.043	15.015	
CYS_1	0	0.033	20.246	234.125
	1	0.032	14.435	
	2	0.032	11.138	
	3	0.099	26.732	
	4	0.082	19.690	
	5	0.083	26.119	
	6	0.086	53.550	
	7	0.089	141.168	
	8	0.065	170.676	
	9	0.074	171.656	
	10	0.082	135.175	
	11	0.090	135.182	
	12	0.092	134.146	

	13	0.109	162.790	
	14	0.112	185.515	
	15	0.116	204.483	
	16	0.102	234.125	
	17	0.086	208.034	
	18	0.056	144.776	
	19	0.049	88.354	
	20	0.038	49.480	
	21	0.039	45.550	
	22	0.033	37.325	
	23	0.033	30.878	
CYS_2	0	0.030	4.517	46.299
	1	0.030	3.216	
	2	0.030	2.486	
	3	0.088	5.635	
	4	0.080	4.967	
	5	0.080	6.570	
	6	0.083	13.543	
	7	0.086	35.392	
	8	0.067	37.528	
	9	0.081	39.124	
	10	0.082	35.212	
	11	0.089	35.801	
	12	0.090	35.166	
	13	0.098	36.215	
	14	0.101	41.741	
	15	0.104	45.271	
	16	0.101	46.299	
	17	0.083	39.874	
	18	0.051	26.792	
	19	0.044	19.294	
	20	0.035	11.135	
	21	0.037	10.353	
	22	0.031	8.358	
	23	0.031	6.909	
CYS_3	0	0.034	18.038	213.505
	1	0.033	12.870	
	2	0.033	9.908	
	3	0.104	24.131	
	4	0.077	17.829	
	5	0.078	23.652	
	6	0.081	48.536	
	7	0.084	127.921	
	8	0.062	157.398	
	9	0.073	162.949	
	10	0.081	128.455	
	11	0.088	127.919	
	12	0.089	124.490	
	13	0.112	144.799	
	14	0.115	166.013	
	15	0.121	185.216	
	16	0.104	213.505	
	17	0.088	188.509	
	18	0.058	132.219	
	19	0.050	79.091	
	20	0.039	44.143	
	21	0.041	41.204	
	22	0.034	33.310	
	23	0.034	27.581	
T2	0	0.025	17.256	193.523
	1	0.025	12.419	
	2	0.025	9.724	
	3	0.072	22.034	
	4	0.064	19.144	
	5	0.064	25.035	
	6	0.064	50.006	
	7	0.064	126.584	
	8	0.053	140.355	
	9	0.074	172.523	
	10	0.079	167.135	
	11	0.084	167.134	
	12	0.080	152.456	
	13	0.089	165.803	
	14	0.092	193.523	

	15	0.089	192.064	
	16	0.084	187.119	
	17	0.067	153.420	
	18	0.043	102.523	
	19	0.037	74.978	
	20	0.030	43.130	
	21	0.032	41.536	
	22	0.025	31.313	
	23	0.025	25.897	
Sunken Rd	0	0.042	12.833	140.940
	1	0.041	9.128	
	2	0.041	7.076	
	3	0.128	17.915	
	4	0.105	10.541	
	5	0.108	14.142	
	6	0.109	28.619	
	7	0.116	76.324	
	8	0.090	77.914	
	9	0.112	83.365	
	10	0.116	77.677	
	11	0.124	78.572	
	12	0.124	76.153	
	13	0.140	110.225	
	14	0.144	126.350	
	15	0.149	139.347	
	16	0.146	140.940	
	17	0.120	121.026	
	18	0.072	77.735	
	19	0.063	57.607	
	20	0.049	32.014	
	21	0.050	29.018	
	22	0.042	23.744	
	23	0.042	19.631	
Sheung Yeut Road_1	0	0.062	14.511	130.729
	1	0.061	10.330	
	2	0.060	7.916	
	3	0.146	17.493	
	4	0.114	9.092	
	5	0.132	13.894	
	6	0.122	25.542	
	7	0.143	75.865	
	8	0.106	71.772	
	9	0.128	80.889	
	10	0.133	76.391	
	11	0.138	75.455	
	12	0.136	69.472	
	13	0.143	98.266	
	14	0.144	110.720	
	15	0.155	124.708	
	16	0.156	130.729	
	17	0.137	115.779	
	18	0.092	76.510	
	19	0.083	58.451	
	20	0.069	34.500	
	21	0.070	31.179	
	22	0.063	26.799	
	23	0.063	22.196	
Sheung Yuet Road_2	0	0.059	14.735	133.696
	1	0.059	10.488	
	2	0.057	8.109	
	3	0.139	17.450	
	4	0.111	9.228	
	5	0.128	13.842	
	6	0.118	25.581	
	7	0.138	75.900	
	8	0.104	72.800	
	9	0.126	82.607	
	10	0.131	78.234	
	11	0.137	77.241	
	12	0.134	70.922	
	13	0.142	102.908	
	14	0.144	117.704	
	15	0.154	130.243	
	16	0.152	133.696	

	17	0.132	117.937	
	18	0.089	78.562	
	19	0.080	59.909	
	20	0.066	35.151	
	21	0.067	31.936	
	22	0.060	27.301	
	23	0.060	22.590	
Sheung Yuet Road_3	0	0.059	17.624	140.345
	1	0.059	12.585	
	2	0.057	9.647	
	3	0.127	18.318	
	4	0.100	8.567	
	5	0.127	14.327	
	6	0.108	24.392	
	7	0.138	78.734	
	8	0.094	68.448	
	9	0.115	76.199	
	10	0.120	72.271	
	11	0.124	70.753	
	12	0.121	64.226	
	13	0.137	110.986	
	14	0.140	126.840	
	15	0.144	135.155	
	16	0.143	140.345	
	17	0.124	125.375	
	18	0.085	87.004	
	19	0.078	67.999	
	20	0.066	41.772	
	21	0.067	37.951	
	22	0.060	32.618	
	23	0.060	27.061	
Sheung Yuet Road_4	0	0.058	20.004	188.864
	1	0.058	14.168	
	2	0.057	10.916	
	3	0.134	23.322	
	4	0.108	11.718	
	5	0.122	17.468	
	6	0.113	32.347	
	7	0.132	95.279	
	8	0.101	94.857	
	9	0.123	108.358	
	10	0.128	102.698	
	11	0.134	102.149	
	12	0.131	93.429	
	13	0.144	151.051	
	14	0.148	174.848	
	15	0.153	187.204	
	16	0.150	188.864	
	17	0.129	162.884	
	18	0.088	109.852	
	19	0.079	82.149	
	20	0.066	48.729	
	21	0.068	44.869	
	22	0.059	36.898	
	23	0.059	30.551	
Wang Tung Street_1	0	0.038	0.913	9.676
	1	0.038	0.641	
	2	0.037	0.483	
	3	0.094	1.038	
	4	0.092	0.555	
	5	0.092	0.740	
	6	0.096	1.630	
	7	0.099	4.250	
	8	0.081	4.670	
	9	0.101	5.124	
	10	0.106	4.861	
	11	0.112	4.920	
	12	0.110	4.612	
	13	0.128	8.326	
	14	0.133	9.676	
	15	0.129	9.665	
	16	0.121	9.474	
	17	0.097	7.802	
	18	0.064	5.411	

	19	0.055	3.882	
	20	0.044	2.265	
	21	0.048	2.168	
	22	0.039	1.664	
	23	0.039	1.393	
ROAD_G	0	0.046	8.669	97.892
	1	0.045	6.151	
	2	0.045	4.763	
	3	0.128	11.376	
	4	0.085	6.622	
	5	0.085	8.660	
	6	0.088	17.940	
	7	0.091	46.756	
	8	0.075	52.366	
	9	0.097	59.049	
	10	0.102	56.077	
	11	0.108	56.090	
	12	0.105	52.156	
	13	0.150	79.877	
	14	0.155	92.533	
	15	0.157	97.892	
	16	0.151	97.081	
	17	0.125	82.082	
	18	0.078	53.068	
	19	0.069	38.999	
	20	0.054	21.956	
	21	0.058	20.775	
	22	0.046	15.978	
	23	0.046	13.237	
Lam Fung Street	0	0.054	5.628	60.917
	1	0.053	4.035	
	2	0.052	3.077	
	3	0.157	8.613	
	4	0.104	4.281	
	5	0.104	5.638	
	6	0.111	11.868	
	7	0.112	30.416	
	8	0.093	33.297	
	9	0.109	35.264	
	10	0.115	32.673	
	11	0.122	32.858	
	12	0.122	31.434	
	13	0.146	43.389	
	14	0.147	48.419	
	15	0.163	57.507	
	16	0.161	60.917	
	17	0.141	54.470	
	18	0.089	34.185	
	19	0.080	25.352	
	20	0.063	14.110	
	21	0.061	12.188	
	22	0.055	10.440	
	23	0.055	8.637	
Wang Ching Street_1	0	0.061	9.207	106.581
	1	0.060	6.585	
	2	0.059	5.048	
	3	0.168	13.977	
	4	0.119	7.998	
	5	0.119	10.505	
	6	0.125	21.957	
	7	0.128	56.936	
	8	0.107	61.451	
	9	0.130	68.568	
	10	0.135	64.455	
	11	0.141	64.606	
	12	0.140	60.785	
	13	0.167	80.656	
	14	0.168	91.543	
	15	0.181	104.287	
	16	0.180	106.581	
	17	0.158	92.271	
	18	0.102	57.279	
	19	0.091	42.348	
	20	0.071	23.028	

	21	0.072	20.822	
	22	0.062	17.029	
	23	0.062	14.108	
Wang Ching Street_2	0	0.059	9.189	88.958
	1	0.059	6.516	
	2	0.058	5.014	
	3	0.137	10.957	
	4	0.141	7.323	
	5	0.141	9.435	
	6	0.149	20.136	
	7	0.151	51.566	
	8	0.132	56.913	
	9	0.156	61.983	
	10	0.160	58.175	
	11	0.167	58.097	
	12	0.166	55.218	
	13	0.155	70.364	
	14	0.159	80.912	
	15	0.164	87.795	
	16	0.159	88.958	
	17	0.136	76.914	
	18	0.091	50.838	
	19	0.082	38.223	
	20	0.067	22.282	
	21	0.069	20.478	
	22	0.060	17.060	
	23	0.060	14.095	
Sheung Yee Road_1	0	0.059	10.718	80.753
	1	0.059	7.618	
	2	0.057	5.863	
	3	0.130	11.213	
	4	0.093	5.835	
	5	0.109	9.025	
	6	0.102	16.938	
	7	0.118	49.409	
	8	0.083	44.424	
	9	0.097	45.629	
	10	0.098	40.837	
	11	0.105	40.892	
	12	0.104	38.235	
	13	0.134	60.192	
	14	0.136	67.770	
	15	0.144	75.198	
	16	0.143	80.753	
	17	0.124	73.398	
	18	0.085	51.717	
	19	0.077	40.347	
	20	0.066	24.960	
	21	0.065	22.081	
	22	0.060	19.780	
	23	0.060	16.393	
Sheung Yee Road_2	0	0.059	9.624	75.694
	1	0.059	6.819	
	2	0.058	5.246	
	3	0.150	11.656	
	4	0.101	4.648	
	5	0.125	7.515	
	6	0.111	13.218	
	7	0.136	41.035	
	8	0.086	32.885	
	9	0.093	30.264	
	10	0.091	25.507	
	11	0.099	26.262	
	12	0.104	26.357	
	13	0.131	50.078	
	14	0.130	54.261	
	15	0.150	68.202	
	16	0.151	75.694	
	17	0.133	71.283	
	18	0.085	47.246	
	19	0.079	36.779	
	20	0.065	22.222	
	21	0.063	18.954	
	22	0.061	17.786	

	23	0.061	14.751	
Wang Kwong Road_1	0	0.067	12.000	105.952
	1	0.066	8.577	
	2	0.065	6.601	
	3	0.160	14.926	
	4	0.132	9.259	
	5	0.152	13.985	
	6	0.142	26.079	
	7	0.164	76.452	
	8	0.122	70.635	
	9	0.140	74.720	
	10	0.143	69.466	
	11	0.149	69.423	
	12	0.151	65.978	
	13	0.151	76.869	
	14	0.151	85.834	
	15	0.167	100.151	
	16	0.168	105.952	
	17	0.149	95.901	
	18	0.100	63.701	
	19	0.090	48.422	
	20	0.075	28.882	
	21	0.074	25.164	
	22	0.068	22.269	
	23	0.068	18.388	
Wang Kwong Road_2	0	0.045	4.837	46.303
	1	0.044	3.461	
	2	0.044	2.661	
	3	0.097	4.874	
	4	0.112	3.689	
	5	0.119	5.136	
	6	0.116	9.856	
	7	0.128	27.699	
	8	0.103	29.224	
	9	0.126	34.216	
	10	0.132	32.644	
	11	0.137	32.321	
	12	0.135	29.702	
	13	0.125	39.532	
	14	0.129	46.303	
	15	0.127	46.227	
	16	0.121	45.628	
	17	0.101	38.376	
	18	0.069	26.879	
	19	0.061	19.678	
	20	0.051	11.793	
	21	0.055	11.405	
	22	0.046	8.947	
	23	0.046	7.395	
Wang Kwong Road_3	0	0.035	3.580	38.404
	1	0.035	2.538	
	2	0.034	1.951	
	3	0.105	4.823	
	4	0.102	3.354	
	5	0.102	4.371	
	6	0.105	9.058	
	7	0.109	23.552	
	8	0.092	26.310	
	9	0.121	31.697	
	10	0.127	30.527	
	11	0.133	30.524	
	12	0.129	27.790	
	13	0.114	30.026	
	14	0.117	34.348	
	15	0.121	37.662	
	16	0.120	38.404	
	17	0.098	32.936	
	18	0.060	21.454	
	19	0.053	16.048	
	20	0.042	9.124	
	21	0.042	8.142	
	22	0.036	6.612	
	23	0.036	5.469	
	0	0.029	26.607	

Kai Fuk Road	1	0.029	19.128	298.989
	2	0.029	14.959	
	3	0.077	33.847	
	4	0.057	19.537	
	5	0.057	25.596	
	6	0.057	51.136	
	7	0.058	132.500	
	8	0.051	154.639	
	9	0.064	172.346	
	10	0.066	160.438	
	11	0.070	159.808	
	12	0.068	148.365	
	13	0.091	237.756	
	14	0.097	283.514	
	15	0.097	298.989	
	16	0.093	294.217	
	17	0.078	251.245	
	18	0.050	164.364	
	19	0.041	114.828	
	20	0.033	65.172	
	21	0.035	61.991	
	22	0.029	48.398	
	23	0.029	39.882	
Kwung Tong Bypass	0	0.038	49.120	553.226
	1	0.038	35.292	
	2	0.038	27.618	
	3	0.097	66.688	
	4	0.071	43.103	
	5	0.071	56.387	
	6	0.071	112.703	
	7	0.072	290.956	
	8	0.060	307.054	
	9	0.070	306.666	
	10	0.069	273.653	
	11	0.075	281.618	
	12	0.075	275.974	
	13	0.105	428.156	
	14	0.110	504.036	
	15	0.114	544.042	
	16	0.113	553.226	
	17	0.097	470.905	
	18	0.064	302.201	
	19	0.054	213.498	
	20	0.043	119.166	
	21	0.045	111.020	
	22	0.038	89.435	
	23	0.038	73.699	
ROAD_A	0	0.024	27.781	309.901
	1	0.024	19.950	
	2	0.024	15.613	
	3	0.073	38.090	
	4	0.060	29.659	
	5	0.060	38.823	
	6	0.060	77.705	
	7	0.060	196.524	
	8	0.046	218.081	
	9	0.062	254.524	
	10	0.068	234.323	
	11	0.074	236.134	
	12	0.072	220.680	
	13	0.084	256.613	
	14	0.087	296.447	
	15	0.085	303.946	
	16	0.077	309.901	
	17	0.063	260.259	
	18	0.040	173.681	
	19	0.035	118.651	
	20	0.028	68.862	
	21	0.030	65.023	
	22	0.024	50.333	
	23	0.024	41.659	
	0	0.102	0.814	
	1	0.101	0.504	
	2	0.099	0.396	

ROAD_B	3	0.189	0.946	9.546
	4	0.045	0.448	
	5	0.045	0.582	
	6	0.046	1.252	
	7	0.048	3.202	
	8	0.037	3.524	
	9	0.047	3.604	
	10	0.048	3.304	
	11	0.052	3.291	
	12	0.052	3.163	
	13	0.209	7.955	
	14	0.213	9.380	
	15	0.217	9.546	
	16	0.213	9.125	
	17	0.195	7.572	
	18	0.151	4.975	
	19	0.138	3.576	
	20	0.117	1.988	
	21	0.122	1.953	
	22	0.104	1.452	
	23	0.104	1.141	
ROAD_C	0	0.029	3.898	38.707
	1	0.028	2.785	
	2	0.028	2.155	
	3	0.084	4.793	
	4	0.069	4.843	
	5	0.069	6.295	
	6	0.072	13.055	
	7	0.074	34.033	
	8	0.057	35.333	
	9	0.068	35.933	
	10	0.068	31.616	
	11	0.075	32.793	
	12	0.077	32.758	
	13	0.093	30.139	
	14	0.095	34.320	
	15	0.099	37.905	
	16	0.097	38.707	
	17	0.079	33.784	
	18	0.048	22.384	
	19	0.041	16.199	
	20	0.033	9.326	
	21	0.034	8.667	
	22	0.029	7.200	
	23	0.029	5.947	
ROAD_D	0	0.027	3.219	32.009
	1	0.027	2.288	
	2	0.026	1.756	
	3	0.081	4.066	
	4	0.065	3.352	
	5	0.065	4.383	
	6	0.067	9.022	
	7	0.069	23.642	
	8	0.054	25.266	
	9	0.064	25.192	
	10	0.065	22.669	
	11	0.070	23.076	
	12	0.073	23.049	
	13	0.089	24.631	
	14	0.091	28.059	
	15	0.094	30.837	
	16	0.093	32.009	
	17	0.075	27.739	
	18	0.045	18.293	
	19	0.039	13.522	
	20	0.031	7.712	
	21	0.032	7.099	
	22	0.027	5.921	
	23	0.027	4.884	
	0	0.027	0.322	
	1	0.027	0.239	
	2	0.026	0.183	
	3	0.081	0.407	
	4	0.065	0.322	

ROAD_E	5	0.065	0.451	3.164
	6	0.067	0.936	
	7	0.069	2.344	
	8	0.054	2.548	
	9	0.064	2.500	
	10	0.065	2.273	
	11	0.070	2.322	
	12	0.073	2.327	
	13	0.089	2.481	
	14	0.091	2.815	
	15	0.094	3.102	
	16	0.093	3.164	
	17	0.075	2.774	
	18	0.045	1.838	
	19	0.039	1.364	
	20	0.031	0.765	
	21	0.032	0.700	
	22	0.027	0.600	
	23	0.027	0.491	
ROAD_F	0	0.026	13.742	149.818
	1	0.026	9.875	
	2	0.026	7.735	
	3	0.071	17.207	
	4	0.063	9.831	
	5	0.063	12.837	
	6	0.063	25.674	
	7	0.064	66.352	
	8	0.055	75.224	
	9	0.068	81.584	
	10	0.070	74.599	
	11	0.074	75.198	
	12	0.073	70.749	
	13	0.085	120.808	
	14	0.090	143.624	
	15	0.090	149.818	
	16	0.086	148.931	
	17	0.071	126.979	
	18	0.045	84.783	
	19	0.037	58.175	
	20	0.029	33.231	
	21	0.031	31.748	
	22	0.026	24.985	
	23	0.026	20.600	

APPENDIX 3.1.6A

CRUISE SHIPS CALLS AT KAI TAK CRUISE TERMINAL IN 2021

2021年船期 2021 Ship Calls

last edit 30 Nov 2020

一月 January					
日期 Date	**船名 Ship**	**STA**	**STD**		**zone**
Fr 01 Jan 2021	世界夢號 World Dream	1800	2130	母港 turn	
Sa 02 Jan 2021	海洋光譜號 Spectrum of the Seas	0700	1700	母港 turn	
Su 03 Jan 2021	諾丹號 Noordam	0700			
Su 03 Jan 2021	世界夢號 World Dream	0800	1200	母港 turn	
Mo 04 Jan 2021	諾丹號 Noordam		1700	母港 turn	
We 06 Jan 2021	海洋光譜號 Spectrum of the Seas	0600	1700	母港 turn	
Fr 08 Jan 2021	世界夢號 World Dream	1800	2130	母港 turn	
Su 10 Jan 2021	海洋光譜號 Spectrum of the Seas	0700	1700	母港 turn	
Su 10 Jan 2021	世界夢號 World Dream	0800	1200	母港 turn	
Fr 15 Jan 2021	海洋光譜號 Spectrum of the Seas	0700	1800	母港 turn	
Fr 15 Jan 2021	世界夢號 World Dream	1730	2100	母港 turn	
Sa 16 Jan 2021	名人千禧號 Celebrity Millennium	1000			
Su 17 Jan 2021	名人千禧號 Celebrity Millennium			母港 turn	
Su 17 Jan 2021	世界夢號 World Dream	0800	1200	母港 turn	
Mo 18 Jan 2021	名人千禧號 Celebrity Millennium		1700		
We 20 Jan 2021	海洋光譜號 Spectrum of the Seas	0700	1700	母港 turn	
Fr 22 Jan 2021	世界夢號 World Dream	1800	2130	母港 turn	
Su 24 Jan 2021	世界夢號 World Dream	0800	1200	母港 turn	
Fr 29 Jan 2021	世界夢號 World Dream	1730	2100	母港 turn	
Sa 30 Jan 2021	諾丹號 Noordam	0700	2100	母港 turn	
Su 31 Jan 2021	世界夢號 World Dream	0800	1200	母港 turn	
二月 February					
日期 Date	**船名 Ship**	**STA**	**STD**		**zone**
Fr 05 Feb 2021	世界夢號 World Dream	1800	2130	母港 turn	
Su 07 Feb 2021	世界夢號 World Dream	0800	1200	母港 turn	
We 10 Feb 2021	Crystal Symphony	0800		母港 turn	
Th 11 Feb 2021	Crystal Symphony		1800		
Fr 12 Feb 2021	世界夢號 World Dream	1800	2130	母港 turn	
Sa 13 Feb 2021	名人千禧號 Celebrity Millennium	1000			
Su 14 Feb 2021	名人千禧號 Celebrity Millennium			母港 turn	
Su 14 Feb 2021	世界夢號 World Dream	0800	1200	母港 turn	
Mo 15 Feb 2021	名人千禧號 Celebrity Millennium		2000		
Fr 19 Feb 2021	世界夢號 World Dream	1800	2130	母港 turn	
Su 21 Feb 2021	世界夢號 World Dream	0800	1200	母港 turn	
Fr 26 Feb 2021	世界夢號 World Dream	1800	2130	母港 turn	
Sa 27 Feb 2021	諾丹號 Noordam	0700	2100	母港 turn	
Su 28 Feb 2021	Crystal Serenity	0700			
Su 28 Feb 2021	世界夢號 World Dream	0800	1200	母港 turn	
三月 March					
日期 Date	**船名 Ship**	**STA**	**STD**		**zone**

Mo 01 Mar 2021	Crystal Serenity		2100	母港 turn	
Fr 05 Mar 2021	世界夢號 World Dream	1800	2130	母港 turn	
Su 07 Mar 2021	世界夢號 World Dream	0800	1200	母港 turn	B
Fr 12 Mar 2021	世界夢號 World Dream	1800	2130	母港 turn	B
Sa 13 Mar 2021	諾丹號 Noordam	0700	2100	母港 turn	B
Sa 13 Mar 2021	名人千禧號 Celebrity Millennium	1000			A
Su 14 Mar 2021	名人千禧號 Celebrity Millennium			母港 turn	A
Su 14 Mar 2021	世界夢號 World Dream	0800	1200	母港 turn	B
Mo 15 Mar 2021	名人千禧號 Celebrity Millennium		2000		A
Fr 19 Mar 2021	世界夢號 World Dream	1800	2130	母港 turn	B
Su 21 Mar 2021	世界夢號 World Dream	0800	1200	母港 turn	
Tu 23 Mar 2021	Mein Schiff 5	0700			
Tu 23 Mar 2021	Amadea	0900			
We 24 Mar 2021	Mein Schiff 5			母港 turn	
We 24 Mar 2021	Amadea			母港 turn	
Th 25 Mar 2021	Amadea		1800		
Th 25 Mar 2021	Mein Schiff 5		1900		
Fr 26 Mar 2021	世界夢號 World Dream	1730	2100	母港 turn	
Sa 27 Mar 2021	Quantum of the Seas / TBD				
Su 28 Mar 2021	世界夢號 World Dream	0800	1200	母港 turn	
四月 April					
日期 Date	**船名 Ship**	**STA**	**STD**		**zone**
Fr 02 Apr 2021	世界夢號 World Dream	1730	2100	母港 turn	
Su 04 Apr 2021	世界夢號 World Dream	0900	1300	母港 turn	
We 07 Apr 2021	Mein Schiff 5	0400		母港 turn	
Th 08 Apr 2021	Mein Schiff 5		2200		
Fr 09 Apr 2021	世界夢號 World Dream	1730	2100	母港 turn	
Su 11 Apr 2021	世界夢號 World Dream	0900	1300	母港 turn	
Fr 16 Apr 2021	世界夢號 World Dream	1730	2100	母港 turn	
Su 18 Apr 2021	世界夢號 World Dream	0900	1300	母港 turn	
Fr 23 Apr 2021	世界夢號 World Dream	1730	2100	母港 turn	
Su 25 Apr 2021	世界夢號 World Dream	0900	1300	母港 turn	
Fr 30 Apr 2021	Ovation of the Seas	0800	1800	訪問 transit	
Fr 30 Apr 2021	世界夢號 World Dream	1730	2100	母港 turn	
五月 May					
日期 Date	**船名 Ship**	**STA**	**STD**		**zone**
Su 02 May 2021	世界夢號 World Dream	0900	1300	母港 turn	
Fr 07 May 2021	世界夢號 World Dream	1730	2100	母港 turn	
Su 09 May 2021	世界夢號 World Dream	0900	1300	母港 turn	
Fr 14 May 2021	世界夢號 World Dream	1730	2100	母港 turn	
Su 16 May 2021	世界夢號 World Dream	0900	1300	母港 turn	
Fr 21 May 2021	世界夢號 World Dream	1730	2100	母港 turn	
Su 23 May 2021	世界夢號 World Dream	0900	1300	母港 turn	
Fr 28 May 2021	世界夢號 World Dream	1730	2100	母港 turn	
Su 30 May 2021	世界夢號 World Dream	0900	1300	母港 turn	
六月 June					

日期 Date	船名 Ship	STA	STD		zone
Fr 04 Jun 2021	世界夢號 World Dream	1830	2200	母港 turn	
Su 06 Jun 2021	世界夢號 World Dream	0900	1300	母港 turn	
Fr 11 Jun 2021	世界夢號 World Dream	1830	2200	母港 turn	
Su 13 Jun 2021	Costa Venezia	0700	1700	母港 turn	A
Su 13 Jun 2021	世界夢號 World Dream	0900	1300	母港 turn	
Fr 18 Jun 2021	世界夢號 World Dream	1830	2200	母港 turn	
Su 20 Jun 2021	世界夢號 World Dream	0900	1300	母港 turn	
Su 20 Jun 2021	Wonder of the Seas / TBD				
Mo 21 Jun 2021	Wonder of the Seas / TBD				
Mo 21 Jun 2021	Costa Venezia	0800	1500	母港 turn	
Fr 25 Jun 2021	世界夢號 World Dream	1830	2200	母港 turn	
Su 27 Jun 2021	世界夢號 World Dream	0900	1300	母港 turn	
七月 July					
日期 Date	船名 Ship	STA	STD		zone
Fr 02 Jul 2021	世界夢號 World Dream	1830	200	母港 turn	
Su 04 Jul 2021	世界夢號 World Dream	0900	1300	母港 turn	
Fr 09 Jul 2021	世界夢號 World Dream	1830	2200	母港 turn	
Su 11 Jul 2021	世界夢號 World Dream	0900	1300	母港 turn	
Fr 16 Jul 2021	世界夢號 World Dream	1830	2200	母港 turn	
Su 18 Jul 2021	世界夢號 World Dream	0900	1300	母港 turn	
Fr 23 Jul 2021	世界夢號 World Dream	1830	2200	母港 turn	
Su 25 Jul 2021	世界夢號 World Dream	0900	1300	母港 turn	
Fr 30 Jul 2021	世界夢號 World Dream	1830	2200	母港 turn	
八月 August					
日期 Date	船名 Ship	STA	STD		zone
Su 01 Aug 2021	世界夢號 World Dream	0900	1300	母港 turn	
Fr 06 Aug 2021	世界夢號 World Dream	1830	2200	母港 turn	
Su 08 Aug 2021	世界夢號 World Dream	0900	1300	母港 turn	
Fr 13 Aug 2021	世界夢號 World Dream	1830	2200	母港 turn	
Su 15 Aug 2021	世界夢號 World Dream	0900	1300	母港 turn	
Fr 20 Aug 2021	世界夢號 World Dream	1830	2200	母港 turn	
Su 22 Aug 2021	世界夢號 World Dream	0900	1300	母港 turn	
Fr 27 Aug 2021	世界夢號 World Dream	1830	2200	母港 turn	
Su 29 Aug 2021	世界夢號 World Dream	0900	1300	母港 turn	
Sa 30 Aug 2021	Sapphire Princess	1200	1800	母港 turn	
九月 September					
日期 Date	船名 Ship	STA	STD		zone
Fr 03 Sep 2021	世界夢號 World Dream	1830	2200	母港 turn	
Su 05 Sep 2021	世界夢號 World Dream	0900	1300	母港 turn	
Fr 10 Sep 2021	世界夢號 World Dream	1830	2200	母港 turn	
Su 12 Sep 2021	世界夢號 World Dream	0900	1300	母港 turn	
Fr 17 Sep 2021	世界夢號 World Dream	1830	2200	母港 turn	
Su 19 Sep 2021	世界夢號 World Dream	0900	1300	母港 turn	
Fr 24 Sep 2021	世界夢號 World Dream	1830	2200	母港 turn	
Su 26 Sep 2021	世界夢號 World Dream	0900	1300	母港 turn	

十月 October

日期 Date	船名 Ship	STA	STD		zone
Fr 01 Oct 2021	世界夢號 World Dream	1830	2200	母港 turn	
Su 03 Oct 2021	世界夢號 World Dream	0900	1300	母港 turn	
Fr 08 Oct 2021	世界夢號 World Dream	1830	2200	母港 turn	
Su 10 Oct 2021	世界夢號 World Dream	0900	1300	母港 turn	
Fr 15 Oct 2021	世界夢號 World Dream	1830	2200	母港 turn	
Su 17 Oct 2021	世界夢號 World Dream	0900	1300	母港 turn	
Mo 18 Oct 2021	Celebrity Solstice	0800	2000	訪問 transit	
Th 21 Oct 2021	Spectrum of the Seas / TBD				
Fr 22 Oct 2021	世界夢號 World Dream	1830	2200	母港 turn	
Su 24 Oct 2021	世界夢號 World Dream	0900	1300	母港 turn	
Tu 26 Oct 2021	Spectrum of the Seas / TBD				
Fr 29 Oct 2021	世界夢號 World Dream	1830	2200	母港 turn	
Su 31 Oct 2021	海洋航行者號 Voyager of the Seas	0700	2300	訪問 transit	
Su 31 Oct 2021	世界夢號 World Dream	0900	1300	母港 turn	

十一月 November

日期 Date	船名 Ship	STA	STD		zone
Fr 05 Nov 2021	世界夢號 World Dream	1830	2200	母港 turn	
Su 07 Nov 2021	世界夢號 World Dream	0900	1300	母港 turn	
Su 07 Nov 2021	諾丹號 Noordam	1600			
Mo 08 Nov 2021	諾丹號 Noordam			母港 turn	
Tue 09 Nov 2021	諾丹號 Noordam		1700		
Fr 12 Nov 2021	世界夢號 World Dream	1830	2200	母港 turn	
Su 14 Nov 2021	世界夢號 World Dream	0900	1300	母港 turn	
We 17 Nov 2021	Silver Muse	0700		母港 turn	
Th 18 Nov 2021	Silver Muse		1400		
Fr 19 Nov 2021	世界夢號 World Dream	1830	2200	母港 turn	
Su 21 Nov 2021	世界夢號 World Dream	0900	1300	母港 turn	
Fr 26 Nov 2021	世界夢號 World Dream	1830	2200	母港 turn	
Su 28 Nov 2021	Wonder of the Seas / TBD				
Su 28 Nov 2021	世界夢號 World Dream	0900	1300	母港 turn	

十二月 December

日期 Date	船名 Ship	STA	STD		zone
Th 02 Dec 2021	海洋光譜號 Spectrum of the Seas	0800	1800	母港 turn	
Fr 03 Dec 2021	世界夢號 World Dream	1830	2200	母港 turn	
Su 05 Dec 2021	世界夢號 World Dream	0900	1300	母港 turn	
Tu 07 Dec 2021	海洋光譜號 Spectrum of the Seas	0800	1800	母港 turn	
Fr 10 Dec 2021	世界夢號 World Dream	1830	2200	母港 turn	
Su 12 Dec 2021	海洋光譜號 Spectrum of the Seas	0700	1700	母港 turn	
Su 12 Dec 2021	世界夢號 World Dream	0900	1300	母港 turn	
Fr 17 Dec 2021	海洋光譜號 Spectrum of the Seas	0700	1630	母港 turn	
Fr 17 Dec 2021	世界夢號 World Dream	1830	2200	母港 turn	
Sa 18 Dec 2021	Celebrity Solstice	1000			
Su 19 Dec 2021	Celebrity Solstice			母港 turn	
Su 19 Dec 2021	世界夢號 World Dream	0900	1300	母港 turn	

Mo 20 Dec 2021	Celebrity Solstice		2000		
Tu 21 Dec 2021	海洋光譜號 Spectrum of the Seas	0600	1600	母港 turn	
Tu 21 Dec 2021	Norwegian Sun	1800			
We 22 Dec 2021	Norwegian Sun			母港 turn	
Th 23 Dec 2021	Norwegian Sun		1700		
Fr 24 Dec 2021	世界夢號 World Dream	1830	2200	母港 turn	
Su 26 Dec 2021	世界夢號 World Dream	0900	1300	母港 turn	
Th 30 Dec 2021	海洋光譜號 Spectrum of the Seas	0700	1700	母港 turn	
Fr 31 Dec 2021	世界夢號 World Dream	1830	2200	母港 turn	

APPENDIX 3.1.6B

DETAILED CALCULATION FOR CRUISE SHIPS AT KAI TAK CRUISE TERMINAL

Appendix 3.1.5 - Detailed Calculations for the Emission Factors for Cruise Ships hotelling at Kai Tak Cruise Terminal

Cruise Name	Operation Mode	Main Engine Power Rating (kW)[1,2]	Assumed Auxiliary Engine Power Rating (kW)[3]	Load Factor[4]	NOx Emission Factor (g/kWh)[5]	RSP Emission Factor (g/kWh)[5]	FSP Emission Factor (g/kWh)[5]
Spectrum of the Seas / Ovation of the Seas	Hotelling	67200	18681.6	0.416	13.9	0.32	0.29
World Dream	Hotelling	76800	21350.4	0.416	13.9	0.32	0.29

Cruise Name	Operation Mode	Boiler Power Rating (kW)[6]	NOx Emission Factor (g/kWh)[7]	RSP Emission Factor (g/kWh)[7]	FSP Emission Factor (g/kWh)[7]
Spectrum of the Seas / Ovation of the Seas	Hotelling	1000	2.00	0.19	0.14
World Dream	Hotelling	1000	2.00	0.19	0.14

ID	Cruise Name	Operation Mode	Assumed Auxiliary Engine Power Rating (kW)	er Power Rating (k	Total NOx Emission Rate (g/s)	Total RSP Emission Rate (g/s)	Total FSP Emission Rate (g/s)
KTCT1	Spectrum of the Seas / Ovation of the Seas	Hotelling	7771.5	1000	30.5624	0.74358	0.66493
KTCT2	World Dream	Hotelling	8881.8	1000	34.8490	0.84227	0.75436

Remarks

[1]Main Engine Power Rating for Spectrum of the Seas / Ovation of the Seas referenced from: https://vesselregister.dnvgl.com/VesselRegister/vesseldetails.html?vesselid=34050 and https://vesselregister.dnvgl.com/VesselRegister/vesseldetails.html?vesselid=36874) + (https://www.wartsila.com/marine/build/engines-and-generating-sets/diesel-engines/wartsila-46f

[2]Main Engine Power Rating for World Dream referenced from https://vesselregister.dnv.com/VesselRegister/vesseldetails.html?vesselid=34080 and https://www.man-es.com/docs/default-source/document-sync/v48-60cr-propulsion-eng.pdf?sfvrsn=968498f1_0

[3]Auxiliary Engine Power rating is not available, the ratio of Auxiliary Engine Power Rating to Main Engine Power Rating is referenced from Table 3-19 of MVEIS, HKUST 2012 (https://www.epd.gov.hk/epd/sites/default/files/epd/english/environmentinhk/air/studyrpts/files/EPD_MVEIS_Final_Report_v7_approved_120528.pdf)

[4]Load Factor - Not available, load factor referenced from Table 3-21 of MVEIS, HKUST 2012 (https://www.epd.gov.hk/epd/sites/default/files/epd/english/environmentinhk/air/studyrpts/files/EPD_MVEIS_Final_Report_v7_approved_120528.pdf)

[5]Emission Factors for NOx, RSP, and FSP are referenced from Table 3-28 of MVEIS, HKUST 2012 (https://www.epd.gov.hk/epd/sites/default/files/epd/english/environmentinhk/air/studyrpts/files/EPD_MVEIS_Final_Report_v7_approved_120528.pdf)

[6]Boiler - Not available, auxiliary boiler for cruise/ferry referenced from Table 3-23 of MVEIS, HKUST 2012 (https://www.epd.gov.hk/epd/sites/default/files/epd/english/environmentinhk/air/studyrpts/files/EPD_MVEIS_Final_Report_v7_approved_120528.pdf)

[7]Emission Factors for NOx, RSP, and FSP are referenced from Table 3-29 of MVEIS, HKUST 2012 (https://www.epd.gov.hk/epd/sites/default/files/epd/english/environmentinhk/air/studyrpts/files/EPD_MVEIS_Final_Report_v7_approved_120528.pdf)

APPENDIX 3.1.7

DETAILED CALCULATION FOR TUGBOATS

Appendix 3.1.7 - Detailed Calculations for the Emission Factors for Tugboats

Tugboat

Main Engine

Marine Vessel	Operation Mode	Main Engine Power Rating (kW)[1]	Load Factor[3]	NOx Emission Factor (g/kWh)[5]	RSP Emission Factor (g/kWh)[5]	FSP Emission Factor (g/kWh)[5]
Tugboat	Maneuvering	2342	0.02	13.2	0.31	0.29

Auxiliary Engine

Marine Vessel	Operation Mode	Auxiliary Engine Power Rating (kW)[2]	Load Factor[4]	NOx Emission Factor (g/kWh)[5]	RSP Emission Factor (g/kWh)[5]	FSP Emission Factor (g/kWh)[5]
Tugboat	Maneuvering	520	0.45	13.9	0.32	0.29

Total Emissions

Cruise Name	Operation Mode	Total NOx Emission Rate (g/s)	Total RSP Emission Rate (g/s)	Total FSP Emission Rate (g/s)
Tugboat	Maneuvering	1.075247	0.024833	0.022623

Emission Points

ID	Details	X	Y	Total NOx Emission Rate (g/s)	Total RSP Emission Rate (g/s)	Total FSP Emission Rate (g/s)
TUG1a	Tugboat 1 maneuvering in To Kwa Wan Typhoon	838502.4963	819632.7272	0.268811667	0.006208361	0.005655806
TUG1b		838540.6315	819581.3687	0.268811667	0.006208361	0.005655806
TUG1c		838567.0968	819503.4644	0.268811667	0.006208361	0.005655806
TUG1d		838633.3673	819435.1864	0.268811667	0.006208361	0.005655806
TUG2a	Tugboat 2 maneuvering into To Kwa Wan Typhoon Shelter	838737.8431	819346.7393	0.215049333	0.004966689	0.004524644
TUG2b		838847.0748	819206.8046	0.215049333	0.004966689	0.004524644
TUG2c		838786.5211	819029.2936	0.215049333	0.004966689	0.004524644
TUG2d		838677.4185	818880.0897	0.215049333	0.004966689	0.004524644
TUG2e		838560.4236	818717.2627	0.215049333	0.004966689	0.004524644
TUG3a	Tugboat 3 entering and maneuvering in Kwun Tong Typhoon Sheter	840280.2099	819247.3537	0.179207778	0.004138907	0.003770537
TUG3b		840349.0302	819121.2215	0.179207778	0.004138907	0.003770537
TUG3c		840408.993	818989.1935	0.179207778	0.004138907	0.003770537
TUG3d		840450.5927	818880.2751	0.179207778	0.004138907	0.003770537
TUG3e		840466.4402	818755.5141	0.179207778	0.004138907	0.003770537
TUG3f		840474.3639	818608.9694	0.179207778	0.004138907	0.003770537

Remarks

[1]Assumed Main Engine Power Rating obtained from the adapted AE to ME Power Ratios in Table 3-20 of the MVEIS, HKUST 2012: https://www.epd.gov.hk/epd/sites/default/files/epd/english/environmentinhk/air/studyrpts/files/EPD_MVEIS_Final_Report_v7_approved_120528.pdf

[2]Assumed Auxiliary Engine Power rating for Tugboat is referenced from Table 3-20 of the MVEIS, HKUST 2012: https://www.epd.gov.hk/epd/sites/default/files/epd/english/environmentinhk/air/studyrpts/files/EPD_MVEIS_Final_Report_v7_approved_120528.pdf

[3]Main Engine Load Factor is referenced from Table 3-18 of the MVEIS, HKUST 2012: https://www.epd.gov.hk/epd/sites/default/files/epd/english/environmentinhk/air/studyrpts/files/EPD_MVEIS_Final_Report_v7_approved_120528.pdf

[4]Auxiliary Engine Load Factor is referenced from Table 3-21 of MVEIS, HKUST 2012 (https://www.epd.gov.hk/epd/sites/default/files/epd/english/environmentinhk/air/studyrpts/files/EPD_MVEIS_Final_Report_v7_approved_120528.pdf)

[5]Main Engine Emission Factors for NOx, RSP, and FSP are referenced from Table 3-27 of MVEIS, HKUST 2012 (https://www.epd.gov.hk/epd/sites/default/files/epd/english/environmentinhk/air/studyrpts/files/EPD_MVEIS_Final_Report_v7_approved_120528.pdf)

[6]Auxiliary Engine Emission Factors for NOx, RSP, and FSP are referenced from Table 3-28 of MVEIS, HKUST 2012 (https://www.epd.gov.hk/epd/sites/default/files/epd/english/environmentinhk/air/studyrpts/files/EPD_MVEIS_Final_Report_v7_approved_120528.pdf)

[7]There are no boilers for Tugboats as referenced to Table 3-23 of MVEIS, HKUST 2012 (https://www.epd.gov.hk/epd/sites/default/files/epd/english/environmentinhk/air/studyrpts/files/EPD_MVEIS_Final_Report_v7_approved_120528.pdf)

APPENDIX 3.1.8

SUMMARY OF STATIONARY EMISSION SOURCES

Appendix 3.1.8 - Summary of Stationay Emission Sources

Name	ID	X-Cooridnates	Y-Coordinates	Elevation (m)	Release/Stack Height (m)	Temp (K)	Velocity (m/s)	Stack Diameter/Legnth of X/Lat (m)	Length of Y/Vertical (m)	NOx (g/s or g/m^2/s)	RSP (g/s or g/m^2/s)	FSP (g/s or g/m^2/s)
Chimney Emissions												
Ma Tau Kok Gasworks Plant[1]	MTKGP1	837904	820141	3.9	34	392	5.5	1	-	0.347200000	0.000000000	0.000000000
	MTKGP2	837913	820136	3.9	34	392	5.5	1	-	0.347200000	0.000000000	0.000000000
	MTKGP3	837921	820133	3.9	34	392	5.5	1	-	0.347200000	0.000000000	0.000000000
	MTKGP4	837928	820130	3.9	34	392	5.5	1	-	0.347200000	0.000000000	0.000000000
Hong Kong Children's Hospital[2]	HKCH1	839491.2419	819719.1914	4.5	58.5	400	5	0.33	-	0.057142857	0.005714286	0.005357143
	HKCH2	839505.6932	819707.2085	4.5	57.5	350	0.3	0.3	-	0.057142857	0.005714286	0.005357143
	HKCH3	839499.7813	819700.6425	4.5	57.5	350	0.3	0.3	-	0.057142857	0.005714286	0.005357143
	HKCH4	839492.884	819706.716	4.5	57.5	350	0.3	0.3	-	0.057142857	0.005714286	0.005357143
	HKCH5	839601.0659	819618.7602	4.5	58.5	400	5	0.33	-	0.057142857	0.005714286	0.005357143
	HKCH6	839607.7119	819612.1169	4.5	57.5	350	0.3	0.3	-	0.057142857	0.005714286	0.005357143
	HKCH7	839594.9516	819611.8511	4.5	57.5	350	0.3	0.3	-	0.057142857	0.005714286	0.005357143
Diamond Hill Crematorium[3]	DC1	839427	822874	91	30.2	393	15	0.24	-	0.703611111	0.003666667	0.001833333
	DC2	839433	822874	91	30.2	393	15	0.27	-	0.907222222	0.004722222	0.002361111
	DC3	839448	822874	91	30.2	393	15	0.24	-	0.703611111	0.003666667	0.001833333
	DC4	839455	822873	91	30.2	393	15	0.27	-	0.907222222	0.004722222	0.002361111
	DC5	839439	822874	91	30.2	393	15	0.24	-	0.703611111	0.003666667	0.001833333
	DC6	839462	822871	91	30.2	393	15	0.24	-	0.703611111	0.003666667	0.001833333
Kai Tak Cruise Terminal[4]	KTCT1	839845.5	818599.4	0	48	537	24.6	1.9	-	30.56235662	0.743581831	0.664930062
	KTCT2	840090.2	818361.8	0	48	537	24.6	1.9	-	34.84904249	0.842268124	0.754364516
Tugboat[5]	TUG1a	838502.5	819632.7	0	2	537	24.6	0.2	-	0.268811667	0.006208361	0.005655806
	TUG1b	838540.6	819581.4	0	2	537	24.6	0.2	-	0.268811667	0.006208361	0.005655806
	TUG1c	838567.1	819503.5	0	2	537	24.6	0.2	-	0.268811667	0.006208361	0.005655806
	TUG1d	838633.4	819435.2	0	2	537	24.6	0.2	-	0.268811667	0.006208361	0.005655806
	TUG2a	838737.8	819346.7	0	2	537	24.6	0.2	-	0.215049333	0.004966689	0.004524644
	TUG2b	838847.1	819206.8	0	2	537	24.6	0.2	-	0.215049333	0.004966689	0.004524644
	TUG2c	838786.5	819029.3	0	2	537	24.6	0.2	-	0.215049333	0.004966689	0.004524644
	TUG2d	838677.4	818880.1	0	2	537	24.6	0.2	-	0.215049333	0.004966689	0.004524644
	TUG2e	838560.4	818717.3	0	2	537	24.6	0.2	-	0.215049333	0.004966689	0.004524644
	TUG3a	840280.2	819247.4	0	2	537	24.6	0.2	-	0.179207778	0.004138907	0.003770537
	TUG3b	840349.0	819121.2	0	2	537	24.6	0.2	-	0.179207778	0.004138907	0.003770537
	TUG3c	840409.0	818989.2	0	2	537	24.6	0.2	-	0.179207778	0.004138907	0.003770537
	TUG3d	840450.6	818880.3	0	2	537	24.6	0.2	-	0.179207778	0.004138907	0.003770537
	TUG3e	840466.4	818755.5	0	2	537	24.6	0.2	-	0.179207778	0.004138907	0.003770537
	TUG3f	840474.4	818609.0	0	2	537	24.6	0.2	-	0.179207778	0.004138907	0.003770537
Kwun Tong Typhoon Shelter[6]	TS1	840064.9543	819247.8383	0	5	0	-	200	100	0.000017460	0.000001769	0.000001658
To Kwa Wan Typhoon Shelter[6]	TS2	838764.7	819230.4	0	5	0	-	37	28	0.000025200	0.000002544	0.000002385
Portal Emissions												
Opening 1[7]	OP1.1	839659.2	819035.2	5.2	2	0	0.0001	0.0001	-	0.000235164	3.82585E-06	3.49062E-06
	OP1.2	839659.2	819035.2	5.2	4	0	0.0001	0.0001	-	0.000235164	3.82585E-06	3.49062E-06
	OP1.3	839659.2	819035.2	5.2	6	0	0.0001	0.0001	-	0.000235164	3.82585E-06	3.49062E-06
	OP1.4	839659.2	819035.2	5.2	8	0	0.0001	0.0001	-	0.000235164	3.82585E-06	3.49062E-06
	OP1.5	839661.2	819037.2	5.2	2	0	0.0001	0.0001	-	0.000235164	3.82585E-06	3.49062E-06
	OP1.6	839661.2	819037.2	5.2	4	0	0.0001	0.0001	-	0.000235164	3.82585E-06	3.49062E-06
	OP1.7	839661.2	819037.2	5.2	6	0	0.0001	0.0001	-	0.000235164	3.82585E-06	3.49062E-06
	OP1.8	839661.2	819037.2	5.2	8	0	0.0001	0.0001	-	0.000235164	3.82585E-06	3.49062E-06
	OP1.9	839687.6	819006.3	5.2	2	0	0.0001	0.0001	-	0.000235164	3.82585E-06	3.49062E-06
	OP1.10	839687.6	819006.3	5.2	4	0	0.0001	0.0001	-	0.000235164	3.82585E-06	3.49062E-06
	OP1.11	839687.6	819006.3	5.2	6	0	0.0001	0.0001	-	0.000235164	3.82585E-06	3.49062E-06
	OP1.12	839687.6	819006.3	5.2	8	0	0.0001	0.0001	-	0.000235164	3.82585E-06	3.49062E-06
	OP1.13	839689.6	819008.3	5.2	2	0	0.0001	0.0001	-	0.000235164	3.82585E-06	3.49062E-06
	OP1.14	839689.6	819008.3	5.2	4	0	0.0001	0.0001	-	0.000235164	3.82585E-06	3.49062E-06
	OP1.15	839689.6	819008.3	5.2	6	0	0.0001	0.0001	-	0.000235164	3.82585E-06	3.49062E-06
	OP1.16	839689.6	819008.3	5.2	8	0	0.0001	0.0001	-	0.000235164	3.82585E-06	3.49062E-06
Opening 2[7]	OP2.1	839502.4	819185.0	4.7	2	0	0.0001	0.0001	-	0.000239871	4.25807E-06	3.88123E-06
	OP2.2	839502.4	819185.0	4.7	4	0	0.0001	0.0001	-	0.000239871	4.25807E-06	3.88123E-06
	OP2.3	839502.4	819185.0	4.7	6	0	0.0001	0.0001	-	0.000239871	4.25807E-06	3.88123E-06
	OP2.4	839502.4	819185.0	4.7	8	0	0.0001	0.0001	-	0.000239871	4.25807E-06	3.88123E-06
	OP2.5	839503.6	819186.2	4.7	2	0	0.0001	0.0001	-	0.000239871	4.25807E-06	3.88123E-06
	OP2.6	839503.6	819186.2	4.7	4	0	0.0001	0.0001	-	0.000239871	4.25807E-06	3.88123E-06
	OP2.7	839503.6	819186.2	4.7	6	0	0.0001	0.0001	-	0.000239871	4.25807E-06	3.88123E-06
	OP2.8	839503.6	819186.2	4.7	8	0	0.0001	0.0001	-	0.000239871	4.25807E-06	3.88123E-06
	OP2.9	839435.6	819251.1	4.7	2	0	0.0001	0.0001	-	0.000457255	8.11695E-06	7.39859E-06
	OP2.10	839435.6	819251.1	4.7	4	0	0.0001	0.0001	-	0.000457255	8.11695E-06	7.39859E-06
	OP2.11	839435.6	819251.1	4.7	6	0	0.0001	0.0001	-	0.000457255	8.11695E-06	7.39859E-06
	OP2.12	839435.6	819251.1	4.7	8	0	0.0001	0.0001	-	0.000457255	8.11695E-06	7.39859E-06
	OP2.13	839433.2	819248.5	4.7	2	0	0.0001	0.0001	-	0.000457255	8.11695E-06	7.39859E-06
	OP2.14	839433.2	819248.5	4.7	4	0	0.0001	0.0001	-	0.000457255	8.11695E-06	7.39859E-06
	OP2.15	839433.2	819248.5	4.7	6	0	0.0001	0.0001	-	0.000457255	8.11695E-06	7.39859E-06
	OP2.16	839433.2	819248.5	4.7	8	0	0.0001	0.0001	-	0.000457255	8.11695E-06	7.39859E-06
Opening 3[7]	OP3.1	839328.4	819352.1	4.7	2	0	0.0001	0.0001	-	0.000315444	5.64307E-06	5.14263E-06
	OP3.2	839328.4	819352.1	4.7	4	0	0.0001	0.0001	-	0.000315444	5.64307E-06	5.14263E-06
	OP3.3	839328.4	819352.1	4.7	6	0	0.0001	0.0001	-	0.000315444	5.64307E-06	5.14263E-06
	OP3.4	839328.4	819352.1	4.7	8	0	0.0001	0.0001	-	0.000315444	5.64307E-06	5.14263E-06
	OP3.5	839325.9	819349.5	4.7	2	0	0.0001	0.0001	-	0.000315444	5.64307E-06	5.14263E-06
	OP3.6	839325.9	819349.5	4.7	4	0	0.0001	0.0001	-	0.000315444	5.64307E-06	5.14263E-06
	OP3.7	839325.9	819349.5	4.7	6	0	0.0001	0.0001	-	0.000315444	5.64307E-06	5.14263E-06
	OP3.8	839325.9	819349.5	4.7	8	0	0.0001	0.0001	-	0.000315444	5.64307E-06	5.14263E-06
	OP3.9	839310.1	819369.8	4.7	2	0	0.0001	0.0001	-	0.000315444	5.64307E-06	5.14263E-06
	OP3.10	839310.1	819369.8	4.7	4	0	0.0001	0.0001	-	0.000315444	5.64307E-06	5.14263E-06
	OP3.11	839310.1	819369.8	4.7	6	0	0.0001	0.0001	-	0.000315444	5.64307E-06	5.14263E-06
	OP3.12	839310.1	819369.8	4.7	8	0	0.0001	0.0001	-	0.000315444	5.64307E-06	5.14263E-06
	OP3.13	839307.4	819367.3	4.7	2	0	0.0001	0.0001	-	0.000315444	5.64307E-06	5.14263E-06
	OP3.14	839307.4	819367.3	4.7	4	0	0.0001	0.0001	-	0.000315444	5.64307E-06	5.14263E-06
	OP3.15	839307.4	819367.3	4.7	6	0	0.0001	0.0001	-	0.000315444	5.64307E-06	5.14263E-06
	OP3.16	839307.4	819367.3	4.7	8	0	0.0001	0.0001	-	0.000315444	5.64307E-06	5.14263E-06
Opening 4[7]	OP41	839224.5	819452.4	4.6	2	0	0.0001	0.0001	-	0.000342211	6.04812E-06	5.51207E-06
	OP42	839224.5	819452.4	4.6	4	0	0.0001	0.0001	-	0.000342211	6.04812E-06	5.51207E-06
	OP43	839224.5	819452.4	4.6	6	0	0.0001	0.0001	-	0.000342211	6.04812E-06	5.51207E-06
	OP44	839224.5	819452.4	4.6	8	0	0.0001	0.0001	-	0.000342211	6.04812E-06	5.51207E-06
	OP45	839221.5	819449.2	4.6	2	0	0.0001	0.0001	-	0.000342211	6.04812E-06	5.51207E-06
	OP46	839221.5	819449.2	4.6	4	0	0.0001	0.0001	-	0.000342211	6.04812E-06	5.51207E-06
	OP47	839221.5	819449.2	4.6	6	0	0.0001	0.0001	-	0.000342211	6.04812E-06	5.51207E-06
	OP48	839221.5	819449.2	4.6	8	0	0.0001	0.0001	-	0.000342211	6.04812E-06	5.51207E-06
Opening 5[7]	OP5.1	839758.5	818939.2	4.7	2	0	0.0001	0.0001	-	0.00017312	2.81647E-06	2.56968E-06
	OP5.2	839758.5	818939.2	4.7	4	0	0.0001	0.0001	-	0.00017312	2.81647E-06	2.56968E-06
	OP5.3	839758.5	818939.2	4.7	6	0	0.0001	0.0001	-	0.00017312	2.81647E-06	2.56968E-06
	OP5.4	839758.5	818939.2	4.7	8	0	0.0001	0.0001	-	0.00017312	2.81647E-06	2.56968E-06
	OP5.5	839762.7	818940.0	4.7	2	0	0.0001	0.0001	-	0.00017312	2.81647E-06	2.56968E-06
	OP5.6	839762.7	818940.0	4.7	4	0	0.0001	0.0001	-	0.00017312	2.81647E-06	2.56968E-06
	OP5.7	839762.7	818940.0	4.7	6	0	0.0001	0.0001	-	0.00017312	2.81647E-06	2.56968E-06
	OP5.8	839762.7	818940.0	4.7	8	0	0.0001	0.0001	-	0.00017312	2.81647E-06	2.56968E-06
Opening A1	OP_A_1.1	839089.8	819574.6	5	2	0	0.0001	0.0001	-	0.000592492	1.05167E-05	9.57105E-06
	OP_A_1.2	839089.8	819574.6	5	4	0	0.0001	0.0001	-	0.000592492	1.05167E-05	9.57105E-06
	OP_A_1.3	839089.8	819574.6	5	6	0	0.0001	0.0001	-	0.000592492	1.05167E-05	9.57105E-06
	OP_A_1.4	839089.8	819574.6	5	8	0	0.0001	0.0001	-	0.000592492	1.05167E-05	9.57105E-06
	OP_A_1.5	839092.1	819576.5	5	2	0	0.0001	0.0001	-	0.000592492	1.05167E-05	9.57105E-06
	OP_A_1.6	839092.1	819576.5	5	4	0	0.0001	0.0001	-	0.000592492	1.05167E-05	9.57105E-06
	OP_A_1.7	839092.1	819576.5	5	6	0	0.0001	0.0001	-	0.000592492	1.05167E-05	9.57105E-06
	OP_A_1.8	839092.1	819576.5	5	8	0	0.0001	0.0001	-	0.000592492	1.05167E-05	9.57105E-06
Opening A2	OP_A_2.1	839175.9	819500.8	4.6	2	0	0.0001	0.0001	-	0.000817294	1.43764E-05	1.30613E-05
	OP_A_2.2	839175.9	819500.8	4.6	4	0	0.0001	0.0001	-	0.000817294	1.43764E-05	1.30613E-05
	OP_A_2.3	839175.9	819500.8	4.6	6	0	0.0001	0.0001	-	0.000817294	1.43764E-05	1.30613E-05
	OP_A_2.4	839175.9	819500.8	4.6	8	0	0.0001	0.0001	-	0.000817294	1.43764E-05	1.30613E-05
	OP_A_2.5	839176.2	819503.3	4.6	2	0	0.0001	0.0001	-	0.000817294	1.43764E-05	1.30613E-05
	OP_A_2.6	839176.2	819503.3	4.6	4	0	0.0001	0.0001	-	0.000817294	1.43764E-05	1.30613E-05
	OP_A_2.7	839176.2	819503.3	4.6	6	0	0.0001	0.0001	-	0.000817294	1.43764E-05	1.30613E-05
	OP_A_2.8	839176.2	819503.3	4.6	8	0	0.0001	0.0001	-	0.000817294	1.43764E-05	1.30613E-05
Opening A3	OP_A_3.1	839235.1	819516.8	4.6	2	0	0.0001	0.0001	-	0.001013234	1.9509E-05	1.77839E-05
	OP_A_3.2	839235.1	819516.8	4.6	4	0	0.0001	0.0001	-	0.001013234	1.9509E-05	1.77839E-05
	OP_A_3.3	839235.1	819516.8	4.6	6	0	0.0001	0.0001	-	0.001013234	1.9509E-05	1.77839E-05
	OP_A_3.4	839235.1	819516.8	4.6	8	0	0.0001	0.0001	-	0.001013234	1.9509E-05	1.77839E-05
	OP_A_3.5	839237.6	819514.7	4.6	2	0	0.0001	0.0001	-	0.001013234	1.9509E-05	1.77839E-05
	OP_A_3.6	839237.6	819514.7	4.6	4	0	0.0001	0.0001	-	0.001013234	1.9509E-05	1.77839E-05
	OP_A_3.7	839237.6	819514.7	4.6	6	0	0.0001	0.0001	-	0.001013234	1.9509E-05	1.77839E-05
	OP_A_3.8	839237.6	819514.7	4.6	8	0	0.0001	0.0001	-	0.001013234	1.9509E-05	1.77839E-05
Opening A4	OP_A_4.1	839402.3	819277.3	4.7	2	0	0.0001	0.0001	-	0.000923892	1.64701E-05	1.50125E-05
	OP_A_4.2	839402.3	819277.3	4.7	4	0	0.0001	0.0001	-	0.000923892	1.64701E-05	1.50125E-05
	OP_A_4.3	839402.3	819277.3	4.7	6	0	0.0001	0.0001	-	0.000923892	1.64701E-05	1.50125E-05
	OP_A_4.4	839402.3	819277.3	4.7	8	0	0.0001	0.0001	-	0.000923892	1.64701E-05	1.50125E-05
	OP_A_4.5	839404.3	819280.1	4.7	2	0	0.0001	0.0001	-	0.000923892	1.64701E-05	1.50125E-05
	OP_A_4.6	839404.3	819280.1	4.7	4	0	0.0001	0.0001	-	0.000923892	1.64701E-05	1.50125E-05
	OP_A_4.7	839404.3	819280.1	4.7	6	0	0.0001	0.0001	-	0.000923892	1.64701E-05	1.50125E-05
	OP_A_4.8	839404.3	819280.1	4.7	8	0	0.0001	0.0001	-	0.000923892	1.64701E-05	1.50125E-05
Opening A5	OP_A_5.1	839514.8	819162.1	4.8	2	0	0.0001	0.0001	-	0.001485228	2.6365E-05	2.40317E-05
	OP_A_5.2	839514.8	819162.1	4.8	4	0	0.0001	0.0001	-	0.001485228	2.6365E-05	2.40317E-05
	OP_A_5.3	839514.8	819162.1	4.8	6	0	0.0001	0.0001	-	0.001485228	2.6365E-05	2.40317E-05
	OP_A_5.4	839514.8	819162.1	4.8	8	0	0.0001	0.0001	-	0.001485228	2.6365E-05	2.40317E-05
	OP_A_5.5	839517.1	819164.9	4.8	2	0	0.0001	0.0001	-	0.001485228	2.6365E-05	2.40317E-05
	OP_A_5.6	839517.1	819164.9	4.8	4	0	0.0001	0.0001	-	0.001485228	2.6365E-05	2.40317E-05
	OP_A_5.7	839517.1	819164.9	4.8	6	0	0.0001	0.0001	-	0.001485228	2.6365E-05	2.40317E-05
	OP_A_5.8	839517.1	819164.9	4.8	8	0	0.0001	0.0001	-	0.001485228	2.6365E-05	2.40317E-05
Opening A6	OP_A_6.1	839643.6	819062.4	4.7	2	0	0.0001	0.0001	-	0.000794625	1.29277E-05	1.17949E-05
	OP_A_6.2	839643.6	819062.4	4.7	4	0	0.0001	0.0001	-	0.000794625	1.29277E-05	1.17949E-05
	OP_A_6.3	839643.6	819062.4	4.7	6	0	0.0001	0.0001	-	0.000794625	1.29277E-05	1.17949E-05
	OP_A_6.4	839643.6	819062.4	4.7	8	0	0.0001	0.0001	-	0.000794625	1.29277E-05	1.17949E-05
	OP_A_6.5	839645.8	819065.2	4.7	2	0	0.0001	0.0001	-	0.000794625	1.29277E-05	1.17949E-05
	OP_A_6.6	839645.8	819065.2	4.7	4	0	0.0001	0.0001	-	0.000794625	1.29277E-05	1.17949E-05
	OP_A_6.7	839645.8	819065.2	4.7	6	0	0.0001	0.0001	-	0.000794625	1.29277E-05	1.17949E-05
	OP_A_6.8	839645.8	819065.2	4.7	8	0	0.0001	0.0001	-	0.000794625	1.29277E-05	1.17949E-05
T2 Road Portal[8]	T2P1	839420.9	819862.2	4.4	3.5	0	-	5.12	2.88	0.003636182	9.17826E-05	8.45008E-05
	T2P2	839414	819869.4	4.4	3.5	0	-	5.12	2.88	0.003636182	9.17826E-05	8.45008E-05
	T2P3	839407.1	819876.6	4.4	3.5	0	-	5.12	2.88	0.003636182	9.17826E-05	8.45008E-05
	T2P4	839400.2	819883.8	4.4	3.5	0	-	5.12	2.88	0.003636182	9.17826E-05	8.45008E-05
	T2P5	839393.3	819891	4.4	3.5	0	-	5.12	2.88	0.001212061	3.05942E-05	2.81669E-05
	T2P6	839386.4	819898.2	4.4	3.5	0	-	5.12	2.88	0.001212061	3.05942E-05	2.81669E-05
	T2P7	839379.5	819905.4	4.4	3.5	0	-	5.12	2.88	0.001212061	3.05942E-05	2.81669E-05
	T2P8	839372.6	819912.6	4.4	3.5	0	-	5.12	2.88	0.001212061	3.05942E-05	2.81669E-05
	T2P9	839365.7	819919.8	4.4	3.5	0	-	5.12	2.88	0.001212061	3.05942E-05	2.81669E-05
	T2P10	839358.8	819927	4.4	3.5	0	-	5.12	2.88	0.001212061	3.05942E-05	2.81669E-05
D3A Road Portal[9]	SRP1	839862.8	818838.6	4.7	3.1	0	-	3.7	7.1	0.000722494	1.53916E-05	1.40323E-05
	SRP2	839858.6	818840.6	4.7	3.1	0	-	3.7	7.1	0.000722494	1.53916E-05	1.40323E-05
	SRP3	839854.5	818842.7	4.7	3.1	0	-	3.7	7.1	0.000722494	1.53916E-05	1.40323E-05
	SRP4	839850.2	818844.7	4.7	3.1	0	-	3.7	7.1	0.000722494	1.53916E-05	1.40323E-05
	SRP5	839845.5	818847.0	4.7	3.1	0	-	3.7	7.1	0.000722494	1.53916E-05	1.40323E-05
	SRP6	839840.9	818849.2	4.7	3.1	0	-	3.7	7.1	0.000722494	1.53916E-05	1.40323E-05
	SRP7	839836.6	818851.4	4.7	3.1	0	-	3.7	7.1	0.000722494	1.53916E-05	1.40323E-05
	SRP8	839832.1	818853.5	4.7	3.1	0	-	3.7	7.1	0.000722494	1.53916E-05	1.40323E-05
	SRP9	839827.8	818855.6	4.7	3.1	0	-	3.7	7.1	0.000722494	1.53916E-05	1.40323E-05
	SRP10	839823.3	818857.8	4.7	3.1	0	-	3.7	7.1	0.000722494	1.53916E-05	1.40323E-05
	SRP11	839818.9	818859.9	4.7	3.1	0	-	3.7	7.1	0.000722494	1.53916E-05	1.40323E-05
	SRP12	839814.5	818862.1	4.7	3.1	0	-	3.7	7.1	0.000722494	1.53916E-05	1.40323E-05
	SRP13	839810.3	818864.7	4.7	3.1	0	-	3.7	7.1	0.000481662	1.02611E-05	9.35488E-06
	SRP14	839805.9	818867.7	4.7	3.1	0	-	3.7	7.1	0.000481662	1.02611E-05	9.35488E-06
	SRP15	839801.6	818870.9	4.7	3.1	0	-	3.7	7.1	0.000481662	1.02611E-05	9.35488E-06
	SRP16	839797.4	818874.6	4.7	3.1	0	-	3.7	7.1	0.000481662	1.02611E-05	9.35488E-06
	SRP17	839793.3	818878.4	4.7	3.1	0	-	3.7	7.1	0.000481662	1.02611E-05	9.35488E-06
	SRP18	839789.3	818882.2	4.7	3.1	0	-	3.7	7.1	0.000481662	1.02611E-05	9.35488E-06
	SRP19	839785.2	818886.1	4.7	3.1	0	-	3.7	7.1	0.000481662	1.02611E-05	9.35488E-06
	SRP20	839781.1	818889.9	4.7	3.1	0	-	3.7	7.1	0.000481662	1.02611E-05	9.35488E-06
	SRP21	839776.9	818893.9	4.7	3.1	0	-	3.7	7.1	0.000481662	1.02611E-05	9.35488E-06

Remarks

[1]The emission factor, stack height, exit temperature, velocity, stack diameter are referenced obtained from SP License (No. L-8-004(4)).

[2]The emission factor is referenced from approved Appendix 6.1 of the approved KTD Schedule 3 EIA report: https://www.epd.gov.hk/eia/register/report/eiareport/eia 1572008/EIA/EIA PDF/Appendices/Appendix%206.1.pdf

[3]Emission factor and relevant information is referenced from SP License (No.L-12-006(5)) and the assumption of the Ambient Ratio Method of 20% NO2 to NOx ratio is adopted for the NOx emission factor.

[4] Kai Tak Cruise Terminal emission factor calculations is detailed in Appendix 3.1.6; The stack height, exit temperature, and velocity for KTC1 and KTC2 is referenced from Appendix 4.5 of the approved EIA report for Kai Tak Road D3a and D4A: https://www.epd.gov.hk/eia/register/report/eiareport/eia 2072012/EIA/EIA PDF/Appendices/Appendix%204.5.pdf

[5]Tugboat emission factor calculations is detailed in Appendix 3.1.7. The stack height, exit temperature, and velocity are referenced from approved EIA report for Kai Tak Development Road D3A&D4A, Appendix 4.5: https://www.epd.gov.hk/eia/register/report/eiareport/eia 2072012/EIA/EIA PDF/Appendices/Appendix%204.5.pdf

[6]The emission factor, stack height, exit temeprature and velocity are referenced from approved Kai Tak Development Road D3A&D4A EIA Report, Appendix 4.5: https://www.epd.gov.hk/eia/register/report/eiareport/eia 2072012/EIA/EIA PDF/Appendices/Appendix%204.5.pdf

[7]Openings emission factor calculations is detailed in Appendix 3.1.3A and Appendix 3.1.3B.

[8]T2 Road Portal emission factor calculations is detailed in Appendix 3.1.4A

[9]D3A Portal emission factor calculations is detailed in Appendix 3.1.4B

[10]FSP emission factor of TS1; and TS2 are assumed based on the RSP/FSP ratio of stationary internal combustion engine from AP-42, Table B.2-2.

APPENDIX 3.1.9

EMFAC-HK MODEL ASSUMPTIONS

Appendix 3.1.9 EMFAC-HK Model Assumptions

Estimation of Vehicular Emission for the Project area with EMFAC-HK model

EMFAC-HK v4.3 model was adopted to estimate the vehicular emission rates of NOx, NO2, RSP and FSP.

The input and model assumptions are summarized as follows:

Traffic Data

The traffic forecast of years 2026 and 2036 is projected based on the traffic data and growth rate endorsed by Traffic Department (TD) in the Technical Note on Traffic Forecast for Environmental Review of Road D3 (Metro Park Section) (Ref. 320-02) from the 'Kai Tak Development – Infrastructure at Former Runway and Remaining Areas of North Apron and Improvement of Adjacent Waterways – Design and Construction' project. ***Annex A*** shows the Road IDs corresponding to the traffic flow data and ***Appendix 3.1.2*** shows the location of roads adopted in the model.

Traffic flow data and speed fraction adopted in the model is shown in ***Annex B*** and the summary of the vehicular emission factors, road name, road ID, road length, and relevant information of years 2026 are given in ***Annex C***.

Model Assessment Year

The operation of Road D3A and D4A was commenced on 31 December 2019 and population intake is expected in the year 2026. A sensitivity test has been conducted to identify the worst-case assessment year between year 2026 and year 2036. The year 2026 is the worst-case year and is assessed. The result of sensitivity test is shown in ***Annex D***.

Vehicular Classes

With reference to EPD's 'Briefing on EMFAC-HK Update', the vehicles operating on roads included in the model are categorized into 18 vehicle classes as shown in ***Table 1*** below.

Table 1 Vehicle Categories in EMFAC-HK v4.3

Index	Vehicle Class Description	EMFAC Code	Gross Vehicle Weight
1	Private Cars	PC	ALL
2	Taxi	TAXI	ALL
3	Light Goods Vehicles (<=2.5t)	LGV3	<=2.5t
4	Light Goods Vehicles (2.5-3.5t)	LGV4	2.5-3.5t
5	Light Goods Vehicles (3.5-5.5t)	LGV6	>3.5t
6	Medium Goods Vehicles (5.5-15t)	HGV7	<=15t
7	Medium Goods Vehicles (15-24t)	HGV8	15-24t
8	Public Light Buses	PLB	ALL
9	Private Light Buses(<=3.5t)	PV4	<=3.5t
10	Private Light Buses (>3.5t)	PV5	>3.5t
11	Non-franchised Buses (<6.4t)	NFB6	<6.4t
12	Non-franchised Buses (6.4-15t)	NFB7	6.4-15t
13	Non-franchised Buses (15-24t)	NFB8	15-24t
14	Single Deck Franchised Buses	FBSD	ALL
15	Double Deck Franchised Buses	FBDD	ALL
16	Motor Cycles	MC	ALL

Index	Vehicle Class Description	EMFAC Code	Gross Vehicle Weight
17	Heavy Goods Vehicles (>24t)	HGV9	>24t
18	Non-Franchised Buses (>24t)	NFB9	>24t

Model Mode

EMFAC mode was selected to generate the emission factors in terms of grams of pollutant emitted per vehicle activity. According to EPD's EMFAC-HK User's Guide, vehicle activity can be in terms of grams per kilometre or grams per hour, or grams per start, depending on the emission process. EMFAC mode the model calculates a matrix of emission factors at specific values of temperature (0°C to 40°C), relative humidity (0% to 100%), and vehicle speed (>0 km/h to 130 km/h) for each vehicle class/technology combination. In the EMFAC mode, an additional input dialog allows the user to customize their output and select specific temperature, relative humidity and speed values.

For estimating the hourly vehicular emission factors, EMFAC mode is adopted with the following assumptions:

- Ambient temperature: Annual lowest hourly temperature (7ºC) obtained from the Hong Kong Observatory (HKO) Tseung Kwan O (JKB) station;
- Relative humidity: Annual lowest relative humidity (15%) obtained from the HKO Tseung Kwan O (JKB) station.

Vehicle Technology Fraction

Exhaust technology fraction and evaporative technology are based on default values in the model.

Vehicle Population

The default vehicle populations forecast in EMFAC-HK were used. According to EPD's EMFAC-HK User's Guide, vehicle population is determined through an analysis of the licensed vehicle data obtained from Transport Department. These data are used in developing vehicle age matrices with the years from 2002 to default base year, as the base years for vehicle classes, fuel types and vehicle ages from 1 to 45. These matrices contain actual population estimates, which are used for back casting and forecasting of vehicle populations during calendar years 1997 to 2060.

Accrual Rate

Defaults are estimated from local mileage data adjusted to reflect the vehicle kilometre travelled (VKT) for each vehicle class. The default has been selected.

Vehicle Kilometre Travel (VKT)

The VKT represents the total distance travelled on a weekday. Transport Department estimates an annual VKT. According to EPD's EMFAC-HK User's Guide, various government departments, like TD and Planning Department (PlanD), have developed transportation models, which provide output of VKT for certain planning years. In the EMFACHK model, VKT is related to vehicle population and vehicle accrual. Vehicle accrual is the total kilometres a vehicle accumulates in a year and varies by vehicle age and based on survey data and re-adjusted based on TD's annual VKT. The model also contains hourly distributions of VKT by vehicle class. These distributions are based on data collected at the counting stations published in Annual Traffic Census by TD.

Trips

Number of trips per day or number of starts per day are used interchangeably. They both represents the number of starts made per weekday. According to EMFAC-HK User's Guide, the trips in EMFAC-HK in a given calendar year are estimate based on preliminary travel surveys. The model calculates the total number of trips for a given calendar year and vehicle class by summing the product of model year populations and trips per day estimates. The daily trips are used to estimate the start emissions of vehicles.

As the project consists of mainly of minor roads, the trips are adjusted by the minor road network percentage as detailed in Appendix L-2 of the Annual Traffic Census 2020 by Transport Department. Please refer to ***Annex E*** for the detailed calculation.

Travelling Speed

The ranges of the speeds to be run in the EMFAC-HK model are determined from the average hourly traffic speed of each road link. The average hourly traffic speed of each road link is obtained by multiplying the speed fractions for speed limits of 50kph, 70kph and 80kph of each vehicle class to the percentage traffic flow of each vehicle class in each road link and then summing the speeds of each vehicle type, up to the maximum posted speed limit. Refer to ***Annex B*** for the corresponding traffic flow data and speed fractions for the project and ***Annex C*** for the average speed, up to the maximum posted speed limit, of each road link per hour.

Emission Factors

The running emissions represents the continuous flow emissions and is applicable to all roads in the project.

The starting emissions represents the emissions produced during cold starts and is only considered for roads with posted speed limit of 50kph.

Kai Tak Road D3A and D4A are categorized as district distributor while Cheung Yip Street is categorized as local distributor, where roadside parking is not expected. There is also no legal roadside parking in the roads within PATH grid cells (43, 32), (43, 33), and (44, 32). Car parks at the developments along the D3A and D4A roads, Hong Kong Children's Hospital and Kai Tak Cruise Terminal are identified within the Project area. As a conservative approach, the maximum starting emission among the soak-times of 0 to 720 minutes is considered for all vehicle classes besides PLB and FBDD. Furthermore, bus stops and a bus terminus at the Kai Tak Cruise Terminal are also identified.

Bus stops and a bus terminus at Kai Tak Cruise Terminal are identified within the Project area and the bus schedules have been obtained and detailed in ***Annex F.*** The main bus routes in Kai Tak Cruise Terminal are bus 5R, 22 and 22M, all of which are categorized as FBDD. According to the bus schedules, bus 5R operates from 07:00 to 18:00, as such a starting emission with a 720-minute soak-time for FBDD is adopted for the hour of 07:00 to 08:00. The bus schedule for bus 22 and 22M shows the buses operate between 05:40 to 23:40, as such the starting emission with a 420-minute soak time for FBDD is adopted for the hour of 05:00 to 06:00. As a conservative approach, for every other hour, a starting emission with soak time of 30-minutes is adopted for FBDD as the bus schedule for all 3 routes show a headway of 30 minutes. As detailed in ***Annex F,*** the main minibus route to Kai Tak Cruise Terminal is Green Minibus No. 86, and the operating times are from 06:40 to 23:05. As such, the starting emission with a 480-minute soak-time for PLB is adopted for the hour of 6:00 to 7:00. As a conservative approach, for every other hour, a starting emission with soak time of 30-minutes is adopted for FBDD as the bus schedule for the route show a headway of maximum 25 minutes.

As the traffic flow data provided by the traffic consultant contains 16 vehicle types, the larger starting and running emission between (1) NFB8 and NF9, and (2) HGV8 and HGV9 shall be adopted in the dispersion models as a conservative measure.

Diurnal variations effects are considered for the calculation of emission factor estimations as the 24-hour traffic flow of each road link has been used.

APPENDIX 3.1.10

DETAILED ASSUMPTIONS FOR AERMET SURFACE ROUGHNESS, ALBEDO, AND BOWEN RATIO

Appendix 3.1.10 - Detailed Calculations for the Surface Roughness, Albedo and Bowen ratio.

Grid	Sector (degree, from North)	Land Use Type*	Area (m2)	Area Fraction (%)	Distance from Centre of PATH grid to Centre point of Land Use (m)	Weighting (Area Fraction/Distance)	Surface Roughness (m)*	Inverse-Distance Weighted Geometric Mean (m)
43_32	340-107	Commercial/Industrial/Transportation (Non Airport) (23)	475,447.1	0.4308	584.6	0.000737	0.7	0.02182
		Open Water (11)	178,024.4	0.1613	795.9	0.000203	0.001	
		Open Water (11)	58,972.8	0.0534	912.9	0.000059	0.001	
		Open Water (11)	391,218.7	0.3545	286.6	0.001237	0.001	
	107-340	Open Water (11)	2,026,800.9	0.9990	499.1	0.002002	0.001	0.00100
		High Intensity Residential (22)	2,048.3	0.0010	989.2	0.000001	1	
43_33	310-135	Commercial/Industrial/Transportation (Non Airport) (23)	1,318,739.7	0.8218	671.7	0.001224	0.7	0.03247
		Open Water (11)	168,557.9	0.1050	107.3	0.000979	0.001	
		Open Water (11)	117,377.0	0.0731	728.8	0.000100	0.001	
	135-265	Commercial/Industrial/Transportation (Non Airport) (23)	302,006.1	0.2659	547.8	0.000485	0.7	0.00706
		Open Water (11)	833,656.9	0.7341	643.3	0.001141	0.001	
	265-310	High Intensity Residential (22)	38,610.6	0.0979	963.3	0.000102	1	0.08257
		Commercial/Industrial/Transportation (Non Airport) (23)	221,924.6	0.5626	675.7	0.000833	0.7	
		Open Water (11)	133,893.1	0.3395	736.8	0.000461	0.001	
44_32	110-316	Open Water (11)	1357096.4	0.7580	581.3	0.001304	0.001	0.01614
		Commercial/Industrial/Transportation (Non Airport) (23)	433315.7	0.2420	251.6	0.000962	0.7	
	316-110	Open Water (11)	607,368.9	0.4630	338.0	0.001370	0.001	0.00969
		Commercial/Industrial/Transportation (Non Airport) (23)	704,369.8	0.5370	738.9	0.000727	0.7	

Surface Roughness (m)*	
Open Water (11)	0.001
High Intensity Residential (22)	1
Commercial/Industrial/Transportation (Non Airport) (23)	0.7

Remarks
*Sourced from User's Guide for AERSURFACE Tool by United States Environmental Protection Agency (2020)

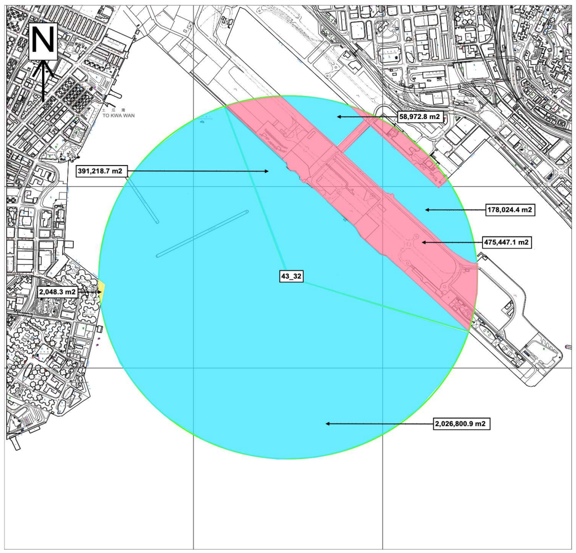

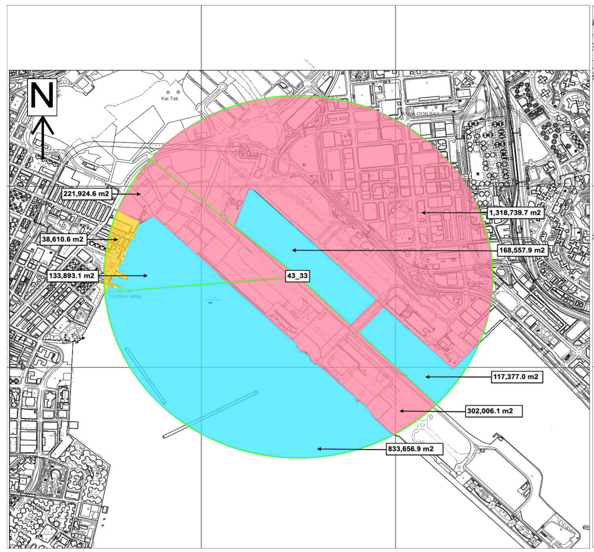

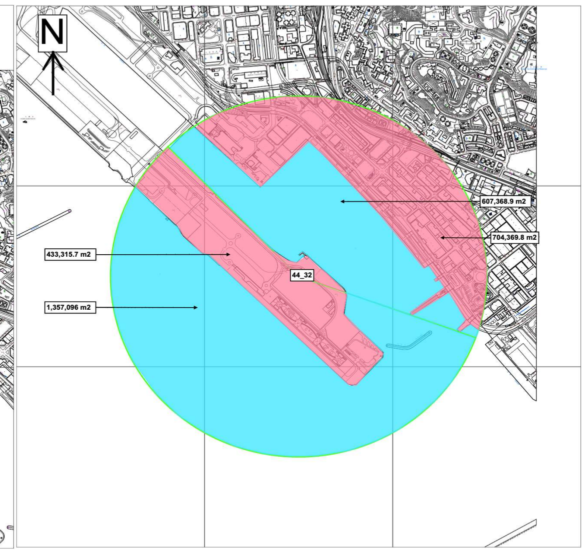

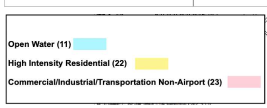

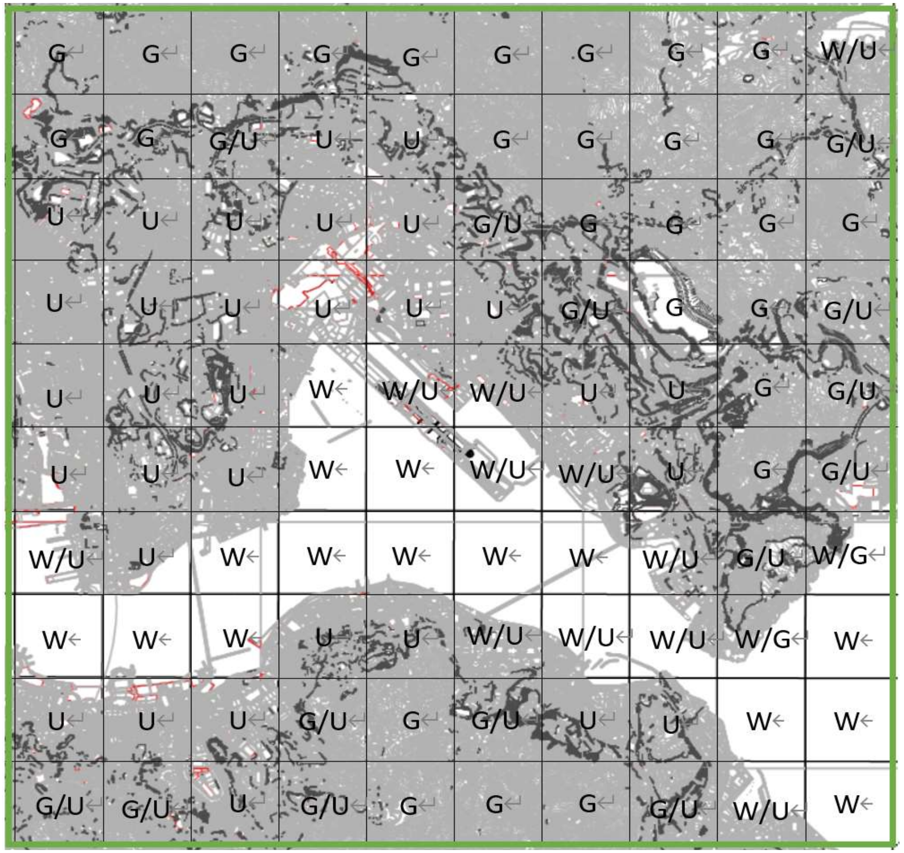

Land Use	%Area	Albedo[1]	Bowen Ratio[2]
Water	0.215	0.12	0.1
Grassland	0.35	0.19	0.73
Urban	0.435	0.16	1.67
Average	1	0.1619	0.6824

Note:
[1] According to the AERMOD implementation guide, Albedo should be based on a simple unweighted arithmetic mean (ie. no direction or distance dependency) for a representative domain, with a default domain defined by a 10km by 10km region centred on the measurement site.
[2] According to the AERMOD implementation guide, Bowen ratio should be based on a simple unweighted geometric mean (ie. no direction or distance dependency) for a representative domain, with a default domain defined by a 10km by 10km region centred on the measurement site.
[3] Arithmetic mean for default Albedo and Bowen Ratios values in spring, summer and autumn adopted for each land use (Ref: Table 4.2 and 4.3 of User's Guide for the AERMOD Meteorological
Preprocessor (AERMET) : https://www3.epa.gov/ttn/scram/7thconf/aermod/aermet_userguide.pdf)

ANNEX A

ROAD IDs IN TRAFFIC FLOW DATA

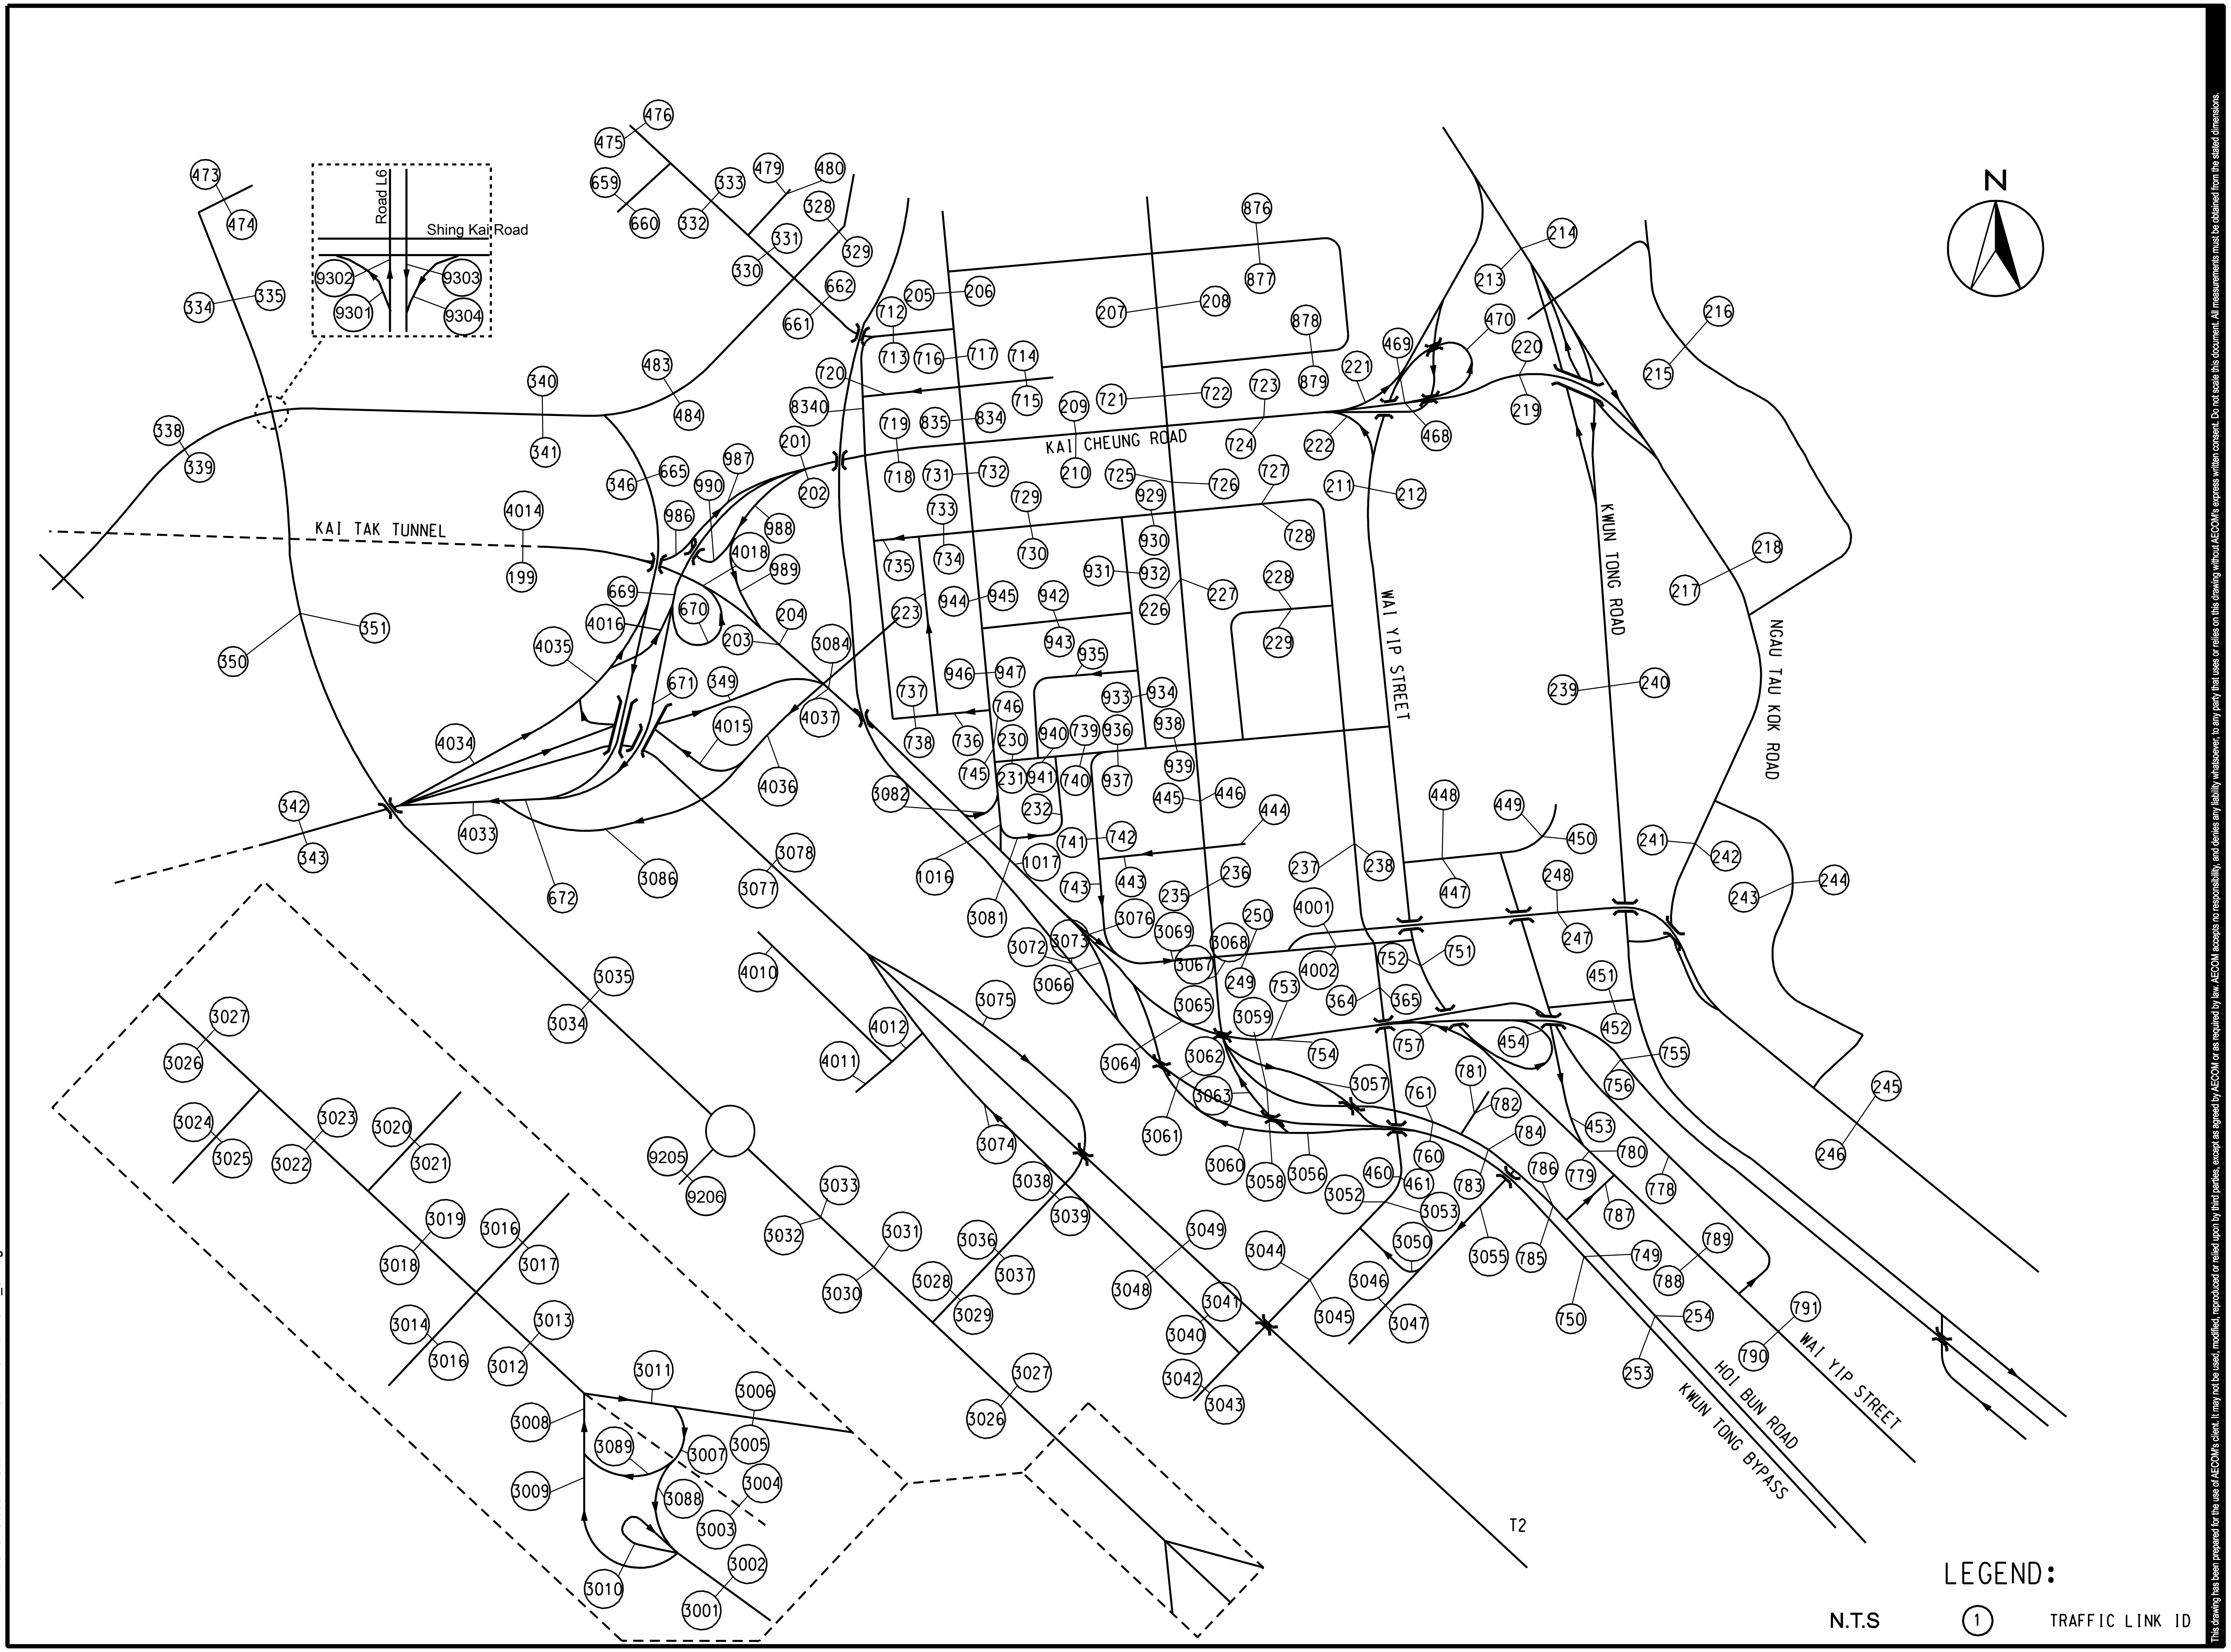

ISO A3 297mm X 420mm

Plot File by: ZHOUY3 2013/10/11
PATH P:\PROJECTS\60022408\DRAWING\REPORT\EIA\EIA_511.dgn

AGREEMENT NO. CE 35/2006 (CE)
KTD ENGINEERING STUDY - TECHNICAL STUDY ON INCREASING THE DEVELOPMENT DENSITY IN KAI TAK
Project No.: 60022408 Date: OCT. 2013

LOCATION INDEX
SHEET 5 OF 6

AECOM
60022408/EIA/511

ANNEX B

TRAFFIC FLOW DATA AND SPEED FRACTIONS

Appendix C1 – 2026
Traffic Dataset A for
Air Quality Assessment

Traffic Flows and Breakdown by 16 Vehicle Classes (Year 2026)

Link No.	Speed Limit	Total Vehicle	19 - Motorcycles (MC)	01 - Private Cars (PC)	03 - Taxi	14 - Non-franchised Bus <=6.4t	15 - Non-franchised Bus 6.4-15t	16 - Non-franchised Bus >15t	12 - Private Light Bus <=3.5t	13 - Private Light Bus >3.5t	04 - Light Goods Vehicles <=2.5t	05 - Lt Goods Vehicles 2.5-3.5t	06 - Light Goods Vehicles >3.5t	07 - Heavy Goods Vehicles <=15t	08 - Heavy Goods Vehicles >15t	17 - Franchised Bus (SD)	18 - Franchised Bus (DD)	11 - Public Light Buses
	km/hr	0000-0100																
1	50	51	6.1%	64.1%	24.2%	0.1%	0.1%	0.1%	0.0%	0.1%	0.0%	2.8%	1.2%	1.1%	0.2%	0.0%	0.0%	0.0%
2	50	184	6.0%	62.7%	21.3%	0.5%	0.4%	0.6%	0.1%	0.3%	0.0%	4.1%	1.7%	2.0%	0.4%	0.0%	0.0%	0.0%
3	70	494	5.2%	54.4%	22.7%	0.5%	0.4%	0.6%	0.1%	0.3%	0.1%	6.1%	2.5%	2.5%	0.2%	0.0%	0.0%	4.4%
4	70	687	5.0%	52.5%	24.8%	0.2%	0.2%	0.3%	0.0%	0.2%	0.0%	4.5%	1.9%	1.5%	0.3%	0.0%	0.0%	8.7%
5	50	53	7.1%	74.7%	15.5%	0.1%	0.1%	0.1%	0.0%	0.1%	0.0%	1.2%	0.5%	0.4%	0.1%	0.0%	0.0%	0.0%
6	50	29	4.5%	46.9%	30.7%	0.7%	0.5%	0.8%	0.1%	0.4%	0.0%	3.9%	1.6%	1.7%	0.5%	0.2%	7.7%	0.0%
7	50	301	3.9%	41.4%	21.0%	0.5%	0.4%	0.6%	0.1%	0.3%	0.1%	6.2%	2.6%	1.5%	0.3%	0.3%	13.4%	7.3%
8	50	208	4.1%	42.8%	15.2%	0.3%	0.2%	0.4%	0.0%	0.2%	0.0%	3.2%	1.3%	1.8%	0.6%	0.4%	16.6%	12.8%
9	50	27	6.1%	63.8%	23.0%	0.0%	0.0%	0.0%	0.0%	0.0%	0.0%	4.1%	1.7%	1.1%	0.1%	0.0%	0.0%	0.0%
10	50	42	5.8%	60.6%	18.6%	0.7%	0.5%	0.8%	0.1%	0.4%	0.0%	3.0%	1.2%	0.9%	0.2%	0.2%	7.1%	0.0%
11	50	186	4.0%	41.8%	17.1%	0.3%	0.2%	0.4%	0.0%	0.2%	0.0%	4.4%	1.8%	1.2%	0.2%	0.4%	16.4%	11.6%
12	50	171	3.9%	41.0%	18.4%	0.2%	0.1%	0.2%	0.0%	0.1%	0.0%	3.0%	1.2%	1.1%	0.4%	0.5%	21.0%	8.7%
13	50	50	5.5%	57.5%	21.5%	0.3%	0.2%	0.4%	0.0%	0.2%	0.0%	3.9%	1.6%	1.0%	0.1%	0.0%	0.0%	7.6%
14	50	105	4.1%	42.7%	22.4%	0.2%	0.2%	0.2%	0.0%	0.1%	0.1%	5.6%	2.3%	2.0%	0.5%	0.2%	7.4%	12.0%
15	50	297	5.3%	55.7%	28.6%	0.3%	0.2%	0.3%	0.0%	0.2%	0.0%	3.0%	1.2%	0.8%	0.2%	0.0%	0.0%	4.2%
16	50	28	6.0%	62.6%	22.8%	0.3%	0.2%	0.4%	0.0%	0.2%	0.0%	4.0%	1.7%	1.5%	0.2%	0.0%	0.0%	0.0%
17	50	53	6.1%	64.2%	23.9%	0.2%	0.1%	0.2%	0.0%	0.1%	0.0%	3.1%	1.3%	0.6%	0.1%	0.0%	0.0%	0.0%
18	50	101	5.3%	55.9%	25.3%	0.3%	0.2%	0.3%	0.0%	0.2%	0.1%	5.1%	2.1%	1.2%	0.3%	0.0%	0.0%	3.8%
19	50	27	6.0%	63.1%	24.6%	0.3%	0.2%	0.3%	0.0%	0.2%	0.0%	2.8%	1.2%	1.1%	0.2%	0.0%	0.0%	0.0%
20	50	4	3.7%	38.8%	41.6%	0.1%	0.1%	0.1%	0.0%	0.1%	0.1%	10.2%	4.2%	0.8%	0.2%	0.0%	0.0%	0.0%
21	50	83	3.9%	40.5%	21.3%	0.1%	0.1%	0.2%	0.0%	0.1%	0.1%	4.9%	2.0%	1.8%	0.5%	0.2%	9.3%	15.0%
22	50	210	5.1%	53.7%	28.8%	0.3%	0.2%	0.4%	0.0%	0.2%	0.0%	3.0%	1.3%	0.8%	0.2%	0.0%	0.0%	6.0%
23	50	94	4.8%	50.6%	19.0%	0.3%	0.2%	0.3%	0.0%	0.2%	0.0%	4.4%	1.8%	1.1%	0.2%	0.2%	8.3%	8.5%
24	50	22	4.9%	51.6%	16.6%	0.2%	0.2%	0.3%	0.0%	0.1%	0.1%	8.1%	3.4%	3.6%	0.6%	0.0%	0.0%	10.4%
25	50	27	5.6%	58.6%	18.9%	0.2%	0.1%	0.2%	0.0%	0.1%	0.1%	8.9%	3.7%	3.0%	0.6%	0.0%	0.0%	0.0%
26	50	16	5.8%	60.8%	24.1%	0.3%	0.2%	0.4%	0.0%	0.2%	0.0%	4.5%	1.9%	1.5%	0.3%	0.0%	0.0%	0.0%
27	50	114	4.8%	50.6%	25.2%	0.5%	0.3%	0.6%	0.1%	0.3%	0.1%	7.0%	2.9%	2.2%	0.4%	0.0%	0.0%	5.0%
28	50	62	5.4%	56.8%	25.1%	0.4%	0.3%	0.5%	0.1%	0.3%	0.1%	6.6%	2.7%	1.5%	0.2%	0.0%	0.0%	0.0%
29	50	53	5.1%	53.4%	27.9%	0.6%	0.4%	0.7%	0.1%	0.4%	0.1%	5.7%	2.4%	2.6%	0.7%	0.0%	0.0%	0.0%
30	50	71	5.5%	58.1%	24.1%	0.2%	0.2%	0.3%	0.0%	0.1%	0.1%	5.9%	2.4%	2.8%	0.3%	0.0%	0.0%	0.0%
31	50	118	5.5%	57.7%	25.1%	0.2%	0.1%	0.2%	0.0%	0.1%	0.1%	6.0%	2.5%	2.0%	0.4%	0.0%	0.0%	0.0%
32	50	132	3.6%	37.5%	18.8%	0.3%	0.2%	0.4%	0.0%	0.2%	0.0%	2.6%	1.1%	1.0%	0.3%	0.5%	21.0%	12.3%
33	50	295	4.2%	44.1%	18.4%	0.2%	0.2%	0.3%	0.0%	0.1%	0.0%	4.6%	1.9%	1.4%	0.3%	0.4%	15.6%	8.3%
34	50	244	5.3%	55.5%	22.7%	0.2%	0.2%	0.3%	0.0%	0.1%	0.1%	6.6%	2.8%	2.4%	0.3%	0.0%	0.0%	3.6%
35	50	113	3.0%	31.9%	16.2%	0.4%	0.2%	0.4%	0.0%	0.2%	0.0%	1.6%	0.7%	0.3%	0.0%	0.7%	31.3%	12.8%
36	50	344	4.7%	49.1%	20.0%	0.2%	0.1%	0.2%	0.0%	0.1%	0.0%	4.3%	1.8%	1.4%	0.3%	0.3%	12.0%	5.3%
37	50	220	5.0%	52.3%	26.0%	0.5%	0.4%	0.6%	0.1%	0.3%	0.0%	2.6%	1.1%	0.8%	0.1%	0.0%	0.0%	10.0%
38	50	83	4.9%	51.1%	36.7%	0.9%	0.6%	1.0%	0.1%	0.6%	0.0%	2.3%	1.0%	0.7%	0.2%	0.0%	0.0%	0.0%
39	50	249	6.5%	68.4%	14.0%	0.2%	0.2%	0.3%	0.0%	0.1%	0.0%	4.8%	2.0%	1.0%	0.1%	0.1%	2.4%	0.0%
40	50	234	5.8%	60.4%	28.2%	0.7%	0.5%	0.8%	0.1%	0.4%	0.0%	1.9%	0.8%	0.5%	0.0%	0.0%	0.0%	0.0%
41	50	298	4.6%	48.3%	27.8%	0.4%	0.3%	0.5%	0.1%	0.3%	0.1%	5.1%	2.1%	1.9%	0.3%	0.2%	7.4%	0.6%
53	50	254	4.3%	45.0%	45.9%	0.3%	0.2%	0.3%	0.0%	0.2%	0.0%	2.1%	0.9%	0.8%	0.1%	0.0%	0.0%	0.0%
54	50	231	5.7%	59.8%	26.1%	0.6%	0.4%	0.6%	0.1%	0.4%	0.0%	3.4%	1.4%	1.3%	0.2%	0.0%	0.0%	0.0%
55	50	231	5.7%	59.8%	26.1%	0.6%	0.4%	0.6%	0.1%	0.4%	0.0%	3.4%	1.4%	1.3%	0.2%	0.0%	0.0%	0.0%
56	50	273	5.0%	52.4%	25.8%	0.9%	0.7%	1.1%	0.1%	0.6%	0.1%	6.1%	2.5%	3.7%	1.0%	0.0%	0.0%	0.0%
57	50	678	5.1%	53.5%	32.5%	0.2%	0.2%	0.3%	0.0%	0.1%	0.0%	4.3%	1.8%	1.3%	0.1%	0.0%	0.0%	0.4%
58	50	4	3.7%	38.9%	41.7%	0.1%	0.0%	0.1%	0.0%	0.0%	0.1%	10.2%	4.2%	0.7%	0.1%	0.0%	0.0%	0.0%
59	50	35	6.1%	63.9%	25.0%	0.2%	0.1%	0.2%	0.0%	0.1%	0.0%	2.4%	1.0%	0.7%	0.1%	0.0%	0.0%	0.0%
60	50	163	4.7%	49.0%	17.5%	0.3%	0.2%	0.4%	0.0%	0.2%	0.1%	6.8%	2.8%	2.6%	0.3%	0.3%	13.5%	1.2%
61	50	141	4.5%	47.4%	18.8%	0.4%	0.3%	0.4%	0.0%	0.2%	0.1%	5.8%	2.4%	2.2%	0.3%	0.4%	15.5%	1.3%
62	50	135	4.4%	46.5%	19.3%	0.4%	0.3%	0.5%	0.1%	0.3%	0.1%	5.5%	2.3%	2.1%	0.3%	0.4%	16.3%	1.4%
63	50	141	4.5%	47.1%	19.6%	0.4%	0.3%	0.5%	0.1%	0.3%	0.1%	5.5%	2.3%	2.1%	0.3%	0.4%	15.5%	1.3%
64	50	4	3.8%	39.4%	42.2%	0.0%	0.0%	0.0%	0.0%	0.0%	0.1%	10.3%	4.3%	0.0%	0.0%	0.0%	0.0%	0.0%
65	50	7	5.7%	59.6%	24.9%	0.3%	0.2%	0.4%	0.0%	0.2%	0.1%	5.4%	2.3%	0.9%	0.1%	0.0%	0.0%	0.0%
66	50	58	5.1%	53.8%	17.9%	0.1%	0.1%	0.1%	0.0%	0.1%	0.0%	3.5%	1.4%	1.7%	0.2%	0.0%	0.0%	15.8%
67	50	62	3.7%	39.1%	13.2%	0.2%	0.1%	0.2%	0.0%	0.1%	0.0%	1.1%	0.4%	0.5%	0.0%	0.8%	34.4%	6.2%
68	50	58	2.2%	23.2%	10.2%	0.2%	0.1%	0.2%	0.0%	0.1%	0.0%	0.8%	0.3%	0.3%	0.1%	0.8%	36.5%	24.9%
69	50	66	2.2%	23.3%	10.6%	0.2%	0.1%	0.2%	0.0%	0.1%	0.0%	1.2%	0.5%	0.4%	0.1%	0.8%	32.3%	27.8%
70	50	93	3.2%	33.9%	12.7%	0.2%	0.2%	0.3%	0.0%	0.2%	0.0%	2.4%	1.0%	0.6%	0.1%	0.5%	22.8%	21.7%
71	50	22	6.0%	62.5%	17.7%	0.1%	0.1%	0.1%	0.0%	0.1%	0.1%	6.3%	2.6%	3.8%	0.5%	0.0%	0.0%	0.0%
72	50	4	3.8%	39.4%	42.2%	0.0%	0.0%	0.0%	0.0%	0.0%	0.1%	10.3%	4.3%	0.0%	0.0%	0.0%	0.0%	0.0%
73	50	23	5.1%	53.2%	23.2%	0.3%	0.2%	0.4%	0.0%	0.2%	0.0%	4.4%	1.8%	1.1%	0.2%	0.0%	0.0%	9.8%
74	50	49	5.5%	57.7%	22.8%	0.2%	0.2%	0.3%	0.0%	0.1%	0.1%	7.2%	3.0%	2.7%	0.2%	0.0%	0.0%	0.0%
75	50	4	3.8%	39.4%	42.2%	0.0%	0.0%	0.0%	0.0%	0.0%	0.1%	10.3%	4.3%	0.0%	0.0%	0.0%	0.0%	0.0%
76	50	423	4.1%	42.8%	20.3%	0.4%	0.3%	0.5%	0.0%	0.3%	0.1%	5.2%	2.1%	1.3%	0.2%	0.3%	13.7%	8.5%
77	50	226	4.3%	44.8%	15.6%	0.3%	0.2%	0.4%	0.0%	0.2%	0.0%	3.2%	1.3%	1.8%	0.5%	0.4%	15.3%	11.8%
78	50	65	5.3%	55.5%	26.7%	0.4%	0.3%	0.5%	0.1%	0.3%	0.1%	5.8%	2.4%	2.1%	0.6%	0.0%	0.0%	0.0%
79	50	7	2.1%	22.0%	22.4%	0.0%	0.0%	0.1%	0.0%	0.0%	0.1%	5.5%	2.3%	1.5%	0.5%	0.0%	0.0%	43.4%
80	50	82	6.1%	63.7%	20.3%	0.9%	0.6%	1.0%	0.1%	0.6%	0.0%	3.6%	1.5%	1.5%	0.1%	0.0%	0.0%	0.0%
81	50	140	5.5%	57.8%	26.4%	0.2%	0.2%	0.3%	0.0%	0.2%	0.1%	5.3%	2.2%	1.6%	0.4%	0.0%	0.0%	0.0%
82	50	46	6.1%	64.4%	21.7%	0.1%	0.1%	0.2%	0.0%	0.1%	0.0%	3.8%	1.6%	1.5%	0.3%	0.0%	0.0%	0.0%
83	50	101	5.5%	57.9%	25.7%	0.5%	0.3%	0.6%	0.1%	0.3%	0.1%	5.1%	2.1%	1.6%	0.4%	0.0%	0.0%	0.0%
84	50	160	5.3%	55.7%	20.8%	0.2%	0.2%	0.3%	0.0%	0.1%	0.1%	5.4%	2.2%	1.5%	0.3%	0.1%	2.8%	5.0%
85	50	209	5.1%	54.0%	27.7%	0.4%	0.3%	0.4%	0.0%	0.2%	0.0%	3.3%	1.4%	0.9%	0.2%	0.0%	2.1%	3.8%
86	50	4	4.1%	42.5%	36.8%	0.4%	0.3%	0.5%	0.1%	0.3%	0.1%	9.0%	3.7%	1.7%	0.5%	0.0%	0.0%	0.0%
87	50	277	5.7%	59.3%	25.9%	0.2%	0.2%	0.3%	0.0%	0.2%	0.0%	4.2%	1.7%	1.3%	0.3%	0.0%	0.0%	0.8%
88	50	221	5.8%	60.4%	23.1%	0.3%	0.2%	0.4%	0.0%	0.2%	0.0%	4.0%	1.7%	1.2%	0.2%	0.0%	0.0%	2.4%
89	50	634	4.2%	44.0%	25.6%	0.3%	0.2%	0.4%	0.0%	0.2%	0.0%	4.0%	1.7%	0.9%	0.1%	0.1%	4.2%	14.0%
90	50	607	5.6%	58.3%	29.0%	0.3%	0.2%	0.3%	0.0%	0.2%	0.0%	1.8%	0.7%	0.5%	0.1%	0.1%	2.7%	0.4%
91	50	267	5.0%	52.1%	28.1%	0.2%	0.1%	0.2%	0.0%	0.1%	0.0%	3.1%	1.3%	0.8%	0.2%	0.0%	0.0%	8.8%
92	50	99	5.6%	58.6%	29.4%	0.3%	0.2%	0.3%	0.0%	0.2%	0.0%	1.7%	0.7%	0.7%	0.2%	0.0%	0.0%	2.3%
93	50	4	4.1%	43.3%	35.1%	0.5%	0.3%	0.6%	0.1%	0.3%	0.1%	8.6%	3.6%	2.6%	0.9%	0.0%	0.0%	0.0%
94	50	4	3.8%	39.4%	42.2%	0.0%	0.0%	0.0%	0.0%	0.0%	0.1%	10.3%	4.3%	0.0%	0.0%	0.0%	0.0%	0.0%
95	50	155	3.8%	40.1%	17.4%	0.3%	0.2%	0.3%	0.0%	0.2%	0.0%	2.7%	1.1%	0.5%	0.1%	0.5%	20.4%	12.3%
96	50	532	3.9%	40.5%	21.1%	0.2%	0.2%	0.3%	0.0%	0.2%	0.0%	2.8%	1.2%	0.9%	0.2%	0.5%	22.9%	5.1%
97	50	291	4.7%	48.9%	39.3%	0.3%	0.2%	0.4%	0.0%	0.2%	0.0%	3.4%	1.4%	0.9%	0.2%	0.0%	0.0%	0.0%
98	50	5	2.7%	28.0%	30.0%	0.0%	0.0%	0.0%	0.0%	0.0%	0.1%	7.3%	3.0%	0.0%	0.0%	0.7%	28.3%	0.0%
99	70	609	5.3%	55.7%	22.9%	0.5%	0.4%	0.6%	0.1%	0.3%	0.1%	5.6%	2.3%	2.4%	0.3%	0.0%	0.0%	3.6%
100	70	287	5.8%	60.3%	14.1%	0.2%	0.2%	0.3%	0.0%	0.1%	0.1%	8.2%	3.4%	3.8%	0.6%	0.1%	2.9%	0.0%
101	50	280	5.7%	60.2%	24.0%	0.5%	0.3%	0.5%	0.1%	0.3%	0.0%	4.1%	1.7%	1.3%	0.2%	0.0%	0.0%	1.1%
102	50	89	3.8%	39.7%	25.8%	0.2%	0.2%	0.3%	0.0%	0.1%	0.0%	3.0%	1.2%	0.8%	0.1%	0.1%	3.7%	20.9%
103	50	232	5.4%	57.0%	22.7%	0.3%	0.2%	0.4%	0.0%	0.2%	0.0%	2.6%	1.1%	1.1%	0.3%	0.0%	2.1%	6.6%
104	50	45	5.0%	52.2%	32.1%	0.3%	0.2%	0.4%	0.0%	0.2%	0.1%	5.7%	2.3%	1.3%	0.2%	0.0%	0.0%	0.0%
105	50	62	6.3%	65.7%	20.9%	0.4%	0.3%	0.5%	0.1%	0.3%	0.0%	2.8%	1.2%	1.2%	0.3%	0.0%	0.0%	0.0%
106	50	23	5.4%	56.3%	29.4%	0.3%	0.2%	0.3%	0.0%	0.2%	0.0%	4.6%	1.9%	1.1%	0.2%	0.0%	0.0%	0.0%
107	50	63	5.8%	60.6%	27.5%	0.3%	0.2%	0.3%	0.0%	0.2%	0.0%	3.1%	1.3%	0.6%	0.1%	0.0%	0.0%	0.0%
108	50	36	1.4%	14.9%	8.3%	0.1%	0.0%	0.1%	0.0%	0.0%	0.0%	2.0%	0.8%	0.3%	0.1%	0.6%	24.4%	46.9%
109	50	8	2.6%	26.8%	18.5%	0.0%	0.0%	0.0%	0.0%	0.0%	0.0%	4.5%	1.9%	0.6%	0.1%	1.0%	43.8%	0.0%
110	50	42	3.7%	38.5%	14.2%	0.1%	0.0%	0.1%	0.0%	0.0%	0.0%	3.9%	1.6%	2.1%	0.6%	0.7%	29.1%	5.4%
111	50	116	4.3%	45.2%	18.6%	0.2%	0.1%	0.2%	0.0%	0.1%	0.0%	4.7%	1.9%	0.8%	0.1%	0.4%	17.4%	5.9%
112	50	22	1.7%	17.6%	15.2%	0.1%	0.0%	0.1%	0.0%	0.0%	0.0%	2.1%	0.9%	0.4%	0.1%	1.0%	43.6%	17.2%
113	50	61	4.7%	49.8%	19.5%	0.1%	0.1%	0.2%	0.0%	0.1%	0.0%	3.8%	1.6%	0.2%	0.0%	0.5%	19.4%	0.0%
114	50	30	3.0%	31.7%	16.1%	0.0%	0.0%	0.1%	0.0%	0.0%	0.0%	2.0%	0.8%	0.3%	0.0%	0.8%	32.3%	12.7%
115	50	33	3.3%	34.4%	9.8%	0.1%	0.1%	0.1%	0.0%	0.1%	0.1%	7.1%	2.9%	1.0%	0.1%	0.9%	40.0%	0.0%
116	50	10	5.2%	55.0%	20.2%	0.7%	0.5%	0.9%	0.1%	0.5%	0.1%	11.3%	4.7%	0.8%	0.1%	0.0%	0.0%	0.0%

Traffic Flows and Breakdown by 16 Vehicle Classes (Year 2026)

Link No.	Speed Limit	Total Vehicle	19 - Motorcycles (MC)	01 - Private Cars (PC)	03 - Taxi	14 - Non-franchised Bus <=6.4t	15 - Non-franchised Bus 6.4-15t	16 - Non-franchised Bus >15t	12 - Private Light Bus <=3.5t	13 - Private Light Bus >3.5t	04 - Light Goods Vehicles <=2.5t	05 - Lt Goods Vehicles 2.5-3.5t	06 - Light Goods Vehicles >3.5t	07 - Heavy Goods Vehicles <=15t	08 - Heavy Goods Vehicles >15t	17 - Franchised Bus (SD)	18 - Franchised Bus (DD)	11 - Public Light Buses
	km/hr	0000-0100																
117	50	6	3.9%	40.9%	25.9%	0.0%	0.0%	0.0%	0.0%	0.0%	0.1%	6.3%	2.6%	1.3%	0.1%	0.4%	18.4%	0.0%
118	50	35	4.5%	47.1%	21.0%	0.3%	0.2%	0.4%	0.0%	0.2%	0.0%	1.8%	0.8%	0.8%	0.1%	0.1%	3.2%	19.4%
122	50	91	5.1%	53.7%	24.5%	0.5%	0.3%	0.5%	0.1%	0.3%	0.0%	4.6%	1.9%	0.8%	0.1%	0.0%	0.0%	7.5%
123	50	6	5.4%	56.9%	27.3%	0.1%	0.1%	0.1%	0.0%	0.1%	0.1%	6.7%	2.8%	0.3%	0.1%	0.0%	0.0%	0.0%
124	50	57	0.2%	2.6%	2.7%	0.0%	0.0%	0.0%	0.0%	0.0%	0.0%	0.7%	0.3%	0.0%	0.0%	0.1%	5.8%	87.5%
125	50	85	3.6%	37.4%	13.2%	0.3%	0.2%	0.3%	0.0%	0.2%	0.0%	1.9%	0.8%	0.7%	0.1%	0.0%	1.3%	40.0%
128	50	413	4.8%	50.8%	32.8%	0.2%	0.2%	0.3%	0.0%	0.1%	0.0%	4.2%	1.7%	1.4%	0.3%	0.0%	0.0%	3.0%
129	50	546	5.2%	54.6%	30.8%	0.2%	0.2%	0.3%	0.0%	0.2%	0.0%	4.5%	1.8%	1.8%	0.3%	0.0%	0.0%	0.0%
130	50	101	3.1%	32.8%	16.9%	0.1%	0.1%	0.2%	0.0%	0.1%	0.0%	1.2%	0.5%	0.1%	0.0%	0.2%	8.9%	35.8%
131	50	95	6.0%	62.5%	24.8%	0.5%	0.4%	0.6%	0.1%	0.3%	0.0%	2.7%	1.1%	0.8%	0.1%	0.0%	0.0%	0.0%
132	50	32	5.0%	52.2%	22.5%	0.5%	0.3%	0.6%	0.1%	0.3%	0.1%	8.3%	3.5%	1.9%	0.1%	0.0%	0.0%	4.7%
133	50	30	5.9%	62.4%	23.7%	0.3%	0.2%	0.4%	0.0%	0.2%	0.0%	3.5%	1.5%	1.5%	0.4%	0.0%	0.0%	0.0%
134	50	501	4.1%	43.0%	25.7%	0.3%	0.2%	0.4%	0.0%	0.2%	0.0%	4.4%	1.8%	1.0%	0.1%	0.1%	5.3%	13.1%
135	50	642	5.5%	57.9%	29.4%	0.3%	0.2%	0.3%	0.0%	0.2%	0.0%	2.1%	0.9%	0.6%	0.1%	0.1%	2.5%	0.0%
136	70	1146	4.2%	44.4%	25.7%	0.3%	0.2%	0.4%	0.0%	0.2%	0.0%	4.2%	1.8%	1.1%	0.2%	0.2%	9.0%	7.9%
137	70	939	5.2%	55.0%	15.4%	0.2%	0.2%	0.3%	0.0%	0.1%	0.0%	4.2%	1.8%	1.6%	0.2%	0.2%	9.7%	5.5%
138	50	53	0.5%	5.1%	3.0%	0.0%	0.0%	0.0%	0.0%	0.0%	0.0%	0.7%	0.3%	0.0%	0.0%	0.1%	6.3%	83.9%
139	50	4	3.8%	39.4%	42.2%	0.0%	0.0%	0.0%	0.0%	0.0%	0.1%	10.3%	4.3%	0.0%	0.0%	0.0%	0.0%	0.0%
141	50	75	3.5%	36.2%	17.1%	0.0%	0.0%	0.0%	0.0%	0.0%	0.0%	1.1%	0.5%	0.7%	0.0%	0.0%	0.0%	40.8%
142	50	59	2.8%	29.1%	11.0%	0.2%	0.1%	0.2%	0.0%	0.1%	0.0%	1.4%	0.6%	0.7%	0.0%	0.0%	0.0%	53.7%
143	50	14	5.5%	57.6%	28.4%	0.5%	0.3%	0.6%	0.1%	0.3%	0.0%	3.8%	1.6%	1.3%	0.1%	0.0%	0.0%	0.0%
144	50	195	4.0%	42.4%	18.3%	0.2%	0.1%	0.2%	0.0%	0.1%	0.0%	3.1%	1.3%	1.3%	0.3%	0.1%	4.2%	24.3%
145	50	312	4.1%	42.8%	19.7%	0.4%	0.3%	0.5%	0.0%	0.3%	0.0%	2.6%	1.1%	1.1%	0.3%	0.3%	11.7%	15.0%
146	50	262	4.9%	51.4%	16.0%	0.2%	0.2%	0.3%	0.0%	0.2%	0.0%	3.6%	1.5%	2.3%	0.5%	0.3%	12.6%	5.9%
147	50	277	3.9%	41.2%	19.1%	0.4%	0.3%	0.5%	0.0%	0.3%	0.0%	2.9%	1.2%	0.9%	0.1%	0.3%	15.0%	13.9%
148	50	298	4.7%	49.6%	16.2%	0.3%	0.2%	0.3%	0.0%	0.2%	0.0%	3.9%	1.6%	2.3%	0.5%	0.3%	12.0%	8.0%
149	50	108	4.6%	47.9%	18.1%	0.5%	0.3%	0.6%	0.1%	0.3%	0.1%	7.1%	2.9%	1.3%	0.1%	0.0%	0.0%	16.2%
150	50	157	4.1%	43.0%	20.7%	0.3%	0.2%	0.4%	0.0%	0.2%	0.1%	5.5%	2.3%	1.5%	0.2%	0.0%	0.0%	21.6%
151	50	34	6.4%	67.1%	20.4%	0.2%	0.1%	0.2%	0.0%	0.1%	0.0%	2.8%	1.2%	1.2%	0.3%	0.0%	0.0%	0.0%
152	50	33	5.1%	53.1%	20.9%	0.1%	0.1%	0.1%	0.0%	0.1%	0.0%	4.2%	1.7%	0.7%	0.0%	0.0%	0.0%	13.8%
153	50	5	2.7%	28.0%	30.0%	0.0%	0.0%	0.0%	0.0%	0.0%	0.1%	7.3%	3.0%	0.0%	0.0%	0.0%	0.0%	29.0%
154	50	45	1.9%	19.6%	8.7%	0.0%	0.0%	0.0%	0.0%	0.0%	0.0%	2.4%	1.0%	0.9%	0.0%	0.0%	0.0%	65.5%
155	50	97	3.4%	35.3%	14.6%	0.1%	0.1%	0.1%	0.0%	0.0%	0.0%	3.5%	1.4%	1.0%	0.1%	0.0%	0.0%	40.5%
156	50	145	5.2%	54.8%	26.3%	0.6%	0.4%	0.7%	0.1%	0.4%	0.0%	4.7%	1.9%	2.1%	0.5%	0.0%	0.0%	2.1%
157	50	83	4.8%	50.5%	29.2%	0.8%	0.6%	1.0%	0.1%	0.5%	0.1%	6.0%	2.5%	3.1%	0.9%	0.0%	0.0%	0.0%
158	50	196	4.8%	50.6%	18.8%	0.4%	0.3%	0.4%	0.0%	0.2%	0.1%	8.6%	3.6%	1.5%	0.1%	0.1%	2.3%	8.3%
159	70	808	3.9%	41.2%	26.4%	0.4%	0.3%	0.4%	0.0%	0.2%	0.0%	4.7%	1.9%	1.5%	0.3%	0.2%	8.6%	9.9%
160	70	700	5.4%	56.5%	15.4%	0.2%	0.2%	0.3%	0.0%	0.1%	0.0%	4.3%	1.8%	1.3%	0.1%	0.2%	8.3%	5.9%
162	50	63	5.0%	52.8%	23.7%	0.6%	0.4%	0.7%	0.1%	0.4%	0.1%	8.9%	3.7%	3.3%	0.3%	0.0%	0.0%	0.0%
163	50	97	5.1%	53.3%	23.6%	0.2%	0.1%	0.2%	0.0%	0.1%	0.1%	10.0%	4.2%	2.7%	0.2%	0.0%	0.0%	0.0%
164	50	114	5.0%	52.5%	28.9%	0.9%	0.6%	1.1%	0.1%	0.6%	0.0%	3.4%	1.4%	1.0%	0.1%	0.0%	0.0%	4.3%
165	50	30	4.9%	51.6%	24.7%	0.1%	0.1%	0.1%	0.0%	0.0%	0.1%	9.5%	3.9%	4.5%	0.6%	0.0%	0.0%	0.0%
166	50	17	4.2%	43.8%	21.2%	2.5%	1.7%	2.9%	0.3%	1.6%	0.1%	11.6%	4.8%	4.9%	0.3%	0.0%	0.0%	0.0%
167	50	49	4.8%	49.9%	24.7%	0.7%	0.5%	0.8%	0.1%	0.4%	0.1%	9.2%	3.8%	4.4%	0.5%	0.0%	0.0%	0.0%
168	50	149	4.6%	47.9%	11.5%	0.4%	0.3%	0.4%	0.0%	0.2%	0.1%	8.8%	3.7%	3.3%	0.3%	0.1%	3.0%	15.6%
170	50	97	4.8%	50.4%	27.2%	0.5%	0.4%	0.6%	0.1%	0.3%	0.1%	5.8%	2.4%	0.8%	0.0%	0.0%	0.0%	6.7%
171	50	183	4.2%	43.6%	23.0%	0.2%	0.1%	0.2%	0.0%	0.1%	0.1%	6.3%	2.6%	1.8%	0.2%	0.3%	14.8%	2.5%
172	50	19	5.6%	58.5%	32.6%	0.0%	0.0%	0.0%	0.0%	0.0%	0.0%	2.0%	0.8%	0.4%	0.0%	0.0%	0.0%	0.0%
173	50	129	5.2%	54.8%	24.2%	0.7%	0.5%	0.8%	0.1%	0.5%	0.1%	6.9%	2.9%	3.0%	0.4%	0.0%	0.0%	0.0%
174	50	208	4.7%	49.4%	13.4%	0.3%	0.2%	0.4%	0.0%	0.2%	0.1%	10.1%	4.2%	3.2%	0.2%	0.0%	2.1%	11.2%
175	50	190	4.1%	43.2%	22.3%	0.4%	0.3%	0.5%	0.1%	0.3%	0.0%	2.8%	1.2%	0.6%	0.1%	0.4%	17.9%	5.8%
176	50	288	5.1%	53.6%	16.5%	0.2%	0.2%	0.3%	0.0%	0.2%	0.0%	3.8%	1.6%	2.4%	0.6%	0.3%	11.5%	3.8%
179	50	192	5.7%	59.5%	24.8%	0.5%	0.4%	0.6%	0.1%	0.3%	0.0%	4.3%	1.8%	1.6%	0.4%	0.0%	0.0%	0.0%
180	50	172	5.8%	61.1%	25.5%	0.3%	0.2%	0.3%	0.0%	0.2%	0.0%	4.1%	1.7%	0.7%	0.1%	0.0%	0.0%	0.0%
181	50	165	3.7%	39.2%	19.6%	0.2%	0.1%	0.2%	0.0%	0.1%	0.0%	2.9%	1.2%	0.8%	0.1%	0.5%	20.3%	11.1%
182	50	169	3.7%	38.3%	12.6%	0.2%	0.1%	0.2%	0.0%	0.1%	0.0%	3.3%	1.3%	1.6%	0.1%	0.7%	30.3%	7.4%
183	50	262	3.6%	38.1%	16.7%	0.4%	0.3%	0.4%	0.0%	0.2%	0.0%	3.0%	1.2%	0.7%	0.0%	0.6%	25.1%	9.6%
184	50	113	1.7%	17.8%	6.6%	0.0%	0.0%	0.0%	0.0%	0.0%	0.0%	0.9%	0.4%	0.3%	0.0%	1.6%	68.0%	2.7%
185	70	784	5.8%	61.2%	11.2%	0.7%	0.5%	0.9%	0.1%	0.5%	0.1%	6.2%	2.6%	2.9%	0.0%	0.2%	7.3%	0.0%
186	70	653	6.2%	64.8%	8.0%	0.7%	0.5%	0.9%	0.1%	0.5%	0.1%	5.5%	2.3%	3.3%	0.0%	0.2%	7.0%	0.0%
187	50	113	3.8%	39.8%	17.2%	0.1%	0.1%	0.1%	0.0%	0.1%	0.0%	1.4%	0.6%	0.7%	0.1%	0.3%	14.4%	21.2%
188	50	130	4.0%	41.6%	18.5%	0.1%	0.1%	0.2%	0.0%	0.1%	0.0%	2.0%	0.8%	0.6%	0.0%	0.3%	13.2%	18.5%
189	70	1048	5.2%	54.8%	14.0%	0.3%	0.2%	0.3%	0.0%	0.2%	0.1%	8.7%	3.6%	3.6%	1.0%	0.1%	5.4%	2.5%
190	70	875	5.9%	61.8%	13.5%	0.3%	0.2%	0.3%	0.0%	0.2%	0.1%	8.0%	3.3%	3.6%	0.5%	0.0%	0.8%	1.7%
191	70	1288	5.0%	52.4%	14.2%	0.3%	0.2%	0.4%	0.0%	0.2%	0.1%	7.5%	3.1%	3.0%	0.8%	0.2%	8.5%	4.0%
192	70	1151	5.8%	60.4%	14.8%	0.3%	0.2%	0.3%	0.0%	0.2%	0.1%	6.9%	2.9%	2.9%	0.4%	0.1%	2.6%	2.2%
193	70	467	5.4%	56.5%	18.1%	0.7%	0.5%	0.9%	0.1%	0.5%	0.1%	7.4%	3.1%	2.9%	0.3%	0.0%	2.1%	1.6%
194	70	1060	5.4%	56.1%	18.5%	0.2%	0.1%	0.2%	0.0%	0.1%	0.0%	3.3%	1.4%	1.3%	0.2%	0.1%	4.6%	8.6%
195	50	18	1.5%	16.2%	8.6%	0.0%	0.0%	0.0%	0.0%	0.0%	0.0%	2.1%	0.9%	0.4%	0.0%	1.4%	60.6%	8.3%
196	50	72	4.6%	47.9%	14.7%	0.3%	0.2%	0.4%	0.0%	0.2%	0.1%	5.5%	2.3%	2.1%	0.1%	0.5%	21.0%	0.0%
197	50	21	1.2%	12.6%	7.6%	0.0%	0.0%	0.0%	0.0%	0.0%	0.0%	1.9%	0.8%	0.1%	0.0%	1.7%	74.0%	0.0%
198	50	43	2.9%	30.2%	19.1%	0.2%	0.1%	0.2%	0.0%	0.1%	0.0%	3.3%	1.4%	2.1%	0.2%	0.8%	36.0%	3.5%
199	70	512	6.0%	63.4%	18.1%	0.3%	0.2%	0.3%	0.0%	0.2%	0.0%	3.8%	1.6%	1.2%	0.2%	0.1%	4.4%	0.0%
201	50	569	5.5%	57.4%	25.6%	0.7%	0.5%	0.8%	0.1%	0.4%	0.0%	4.0%	1.7%	1.2%	0.1%	0.0%	0.7%	1.5%
202	50	584	5.8%	60.7%	20.2%	0.5%	0.3%	0.5%	0.1%	0.3%	0.0%	4.7%	2.0%	1.8%	0.2%	0.0%	1.4%	1.4%
203	70	330	6.1%	64.5%	16.7%	0.3%	0.2%	0.3%	0.0%	0.2%	0.0%	4.2%	1.7%	1.0%	0.2%	0.1%	4.4%	0.0%
204	70	679	5.1%	53.5%	27.6%	0.3%	0.2%	0.4%	0.0%	0.2%	0.1%	5.7%	2.4%	1.8%	0.3%	0.0%	2.1%	0.2%
205	50	108	5.1%	53.2%	19.6%	0.4%	0.3%	0.5%	0.1%	0.3%	0.1%	5.7%	2.3%	1.7%	0.1%	0.2%	8.9%	1.4%
206	50	133	5.3%	55.6%	14.6%	0.4%	0.3%	0.5%	0.1%	0.3%	0.1%	6.0%	2.5%	2.5%	0.4%	0.3%	11.4%	0.0%
207	50	77	4.5%	47.3%	15.6%	0.1%	0.1%	0.1%	0.0%	0.1%	0.0%	2.2%	0.9%	0.9%	0.1%	0.3%	14.9%	12.8%
208	50	109	4.5%	46.9%	19.9%	0.2%	0.1%	0.2%	0.0%	0.1%	0.0%	3.9%	1.6%	1.7%	0.2%	0.2%	9.9%	10.5%
209	50	292	5.0%	52.6%	31.0%	0.6%	0.4%	0.7%	0.1%	0.4%	0.0%	2.8%	1.2%	1.1%	0.2%	0.0%	2.0%	1.8%
210	50	317	5.3%	55.2%	18.7%	1.0%	0.7%	1.2%	0.1%	0.7%	0.0%	4.5%	1.9%	1.8%	0.2%	0.1%	2.8%	5.8%
211	70	774	5.6%	59.1%	19.5%	0.4%	0.3%	0.4%	0.0%	0.2%	0.1%	5.9%	2.4%	1.9%	0.5%	0.0%	0.1%	3.6%
212	70	450	5.2%	54.4%	22.6%	0.6%	0.4%	0.7%	0.1%	0.4%	0.1%	7.1%	3.0%	1.9%	0.1%	0.0%	0.2%	3.0%
213	50	159	4.2%	43.9%	11.8%	0.2%	0.1%	0.2%	0.0%	0.1%	0.0%	2.7%	1.1%	1.2%	0.2%	0.3%	10.8%	23.2%
214	70	222	3.6%	37.6%	22.5%	0.1%	0.1%	0.1%	0.0%	0.1%	0.1%	4.9%	2.0%	2.0%	0.1%	0.1%	5.7%	21.1%
215	50	109	5.8%	61.0%	26.7%	0.1%	0.0%	0.1%	0.0%	0.0%	0.0%	2.9%	1.2%	0.7%	0.1%	0.0%	1.4%	0.0%
216	50	59	4.5%	47.0%	12.5%	0.2%	0.2%	0.3%	0.0%	0.1%	0.1%	5.5%	2.3%	1.5%	0.1%	0.1%	2.5%	23.2%
217	50	252	4.6%	48.3%	12.8%	0.2%	0.1%	0.2%	0.0%	0.1%	0.0%	3.8%	1.6%	1.3%	0.2%	0.2%	8.7%	17.8%
218	50	299	4.4%	45.9%	24.5%	0.1%	0.1%	0.1%	0.0%	0.0%	0.0%	3.5%	1.5%	1.2%	0.1%	0.1%	4.8%	13.7%
219	50	93	5.3%	55.8%	14.4%	0.3%	0.2%	0.3%	0.0%	0.2%	0.1%	5.6%	2.3%	1.5%	0.2%	0.1%	5.2%	8.6%
220	50	180	5.3%	55.2%	30.1%	0.1%	0.0%	0.1%	0.0%	0.0%	0.0%	2.0%	0.8%	0.7%	0.1%	0.0%	1.0%	4.4%
221	50	215	4.8%	50.3%	26.2%	0.6%	0.4%	0.7%	0.1%	0.4%	0.0%	3.4%	1.4%	1.7%	0.4%	0.1%	3.5%	6.0%
222	50	100	4.6%	48.6%	16.5%	2.0%	1.4%	2.3%	0.2%	1.3%	0.0%	4.5%	1.9%	1.3%	0.1%	0.0%	1.1%	14.1%
223	50	68	4.9%	51.6%	21.7%	0.1%	0.1%	0.1%	0.0%	0.1%	0.1%	6.0%	2.5%	1.8%	0.4%	0.0%	0.0%	10.7%
226	50	71	4.2%	43.9%	19.8%	0.8%	0.6%	0.9%	0.1%	0.5%	0.0%	2.8%	1.2%	0.5%	0.0%	0.3%	14.2%	10.2%
227	50	251	5.1%	54.0%	21.5%	0.5%	0.3%	0.5%	0.1%	0.3%	0.1%	6.9%	2.9%	1.6%	0.1%	0.1%	4.3%	1.7%
228	50	11	5.8%	61.4%	19.8%	0.2%	0.1%	0.2%	0.0%	0.1%	0.1%	7.8%	3.2%	1.1%	0.0%	0.0%	0.0%	0.0%
229	50	32	5.6%	59.1%	20.1%	0.3%	0.2%	0.3%	0.0%	0.2%	0.1%	9.0%	3.7%	1.4%	0.0%	0.0%	0.0%	0.0%
230	50	72	3.3%	34.1%	30.1%	0.8%	0.6%	0.9%	0.1%	0.5%	0.1%	4.9%	2.0%	0.8%	0.1%	0.1%	4.1%	17.5%
231	50	163	5.0%	53.0%	16.3%	0.4%	0.3%	0.5%	0.1%	0.3%	0.1%	8.9%	3.7%	1.3%	0.1%	0.1%	3.0%	7.0%
232	50	24	5.7%	60.2%	23.1%	0.1%	0.1%	0.1%	0.0%	0.1%	0.1%	6.2%	2.6%	1.6%	0.2%	0.0%	0.0%	0.0%
235	50	276	5.0%	52.1%	17.8%	0.8%	0.6%	1.0%	0.1%	0.5%	0.1%	5.7%	2.3%	0.9%	0.1%	0.1%	3.0%	10.1%
236	50	192	5.7%	60.2%	21.3%	0.4%	0.3%	0.5%	0.0%	0.3%	0.1%	6.0%	2.5%	1.3%	0.1%	0.0%	0.0%	1.4%

Traffic Flows and Breakdown by 16 Vehicle Classes (Year 2026)

Link No.	Speed Limit	Total Vehicle	19 - Motorcycles (MC)	01 - Private Cars (PC)	03 - Taxi	14 - Non-franchised Bus <=6.4t	15 - Non-franchised Bus 6.4-15t	16 - Non-franchised Bus >15t	12 - Private Light Bus <=3.5t	13 - Private Light Bus >3.5t	04 - Light Goods Vehicles <=2.5t	05 - Lt Goods Vehicles 2.5-3.5t	06 - Light Goods Vehicles >3.5t	07 - Heavy Goods Vehicles <=15t	08 - Heavy Goods Vehicles >15t	17 - Franchised Bus (SD)	18 - Franchised Bus (DD)	11 - Public Light Buses
	km/hr	0000-0100																
237	50	68	5.2%	54.6%	15.8%	0.5%	0.4%	0.6%	0.1%	0.3%	0.1%	14.2%	5.9%	2.2%	0.1%	0.0%	0.0%	0.0%
238	50	53	4.9%	51.2%	18.1%	0.0%	0.0%	0.1%	0.0%	0.0%	0.1%	9.9%	4.1%	2.6%	0.4%	0.0%	0.0%	8.6%
239	70	845	4.8%	50.4%	14.4%	0.2%	0.1%	0.2%	0.0%	0.1%	0.1%	5.5%	2.3%	1.9%	0.5%	0.3%	11.8%	7.4%
240	70	698	4.6%	48.2%	13.9%	0.3%	0.2%	0.4%	0.0%	0.2%	0.1%	5.4%	2.2%	1.9%	0.3%	0.3%	13.9%	8.0%
241	50	108	3.1%	32.9%	12.0%	0.1%	0.0%	0.1%	0.0%	0.0%	0.0%	3.0%	1.2%	0.6%	0.0%	0.4%	17.6%	28.9%
242	50	111	3.4%	35.7%	8.4%	0.0%	0.0%	0.0%	0.0%	0.0%	0.0%	4.5%	1.9%	1.3%	0.0%	0.2%	10.4%	33.9%
243	50	33	6.0%	62.8%	22.0%	0.2%	0.1%	0.2%	0.0%	0.1%	0.0%	4.8%	2.0%	1.5%	0.1%	0.0%	0.0%	0.0%
244	50	38	5.6%	58.3%	26.6%	0.1%	0.1%	0.2%	0.0%	0.1%	0.1%	4.9%	2.0%	2.0%	0.1%	0.0%	0.0%	0.0%
245	50	170	3.5%	36.4%	10.8%	0.1%	0.0%	0.1%	0.0%	0.0%	0.0%	4.6%	1.9%	1.5%	0.1%	0.2%	9.8%	31.0%
246	50	152	3.6%	37.3%	14.1%	0.1%	0.1%	0.1%	0.0%	0.0%	0.0%	3.6%	1.5%	0.7%	0.0%	0.4%	15.9%	22.8%
247	50	29	4.7%	49.7%	9.3%	0.0%	0.0%	0.0%	0.0%	0.0%	0.0%	3.9%	1.6%	0.6%	0.0%	0.4%	17.9%	11.8%
248	50	91	4.9%	51.9%	25.1%	0.3%	0.2%	0.3%	0.0%	0.2%	0.0%	4.0%	1.7%	1.4%	0.2%	0.1%	5.7%	3.8%
249	50	177	6.2%	64.7%	16.1%	0.2%	0.2%	0.3%	0.0%	0.2%	0.0%	4.2%	1.8%	1.1%	0.1%	0.1%	2.9%	1.9%
250	50	325	5.3%	56.0%	20.6%	0.5%	0.3%	0.5%	0.1%	0.3%	0.1%	7.7%	3.2%	1.7%	0.3%	0.0%	1.6%	1.9%
253	50	269	5.8%	61.3%	18.7%	0.6%	0.4%	0.7%	0.1%	0.4%	0.1%	6.0%	2.5%	1.6%	0.1%	0.0%	0.6%	1.1%
254	50	77	5.4%	57.0%	20.2%	0.5%	0.4%	0.6%	0.1%	0.3%	0.1%	9.0%	3.7%	2.6%	0.1%	0.0%	0.0%	0.0%
255	50	175	5.8%	60.7%	18.1%	0.6%	0.4%	0.7%	0.1%	0.4%	0.1%	7.9%	3.3%	1.8%	0.1%	0.0%	0.0%	0.0%
256	50	55	5.6%	59.0%	19.2%	0.2%	0.1%	0.2%	0.0%	0.1%	0.1%	9.3%	3.9%	2.2%	0.1%	0.0%	0.0%	0.0%
257	50	439	5.9%	61.6%	18.5%	0.4%	0.3%	0.5%	0.1%	0.3%	0.1%	6.9%	2.9%	2.1%	0.5%	0.0%	0.0%	0.0%
258	50	492	5.3%	55.7%	22.5%	0.5%	0.3%	0.5%	0.1%	0.3%	0.1%	8.6%	3.5%	2.5%	0.2%	0.0%	0.0%	0.0%
259	50	133	5.0%	52.9%	21.7%	0.6%	0.4%	0.7%	0.1%	0.4%	0.1%	10.2%	4.2%	3.3%	0.4%	0.0%	0.0%	0.0%
260	50	181	3.8%	40.0%	9.5%	0.4%	0.3%	0.5%	0.1%	0.3%	0.0%	2.6%	1.1%	1.2%	0.2%	0.4%	16.6%	22.9%
261	50	163	3.7%	39.2%	14.9%	0.2%	0.1%	0.2%	0.0%	0.1%	0.0%	2.9%	1.2%	1.0%	0.1%	0.1%	5.5%	30.6%
262	50	163	5.9%	61.5%	17.8%	0.7%	0.5%	0.8%	0.1%	0.4%	0.1%	7.4%	3.1%	1.8%	0.1%	0.0%	0.0%	0.0%
263	50	69	5.3%	55.1%	18.0%	0.2%	0.1%	0.2%	0.0%	0.1%	0.1%	12.6%	5.2%	2.8%	0.2%	0.0%	0.0%	0.0%
264	50	467	5.8%	60.4%	19.0%	0.4%	0.3%	0.5%	0.1%	0.3%	0.1%	7.5%	3.1%	2.1%	0.5%	0.0%	0.0%	0.0%
265	50	311	5.5%	57.4%	22.6%	0.4%	0.3%	0.5%	0.1%	0.3%	0.1%	7.8%	3.2%	1.9%	0.1%	0.0%	0.0%	0.0%
266	50	142	5.1%	53.5%	21.9%	0.6%	0.4%	0.7%	0.1%	0.4%	0.1%	10.3%	4.3%	2.5%	0.2%	0.0%	0.0%	0.0%
267	50	330	5.6%	58.4%	18.7%	0.3%	0.2%	0.3%	0.0%	0.2%	0.1%	8.5%	3.5%	2.1%	0.4%	0.0%	0.0%	1.7%
268	50	143	5.5%	57.4%	17.3%	0.4%	0.3%	0.5%	0.1%	0.3%	0.1%	10.6%	4.4%	2.3%	0.2%	0.0%	0.0%	0.8%
269	50	96	5.1%	53.8%	16.4%	0.6%	0.4%	0.7%	0.1%	0.4%	0.1%	13.6%	5.6%	2.0%	0.1%	0.0%	0.0%	1.2%
270	50	92	5.4%	57.0%	20.6%	0.4%	0.3%	0.5%	0.0%	0.2%	0.1%	8.3%	3.4%	2.2%	0.3%	0.0%	0.0%	1.2%
271	50	144	5.3%	55.6%	17.4%	0.4%	0.3%	0.5%	0.1%	0.3%	0.1%	12.2%	5.0%	2.5%	0.2%	0.0%	0.0%	0.0%
272	50	147	5.3%	55.9%	17.0%	0.4%	0.3%	0.4%	0.0%	0.2%	0.1%	10.2%	4.2%	2.3%	0.6%	0.0%	0.0%	3.1%
273	50	340	4.9%	51.4%	17.4%	0.8%	0.5%	0.9%	0.1%	0.5%	0.1%	8.1%	3.3%	1.9%	0.2%	0.2%	8.7%	1.0%
274	50	253	4.6%	48.6%	16.3%	1.0%	0.7%	1.2%	0.1%	0.7%	0.1%	8.3%	3.4%	1.5%	0.1%	0.3%	11.8%	1.4%
275	50	350	6.0%	63.0%	12.5%	0.6%	0.4%	0.6%	0.1%	0.4%	0.1%	9.1%	3.8%	2.1%	0.4%	0.0%	0.0%	1.0%
276	50	377	5.0%	52.5%	14.5%	0.6%	0.4%	0.7%	0.1%	0.4%	0.1%	9.0%	3.7%	2.1%	0.1%	0.2%	10.0%	0.6%
277	50	103	5.4%	57.0%	18.1%	0.2%	0.2%	0.3%	0.0%	0.1%	0.1%	10.9%	4.5%	2.9%	0.3%	0.0%	0.0%	0.0%
278	50	94	6.0%	62.7%	15.1%	0.7%	0.5%	0.8%	0.1%	0.4%	0.1%	8.3%	3.4%	1.7%	0.2%	0.0%	0.0%	0.0%
279	50	209	5.5%	57.3%	14.7%	0.4%	0.3%	0.5%	0.1%	0.3%	0.1%	11.1%	4.6%	2.7%	0.5%	0.0%	0.0%	2.2%
280	50	227	4.4%	46.4%	15.0%	0.2%	0.1%	0.2%	0.0%	0.1%	0.1%	9.6%	4.0%	2.3%	0.4%	0.4%	15.7%	1.0%
281	50	392	5.8%	60.4%	15.8%	0.3%	0.2%	0.3%	0.0%	0.2%	0.1%	8.1%	3.4%	3.7%	0.2%	0.0%	0.8%	0.8%
282	50	240	5.6%	58.8%	16.9%	0.3%	0.2%	0.3%	0.0%	0.2%	0.1%	6.5%	2.7%	4.9%	0.2%	0.0%	1.9%	1.3%
283	50	296	5.8%	61.2%	12.6%	0.6%	0.4%	0.7%	0.1%	0.4%	0.1%	11.0%	4.5%	1.7%	0.1%	0.0%	0.8%	0.0%
284	50	169	6.9%	72.1%	10.3%	0.2%	0.1%	0.2%	0.0%	0.1%	0.1%	6.4%	2.6%	0.9%	0.0%	0.0%	0.0%	0.0%
285	50	503	5.7%	59.8%	14.6%	0.3%	0.2%	0.4%	0.0%	0.2%	0.1%	9.0%	3.7%	3.6%	0.3%	0.0%	1.4%	0.6%
286	50	393	5.8%	60.8%	16.7%	0.4%	0.3%	0.5%	0.1%	0.3%	0.1%	5.7%	2.4%	4.0%	0.2%	0.0%	2.1%	0.8%
287	50	99	5.5%	57.3%	13.6%	0.2%	0.1%	0.2%	0.0%	0.1%	0.1%	5.0%	2.1%	2.0%	0.3%	0.0%	1.9%	11.6%
288	50	170	5.8%	60.5%	17.4%	0.3%	0.2%	0.4%	0.0%	0.2%	0.0%	3.4%	1.4%	1.9%	0.2%	0.0%	1.5%	6.7%
289	50	289	4.6%	48.1%	13.1%	0.2%	0.1%	0.2%	0.0%	0.1%	0.1%	7.4%	3.0%	1.8%	0.2%	0.4%	15.8%	4.7%
290	50	701	4.4%	46.3%	15.8%	1.2%	0.8%	1.3%	0.1%	0.7%	0.1%	5.8%	2.4%	1.3%	0.1%	0.2%	9.1%	10.4%
291	50	480	5.0%	52.1%	7.8%	0.6%	0.4%	0.7%	0.1%	0.4%	0.1%	5.6%	2.3%	1.3%	0.1%	0.2%	10.1%	13.1%
292	70	1029	5.9%	61.8%	8.8%	0.3%	0.2%	0.4%	0.0%	0.2%	0.1%	8.9%	3.7%	1.4%	0.1%	0.1%	2.9%	5.0%
293	70	928	5.0%	52.9%	15.5%	0.5%	0.4%	0.6%	0.1%	0.3%	0.1%	6.9%	2.9%	2.1%	0.2%	0.1%	4.4%	7.9%
294	50	864	4.3%	44.9%	12.5%	0.6%	0.4%	0.7%	0.1%	0.4%	0.1%	6.4%	2.7%	1.3%	0.2%	0.3%	13.6%	11.6%
295	50	840	4.5%	47.5%	12.0%	0.4%	0.3%	0.5%	0.1%	0.3%	0.1%	5.6%	2.3%	1.7%	0.2%	0.2%	9.5%	14.8%
296	50	105	4.5%	46.9%	14.7%	0.1%	0.1%	0.1%	0.0%	0.1%	0.0%	3.8%	1.6%	0.8%	0.1%	0.0%	0.0%	27.3%
297	50	38	1.0%	10.3%	4.2%	0.0%	0.0%	0.0%	0.0%	0.0%	0.0%	1.0%	0.4%	0.2%	0.0%	0.0%	0.0%	82.8%
299	50	350	5.8%	60.4%	13.4%	0.2%	0.1%	0.2%	0.0%	0.1%	0.1%	8.7%	3.6%	4.6%	0.1%	0.0%	0.0%	2.5%
300	70	811	5.3%	55.6%	15.1%	2.1%	1.5%	2.5%	0.3%	1.4%	0.1%	5.9%	2.5%	1.1%	0.0%	0.1%	5.2%	1.3%
301	70	803	6.8%	71.3%	2.5%	1.0%	0.7%	1.2%	0.1%	0.7%	0.1%	6.8%	2.8%	1.2%	0.0%	0.1%	3.3%	1.5%
302	70	578	5.2%	54.2%	16.3%	2.2%	1.6%	2.6%	0.3%	1.4%	0.1%	7.4%	3.1%	0.8%	0.0%	0.1%	3.0%	1.8%
303	70	648	7.0%	73.0%	2.7%	1.0%	0.7%	1.2%	0.1%	0.6%	0.1%	7.7%	3.2%	0.9%	0.0%	0.0%	0.0%	1.9%
304	50	469	4.7%	49.1%	11.6%	0.2%	0.2%	0.2%	0.0%	0.1%	0.0%	3.7%	1.5%	1.3%	0.1%	0.3%	13.5%	13.2%
305	50	659	4.8%	50.8%	16.9%	0.1%	0.1%	0.1%	0.0%	0.1%	0.1%	5.1%	2.1%	2.1%	0.3%	0.2%	9.4%	7.7%
306	50	500	4.1%	42.9%	26.0%	0.3%	0.2%	0.4%	0.0%	0.2%	0.0%	4.3%	1.8%	1.0%	0.1%	0.1%	5.3%	13.1%
307	50	438	6.1%	64.3%	21.5%	0.2%	0.2%	0.3%	0.0%	0.1%	0.0%	2.0%	0.8%	0.5%	0.1%	0.1%	3.7%	0.0%
308	50	24	4.3%	45.0%	20.1%	0.2%	0.2%	0.3%	0.0%	0.2%	0.0%	1.6%	0.7%	0.7%	0.1%	0.1%	4.6%	22.0%
309	50	26	6.1%	63.7%	24.9%	0.2%	0.2%	0.3%	0.0%	0.1%	0.0%	2.3%	1.0%	1.2%	0.1%	0.0%	0.0%	0.0%
310	70	609	5.3%	55.7%	22.9%	0.5%	0.4%	0.6%	0.1%	0.3%	0.1%	5.6%	2.3%	2.4%	0.3%	0.0%	0.0%	3.6%
311	70	735	5.1%	53.5%	24.6%	0.2%	0.2%	0.3%	0.0%	0.2%	0.0%	4.3%	1.8%	1.4%	0.2%	0.0%	0.0%	8.1%
312	50	316	5.7%	59.9%	14.7%	0.4%	0.3%	0.4%	0.0%	0.2%	0.1%	6.9%	2.9%	5.4%	0.2%	0.0%	0.1%	2.8%
313	50	75	6.1%	63.9%	23.0%	0.3%	0.2%	0.4%	0.0%	0.2%	0.0%	3.5%	1.4%	1.0%	0.1%	0.0%	0.0%	0.0%
314	50	89	6.6%	69.6%	17.5%	0.2%	0.1%	0.2%	0.0%	0.1%	0.0%	3.3%	1.4%	0.8%	0.0%	0.0%	0.0%	0.0%
315	50	48	6.6%	69.4%	17.5%	0.2%	0.1%	0.2%	0.0%	0.1%	0.0%	3.5%	1.5%	0.8%	0.0%	0.0%	0.0%	0.0%
316	50	43	6.1%	63.7%	22.9%	0.3%	0.2%	0.4%	0.0%	0.2%	0.0%	3.6%	1.5%	1.0%	0.1%	0.0%	0.0%	0.0%
317	50	50	5.8%	60.7%	26.2%	0.2%	0.2%	0.3%	0.0%	0.1%	0.0%	4.0%	1.7%	0.6%	0.1%	0.0%	0.0%	0.0%
318	50	54	6.4%	66.8%	19.7%	0.2%	0.2%	0.3%	0.0%	0.2%	0.0%	3.9%	1.6%	0.6%	0.0%	0.0%	0.0%	0.0%
319	50	114	5.8%	60.7%	23.9%	0.3%	0.2%	0.3%	0.0%	0.2%	0.1%	5.4%	2.2%	0.9%	0.1%	0.0%	0.0%	0.0%
320	50	49	5.6%	58.2%	18.8%	0.1%	0.1%	0.1%	0.0%	0.1%	0.0%	2.6%	1.1%	0.9%	0.2%	0.2%	9.0%	3.1%
321	50	119	4.2%	43.8%	29.4%	0.7%	0.5%	0.8%	0.1%	0.4%	0.1%	9.2%	3.8%	2.9%	0.3%	0.1%	3.8%	0.0%
322	50	9	5.3%	56.0%	27.8%	0.4%	0.3%	0.5%	0.1%	0.3%	0.0%	4.8%	2.0%	2.0%	0.4%	0.0%	0.0%	0.0%
323	50	31	6.1%	63.5%	21.8%	0.4%	0.3%	0.4%	0.0%	0.2%	0.0%	4.0%	1.7%	1.4%	0.2%	0.0%	0.0%	0.0%
324	50	111	4.8%	50.5%	31.6%	0.1%	0.1%	0.2%	0.0%	0.1%	0.0%	3.5%	1.5%	1.9%	0.3%	0.1%	4.0%	1.4%
325	50	147	5.4%	56.6%	25.8%	0.3%	0.2%	0.3%	0.0%	0.2%	0.0%	4.0%	1.7%	1.3%	0.1%	0.1%	3.0%	1.0%
326	50	18	5.8%	60.4%	18.0%	0.2%	0.1%	0.2%	0.0%	0.1%	0.1%	7.9%	3.3%	3.6%	0.3%	0.0%	0.0%	0.0%
327	50	87	5.5%	57.9%	16.8%	0.4%	0.3%	0.4%	0.0%	0.2%	0.1%	5.4%	2.2%	3.6%	0.3%	0.1%	5.1%	1.7%
328	50	101	5.0%	52.1%	29.8%	0.2%	0.1%	0.2%	0.0%	0.1%	0.0%	4.4%	1.8%	1.6%	0.1%	0.1%	4.4%	0.0%
329	50	81	6.0%	62.9%	26.7%	0.4%	0.3%	0.5%	0.0%	0.3%	0.0%	1.7%	0.7%	0.5%	0.0%	0.0%	0.0%	0.0%
330	50	48	6.7%	70.8%	17.2%	0.3%	0.2%	0.3%	0.0%	0.2%	0.0%	2.4%	1.0%	0.8%	0.0%	0.0%	0.0%	0.0%
331	50	33	6.6%	69.4%	18.2%	0.4%	0.3%	0.5%	0.1%	0.3%	0.0%	2.2%	0.9%	1.0%	0.0%	0.0%	0.0%	0.0%
332	50	43	6.7%	70.8%	17.1%	0.3%	0.2%	0.3%	0.0%	0.2%	0.0%	2.5%	1.0%	0.8%	0.0%	0.0%	0.0%	0.0%
333	50	26	6.6%	69.3%	18.1%	0.4%	0.3%	0.5%	0.1%	0.3%	0.0%	2.3%	1.0%	1.1%	0.1%	0.0%	0.0%	0.0%
334	50	44	6.9%	72.9%	15.5%	0.2%	0.1%	0.2%	0.0%	0.1%	0.0%	1.9%	0.8%	1.3%	0.0%	0.0%	0.0%	0.0%
335	50	27	6.8%	71.7%	15.7%	0.4%	0.3%	0.5%	0.1%	0.3%	0.0%	1.8%	0.7%	1.8%	0.1%	0.0%	0.0%	0.0%
336	50	496	5.7%	60.2%	29.2%	0.7%	0.5%	0.8%	0.1%	0.4%	0.0%	1.5%	0.6%	0.3%	0.0%	0.0%	0.0%	0.0%
337	50	344	4.4%	46.2%	45.8%	0.3%	0.2%	0.4%	0.0%	0.2%	0.0%	1.4%	0.6%	0.4%	0.0%	0.0%	0.0%	0.0%
338	50	168	5.5%	57.2%	30.7%	0.1%	0.1%	0.1%	0.0%	0.1%	0.0%	3.8%	1.6%	0.8%	0.0%	0.0%	0.0%	0.0%
339	50	524	4.9%	51.1%	40.8%	0.5%	0.4%	0.6%	0.1%	0.3%	0.0%	0.7%	0.3%	0.3%	0.0%	0.0%	0.0%	0.0%
340	50	208	4.8%	50.6%	41.2%	0.2%	0.1%	0.2%	0.0%	0.1%	0.0%	1.5%	0.6%	0.5%	0.0%	0.0%	0.0%	0.0%
341	50	328	6.0%	62.8%	26.6%	0.6%	0.4%	0.7%	0.1%	0.4%	0.0%	1.3%	0.5%	0.5%	0.0%	0.0%	0.0%	0.0%
342	80	1063	6.0%	63.3%	17.7%	0.4%	0.3%	0.5%	0.1%	0.3%	0.1%	5.5%	2.3%	3.4%	0.2%	0.0%	0.0%	0.0%
343	80	990	6.5%	68.3%	12.1%	0.4%	0.3%	0.4%	0.0%	0.2%	0.1%	6.7%	2.8%	2.0%	0.2%	0.0%	0.0%	0.0%
346	70	42	6.3%	65.8%	17.9%	0.6%	0.5%	0.8%	0.1%	0.4%	0.0%	4.1%	1.7%	1.7%	0.1%	0.0%	0.0%	0.0%

Traffic Flows and Breakdown by 16 Vehicle Classes (Year 2026)

Link No.	Speed Limit	Total Vehicle	19 - Motorcycles (MC)	01 - Private Cars (PC)	03 - Taxi	14 - Non-franchised Bus <=6.4t	15 - Non-franchised Bus 6.4-15t	16 - Non-franchised Bus >15t	12 - Private Light Bus <=3.5t	13 - Private Light Bus >3.5t	04 - Light Goods Vehicles <=2.5t	05 - Lt Goods Vehicles 2.5-3.5t	06 - Light Goods Vehicles >3.5t	07 - Heavy Goods Vehicles <=15t	08 - Heavy Goods Vehicles >15t	17 - Franchised Bus (SD)	18 - Franchised Bus (DD)	11 - Public Light Buses
	km/hr	0000-0100																
349	70	328	6.1%	64.1%	15.3%	0.5%	0.3%	0.5%	0.1%	0.3%	0.1%	6.6%	2.7%	3.2%	0.2%	0.0%	0.0%	0.0%
350	50	454	4.3%	44.7%	48.7%	0.3%	0.2%	0.3%	0.0%	0.2%	0.0%	0.7%	0.3%	0.3%	0.0%	0.0%	0.0%	0.0%
351	50	201	5.7%	59.3%	29.1%	0.2%	0.1%	0.2%	0.0%	0.1%	0.0%	3.2%	1.3%	0.8%	0.0%	0.0%	0.0%	0.0%
364	50	132	6.5%	68.4%	17.0%	0.3%	0.2%	0.4%	0.0%	0.2%	0.0%	4.1%	1.7%	1.1%	0.1%	0.0%	0.0%	0.0%
365	50	138	6.4%	67.4%	18.4%	0.4%	0.3%	0.5%	0.1%	0.3%	0.0%	3.8%	1.6%	0.7%	0.0%	0.0%	0.0%	0.0%
368	50	320	5.2%	54.3%	13.7%	0.9%	0.6%	1.1%	0.1%	0.6%	0.1%	5.5%	2.3%	2.7%	0.3%	0.2%	8.1%	4.5%
369	50	41	5.3%	55.8%	20.7%	0.3%	0.2%	0.4%	0.0%	0.2%	0.1%	5.7%	2.3%	1.4%	0.2%	0.0%	0.0%	7.4%
370	50	7	2.1%	21.7%	23.2%	0.0%	0.0%	0.0%	0.0%	0.0%	0.1%	5.7%	2.4%	0.0%	0.0%	1.0%	43.9%	0.0%
371	70	347	5.4%	56.9%	25.6%	0.4%	0.3%	0.5%	0.1%	0.3%	0.0%	2.8%	1.2%	1.2%	0.3%	0.1%	4.8%	0.0%
372	70	916	4.8%	49.9%	30.3%	0.5%	0.4%	0.6%	0.1%	0.3%	0.1%	5.8%	2.4%	2.3%	0.5%	0.0%	2.0%	0.0%
373	50	148	5.6%	59.0%	28.3%	0.5%	0.4%	0.6%	0.1%	0.4%	0.0%	3.1%	1.3%	0.7%	0.1%	0.0%	0.0%	0.0%
374	50	14	5.1%	53.2%	20.4%	0.3%	0.2%	0.3%	0.0%	0.2%	0.1%	9.8%	4.1%	4.9%	1.4%	0.0%	0.0%	0.0%
375	50	48	4.8%	50.7%	24.2%	0.3%	0.2%	0.4%	0.0%	0.2%	0.0%	4.1%	1.7%	1.1%	0.2%	0.0%	0.0%	11.9%
376	50	204	5.6%	58.5%	22.8%	0.3%	0.2%	0.3%	0.0%	0.2%	0.1%	6.5%	2.7%	2.6%	0.3%	0.0%	0.0%	0.0%
377	50	40	5.4%	56.6%	27.8%	0.6%	0.4%	0.7%	0.1%	0.4%	0.0%	4.3%	1.8%	1.4%	0.3%	0.0%	0.0%	0.0%
378	50	241	5.5%	57.9%	26.7%	0.4%	0.3%	0.5%	0.1%	0.3%	0.0%	4.2%	1.7%	1.3%	0.1%	0.0%	0.0%	0.9%
380	50	47	5.3%	55.6%	26.9%	0.6%	0.4%	0.7%	0.1%	0.4%	0.1%	5.3%	2.2%	2.1%	0.5%	0.0%	0.0%	0.0%
381	50	125	4.1%	43.3%	20.4%	0.5%	0.4%	0.6%	0.1%	0.3%	0.0%	3.8%	1.6%	1.6%	0.4%	0.5%	19.5%	3.0%
382	50	110	4.3%	44.9%	17.8%	0.3%	0.2%	0.3%	0.0%	0.2%	0.0%	2.6%	1.1%	1.2%	0.3%	0.5%	22.9%	3.4%
383	50	927	4.7%	49.7%	23.0%	0.4%	0.3%	0.5%	0.1%	0.3%	0.0%	4.6%	1.9%	2.0%	0.3%	0.2%	8.8%	3.2%
384	50	497	4.6%	48.3%	13.9%	0.2%	0.2%	0.3%	0.0%	0.1%	0.1%	5.4%	2.2%	2.4%	0.4%	0.3%	14.4%	7.1%
385	50	766	5.0%	52.0%	31.7%	0.4%	0.3%	0.5%	0.1%	0.3%	0.1%	4.9%	2.0%	2.1%	0.4%	0.0%	0.0%	0.4%
386	50	812	5.0%	52.6%	31.3%	0.4%	0.3%	0.5%	0.0%	0.3%	0.0%	4.8%	2.0%	2.0%	0.4%	0.0%	0.0%	0.4%
388	50	151	5.4%	57.2%	26.2%	0.6%	0.5%	0.8%	0.1%	0.4%	0.0%	4.6%	1.9%	1.8%	0.4%	0.0%	0.0%	0.0%
389	50	411	5.7%	59.8%	25.1%	0.4%	0.3%	0.5%	0.1%	0.3%	0.0%	4.2%	1.7%	1.1%	0.1%	0.0%	0.0%	0.7%
390	50	180	5.7%	59.8%	23.7%	0.2%	0.2%	0.3%	0.0%	0.1%	0.1%	5.1%	2.1%	0.9%	0.1%	0.0%	0.0%	1.7%
391	50	707	5.1%	53.7%	31.8%	0.2%	0.2%	0.3%	0.0%	0.1%	0.0%	4.6%	1.9%	1.4%	0.1%	0.0%	0.0%	0.4%
394	50	64	4.9%	51.2%	26.0%	0.3%	0.2%	0.4%	0.0%	0.2%	0.1%	8.2%	3.4%	3.8%	1.1%	0.0%	0.0%	0.0%
395	50	69	5.0%	52.3%	22.9%	0.6%	0.4%	0.7%	0.1%	0.4%	0.1%	10.4%	4.3%	2.5%	0.4%	0.0%	0.0%	0.0%
397	50	115	5.9%	61.5%	23.3%	0.5%	0.4%	0.6%	0.1%	0.3%	0.0%	3.3%	1.4%	2.0%	0.6%	0.0%	0.0%	0.0%
398	50	49	6.4%	67.6%	20.8%	0.3%	0.2%	0.3%	0.0%	0.2%	0.0%	2.2%	0.9%	0.8%	0.2%	0.0%	0.0%	0.0%
399	50	239	4.8%	50.7%	15.6%	0.2%	0.2%	0.3%	0.0%	0.2%	0.0%	4.1%	1.7%	2.7%	0.7%	0.3%	13.8%	4.6%
403	50	137	6.7%	70.7%	12.9%	0.3%	0.2%	0.4%	0.0%	0.2%	0.1%	5.4%	2.2%	0.8%	0.0%	0.0%	0.0%	0.0%
405	50	263	5.6%	58.3%	27.2%	0.2%	0.1%	0.2%	0.0%	0.1%	0.0%	3.4%	1.4%	1.0%	0.2%	0.0%	1.7%	0.6%
406	50	45	6.8%	71.8%	13.6%	0.4%	0.3%	0.4%	0.0%	0.2%	0.0%	3.4%	1.4%	1.5%	0.0%	0.0%	0.0%	0.0%
407	50	25	2.3%	24.0%	9.2%	1.3%	0.9%	1.5%	0.2%	0.8%	0.2%	21.4%	8.9%	3.4%	0.0%	0.0%	0.0%	25.8%
408	50	118	4.9%	51.2%	31.2%	0.1%	0.1%	0.2%	0.0%	0.1%	0.0%	3.5%	1.5%	1.8%	0.3%	0.1%	3.8%	1.3%
409	50	175	5.5%	58.2%	25.0%	0.3%	0.2%	0.3%	0.0%	0.2%	0.0%	3.9%	1.6%	1.2%	0.1%	0.1%	2.5%	0.9%
412	70	226	5.9%	62.1%	18.8%	0.8%	0.6%	1.0%	0.1%	0.5%	0.1%	5.0%	2.1%	3.0%	0.0%	0.0%	0.0%	0.0%
413	70	45	4.9%	51.1%	31.9%	1.8%	1.3%	2.1%	0.2%	1.2%	0.0%	2.9%	1.2%	1.3%	0.1%	0.0%	0.0%	0.0%
414	70	422	5.4%	57.0%	16.6%	0.6%	0.4%	0.7%	0.1%	0.4%	0.1%	7.9%	3.3%	3.0%	0.3%	0.1%	2.3%	1.8%
415	70	181	6.2%	64.8%	15.6%	0.6%	0.4%	0.7%	0.1%	0.4%	0.1%	5.5%	2.3%	3.4%	0.0%	0.0%	0.0%	0.0%
416	70	107	5.7%	59.8%	13.6%	0.6%	0.4%	0.7%	0.1%	0.4%	0.1%	10.1%	4.2%	4.3%	0.1%	0.0%	0.0%	0.0%
417	50	289	4.5%	46.8%	16.3%	0.2%	0.1%	0.2%	0.0%	0.1%	0.0%	1.8%	0.7%	0.7%	0.0%	0.6%	26.2%	1.8%
418	50	301	5.2%	54.7%	23.5%	0.2%	0.2%	0.3%	0.0%	0.1%	0.0%	3.8%	1.6%	1.3%	0.2%	0.1%	6.2%	2.5%
419	50	125	6.0%	63.2%	14.6%	0.6%	0.4%	0.7%	0.1%	0.4%	0.0%	4.1%	1.7%	1.1%	0.1%	0.0%	1.2%	5.8%
420	50	228	6.3%	66.3%	15.6%	0.2%	0.2%	0.3%	0.0%	0.1%	0.0%	2.1%	0.9%	1.0%	0.2%	0.1%	4.2%	2.5%
421	50	709	5.5%	57.6%	12.6%	0.4%	0.3%	0.5%	0.1%	0.3%	0.0%	4.6%	1.9%	2.6%	0.3%	0.1%	5.2%	8.1%
422	50	860	5.5%	58.2%	17.8%	0.1%	0.1%	0.2%	0.0%	0.1%	0.0%	4.1%	1.7%	1.9%	0.2%	0.1%	3.9%	6.1%
423	70	768	5.3%	55.5%	16.0%	0.3%	0.2%	0.3%	0.0%	0.2%	0.1%	8.8%	3.6%	2.8%	1.0%	0.0%	1.3%	4.6%
424	70	718	5.6%	59.1%	15.5%	0.3%	0.2%	0.4%	0.0%	0.2%	0.1%	7.6%	3.1%	2.9%	0.4%	0.1%	2.3%	2.1%
425	50	524	4.5%	47.4%	11.4%	0.4%	0.3%	0.5%	0.1%	0.3%	0.1%	5.6%	2.3%	3.3%	0.4%	0.4%	19.1%	3.8%
426	50	437	5.9%	62.0%	13.5%	0.2%	0.1%	0.2%	0.0%	0.1%	0.1%	5.7%	2.4%	2.9%	0.2%	0.1%	3.1%	3.5%
427	50	30	6.2%	64.9%	23.1%	0.1%	0.1%	0.1%	0.0%	0.1%	0.0%	2.4%	1.0%	1.9%	0.1%	0.0%	0.0%	0.0%
429	50	221	3.5%	36.6%	16.7%	0.4%	0.3%	0.5%	0.1%	0.3%	0.0%	3.2%	1.3%	0.6%	0.0%	0.6%	24.4%	11.4%
430	70	97	4.7%	49.2%	11.9%	0.7%	0.5%	0.8%	0.1%	0.4%	0.1%	5.3%	2.2%	3.0%	0.0%	0.5%	20.6%	0.0%
433	50	46	5.1%	53.6%	16.0%	0.6%	0.4%	0.7%	0.1%	0.4%	0.1%	12.1%	5.0%	2.4%	0.2%	0.1%	3.3%	0.0%
434	50	193	5.4%	57.1%	16.0%	1.0%	0.7%	1.1%	0.1%	0.6%	0.1%	9.8%	4.1%	2.0%	0.1%	0.0%	1.7%	0.0%
435	50	224	5.2%	54.2%	8.7%	0.2%	0.2%	0.3%	0.0%	0.1%	0.1%	7.1%	3.0%	0.7%	0.3%	0.2%	7.6%	12.2%
436	50	193	5.3%	55.7%	17.3%	0.4%	0.3%	0.5%	0.0%	0.2%	0.0%	3.7%	1.5%	1.1%	0.1%	0.2%	10.0%	3.5%
437	50	88	3.1%	32.7%	4.6%	0.6%	0.4%	0.7%	0.1%	0.4%	0.0%	4.6%	1.9%	1.1%	0.0%	0.6%	27.9%	21.2%
438	50	81	5.6%	59.0%	13.4%	0.2%	0.2%	0.3%	0.0%	0.1%	0.1%	9.9%	4.1%	3.8%	0.3%	0.0%	0.0%	2.8%
439	50	94	5.8%	61.4%	18.4%	0.3%	0.2%	0.4%	0.0%	0.2%	0.0%	4.4%	1.8%	1.1%	0.2%	0.1%	3.9%	1.6%
440	50	423	5.6%	59.1%	19.1%	0.3%	0.2%	0.3%	0.0%	0.2%	0.1%	7.9%	3.3%	2.1%	0.4%	0.0%	0.0%	1.3%
443	50	105	5.1%	53.6%	19.7%	0.8%	0.6%	1.0%	0.1%	0.5%	0.1%	6.3%	2.6%	1.1%	0.1%	0.0%	0.0%	8.3%
444	50	91	5.3%	55.3%	18.0%	0.3%	0.2%	0.4%	0.0%	0.2%	0.1%	7.3%	3.0%	1.7%	0.2%	0.0%	0.0%	7.9%
445	50	81	4.4%	45.9%	13.7%	1.0%	0.7%	1.1%	0.1%	0.6%	0.1%	5.0%	2.1%	0.6%	0.0%	0.2%	10.1%	14.5%
446	50	219	5.7%	59.5%	21.7%	0.4%	0.3%	0.5%	0.1%	0.3%	0.1%	6.2%	2.6%	1.5%	0.1%	0.0%	0.0%	1.2%
447	50	71	5.7%	59.7%	15.1%	0.2%	0.2%	0.3%	0.0%	0.2%	0.1%	10.5%	4.3%	3.5%	0.2%	0.0%	0.0%	0.0%
448	50	39	4.5%	47.3%	19.6%	0.2%	0.1%	0.2%	0.0%	0.1%	0.2%	16.5%	6.8%	4.1%	0.4%	0.0%	0.0%	0.0%
449	50	48	6.1%	64.4%	17.9%	0.7%	0.5%	0.8%	0.1%	0.4%	0.1%	5.8%	2.4%	0.9%	0.0%	0.0%	0.0%	0.0%
450	50	9	4.7%	49.2%	22.3%	0.1%	0.1%	0.1%	0.0%	0.1%	0.1%	13.9%	5.8%	3.4%	0.2%	0.0%	0.0%	0.0%
451	50	74	6.3%	66.3%	18.4%	0.1%	0.1%	0.2%	0.0%	0.1%	0.0%	4.1%	1.7%	2.2%	0.4%	0.0%	0.0%	0.0%
452	50	106	6.4%	66.9%	15.7%	0.6%	0.4%	0.7%	0.1%	0.4%	0.1%	5.4%	2.2%	1.1%	0.0%	0.0%	0.0%	0.0%
453	50	171	5.0%	52.5%	27.4%	0.5%	0.4%	0.6%	0.1%	0.3%	0.1%	5.3%	2.2%	1.9%	0.2%	0.1%	3.5%	0.0%
454	50	96	6.2%	64.8%	20.4%	0.4%	0.3%	0.4%	0.0%	0.2%	0.0%	4.0%	1.7%	1.5%	0.1%	0.0%	0.0%	0.0%
459	50	214	6.3%	65.9%	15.3%	0.3%	0.2%	0.4%	0.0%	0.2%	0.0%	4.5%	1.8%	1.1%	0.0%	0.0%	0.7%	3.2%
460	50	286	6.2%	65.0%	19.4%	0.3%	0.2%	0.3%	0.0%	0.2%	0.0%	4.3%	1.8%	1.4%	0.1%	0.0%	0.0%	0.9%
461	50	358	6.1%	64.2%	21.9%	0.4%	0.3%	0.5%	0.1%	0.3%	0.0%	3.3%	1.4%	0.7%	0.0%	0.0%	0.0%	0.7%
468	50	93	5.3%	55.8%	14.4%	0.3%	0.2%	0.3%	0.0%	0.2%	0.1%	5.6%	2.3%	1.5%	0.2%	0.1%	5.2%	8.6%
469	50	265	4.9%	51.5%	28.6%	0.6%	0.4%	0.7%	0.1%	0.4%	0.0%	2.5%	1.1%	0.7%	0.1%	0.0%	1.1%	7.3%
470	50	84	4.2%	43.6%	25.4%	1.6%	1.1%	1.9%	0.2%	1.0%	0.0%	3.6%	1.5%	0.9%	0.1%	0.0%	1.3%	13.5%
473	50	44	6.9%	72.9%	15.5%	0.2%	0.1%	0.2%	0.0%	0.1%	0.0%	1.9%	0.8%	1.3%	0.0%	0.0%	0.0%	0.0%
474	50	27	6.8%	71.7%	15.7%	0.4%	0.3%	0.5%	0.1%	0.3%	0.0%	1.8%	0.7%	1.8%	0.1%	0.0%	0.0%	0.0%
475	50	9	6.5%	67.7%	17.1%	0.4%	0.3%	0.5%	0.1%	0.3%	0.0%	4.2%	1.7%	1.1%	0.0%	0.0%	0.0%	0.0%
476	50	7	5.8%	60.4%	22.5%	0.5%	0.4%	0.6%	0.1%	0.3%	0.1%	5.5%	2.3%	1.4%	0.1%	0.0%	0.0%	0.0%
477	50	17	6.4%	66.9%	20.2%	0.3%	0.2%	0.3%	0.0%	0.2%	0.0%	2.7%	1.1%	1.5%	0.1%	0.0%	0.0%	0.0%
478	50	12	6.6%	69.0%	17.9%	0.2%	0.1%	0.2%	0.0%	0.1%	0.0%	3.2%	1.3%	1.2%	0.0%	0.0%	0.0%	0.0%
479	50	6	5.6%	59.0%	25.4%	0.2%	0.1%	0.2%	0.0%	0.1%	0.1%	6.2%	2.6%	0.6%	0.0%	0.0%	0.0%	0.0%
480	50	8	6.2%	64.9%	19.9%	0.4%	0.2%	0.4%	0.0%	0.2%	0.1%	4.9%	2.0%	0.8%	0.0%	0.0%	0.0%	0.0%
483	50	214	4.9%	51.6%	38.9%	0.2%	0.1%	0.2%	0.0%	0.1%	0.0%	2.1%	0.9%	0.8%	0.0%	0.0%	0.0%	0.0%
484	50	321	6.0%	62.8%	26.3%	0.6%	0.4%	0.7%	0.1%	0.4%	0.0%	1.5%	0.6%	0.5%	0.0%	0.0%	0.0%	0.0%
485	50	135	4.3%	45.2%	17.6%	0.7%	0.5%	0.8%	0.1%	0.5%	0.0%	2.7%	1.1%	0.5%	2.0%	0.4%	16.6%	7.1%
486	50	157	6.1%	63.7%	24.5%	0.2%	0.1%	0.2%	0.0%	0.1%	0.0%	2.6%	1.1%	1.0%	0.2%	0.0%	0.0%	0.0%
487	50	63	3.4%	36.1%	19.7%	0.5%	0.3%	0.5%	0.1%	0.3%	0.1%	7.7%	3.2%	2.0%	0.4%	0.0%	0.0%	25.8%
488	50	21	2.0%	20.8%	7.5%	0.4%	0.3%	0.4%	0.0%	0.2%	0.0%	1.8%	0.8%	0.1%	0.0%	1.5%	64.1%	0.0%
489	50	395	5.0%	52.0%	15.2%	0.5%	0.4%	0.6%	0.1%	0.3%	0.0%	3.2%	1.3%	1.6%	0.2%	0.3%	12.6%	6.6%
490	50	50	0.4%	4.0%	3.1%	0.0%	0.0%	0.0%	0.0%	0.0%	0.0%	0.8%	0.3%	0.0%	0.0%	1.6%	67.7%	22.1%
491	50	255	4.0%	42.1%	20.0%	0.2%	0.1%	0.2%	0.0%	0.1%	0.0%	3.6%	1.5%	1.2%	0.3%	0.4%	15.5%	10.7%
492	50	6	5.3%	56.1%	25.6%	1.0%	0.7%	1.1%	0.1%	0.6%	0.1%	6.3%	2.6%	0.4%	0.0%	0.0%	0.0%	0.0%
493	50	438	5.2%	54.1%	17.0%	0.5%	0.4%	0.6%	0.1%	0.3%	0.0%	3.4%	1.4%	1.6%	0.2%	0.1%	5.4%	9.7%
494	50	15	6.2%	65.2%	18.2%	0.3%	0.2%	0.3%	0.0%	0.2%	0.1%	5.6%	2.3%	1.2%	0.1%	0.0%	0.0%	0.0%
495	50	69	6.4%	66.7%	22.5%	0.2%	0.2%	0.3%	0.0%	0.2%	0.0%	2.1%	0.9%	0.6%	0.1%	0.0%	0.0%	0.0%
496	50	121	2.4%	25.1%	12.5%	0.3%	0.2%	0.3%	0.0%	0.2%	0.0%	4.4%	1.8%	1.2%	0.2%	0.7%	28.0%	22.7%
497	50	271	4.2%	43.7%	20.1%	0.2%	0.1%	0.2%	0.0%	0.1%	0.0%	3.4%	1.4%	1.1%	0.3%	0.3%	14.5%	10.1%

Traffic Flows and Breakdown by 16 Vehicle Classes (Year 2026)

Link No.	Speed Limit	Total Vehicle	19 - Motorcycles (MC)	01 - Private Cars (PC)	03 - Taxi	14 - Non-franchised Bus <=6.4t	15 - Non-franchised Bus 6.4-15t	16 - Non-franchised Bus >15t	12 - Private Light Bus <=3.5t	13 - Private Light Bus >3.5t	04 - Light Goods Vehicles <=2.5t	05 - Lt Goods Vehicles 2.5-3.5t	06 - Light Goods Vehicles >3.5t	07 - Heavy Goods Vehicles <=15t	08 - Heavy Goods Vehicles >15t	17 - Franchised Bus (SD)	18 - Franchised Bus (DD)	11 - Public Light Buses
	km/hr	0000-0100																
498	50	52	5.3%	56.1%	20.9%	0.2%	0.2%	0.3%	0.0%	0.2%	0.0%	4.8%	2.0%	0.9%	0.1%	0.0%	0.0%	8.8%
499	50	18	4.1%	43.0%	19.6%	0.0%	0.0%	0.0%	0.0%	0.0%	0.1%	5.4%	2.2%	0.3%	0.0%	0.0%	0.0%	25.3%
500	50	55	3.6%	37.6%	15.4%	0.1%	0.1%	0.2%	0.0%	0.1%	0.0%	3.7%	1.5%	0.4%	0.1%	0.3%	14.1%	22.7%
501	50	181	5.0%	52.8%	27.8%	0.3%	0.2%	0.4%	0.0%	0.2%	0.0%	3.6%	1.5%	0.9%	0.2%	0.0%	0.0%	6.9%
502	50	6	5.3%	55.5%	27.1%	0.7%	0.5%	0.8%	0.1%	0.5%	0.1%	6.6%	2.8%	0.1%	0.0%	0.0%	0.0%	0.0%
503	50	139	4.8%	50.0%	19.2%	0.1%	0.1%	0.1%	0.0%	0.1%	0.0%	3.3%	1.4%	1.0%	0.2%	0.3%	12.5%	7.1%
504	50	372	4.9%	51.3%	22.8%	0.5%	0.3%	0.5%	0.1%	0.3%	0.1%	6.3%	2.6%	1.8%	0.2%	0.1%	3.3%	5.0%
505	50	84	5.6%	58.9%	23.4%	0.2%	0.1%	0.2%	0.0%	0.1%	0.1%	6.5%	2.7%	1.8%	0.3%	0.0%	0.0%	0.0%
506	50	142	5.5%	58.1%	24.1%	0.3%	0.2%	0.3%	0.0%	0.2%	0.1%	6.5%	2.7%	1.7%	0.2%	0.0%	0.0%	0.0%
507	50	49	5.1%	53.4%	27.9%	0.6%	0.4%	0.7%	0.1%	0.4%	0.1%	5.7%	2.4%	2.5%	0.7%	0.0%	0.0%	0.0%
508	50	41	5.8%	60.3%	22.8%	0.1%	0.1%	0.1%	0.0%	0.1%	0.1%	6.3%	2.6%	1.6%	0.2%	0.0%	0.0%	0.0%
509	50	71	4.7%	49.6%	28.7%	0.6%	0.4%	0.7%	0.1%	0.4%	0.0%	3.3%	1.4%	1.5%	0.5%	0.0%	0.0%	8.0%
512	50	294	5.0%	52.6%	25.7%	0.5%	0.3%	0.6%	0.1%	0.3%	0.0%	3.9%	1.6%	1.6%	0.3%	0.0%	0.0%	7.5%
513	50	33	6.3%	65.8%	24.1%	0.2%	0.1%	0.2%	0.0%	0.1%	0.0%	1.9%	0.8%	0.4%	0.1%	0.0%	0.0%	0.0%
514	50	123	2.5%	25.9%	12.7%	0.2%	0.2%	0.3%	0.0%	0.2%	0.0%	4.4%	1.8%	1.2%	0.2%	0.6%	27.5%	22.2%
515	50	299	4.4%	45.8%	20.3%	0.2%	0.1%	0.2%	0.0%	0.1%	0.0%	3.3%	1.4%	1.1%	0.3%	0.3%	13.2%	9.2%
516	50	58	4.4%	45.7%	24.1%	0.1%	0.0%	0.1%	0.0%	0.0%	0.0%	3.5%	1.4%	0.7%	0.1%	0.2%	9.7%	9.9%
517	50	101	4.6%	48.2%	21.8%	0.2%	0.1%	0.2%	0.0%	0.1%	0.0%	3.5%	1.4%	1.4%	0.2%	0.1%	5.5%	12.4%
518	50	47	5.6%	58.3%	24.8%	0.3%	0.2%	0.4%	0.0%	0.2%	0.1%	5.8%	2.4%	1.7%	0.2%	0.0%	0.0%	0.0%
519	50	60	5.6%	58.8%	29.4%	0.2%	0.2%	0.3%	0.0%	0.1%	0.0%	2.8%	1.2%	1.0%	0.3%	0.0%	0.0%	0.0%
520	50	188	4.0%	41.9%	17.1%	0.3%	0.2%	0.4%	0.0%	0.2%	0.0%	4.5%	1.8%	1.2%	0.2%	0.4%	16.2%	11.5%
521	50	229	4.3%	44.8%	20.9%	0.2%	0.1%	0.2%	0.0%	0.1%	0.0%	3.4%	1.4%	1.1%	0.4%	0.4%	15.7%	6.8%
522	50	93	5.4%	56.6%	20.4%	0.4%	0.3%	0.5%	0.1%	0.3%	0.0%	4.4%	1.8%	1.0%	0.1%	0.0%	0.0%	8.6%
523	50	29	6.6%	68.8%	18.1%	0.1%	0.1%	0.2%	0.0%	0.1%	0.0%	3.2%	1.3%	1.2%	0.2%	0.0%	0.0%	0.0%
524	50	63	5.6%	58.5%	16.0%	0.8%	0.6%	0.9%	0.1%	0.5%	0.0%	3.6%	1.5%	0.8%	0.2%	0.0%	0.0%	10.9%
525	50	55	6.3%	66.5%	16.6%	0.1%	0.1%	0.1%	0.0%	0.1%	0.0%	2.5%	1.0%	0.9%	0.1%	0.0%	0.0%	5.6%
526	50	97	2.7%	28.3%	14.1%	0.2%	0.1%	0.2%	0.0%	0.1%	0.0%	4.4%	1.8%	1.5%	0.3%	0.7%	31.5%	14.1%
527	50	201	4.0%	41.5%	21.4%	0.2%	0.1%	0.2%	0.0%	0.1%	0.0%	3.4%	1.4%	1.1%	0.4%	0.4%	17.9%	7.7%
528	50	62	1.5%	16.1%	7.4%	0.1%	0.1%	0.1%	0.0%	0.1%	0.0%	1.2%	0.5%	0.5%	0.1%	1.0%	44.8%	26.3%
529	50	329	4.4%	45.7%	19.0%	0.2%	0.2%	0.3%	0.0%	0.2%	0.0%	4.6%	1.9%	1.4%	0.4%	0.3%	14.0%	7.4%
530	50	133	3.6%	37.6%	18.8%	0.3%	0.2%	0.4%	0.0%	0.2%	0.0%	2.7%	1.1%	1.1%	0.3%	0.5%	20.9%	12.3%
531	50	329	4.4%	45.7%	19.0%	0.2%	0.2%	0.3%	0.0%	0.2%	0.0%	4.6%	1.9%	1.4%	0.4%	0.3%	14.0%	7.4%
532	50	53	5.8%	61.3%	26.9%	0.2%	0.1%	0.2%	0.0%	0.1%	0.0%	3.0%	1.2%	0.8%	0.1%	0.0%	0.0%	0.0%
533	50	45	5.1%	53.0%	26.1%	0.4%	0.3%	0.5%	0.1%	0.3%	0.1%	7.4%	3.1%	3.1%	0.8%	0.0%	0.0%	0.0%
534	50	134	3.6%	37.4%	18.7%	0.3%	0.2%	0.4%	0.0%	0.2%	0.0%	3.0%	1.2%	1.2%	0.3%	0.5%	20.7%	12.2%
535	50	365	4.5%	46.8%	18.5%	0.2%	0.2%	0.3%	0.0%	0.1%	0.1%	5.4%	2.2%	1.7%	0.4%	0.3%	12.6%	6.7%
536	50	224	4.4%	46.3%	19.2%	0.4%	0.3%	0.5%	0.0%	0.3%	0.1%	8.4%	3.5%	2.5%	0.4%	0.1%	5.5%	8.3%
537	50	153	3.3%	34.2%	16.3%	0.3%	0.2%	0.4%	0.0%	0.2%	0.0%	3.5%	1.5%	1.1%	0.2%	0.5%	23.0%	15.1%
538	50	274	4.4%	46.4%	19.5%	0.2%	0.1%	0.2%	0.0%	0.1%	0.0%	3.7%	1.5%	1.2%	0.4%	0.3%	15.0%	6.7%
539	50	136	2.2%	22.6%	9.4%	0.1%	0.1%	0.1%	0.0%	0.1%	0.0%	2.7%	1.1%	0.7%	0.1%	1.0%	42.6%	17.1%
540	50	376	4.5%	47.4%	17.1%	0.3%	0.2%	0.4%	0.0%	0.2%	0.0%	4.3%	1.8%	1.9%	0.4%	0.3%	12.4%	8.7%
543	50	215	3.6%	37.9%	13.4%	0.4%	0.3%	0.5%	0.0%	0.3%	0.0%	2.9%	1.2%	1.0%	0.1%	0.6%	27.0%	10.8%
544	50	376	4.5%	47.4%	17.1%	0.3%	0.2%	0.4%	0.0%	0.2%	0.0%	4.3%	1.8%	1.9%	0.4%	0.3%	12.4%	8.7%
545	50	215	3.6%	37.9%	13.4%	0.4%	0.3%	0.5%	0.0%	0.3%	0.0%	2.9%	1.2%	1.0%	0.1%	0.6%	27.0%	10.8%
546	50	276	4.2%	43.5%	13.9%	0.2%	0.2%	0.3%	0.0%	0.2%	0.0%	4.0%	1.7%	2.1%	0.5%	0.4%	17.0%	11.9%
547	50	420	4.4%	46.4%	16.5%	0.3%	0.2%	0.3%	0.0%	0.2%	0.0%	3.6%	1.5%	1.8%	0.4%	0.3%	11.1%	13.0%
548	50	33	6.1%	64.0%	22.0%	0.1%	0.1%	0.2%	0.0%	0.1%	0.0%	4.1%	1.7%	1.4%	0.2%	0.0%	0.0%	0.0%
549	50	347	4.2%	44.3%	18.4%	0.4%	0.3%	0.4%	0.0%	0.2%	0.0%	3.7%	1.5%	1.3%	0.1%	0.4%	18.0%	6.7%
550	50	417	4.6%	48.7%	14.3%	0.2%	0.1%	0.2%	0.0%	0.1%	0.0%	3.9%	1.6%	1.9%	0.4%	0.3%	12.3%	11.2%
551	50	298	4.0%	42.1%	17.3%	0.3%	0.2%	0.4%	0.0%	0.2%	0.0%	3.3%	1.4%	1.2%	0.1%	0.5%	21.0%	7.8%
552	50	359	4.7%	48.8%	13.0%	0.2%	0.1%	0.2%	0.0%	0.1%	0.0%	4.5%	1.8%	2.2%	0.4%	0.3%	14.3%	9.3%
553	50	4	3.7%	39.3%	42.2%	0.0%	0.0%	0.0%	0.0%	0.0%	0.1%	10.3%	4.3%	0.0%	0.0%	0.0%	0.0%	0.0%
554	50	82	4.5%	47.3%	17.6%	0.2%	0.1%	0.2%	0.0%	0.1%	0.0%	2.9%	1.2%	1.4%	0.2%	0.0%	0.0%	24.1%
555	50	452	4.3%	45.3%	18.7%	0.4%	0.3%	0.4%	0.0%	0.2%	0.0%	3.2%	1.3%	1.1%	0.1%	0.4%	18.1%	6.0%
556	50	335	4.6%	47.8%	12.1%	0.2%	0.1%	0.2%	0.0%	0.1%	0.0%	4.6%	1.9%	2.3%	0.4%	0.4%	15.3%	10.0%
557	50	452	4.3%	45.3%	18.7%	0.4%	0.3%	0.4%	0.0%	0.2%	0.0%	3.2%	1.3%	1.1%	0.1%	0.4%	18.1%	6.0%
558	50	498	4.6%	48.2%	13.9%	0.2%	0.2%	0.3%	0.0%	0.1%	0.1%	5.4%	2.2%	2.4%	0.4%	0.3%	14.7%	7.1%
559	50	137	5.6%	58.7%	26.1%	0.2%	0.1%	0.2%	0.0%	0.1%	0.1%	4.9%	2.0%	1.6%	0.4%	0.0%	0.0%	0.0%
560	50	150	5.7%	59.7%	22.7%	0.3%	0.2%	0.4%	0.0%	0.2%	0.0%	4.8%	2.0%	1.5%	0.3%	0.0%	0.0%	2.0%
561	50	336	5.3%	55.7%	26.1%	0.3%	0.2%	0.4%	0.0%	0.2%	0.0%	3.9%	1.6%	1.2%	0.2%	0.0%	1.3%	3.3%
562	50	249	5.3%	55.5%	25.2%	0.2%	0.2%	0.3%	0.0%	0.2%	0.0%	4.4%	1.8%	1.5%	0.3%	0.0%	1.8%	3.2%
563	50	255	5.6%	59.0%	25.8%	0.2%	0.2%	0.3%	0.0%	0.2%	0.0%	4.4%	1.8%	1.3%	0.3%	0.0%	0.0%	0.9%
564	50	224	5.7%	60.0%	23.5%	0.4%	0.3%	0.4%	0.0%	0.2%	0.0%	4.0%	1.7%	1.2%	0.2%	0.0%	0.0%	2.4%
565	50	86	5.2%	54.1%	22.6%	0.3%	0.2%	0.3%	0.0%	0.2%	0.0%	2.7%	1.1%	1.1%	0.3%	0.1%	5.2%	6.6%
566	50	204	5.2%	54.8%	28.2%	0.3%	0.2%	0.3%	0.0%	0.2%	0.0%	3.3%	1.4%	0.9%	0.1%	0.1%	2.2%	2.8%
567	50	9	5.8%	60.5%	26.0%	0.3%	0.2%	0.3%	0.0%	0.2%	0.0%	4.1%	1.7%	0.9%	0.1%	0.0%	0.0%	0.0%
568	50	58	4.6%	48.7%	21.8%	0.3%	0.2%	0.3%	0.0%	0.2%	0.1%	7.4%	3.0%	1.8%	0.3%	0.0%	0.0%	11.2%
569	50	5	4.7%	49.8%	31.6%	0.5%	0.4%	0.6%	0.1%	0.3%	0.1%	7.7%	3.2%	0.9%	0.2%	0.0%	0.0%	0.0%
570	50	10	5.9%	62.2%	21.9%	0.6%	0.4%	0.7%	0.1%	0.4%	0.0%	3.9%	1.6%	1.6%	0.5%	0.0%	0.0%	0.0%
571	50	154	5.0%	52.6%	21.4%	0.3%	0.2%	0.4%	0.0%	0.2%	0.0%	2.9%	1.2%	1.2%	0.2%	0.0%	0.0%	14.3%
572	50	17	3.5%	36.2%	15.7%	0.3%	0.2%	0.4%	0.0%	0.2%	0.0%	3.1%	1.3%	1.1%	0.3%	0.0%	0.0%	37.7%
573	50	138	4.5%	47.4%	21.2%	0.4%	0.3%	0.4%	0.0%	0.2%	0.0%	2.7%	1.1%	1.0%	0.1%	0.0%	0.0%	20.6%
574	50	81	5.1%	53.3%	21.6%	0.3%	0.2%	0.3%	0.0%	0.2%	0.1%	6.3%	2.6%	1.8%	0.4%	0.0%	0.0%	8.0%
575	50	8	6.0%	63.2%	20.8%	0.5%	0.3%	0.6%	0.1%	0.3%	0.1%	4.9%	2.0%	1.0%	0.2%	0.0%	0.0%	0.0%
576	50	95	4.8%	50.5%	23.6%	0.3%	0.2%	0.3%	0.0%	0.2%	0.1%	6.7%	2.8%	1.8%	0.4%	0.0%	0.0%	8.4%
577	50	10	1.4%	14.4%	15.4%	0.0%	0.0%	0.0%	0.0%	0.0%	0.0%	3.8%	1.6%	0.0%	0.0%	0.0%	0.0%	63.4%
578	50	26	4.5%	47.5%	19.5%	0.2%	0.2%	0.3%	0.0%	0.1%	0.0%	3.1%	1.3%	0.8%	0.1%	0.0%	0.0%	22.2%
579	50	5	4.5%	47.7%	34.8%	0.1%	0.1%	0.1%	0.0%	0.1%	0.1%	8.5%	3.5%	0.3%	0.0%	0.0%	0.0%	0.0%
580	50	14	3.4%	36.0%	11.0%	0.1%	0.1%	0.1%	0.0%	0.1%	0.0%	2.7%	1.1%	0.2%	0.0%	0.0%	0.0%	45.2%
581	50	17	4.2%	44.2%	11.7%	0.1%	0.1%	0.1%	0.0%	0.1%	0.0%	3.3%	1.4%	0.6%	0.1%	0.0%	0.0%	34.0%
582	50	189	5.6%	58.3%	23.9%	0.2%	0.1%	0.2%	0.0%	0.1%	0.1%	5.8%	2.4%	2.0%	0.2%	0.0%	0.0%	1.2%
583	50	166	5.6%	59.0%	24.0%	0.2%	0.1%	0.2%	0.0%	0.1%	0.1%	5.9%	2.5%	2.2%	0.2%	0.0%	0.0%	0.0%
584	50	166	5.6%	59.0%	24.0%	0.2%	0.1%	0.2%	0.0%	0.1%	0.1%	5.9%	2.5%	2.2%	0.2%	0.0%	0.0%	0.0%
585	50	340	5.3%	55.8%	25.6%	0.3%	0.2%	0.3%	0.0%	0.2%	0.1%	7.0%	2.9%	2.1%	0.2%	0.0%	0.0%	0.0%
586	50	273	5.5%	57.8%	24.0%	0.2%	0.1%	0.2%	0.0%	0.1%	0.1%	6.7%	2.8%	2.3%	0.2%	0.0%	0.0%	0.0%
587	50	78	4.5%	46.7%	30.6%	0.7%	0.5%	0.9%	0.1%	0.5%	0.1%	9.5%	3.9%	1.7%	0.3%	0.0%	0.0%	0.0%
588	70	839	4.8%	50.2%	30.3%	0.5%	0.4%	0.6%	0.1%	0.3%	0.1%	5.5%	2.3%	2.3%	0.6%	0.1%	2.2%	0.0%
589	70	263	5.6%	58.8%	22.1%	0.3%	0.2%	0.4%	0.0%	0.2%	0.0%	2.9%	1.2%	1.4%	0.4%	0.1%	6.3%	0.0%
590	70	839	4.8%	50.2%	30.3%	0.5%	0.4%	0.6%	0.1%	0.3%	0.1%	5.5%	2.3%	2.3%	0.6%	0.1%	2.2%	0.0%
591	70	512	6.0%	63.4%	18.1%	0.3%	0.2%	0.3%	0.0%	0.2%	0.0%	3.8%	1.6%	1.2%	0.2%	0.1%	4.4%	0.0%
594	50	347	4.5%	47.3%	24.0%	0.5%	0.3%	0.6%	0.1%	0.3%	0.0%	2.6%	1.1%	0.8%	0.1%	0.2%	10.2%	7.4%
595	50	236	4.8%	50.0%	19.8%	0.2%	0.1%	0.2%	0.0%	0.1%	0.0%	3.7%	1.5%	0.8%	0.1%	0.4%	17.5%	0.8%
596	50	323	4.5%	47.6%	24.7%	0.5%	0.4%	0.6%	0.1%	0.3%	0.0%	2.3%	1.0%	0.6%	0.1%	0.3%	10.9%	6.2%
597	50	333	5.1%	53.9%	19.6%	0.2%	0.2%	0.3%	0.0%	0.1%	0.0%	4.1%	1.7%	1.3%	0.2%	0.3%	12.4%	0.6%
598	50	416	5.1%	53.7%	23.2%	0.5%	0.3%	0.6%	0.1%	0.3%	0.0%	3.5%	1.4%	1.0%	0.1%	0.1%	5.1%	4.8%
599	50	245	4.5%	47.6%	29.4%	0.4%	0.3%	0.5%	0.0%	0.3%	0.0%	3.6%	1.5%	1.7%	0.3%	0.2%	9.0%	0.8%
600	50	349	5.7%	59.8%	28.5%	0.6%	0.5%	0.8%	0.1%	0.4%	0.0%	2.1%	0.9%	0.5%	0.0%	0.0%	0.0%	0.0%
601	50	174	5.1%	53.4%	32.2%	0.4%	0.3%	0.5%	0.0%	0.2%	0.0%	4.2%	1.7%	1.7%	0.2%	0.0%	0.0%	0.0%
602	50	121	5.7%	59.3%	18.4%	0.3%	0.2%	0.4%	0.0%	0.2%	0.1%	5.4%	2.2%	2.7%	0.3%	0.0%	0.0%	4.7%
603	50	4	3.7%	39.1%	41.9%	0.0%	0.0%	0.0%	0.0%	0.0%	0.1%	10.3%	4.2%	0.5%	0.2%	0.0%	0.0%	0.0%
604	50	195	5.4%	56.6%	22.3%	0.3%	0.2%	0.4%	0.0%	0.2%	0.1%	6.0%	2.5%	2.7%	0.4%	0.0%	0.0%	2.9%
605	50	189	5.6%	58.3%	23.0%	0.3%	0.2%	0.4%	0.0%	0.2%	0.1%	6.2%	2.5%	2.8%	0.4%	0.0%	0.0%	0.0%
606	50	62	5.4%	56.8%	25.2%	0.4%	0.3%	0.5%	0.1%	0.3%	0.1%	6.6%	2.7%	1.5%	0.2%	0.0%	0.0%	0.0%
607	50	4	3.8%	39.4%	42.2%	0.0%	0.0%	0.0%	0.0%	0.0%	0.1%	10.3%	4.3%	0.0%	0.0%	0.0%	0.0%	0.0%
608	50	318	3.6%	38.2%	23.3%	0.2%	0.1%	0.2%	0.0%	0.1%	0.0%	2.6%	1.1%	1.1%	0.3%	0.6%	25.7%	2.6%

Traffic Flows and Breakdown by 16 Vehicle Classes (Year 2026)

Link No.	Speed Limit	Total Vehicle	19 - Motorcycles (MC)	01 - Private Cars (PC)	03 - Taxi	14 - Non-franchised Bus <=6.4t	15 - Non-franchised Bus 6.4-15t	16 - Non-franchised Bus >15t	12 - Private Light Bus <=3.5t	13 - Private Light Bus >3.5t	04 - Light Goods Vehicles <=2.5t	05 - Lt Goods Vehicles 2.5-3.5t	06 - Light Goods Vehicles >3.5t	07 - Heavy Goods Vehicles <=15t	08 - Heavy Goods Vehicles >15t	17 - Franchised Bus (SD)	18 - Franchised Bus (DD)	11 - Public Light Buses
	km/hr	0000-0100																
609	50	490	4.6%	48.1%	19.6%	0.4%	0.3%	0.4%	0.0%	0.2%	0.0%	3.0%	1.2%	1.0%	0.1%	0.3%	13.0%	7.8%
610	50	645	4.4%	46.1%	19.1%	0.3%	0.2%	0.4%	0.0%	0.2%	0.0%	2.9%	1.2%	0.9%	0.1%	0.3%	14.7%	8.9%
611	50	281	3.1%	32.3%	9.9%	0.2%	0.2%	0.3%	0.0%	0.1%	0.0%	3.2%	1.3%	1.0%	0.1%	0.7%	29.1%	18.5%
612	70	375	3.9%	41.2%	27.2%	0.3%	0.2%	0.4%	0.0%	0.2%	0.0%	4.8%	2.0%	1.1%	0.1%	0.0%	0.9%	17.4%
613	70	371	6.5%	68.2%	20.7%	0.2%	0.2%	0.3%	0.0%	0.1%	0.0%	2.0%	0.8%	0.5%	0.1%	0.0%	0.4%	0.0%
614	70	371	6.5%	68.2%	20.7%	0.2%	0.2%	0.3%	0.0%	0.1%	0.0%	2.0%	0.8%	0.5%	0.1%	0.0%	0.4%	0.0%
615	70	375	3.9%	41.2%	27.2%	0.3%	0.2%	0.4%	0.0%	0.2%	0.0%	4.8%	2.0%	1.1%	0.1%	0.0%	0.9%	17.4%
617	50	358	3.9%	40.5%	15.9%	0.4%	0.3%	0.4%	0.0%	0.2%	0.0%	3.8%	1.6%	0.8%	0.1%	0.6%	27.9%	3.6%
618	70	413	4.8%	50.8%	32.8%	0.2%	0.2%	0.3%	0.0%	0.1%	0.0%	4.2%	1.7%	1.4%	0.3%	0.0%	0.0%	3.0%
619	50	722	4.6%	48.7%	21.1%	0.4%	0.3%	0.5%	0.1%	0.3%	0.0%	3.2%	1.3%	0.8%	0.1%	0.4%	15.7%	2.5%
620	50	457	5.2%	54.8%	23.6%	0.4%	0.3%	0.5%	0.1%	0.3%	0.0%	3.5%	1.5%	0.9%	0.1%	0.1%	4.6%	4.0%
621	50	267	4.1%	42.7%	25.4%	0.2%	0.1%	0.2%	0.0%	0.1%	0.0%	2.8%	1.2%	1.2%	0.3%	0.3%	11.1%	10.3%
622	50	493	5.3%	55.4%	23.5%	0.4%	0.3%	0.5%	0.1%	0.3%	0.0%	3.5%	1.5%	1.0%	0.1%	0.1%	4.3%	3.7%
623	50	453	5.3%	55.5%	23.6%	0.4%	0.3%	0.5%	0.1%	0.3%	0.0%	3.2%	1.3%	0.9%	0.1%	0.1%	4.7%	3.7%
624	50	346	5.1%	53.6%	23.2%	0.4%	0.3%	0.5%	0.1%	0.3%	0.0%	3.2%	1.3%	0.8%	0.1%	0.1%	6.1%	4.8%
625	50	456	4.4%	45.9%	17.6%	0.2%	0.1%	0.2%	0.0%	0.1%	0.0%	3.3%	1.4%	0.8%	0.2%	0.2%	6.5%	19.1%
627	50	267	4.1%	42.7%	25.4%	0.2%	0.1%	0.2%	0.0%	0.1%	0.0%	2.8%	1.2%	1.2%	0.3%	0.3%	11.1%	10.3%
628	50	190	4.8%	50.4%	6.5%	0.2%	0.2%	0.3%	0.0%	0.2%	0.0%	3.9%	1.6%	0.4%	0.0%	0.0%	0.0%	31.5%
629	70	413	4.8%	50.8%	32.8%	0.2%	0.2%	0.3%	0.0%	0.1%	0.0%	4.2%	1.7%	1.4%	0.3%	0.0%	0.0%	3.0%
630	70	735	5.1%	53.5%	24.6%	0.2%	0.2%	0.3%	0.0%	0.2%	0.0%	4.3%	1.8%	1.4%	0.2%	0.0%	0.0%	8.1%
631	50	114	5.4%	56.6%	13.6%	0.1%	0.1%	0.2%	0.0%	0.1%	0.0%	4.4%	1.8%	1.4%	0.4%	0.3%	10.8%	4.7%
632	50	189	4.3%	44.9%	23.1%	0.2%	0.1%	0.2%	0.0%	0.1%	0.0%	3.3%	1.3%	0.5%	0.1%	0.2%	10.6%	11.0%
633	50	49	3.7%	38.6%	10.5%	0.1%	0.1%	0.2%	0.0%	0.1%	0.1%	5.4%	2.2%	1.9%	0.5%	0.6%	25.2%	10.9%
634	50	177	4.5%	47.7%	24.6%	0.2%	0.1%	0.2%	0.0%	0.1%	0.0%	3.4%	1.4%	0.5%	0.1%	0.3%	11.3%	5.4%
640	50	42	5.7%	60.3%	24.2%	0.2%	0.1%	0.2%	0.0%	0.1%	0.1%	5.5%	2.3%	1.2%	0.2%	0.0%	0.0%	0.0%
641	50	75	5.4%	57.1%	22.7%	0.1%	0.1%	0.2%	0.0%	0.1%	0.1%	4.9%	2.0%	1.0%	0.1%	0.0%	0.0%	6.1%
642	50	197	4.0%	42.3%	20.6%	0.3%	0.2%	0.4%	0.0%	0.2%	0.0%	4.7%	1.9%	1.3%	0.2%	0.0%	0.0%	23.8%
643	50	262	4.5%	46.8%	21.5%	0.3%	0.2%	0.4%	0.0%	0.2%	0.0%	4.5%	1.9%	1.5%	0.3%	0.0%	0.0%	17.9%
644	50	187	4.1%	42.6%	21.0%	0.4%	0.3%	0.5%	0.1%	0.3%	0.0%	4.3%	1.8%	1.7%	0.4%	0.0%	0.0%	22.6%
645	50	88	4.9%	51.2%	28.3%	0.8%	0.6%	0.9%	0.1%	0.5%	0.1%	5.3%	2.2%	2.6%	0.7%	0.0%	0.0%	1.7%
646	50	13	5.8%	61.1%	22.5%	1.5%	1.1%	1.8%	0.2%	1.0%	0.0%	3.0%	1.2%	0.7%	0.0%	0.0%	0.0%	0.0%
647	50	123	4.3%	44.9%	14.1%	0.3%	0.2%	0.4%	0.0%	0.2%	0.1%	7.4%	3.1%	2.4%	0.1%	0.1%	3.6%	18.8%
648	50	218	4.3%	45.4%	15.6%	0.3%	0.2%	0.4%	0.0%	0.2%	0.1%	7.5%	3.1%	2.0%	0.1%	0.0%	2.0%	18.6%
649	50	175	4.9%	51.6%	17.2%	0.4%	0.3%	0.5%	0.1%	0.3%	0.1%	8.8%	3.6%	2.2%	0.1%	0.1%	2.5%	7.4%
650	50	256	5.1%	53.3%	19.8%	0.4%	0.3%	0.4%	0.0%	0.2%	0.1%	7.3%	3.0%	1.4%	0.1%	0.0%	1.7%	7.0%
651	50	28	4.3%	44.8%	19.0%	0.7%	0.5%	0.8%	0.1%	0.4%	0.2%	15.8%	6.5%	6.5%	0.4%	0.0%	0.0%	0.0%
652	50	109	5.1%	53.8%	23.8%	0.4%	0.3%	0.5%	0.1%	0.3%	0.1%	7.0%	2.9%	1.3%	0.1%	0.0%	0.0%	4.5%
653	50	33	6.1%	64.1%	23.0%	0.3%	0.2%	0.4%	0.0%	0.2%	0.0%	3.3%	1.4%	0.9%	0.1%	0.0%	0.0%	0.0%
654	50	5	4.6%	48.1%	31.5%	0.2%	0.2%	0.3%	0.0%	0.1%	0.1%	7.7%	3.2%	3.0%	1.0%	0.0%	0.0%	0.0%
657	50	50	5.8%	60.7%	26.2%	0.2%	0.2%	0.3%	0.0%	0.1%	0.0%	4.0%	1.7%	0.6%	0.1%	0.0%	0.0%	0.0%
658	50	54	6.4%	66.8%	19.7%	0.2%	0.2%	0.3%	0.0%	0.2%	0.0%	3.9%	1.6%	0.6%	0.0%	0.0%	0.0%	0.0%
659	50	20	6.6%	69.6%	18.5%	0.4%	0.3%	0.4%	0.0%	0.2%	0.0%	2.1%	0.9%	0.9%	0.0%	0.0%	0.0%	0.0%
660	50	34	6.8%	71.3%	17.3%	0.2%	0.2%	0.3%	0.0%	0.2%	0.0%	2.1%	0.9%	0.7%	0.0%	0.0%	0.0%	0.0%
661	50	301	5.9%	62.3%	24.0%	0.6%	0.4%	0.7%	0.1%	0.4%	0.0%	2.3%	0.9%	0.8%	0.0%	0.0%	1.5%	0.0%
662	50	160	5.0%	52.5%	38.1%	0.2%	0.2%	0.3%	0.0%	0.2%	0.0%	1.9%	0.8%	0.8%	0.0%	0.0%	0.0%	0.0%
665	70	29	6.0%	62.5%	23.9%	0.6%	0.4%	0.7%	0.1%	0.4%	0.0%	2.9%	1.2%	1.2%	0.1%	0.0%	0.0%	0.0%
669	70	273	6.0%	62.6%	17.6%	0.3%	0.2%	0.4%	0.0%	0.2%	0.1%	5.0%	2.1%	2.1%	0.3%	0.1%	3.0%	0.0%
670	50	183	5.9%	61.5%	20.7%	0.3%	0.2%	0.3%	0.0%	0.2%	0.0%	3.1%	1.3%	1.5%	0.4%	0.1%	4.5%	0.0%
671	70	90	6.2%	64.8%	11.3%	0.5%	0.3%	0.6%	0.1%	0.3%	0.1%	8.8%	3.6%	3.2%	0.2%	0.0%	0.0%	0.0%
672	70	119	6.1%	64.3%	14.4%	0.5%	0.4%	0.6%	0.1%	0.3%	0.1%	7.3%	3.0%	2.7%	0.2%	0.0%	0.0%	0.0%
674	50	421	5.8%	60.7%	24.5%	0.3%	0.2%	0.3%	0.0%	0.2%	0.0%	4.1%	1.7%	0.8%	0.1%	0.0%	1.1%	0.4%
675	50	117	5.8%	61.0%	22.4%	0.2%	0.1%	0.2%	0.0%	0.1%	0.0%	3.0%	1.2%	0.7%	0.1%	0.1%	3.8%	1.3%
676	50	29	6.1%	63.9%	23.9%	0.2%	0.2%	0.3%	0.0%	0.1%	0.0%	3.3%	1.4%	0.5%	0.0%	0.0%	0.0%	0.0%
677	50	34	6.4%	67.3%	20.5%	0.2%	0.2%	0.3%	0.0%	0.2%	0.0%	3.0%	1.2%	0.5%	0.0%	0.0%	0.0%	0.0%
678	50	93	4.9%	51.4%	26.3%	0.6%	0.4%	0.7%	0.1%	0.4%	0.1%	8.2%	3.4%	3.3%	0.4%	0.0%	0.0%	0.0%
679	50	43	5.8%	60.8%	14.8%	0.1%	0.1%	0.2%	0.0%	0.1%	0.1%	9.4%	3.9%	4.1%	0.5%	0.0%	0.0%	0.0%
680	50	92	4.4%	46.1%	22.2%	0.1%	0.1%	0.2%	0.0%	0.1%	0.0%	3.9%	1.6%	1.6%	0.3%	0.0%	0.0%	19.5%
681	50	105	5.0%	52.9%	24.2%	0.6%	0.4%	0.7%	0.1%	0.4%	0.1%	6.0%	2.5%	2.2%	0.2%	0.0%	0.0%	4.7%
682	50	34	5.8%	61.3%	25.0%	0.1%	0.1%	0.1%	0.0%	0.1%	0.0%	4.2%	1.8%	1.1%	0.2%	0.0%	0.0%	0.0%
683	50	43	5.9%	61.8%	17.5%	0.4%	0.3%	0.4%	0.0%	0.2%	0.1%	6.0%	2.5%	1.3%	0.0%	0.0%	0.0%	3.6%
684	50	67	5.6%	58.5%	25.1%	0.4%	0.3%	0.5%	0.0%	0.2%	0.1%	5.0%	2.1%	1.9%	0.3%	0.0%	0.0%	0.0%
685	50	116	5.2%	54.9%	24.9%	0.5%	0.4%	0.6%	0.1%	0.3%	0.1%	6.8%	2.8%	3.0%	0.4%	0.0%	0.0%	0.0%
686	50	149	4.6%	47.9%	11.5%	0.4%	0.3%	0.4%	0.0%	0.2%	0.1%	8.8%	3.7%	3.3%	0.3%	0.1%	3.0%	15.6%
687	50	62	5.0%	52.2%	22.2%	0.1%	0.1%	0.2%	0.0%	0.1%	0.1%	12.6%	5.2%	2.1%	0.1%	0.0%	0.0%	0.0%
688	50	54	5.2%	54.5%	29.4%	0.2%	0.1%	0.2%	0.0%	0.1%	0.1%	6.6%	2.7%	0.8%	0.0%	0.0%	0.0%	0.0%
689	50	136	4.7%	49.3%	28.7%	0.8%	0.6%	1.0%	0.1%	0.5%	0.0%	3.2%	1.3%	1.4%	0.1%	0.1%	3.3%	4.8%
690	50	136	4.7%	49.4%	28.7%	0.8%	0.6%	0.9%	0.1%	0.5%	0.0%	3.2%	1.3%	1.4%	0.1%	0.1%	3.3%	4.8%
691	50	167	5.1%	54.0%	27.2%	0.2%	0.1%	0.2%	0.0%	0.1%	0.1%	8.0%	3.3%	1.5%	0.1%	0.0%	0.0%	0.0%
692	50	167	5.1%	54.0%	27.2%	0.2%	0.1%	0.2%	0.0%	0.1%	0.1%	8.0%	3.3%	1.5%	0.1%	0.0%	0.0%	0.0%
693	50	63	4.1%	43.2%	27.6%	0.3%	0.2%	0.4%	0.0%	0.2%	0.1%	13.8%	5.7%	3.9%	0.5%	0.0%	0.0%	0.0%
695	50	184	5.0%	52.6%	27.4%	0.2%	0.1%	0.2%	0.0%	0.1%	0.1%	9.2%	3.8%	1.3%	0.0%	0.0%	0.0%	0.0%
696	50	4	3.8%	39.4%	42.2%	0.0%	0.0%	0.0%	0.0%	0.0%	0.1%	10.3%	4.3%	0.0%	0.0%	0.0%	0.0%	0.0%
697	50	44	5.1%	54.0%	15.5%	0.3%	0.2%	0.4%	0.0%	0.2%	0.1%	4.9%	2.0%	3.3%	0.2%	0.2%	10.0%	3.4%
698	70	194	6.6%	69.6%	11.6%	1.2%	0.9%	1.4%	0.2%	0.8%	0.0%	3.3%	1.4%	3.1%	0.0%	0.0%	0.0%	0.0%
699	50	76	0.2%	1.9%	2.1%	0.0%	0.0%	0.0%	0.0%	0.0%	0.0%	0.5%	0.2%	0.0%	0.0%	2.0%	86.0%	7.0%
700	70	1014	4.1%	43.4%	26.6%	0.2%	0.1%	0.2%	0.0%	0.1%	0.1%	5.1%	2.1%	1.1%	0.1%	0.1%	5.9%	10.9%
701	70	245	5.3%	55.9%	14.0%	0.7%	0.5%	0.8%	0.1%	0.4%	0.1%	10.6%	4.4%	1.8%	0.2%	0.0%	2.1%	3.1%
702	70	1006	4.1%	43.3%	26.5%	0.2%	0.1%	0.2%	0.0%	0.1%	0.1%	5.1%	2.1%	1.1%	0.1%	0.1%	5.9%	11.0%
704	70	972	4.0%	41.9%	22.5%	0.4%	0.2%	0.4%	0.0%	0.2%	0.0%	4.7%	2.0%	1.3%	0.1%	0.3%	10.9%	11.1%
705	70	1097	4.2%	44.3%	21.6%	0.4%	0.3%	0.4%	0.0%	0.2%	0.0%	4.7%	1.9%	1.3%	0.1%	0.2%	9.8%	10.5%
706	70	725	5.0%	52.4%	20.1%	0.1%	0.0%	0.1%	0.0%	0.0%	0.0%	2.7%	1.1%	0.9%	0.2%	0.1%	5.4%	11.8%
712	50	273	5.2%	55.0%	31.1%	0.5%	0.4%	0.6%	0.1%	0.3%	0.0%	3.1%	1.3%	1.0%	0.1%	0.0%	0.7%	0.6%
713	50	17	4.5%	47.1%	17.2%	0.3%	0.2%	0.4%	0.0%	0.2%	0.0%	2.2%	0.9%	0.5%	0.0%	0.6%	25.9%	0.0%
714	50	15	5.1%	53.9%	27.0%	0.4%	0.3%	0.4%	0.0%	0.2%	0.1%	6.2%	2.6%	2.9%	0.8%	0.0%	0.0%	0.0%
715	50	14	5.9%	61.6%	24.5%	0.4%	0.3%	0.4%	0.0%	0.2%	0.0%	3.1%	1.3%	1.7%	0.5%	0.0%	0.0%	0.0%
716	50	54	4.8%	50.3%	19.4%	0.1%	0.1%	0.2%	0.0%	0.1%	0.1%	5.7%	2.4%	1.8%	0.2%	0.3%	14.6%	0.0%
717	50	322	5.3%	55.8%	27.0%	0.4%	0.3%	0.4%	0.0%	0.2%	0.0%	3.8%	1.6%	1.5%	0.2%	0.1%	3.4%	0.0%
718	50	471	5.7%	59.8%	19.7%	0.5%	0.3%	0.6%	0.1%	0.3%	0.1%	4.9%	2.0%	1.9%	0.2%	0.0%	1.7%	2.2%
719	50	280	5.1%	53.7%	27.4%	0.7%	0.5%	0.8%	0.1%	0.4%	0.0%	4.6%	1.9%	1.5%	0.2%	0.0%	0.7%	2.4%
720	50	105	6.2%	64.6%	23.0%	0.7%	0.5%	0.8%	0.1%	0.4%	0.0%	1.9%	0.8%	0.9%	0.1%	0.0%	0.0%	0.0%
721	50	148	4.8%	50.0%	17.7%	0.2%	0.1%	0.2%	0.0%	0.1%	0.0%	2.5%	1.1%	0.9%	0.1%	0.2%	7.8%	14.4%
722	50	136	4.2%	44.3%	18.2%	0.2%	0.1%	0.2%	0.0%	0.1%	0.0%	4.1%	1.7%	1.7%	0.2%	0.2%	7.9%	16.8%
723	50	479	4.9%	50.9%	27.6%	0.6%	0.4%	0.7%	0.1%	0.4%	0.0%	2.9%	1.2%	1.2%	0.2%	0.1%	2.2%	6.7%
724	50	676	5.2%	54.7%	19.9%	0.7%	0.5%	0.8%	0.1%	0.4%	0.1%	5.2%	2.2%	1.6%	0.2%	0.1%	2.2%	6.2%
725	50	132	4.9%	51.0%	23.2%	0.9%	0.6%	1.0%	0.1%	0.5%	0.0%	3.3%	1.4%	0.9%	0.2%	0.2%	7.6%	4.3%
726	50	292	5.1%	54.0%	21.5%	0.5%	0.3%	0.6%	0.1%	0.3%	0.1%	7.4%	3.1%	1.8%	0.1%	0.1%	3.7%	1.4%
727	50	114	5.5%	57.4%	21.6%	0.3%	0.2%	0.4%	0.0%	0.2%	0.1%	8.5%	3.5%	2.0%	0.1%	0.0%	0.0%	0.0%
728	50	88	5.6%	58.3%	21.5%	0.2%	0.1%	0.2%	0.0%	0.1%	0.1%	8.1%	3.4%	2.0%	0.3%	0.0%	0.0%	0.0%
729	50	92	4.8%	50.8%	24.7%	1.1%	0.8%	1.3%	0.1%	0.7%	0.0%	4.4%	1.8%	1.3%	0.1%	0.0%	0.0%	7.8%
730	50	76	5.9%	62.4%	17.2%	0.4%	0.3%	0.4%	0.0%	0.2%	0.1%	6.1%	2.5%	2.1%	0.4%	0.0%	0.0%	2.0%
731	50	199	5.8%	60.5%	19.5%	0.2%	0.2%	0.3%	0.0%	0.2%	0.1%	5.6%	2.3%	1.8%	0.3%	0.0%	1.7%	1.5%
732	50	171	4.6%	47.9%	21.5%	1.2%	0.8%	1.4%	0.2%	0.8%	0.1%	7.4%	3.0%	1.9%	0.1%	0.0%	1.7%	7.4%
733	50	53	4.7%	49.1%	22.4%	0.1%	0.0%	0.1%	0.0%	0.0%	0.1%	5.4%	2.3%	1.7%	0.5%	0.0%	0.0%	13.7%
734	50	4	3.7%	38.3%	41.1%	0.3%	0.2%	0.4%	0.0%	0.2%	0.1%	10.1%	4.2%	1.3%	0.1%	0.0%	0.0%	0.0%
735	50	17	5.6%	58.9%	19.1%	0.3%	0.2%	0.4%	0.0%	0.2%	0.1%	9.1%	3.8%	2.1%	0.2%	0.0%	0.0%	0.0%

Traffic Flows and Breakdown by 16 Vehicle Classes (Year 2026)

Link No.	Speed Limit	Total Vehicle	19 - Motorcycles (MC)	01 - Private Cars (PC)	03 - Taxi	14 - Non-franchised Bus <=6.4t	15 - Non-franchised Bus 6.4-15t	16 - Non-franchised Bus >15t	12 - Private Light Bus <=3.5t	13 - Private Light Bus >3.5t	04 - Light Goods Vehicles <=2.5t	05 - Lt Goods Vehicles 2.5-3.5t	06 - Light Goods Vehicles >3.5t	07 - Heavy Goods Vehicles <=15t	08 - Heavy Goods Vehicles >15t	17 - Franchised Bus (SD)	18 - Franchised Bus (DD)	11 - Public Light Buses
	km/hr	0000-0100																
736	50	151	5.0%	52.8%	21.2%	0.8%	0.6%	1.0%	0.1%	0.5%	0.1%	8.7%	3.6%	1.8%	0.2%	0.0%	0.0%	3.5%
737	50	27	3.9%	40.5%	18.3%	0.0%	0.0%	0.1%	0.0%	0.0%	0.1%	5.5%	2.3%	1.9%	0.6%	0.0%	0.0%	26.9%
738	50	128	5.2%	54.9%	20.7%	0.8%	0.6%	1.0%	0.1%	0.5%	0.1%	7.4%	3.1%	1.5%	0.1%	0.0%	0.0%	4.1%
739	50	113	4.1%	43.5%	28.0%	0.5%	0.4%	0.6%	0.1%	0.3%	0.1%	5.2%	2.2%	1.1%	0.2%	0.1%	2.6%	11.1%
740	50	136	4.9%	51.3%	15.1%	0.5%	0.4%	0.6%	0.1%	0.3%	0.1%	9.5%	3.9%	1.3%	0.0%	0.1%	3.6%	8.4%
741	50	62	4.8%	50.5%	16.5%	0.4%	0.3%	0.4%	0.0%	0.2%	0.1%	7.9%	3.3%	1.4%	0.1%	0.0%	0.0%	14.1%
742	50	119	4.1%	43.0%	16.8%	0.5%	0.4%	0.6%	0.1%	0.3%	0.0%	3.0%	1.3%	0.7%	0.1%	0.1%	5.6%	23.4%
743	50	162	4.5%	47.0%	18.8%	0.8%	0.6%	0.9%	0.1%	0.5%	0.0%	3.3%	1.4%	0.7%	0.1%	0.1%	4.1%	17.1%
745	50	133	4.9%	51.6%	21.8%	0.6%	0.4%	0.7%	0.1%	0.4%	0.1%	7.2%	3.0%	1.3%	0.1%	0.1%	2.5%	5.2%
746	50	47	3.7%	39.3%	12.9%	0.9%	0.7%	1.1%	0.1%	0.6%	0.1%	4.9%	2.0%	0.8%	0.0%	0.1%	6.3%	26.4%
749	70	1384	6.0%	62.8%	15.1%	0.4%	0.3%	0.5%	0.1%	0.3%	0.1%	6.0%	2.5%	2.5%	0.2%	0.0%	2.1%	1.2%
750	70	1272	5.9%	61.7%	11.7%	0.7%	0.5%	0.8%	0.1%	0.4%	0.1%	8.6%	3.6%	2.1%	0.1%	0.1%	2.5%	1.3%
751	70	403	5.5%	57.9%	21.1%	0.4%	0.3%	0.5%	0.0%	0.2%	0.1%	8.1%	3.3%	2.3%	0.2%	0.0%	0.0%	0.0%
752	70	469	6.0%	63.1%	19.5%	0.3%	0.2%	0.4%	0.0%	0.2%	0.1%	5.8%	2.4%	1.5%	0.4%	0.0%	0.0%	0.0%
753	70	310	5.0%	52.0%	24.6%	0.4%	0.3%	0.4%	0.0%	0.2%	0.1%	7.6%	3.1%	2.5%	0.2%	0.0%	2.0%	1.5%
754	70	439	6.2%	64.9%	16.6%	0.3%	0.2%	0.3%	0.0%	0.2%	0.1%	5.4%	2.3%	1.6%	0.2%	0.0%	1.6%	0.0%
755	70	139	4.9%	51.5%	21.1%	0.2%	0.1%	0.2%	0.0%	0.1%	0.1%	10.4%	4.3%	3.2%	0.3%	0.0%	0.3%	3.3%
756	70	142	6.1%	64.4%	13.3%	0.3%	0.2%	0.3%	0.0%	0.2%	0.1%	5.8%	2.4%	1.5%	0.2%	0.1%	5.0%	0.0%
757	50	200	6.2%	65.4%	17.2%	0.2%	0.2%	0.3%	0.0%	0.1%	0.1%	5.8%	2.4%	1.9%	0.2%	0.0%	0.0%	0.0%
759	50	230	5.3%	55.8%	25.1%	0.5%	0.4%	0.6%	0.1%	0.3%	0.1%	5.6%	2.3%	1.4%	0.1%	0.0%	0.0%	2.5%
760	50	197	6.0%	63.0%	20.8%	0.5%	0.4%	0.6%	0.1%	0.3%	0.0%	3.6%	1.5%	0.8%	0.0%	0.0%	0.8%	1.5%
761	50	213	5.4%	56.8%	22.1%	0.5%	0.4%	0.6%	0.1%	0.3%	0.1%	7.2%	3.0%	2.0%	0.1%	0.0%	0.0%	1.4%
777	70	637	5.9%	61.6%	12.5%	0.6%	0.4%	0.7%	0.1%	0.4%	0.1%	7.3%	3.0%	3.3%	0.2%	0.1%	2.7%	1.2%
778	50	16	5.5%	57.3%	16.9%	0.2%	0.1%	0.2%	0.0%	0.1%	0.1%	10.0%	4.1%	4.9%	0.6%	0.0%	0.0%	0.0%
779	50	669	6.1%	63.8%	18.8%	0.3%	0.2%	0.4%	0.0%	0.2%	0.1%	5.8%	2.4%	1.6%	0.3%	0.0%	0.0%	0.0%
780	50	477	5.2%	54.6%	23.5%	0.4%	0.3%	0.5%	0.1%	0.3%	0.1%	7.9%	3.3%	2.4%	0.2%	0.0%	1.2%	0.0%
781	50	131	5.5%	57.3%	24.0%	0.6%	0.5%	0.8%	0.1%	0.4%	0.1%	6.6%	2.7%	1.4%	0.1%	0.0%	0.0%	0.0%
782	50	147	5.9%	62.0%	22.9%	0.1%	0.1%	0.1%	0.0%	0.1%	0.1%	5.3%	2.2%	1.1%	0.1%	0.0%	0.0%	0.0%
783	50	197	6.0%	63.0%	20.8%	0.5%	0.4%	0.6%	0.1%	0.3%	0.0%	3.6%	1.5%	0.8%	0.0%	0.0%	0.8%	1.5%
784	50	230	5.7%	59.9%	21.5%	0.2%	0.1%	0.2%	0.0%	0.1%	0.1%	6.3%	2.6%	1.7%	0.1%	0.0%	0.0%	1.3%
785	50	123	6.0%	62.5%	19.7%	0.7%	0.5%	0.8%	0.1%	0.5%	0.0%	3.4%	1.4%	0.7%	0.0%	0.0%	1.2%	2.5%
786	50	231	5.8%	60.6%	20.7%	0.3%	0.2%	0.3%	0.0%	0.2%	0.1%	6.2%	2.6%	1.6%	0.1%	0.0%	0.0%	1.3%
787	50	300	5.9%	61.4%	19.5%	0.3%	0.2%	0.4%	0.0%	0.2%	0.1%	6.5%	2.7%	1.7%	0.2%	0.0%	0.0%	1.0%
788	50	463	6.0%	63.3%	18.2%	0.4%	0.3%	0.4%	0.0%	0.2%	0.1%	6.2%	2.6%	1.9%	0.4%	0.0%	0.0%	0.0%
789	50	571	5.2%	54.5%	22.6%	0.5%	0.3%	0.5%	0.1%	0.3%	0.1%	8.3%	3.4%	2.5%	0.2%	0.0%	1.0%	0.5%
790	50	474	5.9%	62.2%	18.3%	0.4%	0.3%	0.5%	0.0%	0.2%	0.1%	6.7%	2.8%	2.0%	0.4%	0.0%	0.0%	0.0%
791	50	534	5.2%	55.0%	22.8%	0.4%	0.3%	0.4%	0.0%	0.2%	0.1%	7.9%	3.3%	2.4%	0.2%	0.0%	1.1%	0.6%
792	50	131	5.8%	60.9%	21.6%	0.2%	0.2%	0.3%	0.0%	0.1%	0.1%	6.5%	2.7%	1.5%	0.1%	0.0%	0.0%	0.0%
793	50	207	5.5%	57.4%	18.8%	0.5%	0.3%	0.5%	0.1%	0.3%	0.1%	8.2%	3.4%	2.5%	0.2%	0.0%	0.7%	1.5%
794	50	170	5.4%	56.2%	21.1%	0.2%	0.1%	0.2%	0.0%	0.1%	0.1%	6.9%	2.8%	1.6%	0.0%	0.1%	3.5%	1.8%
795	50	238	5.5%	58.1%	17.3%	0.5%	0.3%	0.5%	0.1%	0.3%	0.1%	9.0%	3.7%	2.5%	0.1%	0.0%	0.6%	1.3%
796	50	304	5.6%	58.4%	20.1%	0.1%	0.1%	0.2%	0.0%	0.1%	0.1%	7.0%	2.9%	1.8%	0.3%	0.0%	2.0%	1.4%
797	50	121	5.6%	58.3%	14.2%	0.5%	0.3%	0.6%	0.1%	0.3%	0.1%	10.0%	4.1%	2.2%	0.0%	0.0%	1.2%	2.5%
798	50	134	5.7%	59.3%	22.6%	0.3%	0.2%	0.3%	0.0%	0.2%	0.1%	5.6%	2.3%	1.3%	0.1%	0.0%	0.0%	2.3%
799	50	170	5.2%	54.9%	11.9%	0.5%	0.3%	0.6%	0.1%	0.3%	0.1%	5.8%	2.4%	2.3%	0.2%	0.2%	7.9%	7.6%
800	50	191	3.1%	32.4%	9.5%	0.4%	0.3%	0.4%	0.0%	0.2%	0.0%	2.9%	1.2%	0.9%	0.1%	1.0%	42.1%	5.6%
801	50	502	5.3%	56.0%	15.2%	0.4%	0.3%	0.4%	0.0%	0.2%	0.1%	6.5%	2.7%	2.3%	0.4%	0.1%	3.3%	6.7%
802	50	641	5.2%	55.0%	16.5%	0.3%	0.2%	0.4%	0.0%	0.2%	0.1%	7.4%	3.1%	2.5%	0.4%	0.1%	2.7%	5.9%
803	50	393	4.1%	42.7%	12.9%	0.3%	0.2%	0.4%	0.0%	0.2%	0.0%	4.8%	2.0%	0.9%	0.0%	0.6%	27.1%	3.6%
804	50	457	5.3%	55.2%	14.8%	0.4%	0.3%	0.4%	0.0%	0.2%	0.1%	6.4%	2.6%	1.8%	0.4%	0.1%	5.2%	6.7%
805	50	421	4.4%	46.5%	13.6%	0.1%	0.1%	0.1%	0.0%	0.1%	0.0%	4.8%	2.0%	1.9%	0.4%	0.4%	18.1%	7.6%
806	50	599	5.5%	57.4%	14.5%	0.3%	0.2%	0.4%	0.0%	0.2%	0.1%	6.2%	2.6%	1.7%	0.4%	0.1%	5.1%	5.1%
807	50	405	4.2%	44.4%	13.6%	0.2%	0.2%	0.3%	0.0%	0.1%	0.1%	5.7%	2.4%	1.2%	0.2%	0.5%	20.9%	6.0%
808	50	197	5.2%	54.5%	22.9%	0.5%	0.3%	0.5%	0.1%	0.3%	0.1%	8.7%	3.6%	3.2%	0.3%	0.0%	0.0%	0.0%
809	50	26	4.2%	44.3%	17.6%	0.1%	0.1%	0.1%	0.0%	0.1%	0.2%	20.5%	8.5%	4.0%	0.2%	0.0%	0.0%	0.0%
814	50	427	5.7%	59.9%	19.2%	0.5%	0.4%	0.6%	0.1%	0.3%	0.1%	7.5%	3.1%	2.2%	0.5%	0.0%	0.0%	0.0%
815	50	325	5.6%	58.5%	22.5%	0.3%	0.2%	0.4%	0.0%	0.2%	0.1%	7.1%	2.9%	2.0%	0.1%	0.0%	0.0%	0.0%
816	50	633	5.7%	59.8%	18.6%	0.6%	0.4%	0.7%	0.1%	0.4%	0.1%	7.8%	3.2%	2.0%	0.3%	0.0%	0.0%	0.2%
817	50	323	5.5%	57.5%	22.2%	0.5%	0.3%	0.6%	0.1%	0.3%	0.1%	7.6%	3.1%	2.2%	0.2%	0.0%	0.0%	0.0%
818	70	1143	6.1%	63.6%	14.7%	0.5%	0.3%	0.6%	0.1%	0.3%	0.1%	5.9%	2.5%	2.0%	0.2%	0.0%	2.1%	1.1%
819	70	880	5.9%	62.3%	9.8%	0.9%	0.6%	1.0%	0.1%	0.6%	0.1%	8.9%	3.7%	1.4%	0.1%	0.1%	3.2%	1.5%
820	70	1439	6.0%	63.1%	14.3%	0.5%	0.4%	0.6%	0.1%	0.3%	0.1%	7.0%	2.9%	1.9%	0.2%	0.0%	1.8%	0.9%
821	70	1049	6.1%	63.9%	9.9%	0.8%	0.5%	0.9%	0.1%	0.5%	0.1%	8.5%	3.5%	1.3%	0.1%	0.1%	2.7%	1.2%
822	70	703	6.1%	64.1%	9.4%	0.3%	0.2%	0.4%	0.0%	0.2%	0.1%	9.8%	4.1%	1.7%	0.1%	0.0%	1.6%	1.8%
823	70	599	5.4%	56.3%	18.1%	0.5%	0.3%	0.6%	0.1%	0.3%	0.1%	7.7%	3.2%	2.4%	0.1%	0.1%	2.7%	2.2%
824	50	329	4.4%	46.6%	10.7%	0.6%	0.4%	0.7%	0.1%	0.4%	0.1%	5.6%	2.3%	1.6%	0.3%	0.2%	7.4%	18.5%
825	50	102	6.0%	62.8%	5.2%	0.8%	0.6%	0.9%	0.1%	0.5%	0.1%	6.3%	2.6%	1.4%	0.0%	0.0%	1.5%	11.2%
826	70	840	6.5%	67.9%	11.6%	0.5%	0.4%	0.6%	0.1%	0.3%	0.1%	6.4%	2.7%	1.5%	0.2%	0.0%	1.2%	0.0%
827	70	346	6.0%	63.4%	10.9%	1.6%	1.2%	1.9%	0.2%	1.1%	0.1%	5.8%	2.4%	0.5%	0.0%	0.1%	4.9%	0.0%
828	50	101	6.0%	63.4%	16.3%	2.4%	1.7%	2.8%	0.3%	1.5%	0.0%	1.7%	0.7%	3.1%	0.0%	0.0%	0.0%	0.0%
829	50	51	7.4%	77.9%	9.6%	0.0%	0.0%	0.0%	0.0%	0.0%	0.0%	2.7%	1.1%	1.2%	0.0%	0.0%	0.0%	0.0%
830	50	183	5.7%	60.2%	12.3%	0.5%	0.4%	0.6%	0.1%	0.3%	0.1%	7.5%	3.1%	8.6%	0.4%	0.0%	0.0%	0.0%
831	50	81	5.2%	55.0%	10.4%	0.2%	0.1%	0.2%	0.0%	0.1%	0.1%	14.2%	5.9%	8.1%	0.4%	0.0%	0.0%	0.0%
832	50	65	6.6%	69.2%	8.5%	0.4%	0.3%	0.5%	0.0%	0.3%	0.1%	7.4%	3.1%	3.4%	0.3%	0.0%	0.0%	0.0%
833	50	186	6.2%	64.9%	11.5%	0.2%	0.2%	0.3%	0.0%	0.1%	0.1%	7.8%	3.2%	5.3%	0.1%	0.0%	0.0%	0.0%
834	50	328	5.4%	56.5%	27.0%	0.4%	0.3%	0.4%	0.0%	0.2%	0.0%	3.5%	1.5%	1.3%	0.1%	0.1%	3.3%	0.0%
835	50	190	5.7%	59.8%	22.9%	0.5%	0.3%	0.5%	0.1%	0.3%	0.0%	3.2%	1.3%	1.1%	0.1%	0.1%	4.1%	0.0%
836	50	276	3.6%	38.2%	11.1%	0.2%	0.1%	0.2%	0.0%	0.1%	0.1%	5.6%	2.3%	1.3%	0.2%	0.6%	27.3%	8.8%
837	50	175	5.3%	55.5%	21.5%	0.2%	0.1%	0.2%	0.0%	0.1%	0.1%	6.9%	2.9%	1.3%	0.0%	0.1%	3.4%	2.4%
838	50	111	5.4%	56.8%	12.7%	0.3%	0.2%	0.4%	0.0%	0.2%	0.1%	6.5%	2.7%	2.7%	0.2%	0.0%	2.0%	9.6%
839	50	395	4.3%	45.2%	12.9%	0.1%	0.1%	0.1%	0.0%	0.1%	0.1%	5.0%	2.1%	1.8%	0.4%	0.4%	19.3%	8.1%
840	50	27	5.7%	60.3%	20.5%	0.3%	0.2%	0.3%	0.0%	0.2%	0.1%	7.1%	2.9%	2.3%	0.1%	0.0%	0.0%	0.0%
841	50	129	5.5%	57.6%	19.0%	0.3%	0.2%	0.3%	0.0%	0.2%	0.1%	6.0%	2.5%	1.0%	0.1%	0.2%	7.2%	0.0%
842	50	164	2.7%	27.9%	7.8%	0.4%	0.3%	0.4%	0.0%	0.2%	0.0%	2.2%	0.9%	0.6%	0.1%	1.1%	48.9%	6.5%
843	50	265	3.4%	35.5%	9.9%	0.4%	0.3%	0.5%	0.0%	0.3%	0.0%	4.2%	1.7%	0.9%	0.0%	0.9%	36.8%	5.3%
847	50	336	4.9%	51.0%	22.6%	0.4%	0.3%	0.4%	0.0%	0.2%	0.0%	2.3%	1.0%	0.8%	0.1%	0.1%	5.2%	10.5%
848	50	307	5.3%	55.3%	24.1%	0.4%	0.3%	0.5%	0.1%	0.3%	0.0%	2.6%	1.1%	0.9%	0.1%	0.1%	2.8%	6.2%
849	50	60	1.9%	19.6%	8.7%	0.1%	0.0%	0.1%	0.0%	0.0%	0.0%	0.7%	0.3%	0.2%	0.0%	0.1%	5.6%	62.7%
850	50	135	5.4%	57.0%	18.4%	0.2%	0.2%	0.3%	0.0%	0.1%	0.0%	3.3%	1.4%	1.2%	0.3%	0.0%	0.8%	11.2%
851	50	60	1.9%	19.9%	8.7%	0.1%	0.0%	0.1%	0.0%	0.0%	0.0%	0.7%	0.3%	0.2%	0.0%	0.1%	5.5%	62.4%
852	50	83	3.7%	38.9%	17.7%	0.3%	0.2%	0.3%	0.0%	0.2%	0.0%	2.6%	1.1%	1.1%	0.3%	0.0%	1.3%	32.2%
853	50	51	1.2%	12.6%	5.1%	0.0%	0.0%	0.0%	0.0%	0.0%	0.0%	0.7%	0.3%	0.1%	0.0%	0.2%	6.5%	73.1%
854	50	179	4.9%	51.6%	21.6%	0.4%	0.3%	0.5%	0.1%	0.3%	0.0%	2.7%	1.1%	0.9%	0.2%	0.0%	0.6%	14.9%
855	50	57	1.1%	11.5%	4.7%	0.0%	0.0%	0.0%	0.0%	0.0%	0.0%	0.7%	0.3%	0.1%	0.0%	0.1%	5.9%	75.5%
856	50	121	4.5%	47.5%	18.5%	0.4%	0.2%	0.4%	0.0%	0.2%	0.0%	2.7%	1.1%	1.2%	0.2%	0.0%	0.9%	22.0%
859	50	192	5.7%	59.5%	24.8%	0.5%	0.4%	0.6%	0.1%	0.3%	0.0%	4.3%	1.8%	1.6%	0.4%	0.0%	0.0%	0.0%
860	50	172	5.8%	61.2%	25.4%	0.3%	0.2%	0.3%	0.0%	0.2%	0.0%	4.1%	1.7%	0.7%	0.1%	0.0%	0.0%	0.0%
861	50	83	5.8%	60.5%	24.2%	0.4%	0.3%	0.4%	0.0%	0.2%	0.1%	5.0%	2.1%	1.0%	0.1%	0.0%	0.0%	0.0%
862	50	158	6.0%	63.2%	23.0%	0.2%	0.2%	0.3%	0.0%	0.1%	0.0%	4.4%	1.8%	0.8%	0.1%	0.0%	0.0%	0.0%
863	50	106	5.8%	61.0%	24.1%	0.3%	0.2%	0.4%	0.0%	0.2%	0.0%	4.8%	2.0%	1.0%	0.1%	0.0%	0.0%	0.0%
864	50	186	6.2%	64.8%	21.3%	0.2%	0.2%	0.3%	0.0%	0.1%	0.0%	4.3%	1.8%	0.8%	0.1%	0.0%	0.0%	0.0%
865	50	335	5.8%	60.7%	25.7%	0.3%	0.2%	0.3%	0.0%	0.2%	0.0%	4.2%	1.7%	0.8%	0.1%	0.0%	0.0%	0.0%
866	50	178	6.5%	67.8%	17.9%	0.2%	0.2%	0.3%	0.0%	0.1%	0.0%	4.4%	1.8%	0.7%	0.1%	0.0%	0.0%	0.0%
867	50	82	5.3%	55.1%	26.8%	0.9%	0.6%	1.0%	0.1%	0.5%	0.0%	4.4%	1.8%	2.8%	0.7%	0.0%	0.0%	0.0%
868	50	229	5.8%	60.6%	26.4%	0.2%	0.2%	0.3%	0.0%	0.1%	0.0%	3.9%	1.6%	0.7%	0.1%	0.0%	0.0%	0.0%

Traffic Flows and Breakdown by 16 Vehicle Classes (Year 2026)

Link No.	Speed Limit	Total Vehicle	19 - Motorcycles (MC)	01 - Private Cars (PC)	03 - Taxi	14 - Non-franchised Bus <=6.4t	15 - Non-franchised Bus 6.4-15t	16 - Non-franchised Bus >15t	12 - Private Light Bus <=3.5t	13 - Private Light Bus >3.5t	04 - Light Goods Vehicles <=2.5t	05 - Lt Goods Vehicles 2.5-3.5t	06 - Light Goods Vehicles >3.5t	07 - Heavy Goods Vehicles <=15t	08 - Heavy Goods Vehicles >15t	17 - Franchised Bus (SD)	18 - Franchised Bus (DD)	11 - Public Light Buses
	km/hr	0000-0100																
870	50	4	3.7%	38.4%	37.0%	2.0%	1.4%	2.3%	0.2%	1.3%	0.1%	9.0%	3.7%	0.8%	0.1%	0.0%	0.0%	0.0%
871	50	78	3.4%	35.6%	16.0%	0.2%	0.1%	0.2%	0.0%	0.1%	0.1%	9.3%	3.9%	4.1%	0.3%	0.6%	26.2%	0.0%
872	70	516	6.5%	67.9%	9.0%	0.8%	0.6%	1.0%	0.1%	0.5%	0.1%	5.9%	2.4%	3.6%	0.0%	0.0%	1.5%	0.0%
873	70	322	6.4%	66.9%	7.4%	0.6%	0.4%	0.7%	0.1%	0.4%	0.1%	7.5%	3.1%	3.9%	0.0%	0.1%	2.4%	0.0%
874	50	378	5.8%	61.0%	14.3%	0.3%	0.2%	0.4%	0.0%	0.2%	0.0%	2.6%	1.1%	0.9%	0.1%	0.1%	2.9%	9.8%
875	50	388	5.2%	54.5%	12.1%	0.4%	0.3%	0.5%	0.1%	0.3%	0.1%	7.0%	2.9%	4.2%	0.6%	0.2%	6.6%	5.2%
876	50	15	0.9%	9.7%	10.4%	0.0%	0.0%	0.0%	0.0%	0.0%	0.0%	2.5%	1.1%	0.0%	0.0%	0.0%	0.0%	75.3%
877	50	25	3.5%	36.2%	12.0%	0.0%	0.0%	0.0%	0.0%	0.0%	0.0%	1.5%	0.6%	0.4%	0.0%	0.0%	0.0%	45.6%
878	50	25	3.4%	35.7%	11.7%	0.0%	0.0%	0.0%	0.0%	0.0%	0.0%	1.6%	0.6%	0.4%	0.0%	0.0%	0.0%	46.4%
879	50	15	0.9%	9.7%	10.4%	0.0%	0.0%	0.0%	0.0%	0.0%	0.0%	2.5%	1.1%	0.0%	0.0%	0.0%	0.0%	75.3%
882	50	190	5.3%	55.3%	27.2%	0.4%	0.2%	0.4%	0.0%	0.2%	0.1%	6.1%	2.5%	2.1%	0.2%	0.0%	0.0%	0.0%
883	50	208	4.5%	47.2%	23.6%	0.5%	0.4%	0.6%	0.1%	0.3%	0.1%	6.4%	2.7%	1.8%	0.2%	0.2%	10.5%	0.9%
884	50	211	4.5%	47.5%	23.8%	0.5%	0.4%	0.6%	0.1%	0.3%	0.1%	6.2%	2.6%	1.7%	0.2%	0.2%	10.4%	0.9%
885	50	214	4.5%	47.7%	24.0%	0.5%	0.4%	0.6%	0.1%	0.3%	0.1%	6.0%	2.5%	1.7%	0.2%	0.2%	10.3%	0.9%
886	50	216	4.6%	47.9%	24.1%	0.5%	0.4%	0.6%	0.1%	0.3%	0.1%	5.8%	2.4%	1.7%	0.2%	0.2%	10.1%	0.9%
887	50	219	4.6%	48.2%	24.3%	0.5%	0.4%	0.6%	0.1%	0.3%	0.1%	5.7%	2.4%	1.6%	0.2%	0.2%	10.0%	0.9%
888	50	222	4.6%	48.4%	24.4%	0.5%	0.4%	0.6%	0.1%	0.3%	0.1%	5.5%	2.3%	1.6%	0.3%	0.2%	9.9%	0.9%
889	50	225	4.6%	48.6%	24.6%	0.5%	0.4%	0.6%	0.1%	0.3%	0.1%	5.3%	2.2%	1.6%	0.3%	0.2%	9.8%	0.8%
890	50	227	4.7%	48.8%	24.7%	0.5%	0.4%	0.6%	0.1%	0.3%	0.1%	5.2%	2.1%	1.5%	0.3%	0.2%	9.6%	0.8%
891	50	230	4.7%	49.0%	24.8%	0.5%	0.4%	0.6%	0.1%	0.4%	0.1%	5.0%	2.1%	1.5%	0.3%	0.2%	9.5%	0.8%
892	50	233	4.7%	49.2%	25.0%	0.6%	0.4%	0.6%	0.1%	0.4%	0.1%	4.9%	2.0%	1.5%	0.3%	0.2%	9.4%	0.8%
893	50	236	4.7%	49.4%	25.1%	0.6%	0.4%	0.7%	0.1%	0.4%	0.0%	4.7%	2.0%	1.5%	0.3%	0.2%	9.3%	0.8%
894	50	239	4.7%	49.6%	25.2%	0.6%	0.4%	0.7%	0.1%	0.4%	0.0%	4.6%	1.9%	1.4%	0.3%	0.2%	9.2%	0.8%
895	50	4	3.6%	37.5%	40.2%	0.2%	0.1%	0.2%	0.0%	0.1%	0.1%	9.9%	4.1%	3.3%	0.6%	0.0%	0.0%	0.0%
896	50	4	3.6%	37.5%	40.2%	0.2%	0.1%	0.2%	0.0%	0.1%	0.1%	9.9%	4.1%	3.3%	0.6%	0.0%	0.0%	0.0%
897	50	6	5.4%	56.9%	24.8%	0.6%	0.5%	0.8%	0.1%	0.4%	0.1%	6.7%	2.8%	1.0%	0.1%	0.0%	0.0%	0.0%
898	50	6	5.4%	56.9%	24.8%	0.6%	0.5%	0.8%	0.1%	0.4%	0.1%	6.7%	2.8%	1.0%	0.1%	0.0%	0.0%	0.0%
899	50	4	3.6%	37.5%	40.2%	0.2%	0.1%	0.2%	0.0%	0.1%	0.1%	9.9%	4.1%	3.3%	0.6%	0.0%	0.0%	0.0%
900	50	4	3.6%	37.5%	40.2%	0.2%	0.1%	0.2%	0.0%	0.1%	0.1%	9.9%	4.1%	3.3%	0.6%	0.0%	0.0%	0.0%
901	50	7	4.9%	51.6%	23.8%	0.6%	0.4%	0.7%	0.1%	0.4%	0.1%	8.3%	3.4%	4.2%	1.3%	0.0%	0.0%	0.0%
902	50	7	4.9%	51.6%	23.8%	0.6%	0.4%	0.7%	0.1%	0.4%	0.1%	8.3%	3.4%	4.2%	1.3%	0.0%	0.0%	0.0%
903	50	4	3.6%	37.5%	40.2%	0.2%	0.1%	0.2%	0.0%	0.1%	0.1%	9.9%	4.1%	3.3%	0.6%	0.0%	0.0%	0.0%
904	50	4	3.6%	37.5%	40.2%	0.2%	0.1%	0.2%	0.0%	0.1%	0.1%	9.9%	4.1%	3.3%	0.6%	0.0%	0.0%	0.0%
905	50	7	4.9%	51.6%	23.8%	0.6%	0.4%	0.7%	0.1%	0.4%	0.1%	8.3%	3.4%	4.2%	1.3%	0.0%	0.0%	0.0%
906	50	234	4.4%	46.4%	18.6%	0.3%	0.2%	0.3%	0.0%	0.2%	0.1%	6.2%	2.6%	2.3%	0.5%	0.2%	9.0%	8.6%
907	50	230	4.4%	46.4%	18.6%	0.3%	0.2%	0.3%	0.0%	0.2%	0.1%	6.1%	2.5%	2.2%	0.5%	0.2%	9.2%	8.8%
908	50	226	4.4%	46.4%	18.6%	0.3%	0.2%	0.3%	0.0%	0.2%	0.1%	6.0%	2.5%	2.1%	0.4%	0.2%	9.4%	8.9%
909	50	222	4.4%	46.3%	18.6%	0.3%	0.2%	0.3%	0.0%	0.2%	0.1%	5.9%	2.4%	2.1%	0.4%	0.2%	9.5%	9.1%
910	50	218	4.4%	46.3%	18.6%	0.3%	0.2%	0.3%	0.0%	0.2%	0.1%	5.7%	2.4%	2.0%	0.4%	0.2%	9.7%	9.2%
911	50	214	4.4%	46.3%	18.6%	0.2%	0.2%	0.3%	0.0%	0.2%	0.1%	5.6%	2.3%	1.9%	0.4%	0.2%	9.9%	9.4%
912	50	210	4.4%	46.2%	18.6%	0.2%	0.2%	0.3%	0.0%	0.1%	0.1%	5.5%	2.3%	1.8%	0.3%	0.2%	10.1%	9.6%
913	50	206	4.4%	46.2%	18.6%	0.2%	0.2%	0.3%	0.0%	0.1%	0.1%	5.3%	2.2%	1.8%	0.3%	0.2%	10.3%	9.8%
914	50	201	4.4%	46.1%	18.6%	0.2%	0.1%	0.2%	0.0%	0.1%	0.1%	5.2%	2.1%	1.7%	0.3%	0.2%	10.5%	10.0%
915	50	197	4.4%	46.1%	18.6%	0.2%	0.1%	0.2%	0.0%	0.1%	0.1%	5.0%	2.1%	1.6%	0.3%	0.2%	10.7%	10.2%
916	50	193	4.4%	46.1%	18.6%	0.2%	0.1%	0.2%	0.0%	0.1%	0.0%	4.8%	2.0%	1.5%	0.2%	0.3%	11.0%	10.4%
917	50	189	4.4%	46.0%	18.6%	0.2%	0.1%	0.2%	0.0%	0.1%	0.0%	4.6%	1.9%	1.4%	0.2%	0.3%	11.2%	10.7%
918	50	195	5.4%	56.6%	22.3%	0.3%	0.2%	0.4%	0.0%	0.2%	0.1%	6.0%	2.5%	2.7%	0.4%	0.0%	0.0%	2.9%
919	50	4	3.8%	39.4%	42.2%	0.0%	0.0%	0.0%	0.0%	0.0%	0.1%	10.3%	4.3%	0.0%	0.0%	0.0%	0.0%	0.0%
920	50	204	5.6%	58.5%	22.8%	0.3%	0.2%	0.3%	0.0%	0.2%	0.1%	6.5%	2.7%	2.6%	0.3%	0.0%	0.0%	0.0%
921	50	18	1.5%	16.2%	8.6%	0.0%	0.0%	0.0%	0.0%	0.0%	0.0%	2.1%	0.9%	0.4%	0.0%	1.4%	60.6%	8.3%
922	50	72	4.6%	47.9%	14.7%	0.3%	0.2%	0.4%	0.0%	0.2%	0.1%	5.5%	2.3%	2.1%	0.1%	0.5%	21.0%	0.0%
923	50	4	3.8%	39.4%	42.2%	0.0%	0.0%	0.0%	0.0%	0.0%	0.1%	10.3%	4.3%	0.0%	0.0%	0.0%	0.0%	0.0%
924	50	4	3.8%	39.4%	42.2%	0.0%	0.0%	0.0%	0.0%	0.0%	0.1%	10.3%	4.3%	0.0%	0.0%	0.0%	0.0%	0.0%
925	50	4	3.8%	39.4%	42.2%	0.0%	0.0%	0.0%	0.0%	0.0%	0.1%	10.3%	4.3%	0.0%	0.0%	0.0%	0.0%	0.0%
926	50	4	3.8%	39.4%	42.2%	0.0%	0.0%	0.0%	0.0%	0.0%	0.1%	10.3%	4.3%	0.0%	0.0%	0.0%	0.0%	0.0%
927	50	69	4.5%	47.1%	22.5%	0.3%	0.2%	0.4%	0.0%	0.2%	0.0%	2.8%	1.2%	1.0%	0.1%	0.0%	0.0%	19.7%
928	50	22	1.8%	19.0%	7.1%	0.1%	0.1%	0.1%	0.0%	0.1%	0.0%	1.7%	0.7%	0.8%	0.2%	0.2%	6.7%	61.5%
929	50	93	5.5%	58.2%	24.7%	0.8%	0.6%	0.9%	0.1%	0.5%	0.0%	4.8%	2.0%	1.6%	0.3%	0.0%	0.0%	0.0%
930	50	46	5.3%	55.4%	20.0%	0.4%	0.3%	0.4%	0.0%	0.2%	0.1%	8.2%	3.4%	2.6%	0.5%	0.0%	0.0%	3.3%
931	50	46	5.6%	59.2%	25.3%	0.1%	0.1%	0.1%	0.0%	0.1%	0.1%	5.3%	2.2%	1.7%	0.4%	0.0%	0.0%	0.0%
932	50	28	4.1%	43.3%	14.5%	0.2%	0.2%	0.3%	0.0%	0.1%	0.1%	6.9%	2.8%	1.3%	0.1%	0.0%	0.0%	26.0%
933	50	65	3.9%	40.9%	19.8%	0.3%	0.2%	0.4%	0.0%	0.2%	0.1%	6.0%	2.5%	1.0%	0.1%	0.1%	5.7%	18.7%
934	50	40	5.0%	52.9%	16.8%	0.1%	0.1%	0.1%	0.0%	0.1%	0.0%	4.4%	1.8%	0.6%	0.0%	0.0%	0.0%	17.9%
935	50	32	2.4%	25.0%	11.3%	0.3%	0.2%	0.4%	0.0%	0.2%	0.1%	6.0%	2.5%	1.1%	0.0%	0.3%	11.7%	38.4%
936	50	115	3.9%	41.4%	27.7%	0.3%	0.2%	0.4%	0.0%	0.2%	0.1%	5.7%	2.4%	1.2%	0.2%	0.1%	3.6%	12.6%
937	50	183	4.5%	47.3%	16.3%	0.5%	0.3%	0.5%	0.1%	0.3%	0.1%	6.7%	2.8%	1.0%	0.0%	0.1%	5.1%	14.5%
938	50	98	4.4%	45.8%	28.3%	0.3%	0.2%	0.3%	0.0%	0.2%	0.1%	6.2%	2.6%	1.3%	0.2%	0.1%	4.2%	5.8%
939	50	184	4.6%	48.4%	17.2%	0.5%	0.4%	0.6%	0.1%	0.3%	0.1%	7.5%	3.1%	1.1%	0.0%	0.2%	7.1%	8.9%
940	50	193	5.2%	54.2%	17.5%	0.4%	0.3%	0.5%	0.0%	0.2%	0.1%	8.3%	3.4%	1.3%	0.1%	0.1%	2.5%	5.9%
941	50	151	5.0%	52.1%	15.8%	0.5%	0.3%	0.6%	0.1%	0.3%	0.1%	9.2%	3.8%	1.3%	0.1%	0.1%	3.2%	7.6%
942	50	22	4.6%	48.2%	24.1%	0.5%	0.4%	0.6%	0.1%	0.3%	0.1%	12.6%	5.2%	3.1%	0.2%	0.0%	0.0%	0.0%
943	50	81	6.3%	65.8%	18.2%	0.2%	0.1%	0.2%	0.0%	0.1%	0.1%	5.3%	2.2%	1.4%	0.1%	0.0%	0.0%	0.0%
944	50	92	5.7%	59.4%	18.9%	0.2%	0.2%	0.3%	0.0%	0.1%	0.1%	5.8%	2.4%	1.5%	0.1%	0.1%	3.6%	1.7%
945	50	98	4.0%	42.2%	17.4%	1.0%	0.7%	1.2%	0.1%	0.7%	0.1%	9.9%	4.1%	2.4%	0.2%	0.1%	3.0%	12.8%
946	50	31	4.2%	43.8%	23.6%	0.4%	0.3%	0.5%	0.1%	0.3%	0.1%	6.7%	2.8%	1.3%	0.0%	0.3%	10.9%	5.0%
947	50	96	4.3%	44.8%	17.1%	1.0%	0.7%	1.2%	0.1%	0.6%	0.1%	8.3%	3.4%	1.9%	0.2%	0.1%	3.1%	13.0%
948	50	6	3.0%	31.8%	28.0%	0.0%	0.0%	0.0%	0.0%	0.0%	0.1%	6.9%	2.8%	0.2%	0.0%	0.0%	0.0%	27.1%
949	50	11	1.3%	13.4%	14.4%	0.0%	0.0%	0.0%	0.0%	0.0%	0.0%	3.5%	1.5%	0.0%	0.0%	0.0%	0.0%	66.0%
950	50	6	3.0%	31.8%	28.0%	0.0%	0.0%	0.0%	0.0%	0.0%	0.1%	6.9%	2.8%	0.2%	0.0%	0.0%	0.0%	27.1%
951	50	11	1.3%	13.4%	14.4%	0.0%	0.0%	0.0%	0.0%	0.0%	0.0%	3.5%	1.5%	0.0%	0.0%	0.0%	0.0%	66.0%
952	50	6	3.0%	31.8%	28.0%	0.0%	0.0%	0.0%	0.0%	0.0%	0.1%	6.9%	2.8%	0.2%	0.0%	0.0%	0.0%	27.1%
953	50	11	1.3%	13.4%	14.4%	0.0%	0.0%	0.0%	0.0%	0.0%	0.0%	3.5%	1.5%	0.0%	0.0%	0.0%	0.0%	66.0%
954	50	6	3.0%	31.8%	28.0%	0.0%	0.0%	0.0%	0.0%	0.0%	0.1%	6.9%	2.8%	0.2%	0.0%	0.0%	0.0%	27.1%
955	50	11	1.3%	13.4%	14.4%	0.0%	0.0%	0.0%	0.0%	0.0%	0.0%	3.5%	1.5%	0.0%	0.0%	0.0%	0.0%	66.0%
956	50	6	3.0%	31.8%	28.0%	0.0%	0.0%	0.0%	0.0%	0.0%	0.1%	6.9%	2.8%	0.2%	0.0%	0.0%	0.0%	27.1%
957	50	11	1.3%	13.4%	14.4%	0.0%	0.0%	0.0%	0.0%	0.0%	0.0%	3.5%	1.5%	0.0%	0.0%	0.0%	0.0%	66.0%
958	50	4	3.8%	39.4%	42.2%	0.0%	0.0%	0.0%	0.0%	0.0%	0.1%	10.3%	4.3%	0.0%	0.0%	0.0%	0.0%	0.0%
959	50	4	3.8%	39.4%	42.2%	0.0%	0.0%	0.0%	0.0%	0.0%	0.1%	10.3%	4.3%	0.0%	0.0%	0.0%	0.0%	0.0%
960	50	50	0.3%	2.9%	3.1%	0.0%	0.0%	0.0%	0.0%	0.0%	0.0%	0.8%	0.3%	0.0%	0.0%	0.2%	6.7%	85.7%
961	50	69	3.6%	37.7%	14.1%	0.3%	0.2%	0.3%	0.0%	0.2%	0.0%	1.7%	0.7%	0.7%	0.1%	0.0%	1.6%	38.7%
962	50	4	3.8%	39.4%	42.2%	0.0%	0.0%	0.0%	0.0%	0.0%	0.1%	10.3%	4.3%	0.0%	0.0%	0.0%	0.0%	0.0%
963	50	4	3.8%	39.4%	42.2%	0.0%	0.0%	0.0%	0.0%	0.0%	0.1%	10.3%	4.3%	0.0%	0.0%	0.0%	0.0%	0.0%
964	50	4	3.8%	39.4%	42.2%	0.0%	0.0%	0.0%	0.0%	0.0%	0.1%	10.3%	4.3%	0.0%	0.0%	0.0%	0.0%	0.0%
965	50	4	3.8%	39.4%	42.2%	0.0%	0.0%	0.0%	0.0%	0.0%	0.1%	10.3%	4.3%	0.0%	0.0%	0.0%	0.0%	0.0%
966	50	11	5.8%	61.0%	26.4%	0.2%	0.2%	0.3%	0.0%	0.2%	0.0%	3.6%	1.5%	0.7%	0.1%	0.0%	0.0%	0.0%
968	50	50	0.3%	2.9%	3.1%	0.0%	0.0%	0.0%	0.0%	0.0%	0.0%	0.8%	0.3%	0.0%	0.0%	0.2%	6.7%	85.7%
969	50	69	3.6%	37.7%	14.1%	0.3%	0.2%	0.3%	0.0%	0.2%	0.0%	1.7%	0.7%	0.7%	0.1%	0.0%	1.6%	38.7%
970	50	50	0.3%	2.9%	3.1%	0.0%	0.0%	0.0%	0.0%	0.0%	0.0%	0.8%	0.3%	0.0%	0.0%	0.2%	6.7%	85.7%
971	50	69	3.6%	37.7%	14.1%	0.3%	0.2%	0.3%	0.0%	0.2%	0.0%	1.7%	0.7%	0.7%	0.1%	0.0%	1.6%	38.7%
972	50	50	0.3%	2.9%	3.1%	0.0%	0.0%	0.0%	0.0%	0.0%	0.0%	0.8%	0.3%	0.0%	0.0%	0.2%	6.7%	85.7%
973	50	69	3.6%	37.7%	14.1%	0.3%	0.2%	0.3%	0.0%	0.2%	0.0%	1.7%	0.7%	0.7%	0.1%	0.0%	1.6%	38.7%
974	50	50	0.3%	2.9%	3.1%	0.0%	0.0%	0.0%	0.0%	0.0%	0.0%	0.8%	0.3%	0.0%	0.0%	0.2%	6.7%	85.7%
975	50	69	3.6%	37.7%	14.1%	0.3%	0.2%	0.3%	0.0%	0.2%	0.0%	1.7%	0.7%	0.7%	0.1%	0.0%	1.6%	38.7%
976	50	4	3.8%	39.4%	42.2%	0.0%	0.0%	0.0%	0.0%	0.0%	0.1%	10.3%	4.3%	0.0%	0.0%	0.0%	0.0%	0.0%
977	50	4	3.8%	39.4%	42.2%	0.0%	0.0%	0.0%	0.0%	0.0%	0.1%	10.3%	4.3%	0.0%	0.0%	0.0%	0.0%	0.0%

Traffic Flows and Breakdown by 16 Vehicle Classes (Year 2026)

Link No.	Speed Limit	Total Vehicle	19 - Motorcycles (MC)	01 - Private Cars (PC)	03 - Taxi	14 - Non-franchised Bus <=6.4t	15 - Non-franchised Bus 6.4-15t	16 - Non-franchised Bus >15t	12 - Private Light Bus <=3.5t	13 - Private Light Bus >3.5t	04 - Light Goods Vehicles <=2.5t	05 - Lt Goods Vehicles 2.5-3.5t	06 - Light Goods Vehicles >3.5t	07 - Heavy Goods Vehicles <=15t	08 - Heavy Goods Vehicles >15t	17 - Franchised Bus (SD)	18 - Franchised Bus (DD)	11 - Public Light Buses
	km/hr	0000-0100																
978	50	4	3.8%	39.4%	42.2%	0.0%	0.0%	0.0%	0.0%	0.0%	0.1%	10.3%	4.3%	0.0%	0.0%	0.0%	0.0%	0.0%
979	50	4	3.8%	39.4%	42.2%	0.0%	0.0%	0.0%	0.0%	0.0%	0.1%	10.3%	4.3%	0.0%	0.0%	0.0%	0.0%	0.0%
980	50	4	3.8%	39.4%	42.2%	0.0%	0.0%	0.0%	0.0%	0.0%	0.1%	10.3%	4.3%	0.0%	0.0%	0.0%	0.0%	0.0%
981	50	4	3.8%	39.4%	42.2%	0.0%	0.0%	0.0%	0.0%	0.0%	0.1%	10.3%	4.3%	0.0%	0.0%	0.0%	0.0%	0.0%
982	50	85	3.6%	37.4%	13.2%	0.3%	0.2%	0.3%	0.0%	0.2%	0.0%	1.9%	0.8%	0.7%	0.1%	0.0%	1.3%	40.0%
983	50	85	3.6%	37.4%	13.2%	0.3%	0.2%	0.3%	0.0%	0.2%	0.0%	1.9%	0.8%	0.7%	0.1%	0.0%	1.3%	40.0%
984	50	69	4.5%	47.1%	22.5%	0.3%	0.2%	0.4%	0.0%	0.2%	0.0%	2.8%	1.2%	1.0%	0.1%	0.0%	0.0%	19.7%
985	50	22	1.8%	19.0%	7.1%	0.1%	0.1%	0.1%	0.0%	0.1%	0.0%	1.7%	0.7%	0.8%	0.2%	0.2%	6.7%	61.5%
986	70	153	4.8%	50.3%	36.5%	0.3%	0.2%	0.4%	0.0%	0.2%	0.0%	2.5%	1.0%	1.0%	0.2%	0.1%	2.4%	0.0%
987	70	198	4.7%	49.7%	33.4%	0.7%	0.5%	0.8%	0.1%	0.4%	0.0%	2.3%	1.0%	0.9%	0.2%	0.0%	1.9%	3.5%
988	70	311	5.6%	59.0%	22.5%	0.6%	0.4%	0.7%	0.1%	0.4%	0.0%	4.5%	1.9%	1.5%	0.1%	0.0%	0.0%	2.7%
989	70	267	5.8%	60.9%	22.4%	0.4%	0.3%	0.4%	0.0%	0.2%	0.1%	5.0%	2.1%	1.6%	0.1%	0.0%	0.0%	0.6%
990	50	44	4.5%	47.5%	22.8%	1.8%	1.3%	2.1%	0.2%	1.2%	0.0%	1.8%	0.7%	0.6%	0.1%	0.0%	0.0%	15.4%
992	70	1305	5.3%	56.1%	17.7%	0.3%	0.2%	0.3%	0.0%	0.2%	0.0%	4.7%	1.9%	1.4%	0.2%	0.1%	4.1%	7.6%
993	70	1416	4.4%	46.6%	23.9%	0.4%	0.3%	0.5%	0.0%	0.3%	0.1%	5.6%	2.3%	1.8%	0.2%	0.1%	5.2%	8.3%
994	50	313	5.8%	60.5%	24.9%	0.2%	0.2%	0.3%	0.0%	0.2%	0.0%	3.6%	1.5%	0.7%	0.1%	0.0%	1.4%	0.5%
995	50	73	6.2%	64.7%	23.4%	0.2%	0.1%	0.2%	0.0%	0.1%	0.0%	3.1%	1.3%	0.5%	0.0%	0.0%	0.0%	0.0%
996	50	201	5.0%	52.0%	18.5%	0.3%	0.2%	0.3%	0.0%	0.2%	0.0%	4.1%	1.7%	1.2%	0.2%	0.2%	10.2%	5.9%
998	50	144	5.5%	58.2%	15.4%	0.1%	0.1%	0.1%	0.0%	0.1%	0.0%	3.4%	1.4%	1.6%	0.1%	0.1%	5.7%	8.2%
999	50	52	5.1%	53.8%	11.5%	0.5%	0.4%	0.6%	0.1%	0.3%	0.0%	4.7%	1.9%	1.2%	0.0%	0.3%	13.7%	5.9%
1001	50	112	5.2%	54.3%	15.6%	0.2%	0.1%	0.2%	0.0%	0.1%	0.0%	3.1%	1.3%	1.6%	0.2%	0.0%	0.0%	17.9%
1002	50	66	4.3%	45.1%	12.2%	0.2%	0.2%	0.3%	0.0%	0.1%	0.0%	3.5%	1.4%	1.6%	0.3%	0.0%	0.0%	30.7%
1003	50	350	5.8%	60.4%	13.4%	0.2%	0.1%	0.2%	0.0%	0.1%	0.1%	8.7%	3.6%	4.6%	0.1%	0.0%	0.0%	2.5%
1004	50	253	5.8%	61.3%	15.7%	0.4%	0.2%	0.4%	0.0%	0.2%	0.1%	6.9%	2.9%	5.8%	0.2%	0.0%	0.0%	0.0%
1006	70	1297	4.5%	46.8%	23.4%	0.4%	0.3%	0.4%	0.0%	0.2%	0.1%	5.3%	2.2%	1.7%	0.2%	0.1%	5.3%	9.1%
1007	70	1305	5.3%	56.1%	17.7%	0.3%	0.2%	0.3%	0.0%	0.2%	0.0%	4.7%	1.9%	1.4%	0.2%	0.1%	4.1%	7.6%
1008	50	38	5.7%	59.6%	28.2%	0.4%	0.3%	0.4%	0.0%	0.2%	0.0%	3.1%	1.3%	0.8%	0.0%	0.0%	0.0%	0.0%
1011	70	637	6.2%	65.1%	11.4%	0.7%	0.5%	0.8%	0.1%	0.4%	0.1%	6.4%	2.7%	2.9%	0.0%	0.1%	2.7%	0.0%
1012	70	656	6.0%	62.7%	9.8%	0.6%	0.5%	0.8%	0.1%	0.4%	0.1%	8.4%	3.5%	2.5%	0.1%	0.1%	3.4%	1.2%
1014	70	999	4.0%	41.6%	25.6%	0.4%	0.3%	0.4%	0.0%	0.2%	0.0%	4.3%	1.8%	1.4%	0.3%	0.2%	10.3%	9.1%
1015	50	125	4.6%	48.0%	22.6%	0.3%	0.2%	0.4%	0.0%	0.2%	0.0%	2.8%	1.1%	0.5%	0.1%	0.4%	18.7%	0.0%
1016	50	108	5.3%	55.9%	19.6%	0.1%	0.1%	0.1%	0.0%	0.1%	0.1%	8.4%	3.5%	1.1%	0.1%	0.0%	1.4%	4.2%
1017	70	932	5.6%	58.4%	22.0%	0.4%	0.2%	0.4%	0.0%	0.2%	0.1%	5.9%	2.4%	2.4%	0.3%	0.0%	1.6%	0.2%
1020	50	12	5.9%	62.0%	23.4%	0.3%	0.2%	0.3%	0.0%	0.2%	0.0%	4.2%	1.8%	1.5%	0.1%	0.0%	0.0%	0.0%
1021	50	11	5.4%	56.2%	28.1%	0.7%	0.5%	0.8%	0.1%	0.4%	0.0%	4.0%	1.7%	2.1%	0.1%	0.0%	0.0%	0.0%
3001	50	6	2.2%	23.0%	24.6%	0.0%	0.0%	0.0%	0.0%	0.0%	0.1%	6.0%	2.5%	0.0%	0.0%	0.0%	0.0%	41.7%
3002	50	6	2.2%	23.0%	24.6%	0.0%	0.0%	0.0%	0.0%	0.0%	0.1%	6.0%	2.5%	0.0%	0.0%	0.0%	0.0%	41.7%
3003	50	138	5.3%	56.1%	28.1%	0.6%	0.5%	0.8%	0.1%	0.4%	0.0%	4.1%	1.7%	2.2%	0.1%	0.0%	0.0%	0.0%
3004	50	170	5.9%	61.9%	23.3%	0.3%	0.2%	0.3%	0.0%	0.2%	0.0%	4.4%	1.8%	1.6%	0.1%	0.0%	0.0%	0.0%
3005	50	11	5.4%	56.2%	28.1%	0.7%	0.5%	0.8%	0.1%	0.4%	0.0%	4.0%	1.7%	2.1%	0.1%	0.0%	0.0%	0.0%
3006	50	12	5.9%	62.0%	23.4%	0.3%	0.2%	0.3%	0.0%	0.2%	0.0%	4.2%	1.8%	1.5%	0.1%	0.0%	0.0%	0.0%
3007	50	14	4.3%	45.6%	22.8%	0.5%	0.4%	0.6%	0.1%	0.3%	0.0%	3.2%	1.3%	1.7%	0.1%	0.0%	0.0%	18.9%
3008	50	14	4.3%	45.6%	22.8%	0.5%	0.4%	0.6%	0.1%	0.3%	0.0%	3.2%	1.3%	1.7%	0.1%	0.0%	0.0%	18.9%
3009	50	6	2.2%	23.0%	24.6%	0.0%	0.0%	0.0%	0.0%	0.0%	0.1%	6.0%	2.5%	0.0%	0.0%	0.0%	0.0%	41.7%
3010	50	4	3.8%	39.4%	42.2%	0.0%	0.0%	0.0%	0.0%	0.0%	0.1%	10.3%	4.3%	0.0%	0.0%	0.0%	0.0%	0.0%
3011	50	15	4.8%	50.8%	19.1%	0.2%	0.2%	0.3%	0.0%	0.1%	0.0%	3.5%	1.4%	1.3%	0.1%	0.0%	0.0%	18.2%
3012	50	152	5.3%	55.1%	27.6%	0.6%	0.5%	0.7%	0.1%	0.4%	0.0%	4.1%	1.7%	2.1%	0.1%	0.0%	0.0%	1.7%
3013	50	185	5.8%	61.0%	23.0%	0.3%	0.2%	0.3%	0.0%	0.2%	0.0%	4.3%	1.8%	1.6%	0.1%	0.0%	0.0%	1.4%
3014	50	70	5.5%	57.6%	28.8%	0.7%	0.5%	0.8%	0.1%	0.4%	0.0%	2.9%	1.2%	1.5%	0.1%	0.0%	0.0%	0.0%
3015	50	77	6.0%	63.4%	23.9%	0.3%	0.2%	0.3%	0.0%	0.2%	0.0%	3.1%	1.3%	1.1%	0.1%	0.0%	0.0%	0.0%
3016	50	54	6.1%	63.7%	24.0%	0.3%	0.2%	0.3%	0.0%	0.2%	0.0%	2.8%	1.2%	1.0%	0.1%	0.0%	0.0%	0.0%
3017	50	48	5.5%	57.8%	28.9%	0.7%	0.5%	0.8%	0.1%	0.4%	0.0%	2.7%	1.1%	1.4%	0.1%	0.0%	0.0%	0.0%
3018	50	332	5.5%	57.4%	27.6%	0.6%	0.4%	0.7%	0.1%	0.4%	0.0%	3.3%	1.4%	1.7%	0.1%	0.0%	0.0%	0.8%
3019	50	379	5.9%	62.2%	23.7%	0.3%	0.2%	0.3%	0.0%	0.2%	0.0%	3.5%	1.5%	1.3%	0.1%	0.0%	0.0%	0.7%
3020	50	22	6.2%	64.8%	24.4%	0.3%	0.2%	0.3%	0.0%	0.2%	0.0%	2.0%	0.8%	0.7%	0.0%	0.0%	0.0%	0.0%
3021	50	16	5.6%	58.3%	29.2%	0.7%	0.5%	0.8%	0.1%	0.4%	0.0%	2.5%	1.0%	1.0%	0.0%	0.0%	0.0%	0.0%
3022	50	328	5.4%	57.2%	27.8%	0.6%	0.4%	0.7%	0.1%	0.4%	0.0%	3.3%	1.4%	1.7%	0.1%	0.0%	0.0%	0.8%
3023	50	385	6.0%	62.4%	23.5%	0.3%	0.2%	0.3%	0.0%	0.2%	0.0%	3.5%	1.5%	1.3%	0.1%	0.0%	0.0%	0.7%
3024	50	24	5.5%	57.9%	29.0%	0.7%	0.5%	0.8%	0.1%	0.4%	0.0%	2.6%	1.1%	1.4%	0.1%	0.0%	0.0%	0.0%
3025	50	33	6.1%	64.0%	24.1%	0.3%	0.2%	0.3%	0.0%	0.2%	0.0%	2.6%	1.1%	1.0%	0.0%	0.0%	0.0%	0.0%
3026	50	320	5.4%	56.5%	28.3%	0.7%	0.5%	0.8%	0.1%	0.4%	0.0%	3.3%	1.4%	1.7%	0.1%	0.0%	0.0%	0.8%
3027	50	385	6.0%	62.4%	23.5%	0.3%	0.2%	0.3%	0.0%	0.2%	0.0%	3.5%	1.5%	1.3%	0.1%	0.0%	0.0%	0.7%
3028	50	258	5.8%	60.8%	22.0%	0.6%	0.4%	0.7%	0.1%	0.4%	0.0%	4.1%	1.7%	2.1%	0.1%	0.0%	0.0%	1.0%
3029	50	334	6.1%	63.8%	21.9%	0.4%	0.3%	0.4%	0.0%	0.2%	0.0%	3.3%	1.4%	1.3%	0.1%	0.0%	0.0%	0.8%
3030	50	376	5.7%	59.5%	29.0%	0.5%	0.4%	0.6%	0.1%	0.3%	0.0%	2.2%	0.9%	0.8%	0.0%	0.0%	0.0%	0.0%
3031	50	365	5.9%	62.2%	25.5%	0.3%	0.2%	0.4%	0.0%	0.2%	0.0%	2.9%	1.2%	1.0%	0.0%	0.0%	0.0%	0.0%
3032	50	368	5.6%	59.1%	29.4%	0.5%	0.4%	0.6%	0.1%	0.3%	0.0%	2.1%	0.9%	0.9%	0.0%	0.0%	0.0%	0.0%
3033	50	372	6.0%	62.5%	25.3%	0.3%	0.2%	0.4%	0.0%	0.2%	0.0%	2.9%	1.2%	1.0%	0.0%	0.0%	0.0%	0.0%
3034	50	191	5.0%	52.0%	37.7%	0.6%	0.4%	0.7%	0.1%	0.4%	0.0%	1.7%	0.7%	0.6%	0.0%	0.0%	0.0%	0.0%
3035	50	201	5.7%	59.3%	29.1%	0.2%	0.1%	0.2%	0.0%	0.1%	0.0%	3.2%	1.3%	0.8%	0.0%	0.0%	0.0%	0.0%
3036	50	258	5.8%	60.8%	22.0%	0.6%	0.4%	0.7%	0.1%	0.4%	0.0%	4.1%	1.7%	2.1%	0.1%	0.0%	0.0%	1.0%
3037	50	338	6.1%	64.0%	21.8%	0.4%	0.3%	0.4%	0.0%	0.2%	0.0%	3.2%	1.3%	1.3%	0.1%	0.0%	0.0%	0.8%
3038	50	258	5.8%	60.8%	22.0%	0.6%	0.4%	0.7%	0.1%	0.4%	0.0%	4.1%	1.7%	2.1%	0.1%	0.0%	0.0%	1.0%
3039	50	338	6.1%	64.0%	21.8%	0.4%	0.3%	0.4%	0.0%	0.2%	0.0%	3.2%	1.3%	1.3%	0.1%	0.0%	0.0%	0.8%
3040	50	333	6.1%	64.2%	22.0%	0.4%	0.3%	0.4%	0.0%	0.2%	0.0%	3.3%	1.4%	0.8%	0.0%	0.0%	0.0%	0.8%
3041	50	290	6.1%	63.5%	20.6%	0.3%	0.2%	0.3%	0.0%	0.2%	0.0%	4.5%	1.9%	1.4%	0.1%	0.0%	0.0%	0.9%
3042	50	74	5.8%	61.2%	24.5%	0.3%	0.2%	0.3%	0.0%	0.2%	0.0%	4.8%	2.0%	0.7%	0.1%	0.0%	0.0%	0.0%
3043	50	75	5.8%	60.9%	24.9%	0.3%	0.2%	0.3%	0.0%	0.2%	0.0%	4.7%	2.0%	0.7%	0.1%	0.0%	0.0%	0.0%
3044	50	245	6.1%	64.1%	19.2%	0.3%	0.2%	0.4%	0.0%	0.2%	0.0%	4.7%	1.9%	1.5%	0.1%	0.0%	0.0%	1.1%
3045	50	290	6.2%	64.8%	21.2%	0.4%	0.3%	0.5%	0.1%	0.3%	0.0%	3.3%	1.4%	0.8%	0.0%	0.0%	0.0%	0.9%
3046	50	13	6.4%	67.7%	20.6%	0.2%	0.1%	0.2%	0.0%	0.1%	0.0%	2.9%	1.2%	0.4%	0.0%	0.0%	0.0%	0.0%
3047	50	17	6.1%	63.5%	25.9%	0.2%	0.1%	0.2%	0.0%	0.1%	0.0%	2.4%	1.0%	0.4%	0.0%	0.0%	0.0%	0.0%
3048	80	335	7.5%	78.3%	5.6%	0.2%	0.1%	0.2%	0.0%	0.1%	0.0%	4.7%	2.0%	1.2%	0.1%	0.0%	0.0%	0.0%
3049	80	350	6.5%	67.8%	12.4%	0.2%	0.1%	0.2%	0.0%	0.1%	0.1%	5.0%	2.1%	5.2%	0.2%	0.0%	0.0%	0.0%
3050	50	67	5.9%	61.8%	25.0%	0.4%	0.3%	0.5%	0.1%	0.3%	0.0%	3.6%	1.5%	0.5%	0.0%	0.0%	0.0%	0.0%
3052	50	286	6.2%	65.0%	19.4%	0.3%	0.2%	0.3%	0.0%	0.2%	0.0%	4.3%	1.8%	1.4%	0.1%	0.0%	0.0%	0.9%
3053	50	358	6.1%	64.2%	21.9%	0.4%	0.3%	0.5%	0.1%	0.3%	0.0%	3.3%	1.4%	0.7%	0.0%	0.0%	0.0%	0.7%
3055	50	63	6.0%	63.3%	24.1%	0.2%	0.1%	0.2%	0.0%	0.1%	0.0%	3.7%	1.5%	0.6%	0.1%	0.0%	0.0%	0.0%
3056	70	617	5.8%	60.7%	13.6%	0.7%	0.5%	0.8%	0.1%	0.5%	0.1%	8.8%	3.7%	1.7%	0.2%	0.0%	1.4%	1.4%
3057	50	214	6.3%	65.9%	15.3%	0.3%	0.2%	0.4%	0.0%	0.2%	0.0%	4.5%	1.8%	1.1%	0.0%	0.0%	0.7%	3.2%
3058	50	148	5.8%	60.9%	21.4%	0.4%	0.3%	0.5%	0.0%	0.2%	0.0%	3.3%	1.3%	0.9%	0.1%	0.0%	1.0%	3.8%
3059	50	230	5.3%	55.8%	25.1%	0.5%	0.4%	0.6%	0.1%	0.3%	0.1%	5.6%	2.3%	1.4%	0.1%	0.0%	0.0%	2.5%
3060	70	441	6.1%	63.7%	13.8%	0.6%	0.4%	0.7%	0.1%	0.4%	0.1%	7.3%	3.0%	1.7%	0.1%	0.0%	1.7%	0.3%
3061	70	656	6.0%	62.7%	9.8%	0.6%	0.5%	0.8%	0.1%	0.4%	0.1%	8.4%	3.5%	2.5%	0.1%	0.1%	3.4%	1.2%
3062	70	1170	5.9%	62.2%	15.1%	0.5%	0.3%	0.5%	0.1%	0.3%	0.1%	6.3%	2.6%	2.7%	0.2%	0.1%	2.3%	0.8%
3063	50	176	5.1%	53.3%	13.2%	1.1%	0.8%	1.3%	0.1%	0.7%	0.1%	12.6%	5.2%	1.6%	0.3%	0.0%	0.8%	3.9%
3064	70	439	6.2%	64.9%	16.6%	0.3%	0.2%	0.3%	0.0%	0.2%	0.1%	5.4%	2.3%	1.6%	0.2%	0.0%	1.6%	0.0%
3065	70	310	5.0%	52.0%	24.6%	0.4%	0.3%	0.4%	0.0%	0.2%	0.1%	7.6%	3.1%	2.5%	0.2%	0.0%	2.0%	1.5%
3066	70	533	6.0%	62.9%	18.2%	0.3%	0.2%	0.3%	0.0%	0.2%	0.1%	5.1%	2.1%	2.1%	0.3%	0.0%	1.8%	0.3%
3067	50	324	5.4%	56.8%	16.9%	0.8%	0.5%	0.9%	0.1%	0.5%	0.1%	8.3%	3.4%	1.3%	0.2%	0.0%	0.9%	3.9%
3068	50	444	5.8%	60.7%	20.4%	0.4%	0.3%	0.5%	0.1%	0.3%	0.1%	5.0%	2.1%	1.2%	0.1%	0.0%	0.3%	2.8%
3069	50	352	4.9%	51.5%	23.3%	0.5%	0.4%	0.6%	0.1%	0.4%	0.0%	4.8%	2.0%	1.4%	0.1%	0.0%	1.9%	7.9%
3072	70	656	6.0%	62.7%	9.8%	0.6%	0.5%	0.8%	0.1%	0.4%	0.1%	8.4%	3.5%	2.5%	0.1%	0.1%	3.4%	1.2%
3073	70	637	5.9%	61.6%	12.5%	0.6%	0.4%	0.7%	0.1%	0.4%	0.1%	7.3%	3.0%	3.3%	0.2%	0.1%	2.7%	1.2%
3074	50	235	5.8%	60.5%	24.1%	0.5%	0.4%	0.6%	0.1%	0.4%	0.0%	4.1%	1.7%	1.6%	0.1%	0.0%	0.0%	0.0%

Traffic Flows and Breakdown by 16 Vehicle Classes (Year 2026)

Link No.	Speed Limit	Total Vehicle	19 - Motorcycles (MC)	01 - Private Cars (PC)	03 - Taxi	14 - Non-franchised Bus <=6.4t	15 - Non-franchised Bus 6.4-15t	16 - Non-franchised Bus >15t	12 - Private Light Bus <=3.5t	13 - Private Light Bus >3.5t	04 - Light Goods Vehicles <=2.5t	05 - Lt Goods Vehicles 2.5-3.5t	06 - Light Goods Vehicles >3.5t	07 - Heavy Goods Vehicles <=15t	08 - Heavy Goods Vehicles >15t	17 - Franchised Bus (SD)	18 - Franchised Bus (DD)	11 - Public Light Buses
	km/hr	0000-0100																
3075	50	234	5.6%	59.2%	25.3%	0.5%	0.4%	0.6%	0.1%	0.3%	0.0%	4.3%	1.8%	1.8%	0.1%	0.0%	0.0%	0.0%
3076	50	190	5.3%	55.3%	27.2%	0.4%	0.2%	0.4%	0.0%	0.2%	0.1%	6.1%	2.5%	2.1%	0.2%	0.0%	0.0%	0.0%
3077	80	571	6.8%	70.9%	13.2%	0.3%	0.2%	0.4%	0.0%	0.2%	0.0%	4.5%	1.9%	1.4%	0.1%	0.0%	0.0%	0.0%
3078	80	582	6.1%	64.4%	17.6%	0.3%	0.2%	0.4%	0.0%	0.2%	0.0%	4.7%	1.9%	3.9%	0.2%	0.0%	0.0%	0.0%
3081	50	8	3.7%	38.5%	20.8%	0.5%	0.4%	0.6%	0.1%	0.3%	0.2%	21.4%	8.9%	4.3%	0.4%	0.0%	0.0%	0.0%
3082	50	102	4.5%	47.5%	38.2%	0.3%	0.2%	0.4%	0.0%	0.2%	0.1%	5.2%	2.2%	0.9%	0.2%	0.0%	0.0%	0.0%
3084	70	1007	5.4%	56.9%	23.6%	0.4%	0.3%	0.4%	0.0%	0.2%	0.1%	6.0%	2.5%	2.3%	0.3%	0.0%	1.4%	0.2%
3086	70	300	6.2%	65.0%	9.1%	0.3%	0.2%	0.4%	0.0%	0.2%	0.1%	10.6%	4.4%	3.0%	0.3%	0.0%	0.0%	0.0%
3088	50	6	2.2%	23.0%	24.6%	0.0%	0.0%	0.0%	0.0%	0.0%	0.1%	6.0%	2.5%	0.0%	0.0%	0.0%	0.0%	41.7%
3089	50	11	5.4%	56.2%	28.1%	0.7%	0.5%	0.8%	0.1%	0.4%	0.0%	4.0%	1.7%	2.1%	0.1%	0.0%	0.0%	0.0%
4001	50	324	5.5%	58.1%	18.7%	0.3%	0.2%	0.4%	0.0%	0.2%	0.1%	7.8%	3.2%	1.9%	0.4%	0.0%	0.0%	3.0%
4002	50	148	6.4%	67.7%	17.5%	0.3%	0.2%	0.3%	0.0%	0.2%	0.0%	4.3%	1.8%	1.1%	0.1%	0.0%	0.0%	0.0%
4003	50	364	5.4%	56.8%	26.2%	0.4%	0.3%	0.5%	0.1%	0.3%	0.0%	2.7%	1.1%	0.8%	0.1%	0.1%	3.7%	1.5%
4004	70	1964	5.1%	53.9%	17.5%	0.2%	0.1%	0.2%	0.0%	0.1%	0.1%	5.2%	2.1%	1.9%	0.5%	0.1%	6.3%	6.4%
4005	70	1815	4.8%	50.2%	19.2%	0.4%	0.3%	0.4%	0.0%	0.2%	0.1%	5.8%	2.4%	1.9%	0.2%	0.2%	6.8%	7.2%
4006	70	1195	5.0%	52.9%	18.5%	0.2%	0.1%	0.2%	0.0%	0.1%	0.0%	2.9%	1.2%	1.3%	0.1%	0.2%	9.6%	7.6%
4007	80	269	6.8%	71.7%	13.0%	0.2%	0.1%	0.2%	0.0%	0.1%	0.0%	2.2%	0.9%	4.4%	0.1%	0.0%	0.0%	0.0%
4008	50	436	5.1%	53.6%	26.0%	0.3%	0.2%	0.4%	0.0%	0.2%	0.0%	3.2%	1.3%	0.9%	0.2%	0.1%	3.0%	5.2%
4009	50	356	4.6%	48.3%	23.9%	0.3%	0.2%	0.3%	0.0%	0.2%	0.0%	3.0%	1.3%	0.8%	0.2%	0.1%	5.2%	11.5%
4010	50	136	6.0%	62.7%	23.8%	0.3%	0.2%	0.3%	0.0%	0.2%	0.0%	4.1%	1.7%	0.7%	0.1%	0.0%	0.0%	0.0%
4011	50	120	6.0%	63.2%	23.9%	0.3%	0.2%	0.3%	0.0%	0.2%	0.0%	3.7%	1.5%	0.6%	0.1%	0.0%	0.0%	0.0%
4012	50	12	6.0%	63.2%	23.9%	0.3%	0.2%	0.3%	0.0%	0.2%	0.0%	3.7%	1.5%	0.6%	0.1%	0.0%	0.0%	0.0%
4014	70	565	4.7%	49.1%	32.4%	0.3%	0.2%	0.3%	0.0%	0.2%	0.1%	5.2%	2.1%	1.7%	0.4%	0.1%	3.2%	0.0%
4015	70	261	6.1%	64.3%	19.7%	0.6%	0.4%	0.7%	0.1%	0.4%	0.0%	4.2%	1.8%	0.9%	0.0%	0.0%	0.0%	0.6%
4016	70	372	5.9%	61.5%	21.4%	0.7%	0.5%	0.8%	0.1%	0.4%	0.1%	4.9%	2.0%	1.4%	0.1%	0.0%	0.0%	0.4%
4018	70	412	4.6%	48.7%	30.9%	0.3%	0.2%	0.3%	0.0%	0.2%	0.1%	6.2%	2.6%	1.9%	0.4%	0.1%	3.5%	0.0%
4019	50	408	5.4%	56.8%	15.5%	0.2%	0.1%	0.2%	0.0%	0.1%	0.1%	9.2%	3.8%	4.0%	0.2%	0.0%	0.1%	4.3%
4021	50	201	6.1%	64.3%	18.7%	0.2%	0.1%	0.2%	0.0%	0.1%	0.0%	1.0%	0.4%	0.4%	0.0%	0.1%	2.6%	5.7%
4022	50	13	1.1%	11.4%	12.2%	0.0%	0.0%	0.0%	0.0%	0.0%	0.0%	3.0%	1.2%	0.0%	0.0%	0.0%	0.0%	71.0%
4023	50	13	1.1%	11.4%	12.2%	0.0%	0.0%	0.0%	0.0%	0.0%	0.0%	3.0%	1.2%	0.0%	0.0%	0.0%	0.0%	71.0%
4024	50	67	6.0%	62.6%	23.7%	0.2%	0.2%	0.3%	0.0%	0.1%	0.0%	2.1%	0.9%	0.5%	0.1%	0.0%	0.0%	3.4%
4025	50	58	5.1%	53.8%	17.9%	0.1%	0.1%	0.1%	0.0%	0.1%	0.0%	3.5%	1.4%	1.7%	0.2%	0.0%	0.0%	15.8%
4026	50	83	5.2%	55.0%	16.2%	0.5%	0.4%	0.6%	0.1%	0.3%	0.1%	12.3%	5.1%	4.0%	0.3%	0.0%	0.0%	0.0%
4027	80	1084	6.0%	63.3%	17.7%	0.4%	0.3%	0.5%	0.1%	0.3%	0.1%	5.5%	2.3%	3.4%	0.2%	0.0%	0.0%	0.0%
4028	50	21	6.0%	63.3%	17.7%	0.4%	0.3%	0.5%	0.1%	0.3%	0.1%	5.5%	2.3%	3.4%	0.2%	0.0%	0.0%	0.0%
4029	50	66	4.1%	42.7%	25.8%	0.3%	0.2%	0.3%	0.0%	0.2%	0.0%	2.0%	0.8%	0.6%	0.1%	0.5%	22.4%	0.0%
4030	50	456	4.4%	45.9%	17.6%	0.2%	0.1%	0.2%	0.0%	0.1%	0.0%	3.3%	1.4%	0.8%	0.2%	0.2%	6.5%	19.1%
4031	50	41	6.7%	69.8%	17.6%	0.2%	0.1%	0.2%	0.0%	0.1%	0.0%	3.1%	1.3%	0.7%	0.0%	0.0%	0.0%	0.0%
4032	70	1523	5.3%	56.0%	19.4%	0.2%	0.2%	0.3%	0.0%	0.2%	0.0%	4.5%	1.9%	1.3%	0.2%	0.1%	3.8%	6.6%
4033	70	419	6.2%	64.8%	10.6%	0.4%	0.3%	0.5%	0.0%	0.2%	0.1%	9.7%	4.0%	2.9%	0.3%	0.0%	0.0%	0.0%
4034	70	153	5.5%	57.7%	23.3%	0.7%	0.5%	0.8%	0.1%	0.5%	0.1%	5.9%	2.4%	2.3%	0.1%	0.0%	0.0%	0.0%
4035	70	414	5.9%	61.9%	21.0%	0.7%	0.5%	0.8%	0.1%	0.4%	0.1%	4.8%	2.0%	1.4%	0.1%	0.0%	0.0%	0.4%
4036	70	561	6.2%	64.7%	14.1%	0.5%	0.3%	0.6%	0.1%	0.3%	0.1%	7.6%	3.2%	2.0%	0.2%	0.0%	0.0%	0.3%
4037	70	891	6.2%	64.6%	15.0%	0.4%	0.3%	0.5%	0.1%	0.3%	0.1%	6.4%	2.6%	1.7%	0.2%	0.0%	1.6%	0.2%
5137	50	214	5.8%	60.8%	15.3%	0.3%	0.2%	0.3%	0.0%	0.2%	0.1%	9.1%	3.8%	3.9%	0.2%	0.0%	0.0%	0.0%
5138	50	159	5.5%	57.4%	17.5%	0.2%	0.2%	0.3%	0.0%	0.1%	0.1%	9.0%	3.7%	3.9%	0.2%	0.0%	0.0%	1.9%
5143	50	74	5.8%	60.4%	16.3%	0.4%	0.3%	0.5%	0.1%	0.3%	0.1%	8.0%	3.3%	3.8%	0.4%	0.0%	0.5%	0.0%
5144	50	41	5.4%	56.2%	19.0%	0.6%	0.4%	0.7%	0.1%	0.4%	0.0%	4.8%	2.0%	2.3%	0.5%	0.0%	0.0%	7.5%
5145	50	169	5.3%	56.1%	16.3%	0.2%	0.1%	0.2%	0.0%	0.1%	0.1%	10.4%	4.3%	4.7%	0.3%	0.0%	0.2%	1.8%
5146	50	191	5.6%	58.6%	14.7%	0.2%	0.2%	0.3%	0.0%	0.2%	0.1%	9.9%	4.1%	4.3%	0.2%	0.0%	0.0%	1.6%
5189	50	81	5.2%	55.0%	10.4%	0.2%	0.1%	0.2%	0.0%	0.1%	0.1%	14.2%	5.9%	8.1%	0.4%	0.0%	0.0%	0.0%
5190	50	65	6.6%	69.2%	8.5%	0.4%	0.3%	0.5%	0.0%	0.3%	0.1%	7.4%	3.1%	3.4%	0.3%	0.0%	0.0%	0.0%
5191	50	152	6.5%	68.3%	14.0%	1.6%	1.1%	1.9%	0.2%	1.0%	0.0%	2.1%	0.9%	2.4%	0.0%	0.0%	0.0%	0.0%
5192	50	116	7.0%	73.1%	9.0%	0.2%	0.2%	0.3%	0.0%	0.1%	0.1%	5.3%	2.2%	2.4%	0.2%	0.0%	0.0%	0.0%
5193	50	183	5.7%	60.2%	12.3%	0.5%	0.4%	0.6%	0.1%	0.3%	0.1%	7.5%	3.1%	8.6%	0.4%	0.0%	0.0%	0.0%
5194	50	186	6.2%	64.9%	11.5%	0.2%	0.2%	0.3%	0.0%	0.1%	0.1%	7.8%	3.2%	5.3%	0.1%	0.0%	0.0%	0.0%
5195	80	269	6.8%	71.7%	13.0%	0.2%	0.1%	0.2%	0.0%	0.1%	0.0%	2.2%	0.9%	4.4%	0.1%	0.0%	0.0%	0.0%
5196	80	220	7.7%	81.0%	3.8%	0.2%	0.1%	0.2%	0.0%	0.1%	0.0%	4.4%	1.8%	0.6%	0.1%	0.0%	0.0%	0.0%
5197	80	553	6.3%	66.4%	13.4%	0.7%	0.5%	0.8%	0.1%	0.5%	0.0%	3.9%	1.6%	5.5%	0.2%	0.0%	0.0%	0.0%
5198	80	405	7.0%	73.6%	7.3%	0.2%	0.1%	0.2%	0.0%	0.1%	0.1%	6.0%	2.5%	2.7%	0.1%	0.0%	0.0%	0.0%
5199	50	198	5.9%	61.5%	12.0%	0.5%	0.4%	0.6%	0.1%	0.3%	0.1%	7.4%	3.1%	7.9%	0.3%	0.0%	0.0%	0.0%
5200	50	50	6.4%	66.8%	8.8%	0.5%	0.3%	0.5%	0.1%	0.3%	0.1%	8.1%	3.3%	4.6%	0.3%	0.0%	0.0%	0.0%
5201	50	187	6.2%	65.2%	10.7%	0.2%	0.2%	0.3%	0.0%	0.2%	0.1%	8.1%	3.3%	5.3%	0.2%	0.0%	0.0%	0.0%
5202	50	80	5.2%	54.1%	12.2%	0.2%	0.1%	0.2%	0.0%	0.1%	0.1%	13.7%	5.7%	8.0%	0.3%	0.0%	0.0%	0.0%
5224	50	101	6.0%	63.4%	16.3%	2.4%	1.7%	2.8%	0.3%	1.5%	0.0%	1.7%	0.7%	3.1%	0.0%	0.0%	0.0%	0.0%
5225	50	284	5.9%	61.4%	13.7%	1.2%	0.8%	1.4%	0.2%	0.8%	0.1%	5.5%	2.3%	6.7%	0.2%	0.0%	0.0%	0.0%
5226	50	51	7.4%	77.9%	9.6%	0.0%	0.0%	0.0%	0.0%	0.0%	0.0%	2.7%	1.1%	1.2%	0.0%	0.0%	0.0%	0.0%
5245	80	88	7.8%	81.9%	1.8%	0.9%	0.6%	1.0%	0.1%	0.6%	0.0%	0.9%	0.4%	4.0%	0.0%	0.0%	0.0%	0.0%
5254	50	40	5.4%	56.8%	15.4%	0.3%	0.2%	0.3%	0.0%	0.2%	0.1%	10.4%	4.3%	5.2%	0.5%	0.0%	0.9%	0.0%
5256	70	811	5.3%	55.6%	15.1%	2.1%	1.5%	2.5%	0.3%	1.4%	0.1%	5.9%	2.5%	1.1%	0.0%	0.1%	5.2%	1.3%
5257	70	803	6.8%	71.3%	2.5%	1.0%	0.7%	1.2%	0.1%	0.7%	0.1%	6.8%	2.8%	1.2%	0.0%	0.1%	3.3%	1.5%
5262	50	167	5.7%	60.0%	16.2%	0.2%	0.2%	0.3%	0.0%	0.1%	0.1%	6.7%	2.8%	2.2%	0.1%	0.0%	0.2%	5.2%
5263	50	162	5.2%	55.0%	16.4%	0.2%	0.1%	0.2%	0.0%	0.1%	0.1%	9.5%	3.9%	3.8%	0.1%	0.0%	0.0%	5.4%
5264	50	198	5.9%	61.5%	12.0%	0.5%	0.4%	0.6%	0.1%	0.3%	0.1%	7.4%	3.1%	7.9%	0.3%	0.0%	0.0%	0.0%
6252	50	1846	4.8%	50.3%	14.1%	0.3%	0.2%	0.4%	0.0%	0.2%	0.1%	6.1%	2.5%	1.7%	0.3%	0.3%	13.0%	5.6%
8033	70	136	5.1%	53.1%	4.1%	0.4%	0.3%	0.5%	0.1%	0.3%	0.0%	3.9%	1.6%	2.2%	0.0%	0.6%	27.8%	0.0%
8340	50	289	5.8%	61.0%	23.8%	0.6%	0.4%	0.7%	0.1%	0.4%	0.0%	3.5%	1.4%	1.0%	0.0%	0.0%	0.6%	0.5%
9098	70	411	6.4%	66.7%	7.3%	0.6%	0.4%	0.7%	0.1%	0.4%	0.1%	7.2%	3.0%	2.8%	0.0%	0.1%	4.2%	0.0%
9112	70	215	6.7%	70.4%	4.4%	0.6%	0.4%	0.7%	0.1%	0.4%	0.1%	6.2%	2.5%	3.7%	0.0%	0.1%	3.6%	0.0%
9205	50	20	5.5%	57.7%	28.9%	0.7%	0.5%	0.8%	0.1%	0.4%	0.0%	2.8%	1.2%	1.5%	0.1%	0.0%	0.0%	0.0%
9206	50	26	6.1%	63.7%	24.0%	0.3%	0.2%	0.3%	0.0%	0.2%	0.0%	2.8%	1.2%	1.0%	0.1%	0.0%	0.0%	0.0%
9301	50	293	4.1%	43.5%	49.6%	0.4%	0.3%	0.4%	0.0%	0.2%	0.0%	0.8%	0.3%	0.3%	0.0%	0.0%	0.0%	0.0%
9302	50	161	4.5%	46.9%	47.1%	0.2%	0.1%	0.2%	0.0%	0.1%	0.0%	0.5%	0.2%	0.2%	0.0%	0.0%	0.0%	0.0%
9303	50	125	5.3%	55.5%	33.5%	0.1%	0.1%	0.1%	0.0%	0.1%	0.0%	3.3%	1.4%	0.6%	0.0%	0.0%	0.0%	0.0%
9304	50	76	6.3%	65.7%	21.7%	0.3%	0.2%	0.3%	0.0%	0.2%	0.0%	3.0%	1.2%	1.1%	0.0%	0.0%	0.0%	0.0%

Traffic Flows and Breakdown by 16 Vehicle Classes (Year 2026)

Link No.	Speed Limit	Total Vehicle	19 - Motorcycles (MC)	01 - Private Cars (PC)	03 - Taxi	14 - Non-franchised Bus <=6.4t	15 - Non-franchised Bus 6.4-15t	16 - Non-franchised Bus >15t	12 - Private Light Bus <=3.5t	13 - Private Light Bus >3.5t	04 - Light Goods Vehicles <=2.5t	05 - Lt Goods Vehicles 2.5-3.5t	06 - Light Goods Vehicles >3.5t	07 - Heavy Goods Vehicles <=15t	08 - Heavy Goods Vehicles >15t	17 - Franchised Bus (SD)	18 - Franchised Bus (DD)	11 - Public Light Buses
	km/hr	0100-0200																
1	50	36	6.1%	64.1%	24.2%	0.1%	0.1%	0.1%	0.0%	0.1%	0.0%	2.8%	1.2%	1.1%	0.2%	0.0%	0.0%	0.0%
2	50	132	6.0%	62.7%	21.3%	0.5%	0.4%	0.6%	0.1%	0.3%	0.0%	4.1%	1.7%	2.0%	0.4%	0.0%	0.0%	0.0%
3	70	355	5.2%	54.4%	22.7%	0.5%	0.4%	0.6%	0.1%	0.3%	0.1%	6.1%	2.5%	2.5%	0.2%	0.0%	0.0%	4.4%
4	70	493	5.0%	52.5%	24.8%	0.2%	0.2%	0.3%	0.0%	0.2%	0.0%	4.5%	1.9%	1.5%	0.3%	0.0%	0.0%	8.7%
5	50	38	7.1%	74.7%	15.5%	0.1%	0.1%	0.1%	0.0%	0.1%	0.0%	1.2%	0.5%	0.4%	0.1%	0.0%	0.0%	0.0%
6	50	21	4.5%	46.9%	30.7%	0.7%	0.5%	0.8%	0.1%	0.4%	0.0%	3.9%	1.6%	1.7%	0.5%	0.2%	7.7%	0.0%
7	50	216	3.9%	41.4%	21.0%	0.5%	0.4%	0.6%	0.1%	0.3%	0.1%	6.2%	2.6%	1.5%	0.3%	0.3%	13.4%	7.3%
8	50	150	4.1%	42.8%	15.2%	0.3%	0.2%	0.4%	0.0%	0.2%	0.0%	3.2%	1.3%	1.8%	0.6%	0.4%	16.6%	12.8%
9	50	19	6.1%	63.8%	23.0%	0.0%	0.0%	0.0%	0.0%	0.0%	0.0%	4.1%	1.7%	1.1%	0.1%	0.0%	0.0%	0.0%
10	50	30	5.8%	60.6%	18.6%	0.7%	0.5%	0.8%	0.1%	0.4%	0.0%	3.0%	1.2%	0.9%	0.2%	0.2%	7.1%	0.0%
11	50	134	4.0%	41.8%	17.1%	0.3%	0.2%	0.4%	0.0%	0.2%	0.0%	4.4%	1.8%	1.2%	0.2%	0.4%	16.4%	11.6%
12	50	123	3.9%	41.0%	18.4%	0.2%	0.1%	0.2%	0.0%	0.1%	0.0%	3.0%	1.2%	1.1%	0.4%	0.5%	21.0%	8.7%
13	50	36	5.5%	57.5%	21.5%	0.3%	0.2%	0.4%	0.0%	0.2%	0.0%	3.9%	1.6%	1.0%	0.1%	0.0%	0.0%	7.6%
14	50	75	4.1%	42.7%	22.4%	0.2%	0.2%	0.2%	0.0%	0.1%	0.1%	5.6%	2.3%	2.0%	0.5%	0.2%	7.4%	12.0%
15	50	214	5.3%	55.7%	28.6%	0.3%	0.2%	0.3%	0.0%	0.2%	0.0%	3.0%	1.2%	0.8%	0.2%	0.0%	0.0%	4.2%
16	50	20	6.0%	62.6%	22.8%	0.3%	0.2%	0.4%	0.0%	0.2%	0.0%	4.0%	1.7%	1.5%	0.2%	0.0%	0.0%	0.0%
17	50	38	6.1%	64.2%	23.9%	0.2%	0.1%	0.2%	0.0%	0.1%	0.0%	3.1%	1.3%	0.6%	0.1%	0.0%	0.0%	0.0%
18	50	73	5.3%	55.9%	25.3%	0.3%	0.2%	0.3%	0.0%	0.2%	0.1%	5.1%	2.1%	1.2%	0.3%	0.0%	0.0%	3.8%
19	50	19	6.0%	63.1%	24.6%	0.3%	0.2%	0.3%	0.0%	0.2%	0.0%	2.8%	1.2%	1.1%	0.2%	0.0%	0.0%	0.0%
20	50	3	3.7%	38.8%	41.6%	0.1%	0.1%	0.1%	0.0%	0.1%	0.1%	10.2%	4.2%	0.8%	0.2%	0.0%	0.0%	0.0%
21	50	60	3.9%	40.5%	21.3%	0.1%	0.1%	0.2%	0.0%	0.1%	0.1%	4.9%	2.0%	1.8%	0.5%	0.2%	9.3%	15.0%
22	50	151	5.1%	53.7%	28.8%	0.3%	0.2%	0.4%	0.0%	0.2%	0.0%	3.0%	1.3%	0.8%	0.2%	0.0%	0.0%	6.0%
23	50	68	4.8%	50.6%	19.0%	0.3%	0.2%	0.3%	0.0%	0.2%	0.0%	4.4%	1.8%	1.1%	0.2%	0.2%	8.3%	8.5%
24	50	16	4.9%	51.6%	16.6%	0.2%	0.2%	0.3%	0.0%	0.1%	0.1%	8.1%	3.4%	3.6%	0.6%	0.0%	0.0%	10.4%
25	50	19	5.6%	58.6%	18.9%	0.2%	0.1%	0.2%	0.0%	0.1%	0.1%	8.9%	3.7%	3.0%	0.6%	0.0%	0.0%	0.0%
26	50	12	5.8%	60.8%	24.1%	0.3%	0.2%	0.4%	0.0%	0.2%	0.0%	4.5%	1.9%	1.5%	0.3%	0.0%	0.0%	0.0%
27	50	82	4.8%	50.6%	25.2%	0.5%	0.3%	0.6%	0.1%	0.3%	0.1%	7.0%	2.9%	2.2%	0.4%	0.0%	0.0%	5.0%
28	50	44	5.4%	56.8%	25.1%	0.4%	0.3%	0.5%	0.1%	0.3%	0.1%	6.6%	2.7%	1.5%	0.2%	0.0%	0.0%	0.0%
29	50	38	5.1%	53.4%	27.9%	0.6%	0.4%	0.7%	0.1%	0.4%	0.1%	5.7%	2.4%	2.6%	0.7%	0.0%	0.0%	0.0%
30	50	51	5.5%	58.1%	24.1%	0.2%	0.2%	0.3%	0.0%	0.1%	0.1%	5.9%	2.4%	2.8%	0.3%	0.0%	0.0%	0.0%
31	50	85	5.5%	57.7%	25.1%	0.2%	0.1%	0.2%	0.0%	0.1%	0.1%	6.0%	2.5%	2.0%	0.4%	0.0%	0.0%	0.0%
32	50	95	3.6%	37.5%	18.8%	0.3%	0.2%	0.4%	0.0%	0.2%	0.0%	2.6%	1.1%	1.0%	0.3%	0.5%	21.0%	12.3%
33	50	212	4.2%	44.1%	18.4%	0.2%	0.2%	0.3%	0.0%	0.1%	0.0%	4.6%	1.9%	1.4%	0.3%	0.4%	15.6%	8.3%
34	50	175	5.3%	55.5%	22.7%	0.2%	0.2%	0.3%	0.0%	0.1%	0.1%	6.6%	2.8%	2.4%	0.3%	0.0%	0.0%	3.6%
35	50	81	3.0%	31.9%	16.2%	0.4%	0.2%	0.4%	0.0%	0.2%	0.0%	1.6%	0.7%	0.3%	0.0%	0.7%	31.3%	12.8%
36	50	247	4.7%	49.1%	20.0%	0.2%	0.1%	0.2%	0.0%	0.1%	0.0%	4.3%	1.8%	1.4%	0.3%	0.3%	12.0%	5.3%
37	50	158	5.0%	52.3%	26.0%	0.5%	0.4%	0.6%	0.1%	0.3%	0.0%	2.6%	1.1%	0.8%	0.1%	0.0%	0.0%	10.0%
38	50	60	4.9%	51.1%	36.7%	0.9%	0.6%	1.0%	0.1%	0.6%	0.0%	2.3%	1.0%	0.7%	0.2%	0.0%	0.0%	0.0%
39	50	179	6.5%	68.4%	14.0%	0.2%	0.2%	0.3%	0.0%	0.1%	0.0%	4.8%	2.0%	1.0%	0.1%	0.1%	2.4%	0.0%
40	50	168	5.8%	60.4%	28.2%	0.7%	0.5%	0.8%	0.1%	0.4%	0.0%	1.9%	0.8%	0.5%	0.0%	0.0%	0.0%	0.0%
41	50	214	4.6%	48.3%	27.8%	0.4%	0.3%	0.5%	0.1%	0.3%	0.1%	5.1%	2.1%	1.9%	0.3%	0.2%	7.4%	0.6%
53	50	182	4.3%	45.0%	45.9%	0.3%	0.2%	0.3%	0.0%	0.2%	0.0%	2.1%	0.9%	0.8%	0.1%	0.0%	0.0%	0.0%
54	50	166	5.7%	59.8%	26.1%	0.6%	0.4%	0.6%	0.1%	0.4%	0.0%	3.4%	1.4%	1.3%	0.2%	0.0%	0.0%	0.0%
55	50	166	5.7%	59.8%	26.1%	0.6%	0.4%	0.6%	0.1%	0.4%	0.0%	3.4%	1.4%	1.3%	0.2%	0.0%	0.0%	0.0%
56	50	196	5.0%	52.4%	25.8%	0.9%	0.7%	1.1%	0.1%	0.6%	0.1%	6.1%	2.5%	3.7%	1.0%	0.0%	0.0%	0.0%
57	50	487	5.1%	53.5%	32.5%	0.2%	0.2%	0.3%	0.0%	0.1%	0.0%	4.3%	1.8%	1.3%	0.1%	0.0%	0.0%	0.4%
58	50	3	3.7%	38.9%	41.7%	0.1%	0.0%	0.1%	0.0%	0.0%	0.1%	10.2%	4.2%	0.7%	0.1%	0.0%	0.0%	0.0%
59	50	25	6.1%	63.9%	25.0%	0.2%	0.1%	0.2%	0.0%	0.1%	0.0%	2.4%	1.0%	0.7%	0.1%	0.0%	0.0%	0.0%
60	50	117	4.7%	49.0%	17.5%	0.3%	0.2%	0.4%	0.0%	0.2%	0.1%	6.8%	2.8%	2.6%	0.3%	0.3%	13.5%	1.2%
61	50	102	4.5%	47.4%	18.8%	0.4%	0.3%	0.4%	0.0%	0.2%	0.1%	5.8%	2.4%	2.2%	0.3%	0.4%	15.5%	1.3%
62	50	97	4.4%	46.5%	19.3%	0.4%	0.3%	0.5%	0.1%	0.3%	0.1%	5.5%	2.3%	2.1%	0.3%	0.4%	16.3%	1.4%
63	50	102	4.5%	47.1%	19.6%	0.4%	0.3%	0.5%	0.1%	0.3%	0.1%	5.5%	2.3%	2.1%	0.3%	0.4%	15.5%	1.3%
64	50	3	3.8%	39.4%	42.2%	0.0%	0.0%	0.0%	0.0%	0.0%	0.1%	10.3%	4.3%	0.0%	0.0%	0.0%	0.0%	0.0%
65	50	5	5.7%	59.6%	24.9%	0.3%	0.2%	0.4%	0.0%	0.2%	0.1%	5.4%	2.3%	0.9%	0.1%	0.0%	0.0%	0.0%
66	50	41	5.1%	53.8%	17.9%	0.1%	0.1%	0.1%	0.0%	0.1%	0.0%	3.5%	1.4%	1.7%	0.2%	0.0%	0.0%	15.8%
67	50	44	3.7%	39.1%	13.2%	0.2%	0.1%	0.2%	0.0%	0.1%	0.0%	1.1%	0.4%	0.5%	0.0%	0.8%	34.4%	6.2%
68	50	42	2.2%	23.2%	10.2%	0.2%	0.1%	0.2%	0.0%	0.1%	0.0%	0.8%	0.3%	0.3%	0.1%	0.8%	36.5%	24.9%
69	50	47	2.2%	23.3%	10.6%	0.2%	0.1%	0.2%	0.0%	0.1%	0.0%	1.2%	0.5%	0.4%	0.1%	0.8%	32.3%	27.8%
70	50	67	3.2%	33.9%	12.7%	0.2%	0.2%	0.3%	0.0%	0.2%	0.0%	2.4%	1.0%	0.6%	0.1%	0.5%	22.8%	21.7%
71	50	16	6.0%	62.5%	17.7%	0.1%	0.1%	0.1%	0.0%	0.1%	0.1%	6.3%	2.6%	3.8%	0.5%	0.0%	0.0%	0.0%
72	50	3	3.8%	39.4%	42.2%	0.0%	0.0%	0.0%	0.0%	0.0%	0.1%	10.3%	4.3%	0.0%	0.0%	0.0%	0.0%	0.0%
73	50	17	5.1%	53.2%	23.2%	0.3%	0.2%	0.4%	0.0%	0.2%	0.0%	4.4%	1.8%	1.1%	0.2%	0.0%	0.0%	9.8%
74	50	35	5.5%	57.7%	22.8%	0.2%	0.2%	0.3%	0.0%	0.1%	0.1%	7.2%	3.0%	2.7%	0.2%	0.0%	0.0%	0.0%
75	50	3	3.8%	39.4%	42.2%	0.0%	0.0%	0.0%	0.0%	0.0%	0.1%	10.3%	4.3%	0.0%	0.0%	0.0%	0.0%	0.0%
76	50	304	4.1%	42.8%	20.3%	0.4%	0.3%	0.5%	0.0%	0.3%	0.1%	5.2%	2.1%	1.3%	0.2%	0.3%	13.7%	8.5%
77	50	162	4.3%	44.8%	15.6%	0.3%	0.2%	0.4%	0.0%	0.2%	0.0%	3.2%	1.3%	1.8%	0.5%	0.4%	15.3%	11.8%
78	50	47	5.3%	55.5%	26.7%	0.4%	0.3%	0.5%	0.1%	0.3%	0.1%	5.8%	2.4%	2.1%	0.6%	0.0%	0.0%	0.0%
79	50	5	2.1%	22.0%	22.4%	0.0%	0.0%	0.1%	0.0%	0.0%	0.1%	5.5%	2.3%	1.5%	0.5%	0.0%	0.0%	43.4%
80	50	59	6.1%	63.7%	20.3%	0.9%	0.6%	1.0%	0.1%	0.6%	0.0%	3.6%	1.5%	1.5%	0.1%	0.0%	0.0%	0.0%
81	50	101	5.5%	57.8%	26.4%	0.2%	0.2%	0.3%	0.0%	0.2%	0.1%	5.3%	2.2%	1.6%	0.4%	0.0%	0.0%	0.0%
82	50	33	6.1%	64.4%	21.7%	0.1%	0.1%	0.2%	0.0%	0.1%	0.0%	3.8%	1.6%	1.5%	0.3%	0.0%	0.0%	0.0%
83	50	72	5.5%	57.9%	25.7%	0.5%	0.3%	0.6%	0.1%	0.3%	0.1%	5.1%	2.1%	1.6%	0.4%	0.0%	0.0%	0.0%
84	50	115	5.3%	55.7%	20.8%	0.2%	0.2%	0.3%	0.0%	0.1%	0.1%	5.4%	2.2%	1.5%	0.3%	0.1%	2.8%	5.0%
85	50	150	5.1%	54.0%	27.7%	0.4%	0.3%	0.4%	0.0%	0.2%	0.0%	3.3%	1.4%	0.9%	0.2%	0.0%	2.1%	3.8%
86	50	3	4.1%	42.5%	36.8%	0.4%	0.3%	0.5%	0.1%	0.3%	0.1%	9.0%	3.7%	1.7%	0.5%	0.0%	0.0%	0.0%
87	50	199	5.7%	59.3%	25.9%	0.2%	0.2%	0.3%	0.0%	0.2%	0.0%	4.2%	1.7%	1.3%	0.3%	0.0%	0.0%	0.8%
88	50	159	5.8%	60.4%	23.1%	0.3%	0.2%	0.4%	0.0%	0.2%	0.0%	4.0%	1.7%	1.2%	0.2%	0.0%	0.0%	2.4%
89	50	456	4.2%	44.0%	25.6%	0.3%	0.2%	0.4%	0.0%	0.2%	0.0%	4.0%	1.7%	0.9%	0.1%	0.1%	4.2%	14.0%
90	50	436	5.6%	58.3%	29.0%	0.3%	0.2%	0.3%	0.0%	0.2%	0.0%	1.8%	0.7%	0.5%	0.1%	0.1%	2.7%	0.4%
91	50	192	5.0%	52.1%	28.1%	0.2%	0.1%	0.2%	0.0%	0.1%	0.0%	3.1%	1.3%	0.8%	0.2%	0.0%	0.0%	8.8%
92	50	71	5.6%	58.6%	29.4%	0.3%	0.2%	0.3%	0.0%	0.2%	0.0%	1.7%	0.7%	0.7%	0.2%	0.0%	0.0%	2.3%
93	50	3	4.1%	43.3%	35.1%	0.5%	0.3%	0.6%	0.1%	0.3%	0.1%	8.6%	3.6%	2.6%	0.9%	0.0%	0.0%	0.0%
94	50	3	3.8%	39.4%	42.2%	0.0%	0.0%	0.0%	0.0%	0.0%	0.1%	10.3%	4.3%	0.0%	0.0%	0.0%	0.0%	0.0%
95	50	111	3.8%	40.1%	17.4%	0.3%	0.2%	0.3%	0.0%	0.2%	0.0%	2.7%	1.1%	0.5%	0.1%	0.5%	20.4%	12.3%
96	50	382	3.9%	40.5%	21.1%	0.2%	0.2%	0.3%	0.0%	0.2%	0.0%	2.8%	1.2%	0.9%	0.2%	0.5%	22.9%	5.1%
97	50	209	4.7%	48.9%	39.3%	0.3%	0.2%	0.4%	0.0%	0.2%	0.0%	3.4%	1.4%	0.9%	0.2%	0.0%	0.0%	0.0%
98	50	4	2.7%	28.0%	30.0%	0.0%	0.0%	0.0%	0.0%	0.0%	0.1%	7.3%	3.0%	0.0%	0.0%	0.7%	28.3%	0.0%
99	70	438	5.3%	55.7%	22.9%	0.5%	0.4%	0.6%	0.1%	0.3%	0.1%	5.6%	2.3%	2.4%	0.3%	0.0%	0.0%	3.6%
100	70	206	5.8%	60.3%	14.1%	0.2%	0.2%	0.3%	0.0%	0.1%	0.1%	8.2%	3.4%	3.8%	0.6%	0.1%	2.9%	0.0%
101	50	201	5.7%	60.2%	24.0%	0.5%	0.3%	0.5%	0.1%	0.3%	0.0%	4.1%	1.7%	1.3%	0.2%	0.0%	0.0%	1.1%
102	50	64	3.8%	39.7%	25.8%	0.2%	0.2%	0.3%	0.0%	0.1%	0.0%	3.0%	1.2%	0.8%	0.1%	0.1%	3.7%	20.9%
103	50	166	5.4%	57.0%	22.7%	0.3%	0.2%	0.4%	0.0%	0.2%	0.0%	2.6%	1.1%	1.1%	0.3%	0.0%	2.1%	6.6%
104	50	32	5.0%	52.2%	32.1%	0.3%	0.2%	0.4%	0.0%	0.2%	0.1%	5.7%	2.3%	1.3%	0.2%	0.0%	0.0%	0.0%
105	50	44	6.3%	65.7%	20.9%	0.4%	0.3%	0.5%	0.1%	0.3%	0.0%	2.8%	1.2%	1.2%	0.3%	0.0%	0.0%	0.0%
106	50	16	5.4%	56.3%	29.4%	0.3%	0.2%	0.3%	0.0%	0.2%	0.0%	4.6%	1.9%	1.1%	0.2%	0.0%	0.0%	0.0%
107	50	45	5.8%	60.6%	27.5%	0.3%	0.2%	0.3%	0.0%	0.2%	0.0%	3.1%	1.3%	0.6%	0.1%	0.0%	0.0%	0.0%
108	50	26	1.4%	14.9%	8.3%	0.1%	0.0%	0.1%	0.0%	0.0%	0.0%	2.0%	0.8%	0.3%	0.1%	0.6%	24.4%	46.9%
109	50	6	2.6%	26.8%	18.5%	0.0%	0.0%	0.0%	0.0%	0.0%	0.0%	4.5%	1.9%	0.6%	0.1%	1.0%	43.8%	0.0%
110	50	30	3.7%	38.5%	14.2%	0.1%	0.0%	0.1%	0.0%	0.0%	0.0%	3.9%	1.6%	2.1%	0.6%	0.7%	29.1%	5.4%
111	50	83	4.3%	45.2%	18.6%	0.2%	0.1%	0.2%	0.0%	0.1%	0.0%	4.7%	1.9%	0.8%	0.1%	0.4%	17.4%	5.9%
112	50	16	1.7%	17.6%	15.2%	0.1%	0.0%	0.1%	0.0%	0.0%	0.0%	2.1%	0.9%	0.4%	0.1%	1.0%	43.6%	17.2%
113	50	44	4.7%	49.8%	19.5%	0.1%	0.1%	0.2%	0.0%	0.1%	0.0%	3.8%	1.6%	0.2%	0.0%	0.5%	19.4%	0.0%
114	50	22	3.0%	31.7%	16.1%	0.0%	0.0%	0.1%	0.0%	0.0%	0.0%	2.0%	0.8%	0.3%	0.0%	0.8%	32.3%	12.7%
115	50	23	3.3%	34.4%	9.8%	0.1%	0.1%	0.1%	0.0%	0.1%	0.1%	7.1%	2.9%	1.0%	0.1%	0.9%	40.0%	0.0%
116	50	7	5.2%	55.0%	20.2%	0.7%	0.5%	0.9%	0.1%	0.5%	0.1%	11.3%	4.7%	0.8%	0.1%	0.0%	0.0%	0.0%

Traffic Flows and Breakdown by 16 Vehicle Classes (Year 2026)

Link No.	Speed Limit	Total Vehicle	19 - Motorcycles (MC)	01 - Private Cars (PC)	03 - Taxi	14 - Non-franchised Bus <=6.4t	15 - Non-franchised Bus 6.4-15t	16 - Non-franchised Bus >15t	12 - Private Light Bus <=3.5t	13 - Private Light Bus >3.5t	04 - Light Goods Vehicles <=2.5t	05 - Lt Goods Vehicles 2.5-3.5t	06 - Light Goods Vehicles >3.5t	07 - Heavy Goods Vehicles <=15t	08 - Heavy Goods Vehicles >15t	17 - Franchised Bus (SD)	18 - Franchised Bus (DD)	11 - Public Light Buses
	km/hr	0100-0200																
117	50	4	3.9%	40.9%	25.9%	0.0%	0.0%	0.0%	0.0%	0.0%	0.1%	6.3%	2.6%	1.3%	0.1%	0.4%	18.4%	0.0%
118	50	25	4.5%	47.1%	21.0%	0.3%	0.2%	0.4%	0.0%	0.2%	0.0%	1.8%	0.8%	0.8%	0.1%	0.1%	3.2%	19.4%
122	50	65	5.1%	53.7%	24.5%	0.5%	0.3%	0.5%	0.1%	0.3%	0.0%	4.6%	1.9%	0.8%	0.1%	0.0%	0.0%	7.5%
123	50	4	5.4%	56.9%	27.3%	0.1%	0.1%	0.1%	0.0%	0.1%	0.1%	6.7%	2.8%	0.3%	0.1%	0.0%	0.0%	0.0%
124	50	41	0.2%	2.6%	2.7%	0.0%	0.0%	0.0%	0.0%	0.0%	0.0%	0.7%	0.3%	0.0%	0.0%	0.1%	5.8%	87.5%
125	50	61	3.6%	37.4%	13.2%	0.3%	0.2%	0.3%	0.0%	0.2%	0.0%	1.9%	0.8%	0.7%	0.1%	0.0%	1.3%	40.0%
128	50	297	4.8%	50.8%	32.8%	0.2%	0.2%	0.3%	0.0%	0.1%	0.0%	4.2%	1.7%	1.4%	0.3%	0.0%	0.0%	3.0%
129	50	392	5.2%	54.6%	30.8%	0.2%	0.2%	0.3%	0.0%	0.2%	0.0%	4.5%	1.8%	1.8%	0.3%	0.0%	0.0%	0.0%
130	50	72	3.1%	32.8%	16.9%	0.1%	0.1%	0.2%	0.0%	0.1%	0.0%	1.2%	0.5%	0.1%	0.0%	0.2%	8.9%	35.8%
131	50	68	6.0%	62.5%	24.8%	0.5%	0.4%	0.6%	0.1%	0.3%	0.0%	2.7%	1.1%	0.8%	0.1%	0.0%	0.0%	0.0%
132	50	23	5.0%	52.2%	22.5%	0.5%	0.3%	0.6%	0.1%	0.3%	0.1%	8.3%	3.5%	1.9%	0.1%	0.0%	0.0%	4.7%
133	50	21	5.9%	62.4%	23.7%	0.3%	0.2%	0.4%	0.0%	0.2%	0.0%	3.5%	1.5%	1.5%	0.4%	0.0%	0.0%	0.0%
134	50	360	4.1%	43.0%	25.7%	0.3%	0.2%	0.4%	0.0%	0.2%	0.0%	4.4%	1.8%	1.0%	0.1%	0.1%	5.3%	13.1%
135	50	461	5.5%	57.9%	29.4%	0.3%	0.2%	0.3%	0.0%	0.2%	0.0%	2.1%	0.9%	0.6%	0.1%	0.1%	2.5%	0.0%
136	70	823	4.2%	44.4%	25.7%	0.3%	0.2%	0.4%	0.0%	0.2%	0.0%	4.2%	1.8%	1.1%	0.2%	0.2%	9.0%	7.9%
137	70	675	5.2%	55.0%	15.4%	0.2%	0.2%	0.3%	0.0%	0.1%	0.0%	4.2%	1.8%	1.6%	0.2%	0.2%	9.7%	5.5%
138	50	38	0.5%	5.1%	3.0%	0.0%	0.0%	0.0%	0.0%	0.0%	0.0%	0.7%	0.3%	0.0%	0.0%	0.1%	6.3%	83.9%
139	50	3	3.8%	39.4%	42.2%	0.0%	0.0%	0.0%	0.0%	0.0%	0.1%	10.3%	4.3%	0.0%	0.0%	0.0%	0.0%	0.0%
141	50	54	3.5%	36.2%	17.1%	0.0%	0.0%	0.0%	0.0%	0.0%	0.0%	1.1%	0.5%	0.7%	0.0%	0.0%	0.0%	40.8%
142	50	43	2.8%	29.1%	11.0%	0.2%	0.1%	0.2%	0.0%	0.1%	0.0%	1.4%	0.6%	0.7%	0.0%	0.0%	0.0%	53.7%
143	50	10	5.5%	57.6%	28.4%	0.5%	0.3%	0.6%	0.1%	0.3%	0.0%	3.8%	1.6%	1.3%	0.1%	0.0%	0.0%	0.0%
144	50	140	4.0%	42.4%	18.3%	0.2%	0.1%	0.2%	0.0%	0.1%	0.0%	3.1%	1.3%	1.3%	0.3%	0.1%	4.2%	24.3%
145	50	224	4.1%	42.8%	19.7%	0.4%	0.3%	0.5%	0.0%	0.3%	0.0%	2.6%	1.1%	1.1%	0.3%	0.3%	11.7%	15.0%
146	50	188	4.9%	51.4%	16.0%	0.2%	0.2%	0.3%	0.0%	0.2%	0.0%	3.6%	1.5%	2.3%	0.5%	0.3%	12.6%	5.9%
147	50	199	3.9%	41.2%	19.1%	0.4%	0.3%	0.5%	0.0%	0.3%	0.0%	2.9%	1.2%	0.9%	0.1%	0.3%	15.0%	13.9%
148	50	214	4.7%	49.6%	16.2%	0.3%	0.2%	0.3%	0.0%	0.2%	0.0%	3.9%	1.6%	2.3%	0.5%	0.3%	12.0%	8.0%
149	50	77	4.6%	47.9%	18.1%	0.5%	0.3%	0.6%	0.1%	0.3%	0.1%	7.1%	2.9%	1.3%	0.1%	0.0%	0.0%	16.2%
150	50	113	4.1%	43.0%	20.7%	0.3%	0.2%	0.4%	0.0%	0.2%	0.1%	5.5%	2.3%	1.5%	0.2%	0.0%	0.0%	21.6%
151	50	24	6.4%	67.1%	20.4%	0.2%	0.1%	0.2%	0.0%	0.1%	0.0%	2.8%	1.2%	1.2%	0.3%	0.0%	0.0%	0.0%
152	50	24	5.1%	53.1%	20.9%	0.1%	0.1%	0.1%	0.0%	0.1%	0.0%	4.2%	1.7%	0.7%	0.0%	0.0%	0.0%	13.8%
153	50	4	2.7%	28.0%	30.0%	0.0%	0.0%	0.0%	0.0%	0.0%	0.1%	7.3%	3.0%	0.0%	0.0%	0.0%	0.0%	29.0%
154	50	32	1.9%	19.6%	8.7%	0.0%	0.0%	0.0%	0.0%	0.0%	0.0%	2.4%	1.0%	0.9%	0.0%	0.0%	0.0%	65.5%
155	50	70	3.4%	35.3%	14.6%	0.1%	0.1%	0.1%	0.0%	0.0%	0.0%	3.5%	1.4%	1.0%	0.1%	0.0%	0.0%	40.5%
156	50	104	5.2%	54.8%	26.3%	0.6%	0.4%	0.7%	0.1%	0.4%	0.0%	4.7%	1.9%	2.1%	0.5%	0.0%	0.0%	2.1%
157	50	60	4.8%	50.5%	29.2%	0.8%	0.6%	1.0%	0.1%	0.5%	0.1%	6.0%	2.5%	3.1%	0.9%	0.0%	0.0%	0.0%
158	50	141	4.8%	50.6%	18.8%	0.4%	0.3%	0.4%	0.0%	0.2%	0.1%	8.6%	3.6%	1.5%	0.1%	0.1%	2.3%	8.3%
159	70	581	3.9%	41.2%	26.4%	0.4%	0.3%	0.4%	0.0%	0.2%	0.0%	4.7%	1.9%	1.5%	0.3%	0.2%	8.6%	9.9%
160	70	503	5.4%	56.5%	15.4%	0.2%	0.2%	0.3%	0.0%	0.1%	0.0%	4.3%	1.8%	1.3%	0.1%	0.2%	8.3%	5.9%
162	50	46	5.0%	52.8%	23.7%	0.6%	0.4%	0.7%	0.1%	0.4%	0.1%	8.9%	3.7%	3.3%	0.3%	0.0%	0.0%	0.0%
163	50	70	5.1%	53.3%	23.6%	0.2%	0.1%	0.2%	0.0%	0.1%	0.1%	10.0%	4.2%	2.7%	0.2%	0.0%	0.0%	0.0%
164	50	82	5.0%	52.5%	28.9%	0.9%	0.6%	1.1%	0.1%	0.6%	0.0%	3.4%	1.4%	1.0%	0.1%	0.0%	0.0%	4.3%
165	50	21	4.9%	51.6%	24.7%	0.1%	0.1%	0.1%	0.0%	0.0%	0.1%	9.5%	3.9%	4.5%	0.6%	0.0%	0.0%	0.0%
166	50	12	4.2%	43.8%	21.2%	2.5%	1.7%	2.9%	0.3%	1.6%	0.1%	11.6%	4.8%	4.9%	0.3%	0.0%	0.0%	0.0%
167	50	35	4.8%	49.9%	24.7%	0.7%	0.5%	0.8%	0.1%	0.4%	0.1%	9.2%	3.8%	4.4%	0.5%	0.0%	0.0%	0.0%
168	50	107	4.6%	47.9%	11.5%	0.4%	0.3%	0.4%	0.0%	0.2%	0.1%	8.8%	3.7%	3.3%	0.3%	0.1%	3.0%	15.6%
170	50	70	4.8%	50.4%	27.2%	0.5%	0.4%	0.6%	0.1%	0.3%	0.1%	5.8%	2.4%	0.8%	0.0%	0.0%	0.0%	6.7%
171	50	131	4.2%	43.6%	23.0%	0.2%	0.1%	0.2%	0.0%	0.1%	0.1%	6.3%	2.6%	1.8%	0.2%	0.3%	14.8%	2.5%
172	50	14	5.6%	58.5%	32.6%	0.0%	0.0%	0.0%	0.0%	0.0%	0.0%	2.0%	0.8%	0.4%	0.0%	0.0%	0.0%	0.0%
173	50	93	5.2%	54.8%	24.2%	0.7%	0.5%	0.8%	0.1%	0.5%	0.1%	6.9%	2.9%	3.0%	0.4%	0.0%	0.0%	0.0%
174	50	149	4.7%	49.4%	13.4%	0.3%	0.2%	0.4%	0.0%	0.2%	0.1%	10.1%	4.2%	3.2%	0.2%	0.0%	2.1%	11.2%
175	50	137	4.1%	43.2%	22.3%	0.4%	0.3%	0.5%	0.1%	0.3%	0.0%	2.8%	1.2%	0.6%	0.1%	0.4%	17.9%	5.8%
176	50	207	5.1%	53.6%	16.5%	0.2%	0.2%	0.3%	0.0%	0.2%	0.0%	3.8%	1.6%	2.4%	0.6%	0.3%	11.5%	3.8%
179	50	138	5.7%	59.5%	24.8%	0.5%	0.4%	0.6%	0.1%	0.3%	0.0%	4.3%	1.8%	1.6%	0.4%	0.0%	0.0%	0.0%
180	50	123	5.8%	61.1%	25.5%	0.3%	0.2%	0.3%	0.0%	0.2%	0.0%	4.1%	1.7%	0.7%	0.1%	0.0%	0.0%	0.0%
181	50	118	3.7%	39.2%	19.6%	0.2%	0.1%	0.2%	0.0%	0.1%	0.0%	2.9%	1.2%	0.8%	0.1%	0.5%	20.3%	11.1%
182	50	121	3.7%	38.3%	12.6%	0.2%	0.1%	0.2%	0.0%	0.1%	0.0%	3.3%	1.3%	1.6%	0.1%	0.7%	30.3%	7.4%
183	50	189	3.6%	38.1%	16.7%	0.4%	0.3%	0.4%	0.0%	0.2%	0.0%	3.0%	1.2%	0.7%	0.0%	0.6%	25.1%	9.6%
184	50	81	1.7%	17.8%	6.6%	0.0%	0.0%	0.0%	0.0%	0.0%	0.0%	0.9%	0.4%	0.3%	0.0%	1.6%	68.0%	2.7%
185	70	563	5.8%	61.2%	11.2%	0.7%	0.5%	0.9%	0.1%	0.5%	0.1%	6.2%	2.6%	2.9%	0.0%	0.2%	7.3%	0.0%
186	70	469	6.2%	64.8%	8.0%	0.7%	0.5%	0.9%	0.1%	0.5%	0.1%	5.5%	2.3%	3.3%	0.0%	0.2%	7.0%	0.0%
187	50	81	3.8%	39.8%	17.2%	0.1%	0.1%	0.1%	0.0%	0.1%	0.0%	1.4%	0.6%	0.7%	0.1%	0.3%	14.4%	21.2%
188	50	93	4.0%	41.6%	18.5%	0.1%	0.1%	0.2%	0.0%	0.1%	0.0%	2.0%	0.8%	0.6%	0.0%	0.3%	13.2%	18.5%
189	70	753	5.2%	54.8%	14.0%	0.3%	0.2%	0.3%	0.0%	0.2%	0.1%	8.7%	3.6%	3.6%	1.0%	0.1%	5.4%	2.5%
190	70	629	5.9%	61.8%	13.5%	0.3%	0.2%	0.3%	0.0%	0.2%	0.1%	8.0%	3.3%	3.6%	0.5%	0.0%	0.8%	1.7%
191	70	926	5.0%	52.4%	14.2%	0.3%	0.2%	0.4%	0.0%	0.2%	0.1%	7.5%	3.1%	3.0%	0.8%	0.2%	8.5%	4.0%
192	70	827	5.8%	60.4%	14.8%	0.3%	0.2%	0.3%	0.0%	0.2%	0.1%	6.9%	2.9%	2.9%	0.4%	0.1%	2.6%	2.2%
193	70	335	5.4%	56.5%	18.1%	0.7%	0.5%	0.9%	0.1%	0.5%	0.1%	7.4%	3.1%	2.9%	0.3%	0.0%	2.1%	1.6%
194	70	762	5.4%	56.1%	18.5%	0.2%	0.1%	0.2%	0.0%	0.1%	0.0%	3.3%	1.4%	1.3%	0.2%	0.1%	4.6%	8.6%
195	50	13	1.5%	16.2%	8.6%	0.0%	0.0%	0.0%	0.0%	0.0%	0.0%	2.1%	0.9%	0.4%	0.0%	1.4%	60.6%	8.3%
196	50	52	4.6%	47.9%	14.7%	0.3%	0.2%	0.4%	0.0%	0.2%	0.1%	5.5%	2.3%	2.1%	0.1%	0.5%	21.0%	0.0%
197	50	15	1.2%	12.6%	7.6%	0.0%	0.0%	0.0%	0.0%	0.0%	0.0%	1.9%	0.8%	0.1%	0.0%	1.7%	74.0%	0.0%
198	50	31	2.9%	30.2%	19.1%	0.2%	0.1%	0.2%	0.0%	0.1%	0.0%	3.3%	1.4%	2.1%	0.2%	0.8%	36.0%	3.5%
199	70	368	6.0%	63.4%	18.1%	0.3%	0.2%	0.3%	0.0%	0.2%	0.0%	3.8%	1.6%	1.2%	0.2%	0.1%	4.4%	0.0%
201	50	409	5.5%	57.4%	25.6%	0.7%	0.5%	0.8%	0.1%	0.4%	0.0%	4.0%	1.7%	1.2%	0.1%	0.0%	0.7%	1.5%
202	50	419	5.8%	60.7%	20.2%	0.5%	0.3%	0.5%	0.1%	0.3%	0.0%	4.7%	2.0%	1.8%	0.2%	0.0%	1.4%	1.4%
203	70	237	6.1%	64.5%	16.7%	0.3%	0.2%	0.3%	0.0%	0.2%	0.0%	4.2%	1.7%	1.0%	0.2%	0.1%	4.4%	0.0%
204	70	488	5.1%	53.5%	27.6%	0.3%	0.2%	0.4%	0.0%	0.2%	0.1%	5.7%	2.4%	1.8%	0.3%	0.0%	2.1%	0.2%
205	50	78	5.1%	53.2%	19.6%	0.4%	0.3%	0.5%	0.1%	0.3%	0.1%	5.7%	2.3%	1.7%	0.1%	0.2%	8.9%	1.4%
206	50	96	5.3%	55.6%	14.6%	0.4%	0.3%	0.5%	0.1%	0.3%	0.1%	6.0%	2.5%	2.5%	0.4%	0.3%	11.4%	0.0%
207	50	55	4.5%	47.3%	15.6%	0.1%	0.1%	0.1%	0.0%	0.1%	0.0%	2.2%	0.9%	0.9%	0.1%	0.3%	14.9%	12.8%
208	50	78	4.5%	46.9%	19.9%	0.2%	0.1%	0.2%	0.0%	0.1%	0.0%	3.9%	1.6%	1.7%	0.2%	0.2%	9.9%	10.5%
209	50	210	5.0%	52.6%	31.0%	0.6%	0.4%	0.7%	0.1%	0.4%	0.0%	2.8%	1.2%	1.1%	0.2%	0.0%	2.0%	1.8%
210	50	228	5.3%	55.2%	18.7%	1.0%	0.7%	1.2%	0.1%	0.7%	0.0%	4.5%	1.9%	1.8%	0.2%	0.1%	2.8%	5.8%
211	70	556	5.6%	59.1%	19.5%	0.4%	0.3%	0.4%	0.0%	0.2%	0.1%	5.9%	2.4%	1.9%	0.5%	0.0%	0.1%	3.6%
212	70	323	5.2%	54.4%	22.6%	0.6%	0.4%	0.7%	0.1%	0.4%	0.1%	7.1%	3.0%	1.9%	0.1%	0.0%	0.2%	3.0%
213	50	114	4.2%	43.9%	11.8%	0.2%	0.1%	0.2%	0.0%	0.1%	0.0%	2.7%	1.1%	1.2%	0.2%	0.3%	10.8%	23.2%
214	70	160	3.6%	37.6%	22.5%	0.1%	0.1%	0.1%	0.0%	0.1%	0.1%	4.9%	2.0%	2.0%	0.1%	0.1%	5.7%	21.1%
215	50	78	5.8%	61.0%	26.7%	0.1%	0.0%	0.1%	0.0%	0.0%	0.0%	2.9%	1.2%	0.7%	0.1%	0.0%	1.4%	0.0%
216	50	42	4.5%	47.0%	12.5%	0.2%	0.2%	0.3%	0.0%	0.1%	0.1%	5.5%	2.3%	1.5%	0.1%	0.1%	2.5%	23.2%
217	50	181	4.6%	48.3%	12.8%	0.2%	0.1%	0.2%	0.0%	0.1%	0.0%	3.8%	1.6%	1.3%	0.2%	0.2%	8.7%	17.8%
218	50	215	4.4%	45.9%	24.5%	0.1%	0.1%	0.1%	0.0%	0.0%	0.0%	3.5%	1.5%	1.2%	0.1%	0.1%	4.8%	13.7%
219	50	67	5.3%	55.8%	14.4%	0.3%	0.2%	0.3%	0.0%	0.2%	0.1%	5.6%	2.3%	1.5%	0.2%	0.1%	5.2%	8.6%
220	50	129	5.3%	55.2%	30.1%	0.1%	0.0%	0.1%	0.0%	0.0%	0.0%	2.0%	0.8%	0.7%	0.1%	0.0%	1.0%	4.4%
221	50	154	4.8%	50.3%	26.2%	0.6%	0.4%	0.7%	0.1%	0.4%	0.0%	3.4%	1.4%	1.7%	0.4%	0.1%	3.5%	6.0%
222	50	72	4.6%	48.6%	16.5%	2.0%	1.4%	2.3%	0.2%	1.3%	0.0%	4.5%	1.9%	1.3%	0.1%	0.0%	1.1%	14.1%
223	50	49	4.9%	51.6%	21.7%	0.1%	0.1%	0.1%	0.0%	0.1%	0.1%	6.0%	2.5%	1.8%	0.4%	0.0%	0.0%	10.7%
226	50	51	4.2%	43.9%	19.8%	0.8%	0.6%	0.9%	0.1%	0.5%	0.0%	2.8%	1.2%	0.5%	0.0%	0.3%	14.2%	10.2%
227	50	180	5.1%	54.0%	21.5%	0.5%	0.3%	0.5%	0.1%	0.3%	0.1%	6.9%	2.9%	1.6%	0.1%	0.1%	4.3%	1.7%
228	50	8	5.8%	61.4%	19.8%	0.2%	0.1%	0.2%	0.0%	0.1%	0.1%	7.8%	3.2%	1.1%	0.0%	0.0%	0.0%	0.0%
229	50	23	5.6%	59.1%	20.1%	0.3%	0.2%	0.3%	0.0%	0.2%	0.1%	9.0%	3.7%	1.4%	0.0%	0.0%	0.0%	0.0%
230	50	52	3.3%	34.1%	30.1%	0.8%	0.6%	0.9%	0.1%	0.5%	0.1%	4.9%	2.0%	0.8%	0.1%	0.1%	4.1%	17.5%
231	50	117	5.0%	53.0%	16.3%	0.4%	0.3%	0.5%	0.1%	0.3%	0.1%	8.9%	3.7%	1.3%	0.1%	0.1%	3.0%	7.0%
232	50	17	5.7%	60.2%	23.1%	0.1%	0.1%	0.1%	0.0%	0.1%	0.1%	6.2%	2.6%	1.6%	0.2%	0.0%	0.0%	0.0%
235	50	198	5.0%	52.1%	17.8%	0.8%	0.6%	1.0%	0.1%	0.5%	0.1%	5.7%	2.3%	0.9%	0.1%	0.1%	3.0%	10.1%
236	50	138	5.7%	60.2%	21.3%	0.4%	0.3%	0.5%	0.0%	0.3%	0.1%	6.0%	2.5%	1.3%	0.1%	0.0%	0.0%	1.4%

Traffic Flows and Breakdown by 16 Vehicle Classes (Year 2026)

Link No.	Speed Limit	Total Vehicle	19 - Motorcycles (MC)	01 - Private Cars (PC)	03 - Taxi	14 - Non-franchised Bus <=6.4t	15 - Non-franchised Bus 6.4-15t	16 - Non-franchised Bus >15t	12 - Private Light Bus <=3.5t	13 - Private Light Bus >3.5t	04 - Light Goods Vehicles <=2.5t	05 - Lt Goods Vehicles 2.5-3.5t	06 - Light Goods Vehicles >3.5t	07 - Heavy Goods Vehicles <=15t	08 - Heavy Goods Vehicles >15t	17 - Franchised Bus (SD)	18 - Franchised Bus (DD)	11 - Public Light Buses
	km/hr	0100-0200																
237	50	49	5.2%	54.6%	15.8%	0.5%	0.4%	0.6%	0.1%	0.3%	0.1%	14.2%	5.9%	2.2%	0.1%	0.0%	0.0%	0.0%
238	50	38	4.9%	51.2%	18.1%	0.0%	0.0%	0.1%	0.0%	0.0%	0.1%	9.9%	4.1%	2.6%	0.4%	0.0%	0.0%	8.6%
239	70	608	4.8%	50.4%	14.4%	0.2%	0.1%	0.2%	0.0%	0.1%	0.1%	5.5%	2.3%	1.9%	0.5%	0.3%	11.8%	7.4%
240	70	502	4.6%	48.2%	13.9%	0.3%	0.2%	0.4%	0.0%	0.2%	0.1%	5.4%	2.2%	1.9%	0.3%	0.3%	13.9%	8.0%
241	50	78	3.1%	32.9%	12.0%	0.1%	0.0%	0.1%	0.0%	0.0%	0.0%	3.0%	1.2%	0.6%	0.0%	0.4%	17.6%	28.9%
242	50	80	3.4%	35.7%	8.4%	0.0%	0.0%	0.0%	0.0%	0.0%	0.0%	4.5%	1.9%	1.3%	0.0%	0.2%	10.4%	33.9%
243	50	24	6.0%	62.8%	22.0%	0.2%	0.1%	0.2%	0.0%	0.1%	0.0%	4.8%	2.0%	1.5%	0.1%	0.0%	0.0%	0.0%
244	50	27	5.6%	58.3%	26.6%	0.1%	0.1%	0.2%	0.0%	0.1%	0.1%	4.9%	2.0%	2.0%	0.1%	0.0%	0.0%	0.0%
245	50	122	3.5%	36.4%	10.8%	0.1%	0.0%	0.1%	0.0%	0.0%	0.0%	4.6%	1.9%	1.5%	0.1%	0.2%	9.8%	31.0%
246	50	109	3.6%	37.3%	14.1%	0.1%	0.1%	0.1%	0.0%	0.0%	0.0%	3.6%	1.5%	0.7%	0.0%	0.4%	15.9%	22.8%
247	50	21	4.7%	49.7%	9.3%	0.0%	0.0%	0.0%	0.0%	0.0%	0.0%	3.9%	1.6%	0.6%	0.0%	0.4%	17.9%	11.8%
248	50	65	4.9%	51.9%	25.1%	0.3%	0.2%	0.3%	0.0%	0.2%	0.0%	4.0%	1.7%	1.4%	0.2%	0.1%	5.7%	3.8%
249	50	127	6.2%	64.7%	16.1%	0.2%	0.2%	0.3%	0.0%	0.2%	0.0%	4.2%	1.8%	1.1%	0.1%	0.1%	2.9%	1.9%
250	50	233	5.3%	56.0%	20.6%	0.5%	0.3%	0.5%	0.1%	0.3%	0.1%	7.7%	3.2%	1.7%	0.3%	0.0%	1.6%	1.9%
253	50	193	5.8%	61.3%	18.7%	0.6%	0.4%	0.7%	0.1%	0.4%	0.1%	6.0%	2.5%	1.6%	0.1%	0.0%	0.6%	1.1%
254	50	55	5.4%	57.0%	20.2%	0.5%	0.4%	0.6%	0.1%	0.3%	0.1%	9.0%	3.7%	2.6%	0.1%	0.0%	0.0%	0.0%
255	50	126	5.8%	60.7%	18.1%	0.6%	0.4%	0.7%	0.1%	0.4%	0.1%	7.9%	3.3%	1.8%	0.1%	0.0%	0.0%	0.0%
256	50	40	5.6%	59.0%	19.2%	0.2%	0.1%	0.2%	0.0%	0.1%	0.1%	9.3%	3.9%	2.2%	0.1%	0.0%	0.0%	0.0%
257	50	315	5.9%	61.6%	18.5%	0.4%	0.3%	0.5%	0.1%	0.3%	0.1%	6.9%	2.9%	2.1%	0.5%	0.0%	0.0%	0.0%
258	50	354	5.3%	55.7%	22.5%	0.5%	0.3%	0.5%	0.1%	0.3%	0.1%	8.6%	3.5%	2.5%	0.2%	0.0%	0.0%	0.0%
259	50	95	5.0%	52.9%	21.7%	0.6%	0.4%	0.7%	0.1%	0.4%	0.1%	10.2%	4.2%	3.3%	0.4%	0.0%	0.0%	0.0%
260	50	130	3.8%	40.0%	9.5%	0.4%	0.3%	0.5%	0.1%	0.3%	0.0%	2.6%	1.1%	1.2%	0.2%	0.4%	16.6%	22.9%
261	50	117	3.7%	39.2%	14.9%	0.2%	0.1%	0.2%	0.0%	0.1%	0.0%	2.9%	1.2%	1.0%	0.1%	0.1%	5.5%	30.6%
262	50	117	5.9%	61.5%	17.8%	0.7%	0.5%	0.8%	0.1%	0.4%	0.1%	7.4%	3.1%	1.8%	0.1%	0.0%	0.0%	0.0%
263	50	50	5.3%	55.1%	18.0%	0.2%	0.1%	0.2%	0.0%	0.1%	0.1%	12.6%	5.2%	2.8%	0.2%	0.0%	0.0%	0.0%
264	50	336	5.8%	60.4%	19.0%	0.4%	0.3%	0.5%	0.1%	0.3%	0.1%	7.5%	3.1%	2.1%	0.5%	0.0%	0.0%	0.0%
265	50	224	5.5%	57.4%	22.6%	0.4%	0.3%	0.5%	0.1%	0.3%	0.1%	7.8%	3.2%	1.9%	0.1%	0.0%	0.0%	0.0%
266	50	102	5.1%	53.5%	21.9%	0.6%	0.4%	0.7%	0.1%	0.4%	0.1%	10.3%	4.3%	2.5%	0.2%	0.0%	0.0%	0.0%
267	50	237	5.6%	58.4%	18.7%	0.3%	0.2%	0.3%	0.0%	0.2%	0.1%	8.5%	3.5%	2.1%	0.4%	0.0%	0.0%	1.7%
268	50	103	5.5%	57.4%	17.3%	0.4%	0.3%	0.5%	0.1%	0.3%	0.1%	10.6%	4.4%	2.3%	0.2%	0.0%	0.0%	0.8%
269	50	69	5.1%	53.8%	16.4%	0.6%	0.4%	0.7%	0.1%	0.4%	0.1%	13.6%	5.6%	2.0%	0.1%	0.0%	0.0%	1.2%
270	50	66	5.4%	57.0%	20.6%	0.4%	0.3%	0.5%	0.0%	0.2%	0.1%	8.3%	3.4%	2.2%	0.3%	0.0%	0.0%	1.2%
271	50	104	5.3%	55.6%	17.4%	0.4%	0.3%	0.5%	0.1%	0.3%	0.1%	12.2%	5.0%	2.5%	0.2%	0.0%	0.0%	0.0%
272	50	106	5.3%	55.9%	17.0%	0.4%	0.3%	0.4%	0.0%	0.2%	0.1%	10.2%	4.2%	2.3%	0.6%	0.0%	0.0%	3.1%
273	50	244	4.9%	51.4%	17.4%	0.8%	0.5%	0.9%	0.1%	0.5%	0.1%	8.1%	3.3%	1.9%	0.2%	0.2%	8.7%	1.0%
274	50	182	4.6%	48.6%	16.3%	1.0%	0.7%	1.2%	0.1%	0.7%	0.1%	8.3%	3.4%	1.5%	0.1%	0.3%	11.8%	1.4%
275	50	252	6.0%	63.0%	12.5%	0.6%	0.4%	0.6%	0.1%	0.4%	0.1%	9.1%	3.8%	2.1%	0.4%	0.0%	0.0%	1.0%
276	50	271	5.0%	52.5%	14.5%	0.6%	0.4%	0.7%	0.1%	0.4%	0.1%	9.0%	3.7%	2.1%	0.1%	0.2%	10.0%	0.6%
277	50	74	5.4%	57.0%	18.1%	0.2%	0.2%	0.3%	0.0%	0.1%	0.1%	10.9%	4.5%	2.9%	0.3%	0.0%	0.0%	0.0%
278	50	67	6.0%	62.7%	15.1%	0.7%	0.5%	0.8%	0.1%	0.4%	0.1%	8.3%	3.4%	1.7%	0.2%	0.0%	0.0%	0.0%
279	50	150	5.5%	57.3%	14.7%	0.4%	0.3%	0.5%	0.1%	0.3%	0.1%	11.1%	4.6%	2.7%	0.5%	0.0%	0.0%	2.2%
280	50	163	4.4%	46.4%	15.0%	0.2%	0.1%	0.2%	0.0%	0.1%	0.1%	9.6%	4.0%	2.3%	0.4%	0.4%	15.7%	1.0%
281	50	282	5.8%	60.4%	15.8%	0.3%	0.2%	0.3%	0.0%	0.2%	0.1%	8.1%	3.4%	3.7%	0.2%	0.0%	0.8%	0.8%
282	50	173	5.6%	58.8%	16.9%	0.3%	0.2%	0.3%	0.0%	0.2%	0.1%	6.5%	2.7%	4.9%	0.2%	0.0%	1.9%	1.3%
283	50	213	5.8%	61.2%	12.6%	0.6%	0.4%	0.7%	0.1%	0.4%	0.1%	11.0%	4.5%	1.7%	0.1%	0.0%	0.8%	0.0%
284	50	121	6.9%	72.1%	10.3%	0.2%	0.1%	0.2%	0.0%	0.1%	0.1%	6.4%	2.6%	0.9%	0.0%	0.0%	0.0%	0.0%
285	50	361	5.7%	59.8%	14.6%	0.3%	0.2%	0.4%	0.0%	0.2%	0.1%	9.0%	3.7%	3.6%	0.3%	0.0%	1.4%	0.6%
286	50	283	5.8%	60.8%	16.7%	0.4%	0.3%	0.5%	0.1%	0.3%	0.1%	5.7%	2.4%	4.0%	0.2%	0.0%	2.1%	0.8%
287	50	71	5.5%	57.3%	13.6%	0.2%	0.1%	0.2%	0.0%	0.1%	0.1%	5.0%	2.1%	2.0%	0.3%	0.0%	1.9%	11.6%
288	50	123	5.8%	60.5%	17.4%	0.3%	0.2%	0.4%	0.0%	0.2%	0.0%	3.4%	1.4%	1.9%	0.2%	0.0%	1.5%	6.7%
289	50	208	4.6%	48.1%	13.1%	0.2%	0.1%	0.2%	0.0%	0.1%	0.1%	7.4%	3.0%	1.8%	0.2%	0.4%	15.8%	4.7%
290	50	504	4.4%	46.3%	15.8%	1.2%	0.8%	1.3%	0.1%	0.7%	0.1%	5.8%	2.4%	1.3%	0.1%	0.2%	9.1%	10.4%
291	50	345	5.0%	52.1%	7.8%	0.6%	0.4%	0.7%	0.1%	0.4%	0.1%	5.6%	2.3%	1.3%	0.1%	0.2%	10.1%	13.1%
292	70	739	5.9%	61.8%	8.8%	0.3%	0.2%	0.4%	0.0%	0.2%	0.1%	8.9%	3.7%	1.4%	0.1%	0.1%	2.9%	5.0%
293	70	667	5.0%	52.9%	15.5%	0.5%	0.4%	0.6%	0.1%	0.3%	0.1%	6.9%	2.9%	2.1%	0.2%	0.1%	4.4%	7.9%
294	50	621	4.3%	44.9%	12.5%	0.6%	0.4%	0.7%	0.1%	0.4%	0.1%	6.4%	2.7%	1.3%	0.2%	0.3%	13.6%	11.6%
295	50	604	4.5%	47.5%	12.0%	0.4%	0.3%	0.5%	0.1%	0.3%	0.1%	5.6%	2.3%	1.7%	0.2%	0.2%	9.5%	14.8%
296	50	75	4.5%	46.9%	14.7%	0.1%	0.1%	0.1%	0.0%	0.1%	0.0%	3.8%	1.6%	0.8%	0.1%	0.0%	0.0%	27.3%
297	50	27	1.0%	10.3%	4.2%	0.0%	0.0%	0.0%	0.0%	0.0%	0.0%	1.0%	0.4%	0.2%	0.0%	0.0%	0.0%	82.8%
299	50	252	5.8%	60.4%	13.4%	0.2%	0.1%	0.2%	0.0%	0.1%	0.1%	8.7%	3.6%	4.6%	0.1%	0.0%	0.0%	2.5%
300	70	583	5.3%	55.6%	15.1%	2.1%	1.5%	2.5%	0.3%	1.4%	0.1%	5.9%	2.5%	1.1%	0.0%	0.1%	5.2%	1.3%
301	70	577	6.8%	71.3%	2.5%	1.0%	0.7%	1.2%	0.1%	0.7%	0.1%	6.8%	2.8%	1.2%	0.0%	0.1%	3.3%	1.5%
302	70	415	5.2%	54.2%	16.3%	2.2%	1.6%	2.6%	0.3%	1.4%	0.1%	7.4%	3.1%	0.8%	0.0%	0.1%	3.0%	1.8%
303	70	466	7.0%	73.0%	2.7%	1.0%	0.7%	1.2%	0.1%	0.6%	0.1%	7.7%	3.2%	0.9%	0.0%	0.0%	0.0%	1.9%
304	50	337	4.7%	49.1%	11.6%	0.2%	0.2%	0.2%	0.0%	0.1%	0.0%	3.7%	1.5%	1.3%	0.1%	0.3%	13.5%	13.2%
305	50	474	4.8%	50.8%	16.9%	0.1%	0.1%	0.1%	0.0%	0.1%	0.1%	5.1%	2.1%	2.1%	0.3%	0.2%	9.4%	7.7%
306	50	359	4.1%	42.9%	26.0%	0.3%	0.2%	0.4%	0.0%	0.2%	0.0%	4.3%	1.8%	1.0%	0.1%	0.1%	5.3%	13.1%
307	50	315	6.1%	64.3%	21.5%	0.2%	0.2%	0.3%	0.0%	0.1%	0.0%	2.0%	0.8%	0.5%	0.1%	0.1%	3.7%	0.0%
308	50	17	4.3%	45.0%	20.1%	0.2%	0.2%	0.3%	0.0%	0.2%	0.0%	1.6%	0.7%	0.7%	0.1%	0.1%	4.6%	22.0%
309	50	19	6.1%	63.7%	24.9%	0.2%	0.2%	0.3%	0.0%	0.1%	0.0%	2.3%	1.0%	1.2%	0.1%	0.0%	0.0%	0.0%
310	70	438	5.3%	55.7%	22.9%	0.5%	0.4%	0.6%	0.1%	0.3%	0.1%	5.6%	2.3%	2.4%	0.3%	0.0%	0.0%	3.6%
311	70	529	5.1%	53.5%	24.6%	0.2%	0.2%	0.3%	0.0%	0.2%	0.0%	4.3%	1.8%	1.4%	0.2%	0.0%	0.0%	8.1%
312	50	227	5.7%	59.9%	14.7%	0.4%	0.3%	0.4%	0.0%	0.2%	0.1%	6.9%	2.9%	5.4%	0.2%	0.0%	0.1%	2.8%
313	50	54	6.1%	63.9%	23.0%	0.3%	0.2%	0.4%	0.0%	0.2%	0.0%	3.5%	1.4%	1.0%	0.1%	0.0%	0.0%	0.0%
314	50	64	6.6%	69.6%	17.5%	0.2%	0.1%	0.2%	0.0%	0.1%	0.0%	3.3%	1.4%	0.8%	0.0%	0.0%	0.0%	0.0%
315	50	35	6.6%	69.4%	17.5%	0.2%	0.1%	0.2%	0.0%	0.1%	0.0%	3.5%	1.5%	0.8%	0.0%	0.0%	0.0%	0.0%
316	50	31	6.1%	63.7%	22.9%	0.3%	0.2%	0.4%	0.0%	0.2%	0.0%	3.6%	1.5%	1.0%	0.1%	0.0%	0.0%	0.0%
317	50	36	5.8%	60.7%	26.2%	0.2%	0.2%	0.3%	0.0%	0.1%	0.0%	4.0%	1.7%	0.6%	0.1%	0.0%	0.0%	0.0%
318	50	39	6.4%	66.8%	19.7%	0.2%	0.2%	0.3%	0.0%	0.2%	0.0%	3.9%	1.6%	0.6%	0.0%	0.0%	0.0%	0.0%
319	50	82	5.8%	60.7%	23.9%	0.3%	0.2%	0.3%	0.0%	0.2%	0.1%	5.4%	2.2%	0.9%	0.1%	0.0%	0.0%	0.0%
320	50	36	5.6%	58.2%	18.8%	0.1%	0.1%	0.1%	0.0%	0.1%	0.0%	2.6%	1.1%	0.9%	0.2%	0.2%	9.0%	3.1%
321	50	85	4.2%	43.8%	29.4%	0.7%	0.5%	0.8%	0.1%	0.4%	0.1%	9.2%	3.8%	2.9%	0.3%	0.1%	3.8%	0.0%
322	50	7	5.3%	56.0%	27.8%	0.4%	0.3%	0.5%	0.1%	0.3%	0.0%	4.8%	2.0%	2.0%	0.4%	0.0%	0.0%	0.0%
323	50	22	6.1%	63.5%	21.8%	0.4%	0.3%	0.4%	0.0%	0.2%	0.0%	4.0%	1.7%	1.4%	0.2%	0.0%	0.0%	0.0%
324	50	80	4.8%	50.5%	31.6%	0.1%	0.1%	0.2%	0.0%	0.1%	0.0%	3.5%	1.5%	1.9%	0.3%	0.1%	4.0%	1.4%
325	50	106	5.4%	56.6%	25.8%	0.3%	0.2%	0.3%	0.0%	0.2%	0.0%	4.0%	1.7%	1.3%	0.1%	0.1%	3.0%	1.0%
326	50	13	5.8%	60.4%	18.0%	0.2%	0.1%	0.2%	0.0%	0.1%	0.1%	7.9%	3.3%	3.6%	0.3%	0.0%	0.0%	0.0%
327	50	62	5.5%	57.9%	16.8%	0.4%	0.3%	0.4%	0.0%	0.2%	0.1%	5.4%	2.2%	3.6%	0.3%	0.1%	5.1%	1.7%
328	50	72	5.0%	52.1%	29.8%	0.2%	0.1%	0.2%	0.0%	0.1%	0.0%	4.4%	1.8%	1.6%	0.1%	0.1%	4.4%	0.0%
329	50	58	6.0%	62.9%	26.7%	0.4%	0.3%	0.5%	0.0%	0.3%	0.0%	1.7%	0.7%	0.5%	0.0%	0.0%	0.0%	0.0%
330	50	34	6.7%	70.8%	17.2%	0.3%	0.2%	0.3%	0.0%	0.2%	0.0%	2.4%	1.0%	0.8%	0.0%	0.0%	0.0%	0.0%
331	50	24	6.6%	69.4%	18.2%	0.4%	0.3%	0.5%	0.1%	0.3%	0.0%	2.2%	0.9%	1.0%	0.0%	0.0%	0.0%	0.0%
332	50	31	6.7%	70.8%	17.1%	0.3%	0.2%	0.3%	0.0%	0.2%	0.0%	2.5%	1.0%	0.8%	0.0%	0.0%	0.0%	0.0%
333	50	19	6.6%	69.3%	18.1%	0.4%	0.3%	0.5%	0.1%	0.3%	0.0%	2.3%	1.0%	1.1%	0.1%	0.0%	0.0%	0.0%
334	50	32	6.9%	72.9%	15.5%	0.2%	0.1%	0.2%	0.0%	0.1%	0.0%	1.9%	0.8%	1.3%	0.0%	0.0%	0.0%	0.0%
335	50	19	6.8%	71.7%	15.7%	0.4%	0.3%	0.5%	0.1%	0.3%	0.0%	1.8%	0.7%	1.8%	0.1%	0.0%	0.0%	0.0%
336	50	356	5.7%	60.2%	29.2%	0.7%	0.5%	0.8%	0.1%	0.4%	0.0%	1.5%	0.6%	0.3%	0.0%	0.0%	0.0%	0.0%
337	50	247	4.4%	46.2%	45.8%	0.3%	0.2%	0.4%	0.0%	0.2%	0.0%	1.4%	0.6%	0.4%	0.0%	0.0%	0.0%	0.0%
338	50	121	5.5%	57.2%	30.7%	0.1%	0.1%	0.1%	0.0%	0.1%	0.0%	3.8%	1.6%	0.8%	0.0%	0.0%	0.0%	0.0%
339	50	377	4.9%	51.1%	40.8%	0.5%	0.4%	0.6%	0.1%	0.3%	0.0%	0.7%	0.3%	0.3%	0.0%	0.0%	0.0%	0.0%
340	50	150	4.8%	50.6%	41.2%	0.2%	0.1%	0.2%	0.0%	0.1%	0.0%	1.5%	0.6%	0.5%	0.0%	0.0%	0.0%	0.0%
341	50	236	6.0%	62.8%	26.6%	0.6%	0.4%	0.7%	0.1%	0.4%	0.0%	1.3%	0.5%	0.5%	0.0%	0.0%	0.0%	0.0%
342	80	764	6.0%	63.3%	17.7%	0.4%	0.3%	0.5%	0.1%	0.3%	0.1%	5.5%	2.3%	3.4%	0.2%	0.0%	0.0%	0.0%
343	80	711	6.5%	68.3%	12.1%	0.4%	0.3%	0.4%	0.0%	0.2%	0.1%	6.7%	2.8%	2.0%	0.2%	0.0%	0.0%	0.0%
346	70	30	6.3%	65.8%	17.9%	0.6%	0.5%	0.8%	0.1%	0.4%	0.0%	4.1%	1.7%	1.7%	0.1%	0.0%	0.0%	0.0%

Traffic Flows and Breakdown by 16 Vehicle Classes (Year 2026)

Link No.	Speed Limit	Total Vehicle	19 - Motorcycles (MC)	01 - Private Cars (PC)	03 - Taxi	14 - Non-franchised Bus <=6.4t	15 - Non-franchised Bus 6.4-15t	16 - Non-franchised Bus >15t	12 - Private Light Bus <=3.5t	13 - Private Light Bus >3.5t	04 - Light Goods Vehicles <=2.5t	05 - Lt Goods Vehicles 2.5-3.5t	06 - Light Goods Vehicles >3.5t	07 - Heavy Goods Vehicles <=15t	08 - Heavy Goods Vehicles >15t	17 - Franchised Bus (SD)	18 - Franchised Bus (DD)	11 - Public Light Buses
	km/hr	0100-0200																
349	70	236	6.1%	64.1%	15.3%	0.5%	0.3%	0.5%	0.1%	0.3%	0.1%	6.6%	2.7%	3.2%	0.2%	0.0%	0.0%	0.0%
350	50	327	4.3%	44.7%	48.7%	0.3%	0.2%	0.3%	0.0%	0.2%	0.0%	0.7%	0.3%	0.3%	0.0%	0.0%	0.0%	0.0%
351	50	144	5.7%	59.3%	29.1%	0.2%	0.1%	0.2%	0.0%	0.1%	0.0%	3.2%	1.3%	0.8%	0.0%	0.0%	0.0%	0.0%
364	50	95	6.5%	68.4%	17.0%	0.3%	0.2%	0.4%	0.0%	0.2%	0.0%	4.1%	1.7%	1.1%	0.1%	0.0%	0.0%	0.0%
365	50	99	6.4%	67.4%	18.4%	0.4%	0.3%	0.5%	0.1%	0.3%	0.0%	3.8%	1.6%	0.7%	0.0%	0.0%	0.0%	0.0%
368	50	230	5.2%	54.3%	13.7%	0.9%	0.6%	1.1%	0.1%	0.6%	0.1%	5.5%	2.3%	2.7%	0.3%	0.2%	8.1%	4.5%
369	50	29	5.3%	55.8%	20.7%	0.3%	0.2%	0.4%	0.0%	0.2%	0.1%	5.7%	2.3%	1.4%	0.2%	0.0%	0.0%	7.4%
370	50	5	2.1%	21.7%	23.2%	0.0%	0.0%	0.0%	0.0%	0.0%	0.1%	5.7%	2.4%	0.0%	0.0%	1.0%	43.9%	0.0%
371	70	249	5.4%	56.9%	25.6%	0.4%	0.3%	0.5%	0.1%	0.3%	0.0%	2.8%	1.2%	1.2%	0.3%	0.1%	4.8%	0.0%
372	70	659	4.8%	49.9%	30.3%	0.5%	0.4%	0.6%	0.1%	0.3%	0.1%	5.8%	2.4%	2.3%	0.5%	0.0%	2.0%	0.0%
373	50	107	5.6%	59.0%	28.3%	0.5%	0.4%	0.6%	0.1%	0.4%	0.0%	3.1%	1.3%	0.7%	0.1%	0.0%	0.0%	0.0%
374	50	10	5.1%	53.2%	20.4%	0.3%	0.2%	0.3%	0.0%	0.2%	0.1%	9.8%	4.1%	4.9%	1.4%	0.0%	0.0%	0.0%
375	50	35	4.8%	50.7%	24.2%	0.3%	0.2%	0.4%	0.0%	0.2%	0.0%	4.1%	1.7%	1.1%	0.2%	0.0%	0.0%	11.9%
376	50	146	5.6%	58.5%	22.8%	0.3%	0.2%	0.3%	0.0%	0.2%	0.1%	6.5%	2.7%	2.6%	0.3%	0.0%	0.0%	0.0%
377	50	29	5.4%	56.6%	27.8%	0.6%	0.4%	0.7%	0.1%	0.4%	0.0%	4.3%	1.8%	1.4%	0.3%	0.0%	0.0%	0.0%
378	50	173	5.5%	57.9%	26.7%	0.4%	0.3%	0.5%	0.1%	0.3%	0.0%	4.2%	1.7%	1.3%	0.1%	0.0%	0.0%	0.9%
380	50	34	5.3%	55.6%	26.9%	0.6%	0.4%	0.7%	0.1%	0.4%	0.1%	5.3%	2.2%	2.1%	0.5%	0.0%	0.0%	0.0%
381	50	90	4.1%	43.3%	20.4%	0.5%	0.4%	0.6%	0.1%	0.3%	0.0%	3.8%	1.6%	1.6%	0.4%	0.5%	19.5%	3.0%
382	50	79	4.3%	44.9%	17.8%	0.3%	0.2%	0.3%	0.0%	0.2%	0.0%	2.6%	1.1%	1.2%	0.3%	0.5%	22.9%	3.4%
383	50	666	4.7%	49.7%	23.0%	0.4%	0.3%	0.5%	0.1%	0.3%	0.0%	4.6%	1.9%	2.0%	0.3%	0.2%	8.8%	3.2%
384	50	357	4.6%	48.3%	13.9%	0.2%	0.2%	0.3%	0.0%	0.1%	0.1%	5.4%	2.2%	2.4%	0.4%	0.3%	14.4%	7.1%
385	50	551	5.0%	52.0%	31.7%	0.4%	0.3%	0.5%	0.1%	0.3%	0.1%	4.9%	2.0%	2.1%	0.4%	0.0%	0.0%	0.4%
386	50	584	5.0%	52.6%	31.3%	0.4%	0.3%	0.5%	0.0%	0.3%	0.0%	4.8%	2.0%	2.0%	0.4%	0.0%	0.0%	0.4%
388	50	109	5.4%	57.2%	26.2%	0.6%	0.5%	0.8%	0.1%	0.4%	0.0%	4.6%	1.9%	1.8%	0.4%	0.0%	0.0%	0.0%
389	50	295	5.7%	59.8%	25.1%	0.4%	0.3%	0.5%	0.1%	0.3%	0.0%	4.2%	1.7%	1.1%	0.1%	0.0%	0.0%	0.7%
390	50	129	5.7%	59.8%	23.7%	0.2%	0.2%	0.3%	0.0%	0.1%	0.1%	5.1%	2.1%	0.9%	0.1%	0.0%	0.0%	1.7%
391	50	508	5.1%	53.7%	31.8%	0.2%	0.2%	0.3%	0.0%	0.1%	0.0%	4.6%	1.9%	1.4%	0.1%	0.0%	0.0%	0.4%
394	50	46	4.9%	51.2%	26.0%	0.3%	0.2%	0.4%	0.0%	0.2%	0.1%	8.2%	3.4%	3.8%	1.1%	0.0%	0.0%	0.0%
395	50	50	5.0%	52.3%	22.9%	0.6%	0.4%	0.7%	0.1%	0.4%	0.1%	10.4%	4.3%	2.5%	0.4%	0.0%	0.0%	0.0%
397	50	83	5.9%	61.5%	23.3%	0.5%	0.4%	0.6%	0.1%	0.3%	0.0%	3.3%	1.4%	2.0%	0.6%	0.0%	0.0%	0.0%
398	50	35	6.4%	67.6%	20.8%	0.3%	0.2%	0.3%	0.0%	0.2%	0.0%	2.2%	0.9%	0.8%	0.2%	0.0%	0.0%	0.0%
399	50	172	4.8%	50.7%	15.6%	0.2%	0.2%	0.3%	0.0%	0.2%	0.0%	4.1%	1.7%	2.7%	0.7%	0.3%	13.8%	4.6%
403	50	98	6.7%	70.7%	12.9%	0.3%	0.2%	0.4%	0.0%	0.2%	0.1%	5.4%	2.2%	0.8%	0.0%	0.0%	0.0%	0.0%
405	50	189	5.6%	58.3%	27.2%	0.2%	0.1%	0.2%	0.0%	0.1%	0.0%	3.4%	1.4%	1.0%	0.2%	0.0%	1.7%	0.6%
406	50	32	6.8%	71.8%	13.6%	0.4%	0.3%	0.4%	0.0%	0.2%	0.0%	3.4%	1.4%	1.5%	0.0%	0.0%	0.0%	0.0%
407	50	18	2.3%	24.0%	9.2%	1.3%	0.9%	1.5%	0.2%	0.8%	0.2%	21.4%	8.9%	3.4%	0.0%	0.0%	0.0%	25.8%
408	50	85	4.9%	51.2%	31.2%	0.1%	0.1%	0.2%	0.0%	0.1%	0.0%	3.5%	1.5%	1.8%	0.3%	0.1%	3.8%	1.3%
409	50	126	5.5%	58.2%	25.0%	0.3%	0.2%	0.3%	0.0%	0.2%	0.0%	3.9%	1.6%	1.2%	0.1%	0.1%	2.5%	0.9%
412	70	162	5.9%	62.1%	18.8%	0.8%	0.6%	1.0%	0.1%	0.5%	0.1%	5.0%	2.1%	3.0%	0.0%	0.0%	0.0%	0.0%
413	70	32	4.9%	51.1%	31.9%	1.8%	1.3%	2.1%	0.2%	1.2%	0.0%	2.9%	1.2%	1.3%	0.1%	0.0%	0.0%	0.0%
414	70	303	5.4%	57.0%	16.6%	0.6%	0.4%	0.7%	0.1%	0.4%	0.1%	7.9%	3.3%	3.0%	0.3%	0.1%	2.3%	1.8%
415	70	130	6.2%	64.8%	15.6%	0.6%	0.4%	0.7%	0.1%	0.4%	0.1%	5.5%	2.3%	3.4%	0.0%	0.0%	0.0%	0.0%
416	70	77	5.7%	59.8%	13.6%	0.6%	0.4%	0.7%	0.1%	0.4%	0.1%	10.1%	4.2%	4.3%	0.1%	0.0%	0.0%	0.0%
417	50	208	4.5%	46.8%	16.3%	0.2%	0.1%	0.2%	0.0%	0.1%	0.0%	1.8%	0.7%	0.7%	0.0%	0.6%	26.2%	1.8%
418	50	216	5.2%	54.7%	23.5%	0.2%	0.2%	0.3%	0.0%	0.1%	0.0%	3.8%	1.6%	1.3%	0.2%	0.1%	6.2%	2.5%
419	50	90	6.0%	63.2%	14.6%	0.6%	0.4%	0.7%	0.1%	0.4%	0.0%	4.1%	1.7%	1.1%	0.1%	0.0%	1.2%	5.8%
420	50	164	6.3%	66.3%	15.6%	0.2%	0.2%	0.3%	0.0%	0.1%	0.0%	2.1%	0.9%	1.0%	0.2%	0.1%	4.2%	2.5%
421	50	509	5.5%	57.6%	12.6%	0.4%	0.3%	0.5%	0.1%	0.3%	0.0%	4.6%	1.9%	2.6%	0.3%	0.1%	5.2%	8.1%
422	50	618	5.5%	58.2%	17.8%	0.1%	0.1%	0.2%	0.0%	0.1%	0.0%	4.1%	1.7%	1.9%	0.2%	0.1%	3.9%	6.1%
423	70	552	5.3%	55.5%	16.0%	0.3%	0.2%	0.3%	0.0%	0.2%	0.1%	8.8%	3.6%	2.8%	1.0%	0.0%	1.3%	4.6%
424	70	516	5.6%	59.1%	15.5%	0.3%	0.2%	0.4%	0.0%	0.2%	0.1%	7.6%	3.1%	2.9%	0.4%	0.1%	2.3%	2.1%
425	50	377	4.5%	47.4%	11.4%	0.4%	0.3%	0.5%	0.1%	0.3%	0.1%	5.6%	2.3%	3.3%	0.4%	0.4%	19.1%	3.8%
426	50	314	5.9%	62.0%	13.5%	0.2%	0.1%	0.2%	0.0%	0.1%	0.1%	5.7%	2.4%	2.9%	0.2%	0.1%	3.1%	3.5%
427	50	21	6.2%	64.9%	23.1%	0.1%	0.1%	0.1%	0.0%	0.1%	0.0%	2.4%	1.0%	1.9%	0.1%	0.0%	0.0%	0.0%
429	50	159	3.5%	36.6%	16.7%	0.4%	0.3%	0.5%	0.1%	0.3%	0.0%	3.2%	1.3%	0.6%	0.0%	0.6%	24.4%	11.4%
430	70	70	4.7%	49.2%	11.9%	0.7%	0.5%	0.8%	0.1%	0.4%	0.1%	5.3%	2.2%	3.0%	0.0%	0.5%	20.6%	0.0%
433	50	33	5.1%	53.6%	16.0%	0.6%	0.4%	0.7%	0.1%	0.4%	0.1%	12.1%	5.0%	2.4%	0.2%	0.1%	3.3%	0.0%
434	50	139	5.4%	57.1%	16.0%	1.0%	0.7%	1.1%	0.1%	0.6%	0.1%	9.8%	4.1%	2.0%	0.1%	0.0%	1.7%	0.0%
435	50	161	5.2%	54.2%	8.7%	0.2%	0.2%	0.3%	0.0%	0.1%	0.1%	7.1%	3.0%	0.7%	0.3%	0.2%	7.6%	12.2%
436	50	139	5.3%	55.7%	17.3%	0.4%	0.3%	0.5%	0.0%	0.2%	0.0%	3.7%	1.5%	1.1%	0.1%	0.2%	10.0%	3.5%
437	50	63	3.1%	32.7%	4.6%	0.6%	0.4%	0.7%	0.1%	0.4%	0.0%	4.6%	1.9%	1.1%	0.0%	0.6%	27.9%	21.2%
438	50	58	5.6%	59.0%	13.4%	0.2%	0.2%	0.3%	0.0%	0.1%	0.1%	9.9%	4.1%	3.8%	0.3%	0.0%	0.0%	2.8%
439	50	68	5.8%	61.4%	18.4%	0.3%	0.2%	0.4%	0.0%	0.2%	0.0%	4.4%	1.8%	1.1%	0.2%	0.1%	3.9%	1.6%
440	50	304	5.6%	59.1%	19.1%	0.3%	0.2%	0.3%	0.0%	0.2%	0.1%	7.9%	3.3%	2.1%	0.4%	0.0%	0.0%	1.3%
443	50	76	5.1%	53.6%	19.7%	0.8%	0.6%	1.0%	0.1%	0.5%	0.1%	6.3%	2.6%	1.1%	0.1%	0.0%	0.0%	8.3%
444	50	65	5.3%	55.3%	18.0%	0.3%	0.2%	0.4%	0.0%	0.2%	0.1%	7.3%	3.0%	1.7%	0.2%	0.0%	0.0%	7.9%
445	50	58	4.4%	45.9%	13.7%	1.0%	0.7%	1.1%	0.1%	0.6%	0.1%	5.0%	2.1%	0.6%	0.0%	0.2%	10.1%	14.5%
446	50	157	5.7%	59.5%	21.7%	0.4%	0.3%	0.5%	0.1%	0.3%	0.1%	6.2%	2.6%	1.5%	0.1%	0.0%	0.0%	1.2%
447	50	51	5.7%	59.7%	15.1%	0.2%	0.2%	0.3%	0.0%	0.2%	0.1%	10.5%	4.3%	3.5%	0.2%	0.0%	0.0%	0.0%
448	50	28	4.5%	47.3%	19.6%	0.2%	0.1%	0.2%	0.0%	0.1%	0.2%	16.5%	6.8%	4.1%	0.4%	0.0%	0.0%	0.0%
449	50	34	6.1%	64.4%	17.9%	0.7%	0.5%	0.8%	0.1%	0.4%	0.1%	5.8%	2.4%	0.9%	0.0%	0.0%	0.0%	0.0%
450	50	7	4.7%	49.2%	22.3%	0.1%	0.1%	0.1%	0.0%	0.1%	0.1%	13.9%	5.8%	3.4%	0.2%	0.0%	0.0%	0.0%
451	50	53	6.3%	66.3%	18.4%	0.1%	0.1%	0.2%	0.0%	0.1%	0.0%	4.1%	1.7%	2.2%	0.4%	0.0%	0.0%	0.0%
452	50	76	6.4%	66.9%	15.7%	0.6%	0.4%	0.7%	0.1%	0.4%	0.1%	5.4%	2.2%	1.1%	0.0%	0.0%	0.0%	0.0%
453	50	123	5.0%	52.5%	27.4%	0.5%	0.4%	0.6%	0.1%	0.3%	0.1%	5.3%	2.2%	1.9%	0.2%	0.1%	3.5%	0.0%
454	50	69	6.2%	64.8%	20.4%	0.4%	0.3%	0.4%	0.0%	0.2%	0.0%	4.0%	1.7%	1.5%	0.1%	0.0%	0.0%	0.0%
459	50	154	6.3%	65.9%	15.3%	0.3%	0.2%	0.4%	0.0%	0.2%	0.0%	4.5%	1.8%	1.1%	0.0%	0.0%	0.7%	3.2%
460	50	206	6.2%	65.0%	19.4%	0.3%	0.2%	0.3%	0.0%	0.2%	0.0%	4.3%	1.8%	1.4%	0.1%	0.0%	0.0%	0.9%
461	50	257	6.1%	64.2%	21.9%	0.4%	0.3%	0.5%	0.1%	0.3%	0.0%	3.3%	1.4%	0.7%	0.0%	0.0%	0.0%	0.7%
468	50	67	5.3%	55.8%	14.4%	0.3%	0.2%	0.3%	0.0%	0.2%	0.1%	5.6%	2.3%	1.5%	0.2%	0.1%	5.2%	8.6%
469	50	190	4.9%	51.5%	28.6%	0.6%	0.4%	0.7%	0.1%	0.4%	0.0%	2.5%	1.1%	0.7%	0.1%	0.0%	1.1%	7.3%
470	50	61	4.2%	43.6%	25.4%	1.6%	1.1%	1.9%	0.2%	1.0%	0.0%	3.6%	1.5%	0.9%	0.1%	0.0%	1.3%	13.5%
473	50	32	6.9%	72.9%	15.5%	0.2%	0.1%	0.2%	0.0%	0.1%	0.0%	1.9%	0.8%	1.3%	0.0%	0.0%	0.0%	0.0%
474	50	19	6.8%	71.7%	15.7%	0.4%	0.3%	0.5%	0.1%	0.3%	0.0%	1.8%	0.7%	1.8%	0.1%	0.0%	0.0%	0.0%
475	50	7	6.5%	67.7%	17.1%	0.4%	0.3%	0.5%	0.1%	0.3%	0.0%	4.2%	1.7%	1.1%	0.0%	0.0%	0.0%	0.0%
476	50	5	5.8%	60.4%	22.5%	0.5%	0.4%	0.6%	0.1%	0.3%	0.1%	5.5%	2.3%	1.4%	0.1%	0.0%	0.0%	0.0%
477	50	13	6.4%	66.9%	20.2%	0.3%	0.2%	0.3%	0.0%	0.2%	0.0%	2.7%	1.1%	1.5%	0.1%	0.0%	0.0%	0.0%
478	50	9	6.6%	69.0%	17.9%	0.2%	0.1%	0.2%	0.0%	0.1%	0.0%	3.2%	1.3%	1.2%	0.0%	0.0%	0.0%	0.0%
479	50	4	5.6%	59.0%	25.4%	0.2%	0.1%	0.2%	0.0%	0.1%	0.1%	6.2%	2.6%	0.6%	0.0%	0.0%	0.0%	0.0%
480	50	6	6.2%	64.9%	19.9%	0.4%	0.2%	0.4%	0.0%	0.2%	0.1%	4.9%	2.0%	0.8%	0.0%	0.0%	0.0%	0.0%
483	50	154	4.9%	51.6%	38.9%	0.2%	0.1%	0.2%	0.0%	0.1%	0.0%	2.1%	0.9%	0.8%	0.0%	0.0%	0.0%	0.0%
484	50	231	6.0%	62.8%	26.3%	0.6%	0.4%	0.7%	0.1%	0.4%	0.0%	1.5%	0.6%	0.5%	0.0%	0.0%	0.0%	0.0%
485	50	97	4.3%	45.2%	17.6%	0.7%	0.5%	0.8%	0.1%	0.5%	0.0%	2.7%	1.1%	0.5%	2.0%	0.4%	16.6%	7.1%
486	50	113	6.1%	63.7%	24.5%	0.2%	0.1%	0.2%	0.0%	0.1%	0.0%	2.6%	1.1%	1.0%	0.2%	0.0%	0.0%	0.0%
487	50	46	3.4%	36.1%	19.7%	0.5%	0.3%	0.5%	0.1%	0.3%	0.1%	7.7%	3.2%	2.0%	0.4%	0.0%	0.0%	25.8%
488	50	15	2.0%	20.8%	7.5%	0.4%	0.3%	0.4%	0.0%	0.2%	0.0%	1.8%	0.8%	0.1%	0.0%	1.5%	64.1%	0.0%
489	50	284	5.0%	52.0%	15.2%	0.5%	0.4%	0.6%	0.1%	0.3%	0.0%	3.2%	1.3%	1.6%	0.2%	0.3%	12.6%	6.6%
490	50	36	0.4%	4.0%	3.1%	0.0%	0.0%	0.0%	0.0%	0.0%	0.0%	0.8%	0.3%	0.0%	0.0%	1.6%	67.7%	22.1%
491	50	183	4.0%	42.1%	20.0%	0.2%	0.1%	0.2%	0.0%	0.1%	0.0%	3.6%	1.5%	1.2%	0.3%	0.4%	15.5%	10.7%
492	50	4	5.3%	56.1%	25.6%	1.0%	0.7%	1.1%	0.1%	0.6%	0.1%	6.3%	2.6%	0.4%	0.0%	0.0%	0.0%	0.0%
493	50	315	5.2%	54.1%	17.0%	0.5%	0.4%	0.6%	0.1%	0.3%	0.0%	3.4%	1.4%	1.6%	0.2%	0.1%	5.4%	9.7%
494	50	10	6.2%	65.2%	18.2%	0.3%	0.2%	0.3%	0.0%	0.2%	0.1%	5.6%	2.3%	1.2%	0.1%	0.0%	0.0%	0.0%
495	50	49	6.4%	66.7%	22.5%	0.2%	0.2%	0.3%	0.0%	0.2%	0.0%	2.1%	0.9%	0.6%	0.1%	0.0%	0.0%	0.0%
496	50	87	2.4%	25.1%	12.5%	0.3%	0.2%	0.3%	0.0%	0.2%	0.0%	4.4%	1.8%	1.2%	0.2%	0.7%	28.0%	22.7%
497	50	195	4.2%	43.7%	20.1%	0.2%	0.1%	0.2%	0.0%	0.1%	0.0%	3.4%	1.4%	1.1%	0.3%	0.3%	14.5%	10.1%

Traffic Flows and Breakdown by 16 Vehicle Classes (Year 2026)

Link No.	Speed Limit	Total Vehicle	19 - Motorcycles (MC)	01 - Private Cars (PC)	03 - Taxi	14 - Non-franchised Bus <=6.4t	15 - Non-franchised Bus 6.4-15t	16 - Non-franchised Bus >15t	12 - Private Light Bus <=3.5t	13 - Private Light Bus >3.5t	04 - Light Goods Vehicles <=2.5t	05 - Lt Goods Vehicles 2.5-3.5t	06 - Light Goods Vehicles >3.5t	07 - Heavy Goods Vehicles <=15t	08 - Heavy Goods Vehicles >15t	17 - Franchised Bus (SD)	18 - Franchised Bus (DD)	11 - Public Light Buses
	km/hr	0100-0200																
498	50	37	5.3%	56.1%	20.9%	0.2%	0.2%	0.3%	0.0%	0.2%	0.0%	4.8%	2.0%	0.9%	0.1%	0.0%	0.0%	8.8%
499	50	13	4.1%	43.0%	19.6%	0.0%	0.0%	0.0%	0.0%	0.0%	0.1%	5.4%	2.2%	0.3%	0.0%	0.0%	0.0%	25.3%
500	50	40	3.6%	37.6%	15.4%	0.1%	0.1%	0.2%	0.0%	0.1%	0.0%	3.7%	1.5%	0.4%	0.1%	0.3%	14.1%	22.7%
501	50	130	5.0%	52.8%	27.8%	0.3%	0.2%	0.4%	0.0%	0.2%	0.0%	3.6%	1.5%	0.9%	0.2%	0.0%	0.0%	6.9%
502	50	4	5.3%	55.5%	27.1%	0.7%	0.5%	0.8%	0.1%	0.5%	0.1%	6.6%	2.8%	0.1%	0.0%	0.0%	0.0%	0.0%
503	50	100	4.8%	50.0%	19.2%	0.1%	0.1%	0.1%	0.0%	0.1%	0.0%	3.3%	1.4%	1.0%	0.2%	0.3%	12.5%	7.1%
504	50	268	4.9%	51.3%	22.8%	0.5%	0.3%	0.5%	0.1%	0.3%	0.1%	6.3%	2.6%	1.8%	0.2%	0.1%	3.3%	5.0%
505	50	60	5.6%	58.9%	23.4%	0.2%	0.1%	0.2%	0.0%	0.1%	0.1%	6.5%	2.7%	1.8%	0.3%	0.0%	0.0%	0.0%
506	50	102	5.5%	58.1%	24.1%	0.3%	0.2%	0.3%	0.0%	0.2%	0.1%	6.5%	2.7%	1.7%	0.2%	0.0%	0.0%	0.0%
507	50	35	5.1%	53.4%	27.9%	0.6%	0.4%	0.7%	0.1%	0.4%	0.1%	5.7%	2.4%	2.5%	0.7%	0.0%	0.0%	0.0%
508	50	30	5.8%	60.3%	22.8%	0.1%	0.1%	0.1%	0.0%	0.1%	0.1%	6.3%	2.6%	1.6%	0.2%	0.0%	0.0%	0.0%
509	50	51	4.7%	49.6%	28.7%	0.6%	0.4%	0.7%	0.1%	0.4%	0.0%	3.3%	1.4%	1.5%	0.5%	0.0%	0.0%	8.0%
512	50	212	5.0%	52.6%	25.7%	0.5%	0.3%	0.6%	0.1%	0.3%	0.0%	3.9%	1.6%	1.6%	0.3%	0.0%	0.0%	7.5%
513	50	23	6.3%	65.8%	24.1%	0.2%	0.1%	0.2%	0.0%	0.1%	0.0%	1.9%	0.8%	0.4%	0.1%	0.0%	0.0%	0.0%
514	50	89	2.5%	25.9%	12.7%	0.2%	0.2%	0.3%	0.0%	0.2%	0.0%	4.4%	1.8%	1.2%	0.2%	0.6%	27.5%	22.2%
515	50	215	4.4%	45.8%	20.3%	0.2%	0.1%	0.2%	0.0%	0.1%	0.0%	3.3%	1.4%	1.1%	0.3%	0.3%	13.2%	9.2%
516	50	41	4.4%	45.7%	24.1%	0.1%	0.0%	0.1%	0.0%	0.0%	0.0%	3.5%	1.4%	0.7%	0.1%	0.2%	9.7%	9.9%
517	50	73	4.6%	48.2%	21.8%	0.2%	0.1%	0.2%	0.0%	0.1%	0.0%	3.5%	1.4%	1.4%	0.2%	0.1%	5.5%	12.4%
518	50	34	5.6%	58.3%	24.8%	0.3%	0.2%	0.4%	0.0%	0.2%	0.1%	5.8%	2.4%	1.7%	0.2%	0.0%	0.0%	0.0%
519	50	43	5.6%	58.8%	29.4%	0.2%	0.2%	0.3%	0.0%	0.1%	0.0%	2.8%	1.2%	1.0%	0.3%	0.0%	0.0%	0.0%
520	50	135	4.0%	41.9%	17.1%	0.3%	0.2%	0.4%	0.0%	0.2%	0.0%	4.5%	1.8%	1.2%	0.2%	0.4%	16.2%	11.5%
521	50	165	4.3%	44.8%	20.9%	0.2%	0.1%	0.2%	0.0%	0.1%	0.0%	3.4%	1.4%	1.1%	0.4%	0.4%	15.7%	6.8%
522	50	67	5.4%	56.6%	20.4%	0.4%	0.3%	0.5%	0.1%	0.3%	0.0%	4.4%	1.8%	1.0%	0.1%	0.0%	0.0%	8.6%
523	50	21	6.6%	68.8%	18.1%	0.1%	0.1%	0.2%	0.0%	0.1%	0.0%	3.2%	1.3%	1.2%	0.2%	0.0%	0.0%	0.0%
524	50	45	5.6%	58.5%	16.0%	0.8%	0.6%	0.9%	0.1%	0.5%	0.0%	3.6%	1.5%	0.8%	0.2%	0.0%	0.0%	10.9%
525	50	39	6.3%	66.5%	16.6%	0.1%	0.1%	0.1%	0.0%	0.1%	0.0%	2.5%	1.0%	0.9%	0.1%	0.0%	0.0%	5.6%
526	50	70	2.7%	28.3%	14.1%	0.2%	0.1%	0.2%	0.0%	0.1%	0.0%	4.4%	1.8%	1.5%	0.3%	0.7%	31.5%	14.1%
527	50	145	4.0%	41.5%	21.4%	0.2%	0.1%	0.2%	0.0%	0.1%	0.0%	3.4%	1.4%	1.1%	0.4%	0.4%	17.9%	7.7%
528	50	45	1.5%	16.1%	7.4%	0.1%	0.1%	0.1%	0.0%	0.1%	0.0%	1.2%	0.5%	0.5%	0.1%	1.0%	44.8%	26.3%
529	50	236	4.4%	45.7%	19.0%	0.2%	0.2%	0.3%	0.0%	0.2%	0.0%	4.6%	1.9%	1.4%	0.4%	0.3%	14.0%	7.4%
530	50	96	3.6%	37.6%	18.8%	0.3%	0.2%	0.4%	0.0%	0.2%	0.0%	2.7%	1.1%	1.1%	0.3%	0.5%	20.9%	12.3%
531	50	236	4.4%	45.7%	19.0%	0.2%	0.2%	0.3%	0.0%	0.2%	0.0%	4.6%	1.9%	1.4%	0.4%	0.3%	14.0%	7.4%
532	50	38	5.8%	61.3%	26.9%	0.2%	0.1%	0.2%	0.0%	0.1%	0.0%	3.0%	1.2%	0.8%	0.1%	0.0%	0.0%	0.0%
533	50	32	5.1%	53.0%	26.1%	0.4%	0.3%	0.5%	0.1%	0.3%	0.1%	7.4%	3.1%	3.1%	0.8%	0.0%	0.0%	0.0%
534	50	97	3.6%	37.4%	18.7%	0.3%	0.2%	0.4%	0.0%	0.2%	0.0%	3.0%	1.2%	1.2%	0.3%	0.5%	20.7%	12.2%
535	50	262	4.5%	46.8%	18.5%	0.2%	0.2%	0.3%	0.0%	0.1%	0.1%	5.4%	2.2%	1.7%	0.4%	0.3%	12.6%	6.7%
536	50	161	4.4%	46.3%	19.2%	0.4%	0.3%	0.5%	0.0%	0.3%	0.1%	8.4%	3.5%	2.5%	0.4%	0.1%	5.5%	8.3%
537	50	110	3.3%	34.2%	16.3%	0.3%	0.2%	0.4%	0.0%	0.2%	0.0%	3.5%	1.5%	1.1%	0.2%	0.5%	23.0%	15.1%
538	50	197	4.4%	46.4%	19.5%	0.2%	0.1%	0.2%	0.0%	0.1%	0.0%	3.7%	1.5%	1.2%	0.4%	0.3%	15.0%	6.7%
539	50	98	2.2%	22.6%	9.4%	0.1%	0.1%	0.1%	0.0%	0.1%	0.0%	2.7%	1.1%	0.7%	0.1%	1.0%	42.6%	17.1%
540	50	271	4.5%	47.4%	17.1%	0.3%	0.2%	0.4%	0.0%	0.2%	0.0%	4.3%	1.8%	1.9%	0.4%	0.3%	12.4%	8.7%
543	50	154	3.6%	37.9%	13.4%	0.4%	0.3%	0.5%	0.0%	0.3%	0.0%	2.9%	1.2%	1.0%	0.1%	0.6%	27.0%	10.8%
544	50	271	4.5%	47.4%	17.1%	0.3%	0.2%	0.4%	0.0%	0.2%	0.0%	4.3%	1.8%	1.9%	0.4%	0.3%	12.4%	8.7%
545	50	154	3.6%	37.9%	13.4%	0.4%	0.3%	0.5%	0.0%	0.3%	0.0%	2.9%	1.2%	1.0%	0.1%	0.6%	27.0%	10.8%
546	50	198	4.2%	43.5%	13.9%	0.2%	0.2%	0.3%	0.0%	0.2%	0.0%	4.0%	1.7%	2.1%	0.5%	0.4%	17.0%	11.9%
547	50	302	4.4%	46.4%	16.5%	0.3%	0.2%	0.3%	0.0%	0.2%	0.0%	3.6%	1.5%	1.8%	0.4%	0.3%	11.1%	13.0%
548	50	24	6.1%	64.0%	22.0%	0.1%	0.1%	0.2%	0.0%	0.1%	0.0%	4.1%	1.7%	1.4%	0.2%	0.0%	0.0%	0.0%
549	50	250	4.2%	44.3%	18.4%	0.4%	0.3%	0.4%	0.0%	0.2%	0.0%	3.7%	1.5%	1.3%	0.1%	0.4%	18.0%	6.7%
550	50	300	4.6%	48.7%	14.3%	0.2%	0.1%	0.2%	0.0%	0.1%	0.0%	3.9%	1.6%	1.9%	0.4%	0.3%	12.3%	11.2%
551	50	214	4.0%	42.1%	17.3%	0.3%	0.2%	0.4%	0.0%	0.2%	0.0%	3.3%	1.4%	1.2%	0.1%	0.5%	21.0%	7.8%
552	50	258	4.7%	48.8%	13.0%	0.2%	0.1%	0.2%	0.0%	0.1%	0.0%	4.5%	1.8%	2.2%	0.4%	0.3%	14.3%	9.3%
553	50	3	3.7%	39.3%	42.2%	0.0%	0.0%	0.0%	0.0%	0.0%	0.1%	10.3%	4.3%	0.0%	0.0%	0.0%	0.0%	0.0%
554	50	59	4.5%	47.3%	17.6%	0.2%	0.1%	0.2%	0.0%	0.1%	0.0%	2.9%	1.2%	1.4%	0.2%	0.0%	0.0%	24.1%
555	50	325	4.3%	45.3%	18.7%	0.4%	0.3%	0.4%	0.0%	0.2%	0.0%	3.2%	1.3%	1.1%	0.1%	0.4%	18.1%	6.0%
556	50	241	4.6%	47.8%	12.1%	0.2%	0.1%	0.2%	0.0%	0.1%	0.0%	4.6%	1.9%	2.3%	0.4%	0.4%	15.3%	10.0%
557	50	325	4.3%	45.3%	18.7%	0.4%	0.3%	0.4%	0.0%	0.2%	0.0%	3.2%	1.3%	1.1%	0.1%	0.4%	18.1%	6.0%
558	50	358	4.6%	48.2%	13.9%	0.2%	0.2%	0.3%	0.0%	0.1%	0.1%	5.4%	2.2%	2.4%	0.4%	0.3%	14.7%	7.1%
559	50	99	5.6%	58.7%	26.1%	0.2%	0.1%	0.2%	0.0%	0.1%	0.1%	4.9%	2.0%	1.6%	0.4%	0.0%	0.0%	0.0%
560	50	108	5.7%	59.7%	22.7%	0.3%	0.2%	0.4%	0.0%	0.2%	0.0%	4.8%	2.0%	1.5%	0.3%	0.0%	0.0%	2.0%
561	50	241	5.3%	55.7%	26.1%	0.3%	0.2%	0.4%	0.0%	0.2%	0.0%	3.9%	1.6%	1.2%	0.2%	0.0%	1.3%	3.3%
562	50	179	5.3%	55.5%	25.2%	0.2%	0.2%	0.3%	0.0%	0.2%	0.0%	4.4%	1.8%	1.5%	0.3%	0.0%	1.8%	3.2%
563	50	183	5.6%	59.0%	25.8%	0.2%	0.2%	0.3%	0.0%	0.2%	0.0%	4.4%	1.8%	1.3%	0.3%	0.0%	0.0%	0.9%
564	50	161	5.7%	60.0%	23.5%	0.4%	0.3%	0.4%	0.0%	0.2%	0.0%	4.0%	1.7%	1.2%	0.2%	0.0%	0.0%	2.4%
565	50	62	5.2%	54.1%	22.6%	0.3%	0.2%	0.3%	0.0%	0.2%	0.0%	2.7%	1.1%	1.1%	0.3%	0.1%	5.2%	6.6%
566	50	147	5.2%	54.8%	28.2%	0.3%	0.2%	0.3%	0.0%	0.2%	0.0%	3.3%	1.4%	0.9%	0.1%	0.1%	2.2%	2.8%
567	50	7	5.8%	60.5%	26.0%	0.3%	0.2%	0.3%	0.0%	0.2%	0.0%	4.1%	1.7%	0.9%	0.1%	0.0%	0.0%	0.0%
568	50	41	4.6%	48.7%	21.8%	0.3%	0.2%	0.3%	0.0%	0.2%	0.1%	7.4%	3.0%	1.8%	0.3%	0.0%	0.0%	11.2%
569	50	4	4.7%	49.8%	31.6%	0.5%	0.4%	0.6%	0.1%	0.3%	0.1%	7.7%	3.2%	0.9%	0.2%	0.0%	0.0%	0.0%
570	50	7	5.9%	62.2%	21.9%	0.6%	0.4%	0.7%	0.1%	0.4%	0.0%	3.9%	1.6%	1.6%	0.5%	0.0%	0.0%	0.0%
571	50	111	5.0%	52.6%	21.4%	0.3%	0.2%	0.4%	0.0%	0.2%	0.0%	2.9%	1.2%	1.2%	0.2%	0.0%	0.0%	14.3%
572	50	12	3.5%	36.2%	15.7%	0.3%	0.2%	0.4%	0.0%	0.2%	0.0%	3.1%	1.3%	1.1%	0.3%	0.0%	0.0%	37.7%
573	50	100	4.5%	47.4%	21.2%	0.4%	0.3%	0.4%	0.0%	0.2%	0.0%	2.7%	1.1%	1.0%	0.1%	0.0%	0.0%	20.6%
574	50	58	5.1%	53.3%	21.6%	0.3%	0.2%	0.3%	0.0%	0.2%	0.1%	6.3%	2.6%	1.8%	0.4%	0.0%	0.0%	8.0%
575	50	6	6.0%	63.2%	20.8%	0.5%	0.3%	0.6%	0.1%	0.3%	0.1%	4.9%	2.0%	1.0%	0.2%	0.0%	0.0%	0.0%
576	50	68	4.8%	50.5%	23.6%	0.3%	0.2%	0.3%	0.0%	0.2%	0.1%	6.7%	2.8%	1.8%	0.4%	0.0%	0.0%	8.4%
577	50	7	1.4%	14.4%	15.4%	0.0%	0.0%	0.0%	0.0%	0.0%	0.0%	3.8%	1.6%	0.0%	0.0%	0.0%	0.0%	63.4%
578	50	18	4.5%	47.5%	19.5%	0.2%	0.2%	0.3%	0.0%	0.1%	0.0%	3.1%	1.3%	0.8%	0.1%	0.0%	0.0%	22.2%
579	50	3	4.5%	47.7%	34.8%	0.1%	0.1%	0.1%	0.0%	0.1%	0.1%	8.5%	3.5%	0.3%	0.0%	0.0%	0.0%	0.0%
580	50	10	3.4%	36.0%	11.0%	0.1%	0.1%	0.1%	0.0%	0.1%	0.0%	2.7%	1.1%	0.2%	0.0%	0.0%	0.0%	45.2%
581	50	12	4.2%	44.2%	11.7%	0.1%	0.1%	0.1%	0.0%	0.1%	0.0%	3.3%	1.4%	0.6%	0.1%	0.0%	0.0%	34.0%
582	50	136	5.6%	58.3%	23.9%	0.2%	0.1%	0.2%	0.0%	0.1%	0.1%	5.8%	2.4%	2.0%	0.2%	0.0%	0.0%	1.2%
583	50	119	5.6%	59.0%	24.0%	0.2%	0.1%	0.2%	0.0%	0.1%	0.1%	5.9%	2.5%	2.2%	0.2%	0.0%	0.0%	0.0%
584	50	119	5.6%	59.0%	24.0%	0.2%	0.1%	0.2%	0.0%	0.1%	0.1%	5.9%	2.5%	2.2%	0.2%	0.0%	0.0%	0.0%
585	50	244	5.3%	55.8%	25.6%	0.3%	0.2%	0.3%	0.0%	0.2%	0.1%	7.0%	2.9%	2.1%	0.2%	0.0%	0.0%	0.0%
586	50	197	5.5%	57.8%	24.0%	0.2%	0.1%	0.2%	0.0%	0.1%	0.1%	6.7%	2.8%	2.3%	0.2%	0.0%	0.0%	0.0%
587	50	56	4.5%	46.7%	30.6%	0.7%	0.5%	0.9%	0.1%	0.5%	0.1%	9.5%	3.9%	1.7%	0.3%	0.0%	0.0%	0.0%
588	70	603	4.8%	50.2%	30.3%	0.5%	0.4%	0.6%	0.1%	0.3%	0.1%	5.5%	2.3%	2.3%	0.6%	0.1%	2.2%	0.0%
589	70	189	5.6%	58.8%	22.1%	0.3%	0.2%	0.4%	0.0%	0.2%	0.0%	2.9%	1.2%	1.4%	0.4%	0.1%	6.3%	0.0%
590	70	603	4.8%	50.2%	30.3%	0.5%	0.4%	0.6%	0.1%	0.3%	0.1%	5.5%	2.3%	2.3%	0.6%	0.1%	2.2%	0.0%
591	70	368	6.0%	63.4%	18.1%	0.3%	0.2%	0.3%	0.0%	0.2%	0.0%	3.8%	1.6%	1.2%	0.2%	0.1%	4.4%	0.0%
594	50	250	4.5%	47.3%	24.0%	0.5%	0.3%	0.6%	0.1%	0.3%	0.0%	2.6%	1.1%	0.8%	0.1%	0.2%	10.2%	7.4%
595	50	170	4.8%	50.0%	19.8%	0.2%	0.1%	0.2%	0.0%	0.1%	0.0%	3.7%	1.5%	0.8%	0.1%	0.4%	17.5%	0.8%
596	50	232	4.5%	47.6%	24.7%	0.5%	0.4%	0.6%	0.1%	0.3%	0.0%	2.3%	1.0%	0.6%	0.1%	0.3%	10.9%	6.2%
597	50	239	5.1%	53.9%	19.6%	0.2%	0.2%	0.3%	0.0%	0.1%	0.0%	4.1%	1.7%	1.3%	0.2%	0.3%	12.4%	0.6%
598	50	299	5.1%	53.7%	23.2%	0.5%	0.3%	0.6%	0.1%	0.3%	0.0%	3.5%	1.4%	1.0%	0.1%	0.1%	5.1%	4.8%
599	50	176	4.5%	47.6%	29.4%	0.4%	0.3%	0.5%	0.0%	0.3%	0.0%	3.6%	1.5%	1.7%	0.3%	0.2%	9.0%	0.8%
600	50	251	5.7%	59.8%	28.5%	0.6%	0.5%	0.8%	0.1%	0.4%	0.0%	2.1%	0.9%	0.5%	0.0%	0.0%	0.0%	0.0%
601	50	125	5.1%	53.4%	32.2%	0.4%	0.3%	0.5%	0.0%	0.2%	0.0%	4.2%	1.7%	1.7%	0.2%	0.0%	0.0%	0.0%
602	50	87	5.7%	59.3%	18.4%	0.3%	0.2%	0.4%	0.0%	0.2%	0.1%	5.4%	2.2%	2.7%	0.3%	0.0%	0.0%	4.7%
603	50	3	3.7%	39.1%	41.9%	0.0%	0.0%	0.0%	0.0%	0.0%	0.1%	10.3%	4.2%	0.5%	0.2%	0.0%	0.0%	0.0%
604	50	140	5.4%	56.6%	22.3%	0.3%	0.2%	0.4%	0.0%	0.2%	0.1%	6.0%	2.5%	2.7%	0.4%	0.0%	0.0%	2.9%
605	50	136	5.6%	58.3%	23.0%	0.3%	0.2%	0.4%	0.0%	0.2%	0.1%	6.2%	2.5%	2.8%	0.4%	0.0%	0.0%	0.0%
606	50	45	5.4%	56.8%	25.2%	0.4%	0.3%	0.5%	0.1%	0.3%	0.1%	6.6%	2.7%	1.5%	0.2%	0.0%	0.0%	0.0%
607	50	3	3.8%	39.4%	42.2%	0.0%	0.0%	0.0%	0.0%	0.0%	0.1%	10.3%	4.3%	0.0%	0.0%	0.0%	0.0%	0.0%
608	50	228	3.6%	38.2%	23.3%	0.2%	0.1%	0.2%	0.0%	0.1%	0.0%	2.6%	1.1%	1.1%	0.3%	0.6%	25.7%	2.6%

Traffic Flows and Breakdown by 16 Vehicle Classes (Year 2026)

Link No.	Speed Limit	Total Vehicle	19 - Motorcycles (MC)	01 - Private Cars (PC)	03 - Taxi	14 - Non-franchised Bus <=6.4t	15 - Non-franchised Bus 6.4-15t	16 - Non-franchised Bus >15t	12 - Private Light Bus <=3.5t	13 - Private Light Bus >3.5t	04 - Light Goods Vehicles <=2.5t	05 - Lt Goods Vehicles 2.5-3.5t	06 - Light Goods Vehicles >3.5t	07 - Heavy Goods Vehicles <=15t	08 - Heavy Goods Vehicles >15t	17 - Franchised Bus (SD)	18 - Franchised Bus (DD)	11 - Public Light Buses
	km/hr	0100-0200																
609	50	352	4.6%	48.1%	19.6%	0.4%	0.3%	0.4%	0.0%	0.2%	0.0%	3.0%	1.2%	1.0%	0.1%	0.3%	13.0%	7.8%
610	50	464	4.4%	46.1%	19.1%	0.3%	0.2%	0.4%	0.0%	0.2%	0.0%	2.9%	1.2%	0.9%	0.1%	0.3%	14.7%	8.9%
611	50	202	3.1%	32.3%	9.9%	0.2%	0.2%	0.3%	0.0%	0.1%	0.0%	3.2%	1.3%	1.0%	0.1%	0.7%	29.1%	18.5%
612	70	269	3.9%	41.2%	27.2%	0.3%	0.2%	0.4%	0.0%	0.2%	0.0%	4.8%	2.0%	1.1%	0.1%	0.0%	0.9%	17.4%
613	70	267	6.5%	68.2%	20.7%	0.2%	0.2%	0.3%	0.0%	0.1%	0.0%	2.0%	0.8%	0.5%	0.1%	0.0%	0.4%	0.0%
614	70	267	6.5%	68.2%	20.7%	0.2%	0.2%	0.3%	0.0%	0.1%	0.0%	2.0%	0.8%	0.5%	0.1%	0.0%	0.4%	0.0%
615	70	269	3.9%	41.2%	27.2%	0.3%	0.2%	0.4%	0.0%	0.2%	0.0%	4.8%	2.0%	1.1%	0.1%	0.0%	0.9%	17.4%
617	50	257	3.9%	40.5%	15.9%	0.4%	0.3%	0.4%	0.0%	0.2%	0.0%	3.8%	1.6%	0.8%	0.1%	0.6%	27.9%	3.6%
618	70	297	4.8%	50.8%	32.8%	0.2%	0.2%	0.3%	0.0%	0.1%	0.0%	4.2%	1.7%	1.4%	0.3%	0.0%	0.0%	3.0%
619	50	519	4.6%	48.7%	21.1%	0.4%	0.3%	0.5%	0.1%	0.3%	0.0%	3.2%	1.3%	0.8%	0.1%	0.4%	15.7%	2.5%
620	50	328	5.2%	54.8%	23.6%	0.4%	0.3%	0.5%	0.1%	0.3%	0.0%	3.5%	1.5%	0.9%	0.1%	0.1%	4.6%	4.0%
621	50	192	4.1%	42.7%	25.4%	0.2%	0.1%	0.2%	0.0%	0.1%	0.0%	2.8%	1.2%	1.2%	0.3%	0.3%	11.1%	10.3%
622	50	354	5.3%	55.4%	23.5%	0.4%	0.3%	0.5%	0.1%	0.3%	0.0%	3.5%	1.5%	1.0%	0.1%	0.1%	4.3%	3.7%
623	50	326	5.3%	55.5%	23.6%	0.4%	0.3%	0.5%	0.1%	0.3%	0.0%	3.2%	1.3%	0.9%	0.1%	0.1%	4.7%	3.7%
624	50	249	5.1%	53.6%	23.2%	0.4%	0.3%	0.5%	0.1%	0.3%	0.0%	3.2%	1.3%	0.8%	0.1%	0.1%	6.1%	4.8%
625	50	328	4.4%	45.9%	17.6%	0.2%	0.1%	0.2%	0.0%	0.1%	0.0%	3.3%	1.4%	0.8%	0.2%	0.2%	6.5%	19.1%
627	50	192	4.1%	42.7%	25.4%	0.2%	0.1%	0.2%	0.0%	0.1%	0.0%	2.8%	1.2%	1.2%	0.3%	0.3%	11.1%	10.3%
628	50	136	4.8%	50.4%	6.5%	0.2%	0.2%	0.3%	0.0%	0.2%	0.0%	3.9%	1.6%	0.4%	0.0%	0.0%	0.0%	31.5%
629	70	297	4.8%	50.8%	32.8%	0.2%	0.2%	0.3%	0.0%	0.1%	0.0%	4.2%	1.7%	1.4%	0.3%	0.0%	0.0%	3.0%
630	70	529	5.1%	53.5%	24.6%	0.2%	0.2%	0.3%	0.0%	0.2%	0.0%	4.3%	1.8%	1.4%	0.2%	0.0%	0.0%	8.1%
631	50	82	5.4%	56.6%	13.6%	0.1%	0.1%	0.2%	0.0%	0.1%	0.0%	4.4%	1.8%	1.4%	0.4%	0.3%	10.8%	4.7%
632	50	136	4.3%	44.9%	23.1%	0.2%	0.1%	0.2%	0.0%	0.1%	0.0%	3.3%	1.3%	0.5%	0.1%	0.2%	10.6%	11.0%
633	50	35	3.7%	38.6%	10.5%	0.1%	0.1%	0.2%	0.0%	0.1%	0.1%	5.4%	2.2%	1.9%	0.5%	0.6%	25.2%	10.9%
634	50	127	4.5%	47.7%	24.6%	0.2%	0.1%	0.2%	0.0%	0.1%	0.0%	3.4%	1.4%	0.5%	0.1%	0.3%	11.3%	5.4%
640	50	30	5.7%	60.3%	24.2%	0.2%	0.1%	0.2%	0.0%	0.1%	0.1%	5.5%	2.3%	1.2%	0.2%	0.0%	0.0%	0.0%
641	50	54	5.4%	57.1%	22.7%	0.1%	0.1%	0.2%	0.0%	0.1%	0.1%	4.9%	2.0%	1.0%	0.1%	0.0%	0.0%	6.1%
642	50	141	4.0%	42.3%	20.6%	0.3%	0.2%	0.4%	0.0%	0.2%	0.0%	4.7%	1.9%	1.3%	0.2%	0.0%	0.0%	23.8%
643	50	188	4.5%	46.8%	21.5%	0.3%	0.2%	0.4%	0.0%	0.2%	0.0%	4.5%	1.9%	1.5%	0.3%	0.0%	0.0%	17.9%
644	50	134	4.1%	42.6%	21.0%	0.4%	0.3%	0.5%	0.1%	0.3%	0.0%	4.3%	1.8%	1.7%	0.4%	0.0%	0.0%	22.6%
645	50	63	4.9%	51.2%	28.3%	0.8%	0.6%	0.9%	0.1%	0.5%	0.1%	5.3%	2.2%	2.6%	0.7%	0.0%	0.0%	1.7%
646	50	9	5.8%	61.1%	22.5%	1.5%	1.1%	1.8%	0.2%	1.0%	0.0%	3.0%	1.2%	0.7%	0.0%	0.0%	0.0%	0.0%
647	50	89	4.3%	44.9%	14.1%	0.3%	0.2%	0.4%	0.0%	0.2%	0.1%	7.4%	3.1%	2.4%	0.1%	0.1%	3.6%	18.8%
648	50	157	4.3%	45.4%	15.6%	0.3%	0.2%	0.4%	0.0%	0.2%	0.1%	7.5%	3.1%	2.0%	0.1%	0.0%	2.0%	18.6%
649	50	126	4.9%	51.6%	17.2%	0.4%	0.3%	0.5%	0.1%	0.3%	0.1%	8.8%	3.6%	2.2%	0.1%	0.1%	2.5%	7.4%
650	50	184	5.1%	53.3%	19.8%	0.4%	0.3%	0.4%	0.0%	0.2%	0.1%	7.3%	3.0%	1.4%	0.1%	0.0%	1.7%	7.0%
651	50	20	4.3%	44.8%	19.0%	0.7%	0.5%	0.8%	0.1%	0.4%	0.2%	15.8%	6.5%	6.5%	0.4%	0.0%	0.0%	0.0%
652	50	79	5.1%	53.8%	23.8%	0.4%	0.3%	0.5%	0.1%	0.3%	0.1%	7.0%	2.9%	1.3%	0.1%	0.0%	0.0%	4.5%
653	50	24	6.1%	64.1%	23.0%	0.3%	0.2%	0.4%	0.0%	0.2%	0.0%	3.3%	1.4%	0.9%	0.1%	0.0%	0.0%	0.0%
654	50	4	4.6%	48.1%	31.5%	0.2%	0.2%	0.3%	0.0%	0.1%	0.1%	7.7%	3.2%	3.0%	1.0%	0.0%	0.0%	0.0%
657	50	36	5.8%	60.7%	26.2%	0.2%	0.2%	0.3%	0.0%	0.1%	0.0%	4.0%	1.7%	0.6%	0.1%	0.0%	0.0%	0.0%
658	50	39	6.4%	66.8%	19.7%	0.2%	0.2%	0.3%	0.0%	0.2%	0.0%	3.9%	1.6%	0.6%	0.0%	0.0%	0.0%	0.0%
659	50	14	6.6%	69.6%	18.5%	0.4%	0.3%	0.4%	0.0%	0.2%	0.0%	2.1%	0.9%	0.9%	0.0%	0.0%	0.0%	0.0%
660	50	24	6.8%	71.3%	17.3%	0.2%	0.2%	0.3%	0.0%	0.2%	0.0%	2.1%	0.9%	0.7%	0.0%	0.0%	0.0%	0.0%
661	50	217	5.9%	62.3%	24.0%	0.6%	0.4%	0.7%	0.1%	0.4%	0.0%	2.3%	0.9%	0.8%	0.0%	0.0%	1.5%	0.0%
662	50	115	5.0%	52.5%	38.1%	0.2%	0.2%	0.3%	0.0%	0.2%	0.0%	1.9%	0.8%	0.8%	0.0%	0.0%	0.0%	0.0%
665	70	21	6.0%	62.5%	23.9%	0.6%	0.4%	0.7%	0.1%	0.4%	0.0%	2.9%	1.2%	1.2%	0.1%	0.0%	0.0%	0.0%
669	70	196	6.0%	62.6%	17.6%	0.3%	0.2%	0.4%	0.0%	0.2%	0.1%	5.0%	2.1%	2.1%	0.3%	0.1%	3.0%	0.0%
670	50	131	5.9%	61.5%	20.7%	0.3%	0.2%	0.3%	0.0%	0.2%	0.0%	3.1%	1.3%	1.5%	0.4%	0.1%	4.5%	0.0%
671	70	65	6.2%	64.8%	11.3%	0.5%	0.3%	0.6%	0.1%	0.3%	0.1%	8.8%	3.6%	3.2%	0.2%	0.0%	0.0%	0.0%
672	70	85	6.1%	64.3%	14.4%	0.5%	0.4%	0.6%	0.1%	0.3%	0.1%	7.3%	3.0%	2.7%	0.2%	0.0%	0.0%	0.0%
674	50	303	5.8%	60.7%	24.5%	0.3%	0.2%	0.3%	0.0%	0.2%	0.0%	4.1%	1.7%	0.8%	0.1%	0.0%	1.1%	0.4%
675	50	84	5.8%	61.0%	22.4%	0.2%	0.1%	0.2%	0.0%	0.1%	0.0%	3.0%	1.2%	0.7%	0.1%	0.1%	3.8%	1.3%
676	50	21	6.1%	63.9%	23.9%	0.2%	0.2%	0.3%	0.0%	0.1%	0.0%	3.3%	1.4%	0.5%	0.0%	0.0%	0.0%	0.0%
677	50	25	6.4%	67.3%	20.5%	0.2%	0.2%	0.3%	0.0%	0.2%	0.0%	3.0%	1.2%	0.5%	0.0%	0.0%	0.0%	0.0%
678	50	67	4.9%	51.4%	26.3%	0.6%	0.4%	0.7%	0.1%	0.4%	0.1%	8.2%	3.4%	3.3%	0.4%	0.0%	0.0%	0.0%
679	50	31	5.8%	60.8%	14.8%	0.1%	0.1%	0.2%	0.0%	0.1%	0.1%	9.4%	3.9%	4.1%	0.5%	0.0%	0.0%	0.0%
680	50	66	4.4%	46.1%	22.2%	0.1%	0.1%	0.2%	0.0%	0.1%	0.0%	3.9%	1.6%	1.6%	0.3%	0.0%	0.0%	19.5%
681	50	75	5.0%	52.9%	24.2%	0.6%	0.4%	0.7%	0.1%	0.4%	0.1%	6.0%	2.5%	2.2%	0.2%	0.0%	0.0%	4.7%
682	50	25	5.8%	61.3%	25.0%	0.1%	0.1%	0.1%	0.0%	0.1%	0.0%	4.2%	1.8%	1.1%	0.2%	0.0%	0.0%	0.0%
683	50	31	5.9%	61.8%	17.5%	0.4%	0.3%	0.4%	0.0%	0.2%	0.1%	6.0%	2.5%	1.3%	0.0%	0.0%	0.0%	3.6%
684	50	48	5.6%	58.5%	25.1%	0.4%	0.3%	0.5%	0.0%	0.2%	0.1%	5.0%	2.1%	1.9%	0.3%	0.0%	0.0%	0.0%
685	50	83	5.2%	54.9%	24.9%	0.5%	0.4%	0.6%	0.1%	0.3%	0.1%	6.8%	2.8%	3.0%	0.4%	0.0%	0.0%	0.0%
686	50	107	4.6%	47.9%	11.5%	0.4%	0.3%	0.4%	0.0%	0.2%	0.1%	8.8%	3.7%	3.3%	0.3%	0.1%	3.0%	15.6%
687	50	45	5.0%	52.2%	22.2%	0.1%	0.1%	0.2%	0.0%	0.1%	0.1%	12.6%	5.2%	2.1%	0.1%	0.0%	0.0%	0.0%
688	50	39	5.2%	54.5%	29.4%	0.2%	0.1%	0.2%	0.0%	0.1%	0.1%	6.6%	2.7%	0.8%	0.0%	0.0%	0.0%	0.0%
689	50	98	4.7%	49.3%	28.7%	0.8%	0.6%	1.0%	0.1%	0.5%	0.0%	3.2%	1.3%	1.4%	0.1%	0.1%	3.3%	4.8%
690	50	97	4.7%	49.4%	28.7%	0.8%	0.6%	0.9%	0.1%	0.5%	0.0%	3.2%	1.3%	1.4%	0.1%	0.1%	3.3%	4.8%
691	50	120	5.1%	54.0%	27.2%	0.2%	0.1%	0.2%	0.0%	0.1%	0.1%	8.0%	3.3%	1.5%	0.1%	0.0%	0.0%	0.0%
692	50	120	5.1%	54.0%	27.2%	0.2%	0.1%	0.2%	0.0%	0.1%	0.1%	8.0%	3.3%	1.5%	0.1%	0.0%	0.0%	0.0%
693	50	45	4.1%	43.2%	27.6%	0.3%	0.2%	0.4%	0.0%	0.2%	0.1%	13.8%	5.7%	3.9%	0.5%	0.0%	0.0%	0.0%
695	50	132	5.0%	52.6%	27.4%	0.2%	0.1%	0.2%	0.0%	0.1%	0.1%	9.2%	3.8%	1.3%	0.0%	0.0%	0.0%	0.0%
696	50	3	3.8%	39.4%	42.2%	0.0%	0.0%	0.0%	0.0%	0.0%	0.1%	10.3%	4.3%	0.0%	0.0%	0.0%	0.0%	0.0%
697	50	32	5.1%	54.0%	15.5%	0.3%	0.2%	0.4%	0.0%	0.2%	0.1%	4.9%	2.0%	3.3%	0.2%	0.2%	10.0%	3.4%
698	70	140	6.6%	69.6%	11.6%	1.2%	0.9%	1.4%	0.2%	0.8%	0.0%	3.3%	1.4%	3.1%	0.0%	0.0%	0.0%	0.0%
699	50	54	0.2%	1.9%	2.1%	0.0%	0.0%	0.0%	0.0%	0.0%	0.0%	0.5%	0.2%	0.0%	0.0%	2.0%	86.0%	7.0%
700	70	729	4.1%	43.4%	26.6%	0.2%	0.1%	0.2%	0.0%	0.1%	0.1%	5.1%	2.1%	1.1%	0.1%	0.1%	5.9%	10.9%
701	70	176	5.3%	55.9%	14.0%	0.7%	0.5%	0.8%	0.1%	0.4%	0.1%	10.6%	4.4%	1.8%	0.2%	0.0%	2.1%	3.1%
702	70	723	4.1%	43.3%	26.5%	0.2%	0.1%	0.2%	0.0%	0.1%	0.1%	5.1%	2.1%	1.1%	0.1%	0.1%	5.9%	11.0%
704	70	698	4.0%	41.9%	22.5%	0.4%	0.2%	0.4%	0.0%	0.2%	0.0%	4.7%	2.0%	1.3%	0.1%	0.3%	10.9%	11.1%
705	70	789	4.2%	44.3%	21.6%	0.4%	0.3%	0.4%	0.0%	0.2%	0.0%	4.7%	1.9%	1.3%	0.1%	0.2%	9.8%	10.5%
706	70	521	5.0%	52.4%	20.1%	0.1%	0.0%	0.1%	0.0%	0.0%	0.0%	2.7%	1.1%	0.9%	0.2%	0.1%	5.4%	11.8%
712	50	196	5.2%	55.0%	31.1%	0.5%	0.4%	0.6%	0.1%	0.3%	0.0%	3.1%	1.3%	1.0%	0.1%	0.0%	0.7%	0.6%
713	50	12	4.5%	47.1%	17.2%	0.3%	0.2%	0.4%	0.0%	0.2%	0.0%	2.2%	0.9%	0.5%	0.0%	0.6%	25.9%	0.0%
714	50	11	5.1%	53.9%	27.0%	0.4%	0.3%	0.4%	0.0%	0.2%	0.1%	6.2%	2.6%	2.9%	0.8%	0.0%	0.0%	0.0%
715	50	10	5.9%	61.6%	24.5%	0.4%	0.3%	0.4%	0.0%	0.2%	0.0%	3.1%	1.3%	1.7%	0.5%	0.0%	0.0%	0.0%
716	50	39	4.8%	50.3%	19.4%	0.1%	0.1%	0.2%	0.0%	0.1%	0.1%	5.7%	2.4%	1.8%	0.2%	0.3%	14.6%	0.0%
717	50	231	5.3%	55.8%	27.0%	0.4%	0.3%	0.4%	0.0%	0.2%	0.0%	3.8%	1.6%	1.5%	0.2%	0.1%	3.4%	0.0%
718	50	339	5.7%	59.8%	19.7%	0.5%	0.3%	0.6%	0.1%	0.3%	0.1%	4.9%	2.0%	1.9%	0.2%	0.0%	1.7%	2.2%
719	50	202	5.1%	53.7%	27.4%	0.7%	0.5%	0.8%	0.1%	0.4%	0.0%	4.6%	1.9%	1.5%	0.2%	0.0%	0.7%	2.4%
720	50	75	6.2%	64.6%	23.0%	0.7%	0.5%	0.8%	0.1%	0.4%	0.0%	1.9%	0.8%	0.9%	0.1%	0.0%	0.0%	0.0%
721	50	106	4.8%	50.0%	17.7%	0.2%	0.1%	0.2%	0.0%	0.1%	0.0%	2.5%	1.1%	0.9%	0.1%	0.2%	7.8%	14.4%
722	50	98	4.2%	44.3%	18.2%	0.2%	0.1%	0.2%	0.0%	0.1%	0.0%	4.1%	1.7%	1.7%	0.2%	0.2%	7.9%	16.8%
723	50	344	4.9%	50.9%	27.6%	0.6%	0.4%	0.7%	0.1%	0.4%	0.0%	2.9%	1.2%	1.2%	0.2%	0.1%	2.2%	6.7%
724	50	486	5.2%	54.7%	19.9%	0.7%	0.5%	0.8%	0.1%	0.4%	0.1%	5.2%	2.2%	1.6%	0.2%	0.1%	2.2%	6.2%
725	50	95	4.9%	51.0%	23.2%	0.9%	0.6%	1.0%	0.1%	0.5%	0.0%	3.3%	1.4%	0.9%	0.2%	0.2%	7.6%	4.3%
726	50	210	5.1%	54.0%	21.5%	0.5%	0.3%	0.6%	0.1%	0.3%	0.1%	7.4%	3.1%	1.8%	0.1%	0.1%	3.7%	1.4%
727	50	82	5.5%	57.4%	21.6%	0.3%	0.2%	0.4%	0.0%	0.2%	0.1%	8.5%	3.5%	2.0%	0.1%	0.0%	0.0%	0.0%
728	50	63	5.6%	58.3%	21.5%	0.2%	0.1%	0.2%	0.0%	0.1%	0.1%	8.1%	3.4%	2.0%	0.3%	0.0%	0.0%	0.0%
729	50	66	4.8%	50.8%	24.7%	1.1%	0.8%	1.3%	0.1%	0.7%	0.0%	4.4%	1.8%	1.3%	0.1%	0.0%	0.0%	7.8%
730	50	55	5.9%	62.4%	17.2%	0.4%	0.3%	0.4%	0.0%	0.2%	0.1%	6.1%	2.5%	2.1%	0.4%	0.0%	0.0%	2.0%
731	50	143	5.8%	60.5%	19.5%	0.2%	0.2%	0.3%	0.0%	0.2%	0.1%	5.6%	2.3%	1.8%	0.3%	0.0%	1.7%	1.5%
732	50	123	4.6%	47.9%	21.5%	1.2%	0.8%	1.4%	0.2%	0.8%	0.1%	7.4%	3.0%	1.9%	0.1%	0.0%	1.7%	7.4%
733	50	38	4.7%	49.1%	22.4%	0.1%	0.0%	0.1%	0.0%	0.0%	0.1%	5.4%	2.3%	1.7%	0.5%	0.0%	0.0%	13.7%
734	50	3	3.7%	38.3%	41.1%	0.3%	0.2%	0.4%	0.0%	0.2%	0.1%	10.1%	4.2%	1.3%	0.1%	0.0%	0.0%	0.0%
735	50	12	5.6%	58.9%	19.1%	0.3%	0.2%	0.4%	0.0%	0.2%	0.1%	9.1%	3.8%	2.1%	0.2%	0.0%	0.0%	0.0%

Traffic Flows and Breakdown by 16 Vehicle Classes (Year 2026)

Link No.	Speed Limit	Total Vehicle	19 - Motorcycles (MC)	01 - Private Cars (PC)	03 - Taxi	14 - Non-franchised Bus <=6.4t	15 - Non-franchised Bus 6.4-15t	16 - Non-franchised Bus >15t	12 - Private Light Bus <=3.5t	13 - Private Light Bus >3.5t	04 - Light Goods Vehicles <=2.5t	05 - Lt Goods Vehicles 2.5-3.5t	06 - Light Goods Vehicles >3.5t	07 - Heavy Goods Vehicles <=15t	08 - Heavy Goods Vehicles >15t	17 - Franchised Bus (SD)	18 - Franchised Bus (DD)	11 - Public Light Buses
	km/hr	0100-0200																
736	50	109	5.0%	52.8%	21.2%	0.8%	0.6%	1.0%	0.1%	0.5%	0.1%	8.7%	3.6%	1.8%	0.2%	0.0%	0.0%	3.5%
737	50	19	3.9%	40.5%	18.3%	0.0%	0.0%	0.1%	0.0%	0.0%	0.1%	5.5%	2.3%	1.9%	0.6%	0.0%	0.0%	26.9%
738	50	92	5.2%	54.9%	20.7%	0.8%	0.6%	1.0%	0.1%	0.5%	0.1%	7.4%	3.1%	1.5%	0.1%	0.0%	0.0%	4.1%
739	50	81	4.1%	43.5%	28.0%	0.5%	0.4%	0.6%	0.1%	0.3%	0.1%	5.2%	2.2%	1.1%	0.2%	0.1%	2.6%	11.1%
740	50	98	4.9%	51.3%	15.1%	0.5%	0.4%	0.6%	0.1%	0.3%	0.1%	9.5%	3.9%	1.3%	0.0%	0.1%	3.6%	8.4%
741	50	45	4.8%	50.5%	16.5%	0.4%	0.3%	0.4%	0.0%	0.2%	0.1%	7.9%	3.3%	1.4%	0.1%	0.0%	0.0%	14.1%
742	50	85	4.1%	43.0%	16.8%	0.5%	0.4%	0.6%	0.1%	0.3%	0.0%	3.0%	1.3%	0.7%	0.1%	0.1%	5.6%	23.4%
743	50	116	4.5%	47.0%	18.8%	0.8%	0.6%	0.9%	0.1%	0.5%	0.0%	3.3%	1.4%	0.7%	0.1%	0.1%	4.1%	17.1%
745	50	96	4.9%	51.6%	21.8%	0.6%	0.4%	0.7%	0.1%	0.4%	0.1%	7.2%	3.0%	1.3%	0.1%	0.1%	2.5%	5.2%
746	50	34	3.7%	39.3%	12.9%	0.9%	0.7%	1.1%	0.1%	0.6%	0.1%	4.9%	2.0%	0.8%	0.0%	0.1%	6.3%	26.4%
749	70	995	6.0%	62.8%	15.1%	0.4%	0.3%	0.5%	0.1%	0.3%	0.1%	6.0%	2.5%	2.5%	0.2%	0.0%	2.1%	1.2%
750	70	915	5.9%	61.7%	11.7%	0.7%	0.5%	0.8%	0.1%	0.4%	0.1%	8.6%	3.6%	2.1%	0.1%	0.1%	2.5%	1.3%
751	70	290	5.5%	57.9%	21.1%	0.4%	0.3%	0.5%	0.0%	0.2%	0.1%	8.1%	3.3%	2.3%	0.2%	0.0%	0.0%	0.0%
752	70	337	6.0%	63.1%	19.5%	0.3%	0.2%	0.4%	0.0%	0.2%	0.1%	5.8%	2.4%	1.5%	0.4%	0.0%	0.0%	0.0%
753	70	223	5.0%	52.0%	24.6%	0.4%	0.3%	0.4%	0.0%	0.2%	0.1%	7.6%	3.1%	2.5%	0.2%	0.0%	2.0%	1.5%
754	70	315	6.2%	64.9%	16.6%	0.3%	0.2%	0.3%	0.0%	0.2%	0.1%	5.4%	2.3%	1.6%	0.2%	0.0%	1.6%	0.0%
755	70	100	4.9%	51.5%	21.1%	0.2%	0.1%	0.2%	0.0%	0.1%	0.1%	10.4%	4.3%	3.2%	0.3%	0.0%	0.3%	3.3%
756	70	102	6.1%	64.4%	13.3%	0.3%	0.2%	0.3%	0.0%	0.2%	0.1%	5.8%	2.4%	1.5%	0.2%	0.1%	5.0%	0.0%
757	50	144	6.2%	65.4%	17.2%	0.2%	0.2%	0.3%	0.0%	0.1%	0.1%	5.8%	2.4%	1.9%	0.2%	0.0%	0.0%	0.0%
759	50	165	5.3%	55.8%	25.1%	0.5%	0.4%	0.6%	0.1%	0.3%	0.1%	5.6%	2.3%	1.4%	0.1%	0.0%	0.0%	2.5%
760	50	142	6.0%	63.0%	20.8%	0.5%	0.4%	0.6%	0.1%	0.3%	0.0%	3.6%	1.5%	0.8%	0.0%	0.0%	0.8%	1.5%
761	50	153	5.4%	56.8%	22.1%	0.5%	0.4%	0.6%	0.1%	0.3%	0.1%	7.2%	3.0%	2.0%	0.1%	0.0%	0.0%	1.4%
777	70	458	5.9%	61.6%	12.5%	0.6%	0.4%	0.7%	0.1%	0.4%	0.1%	7.3%	3.0%	3.3%	0.2%	0.1%	2.7%	1.2%
778	50	11	5.5%	57.3%	16.9%	0.2%	0.1%	0.2%	0.0%	0.1%	0.1%	10.0%	4.1%	4.9%	0.6%	0.0%	0.0%	0.0%
779	50	481	6.1%	63.8%	18.8%	0.3%	0.2%	0.4%	0.0%	0.2%	0.1%	5.8%	2.4%	1.6%	0.3%	0.0%	0.0%	0.0%
780	50	343	5.2%	54.6%	23.5%	0.4%	0.3%	0.5%	0.1%	0.3%	0.1%	7.9%	3.3%	2.4%	0.2%	0.0%	1.2%	0.0%
781	50	94	5.5%	57.3%	24.0%	0.6%	0.5%	0.8%	0.1%	0.4%	0.1%	6.6%	2.7%	1.4%	0.1%	0.0%	0.0%	0.0%
782	50	106	5.9%	62.0%	22.9%	0.1%	0.1%	0.1%	0.0%	0.1%	0.1%	5.3%	2.2%	1.1%	0.1%	0.0%	0.0%	0.0%
783	50	142	6.0%	63.0%	20.8%	0.5%	0.4%	0.6%	0.1%	0.3%	0.0%	3.6%	1.5%	0.8%	0.0%	0.0%	0.8%	1.5%
784	50	165	5.7%	59.9%	21.5%	0.2%	0.1%	0.2%	0.0%	0.1%	0.1%	6.3%	2.6%	1.7%	0.1%	0.0%	0.0%	1.3%
785	50	89	6.0%	62.5%	19.7%	0.7%	0.5%	0.8%	0.1%	0.5%	0.0%	3.4%	1.4%	0.7%	0.0%	0.0%	1.2%	2.5%
786	50	166	5.8%	60.6%	20.7%	0.3%	0.2%	0.3%	0.0%	0.2%	0.1%	6.2%	2.6%	1.6%	0.1%	0.0%	0.0%	1.3%
787	50	215	5.9%	61.4%	19.5%	0.3%	0.2%	0.4%	0.0%	0.2%	0.1%	6.5%	2.7%	1.7%	0.2%	0.0%	0.0%	1.0%
788	50	333	6.0%	63.3%	18.2%	0.4%	0.3%	0.4%	0.0%	0.2%	0.1%	6.2%	2.6%	1.9%	0.4%	0.0%	0.0%	0.0%
789	50	411	5.2%	54.5%	22.6%	0.5%	0.3%	0.5%	0.1%	0.3%	0.1%	8.3%	3.4%	2.5%	0.2%	0.0%	1.0%	0.5%
790	50	341	5.9%	62.2%	18.3%	0.4%	0.3%	0.5%	0.0%	0.2%	0.1%	6.7%	2.8%	2.0%	0.4%	0.0%	0.0%	0.0%
791	50	384	5.2%	55.0%	22.8%	0.4%	0.3%	0.4%	0.0%	0.2%	0.1%	7.9%	3.3%	2.4%	0.2%	0.0%	1.1%	0.6%
792	50	94	5.8%	60.9%	21.6%	0.2%	0.2%	0.3%	0.0%	0.1%	0.1%	6.5%	2.7%	1.5%	0.1%	0.0%	0.0%	0.0%
793	50	149	5.5%	57.4%	18.8%	0.5%	0.3%	0.5%	0.1%	0.3%	0.1%	8.2%	3.4%	2.5%	0.2%	0.0%	0.7%	1.5%
794	50	122	5.4%	56.2%	21.1%	0.2%	0.1%	0.2%	0.0%	0.1%	0.1%	6.9%	2.8%	1.6%	0.0%	0.1%	3.5%	1.8%
795	50	171	5.5%	58.1%	17.3%	0.5%	0.3%	0.5%	0.1%	0.3%	0.1%	9.0%	3.7%	2.5%	0.1%	0.0%	0.6%	1.3%
796	50	219	5.6%	58.4%	20.1%	0.1%	0.1%	0.2%	0.0%	0.1%	0.1%	7.0%	2.9%	1.8%	0.3%	0.0%	2.0%	1.4%
797	50	87	5.6%	58.3%	14.2%	0.5%	0.3%	0.6%	0.1%	0.3%	0.1%	10.0%	4.1%	2.2%	0.0%	0.0%	1.2%	2.5%
798	50	96	5.7%	59.3%	22.6%	0.3%	0.2%	0.3%	0.0%	0.2%	0.1%	5.6%	2.3%	1.3%	0.1%	0.0%	0.0%	2.3%
799	50	122	5.2%	54.9%	11.9%	0.5%	0.3%	0.6%	0.1%	0.3%	0.1%	5.8%	2.4%	2.3%	0.2%	0.2%	7.9%	7.6%
800	50	137	3.1%	32.4%	9.5%	0.4%	0.3%	0.4%	0.0%	0.2%	0.0%	2.9%	1.2%	0.9%	0.1%	1.0%	42.1%	5.6%
801	50	361	5.3%	56.0%	15.2%	0.4%	0.3%	0.4%	0.0%	0.2%	0.1%	6.5%	2.7%	2.3%	0.4%	0.1%	3.3%	6.7%
802	50	461	5.2%	55.0%	16.5%	0.3%	0.2%	0.4%	0.0%	0.2%	0.1%	7.4%	3.1%	2.5%	0.4%	0.1%	2.7%	5.9%
803	50	283	4.1%	42.7%	12.9%	0.3%	0.2%	0.4%	0.0%	0.2%	0.0%	4.8%	2.0%	0.9%	0.0%	0.6%	27.1%	3.6%
804	50	329	5.3%	55.2%	14.8%	0.4%	0.3%	0.4%	0.0%	0.2%	0.1%	6.4%	2.6%	1.8%	0.4%	0.1%	5.2%	6.7%
805	50	303	4.4%	46.5%	13.6%	0.1%	0.1%	0.1%	0.0%	0.1%	0.0%	4.8%	2.0%	1.9%	0.4%	0.4%	18.1%	7.6%
806	50	431	5.5%	57.4%	14.5%	0.3%	0.2%	0.4%	0.0%	0.2%	0.1%	6.2%	2.6%	1.7%	0.4%	0.1%	5.1%	5.1%
807	50	291	4.2%	44.4%	13.6%	0.2%	0.2%	0.3%	0.0%	0.1%	0.1%	5.7%	2.4%	1.2%	0.2%	0.5%	20.9%	6.0%
808	50	141	5.2%	54.5%	22.9%	0.5%	0.3%	0.5%	0.1%	0.3%	0.1%	8.7%	3.6%	3.2%	0.3%	0.0%	0.0%	0.0%
809	50	19	4.2%	44.3%	17.6%	0.1%	0.1%	0.1%	0.0%	0.1%	0.2%	20.5%	8.5%	4.0%	0.2%	0.0%	0.0%	0.0%
814	50	307	5.7%	59.9%	19.2%	0.5%	0.4%	0.6%	0.1%	0.3%	0.1%	7.5%	3.1%	2.2%	0.5%	0.0%	0.0%	0.0%
815	50	233	5.6%	58.5%	22.5%	0.3%	0.2%	0.4%	0.0%	0.2%	0.1%	7.1%	2.9%	2.0%	0.1%	0.0%	0.0%	0.0%
816	50	455	5.7%	59.8%	18.6%	0.6%	0.4%	0.7%	0.1%	0.4%	0.1%	7.8%	3.2%	2.0%	0.3%	0.0%	0.0%	0.2%
817	50	232	5.5%	57.5%	22.2%	0.5%	0.3%	0.6%	0.1%	0.3%	0.1%	7.6%	3.1%	2.2%	0.2%	0.0%	0.0%	0.0%
818	70	822	6.1%	63.6%	14.7%	0.5%	0.3%	0.6%	0.1%	0.3%	0.1%	5.9%	2.5%	2.0%	0.2%	0.0%	2.1%	1.1%
819	70	633	5.9%	62.3%	9.8%	0.9%	0.6%	1.0%	0.1%	0.6%	0.1%	8.9%	3.7%	1.4%	0.1%	0.1%	3.2%	1.5%
820	70	1035	6.0%	63.1%	14.3%	0.5%	0.4%	0.6%	0.1%	0.3%	0.1%	7.0%	2.9%	1.9%	0.2%	0.0%	1.8%	0.9%
821	70	754	6.1%	63.9%	9.9%	0.8%	0.5%	0.9%	0.1%	0.5%	0.1%	8.5%	3.5%	1.3%	0.1%	0.1%	2.7%	1.2%
822	70	505	6.1%	64.1%	9.4%	0.3%	0.2%	0.4%	0.0%	0.2%	0.1%	9.8%	4.1%	1.7%	0.1%	0.0%	1.6%	1.8%
823	70	431	5.4%	56.3%	18.1%	0.5%	0.3%	0.6%	0.1%	0.3%	0.1%	7.7%	3.2%	2.4%	0.1%	0.1%	2.7%	2.2%
824	50	237	4.4%	46.6%	10.7%	0.6%	0.4%	0.7%	0.1%	0.4%	0.1%	5.6%	2.3%	1.6%	0.3%	0.2%	7.4%	18.5%
825	50	73	6.0%	62.8%	5.2%	0.8%	0.6%	0.9%	0.1%	0.5%	0.1%	6.3%	2.6%	1.4%	0.0%	0.0%	1.5%	11.2%
826	70	604	6.5%	67.9%	11.6%	0.5%	0.4%	0.6%	0.1%	0.3%	0.1%	6.4%	2.7%	1.5%	0.2%	0.0%	1.2%	0.0%
827	70	249	6.0%	63.4%	10.9%	1.6%	1.2%	1.9%	0.2%	1.1%	0.1%	5.8%	2.4%	0.5%	0.0%	0.1%	4.9%	0.0%
828	50	72	6.0%	63.4%	16.3%	2.4%	1.7%	2.8%	0.3%	1.5%	0.0%	1.7%	0.7%	3.1%	0.0%	0.0%	0.0%	0.0%
829	50	37	7.4%	77.9%	9.6%	0.0%	0.0%	0.0%	0.0%	0.0%	0.0%	2.7%	1.1%	1.2%	0.0%	0.0%	0.0%	0.0%
830	50	132	5.7%	60.2%	12.3%	0.5%	0.4%	0.6%	0.1%	0.3%	0.1%	7.5%	3.1%	8.6%	0.4%	0.0%	0.0%	0.0%
831	50	58	5.2%	55.0%	10.4%	0.2%	0.1%	0.2%	0.0%	0.1%	0.1%	14.2%	5.9%	8.1%	0.4%	0.0%	0.0%	0.0%
832	50	47	6.6%	69.2%	8.5%	0.4%	0.3%	0.5%	0.0%	0.3%	0.1%	7.4%	3.1%	3.4%	0.3%	0.0%	0.0%	0.0%
833	50	133	6.2%	64.9%	11.5%	0.2%	0.2%	0.3%	0.0%	0.1%	0.1%	7.8%	3.2%	5.3%	0.1%	0.0%	0.0%	0.0%
834	50	236	5.4%	56.5%	27.0%	0.4%	0.3%	0.4%	0.0%	0.2%	0.0%	3.5%	1.5%	1.3%	0.1%	0.1%	3.3%	0.0%
835	50	137	5.7%	59.8%	22.9%	0.5%	0.3%	0.5%	0.1%	0.3%	0.0%	3.2%	1.3%	1.1%	0.1%	0.1%	4.1%	0.0%
836	50	199	3.6%	38.2%	11.1%	0.2%	0.1%	0.2%	0.0%	0.1%	0.1%	5.6%	2.3%	1.3%	0.2%	0.6%	27.3%	8.8%
837	50	126	5.3%	55.5%	21.5%	0.2%	0.1%	0.2%	0.0%	0.1%	0.1%	6.9%	2.9%	1.3%	0.0%	0.1%	3.4%	2.4%
838	50	80	5.4%	56.8%	12.7%	0.3%	0.2%	0.4%	0.0%	0.2%	0.1%	6.5%	2.7%	2.7%	0.2%	0.0%	2.0%	9.6%
839	50	284	4.3%	45.2%	12.9%	0.1%	0.1%	0.1%	0.0%	0.1%	0.1%	5.0%	2.1%	1.8%	0.4%	0.4%	19.3%	8.1%
840	50	19	5.7%	60.3%	20.5%	0.3%	0.2%	0.3%	0.0%	0.2%	0.1%	7.1%	2.9%	2.3%	0.1%	0.0%	0.0%	0.0%
841	50	92	5.5%	57.6%	19.0%	0.3%	0.2%	0.3%	0.0%	0.2%	0.1%	6.0%	2.5%	1.0%	0.1%	0.2%	7.2%	0.0%
842	50	118	2.7%	27.9%	7.8%	0.4%	0.3%	0.4%	0.0%	0.2%	0.0%	2.2%	0.9%	0.6%	0.1%	1.1%	48.9%	6.5%
843	50	190	3.4%	35.5%	9.9%	0.4%	0.3%	0.5%	0.0%	0.3%	0.0%	4.2%	1.7%	0.9%	0.0%	0.9%	36.8%	5.3%
847	50	241	4.9%	51.0%	22.6%	0.4%	0.3%	0.4%	0.0%	0.2%	0.0%	2.3%	1.0%	0.8%	0.1%	0.1%	5.2%	10.5%
848	50	220	5.3%	55.3%	24.1%	0.4%	0.3%	0.5%	0.1%	0.3%	0.0%	2.6%	1.1%	0.9%	0.1%	0.1%	2.8%	6.2%
849	50	43	1.9%	19.6%	8.7%	0.1%	0.0%	0.1%	0.0%	0.0%	0.0%	0.7%	0.3%	0.2%	0.0%	0.1%	5.6%	62.7%
850	50	97	5.4%	57.0%	18.4%	0.2%	0.2%	0.3%	0.0%	0.1%	0.0%	3.3%	1.4%	1.2%	0.3%	0.0%	0.8%	11.2%
851	50	43	1.9%	19.9%	8.7%	0.1%	0.0%	0.1%	0.0%	0.0%	0.0%	0.7%	0.3%	0.2%	0.0%	0.1%	5.5%	62.4%
852	50	59	3.7%	38.9%	17.7%	0.3%	0.2%	0.3%	0.0%	0.2%	0.0%	2.6%	1.1%	1.1%	0.3%	0.0%	1.3%	32.2%
853	50	37	1.2%	12.6%	5.1%	0.0%	0.0%	0.0%	0.0%	0.0%	0.0%	0.7%	0.3%	0.1%	0.0%	0.2%	6.5%	73.1%
854	50	129	4.9%	51.6%	21.6%	0.4%	0.3%	0.5%	0.1%	0.3%	0.0%	2.7%	1.1%	0.9%	0.2%	0.0%	0.6%	14.9%
855	50	41	1.1%	11.5%	4.7%	0.0%	0.0%	0.0%	0.0%	0.0%	0.0%	0.7%	0.3%	0.1%	0.0%	0.1%	5.9%	75.5%
856	50	87	4.5%	47.5%	18.5%	0.4%	0.2%	0.4%	0.0%	0.2%	0.0%	2.7%	1.1%	1.2%	0.2%	0.0%	0.9%	22.0%
859	50	138	5.7%	59.5%	24.8%	0.5%	0.4%	0.6%	0.1%	0.3%	0.0%	4.3%	1.8%	1.6%	0.4%	0.0%	0.0%	0.0%
860	50	123	5.8%	61.2%	25.4%	0.3%	0.2%	0.3%	0.0%	0.2%	0.0%	4.1%	1.7%	0.7%	0.1%	0.0%	0.0%	0.0%
861	50	60	5.8%	60.5%	24.2%	0.4%	0.3%	0.4%	0.0%	0.2%	0.1%	5.0%	2.1%	1.0%	0.1%	0.0%	0.0%	0.0%
862	50	114	6.0%	63.2%	23.0%	0.2%	0.2%	0.3%	0.0%	0.1%	0.0%	4.4%	1.8%	0.8%	0.1%	0.0%	0.0%	0.0%
863	50	76	5.8%	61.0%	24.1%	0.3%	0.2%	0.4%	0.0%	0.2%	0.0%	4.8%	2.0%	1.0%	0.1%	0.0%	0.0%	0.0%
864	50	134	6.2%	64.8%	21.3%	0.2%	0.2%	0.3%	0.0%	0.1%	0.0%	4.3%	1.8%	0.8%	0.1%	0.0%	0.0%	0.0%
865	50	241	5.8%	60.7%	25.7%	0.3%	0.2%	0.3%	0.0%	0.2%	0.0%	4.2%	1.7%	0.8%	0.1%	0.0%	0.0%	0.0%
866	50	128	6.5%	67.8%	17.9%	0.2%	0.2%	0.3%	0.0%	0.1%	0.0%	4.4%	1.8%	0.7%	0.1%	0.0%	0.0%	0.0%
867	50	59	5.3%	55.1%	26.8%	0.9%	0.6%	1.0%	0.1%	0.5%	0.0%	4.4%	1.8%	2.8%	0.7%	0.0%	0.0%	0.0%
868	50	165	5.8%	60.6%	26.4%	0.2%	0.2%	0.3%	0.0%	0.1%	0.0%	3.9%	1.6%	0.7%	0.1%	0.0%	0.0%	0.0%

Traffic Flows and Breakdown by 16 Vehicle Classes (Year 2026)

Link No.	Speed Limit	Total Vehicle	19 - Motorcycles (MC)	01 - Private Cars (PC)	03 - Taxi	14 - Non-franchised Bus <=6.4t	15 - Non-franchised Bus 6.4-15t	16 - Non-franchised Bus >15t	12 - Private Light Bus <=3.5t	13 - Private Light Bus >3.5t	04 - Light Goods Vehicles <=2.5t	05 - Lt Goods Vehicles 2.5-3.5t	06 - Light Goods Vehicles >3.5t	07 - Heavy Goods Vehicles <=15t	08 - Heavy Goods Vehicles >15t	17 - Franchised Bus (SD)	18 - Franchised Bus (DD)	11 - Public Light Buses
	km/hr	0100-0200																
870	50	3	3.7%	38.4%	37.0%	2.0%	1.4%	2.3%	0.2%	1.3%	0.1%	9.0%	3.7%	0.8%	0.1%	0.0%	0.0%	0.0%
871	50	56	3.4%	35.6%	16.0%	0.2%	0.1%	0.2%	0.0%	0.1%	0.1%	9.3%	3.9%	4.1%	0.3%	0.6%	26.2%	0.0%
872	70	371	6.5%	67.9%	9.0%	0.8%	0.6%	1.0%	0.1%	0.5%	0.1%	5.9%	2.4%	3.6%	0.0%	0.0%	1.5%	0.0%
873	70	232	6.4%	66.9%	7.4%	0.6%	0.4%	0.7%	0.1%	0.4%	0.1%	7.5%	3.1%	3.9%	0.0%	0.1%	2.4%	0.0%
874	50	272	5.8%	61.0%	14.3%	0.3%	0.2%	0.4%	0.0%	0.2%	0.0%	2.6%	1.1%	0.9%	0.1%	0.1%	2.9%	9.8%
875	50	279	5.2%	54.5%	12.1%	0.4%	0.3%	0.5%	0.1%	0.3%	0.1%	7.0%	2.9%	4.2%	0.6%	0.2%	6.6%	5.2%
876	50	11	0.9%	9.7%	10.4%	0.0%	0.0%	0.0%	0.0%	0.0%	0.0%	2.5%	1.1%	0.0%	0.0%	0.0%	0.0%	75.3%
877	50	18	3.5%	36.2%	12.0%	0.0%	0.0%	0.0%	0.0%	0.0%	0.0%	1.5%	0.6%	0.4%	0.0%	0.0%	0.0%	45.6%
878	50	18	3.4%	35.7%	11.7%	0.0%	0.0%	0.0%	0.0%	0.0%	0.0%	1.6%	0.6%	0.4%	0.0%	0.0%	0.0%	46.4%
879	50	11	0.9%	9.7%	10.4%	0.0%	0.0%	0.0%	0.0%	0.0%	0.0%	2.5%	1.1%	0.0%	0.0%	0.0%	0.0%	75.3%
882	50	136	5.3%	55.3%	27.2%	0.4%	0.2%	0.4%	0.0%	0.2%	0.1%	6.1%	2.5%	2.1%	0.2%	0.0%	0.0%	0.0%
883	50	149	4.5%	47.2%	23.6%	0.5%	0.4%	0.6%	0.1%	0.3%	0.1%	6.4%	2.7%	1.8%	0.2%	0.2%	10.5%	0.9%
884	50	151	4.5%	47.5%	23.8%	0.5%	0.4%	0.6%	0.1%	0.3%	0.1%	6.2%	2.6%	1.7%	0.2%	0.2%	10.4%	0.9%
885	50	153	4.5%	47.7%	24.0%	0.5%	0.4%	0.6%	0.1%	0.3%	0.1%	6.0%	2.5%	1.7%	0.2%	0.2%	10.3%	0.9%
886	50	155	4.6%	47.9%	24.1%	0.5%	0.4%	0.6%	0.1%	0.3%	0.1%	5.8%	2.4%	1.7%	0.2%	0.2%	10.1%	0.9%
887	50	157	4.6%	48.2%	24.3%	0.5%	0.4%	0.6%	0.1%	0.3%	0.1%	5.7%	2.4%	1.6%	0.2%	0.2%	10.0%	0.9%
888	50	159	4.6%	48.4%	24.4%	0.5%	0.4%	0.6%	0.1%	0.3%	0.1%	5.5%	2.3%	1.6%	0.3%	0.2%	9.9%	0.9%
889	50	161	4.6%	48.6%	24.6%	0.5%	0.4%	0.6%	0.1%	0.3%	0.1%	5.3%	2.2%	1.6%	0.3%	0.2%	9.8%	0.8%
890	50	163	4.7%	48.8%	24.7%	0.5%	0.4%	0.6%	0.1%	0.3%	0.1%	5.2%	2.1%	1.5%	0.3%	0.2%	9.6%	0.8%
891	50	165	4.7%	49.0%	24.8%	0.5%	0.4%	0.6%	0.1%	0.4%	0.1%	5.0%	2.1%	1.5%	0.3%	0.2%	9.5%	0.8%
892	50	167	4.7%	49.2%	25.0%	0.6%	0.4%	0.6%	0.1%	0.4%	0.1%	4.9%	2.0%	1.5%	0.3%	0.2%	9.4%	0.8%
893	50	169	4.7%	49.4%	25.1%	0.6%	0.4%	0.7%	0.1%	0.4%	0.0%	4.7%	2.0%	1.5%	0.3%	0.2%	9.3%	0.8%
894	50	171	4.7%	49.6%	25.2%	0.6%	0.4%	0.7%	0.1%	0.4%	0.0%	4.6%	1.9%	1.4%	0.3%	0.2%	9.2%	0.8%
895	50	3	3.6%	37.5%	40.2%	0.2%	0.1%	0.2%	0.0%	0.1%	0.1%	9.9%	4.1%	3.3%	0.6%	0.0%	0.0%	0.0%
896	50	3	3.6%	37.5%	40.2%	0.2%	0.1%	0.2%	0.0%	0.1%	0.1%	9.9%	4.1%	3.3%	0.6%	0.0%	0.0%	0.0%
897	50	5	5.4%	56.9%	24.8%	0.6%	0.5%	0.8%	0.1%	0.4%	0.1%	6.7%	2.8%	1.0%	0.1%	0.0%	0.0%	0.0%
898	50	5	5.4%	56.9%	24.8%	0.6%	0.5%	0.8%	0.1%	0.4%	0.1%	6.7%	2.8%	1.0%	0.1%	0.0%	0.0%	0.0%
899	50	3	3.6%	37.5%	40.2%	0.2%	0.1%	0.2%	0.0%	0.1%	0.1%	9.9%	4.1%	3.3%	0.6%	0.0%	0.0%	0.0%
900	50	3	3.6%	37.5%	40.2%	0.2%	0.1%	0.2%	0.0%	0.1%	0.1%	9.9%	4.1%	3.3%	0.6%	0.0%	0.0%	0.0%
901	50	5	4.9%	51.6%	23.8%	0.6%	0.4%	0.7%	0.1%	0.4%	0.1%	8.3%	3.4%	4.2%	1.3%	0.0%	0.0%	0.0%
902	50	5	4.9%	51.6%	23.8%	0.6%	0.4%	0.7%	0.1%	0.4%	0.1%	8.3%	3.4%	4.2%	1.3%	0.0%	0.0%	0.0%
903	50	3	3.6%	37.5%	40.2%	0.2%	0.1%	0.2%	0.0%	0.1%	0.1%	9.9%	4.1%	3.3%	0.6%	0.0%	0.0%	0.0%
904	50	3	3.6%	37.5%	40.2%	0.2%	0.1%	0.2%	0.0%	0.1%	0.1%	9.9%	4.1%	3.3%	0.6%	0.0%	0.0%	0.0%
905	50	5	4.9%	51.6%	23.8%	0.6%	0.4%	0.7%	0.1%	0.4%	0.1%	8.3%	3.4%	4.2%	1.3%	0.0%	0.0%	0.0%
906	50	168	4.4%	46.4%	18.6%	0.3%	0.2%	0.3%	0.0%	0.2%	0.1%	6.2%	2.6%	2.3%	0.5%	0.2%	9.0%	8.6%
907	50	166	4.4%	46.4%	18.6%	0.3%	0.2%	0.3%	0.0%	0.2%	0.1%	6.1%	2.5%	2.2%	0.5%	0.2%	9.2%	8.8%
908	50	163	4.4%	46.4%	18.6%	0.3%	0.2%	0.3%	0.0%	0.2%	0.1%	6.0%	2.5%	2.1%	0.4%	0.2%	9.4%	8.9%
909	50	160	4.4%	46.3%	18.6%	0.3%	0.2%	0.3%	0.0%	0.2%	0.1%	5.9%	2.4%	2.1%	0.4%	0.2%	9.5%	9.1%
910	50	157	4.4%	46.3%	18.6%	0.3%	0.2%	0.3%	0.0%	0.2%	0.1%	5.7%	2.4%	2.0%	0.4%	0.2%	9.7%	9.2%
911	50	154	4.4%	46.3%	18.6%	0.2%	0.2%	0.3%	0.0%	0.2%	0.1%	5.6%	2.3%	1.9%	0.4%	0.2%	9.9%	9.4%
912	50	151	4.4%	46.2%	18.6%	0.2%	0.2%	0.3%	0.0%	0.1%	0.1%	5.5%	2.3%	1.8%	0.3%	0.2%	10.1%	9.6%
913	50	148	4.4%	46.2%	18.6%	0.2%	0.2%	0.3%	0.0%	0.1%	0.1%	5.3%	2.2%	1.8%	0.3%	0.2%	10.3%	9.8%
914	50	145	4.4%	46.1%	18.6%	0.2%	0.1%	0.2%	0.0%	0.1%	0.1%	5.2%	2.1%	1.7%	0.3%	0.2%	10.5%	10.0%
915	50	142	4.4%	46.1%	18.6%	0.2%	0.1%	0.2%	0.0%	0.1%	0.1%	5.0%	2.1%	1.6%	0.3%	0.2%	10.7%	10.2%
916	50	139	4.4%	46.1%	18.6%	0.2%	0.1%	0.2%	0.0%	0.1%	0.0%	4.8%	2.0%	1.5%	0.2%	0.3%	11.0%	10.4%
917	50	136	4.4%	46.0%	18.6%	0.2%	0.1%	0.2%	0.0%	0.1%	0.0%	4.6%	1.9%	1.4%	0.2%	0.3%	11.2%	10.7%
918	50	140	5.4%	56.6%	22.3%	0.3%	0.2%	0.4%	0.0%	0.2%	0.1%	6.0%	2.5%	2.7%	0.4%	0.0%	0.0%	2.9%
919	50	3	3.8%	39.4%	42.2%	0.0%	0.0%	0.0%	0.0%	0.0%	0.1%	10.3%	4.3%	0.0%	0.0%	0.0%	0.0%	0.0%
920	50	146	5.6%	58.5%	22.8%	0.3%	0.2%	0.3%	0.0%	0.2%	0.1%	6.5%	2.7%	2.6%	0.3%	0.0%	0.0%	0.0%
921	50	13	1.5%	16.2%	8.6%	0.0%	0.0%	0.0%	0.0%	0.0%	0.0%	2.1%	0.9%	0.4%	0.0%	1.4%	60.6%	8.3%
922	50	52	4.6%	47.9%	14.7%	0.3%	0.2%	0.4%	0.0%	0.2%	0.1%	5.5%	2.3%	2.1%	0.1%	0.5%	21.0%	0.0%
923	50	3	3.8%	39.4%	42.2%	0.0%	0.0%	0.0%	0.0%	0.0%	0.1%	10.3%	4.3%	0.0%	0.0%	0.0%	0.0%	0.0%
924	50	3	3.8%	39.4%	42.2%	0.0%	0.0%	0.0%	0.0%	0.0%	0.1%	10.3%	4.3%	0.0%	0.0%	0.0%	0.0%	0.0%
925	50	3	3.8%	39.4%	42.2%	0.0%	0.0%	0.0%	0.0%	0.0%	0.1%	10.3%	4.3%	0.0%	0.0%	0.0%	0.0%	0.0%
926	50	3	3.8%	39.4%	42.2%	0.0%	0.0%	0.0%	0.0%	0.0%	0.1%	10.3%	4.3%	0.0%	0.0%	0.0%	0.0%	0.0%
927	50	50	4.5%	47.1%	22.5%	0.3%	0.2%	0.4%	0.0%	0.2%	0.0%	2.8%	1.2%	1.0%	0.1%	0.0%	0.0%	19.7%
928	50	16	1.8%	19.0%	7.1%	0.1%	0.1%	0.1%	0.0%	0.1%	0.0%	1.7%	0.7%	0.8%	0.2%	0.2%	6.7%	61.5%
929	50	67	5.5%	58.2%	24.7%	0.8%	0.6%	0.9%	0.1%	0.5%	0.0%	4.8%	2.0%	1.6%	0.3%	0.0%	0.0%	0.0%
930	50	33	5.3%	55.4%	20.0%	0.4%	0.3%	0.4%	0.0%	0.2%	0.1%	8.2%	3.4%	2.6%	0.5%	0.0%	0.0%	3.3%
931	50	33	5.6%	59.2%	25.3%	0.1%	0.1%	0.1%	0.0%	0.1%	0.1%	5.3%	2.2%	1.7%	0.4%	0.0%	0.0%	0.0%
932	50	20	4.1%	43.3%	14.5%	0.2%	0.2%	0.3%	0.0%	0.1%	0.1%	6.9%	2.8%	1.3%	0.1%	0.0%	0.0%	26.0%
933	50	47	3.9%	40.9%	19.8%	0.3%	0.2%	0.4%	0.0%	0.2%	0.1%	6.0%	2.5%	1.0%	0.1%	0.1%	5.7%	18.7%
934	50	29	5.0%	52.9%	16.8%	0.1%	0.1%	0.1%	0.0%	0.1%	0.0%	4.4%	1.8%	0.6%	0.0%	0.0%	0.0%	17.9%
935	50	23	2.4%	25.0%	11.3%	0.3%	0.2%	0.4%	0.0%	0.2%	0.1%	6.0%	2.5%	1.1%	0.0%	0.3%	11.7%	38.4%
936	50	83	3.9%	41.4%	27.7%	0.3%	0.2%	0.4%	0.0%	0.2%	0.1%	5.7%	2.4%	1.2%	0.2%	0.1%	3.6%	12.6%
937	50	132	4.5%	47.3%	16.3%	0.5%	0.3%	0.5%	0.1%	0.3%	0.1%	6.7%	2.8%	1.0%	0.0%	0.1%	5.1%	14.5%
938	50	70	4.4%	45.8%	28.3%	0.3%	0.2%	0.3%	0.0%	0.2%	0.1%	6.2%	2.6%	1.3%	0.2%	0.1%	4.2%	5.8%
939	50	132	4.6%	48.4%	17.2%	0.5%	0.4%	0.6%	0.1%	0.3%	0.1%	7.5%	3.1%	1.1%	0.0%	0.2%	7.1%	8.9%
940	50	138	5.2%	54.2%	17.5%	0.4%	0.3%	0.5%	0.0%	0.2%	0.1%	8.3%	3.4%	1.3%	0.1%	0.1%	2.5%	5.9%
941	50	108	5.0%	52.1%	15.8%	0.5%	0.3%	0.6%	0.1%	0.3%	0.1%	9.2%	3.8%	1.3%	0.1%	0.1%	3.2%	7.6%
942	50	16	4.6%	48.2%	24.1%	0.5%	0.4%	0.6%	0.1%	0.3%	0.1%	12.6%	5.2%	3.1%	0.2%	0.0%	0.0%	0.0%
943	50	58	6.3%	65.8%	18.2%	0.2%	0.1%	0.2%	0.0%	0.1%	0.1%	5.3%	2.2%	1.4%	0.1%	0.0%	0.0%	0.0%
944	50	66	5.7%	59.4%	18.9%	0.2%	0.2%	0.3%	0.0%	0.1%	0.1%	5.8%	2.4%	1.5%	0.1%	0.1%	3.6%	1.7%
945	50	70	4.0%	42.2%	17.4%	1.0%	0.7%	1.2%	0.1%	0.7%	0.1%	9.9%	4.1%	2.4%	0.2%	0.1%	3.0%	12.8%
946	50	22	4.2%	43.8%	23.6%	0.4%	0.3%	0.5%	0.1%	0.3%	0.1%	6.7%	2.8%	1.3%	0.0%	0.3%	10.9%	5.0%
947	50	69	4.3%	44.8%	17.1%	1.0%	0.7%	1.2%	0.1%	0.6%	0.1%	8.3%	3.4%	1.9%	0.2%	0.1%	3.1%	13.0%
948	50	4	3.0%	31.8%	28.0%	0.0%	0.0%	0.0%	0.0%	0.0%	0.1%	6.9%	2.8%	0.2%	0.0%	0.0%	0.0%	27.1%
949	50	8	1.3%	13.4%	14.4%	0.0%	0.0%	0.0%	0.0%	0.0%	0.0%	3.5%	1.5%	0.0%	0.0%	0.0%	0.0%	66.0%
950	50	4	3.0%	31.8%	28.0%	0.0%	0.0%	0.0%	0.0%	0.0%	0.1%	6.9%	2.8%	0.2%	0.0%	0.0%	0.0%	27.1%
951	50	8	1.3%	13.4%	14.4%	0.0%	0.0%	0.0%	0.0%	0.0%	0.0%	3.5%	1.5%	0.0%	0.0%	0.0%	0.0%	66.0%
952	50	4	3.0%	31.8%	28.0%	0.0%	0.0%	0.0%	0.0%	0.0%	0.1%	6.9%	2.8%	0.2%	0.0%	0.0%	0.0%	27.1%
953	50	8	1.3%	13.4%	14.4%	0.0%	0.0%	0.0%	0.0%	0.0%	0.0%	3.5%	1.5%	0.0%	0.0%	0.0%	0.0%	66.0%
954	50	4	3.0%	31.8%	28.0%	0.0%	0.0%	0.0%	0.0%	0.0%	0.1%	6.9%	2.8%	0.2%	0.0%	0.0%	0.0%	27.1%
955	50	8	1.3%	13.4%	14.4%	0.0%	0.0%	0.0%	0.0%	0.0%	0.0%	3.5%	1.5%	0.0%	0.0%	0.0%	0.0%	66.0%
956	50	4	3.0%	31.8%	28.0%	0.0%	0.0%	0.0%	0.0%	0.0%	0.1%	6.9%	2.8%	0.2%	0.0%	0.0%	0.0%	27.1%
957	50	8	1.3%	13.4%	14.4%	0.0%	0.0%	0.0%	0.0%	0.0%	0.0%	3.5%	1.5%	0.0%	0.0%	0.0%	0.0%	66.0%
958	50	3	3.8%	39.4%	42.2%	0.0%	0.0%	0.0%	0.0%	0.0%	0.1%	10.3%	4.3%	0.0%	0.0%	0.0%	0.0%	0.0%
959	50	3	3.8%	39.4%	42.2%	0.0%	0.0%	0.0%	0.0%	0.0%	0.1%	10.3%	4.3%	0.0%	0.0%	0.0%	0.0%	0.0%
960	50	36	0.3%	2.9%	3.1%	0.0%	0.0%	0.0%	0.0%	0.0%	0.0%	0.8%	0.3%	0.0%	0.0%	0.2%	6.7%	85.7%
961	50	49	3.6%	37.7%	14.1%	0.3%	0.2%	0.3%	0.0%	0.2%	0.0%	1.7%	0.7%	0.7%	0.1%	0.0%	1.6%	38.7%
962	50	3	3.8%	39.4%	42.2%	0.0%	0.0%	0.0%	0.0%	0.0%	0.1%	10.3%	4.3%	0.0%	0.0%	0.0%	0.0%	0.0%
963	50	3	3.8%	39.4%	42.2%	0.0%	0.0%	0.0%	0.0%	0.0%	0.1%	10.3%	4.3%	0.0%	0.0%	0.0%	0.0%	0.0%
964	50	3	3.8%	39.4%	42.2%	0.0%	0.0%	0.0%	0.0%	0.0%	0.1%	10.3%	4.3%	0.0%	0.0%	0.0%	0.0%	0.0%
965	50	3	3.8%	39.4%	42.2%	0.0%	0.0%	0.0%	0.0%	0.0%	0.1%	10.3%	4.3%	0.0%	0.0%	0.0%	0.0%	0.0%
966	50	8	5.8%	61.0%	26.4%	0.2%	0.2%	0.3%	0.0%	0.2%	0.0%	3.6%	1.5%	0.7%	0.1%	0.0%	0.0%	0.0%
968	50	36	0.3%	2.9%	3.1%	0.0%	0.0%	0.0%	0.0%	0.0%	0.0%	0.8%	0.3%	0.0%	0.0%	0.2%	6.7%	85.7%
969	50	49	3.6%	37.7%	14.1%	0.3%	0.2%	0.3%	0.0%	0.2%	0.0%	1.7%	0.7%	0.7%	0.1%	0.0%	1.6%	38.7%
970	50	36	0.3%	2.9%	3.1%	0.0%	0.0%	0.0%	0.0%	0.0%	0.0%	0.8%	0.3%	0.0%	0.0%	0.2%	6.7%	85.7%
971	50	49	3.6%	37.7%	14.1%	0.3%	0.2%	0.3%	0.0%	0.2%	0.0%	1.7%	0.7%	0.7%	0.1%	0.0%	1.6%	38.7%
972	50	36	0.3%	2.9%	3.1%	0.0%	0.0%	0.0%	0.0%	0.0%	0.0%	0.8%	0.3%	0.0%	0.0%	0.2%	6.7%	85.7%
973	50	49	3.6%	37.7%	14.1%	0.3%	0.2%	0.3%	0.0%	0.2%	0.0%	1.7%	0.7%	0.7%	0.1%	0.0%	1.6%	38.7%
974	50	36	0.3%	2.9%	3.1%	0.0%	0.0%	0.0%	0.0%	0.0%	0.0%	0.8%	0.3%	0.0%	0.0%	0.2%	6.7%	85.7%
975	50	49	3.6%	37.7%	14.1%	0.3%	0.2%	0.3%	0.0%	0.2%	0.0%	1.7%	0.7%	0.7%	0.1%	0.0%	1.6%	38.7%
976	50	3	3.8%	39.4%	42.2%	0.0%	0.0%	0.0%	0.0%	0.0%	0.1%	10.3%	4.3%	0.0%	0.0%	0.0%	0.0%	0.0%
977	50	3	3.8%	39.4%	42.2%	0.0%	0.0%	0.0%	0.0%	0.0%	0.1%	10.3%	4.3%	0.0%	0.0%	0.0%	0.0%	0.0%

Traffic Flows and Breakdown by 16 Vehicle Classes (Year 2026)

Link No.	Speed Limit	Total Vehicle	19 - Motorcycles (MC)	01 - Private Cars (PC)	03 - Taxi	14 - Non-franchised Bus <=6.4t	15 - Non-franchised Bus 6.4-15t	16 - Non-franchised Bus >15t	12 - Private Light Bus <=3.5t	13 - Private Light Bus >3.5t	04 - Light Goods Vehicles <=2.5t	05 - Lt Goods Vehicles 2.5-3.5t	06 - Light Goods Vehicles >3.5t	07 - Heavy Goods Vehicles <=15t	08 - Heavy Goods Vehicles >15t	17 - Franchised Bus (SD)	18 - Franchised Bus (DD)	11 - Public Light Buses
	km/hr	0100-0200																
978	50	3	3.8%	39.4%	42.2%	0.0%	0.0%	0.0%	0.0%	0.0%	0.1%	10.3%	4.3%	0.0%	0.0%	0.0%	0.0%	0.0%
979	50	3	3.8%	39.4%	42.2%	0.0%	0.0%	0.0%	0.0%	0.0%	0.1%	10.3%	4.3%	0.0%	0.0%	0.0%	0.0%	0.0%
980	50	3	3.8%	39.4%	42.2%	0.0%	0.0%	0.0%	0.0%	0.0%	0.1%	10.3%	4.3%	0.0%	0.0%	0.0%	0.0%	0.0%
981	50	3	3.8%	39.4%	42.2%	0.0%	0.0%	0.0%	0.0%	0.0%	0.1%	10.3%	4.3%	0.0%	0.0%	0.0%	0.0%	0.0%
982	50	61	3.6%	37.4%	13.2%	0.3%	0.2%	0.3%	0.0%	0.2%	0.0%	1.9%	0.8%	0.7%	0.1%	0.0%	1.3%	40.0%
983	50	61	3.6%	37.4%	13.2%	0.3%	0.2%	0.3%	0.0%	0.2%	0.0%	1.9%	0.8%	0.7%	0.1%	0.0%	1.3%	40.0%
984	50	50	4.5%	47.1%	22.5%	0.3%	0.2%	0.4%	0.0%	0.2%	0.0%	2.8%	1.2%	1.0%	0.1%	0.0%	0.0%	19.7%
985	50	16	1.8%	19.0%	7.1%	0.1%	0.1%	0.1%	0.0%	0.1%	0.0%	1.7%	0.7%	0.8%	0.2%	0.2%	6.7%	61.5%
986	70	110	4.8%	50.3%	36.5%	0.3%	0.2%	0.4%	0.0%	0.2%	0.0%	2.5%	1.0%	1.0%	0.2%	0.1%	2.4%	0.0%
987	70	142	4.7%	49.7%	33.4%	0.7%	0.5%	0.8%	0.1%	0.4%	0.0%	2.3%	1.0%	0.9%	0.2%	0.0%	1.9%	3.5%
988	70	224	5.6%	59.0%	22.5%	0.6%	0.4%	0.7%	0.1%	0.4%	0.0%	4.5%	1.9%	1.5%	0.1%	0.0%	0.0%	2.7%
989	70	192	5.8%	60.9%	22.4%	0.4%	0.3%	0.4%	0.0%	0.2%	0.1%	5.0%	2.1%	1.6%	0.1%	0.0%	0.0%	0.6%
990	50	32	4.5%	47.5%	22.8%	1.8%	1.3%	2.1%	0.2%	1.2%	0.0%	1.8%	0.7%	0.6%	0.1%	0.0%	0.0%	15.4%
992	70	938	5.3%	56.1%	17.7%	0.3%	0.2%	0.3%	0.0%	0.2%	0.0%	4.7%	1.9%	1.4%	0.2%	0.1%	4.1%	7.6%
993	70	1017	4.4%	46.6%	23.9%	0.4%	0.3%	0.5%	0.0%	0.3%	0.1%	5.6%	2.3%	1.8%	0.2%	0.1%	5.2%	8.3%
994	50	225	5.8%	60.5%	24.9%	0.2%	0.2%	0.3%	0.0%	0.2%	0.0%	3.6%	1.5%	0.7%	0.1%	0.0%	1.4%	0.5%
995	50	52	6.2%	64.7%	23.4%	0.2%	0.1%	0.2%	0.0%	0.1%	0.0%	3.1%	1.3%	0.5%	0.0%	0.0%	0.0%	0.0%
996	50	144	5.0%	52.0%	18.5%	0.3%	0.2%	0.3%	0.0%	0.2%	0.0%	4.1%	1.7%	1.2%	0.2%	0.2%	10.2%	5.9%
998	50	104	5.5%	58.2%	15.4%	0.1%	0.1%	0.1%	0.0%	0.1%	0.0%	3.4%	1.4%	1.6%	0.1%	0.1%	5.7%	8.2%
999	50	37	5.1%	53.8%	11.5%	0.5%	0.4%	0.6%	0.1%	0.3%	0.0%	4.7%	1.9%	1.2%	0.0%	0.3%	13.7%	5.9%
1001	50	81	5.2%	54.3%	15.6%	0.2%	0.1%	0.2%	0.0%	0.1%	0.0%	3.1%	1.3%	1.6%	0.2%	0.0%	0.0%	17.9%
1002	50	47	4.3%	45.1%	12.2%	0.2%	0.2%	0.3%	0.0%	0.1%	0.0%	3.5%	1.4%	1.6%	0.3%	0.0%	0.0%	30.7%
1003	50	252	5.8%	60.4%	13.4%	0.2%	0.1%	0.2%	0.0%	0.1%	0.1%	8.7%	3.6%	4.6%	0.1%	0.0%	0.0%	2.5%
1004	50	182	5.8%	61.3%	15.7%	0.4%	0.2%	0.4%	0.0%	0.2%	0.1%	6.9%	2.9%	5.8%	0.2%	0.0%	0.0%	0.0%
1006	70	932	4.5%	46.8%	23.4%	0.4%	0.3%	0.4%	0.0%	0.2%	0.1%	5.3%	2.2%	1.7%	0.2%	0.1%	5.3%	9.1%
1007	70	938	5.3%	56.1%	17.7%	0.3%	0.2%	0.3%	0.0%	0.2%	0.0%	4.7%	1.9%	1.4%	0.2%	0.1%	4.1%	7.6%
1008	50	27	5.7%	59.6%	28.2%	0.4%	0.3%	0.4%	0.0%	0.2%	0.0%	3.1%	1.3%	0.8%	0.0%	0.0%	0.0%	0.0%
1011	70	458	6.2%	65.1%	11.4%	0.7%	0.5%	0.8%	0.1%	0.4%	0.1%	6.4%	2.7%	2.9%	0.0%	0.1%	2.7%	0.0%
1012	70	471	6.0%	62.7%	9.8%	0.6%	0.5%	0.8%	0.1%	0.4%	0.1%	8.4%	3.5%	2.5%	0.1%	0.1%	3.4%	1.2%
1014	70	718	4.0%	41.6%	25.6%	0.4%	0.3%	0.4%	0.0%	0.2%	0.0%	4.3%	1.8%	1.4%	0.3%	0.2%	10.3%	9.1%
1015	50	90	4.6%	48.0%	22.6%	0.3%	0.2%	0.4%	0.0%	0.2%	0.0%	2.8%	1.1%	0.5%	0.1%	0.4%	18.7%	0.0%
1016	50	78	5.3%	55.9%	19.6%	0.1%	0.1%	0.1%	0.0%	0.1%	0.1%	8.4%	3.5%	1.1%	0.1%	0.0%	1.4%	4.2%
1017	70	670	5.6%	58.4%	22.0%	0.4%	0.2%	0.4%	0.0%	0.2%	0.1%	5.9%	2.4%	2.4%	0.3%	0.0%	1.6%	0.2%
1020	50	9	5.9%	62.0%	23.4%	0.3%	0.2%	0.3%	0.0%	0.2%	0.0%	4.2%	1.8%	1.5%	0.1%	0.0%	0.0%	0.0%
1021	50	8	5.4%	56.2%	28.1%	0.7%	0.5%	0.8%	0.1%	0.4%	0.0%	4.0%	1.7%	2.1%	0.1%	0.0%	0.0%	0.0%
3001	50	5	2.2%	23.0%	24.6%	0.0%	0.0%	0.0%	0.0%	0.0%	0.1%	6.0%	2.5%	0.0%	0.0%	0.0%	0.0%	41.7%
3002	50	5	2.2%	23.0%	24.6%	0.0%	0.0%	0.0%	0.0%	0.0%	0.1%	6.0%	2.5%	0.0%	0.0%	0.0%	0.0%	41.7%
3003	50	99	5.3%	56.1%	28.1%	0.6%	0.5%	0.8%	0.1%	0.4%	0.0%	4.1%	1.7%	2.2%	0.1%	0.0%	0.0%	0.0%
3004	50	122	5.9%	61.9%	23.3%	0.3%	0.2%	0.3%	0.0%	0.2%	0.0%	4.4%	1.8%	1.6%	0.1%	0.0%	0.0%	0.0%
3005	50	8	5.4%	56.2%	28.1%	0.7%	0.5%	0.8%	0.1%	0.4%	0.0%	4.0%	1.7%	2.1%	0.1%	0.0%	0.0%	0.0%
3006	50	9	5.9%	62.0%	23.4%	0.3%	0.2%	0.3%	0.0%	0.2%	0.0%	4.2%	1.8%	1.5%	0.1%	0.0%	0.0%	0.0%
3007	50	10	4.3%	45.6%	22.8%	0.5%	0.4%	0.6%	0.1%	0.3%	0.0%	3.2%	1.3%	1.7%	0.1%	0.0%	0.0%	18.9%
3008	50	10	4.3%	45.6%	22.8%	0.5%	0.4%	0.6%	0.1%	0.3%	0.0%	3.2%	1.3%	1.7%	0.1%	0.0%	0.0%	18.9%
3009	50	5	2.2%	23.0%	24.6%	0.0%	0.0%	0.0%	0.0%	0.0%	0.1%	6.0%	2.5%	0.0%	0.0%	0.0%	0.0%	41.7%
3010	50	3	3.8%	39.4%	42.2%	0.0%	0.0%	0.0%	0.0%	0.0%	0.1%	10.3%	4.3%	0.0%	0.0%	0.0%	0.0%	0.0%
3011	50	11	4.8%	50.8%	19.1%	0.2%	0.2%	0.3%	0.0%	0.1%	0.0%	3.5%	1.4%	1.3%	0.1%	0.0%	0.0%	18.2%
3012	50	110	5.3%	55.1%	27.6%	0.6%	0.5%	0.7%	0.1%	0.4%	0.0%	4.1%	1.7%	2.1%	0.1%	0.0%	0.0%	1.7%
3013	50	133	5.8%	61.0%	23.0%	0.3%	0.2%	0.3%	0.0%	0.2%	0.0%	4.3%	1.8%	1.6%	0.1%	0.0%	0.0%	1.4%
3014	50	50	5.5%	57.6%	28.8%	0.7%	0.5%	0.8%	0.1%	0.4%	0.0%	2.9%	1.2%	1.5%	0.1%	0.0%	0.0%	0.0%
3015	50	55	6.0%	63.4%	23.9%	0.3%	0.2%	0.3%	0.0%	0.2%	0.0%	3.1%	1.3%	1.1%	0.1%	0.0%	0.0%	0.0%
3016	50	39	6.1%	63.7%	24.0%	0.3%	0.2%	0.3%	0.0%	0.2%	0.0%	2.8%	1.2%	1.0%	0.1%	0.0%	0.0%	0.0%
3017	50	35	5.5%	57.8%	28.9%	0.7%	0.5%	0.8%	0.1%	0.4%	0.0%	2.7%	1.1%	1.4%	0.1%	0.0%	0.0%	0.0%
3018	50	239	5.5%	57.4%	27.6%	0.6%	0.4%	0.7%	0.1%	0.4%	0.0%	3.3%	1.4%	1.7%	0.1%	0.0%	0.0%	0.8%
3019	50	272	5.9%	62.2%	23.7%	0.3%	0.2%	0.3%	0.0%	0.2%	0.0%	3.5%	1.5%	1.3%	0.1%	0.0%	0.0%	0.7%
3020	50	16	6.2%	64.8%	24.4%	0.3%	0.2%	0.3%	0.0%	0.2%	0.0%	2.0%	0.8%	0.7%	0.0%	0.0%	0.0%	0.0%
3021	50	11	5.6%	58.3%	29.2%	0.7%	0.5%	0.8%	0.1%	0.4%	0.0%	2.5%	1.0%	1.0%	0.0%	0.0%	0.0%	0.0%
3022	50	236	5.4%	57.2%	27.8%	0.6%	0.4%	0.7%	0.1%	0.4%	0.0%	3.3%	1.4%	1.7%	0.1%	0.0%	0.0%	0.8%
3023	50	277	6.0%	62.4%	23.5%	0.3%	0.2%	0.3%	0.0%	0.2%	0.0%	3.5%	1.5%	1.3%	0.1%	0.0%	0.0%	0.7%
3024	50	17	5.5%	57.9%	29.0%	0.7%	0.5%	0.8%	0.1%	0.4%	0.0%	2.6%	1.1%	1.4%	0.1%	0.0%	0.0%	0.0%
3025	50	23	6.1%	64.0%	24.1%	0.3%	0.2%	0.3%	0.0%	0.2%	0.0%	2.6%	1.1%	1.0%	0.0%	0.0%	0.0%	0.0%
3026	50	230	5.4%	56.5%	28.3%	0.7%	0.5%	0.8%	0.1%	0.4%	0.0%	3.3%	1.4%	1.7%	0.1%	0.0%	0.0%	0.8%
3027	50	277	6.0%	62.4%	23.5%	0.3%	0.2%	0.3%	0.0%	0.2%	0.0%	3.5%	1.5%	1.3%	0.1%	0.0%	0.0%	0.7%
3028	50	186	5.8%	60.8%	22.0%	0.6%	0.4%	0.7%	0.1%	0.4%	0.0%	4.1%	1.7%	2.1%	0.1%	0.0%	0.0%	1.0%
3029	50	240	6.1%	63.8%	21.9%	0.4%	0.3%	0.4%	0.0%	0.2%	0.0%	3.3%	1.4%	1.3%	0.1%	0.0%	0.0%	0.8%
3030	50	270	5.7%	59.5%	29.0%	0.5%	0.4%	0.6%	0.1%	0.3%	0.0%	2.2%	0.9%	0.8%	0.0%	0.0%	0.0%	0.0%
3031	50	263	5.9%	62.2%	25.5%	0.3%	0.2%	0.4%	0.0%	0.2%	0.0%	2.9%	1.2%	1.0%	0.0%	0.0%	0.0%	0.0%
3032	50	265	5.6%	59.1%	29.4%	0.5%	0.4%	0.6%	0.1%	0.3%	0.0%	2.1%	0.9%	0.9%	0.0%	0.0%	0.0%	0.0%
3033	50	267	6.0%	62.5%	25.3%	0.3%	0.2%	0.4%	0.0%	0.2%	0.0%	2.9%	1.2%	1.0%	0.0%	0.0%	0.0%	0.0%
3034	50	137	5.0%	52.0%	37.7%	0.6%	0.4%	0.7%	0.1%	0.4%	0.0%	1.7%	0.7%	0.6%	0.0%	0.0%	0.0%	0.0%
3035	50	144	5.7%	59.3%	29.1%	0.2%	0.1%	0.2%	0.0%	0.1%	0.0%	3.2%	1.3%	0.8%	0.0%	0.0%	0.0%	0.0%
3036	50	186	5.8%	60.8%	22.0%	0.6%	0.4%	0.7%	0.1%	0.4%	0.0%	4.1%	1.7%	2.1%	0.1%	0.0%	0.0%	1.0%
3037	50	243	6.1%	64.0%	21.8%	0.4%	0.3%	0.4%	0.0%	0.2%	0.0%	3.2%	1.3%	1.3%	0.1%	0.0%	0.0%	0.8%
3038	50	186	5.8%	60.8%	22.0%	0.6%	0.4%	0.7%	0.1%	0.4%	0.0%	4.1%	1.7%	2.1%	0.1%	0.0%	0.0%	1.0%
3039	50	243	6.1%	64.0%	21.8%	0.4%	0.3%	0.4%	0.0%	0.2%	0.0%	3.2%	1.3%	1.3%	0.1%	0.0%	0.0%	0.8%
3040	50	240	6.1%	64.2%	22.0%	0.4%	0.3%	0.4%	0.0%	0.2%	0.0%	3.3%	1.4%	0.8%	0.0%	0.0%	0.0%	0.8%
3041	50	208	6.1%	63.5%	20.6%	0.3%	0.2%	0.3%	0.0%	0.2%	0.0%	4.5%	1.9%	1.4%	0.1%	0.0%	0.0%	0.9%
3042	50	53	5.8%	61.2%	24.5%	0.3%	0.2%	0.3%	0.0%	0.2%	0.0%	4.8%	2.0%	0.7%	0.1%	0.0%	0.0%	0.0%
3043	50	54	5.8%	60.9%	24.9%	0.3%	0.2%	0.3%	0.0%	0.2%	0.0%	4.7%	2.0%	0.7%	0.1%	0.0%	0.0%	0.0%
3044	50	176	6.1%	64.1%	19.2%	0.3%	0.2%	0.4%	0.0%	0.2%	0.0%	4.7%	1.9%	1.5%	0.1%	0.0%	0.0%	1.1%
3045	50	209	6.2%	64.8%	21.2%	0.4%	0.3%	0.5%	0.1%	0.3%	0.0%	3.3%	1.4%	0.8%	0.0%	0.0%	0.0%	0.9%
3046	50	9	6.4%	67.7%	20.6%	0.2%	0.1%	0.2%	0.0%	0.1%	0.0%	2.9%	1.2%	0.4%	0.0%	0.0%	0.0%	0.0%
3047	50	12	6.1%	63.5%	25.9%	0.2%	0.1%	0.2%	0.0%	0.1%	0.0%	2.4%	1.0%	0.4%	0.0%	0.0%	0.0%	0.0%
3048	80	241	7.5%	78.3%	5.6%	0.2%	0.1%	0.2%	0.0%	0.1%	0.0%	4.7%	2.0%	1.2%	0.1%	0.0%	0.0%	0.0%
3049	80	252	6.5%	67.8%	12.4%	0.2%	0.1%	0.2%	0.0%	0.1%	0.1%	5.0%	2.1%	5.2%	0.2%	0.0%	0.0%	0.0%
3050	50	48	5.9%	61.8%	25.0%	0.4%	0.3%	0.5%	0.1%	0.3%	0.0%	3.6%	1.5%	0.5%	0.0%	0.0%	0.0%	0.0%
3052	50	206	6.2%	65.0%	19.4%	0.3%	0.2%	0.3%	0.0%	0.2%	0.0%	4.3%	1.8%	1.4%	0.1%	0.0%	0.0%	0.9%
3053	50	257	6.1%	64.2%	21.9%	0.4%	0.3%	0.5%	0.1%	0.3%	0.0%	3.3%	1.4%	0.7%	0.0%	0.0%	0.0%	0.7%
3055	50	45	6.0%	63.3%	24.1%	0.2%	0.1%	0.2%	0.0%	0.1%	0.0%	3.7%	1.5%	0.6%	0.1%	0.0%	0.0%	0.0%
3056	70	443	5.8%	60.7%	13.6%	0.7%	0.5%	0.8%	0.1%	0.5%	0.1%	8.8%	3.7%	1.7%	0.2%	0.0%	1.4%	1.4%
3057	50	154	6.3%	65.9%	15.3%	0.3%	0.2%	0.4%	0.0%	0.2%	0.0%	4.5%	1.8%	1.1%	0.0%	0.0%	0.7%	3.2%
3058	50	107	5.8%	60.9%	21.4%	0.4%	0.3%	0.5%	0.0%	0.2%	0.0%	3.3%	1.3%	0.9%	0.1%	0.0%	1.0%	3.8%
3059	50	165	5.3%	55.8%	25.1%	0.5%	0.4%	0.6%	0.1%	0.3%	0.1%	5.6%	2.3%	1.4%	0.1%	0.0%	0.0%	2.5%
3060	70	317	6.1%	63.7%	13.8%	0.6%	0.4%	0.7%	0.1%	0.4%	0.1%	7.3%	3.0%	1.7%	0.1%	0.0%	1.7%	0.3%
3061	70	471	6.0%	62.7%	9.8%	0.6%	0.5%	0.8%	0.1%	0.4%	0.1%	8.4%	3.5%	2.5%	0.1%	0.1%	3.4%	1.2%
3062	70	841	5.9%	62.2%	15.1%	0.5%	0.3%	0.5%	0.1%	0.3%	0.1%	6.3%	2.6%	2.7%	0.2%	0.1%	2.3%	0.8%
3063	50	126	5.1%	53.3%	13.2%	1.1%	0.8%	1.3%	0.1%	0.7%	0.1%	12.6%	5.2%	1.6%	0.3%	0.0%	0.8%	3.9%
3064	70	315	6.2%	64.9%	16.6%	0.3%	0.2%	0.3%	0.0%	0.2%	0.1%	5.4%	2.3%	1.6%	0.2%	0.0%	1.6%	0.0%
3065	70	223	5.0%	52.0%	24.6%	0.4%	0.3%	0.4%	0.0%	0.2%	0.1%	7.6%	3.1%	2.5%	0.2%	0.0%	2.0%	1.5%
3066	70	383	6.0%	62.9%	18.2%	0.3%	0.2%	0.3%	0.0%	0.2%	0.1%	5.1%	2.1%	2.1%	0.3%	0.0%	1.8%	0.3%
3067	50	233	5.4%	56.8%	16.9%	0.8%	0.5%	0.9%	0.1%	0.5%	0.1%	8.3%	3.4%	1.3%	0.2%	0.0%	0.9%	3.9%
3068	50	319	5.8%	60.7%	20.4%	0.4%	0.3%	0.5%	0.1%	0.3%	0.1%	5.0%	2.1%	1.2%	0.1%	0.0%	0.3%	2.8%
3069	50	253	4.9%	51.5%	23.3%	0.5%	0.4%	0.6%	0.1%	0.4%	0.0%	4.8%	2.0%	1.4%	0.1%	0.0%	1.9%	7.9%
3072	70	471	6.0%	62.7%	9.8%	0.6%	0.5%	0.8%	0.1%	0.4%	0.1%	8.4%	3.5%	2.5%	0.1%	0.1%	3.4%	1.2%
3073	70	458	5.9%	61.6%	12.5%	0.6%	0.4%	0.7%	0.1%	0.4%	0.1%	7.3%	3.0%	3.3%	0.2%	0.1%	2.7%	1.2%
3074	50	169	5.8%	60.5%	24.1%	0.5%	0.4%	0.6%	0.1%	0.4%	0.0%	4.1%	1.7%	1.6%	0.1%	0.0%	0.0%	0.0%

Traffic Flows and Breakdown by 16 Vehicle Classes (Year 2026)

Link No.	Speed Limit	Total Vehicle	19 - Motorcycles (MC)	01 - Private Cars (PC)	03 - Taxi	14 - Non-franchised Bus <=6.4t	15 - Non-franchised Bus 6.4-15t	16 - Non-franchised Bus >15t	12 - Private Light Bus <=3.5t	13 - Private Light Bus >3.5t	04 - Light Goods Vehicles <=2.5t	05 - Lt Goods Vehicles 2.5-3.5t	06 - Light Goods Vehicles >3.5t	07 - Heavy Goods Vehicles <=15t	08 - Heavy Goods Vehicles >15t	17 - Franchised Bus (SD)	18 - Franchised Bus (DD)	11 - Public Light Buses
	km/hr	0100-0200																
3075	50	168	5.6%	59.2%	25.3%	0.5%	0.4%	0.6%	0.1%	0.3%	0.0%	4.3%	1.8%	1.8%	0.1%	0.0%	0.0%	0.0%
3076	50	136	5.3%	55.3%	27.2%	0.4%	0.2%	0.4%	0.0%	0.2%	0.1%	6.1%	2.5%	2.1%	0.2%	0.0%	0.0%	0.0%
3077	80	410	6.8%	70.9%	13.2%	0.3%	0.2%	0.4%	0.0%	0.2%	0.0%	4.5%	1.9%	1.4%	0.1%	0.0%	0.0%	0.0%
3078	80	418	6.1%	64.4%	17.6%	0.3%	0.2%	0.4%	0.0%	0.2%	0.0%	4.7%	1.9%	3.9%	0.2%	0.0%	0.0%	0.0%
3081	50	5	3.7%	38.5%	20.8%	0.5%	0.4%	0.6%	0.1%	0.3%	0.2%	21.4%	8.9%	4.3%	0.4%	0.0%	0.0%	0.0%
3082	50	73	4.5%	47.5%	38.2%	0.3%	0.2%	0.4%	0.0%	0.2%	0.1%	5.2%	2.2%	0.9%	0.2%	0.0%	0.0%	0.0%
3084	70	723	5.4%	56.9%	23.6%	0.4%	0.3%	0.4%	0.0%	0.2%	0.1%	6.0%	2.5%	2.3%	0.3%	0.0%	1.4%	0.2%
3086	70	216	6.2%	65.0%	9.1%	0.3%	0.2%	0.4%	0.0%	0.2%	0.1%	10.6%	4.4%	3.0%	0.3%	0.0%	0.0%	0.0%
3088	50	5	2.2%	23.0%	24.6%	0.0%	0.0%	0.0%	0.0%	0.0%	0.1%	6.0%	2.5%	0.0%	0.0%	0.0%	0.0%	41.7%
3089	50	8	5.4%	56.2%	28.1%	0.7%	0.5%	0.8%	0.1%	0.4%	0.0%	4.0%	1.7%	2.1%	0.1%	0.0%	0.0%	0.0%
4001	50	233	5.5%	58.1%	18.7%	0.3%	0.2%	0.4%	0.0%	0.2%	0.1%	7.8%	3.2%	1.9%	0.4%	0.0%	0.0%	3.0%
4002	50	106	6.4%	67.7%	17.5%	0.3%	0.2%	0.3%	0.0%	0.2%	0.0%	4.3%	1.8%	1.1%	0.1%	0.0%	0.0%	0.0%
4003	50	262	5.4%	56.8%	26.2%	0.4%	0.3%	0.5%	0.1%	0.3%	0.0%	2.7%	1.1%	0.8%	0.1%	0.1%	3.7%	1.5%
4004	70	1411	5.1%	53.9%	17.5%	0.2%	0.1%	0.2%	0.0%	0.1%	0.1%	5.2%	2.1%	1.9%	0.5%	0.1%	6.3%	6.4%
4005	70	1305	4.8%	50.2%	19.2%	0.4%	0.3%	0.4%	0.0%	0.2%	0.1%	5.8%	2.4%	1.9%	0.2%	0.2%	6.8%	7.2%
4006	70	859	5.0%	52.9%	18.5%	0.2%	0.1%	0.2%	0.0%	0.1%	0.0%	2.9%	1.2%	1.3%	0.1%	0.2%	9.6%	7.6%
4007	80	193	6.8%	71.7%	13.0%	0.2%	0.1%	0.2%	0.0%	0.1%	0.0%	2.2%	0.9%	4.4%	0.1%	0.0%	0.0%	0.0%
4008	50	313	5.1%	53.6%	26.0%	0.3%	0.2%	0.4%	0.0%	0.2%	0.0%	3.2%	1.3%	0.9%	0.2%	0.1%	3.0%	5.2%
4009	50	256	4.6%	48.3%	23.9%	0.3%	0.2%	0.3%	0.0%	0.2%	0.0%	3.0%	1.3%	0.8%	0.2%	0.1%	5.2%	11.5%
4010	50	98	6.0%	62.7%	23.8%	0.3%	0.2%	0.3%	0.0%	0.2%	0.0%	4.1%	1.7%	0.7%	0.1%	0.0%	0.0%	0.0%
4011	50	86	6.0%	63.2%	23.9%	0.3%	0.2%	0.3%	0.0%	0.2%	0.0%	3.7%	1.5%	0.6%	0.1%	0.0%	0.0%	0.0%
4012	50	9	6.0%	63.2%	23.9%	0.3%	0.2%	0.3%	0.0%	0.2%	0.0%	3.7%	1.5%	0.6%	0.1%	0.0%	0.0%	0.0%
4014	70	406	4.7%	49.1%	32.4%	0.3%	0.2%	0.3%	0.0%	0.2%	0.1%	5.2%	2.1%	1.7%	0.4%	0.1%	3.2%	0.0%
4015	70	187	6.1%	64.3%	19.7%	0.6%	0.4%	0.7%	0.1%	0.4%	0.0%	4.2%	1.8%	0.9%	0.0%	0.0%	0.0%	0.6%
4016	70	267	5.9%	61.5%	21.4%	0.7%	0.5%	0.8%	0.1%	0.4%	0.1%	4.9%	2.0%	1.4%	0.1%	0.0%	0.0%	0.4%
4018	70	296	4.6%	48.7%	30.9%	0.3%	0.2%	0.3%	0.0%	0.2%	0.1%	6.2%	2.6%	1.9%	0.4%	0.1%	3.5%	0.0%
4019	50	294	5.4%	56.8%	15.5%	0.2%	0.1%	0.2%	0.0%	0.1%	0.1%	9.2%	3.8%	4.0%	0.2%	0.0%	0.1%	4.3%
4021	50	144	6.1%	64.3%	18.7%	0.2%	0.1%	0.2%	0.0%	0.1%	0.0%	1.0%	0.4%	0.4%	0.0%	0.1%	2.6%	5.7%
4022	50	9	1.1%	11.4%	12.2%	0.0%	0.0%	0.0%	0.0%	0.0%	0.0%	3.0%	1.2%	0.0%	0.0%	0.0%	0.0%	71.0%
4023	50	9	1.1%	11.4%	12.2%	0.0%	0.0%	0.0%	0.0%	0.0%	0.0%	3.0%	1.2%	0.0%	0.0%	0.0%	0.0%	71.0%
4024	50	48	6.0%	62.6%	23.7%	0.2%	0.2%	0.3%	0.0%	0.1%	0.0%	2.1%	0.9%	0.5%	0.1%	0.0%	0.0%	3.4%
4025	50	41	5.1%	53.8%	17.9%	0.1%	0.1%	0.1%	0.0%	0.1%	0.0%	3.5%	1.4%	1.7%	0.2%	0.0%	0.0%	15.8%
4026	50	60	5.2%	55.0%	16.2%	0.5%	0.4%	0.6%	0.1%	0.3%	0.1%	12.3%	5.1%	4.0%	0.3%	0.0%	0.0%	0.0%
4027	80	779	6.0%	63.3%	17.7%	0.4%	0.3%	0.5%	0.1%	0.3%	0.1%	5.5%	2.3%	3.4%	0.2%	0.0%	0.0%	0.0%
4028	50	15	6.0%	63.3%	17.7%	0.4%	0.3%	0.5%	0.1%	0.3%	0.1%	5.5%	2.3%	3.4%	0.2%	0.0%	0.0%	0.0%
4029	50	48	4.1%	42.7%	25.8%	0.3%	0.2%	0.3%	0.0%	0.2%	0.0%	2.0%	0.8%	0.6%	0.1%	0.5%	22.4%	0.0%
4030	50	328	4.4%	45.9%	17.6%	0.2%	0.1%	0.2%	0.0%	0.1%	0.0%	3.3%	1.4%	0.8%	0.2%	0.2%	6.5%	19.1%
4031	50	30	6.7%	69.8%	17.6%	0.2%	0.1%	0.2%	0.0%	0.1%	0.0%	3.1%	1.3%	0.7%	0.0%	0.0%	0.0%	0.0%
4032	70	1095	5.3%	56.0%	19.4%	0.2%	0.2%	0.3%	0.0%	0.2%	0.0%	4.5%	1.9%	1.3%	0.2%	0.1%	3.8%	6.6%
4033	70	301	6.2%	64.8%	10.6%	0.4%	0.3%	0.5%	0.0%	0.2%	0.1%	9.7%	4.0%	2.9%	0.3%	0.0%	0.0%	0.0%
4034	70	110	5.5%	57.7%	23.3%	0.7%	0.5%	0.8%	0.1%	0.5%	0.1%	5.9%	2.4%	2.3%	0.1%	0.0%	0.0%	0.0%
4035	70	297	5.9%	61.9%	21.0%	0.7%	0.5%	0.8%	0.1%	0.4%	0.1%	4.8%	2.0%	1.4%	0.1%	0.0%	0.0%	0.4%
4036	70	403	6.2%	64.7%	14.1%	0.5%	0.3%	0.6%	0.1%	0.3%	0.1%	7.6%	3.2%	2.0%	0.2%	0.0%	0.0%	0.3%
4037	70	640	6.2%	64.6%	15.0%	0.4%	0.3%	0.5%	0.1%	0.3%	0.1%	6.4%	2.6%	1.7%	0.2%	0.0%	1.6%	0.2%
5137	50	154	5.8%	60.8%	15.3%	0.3%	0.2%	0.3%	0.0%	0.2%	0.1%	9.1%	3.8%	3.9%	0.2%	0.0%	0.0%	0.0%
5138	50	114	5.5%	57.4%	17.5%	0.2%	0.2%	0.3%	0.0%	0.1%	0.1%	9.0%	3.7%	3.9%	0.2%	0.0%	0.0%	1.9%
5143	50	53	5.8%	60.4%	16.3%	0.4%	0.3%	0.5%	0.1%	0.3%	0.1%	8.0%	3.3%	3.8%	0.4%	0.0%	0.5%	0.0%
5144	50	29	5.4%	56.2%	19.0%	0.6%	0.4%	0.7%	0.1%	0.4%	0.0%	4.8%	2.0%	2.3%	0.5%	0.0%	0.0%	7.5%
5145	50	122	5.3%	56.1%	16.3%	0.2%	0.1%	0.2%	0.0%	0.1%	0.1%	10.4%	4.3%	4.7%	0.3%	0.0%	0.2%	1.8%
5146	50	137	5.6%	58.6%	14.7%	0.2%	0.2%	0.3%	0.0%	0.2%	0.1%	9.9%	4.1%	4.3%	0.2%	0.0%	0.0%	1.6%
5189	50	58	5.2%	55.0%	10.4%	0.2%	0.1%	0.2%	0.0%	0.1%	0.1%	14.2%	5.9%	8.1%	0.4%	0.0%	0.0%	0.0%
5190	50	47	6.6%	69.2%	8.5%	0.4%	0.3%	0.5%	0.0%	0.3%	0.1%	7.4%	3.1%	3.4%	0.3%	0.0%	0.0%	0.0%
5191	50	109	6.5%	68.3%	14.0%	1.6%	1.1%	1.9%	0.2%	1.0%	0.0%	2.1%	0.9%	2.4%	0.0%	0.0%	0.0%	0.0%
5192	50	83	7.0%	73.1%	9.0%	0.2%	0.2%	0.3%	0.0%	0.1%	0.1%	5.3%	2.2%	2.4%	0.2%	0.0%	0.0%	0.0%
5193	50	132	5.7%	60.2%	12.3%	0.5%	0.4%	0.6%	0.1%	0.3%	0.1%	7.5%	3.1%	8.6%	0.4%	0.0%	0.0%	0.0%
5194	50	133	6.2%	64.9%	11.5%	0.2%	0.2%	0.3%	0.0%	0.1%	0.1%	7.8%	3.2%	5.3%	0.1%	0.0%	0.0%	0.0%
5195	80	193	6.8%	71.7%	13.0%	0.2%	0.1%	0.2%	0.0%	0.1%	0.0%	2.2%	0.9%	4.4%	0.1%	0.0%	0.0%	0.0%
5196	80	158	7.7%	81.0%	3.8%	0.2%	0.1%	0.2%	0.0%	0.1%	0.0%	4.4%	1.8%	0.6%	0.1%	0.0%	0.0%	0.0%
5197	80	397	6.3%	66.4%	13.4%	0.7%	0.5%	0.8%	0.1%	0.5%	0.0%	3.9%	1.6%	5.5%	0.2%	0.0%	0.0%	0.0%
5198	80	291	7.0%	73.6%	7.3%	0.2%	0.1%	0.2%	0.0%	0.1%	0.1%	6.0%	2.5%	2.7%	0.1%	0.0%	0.0%	0.0%
5199	50	143	5.9%	61.5%	12.0%	0.5%	0.4%	0.6%	0.1%	0.3%	0.1%	7.4%	3.1%	7.9%	0.3%	0.0%	0.0%	0.0%
5200	50	36	6.4%	66.8%	8.8%	0.5%	0.3%	0.5%	0.1%	0.3%	0.1%	8.1%	3.3%	4.6%	0.3%	0.0%	0.0%	0.0%
5201	50	135	6.2%	65.2%	10.7%	0.2%	0.2%	0.3%	0.0%	0.2%	0.1%	8.1%	3.3%	5.3%	0.2%	0.0%	0.0%	0.0%
5202	50	57	5.2%	54.1%	12.2%	0.2%	0.1%	0.2%	0.0%	0.1%	0.1%	13.7%	5.7%	8.0%	0.3%	0.0%	0.0%	0.0%
5224	50	72	6.0%	63.4%	16.3%	2.4%	1.7%	2.8%	0.3%	1.5%	0.0%	1.7%	0.7%	3.1%	0.0%	0.0%	0.0%	0.0%
5225	50	204	5.9%	61.4%	13.7%	1.2%	0.8%	1.4%	0.2%	0.8%	0.1%	5.5%	2.3%	6.7%	0.2%	0.0%	0.0%	0.0%
5226	50	37	7.4%	77.9%	9.6%	0.0%	0.0%	0.0%	0.0%	0.0%	0.0%	2.7%	1.1%	1.2%	0.0%	0.0%	0.0%	0.0%
5245	80	63	7.8%	81.9%	1.8%	0.9%	0.6%	1.0%	0.1%	0.6%	0.0%	0.9%	0.4%	4.0%	0.0%	0.0%	0.0%	0.0%
5254	50	29	5.4%	56.8%	15.4%	0.3%	0.2%	0.3%	0.0%	0.2%	0.1%	10.4%	4.3%	5.2%	0.5%	0.0%	0.9%	0.0%
5256	70	583	5.3%	55.6%	15.1%	2.1%	1.5%	2.5%	0.3%	1.4%	0.1%	5.9%	2.5%	1.1%	0.0%	0.1%	5.2%	1.3%
5257	70	577	6.8%	71.3%	2.5%	1.0%	0.7%	1.2%	0.1%	0.7%	0.1%	6.8%	2.8%	1.2%	0.0%	0.1%	3.3%	1.5%
5262	50	120	5.7%	60.0%	16.2%	0.2%	0.2%	0.3%	0.0%	0.1%	0.1%	6.7%	2.8%	2.2%	0.1%	0.0%	0.2%	5.2%
5263	50	116	5.2%	55.0%	16.4%	0.2%	0.1%	0.2%	0.0%	0.1%	0.1%	9.5%	3.9%	3.8%	0.1%	0.0%	0.0%	5.4%
5264	50	143	5.9%	61.5%	12.0%	0.5%	0.4%	0.6%	0.1%	0.3%	0.1%	7.4%	3.1%	7.9%	0.3%	0.0%	0.0%	0.0%
6252	50	1327	4.8%	50.3%	14.1%	0.3%	0.2%	0.4%	0.0%	0.2%	0.1%	6.1%	2.5%	1.7%	0.3%	0.3%	13.0%	5.6%
8033	70	98	5.1%	53.1%	4.1%	0.4%	0.3%	0.5%	0.1%	0.3%	0.0%	3.9%	1.6%	2.2%	0.0%	0.6%	27.8%	0.0%
8340	50	208	5.8%	61.0%	23.8%	0.6%	0.4%	0.7%	0.1%	0.4%	0.0%	3.5%	1.4%	1.0%	0.0%	0.0%	0.6%	0.5%
9098	70	295	6.4%	66.7%	7.3%	0.6%	0.4%	0.7%	0.1%	0.4%	0.1%	7.2%	3.0%	2.8%	0.0%	0.1%	4.2%	0.0%
9112	70	155	6.7%	70.4%	4.4%	0.6%	0.4%	0.7%	0.1%	0.4%	0.1%	6.2%	2.5%	3.7%	0.0%	0.1%	3.6%	0.0%
9205	50	14	5.5%	57.7%	28.9%	0.7%	0.5%	0.8%	0.1%	0.4%	0.0%	2.8%	1.2%	1.5%	0.1%	0.0%	0.0%	0.0%
9206	50	19	6.1%	63.7%	24.0%	0.3%	0.2%	0.3%	0.0%	0.2%	0.0%	2.8%	1.2%	1.0%	0.1%	0.0%	0.0%	0.0%
9301	50	211	4.1%	43.5%	49.6%	0.4%	0.3%	0.4%	0.0%	0.2%	0.0%	0.8%	0.3%	0.3%	0.0%	0.0%	0.0%	0.0%
9302	50	116	4.5%	46.9%	47.1%	0.2%	0.1%	0.2%	0.0%	0.1%	0.0%	0.5%	0.2%	0.2%	0.0%	0.0%	0.0%	0.0%
9303	50	90	5.3%	55.5%	33.5%	0.1%	0.1%	0.1%	0.0%	0.1%	0.0%	3.3%	1.4%	0.6%	0.0%	0.0%	0.0%	0.0%
9304	50	54	6.3%	65.7%	21.7%	0.3%	0.2%	0.3%	0.0%	0.2%	0.0%	3.0%	1.2%	1.1%	0.0%	0.0%	0.0%	0.0%

Traffic Flows and Breakdown by 16 Vehicle Classes (Year 2026)

Link No.	Speed Limit	Total Vehicle	19 - Motorcycles (MC)	01 - Private Cars (PC)	03 - Taxi	14 - Non-franchised Bus <=6.4t	15 - Non-franchised Bus 6.4-15t	16 - Non-franchised Bus >15t	12 - Private Light Bus <=3.5t	13 - Private Light Bus >3.5t	04 - Light Goods Vehicles <=2.5t	05 - Lt Goods Vehicles 2.5-3.5t	06 - Light Goods Vehicles >3.5t	07 - Heavy Goods Vehicles <=15t	08 - Heavy Goods Vehicles >15t	17 - Franchised Bus (SD)	18 - Franchised Bus (DD)	11 - Public Light Buses
	km/hr	0200-0300																
1	50	29	6.1%	64.1%	24.2%	0.1%	0.1%	0.1%	0.0%	0.1%	0.0%	2.8%	1.2%	1.1%	0.2%	0.0%	0.0%	0.0%
2	50	103	6.0%	62.7%	21.3%	0.5%	0.4%	0.6%	0.1%	0.3%	0.0%	4.1%	1.7%	2.0%	0.4%	0.0%	0.0%	0.0%
3	70	278	5.2%	54.4%	22.7%	0.5%	0.4%	0.6%	0.1%	0.3%	0.1%	6.1%	2.5%	2.5%	0.2%	0.0%	0.0%	4.4%
4	70	386	5.0%	52.5%	24.8%	0.2%	0.2%	0.3%	0.0%	0.2%	0.0%	4.5%	1.9%	1.5%	0.3%	0.0%	0.0%	8.7%
5	50	30	7.1%	74.7%	15.5%	0.1%	0.1%	0.1%	0.0%	0.1%	0.0%	1.2%	0.5%	0.4%	0.1%	0.0%	0.0%	0.0%
6	50	16	4.5%	46.9%	30.7%	0.7%	0.5%	0.8%	0.1%	0.4%	0.0%	3.9%	1.6%	1.7%	0.5%	0.2%	7.7%	0.0%
7	50	169	3.9%	41.4%	21.0%	0.5%	0.4%	0.6%	0.1%	0.3%	0.1%	6.2%	2.6%	1.5%	0.3%	0.3%	13.4%	7.3%
8	50	117	4.1%	42.8%	15.2%	0.3%	0.2%	0.4%	0.0%	0.2%	0.0%	3.2%	1.3%	1.8%	0.6%	0.4%	16.6%	12.8%
9	50	15	6.1%	63.8%	23.0%	0.0%	0.0%	0.0%	0.0%	0.0%	0.0%	4.1%	1.7%	1.1%	0.1%	0.0%	0.0%	0.0%
10	50	23	5.8%	60.6%	18.6%	0.7%	0.5%	0.8%	0.1%	0.4%	0.0%	3.0%	1.2%	0.9%	0.2%	0.2%	7.1%	0.0%
11	50	105	4.0%	41.8%	17.1%	0.3%	0.2%	0.4%	0.0%	0.2%	0.0%	4.4%	1.8%	1.2%	0.2%	0.4%	16.4%	11.6%
12	50	96	3.9%	41.0%	18.4%	0.2%	0.1%	0.2%	0.0%	0.1%	0.0%	3.0%	1.2%	1.1%	0.4%	0.5%	21.0%	8.7%
13	50	28	5.5%	57.5%	21.5%	0.3%	0.2%	0.4%	0.0%	0.2%	0.0%	3.9%	1.6%	1.0%	0.1%	0.0%	0.0%	7.6%
14	50	59	4.1%	42.7%	22.4%	0.2%	0.2%	0.2%	0.0%	0.1%	0.1%	5.6%	2.3%	2.0%	0.5%	0.2%	7.4%	12.0%
15	50	167	5.3%	55.7%	28.6%	0.3%	0.2%	0.3%	0.0%	0.2%	0.0%	3.0%	1.2%	0.8%	0.2%	0.0%	0.0%	4.2%
16	50	16	6.0%	62.6%	22.8%	0.3%	0.2%	0.4%	0.0%	0.2%	0.0%	4.0%	1.7%	1.5%	0.2%	0.0%	0.0%	0.0%
17	50	30	6.1%	64.2%	23.9%	0.2%	0.1%	0.2%	0.0%	0.1%	0.0%	3.1%	1.3%	0.6%	0.1%	0.0%	0.0%	0.0%
18	50	57	5.3%	55.9%	25.3%	0.3%	0.2%	0.3%	0.0%	0.2%	0.1%	5.1%	2.1%	1.2%	0.3%	0.0%	0.0%	3.8%
19	50	15	6.0%	63.1%	24.6%	0.3%	0.2%	0.3%	0.0%	0.2%	0.0%	2.8%	1.2%	1.1%	0.2%	0.0%	0.0%	0.0%
20	50	2	3.7%	38.8%	41.6%	0.1%	0.1%	0.1%	0.0%	0.1%	0.1%	10.2%	4.2%	0.8%	0.2%	0.0%	0.0%	0.0%
21	50	47	3.9%	40.5%	21.3%	0.1%	0.1%	0.2%	0.0%	0.1%	0.1%	4.9%	2.0%	1.8%	0.5%	0.2%	9.3%	15.0%
22	50	118	5.1%	53.7%	28.8%	0.3%	0.2%	0.4%	0.0%	0.2%	0.0%	3.0%	1.3%	0.8%	0.2%	0.0%	0.0%	6.0%
23	50	53	4.8%	50.6%	19.0%	0.3%	0.2%	0.3%	0.0%	0.2%	0.0%	4.4%	1.8%	1.1%	0.2%	0.2%	8.3%	8.5%
24	50	12	4.9%	51.6%	16.6%	0.2%	0.2%	0.3%	0.0%	0.1%	0.1%	8.1%	3.4%	3.6%	0.6%	0.0%	0.0%	10.4%
25	50	15	5.6%	58.6%	18.9%	0.2%	0.1%	0.2%	0.0%	0.1%	0.1%	8.9%	3.7%	3.0%	0.6%	0.0%	0.0%	0.0%
26	50	9	5.8%	60.8%	24.1%	0.3%	0.2%	0.4%	0.0%	0.2%	0.0%	4.5%	1.9%	1.5%	0.3%	0.0%	0.0%	0.0%
27	50	64	4.8%	50.6%	25.2%	0.5%	0.3%	0.6%	0.1%	0.3%	0.1%	7.0%	2.9%	2.2%	0.4%	0.0%	0.0%	5.0%
28	50	35	5.4%	56.8%	25.1%	0.4%	0.3%	0.5%	0.1%	0.3%	0.1%	6.6%	2.7%	1.5%	0.2%	0.0%	0.0%	0.0%
29	50	30	5.1%	53.4%	27.9%	0.6%	0.4%	0.7%	0.1%	0.4%	0.1%	5.7%	2.4%	2.6%	0.7%	0.0%	0.0%	0.0%
30	50	40	5.5%	58.1%	24.1%	0.2%	0.2%	0.3%	0.0%	0.1%	0.1%	5.9%	2.4%	2.8%	0.3%	0.0%	0.0%	0.0%
31	50	66	5.5%	57.7%	25.1%	0.2%	0.1%	0.2%	0.0%	0.1%	0.1%	6.0%	2.5%	2.0%	0.4%	0.0%	0.0%	0.0%
32	50	74	3.6%	37.5%	18.8%	0.3%	0.2%	0.4%	0.0%	0.2%	0.0%	2.6%	1.1%	1.0%	0.3%	0.5%	21.0%	12.3%
33	50	166	4.2%	44.1%	18.4%	0.2%	0.2%	0.3%	0.0%	0.1%	0.0%	4.6%	1.9%	1.4%	0.3%	0.4%	15.6%	8.3%
34	50	137	5.3%	55.5%	22.7%	0.2%	0.2%	0.3%	0.0%	0.1%	0.1%	6.6%	2.8%	2.4%	0.3%	0.0%	0.0%	3.6%
35	50	63	3.0%	31.9%	16.2%	0.4%	0.2%	0.4%	0.0%	0.2%	0.0%	1.6%	0.7%	0.3%	0.0%	0.7%	31.3%	12.8%
36	50	193	4.7%	49.1%	20.0%	0.2%	0.1%	0.2%	0.0%	0.1%	0.0%	4.3%	1.8%	1.4%	0.3%	0.3%	12.0%	5.3%
37	50	124	5.0%	52.3%	26.0%	0.5%	0.4%	0.6%	0.1%	0.3%	0.0%	2.6%	1.1%	0.8%	0.1%	0.0%	0.0%	10.0%
38	50	47	4.9%	51.1%	36.7%	0.9%	0.6%	1.0%	0.1%	0.6%	0.0%	2.3%	1.0%	0.7%	0.2%	0.0%	0.0%	0.0%
39	50	140	6.5%	68.4%	14.0%	0.2%	0.2%	0.3%	0.0%	0.1%	0.0%	4.8%	2.0%	1.0%	0.1%	0.1%	2.4%	0.0%
40	50	132	5.8%	60.4%	28.2%	0.7%	0.5%	0.8%	0.1%	0.4%	0.0%	1.9%	0.8%	0.5%	0.0%	0.0%	0.0%	0.0%
41	50	168	4.6%	48.3%	27.8%	0.4%	0.3%	0.5%	0.1%	0.3%	0.1%	5.1%	2.1%	1.9%	0.3%	0.2%	7.4%	0.6%
53	50	143	4.3%	45.0%	45.9%	0.3%	0.2%	0.3%	0.0%	0.2%	0.0%	2.1%	0.9%	0.8%	0.1%	0.0%	0.0%	0.0%
54	50	130	5.7%	59.8%	26.1%	0.6%	0.4%	0.6%	0.1%	0.4%	0.0%	3.4%	1.4%	1.3%	0.2%	0.0%	0.0%	0.0%
55	50	130	5.7%	59.8%	26.1%	0.6%	0.4%	0.6%	0.1%	0.4%	0.0%	3.4%	1.4%	1.3%	0.2%	0.0%	0.0%	0.0%
56	50	154	5.0%	52.4%	25.8%	0.9%	0.7%	1.1%	0.1%	0.6%	0.1%	6.1%	2.5%	3.7%	1.0%	0.0%	0.0%	0.0%
57	50	381	5.1%	53.5%	32.5%	0.2%	0.2%	0.3%	0.0%	0.1%	0.0%	4.3%	1.8%	1.3%	0.1%	0.0%	0.0%	0.4%
58	50	2	3.7%	38.9%	41.7%	0.1%	0.0%	0.1%	0.0%	0.0%	0.1%	10.2%	4.2%	0.7%	0.1%	0.0%	0.0%	0.0%
59	50	20	6.1%	63.9%	25.0%	0.2%	0.1%	0.2%	0.0%	0.1%	0.0%	2.4%	1.0%	0.7%	0.1%	0.0%	0.0%	0.0%
60	50	92	4.7%	49.0%	17.5%	0.3%	0.2%	0.4%	0.0%	0.2%	0.1%	6.8%	2.8%	2.6%	0.3%	0.3%	13.5%	1.2%
61	50	79	4.5%	47.4%	18.8%	0.4%	0.3%	0.4%	0.0%	0.2%	0.1%	5.8%	2.4%	2.2%	0.3%	0.4%	15.5%	1.3%
62	50	76	4.4%	46.5%	19.3%	0.4%	0.3%	0.5%	0.1%	0.3%	0.1%	5.5%	2.3%	2.1%	0.3%	0.4%	16.3%	1.4%
63	50	80	4.5%	47.1%	19.6%	0.4%	0.3%	0.5%	0.1%	0.3%	0.1%	5.5%	2.3%	2.1%	0.3%	0.4%	15.5%	1.3%
64	50	2	3.8%	39.4%	42.2%	0.0%	0.0%	0.0%	0.0%	0.0%	0.1%	10.3%	4.3%	0.0%	0.0%	0.0%	0.0%	0.0%
65	50	4	5.7%	59.6%	24.9%	0.3%	0.2%	0.4%	0.0%	0.2%	0.1%	5.4%	2.3%	0.9%	0.1%	0.0%	0.0%	0.0%
66	50	32	5.1%	53.8%	17.9%	0.1%	0.1%	0.1%	0.0%	0.1%	0.0%	3.5%	1.4%	1.7%	0.2%	0.0%	0.0%	15.8%
67	50	35	3.7%	39.1%	13.2%	0.2%	0.1%	0.2%	0.0%	0.1%	0.0%	1.1%	0.4%	0.5%	0.0%	0.8%	34.4%	6.2%
68	50	33	2.2%	23.2%	10.2%	0.2%	0.1%	0.2%	0.0%	0.1%	0.0%	0.8%	0.3%	0.3%	0.1%	0.8%	36.5%	24.9%
69	50	37	2.2%	23.3%	10.6%	0.2%	0.1%	0.2%	0.0%	0.1%	0.0%	1.2%	0.5%	0.4%	0.1%	0.8%	32.3%	27.8%
70	50	52	3.2%	33.9%	12.7%	0.2%	0.2%	0.3%	0.0%	0.2%	0.0%	2.4%	1.0%	0.6%	0.1%	0.5%	22.8%	21.7%
71	50	13	6.0%	62.5%	17.7%	0.1%	0.1%	0.1%	0.0%	0.1%	0.1%	6.3%	2.6%	3.8%	0.5%	0.0%	0.0%	0.0%
72	50	2	3.8%	39.4%	42.2%	0.0%	0.0%	0.0%	0.0%	0.0%	0.1%	10.3%	4.3%	0.0%	0.0%	0.0%	0.0%	0.0%
73	50	13	5.1%	53.2%	23.2%	0.3%	0.2%	0.4%	0.0%	0.2%	0.0%	4.4%	1.8%	1.1%	0.2%	0.0%	0.0%	9.8%
74	50	28	5.5%	57.7%	22.8%	0.2%	0.2%	0.3%	0.0%	0.1%	0.1%	7.2%	3.0%	2.7%	0.2%	0.0%	0.0%	0.0%
75	50	2	3.8%	39.4%	42.2%	0.0%	0.0%	0.0%	0.0%	0.0%	0.1%	10.3%	4.3%	0.0%	0.0%	0.0%	0.0%	0.0%
76	50	238	4.1%	42.8%	20.3%	0.4%	0.3%	0.5%	0.0%	0.3%	0.1%	5.2%	2.1%	1.3%	0.2%	0.3%	13.7%	8.5%
77	50	127	4.3%	44.8%	15.6%	0.3%	0.2%	0.4%	0.0%	0.2%	0.0%	3.2%	1.3%	1.8%	0.5%	0.4%	15.3%	11.8%
78	50	36	5.3%	55.5%	26.7%	0.4%	0.3%	0.5%	0.1%	0.3%	0.1%	5.8%	2.4%	2.1%	0.6%	0.0%	0.0%	0.0%
79	50	4	2.1%	22.0%	22.4%	0.0%	0.0%	0.1%	0.0%	0.0%	0.1%	5.5%	2.3%	1.5%	0.5%	0.0%	0.0%	43.4%
80	50	46	6.1%	63.7%	20.3%	0.9%	0.6%	1.0%	0.1%	0.6%	0.0%	3.6%	1.5%	1.5%	0.1%	0.0%	0.0%	0.0%
81	50	79	5.5%	57.8%	26.4%	0.2%	0.2%	0.3%	0.0%	0.2%	0.1%	5.3%	2.2%	1.6%	0.4%	0.0%	0.0%	0.0%
82	50	26	6.1%	64.4%	21.7%	0.1%	0.1%	0.2%	0.0%	0.1%	0.0%	3.8%	1.6%	1.5%	0.3%	0.0%	0.0%	0.0%
83	50	57	5.5%	57.9%	25.7%	0.5%	0.3%	0.6%	0.1%	0.3%	0.1%	5.1%	2.1%	1.6%	0.4%	0.0%	0.0%	0.0%
84	50	90	5.3%	55.7%	20.8%	0.2%	0.2%	0.3%	0.0%	0.1%	0.1%	5.4%	2.2%	1.5%	0.3%	0.1%	2.8%	5.0%
85	50	117	5.1%	54.0%	27.7%	0.4%	0.3%	0.4%	0.0%	0.2%	0.0%	3.3%	1.4%	0.9%	0.2%	0.0%	2.1%	3.8%
86	50	2	4.1%	42.5%	36.8%	0.4%	0.3%	0.5%	0.1%	0.3%	0.1%	9.0%	3.7%	1.7%	0.5%	0.0%	0.0%	0.0%
87	50	156	5.7%	59.3%	25.9%	0.2%	0.2%	0.3%	0.0%	0.2%	0.0%	4.2%	1.7%	1.3%	0.3%	0.0%	0.0%	0.8%
88	50	124	5.8%	60.4%	23.1%	0.3%	0.2%	0.4%	0.0%	0.2%	0.0%	4.0%	1.7%	1.2%	0.2%	0.0%	0.0%	2.4%
89	50	357	4.2%	44.0%	25.6%	0.3%	0.2%	0.4%	0.0%	0.2%	0.0%	4.0%	1.7%	0.9%	0.1%	0.1%	4.2%	14.0%
90	50	342	5.6%	58.3%	29.0%	0.3%	0.2%	0.3%	0.0%	0.2%	0.0%	1.8%	0.7%	0.5%	0.1%	0.1%	2.7%	0.4%
91	50	150	5.0%	52.1%	28.1%	0.2%	0.1%	0.2%	0.0%	0.1%	0.0%	3.1%	1.3%	0.8%	0.2%	0.0%	0.0%	8.8%
92	50	56	5.6%	58.6%	29.4%	0.3%	0.2%	0.3%	0.0%	0.2%	0.0%	1.7%	0.7%	0.7%	0.2%	0.0%	0.0%	2.3%
93	50	3	4.1%	43.3%	35.1%	0.5%	0.3%	0.6%	0.1%	0.3%	0.1%	8.6%	3.6%	2.6%	0.9%	0.0%	0.0%	0.0%
94	50	2	3.8%	39.4%	42.2%	0.0%	0.0%	0.0%	0.0%	0.0%	0.1%	10.3%	4.3%	0.0%	0.0%	0.0%	0.0%	0.0%
95	50	87	3.8%	40.1%	17.4%	0.3%	0.2%	0.3%	0.0%	0.2%	0.0%	2.7%	1.1%	0.5%	0.1%	0.5%	20.4%	12.3%
96	50	299	3.9%	40.5%	21.1%	0.2%	0.2%	0.3%	0.0%	0.2%	0.0%	2.8%	1.2%	0.9%	0.2%	0.5%	22.9%	5.1%
97	50	164	4.7%	48.9%	39.3%	0.3%	0.2%	0.4%	0.0%	0.2%	0.0%	3.4%	1.4%	0.9%	0.2%	0.0%	0.0%	0.0%
98	50	3	2.7%	28.0%	30.0%	0.0%	0.0%	0.0%	0.0%	0.0%	0.1%	7.3%	3.0%	0.0%	0.0%	0.7%	28.3%	0.0%
99	70	343	5.3%	55.7%	22.9%	0.5%	0.4%	0.6%	0.1%	0.3%	0.1%	5.6%	2.3%	2.4%	0.3%	0.0%	0.0%	3.6%
100	70	161	5.8%	60.3%	14.1%	0.2%	0.2%	0.3%	0.0%	0.1%	0.1%	8.2%	3.4%	3.8%	0.6%	0.1%	2.9%	0.0%
101	50	158	5.7%	60.2%	24.0%	0.5%	0.3%	0.5%	0.1%	0.3%	0.0%	4.1%	1.7%	1.3%	0.2%	0.0%	0.0%	1.1%
102	50	50	3.8%	39.7%	25.8%	0.2%	0.2%	0.3%	0.0%	0.1%	0.0%	3.0%	1.2%	0.8%	0.1%	0.1%	3.7%	20.9%
103	50	130	5.4%	57.0%	22.7%	0.3%	0.2%	0.4%	0.0%	0.2%	0.0%	2.6%	1.1%	1.1%	0.3%	0.0%	2.1%	6.6%
104	50	25	5.0%	52.2%	32.1%	0.3%	0.2%	0.4%	0.0%	0.2%	0.1%	5.7%	2.3%	1.3%	0.2%	0.0%	0.0%	0.0%
105	50	35	6.3%	65.7%	20.9%	0.4%	0.3%	0.5%	0.1%	0.3%	0.0%	2.8%	1.2%	1.2%	0.3%	0.0%	0.0%	0.0%
106	50	13	5.4%	56.3%	29.4%	0.3%	0.2%	0.3%	0.0%	0.2%	0.0%	4.6%	1.9%	1.1%	0.2%	0.0%	0.0%	0.0%
107	50	35	5.8%	60.6%	27.5%	0.3%	0.2%	0.3%	0.0%	0.2%	0.0%	3.1%	1.3%	0.6%	0.1%	0.0%	0.0%	0.0%
108	50	21	1.4%	14.9%	8.3%	0.1%	0.0%	0.1%	0.0%	0.0%	0.0%	2.0%	0.8%	0.3%	0.1%	0.6%	24.4%	46.9%
109	50	5	2.6%	26.8%	18.5%	0.0%	0.0%	0.0%	0.0%	0.0%	0.0%	4.5%	1.9%	0.6%	0.1%	1.0%	43.8%	0.0%
110	50	24	3.7%	38.5%	14.2%	0.1%	0.0%	0.1%	0.0%	0.0%	0.0%	3.9%	1.6%	2.1%	0.6%	0.7%	29.1%	5.4%
111	50	65	4.3%	45.2%	18.6%	0.2%	0.1%	0.2%	0.0%	0.1%	0.0%	4.7%	1.9%	0.8%	0.1%	0.4%	17.4%	5.9%
112	50	12	1.7%	17.6%	15.2%	0.1%	0.0%	0.1%	0.0%	0.0%	0.0%	2.1%	0.9%	0.4%	0.1%	1.0%	43.6%	17.2%
113	50	35	4.7%	49.8%	19.5%	0.1%	0.1%	0.2%	0.0%	0.1%	0.0%	3.8%	1.6%	0.2%	0.0%	0.5%	19.4%	0.0%
114	50	17	3.0%	31.7%	16.1%	0.0%	0.0%	0.1%	0.0%	0.0%	0.0%	2.0%	0.8%	0.3%	0.0%	0.8%	32.3%	12.7%
115	50	18	3.3%	34.4%	9.8%	0.1%	0.1%	0.1%	0.0%	0.1%	0.1%	7.1%	2.9%	1.0%	0.1%	0.9%	40.0%	0.0%
116	50	6	5.2%	55.0%	20.2%	0.7%	0.5%	0.9%	0.1%	0.5%	0.1%	11.3%	4.7%	0.8%	0.1%	0.0%	0.0%	0.0%

Traffic Flows and Breakdown by 16 Vehicle Classes (Year 2026)

Link No.	Speed Limit	Total Vehicle	19 - Motorcycles (MC)	01 - Private Cars (PC)	03 - Taxi	14 - Non-franchised Bus <=6.4t	15 - Non-franchised Bus 6.4-15t	16 - Non-franchised Bus >15t	12 - Private Light Bus <=3.5t	13 - Private Light Bus >3.5t	04 - Light Goods Vehicles <=2.5t	05 - Lt Goods Vehicles 2.5-3.5t	06 - Light Goods Vehicles >3.5t	07 - Heavy Goods Vehicles <=15t	08 - Heavy Goods Vehicles >15t	17 - Franchised Bus (SD)	18 - Franchised Bus (DD)	11 - Public Light Buses
	km/hr	0200-0300																
117	50	3	3.9%	40.9%	25.9%	0.0%	0.0%	0.0%	0.0%	0.0%	0.1%	6.3%	2.6%	1.3%	0.1%	0.4%	18.4%	0.0%
118	50	20	4.5%	47.1%	21.0%	0.3%	0.2%	0.4%	0.0%	0.2%	0.0%	1.8%	0.8%	0.8%	0.1%	0.1%	3.2%	19.4%
122	50	51	5.1%	53.7%	24.5%	0.5%	0.3%	0.5%	0.1%	0.3%	0.0%	4.6%	1.9%	0.8%	0.1%	0.0%	0.0%	7.5%
123	50	3	5.4%	56.9%	27.3%	0.1%	0.1%	0.1%	0.0%	0.1%	0.1%	6.7%	2.8%	0.3%	0.1%	0.0%	0.0%	0.0%
124	50	32	0.2%	2.6%	2.7%	0.0%	0.0%	0.0%	0.0%	0.0%	0.0%	0.7%	0.3%	0.0%	0.0%	0.1%	5.8%	87.5%
125	50	48	3.6%	37.4%	13.2%	0.3%	0.2%	0.3%	0.0%	0.2%	0.0%	1.9%	0.8%	0.7%	0.1%	0.0%	1.3%	40.0%
128	50	232	4.8%	50.8%	32.8%	0.2%	0.2%	0.3%	0.0%	0.1%	0.0%	4.2%	1.7%	1.4%	0.3%	0.0%	0.0%	3.0%
129	50	307	5.2%	54.6%	30.8%	0.2%	0.2%	0.3%	0.0%	0.2%	0.0%	4.5%	1.8%	1.8%	0.3%	0.0%	0.0%	0.0%
130	50	57	3.1%	32.8%	16.9%	0.1%	0.1%	0.2%	0.0%	0.1%	0.0%	1.2%	0.5%	0.1%	0.0%	0.2%	8.9%	35.8%
131	50	53	6.0%	62.5%	24.8%	0.5%	0.4%	0.6%	0.1%	0.3%	0.0%	2.7%	1.1%	0.8%	0.1%	0.0%	0.0%	0.0%
132	50	18	5.0%	52.2%	22.5%	0.5%	0.3%	0.6%	0.1%	0.3%	0.1%	8.3%	3.5%	1.9%	0.1%	0.0%	0.0%	4.7%
133	50	17	5.9%	62.4%	23.7%	0.3%	0.2%	0.4%	0.0%	0.2%	0.0%	3.5%	1.5%	1.5%	0.4%	0.0%	0.0%	0.0%
134	50	282	4.1%	43.0%	25.7%	0.3%	0.2%	0.4%	0.0%	0.2%	0.0%	4.4%	1.8%	1.0%	0.1%	0.1%	5.3%	13.1%
135	50	361	5.5%	57.9%	29.4%	0.3%	0.2%	0.3%	0.0%	0.2%	0.0%	2.1%	0.9%	0.6%	0.1%	0.1%	2.5%	0.0%
136	70	644	4.2%	44.4%	25.7%	0.3%	0.2%	0.4%	0.0%	0.2%	0.0%	4.2%	1.8%	1.1%	0.2%	0.2%	9.0%	7.9%
137	70	528	5.2%	55.0%	15.4%	0.2%	0.2%	0.3%	0.0%	0.1%	0.0%	4.2%	1.8%	1.6%	0.2%	0.2%	9.7%	5.5%
138	50	30	0.5%	5.1%	3.0%	0.0%	0.0%	0.0%	0.0%	0.0%	0.0%	0.7%	0.3%	0.0%	0.0%	0.1%	6.3%	83.9%
139	50	2	3.8%	39.4%	42.2%	0.0%	0.0%	0.0%	0.0%	0.0%	0.1%	10.3%	4.3%	0.0%	0.0%	0.0%	0.0%	0.0%
141	50	42	3.5%	36.2%	17.1%	0.0%	0.0%	0.0%	0.0%	0.0%	0.0%	1.1%	0.5%	0.7%	0.0%	0.0%	0.0%	40.8%
142	50	33	2.8%	29.1%	11.0%	0.2%	0.1%	0.2%	0.0%	0.1%	0.0%	1.4%	0.6%	0.7%	0.0%	0.0%	0.0%	53.7%
143	50	8	5.5%	57.6%	28.4%	0.5%	0.3%	0.6%	0.1%	0.3%	0.0%	3.8%	1.6%	1.3%	0.1%	0.0%	0.0%	0.0%
144	50	110	4.0%	42.4%	18.3%	0.2%	0.1%	0.2%	0.0%	0.1%	0.0%	3.1%	1.3%	1.3%	0.3%	0.1%	4.2%	24.3%
145	50	175	4.1%	42.8%	19.7%	0.4%	0.3%	0.5%	0.0%	0.3%	0.0%	2.6%	1.1%	1.1%	0.3%	0.3%	11.7%	15.0%
146	50	147	4.9%	51.4%	16.0%	0.2%	0.2%	0.3%	0.0%	0.2%	0.0%	3.6%	1.5%	2.3%	0.5%	0.3%	12.6%	5.9%
147	50	156	3.9%	41.2%	19.1%	0.4%	0.3%	0.5%	0.0%	0.3%	0.0%	2.9%	1.2%	0.9%	0.1%	0.3%	15.0%	13.9%
148	50	168	4.7%	49.6%	16.2%	0.3%	0.2%	0.3%	0.0%	0.2%	0.0%	3.9%	1.6%	2.3%	0.5%	0.3%	12.0%	8.0%
149	50	61	4.6%	47.9%	18.1%	0.5%	0.3%	0.6%	0.1%	0.3%	0.1%	7.1%	2.9%	1.3%	0.1%	0.0%	0.0%	16.2%
150	50	88	4.1%	43.0%	20.7%	0.3%	0.2%	0.4%	0.0%	0.2%	0.1%	5.5%	2.3%	1.5%	0.2%	0.0%	0.0%	21.6%
151	50	19	6.4%	67.1%	20.4%	0.2%	0.1%	0.2%	0.0%	0.1%	0.0%	2.8%	1.2%	1.2%	0.3%	0.0%	0.0%	0.0%
152	50	19	5.1%	53.1%	20.9%	0.1%	0.1%	0.1%	0.0%	0.1%	0.0%	4.2%	1.7%	0.7%	0.0%	0.0%	0.0%	13.8%
153	50	3	2.7%	28.0%	30.0%	0.0%	0.0%	0.0%	0.0%	0.0%	0.1%	7.3%	3.0%	0.0%	0.0%	0.0%	0.0%	29.0%
154	50	25	1.9%	19.6%	8.7%	0.0%	0.0%	0.0%	0.0%	0.0%	0.0%	2.4%	1.0%	0.9%	0.0%	0.0%	0.0%	65.5%
155	50	54	3.4%	35.3%	14.6%	0.1%	0.1%	0.1%	0.0%	0.0%	0.0%	3.5%	1.4%	1.0%	0.1%	0.0%	0.0%	40.5%
156	50	81	5.2%	54.8%	26.3%	0.6%	0.4%	0.7%	0.1%	0.4%	0.0%	4.7%	1.9%	2.1%	0.5%	0.0%	0.0%	2.1%
157	50	47	4.8%	50.5%	29.2%	0.8%	0.6%	1.0%	0.1%	0.5%	0.1%	6.0%	2.5%	3.1%	0.9%	0.0%	0.0%	0.0%
158	50	110	4.8%	50.6%	18.8%	0.4%	0.3%	0.4%	0.0%	0.2%	0.1%	8.6%	3.6%	1.5%	0.1%	0.1%	2.3%	8.3%
159	70	455	3.9%	41.2%	26.4%	0.4%	0.3%	0.4%	0.0%	0.2%	0.0%	4.7%	1.9%	1.5%	0.3%	0.2%	8.6%	9.9%
160	70	394	5.4%	56.5%	15.4%	0.2%	0.2%	0.3%	0.0%	0.1%	0.0%	4.3%	1.8%	1.3%	0.1%	0.2%	8.3%	5.9%
162	50	36	5.0%	52.8%	23.7%	0.6%	0.4%	0.7%	0.1%	0.4%	0.1%	8.9%	3.7%	3.3%	0.3%	0.0%	0.0%	0.0%
163	50	55	5.1%	53.3%	23.6%	0.2%	0.1%	0.2%	0.0%	0.1%	0.1%	10.0%	4.2%	2.7%	0.2%	0.0%	0.0%	0.0%
164	50	64	5.0%	52.5%	28.9%	0.9%	0.6%	1.1%	0.1%	0.6%	0.0%	3.4%	1.4%	1.0%	0.1%	0.0%	0.0%	4.3%
165	50	17	4.9%	51.6%	24.7%	0.1%	0.1%	0.1%	0.0%	0.0%	0.1%	9.5%	3.9%	4.5%	0.6%	0.0%	0.0%	0.0%
166	50	9	4.2%	43.8%	21.2%	2.5%	1.7%	2.9%	0.3%	1.6%	0.1%	11.6%	4.8%	4.9%	0.3%	0.0%	0.0%	0.0%
167	50	27	4.8%	49.9%	24.7%	0.7%	0.5%	0.8%	0.1%	0.4%	0.1%	9.2%	3.8%	4.4%	0.5%	0.0%	0.0%	0.0%
168	50	84	4.6%	47.9%	11.5%	0.4%	0.3%	0.4%	0.0%	0.2%	0.1%	8.8%	3.7%	3.3%	0.3%	0.1%	3.0%	15.6%
170	50	54	4.8%	50.4%	27.2%	0.5%	0.4%	0.6%	0.1%	0.3%	0.1%	5.8%	2.4%	0.8%	0.0%	0.0%	0.0%	6.7%
171	50	103	4.2%	43.6%	23.0%	0.2%	0.1%	0.2%	0.0%	0.1%	0.1%	6.3%	2.6%	1.8%	0.2%	0.3%	14.8%	2.5%
172	50	11	5.6%	58.5%	32.6%	0.0%	0.0%	0.0%	0.0%	0.0%	0.0%	2.0%	0.8%	0.4%	0.0%	0.0%	0.0%	0.0%
173	50	73	5.2%	54.8%	24.2%	0.7%	0.5%	0.8%	0.1%	0.5%	0.1%	6.9%	2.9%	3.0%	0.4%	0.0%	0.0%	0.0%
174	50	117	4.7%	49.4%	13.4%	0.3%	0.2%	0.4%	0.0%	0.2%	0.1%	10.1%	4.2%	3.2%	0.2%	0.0%	2.1%	11.2%
175	50	107	4.1%	43.2%	22.3%	0.4%	0.3%	0.5%	0.1%	0.3%	0.0%	2.8%	1.2%	0.6%	0.1%	0.4%	17.9%	5.8%
176	50	162	5.1%	53.6%	16.5%	0.2%	0.2%	0.3%	0.0%	0.2%	0.0%	3.8%	1.6%	2.4%	0.6%	0.3%	11.5%	3.8%
179	50	108	5.7%	59.5%	24.8%	0.5%	0.4%	0.6%	0.1%	0.3%	0.0%	4.3%	1.8%	1.6%	0.4%	0.0%	0.0%	0.0%
180	50	97	5.8%	61.1%	25.5%	0.3%	0.2%	0.3%	0.0%	0.2%	0.0%	4.1%	1.7%	0.7%	0.1%	0.0%	0.0%	0.0%
181	50	93	3.7%	39.2%	19.6%	0.2%	0.1%	0.2%	0.0%	0.1%	0.0%	2.9%	1.2%	0.8%	0.1%	0.5%	20.3%	11.1%
182	50	95	3.7%	38.3%	12.6%	0.2%	0.1%	0.2%	0.0%	0.1%	0.0%	3.3%	1.3%	1.6%	0.1%	0.7%	30.3%	7.4%
183	50	148	3.6%	38.1%	16.7%	0.4%	0.3%	0.4%	0.0%	0.2%	0.0%	3.0%	1.2%	0.7%	0.0%	0.6%	25.1%	9.6%
184	50	64	1.7%	17.8%	6.6%	0.0%	0.0%	0.0%	0.0%	0.0%	0.0%	0.9%	0.4%	0.3%	0.0%	1.6%	68.0%	2.7%
185	70	441	5.8%	61.2%	11.2%	0.7%	0.5%	0.9%	0.1%	0.5%	0.1%	6.2%	2.6%	2.9%	0.0%	0.2%	7.3%	0.0%
186	70	367	6.2%	64.8%	8.0%	0.7%	0.5%	0.9%	0.1%	0.5%	0.1%	5.5%	2.3%	3.3%	0.0%	0.2%	7.0%	0.0%
187	50	64	3.8%	39.8%	17.2%	0.1%	0.1%	0.1%	0.0%	0.1%	0.0%	1.4%	0.6%	0.7%	0.1%	0.3%	14.4%	21.2%
188	50	73	4.0%	41.6%	18.5%	0.1%	0.1%	0.2%	0.0%	0.1%	0.0%	2.0%	0.8%	0.6%	0.0%	0.3%	13.2%	18.5%
189	70	590	5.2%	54.8%	14.0%	0.3%	0.2%	0.3%	0.0%	0.2%	0.1%	8.7%	3.6%	3.6%	1.0%	0.1%	5.4%	2.5%
190	70	492	5.9%	61.8%	13.5%	0.3%	0.2%	0.3%	0.0%	0.2%	0.1%	8.0%	3.3%	3.6%	0.5%	0.0%	0.8%	1.7%
191	70	725	5.0%	52.4%	14.2%	0.3%	0.2%	0.4%	0.0%	0.2%	0.1%	7.5%	3.1%	3.0%	0.8%	0.2%	8.5%	4.0%
192	70	647	5.8%	60.4%	14.8%	0.3%	0.2%	0.3%	0.0%	0.2%	0.1%	6.9%	2.9%	2.9%	0.4%	0.1%	2.6%	2.2%
193	70	262	5.4%	56.5%	18.1%	0.7%	0.5%	0.9%	0.1%	0.5%	0.1%	7.4%	3.1%	2.9%	0.3%	0.0%	2.1%	1.6%
194	70	596	5.4%	56.1%	18.5%	0.2%	0.1%	0.2%	0.0%	0.1%	0.0%	3.3%	1.4%	1.3%	0.2%	0.1%	4.6%	8.6%
195	50	10	1.5%	16.2%	8.6%	0.0%	0.0%	0.0%	0.0%	0.0%	0.0%	2.1%	0.9%	0.4%	0.0%	1.4%	60.6%	8.3%
196	50	41	4.6%	47.9%	14.7%	0.3%	0.2%	0.4%	0.0%	0.2%	0.1%	5.5%	2.3%	2.1%	0.1%	0.5%	21.0%	0.0%
197	50	12	1.2%	12.6%	7.6%	0.0%	0.0%	0.0%	0.0%	0.0%	0.0%	1.9%	0.8%	0.1%	0.0%	1.7%	74.0%	0.0%
198	50	24	2.9%	30.2%	19.1%	0.2%	0.1%	0.2%	0.0%	0.1%	0.0%	3.3%	1.4%	2.1%	0.2%	0.8%	36.0%	3.5%
199	70	288	6.0%	63.4%	18.1%	0.3%	0.2%	0.3%	0.0%	0.2%	0.0%	3.8%	1.6%	1.2%	0.2%	0.1%	4.4%	0.0%
201	50	320	5.5%	57.4%	25.6%	0.7%	0.5%	0.8%	0.1%	0.4%	0.0%	4.0%	1.7%	1.2%	0.1%	0.0%	0.7%	1.5%
202	50	328	5.8%	60.7%	20.2%	0.5%	0.3%	0.5%	0.1%	0.3%	0.0%	4.7%	2.0%	1.8%	0.2%	0.0%	1.4%	1.4%
203	70	185	6.1%	64.5%	16.7%	0.3%	0.2%	0.3%	0.0%	0.2%	0.0%	4.2%	1.7%	1.0%	0.2%	0.1%	4.4%	0.0%
204	70	382	5.1%	53.5%	27.6%	0.3%	0.2%	0.4%	0.0%	0.2%	0.1%	5.7%	2.4%	1.8%	0.3%	0.0%	2.1%	0.2%
205	50	61	5.1%	53.2%	19.6%	0.4%	0.3%	0.5%	0.1%	0.3%	0.1%	5.7%	2.3%	1.7%	0.1%	0.2%	8.9%	1.4%
206	50	75	5.3%	55.6%	14.6%	0.4%	0.3%	0.5%	0.1%	0.3%	0.1%	6.0%	2.5%	2.5%	0.4%	0.3%	11.4%	0.0%
207	50	43	4.5%	47.3%	15.6%	0.1%	0.1%	0.1%	0.0%	0.1%	0.0%	2.2%	0.9%	0.9%	0.1%	0.3%	14.9%	12.8%
208	50	61	4.5%	46.9%	19.9%	0.2%	0.1%	0.2%	0.0%	0.1%	0.0%	3.9%	1.6%	1.7%	0.2%	0.2%	9.9%	10.5%
209	50	164	5.0%	52.6%	31.0%	0.6%	0.4%	0.7%	0.1%	0.4%	0.0%	2.8%	1.2%	1.1%	0.2%	0.0%	2.0%	1.8%
210	50	178	5.3%	55.2%	18.7%	1.0%	0.7%	1.2%	0.1%	0.7%	0.0%	4.5%	1.9%	1.8%	0.2%	0.1%	2.8%	5.8%
211	70	435	5.6%	59.1%	19.5%	0.4%	0.3%	0.4%	0.0%	0.2%	0.1%	5.9%	2.4%	1.9%	0.5%	0.0%	0.1%	3.6%
212	70	253	5.2%	54.4%	22.6%	0.6%	0.4%	0.7%	0.1%	0.4%	0.1%	7.1%	3.0%	1.9%	0.1%	0.0%	0.2%	3.0%
213	50	89	4.2%	43.9%	11.8%	0.2%	0.1%	0.2%	0.0%	0.1%	0.0%	2.7%	1.1%	1.2%	0.2%	0.3%	10.8%	23.2%
214	70	125	3.6%	37.6%	22.5%	0.1%	0.1%	0.1%	0.0%	0.1%	0.1%	4.9%	2.0%	2.0%	0.1%	0.1%	5.7%	21.1%
215	50	61	5.8%	61.0%	26.7%	0.1%	0.0%	0.1%	0.0%	0.0%	0.0%	2.9%	1.2%	0.7%	0.1%	0.0%	1.4%	0.0%
216	50	33	4.5%	47.0%	12.5%	0.2%	0.2%	0.3%	0.0%	0.1%	0.1%	5.5%	2.3%	1.5%	0.1%	0.1%	2.5%	23.2%
217	50	142	4.6%	48.3%	12.8%	0.2%	0.1%	0.2%	0.0%	0.1%	0.0%	3.8%	1.6%	1.3%	0.2%	0.2%	8.7%	17.8%
218	50	168	4.4%	45.9%	24.5%	0.1%	0.1%	0.1%	0.0%	0.0%	0.0%	3.5%	1.5%	1.2%	0.1%	0.1%	4.8%	13.7%
219	50	53	5.3%	55.8%	14.4%	0.3%	0.2%	0.3%	0.0%	0.2%	0.1%	5.6%	2.3%	1.5%	0.2%	0.1%	5.2%	8.6%
220	50	101	5.3%	55.2%	30.1%	0.1%	0.0%	0.1%	0.0%	0.0%	0.0%	2.0%	0.8%	0.7%	0.1%	0.0%	1.0%	4.4%
221	50	121	4.8%	50.3%	26.2%	0.6%	0.4%	0.7%	0.1%	0.4%	0.0%	3.4%	1.4%	1.7%	0.4%	0.1%	3.5%	6.0%
222	50	56	4.6%	48.6%	16.5%	2.0%	1.4%	2.3%	0.2%	1.3%	0.0%	4.5%	1.9%	1.3%	0.1%	0.0%	1.1%	14.1%
223	50	38	4.9%	51.6%	21.7%	0.1%	0.1%	0.1%	0.0%	0.1%	0.1%	6.0%	2.5%	1.8%	0.4%	0.0%	0.0%	10.7%
226	50	40	4.2%	43.9%	19.8%	0.8%	0.6%	0.9%	0.1%	0.5%	0.0%	2.8%	1.2%	0.5%	0.0%	0.3%	14.2%	10.2%
227	50	141	5.1%	54.0%	21.5%	0.5%	0.3%	0.5%	0.1%	0.3%	0.1%	6.9%	2.9%	1.6%	0.1%	0.1%	4.3%	1.7%
228	50	6	5.8%	61.4%	19.8%	0.2%	0.1%	0.2%	0.0%	0.1%	0.1%	7.8%	3.2%	1.1%	0.0%	0.0%	0.0%	0.0%
229	50	18	5.6%	59.1%	20.1%	0.3%	0.2%	0.3%	0.0%	0.2%	0.1%	9.0%	3.7%	1.4%	0.0%	0.0%	0.0%	0.0%
230	50	40	3.3%	34.1%	30.1%	0.8%	0.6%	0.9%	0.1%	0.5%	0.1%	4.9%	2.0%	0.8%	0.1%	0.1%	4.1%	17.5%
231	50	92	5.0%	53.0%	16.3%	0.4%	0.3%	0.5%	0.1%	0.3%	0.1%	8.9%	3.7%	1.3%	0.1%	0.1%	3.0%	7.0%
232	50	13	5.7%	60.2%	23.1%	0.1%	0.1%	0.1%	0.0%	0.1%	0.1%	6.2%	2.6%	1.6%	0.2%	0.0%	0.0%	0.0%
235	50	155	5.0%	52.1%	17.8%	0.8%	0.6%	1.0%	0.1%	0.5%	0.1%	5.7%	2.3%	0.9%	0.1%	0.1%	3.0%	10.1%
236	50	108	5.7%	60.2%	21.3%	0.4%	0.3%	0.5%	0.0%	0.3%	0.1%	6.0%	2.5%	1.3%	0.1%	0.0%	0.0%	1.4%

Traffic Flows and Breakdown by 16 Vehicle Classes (Year 2026)

Link No.	Speed Limit	Total Vehicle	19 - Motorcycles (MC)	01 - Private Cars (PC)	03 - Taxi	14 - Non-franchised Bus <=6.4t	15 - Non-franchised Bus 6.4-15t	16 - Non-franchised Bus >15t	12 - Private Light Bus <=3.5t	13 - Private Light Bus >3.5t	04 - Light Goods Vehicles <=2.5t	05 - Lt Goods Vehicles 2.5-3.5t	06 - Light Goods Vehicles >3.5t	07 - Heavy Goods Vehicles <=15t	08 - Heavy Goods Vehicles >15t	17 - Franchised Bus (SD)	18 - Franchised Bus (DD)	11 - Public Light Buses
	km/hr	0200-0300																
237	50	38	5.2%	54.6%	15.8%	0.5%	0.4%	0.6%	0.1%	0.3%	0.1%	14.2%	5.9%	2.2%	0.1%	0.0%	0.0%	0.0%
238	50	30	4.9%	51.2%	18.1%	0.0%	0.0%	0.1%	0.0%	0.0%	0.1%	9.9%	4.1%	2.6%	0.4%	0.0%	0.0%	8.6%
239	70	476	4.8%	50.4%	14.4%	0.2%	0.1%	0.2%	0.0%	0.1%	0.1%	5.5%	2.3%	1.9%	0.5%	0.3%	11.8%	7.4%
240	70	393	4.6%	48.2%	13.9%	0.3%	0.2%	0.4%	0.0%	0.2%	0.1%	5.4%	2.2%	1.9%	0.3%	0.3%	13.9%	8.0%
241	50	61	3.1%	32.9%	12.0%	0.1%	0.0%	0.1%	0.0%	0.0%	0.0%	3.0%	1.2%	0.6%	0.0%	0.4%	17.6%	28.9%
242	50	62	3.4%	35.7%	8.4%	0.0%	0.0%	0.0%	0.0%	0.0%	0.0%	4.5%	1.9%	1.3%	0.0%	0.2%	10.4%	33.9%
243	50	19	6.0%	62.8%	22.0%	0.2%	0.1%	0.2%	0.0%	0.1%	0.0%	4.8%	2.0%	1.5%	0.1%	0.0%	0.0%	0.0%
244	50	21	5.6%	58.3%	26.6%	0.1%	0.1%	0.2%	0.0%	0.1%	0.1%	4.9%	2.0%	2.0%	0.1%	0.0%	0.0%	0.0%
245	50	96	3.5%	36.4%	10.8%	0.1%	0.0%	0.1%	0.0%	0.0%	0.0%	4.6%	1.9%	1.5%	0.1%	0.2%	9.8%	31.0%
246	50	86	3.6%	37.3%	14.1%	0.1%	0.1%	0.1%	0.0%	0.0%	0.0%	3.6%	1.5%	0.7%	0.0%	0.4%	15.9%	22.8%
247	50	16	4.7%	49.7%	9.3%	0.0%	0.0%	0.0%	0.0%	0.0%	0.0%	3.9%	1.6%	0.6%	0.0%	0.4%	17.9%	11.8%
248	50	51	4.9%	51.9%	25.1%	0.3%	0.2%	0.3%	0.0%	0.2%	0.0%	4.0%	1.7%	1.4%	0.2%	0.1%	5.7%	3.8%
249	50	100	6.2%	64.7%	16.1%	0.2%	0.2%	0.3%	0.0%	0.2%	0.0%	4.2%	1.8%	1.1%	0.1%	0.1%	2.9%	1.9%
250	50	183	5.3%	56.0%	20.6%	0.5%	0.3%	0.5%	0.1%	0.3%	0.1%	7.7%	3.2%	1.7%	0.3%	0.0%	1.6%	1.9%
253	50	151	5.8%	61.3%	18.7%	0.6%	0.4%	0.7%	0.1%	0.4%	0.1%	6.0%	2.5%	1.6%	0.1%	0.0%	0.6%	1.1%
254	50	43	5.4%	57.0%	20.2%	0.5%	0.4%	0.6%	0.1%	0.3%	0.1%	9.0%	3.7%	2.6%	0.1%	0.0%	0.0%	0.0%
255	50	99	5.8%	60.7%	18.1%	0.6%	0.4%	0.7%	0.1%	0.4%	0.1%	7.9%	3.3%	1.8%	0.1%	0.0%	0.0%	0.0%
256	50	31	5.6%	59.0%	19.2%	0.2%	0.1%	0.2%	0.0%	0.1%	0.1%	9.3%	3.9%	2.2%	0.1%	0.0%	0.0%	0.0%
257	50	247	5.9%	61.6%	18.5%	0.4%	0.3%	0.5%	0.1%	0.3%	0.1%	6.9%	2.9%	2.1%	0.5%	0.0%	0.0%	0.0%
258	50	277	5.3%	55.7%	22.5%	0.5%	0.3%	0.5%	0.1%	0.3%	0.1%	8.6%	3.5%	2.5%	0.2%	0.0%	0.0%	0.0%
259	50	75	5.0%	52.9%	21.7%	0.6%	0.4%	0.7%	0.1%	0.4%	0.1%	10.2%	4.2%	3.3%	0.4%	0.0%	0.0%	0.0%
260	50	102	3.8%	40.0%	9.5%	0.4%	0.3%	0.5%	0.1%	0.3%	0.0%	2.6%	1.1%	1.2%	0.2%	0.4%	16.6%	22.9%
261	50	92	3.7%	39.2%	14.9%	0.2%	0.1%	0.2%	0.0%	0.1%	0.0%	2.9%	1.2%	1.0%	0.1%	0.1%	5.5%	30.6%
262	50	92	5.9%	61.5%	17.8%	0.7%	0.5%	0.8%	0.1%	0.4%	0.1%	7.4%	3.1%	1.8%	0.1%	0.0%	0.0%	0.0%
263	50	39	5.3%	55.1%	18.0%	0.2%	0.1%	0.2%	0.0%	0.1%	0.1%	12.6%	5.2%	2.8%	0.2%	0.0%	0.0%	0.0%
264	50	263	5.8%	60.4%	19.0%	0.4%	0.3%	0.5%	0.1%	0.3%	0.1%	7.5%	3.1%	2.1%	0.5%	0.0%	0.0%	0.0%
265	50	175	5.5%	57.4%	22.6%	0.4%	0.3%	0.5%	0.1%	0.3%	0.1%	7.8%	3.2%	1.9%	0.1%	0.0%	0.0%	0.0%
266	50	80	5.1%	53.5%	21.9%	0.6%	0.4%	0.7%	0.1%	0.4%	0.1%	10.3%	4.3%	2.5%	0.2%	0.0%	0.0%	0.0%
267	50	185	5.6%	58.4%	18.7%	0.3%	0.2%	0.3%	0.0%	0.2%	0.1%	8.5%	3.5%	2.1%	0.4%	0.0%	0.0%	1.7%
268	50	81	5.5%	57.4%	17.3%	0.4%	0.3%	0.5%	0.1%	0.3%	0.1%	10.6%	4.4%	2.3%	0.2%	0.0%	0.0%	0.8%
269	50	54	5.1%	53.8%	16.4%	0.6%	0.4%	0.7%	0.1%	0.4%	0.1%	13.6%	5.6%	2.0%	0.1%	0.0%	0.0%	1.2%
270	50	52	5.4%	57.0%	20.6%	0.4%	0.3%	0.5%	0.0%	0.2%	0.1%	8.3%	3.4%	2.2%	0.3%	0.0%	0.0%	1.2%
271	50	81	5.3%	55.6%	17.4%	0.4%	0.3%	0.5%	0.1%	0.3%	0.1%	12.2%	5.0%	2.5%	0.2%	0.0%	0.0%	0.0%
272	50	83	5.3%	55.9%	17.0%	0.4%	0.3%	0.4%	0.0%	0.2%	0.1%	10.2%	4.2%	2.3%	0.6%	0.0%	0.0%	3.1%
273	50	191	4.9%	51.4%	17.4%	0.8%	0.5%	0.9%	0.1%	0.5%	0.1%	8.1%	3.3%	1.9%	0.2%	0.2%	8.7%	1.0%
274	50	142	4.6%	48.6%	16.3%	1.0%	0.7%	1.2%	0.1%	0.7%	0.1%	8.3%	3.4%	1.5%	0.1%	0.3%	11.8%	1.4%
275	50	197	6.0%	63.0%	12.5%	0.6%	0.4%	0.6%	0.1%	0.4%	0.1%	9.1%	3.8%	2.1%	0.4%	0.0%	0.0%	1.0%
276	50	212	5.0%	52.5%	14.5%	0.6%	0.4%	0.7%	0.1%	0.4%	0.1%	9.0%	3.7%	2.1%	0.1%	0.2%	10.0%	0.6%
277	50	58	5.4%	57.0%	18.1%	0.2%	0.2%	0.3%	0.0%	0.1%	0.1%	10.9%	4.5%	2.9%	0.3%	0.0%	0.0%	0.0%
278	50	53	6.0%	62.7%	15.1%	0.7%	0.5%	0.8%	0.1%	0.4%	0.1%	8.3%	3.4%	1.7%	0.2%	0.0%	0.0%	0.0%
279	50	118	5.5%	57.3%	14.7%	0.4%	0.3%	0.5%	0.1%	0.3%	0.1%	11.1%	4.6%	2.7%	0.5%	0.0%	0.0%	2.2%
280	50	128	4.4%	46.4%	15.0%	0.2%	0.1%	0.2%	0.0%	0.1%	0.1%	9.6%	4.0%	2.3%	0.4%	0.4%	15.7%	1.0%
281	50	221	5.8%	60.4%	15.8%	0.3%	0.2%	0.3%	0.0%	0.2%	0.1%	8.1%	3.4%	3.7%	0.2%	0.0%	0.8%	0.8%
282	50	135	5.6%	58.8%	16.9%	0.3%	0.2%	0.3%	0.0%	0.2%	0.1%	6.5%	2.7%	4.9%	0.2%	0.0%	1.9%	1.3%
283	50	167	5.8%	61.2%	12.6%	0.6%	0.4%	0.7%	0.1%	0.4%	0.1%	11.0%	4.5%	1.7%	0.1%	0.0%	0.8%	0.0%
284	50	95	6.9%	72.1%	10.3%	0.2%	0.1%	0.2%	0.0%	0.1%	0.1%	6.4%	2.6%	0.9%	0.0%	0.0%	0.0%	0.0%
285	50	283	5.7%	59.8%	14.6%	0.3%	0.2%	0.4%	0.0%	0.2%	0.1%	9.0%	3.7%	3.6%	0.3%	0.0%	1.4%	0.6%
286	50	221	5.8%	60.8%	16.7%	0.4%	0.3%	0.5%	0.1%	0.3%	0.1%	5.7%	2.4%	4.0%	0.2%	0.0%	2.1%	0.8%
287	50	55	5.5%	57.3%	13.6%	0.2%	0.1%	0.2%	0.0%	0.1%	0.1%	5.0%	2.1%	2.0%	0.3%	0.0%	1.9%	11.6%
288	50	96	5.8%	60.5%	17.4%	0.3%	0.2%	0.4%	0.0%	0.2%	0.0%	3.4%	1.4%	1.9%	0.2%	0.0%	1.5%	6.7%
289	50	162	4.6%	48.1%	13.1%	0.2%	0.1%	0.2%	0.0%	0.1%	0.1%	7.4%	3.0%	1.8%	0.2%	0.4%	15.8%	4.7%
290	50	394	4.4%	46.3%	15.8%	1.2%	0.8%	1.3%	0.1%	0.7%	0.1%	5.8%	2.4%	1.3%	0.1%	0.2%	9.1%	10.4%
291	50	270	5.0%	52.1%	7.8%	0.6%	0.4%	0.7%	0.1%	0.4%	0.1%	5.6%	2.3%	1.3%	0.1%	0.2%	10.1%	13.1%
292	70	579	5.9%	61.8%	8.8%	0.3%	0.2%	0.4%	0.0%	0.2%	0.1%	8.9%	3.7%	1.4%	0.1%	0.1%	2.9%	5.0%
293	70	522	5.0%	52.9%	15.5%	0.5%	0.4%	0.6%	0.1%	0.3%	0.1%	6.9%	2.9%	2.1%	0.2%	0.1%	4.4%	7.9%
294	50	486	4.3%	44.9%	12.5%	0.6%	0.4%	0.7%	0.1%	0.4%	0.1%	6.4%	2.7%	1.3%	0.2%	0.3%	13.6%	11.6%
295	50	473	4.5%	47.5%	12.0%	0.4%	0.3%	0.5%	0.1%	0.3%	0.1%	5.6%	2.3%	1.7%	0.2%	0.2%	9.5%	14.8%
296	50	59	4.5%	46.9%	14.7%	0.1%	0.1%	0.1%	0.0%	0.1%	0.0%	3.8%	1.6%	0.8%	0.1%	0.0%	0.0%	27.3%
297	50	21	1.0%	10.3%	4.2%	0.0%	0.0%	0.0%	0.0%	0.0%	0.0%	1.0%	0.4%	0.2%	0.0%	0.0%	0.0%	82.8%
299	50	197	5.8%	60.4%	13.4%	0.2%	0.1%	0.2%	0.0%	0.1%	0.1%	8.7%	3.6%	4.6%	0.1%	0.0%	0.0%	2.5%
300	70	456	5.3%	55.6%	15.1%	2.1%	1.5%	2.5%	0.3%	1.4%	0.1%	5.9%	2.5%	1.1%	0.0%	0.1%	5.2%	1.3%
301	70	452	6.8%	71.3%	2.5%	1.0%	0.7%	1.2%	0.1%	0.7%	0.1%	6.8%	2.8%	1.2%	0.0%	0.1%	3.3%	1.5%
302	70	325	5.2%	54.2%	16.3%	2.2%	1.6%	2.6%	0.3%	1.4%	0.1%	7.4%	3.1%	0.8%	0.0%	0.1%	3.0%	1.8%
303	70	365	7.0%	73.0%	2.7%	1.0%	0.7%	1.2%	0.1%	0.6%	0.1%	7.7%	3.2%	0.9%	0.0%	0.0%	0.0%	1.9%
304	50	264	4.7%	49.1%	11.6%	0.2%	0.2%	0.2%	0.0%	0.1%	0.0%	3.7%	1.5%	1.3%	0.1%	0.3%	13.5%	13.2%
305	50	371	4.8%	50.8%	16.9%	0.1%	0.1%	0.1%	0.0%	0.1%	0.1%	5.1%	2.1%	2.1%	0.3%	0.2%	9.4%	7.7%
306	50	281	4.1%	42.9%	26.0%	0.3%	0.2%	0.4%	0.0%	0.2%	0.0%	4.3%	1.8%	1.0%	0.1%	0.1%	5.3%	13.1%
307	50	246	6.1%	64.3%	21.5%	0.2%	0.2%	0.3%	0.0%	0.1%	0.0%	2.0%	0.8%	0.5%	0.1%	0.1%	3.7%	0.0%
308	50	14	4.3%	45.0%	20.1%	0.2%	0.2%	0.3%	0.0%	0.2%	0.0%	1.6%	0.7%	0.7%	0.1%	0.1%	4.6%	22.0%
309	50	15	6.1%	63.7%	24.9%	0.2%	0.2%	0.3%	0.0%	0.1%	0.0%	2.3%	1.0%	1.2%	0.1%	0.0%	0.0%	0.0%
310	70	343	5.3%	55.7%	22.9%	0.5%	0.4%	0.6%	0.1%	0.3%	0.1%	5.6%	2.3%	2.4%	0.3%	0.0%	0.0%	3.6%
311	70	414	5.1%	53.5%	24.6%	0.2%	0.2%	0.3%	0.0%	0.2%	0.0%	4.3%	1.8%	1.4%	0.2%	0.0%	0.0%	8.1%
312	50	178	5.7%	59.9%	14.7%	0.4%	0.3%	0.4%	0.0%	0.2%	0.1%	6.9%	2.9%	5.4%	0.2%	0.0%	0.1%	2.8%
313	50	42	6.1%	63.9%	23.0%	0.3%	0.2%	0.4%	0.0%	0.2%	0.0%	3.5%	1.4%	1.0%	0.1%	0.0%	0.0%	0.0%
314	50	50	6.6%	69.6%	17.5%	0.2%	0.1%	0.2%	0.0%	0.1%	0.0%	3.3%	1.4%	0.8%	0.0%	0.0%	0.0%	0.0%
315	50	27	6.6%	69.4%	17.5%	0.2%	0.1%	0.2%	0.0%	0.1%	0.0%	3.5%	1.5%	0.8%	0.0%	0.0%	0.0%	0.0%
316	50	24	6.1%	63.7%	22.9%	0.3%	0.2%	0.4%	0.0%	0.2%	0.0%	3.6%	1.5%	1.0%	0.1%	0.0%	0.0%	0.0%
317	50	28	5.8%	60.7%	26.2%	0.2%	0.2%	0.3%	0.0%	0.1%	0.0%	4.0%	1.7%	0.6%	0.1%	0.0%	0.0%	0.0%
318	50	30	6.4%	66.8%	19.7%	0.2%	0.2%	0.3%	0.0%	0.2%	0.0%	3.9%	1.6%	0.6%	0.0%	0.0%	0.0%	0.0%
319	50	64	5.8%	60.7%	23.9%	0.3%	0.2%	0.3%	0.0%	0.2%	0.1%	5.4%	2.2%	0.9%	0.1%	0.0%	0.0%	0.0%
320	50	28	5.6%	58.2%	18.8%	0.1%	0.1%	0.1%	0.0%	0.1%	0.0%	2.6%	1.1%	0.9%	0.2%	0.2%	9.0%	3.1%
321	50	67	4.2%	43.8%	29.4%	0.7%	0.5%	0.8%	0.1%	0.4%	0.1%	9.2%	3.8%	2.9%	0.3%	0.1%	3.8%	0.0%
322	50	5	5.3%	56.0%	27.8%	0.4%	0.3%	0.5%	0.1%	0.3%	0.0%	4.8%	2.0%	2.0%	0.4%	0.0%	0.0%	0.0%
323	50	17	6.1%	63.5%	21.8%	0.4%	0.3%	0.4%	0.0%	0.2%	0.0%	4.0%	1.7%	1.4%	0.2%	0.0%	0.0%	0.0%
324	50	63	4.8%	50.5%	31.6%	0.1%	0.1%	0.2%	0.0%	0.1%	0.0%	3.5%	1.5%	1.9%	0.3%	0.1%	4.0%	1.4%
325	50	83	5.4%	56.6%	25.8%	0.3%	0.2%	0.3%	0.0%	0.2%	0.0%	4.0%	1.7%	1.3%	0.1%	0.1%	3.0%	1.0%
326	50	10	5.8%	60.4%	18.0%	0.2%	0.1%	0.2%	0.0%	0.1%	0.1%	7.9%	3.3%	3.6%	0.3%	0.0%	0.0%	0.0%
327	50	49	5.5%	57.9%	16.8%	0.4%	0.3%	0.4%	0.0%	0.2%	0.1%	5.4%	2.2%	3.6%	0.3%	0.1%	5.1%	1.7%
328	50	57	5.0%	52.1%	29.8%	0.2%	0.1%	0.2%	0.0%	0.1%	0.0%	4.4%	1.8%	1.6%	0.1%	0.1%	4.4%	0.0%
329	50	46	6.0%	62.9%	26.7%	0.4%	0.3%	0.5%	0.0%	0.3%	0.0%	1.7%	0.7%	0.5%	0.0%	0.0%	0.0%	0.0%
330	50	27	6.7%	70.8%	17.2%	0.3%	0.2%	0.3%	0.0%	0.2%	0.0%	2.4%	1.0%	0.8%	0.0%	0.0%	0.0%	0.0%
331	50	19	6.6%	69.4%	18.2%	0.4%	0.3%	0.5%	0.1%	0.3%	0.0%	2.2%	0.9%	1.0%	0.0%	0.0%	0.0%	0.0%
332	50	24	6.7%	70.8%	17.1%	0.3%	0.2%	0.3%	0.0%	0.2%	0.0%	2.5%	1.0%	0.8%	0.0%	0.0%	0.0%	0.0%
333	50	14	6.6%	69.3%	18.1%	0.4%	0.3%	0.5%	0.1%	0.3%	0.0%	2.3%	1.0%	1.1%	0.1%	0.0%	0.0%	0.0%
334	50	25	6.9%	72.9%	15.5%	0.2%	0.1%	0.2%	0.0%	0.1%	0.0%	1.9%	0.8%	1.3%	0.0%	0.0%	0.0%	0.0%
335	50	15	6.8%	71.7%	15.7%	0.4%	0.3%	0.5%	0.1%	0.3%	0.0%	1.8%	0.7%	1.8%	0.1%	0.0%	0.0%	0.0%
336	50	279	5.7%	60.2%	29.2%	0.7%	0.5%	0.8%	0.1%	0.4%	0.0%	1.5%	0.6%	0.3%	0.0%	0.0%	0.0%	0.0%
337	50	193	4.4%	46.2%	45.8%	0.3%	0.2%	0.4%	0.0%	0.2%	0.0%	1.4%	0.6%	0.4%	0.0%	0.0%	0.0%	0.0%
338	50	94	5.5%	57.2%	30.7%	0.1%	0.1%	0.1%	0.0%	0.1%	0.0%	3.8%	1.6%	0.8%	0.0%	0.0%	0.0%	0.0%
339	50	295	4.9%	51.1%	40.8%	0.5%	0.4%	0.6%	0.1%	0.3%	0.0%	0.7%	0.3%	0.3%	0.0%	0.0%	0.0%	0.0%
340	50	117	4.8%	50.6%	41.2%	0.2%	0.1%	0.2%	0.0%	0.1%	0.0%	1.5%	0.6%	0.5%	0.0%	0.0%	0.0%	0.0%
341	50	185	6.0%	62.8%	26.6%	0.6%	0.4%	0.7%	0.1%	0.4%	0.0%	1.3%	0.5%	0.5%	0.0%	0.0%	0.0%	0.0%
342	80	598	6.0%	63.3%	17.7%	0.4%	0.3%	0.5%	0.1%	0.3%	0.1%	5.5%	2.3%	3.4%	0.2%	0.0%	0.0%	0.0%
343	80	557	6.5%	68.3%	12.1%	0.4%	0.3%	0.4%	0.0%	0.2%	0.1%	6.7%	2.8%	2.0%	0.2%	0.0%	0.0%	0.0%
346	70	24	6.3%	65.8%	17.9%	0.6%	0.5%	0.8%	0.1%	0.4%	0.0%	4.1%	1.7%	1.7%	0.1%	0.0%	0.0%	0.0%

Traffic Flows and Breakdown by 16 Vehicle Classes (Year 2026)

Link No.	Speed Limit	Total Vehicle	19 - Motorcycles (MC)	01 - Private Cars (PC)	03 - Taxi	14 - Non-franchised Bus <=6.4t	15 - Non-franchised Bus 6.4-15t	16 - Non-franchised Bus >15t	12 - Private Light Bus <=3.5t	13 - Private Light Bus >3.5t	04 - Light Goods Vehicles <=2.5t	05 - Lt Goods Vehicles 2.5-3.5t	06 - Light Goods Vehicles >3.5t	07 - Heavy Goods Vehicles <=15t	08 - Heavy Goods Vehicles >15t	17 - Franchised Bus (SD)	18 - Franchised Bus (DD)	11 - Public Light Buses
	km/hr	0200-0300																
349	70	184	6.1%	64.1%	15.3%	0.5%	0.3%	0.5%	0.1%	0.3%	0.1%	6.6%	2.7%	3.2%	0.2%	0.0%	0.0%	0.0%
350	50	256	4.3%	44.7%	48.7%	0.3%	0.2%	0.3%	0.0%	0.2%	0.0%	0.7%	0.3%	0.3%	0.0%	0.0%	0.0%	0.0%
351	50	113	5.7%	59.3%	29.1%	0.2%	0.1%	0.2%	0.0%	0.1%	0.0%	3.2%	1.3%	0.8%	0.0%	0.0%	0.0%	0.0%
364	50	74	6.5%	68.4%	17.0%	0.3%	0.2%	0.4%	0.0%	0.2%	0.0%	4.1%	1.7%	1.1%	0.1%	0.0%	0.0%	0.0%
365	50	78	6.4%	67.4%	18.4%	0.4%	0.3%	0.5%	0.1%	0.3%	0.0%	3.8%	1.6%	0.7%	0.0%	0.0%	0.0%	0.0%
368	50	180	5.2%	54.3%	13.7%	0.9%	0.6%	1.1%	0.1%	0.6%	0.1%	5.5%	2.3%	2.7%	0.3%	0.2%	8.1%	4.5%
369	50	23	5.3%	55.8%	20.7%	0.3%	0.2%	0.4%	0.0%	0.2%	0.1%	5.7%	2.3%	1.4%	0.2%	0.0%	0.0%	7.4%
370	50	4	2.1%	21.7%	23.2%	0.0%	0.0%	0.0%	0.0%	0.0%	0.1%	5.7%	2.4%	0.0%	0.0%	1.0%	43.9%	0.0%
371	70	195	5.4%	56.9%	25.6%	0.4%	0.3%	0.5%	0.1%	0.3%	0.0%	2.8%	1.2%	1.2%	0.3%	0.1%	4.8%	0.0%
372	70	516	4.8%	49.9%	30.3%	0.5%	0.4%	0.6%	0.1%	0.3%	0.1%	5.8%	2.4%	2.3%	0.5%	0.0%	2.0%	0.0%
373	50	83	5.6%	59.0%	28.3%	0.5%	0.4%	0.6%	0.1%	0.4%	0.0%	3.1%	1.3%	0.7%	0.1%	0.0%	0.0%	0.0%
374	50	8	5.1%	53.2%	20.4%	0.3%	0.2%	0.3%	0.0%	0.2%	0.1%	9.8%	4.1%	4.9%	1.4%	0.0%	0.0%	0.0%
375	50	27	4.8%	50.7%	24.2%	0.3%	0.2%	0.4%	0.0%	0.2%	0.0%	4.1%	1.7%	1.1%	0.2%	0.0%	0.0%	11.9%
376	50	115	5.6%	58.5%	22.8%	0.3%	0.2%	0.3%	0.0%	0.2%	0.1%	6.5%	2.7%	2.6%	0.3%	0.0%	0.0%	0.0%
377	50	23	5.4%	56.6%	27.8%	0.6%	0.4%	0.7%	0.1%	0.4%	0.0%	4.3%	1.8%	1.4%	0.3%	0.0%	0.0%	0.0%
378	50	136	5.5%	57.9%	26.7%	0.4%	0.3%	0.5%	0.1%	0.3%	0.0%	4.2%	1.7%	1.3%	0.1%	0.0%	0.0%	0.9%
380	50	27	5.3%	55.6%	26.9%	0.6%	0.4%	0.7%	0.1%	0.4%	0.1%	5.3%	2.2%	2.1%	0.5%	0.0%	0.0%	0.0%
381	50	71	4.1%	43.3%	20.4%	0.5%	0.4%	0.6%	0.1%	0.3%	0.0%	3.8%	1.6%	1.6%	0.4%	0.5%	19.5%	3.0%
382	50	62	4.3%	44.9%	17.8%	0.3%	0.2%	0.3%	0.0%	0.2%	0.0%	2.6%	1.1%	1.2%	0.3%	0.5%	22.9%	3.4%
383	50	521	4.7%	49.7%	23.0%	0.4%	0.3%	0.5%	0.1%	0.3%	0.0%	4.6%	1.9%	2.0%	0.3%	0.2%	8.8%	3.2%
384	50	279	4.6%	48.3%	13.9%	0.2%	0.2%	0.3%	0.0%	0.1%	0.1%	5.4%	2.2%	2.4%	0.4%	0.3%	14.4%	7.1%
385	50	431	5.0%	52.0%	31.7%	0.4%	0.3%	0.5%	0.1%	0.3%	0.1%	4.9%	2.0%	2.1%	0.4%	0.0%	0.0%	0.4%
386	50	457	5.0%	52.6%	31.3%	0.4%	0.3%	0.5%	0.0%	0.3%	0.0%	4.8%	2.0%	2.0%	0.4%	0.0%	0.0%	0.4%
388	50	85	5.4%	57.2%	26.2%	0.6%	0.5%	0.8%	0.1%	0.4%	0.0%	4.6%	1.9%	1.8%	0.4%	0.0%	0.0%	0.0%
389	50	231	5.7%	59.8%	25.1%	0.4%	0.3%	0.5%	0.1%	0.3%	0.0%	4.2%	1.7%	1.1%	0.1%	0.0%	0.0%	0.7%
390	50	101	5.7%	59.8%	23.7%	0.2%	0.2%	0.3%	0.0%	0.1%	0.1%	5.1%	2.1%	0.9%	0.1%	0.0%	0.0%	1.7%
391	50	398	5.1%	53.7%	31.8%	0.2%	0.2%	0.3%	0.0%	0.1%	0.0%	4.6%	1.9%	1.4%	0.1%	0.0%	0.0%	0.4%
394	50	36	4.9%	51.2%	26.0%	0.3%	0.2%	0.4%	0.0%	0.2%	0.1%	8.2%	3.4%	3.8%	1.1%	0.0%	0.0%	0.0%
395	50	39	5.0%	52.3%	22.9%	0.6%	0.4%	0.7%	0.1%	0.4%	0.1%	10.4%	4.3%	2.5%	0.4%	0.0%	0.0%	0.0%
397	50	65	5.9%	61.5%	23.3%	0.5%	0.4%	0.6%	0.1%	0.3%	0.0%	3.3%	1.4%	2.0%	0.6%	0.0%	0.0%	0.0%
398	50	28	6.4%	67.6%	20.8%	0.3%	0.2%	0.3%	0.0%	0.2%	0.0%	2.2%	0.9%	0.8%	0.2%	0.0%	0.0%	0.0%
399	50	135	4.8%	50.7%	15.6%	0.2%	0.2%	0.3%	0.0%	0.2%	0.0%	4.1%	1.7%	2.7%	0.7%	0.3%	13.8%	4.6%
403	50	77	6.7%	70.7%	12.9%	0.3%	0.2%	0.4%	0.0%	0.2%	0.1%	5.4%	2.2%	0.8%	0.0%	0.0%	0.0%	0.0%
405	50	148	5.6%	58.3%	27.2%	0.2%	0.1%	0.2%	0.0%	0.1%	0.0%	3.4%	1.4%	1.0%	0.2%	0.0%	1.7%	0.6%
406	50	25	6.8%	71.8%	13.6%	0.4%	0.3%	0.4%	0.0%	0.2%	0.0%	3.4%	1.4%	1.5%	0.0%	0.0%	0.0%	0.0%
407	50	14	2.3%	24.0%	9.2%	1.3%	0.9%	1.5%	0.2%	0.8%	0.2%	21.4%	8.9%	3.4%	0.0%	0.0%	0.0%	25.8%
408	50	66	4.9%	51.2%	31.2%	0.1%	0.1%	0.2%	0.0%	0.1%	0.0%	3.5%	1.5%	1.8%	0.3%	0.1%	3.8%	1.3%
409	50	99	5.5%	58.2%	25.0%	0.3%	0.2%	0.3%	0.0%	0.2%	0.0%	3.9%	1.6%	1.2%	0.1%	0.1%	2.5%	0.9%
412	70	127	5.9%	62.1%	18.8%	0.8%	0.6%	1.0%	0.1%	0.5%	0.1%	5.0%	2.1%	3.0%	0.0%	0.0%	0.0%	0.0%
413	70	25	4.9%	51.1%	31.9%	1.8%	1.3%	2.1%	0.2%	1.2%	0.0%	2.9%	1.2%	1.3%	0.1%	0.0%	0.0%	0.0%
414	70	237	5.4%	57.0%	16.6%	0.6%	0.4%	0.7%	0.1%	0.4%	0.1%	7.9%	3.3%	3.0%	0.3%	0.1%	2.3%	1.8%
415	70	102	6.2%	64.8%	15.6%	0.6%	0.4%	0.7%	0.1%	0.4%	0.1%	5.5%	2.3%	3.4%	0.0%	0.0%	0.0%	0.0%
416	70	60	5.7%	59.8%	13.6%	0.6%	0.4%	0.7%	0.1%	0.4%	0.1%	10.1%	4.2%	4.3%	0.1%	0.0%	0.0%	0.0%
417	50	163	4.5%	46.8%	16.3%	0.2%	0.1%	0.2%	0.0%	0.1%	0.0%	1.8%	0.7%	0.7%	0.0%	0.6%	26.2%	1.8%
418	50	169	5.2%	54.7%	23.5%	0.2%	0.2%	0.3%	0.0%	0.1%	0.0%	3.8%	1.6%	1.3%	0.2%	0.1%	6.2%	2.5%
419	50	71	6.0%	63.2%	14.6%	0.6%	0.4%	0.7%	0.1%	0.4%	0.0%	4.1%	1.7%	1.1%	0.1%	0.0%	1.2%	5.8%
420	50	128	6.3%	66.3%	15.6%	0.2%	0.2%	0.3%	0.0%	0.1%	0.0%	2.1%	0.9%	1.0%	0.2%	0.1%	4.2%	2.5%
421	50	399	5.5%	57.6%	12.6%	0.4%	0.3%	0.5%	0.1%	0.3%	0.0%	4.6%	1.9%	2.6%	0.3%	0.1%	5.2%	8.1%
422	50	484	5.5%	58.2%	17.8%	0.1%	0.1%	0.2%	0.0%	0.1%	0.0%	4.1%	1.7%	1.9%	0.2%	0.1%	3.9%	6.1%
423	70	432	5.3%	55.5%	16.0%	0.3%	0.2%	0.3%	0.0%	0.2%	0.1%	8.8%	3.6%	2.8%	1.0%	0.0%	1.3%	4.6%
424	70	404	5.6%	59.1%	15.5%	0.3%	0.2%	0.4%	0.0%	0.2%	0.1%	7.6%	3.1%	2.9%	0.4%	0.1%	2.3%	2.1%
425	50	295	4.5%	47.4%	11.4%	0.4%	0.3%	0.5%	0.1%	0.3%	0.1%	5.6%	2.3%	3.3%	0.4%	0.4%	19.1%	3.8%
426	50	246	5.9%	62.0%	13.5%	0.2%	0.1%	0.2%	0.0%	0.1%	0.1%	5.7%	2.4%	2.9%	0.2%	0.1%	3.1%	3.5%
427	50	17	6.2%	64.9%	23.1%	0.1%	0.1%	0.1%	0.0%	0.1%	0.0%	2.4%	1.0%	1.9%	0.1%	0.0%	0.0%	0.0%
429	50	124	3.5%	36.6%	16.7%	0.4%	0.3%	0.5%	0.1%	0.3%	0.0%	3.2%	1.3%	0.6%	0.0%	0.6%	24.4%	11.4%
430	70	55	4.7%	49.2%	11.9%	0.7%	0.5%	0.8%	0.1%	0.4%	0.1%	5.3%	2.2%	3.0%	0.0%	0.5%	20.6%	0.0%
433	50	26	5.1%	53.6%	16.0%	0.6%	0.4%	0.7%	0.1%	0.4%	0.1%	12.1%	5.0%	2.4%	0.2%	0.1%	3.3%	0.0%
434	50	109	5.4%	57.1%	16.0%	1.0%	0.7%	1.1%	0.1%	0.6%	0.1%	9.8%	4.1%	2.0%	0.1%	0.0%	1.7%	0.0%
435	50	126	5.2%	54.2%	8.7%	0.2%	0.2%	0.3%	0.0%	0.1%	0.1%	7.1%	3.0%	0.7%	0.3%	0.2%	7.6%	12.2%
436	50	109	5.3%	55.7%	17.3%	0.4%	0.3%	0.5%	0.0%	0.2%	0.0%	3.7%	1.5%	1.1%	0.1%	0.2%	10.0%	3.5%
437	50	49	3.1%	32.7%	4.6%	0.6%	0.4%	0.7%	0.1%	0.4%	0.0%	4.6%	1.9%	1.1%	0.0%	0.6%	27.9%	21.2%
438	50	45	5.6%	59.0%	13.4%	0.2%	0.2%	0.3%	0.0%	0.1%	0.1%	9.9%	4.1%	3.8%	0.3%	0.0%	0.0%	2.8%
439	50	53	5.8%	61.4%	18.4%	0.3%	0.2%	0.4%	0.0%	0.2%	0.0%	4.4%	1.8%	1.1%	0.2%	0.1%	3.9%	1.6%
440	50	238	5.6%	59.1%	19.1%	0.3%	0.2%	0.3%	0.0%	0.2%	0.1%	7.9%	3.3%	2.1%	0.4%	0.0%	0.0%	1.3%
443	50	59	5.1%	53.6%	19.7%	0.8%	0.6%	1.0%	0.1%	0.5%	0.1%	6.3%	2.6%	1.1%	0.1%	0.0%	0.0%	8.3%
444	50	51	5.3%	55.3%	18.0%	0.3%	0.2%	0.4%	0.0%	0.2%	0.1%	7.3%	3.0%	1.7%	0.2%	0.0%	0.0%	7.9%
445	50	46	4.4%	45.9%	13.7%	1.0%	0.7%	1.1%	0.1%	0.6%	0.1%	5.0%	2.1%	0.6%	0.0%	0.2%	10.1%	14.5%
446	50	123	5.7%	59.5%	21.7%	0.4%	0.3%	0.5%	0.1%	0.3%	0.1%	6.2%	2.6%	1.5%	0.1%	0.0%	0.0%	1.2%
447	50	40	5.7%	59.7%	15.1%	0.2%	0.2%	0.3%	0.0%	0.2%	0.1%	10.5%	4.3%	3.5%	0.2%	0.0%	0.0%	0.0%
448	50	22	4.5%	47.3%	19.6%	0.2%	0.1%	0.2%	0.0%	0.1%	0.2%	16.5%	6.8%	4.1%	0.4%	0.0%	0.0%	0.0%
449	50	27	6.1%	64.4%	17.9%	0.7%	0.5%	0.8%	0.1%	0.4%	0.1%	5.8%	2.4%	0.9%	0.0%	0.0%	0.0%	0.0%
450	50	5	4.7%	49.2%	22.3%	0.1%	0.1%	0.1%	0.0%	0.1%	0.1%	13.9%	5.8%	3.4%	0.2%	0.0%	0.0%	0.0%
451	50	41	6.3%	66.3%	18.4%	0.1%	0.1%	0.2%	0.0%	0.1%	0.0%	4.1%	1.7%	2.2%	0.4%	0.0%	0.0%	0.0%
452	50	60	6.4%	66.9%	15.7%	0.6%	0.4%	0.7%	0.1%	0.4%	0.1%	5.4%	2.2%	1.1%	0.0%	0.0%	0.0%	0.0%
453	50	96	5.0%	52.5%	27.4%	0.5%	0.4%	0.6%	0.1%	0.3%	0.1%	5.3%	2.2%	1.9%	0.2%	0.1%	3.5%	0.0%
454	50	54	6.2%	64.8%	20.4%	0.4%	0.3%	0.4%	0.0%	0.2%	0.0%	4.0%	1.7%	1.5%	0.1%	0.0%	0.0%	0.0%
459	50	120	6.3%	65.9%	15.3%	0.3%	0.2%	0.4%	0.0%	0.2%	0.0%	4.5%	1.8%	1.1%	0.0%	0.0%	0.7%	3.2%
460	50	161	6.2%	65.0%	19.4%	0.3%	0.2%	0.3%	0.0%	0.2%	0.0%	4.3%	1.8%	1.4%	0.1%	0.0%	0.0%	0.9%
461	50	201	6.1%	64.2%	21.9%	0.4%	0.3%	0.5%	0.1%	0.3%	0.0%	3.3%	1.4%	0.7%	0.0%	0.0%	0.0%	0.7%
468	50	53	5.3%	55.8%	14.4%	0.3%	0.2%	0.3%	0.0%	0.2%	0.1%	5.6%	2.3%	1.5%	0.2%	0.1%	5.2%	8.6%
469	50	149	4.9%	51.5%	28.6%	0.6%	0.4%	0.7%	0.1%	0.4%	0.0%	2.5%	1.1%	0.7%	0.1%	0.0%	1.1%	7.3%
470	50	48	4.2%	43.6%	25.4%	1.6%	1.1%	1.9%	0.2%	1.0%	0.0%	3.6%	1.5%	0.9%	0.1%	0.0%	1.3%	13.5%
473	50	25	6.9%	72.9%	15.5%	0.2%	0.1%	0.2%	0.0%	0.1%	0.0%	1.9%	0.8%	1.3%	0.0%	0.0%	0.0%	0.0%
474	50	15	6.8%	71.7%	15.7%	0.4%	0.3%	0.5%	0.1%	0.3%	0.0%	1.8%	0.7%	1.8%	0.1%	0.0%	0.0%	0.0%
475	50	5	6.5%	67.7%	17.1%	0.4%	0.3%	0.5%	0.1%	0.3%	0.0%	4.2%	1.7%	1.1%	0.0%	0.0%	0.0%	0.0%
476	50	4	5.8%	60.4%	22.5%	0.5%	0.4%	0.6%	0.1%	0.3%	0.1%	5.5%	2.3%	1.4%	0.1%	0.0%	0.0%	0.0%
477	50	10	6.4%	66.9%	20.2%	0.3%	0.2%	0.3%	0.0%	0.2%	0.0%	2.7%	1.1%	1.5%	0.1%	0.0%	0.0%	0.0%
478	50	7	6.6%	69.0%	17.9%	0.2%	0.1%	0.2%	0.0%	0.1%	0.0%	3.2%	1.3%	1.2%	0.0%	0.0%	0.0%	0.0%
479	50	3	5.6%	59.0%	25.4%	0.2%	0.1%	0.2%	0.0%	0.1%	0.1%	6.2%	2.6%	0.6%	0.0%	0.0%	0.0%	0.0%
480	50	4	6.2%	64.9%	19.9%	0.4%	0.2%	0.4%	0.0%	0.2%	0.1%	4.9%	2.0%	0.8%	0.0%	0.0%	0.0%	0.0%
483	50	121	4.9%	51.6%	38.9%	0.2%	0.1%	0.2%	0.0%	0.1%	0.0%	2.1%	0.9%	0.8%	0.0%	0.0%	0.0%	0.0%
484	50	181	6.0%	62.8%	26.3%	0.6%	0.4%	0.7%	0.1%	0.4%	0.0%	1.5%	0.6%	0.5%	0.0%	0.0%	0.0%	0.0%
485	50	76	4.3%	45.2%	17.6%	0.7%	0.5%	0.8%	0.1%	0.5%	0.0%	2.7%	1.1%	0.5%	2.0%	0.4%	16.6%	7.1%
486	50	88	6.1%	63.7%	24.5%	0.2%	0.1%	0.2%	0.0%	0.1%	0.0%	2.6%	1.1%	1.0%	0.2%	0.0%	0.0%	0.0%
487	50	36	3.4%	36.1%	19.7%	0.5%	0.3%	0.5%	0.1%	0.3%	0.1%	7.7%	3.2%	2.0%	0.4%	0.0%	0.0%	25.8%
488	50	12	2.0%	20.8%	7.5%	0.4%	0.3%	0.4%	0.0%	0.2%	0.0%	1.8%	0.8%	0.1%	0.0%	1.5%	64.1%	0.0%
489	50	222	5.0%	52.0%	15.2%	0.5%	0.4%	0.6%	0.1%	0.3%	0.0%	3.2%	1.3%	1.6%	0.2%	0.3%	12.6%	6.6%
490	50	28	0.4%	4.0%	3.1%	0.0%	0.0%	0.0%	0.0%	0.0%	0.0%	0.8%	0.3%	0.0%	0.0%	1.6%	67.7%	22.1%
491	50	143	4.0%	42.1%	20.0%	0.2%	0.1%	0.2%	0.0%	0.1%	0.0%	3.6%	1.5%	1.2%	0.3%	0.4%	15.5%	10.7%
492	50	3	5.3%	56.1%	25.6%	1.0%	0.7%	1.1%	0.1%	0.6%	0.1%	6.3%	2.6%	0.4%	0.0%	0.0%	0.0%	0.0%
493	50	246	5.2%	54.1%	17.0%	0.5%	0.4%	0.6%	0.1%	0.3%	0.0%	3.4%	1.4%	1.6%	0.2%	0.1%	5.4%	9.7%
494	50	8	6.2%	65.2%	18.2%	0.3%	0.2%	0.3%	0.0%	0.2%	0.1%	5.6%	2.3%	1.2%	0.1%	0.0%	0.0%	0.0%
495	50	39	6.4%	66.7%	22.5%	0.2%	0.2%	0.3%	0.0%	0.2%	0.0%	2.1%	0.9%	0.6%	0.1%	0.0%	0.0%	0.0%
496	50	68	2.4%	25.1%	12.5%	0.3%	0.2%	0.3%	0.0%	0.2%	0.0%	4.4%	1.8%	1.2%	0.2%	0.7%	28.0%	22.7%
497	50	152	4.2%	43.7%	20.1%	0.2%	0.1%	0.2%	0.0%	0.1%	0.0%	3.4%	1.4%	1.1%	0.3%	0.3%	14.5%	10.1%

Traffic Flows and Breakdown by 16 Vehicle Classes (Year 2026)

Link No.	Speed Limit	Total Vehicle	19 - Motorcycles (MC)	01 - Private Cars (PC)	03 - Taxi	14 - Non-franchised Bus <=6.4t	15 - Non-franchised Bus 6.4-15t	16 - Non-franchised Bus >15t	12 - Private Light Bus <=3.5t	13 - Private Light Bus >3.5t	04 - Light Goods Vehicles <=2.5t	05 - Lt Goods Vehicles 2.5-3.5t	06 - Light Goods Vehicles >3.5t	07 - Heavy Goods Vehicles <=15t	08 - Heavy Goods Vehicles >15t	17 - Franchised Bus (SD)	18 - Franchised Bus (DD)	11 - Public Light Buses
	km/hr	0200-0300																
498	50	29	5.3%	56.1%	20.9%	0.2%	0.2%	0.3%	0.0%	0.2%	0.0%	4.8%	2.0%	0.9%	0.1%	0.0%	0.0%	8.8%
499	50	10	4.1%	43.0%	19.6%	0.0%	0.0%	0.0%	0.0%	0.0%	0.1%	5.4%	2.2%	0.3%	0.0%	0.0%	0.0%	25.3%
500	50	31	3.6%	37.6%	15.4%	0.1%	0.1%	0.2%	0.0%	0.1%	0.0%	3.7%	1.5%	0.4%	0.1%	0.3%	14.1%	22.7%
501	50	102	5.0%	52.8%	27.8%	0.3%	0.2%	0.4%	0.0%	0.2%	0.0%	3.6%	1.5%	0.9%	0.2%	0.0%	0.0%	6.9%
502	50	3	5.3%	55.5%	27.1%	0.7%	0.5%	0.8%	0.1%	0.5%	0.1%	6.6%	2.8%	0.1%	0.0%	0.0%	0.0%	0.0%
503	50	78	4.8%	50.0%	19.2%	0.1%	0.1%	0.1%	0.0%	0.1%	0.0%	3.3%	1.4%	1.0%	0.2%	0.3%	12.5%	7.1%
504	50	209	4.9%	51.3%	22.8%	0.5%	0.3%	0.5%	0.1%	0.3%	0.1%	6.3%	2.6%	1.8%	0.2%	0.1%	3.3%	5.0%
505	50	47	5.6%	58.9%	23.4%	0.2%	0.1%	0.2%	0.0%	0.1%	0.1%	6.5%	2.7%	1.8%	0.3%	0.0%	0.0%	0.0%
506	50	80	5.5%	58.1%	24.1%	0.3%	0.2%	0.3%	0.0%	0.2%	0.1%	6.5%	2.7%	1.7%	0.2%	0.0%	0.0%	0.0%
507	50	28	5.1%	53.4%	27.9%	0.6%	0.4%	0.7%	0.1%	0.4%	0.1%	5.7%	2.4%	2.5%	0.7%	0.0%	0.0%	0.0%
508	50	23	5.8%	60.3%	22.8%	0.1%	0.1%	0.1%	0.0%	0.1%	0.1%	6.3%	2.6%	1.6%	0.2%	0.0%	0.0%	0.0%
509	50	40	4.7%	49.6%	28.7%	0.6%	0.4%	0.7%	0.1%	0.4%	0.0%	3.3%	1.4%	1.5%	0.5%	0.0%	0.0%	8.0%
512	50	166	5.0%	52.6%	25.7%	0.5%	0.3%	0.6%	0.1%	0.3%	0.0%	3.9%	1.6%	1.6%	0.3%	0.0%	0.0%	7.5%
513	50	18	6.3%	65.8%	24.1%	0.2%	0.1%	0.2%	0.0%	0.1%	0.0%	1.9%	0.8%	0.4%	0.1%	0.0%	0.0%	0.0%
514	50	69	2.5%	25.9%	12.7%	0.2%	0.2%	0.3%	0.0%	0.2%	0.0%	4.4%	1.8%	1.2%	0.2%	0.6%	27.5%	22.2%
515	50	168	4.4%	45.8%	20.3%	0.2%	0.1%	0.2%	0.0%	0.1%	0.0%	3.3%	1.4%	1.1%	0.3%	0.3%	13.2%	9.2%
516	50	32	4.4%	45.7%	24.1%	0.1%	0.0%	0.1%	0.0%	0.0%	0.0%	3.5%	1.4%	0.7%	0.1%	0.2%	9.7%	9.9%
517	50	57	4.6%	48.2%	21.8%	0.2%	0.1%	0.2%	0.0%	0.1%	0.0%	3.5%	1.4%	1.4%	0.2%	0.1%	5.5%	12.4%
518	50	26	5.6%	58.3%	24.8%	0.3%	0.2%	0.4%	0.0%	0.2%	0.1%	5.8%	2.4%	1.7%	0.2%	0.0%	0.0%	0.0%
519	50	34	5.6%	58.8%	29.4%	0.2%	0.2%	0.3%	0.0%	0.1%	0.0%	2.8%	1.2%	1.0%	0.3%	0.0%	0.0%	0.0%
520	50	106	4.0%	41.9%	17.1%	0.3%	0.2%	0.4%	0.0%	0.2%	0.0%	4.5%	1.8%	1.2%	0.2%	0.4%	16.2%	11.5%
521	50	129	4.3%	44.8%	20.9%	0.2%	0.1%	0.2%	0.0%	0.1%	0.0%	3.4%	1.4%	1.1%	0.4%	0.4%	15.7%	6.8%
522	50	52	5.4%	56.6%	20.4%	0.4%	0.3%	0.5%	0.1%	0.3%	0.0%	4.4%	1.8%	1.0%	0.1%	0.0%	0.0%	8.6%
523	50	16	6.6%	68.8%	18.1%	0.1%	0.1%	0.2%	0.0%	0.1%	0.0%	3.2%	1.3%	1.2%	0.2%	0.0%	0.0%	0.0%
524	50	35	5.6%	58.5%	16.0%	0.8%	0.6%	0.9%	0.1%	0.5%	0.0%	3.6%	1.5%	0.8%	0.2%	0.0%	0.0%	10.9%
525	50	31	6.3%	66.5%	16.6%	0.1%	0.1%	0.1%	0.0%	0.1%	0.0%	2.5%	1.0%	0.9%	0.1%	0.0%	0.0%	5.6%
526	50	54	2.7%	28.3%	14.1%	0.2%	0.1%	0.2%	0.0%	0.1%	0.0%	4.4%	1.8%	1.5%	0.3%	0.7%	31.5%	14.1%
527	50	113	4.0%	41.5%	21.4%	0.2%	0.1%	0.2%	0.0%	0.1%	0.0%	3.4%	1.4%	1.1%	0.4%	0.4%	17.9%	7.7%
528	50	35	1.5%	16.1%	7.4%	0.1%	0.1%	0.1%	0.0%	0.1%	0.0%	1.2%	0.5%	0.5%	0.1%	1.0%	44.8%	26.3%
529	50	185	4.4%	45.7%	19.0%	0.2%	0.2%	0.3%	0.0%	0.2%	0.0%	4.6%	1.9%	1.4%	0.4%	0.3%	14.0%	7.4%
530	50	75	3.6%	37.6%	18.8%	0.3%	0.2%	0.4%	0.0%	0.2%	0.0%	2.7%	1.1%	1.1%	0.3%	0.5%	20.9%	12.3%
531	50	185	4.4%	45.7%	19.0%	0.2%	0.2%	0.3%	0.0%	0.2%	0.0%	4.6%	1.9%	1.4%	0.4%	0.3%	14.0%	7.4%
532	50	30	5.8%	61.3%	26.9%	0.2%	0.1%	0.2%	0.0%	0.1%	0.0%	3.0%	1.2%	0.8%	0.1%	0.0%	0.0%	0.0%
533	50	25	5.1%	53.0%	26.1%	0.4%	0.3%	0.5%	0.1%	0.3%	0.1%	7.4%	3.1%	3.1%	0.8%	0.0%	0.0%	0.0%
534	50	76	3.6%	37.4%	18.7%	0.3%	0.2%	0.4%	0.0%	0.2%	0.0%	3.0%	1.2%	1.2%	0.3%	0.5%	20.7%	12.2%
535	50	205	4.5%	46.8%	18.5%	0.2%	0.2%	0.3%	0.0%	0.1%	0.1%	5.4%	2.2%	1.7%	0.4%	0.3%	12.6%	6.7%
536	50	126	4.4%	46.3%	19.2%	0.4%	0.3%	0.5%	0.0%	0.3%	0.1%	8.4%	3.5%	2.5%	0.4%	0.1%	5.5%	8.3%
537	50	86	3.3%	34.2%	16.3%	0.3%	0.2%	0.4%	0.0%	0.2%	0.0%	3.5%	1.5%	1.1%	0.2%	0.5%	23.0%	15.1%
538	50	154	4.4%	46.4%	19.5%	0.2%	0.1%	0.2%	0.0%	0.1%	0.0%	3.7%	1.5%	1.2%	0.4%	0.3%	15.0%	6.7%
539	50	76	2.2%	22.6%	9.4%	0.1%	0.1%	0.1%	0.0%	0.1%	0.0%	2.7%	1.1%	0.7%	0.1%	1.0%	42.6%	17.1%
540	50	212	4.5%	47.4%	17.1%	0.3%	0.2%	0.4%	0.0%	0.2%	0.0%	4.3%	1.8%	1.9%	0.4%	0.3%	12.4%	8.7%
543	50	121	3.6%	37.9%	13.4%	0.4%	0.3%	0.5%	0.0%	0.3%	0.0%	2.9%	1.2%	1.0%	0.1%	0.6%	27.0%	10.8%
544	50	212	4.5%	47.4%	17.1%	0.3%	0.2%	0.4%	0.0%	0.2%	0.0%	4.3%	1.8%	1.9%	0.4%	0.3%	12.4%	8.7%
545	50	121	3.6%	37.9%	13.4%	0.4%	0.3%	0.5%	0.0%	0.3%	0.0%	2.9%	1.2%	1.0%	0.1%	0.6%	27.0%	10.8%
546	50	155	4.2%	43.5%	13.9%	0.2%	0.2%	0.3%	0.0%	0.2%	0.0%	4.0%	1.7%	2.1%	0.5%	0.4%	17.0%	11.9%
547	50	236	4.4%	46.4%	16.5%	0.3%	0.2%	0.3%	0.0%	0.2%	0.0%	3.6%	1.5%	1.8%	0.4%	0.3%	11.1%	13.0%
548	50	19	6.1%	64.0%	22.0%	0.1%	0.1%	0.2%	0.0%	0.1%	0.0%	4.1%	1.7%	1.4%	0.2%	0.0%	0.0%	0.0%
549	50	195	4.2%	44.3%	18.4%	0.4%	0.3%	0.4%	0.0%	0.2%	0.0%	3.7%	1.5%	1.3%	0.1%	0.4%	18.0%	6.7%
550	50	235	4.6%	48.7%	14.3%	0.2%	0.1%	0.2%	0.0%	0.1%	0.0%	3.9%	1.6%	1.9%	0.4%	0.3%	12.3%	11.2%
551	50	167	4.0%	42.1%	17.3%	0.3%	0.2%	0.4%	0.0%	0.2%	0.0%	3.3%	1.4%	1.2%	0.1%	0.5%	21.0%	7.8%
552	50	202	4.7%	48.8%	13.0%	0.2%	0.1%	0.2%	0.0%	0.1%	0.0%	4.5%	1.8%	2.2%	0.4%	0.3%	14.3%	9.3%
553	50	2	3.7%	39.3%	42.2%	0.0%	0.0%	0.0%	0.0%	0.0%	0.1%	10.3%	4.3%	0.0%	0.0%	0.0%	0.0%	0.0%
554	50	46	4.5%	47.3%	17.6%	0.2%	0.1%	0.2%	0.0%	0.1%	0.0%	2.9%	1.2%	1.4%	0.2%	0.0%	0.0%	24.1%
555	50	254	4.3%	45.3%	18.7%	0.4%	0.3%	0.4%	0.0%	0.2%	0.0%	3.2%	1.3%	1.1%	0.1%	0.4%	18.1%	6.0%
556	50	189	4.6%	47.8%	12.1%	0.2%	0.1%	0.2%	0.0%	0.1%	0.0%	4.6%	1.9%	2.3%	0.4%	0.4%	15.3%	10.0%
557	50	254	4.3%	45.3%	18.7%	0.4%	0.3%	0.4%	0.0%	0.2%	0.0%	3.2%	1.3%	1.1%	0.1%	0.4%	18.1%	6.0%
558	50	280	4.6%	48.2%	13.9%	0.2%	0.2%	0.3%	0.0%	0.1%	0.1%	5.4%	2.2%	2.4%	0.4%	0.3%	14.7%	7.1%
559	50	77	5.6%	58.7%	26.1%	0.2%	0.1%	0.2%	0.0%	0.1%	0.1%	4.9%	2.0%	1.6%	0.4%	0.0%	0.0%	0.0%
560	50	84	5.7%	59.7%	22.7%	0.3%	0.2%	0.4%	0.0%	0.2%	0.0%	4.8%	2.0%	1.5%	0.3%	0.0%	0.0%	2.0%
561	50	189	5.3%	55.7%	26.1%	0.3%	0.2%	0.4%	0.0%	0.2%	0.0%	3.9%	1.6%	1.2%	0.2%	0.0%	1.3%	3.3%
562	50	140	5.3%	55.5%	25.2%	0.2%	0.2%	0.3%	0.0%	0.2%	0.0%	4.4%	1.8%	1.5%	0.3%	0.0%	1.8%	3.2%
563	50	143	5.6%	59.0%	25.8%	0.2%	0.2%	0.3%	0.0%	0.2%	0.0%	4.4%	1.8%	1.3%	0.3%	0.0%	0.0%	0.9%
564	50	126	5.7%	60.0%	23.5%	0.4%	0.3%	0.4%	0.0%	0.2%	0.0%	4.0%	1.7%	1.2%	0.2%	0.0%	0.0%	2.4%
565	50	48	5.2%	54.1%	22.6%	0.3%	0.2%	0.3%	0.0%	0.2%	0.0%	2.7%	1.1%	1.1%	0.3%	0.1%	5.2%	6.6%
566	50	115	5.2%	54.8%	28.2%	0.3%	0.2%	0.3%	0.0%	0.2%	0.0%	3.3%	1.4%	0.9%	0.1%	0.1%	2.2%	2.8%
567	50	5	5.8%	60.5%	26.0%	0.3%	0.2%	0.3%	0.0%	0.2%	0.0%	4.1%	1.7%	0.9%	0.1%	0.0%	0.0%	0.0%
568	50	32	4.6%	48.7%	21.8%	0.3%	0.2%	0.3%	0.0%	0.2%	0.1%	7.4%	3.0%	1.8%	0.3%	0.0%	0.0%	11.2%
569	50	3	4.7%	49.8%	31.6%	0.5%	0.4%	0.6%	0.1%	0.3%	0.1%	7.7%	3.2%	0.9%	0.2%	0.0%	0.0%	0.0%
570	50	6	5.9%	62.2%	21.9%	0.6%	0.4%	0.7%	0.1%	0.4%	0.0%	3.9%	1.6%	1.6%	0.5%	0.0%	0.0%	0.0%
571	50	87	5.0%	52.6%	21.4%	0.3%	0.2%	0.4%	0.0%	0.2%	0.0%	2.9%	1.2%	1.2%	0.2%	0.0%	0.0%	14.3%
572	50	10	3.5%	36.2%	15.7%	0.3%	0.2%	0.4%	0.0%	0.2%	0.0%	3.1%	1.3%	1.1%	0.3%	0.0%	0.0%	37.7%
573	50	78	4.5%	47.4%	21.2%	0.4%	0.3%	0.4%	0.0%	0.2%	0.0%	2.7%	1.1%	1.0%	0.1%	0.0%	0.0%	20.6%
574	50	46	5.1%	53.3%	21.6%	0.3%	0.2%	0.3%	0.0%	0.2%	0.1%	6.3%	2.6%	1.8%	0.4%	0.0%	0.0%	8.0%
575	50	4	6.0%	63.2%	20.8%	0.5%	0.3%	0.6%	0.1%	0.3%	0.1%	4.9%	2.0%	1.0%	0.2%	0.0%	0.0%	0.0%
576	50	53	4.8%	50.5%	23.6%	0.3%	0.2%	0.3%	0.0%	0.2%	0.1%	6.7%	2.8%	1.8%	0.4%	0.0%	0.0%	8.4%
577	50	6	1.4%	14.4%	15.4%	0.0%	0.0%	0.0%	0.0%	0.0%	0.0%	3.8%	1.6%	0.0%	0.0%	0.0%	0.0%	63.4%
578	50	14	4.5%	47.5%	19.5%	0.2%	0.2%	0.3%	0.0%	0.1%	0.0%	3.1%	1.3%	0.8%	0.1%	0.0%	0.0%	22.2%
579	50	3	4.5%	47.7%	34.8%	0.1%	0.1%	0.1%	0.0%	0.1%	0.1%	8.5%	3.5%	0.3%	0.0%	0.0%	0.0%	0.0%
580	50	8	3.4%	36.0%	11.0%	0.1%	0.1%	0.1%	0.0%	0.1%	0.0%	2.7%	1.1%	0.2%	0.0%	0.0%	0.0%	45.2%
581	50	9	4.2%	44.2%	11.7%	0.1%	0.1%	0.1%	0.0%	0.1%	0.0%	3.3%	1.4%	0.6%	0.1%	0.0%	0.0%	34.0%
582	50	106	5.6%	58.3%	23.9%	0.2%	0.1%	0.2%	0.0%	0.1%	0.1%	5.8%	2.4%	2.0%	0.2%	0.0%	0.0%	1.2%
583	50	93	5.6%	59.0%	24.0%	0.2%	0.1%	0.2%	0.0%	0.1%	0.1%	5.9%	2.5%	2.2%	0.2%	0.0%	0.0%	0.0%
584	50	93	5.6%	59.0%	24.0%	0.2%	0.1%	0.2%	0.0%	0.1%	0.1%	5.9%	2.5%	2.2%	0.2%	0.0%	0.0%	0.0%
585	50	191	5.3%	55.8%	25.6%	0.3%	0.2%	0.3%	0.0%	0.2%	0.1%	7.0%	2.9%	2.1%	0.2%	0.0%	0.0%	0.0%
586	50	154	5.5%	57.8%	24.0%	0.2%	0.1%	0.2%	0.0%	0.1%	0.1%	6.7%	2.8%	2.3%	0.2%	0.0%	0.0%	0.0%
587	50	44	4.5%	46.7%	30.6%	0.7%	0.5%	0.9%	0.1%	0.5%	0.1%	9.5%	3.9%	1.7%	0.3%	0.0%	0.0%	0.0%
588	70	472	4.8%	50.2%	30.3%	0.5%	0.4%	0.6%	0.1%	0.3%	0.1%	5.5%	2.3%	2.3%	0.6%	0.1%	2.2%	0.0%
589	70	148	5.6%	58.8%	22.1%	0.3%	0.2%	0.4%	0.0%	0.2%	0.0%	2.9%	1.2%	1.4%	0.4%	0.1%	6.3%	0.0%
590	70	472	4.8%	50.2%	30.3%	0.5%	0.4%	0.6%	0.1%	0.3%	0.1%	5.5%	2.3%	2.3%	0.6%	0.1%	2.2%	0.0%
591	70	288	6.0%	63.4%	18.1%	0.3%	0.2%	0.3%	0.0%	0.2%	0.0%	3.8%	1.6%	1.2%	0.2%	0.1%	4.4%	0.0%
594	50	195	4.5%	47.3%	24.0%	0.5%	0.3%	0.6%	0.1%	0.3%	0.0%	2.6%	1.1%	0.8%	0.1%	0.2%	10.2%	7.4%
595	50	133	4.8%	50.0%	19.8%	0.2%	0.1%	0.2%	0.0%	0.1%	0.0%	3.7%	1.5%	0.8%	0.1%	0.4%	17.5%	0.8%
596	50	182	4.5%	47.6%	24.7%	0.5%	0.4%	0.6%	0.1%	0.3%	0.0%	2.3%	1.0%	0.6%	0.1%	0.3%	10.9%	6.2%
597	50	187	5.1%	53.9%	19.6%	0.2%	0.2%	0.3%	0.0%	0.1%	0.0%	4.1%	1.7%	1.3%	0.2%	0.3%	12.4%	0.6%
598	50	234	5.1%	53.7%	23.2%	0.5%	0.3%	0.6%	0.1%	0.3%	0.0%	3.5%	1.4%	1.0%	0.1%	0.1%	5.1%	4.8%
599	50	138	4.5%	47.6%	29.4%	0.4%	0.3%	0.5%	0.0%	0.3%	0.0%	3.6%	1.5%	1.7%	0.3%	0.2%	9.0%	0.8%
600	50	196	5.7%	59.8%	28.5%	0.6%	0.5%	0.8%	0.1%	0.4%	0.0%	2.1%	0.9%	0.5%	0.0%	0.0%	0.0%	0.0%
601	50	98	5.1%	53.4%	32.2%	0.4%	0.3%	0.5%	0.0%	0.2%	0.0%	4.2%	1.7%	1.7%	0.2%	0.0%	0.0%	0.0%
602	50	68	5.7%	59.3%	18.4%	0.3%	0.2%	0.4%	0.0%	0.2%	0.1%	5.4%	2.2%	2.7%	0.3%	0.0%	0.0%	4.7%
603	50	2	3.7%	39.1%	41.9%	0.0%	0.0%	0.0%	0.0%	0.0%	0.1%	10.3%	4.2%	0.5%	0.2%	0.0%	0.0%	0.0%
604	50	109	5.4%	56.6%	22.3%	0.3%	0.2%	0.4%	0.0%	0.2%	0.1%	6.0%	2.5%	2.7%	0.4%	0.0%	0.0%	2.9%
605	50	106	5.6%	58.3%	23.0%	0.3%	0.2%	0.4%	0.0%	0.2%	0.1%	6.2%	2.5%	2.8%	0.4%	0.0%	0.0%	0.0%
606	50	35	5.4%	56.8%	25.2%	0.4%	0.3%	0.5%	0.1%	0.3%	0.1%	6.6%	2.7%	1.5%	0.2%	0.0%	0.0%	0.0%
607	50	2	3.8%	39.4%	42.2%	0.0%	0.0%	0.0%	0.0%	0.0%	0.1%	10.3%	4.3%	0.0%	0.0%	0.0%	0.0%	0.0%
608	50	179	3.6%	38.2%	23.3%	0.2%	0.1%	0.2%	0.0%	0.1%	0.0%	2.6%	1.1%	1.1%	0.3%	0.6%	25.7%	2.6%

Traffic Flows and Breakdown by 16 Vehicle Classes (Year 2026)

Link No.	Speed Limit	Total Vehicle	19 - Motorcycles (MC)	01 - Private Cars (PC)	03 - Taxi	14 - Non-franchised Bus <=6.4t	15 - Non-franchised Bus 6.4-15t	16 - Non-franchised Bus >15t	12 - Private Light Bus <=3.5t	13 - Private Light Bus >3.5t	04 - Light Goods Vehicles <=2.5t	05 - Lt Goods Vehicles 2.5-3.5t	06 - Light Goods Vehicles >3.5t	07 - Heavy Goods Vehicles <=15t	08 - Heavy Goods Vehicles >15t	17 - Franchised Bus (SD)	18 - Franchised Bus (DD)	11 - Public Light Buses
	km/hr	0200-0300																
609	50	276	4.6%	48.1%	19.6%	0.4%	0.3%	0.4%	0.0%	0.2%	0.0%	3.0%	1.2%	1.0%	0.1%	0.3%	13.0%	7.8%
610	50	363	4.4%	46.1%	19.1%	0.3%	0.2%	0.4%	0.0%	0.2%	0.0%	2.9%	1.2%	0.9%	0.1%	0.3%	14.7%	8.9%
611	50	158	3.1%	32.3%	9.9%	0.2%	0.2%	0.3%	0.0%	0.1%	0.0%	3.2%	1.3%	1.0%	0.1%	0.7%	29.1%	18.5%
612	70	211	3.9%	41.2%	27.2%	0.3%	0.2%	0.4%	0.0%	0.2%	0.0%	4.8%	2.0%	1.1%	0.1%	0.0%	0.9%	17.4%
613	70	209	6.5%	68.2%	20.7%	0.2%	0.2%	0.3%	0.0%	0.1%	0.0%	2.0%	0.8%	0.5%	0.1%	0.0%	0.4%	0.0%
614	70	209	6.5%	68.2%	20.7%	0.2%	0.2%	0.3%	0.0%	0.1%	0.0%	2.0%	0.8%	0.5%	0.1%	0.0%	0.4%	0.0%
615	70	211	3.9%	41.2%	27.2%	0.3%	0.2%	0.4%	0.0%	0.2%	0.0%	4.8%	2.0%	1.1%	0.1%	0.0%	0.9%	17.4%
617	50	201	3.9%	40.5%	15.9%	0.4%	0.3%	0.4%	0.0%	0.2%	0.0%	3.8%	1.6%	0.8%	0.1%	0.6%	27.9%	3.6%
618	70	232	4.8%	50.8%	32.8%	0.2%	0.2%	0.3%	0.0%	0.1%	0.0%	4.2%	1.7%	1.4%	0.3%	0.0%	0.0%	3.0%
619	50	406	4.6%	48.7%	21.1%	0.4%	0.3%	0.5%	0.1%	0.3%	0.0%	3.2%	1.3%	0.8%	0.1%	0.4%	15.7%	2.5%
620	50	257	5.2%	54.8%	23.6%	0.4%	0.3%	0.5%	0.1%	0.3%	0.0%	3.5%	1.5%	0.9%	0.1%	0.1%	4.6%	4.0%
621	50	150	4.1%	42.7%	25.4%	0.2%	0.1%	0.2%	0.0%	0.1%	0.0%	2.8%	1.2%	1.2%	0.3%	0.3%	11.1%	10.3%
622	50	277	5.3%	55.4%	23.5%	0.4%	0.3%	0.5%	0.1%	0.3%	0.0%	3.5%	1.5%	1.0%	0.1%	0.1%	4.3%	3.7%
623	50	255	5.3%	55.5%	23.6%	0.4%	0.3%	0.5%	0.1%	0.3%	0.0%	3.2%	1.3%	0.9%	0.1%	0.1%	4.7%	3.7%
624	50	195	5.1%	53.6%	23.2%	0.4%	0.3%	0.5%	0.1%	0.3%	0.0%	3.2%	1.3%	0.8%	0.1%	0.1%	6.1%	4.8%
625	50	257	4.4%	45.9%	17.6%	0.2%	0.1%	0.2%	0.0%	0.1%	0.0%	3.3%	1.4%	0.8%	0.2%	0.2%	6.5%	19.1%
627	50	150	4.1%	42.7%	25.4%	0.2%	0.1%	0.2%	0.0%	0.1%	0.0%	2.8%	1.2%	1.2%	0.3%	0.3%	11.1%	10.3%
628	50	107	4.8%	50.4%	6.5%	0.2%	0.2%	0.3%	0.0%	0.2%	0.0%	3.9%	1.6%	0.4%	0.0%	0.0%	0.0%	31.5%
629	70	232	4.8%	50.8%	32.8%	0.2%	0.2%	0.3%	0.0%	0.1%	0.0%	4.2%	1.7%	1.4%	0.3%	0.0%	0.0%	3.0%
630	70	414	5.1%	53.5%	24.6%	0.2%	0.2%	0.3%	0.0%	0.2%	0.0%	4.3%	1.8%	1.4%	0.2%	0.0%	0.0%	8.1%
631	50	64	5.4%	56.6%	13.6%	0.1%	0.1%	0.2%	0.0%	0.1%	0.0%	4.4%	1.8%	1.4%	0.4%	0.3%	10.8%	4.7%
632	50	107	4.3%	44.9%	23.1%	0.2%	0.1%	0.2%	0.0%	0.1%	0.0%	3.3%	1.3%	0.5%	0.1%	0.2%	10.6%	11.0%
633	50	27	3.7%	38.6%	10.5%	0.1%	0.1%	0.2%	0.0%	0.1%	0.1%	5.4%	2.2%	1.9%	0.5%	0.6%	25.2%	10.9%
634	50	100	4.5%	47.7%	24.6%	0.2%	0.1%	0.2%	0.0%	0.1%	0.0%	3.4%	1.4%	0.5%	0.1%	0.3%	11.3%	5.4%
640	50	24	5.7%	60.3%	24.2%	0.2%	0.1%	0.2%	0.0%	0.1%	0.1%	5.5%	2.3%	1.2%	0.2%	0.0%	0.0%	0.0%
641	50	42	5.4%	57.1%	22.7%	0.1%	0.1%	0.2%	0.0%	0.1%	0.1%	4.9%	2.0%	1.0%	0.1%	0.0%	0.0%	6.1%
642	50	111	4.0%	42.3%	20.6%	0.3%	0.2%	0.4%	0.0%	0.2%	0.0%	4.7%	1.9%	1.3%	0.2%	0.0%	0.0%	23.8%
643	50	147	4.5%	46.8%	21.5%	0.3%	0.2%	0.4%	0.0%	0.2%	0.0%	4.5%	1.9%	1.5%	0.3%	0.0%	0.0%	17.9%
644	50	105	4.1%	42.6%	21.0%	0.4%	0.3%	0.5%	0.1%	0.3%	0.0%	4.3%	1.8%	1.7%	0.4%	0.0%	0.0%	22.6%
645	50	50	4.9%	51.2%	28.3%	0.8%	0.6%	0.9%	0.1%	0.5%	0.1%	5.3%	2.2%	2.6%	0.7%	0.0%	0.0%	1.7%
646	50	7	5.8%	61.1%	22.5%	1.5%	1.1%	1.8%	0.2%	1.0%	0.0%	3.0%	1.2%	0.7%	0.0%	0.0%	0.0%	0.0%
647	50	69	4.3%	44.9%	14.1%	0.3%	0.2%	0.4%	0.0%	0.2%	0.1%	7.4%	3.1%	2.4%	0.1%	0.1%	3.6%	18.8%
648	50	123	4.3%	45.4%	15.6%	0.3%	0.2%	0.4%	0.0%	0.2%	0.1%	7.5%	3.1%	2.0%	0.1%	0.0%	2.0%	18.6%
649	50	98	4.9%	51.6%	17.2%	0.4%	0.3%	0.5%	0.1%	0.3%	0.1%	8.8%	3.6%	2.2%	0.1%	0.1%	2.5%	7.4%
650	50	144	5.1%	53.3%	19.8%	0.4%	0.3%	0.4%	0.0%	0.2%	0.1%	7.3%	3.0%	1.4%	0.1%	0.0%	1.7%	7.0%
651	50	16	4.3%	44.8%	19.0%	0.7%	0.5%	0.8%	0.1%	0.4%	0.2%	15.8%	6.5%	6.5%	0.4%	0.0%	0.0%	0.0%
652	50	62	5.1%	53.8%	23.8%	0.4%	0.3%	0.5%	0.1%	0.3%	0.1%	7.0%	2.9%	1.3%	0.1%	0.0%	0.0%	4.5%
653	50	18	6.1%	64.1%	23.0%	0.3%	0.2%	0.4%	0.0%	0.2%	0.0%	3.3%	1.4%	0.9%	0.1%	0.0%	0.0%	0.0%
654	50	3	4.6%	48.1%	31.5%	0.2%	0.2%	0.3%	0.0%	0.1%	0.1%	7.7%	3.2%	3.0%	1.0%	0.0%	0.0%	0.0%
657	50	28	5.8%	60.7%	26.2%	0.2%	0.2%	0.3%	0.0%	0.1%	0.0%	4.0%	1.7%	0.6%	0.1%	0.0%	0.0%	0.0%
658	50	30	6.4%	66.8%	19.7%	0.2%	0.2%	0.3%	0.0%	0.2%	0.0%	3.9%	1.6%	0.6%	0.0%	0.0%	0.0%	0.0%
659	50	11	6.6%	69.6%	18.5%	0.4%	0.3%	0.4%	0.0%	0.2%	0.0%	2.1%	0.9%	0.9%	0.0%	0.0%	0.0%	0.0%
660	50	19	6.8%	71.3%	17.3%	0.2%	0.2%	0.3%	0.0%	0.2%	0.0%	2.1%	0.9%	0.7%	0.0%	0.0%	0.0%	0.0%
661	50	169	5.9%	62.3%	24.0%	0.6%	0.4%	0.7%	0.1%	0.4%	0.0%	2.3%	0.9%	0.8%	0.0%	0.0%	1.5%	0.0%
662	50	90	5.0%	52.5%	38.1%	0.2%	0.2%	0.3%	0.0%	0.2%	0.0%	1.9%	0.8%	0.8%	0.0%	0.0%	0.0%	0.0%
665	70	16	6.0%	62.5%	23.9%	0.6%	0.4%	0.7%	0.1%	0.4%	0.0%	2.9%	1.2%	1.2%	0.1%	0.0%	0.0%	0.0%
669	70	153	6.0%	62.6%	17.6%	0.3%	0.2%	0.4%	0.0%	0.2%	0.1%	5.0%	2.1%	2.1%	0.3%	0.1%	3.0%	0.0%
670	50	103	5.9%	61.5%	20.7%	0.3%	0.2%	0.3%	0.0%	0.2%	0.0%	3.1%	1.3%	1.5%	0.4%	0.1%	4.5%	0.0%
671	70	51	6.2%	64.8%	11.3%	0.5%	0.3%	0.6%	0.1%	0.3%	0.1%	8.8%	3.6%	3.2%	0.2%	0.0%	0.0%	0.0%
672	70	67	6.1%	64.3%	14.4%	0.5%	0.4%	0.6%	0.1%	0.3%	0.1%	7.3%	3.0%	2.7%	0.2%	0.0%	0.0%	0.0%
674	50	237	5.8%	60.7%	24.5%	0.3%	0.2%	0.3%	0.0%	0.2%	0.0%	4.1%	1.7%	0.8%	0.1%	0.0%	1.1%	0.4%
675	50	66	5.8%	61.0%	22.4%	0.2%	0.1%	0.2%	0.0%	0.1%	0.0%	3.0%	1.2%	0.7%	0.1%	0.1%	3.8%	1.3%
676	50	16	6.1%	63.9%	23.9%	0.2%	0.2%	0.3%	0.0%	0.1%	0.0%	3.3%	1.4%	0.5%	0.0%	0.0%	0.0%	0.0%
677	50	19	6.4%	67.3%	20.5%	0.2%	0.2%	0.3%	0.0%	0.2%	0.0%	3.0%	1.2%	0.5%	0.0%	0.0%	0.0%	0.0%
678	50	52	4.9%	51.4%	26.3%	0.6%	0.4%	0.7%	0.1%	0.4%	0.1%	8.2%	3.4%	3.3%	0.4%	0.0%	0.0%	0.0%
679	50	24	5.8%	60.8%	14.8%	0.1%	0.1%	0.2%	0.0%	0.1%	0.1%	9.4%	3.9%	4.1%	0.5%	0.0%	0.0%	0.0%
680	50	52	4.4%	46.1%	22.2%	0.1%	0.1%	0.2%	0.0%	0.1%	0.0%	3.9%	1.6%	1.6%	0.3%	0.0%	0.0%	19.5%
681	50	59	5.0%	52.9%	24.2%	0.6%	0.4%	0.7%	0.1%	0.4%	0.1%	6.0%	2.5%	2.2%	0.2%	0.0%	0.0%	4.7%
682	50	19	5.8%	61.3%	25.0%	0.1%	0.1%	0.1%	0.0%	0.1%	0.0%	4.2%	1.8%	1.1%	0.2%	0.0%	0.0%	0.0%
683	50	24	5.9%	61.8%	17.5%	0.4%	0.3%	0.4%	0.0%	0.2%	0.1%	6.0%	2.5%	1.3%	0.0%	0.0%	0.0%	3.6%
684	50	38	5.6%	58.5%	25.1%	0.4%	0.3%	0.5%	0.0%	0.2%	0.1%	5.0%	2.1%	1.9%	0.3%	0.0%	0.0%	0.0%
685	50	65	5.2%	54.9%	24.9%	0.5%	0.4%	0.6%	0.1%	0.3%	0.1%	6.8%	2.8%	3.0%	0.4%	0.0%	0.0%	0.0%
686	50	84	4.6%	47.9%	11.5%	0.4%	0.3%	0.4%	0.0%	0.2%	0.1%	8.8%	3.7%	3.3%	0.3%	0.1%	3.0%	15.6%
687	50	35	5.0%	52.2%	22.2%	0.1%	0.1%	0.2%	0.0%	0.1%	0.1%	12.6%	5.2%	2.1%	0.1%	0.0%	0.0%	0.0%
688	50	30	5.2%	54.5%	29.4%	0.2%	0.1%	0.2%	0.0%	0.1%	0.1%	6.6%	2.7%	0.8%	0.0%	0.0%	0.0%	0.0%
689	50	76	4.7%	49.3%	28.7%	0.8%	0.6%	1.0%	0.1%	0.5%	0.0%	3.2%	1.3%	1.4%	0.1%	0.1%	3.3%	4.8%
690	50	76	4.7%	49.4%	28.7%	0.8%	0.6%	0.9%	0.1%	0.5%	0.0%	3.2%	1.3%	1.4%	0.1%	0.1%	3.3%	4.8%
691	50	94	5.1%	54.0%	27.2%	0.2%	0.1%	0.2%	0.0%	0.1%	0.1%	8.0%	3.3%	1.5%	0.1%	0.0%	0.0%	0.0%
692	50	94	5.1%	54.0%	27.2%	0.2%	0.1%	0.2%	0.0%	0.1%	0.1%	8.0%	3.3%	1.5%	0.1%	0.0%	0.0%	0.0%
693	50	35	4.1%	43.2%	27.6%	0.3%	0.2%	0.4%	0.0%	0.2%	0.1%	13.8%	5.7%	3.9%	0.5%	0.0%	0.0%	0.0%
695	50	104	5.0%	52.6%	27.4%	0.2%	0.1%	0.2%	0.0%	0.1%	0.1%	9.2%	3.8%	1.3%	0.0%	0.0%	0.0%	0.0%
696	50	2	3.8%	39.4%	42.2%	0.0%	0.0%	0.0%	0.0%	0.0%	0.1%	10.3%	4.3%	0.0%	0.0%	0.0%	0.0%	0.0%
697	50	25	5.1%	54.0%	15.5%	0.3%	0.2%	0.4%	0.0%	0.2%	0.1%	4.9%	2.0%	3.3%	0.2%	0.2%	10.0%	3.4%
698	70	109	6.6%	69.6%	11.6%	1.2%	0.9%	1.4%	0.2%	0.8%	0.0%	3.3%	1.4%	3.1%	0.0%	0.0%	0.0%	0.0%
699	50	43	0.2%	1.9%	2.1%	0.0%	0.0%	0.0%	0.0%	0.0%	0.0%	0.5%	0.2%	0.0%	0.0%	2.0%	86.0%	7.0%
700	70	570	4.1%	43.4%	26.6%	0.2%	0.1%	0.2%	0.0%	0.1%	0.1%	5.1%	2.1%	1.1%	0.1%	0.1%	5.9%	10.9%
701	70	138	5.3%	55.9%	14.0%	0.7%	0.5%	0.8%	0.1%	0.4%	0.1%	10.6%	4.4%	1.8%	0.2%	0.0%	2.1%	3.1%
702	70	566	4.1%	43.3%	26.5%	0.2%	0.1%	0.2%	0.0%	0.1%	0.1%	5.1%	2.1%	1.1%	0.1%	0.1%	5.9%	11.0%
704	70	547	4.0%	41.9%	22.5%	0.4%	0.2%	0.4%	0.0%	0.2%	0.0%	4.7%	2.0%	1.3%	0.1%	0.3%	10.9%	11.1%
705	70	617	4.2%	44.3%	21.6%	0.4%	0.3%	0.4%	0.0%	0.2%	0.0%	4.7%	1.9%	1.3%	0.1%	0.2%	9.8%	10.5%
706	70	408	5.0%	52.4%	20.1%	0.1%	0.0%	0.1%	0.0%	0.0%	0.0%	2.7%	1.1%	0.9%	0.2%	0.1%	5.4%	11.8%
712	50	153	5.2%	55.0%	31.1%	0.5%	0.4%	0.6%	0.1%	0.3%	0.0%	3.1%	1.3%	1.0%	0.1%	0.0%	0.7%	0.6%
713	50	10	4.5%	47.1%	17.2%	0.3%	0.2%	0.4%	0.0%	0.2%	0.0%	2.2%	0.9%	0.5%	0.0%	0.6%	25.9%	0.0%
714	50	8	5.1%	53.9%	27.0%	0.4%	0.3%	0.4%	0.0%	0.2%	0.1%	6.2%	2.6%	2.9%	0.8%	0.0%	0.0%	0.0%
715	50	8	5.9%	61.6%	24.5%	0.4%	0.3%	0.4%	0.0%	0.2%	0.0%	3.1%	1.3%	1.7%	0.5%	0.0%	0.0%	0.0%
716	50	30	4.8%	50.3%	19.4%	0.1%	0.1%	0.2%	0.0%	0.1%	0.1%	5.7%	2.4%	1.8%	0.2%	0.3%	14.6%	0.0%
717	50	181	5.3%	55.8%	27.0%	0.4%	0.3%	0.4%	0.0%	0.2%	0.0%	3.8%	1.6%	1.5%	0.2%	0.1%	3.4%	0.0%
718	50	265	5.7%	59.8%	19.7%	0.5%	0.3%	0.6%	0.1%	0.3%	0.1%	4.9%	2.0%	1.9%	0.2%	0.0%	1.7%	2.2%
719	50	158	5.1%	53.7%	27.4%	0.7%	0.5%	0.8%	0.1%	0.4%	0.0%	4.6%	1.9%	1.5%	0.2%	0.0%	0.7%	2.4%
720	50	59	6.2%	64.6%	23.0%	0.7%	0.5%	0.8%	0.1%	0.4%	0.0%	1.9%	0.8%	0.9%	0.1%	0.0%	0.0%	0.0%
721	50	83	4.8%	50.0%	17.7%	0.2%	0.1%	0.2%	0.0%	0.1%	0.0%	2.5%	1.1%	0.9%	0.1%	0.2%	7.8%	14.4%
722	50	76	4.2%	44.3%	18.2%	0.2%	0.1%	0.2%	0.0%	0.1%	0.0%	4.1%	1.7%	1.7%	0.2%	0.2%	7.9%	16.8%
723	50	270	4.9%	50.9%	27.6%	0.6%	0.4%	0.7%	0.1%	0.4%	0.0%	2.9%	1.2%	1.2%	0.2%	0.1%	2.2%	6.7%
724	50	380	5.2%	54.7%	19.9%	0.7%	0.5%	0.8%	0.1%	0.4%	0.1%	5.2%	2.2%	1.6%	0.2%	0.1%	2.2%	6.2%
725	50	74	4.9%	51.0%	23.2%	0.9%	0.6%	1.0%	0.1%	0.5%	0.0%	3.3%	1.4%	0.9%	0.2%	0.2%	7.6%	4.3%
726	50	164	5.1%	54.0%	21.5%	0.5%	0.3%	0.6%	0.1%	0.3%	0.1%	7.4%	3.1%	1.8%	0.1%	0.1%	3.7%	1.4%
727	50	64	5.5%	57.4%	21.6%	0.3%	0.2%	0.4%	0.0%	0.2%	0.1%	8.5%	3.5%	2.0%	0.1%	0.0%	0.0%	0.0%
728	50	49	5.6%	58.3%	21.5%	0.2%	0.1%	0.2%	0.0%	0.1%	0.1%	8.1%	3.4%	2.0%	0.3%	0.0%	0.0%	0.0%
729	50	52	4.8%	50.8%	24.7%	1.1%	0.8%	1.3%	0.1%	0.7%	0.0%	4.4%	1.8%	1.3%	0.1%	0.0%	0.0%	7.8%
730	50	43	5.9%	62.4%	17.2%	0.4%	0.3%	0.4%	0.0%	0.2%	0.1%	6.1%	2.5%	2.1%	0.4%	0.0%	0.0%	2.0%
731	50	112	5.8%	60.5%	19.5%	0.2%	0.2%	0.3%	0.0%	0.2%	0.1%	5.6%	2.3%	1.8%	0.3%	0.0%	1.7%	1.5%
732	50	96	4.6%	47.9%	21.5%	1.2%	0.8%	1.4%	0.2%	0.8%	0.1%	7.4%	3.0%	1.9%	0.1%	0.0%	1.7%	7.4%
733	50	30	4.7%	49.1%	22.4%	0.1%	0.0%	0.1%	0.0%	0.0%	0.1%	5.4%	2.3%	1.7%	0.5%	0.0%	0.0%	13.7%
734	50	2	3.7%	38.3%	41.1%	0.3%	0.2%	0.4%	0.0%	0.2%	0.1%	10.1%	4.2%	1.3%	0.1%	0.0%	0.0%	0.0%
735	50	10	5.6%	58.9%	19.1%	0.3%	0.2%	0.4%	0.0%	0.2%	0.1%	9.1%	3.8%	2.1%	0.2%	0.0%	0.0%	0.0%

Traffic Flows and Breakdown by 16 Vehicle Classes (Year 2026)

Link No.	Speed Limit	Total Vehicle	19 - Motorcycles (MC)	01 - Private Cars (PC)	03 - Taxi	14 - Non-franchised Bus <=6.4t	15 - Non-franchised Bus 6.4-15t	16 - Non-franchised Bus >15t	12 - Private Light Bus <=3.5t	13 - Private Light Bus >3.5t	04 - Light Goods Vehicles <=2.5t	05 - Lt Goods Vehicles 2.5-3.5t	06 - Light Goods Vehicles >3.5t	07 - Heavy Goods Vehicles <=15t	08 - Heavy Goods Vehicles >15t	17 - Franchised Bus (SD)	18 - Franchised Bus (DD)	11 - Public Light Buses
	km/hr	0200-0300																
736	50	85	5.0%	52.8%	21.2%	0.8%	0.6%	1.0%	0.1%	0.5%	0.1%	8.7%	3.6%	1.8%	0.2%	0.0%	0.0%	3.5%
737	50	15	3.9%	40.5%	18.3%	0.0%	0.0%	0.1%	0.0%	0.0%	0.1%	5.5%	2.3%	1.9%	0.6%	0.0%	0.0%	26.9%
738	50	72	5.2%	54.9%	20.7%	0.8%	0.6%	1.0%	0.1%	0.5%	0.1%	7.4%	3.1%	1.5%	0.1%	0.0%	0.0%	4.1%
739	50	64	4.1%	43.5%	28.0%	0.5%	0.4%	0.6%	0.1%	0.3%	0.1%	5.2%	2.2%	1.1%	0.2%	0.1%	2.6%	11.1%
740	50	77	4.9%	51.3%	15.1%	0.5%	0.4%	0.6%	0.1%	0.3%	0.1%	9.5%	3.9%	1.3%	0.0%	0.1%	3.6%	8.4%
741	50	35	4.8%	50.5%	16.5%	0.4%	0.3%	0.4%	0.0%	0.2%	0.1%	7.9%	3.3%	1.4%	0.1%	0.0%	0.0%	14.1%
742	50	67	4.1%	43.0%	16.8%	0.5%	0.4%	0.6%	0.1%	0.3%	0.0%	3.0%	1.3%	0.7%	0.1%	0.1%	5.6%	23.4%
743	50	91	4.5%	47.0%	18.8%	0.8%	0.6%	0.9%	0.1%	0.5%	0.0%	3.3%	1.4%	0.7%	0.1%	0.1%	4.1%	17.1%
745	50	75	4.9%	51.6%	21.8%	0.6%	0.4%	0.7%	0.1%	0.4%	0.1%	7.2%	3.0%	1.3%	0.1%	0.1%	2.5%	5.2%
746	50	27	3.7%	39.3%	12.9%	0.9%	0.7%	1.1%	0.1%	0.6%	0.1%	4.9%	2.0%	0.8%	0.0%	0.1%	6.3%	26.4%
749	70	778	6.0%	62.8%	15.1%	0.4%	0.3%	0.5%	0.1%	0.3%	0.1%	6.0%	2.5%	2.5%	0.2%	0.0%	2.1%	1.2%
750	70	716	5.9%	61.7%	11.7%	0.7%	0.5%	0.8%	0.1%	0.4%	0.1%	8.6%	3.6%	2.1%	0.1%	0.1%	2.5%	1.3%
751	70	227	5.5%	57.9%	21.1%	0.4%	0.3%	0.5%	0.0%	0.2%	0.1%	8.1%	3.3%	2.3%	0.2%	0.0%	0.0%	0.0%
752	70	264	6.0%	63.1%	19.5%	0.3%	0.2%	0.4%	0.0%	0.2%	0.1%	5.8%	2.4%	1.5%	0.4%	0.0%	0.0%	0.0%
753	70	174	5.0%	52.0%	24.6%	0.4%	0.3%	0.4%	0.0%	0.2%	0.1%	7.6%	3.1%	2.5%	0.2%	0.0%	2.0%	1.5%
754	70	247	6.2%	64.9%	16.6%	0.3%	0.2%	0.3%	0.0%	0.2%	0.1%	5.4%	2.3%	1.6%	0.2%	0.0%	1.6%	0.0%
755	70	78	4.9%	51.5%	21.1%	0.2%	0.1%	0.2%	0.0%	0.1%	0.1%	10.4%	4.3%	3.2%	0.3%	0.0%	0.3%	3.3%
756	70	80	6.1%	64.4%	13.3%	0.3%	0.2%	0.3%	0.0%	0.2%	0.1%	5.8%	2.4%	1.5%	0.2%	0.1%	5.0%	0.0%
757	50	113	6.2%	65.4%	17.2%	0.2%	0.2%	0.3%	0.0%	0.1%	0.1%	5.8%	2.4%	1.9%	0.2%	0.0%	0.0%	0.0%
759	50	129	5.3%	55.8%	25.1%	0.5%	0.4%	0.6%	0.1%	0.3%	0.1%	5.6%	2.3%	1.4%	0.1%	0.0%	0.0%	2.5%
760	50	111	6.0%	63.0%	20.8%	0.5%	0.4%	0.6%	0.1%	0.3%	0.0%	3.6%	1.5%	0.8%	0.0%	0.0%	0.8%	1.5%
761	50	120	5.4%	56.8%	22.1%	0.5%	0.4%	0.6%	0.1%	0.3%	0.1%	7.2%	3.0%	2.0%	0.1%	0.0%	0.0%	1.4%
777	70	358	5.9%	61.6%	12.5%	0.6%	0.4%	0.7%	0.1%	0.4%	0.1%	7.3%	3.0%	3.3%	0.2%	0.1%	2.7%	1.2%
778	50	9	5.5%	57.3%	16.9%	0.2%	0.1%	0.2%	0.0%	0.1%	0.1%	10.0%	4.1%	4.9%	0.6%	0.0%	0.0%	0.0%
779	50	376	6.1%	63.8%	18.8%	0.3%	0.2%	0.4%	0.0%	0.2%	0.1%	5.8%	2.4%	1.6%	0.3%	0.0%	0.0%	0.0%
780	50	269	5.2%	54.6%	23.5%	0.4%	0.3%	0.5%	0.1%	0.3%	0.1%	7.9%	3.3%	2.4%	0.2%	0.0%	1.2%	0.0%
781	50	73	5.5%	57.3%	24.0%	0.6%	0.5%	0.8%	0.1%	0.4%	0.1%	6.6%	2.7%	1.4%	0.1%	0.0%	0.0%	0.0%
782	50	83	5.9%	62.0%	22.9%	0.1%	0.1%	0.1%	0.0%	0.1%	0.1%	5.3%	2.2%	1.1%	0.1%	0.0%	0.0%	0.0%
783	50	111	6.0%	63.0%	20.8%	0.5%	0.4%	0.6%	0.1%	0.3%	0.0%	3.6%	1.5%	0.8%	0.0%	0.0%	0.8%	1.5%
784	50	129	5.7%	59.9%	21.5%	0.2%	0.1%	0.2%	0.0%	0.1%	0.1%	6.3%	2.6%	1.7%	0.1%	0.0%	0.0%	1.3%
785	50	69	6.0%	62.5%	19.7%	0.7%	0.5%	0.8%	0.1%	0.5%	0.0%	3.4%	1.4%	0.7%	0.0%	0.0%	1.2%	2.5%
786	50	130	5.8%	60.6%	20.7%	0.3%	0.2%	0.3%	0.0%	0.2%	0.1%	6.2%	2.6%	1.6%	0.1%	0.0%	0.0%	1.3%
787	50	169	5.9%	61.4%	19.5%	0.3%	0.2%	0.4%	0.0%	0.2%	0.1%	6.5%	2.7%	1.7%	0.2%	0.0%	0.0%	1.0%
788	50	260	6.0%	63.3%	18.2%	0.4%	0.3%	0.4%	0.0%	0.2%	0.1%	6.2%	2.6%	1.9%	0.4%	0.0%	0.0%	0.0%
789	50	321	5.2%	54.5%	22.6%	0.5%	0.3%	0.5%	0.1%	0.3%	0.1%	8.3%	3.4%	2.5%	0.2%	0.0%	1.0%	0.5%
790	50	267	5.9%	62.2%	18.3%	0.4%	0.3%	0.5%	0.0%	0.2%	0.1%	6.7%	2.8%	2.0%	0.4%	0.0%	0.0%	0.0%
791	50	300	5.2%	55.0%	22.8%	0.4%	0.3%	0.4%	0.0%	0.2%	0.1%	7.9%	3.3%	2.4%	0.2%	0.0%	1.1%	0.6%
792	50	74	5.8%	60.9%	21.6%	0.2%	0.2%	0.3%	0.0%	0.1%	0.1%	6.5%	2.7%	1.5%	0.1%	0.0%	0.0%	0.0%
793	50	116	5.5%	57.4%	18.8%	0.5%	0.3%	0.5%	0.1%	0.3%	0.1%	8.2%	3.4%	2.5%	0.2%	0.0%	0.7%	1.5%
794	50	95	5.4%	56.2%	21.1%	0.2%	0.1%	0.2%	0.0%	0.1%	0.1%	6.9%	2.8%	1.6%	0.0%	0.1%	3.5%	1.8%
795	50	134	5.5%	58.1%	17.3%	0.5%	0.3%	0.5%	0.1%	0.3%	0.1%	9.0%	3.7%	2.5%	0.1%	0.0%	0.6%	1.3%
796	50	171	5.6%	58.4%	20.1%	0.1%	0.1%	0.2%	0.0%	0.1%	0.1%	7.0%	2.9%	1.8%	0.3%	0.0%	2.0%	1.4%
797	50	68	5.6%	58.3%	14.2%	0.5%	0.3%	0.6%	0.1%	0.3%	0.1%	10.0%	4.1%	2.2%	0.0%	0.0%	1.2%	2.5%
798	50	75	5.7%	59.3%	22.6%	0.3%	0.2%	0.3%	0.0%	0.2%	0.1%	5.6%	2.3%	1.3%	0.1%	0.0%	0.0%	2.3%
799	50	96	5.2%	54.9%	11.9%	0.5%	0.3%	0.6%	0.1%	0.3%	0.1%	5.8%	2.4%	2.3%	0.2%	0.2%	7.9%	7.6%
800	50	107	3.1%	32.4%	9.5%	0.4%	0.3%	0.4%	0.0%	0.2%	0.0%	2.9%	1.2%	0.9%	0.1%	1.0%	42.1%	5.6%
801	50	282	5.3%	56.0%	15.2%	0.4%	0.3%	0.4%	0.0%	0.2%	0.1%	6.5%	2.7%	2.3%	0.4%	0.1%	3.3%	6.7%
802	50	360	5.2%	55.0%	16.5%	0.3%	0.2%	0.4%	0.0%	0.2%	0.1%	7.4%	3.1%	2.5%	0.4%	0.1%	2.7%	5.9%
803	50	221	4.1%	42.7%	12.9%	0.3%	0.2%	0.4%	0.0%	0.2%	0.0%	4.8%	2.0%	0.9%	0.0%	0.6%	27.1%	3.6%
804	50	257	5.3%	55.2%	14.8%	0.4%	0.3%	0.4%	0.0%	0.2%	0.1%	6.4%	2.6%	1.8%	0.4%	0.1%	5.2%	6.7%
805	50	237	4.4%	46.5%	13.6%	0.1%	0.1%	0.1%	0.0%	0.1%	0.0%	4.8%	2.0%	1.9%	0.4%	0.4%	18.1%	7.6%
806	50	337	5.5%	57.4%	14.5%	0.3%	0.2%	0.4%	0.0%	0.2%	0.1%	6.2%	2.6%	1.7%	0.4%	0.1%	5.1%	5.1%
807	50	228	4.2%	44.4%	13.6%	0.2%	0.2%	0.3%	0.0%	0.1%	0.1%	5.7%	2.4%	1.2%	0.2%	0.5%	20.9%	6.0%
808	50	111	5.2%	54.5%	22.9%	0.5%	0.3%	0.5%	0.1%	0.3%	0.1%	8.7%	3.6%	3.2%	0.3%	0.0%	0.0%	0.0%
809	50	15	4.2%	44.3%	17.6%	0.1%	0.1%	0.1%	0.0%	0.1%	0.2%	20.5%	8.5%	4.0%	0.2%	0.0%	0.0%	0.0%
814	50	240	5.7%	59.9%	19.2%	0.5%	0.4%	0.6%	0.1%	0.3%	0.1%	7.5%	3.1%	2.2%	0.5%	0.0%	0.0%	0.0%
815	50	183	5.6%	58.5%	22.5%	0.3%	0.2%	0.4%	0.0%	0.2%	0.1%	7.1%	2.9%	2.0%	0.1%	0.0%	0.0%	0.0%
816	50	356	5.7%	59.8%	18.6%	0.6%	0.4%	0.7%	0.1%	0.4%	0.1%	7.8%	3.2%	2.0%	0.3%	0.0%	0.0%	0.2%
817	50	182	5.5%	57.5%	22.2%	0.5%	0.3%	0.6%	0.1%	0.3%	0.1%	7.6%	3.1%	2.2%	0.2%	0.0%	0.0%	0.0%
818	70	643	6.1%	63.6%	14.7%	0.5%	0.3%	0.6%	0.1%	0.3%	0.1%	5.9%	2.5%	2.0%	0.2%	0.0%	2.1%	1.1%
819	70	495	5.9%	62.3%	9.8%	0.9%	0.6%	1.0%	0.1%	0.6%	0.1%	8.9%	3.7%	1.4%	0.1%	0.1%	3.2%	1.5%
820	70	810	6.0%	63.1%	14.3%	0.5%	0.4%	0.6%	0.1%	0.3%	0.1%	7.0%	2.9%	1.9%	0.2%	0.0%	1.8%	0.9%
821	70	590	6.1%	63.9%	9.9%	0.8%	0.5%	0.9%	0.1%	0.5%	0.1%	8.5%	3.5%	1.3%	0.1%	0.1%	2.7%	1.2%
822	70	396	6.1%	64.1%	9.4%	0.3%	0.2%	0.4%	0.0%	0.2%	0.1%	9.8%	4.1%	1.7%	0.1%	0.0%	1.6%	1.8%
823	70	337	5.4%	56.3%	18.1%	0.5%	0.3%	0.6%	0.1%	0.3%	0.1%	7.7%	3.2%	2.4%	0.1%	0.1%	2.7%	2.2%
824	50	185	4.4%	46.6%	10.7%	0.6%	0.4%	0.7%	0.1%	0.4%	0.1%	5.6%	2.3%	1.6%	0.3%	0.2%	7.4%	18.5%
825	50	57	6.0%	62.8%	5.2%	0.8%	0.6%	0.9%	0.1%	0.5%	0.1%	6.3%	2.6%	1.4%	0.0%	0.0%	1.5%	11.2%
826	70	473	6.5%	67.9%	11.6%	0.5%	0.4%	0.6%	0.1%	0.3%	0.1%	6.4%	2.7%	1.5%	0.2%	0.0%	1.2%	0.0%
827	70	195	6.0%	63.4%	10.9%	1.6%	1.2%	1.9%	0.2%	1.1%	0.1%	5.8%	2.4%	0.5%	0.0%	0.1%	4.9%	0.0%
828	50	57	6.0%	63.4%	16.3%	2.4%	1.7%	2.8%	0.3%	1.5%	0.0%	1.7%	0.7%	3.1%	0.0%	0.0%	0.0%	0.0%
829	50	29	7.4%	77.9%	9.6%	0.0%	0.0%	0.0%	0.0%	0.0%	0.0%	2.7%	1.1%	1.2%	0.0%	0.0%	0.0%	0.0%
830	50	103	5.7%	60.2%	12.3%	0.5%	0.4%	0.6%	0.1%	0.3%	0.1%	7.5%	3.1%	8.6%	0.4%	0.0%	0.0%	0.0%
831	50	46	5.2%	55.0%	10.4%	0.2%	0.1%	0.2%	0.0%	0.1%	0.1%	14.2%	5.9%	8.1%	0.4%	0.0%	0.0%	0.0%
832	50	36	6.6%	69.2%	8.5%	0.4%	0.3%	0.5%	0.0%	0.3%	0.1%	7.4%	3.1%	3.4%	0.3%	0.0%	0.0%	0.0%
833	50	104	6.2%	64.9%	11.5%	0.2%	0.2%	0.3%	0.0%	0.1%	0.1%	7.8%	3.2%	5.3%	0.1%	0.0%	0.0%	0.0%
834	50	184	5.4%	56.5%	27.0%	0.4%	0.3%	0.4%	0.0%	0.2%	0.0%	3.5%	1.5%	1.3%	0.1%	0.1%	3.3%	0.0%
835	50	107	5.7%	59.8%	22.9%	0.5%	0.3%	0.5%	0.1%	0.3%	0.0%	3.2%	1.3%	1.1%	0.1%	0.1%	4.1%	0.0%
836	50	155	3.6%	38.2%	11.1%	0.2%	0.1%	0.2%	0.0%	0.1%	0.1%	5.6%	2.3%	1.3%	0.2%	0.6%	27.3%	8.8%
837	50	99	5.3%	55.5%	21.5%	0.2%	0.1%	0.2%	0.0%	0.1%	0.1%	6.9%	2.9%	1.3%	0.0%	0.1%	3.4%	2.4%
838	50	63	5.4%	56.8%	12.7%	0.3%	0.2%	0.4%	0.0%	0.2%	0.1%	6.5%	2.7%	2.7%	0.2%	0.0%	2.0%	9.6%
839	50	222	4.3%	45.2%	12.9%	0.1%	0.1%	0.1%	0.0%	0.1%	0.1%	5.0%	2.1%	1.8%	0.4%	0.4%	19.3%	8.1%
840	50	15	5.7%	60.3%	20.5%	0.3%	0.2%	0.3%	0.0%	0.2%	0.1%	7.1%	2.9%	2.3%	0.1%	0.0%	0.0%	0.0%
841	50	72	5.5%	57.6%	19.0%	0.3%	0.2%	0.3%	0.0%	0.2%	0.1%	6.0%	2.5%	1.0%	0.1%	0.2%	7.2%	0.0%
842	50	92	2.7%	27.9%	7.8%	0.4%	0.3%	0.4%	0.0%	0.2%	0.0%	2.2%	0.9%	0.6%	0.1%	1.1%	48.9%	6.5%
843	50	149	3.4%	35.5%	9.9%	0.4%	0.3%	0.5%	0.0%	0.3%	0.0%	4.2%	1.7%	0.9%	0.0%	0.9%	36.8%	5.3%
847	50	189	4.9%	51.0%	22.6%	0.4%	0.3%	0.4%	0.0%	0.2%	0.0%	2.3%	1.0%	0.8%	0.1%	0.1%	5.2%	10.5%
848	50	173	5.3%	55.3%	24.1%	0.4%	0.3%	0.5%	0.1%	0.3%	0.0%	2.6%	1.1%	0.9%	0.1%	0.1%	2.8%	6.2%
849	50	34	1.9%	19.6%	8.7%	0.1%	0.0%	0.1%	0.0%	0.0%	0.0%	0.7%	0.3%	0.2%	0.0%	0.1%	5.6%	62.7%
850	50	76	5.4%	57.0%	18.4%	0.2%	0.2%	0.3%	0.0%	0.1%	0.0%	3.3%	1.4%	1.2%	0.3%	0.0%	0.8%	11.2%
851	50	34	1.9%	19.9%	8.7%	0.1%	0.0%	0.1%	0.0%	0.0%	0.0%	0.7%	0.3%	0.2%	0.0%	0.1%	5.5%	62.4%
852	50	47	3.7%	38.9%	17.7%	0.3%	0.2%	0.3%	0.0%	0.2%	0.0%	2.6%	1.1%	1.1%	0.3%	0.0%	1.3%	32.2%
853	50	29	1.2%	12.6%	5.1%	0.0%	0.0%	0.0%	0.0%	0.0%	0.0%	0.7%	0.3%	0.1%	0.0%	0.2%	6.5%	73.1%
854	50	101	4.9%	51.6%	21.6%	0.4%	0.3%	0.5%	0.1%	0.3%	0.0%	2.7%	1.1%	0.9%	0.2%	0.0%	0.6%	14.9%
855	50	32	1.1%	11.5%	4.7%	0.0%	0.0%	0.0%	0.0%	0.0%	0.0%	0.7%	0.3%	0.1%	0.0%	0.1%	5.9%	75.5%
856	50	68	4.5%	47.5%	18.5%	0.4%	0.2%	0.4%	0.0%	0.2%	0.0%	2.7%	1.1%	1.2%	0.2%	0.0%	0.9%	22.0%
859	50	108	5.7%	59.5%	24.8%	0.5%	0.4%	0.6%	0.1%	0.3%	0.0%	4.3%	1.8%	1.6%	0.4%	0.0%	0.0%	0.0%
860	50	97	5.8%	61.2%	25.4%	0.3%	0.2%	0.3%	0.0%	0.2%	0.0%	4.1%	1.7%	0.7%	0.1%	0.0%	0.0%	0.0%
861	50	47	5.8%	60.5%	24.2%	0.4%	0.3%	0.4%	0.0%	0.2%	0.1%	5.0%	2.1%	1.0%	0.1%	0.0%	0.0%	0.0%
862	50	89	6.0%	63.2%	23.0%	0.2%	0.2%	0.3%	0.0%	0.1%	0.0%	4.4%	1.8%	0.8%	0.1%	0.0%	0.0%	0.0%
863	50	60	5.8%	61.0%	24.1%	0.3%	0.2%	0.4%	0.0%	0.2%	0.0%	4.8%	2.0%	1.0%	0.1%	0.0%	0.0%	0.0%
864	50	104	6.2%	64.8%	21.3%	0.2%	0.2%	0.3%	0.0%	0.1%	0.0%	4.3%	1.8%	0.8%	0.1%	0.0%	0.0%	0.0%
865	50	188	5.8%	60.7%	25.7%	0.3%	0.2%	0.3%	0.0%	0.2%	0.0%	4.2%	1.7%	0.8%	0.1%	0.0%	0.0%	0.0%
866	50	100	6.5%	67.8%	17.9%	0.2%	0.2%	0.3%	0.0%	0.1%	0.0%	4.4%	1.8%	0.7%	0.1%	0.0%	0.0%	0.0%
867	50	46	5.3%	55.1%	26.8%	0.9%	0.6%	1.0%	0.1%	0.5%	0.0%	4.4%	1.8%	2.8%	0.7%	0.0%	0.0%	0.0%
868	50	129	5.8%	60.6%	26.4%	0.2%	0.2%	0.3%	0.0%	0.1%	0.0%	3.9%	1.6%	0.7%	0.1%	0.0%	0.0%	0.0%

Traffic Flows and Breakdown by 16 Vehicle Classes (Year 2026)

Link No.	Speed Limit	Total Vehicle	19 - Motorcycles (MC)	01 - Private Cars (PC)	03 - Taxi	14 - Non-franchised Bus <=6.4t	15 - Non-franchised Bus 6.4-15t	16 - Non-franchised Bus >15t	12 - Private Light Bus <=3.5t	13 - Private Light Bus >3.5t	04 - Light Goods Vehicles <=2.5t	05 - Lt Goods Vehicles 2.5-3.5t	06 - Light Goods Vehicles >3.5t	07 - Heavy Goods Vehicles <=15t	08 - Heavy Goods Vehicles >15t	17 - Franchised Bus (SD)	18 - Franchised Bus (DD)	11 - Public Light Buses
	km/hr	0200-0300																
870	50	2	3.7%	38.4%	37.0%	2.0%	1.4%	2.3%	0.2%	1.3%	0.1%	9.0%	3.7%	0.8%	0.1%	0.0%	0.0%	0.0%
871	50	44	3.4%	35.6%	16.0%	0.2%	0.1%	0.2%	0.0%	0.1%	0.1%	9.3%	3.9%	4.1%	0.3%	0.6%	26.2%	0.0%
872	70	290	6.5%	67.9%	9.0%	0.8%	0.6%	1.0%	0.1%	0.5%	0.1%	5.9%	2.4%	3.6%	0.0%	0.0%	1.5%	0.0%
873	70	181	6.4%	66.9%	7.4%	0.6%	0.4%	0.7%	0.1%	0.4%	0.1%	7.5%	3.1%	3.9%	0.0%	0.1%	2.4%	0.0%
874	50	213	5.8%	61.0%	14.3%	0.3%	0.2%	0.4%	0.0%	0.2%	0.0%	2.6%	1.1%	0.9%	0.1%	0.1%	2.9%	9.8%
875	50	218	5.2%	54.5%	12.1%	0.4%	0.3%	0.5%	0.1%	0.3%	0.1%	7.0%	2.9%	4.2%	0.6%	0.2%	6.6%	5.2%
876	50	9	0.9%	9.7%	10.4%	0.0%	0.0%	0.0%	0.0%	0.0%	0.0%	2.5%	1.1%	0.0%	0.0%	0.0%	0.0%	75.3%
877	50	14	3.5%	36.2%	12.0%	0.0%	0.0%	0.0%	0.0%	0.0%	0.0%	1.5%	0.6%	0.4%	0.0%	0.0%	0.0%	45.6%
878	50	14	3.4%	35.7%	11.7%	0.0%	0.0%	0.0%	0.0%	0.0%	0.0%	1.6%	0.6%	0.4%	0.0%	0.0%	0.0%	46.4%
879	50	9	0.9%	9.7%	10.4%	0.0%	0.0%	0.0%	0.0%	0.0%	0.0%	2.5%	1.1%	0.0%	0.0%	0.0%	0.0%	75.3%
882	50	107	5.3%	55.3%	27.2%	0.4%	0.2%	0.4%	0.0%	0.2%	0.1%	6.1%	2.5%	2.1%	0.2%	0.0%	0.0%	0.0%
883	50	117	4.5%	47.2%	23.6%	0.5%	0.4%	0.6%	0.1%	0.3%	0.1%	6.4%	2.7%	1.8%	0.2%	0.2%	10.5%	0.9%
884	50	119	4.5%	47.5%	23.8%	0.5%	0.4%	0.6%	0.1%	0.3%	0.1%	6.2%	2.6%	1.7%	0.2%	0.2%	10.4%	0.9%
885	50	120	4.5%	47.7%	24.0%	0.5%	0.4%	0.6%	0.1%	0.3%	0.1%	6.0%	2.5%	1.7%	0.2%	0.2%	10.3%	0.9%
886	50	122	4.6%	47.9%	24.1%	0.5%	0.4%	0.6%	0.1%	0.3%	0.1%	5.8%	2.4%	1.7%	0.2%	0.2%	10.1%	0.9%
887	50	123	4.6%	48.2%	24.3%	0.5%	0.4%	0.6%	0.1%	0.3%	0.1%	5.7%	2.4%	1.6%	0.2%	0.2%	10.0%	0.9%
888	50	125	4.6%	48.4%	24.4%	0.5%	0.4%	0.6%	0.1%	0.3%	0.1%	5.5%	2.3%	1.6%	0.3%	0.2%	9.9%	0.9%
889	50	126	4.6%	48.6%	24.6%	0.5%	0.4%	0.6%	0.1%	0.3%	0.1%	5.3%	2.2%	1.6%	0.3%	0.2%	9.8%	0.8%
890	50	128	4.7%	48.8%	24.7%	0.5%	0.4%	0.6%	0.1%	0.3%	0.1%	5.2%	2.1%	1.5%	0.3%	0.2%	9.6%	0.8%
891	50	130	4.7%	49.0%	24.8%	0.5%	0.4%	0.6%	0.1%	0.4%	0.1%	5.0%	2.1%	1.5%	0.3%	0.2%	9.5%	0.8%
892	50	131	4.7%	49.2%	25.0%	0.6%	0.4%	0.6%	0.1%	0.4%	0.1%	4.9%	2.0%	1.5%	0.3%	0.2%	9.4%	0.8%
893	50	133	4.7%	49.4%	25.1%	0.6%	0.4%	0.7%	0.1%	0.4%	0.0%	4.7%	2.0%	1.5%	0.3%	0.2%	9.3%	0.8%
894	50	134	4.7%	49.6%	25.2%	0.6%	0.4%	0.7%	0.1%	0.4%	0.0%	4.6%	1.9%	1.4%	0.3%	0.2%	9.2%	0.8%
895	50	2	3.6%	37.5%	40.2%	0.2%	0.1%	0.2%	0.0%	0.1%	0.1%	9.9%	4.1%	3.3%	0.6%	0.0%	0.0%	0.0%
896	50	2	3.6%	37.5%	40.2%	0.2%	0.1%	0.2%	0.0%	0.1%	0.1%	9.9%	4.1%	3.3%	0.6%	0.0%	0.0%	0.0%
897	50	4	5.4%	56.9%	24.8%	0.6%	0.5%	0.8%	0.1%	0.4%	0.1%	6.7%	2.8%	1.0%	0.1%	0.0%	0.0%	0.0%
898	50	4	5.4%	56.9%	24.8%	0.6%	0.5%	0.8%	0.1%	0.4%	0.1%	6.7%	2.8%	1.0%	0.1%	0.0%	0.0%	0.0%
899	50	2	3.6%	37.5%	40.2%	0.2%	0.1%	0.2%	0.0%	0.1%	0.1%	9.9%	4.1%	3.3%	0.6%	0.0%	0.0%	0.0%
900	50	2	3.6%	37.5%	40.2%	0.2%	0.1%	0.2%	0.0%	0.1%	0.1%	9.9%	4.1%	3.3%	0.6%	0.0%	0.0%	0.0%
901	50	4	4.9%	51.6%	23.8%	0.6%	0.4%	0.7%	0.1%	0.4%	0.1%	8.3%	3.4%	4.2%	1.3%	0.0%	0.0%	0.0%
902	50	4	4.9%	51.6%	23.8%	0.6%	0.4%	0.7%	0.1%	0.4%	0.1%	8.3%	3.4%	4.2%	1.3%	0.0%	0.0%	0.0%
903	50	2	3.6%	37.5%	40.2%	0.2%	0.1%	0.2%	0.0%	0.1%	0.1%	9.9%	4.1%	3.3%	0.6%	0.0%	0.0%	0.0%
904	50	2	3.6%	37.5%	40.2%	0.2%	0.1%	0.2%	0.0%	0.1%	0.1%	9.9%	4.1%	3.3%	0.6%	0.0%	0.0%	0.0%
905	50	4	4.9%	51.6%	23.8%	0.6%	0.4%	0.7%	0.1%	0.4%	0.1%	8.3%	3.4%	4.2%	1.3%	0.0%	0.0%	0.0%
906	50	132	4.4%	46.4%	18.6%	0.3%	0.2%	0.3%	0.0%	0.2%	0.1%	6.2%	2.6%	2.3%	0.5%	0.2%	9.0%	8.6%
907	50	130	4.4%	46.4%	18.6%	0.3%	0.2%	0.3%	0.0%	0.2%	0.1%	6.1%	2.5%	2.2%	0.5%	0.2%	9.2%	8.8%
908	50	127	4.4%	46.4%	18.6%	0.3%	0.2%	0.3%	0.0%	0.2%	0.1%	6.0%	2.5%	2.1%	0.4%	0.2%	9.4%	8.9%
909	50	125	4.4%	46.3%	18.6%	0.3%	0.2%	0.3%	0.0%	0.2%	0.1%	5.9%	2.4%	2.1%	0.4%	0.2%	9.5%	9.1%
910	50	123	4.4%	46.3%	18.6%	0.3%	0.2%	0.3%	0.0%	0.2%	0.1%	5.7%	2.4%	2.0%	0.4%	0.2%	9.7%	9.2%
911	50	120	4.4%	46.3%	18.6%	0.2%	0.2%	0.3%	0.0%	0.2%	0.1%	5.6%	2.3%	1.9%	0.4%	0.2%	9.9%	9.4%
912	50	118	4.4%	46.2%	18.6%	0.2%	0.2%	0.3%	0.0%	0.1%	0.1%	5.5%	2.3%	1.8%	0.3%	0.2%	10.1%	9.6%
913	50	116	4.4%	46.2%	18.6%	0.2%	0.2%	0.3%	0.0%	0.1%	0.1%	5.3%	2.2%	1.8%	0.3%	0.2%	10.3%	9.8%
914	50	113	4.4%	46.1%	18.6%	0.2%	0.1%	0.2%	0.0%	0.1%	0.1%	5.2%	2.1%	1.7%	0.3%	0.2%	10.5%	10.0%
915	50	111	4.4%	46.1%	18.6%	0.2%	0.1%	0.2%	0.0%	0.1%	0.1%	5.0%	2.1%	1.6%	0.3%	0.2%	10.7%	10.2%
916	50	109	4.4%	46.1%	18.6%	0.2%	0.1%	0.2%	0.0%	0.1%	0.0%	4.8%	2.0%	1.5%	0.2%	0.3%	11.0%	10.4%
917	50	106	4.4%	46.0%	18.6%	0.2%	0.1%	0.2%	0.0%	0.1%	0.0%	4.6%	1.9%	1.4%	0.2%	0.3%	11.2%	10.7%
918	50	109	5.4%	56.6%	22.3%	0.3%	0.2%	0.4%	0.0%	0.2%	0.1%	6.0%	2.5%	2.7%	0.4%	0.0%	0.0%	2.9%
919	50	2	3.8%	39.4%	42.2%	0.0%	0.0%	0.0%	0.0%	0.0%	0.1%	10.3%	4.3%	0.0%	0.0%	0.0%	0.0%	0.0%
920	50	115	5.6%	58.5%	22.8%	0.3%	0.2%	0.3%	0.0%	0.2%	0.1%	6.5%	2.7%	2.6%	0.3%	0.0%	0.0%	0.0%
921	50	10	1.5%	16.2%	8.6%	0.0%	0.0%	0.0%	0.0%	0.0%	0.0%	2.1%	0.9%	0.4%	0.0%	1.4%	60.6%	8.3%
922	50	41	4.6%	47.9%	14.7%	0.3%	0.2%	0.4%	0.0%	0.2%	0.1%	5.5%	2.3%	2.1%	0.1%	0.5%	21.0%	0.0%
923	50	2	3.8%	39.4%	42.2%	0.0%	0.0%	0.0%	0.0%	0.0%	0.1%	10.3%	4.3%	0.0%	0.0%	0.0%	0.0%	0.0%
924	50	2	3.8%	39.4%	42.2%	0.0%	0.0%	0.0%	0.0%	0.0%	0.1%	10.3%	4.3%	0.0%	0.0%	0.0%	0.0%	0.0%
925	50	2	3.8%	39.4%	42.2%	0.0%	0.0%	0.0%	0.0%	0.0%	0.1%	10.3%	4.3%	0.0%	0.0%	0.0%	0.0%	0.0%
926	50	2	3.8%	39.4%	42.2%	0.0%	0.0%	0.0%	0.0%	0.0%	0.1%	10.3%	4.3%	0.0%	0.0%	0.0%	0.0%	0.0%
927	50	39	4.5%	47.1%	22.5%	0.3%	0.2%	0.4%	0.0%	0.2%	0.0%	2.8%	1.2%	1.0%	0.1%	0.0%	0.0%	19.7%
928	50	13	1.8%	19.0%	7.1%	0.1%	0.1%	0.1%	0.0%	0.1%	0.0%	1.7%	0.7%	0.8%	0.2%	0.2%	6.7%	61.5%
929	50	52	5.5%	58.2%	24.7%	0.8%	0.6%	0.9%	0.1%	0.5%	0.0%	4.8%	2.0%	1.6%	0.3%	0.0%	0.0%	0.0%
930	50	26	5.3%	55.4%	20.0%	0.4%	0.3%	0.4%	0.0%	0.2%	0.1%	8.2%	3.4%	2.6%	0.5%	0.0%	0.0%	3.3%
931	50	26	5.6%	59.2%	25.3%	0.1%	0.1%	0.1%	0.0%	0.1%	0.1%	5.3%	2.2%	1.7%	0.4%	0.0%	0.0%	0.0%
932	50	16	4.1%	43.3%	14.5%	0.2%	0.2%	0.3%	0.0%	0.1%	0.1%	6.9%	2.8%	1.3%	0.1%	0.0%	0.0%	26.0%
933	50	37	3.9%	40.9%	19.8%	0.3%	0.2%	0.4%	0.0%	0.2%	0.1%	6.0%	2.5%	1.0%	0.1%	0.1%	5.7%	18.7%
934	50	23	5.0%	52.9%	16.8%	0.1%	0.1%	0.1%	0.0%	0.1%	0.0%	4.4%	1.8%	0.6%	0.0%	0.0%	0.0%	17.9%
935	50	18	2.4%	25.0%	11.3%	0.3%	0.2%	0.4%	0.0%	0.2%	0.1%	6.0%	2.5%	1.1%	0.0%	0.3%	11.7%	38.4%
936	50	65	3.9%	41.4%	27.7%	0.3%	0.2%	0.4%	0.0%	0.2%	0.1%	5.7%	2.4%	1.2%	0.2%	0.1%	3.6%	12.6%
937	50	103	4.5%	47.3%	16.3%	0.5%	0.3%	0.5%	0.1%	0.3%	0.1%	6.7%	2.8%	1.0%	0.0%	0.1%	5.1%	14.5%
938	50	55	4.4%	45.8%	28.3%	0.3%	0.2%	0.3%	0.0%	0.2%	0.1%	6.2%	2.6%	1.3%	0.2%	0.1%	4.2%	5.8%
939	50	104	4.6%	48.4%	17.2%	0.5%	0.4%	0.6%	0.1%	0.3%	0.1%	7.5%	3.1%	1.1%	0.0%	0.2%	7.1%	8.9%
940	50	108	5.2%	54.2%	17.5%	0.4%	0.3%	0.5%	0.0%	0.2%	0.1%	8.3%	3.4%	1.3%	0.1%	0.1%	2.5%	5.9%
941	50	85	5.0%	52.1%	15.8%	0.5%	0.3%	0.6%	0.1%	0.3%	0.1%	9.2%	3.8%	1.3%	0.1%	0.1%	3.2%	7.6%
942	50	12	4.6%	48.2%	24.1%	0.5%	0.4%	0.6%	0.1%	0.3%	0.1%	12.6%	5.2%	3.1%	0.2%	0.0%	0.0%	0.0%
943	50	46	6.3%	65.8%	18.2%	0.2%	0.1%	0.2%	0.0%	0.1%	0.1%	5.3%	2.2%	1.4%	0.1%	0.0%	0.0%	0.0%
944	50	52	5.7%	59.4%	18.9%	0.2%	0.2%	0.3%	0.0%	0.1%	0.1%	5.8%	2.4%	1.5%	0.1%	0.1%	3.6%	1.7%
945	50	55	4.0%	42.2%	17.4%	1.0%	0.7%	1.2%	0.1%	0.7%	0.1%	9.9%	4.1%	2.4%	0.2%	0.1%	3.0%	12.8%
946	50	17	4.2%	43.8%	23.6%	0.4%	0.3%	0.5%	0.1%	0.3%	0.1%	6.7%	2.8%	1.3%	0.0%	0.3%	10.9%	5.0%
947	50	54	4.3%	44.8%	17.1%	1.0%	0.7%	1.2%	0.1%	0.6%	0.1%	8.3%	3.4%	1.9%	0.2%	0.1%	3.1%	13.0%
948	50	3	3.0%	31.8%	28.0%	0.0%	0.0%	0.0%	0.0%	0.0%	0.1%	6.9%	2.8%	0.2%	0.0%	0.0%	0.0%	27.1%
949	50	6	1.3%	13.4%	14.4%	0.0%	0.0%	0.0%	0.0%	0.0%	0.0%	3.5%	1.5%	0.0%	0.0%	0.0%	0.0%	66.0%
950	50	3	3.0%	31.8%	28.0%	0.0%	0.0%	0.0%	0.0%	0.0%	0.1%	6.9%	2.8%	0.2%	0.0%	0.0%	0.0%	27.1%
951	50	6	1.3%	13.4%	14.4%	0.0%	0.0%	0.0%	0.0%	0.0%	0.0%	3.5%	1.5%	0.0%	0.0%	0.0%	0.0%	66.0%
952	50	3	3.0%	31.8%	28.0%	0.0%	0.0%	0.0%	0.0%	0.0%	0.1%	6.9%	2.8%	0.2%	0.0%	0.0%	0.0%	27.1%
953	50	6	1.3%	13.4%	14.4%	0.0%	0.0%	0.0%	0.0%	0.0%	0.0%	3.5%	1.5%	0.0%	0.0%	0.0%	0.0%	66.0%
954	50	3	3.0%	31.8%	28.0%	0.0%	0.0%	0.0%	0.0%	0.0%	0.1%	6.9%	2.8%	0.2%	0.0%	0.0%	0.0%	27.1%
955	50	6	1.3%	13.4%	14.4%	0.0%	0.0%	0.0%	0.0%	0.0%	0.0%	3.5%	1.5%	0.0%	0.0%	0.0%	0.0%	66.0%
956	50	3	3.0%	31.8%	28.0%	0.0%	0.0%	0.0%	0.0%	0.0%	0.1%	6.9%	2.8%	0.2%	0.0%	0.0%	0.0%	27.1%
957	50	6	1.3%	13.4%	14.4%	0.0%	0.0%	0.0%	0.0%	0.0%	0.0%	3.5%	1.5%	0.0%	0.0%	0.0%	0.0%	66.0%
958	50	2	3.8%	39.4%	42.2%	0.0%	0.0%	0.0%	0.0%	0.0%	0.1%	10.3%	4.3%	0.0%	0.0%	0.0%	0.0%	0.0%
959	50	2	3.8%	39.4%	42.2%	0.0%	0.0%	0.0%	0.0%	0.0%	0.1%	10.3%	4.3%	0.0%	0.0%	0.0%	0.0%	0.0%
960	50	28	0.3%	2.9%	3.1%	0.0%	0.0%	0.0%	0.0%	0.0%	0.0%	0.8%	0.3%	0.0%	0.0%	0.2%	6.7%	85.7%
961	50	39	3.6%	37.7%	14.1%	0.3%	0.2%	0.3%	0.0%	0.2%	0.0%	1.7%	0.7%	0.7%	0.1%	0.0%	1.6%	38.7%
962	50	2	3.8%	39.4%	42.2%	0.0%	0.0%	0.0%	0.0%	0.0%	0.1%	10.3%	4.3%	0.0%	0.0%	0.0%	0.0%	0.0%
963	50	2	3.8%	39.4%	42.2%	0.0%	0.0%	0.0%	0.0%	0.0%	0.1%	10.3%	4.3%	0.0%	0.0%	0.0%	0.0%	0.0%
964	50	2	3.8%	39.4%	42.2%	0.0%	0.0%	0.0%	0.0%	0.0%	0.1%	10.3%	4.3%	0.0%	0.0%	0.0%	0.0%	0.0%
965	50	2	3.8%	39.4%	42.2%	0.0%	0.0%	0.0%	0.0%	0.0%	0.1%	10.3%	4.3%	0.0%	0.0%	0.0%	0.0%	0.0%
966	50	6	5.8%	61.0%	26.4%	0.2%	0.2%	0.3%	0.0%	0.2%	0.0%	3.6%	1.5%	0.7%	0.1%	0.0%	0.0%	0.0%
968	50	28	0.3%	2.9%	3.1%	0.0%	0.0%	0.0%	0.0%	0.0%	0.0%	0.8%	0.3%	0.0%	0.0%	0.2%	6.7%	85.7%
969	50	39	3.6%	37.7%	14.1%	0.3%	0.2%	0.3%	0.0%	0.2%	0.0%	1.7%	0.7%	0.7%	0.1%	0.0%	1.6%	38.7%
970	50	28	0.3%	2.9%	3.1%	0.0%	0.0%	0.0%	0.0%	0.0%	0.0%	0.8%	0.3%	0.0%	0.0%	0.2%	6.7%	85.7%
971	50	39	3.6%	37.7%	14.1%	0.3%	0.2%	0.3%	0.0%	0.2%	0.0%	1.7%	0.7%	0.7%	0.1%	0.0%	1.6%	38.7%
972	50	28	0.3%	2.9%	3.1%	0.0%	0.0%	0.0%	0.0%	0.0%	0.0%	0.8%	0.3%	0.0%	0.0%	0.2%	6.7%	85.7%
973	50	39	3.6%	37.7%	14.1%	0.3%	0.2%	0.3%	0.0%	0.2%	0.0%	1.7%	0.7%	0.7%	0.1%	0.0%	1.6%	38.7%
974	50	28	0.3%	2.9%	3.1%	0.0%	0.0%	0.0%	0.0%	0.0%	0.0%	0.8%	0.3%	0.0%	0.0%	0.2%	6.7%	85.7%
975	50	39	3.6%	37.7%	14.1%	0.3%	0.2%	0.3%	0.0%	0.2%	0.0%	1.7%	0.7%	0.7%	0.1%	0.0%	1.6%	38.7%
976	50	2	3.8%	39.4%	42.2%	0.0%	0.0%	0.0%	0.0%	0.0%	0.1%	10.3%	4.3%	0.0%	0.0%	0.0%	0.0%	0.0%
977	50	2	3.8%	39.4%	42.2%	0.0%	0.0%	0.0%	0.0%	0.0%	0.1%	10.3%	4.3%	0.0%	0.0%	0.0%	0.0%	0.0%

Traffic Flows and Breakdown by 16 Vehicle Classes (Year 2026)

Link No.	Speed Limit	Total Vehicle	19 - Motorcycles (MC)	01 - Private Cars (PC)	03 - Taxi	14 - Non-franchised Bus <=6.4t	15 - Non-franchised Bus 6.4-15t	16 - Non-franchised Bus >15t	12 - Private Light Bus <=3.5t	13 - Private Light Bus >3.5t	04 - Light Goods Vehicles <=2.5t	05 - Lt Goods Vehicles 2.5-3.5t	06 - Light Goods Vehicles >3.5t	07 - Heavy Goods Vehicles <=15t	08 - Heavy Goods Vehicles >15t	17 - Franchised Bus (SD)	18 - Franchised Bus (DD)	11 - Public Light Buses
	km/hr	0200-0300																
978	50	2	3.8%	39.4%	42.2%	0.0%	0.0%	0.0%	0.0%	0.0%	0.1%	10.3%	4.3%	0.0%	0.0%	0.0%	0.0%	0.0%
979	50	2	3.8%	39.4%	42.2%	0.0%	0.0%	0.0%	0.0%	0.0%	0.1%	10.3%	4.3%	0.0%	0.0%	0.0%	0.0%	0.0%
980	50	2	3.8%	39.4%	42.2%	0.0%	0.0%	0.0%	0.0%	0.0%	0.1%	10.3%	4.3%	0.0%	0.0%	0.0%	0.0%	0.0%
981	50	2	3.8%	39.4%	42.2%	0.0%	0.0%	0.0%	0.0%	0.0%	0.1%	10.3%	4.3%	0.0%	0.0%	0.0%	0.0%	0.0%
982	50	48	3.6%	37.4%	13.2%	0.3%	0.2%	0.3%	0.0%	0.2%	0.0%	1.9%	0.8%	0.7%	0.1%	0.0%	1.3%	40.0%
983	50	48	3.6%	37.4%	13.2%	0.3%	0.2%	0.3%	0.0%	0.2%	0.0%	1.9%	0.8%	0.7%	0.1%	0.0%	1.3%	40.0%
984	50	39	4.5%	47.1%	22.5%	0.3%	0.2%	0.4%	0.0%	0.2%	0.0%	2.8%	1.2%	1.0%	0.1%	0.0%	0.0%	19.7%
985	50	13	1.8%	19.0%	7.1%	0.1%	0.1%	0.1%	0.0%	0.1%	0.0%	1.7%	0.7%	0.8%	0.2%	0.2%	6.7%	61.5%
986	70	86	4.8%	50.3%	36.5%	0.3%	0.2%	0.4%	0.0%	0.2%	0.0%	2.5%	1.0%	1.0%	0.2%	0.1%	2.4%	0.0%
987	70	111	4.7%	49.7%	33.4%	0.7%	0.5%	0.8%	0.1%	0.4%	0.0%	2.3%	1.0%	0.9%	0.2%	0.0%	1.9%	3.5%
988	70	175	5.6%	59.0%	22.5%	0.6%	0.4%	0.7%	0.1%	0.4%	0.0%	4.5%	1.9%	1.5%	0.1%	0.0%	0.0%	2.7%
989	70	150	5.8%	60.9%	22.4%	0.4%	0.3%	0.4%	0.0%	0.2%	0.1%	5.0%	2.1%	1.6%	0.1%	0.0%	0.0%	0.6%
990	50	25	4.5%	47.5%	22.8%	1.8%	1.3%	2.1%	0.2%	1.2%	0.0%	1.8%	0.7%	0.6%	0.1%	0.0%	0.0%	15.4%
992	70	734	5.3%	56.1%	17.7%	0.3%	0.2%	0.3%	0.0%	0.2%	0.0%	4.7%	1.9%	1.4%	0.2%	0.1%	4.1%	7.6%
993	70	796	4.4%	46.6%	23.9%	0.4%	0.3%	0.5%	0.0%	0.3%	0.1%	5.6%	2.3%	1.8%	0.2%	0.1%	5.2%	8.3%
994	50	176	5.8%	60.5%	24.9%	0.2%	0.2%	0.3%	0.0%	0.2%	0.0%	3.6%	1.5%	0.7%	0.1%	0.0%	1.4%	0.5%
995	50	41	6.2%	64.7%	23.4%	0.2%	0.1%	0.2%	0.0%	0.1%	0.0%	3.1%	1.3%	0.5%	0.0%	0.0%	0.0%	0.0%
996	50	113	5.0%	52.0%	18.5%	0.3%	0.2%	0.3%	0.0%	0.2%	0.0%	4.1%	1.7%	1.2%	0.2%	0.2%	10.2%	5.9%
998	50	81	5.5%	58.2%	15.4%	0.1%	0.1%	0.1%	0.0%	0.1%	0.0%	3.4%	1.4%	1.6%	0.1%	0.1%	5.7%	8.2%
999	50	29	5.1%	53.8%	11.5%	0.5%	0.4%	0.6%	0.1%	0.3%	0.0%	4.7%	1.9%	1.2%	0.0%	0.3%	13.7%	5.9%
1001	50	63	5.2%	54.3%	15.6%	0.2%	0.1%	0.2%	0.0%	0.1%	0.0%	3.1%	1.3%	1.6%	0.2%	0.0%	0.0%	17.9%
1002	50	37	4.3%	45.1%	12.2%	0.2%	0.2%	0.3%	0.0%	0.1%	0.0%	3.5%	1.4%	1.6%	0.3%	0.0%	0.0%	30.7%
1003	50	197	5.8%	60.4%	13.4%	0.2%	0.1%	0.2%	0.0%	0.1%	0.1%	8.7%	3.6%	4.6%	0.1%	0.0%	0.0%	2.5%
1004	50	142	5.8%	61.3%	15.7%	0.4%	0.2%	0.4%	0.0%	0.2%	0.1%	6.9%	2.9%	5.8%	0.2%	0.0%	0.0%	0.0%
1006	70	729	4.5%	46.8%	23.4%	0.4%	0.3%	0.4%	0.0%	0.2%	0.1%	5.3%	2.2%	1.7%	0.2%	0.1%	5.3%	9.1%
1007	70	734	5.3%	56.1%	17.7%	0.3%	0.2%	0.3%	0.0%	0.2%	0.0%	4.7%	1.9%	1.4%	0.2%	0.1%	4.1%	7.6%
1008	50	21	5.7%	59.6%	28.2%	0.4%	0.3%	0.4%	0.0%	0.2%	0.0%	3.1%	1.3%	0.8%	0.0%	0.0%	0.0%	0.0%
1011	70	358	6.2%	65.1%	11.4%	0.7%	0.5%	0.8%	0.1%	0.4%	0.1%	6.4%	2.7%	2.9%	0.0%	0.1%	2.7%	0.0%
1012	70	369	6.0%	62.7%	9.8%	0.6%	0.5%	0.8%	0.1%	0.4%	0.1%	8.4%	3.5%	2.5%	0.1%	0.1%	3.4%	1.2%
1014	70	562	4.0%	41.6%	25.6%	0.4%	0.3%	0.4%	0.0%	0.2%	0.0%	4.3%	1.8%	1.4%	0.3%	0.2%	10.3%	9.1%
1015	50	70	4.6%	48.0%	22.6%	0.3%	0.2%	0.4%	0.0%	0.2%	0.0%	2.8%	1.1%	0.5%	0.1%	0.4%	18.7%	0.0%
1016	50	61	5.3%	55.9%	19.6%	0.1%	0.1%	0.1%	0.0%	0.1%	0.1%	8.4%	3.5%	1.1%	0.1%	0.0%	1.4%	4.2%
1017	70	524	5.6%	58.4%	22.0%	0.4%	0.2%	0.4%	0.0%	0.2%	0.1%	5.9%	2.4%	2.4%	0.3%	0.0%	1.6%	0.2%
1020	50	7	5.9%	62.0%	23.4%	0.3%	0.2%	0.3%	0.0%	0.2%	0.0%	4.2%	1.8%	1.5%	0.1%	0.0%	0.0%	0.0%
1021	50	6	5.4%	56.2%	28.1%	0.7%	0.5%	0.8%	0.1%	0.4%	0.0%	4.0%	1.7%	2.1%	0.1%	0.0%	0.0%	0.0%
3001	50	4	2.2%	23.0%	24.6%	0.0%	0.0%	0.0%	0.0%	0.0%	0.1%	6.0%	2.5%	0.0%	0.0%	0.0%	0.0%	41.7%
3002	50	4	2.2%	23.0%	24.6%	0.0%	0.0%	0.0%	0.0%	0.0%	0.1%	6.0%	2.5%	0.0%	0.0%	0.0%	0.0%	41.7%
3003	50	78	5.3%	56.1%	28.1%	0.6%	0.5%	0.8%	0.1%	0.4%	0.0%	4.1%	1.7%	2.2%	0.1%	0.0%	0.0%	0.0%
3004	50	96	5.9%	61.9%	23.3%	0.3%	0.2%	0.3%	0.0%	0.2%	0.0%	4.4%	1.8%	1.6%	0.1%	0.0%	0.0%	0.0%
3005	50	6	5.4%	56.2%	28.1%	0.7%	0.5%	0.8%	0.1%	0.4%	0.0%	4.0%	1.7%	2.1%	0.1%	0.0%	0.0%	0.0%
3006	50	7	5.9%	62.0%	23.4%	0.3%	0.2%	0.3%	0.0%	0.2%	0.0%	4.2%	1.8%	1.5%	0.1%	0.0%	0.0%	0.0%
3007	50	8	4.3%	45.6%	22.8%	0.5%	0.4%	0.6%	0.1%	0.3%	0.0%	3.2%	1.3%	1.7%	0.1%	0.0%	0.0%	18.9%
3008	50	8	4.3%	45.6%	22.8%	0.5%	0.4%	0.6%	0.1%	0.3%	0.0%	3.2%	1.3%	1.7%	0.1%	0.0%	0.0%	18.9%
3009	50	4	2.2%	23.0%	24.6%	0.0%	0.0%	0.0%	0.0%	0.0%	0.1%	6.0%	2.5%	0.0%	0.0%	0.0%	0.0%	41.7%
3010	50	2	3.8%	39.4%	42.2%	0.0%	0.0%	0.0%	0.0%	0.0%	0.1%	10.3%	4.3%	0.0%	0.0%	0.0%	0.0%	0.0%
3011	50	8	4.8%	50.8%	19.1%	0.2%	0.2%	0.3%	0.0%	0.1%	0.0%	3.5%	1.4%	1.3%	0.1%	0.0%	0.0%	18.2%
3012	50	86	5.3%	55.1%	27.6%	0.6%	0.5%	0.7%	0.1%	0.4%	0.0%	4.1%	1.7%	2.1%	0.1%	0.0%	0.0%	1.7%
3013	50	104	5.8%	61.0%	23.0%	0.3%	0.2%	0.3%	0.0%	0.2%	0.0%	4.3%	1.8%	1.6%	0.1%	0.0%	0.0%	1.4%
3014	50	39	5.5%	57.6%	28.8%	0.7%	0.5%	0.8%	0.1%	0.4%	0.0%	2.9%	1.2%	1.5%	0.1%	0.0%	0.0%	0.0%
3015	50	43	6.0%	63.4%	23.9%	0.3%	0.2%	0.3%	0.0%	0.2%	0.0%	3.1%	1.3%	1.1%	0.1%	0.0%	0.0%	0.0%
3016	50	31	6.1%	63.7%	24.0%	0.3%	0.2%	0.3%	0.0%	0.2%	0.0%	2.8%	1.2%	1.0%	0.1%	0.0%	0.0%	0.0%
3017	50	27	5.5%	57.8%	28.9%	0.7%	0.5%	0.8%	0.1%	0.4%	0.0%	2.7%	1.1%	1.4%	0.1%	0.0%	0.0%	0.0%
3018	50	187	5.5%	57.4%	27.6%	0.6%	0.4%	0.7%	0.1%	0.4%	0.0%	3.3%	1.4%	1.7%	0.1%	0.0%	0.0%	0.8%
3019	50	213	5.9%	62.2%	23.7%	0.3%	0.2%	0.3%	0.0%	0.2%	0.0%	3.5%	1.5%	1.3%	0.1%	0.0%	0.0%	0.7%
3020	50	13	6.2%	64.8%	24.4%	0.3%	0.2%	0.3%	0.0%	0.2%	0.0%	2.0%	0.8%	0.7%	0.0%	0.0%	0.0%	0.0%
3021	50	9	5.6%	58.3%	29.2%	0.7%	0.5%	0.8%	0.1%	0.4%	0.0%	2.5%	1.0%	1.0%	0.0%	0.0%	0.0%	0.0%
3022	50	185	5.4%	57.2%	27.8%	0.6%	0.4%	0.7%	0.1%	0.4%	0.0%	3.3%	1.4%	1.7%	0.1%	0.0%	0.0%	0.8%
3023	50	217	6.0%	62.4%	23.5%	0.3%	0.2%	0.3%	0.0%	0.2%	0.0%	3.5%	1.5%	1.3%	0.1%	0.0%	0.0%	0.7%
3024	50	14	5.5%	57.9%	29.0%	0.7%	0.5%	0.8%	0.1%	0.4%	0.0%	2.6%	1.1%	1.4%	0.1%	0.0%	0.0%	0.0%
3025	50	18	6.1%	64.0%	24.1%	0.3%	0.2%	0.3%	0.0%	0.2%	0.0%	2.6%	1.1%	1.0%	0.0%	0.0%	0.0%	0.0%
3026	50	180	5.4%	56.5%	28.3%	0.7%	0.5%	0.8%	0.1%	0.4%	0.0%	3.3%	1.4%	1.7%	0.1%	0.0%	0.0%	0.8%
3027	50	217	6.0%	62.4%	23.5%	0.3%	0.2%	0.3%	0.0%	0.2%	0.0%	3.5%	1.5%	1.3%	0.1%	0.0%	0.0%	0.7%
3028	50	145	5.8%	60.8%	22.0%	0.6%	0.4%	0.7%	0.1%	0.4%	0.0%	4.1%	1.7%	2.1%	0.1%	0.0%	0.0%	1.0%
3029	50	188	6.1%	63.8%	21.9%	0.4%	0.3%	0.4%	0.0%	0.2%	0.0%	3.3%	1.4%	1.3%	0.1%	0.0%	0.0%	0.8%
3030	50	211	5.7%	59.5%	29.0%	0.5%	0.4%	0.6%	0.1%	0.3%	0.0%	2.2%	0.9%	0.8%	0.0%	0.0%	0.0%	0.0%
3031	50	206	5.9%	62.2%	25.5%	0.3%	0.2%	0.4%	0.0%	0.2%	0.0%	2.9%	1.2%	1.0%	0.0%	0.0%	0.0%	0.0%
3032	50	207	5.6%	59.1%	29.4%	0.5%	0.4%	0.6%	0.1%	0.3%	0.0%	2.1%	0.9%	0.9%	0.0%	0.0%	0.0%	0.0%
3033	50	209	6.0%	62.5%	25.3%	0.3%	0.2%	0.4%	0.0%	0.2%	0.0%	2.9%	1.2%	1.0%	0.0%	0.0%	0.0%	0.0%
3034	50	107	5.0%	52.0%	37.7%	0.6%	0.4%	0.7%	0.1%	0.4%	0.0%	1.7%	0.7%	0.6%	0.0%	0.0%	0.0%	0.0%
3035	50	113	5.7%	59.3%	29.1%	0.2%	0.1%	0.2%	0.0%	0.1%	0.0%	3.2%	1.3%	0.8%	0.0%	0.0%	0.0%	0.0%
3036	50	145	5.8%	60.8%	22.0%	0.6%	0.4%	0.7%	0.1%	0.4%	0.0%	4.1%	1.7%	2.1%	0.1%	0.0%	0.0%	1.0%
3037	50	190	6.1%	64.0%	21.8%	0.4%	0.3%	0.4%	0.0%	0.2%	0.0%	3.2%	1.3%	1.3%	0.1%	0.0%	0.0%	0.8%
3038	50	145	5.8%	60.8%	22.0%	0.6%	0.4%	0.7%	0.1%	0.4%	0.0%	4.1%	1.7%	2.1%	0.1%	0.0%	0.0%	1.0%
3039	50	190	6.1%	64.0%	21.8%	0.4%	0.3%	0.4%	0.0%	0.2%	0.0%	3.2%	1.3%	1.3%	0.1%	0.0%	0.0%	0.8%
3040	50	188	6.1%	64.2%	22.0%	0.4%	0.3%	0.4%	0.0%	0.2%	0.0%	3.3%	1.4%	0.8%	0.0%	0.0%	0.0%	0.8%
3041	50	163	6.1%	63.5%	20.6%	0.3%	0.2%	0.3%	0.0%	0.2%	0.0%	4.5%	1.9%	1.4%	0.1%	0.0%	0.0%	0.9%
3042	50	42	5.8%	61.2%	24.5%	0.3%	0.2%	0.3%	0.0%	0.2%	0.0%	4.8%	2.0%	0.7%	0.1%	0.0%	0.0%	0.0%
3043	50	42	5.8%	60.9%	24.9%	0.3%	0.2%	0.3%	0.0%	0.2%	0.0%	4.7%	2.0%	0.7%	0.1%	0.0%	0.0%	0.0%
3044	50	138	6.1%	64.1%	19.2%	0.3%	0.2%	0.4%	0.0%	0.2%	0.0%	4.7%	1.9%	1.5%	0.1%	0.0%	0.0%	1.1%
3045	50	163	6.2%	64.8%	21.2%	0.4%	0.3%	0.5%	0.1%	0.3%	0.0%	3.3%	1.4%	0.8%	0.0%	0.0%	0.0%	0.9%
3046	50	7	6.4%	67.7%	20.6%	0.2%	0.1%	0.2%	0.0%	0.1%	0.0%	2.9%	1.2%	0.4%	0.0%	0.0%	0.0%	0.0%
3047	50	9	6.1%	63.5%	25.9%	0.2%	0.1%	0.2%	0.0%	0.1%	0.0%	2.4%	1.0%	0.4%	0.0%	0.0%	0.0%	0.0%
3048	80	189	7.5%	78.3%	5.6%	0.2%	0.1%	0.2%	0.0%	0.1%	0.0%	4.7%	2.0%	1.2%	0.1%	0.0%	0.0%	0.0%
3049	80	197	6.5%	67.8%	12.4%	0.2%	0.1%	0.2%	0.0%	0.1%	0.1%	5.0%	2.1%	5.2%	0.2%	0.0%	0.0%	0.0%
3050	50	38	5.9%	61.8%	25.0%	0.4%	0.3%	0.5%	0.1%	0.3%	0.0%	3.6%	1.5%	0.5%	0.0%	0.0%	0.0%	0.0%
3052	50	161	6.2%	65.0%	19.4%	0.3%	0.2%	0.3%	0.0%	0.2%	0.0%	4.3%	1.8%	1.4%	0.1%	0.0%	0.0%	0.9%
3053	50	201	6.1%	64.2%	21.9%	0.4%	0.3%	0.5%	0.1%	0.3%	0.0%	3.3%	1.4%	0.7%	0.0%	0.0%	0.0%	0.7%
3055	50	35	6.0%	63.3%	24.1%	0.2%	0.1%	0.2%	0.0%	0.1%	0.0%	3.7%	1.5%	0.6%	0.1%	0.0%	0.0%	0.0%
3056	70	347	5.8%	60.7%	13.6%	0.7%	0.5%	0.8%	0.1%	0.5%	0.1%	8.8%	3.7%	1.7%	0.2%	0.0%	1.4%	1.4%
3057	50	120	6.3%	65.9%	15.3%	0.3%	0.2%	0.4%	0.0%	0.2%	0.0%	4.5%	1.8%	1.1%	0.0%	0.0%	0.7%	3.2%
3058	50	83	5.8%	60.9%	21.4%	0.4%	0.3%	0.5%	0.0%	0.2%	0.0%	3.3%	1.3%	0.9%	0.1%	0.0%	1.0%	3.8%
3059	50	129	5.3%	55.8%	25.1%	0.5%	0.4%	0.6%	0.1%	0.3%	0.1%	5.6%	2.3%	1.4%	0.1%	0.0%	0.0%	2.5%
3060	70	248	6.1%	63.7%	13.8%	0.6%	0.4%	0.7%	0.1%	0.4%	0.1%	7.3%	3.0%	1.7%	0.1%	0.0%	1.7%	0.3%
3061	70	369	6.0%	62.7%	9.8%	0.6%	0.5%	0.8%	0.1%	0.4%	0.1%	8.4%	3.5%	2.5%	0.1%	0.1%	3.4%	1.2%
3062	70	658	5.9%	62.2%	15.1%	0.5%	0.3%	0.5%	0.1%	0.3%	0.1%	6.3%	2.6%	2.7%	0.2%	0.1%	2.3%	0.8%
3063	50	99	5.1%	53.3%	13.2%	1.1%	0.8%	1.3%	0.1%	0.7%	0.1%	12.6%	5.2%	1.6%	0.3%	0.0%	0.8%	3.9%
3064	70	247	6.2%	64.9%	16.6%	0.3%	0.2%	0.3%	0.0%	0.2%	0.1%	5.4%	2.3%	1.6%	0.2%	0.0%	1.6%	0.0%
3065	70	174	5.0%	52.0%	24.6%	0.4%	0.3%	0.4%	0.0%	0.2%	0.1%	7.6%	3.1%	2.5%	0.2%	0.0%	2.0%	1.5%
3066	70	300	6.0%	62.9%	18.2%	0.3%	0.2%	0.3%	0.0%	0.2%	0.1%	5.1%	2.1%	2.1%	0.3%	0.0%	1.8%	0.3%
3067	50	182	5.4%	56.8%	16.9%	0.8%	0.5%	0.9%	0.1%	0.5%	0.1%	8.3%	3.4%	1.3%	0.2%	0.0%	0.9%	3.9%
3068	50	250	5.8%	60.7%	20.4%	0.4%	0.3%	0.5%	0.1%	0.3%	0.1%	5.0%	2.1%	1.2%	0.1%	0.0%	0.3%	2.8%
3069	50	198	4.9%	51.5%	23.3%	0.5%	0.4%	0.6%	0.1%	0.4%	0.0%	4.8%	2.0%	1.4%	0.1%	0.0%	1.9%	7.9%
3072	70	369	6.0%	62.7%	9.8%	0.6%	0.5%	0.8%	0.1%	0.4%	0.1%	8.4%	3.5%	2.5%	0.1%	0.1%	3.4%	1.2%
3073	70	358	5.9%	61.6%	12.5%	0.6%	0.4%	0.7%	0.1%	0.4%	0.1%	7.3%	3.0%	3.3%	0.2%	0.1%	2.7%	1.2%
3074	50	132	5.8%	60.5%	24.1%	0.5%	0.4%	0.6%	0.1%	0.4%	0.0%	4.1%	1.7%	1.6%	0.1%	0.0%	0.0%	0.0%

Traffic Flows and Breakdown by 16 Vehicle Classes (Year 2026)

Link No.	Speed Limit	Total Vehicle	19 - Motorcycles (MC)	01 - Private Cars (PC)	03 - Taxi	14 - Non-franchised Bus <=6.4t	15 - Non-franchised Bus 6.4-15t	16 - Non-franchised Bus >15t	12 - Private Light Bus <=3.5t	13 - Private Light Bus >3.5t	04 - Light Goods Vehicles <=2.5t	05 - Lt Goods Vehicles 2.5-3.5t	06 - Light Goods Vehicles >3.5t	07 - Heavy Goods Vehicles <=15t	08 - Heavy Goods Vehicles >15t	17 - Franchised Bus (SD)	18 - Franchised Bus (DD)	11 - Public Light Buses
	km/hr	0200-0300																
3075	50	132	5.6%	59.2%	25.3%	0.5%	0.4%	0.6%	0.1%	0.3%	0.0%	4.3%	1.8%	1.8%	0.1%	0.0%	0.0%	0.0%
3076	50	107	5.3%	55.3%	27.2%	0.4%	0.2%	0.4%	0.0%	0.2%	0.1%	6.1%	2.5%	2.1%	0.2%	0.0%	0.0%	0.0%
3077	80	321	6.8%	70.9%	13.2%	0.3%	0.2%	0.4%	0.0%	0.2%	0.0%	4.5%	1.9%	1.4%	0.1%	0.0%	0.0%	0.0%
3078	80	327	6.1%	64.4%	17.6%	0.3%	0.2%	0.4%	0.0%	0.2%	0.0%	4.7%	1.9%	3.9%	0.2%	0.0%	0.0%	0.0%
3081	50	4	3.7%	38.5%	20.8%	0.5%	0.4%	0.6%	0.1%	0.3%	0.2%	21.4%	8.9%	4.3%	0.4%	0.0%	0.0%	0.0%
3082	50	57	4.5%	47.5%	38.2%	0.3%	0.2%	0.4%	0.0%	0.2%	0.1%	5.2%	2.2%	0.9%	0.2%	0.0%	0.0%	0.0%
3084	70	566	5.4%	56.9%	23.6%	0.4%	0.3%	0.4%	0.0%	0.2%	0.1%	6.0%	2.5%	2.3%	0.3%	0.0%	1.4%	0.2%
3086	70	169	6.2%	65.0%	9.1%	0.3%	0.2%	0.4%	0.0%	0.2%	0.1%	10.6%	4.4%	3.0%	0.3%	0.0%	0.0%	0.0%
3088	50	4	2.2%	23.0%	24.6%	0.0%	0.0%	0.0%	0.0%	0.0%	0.1%	6.0%	2.5%	0.0%	0.0%	0.0%	0.0%	41.7%
3089	50	6	5.4%	56.2%	28.1%	0.7%	0.5%	0.8%	0.1%	0.4%	0.0%	4.0%	1.7%	2.1%	0.1%	0.0%	0.0%	0.0%
4001	50	182	5.5%	58.1%	18.7%	0.3%	0.2%	0.4%	0.0%	0.2%	0.1%	7.8%	3.2%	1.9%	0.4%	0.0%	0.0%	3.0%
4002	50	83	6.4%	67.7%	17.5%	0.3%	0.2%	0.3%	0.0%	0.2%	0.0%	4.3%	1.8%	1.1%	0.1%	0.0%	0.0%	0.0%
4003	50	205	5.4%	56.8%	26.2%	0.4%	0.3%	0.5%	0.1%	0.3%	0.0%	2.7%	1.1%	0.8%	0.1%	0.1%	3.7%	1.5%
4004	70	1105	5.1%	53.9%	17.5%	0.2%	0.1%	0.2%	0.0%	0.1%	0.1%	5.2%	2.1%	1.9%	0.5%	0.1%	6.3%	6.4%
4005	70	1021	4.8%	50.2%	19.2%	0.4%	0.3%	0.4%	0.0%	0.2%	0.1%	5.8%	2.4%	1.9%	0.2%	0.2%	6.8%	7.2%
4006	70	672	5.0%	52.9%	18.5%	0.2%	0.1%	0.2%	0.0%	0.1%	0.0%	2.9%	1.2%	1.3%	0.1%	0.2%	9.6%	7.6%
4007	80	151	6.8%	71.7%	13.0%	0.2%	0.1%	0.2%	0.0%	0.1%	0.0%	2.2%	0.9%	4.4%	0.1%	0.0%	0.0%	0.0%
4008	50	245	5.1%	53.6%	26.0%	0.3%	0.2%	0.4%	0.0%	0.2%	0.0%	3.2%	1.3%	0.9%	0.2%	0.1%	3.0%	5.2%
4009	50	200	4.6%	48.3%	23.9%	0.3%	0.2%	0.3%	0.0%	0.2%	0.0%	3.0%	1.3%	0.8%	0.2%	0.1%	5.2%	11.5%
4010	50	77	6.0%	62.7%	23.8%	0.3%	0.2%	0.3%	0.0%	0.2%	0.0%	4.1%	1.7%	0.7%	0.1%	0.0%	0.0%	0.0%
4011	50	67	6.0%	63.2%	23.9%	0.3%	0.2%	0.3%	0.0%	0.2%	0.0%	3.7%	1.5%	0.6%	0.1%	0.0%	0.0%	0.0%
4012	50	7	6.0%	63.2%	23.9%	0.3%	0.2%	0.3%	0.0%	0.2%	0.0%	3.7%	1.5%	0.6%	0.1%	0.0%	0.0%	0.0%
4014	70	318	4.7%	49.1%	32.4%	0.3%	0.2%	0.3%	0.0%	0.2%	0.1%	5.2%	2.1%	1.7%	0.4%	0.1%	3.2%	0.0%
4015	70	147	6.1%	64.3%	19.7%	0.6%	0.4%	0.7%	0.1%	0.4%	0.0%	4.2%	1.8%	0.9%	0.0%	0.0%	0.0%	0.6%
4016	70	209	5.9%	61.5%	21.4%	0.7%	0.5%	0.8%	0.1%	0.4%	0.1%	4.9%	2.0%	1.4%	0.1%	0.0%	0.0%	0.4%
4018	70	232	4.6%	48.7%	30.9%	0.3%	0.2%	0.3%	0.0%	0.2%	0.1%	6.2%	2.6%	1.9%	0.4%	0.1%	3.5%	0.0%
4019	50	230	5.4%	56.8%	15.5%	0.2%	0.1%	0.2%	0.0%	0.1%	0.1%	9.2%	3.8%	4.0%	0.2%	0.0%	0.1%	4.3%
4021	50	113	6.1%	64.3%	18.7%	0.2%	0.1%	0.2%	0.0%	0.1%	0.0%	1.0%	0.4%	0.4%	0.0%	0.1%	2.6%	5.7%
4022	50	7	1.1%	11.4%	12.2%	0.0%	0.0%	0.0%	0.0%	0.0%	0.0%	3.0%	1.2%	0.0%	0.0%	0.0%	0.0%	71.0%
4023	50	7	1.1%	11.4%	12.2%	0.0%	0.0%	0.0%	0.0%	0.0%	0.0%	3.0%	1.2%	0.0%	0.0%	0.0%	0.0%	71.0%
4024	50	38	6.0%	62.6%	23.7%	0.2%	0.2%	0.3%	0.0%	0.1%	0.0%	2.1%	0.9%	0.5%	0.1%	0.0%	0.0%	3.4%
4025	50	32	5.1%	53.8%	17.9%	0.1%	0.1%	0.1%	0.0%	0.1%	0.0%	3.5%	1.4%	1.7%	0.2%	0.0%	0.0%	15.8%
4026	50	47	5.2%	55.0%	16.2%	0.5%	0.4%	0.6%	0.1%	0.3%	0.1%	12.3%	5.1%	4.0%	0.3%	0.0%	0.0%	0.0%
4027	80	610	6.0%	63.3%	17.7%	0.4%	0.3%	0.5%	0.1%	0.3%	0.1%	5.5%	2.3%	3.4%	0.2%	0.0%	0.0%	0.0%
4028	50	12	6.0%	63.3%	17.7%	0.4%	0.3%	0.5%	0.1%	0.3%	0.1%	5.5%	2.3%	3.4%	0.2%	0.0%	0.0%	0.0%
4029	50	37	4.1%	42.7%	25.8%	0.3%	0.2%	0.3%	0.0%	0.2%	0.0%	2.0%	0.8%	0.6%	0.1%	0.5%	22.4%	0.0%
4030	50	257	4.4%	45.9%	17.6%	0.2%	0.1%	0.2%	0.0%	0.1%	0.0%	3.3%	1.4%	0.8%	0.2%	0.2%	6.5%	19.1%
4031	50	23	6.7%	69.8%	17.6%	0.2%	0.1%	0.2%	0.0%	0.1%	0.0%	3.1%	1.3%	0.7%	0.0%	0.0%	0.0%	0.0%
4032	70	857	5.3%	56.0%	19.4%	0.2%	0.2%	0.3%	0.0%	0.2%	0.0%	4.5%	1.9%	1.3%	0.2%	0.1%	3.8%	6.6%
4033	70	236	6.2%	64.8%	10.6%	0.4%	0.3%	0.5%	0.0%	0.2%	0.1%	9.7%	4.0%	2.9%	0.3%	0.0%	0.0%	0.0%
4034	70	86	5.5%	57.7%	23.3%	0.7%	0.5%	0.8%	0.1%	0.5%	0.1%	5.9%	2.4%	2.3%	0.1%	0.0%	0.0%	0.0%
4035	70	233	5.9%	61.9%	21.0%	0.7%	0.5%	0.8%	0.1%	0.4%	0.1%	4.8%	2.0%	1.4%	0.1%	0.0%	0.0%	0.4%
4036	70	316	6.2%	64.7%	14.1%	0.5%	0.3%	0.6%	0.1%	0.3%	0.1%	7.6%	3.2%	2.0%	0.2%	0.0%	0.0%	0.3%
4037	70	501	6.2%	64.6%	15.0%	0.4%	0.3%	0.5%	0.1%	0.3%	0.1%	6.4%	2.6%	1.7%	0.2%	0.0%	1.6%	0.2%
5137	50	120	5.8%	60.8%	15.3%	0.3%	0.2%	0.3%	0.0%	0.2%	0.1%	9.1%	3.8%	3.9%	0.2%	0.0%	0.0%	0.0%
5138	50	89	5.5%	57.4%	17.5%	0.2%	0.2%	0.3%	0.0%	0.1%	0.1%	9.0%	3.7%	3.9%	0.2%	0.0%	0.0%	1.9%
5143	50	42	5.8%	60.4%	16.3%	0.4%	0.3%	0.5%	0.1%	0.3%	0.1%	8.0%	3.3%	3.8%	0.4%	0.0%	0.5%	0.0%
5144	50	23	5.4%	56.2%	19.0%	0.6%	0.4%	0.7%	0.1%	0.4%	0.0%	4.8%	2.0%	2.3%	0.5%	0.0%	0.0%	7.5%
5145	50	95	5.3%	56.1%	16.3%	0.2%	0.1%	0.2%	0.0%	0.1%	0.1%	10.4%	4.3%	4.7%	0.3%	0.0%	0.2%	1.8%
5146	50	107	5.6%	58.6%	14.7%	0.2%	0.2%	0.3%	0.0%	0.2%	0.1%	9.9%	4.1%	4.3%	0.2%	0.0%	0.0%	1.6%
5189	50	46	5.2%	55.0%	10.4%	0.2%	0.1%	0.2%	0.0%	0.1%	0.1%	14.2%	5.9%	8.1%	0.4%	0.0%	0.0%	0.0%
5190	50	36	6.6%	69.2%	8.5%	0.4%	0.3%	0.5%	0.0%	0.3%	0.1%	7.4%	3.1%	3.4%	0.3%	0.0%	0.0%	0.0%
5191	50	85	6.5%	68.3%	14.0%	1.6%	1.1%	1.9%	0.2%	1.0%	0.0%	2.1%	0.9%	2.4%	0.0%	0.0%	0.0%	0.0%
5192	50	65	7.0%	73.1%	9.0%	0.2%	0.2%	0.3%	0.0%	0.1%	0.1%	5.3%	2.2%	2.4%	0.2%	0.0%	0.0%	0.0%
5193	50	103	5.7%	60.2%	12.3%	0.5%	0.4%	0.6%	0.1%	0.3%	0.1%	7.5%	3.1%	8.6%	0.4%	0.0%	0.0%	0.0%
5194	50	104	6.2%	64.9%	11.5%	0.2%	0.2%	0.3%	0.0%	0.1%	0.1%	7.8%	3.2%	5.3%	0.1%	0.0%	0.0%	0.0%
5195	80	151	6.8%	71.7%	13.0%	0.2%	0.1%	0.2%	0.0%	0.1%	0.0%	2.2%	0.9%	4.4%	0.1%	0.0%	0.0%	0.0%
5196	80	124	7.7%	81.0%	3.8%	0.2%	0.1%	0.2%	0.0%	0.1%	0.0%	4.4%	1.8%	0.6%	0.1%	0.0%	0.0%	0.0%
5197	80	311	6.3%	66.4%	13.4%	0.7%	0.5%	0.8%	0.1%	0.5%	0.0%	3.9%	1.6%	5.5%	0.2%	0.0%	0.0%	0.0%
5198	80	228	7.0%	73.6%	7.3%	0.2%	0.1%	0.2%	0.0%	0.1%	0.1%	6.0%	2.5%	2.7%	0.1%	0.0%	0.0%	0.0%
5199	50	112	5.9%	61.5%	12.0%	0.5%	0.4%	0.6%	0.1%	0.3%	0.1%	7.4%	3.1%	7.9%	0.3%	0.0%	0.0%	0.0%
5200	50	28	6.4%	66.8%	8.8%	0.5%	0.3%	0.5%	0.1%	0.3%	0.1%	8.1%	3.3%	4.6%	0.3%	0.0%	0.0%	0.0%
5201	50	105	6.2%	65.2%	10.7%	0.2%	0.2%	0.3%	0.0%	0.2%	0.1%	8.1%	3.3%	5.3%	0.2%	0.0%	0.0%	0.0%
5202	50	45	5.2%	54.1%	12.2%	0.2%	0.1%	0.2%	0.0%	0.1%	0.1%	13.7%	5.7%	8.0%	0.3%	0.0%	0.0%	0.0%
5224	50	57	6.0%	63.4%	16.3%	2.4%	1.7%	2.8%	0.3%	1.5%	0.0%	1.7%	0.7%	3.1%	0.0%	0.0%	0.0%	0.0%
5225	50	160	5.9%	61.4%	13.7%	1.2%	0.8%	1.4%	0.2%	0.8%	0.1%	5.5%	2.3%	6.7%	0.2%	0.0%	0.0%	0.0%
5226	50	29	7.4%	77.9%	9.6%	0.0%	0.0%	0.0%	0.0%	0.0%	0.0%	2.7%	1.1%	1.2%	0.0%	0.0%	0.0%	0.0%
5245	80	49	7.8%	81.9%	1.8%	0.9%	0.6%	1.0%	0.1%	0.6%	0.0%	0.9%	0.4%	4.0%	0.0%	0.0%	0.0%	0.0%
5254	50	23	5.4%	56.8%	15.4%	0.3%	0.2%	0.3%	0.0%	0.2%	0.1%	10.4%	4.3%	5.2%	0.5%	0.0%	0.9%	0.0%
5256	70	456	5.3%	55.6%	15.1%	2.1%	1.5%	2.5%	0.3%	1.4%	0.1%	5.9%	2.5%	1.1%	0.0%	0.1%	5.2%	1.3%
5257	70	452	6.8%	71.3%	2.5%	1.0%	0.7%	1.2%	0.1%	0.7%	0.1%	6.8%	2.8%	1.2%	0.0%	0.1%	3.3%	1.5%
5262	50	94	5.7%	60.0%	16.2%	0.2%	0.2%	0.3%	0.0%	0.1%	0.1%	6.7%	2.8%	2.2%	0.1%	0.0%	0.2%	5.2%
5263	50	91	5.2%	55.0%	16.4%	0.2%	0.1%	0.2%	0.0%	0.1%	0.1%	9.5%	3.9%	3.8%	0.1%	0.0%	0.0%	5.4%
5264	50	112	5.9%	61.5%	12.0%	0.5%	0.4%	0.6%	0.1%	0.3%	0.1%	7.4%	3.1%	7.9%	0.3%	0.0%	0.0%	0.0%
6252	50	1038	4.8%	50.3%	14.1%	0.3%	0.2%	0.4%	0.0%	0.2%	0.1%	6.1%	2.5%	1.7%	0.3%	0.3%	13.0%	5.6%
8033	70	77	5.1%	53.1%	4.1%	0.4%	0.3%	0.5%	0.1%	0.3%	0.0%	3.9%	1.6%	2.2%	0.0%	0.6%	27.8%	0.0%
8340	50	163	5.8%	61.0%	23.8%	0.6%	0.4%	0.7%	0.1%	0.4%	0.0%	3.5%	1.4%	1.0%	0.0%	0.0%	0.6%	0.5%
9098	70	231	6.4%	66.7%	7.3%	0.6%	0.4%	0.7%	0.1%	0.4%	0.1%	7.2%	3.0%	2.8%	0.0%	0.1%	4.2%	0.0%
9112	70	121	6.7%	70.4%	4.4%	0.6%	0.4%	0.7%	0.1%	0.4%	0.1%	6.2%	2.5%	3.7%	0.0%	0.1%	3.6%	0.0%
9205	50	11	5.5%	57.7%	28.9%	0.7%	0.5%	0.8%	0.1%	0.4%	0.0%	2.8%	1.2%	1.5%	0.1%	0.0%	0.0%	0.0%
9206	50	15	6.1%	63.7%	24.0%	0.3%	0.2%	0.3%	0.0%	0.2%	0.0%	2.8%	1.2%	1.0%	0.1%	0.0%	0.0%	0.0%
9301	50	165	4.1%	43.5%	49.6%	0.4%	0.3%	0.4%	0.0%	0.2%	0.0%	0.8%	0.3%	0.3%	0.0%	0.0%	0.0%	0.0%
9302	50	91	4.5%	46.9%	47.1%	0.2%	0.1%	0.2%	0.0%	0.1%	0.0%	0.5%	0.2%	0.2%	0.0%	0.0%	0.0%	0.0%
9303	50	70	5.3%	55.5%	33.5%	0.1%	0.1%	0.1%	0.0%	0.1%	0.0%	3.3%	1.4%	0.6%	0.0%	0.0%	0.0%	0.0%
9304	50	42	6.3%	65.7%	21.7%	0.3%	0.2%	0.3%	0.0%	0.2%	0.0%	3.0%	1.2%	1.1%	0.0%	0.0%	0.0%	0.0%

Traffic Flows and Breakdown by 16 Vehicle Classes (Year 2026)

Link No.	Speed Limit	Total Vehicle	19 - Motorcycles (MC)	01 - Private Cars (PC)	03 - Taxi	14 - Non-franchised Bus <=6.4t	15 - Non-franchised Bus 6.4-15t	16 - Non-franchised Bus >15t	12 - Private Light Bus <=3.5t	13 - Private Light Bus >3.5t	04 - Light Goods Vehicles <=2.5t	05 - Lt Goods Vehicles 2.5-3.5t	06 - Light Goods Vehicles >3.5t	07 - Heavy Goods Vehicles <=15t	08 - Heavy Goods Vehicles >15t	17 - Franchised Bus (SD)	18 - Franchised Bus (DD)	11 - Public Light Buses
	km/hr	0300-0400																
1	50	20	5.3%	55.1%	20.8%	0.8%	0.5%	0.9%	0.1%	0.5%	0.1%	8.6%	3.6%	3.4%	0.5%	0.0%	0.0%	0.0%
2	50	85	4.4%	45.8%	15.6%	3.6%	2.5%	4.2%	0.5%	2.3%	0.1%	10.6%	4.4%	5.1%	1.0%	0.0%	0.0%	0.0%
3	70	245	3.5%	37.1%	15.5%	3.5%	2.5%	4.1%	0.4%	2.2%	0.2%	14.7%	6.1%	6.1%	0.5%	0.0%	0.0%	3.7%
4	70	301	3.9%	40.4%	19.1%	1.7%	1.2%	2.0%	0.2%	1.1%	0.1%	12.2%	5.1%	4.0%	0.7%	0.0%	0.0%	8.2%
5	50	19	6.5%	68.3%	14.2%	1.0%	0.7%	1.2%	0.1%	0.7%	0.0%	4.0%	1.7%	1.3%	0.3%	0.0%	0.0%	0.0%
6	50	14	3.1%	32.9%	21.5%	4.5%	3.2%	5.3%	0.6%	2.9%	0.1%	9.6%	4.0%	4.2%	1.2%	0.2%	6.7%	0.0%
7	50	151	2.7%	27.9%	14.2%	3.4%	2.4%	3.9%	0.4%	2.2%	0.2%	14.9%	6.2%	3.7%	0.7%	0.3%	11.2%	6.1%
8	50	94	3.0%	31.8%	11.3%	2.2%	1.5%	2.6%	0.3%	1.4%	0.1%	8.6%	3.5%	4.9%	1.5%	0.4%	15.2%	11.7%
9	50	11	5.1%	53.6%	19.3%	0.3%	0.2%	0.3%	0.0%	0.2%	0.1%	12.3%	5.1%	3.2%	0.2%	0.0%	0.0%	0.0%
10	50	19	4.2%	44.3%	13.6%	4.8%	3.4%	5.6%	0.6%	3.1%	0.1%	7.7%	3.2%	2.3%	0.5%	0.1%	6.4%	0.0%
11	50	85	2.9%	30.8%	12.6%	2.2%	1.5%	2.5%	0.3%	1.4%	0.1%	11.6%	4.8%	3.1%	0.5%	0.3%	14.8%	10.6%
12	50	74	3.1%	32.2%	14.4%	1.4%	1.0%	1.6%	0.2%	0.9%	0.1%	8.3%	3.5%	3.1%	1.2%	0.5%	20.3%	8.4%
13	50	22	4.3%	44.6%	16.7%	2.4%	1.7%	2.9%	0.3%	1.6%	0.1%	10.7%	4.4%	2.6%	0.4%	0.0%	0.0%	7.3%
14	50	49	3.0%	31.0%	16.2%	1.5%	1.1%	1.7%	0.2%	1.0%	0.1%	14.4%	6.0%	5.1%	1.2%	0.2%	6.7%	10.7%
15	50	123	4.3%	45.3%	23.2%	2.2%	1.5%	2.5%	0.3%	1.4%	0.1%	8.5%	3.5%	2.3%	0.7%	0.0%	0.0%	4.2%
16	50	12	4.6%	48.3%	17.5%	2.6%	1.8%	3.0%	0.3%	1.7%	0.1%	10.9%	4.5%	4.0%	0.6%	0.0%	0.0%	0.0%
17	50	21	5.1%	54.0%	20.1%	1.5%	1.1%	1.7%	0.2%	1.0%	0.1%	9.2%	3.8%	1.9%	0.4%	0.0%	0.0%	0.0%
18	50	45	4.1%	42.5%	19.3%	1.9%	1.3%	2.2%	0.2%	1.2%	0.1%	13.8%	5.7%	3.3%	0.7%	0.0%	0.0%	3.5%
19	50	11	4.9%	51.8%	20.2%	2.1%	1.5%	2.4%	0.3%	1.3%	0.1%	8.3%	3.4%	3.2%	0.6%	0.0%	0.0%	0.0%
20	50	2	2.6%	27.3%	29.3%	0.6%	0.4%	0.6%	0.1%	0.4%	0.3%	25.4%	10.5%	2.0%	0.6%	0.0%	0.0%	0.0%
21	50	38	2.9%	30.3%	15.9%	1.1%	0.8%	1.3%	0.1%	0.7%	0.1%	12.9%	5.4%	4.7%	1.3%	0.2%	8.6%	13.8%
22	50	88	4.1%	43.1%	23.2%	2.4%	1.7%	2.8%	0.3%	1.5%	0.1%	8.6%	3.6%	2.2%	0.6%	0.0%	0.0%	5.9%
23	50	42	3.6%	38.3%	14.4%	2.1%	1.5%	2.5%	0.3%	1.4%	0.1%	11.8%	4.9%	2.8%	0.6%	0.2%	7.7%	7.9%
24	50	11	3.3%	34.6%	11.1%	1.4%	1.0%	1.7%	0.2%	0.9%	0.2%	19.2%	8.0%	8.6%	1.4%	0.0%	0.0%	8.5%
25	50	13	3.8%	39.8%	12.8%	1.3%	0.9%	1.5%	0.2%	0.8%	0.2%	21.3%	8.8%	7.2%	1.4%	0.0%	0.0%	0.0%
26	50	7	4.4%	46.6%	18.5%	2.2%	1.6%	2.6%	0.3%	1.4%	0.1%	12.3%	5.1%	4.1%	0.8%	0.0%	0.0%	0.0%
27	50	57	3.2%	34.0%	16.9%	3.2%	2.3%	3.8%	0.4%	2.1%	0.2%	16.6%	6.9%	5.2%	1.1%	0.0%	0.0%	4.1%
28	50	29	3.8%	40.2%	17.8%	2.8%	2.0%	3.3%	0.4%	1.8%	0.2%	16.6%	6.9%	3.9%	0.5%	0.0%	0.0%	0.0%
29	50	27	3.4%	36.1%	18.8%	3.9%	2.7%	4.5%	0.5%	2.5%	0.1%	13.8%	5.7%	6.1%	1.8%	0.0%	0.0%	0.0%
30	50	32	4.1%	42.6%	17.7%	1.5%	1.1%	1.8%	0.2%	1.0%	0.2%	15.4%	6.4%	7.3%	0.8%	0.0%	0.0%	0.0%
31	50	53	4.1%	43.0%	18.7%	1.4%	1.0%	1.6%	0.2%	0.9%	0.2%	15.9%	6.6%	5.4%	1.0%	0.0%	0.0%	0.0%
32	50	59	2.7%	28.6%	14.4%	2.4%	1.7%	2.8%	0.3%	1.5%	0.1%	7.2%	3.0%	2.8%	0.7%	0.5%	19.8%	11.6%
33	50	133	3.1%	33.0%	13.7%	1.6%	1.1%	1.9%	0.2%	1.0%	0.1%	12.2%	5.1%	3.6%	0.9%	0.3%	14.4%	7.6%
34	50	114	3.8%	40.0%	16.4%	1.5%	1.1%	1.8%	0.2%	1.0%	0.2%	17.0%	7.0%	6.0%	0.8%	0.0%	0.0%	3.2%
35	50	49	2.4%	24.9%	12.6%	2.6%	1.9%	3.1%	0.3%	1.7%	0.0%	4.5%	1.9%	0.9%	0.1%	0.7%	30.1%	12.3%
36	50	151	3.6%	37.6%	15.4%	1.5%	1.1%	1.8%	0.2%	1.0%	0.1%	11.7%	4.8%	3.8%	0.8%	0.3%	11.3%	5.0%
37	50	97	3.8%	39.9%	19.9%	3.9%	2.8%	4.6%	0.5%	2.5%	0.1%	7.1%	3.0%	2.2%	0.3%	0.0%	0.0%	9.4%
38	50	39	3.5%	37.0%	26.6%	6.1%	4.3%	7.1%	0.8%	3.9%	0.1%	6.0%	2.5%	1.8%	0.4%	0.0%	0.0%	0.0%
39	50	107	5.1%	53.5%	11.0%	1.7%	1.2%	2.0%	0.2%	1.1%	0.1%	13.2%	5.5%	2.7%	0.2%	0.1%	2.3%	0.0%
40	50	102	4.5%	46.9%	21.9%	4.9%	3.5%	5.8%	0.6%	3.2%	0.1%	5.1%	2.1%	1.3%	0.1%	0.0%	0.0%	0.0%
41	50	141	3.3%	34.6%	19.9%	3.0%	2.1%	3.5%	0.4%	1.9%	0.1%	12.9%	5.4%	4.8%	0.8%	0.2%	6.5%	0.6%
53	50	101	3.6%	38.1%	38.8%	2.2%	1.5%	2.6%	0.3%	1.4%	0.1%	6.4%	2.6%	2.3%	0.2%	0.0%	0.0%	0.0%
54	50	104	4.3%	44.7%	19.6%	4.0%	2.8%	4.7%	0.5%	2.6%	0.1%	9.1%	3.8%	3.5%	0.5%	0.0%	0.0%	0.0%
55	50	104	4.3%	44.7%	19.6%	4.0%	2.8%	4.7%	0.5%	2.6%	0.1%	9.1%	3.8%	3.5%	0.5%	0.0%	0.0%	0.0%
56	50	151	3.1%	32.0%	15.8%	5.5%	3.9%	6.5%	0.7%	3.6%	0.1%	13.3%	5.5%	7.9%	2.1%	0.0%	0.0%	0.0%
57	50	290	4.0%	42.3%	25.7%	1.7%	1.2%	2.0%	0.2%	1.1%	0.1%	12.0%	5.0%	3.7%	0.4%	0.0%	0.0%	0.4%
58	50	2	2.6%	27.6%	29.5%	0.5%	0.3%	0.5%	0.1%	0.3%	0.3%	25.6%	10.6%	1.9%	0.3%	0.0%	0.0%	0.0%
59	50	14	5.2%	55.0%	21.5%	1.4%	1.0%	1.6%	0.2%	0.9%	0.1%	7.4%	3.1%	2.3%	0.3%	0.0%	0.0%	0.0%
60	50	80	3.2%	33.5%	11.9%	2.2%	1.6%	2.6%	0.3%	1.4%	0.2%	16.5%	6.9%	6.4%	0.8%	0.3%	11.3%	1.0%
61	50	68	3.2%	33.1%	13.1%	2.5%	1.8%	3.0%	0.3%	1.6%	0.1%	14.3%	5.9%	5.5%	0.7%	0.3%	13.4%	1.2%
62	50	65	3.1%	32.6%	13.5%	2.7%	1.9%	3.2%	0.3%	1.7%	0.1%	13.6%	5.6%	5.2%	0.7%	0.3%	14.0%	1.2%
63	50	68	3.2%	33.1%	13.7%	2.7%	1.9%	3.2%	0.3%	1.7%	0.1%	13.6%	5.6%	5.3%	0.7%	0.3%	13.4%	1.2%
64	50	2	2.7%	28.6%	30.7%	0.0%	0.0%	0.0%	0.0%	0.0%	0.3%	26.6%	11.0%	0.0%	0.0%	0.0%	0.0%	0.0%
65	50	3	4.3%	45.2%	18.9%	2.2%	1.6%	2.6%	0.3%	1.4%	0.2%	14.6%	6.1%	2.4%	0.2%	0.0%	0.0%	0.0%
66	50	24	4.1%	43.0%	14.3%	1.0%	0.7%	1.1%	0.1%	0.6%	0.1%	9.8%	4.1%	4.9%	0.6%	0.0%	0.0%	15.5%
67	50	25	3.1%	32.5%	10.9%	1.5%	1.0%	1.7%	0.2%	0.9%	0.0%	3.1%	1.3%	1.3%	0.1%	0.8%	35.2%	6.3%
68	50	24	1.8%	18.7%	8.3%	1.4%	1.0%	1.6%	0.2%	0.9%	0.0%	2.3%	0.9%	1.0%	0.3%	0.8%	36.2%	24.7%
69	50	28	1.8%	18.5%	8.4%	1.5%	1.1%	1.8%	0.2%	1.0%	0.0%	3.5%	1.4%	1.2%	0.3%	0.7%	31.5%	27.1%
70	50	40	2.5%	26.4%	9.9%	1.8%	1.3%	2.1%	0.2%	1.2%	0.1%	6.6%	2.8%	1.7%	0.3%	0.5%	21.9%	20.8%
71	50	10	4.3%	45.6%	12.9%	0.7%	0.5%	0.8%	0.1%	0.4%	0.2%	16.4%	6.8%	9.9%	1.4%	0.0%	0.0%	0.0%
72	50	2	2.7%	28.6%	30.7%	0.0%	0.0%	0.0%	0.0%	0.0%	0.3%	26.6%	11.0%	0.0%	0.0%	0.0%	0.0%	0.0%
73	50	10	3.9%	40.5%	17.7%	2.2%	1.6%	2.6%	0.3%	1.4%	0.1%	12.0%	5.0%	3.0%	0.5%	0.0%	0.0%	9.2%
74	50	23	3.9%	41.0%	16.2%	1.5%	1.1%	1.8%	0.2%	1.0%	0.2%	18.2%	7.5%	6.8%	0.5%	0.0%	0.0%	0.0%
75	50	2	2.7%	28.6%	30.7%	0.0%	0.0%	0.0%	0.0%	0.0%	0.3%	26.6%	11.0%	0.0%	0.0%	0.0%	0.0%	0.0%
76	50	200	2.9%	30.5%	14.5%	2.7%	1.9%	3.2%	0.3%	1.7%	0.1%	13.0%	5.4%	3.3%	0.6%	0.3%	12.0%	7.4%
77	50	102	3.2%	33.6%	11.7%	2.2%	1.6%	2.6%	0.3%	1.4%	0.1%	8.4%	3.5%	4.7%	1.4%	0.3%	14.1%	10.9%
78	50	31	3.7%	39.2%	18.8%	2.9%	2.1%	3.5%	0.4%	1.9%	0.2%	14.5%	6.0%	5.4%	1.4%	0.0%	0.0%	0.0%
79	50	3	1.5%	16.1%	16.4%	0.3%	0.2%	0.4%	0.0%	0.2%	0.1%	14.2%	5.9%	4.0%	1.3%	0.0%	0.0%	39.1%
80	50	40	4.2%	44.0%	14.0%	5.8%	4.1%	6.8%	0.7%	3.7%	0.1%	8.9%	3.7%	3.7%	0.2%	0.0%	0.0%	0.0%
81	50	62	4.2%	43.9%	20.0%	1.7%	1.2%	2.0%	0.2%	1.1%	0.1%	14.2%	5.9%	4.3%	1.1%	0.0%	0.0%	0.0%
82	50	19	5.0%	52.4%	17.6%	1.1%	0.8%	1.3%	0.1%	0.7%	0.1%	11.0%	4.5%	4.3%	0.9%	0.0%	0.0%	0.0%
83	50	47	4.0%	41.8%	18.6%	3.3%	2.3%	3.9%	0.4%	2.1%	0.1%	13.0%	5.4%	4.0%	0.9%	0.0%	0.0%	0.0%
84	50	72	4.0%	41.8%	15.6%	1.7%	1.2%	2.0%	0.2%	1.1%	0.1%	14.3%	5.9%	4.1%	0.7%	0.1%	2.6%	4.6%
85	50	90	4.0%	42.3%	21.7%	2.8%	2.0%	3.3%	0.4%	1.8%	0.1%	9.1%	3.8%	2.6%	0.4%	0.0%	2.1%	3.7%
86	50	2	2.7%	28.1%	24.3%	2.7%	1.9%	3.1%	0.3%	1.7%	0.2%	21.1%	8.7%	4.1%	1.2%	0.0%	0.0%	0.0%
87	50	119	4.5%	46.8%	20.4%	1.8%	1.3%	2.1%	0.2%	1.2%	0.1%	11.7%	4.9%	3.5%	0.7%	0.0%	0.0%	0.8%
88	50	97	4.4%	46.6%	17.8%	2.6%	1.8%	3.0%	0.3%	1.7%	0.1%	11.0%	4.6%	3.2%	0.6%	0.0%	0.0%	2.3%
89	50	281	3.2%	33.5%	19.5%	2.2%	1.6%	2.6%	0.3%	1.4%	0.1%	10.9%	4.5%	2.5%	0.4%	0.1%	4.0%	13.2%
90	50	240	4.7%	49.8%	24.8%	2.2%	1.6%	2.6%	0.3%	1.4%	0.1%	5.3%	2.2%	1.5%	0.3%	0.1%	2.8%	0.4%
91	50	110	4.1%	42.9%	23.1%	1.5%	1.0%	1.7%	0.2%	0.9%	0.1%	9.0%	3.7%	2.3%	0.5%	0.0%	0.0%	8.9%
92	50	39	4.8%	50.1%	25.1%	2.1%	1.5%	2.5%	0.3%	1.3%	0.1%	5.1%	2.1%	2.2%	0.5%	0.0%	0.0%	2.4%
93	50	2	2.7%	27.9%	22.6%	3.0%	2.1%	3.5%	0.4%	1.9%	0.2%	19.6%	8.1%	6.0%	2.0%	0.0%	0.0%	0.0%
94	50	2	2.7%	28.6%	30.7%	0.0%	0.0%	0.0%	0.0%	0.0%	0.3%	26.6%	11.0%	0.0%	0.0%	0.0%	0.0%	0.0%
95	50	67	3.0%	31.2%	13.6%	2.2%	1.6%	2.6%	0.3%	1.4%	0.1%	7.6%	3.1%	1.4%	0.2%	0.5%	19.6%	11.8%
96	50	228	3.0%	31.8%	16.6%	1.8%	1.3%	2.2%	0.2%	1.2%	0.1%	7.7%	3.2%	2.5%	0.6%	0.5%	22.2%	5.0%
97	50	123	3.7%	39.1%	31.5%	2.4%	1.7%	2.8%	0.3%	1.6%	0.1%	9.5%	3.9%	2.6%	0.6%	0.0%	0.0%	0.0%
98	50	2	2.0%	21.0%	22.5%	0.0%	0.0%	0.0%	0.0%	0.0%	0.2%	19.5%	8.1%	0.0%	0.0%	0.6%	26.2%	0.0%
99	70	297	3.7%	38.6%	15.8%	3.5%	2.5%	4.2%	0.4%	2.3%	0.1%	13.6%	5.6%	5.9%	0.7%	0.0%	0.0%	3.0%
100	70	144	3.9%	40.6%	9.5%	1.5%	1.0%	1.7%	0.2%	0.9%	0.2%	19.5%	8.1%	9.0%	1.5%	0.1%	2.4%	0.0%
101	50	126	4.3%	45.1%	18.0%	3.4%	2.4%	3.9%	0.4%	2.2%	0.1%	10.8%	4.5%	3.6%	0.4%	0.0%	0.0%	1.0%
102	50	38	3.0%	31.5%	20.5%	1.8%	1.2%	2.1%	0.2%	1.1%	0.1%	8.4%	3.5%	2.2%	0.4%	0.1%	3.7%	20.4%
103	50	97	4.4%	45.8%	18.2%	2.4%	1.7%	2.8%	0.3%	1.6%	0.1%	7.3%	3.0%	3.0%	0.8%	0.0%	2.1%	6.5%
104	50	20	3.7%	39.0%	24.0%	2.2%	1.6%	2.6%	0.3%	1.4%	0.2%	15.0%	6.2%	3.4%	0.4%	0.0%	0.0%	0.0%
105	50	27	4.9%	51.7%	16.5%	3.1%	2.2%	3.6%	0.4%	2.0%	0.1%	7.9%	3.3%	3.5%	0.9%	0.0%	0.0%	0.0%
106	50	10	4.2%	43.8%	22.9%	2.0%	1.4%	2.3%	0.2%	1.3%	0.1%	12.8%	5.3%	3.0%	0.6%	0.0%	0.0%	0.0%
107	50	26	4.8%	50.1%	22.8%	2.0%	1.4%	2.4%	0.3%	1.3%	0.1%	9.0%	3.7%	1.9%	0.3%	0.0%	0.0%	0.0%
108	50	16	1.1%	11.8%	6.6%	0.5%	0.4%	0.6%	0.1%	0.3%	0.1%	5.5%	2.3%	0.8%	0.2%	0.6%	23.7%	45.5%
109	50	4	2.0%	20.7%	14.3%	0.2%	0.2%	0.3%	0.0%	0.1%	0.1%	12.4%	5.1%	1.6%	0.4%	1.0%	41.6%	0.0%
110	50	19	2.8%	29.3%	10.9%	0.5%	0.4%	0.6%	0.1%	0.3%	0.1%	10.4%	4.3%	5.6%	1.7%	0.6%	27.3%	5.1%
111	50	51	3.3%	34.8%	14.4%	1.2%	0.8%	1.4%	0.2%	0.8%	0.1%	12.8%	5.3%	2.2%	0.3%	0.4%	16.5%	5.6%
112	50	9	1.3%	14.1%	12.1%	0.5%	0.4%	0.6%	0.1%	0.3%	0.1%	5.9%	2.5%	1.0%	0.3%	1.0%	43.0%	16.9%
113	50	26	3.8%	40.4%	15.8%	1.1%	0.8%	1.3%	0.1%	0.7%	0.1%	10.9%	4.5%	0.7%	0.1%	0.5%	19.4%	0.0%
114	50	12	2.5%	26.4%	13.4%	0.4%	0.3%	0.4%	0.0%	0.2%	0.1%	5.8%	2.4%	1.0%	0.1%	0.8%	33.1%	13.0%
115	50	16	2.3%	24.3%	6.9%	0.8%	0.6%	0.9%	0.1%	0.5%	0.2%	17.7%	7.3%	2.6%	0.2%	0.8%	34.8%	0.0%
116	50	6	3.2%	33.1%	12.2%	4.2%	3.0%	5.0%	0.5%	2.7%	0.2%	24.1%	10.0%	1.6%	0.2%	0.0%	0.0%	0.0%

Traffic Flows and Breakdown by 16 Vehicle Classes (Year 2026)

Link No.	Speed Limit	Total Vehicle	19 - Motorcycles (MC)	01 - Private Cars (PC)	03 - Taxi	14 - Non-franchised Bus <=6.4t	15 - Non-franchised Bus 6.4-15t	16 - Non-franchised Bus >15t	12 - Private Light Bus <=3.5t	13 - Private Light Bus >3.5t	04 - Light Goods Vehicles <=2.5t	05 - Lt Goods Vehicles 2.5-3.5t	06 - Light Goods Vehicles >3.5t	07 - Heavy Goods Vehicles <=15t	08 - Heavy Goods Vehicles >15t	17 - Franchised Bus (SD)	18 - Franchised Bus (DD)	11 - Public Light Buses
	km/hr	0300-0400																
117	50	3	3.0%	31.1%	19.7%	0.2%	0.1%	0.2%	0.0%	0.1%	0.2%	17.1%	7.1%	3.5%	0.3%	0.4%	17.2%	0.0%
118	50	15	3.6%	37.9%	16.9%	2.5%	1.8%	2.9%	0.3%	1.6%	0.1%	5.2%	2.1%	2.2%	0.4%	0.1%	3.1%	19.3%
122	50	42	3.8%	39.6%	18.1%	3.3%	2.3%	3.9%	0.4%	2.1%	0.1%	12.1%	5.0%	2.0%	0.3%	0.0%	0.0%	6.9%
123	50	3	4.2%	44.1%	21.2%	0.9%	0.6%	1.1%	0.1%	0.6%	0.2%	18.4%	7.6%	0.9%	0.2%	0.0%	0.0%	0.0%
124	50	24	0.2%	2.1%	2.2%	0.0%	0.0%	0.0%	0.0%	0.0%	0.0%	1.9%	0.8%	0.0%	0.0%	0.1%	5.8%	86.9%
125	50	36	2.8%	29.5%	10.4%	2.0%	1.4%	2.3%	0.3%	1.3%	0.1%	5.4%	2.2%	1.9%	0.3%	0.0%	1.3%	38.9%
128	50	178	3.8%	39.8%	25.7%	1.7%	1.2%	2.0%	0.2%	1.1%	0.1%	11.6%	4.8%	3.9%	1.0%	0.0%	0.0%	2.9%
129	50	238	4.0%	42.3%	23.9%	1.8%	1.2%	2.1%	0.2%	1.1%	0.1%	12.3%	5.1%	4.9%	0.9%	0.0%	0.0%	0.0%
130	50	41	2.6%	27.4%	14.2%	1.2%	0.8%	1.4%	0.1%	0.7%	0.0%	3.4%	1.4%	0.3%	0.0%	0.2%	9.1%	37.0%
131	50	41	4.6%	48.5%	19.3%	4.0%	2.8%	4.7%	0.5%	2.6%	0.1%	7.6%	3.1%	2.1%	0.1%	0.0%	0.0%	0.0%
132	50	17	3.3%	34.5%	14.9%	3.0%	2.1%	3.5%	0.4%	1.9%	0.2%	19.5%	8.1%	4.4%	0.3%	0.0%	0.0%	3.8%
133	50	13	4.7%	49.1%	18.6%	2.3%	1.6%	2.7%	0.3%	1.5%	0.1%	9.8%	4.0%	4.1%	1.2%	0.0%	0.0%	0.0%
134	50	227	3.1%	32.1%	19.2%	2.5%	1.8%	2.9%	0.3%	1.6%	0.1%	11.6%	4.8%	2.7%	0.4%	0.1%	4.9%	12.0%
135	50	256	4.7%	49.0%	24.9%	2.1%	1.5%	2.5%	0.3%	1.4%	0.1%	6.3%	2.6%	1.7%	0.3%	0.1%	2.7%	0.0%
136	70	513	3.2%	33.5%	19.4%	2.3%	1.6%	2.7%	0.3%	1.5%	0.1%	11.4%	4.7%	3.0%	0.5%	0.2%	8.4%	7.4%
137	70	415	4.0%	42.0%	11.8%	1.7%	1.2%	2.0%	0.2%	1.1%	0.1%	11.5%	4.8%	4.5%	0.7%	0.2%	9.2%	5.2%
138	50	22	0.4%	4.1%	2.4%	0.0%	0.0%	0.0%	0.0%	0.0%	0.0%	2.1%	0.9%	0.1%	0.0%	0.1%	6.3%	83.5%
139	50	2	2.7%	28.6%	30.7%	0.0%	0.0%	0.0%	0.0%	0.0%	0.3%	26.6%	11.0%	0.1%	0.0%	0.0%	0.0%	0.0%
141	50	29	3.0%	31.1%	14.7%	0.3%	0.2%	0.3%	0.0%	0.2%	0.0%	3.4%	1.4%	2.0%	0.0%	0.0%	0.0%	43.2%
142	50	25	2.2%	23.4%	8.8%	1.2%	0.8%	1.4%	0.2%	0.8%	0.0%	4.1%	1.7%	2.1%	0.1%	0.0%	0.0%	53.2%
143	50	6	4.1%	43.4%	21.4%	3.6%	2.5%	4.2%	0.5%	2.3%	0.1%	10.0%	4.2%	3.6%	0.2%	0.0%	0.0%	0.0%
144	50	84	3.2%	33.4%	14.4%	1.2%	0.9%	1.4%	0.2%	0.8%	0.1%	8.7%	3.6%	3.7%	0.7%	0.1%	4.1%	23.6%
145	50	138	3.1%	32.6%	15.0%	2.9%	2.0%	3.4%	0.4%	1.8%	0.1%	7.0%	2.9%	2.9%	0.7%	0.3%	10.9%	14.1%
146	50	117	3.7%	38.8%	12.1%	1.7%	1.2%	2.1%	0.2%	1.1%	0.1%	9.7%	4.0%	6.3%	1.5%	0.3%	11.7%	5.5%
147	50	123	3.0%	31.2%	14.5%	2.9%	2.0%	3.4%	0.4%	1.8%	0.1%	7.7%	3.2%	2.3%	0.4%	0.3%	14.0%	12.9%
148	50	135	3.5%	37.0%	12.1%	1.9%	1.3%	2.2%	0.2%	1.2%	0.1%	10.3%	4.3%	6.0%	1.2%	0.3%	11.0%	7.4%
149	50	54	3.1%	32.3%	12.2%	3.1%	2.2%	3.7%	0.4%	2.0%	0.2%	17.0%	7.0%	3.0%	0.2%	0.0%	0.0%	13.5%
150	50	73	3.0%	31.0%	14.9%	2.1%	1.5%	2.5%	0.3%	1.4%	0.1%	14.1%	5.8%	3.8%	0.5%	0.0%	0.0%	19.2%
151	50	14	5.3%	56.1%	17.0%	1.4%	1.0%	1.7%	0.2%	0.9%	0.1%	8.4%	3.5%	3.5%	1.0%	0.0%	0.0%	0.0%
152	50	14	4.1%	43.0%	16.9%	0.8%	0.5%	0.9%	0.1%	0.5%	0.1%	12.1%	5.0%	2.1%	0.1%	0.0%	0.0%	13.7%
153	50	2	2.0%	21.0%	22.5%	0.0%	0.0%	0.0%	0.0%	0.0%	0.2%	19.5%	8.1%	0.0%	0.0%	0.0%	0.0%	26.8%
154	50	19	1.5%	15.5%	6.9%	0.1%	0.0%	0.1%	0.0%	0.0%	0.1%	6.6%	2.7%	2.5%	0.0%	0.0%	0.0%	63.9%
155	50	41	2.7%	27.8%	11.5%	0.6%	0.4%	0.7%	0.1%	0.4%	0.1%	9.7%	4.0%	2.7%	0.2%	0.0%	0.0%	39.2%
156	50	70	3.6%	38.1%	18.3%	4.2%	3.0%	4.9%	0.5%	2.7%	0.1%	11.5%	4.7%	5.2%	1.3%	0.0%	0.0%	1.8%
157	50	44	3.1%	32.0%	18.5%	5.0%	3.5%	5.9%	0.6%	3.2%	0.1%	13.5%	5.6%	6.9%	2.0%	0.0%	0.0%	0.0%
158	50	99	3.2%	33.9%	12.6%	2.4%	1.7%	2.8%	0.3%	1.5%	0.2%	20.4%	8.4%	3.6%	0.2%	0.0%	1.9%	6.9%
159	70	375	2.9%	30.0%	19.2%	2.6%	1.8%	3.0%	0.3%	1.6%	0.1%	12.1%	5.0%	3.9%	0.8%	0.2%	7.7%	8.8%
160	70	306	4.2%	43.7%	11.9%	1.7%	1.2%	1.9%	0.2%	1.1%	0.1%	11.8%	4.9%	3.5%	0.3%	0.2%	7.9%	5.6%
162	50	34	3.1%	32.8%	14.7%	3.7%	2.6%	4.3%	0.5%	2.4%	0.2%	19.6%	8.1%	7.4%	0.6%	0.0%	0.0%	0.0%
163	50	49	3.4%	35.5%	15.7%	1.3%	0.9%	1.6%	0.2%	0.9%	0.2%	23.7%	9.8%	6.3%	0.6%	0.0%	0.0%	0.0%
164	50	56	3.5%	36.3%	20.0%	6.0%	4.3%	7.1%	0.8%	3.9%	0.1%	8.2%	3.4%	2.6%	0.2%	0.0%	0.0%	3.7%
165	50	15	3.3%	34.5%	16.5%	0.5%	0.3%	0.6%	0.1%	0.3%	0.2%	22.4%	9.3%	10.7%	1.3%	0.0%	0.0%	0.0%
166	50	13	1.8%	18.8%	9.1%	10.2%	7.2%	12.0%	1.3%	6.6%	0.2%	17.6%	7.3%	7.4%	0.5%	0.0%	0.0%	0.0%
167	50	28	2.8%	29.8%	14.8%	3.9%	2.8%	4.6%	0.5%	2.5%	0.2%	19.5%	8.1%	9.4%	1.2%	0.0%	0.0%	0.0%
168	50	79	2.9%	30.6%	7.3%	2.2%	1.5%	2.6%	0.3%	1.4%	0.2%	20.0%	8.3%	7.5%	0.6%	0.1%	2.4%	12.2%
170	50	46	3.4%	35.8%	19.3%	3.5%	2.5%	4.1%	0.4%	2.3%	0.2%	14.5%	6.0%	2.0%	0.1%	0.0%	0.0%	5.8%
171	50	85	3.0%	31.6%	16.7%	1.3%	0.9%	1.5%	0.2%	0.8%	0.2%	16.2%	6.7%	4.7%	0.5%	0.3%	13.3%	2.2%
172	50	7	5.1%	54.0%	30.1%	0.1%	0.0%	0.1%	0.0%	0.0%	0.1%	6.5%	2.7%	1.3%	0.0%	0.0%	0.0%	0.0%
173	50	68	3.3%	35.0%	15.4%	4.5%	3.2%	5.2%	0.6%	2.9%	0.2%	15.6%	6.5%	6.8%	0.9%	0.0%	0.0%	0.0%
174	50	111	3.0%	31.1%	8.5%	2.0%	1.4%	2.3%	0.2%	1.3%	0.2%	22.6%	9.4%	7.2%	0.5%	0.0%	1.7%	8.7%
175	50	84	3.2%	33.2%	17.1%	3.0%	2.1%	3.6%	0.4%	1.9%	0.1%	7.6%	3.1%	1.6%	0.3%	0.4%	17.0%	5.5%
176	50	129	3.8%	40.3%	12.4%	1.8%	1.3%	2.1%	0.2%	1.2%	0.1%	10.1%	4.2%	6.4%	1.6%	0.2%	10.6%	3.5%
179	50	89	4.1%	43.2%	18.0%	3.8%	2.7%	4.5%	0.5%	2.4%	0.1%	11.1%	4.6%	4.1%	0.9%	0.0%	0.0%	0.0%
180	50	73	4.6%	48.7%	20.3%	2.0%	1.4%	2.4%	0.3%	1.3%	0.1%	11.7%	4.8%	2.0%	0.2%	0.0%	0.0%	0.0%
181	50	70	3.0%	31.4%	15.7%	1.2%	0.8%	1.4%	0.1%	0.7%	0.1%	8.2%	3.4%	2.3%	0.3%	0.5%	20.0%	10.9%
182	50	75	2.8%	29.3%	9.6%	1.3%	0.9%	1.6%	0.2%	0.9%	0.1%	8.8%	3.7%	4.4%	0.3%	0.7%	28.6%	7.0%
183	50	118	2.7%	28.7%	12.6%	2.7%	1.9%	3.2%	0.3%	1.8%	0.1%	8.0%	3.3%	1.9%	0.1%	0.5%	23.3%	8.9%
184	50	47	1.4%	14.6%	5.4%	0.2%	0.2%	0.3%	0.0%	0.2%	0.0%	2.6%	1.1%	1.0%	0.0%	1.6%	68.7%	2.7%
185	70	409	3.8%	39.6%	7.2%	4.6%	3.2%	5.4%	0.6%	2.9%	0.1%	14.1%	5.9%	6.6%	0.1%	0.1%	5.8%	0.0%
186	70	338	4.0%	42.2%	5.2%	4.7%	3.3%	5.5%	0.6%	3.0%	0.1%	12.6%	5.2%	7.6%	0.1%	0.1%	5.6%	0.0%
187	50	46	3.2%	33.3%	14.4%	1.0%	0.7%	1.2%	0.1%	0.7%	0.0%	4.2%	1.7%	2.1%	0.3%	0.3%	14.9%	21.8%
188	50	53	3.3%	34.4%	15.3%	1.2%	0.8%	1.4%	0.1%	0.8%	0.1%	5.8%	2.4%	1.7%	0.1%	0.3%	13.4%	18.8%
189	70	545	3.4%	35.6%	9.1%	1.7%	1.2%	2.0%	0.2%	1.1%	0.2%	20.1%	8.3%	8.4%	2.2%	0.1%	4.3%	2.0%
190	70	437	4.0%	41.7%	9.1%	1.7%	1.2%	2.0%	0.2%	1.1%	0.2%	19.0%	7.9%	8.6%	1.1%	0.0%	0.6%	1.4%
191	70	655	3.3%	34.8%	9.4%	2.2%	1.6%	2.6%	0.3%	1.4%	0.2%	17.7%	7.3%	7.2%	1.8%	0.2%	7.0%	3.2%
192	70	555	4.0%	42.3%	10.3%	1.8%	1.3%	2.1%	0.2%	1.2%	0.2%	17.1%	7.1%	7.3%	0.9%	0.1%	2.3%	1.9%
193	70	250	3.4%	35.6%	11.4%	4.4%	3.1%	5.2%	0.6%	2.9%	0.2%	16.5%	6.8%	6.4%	0.6%	0.0%	1.6%	1.3%
194	70	442	4.3%	45.5%	15.0%	1.2%	0.8%	1.4%	0.1%	0.8%	0.1%	9.4%	3.9%	3.7%	0.4%	0.1%	4.6%	8.6%
195	50	8	1.2%	13.0%	6.8%	0.0%	0.0%	0.0%	0.0%	0.0%	0.1%	5.9%	2.5%	1.0%	0.0%	1.4%	59.8%	8.2%
196	50	34	3.2%	33.9%	10.5%	2.2%	1.6%	2.6%	0.3%	1.4%	0.1%	13.9%	5.8%	5.4%	0.2%	0.4%	18.4%	0.0%
197	50	9	1.0%	10.0%	6.1%	0.2%	0.1%	0.2%	0.0%	0.1%	0.1%	5.3%	2.2%	0.2%	0.0%	1.7%	72.8%	0.0%
198	50	19	2.2%	22.9%	14.5%	1.1%	0.8%	1.3%	0.1%	0.7%	0.1%	8.8%	3.6%	5.6%	0.6%	0.8%	33.6%	3.3%
199	70	220	4.8%	49.9%	14.3%	2.1%	1.5%	2.4%	0.3%	1.3%	0.1%	10.6%	4.4%	3.3%	0.7%	0.1%	4.3%	0.0%
201	50	268	3.9%	41.2%	18.4%	4.6%	3.2%	5.4%	0.6%	2.9%	0.1%	10.2%	4.2%	3.1%	0.3%	0.0%	0.6%	1.3%
202	50	271	4.2%	44.1%	14.7%	3.3%	2.3%	3.8%	0.4%	2.1%	0.1%	12.2%	5.1%	4.5%	0.6%	0.0%	1.3%	1.3%
203	70	143	4.8%	50.3%	13.0%	2.1%	1.5%	2.5%	0.3%	1.4%	0.1%	11.6%	4.8%	2.8%	0.4%	0.1%	4.2%	0.0%
204	70	313	3.7%	39.2%	20.2%	2.2%	1.5%	2.6%	0.3%	1.4%	0.2%	14.9%	6.2%	4.7%	0.8%	0.0%	1.9%	0.2%
205	50	52	3.6%	37.6%	13.9%	3.0%	2.1%	3.5%	0.4%	1.9%	0.1%	14.2%	5.9%	4.2%	0.3%	0.2%	7.8%	1.2%
206	50	65	3.7%	38.5%	10.2%	2.7%	1.9%	3.1%	0.3%	1.7%	0.2%	14.7%	6.1%	6.1%	0.9%	0.2%	9.8%	0.0%
207	50	32	3.7%	39.1%	12.9%	1.0%	0.7%	1.2%	0.1%	0.7%	0.1%	6.4%	2.7%	2.6%	0.3%	0.4%	15.2%	13.0%
208	50	47	3.5%	36.2%	15.4%	1.3%	0.9%	1.5%	0.2%	0.8%	0.1%	10.7%	4.4%	4.8%	0.5%	0.2%	9.4%	10.0%
209	50	131	3.8%	39.6%	23.3%	4.2%	3.0%	4.9%	0.5%	2.7%	0.1%	7.6%	3.1%	3.0%	0.6%	0.0%	1.9%	1.7%
210	50	167	3.4%	35.4%	12.0%	6.4%	4.5%	7.5%	0.8%	4.1%	0.1%	10.2%	4.2%	4.0%	0.5%	0.1%	2.2%	4.6%
211	70	365	4.0%	42.3%	13.9%	2.5%	1.8%	3.0%	0.3%	1.6%	0.2%	14.9%	6.2%	4.8%	1.3%	0.0%	0.1%	3.2%
212	70	230	3.4%	35.8%	14.9%	4.0%	2.8%	4.7%	0.5%	2.6%	0.2%	16.6%	6.9%	4.5%	0.3%	0.0%	0.2%	2.5%
213	50	68	3.3%	34.7%	9.3%	1.2%	0.9%	1.4%	0.2%	0.8%	0.1%	7.7%	3.2%	3.3%	0.5%	0.2%	10.5%	22.6%
214	70	99	2.7%	28.5%	17.0%	0.6%	0.4%	0.7%	0.1%	0.4%	0.1%	13.1%	5.4%	5.4%	0.4%	0.1%	5.3%	19.6%
215	50	42	5.1%	53.3%	23.3%	0.5%	0.4%	0.6%	0.1%	0.3%	0.1%	8.8%	3.7%	2.2%	0.2%	0.0%	1.5%	0.0%
216	50	27	3.3%	34.2%	9.1%	1.6%	1.1%	1.9%	0.2%	1.0%	0.1%	14.2%	5.9%	3.8%	0.3%	0.1%	2.3%	20.8%
217	50	111	3.5%	37.2%	9.8%	1.5%	1.0%	1.7%	0.2%	0.9%	0.1%	10.3%	4.3%	3.6%	0.5%	0.2%	8.2%	16.9%
218	50	124	3.6%	37.5%	20.0%	0.6%	0.4%	0.7%	0.1%	0.4%	0.1%	10.1%	4.2%	3.4%	0.3%	0.1%	4.9%	13.8%
219	50	43	3.9%	41.0%	10.6%	1.9%	1.3%	2.2%	0.2%	1.2%	0.1%	14.5%	6.0%	3.9%	0.5%	0.1%	4.7%	7.7%
220	50	69	4.7%	49.0%	26.7%	0.6%	0.4%	0.7%	0.1%	0.4%	0.1%	6.4%	2.7%	2.1%	0.3%	0.0%	1.1%	4.8%
221	50	101	3.4%	36.0%	18.8%	4.3%	3.1%	5.1%	0.5%	2.8%	0.1%	8.5%	3.5%	4.3%	1.0%	0.1%	3.1%	5.3%
222	50	63	2.5%	26.1%	8.9%	10.3%	7.3%	12.1%	1.3%	6.6%	0.1%	8.6%	3.5%	2.5%	0.2%	0.0%	0.7%	9.3%
223	50	30	3.7%	38.7%	16.3%	0.8%	0.5%	0.9%	0.1%	0.5%	0.2%	16.0%	6.6%	4.8%	1.1%	0.0%	0.0%	9.9%
226	50	34	3.0%	31.0%	14.0%	5.3%	3.8%	6.2%	0.7%	3.4%	0.1%	7.1%	2.9%	1.2%	0.0%	0.3%	12.3%	8.9%
227	50	123	3.5%	37.1%	14.8%	3.1%	2.2%	3.6%	0.4%	2.0%	0.2%	16.9%	7.0%	3.9%	0.3%	0.1%	3.6%	1.4%
228	50	5	4.2%	44.6%	14.4%	1.5%	1.0%	1.7%	0.2%	0.9%	0.2%	20.0%	8.3%	3.0%	0.1%	0.0%	0.0%	0.0%
229	50	16	3.9%	40.9%	13.9%	1.8%	1.2%	2.1%	0.2%	1.1%	0.2%	22.0%	9.1%	3.5%	0.1%	0.0%	0.0%	0.0%
230	50	36	2.2%	22.8%	20.1%	5.1%	3.6%	5.9%	0.6%	3.3%	0.1%	11.6%	4.8%	1.8%	0.2%	0.1%	3.4%	14.4%
231	50	84	3.3%	34.8%	10.7%	2.8%	2.0%	3.3%	0.4%	1.8%	0.2%	20.7%	8.6%	3.1%	0.1%	0.1%	2.4%	5.7%
232	50	11	4.4%	46.2%	17.8%	0.7%	0.5%	0.9%	0.1%	0.5%	0.2%	16.8%	7.0%	4.3%	0.7%	0.0%	0.0%	0.0%
235	50	142	3.3%	34.3%	11.7%	5.2%	3.7%	6.1%	0.7%	3.3%	0.1%	13.2%	5.5%	2.2%	0.2%	0.1%	2.4%	8.2%
236	50	89	4.2%	43.6%	15.5%	2.8%	2.0%	3.2%	0.3%	1.8%	0.2%	15.3%	6.4%	3.4%	0.2%	0.0%	0.0%	1.2%

Traffic Flows and Breakdown by 16 Vehicle Classes (Year 2026)

Link No.	Speed Limit	Total Vehicle	19 - Motorcycles (MC)	01 - Private Cars (PC)	03 - Taxi	14 - Non-franchised Bus <=6.4t	15 - Non-franchised Bus 6.4-15t	16 - Non-franchised Bus >15t	12 - Private Light Bus <=3.5t	13 - Private Light Bus >3.5t	04 - Light Goods Vehicles <=2.5t	05 - Lt Goods Vehicles 2.5-3.5t	06 - Light Goods Vehicles >3.5t	07 - Heavy Goods Vehicles <=15t	08 - Heavy Goods Vehicles >15t	17 - Franchised Bus (SD)	18 - Franchised Bus (DD)	11 - Public Light Buses
	km/hr	0300-0400																
237	50	40	3.0%	31.5%	9.1%	2.9%	2.0%	3.4%	0.4%	1.8%	0.3%	29.0%	12.0%	4.4%	0.2%	0.0%	0.0%	0.0%
238	50	26	3.3%	34.8%	12.3%	0.3%	0.2%	0.4%	0.0%	0.2%	0.2%	23.9%	9.9%	6.2%	1.0%	0.0%	0.0%	7.2%
239	70	388	3.5%	37.0%	10.6%	1.2%	0.9%	1.5%	0.2%	0.8%	0.1%	14.3%	5.9%	5.0%	1.2%	0.2%	10.7%	6.7%
240	70	333	3.3%	34.1%	9.9%	2.4%	1.7%	2.8%	0.3%	1.5%	0.1%	13.5%	5.6%	4.7%	0.7%	0.3%	12.1%	7.0%
241	50	46	2.5%	26.3%	9.6%	0.4%	0.3%	0.5%	0.0%	0.2%	0.1%	8.5%	3.5%	1.7%	0.1%	0.4%	17.3%	28.5%
242	50	49	2.6%	27.2%	6.4%	0.2%	0.2%	0.3%	0.0%	0.2%	0.1%	12.2%	5.1%	3.6%	0.1%	0.2%	9.8%	31.9%
243	50	14	4.7%	49.1%	17.2%	1.5%	1.1%	1.8%	0.2%	1.0%	0.1%	13.3%	5.5%	4.2%	0.3%	0.0%	0.0%	0.0%
244	50	16	4.4%	45.9%	20.9%	1.0%	0.7%	1.2%	0.1%	0.7%	0.1%	13.6%	5.6%	5.5%	0.3%	0.0%	0.0%	0.0%
245	50	76	2.6%	27.7%	8.2%	0.4%	0.3%	0.4%	0.0%	0.2%	0.1%	12.3%	5.1%	4.0%	0.2%	0.2%	9.2%	29.0%
246	50	65	2.8%	29.5%	11.2%	0.5%	0.4%	0.6%	0.1%	0.4%	0.1%	10.1%	4.2%	1.9%	0.1%	0.4%	15.5%	22.2%
247	50	12	3.9%	40.4%	7.5%	0.1%	0.1%	0.1%	0.0%	0.1%	0.1%	11.3%	4.7%	1.6%	0.0%	0.4%	18.0%	11.8%
248	50	40	3.8%	39.9%	19.3%	2.2%	1.5%	2.5%	0.3%	1.4%	0.1%	11.0%	4.6%	3.9%	0.5%	0.1%	5.4%	3.6%
249	50	76	4.9%	51.0%	12.7%	1.8%	1.3%	2.1%	0.2%	1.1%	0.1%	11.9%	4.9%	2.9%	0.2%	0.1%	2.9%	1.9%
250	50	162	3.6%	37.9%	13.9%	2.9%	2.1%	3.5%	0.4%	1.9%	0.2%	18.4%	7.6%	4.1%	0.7%	0.0%	1.3%	1.6%
253	50	133	4.0%	42.0%	12.8%	4.1%	2.9%	4.8%	0.5%	2.6%	0.2%	14.6%	6.1%	3.8%	0.3%	0.0%	0.5%	1.0%
254	50	40	3.5%	36.7%	13.0%	3.2%	2.2%	3.7%	0.4%	2.0%	0.2%	20.5%	8.5%	5.8%	0.3%	0.0%	0.0%	0.0%
255	50	90	3.8%	39.7%	11.8%	3.9%	2.7%	4.6%	0.5%	2.5%	0.2%	18.4%	7.6%	4.2%	0.2%	0.0%	0.0%	0.0%
256	50	27	3.9%	40.8%	13.2%	1.1%	0.8%	1.3%	0.1%	0.7%	0.2%	22.9%	9.5%	5.3%	0.3%	0.0%	0.0%	0.0%
257	50	215	4.0%	42.5%	12.8%	2.9%	2.0%	3.3%	0.4%	1.8%	0.2%	17.0%	7.0%	5.0%	1.1%	0.0%	0.0%	0.0%
258	50	253	3.5%	36.6%	14.8%	2.9%	2.0%	3.4%	0.4%	1.9%	0.2%	19.9%	8.3%	5.7%	0.4%	0.0%	0.0%	0.0%
259	50	74	3.1%	32.2%	13.2%	3.3%	2.4%	3.9%	0.4%	2.1%	0.2%	22.0%	9.1%	7.2%	0.8%	0.0%	0.0%	0.0%
260	50	84	2.8%	29.3%	7.0%	3.2%	2.2%	3.7%	0.4%	2.0%	0.1%	6.9%	2.8%	3.2%	0.4%	0.3%	15.0%	20.6%
261	50	70	2.9%	30.7%	11.7%	1.4%	1.0%	1.7%	0.2%	0.9%	0.1%	8.1%	3.3%	2.7%	0.3%	0.1%	5.3%	29.5%
262	50	84	3.8%	40.4%	11.7%	4.2%	2.9%	4.9%	0.5%	2.7%	0.2%	17.2%	7.1%	4.1%	0.2%	0.0%	0.0%	0.0%
263	50	37	3.3%	34.7%	11.4%	1.1%	0.7%	1.2%	0.1%	0.7%	0.3%	28.1%	11.7%	6.3%	0.4%	0.0%	0.0%	0.0%
264	50	233	3.9%	40.9%	12.8%	2.9%	2.1%	3.4%	0.4%	1.9%	0.2%	17.9%	7.4%	5.1%	1.1%	0.0%	0.0%	0.0%
265	50	154	3.7%	39.2%	15.4%	2.7%	1.9%	3.2%	0.3%	1.7%	0.2%	18.9%	7.8%	4.6%	0.3%	0.0%	0.0%	0.0%
266	50	78	3.1%	32.9%	13.5%	3.4%	2.4%	4.0%	0.4%	2.2%	0.2%	22.6%	9.4%	5.5%	0.4%	0.0%	0.0%	0.0%
267	50	163	3.8%	39.8%	12.7%	1.8%	1.3%	2.2%	0.2%	1.2%	0.2%	20.7%	8.6%	5.0%	1.0%	0.0%	0.0%	1.5%
268	50	76	3.5%	36.4%	11.0%	2.4%	1.7%	2.9%	0.3%	1.6%	0.2%	23.9%	9.9%	5.2%	0.4%	0.0%	0.0%	0.6%
269	50	56	3.0%	31.1%	9.5%	3.2%	2.2%	3.7%	0.4%	2.0%	0.3%	27.9%	11.5%	4.1%	0.2%	0.0%	0.0%	0.8%
270	50	46	3.7%	38.3%	13.9%	2.5%	1.8%	2.9%	0.3%	1.6%	0.2%	19.7%	8.2%	5.2%	0.7%	0.0%	0.0%	1.0%
271	50	80	3.2%	33.8%	10.6%	2.5%	1.8%	2.9%	0.3%	1.6%	0.3%	26.2%	10.9%	5.4%	0.5%	0.0%	0.0%	0.0%
272	50	78	3.4%	35.8%	10.9%	2.2%	1.6%	2.6%	0.3%	1.4%	0.2%	23.2%	9.6%	5.1%	1.3%	0.0%	0.0%	2.4%
273	50	185	3.0%	31.8%	10.7%	4.7%	3.3%	5.5%	0.6%	3.0%	0.2%	17.7%	7.3%	4.1%	0.5%	0.2%	6.7%	0.8%
274	50	145	2.7%	28.6%	9.6%	5.9%	4.2%	6.9%	0.7%	3.8%	0.2%	17.2%	7.1%	3.0%	0.3%	0.2%	8.5%	1.0%
275	50	186	3.8%	40.1%	8.0%	3.4%	2.4%	4.0%	0.4%	2.2%	0.2%	20.6%	8.5%	4.8%	0.9%	0.0%	0.0%	0.8%
276	50	203	3.1%	32.9%	9.1%	3.6%	2.6%	4.3%	0.5%	2.3%	0.2%	19.9%	8.3%	4.6%	0.2%	0.2%	7.7%	0.5%
277	50	54	3.5%	36.9%	11.7%	1.4%	1.0%	1.6%	0.2%	0.9%	0.3%	25.0%	10.4%	6.5%	0.7%	0.0%	0.0%	0.0%
278	50	49	3.8%	40.1%	9.7%	4.2%	2.9%	4.9%	0.5%	2.7%	0.2%	18.9%	7.8%	4.0%	0.4%	0.0%	0.0%	0.0%
279	50	114	3.4%	35.5%	9.1%	2.4%	1.7%	2.8%	0.3%	1.5%	0.3%	24.3%	10.1%	5.8%	1.1%	0.0%	0.0%	1.7%
280	50	116	2.9%	30.7%	9.9%	1.1%	0.8%	1.3%	0.1%	0.7%	0.2%	22.6%	9.4%	5.4%	1.0%	0.3%	12.8%	0.8%
281	50	197	3.9%	40.7%	10.6%	1.9%	1.3%	2.2%	0.2%	1.2%	0.2%	19.3%	8.0%	8.7%	0.5%	0.0%	0.6%	0.6%
282	50	119	3.8%	40.1%	11.5%	1.9%	1.4%	2.3%	0.2%	1.2%	0.2%	15.7%	6.5%	11.9%	0.6%	0.0%	1.6%	1.1%
283	50	164	3.6%	37.3%	7.7%	3.6%	2.6%	4.3%	0.5%	2.3%	0.2%	23.7%	9.8%	3.6%	0.2%	0.0%	0.6%	0.0%
284	50	75	5.2%	54.7%	7.8%	1.4%	1.0%	1.7%	0.2%	0.9%	0.2%	17.1%	7.1%	2.5%	0.1%	0.0%	0.0%	0.0%
285	50	261	3.7%	38.9%	9.5%	2.1%	1.5%	2.5%	0.3%	1.3%	0.2%	20.7%	8.6%	8.4%	0.7%	0.0%	1.1%	0.5%
286	50	193	4.0%	41.9%	11.5%	2.8%	1.9%	3.2%	0.3%	1.8%	0.1%	13.9%	5.8%	9.9%	0.4%	0.0%	1.8%	0.7%
287	50	44	4.1%	43.0%	10.2%	1.3%	0.9%	1.6%	0.2%	0.9%	0.1%	13.4%	5.5%	5.3%	0.9%	0.0%	1.7%	10.7%
288	50	75	4.4%	46.7%	13.4%	2.5%	1.7%	2.9%	0.3%	1.6%	0.1%	9.2%	3.8%	5.1%	0.5%	0.0%	1.4%	6.4%
289	50	139	3.2%	33.7%	9.2%	1.3%	0.9%	1.5%	0.2%	0.8%	0.2%	18.2%	7.6%	4.6%	0.6%	0.3%	13.7%	4.1%
290	50	391	2.7%	28.0%	9.6%	6.7%	4.7%	7.9%	0.8%	4.3%	0.1%	12.3%	5.1%	2.9%	0.2%	0.2%	6.8%	7.7%
291	50	242	3.3%	35.0%	5.2%	4.1%	2.9%	4.8%	0.5%	2.6%	0.1%	13.4%	5.5%	3.0%	0.2%	0.2%	8.3%	10.9%
292	70	517	4.0%	41.5%	5.9%	2.2%	1.6%	2.6%	0.3%	1.4%	0.2%	21.2%	8.8%	3.4%	0.3%	0.1%	2.4%	4.2%
293	70	472	3.3%	35.1%	10.3%	3.4%	2.4%	4.0%	0.4%	2.2%	0.2%	16.3%	6.8%	5.0%	0.4%	0.1%	3.6%	6.5%
294	50	443	2.8%	29.5%	8.2%	3.8%	2.7%	4.5%	0.5%	2.5%	0.2%	15.0%	6.2%	3.0%	0.5%	0.3%	11.0%	9.4%
295	50	407	3.2%	33.2%	8.4%	2.7%	1.9%	3.2%	0.3%	1.7%	0.1%	13.8%	5.7%	4.2%	0.6%	0.2%	8.2%	12.7%
296	50	44	3.6%	37.3%	11.7%	0.8%	0.6%	0.9%	0.1%	0.5%	0.1%	10.8%	4.5%	2.2%	0.2%	0.0%	0.0%	26.7%
297	50	16	0.8%	8.3%	3.4%	0.2%	0.2%	0.3%	0.0%	0.1%	0.0%	2.9%	1.2%	0.5%	0.0%	0.0%	0.0%	82.1%
299	50	178	3.8%	40.1%	8.9%	1.3%	0.9%	1.5%	0.2%	0.8%	0.2%	20.6%	8.5%	10.8%	0.3%	0.0%	0.0%	2.0%
300	70	530	2.7%	28.7%	7.8%	10.7%	7.6%	12.6%	1.4%	6.9%	0.1%	10.8%	4.5%	2.0%	0.0%	0.1%	3.3%	0.8%
301	70	436	4.2%	44.3%	1.5%	6.1%	4.3%	7.2%	0.8%	3.9%	0.2%	14.9%	6.2%	2.7%	0.0%	0.1%	2.5%	1.2%
302	70	390	2.6%	27.1%	8.1%	10.7%	7.5%	12.5%	1.3%	6.8%	0.1%	13.1%	5.4%	1.5%	0.0%	0.0%	1.8%	1.1%
303	70	355	4.3%	45.0%	1.7%	6.0%	4.2%	7.0%	0.8%	3.8%	0.2%	16.8%	7.0%	1.9%	0.0%	0.0%	0.0%	1.4%
304	50	206	3.6%	37.7%	8.9%	1.6%	1.1%	1.9%	0.2%	1.0%	0.1%	10.2%	4.2%	3.6%	0.4%	0.3%	12.8%	12.5%
305	50	295	3.7%	38.4%	12.8%	0.9%	0.6%	1.0%	0.1%	0.6%	0.1%	13.5%	5.6%	5.8%	0.9%	0.2%	8.7%	7.2%
306	50	225	3.1%	32.2%	19.5%	2.5%	1.7%	2.9%	0.3%	1.6%	0.1%	11.3%	4.7%	2.6%	0.3%	0.1%	4.9%	12.1%
307	50	173	5.2%	55.0%	18.4%	1.9%	1.4%	2.2%	0.2%	1.2%	0.1%	6.0%	2.5%	1.6%	0.3%	0.1%	3.9%	0.0%
308	50	10	3.5%	37.0%	16.5%	1.9%	1.3%	2.2%	0.2%	1.2%	0.0%	4.6%	1.9%	2.0%	0.4%	0.1%	4.7%	22.3%
309	50	11	5.1%	53.7%	21.0%	1.8%	1.2%	2.1%	0.2%	1.1%	0.1%	7.0%	2.9%	3.5%	0.3%	0.0%	0.0%	0.0%
310	70	297	3.7%	38.6%	15.8%	3.5%	2.5%	4.2%	0.4%	2.3%	0.1%	13.6%	5.6%	5.9%	0.7%	0.0%	0.0%	3.0%
311	70	321	3.9%	41.4%	19.0%	1.8%	1.3%	2.1%	0.2%	1.1%	0.1%	11.8%	4.9%	3.9%	0.7%	0.0%	0.0%	7.7%
312	50	162	3.8%	39.5%	9.7%	2.3%	1.6%	2.7%	0.3%	1.5%	0.2%	16.1%	6.7%	12.7%	0.6%	0.0%	0.1%	2.2%
313	50	32	4.9%	51.1%	18.4%	2.4%	1.7%	2.8%	0.3%	1.5%	0.1%	9.8%	4.1%	2.7%	0.2%	0.0%	0.0%	0.0%
314	50	36	5.5%	57.9%	14.6%	1.6%	1.1%	1.8%	0.2%	1.0%	0.1%	9.8%	4.1%	2.2%	0.1%	0.0%	0.0%	0.0%
315	50	20	5.5%	57.3%	14.4%	1.6%	1.1%	1.8%	0.2%	1.0%	0.1%	10.3%	4.2%	2.3%	0.1%	0.0%	0.0%	0.0%
316	50	18	4.8%	50.8%	18.3%	2.4%	1.7%	2.8%	0.3%	1.5%	0.1%	10.2%	4.2%	2.8%	0.2%	0.0%	0.0%	0.0%
317	50	21	4.7%	49.1%	21.2%	1.8%	1.3%	2.1%	0.2%	1.1%	0.1%	11.6%	4.8%	1.9%	0.2%	0.0%	0.0%	0.0%
318	50	22	5.2%	54.1%	16.0%	1.9%	1.3%	2.2%	0.2%	1.2%	0.1%	11.3%	4.7%	1.7%	0.1%	0.0%	0.0%	0.0%
319	50	50	4.4%	46.6%	18.4%	1.9%	1.3%	2.2%	0.2%	1.2%	0.2%	14.7%	6.1%	2.6%	0.3%	0.0%	0.0%	0.0%
320	50	20	4.7%	49.2%	15.8%	0.9%	0.6%	1.1%	0.1%	0.6%	0.1%	7.6%	3.2%	2.8%	0.5%	0.2%	9.4%	3.2%
321	50	66	2.5%	26.7%	18.0%	4.0%	2.8%	4.7%	0.5%	2.6%	0.2%	19.9%	8.2%	6.3%	0.7%	0.1%	2.8%	0.0%
322	50	4	3.9%	40.7%	20.3%	3.1%	2.2%	3.6%	0.4%	2.0%	0.1%	12.4%	5.1%	5.2%	1.0%	0.0%	0.0%	0.0%
323	50	14	4.7%	48.8%	16.7%	2.7%	1.9%	3.2%	0.3%	1.7%	0.1%	10.9%	4.5%	3.7%	0.7%	0.0%	0.0%	0.0%
324	50	47	3.9%	40.7%	25.5%	1.1%	0.8%	1.3%	0.1%	0.7%	0.1%	10.1%	4.2%	5.3%	0.8%	0.1%	4.0%	1.4%
325	50	63	4.3%	44.6%	20.3%	1.9%	1.4%	2.3%	0.2%	1.2%	0.1%	11.1%	4.6%	3.5%	0.3%	0.1%	2.9%	1.0%
326	50	9	4.0%	41.9%	12.5%	1.2%	0.8%	1.4%	0.1%	0.7%	0.2%	19.5%	8.1%	8.9%	0.7%	0.0%	0.0%	0.0%
327	50	42	3.9%	40.6%	11.8%	2.5%	1.8%	3.0%	0.3%	1.6%	0.1%	13.3%	5.5%	8.8%	0.6%	0.1%	4.4%	1.5%
328	50	43	3.9%	41.0%	23.4%	1.4%	1.0%	1.6%	0.2%	0.9%	0.1%	12.2%	5.1%	4.5%	0.3%	0.1%	4.3%	0.0%
329	50	33	5.0%	52.3%	22.2%	3.1%	2.2%	3.7%	0.4%	2.0%	0.1%	5.2%	2.1%	1.6%	0.1%	0.0%	0.0%	0.0%
330	50	19	5.6%	59.2%	14.4%	2.2%	1.5%	2.6%	0.3%	1.4%	0.1%	7.3%	3.0%	2.4%	0.1%	0.0%	0.0%	0.0%
331	50	14	5.3%	55.9%	14.7%	3.3%	2.3%	3.9%	0.4%	2.1%	0.1%	6.4%	2.7%	2.9%	0.1%	0.0%	0.0%	0.0%
332	50	17	5.6%	59.0%	14.2%	2.3%	1.6%	2.6%	0.3%	1.4%	0.1%	7.4%	3.1%	2.4%	0.1%	0.0%	0.0%	0.0%
333	50	11	5.3%	55.4%	14.4%	3.4%	2.4%	3.9%	0.4%	2.2%	0.1%	6.7%	2.8%	3.0%	0.1%	0.0%	0.0%	0.0%
334	50	17	6.0%	63.0%	13.4%	1.5%	1.0%	1.7%	0.2%	0.9%	0.1%	5.8%	2.4%	4.0%	0.1%	0.0%	0.0%	0.0%
335	50	11	5.5%	58.0%	12.7%	3.1%	2.2%	3.7%	0.4%	2.0%	0.1%	5.1%	2.1%	5.0%	0.2%	0.0%	0.0%	0.0%
336	50	213	4.5%	47.3%	23.0%	5.1%	3.6%	6.0%	0.6%	3.3%	0.0%	4.1%	1.7%	0.8%	0.0%	0.0%	0.0%	0.0%
337	50	135	3.8%	39.6%	39.2%	2.8%	2.0%	3.3%	0.4%	1.8%	0.0%	4.1%	1.7%	1.3%	0.1%	0.0%	0.0%	0.0%
338	50	68	4.6%	47.9%	25.7%	0.9%	0.6%	1.0%	0.1%	0.5%	0.1%	11.3%	4.7%	2.4%	0.1%	0.0%	0.0%	0.0%
339	50	213	4.0%	42.5%	33.9%	4.3%	3.0%	5.0%	0.5%	2.8%	0.0%	2.2%	0.9%	0.8%	0.0%	0.0%	0.0%	0.0%
340	50	80	4.3%	44.7%	36.4%	1.7%	1.2%	2.0%	0.2%	1.1%	0.0%	4.7%	1.9%	1.7%	0.1%	0.0%	0.0%	0.0%
341	50	139	4.8%	50.1%	21.3%	4.7%	3.3%	5.5%	0.6%	3.0%	0.0%	3.7%	1.5%	1.4%	0.1%	0.0%	0.0%	0.0%
342	80	511	4.2%	44.5%	12.4%	2.9%	2.0%	3.4%	0.4%	1.8%	0.1%	13.6%	5.6%	8.6%	0.5%	0.0%	0.0%	0.0%
343	80	472	4.6%	48.4%	8.6%	2.5%	1.7%	2.9%	0.3%	1.6%	0.2%	16.8%	6.9%	5.1%	0.4%	0.0%	0.0%	0.0%
346	70	20	4.5%	47.0%	12.8%	4.5%	3.2%	5.3%	0.6%	2.9%	0.1%	10.5%	4.3%	4.3%	0.3%	0.0%	0.0%	0.0%

Traffic Flows and Breakdown by 16 Vehicle Classes (Year 2026)

Link No.	Speed Limit	Total Vehicle	19 - Motorcycles (MC)	01 - Private Cars (PC)	03 - Taxi	14 - Non-franchised Bus <=6.4t	15 - Non-franchised Bus 6.4-15t	16 - Non-franchised Bus >15t	12 - Private Light Bus <=3.5t	13 - Private Light Bus >3.5t	04 - Light Goods Vehicles <=2.5t	05 - Lt Goods Vehicles 2.5-3.5t	06 - Light Goods Vehicles >3.5t	07 - Heavy Goods Vehicles <=15t	08 - Heavy Goods Vehicles >15t	17 - Franchised Bus (SD)	18 - Franchised Bus (DD)	11 - Public Light Buses
	km/hr	0300-0400																
349	70	163	4.1%	43.5%	10.4%	3.0%	2.1%	3.5%	0.4%	1.9%	0.2%	16.0%	6.6%	7.8%	0.5%	0.0%	0.0%	0.0%
350	50	172	3.8%	39.8%	43.4%	2.5%	1.8%	3.0%	0.3%	1.6%	0.0%	2.1%	0.9%	0.8%	0.0%	0.0%	0.0%	0.0%
351	50	80	4.8%	50.1%	24.5%	1.3%	0.9%	1.5%	0.2%	0.8%	0.1%	9.5%	4.0%	2.3%	0.1%	0.0%	0.0%	0.0%
364	50	57	5.1%	53.5%	13.3%	2.4%	1.7%	2.8%	0.3%	1.5%	0.1%	11.4%	4.7%	3.0%	0.2%	0.0%	0.0%	0.0%
365	50	60	5.0%	52.0%	14.2%	3.3%	2.3%	3.9%	0.4%	2.1%	0.1%	10.4%	4.3%	2.0%	0.0%	0.0%	0.0%	0.0%
368	50	172	3.3%	34.2%	8.6%	5.4%	3.8%	6.4%	0.7%	3.5%	0.1%	12.4%	5.1%	5.9%	0.6%	0.1%	6.3%	3.5%
369	50	19	3.9%	40.9%	15.1%	2.3%	1.6%	2.7%	0.3%	1.5%	0.2%	14.7%	6.1%	3.5%	0.5%	0.0%	0.0%	6.7%
370	50	3	1.6%	16.5%	17.7%	0.0%	0.0%	0.0%	0.0%	0.0%	0.2%	15.4%	6.4%	0.0%	0.0%	1.0%	41.3%	0.0%
371	70	151	4.2%	44.0%	19.8%	3.3%	2.4%	3.9%	0.4%	2.1%	0.1%	7.6%	3.2%	3.3%	0.9%	0.1%	4.6%	0.0%
372	70	449	3.3%	34.4%	20.9%	3.4%	2.4%	4.0%	0.4%	2.2%	0.1%	14.3%	5.9%	5.5%	1.3%	0.0%	1.7%	0.0%
373	50	65	4.3%	45.2%	21.7%	4.0%	2.9%	4.7%	0.5%	2.6%	0.1%	8.5%	3.5%	1.8%	0.2%	0.0%	0.0%	0.0%
374	50	8	3.2%	33.1%	12.7%	1.7%	1.2%	2.0%	0.2%	1.1%	0.2%	21.6%	9.0%	10.9%	3.0%	0.0%	0.0%	0.0%
375	50	21	3.7%	38.5%	18.4%	2.5%	1.8%	2.9%	0.3%	1.6%	0.1%	11.0%	4.6%	3.0%	0.5%	0.0%	0.0%	11.1%
376	50	96	4.0%	41.8%	16.3%	2.0%	1.4%	2.3%	0.2%	1.3%	0.2%	16.4%	6.8%	6.6%	0.8%	0.0%	0.0%	0.0%
377	50	19	3.9%	40.5%	19.9%	4.3%	3.0%	5.0%	0.5%	2.7%	0.1%	11.0%	4.6%	3.6%	0.9%	0.0%	0.0%	0.0%
378	50	107	4.2%	44.0%	20.3%	3.0%	2.1%	3.5%	0.4%	1.9%	0.1%	11.3%	4.7%	3.4%	0.3%	0.0%	0.0%	0.9%
380	50	23	3.7%	38.6%	18.7%	3.9%	2.8%	4.6%	0.5%	2.5%	0.1%	13.0%	5.4%	5.1%	1.2%	0.0%	0.0%	0.0%
381	50	59	3.0%	31.0%	14.6%	3.4%	2.4%	4.0%	0.4%	2.2%	0.1%	9.6%	4.0%	4.0%	0.9%	0.4%	17.2%	2.7%
382	50	48	3.3%	35.0%	13.9%	2.1%	1.5%	2.5%	0.3%	1.4%	0.1%	7.1%	2.9%	3.4%	0.8%	0.5%	22.0%	3.3%
383	50	432	3.4%	36.0%	16.7%	2.9%	2.0%	3.4%	0.4%	1.8%	0.1%	11.7%	4.8%	5.1%	0.8%	0.2%	7.9%	2.9%
384	50	232	3.3%	34.9%	10.1%	1.5%	1.1%	1.8%	0.2%	1.0%	0.1%	13.7%	5.7%	6.1%	1.0%	0.3%	12.8%	6.3%
385	50	354	3.6%	38.0%	23.2%	2.8%	2.0%	3.3%	0.4%	1.8%	0.1%	12.7%	5.3%	5.3%	0.9%	0.0%	0.0%	0.4%
386	50	373	3.7%	38.7%	23.0%	2.8%	2.0%	3.3%	0.4%	1.8%	0.1%	12.6%	5.2%	5.3%	0.9%	0.0%	0.0%	0.3%
388	50	73	3.8%	40.1%	18.4%	4.3%	3.1%	5.1%	0.5%	2.8%	0.1%	11.4%	4.7%	4.6%	1.1%	0.0%	0.0%	0.0%
389	50	182	4.3%	45.5%	19.1%	3.0%	2.1%	3.5%	0.4%	1.9%	0.1%	11.2%	4.7%	3.1%	0.4%	0.0%	0.0%	0.7%
390	50	78	4.4%	46.4%	18.4%	1.7%	1.2%	2.0%	0.2%	1.1%	0.1%	14.1%	5.8%	2.6%	0.2%	0.0%	0.0%	1.6%
391	50	305	4.0%	42.0%	24.8%	1.7%	1.2%	2.0%	0.2%	1.1%	0.1%	12.9%	5.3%	3.9%	0.4%	0.0%	0.0%	0.4%
394	50	33	3.2%	33.5%	17.0%	2.1%	1.5%	2.5%	0.3%	1.4%	0.2%	19.0%	7.9%	8.9%	2.6%	0.0%	0.0%	0.0%
395	50	38	3.1%	32.1%	14.1%	3.3%	2.3%	3.9%	0.4%	2.1%	0.2%	22.6%	9.4%	5.5%	0.8%	0.0%	0.0%	0.0%
397	50	53	4.3%	45.4%	17.2%	3.8%	2.7%	4.5%	0.5%	2.4%	0.1%	8.7%	3.6%	5.2%	1.5%	0.0%	0.0%	0.0%
398	50	20	5.4%	56.4%	17.3%	2.4%	1.7%	2.8%	0.3%	1.5%	0.1%	6.6%	2.7%	2.3%	0.5%	0.0%	0.0%	0.0%
399	50	109	3.6%	37.4%	11.5%	1.7%	1.2%	2.0%	0.2%	1.1%	0.1%	10.7%	4.4%	7.2%	1.8%	0.3%	12.6%	4.2%
403	50	61	5.1%	53.6%	9.8%	2.4%	1.7%	2.8%	0.3%	1.5%	0.1%	14.4%	6.0%	2.2%	0.0%	0.0%	0.0%	0.0%
405	50	108	4.6%	47.8%	22.3%	1.5%	1.1%	1.8%	0.2%	1.0%	0.1%	9.8%	4.1%	2.9%	0.5%	0.0%	1.7%	0.6%
406	50	19	5.4%	56.2%	10.7%	2.8%	2.0%	3.3%	0.4%	1.8%	0.1%	9.4%	3.9%	4.1%	0.0%	0.0%	0.0%	0.0%
407	50	20	1.0%	10.2%	4.0%	5.4%	3.8%	6.4%	0.7%	3.5%	0.3%	32.5%	13.4%	5.1%	0.1%	0.0%	0.0%	13.6%
408	50	49	3.9%	41.4%	25.2%	1.1%	0.8%	1.3%	0.1%	0.7%	0.1%	10.1%	4.2%	5.1%	0.8%	0.1%	3.8%	1.3%
409	50	75	4.4%	45.9%	19.7%	2.0%	1.4%	2.3%	0.3%	1.3%	0.1%	11.0%	4.5%	3.4%	0.3%	0.1%	2.5%	0.8%
412	70	116	3.9%	41.0%	12.4%	5.2%	3.7%	6.1%	0.7%	3.3%	0.1%	11.7%	4.8%	7.0%	0.1%	0.0%	0.0%	0.0%
413	70	26	2.8%	29.9%	18.6%	10.2%	7.2%	11.9%	1.3%	6.5%	0.1%	6.1%	2.5%	2.7%	0.2%	0.0%	0.0%	0.0%
414	70	224	3.5%	36.2%	10.6%	3.8%	2.7%	4.4%	0.5%	2.4%	0.2%	17.7%	7.3%	6.8%	0.6%	0.0%	1.8%	1.4%
415	70	90	4.2%	44.2%	10.6%	3.8%	2.7%	4.4%	0.5%	2.4%	0.1%	13.3%	5.5%	8.3%	0.1%	0.0%	0.0%	0.0%
416	70	60	3.4%	35.9%	8.1%	3.5%	2.4%	4.1%	0.4%	2.2%	0.2%	21.4%	8.9%	9.2%	0.1%	0.0%	0.0%	0.0%
417	50	117	3.7%	38.9%	13.5%	1.3%	0.9%	1.6%	0.2%	0.8%	0.1%	5.2%	2.2%	2.1%	0.1%	0.6%	26.9%	1.9%
418	50	129	4.1%	43.0%	18.5%	1.8%	1.2%	2.1%	0.2%	1.1%	0.1%	10.7%	4.4%	3.7%	0.5%	0.1%	6.0%	2.5%
419	50	59	4.3%	45.6%	10.5%	4.3%	3.0%	5.0%	0.5%	2.7%	0.1%	10.4%	4.3%	2.8%	0.2%	0.0%	1.1%	5.1%
420	50	92	5.3%	55.6%	13.1%	1.8%	1.3%	2.1%	0.2%	1.2%	0.1%	6.3%	2.6%	2.9%	0.5%	0.1%	4.4%	2.6%
421	50	334	3.9%	41.2%	9.0%	2.7%	1.9%	3.2%	0.3%	1.8%	0.1%	11.7%	4.8%	6.6%	0.8%	0.1%	4.6%	7.1%
422	50	368	4.4%	45.9%	14.0%	1.1%	0.8%	1.3%	0.1%	0.7%	0.1%	11.4%	4.7%	5.3%	0.5%	0.1%	3.8%	5.9%
423	70	394	3.5%	36.5%	10.5%	1.8%	1.3%	2.1%	0.2%	1.2%	0.2%	20.4%	8.5%	6.6%	2.3%	0.0%	1.0%	3.7%
424	70	358	3.8%	40.0%	10.5%	2.2%	1.5%	2.5%	0.3%	1.4%	0.2%	18.2%	7.6%	7.0%	1.0%	0.0%	1.9%	1.7%
425	50	263	3.0%	31.9%	7.6%	2.8%	2.0%	3.2%	0.3%	1.8%	0.1%	13.4%	5.5%	8.0%	1.0%	0.4%	15.8%	3.2%
426	50	200	4.4%	45.9%	10.0%	1.1%	0.8%	1.3%	0.1%	0.7%	0.2%	14.9%	6.2%	7.6%	0.6%	0.1%	2.9%	3.2%
427	50	12	5.3%	55.6%	19.8%	0.8%	0.5%	0.9%	0.1%	0.5%	0.1%	7.3%	3.0%	5.7%	0.4%	0.0%	0.0%	0.0%
429	50	101	2.6%	27.0%	12.4%	3.1%	2.2%	3.6%	0.4%	2.0%	0.1%	8.5%	3.5%	1.6%	0.0%	0.5%	22.2%	10.3%
430	70	51	3.0%	32.0%	7.7%	4.4%	3.1%	5.1%	0.5%	2.8%	0.1%	12.2%	5.1%	7.0%	0.1%	0.4%	16.5%	0.0%
433	50	26	3.0%	31.7%	9.4%	3.2%	2.3%	3.8%	0.4%	2.1%	0.3%	25.4%	10.5%	5.1%	0.4%	0.1%	2.4%	0.0%
434	50	112	3.2%	33.2%	9.3%	5.4%	3.8%	6.3%	0.7%	3.5%	0.2%	20.3%	8.4%	4.2%	0.3%	0.0%	1.2%	0.0%
435	50	106	3.7%	38.7%	6.2%	1.5%	1.1%	1.8%	0.2%	1.0%	0.2%	18.1%	7.5%	1.7%	0.7%	0.2%	6.7%	10.8%
436	50	86	4.0%	42.3%	13.1%	2.8%	2.0%	3.3%	0.4%	1.8%	0.1%	9.9%	4.1%	3.0%	0.2%	0.2%	9.4%	3.3%
437	50	44	2.1%	21.9%	3.1%	3.8%	2.7%	4.4%	0.5%	2.4%	0.1%	10.9%	4.5%	2.5%	0.1%	0.5%	23.0%	17.5%
438	50	42	3.6%	38.3%	8.7%	1.5%	1.0%	1.7%	0.2%	0.9%	0.2%	22.7%	9.4%	8.7%	0.7%	0.0%	0.0%	2.3%
439	50	42	4.5%	47.1%	14.1%	2.3%	1.6%	2.7%	0.3%	1.5%	0.1%	12.0%	5.0%	3.0%	0.5%	0.1%	3.7%	1.5%
440	50	205	3.9%	41.0%	13.3%	1.8%	1.3%	2.1%	0.2%	1.2%	0.2%	19.6%	8.1%	5.3%	0.9%	0.0%	0.0%	1.2%
443	50	55	3.3%	34.7%	12.8%	5.2%	3.7%	6.1%	0.7%	3.3%	0.2%	14.5%	6.0%	2.6%	0.2%	0.0%	0.0%	6.6%
444	50	44	3.7%	38.7%	12.6%	2.0%	1.4%	2.4%	0.3%	1.3%	0.2%	18.2%	7.5%	4.3%	0.5%	0.0%	0.0%	6.8%
445	50	43	2.8%	29.4%	8.8%	6.0%	4.3%	7.1%	0.8%	3.9%	0.1%	11.4%	4.7%	1.3%	0.0%	0.2%	7.9%	11.4%
446	50	103	4.1%	42.5%	15.5%	2.9%	2.0%	3.4%	0.4%	1.8%	0.2%	15.7%	6.5%	3.8%	0.2%	0.0%	0.0%	1.1%
447	50	37	3.7%	38.5%	9.7%	1.5%	1.1%	1.8%	0.2%	1.0%	0.2%	24.0%	9.9%	7.9%	0.6%	0.0%	0.0%	0.0%
448	50	23	2.6%	26.8%	11.1%	0.9%	0.7%	1.1%	0.1%	0.6%	0.3%	33.1%	13.7%	8.3%	0.7%	0.0%	0.0%	0.0%
449	50	23	4.3%	44.7%	12.5%	4.4%	3.1%	5.1%	0.6%	2.8%	0.1%	14.3%	5.9%	2.2%	0.0%	0.0%	0.0%	0.0%
450	50	5	2.9%	30.1%	13.7%	0.7%	0.5%	0.8%	0.1%	0.4%	0.3%	30.2%	12.5%	7.4%	0.5%	0.0%	0.0%	0.0%
451	50	31	5.0%	52.7%	14.6%	1.0%	0.7%	1.2%	0.1%	0.7%	0.1%	11.6%	4.8%	6.2%	1.2%	0.0%	0.0%	0.0%
452	50	51	4.5%	47.3%	11.1%	4.1%	2.9%	4.8%	0.5%	2.6%	0.1%	13.5%	5.6%	2.7%	0.1%	0.0%	0.0%	0.0%
453	50	81	3.5%	37.1%	19.4%	3.4%	2.4%	4.0%	0.4%	2.2%	0.1%	13.4%	5.5%	4.8%	0.4%	0.1%	3.0%	0.0%
454	50	42	4.7%	49.6%	15.6%	2.8%	2.0%	3.3%	0.4%	1.8%	0.1%	10.9%	4.5%	4.0%	0.4%	0.0%	0.0%	0.0%
459	50	94	4.8%	50.8%	11.8%	2.3%	1.6%	2.7%	0.3%	1.5%	0.1%	12.2%	5.0%	3.0%	0.1%	0.0%	0.7%	3.0%
460	50	123	4.8%	50.8%	15.2%	2.0%	1.4%	2.3%	0.3%	1.3%	0.1%	11.8%	4.9%	3.8%	0.3%	0.0%	0.0%	0.9%
461	50	153	4.8%	50.6%	17.2%	3.1%	2.2%	3.6%	0.4%	2.0%	0.1%	9.3%	3.9%	2.1%	0.1%	0.0%	0.0%	0.7%
468	50	43	3.9%	41.0%	10.6%	1.9%	1.3%	2.2%	0.2%	1.2%	0.1%	14.5%	6.0%	3.9%	0.5%	0.1%	4.7%	7.7%
469	50	117	3.7%	39.3%	21.8%	4.2%	2.9%	4.9%	0.5%	2.7%	0.1%	6.9%	2.8%	2.0%	0.2%	0.0%	1.1%	6.9%
470	50	49	2.4%	25.6%	14.9%	9.2%	6.5%	10.8%	1.2%	5.9%	0.1%	7.5%	3.1%	1.9%	0.2%	0.0%	1.0%	9.8%
473	50	17	6.0%	63.0%	13.4%	1.5%	1.0%	1.7%	0.2%	0.9%	0.1%	5.8%	2.4%	4.0%	0.1%	0.0%	0.0%	0.0%
474	50	11	5.5%	58.0%	12.7%	3.1%	2.2%	3.7%	0.4%	2.0%	0.1%	5.1%	2.1%	5.0%	0.2%	0.0%	0.0%	0.0%
475	50	4	4.9%	51.4%	13.0%	3.2%	2.2%	3.7%	0.4%	2.0%	0.1%	11.3%	4.7%	3.1%	0.1%	0.0%	0.0%	0.0%
476	50	3	4.1%	42.9%	16.0%	3.7%	2.6%	4.3%	0.5%	2.4%	0.1%	13.9%	5.7%	3.6%	0.2%	0.0%	0.0%	0.0%
477	50	7	5.2%	54.6%	16.5%	2.2%	1.6%	2.6%	0.3%	1.4%	0.1%	7.7%	3.2%	4.5%	0.2%	0.0%	0.0%	0.0%
478	50	5	5.5%	57.2%	14.8%	1.5%	1.0%	1.7%	0.2%	0.9%	0.1%	9.4%	3.9%	3.7%	0.1%	0.0%	0.0%	0.0%
479	50	3	4.4%	45.8%	19.7%	1.2%	0.8%	1.4%	0.1%	0.7%	0.2%	17.1%	7.1%	1.6%	0.0%	0.0%	0.0%	0.0%
480	50	3	4.7%	49.6%	15.2%	2.6%	1.8%	3.0%	0.3%	1.7%	0.1%	13.2%	5.5%	2.0%	0.1%	0.0%	0.0%	0.0%
483	50	84	4.2%	44.4%	33.5%	1.7%	1.2%	2.0%	0.2%	1.1%	0.1%	6.4%	2.6%	2.3%	0.1%	0.0%	0.0%	0.0%
484	50	136	4.8%	50.1%	21.0%	4.5%	3.2%	5.3%	0.6%	2.9%	0.0%	4.2%	1.7%	1.5%	0.1%	0.0%	0.0%	0.0%
485	50	66	3.0%	31.4%	12.2%	4.8%	3.4%	5.6%	0.6%	3.1%	0.1%	6.6%	2.7%	1.3%	4.9%	0.3%	14.2%	6.0%
486	50	63	5.1%	53.6%	20.7%	1.6%	1.1%	1.9%	0.2%	1.0%	0.1%	7.8%	3.2%	3.0%	0.7%	0.0%	0.0%	0.0%
487	50	33	2.2%	23.3%	12.7%	2.9%	2.1%	3.4%	0.4%	1.9%	0.2%	17.5%	7.3%	4.6%	1.0%	0.0%	0.0%	20.6%
488	50	9	1.5%	15.5%	5.6%	2.7%	1.9%	3.2%	0.3%	1.8%	0.1%	4.9%	2.0%	0.4%	0.0%	1.4%	58.8%	0.0%
489	50	184	3.6%	37.7%	11.0%	3.8%	2.7%	4.4%	0.5%	2.4%	0.1%	8.3%	3.4%	4.1%	0.5%	0.3%	11.3%	5.9%
490	50	21	0.3%	3.2%	2.5%	0.1%	0.1%	0.1%	0.0%	0.1%	0.0%	2.2%	0.9%	0.1%	0.0%	1.6%	67.0%	21.8%
491	50	111	3.1%	32.5%	15.4%	1.5%	1.1%	1.8%	0.2%	1.0%	0.1%	9.8%	4.1%	3.2%	1.0%	0.3%	14.7%	10.2%
492	50	3	3.5%	36.2%	16.5%	6.1%	4.3%	7.2%	0.8%	3.9%	0.1%	14.4%	5.9%	1.0%	0.0%	0.0%	0.0%	0.0%
493	50	202	3.8%	39.6%	12.5%	3.6%	2.6%	4.3%	0.5%	2.3%	0.1%	8.8%	3.6%	4.1%	0.6%	0.1%	4.9%	8.8%
494	50	7	4.7%	49.0%	13.7%	2.1%	1.5%	2.5%	0.3%	1.4%	0.2%	15.0%	6.2%	3.2%	0.3%	0.0%	0.0%	0.0%
495	50	27	5.4%	57.1%	19.3%	2.0%	1.4%	2.3%	0.3%	1.3%	0.1%	6.2%	2.6%	1.8%	0.2%	0.0%	0.0%	0.0%
496	50	57	1.7%	17.9%	8.9%	1.9%	1.3%	2.2%	0.2%	1.2%	0.1%	11.2%	4.6%	3.1%	0.6%	0.6%	24.6%	19.9%
497	50	117	3.3%	34.1%	15.7%	1.5%	1.0%	1.7%	0.2%	1.0%	0.1%	9.4%	3.9%	3.1%	0.9%	0.3%	14.0%	9.7%

Traffic Flows and Breakdown by 16 Vehicle Classes (Year 2026)

Link No.	Speed Limit	Total Vehicle	19 - Motorcycles (MC)	01 - Private Cars (PC)	03 - Taxi	14 - Non-franchised Bus <=6.4t	15 - Non-franchised Bus 6.4-15t	16 - Non-franchised Bus >15t	12 - Private Light Bus <=3.5t	13 - Private Light Bus >3.5t	04 - Light Goods Vehicles <=2.5t	05 - Lt Goods Vehicles 2.5-3.5t	06 - Light Goods Vehicles >3.5t	07 - Heavy Goods Vehicles <=15t	08 - Heavy Goods Vehicles >15t	17 - Franchised Bus (SD)	18 - Franchised Bus (DD)	11 - Public Light Buses
	km/hr	0300-0400																
498	50	23	4.1%	43.2%	16.1%	1.8%	1.3%	2.1%	0.2%	1.2%	0.1%	13.1%	5.4%	2.6%	0.3%	0.0%	0.0%	8.4%
499	50	8	3.2%	34.0%	15.5%	0.0%	0.0%	0.1%	0.0%	0.0%	0.2%	15.1%	6.2%	0.9%	0.0%	0.0%	0.0%	24.7%
500	50	24	2.8%	29.4%	12.0%	1.1%	0.8%	1.3%	0.1%	0.7%	0.1%	10.3%	4.2%	1.2%	0.2%	0.3%	13.6%	21.9%
501	50	78	4.0%	41.5%	21.8%	2.3%	1.6%	2.7%	0.3%	1.5%	0.1%	10.1%	4.2%	2.5%	0.5%	0.0%	0.0%	6.7%
502	50	3	3.6%	37.8%	18.5%	4.7%	3.3%	5.5%	0.6%	3.0%	0.2%	16.0%	6.6%	0.2%	0.0%	0.0%	0.0%	0.0%
503	50	57	3.9%	41.0%	15.7%	0.6%	0.5%	0.8%	0.1%	0.4%	0.1%	9.6%	4.0%	2.8%	0.5%	0.3%	12.7%	7.2%
504	50	181	3.4%	35.6%	15.8%	3.0%	2.1%	3.6%	0.4%	1.9%	0.2%	15.5%	6.4%	4.3%	0.6%	0.1%	2.8%	4.3%
505	50	38	4.2%	43.7%	17.4%	1.3%	0.9%	1.6%	0.2%	0.9%	0.2%	17.0%	7.1%	4.8%	0.8%	0.0%	0.0%	0.0%
506	50	66	4.0%	42.4%	17.5%	1.9%	1.4%	2.3%	0.2%	1.2%	0.2%	16.9%	7.0%	4.3%	0.6%	0.0%	0.0%	0.0%
507	50	25	3.4%	36.1%	18.9%	3.9%	2.8%	4.6%	0.5%	2.5%	0.1%	13.7%	5.7%	6.1%	1.8%	0.0%	0.0%	0.0%
508	50	18	4.4%	46.4%	17.5%	0.6%	0.4%	0.7%	0.1%	0.4%	0.2%	17.1%	7.1%	4.5%	0.6%	0.0%	0.0%	0.0%
509	50	33	3.4%	36.0%	20.8%	4.2%	3.0%	4.9%	0.5%	2.7%	0.1%	8.6%	3.6%	3.8%	1.2%	0.0%	0.0%	7.2%
512	50	135	3.7%	38.7%	18.9%	3.4%	2.4%	4.0%	0.4%	2.2%	0.1%	10.1%	4.2%	4.2%	0.7%	0.0%	0.0%	6.8%
513	50	12	5.5%	58.1%	21.3%	1.5%	1.0%	1.7%	0.2%	0.9%	0.1%	5.8%	2.4%	1.2%	0.3%	0.0%	0.0%	0.0%
514	50	58	1.8%	18.6%	9.2%	1.7%	1.2%	2.0%	0.2%	1.1%	0.1%	11.2%	4.6%	3.1%	0.6%	0.6%	24.3%	19.7%
515	50	128	3.4%	36.1%	16.0%	1.5%	1.0%	1.7%	0.2%	0.9%	0.1%	9.3%	3.9%	3.0%	0.9%	0.3%	12.8%	8.9%
516	50	24	3.6%	37.8%	20.0%	0.4%	0.3%	0.5%	0.1%	0.3%	0.1%	10.2%	4.2%	2.1%	0.4%	0.2%	9.8%	10.1%
517	50	43	3.6%	37.9%	17.1%	1.5%	1.1%	1.8%	0.2%	1.0%	0.1%	9.7%	4.0%	3.9%	0.6%	0.1%	5.3%	12.0%
518	50	21	4.1%	43.0%	18.3%	2.2%	1.6%	2.6%	0.3%	1.4%	0.2%	15.1%	6.3%	4.4%	0.5%	0.0%	0.0%	0.0%
519	50	24	4.7%	48.8%	24.4%	1.8%	1.3%	2.1%	0.2%	1.1%	0.1%	8.3%	3.4%	2.9%	1.0%	0.0%	0.0%	0.0%
520	50	86	2.9%	30.9%	12.6%	2.1%	1.5%	2.5%	0.3%	1.4%	0.1%	11.6%	4.8%	3.2%	0.5%	0.3%	14.7%	10.5%
521	50	98	3.4%	35.2%	16.4%	1.4%	1.0%	1.7%	0.2%	0.9%	0.1%	9.5%	3.9%	3.0%	1.1%	0.4%	15.2%	6.6%
522	50	42	4.0%	41.9%	15.1%	3.2%	2.3%	3.8%	0.4%	2.1%	0.1%	11.7%	4.8%	2.5%	0.3%	0.0%	0.0%	7.8%
523	50	12	5.5%	57.7%	15.2%	1.1%	0.7%	1.2%	0.1%	0.7%	0.1%	9.6%	4.0%	3.6%	0.5%	0.0%	0.0%	0.0%
524	50	30	3.9%	40.7%	11.1%	5.4%	3.8%	6.3%	0.7%	3.5%	0.1%	9.0%	3.7%	2.0%	0.4%	0.0%	0.0%	9.3%
525	50	21	5.4%	57.2%	14.2%	0.9%	0.6%	1.0%	0.1%	0.6%	0.1%	7.7%	3.2%	2.7%	0.4%	0.0%	0.0%	5.9%
526	50	44	2.0%	20.7%	10.3%	1.1%	0.8%	1.3%	0.1%	0.7%	0.1%	11.5%	4.7%	3.8%	0.7%	0.7%	28.5%	12.8%
527	50	87	3.1%	32.3%	16.6%	1.5%	1.1%	1.7%	0.2%	1.0%	0.1%	9.4%	3.9%	2.9%	1.2%	0.4%	17.2%	7.4%
528	50	27	1.2%	12.7%	5.8%	0.9%	0.6%	1.0%	0.1%	0.6%	0.0%	3.5%	1.4%	1.5%	0.4%	1.0%	43.6%	25.6%
529	50	149	3.3%	34.1%	14.2%	1.7%	1.2%	2.0%	0.2%	1.1%	0.1%	12.3%	5.1%	3.8%	1.0%	0.3%	12.9%	6.8%
530	50	59	2.7%	28.8%	14.4%	2.4%	1.7%	2.8%	0.3%	1.5%	0.1%	7.2%	3.0%	2.9%	0.7%	0.5%	19.7%	11.5%
531	50	149	3.3%	34.1%	14.2%	1.7%	1.2%	2.0%	0.2%	1.1%	0.1%	12.3%	5.1%	3.8%	1.0%	0.3%	12.9%	6.8%
532	50	21	4.9%	51.3%	22.6%	1.6%	1.1%	1.9%	0.2%	1.0%	0.1%	8.9%	3.7%	2.3%	0.3%	0.0%	0.0%	0.0%
533	50	23	3.4%	35.5%	17.5%	2.6%	1.8%	3.0%	0.3%	1.7%	0.2%	17.6%	7.3%	7.3%	1.8%	0.0%	0.0%	0.0%
534	50	60	2.7%	28.3%	14.2%	2.3%	1.6%	2.7%	0.3%	1.5%	0.1%	8.0%	3.3%	3.2%	0.8%	0.4%	19.3%	11.3%
535	50	168	3.3%	34.3%	13.6%	1.6%	1.1%	1.8%	0.2%	1.0%	0.1%	14.0%	5.8%	4.4%	1.0%	0.3%	11.4%	6.0%
536	50	116	2.9%	30.2%	12.5%	2.5%	1.7%	2.9%	0.3%	1.6%	0.2%	19.4%	8.0%	5.8%	0.8%	0.1%	4.4%	6.7%
537	50	70	2.4%	25.3%	12.1%	2.3%	1.7%	2.7%	0.3%	1.5%	0.1%	9.2%	3.8%	2.9%	0.6%	0.5%	20.9%	13.8%
538	50	120	3.4%	35.9%	15.1%	1.6%	1.1%	1.8%	0.2%	1.0%	0.1%	10.2%	4.2%	3.2%	1.1%	0.3%	14.3%	6.3%
539	50	59	1.7%	17.5%	7.3%	0.7%	0.5%	0.9%	0.1%	0.5%	0.1%	7.5%	3.1%	2.0%	0.3%	0.9%	40.6%	16.3%
540	50	173	3.3%	34.8%	12.5%	2.2%	1.5%	2.5%	0.3%	1.4%	0.1%	11.2%	4.7%	5.1%	1.1%	0.3%	11.2%	7.9%
543	50	98	2.7%	28.1%	9.9%	2.8%	2.0%	3.3%	0.4%	1.8%	0.1%	7.8%	3.2%	2.6%	0.2%	0.6%	24.7%	9.9%
544	50	173	3.3%	34.8%	12.5%	2.2%	1.5%	2.5%	0.3%	1.4%	0.1%	11.2%	4.7%	5.1%	1.1%	0.3%	11.2%	7.9%
545	50	98	2.7%	28.1%	9.9%	2.8%	2.0%	3.3%	0.4%	1.8%	0.1%	7.8%	3.2%	2.6%	0.2%	0.6%	24.7%	9.9%
546	50	126	3.1%	32.1%	10.3%	1.7%	1.2%	2.0%	0.2%	1.1%	0.1%	10.6%	4.4%	5.4%	1.2%	0.4%	15.4%	10.8%
547	50	188	3.3%	35.0%	12.4%	2.0%	1.4%	2.3%	0.2%	1.3%	0.1%	9.7%	4.0%	4.7%	1.0%	0.2%	10.3%	12.1%
548	50	14	5.0%	52.0%	17.9%	1.1%	0.7%	1.2%	0.1%	0.7%	0.1%	11.7%	4.9%	4.0%	0.7%	0.0%	0.0%	0.0%
549	50	157	3.1%	33.0%	13.7%	2.6%	1.9%	3.1%	0.3%	1.7%	0.1%	9.8%	4.0%	3.3%	0.4%	0.4%	16.5%	6.1%
550	50	185	3.5%	37.0%	10.8%	1.5%	1.0%	1.7%	0.2%	0.9%	0.1%	10.5%	4.4%	5.1%	1.0%	0.3%	11.5%	10.5%
551	50	134	3.0%	31.7%	13.0%	2.5%	1.7%	2.9%	0.3%	1.6%	0.1%	8.9%	3.7%	3.2%	0.3%	0.5%	19.4%	7.2%
552	50	162	3.5%	36.5%	9.7%	1.2%	0.9%	1.4%	0.2%	0.8%	0.1%	11.8%	4.9%	5.8%	1.1%	0.3%	13.1%	8.6%
553	50	2	2.7%	28.6%	30.6%	0.0%	0.0%	0.0%	0.0%	0.0%	0.3%	26.6%	11.0%	0.1%	0.0%	0.0%	0.0%	0.0%
554	50	35	3.6%	37.4%	13.9%	1.5%	1.1%	1.8%	0.2%	1.0%	0.1%	8.0%	3.3%	4.0%	0.6%	0.0%	0.0%	23.5%
555	50	201	3.3%	34.4%	14.2%	2.7%	1.9%	3.1%	0.3%	1.7%	0.1%	8.6%	3.5%	3.1%	0.3%	0.4%	16.9%	5.6%
556	50	153	3.4%	35.4%	9.0%	1.2%	0.8%	1.4%	0.1%	0.7%	0.1%	12.2%	5.1%	6.0%	1.1%	0.3%	14.0%	9.1%
557	50	201	3.3%	34.4%	14.2%	2.7%	1.9%	3.1%	0.3%	1.7%	0.1%	8.6%	3.5%	3.1%	0.3%	0.4%	16.9%	5.6%
558	50	233	3.3%	34.8%	10.0%	1.5%	1.1%	1.8%	0.2%	1.0%	0.1%	13.7%	5.7%	6.1%	1.0%	0.3%	13.1%	6.3%
559	50	60	4.3%	45.4%	20.2%	1.6%	1.1%	1.8%	0.2%	1.0%	0.1%	13.4%	5.6%	4.3%	1.0%	0.0%	0.0%	0.0%
560	50	67	4.3%	45.2%	17.2%	2.2%	1.5%	2.6%	0.3%	1.4%	0.1%	12.9%	5.3%	4.1%	0.8%	0.0%	0.0%	1.9%
561	50	147	4.1%	42.9%	20.1%	2.6%	1.8%	3.0%	0.3%	1.7%	0.1%	10.8%	4.5%	3.1%	0.6%	0.0%	1.3%	3.1%
562	50	109	4.1%	42.9%	19.5%	1.8%	1.3%	2.1%	0.2%	1.1%	0.1%	12.2%	5.0%	4.0%	0.9%	0.0%	1.7%	3.1%
563	50	109	4.4%	46.3%	20.3%	1.8%	1.3%	2.1%	0.2%	1.1%	0.1%	12.1%	5.0%	3.7%	0.8%	0.0%	0.0%	0.9%
564	50	98	4.4%	46.2%	18.1%	2.6%	1.9%	3.1%	0.3%	1.7%	0.1%	10.9%	4.5%	3.3%	0.6%	0.0%	0.0%	2.3%
565	50	36	4.2%	43.6%	18.2%	2.0%	1.4%	2.4%	0.3%	1.3%	0.1%	7.7%	3.2%	3.2%	0.8%	0.1%	5.1%	6.6%
566	50	86	4.2%	43.8%	22.6%	2.3%	1.6%	2.7%	0.3%	1.5%	0.1%	9.3%	3.8%	2.6%	0.4%	0.0%	2.1%	2.7%
567	50	4	4.6%	48.3%	20.8%	1.9%	1.4%	2.3%	0.2%	1.2%	0.1%	11.7%	4.8%	2.4%	0.2%	0.0%	0.0%	0.0%
568	50	28	3.2%	34.0%	15.2%	1.8%	1.3%	2.2%	0.2%	1.2%	0.2%	18.2%	7.5%	4.3%	0.8%	0.0%	0.0%	9.7%
569	50	2	3.2%	34.0%	21.5%	3.3%	2.3%	3.9%	0.4%	2.1%	0.2%	18.7%	7.7%	2.1%	0.4%	0.0%	0.0%	0.0%
570	50	5	4.3%	44.6%	15.7%	4.4%	3.1%	5.2%	0.6%	2.8%	0.1%	10.0%	4.1%	4.0%	1.2%	0.0%	0.0%	0.0%
571	50	67	3.9%	41.2%	16.7%	2.6%	1.8%	3.0%	0.3%	1.7%	0.1%	8.0%	3.3%	3.2%	0.5%	0.0%	0.0%	13.8%
572	50	8	2.6%	27.2%	11.8%	2.2%	1.5%	2.6%	0.3%	1.4%	0.1%	8.2%	3.4%	3.0%	0.8%	0.0%	0.0%	34.9%
573	50	60	3.5%	36.8%	16.5%	2.7%	1.9%	3.2%	0.3%	1.7%	0.1%	7.4%	3.1%	2.8%	0.4%	0.0%	0.0%	19.7%
574	50	38	3.7%	38.5%	15.6%	1.8%	1.2%	2.1%	0.2%	1.1%	0.2%	16.3%	6.7%	4.6%	0.9%	0.0%	0.0%	7.1%
575	50	4	4.4%	46.3%	15.2%	3.5%	2.4%	4.1%	0.4%	2.2%	0.1%	12.8%	5.3%	2.6%	0.6%	0.0%	0.0%	0.0%
576	50	45	3.4%	36.0%	16.8%	1.9%	1.3%	2.2%	0.2%	1.2%	0.2%	16.9%	7.0%	4.5%	0.9%	0.0%	0.0%	7.4%
577	50	4	1.1%	11.2%	12.0%	0.0%	0.0%	0.0%	0.0%	0.0%	0.1%	10.4%	4.3%	0.0%	0.0%	0.0%	0.0%	60.8%
578	50	11	3.6%	37.8%	15.5%	1.6%	1.2%	1.9%	0.2%	1.1%	0.1%	8.8%	3.6%	2.3%	0.4%	0.0%	0.0%	21.8%
579	50	2	3.4%	35.1%	25.6%	0.9%	0.6%	1.1%	0.1%	0.6%	0.2%	22.2%	9.2%	0.9%	0.0%	0.0%	0.0%	0.0%
580	50	6	2.8%	29.2%	8.9%	0.6%	0.4%	0.7%	0.1%	0.4%	0.1%	7.7%	3.2%	0.6%	0.0%	0.0%	0.0%	45.2%
581	50	7	3.3%	35.1%	9.3%	1.0%	0.7%	1.1%	0.1%	0.6%	0.1%	9.4%	3.9%	1.7%	0.2%	0.0%	0.0%	33.3%
582	50	85	4.2%	43.9%	18.0%	1.4%	1.0%	1.6%	0.2%	0.9%	0.2%	15.4%	6.4%	5.4%	0.4%	0.0%	0.0%	1.1%
583	50	74	4.2%	44.3%	18.0%	1.3%	0.9%	1.5%	0.2%	0.8%	0.2%	15.8%	6.6%	5.8%	0.4%	0.0%	0.0%	0.0%
584	50	74	4.2%	44.3%	18.0%	1.3%	0.9%	1.5%	0.2%	0.8%	0.2%	15.8%	6.6%	5.8%	0.4%	0.0%	0.0%	0.0%
585	50	161	3.8%	39.8%	18.2%	2.0%	1.4%	2.3%	0.2%	1.3%	0.2%	17.7%	7.3%	5.2%	0.5%	0.0%	0.0%	0.0%
586	50	126	4.0%	42.4%	17.6%	1.3%	0.9%	1.5%	0.2%	0.8%	0.2%	17.3%	7.2%	6.0%	0.6%	0.0%	0.0%	0.0%
587	50	43	2.7%	28.7%	18.8%	4.4%	3.1%	5.1%	0.6%	2.8%	0.2%	20.7%	8.6%	3.6%	0.6%	0.0%	0.0%	0.0%
588	70	406	3.3%	35.0%	21.1%	3.3%	2.4%	3.9%	0.4%	2.1%	0.1%	13.6%	5.6%	5.7%	1.4%	0.0%	1.9%	0.0%
589	70	112	4.4%	46.5%	17.4%	2.4%	1.7%	2.8%	0.3%	1.5%	0.1%	8.2%	3.4%	3.9%	1.1%	0.1%	6.2%	0.0%
590	70	406	3.3%	35.0%	21.1%	3.3%	2.4%	3.9%	0.4%	2.1%	0.1%	13.6%	5.6%	5.7%	1.4%	0.0%	1.9%	0.0%
591	70	220	4.8%	49.9%	14.3%	2.1%	1.5%	2.4%	0.3%	1.3%	0.1%	10.6%	4.4%	3.3%	0.7%	0.1%	4.3%	0.0%
594	50	154	3.4%	36.0%	18.3%	3.6%	2.5%	4.2%	0.5%	2.3%	0.1%	7.1%	2.9%	2.1%	0.2%	0.2%	9.5%	7.0%
595	50	100	3.8%	39.8%	15.8%	1.3%	1.0%	1.6%	0.2%	0.9%	0.1%	10.5%	4.3%	2.2%	0.3%	0.4%	17.1%	0.8%
596	50	142	3.5%	36.7%	19.0%	3.7%	2.6%	4.4%	0.5%	2.4%	0.1%	6.3%	2.6%	1.6%	0.1%	0.2%	10.4%	5.9%
597	50	145	4.0%	41.9%	15.3%	1.6%	1.2%	1.9%	0.2%	1.1%	0.1%	11.3%	4.7%	3.6%	0.5%	0.3%	11.9%	0.5%
598	50	187	3.8%	40.3%	17.4%	3.5%	2.5%	4.1%	0.4%	2.3%	0.1%	9.2%	3.8%	2.7%	0.4%	0.1%	4.7%	4.5%
599	50	110	3.4%	35.8%	22.1%	2.9%	2.0%	3.4%	0.4%	1.8%	0.1%	9.6%	4.0%	4.5%	0.8%	0.2%	8.3%	0.7%
600	50	153	4.4%	46.2%	22.0%	4.8%	3.4%	5.6%	0.6%	3.1%	0.1%	5.8%	2.4%	1.5%	0.1%	0.0%	0.0%	0.0%
601	50	78	3.9%	40.4%	24.3%	2.8%	2.0%	3.3%	0.4%	1.8%	0.1%	11.2%	4.6%	4.6%	0.6%	0.0%	0.0%	0.0%
602	50	57	4.1%	42.8%	13.3%	2.2%	1.5%	2.6%	0.3%	1.4%	0.1%	13.9%	5.8%	6.9%	0.9%	0.0%	0.0%	4.2%
603	50	2	2.7%	28.0%	30.1%	0.1%	0.1%	0.1%	0.0%	0.1%	0.3%	26.1%	10.8%	1.3%	0.4%	0.0%	0.0%	0.0%
604	50	92	3.9%	40.4%	15.9%	2.1%	1.5%	2.5%	0.3%	1.4%	0.2%	15.1%	6.3%	6.9%	1.0%	0.0%	0.0%	2.6%
605	50	90	4.0%	41.5%	16.4%	2.2%	1.5%	2.6%	0.3%	1.4%	0.2%	15.5%	6.4%	7.1%	1.0%	0.0%	0.0%	0.0%
606	50	30	3.8%	40.1%	17.8%	2.8%	2.0%	3.3%	0.4%	1.8%	0.2%	16.5%	6.8%	3.9%	0.5%	0.0%	0.0%	0.0%
607	50	2	2.7%	28.6%	30.7%	0.0%	0.0%	0.0%	0.0%	0.0%	0.3%	26.6%	11.0%	0.0%	0.0%	0.0%	0.0%	0.0%
608	50	135	2.9%	30.4%	18.5%	1.4%	1.0%	1.6%	0.2%	0.9%	0.1%	7.5%	3.1%	3.2%	0.9%	0.6%	25.2%	2.6%

Traffic Flows and Breakdown by 16 Vehicle Classes (Year 2026)

Link No.	Speed Limit	Total Vehicle	19 - Motorcycles (MC)	01 - Private Cars (PC)	03 - Taxi	14 - Non-franchised Bus <=6.4t	15 - Non-franchised Bus 6.4-15t	16 - Non-franchised Bus >15t	12 - Private Light Bus <=3.5t	13 - Private Light Bus >3.5t	04 - Light Goods Vehicles <=2.5t	05 - Lt Goods Vehicles 2.5-3.5t	06 - Light Goods Vehicles >3.5t	07 - Heavy Goods Vehicles <=15t	08 - Heavy Goods Vehicles >15t	17 - Franchised Bus (SD)	18 - Franchised Bus (DD)	11 - Public Light Buses
	km/hr	0300-0400																
609	50	215	3.5%	37.0%	15.1%	2.7%	1.9%	3.1%	0.3%	1.7%	0.1%	8.1%	3.4%	2.7%	0.4%	0.3%	12.3%	7.4%
610	50	282	3.4%	35.6%	14.7%	2.6%	1.8%	3.0%	0.3%	1.6%	0.1%	8.0%	3.3%	2.4%	0.3%	0.3%	14.0%	8.5%
611	50	126	2.3%	24.4%	7.4%	1.7%	1.2%	1.9%	0.2%	1.1%	0.1%	8.6%	3.6%	2.5%	0.2%	0.6%	27.0%	17.2%
612	70	172	2.9%	30.4%	20.1%	2.4%	1.7%	2.9%	0.3%	1.6%	0.1%	12.5%	5.2%	2.9%	0.4%	0.0%	0.8%	15.9%
613	70	145	5.6%	58.7%	17.8%	1.9%	1.3%	2.2%	0.2%	1.2%	0.1%	6.1%	2.5%	1.6%	0.2%	0.0%	0.4%	0.0%
614	70	145	5.6%	58.7%	17.8%	1.9%	1.3%	2.2%	0.2%	1.2%	0.1%	6.1%	2.5%	1.6%	0.2%	0.0%	0.4%	0.0%
615	70	172	2.9%	30.4%	20.1%	2.4%	1.7%	2.9%	0.3%	1.6%	0.1%	12.5%	5.2%	2.9%	0.4%	0.0%	0.8%	15.9%
617	50	163	2.9%	30.0%	11.7%	2.6%	1.9%	3.1%	0.3%	1.7%	0.1%	10.0%	4.1%	2.1%	0.2%	0.6%	25.5%	3.3%
618	70	178	3.8%	39.8%	25.7%	1.7%	1.2%	2.0%	0.2%	1.1%	0.1%	11.6%	4.8%	3.9%	1.0%	0.0%	0.0%	2.9%
619	50	319	3.5%	37.2%	16.1%	2.9%	2.1%	3.5%	0.4%	1.9%	0.1%	8.8%	3.6%	2.2%	0.3%	0.3%	14.8%	2.4%
620	50	203	4.0%	41.6%	17.9%	3.3%	2.3%	3.8%	0.4%	2.1%	0.1%	9.5%	4.0%	2.5%	0.3%	0.1%	4.3%	3.7%
621	50	112	3.3%	34.4%	20.5%	1.3%	0.9%	1.5%	0.2%	0.8%	0.1%	8.1%	3.4%	3.3%	0.9%	0.3%	11.0%	10.2%
622	50	218	4.0%	42.2%	17.9%	3.2%	2.3%	3.8%	0.4%	2.1%	0.1%	9.5%	4.0%	2.6%	0.3%	0.1%	4.0%	3.5%
623	50	198	4.1%	42.8%	18.2%	3.2%	2.3%	3.8%	0.4%	2.1%	0.1%	8.7%	3.6%	2.4%	0.3%	0.1%	4.4%	3.5%
624	50	151	4.0%	41.5%	18.0%	3.0%	2.1%	3.5%	0.4%	1.9%	0.1%	8.7%	3.6%	2.3%	0.3%	0.1%	5.8%	4.6%
625	50	195	3.5%	36.2%	13.9%	1.5%	1.1%	1.8%	0.2%	1.0%	0.1%	9.2%	3.8%	2.3%	0.5%	0.1%	6.3%	18.5%
627	50	112	3.3%	34.4%	20.5%	1.3%	0.9%	1.5%	0.2%	0.8%	0.1%	8.1%	3.4%	3.3%	0.9%	0.3%	11.0%	10.2%
628	50	83	3.7%	38.7%	5.0%	1.8%	1.3%	2.1%	0.2%	1.2%	0.1%	10.7%	4.4%	1.0%	0.0%	0.0%	0.0%	29.8%
629	70	178	3.8%	39.8%	25.7%	1.7%	1.2%	2.0%	0.2%	1.1%	0.1%	11.6%	4.8%	3.9%	1.0%	0.0%	0.0%	2.9%
630	70	321	3.9%	41.4%	19.0%	1.8%	1.3%	2.1%	0.2%	1.1%	0.1%	11.8%	4.9%	3.9%	0.7%	0.0%	0.0%	7.7%
631	50	49	4.2%	44.1%	10.6%	1.0%	0.7%	1.2%	0.1%	0.6%	0.1%	12.2%	5.0%	4.0%	1.1%	0.2%	10.3%	4.5%
632	50	79	3.4%	36.1%	18.6%	1.4%	1.0%	1.7%	0.2%	0.9%	0.1%	9.3%	3.8%	1.4%	0.2%	0.2%	10.5%	10.9%
633	50	23	2.7%	27.9%	7.6%	0.9%	0.6%	1.1%	0.1%	0.6%	0.1%	13.8%	5.7%	4.9%	1.4%	0.5%	22.4%	9.7%
634	50	74	3.7%	38.4%	19.8%	1.5%	1.1%	1.8%	0.2%	1.0%	0.1%	9.8%	4.1%	1.5%	0.3%	0.3%	11.2%	5.3%
640	50	18	4.5%	46.9%	18.8%	1.2%	0.8%	1.4%	0.2%	0.8%	0.2%	15.2%	6.3%	3.4%	0.5%	0.0%	0.0%	0.0%
641	50	32	4.3%	45.2%	18.0%	1.0%	0.7%	1.2%	0.1%	0.6%	0.1%	13.8%	5.7%	2.8%	0.3%	0.0%	0.0%	5.9%
642	50	91	3.0%	31.0%	15.1%	2.3%	1.6%	2.7%	0.3%	1.5%	0.1%	12.1%	5.0%	3.4%	0.5%	0.0%	0.0%	21.4%
643	50	120	3.3%	34.5%	15.8%	2.4%	1.7%	2.8%	0.3%	1.5%	0.1%	11.8%	4.9%	3.9%	0.8%	0.0%	0.0%	16.2%
644	50	88	2.9%	30.5%	15.0%	2.9%	2.0%	3.4%	0.4%	1.8%	0.1%	11.0%	4.6%	4.3%	0.9%	0.0%	0.0%	20.0%
645	50	46	3.2%	33.4%	18.5%	5.0%	3.6%	5.9%	0.6%	3.2%	0.1%	12.4%	5.1%	5.9%	1.6%	0.0%	0.0%	1.4%
646	50	7	3.6%	38.0%	14.0%	9.2%	6.5%	10.8%	1.2%	5.9%	0.1%	6.6%	2.7%	1.5%	0.0%	0.0%	0.0%	0.0%
647	50	62	2.9%	30.3%	9.5%	2.0%	1.4%	2.4%	0.3%	1.3%	0.2%	17.7%	7.3%	5.8%	0.3%	0.1%	3.0%	15.6%
648	50	109	2.9%	30.8%	10.5%	2.1%	1.5%	2.5%	0.3%	1.4%	0.2%	18.1%	7.5%	4.7%	0.2%	0.0%	1.7%	15.6%
649	50	90	3.2%	33.8%	11.2%	2.5%	1.8%	3.0%	0.3%	1.6%	0.2%	20.3%	8.4%	5.1%	0.3%	0.0%	2.1%	6.0%
650	50	124	3.5%	37.1%	13.8%	2.5%	1.8%	2.9%	0.3%	1.6%	0.2%	17.9%	7.4%	3.4%	0.2%	0.0%	1.5%	6.0%
651	50	19	2.2%	22.8%	9.7%	3.4%	2.4%	4.0%	0.4%	2.2%	0.3%	28.4%	11.8%	11.6%	0.8%	0.0%	0.0%	0.0%
652	50	53	3.6%	37.7%	16.7%	2.7%	1.9%	3.2%	0.3%	1.7%	0.2%	17.4%	7.2%	3.3%	0.1%	0.0%	0.0%	3.9%
653	50	14	4.9%	51.6%	18.6%	2.4%	1.7%	2.8%	0.3%	1.5%	0.1%	9.4%	3.9%	2.6%	0.2%	0.0%	0.0%	0.0%
654	50	2	3.2%	33.1%	21.7%	1.5%	1.0%	1.7%	0.2%	0.9%	0.2%	18.8%	7.8%	7.4%	2.4%	0.0%	0.0%	0.0%
657	50	21	4.7%	49.1%	21.2%	1.8%	1.3%	2.1%	0.2%	1.1%	0.1%	11.6%	4.8%	1.9%	0.2%	0.0%	0.0%	0.0%
658	50	22	5.2%	54.1%	16.0%	1.9%	1.3%	2.2%	0.2%	1.2%	0.1%	11.3%	4.7%	1.7%	0.1%	0.0%	0.0%	0.0%
659	50	8	5.4%	57.1%	15.2%	3.0%	2.1%	3.5%	0.4%	1.9%	0.1%	6.0%	2.5%	2.6%	0.1%	0.0%	0.0%	0.0%
660	50	13	5.8%	60.9%	14.8%	2.0%	1.4%	2.3%	0.2%	1.3%	0.1%	6.5%	2.7%	2.2%	0.1%	0.0%	0.0%	0.0%
661	50	131	4.6%	48.6%	18.7%	4.2%	3.0%	4.9%	0.5%	2.7%	0.1%	6.3%	2.6%	2.3%	0.1%	0.0%	1.4%	0.0%
662	50	63	4.3%	44.9%	32.6%	2.0%	1.4%	2.4%	0.3%	1.3%	0.1%	5.9%	2.4%	2.3%	0.1%	0.0%	0.0%	0.0%
665	70	13	4.5%	47.1%	18.0%	4.4%	3.1%	5.1%	0.5%	2.8%	0.1%	7.6%	3.2%	3.2%	0.3%	0.0%	0.0%	0.0%
669	70	124	4.4%	46.3%	13.0%	2.3%	1.7%	2.7%	0.3%	1.5%	0.1%	13.1%	5.4%	5.4%	0.9%	0.1%	2.7%	0.0%
670	50	77	4.7%	49.1%	16.6%	2.0%	1.4%	2.3%	0.2%	1.3%	0.1%	8.8%	3.7%	4.3%	1.1%	0.1%	4.4%	0.0%
671	70	47	4.0%	41.7%	7.3%	2.9%	2.1%	3.5%	0.4%	1.9%	0.2%	20.0%	8.3%	7.2%	0.6%	0.0%	0.0%	0.0%
672	70	60	4.1%	42.8%	9.6%	3.2%	2.3%	3.8%	0.4%	2.1%	0.2%	17.4%	7.2%	6.4%	0.5%	0.0%	0.0%	0.0%
674	50	178	4.6%	48.4%	19.5%	1.9%	1.4%	2.3%	0.2%	1.2%	0.1%	11.6%	4.8%	2.2%	0.3%	0.0%	1.0%	0.4%
675	50	47	4.9%	51.2%	18.8%	1.3%	0.9%	1.5%	0.2%	0.8%	0.1%	8.9%	3.7%	2.1%	0.3%	0.1%	3.9%	1.3%
676	50	12	5.0%	52.9%	19.8%	1.8%	1.3%	2.1%	0.2%	1.2%	0.1%	9.7%	4.0%	1.6%	0.1%	0.0%	0.0%	0.0%
677	50	14	5.4%	56.1%	17.1%	2.0%	1.4%	2.3%	0.3%	1.3%	0.1%	8.8%	3.7%	1.5%	0.1%	0.0%	0.0%	0.0%
678	50	49	3.1%	32.8%	16.8%	3.4%	2.4%	4.0%	0.4%	2.2%	0.2%	18.6%	7.7%	7.4%	0.8%	0.0%	0.0%	0.0%
679	50	22	3.9%	40.4%	9.8%	0.9%	0.6%	1.1%	0.1%	0.6%	0.2%	22.2%	9.2%	9.7%	1.2%	0.0%	0.0%	0.0%
680	50	40	3.4%	36.1%	17.4%	1.0%	0.7%	1.2%	0.1%	0.6%	0.1%	10.8%	4.5%	4.5%	0.7%	0.0%	0.0%	18.8%
681	50	52	3.4%	35.7%	16.3%	4.1%	2.9%	4.8%	0.5%	2.6%	0.1%	14.3%	5.9%	5.1%	0.4%	0.0%	0.0%	3.9%
682	50	14	4.8%	50.3%	20.5%	0.8%	0.5%	0.9%	0.1%	0.5%	0.1%	12.3%	5.1%	3.3%	0.7%	0.0%	0.0%	0.0%
683	50	20	4.3%	44.9%	12.7%	2.6%	1.9%	3.1%	0.3%	1.7%	0.2%	15.4%	6.4%	3.3%	0.1%	0.0%	0.0%	3.2%
684	50	31	4.1%	43.0%	18.4%	2.7%	1.9%	3.2%	0.3%	1.8%	0.1%	13.1%	5.4%	5.1%	0.8%	0.0%	0.0%	0.0%
685	50	58	3.5%	36.8%	16.7%	3.3%	2.3%	3.9%	0.4%	2.1%	0.2%	16.1%	6.7%	7.1%	1.0%	0.0%	0.0%	0.0%
686	50	79	2.9%	30.6%	7.3%	2.2%	1.5%	2.6%	0.3%	1.4%	0.2%	20.0%	8.3%	7.5%	0.6%	0.1%	2.4%	12.2%
687	50	33	3.2%	33.7%	14.3%	0.8%	0.6%	0.9%	0.1%	0.5%	0.3%	28.8%	11.9%	4.7%	0.2%	0.0%	0.0%	0.0%
688	50	24	3.9%	41.2%	22.2%	1.5%	1.1%	1.8%	0.2%	1.0%	0.2%	17.6%	7.3%	2.1%	0.0%	0.0%	0.0%	0.0%
689	50	66	3.3%	34.3%	19.9%	5.6%	4.0%	6.6%	0.7%	3.6%	0.1%	7.9%	3.3%	3.5%	0.3%	0.1%	2.8%	4.1%
690	50	65	3.3%	34.5%	20.1%	5.5%	3.9%	6.4%	0.7%	3.5%	0.1%	8.0%	3.3%	3.5%	0.3%	0.1%	2.8%	4.1%
691	50	78	3.7%	38.8%	19.6%	1.3%	0.9%	1.6%	0.2%	0.9%	0.2%	20.4%	8.4%	3.8%	0.2%	0.0%	0.0%	0.0%
692	50	78	3.7%	38.8%	19.6%	1.3%	0.9%	1.6%	0.2%	0.9%	0.2%	20.4%	8.4%	3.8%	0.2%	0.0%	0.0%	0.0%
693	50	36	2.4%	25.3%	16.1%	1.7%	1.2%	2.0%	0.2%	1.1%	0.3%	28.5%	11.8%	8.1%	1.0%	0.0%	0.0%	0.0%
695	50	88	3.5%	37.0%	19.3%	1.2%	0.9%	1.4%	0.2%	0.8%	0.2%	22.8%	9.5%	3.2%	0.1%	0.0%	0.0%	0.0%
696	50	2	2.7%	28.6%	30.7%	0.0%	0.0%	0.0%	0.0%	0.0%	0.3%	26.6%	11.0%	0.0%	0.0%	0.0%	0.0%	0.0%
697	50	21	3.7%	38.6%	11.1%	2.2%	1.6%	2.6%	0.3%	1.4%	0.1%	12.5%	5.2%	8.3%	0.6%	0.2%	8.8%	3.0%
698	70	104	4.2%	43.9%	7.3%	7.5%	5.3%	8.8%	0.9%	4.8%	0.1%	7.4%	3.0%	6.8%	0.0%	0.0%	0.0%	0.0%
699	50	32	0.1%	1.6%	1.7%	0.0%	0.0%	0.0%	0.0%	0.0%	0.0%	1.5%	0.6%	0.0%	0.0%	2.0%	85.5%	7.0%
700	70	447	3.2%	33.2%	20.3%	1.3%	0.9%	1.5%	0.2%	0.8%	0.1%	13.7%	5.7%	2.9%	0.4%	0.1%	5.5%	10.3%
701	70	137	3.2%	33.7%	8.4%	4.0%	2.8%	4.7%	0.5%	2.5%	0.2%	22.5%	9.3%	3.8%	0.3%	0.0%	1.6%	2.3%
702	70	444	3.2%	33.1%	20.3%	1.3%	0.9%	1.5%	0.2%	0.8%	0.1%	13.7%	5.7%	2.9%	0.4%	0.1%	5.6%	10.3%
704	70	449	2.9%	30.6%	16.4%	2.5%	1.8%	2.9%	0.3%	1.6%	0.1%	12.2%	5.1%	3.4%	0.2%	0.2%	9.8%	10.0%
705	70	508	3.1%	32.3%	15.7%	2.7%	1.9%	3.1%	0.3%	1.7%	0.1%	12.0%	5.0%	3.3%	0.2%	0.2%	8.8%	9.4%
706	70	290	4.2%	44.2%	17.0%	0.5%	0.4%	0.6%	0.1%	0.3%	0.1%	7.9%	3.3%	2.8%	0.5%	0.1%	5.6%	12.3%
712	50	120	4.0%	42.2%	23.9%	3.7%	2.6%	4.4%	0.5%	2.4%	0.1%	8.4%	3.5%	2.8%	0.2%	0.0%	0.6%	0.5%
713	50	7	3.6%	37.6%	13.7%	2.3%	1.6%	2.7%	0.3%	1.5%	0.1%	6.3%	2.6%	1.5%	0.1%	0.6%	25.5%	0.0%
714	50	7	3.6%	37.7%	18.9%	2.4%	1.7%	2.8%	0.3%	1.5%	0.2%	15.4%	6.4%	7.3%	1.9%	0.0%	0.0%	0.0%
715	50	6	4.6%	47.8%	19.0%	2.8%	2.0%	3.3%	0.4%	1.8%	0.1%	8.4%	3.5%	4.8%	1.4%	0.0%	0.0%	0.0%
716	50	24	3.6%	37.7%	14.6%	1.0%	0.7%	1.2%	0.1%	0.6%	0.2%	15.2%	6.3%	4.7%	0.5%	0.3%	13.4%	0.0%
717	50	142	4.1%	42.7%	20.7%	2.8%	2.0%	3.3%	0.4%	1.8%	0.1%	10.3%	4.3%	4.0%	0.4%	0.1%	3.2%	0.0%
718	50	222	4.1%	42.9%	14.1%	3.4%	2.4%	4.0%	0.4%	2.2%	0.1%	12.3%	5.1%	4.8%	0.6%	0.0%	1.5%	1.9%
719	50	136	3.6%	37.4%	19.1%	4.7%	3.3%	5.5%	0.6%	3.0%	0.1%	11.3%	4.7%	3.6%	0.4%	0.0%	0.6%	2.1%
720	50	46	4.7%	49.3%	17.6%	5.0%	3.5%	5.9%	0.6%	3.2%	0.1%	5.2%	2.2%	2.5%	0.2%	0.0%	0.0%	0.0%
721	50	61	3.9%	41.1%	14.5%	1.2%	0.9%	1.5%	0.2%	0.8%	0.1%	7.4%	3.1%	2.6%	0.2%	0.2%	7.9%	14.6%
722	50	60	3.2%	33.8%	13.9%	1.3%	0.9%	1.6%	0.2%	0.9%	0.1%	11.0%	4.6%	4.6%	0.5%	0.2%	7.4%	15.8%
723	50	218	3.6%	37.8%	20.4%	4.2%	3.0%	5.0%	0.5%	2.7%	0.1%	7.6%	3.2%	3.1%	0.6%	0.0%	2.0%	6.2%
724	50	336	3.5%	37.1%	13.5%	4.5%	3.2%	5.3%	0.6%	2.9%	0.1%	12.6%	5.2%	3.9%	0.4%	0.0%	1.8%	5.2%
725	50	64	3.4%	35.3%	16.1%	5.7%	4.0%	6.7%	0.7%	3.7%	0.1%	8.0%	3.3%	2.2%	0.5%	0.2%	6.5%	3.7%
726	50	146	3.5%	36.6%	14.5%	3.1%	2.2%	3.6%	0.4%	2.0%	0.2%	17.7%	7.3%	4.2%	0.3%	0.1%	3.1%	1.2%
727	50	57	3.7%	39.0%	14.7%	2.3%	1.6%	2.7%	0.3%	1.5%	0.2%	20.5%	8.5%	4.9%	0.3%	0.0%	0.0%	0.0%
728	50	42	3.9%	41.1%	15.1%	1.4%	1.0%	1.7%	0.2%	0.9%	0.2%	20.3%	8.4%	5.0%	0.7%	0.0%	0.0%	0.0%
729	50	49	3.1%	32.4%	15.7%	6.9%	4.9%	8.1%	0.9%	4.5%	0.1%	10.0%	4.1%	2.9%	0.2%	0.0%	0.0%	6.2%
730	50	36	4.2%	44.4%	12.2%	2.6%	1.8%	3.0%	0.3%	1.7%	0.2%	15.3%	6.3%	5.3%	1.0%	0.0%	0.0%	1.7%
731	50	90	4.3%	45.1%	14.5%	1.8%	1.2%	2.1%	0.2%	1.1%	0.2%	14.9%	6.2%	4.7%	0.7%	0.0%	1.5%	1.4%
732	50	99	2.7%	27.9%	12.6%	6.7%	4.7%	7.9%	0.8%	4.3%	0.2%	15.2%	6.3%	3.9%	0.2%	0.0%	1.2%	5.3%
733	50	23	3.6%	37.7%	17.2%	0.4%	0.3%	0.5%	0.1%	0.3%	0.2%	14.8%	6.1%	4.6%	1.3%	0.0%	0.0%	12.9%
734	50	2	2.4%	25.5%	27.3%	2.2%	1.5%	2.5%	0.3%	1.4%	0.2%	23.7%	9.8%	3.1%	0.2%	0.0%	0.0%	0.0%
735	50	9	3.8%	39.6%	12.9%	2.1%	1.4%	2.4%	0.3%	1.3%	0.2%	21.6%	8.9%	5.1%	0.4%	0.0%	0.0%	0.0%

Traffic Flows and Breakdown by 16 Vehicle Classes (Year 2026)

Link No.	Speed Limit	Total Vehicle	19 - Motorcycles (MC)	01 - Private Cars (PC)	03 - Taxi	14 - Non-franchised Bus <=6.4t	15 - Non-franchised Bus 6.4-15t	16 - Non-franchised Bus >15t	12 - Private Light Bus <=3.5t	13 - Private Light Bus >3.5t	04 - Light Goods Vehicles <=2.5t	05 - Lt Goods Vehicles 2.5-3.5t	06 - Light Goods Vehicles >3.5t	07 - Heavy Goods Vehicles <=15t	08 - Heavy Goods Vehicles >15t	17 - Franchised Bus (SD)	18 - Franchised Bus (DD)	11 - Public Light Buses
	km/hr	0300-0400																
736	50	83	3.1%	32.2%	13.0%	4.9%	3.4%	5.7%	0.6%	3.1%	0.2%	18.9%	7.8%	4.0%	0.4%	0.0%	0.0%	2.7%
737	50	12	2.9%	30.2%	13.6%	0.4%	0.3%	0.4%	0.0%	0.2%	0.2%	14.5%	6.0%	5.0%	1.6%	0.0%	0.0%	24.7%
738	50	68	3.3%	34.9%	13.2%	5.0%	3.5%	5.8%	0.6%	3.2%	0.2%	16.6%	6.9%	3.3%	0.3%	0.0%	0.0%	3.2%
739	50	54	2.9%	30.7%	19.7%	3.6%	2.5%	4.2%	0.4%	2.3%	0.1%	13.1%	5.4%	2.6%	0.4%	0.1%	2.3%	9.7%
740	50	72	3.1%	32.7%	9.6%	3.2%	2.2%	3.7%	0.4%	2.0%	0.2%	21.4%	8.9%	2.9%	0.1%	0.1%	2.8%	6.6%
741	50	31	3.3%	34.2%	11.1%	2.5%	1.8%	2.9%	0.3%	1.6%	0.2%	18.9%	7.8%	3.3%	0.3%	0.0%	0.0%	11.8%
742	50	55	3.0%	31.6%	12.3%	3.7%	2.6%	4.4%	0.5%	2.4%	0.1%	7.9%	3.3%	1.7%	0.2%	0.1%	5.1%	21.2%
743	50	78	3.1%	32.8%	13.1%	5.2%	3.7%	6.1%	0.7%	3.4%	0.1%	8.2%	3.4%	1.7%	0.1%	0.1%	3.5%	14.7%
745	50	68	3.2%	34.1%	14.4%	4.1%	2.9%	4.8%	0.5%	2.6%	0.2%	16.9%	7.0%	3.0%	0.2%	0.0%	2.0%	4.2%
746	50	25	2.4%	25.0%	8.2%	5.8%	4.1%	6.8%	0.7%	3.7%	0.1%	11.0%	4.5%	1.8%	0.1%	0.1%	4.9%	20.7%
749	70	670	4.2%	43.8%	10.5%	3.0%	2.1%	3.5%	0.4%	1.9%	0.2%	14.9%	6.2%	6.1%	0.5%	0.0%	1.8%	1.0%
750	70	684	3.7%	38.7%	7.3%	4.1%	2.9%	4.9%	0.5%	2.7%	0.2%	19.2%	8.0%	4.6%	0.3%	0.0%	1.9%	1.0%
751	70	201	3.7%	39.2%	14.3%	2.5%	1.8%	3.0%	0.3%	1.6%	0.2%	19.4%	8.0%	5.6%	0.4%	0.0%	0.0%	0.0%
752	70	216	4.4%	46.2%	14.3%	2.4%	1.7%	2.8%	0.3%	1.6%	0.2%	14.9%	6.2%	4.0%	1.0%	0.0%	0.0%	0.0%
753	70	154	3.4%	35.4%	16.7%	2.4%	1.7%	2.8%	0.3%	1.5%	0.2%	18.3%	7.6%	6.0%	0.6%	0.0%	1.7%	1.2%
754	70	198	4.6%	48.6%	12.5%	2.0%	1.4%	2.3%	0.3%	1.3%	0.1%	14.4%	6.0%	4.4%	0.5%	0.0%	1.5%	0.0%
755	70	72	3.2%	33.5%	13.7%	1.2%	0.9%	1.5%	0.2%	0.8%	0.2%	23.9%	9.9%	7.3%	0.8%	0.0%	0.2%	2.6%
756	70	65	4.5%	47.5%	9.8%	2.1%	1.5%	2.4%	0.3%	1.3%	0.2%	15.3%	6.3%	3.8%	0.5%	0.1%	4.5%	0.0%
757	50	90	4.7%	49.0%	12.9%	1.6%	1.1%	1.9%	0.2%	1.0%	0.2%	15.5%	6.4%	4.9%	0.6%	0.0%	0.0%	0.0%
759	50	109	3.8%	39.7%	17.9%	3.5%	2.5%	4.1%	0.4%	2.2%	0.1%	14.1%	5.8%	3.5%	0.2%	0.0%	0.0%	2.2%
760	50	88	4.6%	47.7%	15.8%	3.8%	2.7%	4.4%	0.5%	2.4%	0.1%	9.8%	4.1%	2.0%	0.1%	0.0%	0.7%	1.4%
761	50	106	3.7%	38.4%	14.9%	3.4%	2.4%	4.0%	0.4%	2.2%	0.2%	17.2%	7.1%	4.7%	0.3%	0.0%	0.0%	1.2%
777	70	335	3.8%	39.6%	8.0%	3.8%	2.7%	4.5%	0.5%	2.4%	0.2%	16.6%	6.9%	7.4%	0.4%	0.1%	2.2%	0.9%
778	50	8	3.5%	36.8%	10.8%	1.1%	0.8%	1.3%	0.1%	0.7%	0.2%	22.8%	9.4%	11.2%	1.3%	0.0%	0.0%	0.0%
779	50	306	4.5%	47.0%	13.9%	2.2%	1.5%	2.6%	0.3%	1.4%	0.2%	15.1%	6.3%	4.3%	0.9%	0.0%	0.0%	0.0%
780	50	240	3.5%	36.6%	15.8%	2.8%	2.0%	3.3%	0.4%	1.8%	0.2%	18.8%	7.8%	5.6%	0.4%	0.0%	1.0%	0.0%
781	50	65	3.7%	38.7%	16.2%	4.2%	3.0%	4.9%	0.5%	2.7%	0.2%	15.8%	6.5%	3.4%	0.2%	0.0%	0.0%	0.0%
782	50	63	4.7%	49.1%	18.1%	1.0%	0.7%	1.1%	0.1%	0.6%	0.2%	15.0%	6.2%	3.0%	0.2%	0.0%	0.0%	0.0%
783	50	88	4.6%	47.7%	15.8%	3.8%	2.7%	4.4%	0.5%	2.4%	0.1%	9.8%	4.1%	2.0%	0.1%	0.0%	0.7%	1.4%
784	50	104	4.3%	44.7%	16.1%	1.4%	1.0%	1.7%	0.2%	0.9%	0.2%	16.7%	6.9%	4.5%	0.3%	0.0%	0.0%	1.2%
785	50	57	4.3%	45.3%	14.3%	5.0%	3.5%	5.9%	0.6%	3.2%	0.1%	8.8%	3.7%	1.9%	0.0%	0.0%	1.1%	2.2%
786	50	106	4.3%	44.7%	15.3%	1.9%	1.3%	2.2%	0.2%	1.2%	0.2%	16.2%	6.7%	4.2%	0.3%	0.0%	0.0%	1.2%
787	50	140	4.2%	44.2%	14.0%	2.3%	1.6%	2.7%	0.3%	1.5%	0.2%	16.5%	6.8%	4.3%	0.4%	0.0%	0.0%	0.9%
788	50	218	4.3%	45.4%	13.1%	2.5%	1.8%	2.9%	0.3%	1.6%	0.2%	15.7%	6.5%	4.7%	1.1%	0.0%	0.0%	0.0%
789	50	292	3.4%	35.9%	14.9%	3.0%	2.1%	3.5%	0.4%	1.9%	0.2%	19.3%	8.0%	5.7%	0.4%	0.0%	0.8%	0.4%
790	50	229	4.2%	43.6%	12.8%	2.6%	1.8%	3.1%	0.3%	1.7%	0.2%	16.7%	6.9%	5.1%	1.1%	0.0%	0.0%	0.0%
791	50	266	3.6%	37.3%	15.5%	2.5%	1.7%	2.9%	0.3%	1.6%	0.2%	19.0%	7.9%	5.8%	0.4%	0.0%	0.9%	0.5%
792	50	60	4.3%	45.1%	16.0%	1.6%	1.2%	1.9%	0.2%	1.0%	0.2%	17.1%	7.1%	4.0%	0.3%	0.0%	0.0%	0.0%
793	50	106	3.6%	37.9%	12.4%	2.9%	2.0%	3.4%	0.4%	1.9%	0.2%	19.2%	8.0%	5.9%	0.4%	0.0%	0.6%	1.2%
794	50	77	4.0%	41.5%	15.6%	1.1%	0.8%	1.3%	0.1%	0.7%	0.2%	18.0%	7.4%	4.1%	0.1%	0.1%	3.2%	1.6%
795	50	124	3.6%	37.7%	11.2%	2.9%	2.0%	3.4%	0.4%	1.9%	0.2%	20.7%	8.6%	5.7%	0.3%	0.0%	0.5%	1.0%
796	50	139	4.1%	43.0%	14.8%	1.0%	0.7%	1.2%	0.1%	0.6%	0.2%	18.3%	7.6%	4.7%	0.7%	0.0%	1.8%	1.2%
797	50	65	3.5%	36.9%	9.0%	2.9%	2.1%	3.5%	0.4%	1.9%	0.2%	22.4%	9.3%	4.9%	0.0%	0.0%	1.0%	2.0%
798	50	60	4.3%	44.9%	17.1%	1.9%	1.3%	2.2%	0.2%	1.2%	0.2%	14.9%	6.2%	3.4%	0.2%	0.0%	0.0%	2.1%
799	50	84	3.6%	37.6%	8.1%	3.2%	2.3%	3.7%	0.4%	2.0%	0.1%	14.0%	5.8%	5.5%	0.4%	0.2%	6.6%	6.4%
800	50	87	2.3%	23.9%	7.0%	2.6%	1.8%	3.0%	0.3%	1.6%	0.1%	7.6%	3.1%	2.3%	0.2%	0.9%	38.3%	5.1%
801	50	245	3.7%	38.7%	10.5%	2.5%	1.8%	3.0%	0.3%	1.6%	0.2%	16.0%	6.6%	5.6%	0.9%	0.1%	2.8%	5.7%
802	50	317	3.6%	37.5%	11.3%	2.2%	1.6%	2.6%	0.3%	1.4%	0.2%	17.8%	7.4%	6.0%	0.9%	0.1%	2.2%	5.0%
803	50	183	2.9%	30.9%	9.3%	2.4%	1.7%	2.9%	0.3%	1.6%	0.1%	12.2%	5.1%	2.4%	0.1%	0.6%	24.2%	3.2%
804	50	220	3.7%	38.7%	10.4%	2.4%	1.7%	2.9%	0.3%	1.6%	0.2%	15.8%	6.6%	4.4%	1.1%	0.1%	4.5%	5.8%
805	50	187	3.4%	35.3%	10.3%	0.6%	0.4%	0.7%	0.1%	0.4%	0.1%	12.8%	5.3%	5.0%	1.0%	0.4%	16.9%	7.1%
806	50	286	3.9%	40.7%	10.3%	2.4%	1.7%	2.8%	0.3%	1.5%	0.2%	15.7%	6.5%	4.3%	0.9%	0.1%	4.5%	4.5%
807	50	188	3.1%	32.3%	9.9%	1.5%	1.1%	1.8%	0.2%	1.0%	0.2%	14.8%	6.1%	3.2%	0.4%	0.4%	18.7%	5.4%
808	50	103	3.4%	35.2%	14.8%	2.8%	2.0%	3.3%	0.4%	1.8%	0.2%	19.9%	8.2%	7.3%	0.6%	0.0%	0.0%	0.0%
809	50	17	2.2%	23.4%	9.3%	0.6%	0.5%	0.8%	0.1%	0.4%	0.4%	38.5%	15.9%	7.5%	0.4%	0.0%	0.0%	0.0%
814	50	216	3.8%	40.0%	12.8%	3.3%	2.3%	3.9%	0.4%	2.1%	0.2%	17.7%	7.3%	5.1%	1.2%	0.0%	0.0%	0.0%
815	50	155	4.0%	41.5%	16.0%	2.1%	1.5%	2.5%	0.3%	1.4%	0.2%	17.8%	7.4%	5.1%	0.3%	0.0%	0.0%	0.0%
816	50	328	3.7%	38.9%	12.1%	3.8%	2.7%	4.5%	0.5%	2.5%	0.2%	18.1%	7.5%	4.7%	0.8%	0.0%	0.0%	0.1%
817	50	162	3.7%	38.6%	14.9%	3.2%	2.3%	3.7%	0.4%	2.0%	0.2%	18.0%	7.5%	5.1%	0.4%	0.0%	0.0%	0.0%
818	70	551	4.2%	44.6%	10.3%	3.2%	2.3%	3.8%	0.4%	2.1%	0.2%	14.7%	6.1%	4.9%	0.5%	0.0%	1.8%	1.0%
819	70	488	3.6%	38.0%	6.0%	5.1%	3.6%	5.9%	0.6%	3.2%	0.2%	19.2%	7.9%	3.0%	0.2%	0.1%	2.4%	1.1%
820	70	715	4.1%	42.9%	9.7%	3.3%	2.3%	3.9%	0.4%	2.1%	0.2%	16.8%	6.9%	4.6%	0.4%	0.0%	1.5%	0.8%
821	70	563	3.8%	40.2%	6.2%	4.6%	3.2%	5.4%	0.6%	2.9%	0.2%	18.9%	7.8%	2.9%	0.1%	0.0%	2.1%	1.0%
822	70	358	4.1%	42.5%	6.2%	2.0%	1.4%	2.4%	0.3%	1.3%	0.2%	23.0%	9.5%	4.0%	0.2%	0.0%	1.3%	1.5%
823	70	305	3.6%	37.4%	12.0%	3.1%	2.2%	3.6%	0.4%	2.0%	0.2%	18.0%	7.5%	5.7%	0.3%	0.1%	2.2%	1.8%
824	50	168	2.9%	30.9%	7.1%	4.0%	2.8%	4.7%	0.5%	2.5%	0.1%	13.2%	5.5%	3.8%	0.7%	0.1%	6.1%	15.1%
825	50	53	3.9%	40.6%	3.4%	5.0%	3.5%	5.8%	0.6%	3.2%	0.2%	14.5%	6.0%	3.2%	0.0%	0.0%	1.2%	8.9%
826	70	410	4.5%	47.0%	8.0%	3.5%	2.4%	4.1%	0.4%	2.2%	0.2%	15.8%	6.6%	3.8%	0.5%	0.0%	1.0%	0.0%
827	70	205	3.4%	36.2%	6.2%	9.1%	6.4%	10.6%	1.1%	5.8%	0.1%	11.6%	4.8%	1.0%	0.0%	0.1%	3.5%	0.0%
828	50	64	3.2%	33.5%	8.6%	12.1%	8.6%	14.2%	1.5%	7.8%	0.0%	3.3%	1.3%	5.7%	0.0%	0.0%	0.0%	0.0%
829	50	19	6.6%	68.8%	8.5%	0.1%	0.1%	0.2%	0.0%	0.1%	0.1%	8.4%	3.5%	3.6%	0.0%	0.0%	0.0%	0.0%
830	50	103	3.4%	36.0%	7.4%	3.1%	2.2%	3.7%	0.4%	2.0%	0.2%	16.0%	6.6%	18.3%	0.7%	0.0%	0.0%	0.0%
831	50	49	2.9%	30.6%	5.8%	1.1%	0.8%	1.3%	0.1%	0.7%	0.3%	28.0%	11.6%	16.0%	0.8%	0.0%	0.0%	0.0%
832	50	33	4.4%	46.5%	5.7%	2.6%	1.8%	3.0%	0.3%	1.7%	0.2%	17.7%	7.3%	8.1%	0.7%	0.0%	0.0%	0.0%
833	50	94	4.1%	43.5%	7.7%	1.5%	1.1%	1.8%	0.2%	1.0%	0.2%	18.6%	7.7%	12.5%	0.3%	0.0%	0.0%	0.0%
834	50	143	4.2%	43.8%	21.0%	2.8%	2.0%	3.3%	0.4%	1.8%	0.1%	9.7%	4.0%	3.5%	0.3%	0.1%	3.1%	0.0%
835	50	84	4.4%	45.9%	17.6%	3.5%	2.4%	4.1%	0.4%	2.2%	0.1%	8.8%	3.6%	2.9%	0.2%	0.1%	3.9%	0.0%
836	50	130	2.6%	27.5%	8.0%	1.4%	1.0%	1.6%	0.2%	0.9%	0.1%	14.3%	5.9%	3.4%	0.5%	0.6%	24.2%	7.8%
837	50	80	3.9%	40.8%	15.8%	1.3%	0.9%	1.5%	0.2%	0.8%	0.2%	18.1%	7.5%	3.4%	0.1%	0.1%	3.1%	2.2%
838	50	54	3.8%	39.4%	8.8%	2.3%	1.6%	2.7%	0.3%	1.5%	0.2%	15.8%	6.6%	6.7%	0.6%	0.0%	1.7%	8.2%
839	50	178	3.2%	33.8%	9.7%	0.8%	0.6%	0.9%	0.1%	0.5%	0.1%	13.3%	5.5%	4.9%	1.1%	0.4%	17.8%	7.4%
840	50	13	4.1%	42.9%	14.6%	1.9%	1.4%	2.3%	0.2%	1.2%	0.2%	17.8%	7.4%	5.8%	0.2%	0.0%	0.0%	0.0%
841	50	58	4.1%	42.9%	14.2%	1.9%	1.3%	2.2%	0.2%	1.2%	0.2%	15.8%	6.5%	2.6%	0.2%	0.2%	6.6%	0.0%
842	50	75	2.0%	20.7%	5.8%	2.7%	1.9%	3.1%	0.3%	1.7%	0.1%	5.8%	2.4%	1.7%	0.2%	1.0%	44.7%	5.9%
843	50	125	2.4%	25.4%	7.1%	2.7%	1.9%	3.2%	0.3%	1.7%	0.1%	10.5%	4.4%	2.3%	0.1%	0.8%	32.4%	4.7%
847	50	144	3.8%	40.3%	17.8%	2.9%	2.1%	3.4%	0.4%	1.9%	0.1%	6.5%	2.7%	2.4%	0.4%	0.1%	5.1%	10.2%
848	50	132	4.1%	43.3%	18.9%	3.2%	2.3%	3.7%	0.4%	2.0%	0.1%	7.3%	3.0%	2.4%	0.4%	0.1%	2.7%	6.0%
849	50	24	1.5%	16.2%	7.2%	0.4%	0.3%	0.5%	0.1%	0.3%	0.0%	2.1%	0.9%	0.5%	0.1%	0.1%	5.7%	64.0%
850	50	58	4.3%	45.3%	14.6%	1.7%	1.2%	2.0%	0.2%	1.1%	0.1%	9.4%	3.9%	3.3%	0.9%	0.0%	0.8%	11.0%
851	50	25	1.6%	16.5%	7.2%	0.4%	0.3%	0.5%	0.1%	0.3%	0.0%	2.1%	0.9%	0.5%	0.1%	0.1%	5.7%	63.7%
852	50	36	2.9%	30.1%	13.7%	2.0%	1.4%	2.3%	0.2%	1.3%	0.1%	7.2%	3.0%	3.0%	0.9%	0.0%	1.3%	30.7%
853	50	21	1.0%	10.2%	4.2%	0.3%	0.2%	0.3%	0.0%	0.2%	0.0%	2.2%	0.9%	0.3%	0.1%	0.2%	6.5%	73.4%
854	50	78	3.8%	39.9%	16.7%	3.0%	2.2%	3.6%	0.4%	2.0%	0.1%	7.5%	3.1%	2.5%	0.5%	0.0%	0.6%	14.2%
855	50	24	0.9%	9.4%	3.8%	0.3%	0.2%	0.3%	0.0%	0.2%	0.0%	2.0%	0.8%	0.3%	0.1%	0.1%	5.9%	75.8%
856	50	53	3.5%	36.7%	14.3%	2.6%	1.9%	3.1%	0.3%	1.7%	0.1%	7.3%	3.0%	3.3%	0.6%	0.0%	0.9%	20.9%
859	50	89	4.1%	43.2%	18.0%	3.8%	2.7%	4.5%	0.5%	2.4%	0.1%	11.1%	4.6%	4.1%	0.9%	0.0%	0.0%	0.0%
860	50	73	4.7%	48.8%	20.3%	2.0%	1.4%	2.4%	0.3%	1.3%	0.1%	11.7%	4.8%	2.0%	0.2%	0.0%	0.0%	0.0%
861	50	37	4.4%	45.8%	18.3%	2.6%	1.8%	3.0%	0.3%	1.7%	0.1%	13.4%	5.6%	2.7%	0.3%	0.0%	0.0%	0.0%
862	50	67	4.8%	50.7%	18.4%	1.7%	1.2%	2.0%	0.2%	1.1%	0.1%	12.4%	5.1%	2.2%	0.2%	0.0%	0.0%	0.0%
863	50	47	4.5%	46.9%	18.6%	2.3%	1.7%	2.7%	0.3%	1.5%	0.1%	13.1%	5.4%	2.7%	0.3%	0.0%	0.0%	0.0%
864	50	78	5.0%	52.1%	17.1%	1.7%	1.2%	2.0%	0.2%	1.1%	0.1%	12.2%	5.1%	2.1%	0.2%	0.0%	0.0%	0.0%
865	50	142	4.6%	48.3%	20.4%	2.0%	1.4%	2.3%	0.3%	1.3%	0.1%	11.8%	4.9%	2.3%	0.3%	0.0%	0.0%	0.0%
866	50	75	5.2%	54.1%	14.3%	1.7%	1.2%	2.0%	0.2%	1.1%	0.1%	12.6%	5.2%	2.1%	0.1%	0.0%	0.0%	0.0%
867	50	42	3.5%	36.4%	17.7%	5.4%	3.8%	6.4%	0.7%	3.5%	0.1%	10.2%	4.2%	6.4%	1.7%	0.0%	0.0%	0.0%
868	50	96	4.7%	49.1%	21.3%	1.8%	1.3%	2.1%	0.2%	1.2%	0.1%	11.2%	4.7%	2.0%	0.3%	0.0%	0.0%	0.0%

Traffic Flows and Breakdown by 16 Vehicle Classes (Year 2026)

Link No.	Speed Limit	Total Vehicle	19 - Motorcycles (MC)	01 - Private Cars (PC)	03 - Taxi	14 - Non-franchised Bus <=6.4t	15 - Non-franchised Bus 6.4-15t	16 - Non-franchised Bus >15t	12 - Private Light Bus <=3.5t	13 - Private Light Bus >3.5t	04 - Light Goods Vehicles <=2.5t	05 - Lt Goods Vehicles 2.5-3.5t	06 - Light Goods Vehicles >3.5t	07 - Heavy Goods Vehicles <=15t	08 - Heavy Goods Vehicles >15t	17 - Franchised Bus (SD)	18 - Franchised Bus (DD)	11 - Public Light Buses
	km/hr	0300-0400																
870	50	3	1.9%	19.5%	18.7%	9.6%	6.8%	11.3%	1.2%	6.2%	0.2%	16.3%	6.7%	1.5%	0.2%	0.0%	0.0%	0.0%
871	50	41	2.2%	22.8%	10.2%	1.1%	0.7%	1.2%	0.1%	0.7%	0.2%	21.1%	8.7%	9.2%	0.7%	0.5%	20.6%	0.0%
872	70	274	4.1%	43.1%	5.7%	5.1%	3.6%	6.0%	0.6%	3.3%	0.1%	13.3%	5.5%	8.1%	0.1%	0.0%	1.2%	0.0%
873	70	170	4.1%	42.7%	4.7%	3.7%	2.6%	4.4%	0.5%	2.4%	0.2%	16.8%	7.0%	8.9%	0.1%	0.0%	1.9%	0.0%
874	50	161	4.6%	48.4%	11.3%	2.6%	1.8%	3.0%	0.3%	1.7%	0.1%	7.4%	3.1%	2.7%	0.4%	0.1%	2.9%	9.6%
875	50	200	3.4%	35.6%	7.9%	2.6%	1.8%	3.0%	0.3%	1.7%	0.2%	16.1%	6.7%	9.7%	1.3%	0.1%	5.3%	4.2%
876	50	6	0.7%	7.6%	8.2%	0.0%	0.0%	0.0%	0.0%	0.0%	0.1%	7.1%	2.9%	0.1%	0.0%	0.0%	0.0%	73.2%
877	50	10	2.9%	30.6%	10.2%	0.3%	0.2%	0.4%	0.0%	0.2%	0.0%	4.6%	1.9%	1.2%	0.0%	0.0%	0.0%	47.4%
878	50	10	2.9%	30.1%	9.9%	0.3%	0.2%	0.4%	0.0%	0.2%	0.0%	4.7%	1.9%	1.2%	0.0%	0.0%	0.0%	48.2%
879	50	6	0.7%	7.6%	8.2%	0.0%	0.0%	0.0%	0.0%	0.0%	0.1%	7.1%	2.9%	0.1%	0.0%	0.0%	0.0%	73.2%
882	50	89	3.8%	39.7%	19.6%	2.4%	1.7%	2.9%	0.3%	1.6%	0.2%	15.5%	6.4%	5.3%	0.6%	0.0%	0.0%	0.0%
883	50	103	3.1%	32.1%	16.1%	3.3%	2.3%	3.9%	0.4%	2.1%	0.2%	15.4%	6.4%	4.2%	0.6%	0.2%	8.8%	0.8%
884	50	104	3.1%	32.4%	16.3%	3.4%	2.4%	4.0%	0.4%	2.2%	0.2%	15.0%	6.2%	4.2%	0.6%	0.2%	8.8%	0.8%
885	50	105	3.1%	32.7%	16.4%	3.4%	2.4%	4.0%	0.4%	2.2%	0.2%	14.7%	6.1%	4.1%	0.6%	0.2%	8.7%	0.8%
886	50	106	3.1%	33.0%	16.6%	3.5%	2.5%	4.1%	0.4%	2.2%	0.1%	14.3%	5.9%	4.1%	0.6%	0.2%	8.6%	0.7%
887	50	107	3.2%	33.3%	16.8%	3.5%	2.5%	4.1%	0.4%	2.3%	0.1%	13.9%	5.8%	4.0%	0.6%	0.2%	8.5%	0.7%
888	50	108	3.2%	33.6%	17.0%	3.6%	2.5%	4.2%	0.5%	2.3%	0.1%	13.5%	5.6%	3.9%	0.6%	0.2%	8.4%	0.7%
889	50	109	3.2%	33.9%	17.1%	3.6%	2.6%	4.2%	0.5%	2.3%	0.1%	13.2%	5.5%	3.9%	0.6%	0.2%	8.4%	0.7%
890	50	110	3.3%	34.1%	17.3%	3.7%	2.6%	4.3%	0.5%	2.4%	0.1%	12.8%	5.3%	3.8%	0.6%	0.2%	8.3%	0.7%
891	50	111	3.3%	34.4%	17.4%	3.7%	2.6%	4.4%	0.5%	2.4%	0.1%	12.5%	5.2%	3.8%	0.6%	0.2%	8.2%	0.7%
892	50	112	3.3%	34.7%	17.6%	3.8%	2.7%	4.4%	0.5%	2.4%	0.1%	12.1%	5.0%	3.7%	0.7%	0.2%	8.2%	0.7%
893	50	113	3.3%	34.9%	17.8%	3.8%	2.7%	4.5%	0.5%	2.4%	0.1%	11.8%	4.9%	3.7%	0.7%	0.2%	8.1%	0.7%
894	50	114	3.4%	35.2%	17.9%	3.8%	2.7%	4.5%	0.5%	2.5%	0.1%	11.5%	4.8%	3.6%	0.7%	0.2%	8.0%	0.7%
895	50	2	2.4%	24.7%	26.5%	1.2%	0.8%	1.4%	0.1%	0.8%	0.2%	23.1%	9.6%	7.7%	1.4%	0.0%	0.0%	0.0%
896	50	2	2.4%	24.7%	26.5%	1.2%	0.8%	1.4%	0.1%	0.8%	0.2%	23.1%	9.6%	7.7%	1.4%	0.0%	0.0%	0.0%
897	50	3	3.7%	38.6%	16.8%	4.2%	3.0%	4.9%	0.5%	2.7%	0.2%	16.2%	6.7%	2.3%	0.2%	0.0%	0.0%	0.0%
898	50	3	3.7%	38.6%	16.8%	4.2%	3.0%	4.9%	0.5%	2.7%	0.2%	16.2%	6.7%	2.3%	0.2%	0.0%	0.0%	0.0%
899	50	2	2.4%	24.7%	26.5%	1.2%	0.8%	1.4%	0.1%	0.8%	0.2%	23.1%	9.6%	7.7%	1.4%	0.0%	0.0%	0.0%
900	50	2	2.4%	24.7%	26.5%	1.2%	0.8%	1.4%	0.1%	0.8%	0.2%	23.1%	9.6%	7.7%	1.4%	0.0%	0.0%	0.0%
901	50	4	3.0%	31.5%	14.5%	3.7%	2.6%	4.3%	0.5%	2.4%	0.2%	17.9%	7.4%	9.1%	2.8%	0.0%	0.0%	0.0%
902	50	4	3.0%	31.5%	14.5%	3.7%	2.6%	4.3%	0.5%	2.4%	0.2%	17.9%	7.4%	9.1%	2.8%	0.0%	0.0%	0.0%
903	50	2	2.4%	24.7%	26.5%	1.2%	0.8%	1.4%	0.1%	0.8%	0.2%	23.1%	9.6%	7.7%	1.4%	0.0%	0.0%	0.0%
904	50	2	2.4%	24.7%	26.5%	1.2%	0.8%	1.4%	0.1%	0.8%	0.2%	23.1%	9.6%	7.7%	1.4%	0.0%	0.0%	0.0%
905	50	4	3.0%	31.5%	14.5%	3.7%	2.6%	4.3%	0.5%	2.4%	0.2%	17.9%	7.4%	9.1%	2.8%	0.0%	0.0%	0.0%
906	50	113	3.1%	32.5%	13.1%	1.9%	1.4%	2.3%	0.2%	1.2%	0.2%	15.5%	6.4%	5.6%	1.2%	0.2%	7.8%	7.4%
907	50	110	3.1%	32.7%	13.1%	1.9%	1.3%	2.2%	0.2%	1.2%	0.2%	15.3%	6.3%	5.5%	1.2%	0.2%	8.0%	7.6%
908	50	108	3.1%	32.9%	13.2%	1.8%	1.3%	2.2%	0.2%	1.2%	0.2%	15.1%	6.2%	5.3%	1.1%	0.2%	8.2%	7.8%
909	50	105	3.1%	33.0%	13.3%	1.8%	1.3%	2.1%	0.2%	1.2%	0.2%	14.8%	6.1%	5.2%	1.1%	0.2%	8.4%	8.0%
910	50	102	3.2%	33.2%	13.4%	1.7%	1.2%	2.0%	0.2%	1.1%	0.2%	14.6%	6.0%	5.1%	1.0%	0.2%	8.6%	8.2%
911	50	100	3.2%	33.4%	13.5%	1.7%	1.2%	2.0%	0.2%	1.1%	0.1%	14.4%	5.9%	4.9%	1.0%	0.2%	8.8%	8.4%
912	50	97	3.2%	33.7%	13.6%	1.6%	1.2%	1.9%	0.2%	1.0%	0.1%	14.1%	5.8%	4.8%	0.9%	0.2%	9.1%	8.6%
913	50	95	3.2%	33.9%	13.7%	1.6%	1.1%	1.8%	0.2%	1.0%	0.1%	13.8%	5.7%	4.6%	0.8%	0.2%	9.3%	8.9%
914	50	92	3.3%	34.1%	13.8%	1.5%	1.1%	1.8%	0.2%	1.0%	0.1%	13.5%	5.6%	4.4%	0.7%	0.2%	9.6%	9.1%
915	50	89	3.3%	34.4%	13.9%	1.4%	1.0%	1.7%	0.2%	0.9%	0.1%	13.2%	5.5%	4.2%	0.7%	0.2%	9.9%	9.4%
916	50	87	3.3%	34.7%	14.0%	1.4%	1.0%	1.6%	0.2%	0.9%	0.1%	12.9%	5.3%	4.0%	0.6%	0.2%	10.2%	9.7%
917	50	84	3.3%	35.0%	14.1%	1.3%	0.9%	1.5%	0.2%	0.8%	0.1%	12.5%	5.2%	3.8%	0.5%	0.2%	10.5%	10.0%
918	50	92	3.9%	40.4%	15.9%	2.1%	1.5%	2.5%	0.3%	1.4%	0.2%	15.1%	6.3%	6.9%	1.0%	0.0%	0.0%	2.6%
919	50	2	2.7%	28.6%	30.7%	0.0%	0.0%	0.0%	0.0%	0.0%	0.3%	26.6%	11.0%	0.0%	0.0%	0.0%	0.0%	0.0%
920	50	96	4.0%	41.8%	16.3%	2.0%	1.4%	2.3%	0.2%	1.3%	0.2%	16.4%	6.8%	6.6%	0.8%	0.0%	0.0%	0.0%
921	50	8	1.2%	13.0%	6.8%	0.0%	0.0%	0.0%	0.0%	0.0%	0.1%	5.9%	2.5%	1.0%	0.0%	1.4%	59.8%	8.2%
922	50	34	3.2%	33.9%	10.5%	2.2%	1.6%	2.6%	0.3%	1.4%	0.1%	13.9%	5.8%	5.4%	0.2%	0.4%	18.4%	0.0%
923	50	2	2.7%	28.6%	30.7%	0.0%	0.0%	0.0%	0.0%	0.0%	0.3%	26.6%	11.0%	0.0%	0.0%	0.0%	0.0%	0.0%
924	50	2	2.7%	28.6%	30.7%	0.0%	0.0%	0.0%	0.0%	0.0%	0.3%	26.6%	11.0%	0.0%	0.0%	0.0%	0.0%	0.0%
925	50	2	2.7%	28.6%	30.7%	0.0%	0.0%	0.0%	0.0%	0.0%	0.3%	26.6%	11.0%	0.0%	0.0%	0.0%	0.0%	0.0%
926	50	2	2.7%	28.6%	30.7%	0.0%	0.0%	0.0%	0.0%	0.0%	0.3%	26.6%	11.0%	0.0%	0.0%	0.0%	0.0%	0.0%
927	50	30	3.5%	36.8%	17.5%	2.5%	1.8%	2.9%	0.3%	1.6%	0.1%	7.8%	3.2%	2.7%	0.3%	0.0%	0.0%	19.0%
928	50	10	1.4%	14.9%	5.5%	0.7%	0.5%	0.8%	0.1%	0.5%	0.0%	4.8%	2.0%	2.3%	0.5%	0.1%	6.4%	59.3%
929	50	46	3.8%	39.5%	16.7%	5.2%	3.7%	6.1%	0.7%	3.4%	0.1%	11.5%	4.8%	3.8%	0.7%	0.0%	0.0%	0.0%
930	50	23	3.5%	37.0%	13.4%	2.3%	1.6%	2.7%	0.3%	1.5%	0.2%	19.3%	8.0%	6.1%	1.3%	0.0%	0.0%	2.7%
931	50	20	4.4%	46.6%	19.9%	0.6%	0.4%	0.7%	0.1%	0.4%	0.2%	14.8%	6.1%	4.7%	1.1%	0.0%	0.0%	0.0%
932	50	13	2.9%	30.6%	10.2%	1.6%	1.1%	1.8%	0.2%	1.0%	0.2%	17.2%	7.1%	3.3%	0.2%	0.0%	0.0%	22.6%
933	50	31	2.8%	29.0%	14.0%	2.4%	1.7%	2.8%	0.3%	1.5%	0.2%	15.1%	6.3%	2.4%	0.1%	0.1%	5.0%	16.3%
934	50	17	4.0%	42.4%	13.5%	0.8%	0.5%	0.9%	0.1%	0.5%	0.1%	12.5%	5.2%	1.8%	0.0%	0.0%	0.0%	17.7%
935	50	16	1.6%	17.1%	7.8%	2.0%	1.4%	2.4%	0.3%	1.3%	0.2%	14.6%	6.1%	2.6%	0.1%	0.2%	9.9%	32.4%
936	50	54	2.9%	30.1%	20.1%	2.1%	1.5%	2.5%	0.3%	1.4%	0.2%	14.8%	6.1%	3.2%	0.5%	0.1%	3.2%	11.2%
937	50	90	3.1%	32.4%	11.2%	3.1%	2.2%	3.6%	0.4%	2.0%	0.2%	16.2%	6.7%	2.3%	0.1%	0.1%	4.3%	12.3%
938	50	45	3.2%	33.2%	20.5%	2.0%	1.4%	2.4%	0.3%	1.3%	0.2%	15.9%	6.6%	3.5%	0.6%	0.1%	3.7%	5.2%
939	50	93	3.1%	32.2%	11.4%	3.4%	2.4%	3.9%	0.4%	2.2%	0.2%	17.7%	7.3%	2.6%	0.1%	0.1%	5.8%	7.3%
940	50	96	3.5%	36.6%	11.9%	2.5%	1.8%	3.0%	0.3%	1.6%	0.2%	19.9%	8.2%	3.2%	0.2%	0.0%	2.1%	4.9%
941	50	78	3.2%	33.8%	10.2%	2.9%	2.1%	3.5%	0.4%	1.9%	0.2%	21.2%	8.8%	3.0%	0.1%	0.1%	2.6%	6.0%
942	50	13	2.7%	28.3%	14.2%	2.9%	2.1%	3.4%	0.4%	1.9%	0.3%	26.2%	10.8%	6.5%	0.4%	0.0%	0.0%	0.0%
943	50	35	4.9%	51.1%	14.1%	1.4%	1.0%	1.6%	0.2%	0.9%	0.2%	14.6%	6.0%	3.9%	0.3%	0.0%	0.0%	0.0%
944	50	41	4.2%	44.5%	14.2%	1.6%	1.2%	1.9%	0.2%	1.1%	0.2%	15.4%	6.4%	4.0%	0.2%	0.1%	3.4%	1.5%
945	50	59	2.2%	23.5%	9.7%	5.6%	4.0%	6.6%	0.7%	3.6%	0.2%	19.5%	8.1%	4.8%	0.4%	0.0%	2.1%	8.8%
946	50	15	2.9%	30.4%	16.3%	2.7%	1.9%	3.1%	0.3%	1.7%	0.2%	16.5%	6.8%	3.2%	0.1%	0.2%	9.3%	4.2%
947	50	56	2.5%	26.2%	10.0%	5.7%	4.0%	6.7%	0.7%	3.6%	0.2%	17.2%	7.1%	4.0%	0.4%	0.1%	2.2%	9.4%
948	50	3	2.3%	24.0%	21.2%	0.2%	0.1%	0.2%	0.0%	0.1%	0.2%	18.4%	7.6%	0.5%	0.0%	0.0%	0.0%	25.2%
949	50	5	1.0%	10.5%	11.2%	0.0%	0.0%	0.0%	0.0%	0.0%	0.1%	9.7%	4.0%	0.0%	0.0%	0.0%	0.0%	63.4%
950	50	3	2.3%	24.0%	21.2%	0.2%	0.1%	0.2%	0.0%	0.1%	0.2%	18.4%	7.6%	0.5%	0.0%	0.0%	0.0%	25.2%
951	50	5	1.0%	10.5%	11.2%	0.0%	0.0%	0.0%	0.0%	0.0%	0.1%	9.7%	4.0%	0.0%	0.0%	0.0%	0.0%	63.4%
952	50	3	2.3%	24.0%	21.2%	0.2%	0.1%	0.2%	0.0%	0.1%	0.2%	18.4%	7.6%	0.5%	0.0%	0.0%	0.0%	25.2%
953	50	5	1.0%	10.5%	11.2%	0.0%	0.0%	0.0%	0.0%	0.0%	0.1%	9.7%	4.0%	0.0%	0.0%	0.0%	0.0%	63.4%
954	50	3	2.3%	24.0%	21.2%	0.2%	0.1%	0.2%	0.0%	0.1%	0.2%	18.4%	7.6%	0.5%	0.0%	0.0%	0.0%	25.2%
955	50	5	1.0%	10.5%	11.2%	0.0%	0.0%	0.0%	0.0%	0.0%	0.1%	9.7%	4.0%	0.0%	0.0%	0.0%	0.0%	63.4%
956	50	3	2.3%	24.0%	21.2%	0.2%	0.1%	0.2%	0.0%	0.1%	0.2%	18.4%	7.6%	0.5%	0.0%	0.0%	0.0%	25.2%
957	50	5	1.0%	10.5%	11.2%	0.0%	0.0%	0.0%	0.0%	0.0%	0.1%	9.7%	4.0%	0.0%	0.0%	0.0%	0.0%	63.4%
958	50	2	2.7%	28.6%	30.7%	0.0%	0.0%	0.0%	0.0%	0.0%	0.3%	26.6%	11.0%	0.0%	0.0%	0.0%	0.0%	0.0%
959	50	2	2.7%	28.6%	30.7%	0.0%	0.0%	0.0%	0.0%	0.0%	0.3%	26.6%	11.0%	0.0%	0.0%	0.0%	0.0%	0.0%
960	50	21	0.2%	2.4%	2.5%	0.0%	0.0%	0.0%	0.0%	0.0%	0.0%	2.2%	0.9%	0.0%	0.0%	0.2%	6.6%	85.0%
961	50	29	2.9%	30.0%	11.2%	2.1%	1.5%	2.4%	0.3%	1.3%	0.0%	4.7%	2.0%	1.9%	0.3%	0.0%	1.6%	37.9%
962	50	2	2.7%	28.6%	30.7%	0.0%	0.0%	0.0%	0.0%	0.0%	0.3%	26.6%	11.0%	0.0%	0.0%	0.0%	0.0%	0.0%
963	50	2	2.7%	28.6%	30.7%	0.0%	0.0%	0.0%	0.0%	0.0%	0.3%	26.6%	11.0%	0.0%	0.0%	0.0%	0.0%	0.0%
964	50	2	2.7%	28.6%	30.7%	0.0%	0.0%	0.0%	0.0%	0.0%	0.3%	26.6%	11.0%	0.0%	0.0%	0.0%	0.0%	0.0%
965	50	2	2.7%	28.6%	30.7%	0.0%	0.0%	0.0%	0.0%	0.0%	0.3%	26.6%	11.0%	0.0%	0.0%	0.0%	0.0%	0.0%
966	50	4	4.7%	49.7%	21.5%	2.0%	1.4%	2.3%	0.2%	1.3%	0.1%	10.3%	4.3%	2.0%	0.4%	0.0%	0.0%	0.0%
968	50	21	0.2%	2.4%	2.5%	0.0%	0.0%	0.0%	0.0%	0.0%	0.0%	2.2%	0.9%	0.0%	0.0%	0.2%	6.6%	85.0%
969	50	29	2.9%	30.0%	11.2%	2.1%	1.5%	2.4%	0.3%	1.3%	0.0%	4.7%	2.0%	1.9%	0.3%	0.0%	1.6%	37.9%
970	50	21	0.2%	2.4%	2.5%	0.0%	0.0%	0.0%	0.0%	0.0%	0.0%	2.2%	0.9%	0.0%	0.0%	0.2%	6.6%	85.0%
971	50	29	2.9%	30.0%	11.2%	2.1%	1.5%	2.4%	0.3%	1.3%	0.0%	4.7%	2.0%	1.9%	0.3%	0.0%	1.6%	37.9%
972	50	21	0.2%	2.4%	2.5%	0.0%	0.0%	0.0%	0.0%	0.0%	0.0%	2.2%	0.9%	0.0%	0.0%	0.2%	6.6%	85.0%
973	50	29	2.9%	30.0%	11.2%	2.1%	1.5%	2.4%	0.3%	1.3%	0.0%	4.7%	2.0%	1.9%	0.3%	0.0%	1.6%	37.9%
974	50	21	0.2%	2.4%	2.5%	0.0%	0.0%	0.0%	0.0%	0.0%	0.0%	2.2%	0.9%	0.0%	0.0%	0.2%	6.6%	85.0%
975	50	29	2.9%	30.0%	11.2%	2.1%	1.5%	2.4%	0.3%	1.3%	0.0%	4.7%	2.0%	1.9%	0.3%	0.0%	1.6%	37.9%
976	50	2	2.7%	28.6%	30.7%	0.0%	0.0%	0.0%	0.0%	0.0%	0.3%	26.6%	11.0%	0.0%	0.0%	0.0%	0.0%	0.0%
977	50	2	2.7%	28.6%	30.7%	0.0%	0.0%	0.0%	0.0%	0.0%	0.3%	26.6%	11.0%	0.0%	0.0%	0.0%	0.0%	0.0%

Traffic Flows and Breakdown by 16 Vehicle Classes (Year 2026)

Link No.	Speed Limit	Total Vehicle	19 - Motorcycles (MC)	01 - Private Cars (PC)	03 - Taxi	14 - Non-franchised Bus <=6.4t	15 - Non-franchised Bus 6.4-15t	16 - Non-franchised Bus >15t	12 - Private Light Bus <=3.5t	13 - Private Light Bus >3.5t	04 - Light Goods Vehicles <=2.5t	05 - Lt Goods Vehicles 2.5-3.5t	06 - Light Goods Vehicles >3.5t	07 - Heavy Goods Vehicles <=15t	08 - Heavy Goods Vehicles >15t	17 - Franchised Bus (SD)	18 - Franchised Bus (DD)	11 - Public Light Buses
	km/hr	0300-0400																
978	50	2	2.7%	28.6%	30.7%	0.0%	0.0%	0.0%	0.0%	0.0%	0.3%	26.6%	11.0%	0.0%	0.0%	0.0%	0.0%	0.0%
979	50	2	2.7%	28.6%	30.7%	0.0%	0.0%	0.0%	0.0%	0.0%	0.3%	26.6%	11.0%	0.0%	0.0%	0.0%	0.0%	0.0%
980	50	2	2.7%	28.6%	30.7%	0.0%	0.0%	0.0%	0.0%	0.0%	0.3%	26.6%	11.0%	0.0%	0.0%	0.0%	0.0%	0.0%
981	50	2	2.7%	28.6%	30.7%	0.0%	0.0%	0.0%	0.0%	0.0%	0.3%	26.6%	11.0%	0.0%	0.0%	0.0%	0.0%	0.0%
982	50	36	2.8%	29.5%	10.4%	2.0%	1.4%	2.3%	0.3%	1.3%	0.1%	5.4%	2.2%	1.9%	0.3%	0.0%	1.3%	38.9%
983	50	36	2.8%	29.5%	10.4%	2.0%	1.4%	2.3%	0.3%	1.3%	0.1%	5.4%	2.2%	1.9%	0.3%	0.0%	1.3%	38.9%
984	50	30	3.5%	36.8%	17.5%	2.5%	1.8%	2.9%	0.3%	1.6%	0.1%	7.8%	3.2%	2.7%	0.3%	0.0%	0.0%	19.0%
985	50	10	1.4%	14.9%	5.5%	0.7%	0.5%	0.8%	0.1%	0.5%	0.0%	4.8%	2.0%	2.3%	0.5%	0.1%	6.4%	59.3%
986	70	64	3.9%	40.9%	29.7%	2.6%	1.8%	3.0%	0.3%	1.7%	0.1%	7.1%	2.9%	2.8%	0.6%	0.1%	2.4%	0.0%
987	70	89	3.6%	37.3%	25.1%	4.8%	3.4%	5.6%	0.6%	3.1%	0.1%	6.1%	2.5%	2.4%	0.5%	0.0%	1.7%	3.2%
988	70	147	4.0%	42.3%	16.1%	4.0%	2.9%	4.7%	0.5%	2.6%	0.1%	11.5%	4.8%	3.8%	0.3%	0.0%	0.0%	2.4%
989	70	121	4.3%	45.3%	16.7%	2.7%	1.9%	3.2%	0.3%	1.8%	0.1%	13.1%	5.4%	4.3%	0.3%	0.0%	0.0%	0.5%
990	50	25	2.7%	28.2%	13.5%	10.3%	7.3%	12.1%	1.3%	6.6%	0.0%	3.7%	1.5%	1.2%	0.3%	0.0%	0.0%	11.3%
992	70	579	4.1%	42.7%	13.4%	1.8%	1.3%	2.2%	0.2%	1.2%	0.1%	12.5%	5.2%	3.7%	0.4%	0.1%	3.9%	7.1%
993	70	674	3.1%	33.0%	16.9%	2.7%	1.9%	3.2%	0.3%	1.7%	0.1%	14.2%	5.9%	4.5%	0.5%	0.1%	4.5%	7.3%
994	50	130	4.7%	49.1%	20.2%	1.9%	1.4%	2.3%	0.2%	1.2%	0.1%	10.4%	4.3%	2.1%	0.3%	0.0%	1.4%	0.5%
995	50	29	5.2%	54.2%	19.6%	1.6%	1.2%	1.9%	0.2%	1.1%	0.1%	9.4%	3.9%	1.5%	0.1%	0.0%	0.0%	0.0%
996	50	89	3.8%	39.7%	14.2%	2.1%	1.5%	2.4%	0.3%	1.3%	0.1%	11.1%	4.6%	3.1%	0.6%	0.2%	9.6%	5.5%
998	50	60	4.5%	47.4%	12.6%	0.7%	0.5%	0.8%	0.1%	0.4%	0.1%	9.9%	4.1%	4.5%	0.4%	0.1%	5.7%	8.2%
999	50	24	3.7%	38.3%	8.2%	3.4%	2.4%	4.0%	0.4%	2.2%	0.1%	11.8%	4.9%	2.9%	0.1%	0.3%	12.0%	5.2%
1001	50	48	4.1%	43.1%	12.4%	1.4%	1.0%	1.7%	0.2%	0.9%	0.1%	8.8%	3.6%	4.6%	0.6%	0.0%	0.0%	17.5%
1002	50	29	3.3%	34.3%	9.3%	1.6%	1.1%	1.9%	0.2%	1.0%	0.1%	9.4%	3.9%	4.3%	0.8%	0.0%	0.0%	28.8%
1003	50	178	3.8%	40.1%	8.9%	1.3%	0.9%	1.5%	0.2%	0.8%	0.2%	20.6%	8.5%	10.8%	0.3%	0.0%	0.0%	2.0%
1004	50	129	3.9%	40.5%	10.4%	2.2%	1.6%	2.6%	0.3%	1.4%	0.2%	16.1%	6.7%	13.6%	0.5%	0.0%	0.0%	0.0%
1006	70	609	3.2%	33.7%	16.8%	2.6%	1.8%	3.0%	0.3%	1.6%	0.1%	13.5%	5.6%	4.3%	0.5%	0.1%	4.7%	8.1%
1007	70	579	4.1%	42.7%	13.4%	1.8%	1.3%	2.2%	0.2%	1.2%	0.1%	12.5%	5.2%	3.7%	0.4%	0.1%	3.9%	7.1%
1008	50	16	4.6%	47.8%	22.6%	2.8%	2.0%	3.3%	0.4%	1.8%	0.1%	8.7%	3.6%	2.2%	0.1%	0.0%	0.0%	0.0%
1011	70	329	4.0%	42.5%	7.4%	4.4%	3.1%	5.1%	0.6%	2.8%	0.2%	14.8%	6.1%	6.7%	0.0%	0.1%	2.2%	0.0%
1012	70	351	3.8%	39.5%	6.2%	4.0%	2.8%	4.6%	0.5%	2.5%	0.2%	18.9%	7.8%	5.5%	0.1%	0.1%	2.6%	0.9%
1014	70	459	2.9%	30.6%	18.8%	2.6%	1.9%	3.1%	0.3%	1.7%	0.1%	11.3%	4.7%	3.5%	0.7%	0.2%	9.4%	8.2%
1015	50	54	3.6%	37.9%	17.8%	2.6%	1.8%	3.0%	0.3%	1.7%	0.1%	7.7%	3.2%	1.4%	0.2%	0.4%	18.2%	0.0%
1016	50	50	3.9%	40.4%	14.2%	0.8%	0.6%	0.9%	0.1%	0.5%	0.2%	21.5%	8.9%	2.9%	0.2%	0.0%	1.2%	3.8%
1017	70	439	4.0%	41.8%	15.7%	2.4%	1.7%	2.8%	0.3%	1.6%	0.2%	15.0%	6.2%	6.0%	0.7%	0.0%	1.4%	0.1%
1020	50	5	4.6%	48.3%	18.2%	2.1%	1.5%	2.5%	0.3%	1.4%	0.1%	11.7%	4.9%	4.3%	0.2%	0.0%	0.0%	0.0%
1021	50	5	3.8%	40.0%	20.0%	4.5%	3.2%	5.2%	0.6%	2.9%	0.1%	10.0%	4.2%	5.3%	0.3%	0.0%	0.0%	0.0%
3001	50	3	1.7%	17.5%	18.7%	0.0%	0.0%	0.0%	0.0%	0.0%	0.2%	16.2%	6.7%	0.0%	0.0%	0.0%	0.0%	39.0%
3002	50	3	1.7%	17.5%	18.7%	0.0%	0.0%	0.0%	0.0%	0.0%	0.2%	16.2%	6.7%	0.0%	0.0%	0.0%	0.0%	39.0%
3003	50	66	3.8%	39.7%	19.8%	4.4%	3.1%	5.2%	0.6%	2.8%	0.1%	10.4%	4.3%	5.5%	0.3%	0.0%	0.0%	0.0%
3004	50	74	4.6%	48.0%	18.1%	2.1%	1.5%	2.5%	0.3%	1.3%	0.1%	12.0%	5.0%	4.4%	0.2%	0.0%	0.0%	0.0%
3005	50	5	3.8%	40.0%	20.0%	4.5%	3.2%	5.2%	0.6%	2.9%	0.1%	10.0%	4.2%	5.3%	0.3%	0.0%	0.0%	0.0%
3006	50	5	4.6%	48.3%	18.2%	2.1%	1.5%	2.5%	0.3%	1.4%	0.1%	11.7%	4.9%	4.3%	0.2%	0.0%	0.0%	0.0%
3007	50	7	3.2%	33.2%	16.6%	3.7%	2.6%	4.4%	0.5%	2.4%	0.1%	8.3%	3.5%	4.4%	0.2%	0.0%	0.0%	17.0%
3008	50	7	3.2%	33.2%	16.6%	3.7%	2.6%	4.4%	0.5%	2.4%	0.1%	8.3%	3.5%	4.4%	0.2%	0.0%	0.0%	17.0%
3009	50	3	1.7%	17.5%	18.7%	0.0%	0.0%	0.0%	0.0%	0.0%	0.2%	16.2%	6.7%	0.0%	0.0%	0.0%	0.0%	39.0%
3010	50	2	2.7%	28.6%	30.7%	0.0%	0.0%	0.0%	0.0%	0.0%	0.3%	26.6%	11.0%	0.0%	0.0%	0.0%	0.0%	0.0%
3011	50	6	3.8%	39.8%	15.0%	1.7%	1.2%	2.0%	0.2%	1.1%	0.1%	9.7%	4.0%	3.5%	0.2%	0.0%	0.0%	17.6%
3012	50	73	3.7%	39.1%	19.6%	4.4%	3.1%	5.1%	0.6%	2.8%	0.1%	10.2%	4.2%	5.4%	0.3%	0.0%	0.0%	1.5%
3013	50	80	4.5%	47.3%	17.8%	2.1%	1.5%	2.4%	0.3%	1.3%	0.1%	11.8%	4.9%	4.3%	0.2%	0.0%	0.0%	1.4%
3014	50	32	4.0%	42.5%	21.3%	4.8%	3.4%	5.6%	0.6%	3.1%	0.1%	7.5%	3.1%	4.0%	0.2%	0.0%	0.0%	0.0%
3015	50	32	4.9%	51.5%	19.4%	2.2%	1.6%	2.6%	0.3%	1.4%	0.1%	8.8%	3.7%	3.2%	0.2%	0.0%	0.0%	0.0%
3016	50	22	5.0%	52.2%	19.7%	2.3%	1.6%	2.7%	0.3%	1.5%	0.1%	8.3%	3.4%	3.0%	0.2%	0.0%	0.0%	0.0%
3017	50	22	4.1%	42.8%	21.4%	4.8%	3.4%	5.6%	0.6%	3.1%	0.1%	7.2%	3.0%	3.8%	0.2%	0.0%	0.0%	0.0%
3018	50	152	4.0%	42.3%	20.4%	4.3%	3.0%	5.0%	0.5%	2.8%	0.1%	8.6%	3.6%	4.4%	0.2%	0.0%	0.0%	0.7%
3019	50	161	4.7%	49.4%	18.9%	2.3%	1.6%	2.7%	0.3%	1.5%	0.1%	9.9%	4.1%	3.7%	0.2%	0.0%	0.0%	0.7%
3020	50	9	5.2%	54.8%	20.7%	2.4%	1.7%	2.8%	0.3%	1.5%	0.1%	5.9%	2.4%	2.1%	0.1%	0.0%	0.0%	0.0%
3021	50	7	4.2%	43.9%	22.0%	4.9%	3.5%	5.8%	0.6%	3.2%	0.1%	6.6%	2.7%	2.6%	0.1%	0.0%	0.0%	0.0%
3022	50	151	4.0%	42.0%	20.4%	4.4%	3.1%	5.1%	0.6%	2.8%	0.1%	8.6%	3.6%	4.4%	0.2%	0.0%	0.0%	0.7%
3023	50	163	4.8%	49.9%	18.8%	2.2%	1.5%	2.6%	0.3%	1.4%	0.1%	9.9%	4.1%	3.6%	0.2%	0.0%	0.0%	0.7%
3024	50	11	4.1%	43.2%	21.6%	4.8%	3.4%	5.7%	0.6%	3.1%	0.1%	6.8%	2.8%	3.6%	0.2%	0.0%	0.0%	0.0%
3025	50	13	5.0%	52.8%	19.9%	2.3%	1.6%	2.7%	0.3%	1.5%	0.1%	7.7%	3.2%	2.8%	0.1%	0.0%	0.0%	0.0%
3026	50	149	3.9%	41.1%	20.6%	4.6%	3.2%	5.4%	0.6%	2.9%	0.1%	8.6%	3.6%	4.5%	0.2%	0.0%	0.0%	0.7%
3027	50	163	4.8%	49.9%	18.8%	2.2%	1.5%	2.6%	0.3%	1.4%	0.1%	9.9%	4.1%	3.6%	0.2%	0.0%	0.0%	0.7%
3028	50	122	4.1%	43.5%	15.7%	4.2%	2.9%	4.9%	0.5%	2.7%	0.1%	10.5%	4.3%	5.3%	0.3%	0.0%	0.0%	0.9%
3029	50	144	4.8%	50.1%	17.2%	2.9%	2.0%	3.4%	0.4%	1.8%	0.1%	9.1%	3.8%	3.6%	0.2%	0.0%	0.0%	0.8%
3030	50	160	4.5%	47.2%	23.0%	3.9%	2.7%	4.5%	0.5%	2.5%	0.1%	6.1%	2.5%	2.4%	0.1%	0.0%	0.0%	0.0%
3031	50	152	4.8%	50.4%	20.7%	2.5%	1.8%	3.0%	0.3%	1.6%	0.1%	8.5%	3.5%	2.8%	0.1%	0.0%	0.0%	0.0%
3032	50	158	4.4%	46.7%	23.2%	4.0%	2.8%	4.7%	0.5%	2.6%	0.1%	6.0%	2.5%	2.4%	0.1%	0.0%	0.0%	0.0%
3033	50	154	4.8%	50.8%	20.6%	2.4%	1.7%	2.8%	0.3%	1.5%	0.1%	8.5%	3.5%	2.8%	0.1%	0.0%	0.0%	0.0%
3034	50	82	3.9%	41.0%	29.7%	4.7%	3.3%	5.5%	0.6%	3.0%	0.0%	4.7%	1.9%	1.7%	0.1%	0.0%	0.0%	0.0%
3035	50	80	4.8%	50.1%	24.5%	1.3%	0.9%	1.5%	0.2%	0.8%	0.1%	9.5%	4.0%	2.3%	0.1%	0.0%	0.0%	0.0%
3036	50	122	4.1%	43.5%	15.7%	4.2%	2.9%	4.9%	0.5%	2.7%	0.1%	10.5%	4.3%	5.3%	0.3%	0.0%	0.0%	0.9%
3037	50	145	4.8%	50.4%	17.1%	2.8%	2.0%	3.3%	0.4%	1.8%	0.1%	9.1%	3.8%	3.6%	0.2%	0.0%	0.0%	0.8%
3038	50	122	4.1%	43.5%	15.7%	4.2%	2.9%	4.9%	0.5%	2.7%	0.1%	10.5%	4.3%	5.3%	0.3%	0.0%	0.0%	0.9%
3039	50	145	4.8%	50.4%	17.1%	2.8%	2.0%	3.3%	0.4%	1.8%	0.1%	9.1%	3.8%	3.6%	0.2%	0.0%	0.0%	0.8%
3040	50	142	4.9%	51.0%	17.5%	2.8%	2.0%	3.3%	0.4%	1.8%	0.1%	9.3%	3.9%	2.2%	0.1%	0.0%	0.0%	0.8%
3041	50	127	4.7%	49.0%	15.9%	2.2%	1.5%	2.5%	0.3%	1.4%	0.1%	12.3%	5.1%	3.8%	0.3%	0.0%	0.0%	0.9%
3042	50	32	4.6%	47.9%	19.2%	2.0%	1.4%	2.4%	0.3%	1.3%	0.1%	13.2%	5.5%	2.0%	0.2%	0.0%	0.0%	0.0%
3043	50	32	4.6%	47.8%	19.5%	2.0%	1.4%	2.4%	0.3%	1.3%	0.1%	13.1%	5.4%	2.0%	0.1%	0.0%	0.0%	0.0%
3044	50	109	4.7%	48.9%	14.6%	2.3%	1.6%	2.7%	0.3%	1.5%	0.1%	12.7%	5.2%	4.1%	0.3%	0.0%	0.0%	1.0%
3045	50	124	4.9%	51.1%	16.7%	3.0%	2.1%	3.6%	0.4%	1.9%	0.1%	9.2%	3.8%	2.2%	0.1%	0.0%	0.0%	0.9%
3046	50	5	5.5%	57.6%	17.6%	1.5%	1.1%	1.8%	0.2%	1.0%	0.1%	8.8%	3.7%	1.1%	0.1%	0.0%	0.0%	0.0%
3047	50	7	5.2%	54.7%	22.3%	1.7%	1.2%	2.0%	0.2%	1.1%	0.1%	7.4%	3.1%	1.1%	0.1%	0.0%	0.0%	0.0%
3048	80	143	5.9%	61.8%	4.4%	1.5%	1.1%	1.7%	0.2%	1.0%	0.1%	13.2%	5.5%	3.4%	0.3%	0.0%	0.0%	0.0%
3049	80	164	4.7%	49.0%	8.9%	1.5%	1.0%	1.7%	0.2%	0.9%	0.1%	12.8%	5.3%	13.4%	0.5%	0.0%	0.0%	0.0%
3050	50	29	4.6%	48.3%	19.5%	3.2%	2.3%	3.8%	0.4%	2.1%	0.1%	9.9%	4.1%	1.5%	0.1%	0.0%	0.0%	0.0%
3052	50	123	4.8%	50.8%	15.2%	2.0%	1.4%	2.3%	0.3%	1.3%	0.1%	11.8%	4.9%	3.8%	0.3%	0.0%	0.0%	0.9%
3053	50	153	4.8%	50.6%	17.2%	3.1%	2.2%	3.6%	0.4%	2.0%	0.1%	9.3%	3.9%	2.1%	0.1%	0.0%	0.0%	0.7%
3055	50	26	5.0%	52.2%	19.9%	1.6%	1.1%	1.9%	0.2%	1.0%	0.1%	10.8%	4.5%	1.7%	0.2%	0.0%	0.0%	0.0%
3056	70	333	3.6%	37.9%	8.5%	4.3%	3.1%	5.1%	0.5%	2.8%	0.2%	19.5%	8.1%	3.7%	0.4%	0.0%	1.1%	1.0%
3057	50	94	4.8%	50.8%	11.8%	2.3%	1.6%	2.7%	0.3%	1.5%	0.1%	12.2%	5.0%	3.0%	0.1%	0.0%	0.7%	3.0%
3058	50	64	4.5%	47.7%	16.7%	2.9%	2.1%	3.4%	0.4%	1.9%	0.1%	9.0%	3.7%	2.4%	0.3%	0.0%	1.0%	3.7%
3059	50	109	3.8%	39.7%	17.9%	3.5%	2.5%	4.1%	0.4%	2.2%	0.1%	14.1%	5.8%	3.5%	0.2%	0.0%	0.0%	2.2%
3060	70	223	4.0%	42.4%	9.2%	3.7%	2.6%	4.4%	0.5%	2.4%	0.2%	17.3%	7.2%	4.0%	0.3%	0.0%	1.4%	0.3%
3061	70	351	3.8%	39.5%	6.2%	4.0%	2.8%	4.6%	0.5%	2.5%	0.2%	18.9%	7.8%	5.5%	0.1%	0.1%	2.6%	0.9%
3062	70	576	4.1%	42.6%	10.3%	3.1%	2.2%	3.6%	0.4%	2.0%	0.2%	15.3%	6.3%	6.7%	0.6%	0.0%	2.0%	0.7%
3063	50	110	2.7%	28.7%	7.1%	5.6%	3.9%	6.5%	0.7%	3.6%	0.2%	24.1%	10.0%	3.1%	0.5%	0.0%	0.6%	2.6%
3064	70	198	4.6%	48.6%	12.5%	2.0%	1.4%	2.3%	0.3%	1.3%	0.1%	14.4%	6.0%	4.4%	0.5%	0.0%	1.5%	0.0%
3065	70	154	3.4%	35.4%	16.7%	2.4%	1.7%	2.8%	0.3%	1.5%	0.2%	18.3%	7.6%	6.0%	0.6%	0.0%	1.7%	1.2%
3066	70	242	4.5%	46.8%	13.5%	2.1%	1.5%	2.5%	0.3%	1.3%	0.1%	13.5%	5.6%	5.6%	0.8%	0.0%	1.7%	0.3%
3067	50	174	3.4%	35.7%	10.7%	4.6%	3.3%	5.4%	0.6%	3.0%	0.2%	18.5%	7.7%	2.8%	0.4%	0.0%	0.7%	3.0%
3068	50	203	4.3%	44.8%	15.1%	2.9%	2.1%	3.5%	0.4%	1.9%	0.1%	13.2%	5.5%	3.2%	0.2%	0.0%	0.3%	2.6%
3069	50	167	3.5%	36.5%	16.5%	3.8%	2.7%	4.4%	0.5%	2.4%	0.1%	12.1%	5.0%	3.6%	0.4%	0.0%	1.7%	6.9%
3072	70	351	3.8%	39.5%	6.2%	4.0%	2.8%	4.6%	0.5%	2.5%	0.2%	18.9%	7.8%	5.5%	0.1%	0.1%	2.6%	0.9%
3073	70	335	3.8%	39.6%	8.0%	3.8%	2.7%	4.5%	0.5%	2.4%	0.2%	16.6%	6.9%	7.4%	0.4%	0.1%	2.2%	0.9%
3074	50	109	4.2%	44.3%	17.7%	3.9%	2.7%	4.5%	0.5%	2.5%	0.1%	10.7%	4.4%	4.3%	0.2%	0.0%	0.0%	0.0%

Traffic Flows and Breakdown by 16 Vehicle Classes (Year 2026)

Link No.	Speed Limit	Total Vehicle	19 - Motorcycles (MC)	01 - Private Cars (PC)	03 - Taxi	14 - Non-franchised Bus <=6.4t	15 - Non-franchised Bus 6.4-15t	16 - Non-franchised Bus >15t	12 - Private Light Bus <=3.5t	13 - Private Light Bus >3.5t	04 - Light Goods Vehicles <=2.5t	05 - Lt Goods Vehicles 2.5-3.5t	06 - Light Goods Vehicles >3.5t	07 - Heavy Goods Vehicles <=15t	08 - Heavy Goods Vehicles >15t	17 - Franchised Bus (SD)	18 - Franchised Bus (DD)	11 - Public Light Buses
	km/hr	0300-0400																
3075	50	108	4.1%	43.5%	18.6%	3.5%	2.5%	4.1%	0.4%	2.3%	0.1%	11.1%	4.6%	4.6%	0.4%	0.0%	0.0%	0.0%
3076	50	89	3.8%	39.7%	19.6%	2.4%	1.7%	2.9%	0.3%	1.6%	0.2%	15.5%	6.4%	5.3%	0.6%	0.0%	0.0%	0.0%
3077	80	252	5.2%	54.3%	10.1%	2.5%	1.8%	3.0%	0.3%	1.6%	0.1%	12.1%	5.0%	3.8%	0.3%	0.0%	0.0%	0.0%
3078	80	270	4.5%	46.8%	12.8%	2.3%	1.6%	2.7%	0.3%	1.5%	0.1%	12.1%	5.0%	9.9%	0.5%	0.0%	0.0%	0.0%
3081	50	5	1.8%	18.8%	10.1%	2.3%	1.6%	2.7%	0.3%	1.5%	0.4%	36.9%	15.3%	7.5%	0.7%	0.0%	0.0%	0.0%
3082	50	46	3.4%	35.8%	28.8%	2.5%	1.8%	3.0%	0.3%	1.6%	0.1%	14.0%	5.8%	2.5%	0.4%	0.0%	0.0%	0.0%
3084	70	476	3.9%	40.7%	16.8%	2.5%	1.7%	2.9%	0.3%	1.6%	0.2%	15.2%	6.3%	5.8%	0.7%	0.0%	1.3%	0.1%
3086	70	160	3.9%	41.2%	5.8%	2.1%	1.5%	2.4%	0.3%	1.3%	0.2%	23.8%	9.9%	6.8%	0.7%	0.0%	0.0%	0.0%
3088	50	3	1.7%	17.5%	18.7%	0.0%	0.0%	0.0%	0.0%	0.0%	0.2%	16.2%	6.7%	0.0%	0.0%	0.0%	0.0%	39.0%
3089	50	5	3.8%	40.0%	20.0%	4.5%	3.2%	5.2%	0.6%	2.9%	0.1%	10.0%	4.2%	5.3%	0.3%	0.0%	0.0%	0.0%
4001	50	159	3.8%	39.9%	12.9%	2.3%	1.6%	2.7%	0.3%	1.5%	0.2%	18.9%	7.8%	4.5%	0.9%	0.0%	0.0%	2.6%
4002	50	64	5.1%	53.0%	13.7%	2.1%	1.5%	2.5%	0.3%	1.4%	0.1%	12.0%	5.0%	3.2%	0.2%	0.0%	0.0%	0.0%
4003	50	156	4.3%	44.8%	20.6%	3.3%	2.3%	3.8%	0.4%	2.1%	0.1%	7.5%	3.1%	2.3%	0.4%	0.1%	3.6%	1.4%
4004	70	891	3.8%	40.1%	13.0%	1.5%	1.1%	1.8%	0.2%	1.0%	0.1%	13.7%	5.7%	4.9%	1.2%	0.1%	5.8%	5.9%
4005	70	865	3.4%	35.5%	13.6%	2.5%	1.7%	2.9%	0.3%	1.6%	0.2%	14.6%	6.0%	4.8%	0.6%	0.1%	6.0%	6.2%
4006	70	497	4.1%	43.0%	15.0%	1.3%	0.9%	1.5%	0.2%	0.8%	0.1%	8.3%	3.4%	3.6%	0.3%	0.2%	9.6%	7.6%
4007	80	115	5.4%	56.8%	10.3%	1.6%	1.1%	1.9%	0.2%	1.0%	0.1%	6.3%	2.6%	12.2%	0.4%	0.0%	0.0%	0.0%
4008	50	187	4.0%	42.1%	20.5%	2.6%	1.8%	3.0%	0.3%	1.6%	0.1%	9.0%	3.7%	2.5%	0.7%	0.1%	2.9%	5.1%
4009	50	152	3.6%	38.2%	18.9%	2.1%	1.5%	2.5%	0.3%	1.4%	0.1%	8.5%	3.5%	2.3%	0.6%	0.1%	5.1%	11.2%
4010	50	57	4.8%	50.2%	19.1%	2.0%	1.4%	2.4%	0.3%	1.3%	0.1%	11.5%	4.8%	1.9%	0.2%	0.0%	0.0%	0.0%
4011	50	50	4.9%	51.3%	19.4%	2.0%	1.4%	2.4%	0.3%	1.3%	0.1%	10.7%	4.4%	1.8%	0.2%	0.0%	0.0%	0.0%
4012	50	5	4.9%	51.3%	19.4%	2.0%	1.4%	2.4%	0.3%	1.3%	0.1%	10.7%	4.4%	1.8%	0.2%	0.0%	0.0%	0.0%
4014	70	255	3.5%	36.8%	24.2%	2.0%	1.4%	2.4%	0.3%	1.3%	0.1%	13.8%	5.7%	4.4%	1.0%	0.1%	3.0%	0.0%
4015	70	121	4.5%	46.8%	14.4%	4.4%	3.1%	5.2%	0.6%	2.8%	0.1%	10.9%	4.5%	2.3%	0.0%	0.0%	0.0%	0.5%
4016	70	179	4.1%	43.1%	15.0%	4.5%	3.2%	5.3%	0.6%	2.9%	0.1%	12.3%	5.1%	3.5%	0.1%	0.0%	0.0%	0.4%
4018	70	192	3.4%	35.4%	22.4%	1.8%	1.3%	2.2%	0.2%	1.2%	0.2%	16.0%	6.6%	5.0%	1.1%	0.1%	3.1%	0.0%
4019	50	208	3.6%	37.7%	10.3%	1.2%	0.9%	1.5%	0.2%	0.8%	0.2%	21.5%	8.9%	9.3%	0.4%	0.0%	0.1%	3.5%
4021	50	76	5.5%	57.5%	16.7%	1.4%	1.0%	1.6%	0.2%	0.9%	0.0%	3.3%	1.4%	1.3%	0.2%	0.1%	2.9%	6.3%
4022	50	6	0.9%	9.0%	9.6%	0.0%	0.0%	0.0%	0.0%	0.0%	0.1%	8.3%	3.5%	0.0%	0.0%	0.0%	0.0%	68.7%
4023	50	6	0.9%	9.0%	9.6%	0.0%	0.0%	0.0%	0.0%	0.0%	0.1%	8.3%	3.5%	0.0%	0.0%	0.0%	0.0%	68.7%
4024	50	26	5.1%	53.7%	20.3%	1.8%	1.3%	2.1%	0.2%	1.2%	0.1%	6.3%	2.6%	1.6%	0.2%	0.0%	0.0%	3.6%
4025	50	24	4.1%	43.0%	14.3%	1.0%	0.7%	1.1%	0.1%	0.6%	0.1%	9.8%	4.1%	4.9%	0.6%	0.0%	0.0%	15.5%
4026	50	48	3.1%	32.0%	9.4%	2.9%	2.0%	3.4%	0.4%	1.9%	0.3%	25.3%	10.5%	8.2%	0.7%	0.0%	0.0%	0.0%
4027	80	521	4.2%	44.5%	12.4%	2.9%	2.0%	3.4%	0.4%	1.8%	0.1%	13.6%	5.6%	8.6%	0.5%	0.0%	0.0%	0.0%
4028	50	10	4.2%	44.5%	12.4%	2.9%	2.0%	3.4%	0.4%	1.8%	0.1%	13.6%	5.6%	8.6%	0.5%	0.0%	0.0%	0.0%
4029	50	27	3.3%	35.0%	21.1%	2.0%	1.4%	2.3%	0.3%	1.3%	0.1%	5.8%	2.4%	1.6%	0.4%	0.5%	22.5%	0.0%
4030	50	195	3.5%	36.2%	13.9%	1.5%	1.1%	1.8%	0.2%	1.0%	0.1%	9.2%	3.8%	2.3%	0.5%	0.1%	6.3%	18.5%
4031	50	17	5.6%	58.5%	14.8%	1.6%	1.1%	1.9%	0.2%	1.0%	0.1%	9.2%	3.8%	2.1%	0.1%	0.0%	0.0%	0.0%
4032	70	668	4.1%	43.1%	15.0%	1.8%	1.2%	2.1%	0.2%	1.1%	0.1%	12.2%	5.1%	3.6%	0.4%	0.1%	3.6%	6.3%
4033	70	220	4.0%	41.7%	6.8%	2.4%	1.7%	2.8%	0.3%	1.5%	0.2%	22.1%	9.1%	6.7%	0.6%	0.0%	0.0%	0.0%
4034	70	78	3.7%	38.4%	15.5%	4.6%	3.3%	5.4%	0.6%	3.0%	0.1%	13.9%	5.8%	5.5%	0.3%	0.0%	0.0%	0.0%
4035	70	199	4.1%	43.5%	14.8%	4.5%	3.2%	5.3%	0.6%	2.9%	0.1%	12.1%	5.0%	3.5%	0.2%	0.0%	0.0%	0.3%
4036	70	281	4.2%	43.6%	9.5%	3.1%	2.2%	3.6%	0.4%	2.0%	0.2%	18.3%	7.6%	4.9%	0.4%	0.0%	0.0%	0.2%
4037	70	423	4.4%	45.9%	10.7%	2.8%	1.9%	3.2%	0.3%	1.8%	0.2%	16.0%	6.6%	4.2%	0.4%	0.0%	1.4%	0.1%
5137	50	110	3.8%	39.9%	10.0%	1.8%	1.3%	2.1%	0.2%	1.2%	0.2%	21.2%	8.8%	9.1%	0.4%	0.0%	0.0%	0.0%
5138	50	81	3.6%	38.1%	11.6%	1.5%	1.1%	1.8%	0.2%	1.0%	0.2%	21.2%	8.8%	9.1%	0.4%	0.0%	0.0%	1.6%
5143	50	38	3.8%	39.7%	10.7%	2.5%	1.8%	3.0%	0.3%	1.6%	0.2%	18.6%	7.7%	8.8%	0.8%	0.0%	0.4%	0.0%
5144	50	20	3.7%	38.5%	13.0%	4.1%	2.9%	4.8%	0.5%	2.7%	0.1%	11.7%	4.8%	5.7%	1.1%	0.0%	0.0%	6.3%
5145	50	89	3.4%	36.0%	10.5%	1.0%	0.7%	1.1%	0.1%	0.6%	0.2%	23.6%	9.8%	10.7%	0.6%	0.0%	0.2%	1.4%
5146	50	100	3.6%	37.7%	9.5%	1.5%	1.1%	1.8%	0.2%	1.0%	0.2%	22.5%	9.3%	9.9%	0.5%	0.0%	0.0%	1.3%
5189	50	49	2.9%	30.6%	5.8%	1.1%	0.8%	1.3%	0.1%	0.7%	0.3%	28.0%	11.6%	16.0%	0.8%	0.0%	0.0%	0.0%
5190	50	33	4.4%	46.5%	5.7%	2.6%	1.8%	3.0%	0.3%	1.7%	0.2%	17.7%	7.3%	8.1%	0.7%	0.0%	0.0%	0.0%
5191	50	84	4.0%	41.7%	8.6%	9.3%	6.6%	11.0%	1.2%	6.0%	0.0%	4.5%	1.8%	5.2%	0.0%	0.0%	0.0%	0.0%
5192	50	52	5.2%	54.9%	6.7%	1.7%	1.2%	1.9%	0.2%	1.1%	0.1%	14.2%	5.9%	6.4%	0.5%	0.0%	0.0%	0.0%
5193	50	103	3.4%	36.0%	7.4%	3.1%	2.2%	3.7%	0.4%	2.0%	0.2%	16.0%	6.6%	18.3%	0.7%	0.0%	0.0%	0.0%
5194	50	94	4.1%	43.5%	7.7%	1.5%	1.1%	1.8%	0.2%	1.0%	0.2%	18.6%	7.7%	12.5%	0.3%	0.0%	0.0%	0.0%
5195	80	115	5.4%	56.8%	10.3%	1.6%	1.1%	1.9%	0.2%	1.0%	0.1%	6.3%	2.6%	12.2%	0.4%	0.0%	0.0%	0.0%
5196	80	91	6.3%	65.8%	3.1%	1.4%	1.0%	1.6%	0.2%	0.9%	0.1%	12.6%	5.2%	1.6%	0.1%	0.0%	0.0%	0.0%
5197	80	282	4.2%	43.9%	8.8%	4.6%	3.2%	5.4%	0.6%	2.9%	0.1%	9.1%	3.8%	13.0%	0.4%	0.0%	0.0%	0.0%
5198	80	185	5.2%	54.5%	5.4%	1.5%	1.0%	1.7%	0.2%	0.9%	0.2%	15.6%	6.5%	7.1%	0.2%	0.0%	0.0%	0.0%
5199	50	110	3.6%	37.5%	7.3%	3.0%	2.1%	3.5%	0.4%	1.9%	0.2%	15.9%	6.6%	17.1%	0.7%	0.0%	0.0%	0.0%
5200	50	26	4.1%	42.8%	5.6%	2.9%	2.0%	3.3%	0.4%	1.8%	0.2%	18.3%	7.6%	10.3%	0.7%	0.0%	0.0%	0.0%
5201	50	95	4.1%	43.3%	7.1%	1.5%	1.1%	1.8%	0.2%	1.0%	0.2%	19.0%	7.9%	12.5%	0.4%	0.0%	0.0%	0.0%
5202	50	48	2.9%	30.6%	6.9%	1.1%	0.7%	1.2%	0.1%	0.7%	0.3%	27.4%	11.4%	16.1%	0.6%	0.0%	0.0%	0.0%
5224	50	64	3.2%	33.5%	8.6%	12.1%	8.6%	14.2%	1.5%	7.8%	0.0%	3.3%	1.3%	5.7%	0.0%	0.0%	0.0%	0.0%
5225	50	168	3.3%	35.1%	7.8%	6.6%	4.6%	7.7%	0.8%	4.2%	0.1%	11.1%	4.6%	13.5%	0.5%	0.0%	0.0%	0.0%
5226	50	19	6.6%	68.8%	8.5%	0.1%	0.1%	0.2%	0.0%	0.1%	0.1%	8.4%	3.5%	3.6%	0.0%	0.0%	0.0%	0.0%
5245	80	42	5.5%	58.2%	1.3%	5.9%	4.2%	7.0%	0.7%	3.8%	0.0%	2.3%	0.9%	10.0%	0.1%	0.0%	0.0%	0.0%
5254	50	22	3.4%	35.3%	9.5%	1.6%	1.1%	1.9%	0.2%	1.0%	0.2%	22.9%	9.5%	11.4%	1.0%	0.0%	0.7%	0.0%
5256	70	530	2.7%	28.7%	7.8%	10.7%	7.6%	12.6%	1.4%	6.9%	0.1%	10.8%	4.5%	2.0%	0.0%	0.1%	3.3%	0.8%
5257	70	436	4.2%	44.3%	1.5%	6.1%	4.3%	7.2%	0.8%	3.9%	0.2%	14.9%	6.2%	2.7%	0.0%	0.1%	2.5%	1.2%
5262	50	78	4.1%	43.3%	11.7%	1.6%	1.1%	1.8%	0.2%	1.0%	0.2%	17.1%	7.1%	5.7%	0.4%	0.0%	0.2%	4.7%
5263	50	82	3.5%	36.5%	10.9%	1.0%	0.7%	1.2%	0.1%	0.7%	0.2%	22.3%	9.3%	8.9%	0.3%	0.0%	0.0%	4.4%
5264	50	110	3.6%	37.5%	7.3%	3.0%	2.1%	3.5%	0.4%	1.9%	0.2%	15.9%	6.6%	17.1%	0.7%	0.0%	0.0%	0.0%
6252	50	887	3.4%	35.3%	9.9%	2.3%	1.6%	2.7%	0.3%	1.5%	0.2%	15.2%	6.3%	4.2%	0.6%	0.3%	11.2%	4.8%
8033	70	64	3.6%	38.1%	2.9%	2.8%	2.0%	3.3%	0.4%	1.8%	0.1%	9.9%	4.1%	5.6%	0.1%	0.6%	24.6%	0.0%
8340	50	132	4.3%	45.1%	17.6%	4.5%	3.2%	5.3%	0.6%	2.9%	0.1%	9.1%	3.8%	2.5%	0.1%	0.0%	0.6%	0.5%
9098	70	214	4.1%	43.3%	4.7%	3.9%	2.8%	4.6%	0.5%	2.5%	0.2%	16.5%	6.8%	6.5%	0.0%	0.1%	3.3%	0.0%
9112	70	110	4.4%	46.4%	2.9%	3.9%	2.7%	4.5%	0.5%	2.5%	0.1%	14.4%	5.9%	8.7%	0.1%	0.1%	2.9%	0.0%
9205	50	9	4.1%	42.6%	21.3%	4.8%	3.4%	5.6%	0.6%	3.1%	0.1%	7.4%	3.0%	3.9%	0.2%	0.0%	0.0%	0.0%
9206	50	11	5.0%	52.2%	19.7%	2.3%	1.6%	2.7%	0.3%	1.5%	0.1%	8.2%	3.4%	3.0%	0.2%	0.0%	0.0%	0.0%
9301	50	114	3.6%	37.9%	43.2%	3.0%	2.1%	3.5%	0.4%	1.9%	0.0%	2.4%	1.0%	0.9%	0.0%	0.0%	0.0%	0.0%
9302	50	59	4.1%	43.4%	43.7%	1.6%	1.1%	1.9%	0.2%	1.0%	0.0%	1.6%	0.6%	0.6%	0.0%	0.0%	0.0%	0.0%
9303	50	49	4.5%	47.7%	28.8%	0.7%	0.5%	0.9%	0.1%	0.5%	0.1%	10.1%	4.2%	1.8%	0.0%	0.0%	0.0%	0.0%
9304	50	31	5.1%	53.9%	17.8%	2.1%	1.5%	2.5%	0.3%	1.4%	0.1%	8.6%	3.6%	3.1%	0.1%	0.0%	0.0%	0.0%

Traffic Flows and Breakdown by 16 Vehicle Classes (Year 2026)

Link No.	Speed Limit	Total Vehicle	19 - Motorcycles (MC)	01 - Private Cars (PC)	03 - Taxi	14 - Non-franchised Bus <=6.4t	15 - Non-franchised Bus 6.4-15t	16 - Non-franchised Bus >15t	12 - Private Light Bus <=3.5t	13 - Private Light Bus >3.5t	04 - Light Goods Vehicles <=2.5t	05 - Lt Goods Vehicles 2.5-3.5t	06 - Light Goods Vehicles >3.5t	07 - Heavy Goods Vehicles <=15t	08 - Heavy Goods Vehicles >15t	17 - Franchised Bus (SD)	18 - Franchised Bus (DD)	11 - Public Light Buses
	km/hr	0400-0500																
1	50	38	5.7%	63.1%	16.5%	1.6%	1.1%	1.8%	0.6%	2.9%	0.0%	3.2%	1.3%	1.7%	0.4%	0.0%	0.0%	0.0%
2	50	92	4.3%	47.7%	21.0%	2.5%	1.7%	2.9%	0.9%	4.6%	0.1%	7.2%	3.0%	3.3%	0.9%	0.0%	0.0%	0.0%
3	70	189	4.3%	47.5%	18.2%	1.8%	1.3%	2.1%	0.7%	3.3%	0.1%	7.1%	2.9%	6.0%	0.2%	0.0%	0.0%	4.4%
4	70	244	3.7%	40.9%	19.3%	1.8%	1.3%	2.1%	0.7%	3.4%	0.1%	9.6%	4.0%	4.3%	0.6%	0.0%	0.0%	8.2%
5	50	14	4.2%	46.5%	17.6%	2.7%	1.9%	3.1%	1.0%	5.0%	0.1%	9.1%	3.8%	4.8%	0.3%	0.0%	0.0%	0.0%
6	50	15	5.0%	55.0%	9.0%	1.4%	1.0%	1.6%	0.5%	2.5%	0.1%	8.1%	3.4%	5.2%	1.6%	0.1%	5.6%	0.0%
7	50	82	2.6%	28.3%	6.9%	1.9%	1.4%	2.3%	0.7%	3.6%	0.1%	12.8%	5.3%	3.6%	0.7%	0.5%	21.3%	8.0%
8	50	86	2.5%	27.4%	15.2%	1.2%	0.8%	1.4%	0.4%	2.2%	0.1%	7.7%	3.2%	5.1%	1.5%	0.5%	20.1%	10.8%
9	50	6	4.1%	44.5%	14.4%	1.2%	0.9%	1.4%	0.4%	2.2%	0.2%	15.8%	6.5%	7.4%	1.0%	0.0%	0.0%	0.0%
10	50	28	3.4%	37.2%	19.5%	2.0%	1.4%	2.3%	0.7%	3.7%	0.1%	11.7%	4.9%	6.7%	1.8%	0.1%	4.6%	0.0%
11	50	81	3.7%	40.6%	9.5%	1.2%	0.8%	1.4%	0.4%	2.2%	0.1%	6.7%	2.8%	2.7%	0.5%	0.4%	15.6%	11.4%
12	50	59	2.2%	24.0%	12.1%	1.6%	1.1%	1.9%	0.6%	3.0%	0.1%	6.1%	2.5%	2.6%	0.6%	0.7%	30.2%	10.6%
13	50	34	4.3%	47.7%	18.0%	2.1%	1.5%	2.4%	0.8%	3.9%	0.1%	8.9%	3.7%	3.3%	0.7%	0.0%	0.0%	2.6%
14	50	39	3.3%	36.4%	18.3%	1.6%	1.1%	1.8%	0.6%	2.9%	0.1%	8.8%	3.6%	2.6%	0.5%	0.1%	5.9%	12.5%
15	50	100	3.5%	38.3%	17.3%	2.7%	1.9%	3.1%	1.0%	4.9%	0.1%	12.5%	5.2%	3.6%	1.1%	0.0%	0.0%	4.9%
16	50	29	5.5%	59.9%	17.7%	1.4%	1.0%	1.6%	0.5%	2.5%	0.1%	5.0%	2.1%	2.5%	0.3%	0.0%	0.0%	0.0%
17	50	15	4.9%	53.3%	12.6%	1.5%	1.0%	1.7%	0.5%	2.8%	0.1%	11.9%	4.9%	3.5%	1.2%	0.0%	0.0%	0.0%
18	50	62	4.2%	45.6%	21.0%	2.2%	1.6%	2.6%	0.8%	4.1%	0.1%	8.9%	3.7%	3.2%	0.6%	0.0%	0.0%	1.4%
19	50	11	5.2%	56.7%	16.8%	0.6%	0.4%	0.7%	0.2%	1.0%	0.1%	8.7%	3.6%	5.6%	0.5%	0.0%	0.0%	0.0%
20	50	2	2.8%	31.1%	33.2%	0.5%	0.3%	0.6%	0.2%	0.9%	0.2%	18.7%	7.7%	2.7%	1.0%	0.0%	0.0%	0.0%
21	50	29	3.1%	33.9%	14.5%	1.7%	1.2%	2.1%	0.6%	3.3%	0.1%	8.3%	3.4%	2.5%	0.6%	0.2%	7.9%	16.6%
22	50	76	3.4%	37.3%	16.2%	2.7%	1.9%	3.2%	1.0%	5.0%	0.1%	13.0%	5.4%	3.4%	1.0%	0.0%	0.0%	6.4%
23	50	23	2.2%	24.0%	9.7%	1.8%	1.3%	2.2%	0.7%	3.4%	0.2%	17.2%	7.1%	5.0%	1.0%	0.2%	10.2%	13.7%
24	50	13	4.8%	52.3%	20.8%	1.2%	0.8%	1.4%	0.4%	2.2%	0.1%	4.9%	2.0%	2.0%	0.3%	0.0%	0.0%	6.9%
25	50	5	4.7%	51.7%	24.1%	1.5%	1.1%	1.8%	0.6%	2.9%	0.1%	6.1%	2.5%	2.6%	0.4%	0.0%	0.0%	0.0%
26	50	6	4.3%	47.0%	15.3%	2.4%	1.7%	2.9%	0.9%	4.5%	0.1%	11.1%	4.6%	4.7%	0.5%	0.0%	0.0%	0.0%
27	50	55	3.7%	40.9%	18.7%	2.7%	1.9%	3.2%	1.0%	5.0%	0.1%	10.1%	4.2%	3.8%	0.8%	0.0%	0.0%	4.0%
28	50	10	4.1%	45.2%	15.9%	2.8%	2.0%	3.3%	1.0%	5.2%	0.1%	12.0%	5.0%	3.2%	0.3%	0.0%	0.0%	0.0%
29	50	26	3.8%	41.7%	19.3%	2.5%	1.8%	3.0%	0.9%	4.7%	0.1%	12.2%	5.1%	4.0%	0.9%	0.0%	0.0%	0.0%
30	50	28	4.0%	43.7%	16.9%	1.5%	1.1%	1.8%	0.6%	2.9%	0.1%	13.1%	5.4%	8.0%	0.9%	0.0%	0.0%	0.0%
31	50	45	4.3%	47.4%	13.8%	1.5%	1.0%	1.7%	0.5%	2.8%	0.1%	13.2%	5.5%	7.4%	0.7%	0.0%	0.0%	0.0%
32	50	44	2.3%	25.1%	10.2%	1.9%	1.4%	2.3%	0.7%	3.6%	0.0%	4.2%	1.8%	1.7%	0.3%	0.7%	27.5%	16.4%
33	50	140	3.2%	35.1%	17.0%	1.7%	1.2%	1.9%	0.6%	3.1%	0.1%	7.0%	2.9%	3.1%	0.7%	0.4%	15.5%	6.6%
34	50	67	4.0%	44.0%	13.7%	1.4%	1.0%	1.7%	0.5%	2.7%	0.1%	12.6%	5.2%	7.3%	0.7%	0.0%	0.0%	5.1%
35	50	24	0.7%	7.6%	3.5%	0.0%	0.0%	0.0%	0.0%	0.1%	0.0%	1.3%	0.5%	0.3%	0.0%	1.5%	63.4%	21.0%
36	50	135	3.1%	33.8%	16.6%	1.7%	1.2%	2.0%	0.6%	3.2%	0.1%	8.7%	3.6%	4.2%	0.9%	0.3%	14.3%	5.6%
37	50	37	2.7%	29.8%	12.9%	1.3%	1.0%	1.6%	0.5%	2.5%	0.1%	13.1%	5.4%	4.1%	0.5%	0.0%	0.0%	24.5%
38	50	23	3.5%	38.4%	23.0%	2.4%	1.7%	2.8%	0.9%	4.5%	0.1%	11.3%	4.7%	5.5%	1.3%	0.0%	0.0%	0.0%
39	50	99	3.6%	40.0%	18.1%	2.2%	1.6%	2.6%	0.8%	4.2%	0.1%	11.8%	4.9%	6.1%	1.0%	0.1%	2.9%	0.0%
40	50	36	4.4%	48.2%	16.9%	1.2%	0.8%	1.4%	0.4%	2.2%	0.1%	10.9%	4.5%	8.4%	0.5%	0.0%	0.0%	0.0%
41	50	121	3.3%	36.1%	22.6%	1.5%	1.0%	1.7%	0.5%	2.7%	0.1%	10.2%	4.2%	5.6%	0.9%	0.2%	8.7%	0.6%
53	50	95	3.9%	42.6%	25.1%	2.1%	1.5%	2.5%	0.8%	3.9%	0.1%	8.7%	3.6%	4.7%	0.5%	0.0%	0.0%	0.0%
54	50	95	4.1%	45.0%	25.6%	0.9%	0.6%	1.0%	0.3%	1.6%	0.1%	9.7%	4.0%	6.5%	0.5%	0.0%	0.0%	0.0%
55	50	95	4.1%	45.0%	25.6%	0.9%	0.6%	1.0%	0.3%	1.6%	0.1%	9.7%	4.0%	6.5%	0.5%	0.0%	0.0%	0.0%
56	50	101	3.8%	41.9%	18.1%	3.3%	2.3%	3.8%	1.2%	6.1%	0.1%	9.1%	3.8%	5.0%	1.5%	0.0%	0.0%	0.0%
57	50	232	4.2%	46.3%	19.1%	1.9%	1.3%	2.2%	0.7%	3.4%	0.1%	10.3%	4.2%	5.3%	0.5%	0.0%	0.0%	0.5%
58	50	2	2.9%	32.3%	34.6%	0.2%	0.2%	0.3%	0.1%	0.4%	0.2%	19.4%	8.0%	1.2%	0.1%	0.0%	0.0%	0.0%
59	50	9	4.5%	49.8%	18.2%	1.6%	1.2%	1.9%	0.6%	3.0%	0.1%	9.5%	3.9%	4.8%	0.8%	0.0%	0.0%	0.0%
60	50	54	2.2%	23.9%	12.8%	0.8%	0.5%	0.9%	0.3%	1.4%	0.2%	17.0%	7.0%	10.4%	1.1%	0.5%	19.6%	1.4%
61	50	47	2.1%	23.2%	12.8%	0.5%	0.4%	0.6%	0.2%	1.0%	0.2%	16.8%	7.0%	9.4%	1.2%	0.5%	22.5%	1.6%
62	50	44	2.2%	24.6%	13.5%	0.4%	0.3%	0.5%	0.1%	0.8%	0.2%	15.6%	6.4%	8.4%	1.1%	0.6%	23.7%	1.7%
63	50	47	2.4%	26.1%	13.9%	0.4%	0.3%	0.5%	0.2%	0.8%	0.2%	15.2%	6.3%	8.2%	1.1%	0.5%	22.3%	1.6%
64	50	1	3.0%	33.2%	35.4%	0.0%	0.0%	0.0%	0.0%	0.0%	0.2%	19.9%	8.3%	0.0%	0.0%	0.0%	0.0%	0.0%
65	50	4	5.0%	54.9%	21.8%	0.9%	0.7%	1.1%	0.3%	1.7%	0.1%	8.5%	3.5%	1.4%	0.1%	0.0%	0.0%	0.0%
66	50	17	3.0%	32.5%	12.4%	1.2%	0.8%	1.4%	0.4%	2.2%	0.1%	10.0%	4.1%	7.7%	0.8%	0.0%	0.0%	23.3%
67	50	36	3.6%	39.6%	12.2%	1.0%	0.7%	1.1%	0.4%	1.8%	0.0%	2.2%	0.9%	1.4%	0.1%	0.7%	27.8%	6.6%
68	50	20	1.0%	10.9%	4.0%	0.3%	0.2%	0.3%	0.1%	0.5%	0.0%	1.5%	0.6%	0.9%	0.2%	1.2%	49.1%	29.2%
69	50	22	1.1%	11.8%	4.0%	0.6%	0.4%	0.7%	0.2%	1.2%	0.0%	1.6%	0.7%	1.1%	0.2%	1.1%	44.4%	30.9%
70	50	28	1.5%	16.3%	4.3%	1.5%	1.1%	1.8%	0.6%	2.9%	0.0%	3.4%	1.4%	2.1%	0.2%	0.9%	35.9%	26.1%
71	50	8	3.1%	34.3%	15.8%	1.3%	0.9%	1.5%	0.5%	2.4%	0.2%	16.7%	6.9%	14.9%	1.5%	0.0%	0.0%	0.0%
72	50	1	3.0%	33.2%	35.4%	0.0%	0.0%	0.0%	0.0%	0.0%	0.2%	19.9%	8.3%	0.0%	0.0%	0.0%	0.0%	0.0%
73	50	5	3.7%	40.7%	12.1%	2.7%	1.9%	3.2%	1.0%	5.1%	0.1%	6.6%	2.7%	0.5%	0.1%	0.0%	0.0%	19.5%
74	50	14	3.2%	35.0%	11.7%	0.7%	0.5%	0.8%	0.2%	1.2%	0.2%	21.9%	9.1%	14.6%	0.9%	0.0%	0.0%	0.0%
75	50	1	3.0%	33.2%	35.4%	0.0%	0.0%	0.0%	0.0%	0.0%	0.2%	19.9%	8.3%	0.0%	0.0%	0.0%	0.0%	0.0%
76	50	124	2.8%	31.3%	8.6%	1.5%	1.0%	1.7%	0.5%	2.7%	0.1%	11.8%	4.9%	4.1%	0.7%	0.4%	18.6%	9.2%
77	50	88	2.5%	27.8%	15.3%	1.2%	0.8%	1.4%	0.4%	2.2%	0.1%	7.8%	3.2%	5.1%	1.5%	0.5%	19.7%	10.6%
78	50	24	4.5%	49.4%	9.6%	1.8%	1.3%	2.1%	0.7%	3.3%	0.2%	14.6%	6.1%	5.3%	1.2%	0.0%	0.0%	0.0%
79	50	4	1.1%	11.8%	12.6%	0.2%	0.1%	0.2%	0.1%	0.4%	0.3%	24.9%	10.3%	8.0%	2.1%	0.0%	0.0%	28.0%
80	50	29	4.8%	52.1%	16.4%	2.9%	2.0%	3.3%	1.0%	5.3%	0.0%	4.7%	2.0%	5.2%	0.2%	0.0%	0.0%	0.0%
81	50	53	5.2%	57.5%	13.3%	1.6%	1.2%	1.9%	0.6%	3.1%	0.1%	8.1%	3.3%	3.2%	0.8%	0.0%	0.0%	0.0%
82	50	24	4.7%	51.1%	21.1%	1.9%	1.3%	2.2%	0.7%	3.5%	0.1%	6.7%	2.8%	3.4%	0.6%	0.0%	0.0%	0.0%
83	50	28	4.7%	51.6%	23.0%	1.1%	0.8%	1.3%	0.4%	2.0%	0.1%	7.0%	2.9%	4.2%	1.1%	0.0%	0.0%	0.0%
84	50	47	3.6%	39.0%	15.2%	1.9%	1.4%	2.3%	0.7%	3.6%	0.1%	11.1%	4.6%	5.4%	0.7%	0.1%	3.7%	6.6%
85	50	76	4.5%	49.3%	20.0%	1.4%	1.0%	1.6%	0.5%	2.6%	0.1%	6.9%	2.9%	2.6%	0.3%	0.1%	2.3%	4.1%
86	50	15	4.9%	53.6%	11.6%	1.9%	1.3%	2.2%	0.7%	3.5%	0.1%	9.8%	4.0%	5.2%	1.3%	0.0%	0.0%	0.0%
87	50	125	5.3%	57.7%	16.2%	1.8%	1.3%	2.1%	0.7%	3.3%	0.1%	5.5%	2.3%	2.5%	0.6%	0.0%	0.0%	0.7%
88	50	75	4.3%	47.6%	22.4%	1.3%	0.9%	1.5%	0.5%	2.4%	0.1%	7.9%	3.3%	4.2%	0.7%	0.0%	0.0%	2.8%
89	50	185	3.7%	40.5%	17.2%	1.8%	1.3%	2.1%	0.7%	3.3%	0.1%	6.8%	2.8%	1.8%	0.2%	0.1%	5.1%	12.5%
90	50	236	3.8%	41.3%	22.3%	2.7%	1.9%	3.2%	1.0%	5.0%	0.1%	7.0%	2.9%	3.0%	0.6%	0.1%	3.3%	1.8%
91	50	89	4.7%	51.9%	18.1%	1.7%	1.2%	2.0%	0.6%	3.1%	0.1%	6.7%	2.8%	1.6%	0.4%	0.0%	0.0%	5.2%
92	50	38	4.4%	48.1%	18.4%	2.8%	2.0%	3.3%	1.0%	5.2%	0.1%	6.0%	2.5%	3.1%	0.8%	0.0%	0.0%	2.3%
93	50	4	4.1%	44.7%	27.8%	2.2%	1.6%	2.6%	0.8%	4.1%	0.1%	7.0%	2.9%	1.7%	0.6%	0.0%	0.0%	0.0%
94	50	1	3.0%	33.2%	35.4%	0.0%	0.0%	0.0%	0.0%	0.0%	0.2%	19.9%	8.3%	0.0%	0.0%	0.0%	0.0%	0.0%
95	50	71	2.9%	32.1%	13.2%	1.8%	1.3%	2.1%	0.7%	3.4%	0.1%	6.8%	2.8%	2.7%	0.2%	0.5%	19.1%	10.4%
96	50	200	3.1%	34.2%	12.9%	1.5%	1.1%	1.8%	0.6%	2.8%	0.1%	5.9%	2.4%	2.3%	0.4%	0.6%	25.0%	5.3%
97	50	99	4.2%	46.1%	22.0%	2.2%	1.5%	2.6%	0.8%	4.0%	0.1%	9.4%	3.9%	2.6%	0.5%	0.0%	0.0%	0.0%
98	50	2	2.0%	22.2%	23.7%	0.0%	0.0%	0.0%	0.0%	0.0%	0.1%	13.3%	5.5%	0.0%	0.0%	0.8%	32.2%	0.0%
99	70	234	4.2%	46.3%	17.4%	2.0%	1.4%	2.3%	0.7%	3.6%	0.1%	8.2%	3.4%	6.2%	0.5%	0.0%	0.0%	3.6%
100	70	124	3.5%	38.3%	21.8%	1.5%	1.1%	1.8%	0.6%	2.9%	0.1%	12.2%	5.0%	7.6%	1.1%	0.1%	2.5%	0.0%
101	50	115	4.2%	45.6%	24.9%	1.1%	0.7%	1.2%	0.4%	2.0%	0.1%	8.8%	3.6%	6.0%	0.4%	0.0%	0.0%	1.0%
102	50	58	4.6%	50.9%	18.1%	1.5%	1.0%	1.7%	0.5%	2.8%	0.1%	6.4%	2.6%	1.8%	0.3%	0.0%	2.0%	5.6%
103	50	100	4.1%	45.1%	15.2%	2.9%	2.0%	3.4%	1.0%	5.3%	0.1%	6.4%	2.7%	3.2%	0.9%	0.0%	1.9%	5.9%
104	50	35	5.0%	54.4%	21.1%	1.9%	1.4%	2.3%	0.7%	3.6%	0.1%	5.7%	2.3%	1.4%	0.2%	0.0%	0.0%	0.0%
105	50	40	4.3%	47.0%	18.7%	3.1%	2.2%	3.6%	1.1%	5.7%	0.1%	6.5%	2.7%	4.0%	1.1%	0.0%	0.0%	0.0%
106	50	19	5.1%	55.7%	20.0%	1.8%	1.3%	2.1%	0.7%	3.3%	0.1%	5.7%	2.4%	1.6%	0.3%	0.0%	0.0%	0.0%
107	50	13	4.3%	47.1%	17.3%	2.5%	1.8%	2.9%	0.9%	4.6%	0.1%	10.2%	4.2%	3.4%	0.6%	0.0%	0.0%	0.0%
108	50	13	2.5%	27.6%	10.8%	0.9%	0.7%	1.1%	0.3%	1.8%	0.0%	3.8%	1.6%	0.6%	0.1%	0.7%	27.3%	20.1%
109	50	3	1.4%	15.8%	16.9%	0.9%	0.6%	1.0%	0.3%	1.6%	0.1%	9.5%	3.9%	1.0%	0.2%	1.1%	45.8%	0.0%
110	50	12	1.7%	18.4%	7.7%	0.5%	0.4%	0.6%	0.2%	0.9%	0.1%	10.3%	4.2%	4.6%	1.1%	1.0%	40.8%	7.6%
111	50	49	3.6%	39.6%	15.5%	1.3%	0.9%	1.5%	0.5%	2.4%	0.1%	7.5%	3.1%	3.0%	0.5%	0.3%	14.6%	5.4%
112	50	20	4.3%	47.2%	7.3%	0.5%	0.3%	0.5%	0.2%	0.8%	0.1%	6.8%	2.8%	2.1%	0.2%	0.4%	18.9%	7.4%
113	50	21	3.2%	35.2%	15.2%	1.9%	1.3%	2.2%	0.7%	3.5%	0.1%	10.6%	4.4%	3.0%	0.3%	0.4%	17.9%	0.0%
114	50	9	1.1%	11.6%	7.5%	0.6%	0.4%	0.7%	0.2%	1.1%	0.1%	9.8%	4.1%	2.5%	0.5%	1.0%	42.3%	16.7%
115	50	21	3.5%	38.9%	20.5%	1.0%	0.7%	1.2%	0.4%	1.9%	0.1%	6.9%	2.8%	1.5%	0.1%	0.5%	20.1%	0.0%
116	50	5	4.2%	45.6%	18.6%	2.1%	1.5%	2.4%	0.8%	3.8%	0.1%	12.9%	5.3%	2.4%	0.4%	0.0%	0.0%	0.0%

Traffic Flows and Breakdown by 16 Vehicle Classes (Year 2026)

Link No.	Speed Limit	Total Vehicle	19 - Motorcycles (MC)	01 - Private Cars (PC)	03 - Taxi	14 - Non-franchised Bus <=6.4t	15 - Non-franchised Bus 6.4-15t	16 - Non-franchised Bus >15t	12 - Private Light Bus <=3.5t	13 - Private Light Bus >3.5t	04 - Light Goods Vehicles <=2.5t	05 - Lt Goods Vehicles 2.5-3.5t	06 - Light Goods Vehicles >3.5t	07 - Heavy Goods Vehicles <=15t	08 - Heavy Goods Vehicles >15t	17 - Franchised Bus (SD)	18 - Franchised Bus (DD)	11 - Public Light Buses
	km/hr	0400-0500																
117	50	3	3.1%	33.8%	22.0%	1.2%	0.9%	1.4%	0.4%	2.3%	0.1%	10.9%	4.5%	3.4%	0.3%	0.4%	15.3%	0.0%
118	50	14	3.4%	37.9%	16.1%	1.9%	1.4%	2.3%	0.7%	3.6%	0.0%	4.7%	1.9%	3.5%	0.4%	0.1%	3.1%	18.9%
122	50	19	3.3%	36.0%	9.5%	2.5%	1.7%	2.9%	0.9%	4.6%	0.1%	14.1%	5.9%	4.6%	0.4%	0.0%	0.0%	13.7%
123	50	2	4.3%	47.5%	24.6%	0.6%	0.4%	0.7%	0.2%	1.1%	0.1%	13.8%	5.7%	0.8%	0.2%	0.0%	0.0%	0.0%
124	50	18	0.3%	2.8%	3.0%	0.1%	0.1%	0.1%	0.0%	0.2%	0.0%	1.7%	0.7%	0.1%	0.0%	0.2%	6.5%	84.3%
125	50	29	2.4%	26.6%	10.0%	2.8%	2.0%	3.3%	1.0%	5.2%	0.0%	4.2%	1.7%	3.4%	0.3%	0.0%	1.5%	35.5%
128	50	178	4.5%	48.9%	19.8%	1.0%	0.7%	1.2%	0.4%	1.8%	0.1%	9.1%	3.8%	4.0%	0.5%	0.0%	0.0%	4.4%
129	50	211	4.0%	44.2%	20.1%	2.0%	1.4%	2.4%	0.7%	3.7%	0.1%	11.1%	4.6%	4.9%	0.7%	0.0%	0.0%	0.0%
130	50	41	3.5%	38.9%	13.5%	1.3%	0.9%	1.5%	0.5%	2.4%	0.0%	3.5%	1.5%	0.4%	0.0%	0.2%	8.8%	23.0%
131	50	38	4.6%	50.3%	14.0%	3.5%	2.5%	4.1%	1.3%	6.5%	0.1%	6.3%	2.6%	4.2%	0.1%	0.0%	0.0%	0.0%
132	50	8	3.9%	43.3%	12.0%	2.9%	2.1%	3.4%	1.1%	5.4%	0.1%	8.9%	3.7%	5.3%	0.2%	0.0%	0.0%	7.8%
133	50	15	4.8%	52.8%	20.0%	1.6%	1.2%	1.9%	0.6%	3.0%	0.1%	7.6%	3.2%	2.7%	0.4%	0.0%	0.0%	0.0%
134	50	143	3.4%	37.1%	17.1%	1.8%	1.3%	2.1%	0.7%	3.4%	0.1%	7.5%	3.1%	2.3%	0.2%	0.2%	6.7%	13.0%
135	50	244	3.8%	42.2%	22.2%	2.5%	1.8%	2.9%	0.9%	4.6%	0.1%	7.5%	3.1%	3.0%	0.6%	0.1%	3.2%	1.4%
136	70	441	3.7%	40.6%	15.5%	1.6%	1.1%	1.9%	0.6%	2.9%	0.1%	8.1%	3.3%	3.4%	0.3%	0.2%	9.6%	7.1%
137	70	403	3.1%	33.5%	19.5%	1.9%	1.3%	2.2%	0.7%	3.5%	0.1%	8.8%	3.6%	4.8%	0.6%	0.3%	10.6%	5.6%
138	50	16	0.3%	3.5%	3.4%	0.1%	0.1%	0.1%	0.0%	0.2%	0.0%	1.9%	0.8%	0.3%	0.0%	0.2%	7.4%	81.6%
139	50	3	3.5%	38.7%	18.9%	3.9%	2.8%	4.6%	1.4%	7.3%	0.1%	10.7%	4.4%	3.4%	0.2%	0.0%	0.0%	0.0%
141	50	18	2.5%	27.8%	9.6%	0.9%	0.7%	1.1%	0.3%	1.8%	0.0%	3.2%	1.3%	2.6%	0.1%	0.0%	0.0%	47.9%
142	50	21	2.2%	23.8%	10.9%	1.8%	1.3%	2.1%	0.7%	3.4%	0.0%	3.7%	1.5%	2.8%	0.1%	0.0%	0.0%	45.6%
143	50	4	3.9%	42.6%	14.1%	3.4%	2.4%	4.0%	1.2%	6.4%	0.1%	10.2%	4.2%	7.4%	0.1%	0.0%	0.0%	0.0%
144	50	59	3.1%	34.2%	11.9%	1.3%	0.9%	1.5%	0.5%	2.4%	0.1%	8.0%	3.3%	3.3%	0.4%	0.1%	5.6%	23.3%
145	50	114	2.5%	27.9%	11.0%	1.9%	1.4%	2.2%	0.7%	3.6%	0.1%	11.1%	4.6%	4.6%	0.8%	0.4%	15.2%	12.0%
146	50	109	2.8%	31.1%	16.0%	1.4%	1.0%	1.6%	0.5%	2.6%	0.1%	10.0%	4.2%	4.9%	1.0%	0.4%	16.5%	6.0%
147	50	113	2.3%	25.7%	12.0%	1.8%	1.3%	2.1%	0.7%	3.3%	0.1%	10.8%	4.5%	4.1%	0.7%	0.4%	16.9%	13.3%
148	50	122	2.7%	29.4%	14.2%	1.5%	1.1%	1.8%	0.6%	2.9%	0.1%	11.1%	4.6%	5.3%	0.9%	0.4%	15.5%	8.0%
149	50	61	3.1%	34.4%	17.7%	2.6%	1.9%	3.1%	1.0%	4.9%	0.1%	11.0%	4.5%	4.3%	0.2%	0.0%	0.0%	11.1%
150	50	75	3.5%	38.1%	16.5%	1.8%	1.3%	2.1%	0.7%	3.4%	0.1%	8.4%	3.5%	2.8%	0.3%	0.0%	0.0%	17.5%
151	50	11	4.0%	44.2%	25.7%	2.6%	1.8%	3.0%	0.9%	4.8%	0.1%	7.0%	2.9%	2.4%	0.6%	0.0%	0.0%	0.0%
152	50	16	3.7%	41.1%	18.5%	1.7%	1.2%	1.9%	0.6%	3.1%	0.1%	9.8%	4.1%	3.0%	0.1%	0.0%	0.0%	11.1%
153	50	2	2.2%	23.8%	25.4%	0.0%	0.0%	0.0%	0.0%	0.0%	0.1%	14.3%	5.9%	0.0%	0.0%	0.0%	0.0%	28.3%
154	50	14	0.8%	9.3%	3.7%	0.2%	0.1%	0.2%	0.1%	0.3%	0.0%	3.3%	1.4%	1.5%	0.0%	0.0%	0.0%	79.0%
155	50	38	2.6%	28.9%	12.2%	1.3%	0.9%	1.5%	0.5%	2.4%	0.1%	5.3%	2.2%	1.8%	0.1%	0.0%	0.0%	40.2%
156	50	51	3.6%	40.0%	17.9%	2.2%	1.6%	2.6%	0.8%	4.1%	0.1%	12.6%	5.2%	5.7%	1.2%	0.0%	0.0%	2.3%
157	50	38	3.9%	42.3%	18.3%	2.1%	1.5%	2.5%	0.8%	3.9%	0.1%	12.3%	5.1%	5.7%	1.5%	0.0%	0.0%	0.0%
158	50	74	2.9%	31.3%	14.4%	3.4%	2.4%	4.0%	1.2%	6.3%	0.1%	13.2%	5.5%	4.6%	0.0%	0.1%	2.3%	8.2%
159	70	306	3.5%	38.5%	16.2%	1.8%	1.3%	2.1%	0.7%	3.3%	0.1%	7.8%	3.2%	3.8%	0.5%	0.2%	8.3%	8.8%
160	70	307	3.2%	34.8%	20.0%	2.0%	1.4%	2.4%	0.7%	3.8%	0.1%	8.7%	3.6%	4.8%	0.5%	0.2%	8.1%	5.8%
162	50	39	4.4%	48.2%	18.8%	0.7%	0.5%	0.9%	0.3%	1.4%	0.1%	11.7%	4.8%	7.9%	0.4%	0.0%	0.0%	0.0%
163	50	20	2.2%	24.0%	18.3%	2.2%	1.5%	2.5%	0.8%	4.0%	0.3%	24.2%	10.0%	9.3%	0.6%	0.0%	0.0%	0.0%
164	50	48	4.7%	51.2%	20.2%	1.8%	1.3%	2.1%	0.6%	3.3%	0.1%	6.4%	2.7%	2.2%	0.1%	0.0%	0.0%	3.4%
165	50	7	2.3%	25.6%	21.3%	1.2%	0.9%	1.4%	0.4%	2.2%	0.2%	21.8%	9.0%	12.0%	1.7%	0.0%	0.0%	0.0%
166	50	12	3.8%	41.8%	16.3%	2.3%	1.6%	2.7%	0.8%	4.3%	0.1%	12.1%	5.0%	8.7%	0.4%	0.0%	0.0%	0.0%
167	50	17	2.8%	30.4%	18.9%	1.1%	0.8%	1.3%	0.4%	2.1%	0.2%	20.9%	8.7%	10.9%	1.5%	0.0%	0.0%	0.0%
168	50	75	3.1%	33.8%	14.1%	1.2%	0.9%	1.4%	0.4%	2.2%	0.1%	13.3%	5.5%	9.1%	0.4%	0.1%	2.3%	12.0%
170	50	39	3.1%	33.9%	19.7%	2.1%	1.5%	2.5%	0.8%	3.9%	0.2%	15.0%	6.2%	5.4%	0.1%	0.0%	0.0%	5.7%
171	50	61	3.2%	34.6%	13.5%	1.0%	0.7%	1.2%	0.4%	1.9%	0.1%	13.7%	5.7%	5.3%	0.5%	0.4%	15.0%	2.9%
172	50	4	3.8%	41.4%	14.5%	5.9%	4.2%	6.9%	2.1%	10.9%	0.1%	6.8%	2.8%	0.7%	0.0%	0.0%	0.0%	0.0%
173	50	39	3.5%	38.2%	18.4%	1.4%	1.0%	1.7%	0.5%	2.7%	0.2%	17.1%	7.1%	7.2%	1.0%	0.0%	0.0%	0.0%
174	50	103	3.2%	34.9%	18.7%	0.9%	0.6%	1.1%	0.3%	1.7%	0.1%	13.3%	5.5%	8.8%	0.4%	0.0%	1.7%	8.8%
175	50	66	2.4%	25.9%	10.0%	1.8%	1.3%	2.1%	0.7%	3.4%	0.1%	11.3%	4.7%	3.3%	0.2%	0.6%	25.5%	6.7%
176	50	115	2.9%	32.3%	17.2%	1.5%	1.1%	1.8%	0.6%	2.8%	0.1%	9.8%	4.0%	4.9%	1.1%	0.4%	15.5%	4.1%
179	50	62	4.5%	48.9%	19.9%	2.2%	1.5%	2.5%	0.8%	4.0%	0.1%	8.3%	3.4%	3.3%	0.7%	0.0%	0.0%	0.0%
180	50	60	4.9%	53.6%	16.8%	2.4%	1.7%	2.8%	0.9%	4.4%	0.1%	7.3%	3.0%	2.2%	0.2%	0.0%	0.0%	0.0%
181	50	38	1.7%	18.9%	8.9%	1.4%	1.0%	1.7%	0.5%	2.6%	0.0%	4.7%	1.9%	1.6%	0.2%	0.8%	35.6%	18.4%
182	50	101	3.1%	34.4%	10.7%	1.7%	1.2%	2.0%	0.6%	3.2%	0.1%	5.6%	2.3%	4.8%	0.2%	0.6%	24.8%	4.5%
183	50	112	2.7%	29.9%	16.6%	1.2%	0.9%	1.4%	0.4%	2.3%	0.1%	7.1%	2.9%	2.0%	0.1%	0.6%	23.2%	8.7%
184	50	47	0.5%	5.4%	1.9%	0.2%	0.1%	0.2%	0.1%	0.4%	0.0%	1.1%	0.4%	1.0%	0.0%	2.0%	84.0%	2.5%
185	70	317	4.0%	43.4%	12.7%	4.0%	2.8%	4.6%	1.4%	7.3%	0.1%	7.1%	3.0%	3.7%	0.1%	0.1%	5.7%	0.0%
186	70	405	4.6%	51.0%	10.4%	2.1%	1.5%	2.4%	0.8%	3.9%	0.1%	6.9%	2.9%	5.2%	0.0%	0.2%	8.0%	0.0%
187	50	29	1.8%	20.0%	6.3%	0.6%	0.4%	0.7%	0.2%	1.2%	0.0%	4.4%	1.8%	3.9%	0.2%	0.6%	25.2%	32.5%
188	50	68	3.1%	34.5%	24.0%	1.5%	1.1%	1.8%	0.6%	2.8%	0.0%	2.3%	1.0%	1.3%	0.1%	0.3%	11.9%	13.7%
189	70	503	3.7%	40.1%	16.0%	2.2%	1.5%	2.6%	0.8%	4.1%	0.1%	11.3%	4.7%	6.5%	0.9%	0.1%	3.5%	2.1%
190	70	383	4.7%	52.0%	14.3%	1.4%	1.0%	1.6%	0.5%	2.6%	0.1%	8.6%	3.6%	6.4%	0.7%	0.0%	0.6%	2.0%
191	70	539	3.3%	36.7%	15.2%	2.0%	1.4%	2.3%	0.7%	3.7%	0.1%	11.5%	4.8%	6.2%	0.8%	0.2%	7.4%	3.7%
192	70	532	4.6%	50.9%	16.5%	1.5%	1.0%	1.7%	0.5%	2.7%	0.1%	7.0%	2.9%	5.1%	0.5%	0.1%	2.8%	2.2%
193	70	194	4.0%	43.4%	11.1%	3.2%	2.3%	3.8%	1.2%	6.0%	0.1%	10.2%	4.2%	7.6%	0.2%	0.0%	1.2%	1.5%
194	70	426	3.3%	35.9%	23.6%	1.4%	1.0%	1.7%	0.5%	2.7%	0.1%	8.6%	3.6%	4.4%	0.4%	0.1%	4.6%	8.1%
195	50	7	0.6%	7.0%	7.5%	0.2%	0.1%	0.2%	0.1%	0.4%	0.0%	4.2%	1.7%	0.7%	0.0%	1.6%	67.2%	8.3%
196	50	58	3.8%	41.4%	23.9%	1.6%	1.1%	1.8%	0.6%	2.9%	0.1%	6.3%	2.6%	4.6%	0.1%	0.2%	9.0%	0.0%
197	50	18	2.7%	29.4%	27.4%	1.2%	0.9%	1.5%	0.5%	2.3%	0.0%	1.9%	0.8%	1.2%	0.0%	0.7%	29.5%	0.0%
198	50	13	1.6%	17.5%	10.8%	1.1%	0.7%	1.2%	0.4%	2.0%	0.0%	2.2%	0.9%	1.1%	0.0%	1.3%	54.7%	4.4%
199	70	239	3.3%	36.5%	18.5%	2.3%	1.6%	2.6%	0.8%	4.2%	0.1%	11.8%	4.9%	7.1%	1.7%	0.1%	4.5%	0.0%
201	50	163	3.7%	40.8%	18.0%	3.1%	2.2%	3.7%	1.1%	5.8%	0.1%	9.6%	4.0%	4.7%	0.3%	0.0%	0.7%	2.0%
202	50	226	3.4%	37.7%	19.8%	3.2%	2.2%	3.7%	1.2%	5.9%	0.1%	9.2%	3.8%	5.8%	0.8%	0.0%	1.8%	1.4%
203	70	164	3.4%	37.2%	15.5%	2.5%	1.7%	2.9%	0.9%	4.6%	0.1%	12.5%	5.2%	7.4%	1.6%	0.1%	4.6%	0.0%
204	70	255	4.1%	45.3%	23.0%	1.4%	1.0%	1.6%	0.5%	2.5%	0.1%	9.0%	3.7%	5.1%	0.5%	0.0%	1.9%	0.2%
205	50	34	3.2%	35.1%	24.1%	1.9%	1.3%	2.2%	0.7%	3.5%	0.1%	6.8%	2.8%	3.5%	0.5%	0.3%	12.4%	1.8%
206	50	74	3.4%	37.4%	25.2%	1.4%	1.0%	1.6%	0.5%	2.6%	0.1%	9.2%	3.8%	5.9%	0.7%	0.2%	7.0%	0.0%
207	50	29	2.6%	28.6%	20.3%	1.9%	1.3%	2.2%	0.7%	3.5%	0.0%	3.1%	1.3%	1.9%	0.2%	0.4%	18.6%	13.4%
208	50	47	2.8%	31.0%	23.1%	1.3%	0.9%	1.5%	0.5%	2.4%	0.1%	6.7%	2.8%	3.8%	0.2%	0.3%	12.0%	10.7%
209	50	98	3.3%	35.9%	19.3%	4.4%	3.1%	5.1%	1.6%	8.2%	0.1%	7.6%	3.1%	3.2%	0.4%	0.1%	2.5%	2.1%
210	50	170	3.2%	35.4%	23.3%	3.1%	2.2%	3.7%	1.1%	5.8%	0.1%	7.2%	3.0%	4.2%	0.6%	0.1%	4.1%	2.9%
211	70	287	3.1%	34.2%	19.7%	3.0%	2.1%	3.5%	1.1%	5.6%	0.1%	13.1%	5.4%	5.6%	0.8%	0.0%	0.2%	2.5%
212	70	258	4.2%	45.8%	22.7%	1.5%	1.1%	1.8%	0.6%	2.9%	0.1%	8.2%	3.4%	5.4%	0.2%	0.0%	0.2%	2.1%
213	50	65	2.8%	30.7%	18.6%	1.5%	1.1%	1.7%	0.5%	2.8%	0.1%	4.9%	2.0%	2.2%	0.2%	0.2%	10.1%	20.5%
214	70	79	3.0%	32.8%	13.7%	1.3%	0.9%	1.5%	0.5%	2.4%	0.1%	5.0%	2.1%	4.3%	0.2%	0.2%	6.4%	25.7%
215	50	35	3.8%	42.0%	27.1%	1.9%	1.3%	2.2%	0.7%	3.5%	0.1%	8.1%	3.4%	3.8%	0.2%	0.0%	1.6%	0.0%
216	50	31	3.0%	33.1%	27.0%	1.5%	1.1%	1.8%	0.6%	2.8%	0.1%	8.0%	3.3%	3.2%	0.1%	0.1%	2.8%	11.8%
217	50	142	2.9%	32.2%	24.9%	1.6%	1.2%	1.9%	0.6%	3.0%	0.1%	6.9%	2.9%	2.9%	0.4%	0.2%	6.7%	11.6%
218	50	90	3.0%	33.0%	16.4%	1.3%	1.0%	1.6%	0.5%	2.5%	0.1%	5.8%	2.4%	3.7%	0.3%	0.2%	6.6%	21.8%
219	50	77	3.1%	33.5%	30.2%	1.8%	1.2%	2.1%	0.6%	3.3%	0.1%	8.6%	3.6%	3.5%	0.5%	0.1%	3.7%	4.0%
220	50	31	3.6%	39.1%	20.3%	1.8%	1.3%	2.1%	0.7%	3.4%	0.1%	7.6%	3.2%	3.8%	0.5%	0.1%	2.8%	9.9%
221	50	78	3.3%	36.0%	22.3%	2.6%	1.9%	3.1%	1.0%	4.9%	0.1%	7.1%	3.0%	3.3%	0.4%	0.1%	3.9%	7.2%
222	50	61	2.3%	24.8%	20.1%	5.2%	3.7%	6.1%	1.9%	9.7%	0.1%	8.4%	3.5%	4.0%	0.5%	0.0%	0.7%	9.0%
223	50	16	2.9%	31.8%	21.6%	1.7%	1.2%	2.0%	0.6%	3.1%	0.2%	17.4%	7.2%	5.1%	0.5%	0.0%	0.0%	4.6%
226	50	28	3.4%	37.7%	22.5%	0.4%	0.3%	0.5%	0.1%	0.7%	0.1%	5.1%	2.1%	1.3%	0.0%	0.4%	15.3%	9.9%
227	50	108	4.3%	47.4%	26.8%	0.8%	0.6%	0.9%	0.3%	1.5%	0.1%	6.4%	2.6%	2.1%	0.1%	0.1%	4.5%	1.5%
228	50	2	2.7%	29.2%	31.2%	1.0%	0.7%	1.2%	0.4%	1.9%	0.2%	19.3%	8.0%	4.1%	0.0%	0.0%	0.0%	0.0%
229	50	14	3.9%	42.4%	33.6%	0.6%	0.4%	0.7%	0.2%	1.0%	0.1%	9.8%	4.1%	3.3%	0.1%	0.0%	0.0%	0.0%
230	50	27	2.4%	26.6%	19.6%	1.4%	1.0%	1.7%	0.5%	2.7%	0.1%	11.3%	4.7%	3.9%	0.5%	0.1%	5.3%	18.1%
231	50	53	3.0%	32.5%	23.4%	1.1%	0.8%	1.3%	0.4%	2.1%	0.2%	16.0%	6.6%	3.9%	0.2%	0.1%	3.5%	5.0%
232	50	6	4.0%	43.5%	23.5%	1.5%	1.1%	1.8%	0.5%	2.8%	0.1%	12.5%	5.2%	3.2%	0.3%	0.0%	0.0%	0.0%
235	50	100	3.3%	36.7%	28.1%	1.1%	0.8%	1.3%	0.4%	2.0%	0.1%	8.3%	3.4%	2.5%	0.1%	0.1%	3.2%	8.7%
236	50	65	4.5%	49.6%	22.7%	1.3%	0.9%	1.6%	0.5%	2.5%	0.1%	8.2%	3.4%	3.0%	0.2%	0.0%	0.0%	1.6%

Traffic Flows and Breakdown by 16 Vehicle Classes (Year 2026)

Link No.	Speed Limit	Total Vehicle	19 - Motorcycles (MC)	01 - Private Cars (PC)	03 - Taxi	14 - Non-franchised Bus <=6.4t	15 - Non-franchised Bus 6.4-15t	16 - Non-franchised Bus >15t	12 - Private Light Bus <=3.5t	13 - Private Light Bus >3.5t	04 - Light Goods Vehicles <=2.5t	05 - Lt Goods Vehicles 2.5-3.5t	06 - Light Goods Vehicles >3.5t	07 - Heavy Goods Vehicles <=15t	08 - Heavy Goods Vehicles >15t	17 - Franchised Bus (SD)	18 - Franchised Bus (DD)	11 - Public Light Buses
	km/hr	0400-0500																
237	50	40	3.7%	40.7%	24.4%	0.9%	0.6%	1.0%	0.3%	1.7%	0.2%	14.7%	6.1%	5.4%	0.2%	0.0%	0.0%	0.0%
238	50	16	2.9%	31.7%	21.1%	2.1%	1.5%	2.5%	0.8%	3.9%	0.2%	17.2%	7.1%	7.5%	1.5%	0.0%	0.0%	0.0%
239	70	319	2.9%	31.4%	15.0%	2.0%	1.4%	2.3%	0.7%	3.6%	0.1%	11.0%	4.5%	4.9%	0.6%	0.3%	10.6%	8.8%
240	70	299	3.5%	38.1%	12.6%	1.3%	0.9%	1.5%	0.5%	2.3%	0.1%	7.8%	3.2%	4.1%	0.4%	0.4%	16.6%	6.9%
241	50	42	2.2%	24.6%	16.6%	0.4%	0.3%	0.5%	0.1%	0.7%	0.1%	5.2%	2.2%	1.7%	0.1%	0.4%	17.6%	27.2%
242	50	63	2.0%	22.0%	18.7%	0.8%	0.6%	0.9%	0.3%	1.5%	0.1%	5.6%	2.3%	4.2%	0.0%	0.3%	11.7%	29.0%
243	50	20	3.8%	41.5%	32.6%	2.3%	1.6%	2.6%	0.8%	4.2%	0.1%	5.1%	2.1%	3.1%	0.2%	0.0%	0.0%	0.0%
244	50	7	4.3%	47.5%	30.8%	1.9%	1.3%	2.2%	0.7%	3.5%	0.0%	4.1%	1.7%	1.8%	0.0%	0.0%	0.0%	0.0%
245	50	90	2.2%	24.2%	17.5%	0.7%	0.5%	0.8%	0.2%	1.2%	0.1%	6.1%	2.5%	4.2%	0.1%	0.2%	10.5%	29.0%
246	50	68	2.6%	28.5%	21.2%	0.8%	0.6%	0.9%	0.3%	1.5%	0.1%	6.1%	2.5%	2.2%	0.0%	0.3%	13.7%	18.6%
247	50	15	2.6%	28.7%	33.7%	0.2%	0.1%	0.2%	0.1%	0.4%	0.1%	7.1%	3.0%	1.4%	0.0%	0.3%	13.3%	8.8%
248	50	31	3.9%	42.8%	21.3%	1.6%	1.2%	1.9%	0.6%	3.0%	0.1%	6.7%	2.8%	3.1%	0.2%	0.2%	6.4%	4.2%
249	50	63	3.6%	39.4%	25.4%	2.1%	1.5%	2.5%	0.8%	4.0%	0.1%	8.6%	3.6%	2.9%	0.1%	0.1%	3.2%	2.1%
250	50	135	3.5%	38.4%	23.3%	1.8%	1.3%	2.1%	0.7%	3.4%	0.1%	12.1%	5.0%	4.7%	0.4%	0.0%	1.5%	1.7%
253	50	103	3.7%	40.1%	27.2%	1.9%	1.3%	2.2%	0.7%	3.5%	0.1%	9.1%	3.8%	4.3%	0.2%	0.0%	0.8%	1.1%
254	50	43	3.9%	43.4%	26.5%	1.5%	1.0%	1.7%	0.5%	2.7%	0.1%	9.3%	3.9%	4.6%	0.2%	0.0%	0.7%	0.0%
255	50	48	3.6%	39.8%	25.3%	1.8%	1.3%	2.1%	0.7%	3.3%	0.1%	10.9%	4.5%	6.4%	0.2%	0.0%	0.0%	0.0%
256	50	27	3.5%	38.2%	27.0%	1.5%	1.1%	1.8%	0.6%	2.9%	0.1%	12.1%	5.0%	6.2%	0.1%	0.0%	0.0%	0.0%
257	50	149	3.5%	38.7%	24.1%	1.8%	1.3%	2.1%	0.7%	3.4%	0.1%	11.6%	4.8%	4.7%	0.5%	0.1%	2.7%	0.0%
258	50	296	4.1%	45.5%	22.9%	1.1%	0.8%	1.3%	0.4%	2.0%	0.1%	10.6%	4.4%	6.6%	0.3%	0.0%	0.0%	0.0%
259	50	67	4.0%	43.6%	20.7%	1.3%	0.9%	1.5%	0.5%	2.5%	0.1%	13.6%	5.6%	5.2%	0.4%	0.0%	0.0%	0.0%
260	50	91	2.3%	25.7%	20.9%	1.3%	0.9%	1.6%	0.5%	2.5%	0.1%	5.5%	2.3%	3.3%	0.2%	0.3%	12.8%	19.8%
261	50	71	2.5%	27.9%	12.1%	1.4%	1.0%	1.6%	0.5%	2.6%	0.1%	5.1%	2.1%	2.9%	0.2%	0.1%	4.9%	35.0%
262	50	45	3.6%	39.7%	25.3%	1.9%	1.3%	2.2%	0.7%	3.5%	0.1%	10.5%	4.3%	6.5%	0.2%	0.0%	0.0%	0.0%
263	50	32	3.3%	36.3%	24.6%	1.8%	1.2%	2.1%	0.6%	3.3%	0.1%	13.8%	5.7%	6.9%	0.1%	0.0%	0.0%	0.0%
264	50	159	3.6%	39.6%	24.7%	1.7%	1.2%	2.0%	0.6%	3.2%	0.1%	11.1%	4.6%	4.5%	0.5%	0.1%	2.5%	0.0%
265	50	199	4.0%	43.4%	22.9%	1.2%	0.9%	1.4%	0.4%	2.3%	0.1%	11.0%	4.6%	7.5%	0.3%	0.0%	0.0%	0.0%
266	50	62	3.8%	41.3%	22.6%	1.5%	1.1%	1.8%	0.6%	2.8%	0.1%	14.3%	5.9%	4.1%	0.2%	0.0%	0.0%	0.0%
267	50	124	3.1%	33.7%	21.8%	2.1%	1.5%	2.5%	0.8%	4.0%	0.2%	16.0%	6.6%	4.8%	0.3%	0.0%	0.0%	2.7%
268	50	62	2.9%	31.9%	20.4%	2.1%	1.5%	2.4%	0.8%	3.9%	0.2%	18.1%	7.5%	7.1%	0.4%	0.0%	0.0%	0.7%
269	50	76	3.7%	40.1%	28.3%	0.8%	0.5%	0.9%	0.3%	1.4%	0.1%	12.8%	5.3%	4.9%	0.4%	0.0%	0.0%	0.6%
270	50	38	3.4%	36.8%	26.9%	1.0%	0.7%	1.2%	0.4%	1.9%	0.1%	14.3%	5.9%	5.5%	0.5%	0.0%	0.0%	1.2%
271	50	74	3.5%	38.1%	23.8%	1.9%	1.3%	2.2%	0.7%	3.4%	0.1%	14.0%	5.8%	4.8%	0.5%	0.0%	0.0%	0.0%
272	50	47	2.9%	31.5%	20.8%	1.3%	0.9%	1.5%	0.5%	2.4%	0.2%	18.5%	7.6%	5.2%	0.4%	0.0%	0.0%	6.3%
273	50	108	2.6%	28.1%	18.1%	2.0%	1.4%	2.4%	0.7%	3.8%	0.1%	14.1%	5.8%	3.9%	0.4%	0.4%	15.0%	1.2%
274	50	82	2.5%	27.5%	20.9%	1.4%	1.0%	1.7%	0.5%	2.6%	0.1%	11.9%	4.9%	3.0%	0.2%	0.5%	19.6%	1.6%
275	50	180	3.9%	42.4%	21.1%	2.0%	1.4%	2.3%	0.7%	3.6%	0.1%	11.1%	4.6%	5.7%	0.4%	0.0%	0.0%	0.7%
276	50	181	3.4%	37.4%	13.8%	2.7%	1.9%	3.1%	1.0%	5.0%	0.1%	11.8%	4.9%	7.9%	0.1%	0.2%	6.4%	0.5%
277	50	29	3.0%	32.8%	17.6%	2.9%	2.0%	3.4%	1.1%	5.4%	0.2%	17.2%	7.1%	6.7%	0.7%	0.0%	0.0%	0.0%
278	50	28	2.9%	31.5%	15.7%	1.5%	1.1%	1.8%	0.6%	2.8%	0.2%	21.8%	9.0%	10.3%	0.7%	0.0%	0.0%	0.0%
279	50	71	2.7%	29.9%	19.4%	1.9%	1.3%	2.2%	0.7%	3.5%	0.2%	19.3%	8.0%	6.4%	0.5%	0.0%	0.0%	4.2%
280	50	87	3.5%	38.9%	15.8%	1.4%	1.0%	1.7%	0.5%	2.7%	0.1%	11.1%	4.6%	4.5%	0.4%	0.3%	12.4%	1.0%
281	50	154	3.3%	36.8%	18.8%	1.5%	1.1%	1.8%	0.6%	2.9%	0.2%	15.1%	6.3%	8.8%	1.0%	0.0%	0.7%	1.1%
282	50	134	4.9%	54.2%	10.9%	0.9%	0.7%	1.1%	0.3%	1.8%	0.1%	7.0%	2.9%	12.8%	0.2%	0.0%	1.3%	0.9%
283	50	108	3.1%	33.8%	12.7%	4.1%	2.9%	4.8%	1.5%	7.6%	0.2%	16.9%	7.0%	4.1%	0.0%	0.0%	1.3%	0.0%
284	50	50	3.9%	43.0%	26.2%	1.3%	1.0%	1.6%	0.5%	2.5%	0.1%	9.7%	4.0%	6.0%	0.1%	0.0%	0.0%	0.0%
285	50	202	3.2%	34.9%	17.2%	1.8%	1.3%	2.1%	0.6%	3.3%	0.2%	15.9%	6.6%	9.9%	0.9%	0.0%	1.6%	0.6%
286	50	156	3.8%	41.5%	10.3%	1.5%	1.1%	1.8%	0.6%	2.8%	0.1%	9.6%	4.0%	20.4%	0.3%	0.0%	1.6%	0.8%
287	50	73	3.9%	42.6%	23.2%	1.2%	0.9%	1.4%	0.4%	2.3%	0.1%	8.3%	3.4%	5.0%	0.6%	0.0%	0.8%	6.0%
288	50	64	4.0%	43.4%	21.7%	1.7%	1.2%	2.0%	0.6%	3.2%	0.1%	7.0%	2.9%	3.9%	0.4%	0.0%	1.1%	6.9%
289	50	125	3.3%	36.1%	15.6%	1.7%	1.2%	2.0%	0.6%	3.2%	0.1%	10.7%	4.4%	4.4%	0.6%	0.3%	11.4%	4.3%
290	50	319	2.9%	31.6%	16.3%	3.6%	2.5%	4.2%	1.3%	6.7%	0.1%	8.7%	3.6%	2.7%	0.2%	0.2%	6.9%	8.6%
291	50	165	2.7%	29.5%	7.2%	3.0%	2.1%	3.5%	1.1%	5.5%	0.1%	8.1%	3.4%	4.7%	0.2%	0.4%	17.6%	10.9%
292	70	450	3.6%	39.5%	15.7%	2.5%	1.8%	2.9%	0.9%	4.6%	0.1%	10.1%	4.2%	5.9%	0.5%	0.1%	3.3%	4.3%
293	70	351	4.2%	46.3%	9.0%	3.1%	2.2%	3.6%	1.1%	5.8%	0.1%	7.7%	3.2%	2.3%	0.2%	0.1%	3.7%	7.3%
294	50	409	2.9%	32.3%	17.2%	2.1%	1.4%	2.4%	0.8%	3.8%	0.1%	9.6%	4.0%	4.1%	0.4%	0.2%	9.8%	8.9%
295	50	297	2.9%	32.1%	10.6%	1.8%	1.3%	2.2%	0.7%	3.4%	0.1%	9.0%	3.7%	4.6%	0.4%	0.3%	13.7%	13.1%
296	50	36	2.4%	26.4%	17.2%	1.5%	1.0%	1.7%	0.5%	2.7%	0.1%	7.8%	3.3%	2.9%	0.1%	0.0%	0.0%	32.3%
297	50	20	1.5%	16.0%	11.1%	0.3%	0.2%	0.4%	0.1%	0.6%	0.1%	4.9%	2.0%	1.9%	0.1%	0.0%	0.0%	60.9%
299	50	171	3.5%	38.2%	17.6%	1.5%	1.1%	1.8%	0.6%	2.8%	0.1%	13.6%	5.6%	10.6%	0.9%	0.0%	0.0%	2.0%
300	70	393	4.4%	47.9%	5.3%	5.4%	3.8%	6.4%	2.0%	10.1%	0.1%	6.4%	2.7%	1.9%	0.0%	0.1%	2.5%	1.1%
301	70	432	3.6%	40.1%	5.0%	5.1%	3.6%	6.0%	1.9%	9.5%	0.1%	9.2%	3.8%	5.2%	0.0%	0.1%	6.0%	0.7%
302	70	265	4.1%	45.1%	4.9%	6.1%	4.3%	7.1%	2.2%	11.3%	0.1%	7.4%	3.1%	1.6%	0.0%	0.0%	1.0%	1.6%
303	70	261	3.8%	41.9%	6.2%	4.7%	3.3%	5.6%	1.7%	8.8%	0.1%	12.6%	5.2%	4.4%	0.1%	0.0%	0.3%	1.1%
304	50	191	2.8%	30.8%	23.4%	1.0%	0.7%	1.2%	0.4%	2.0%	0.1%	7.0%	2.9%	3.3%	0.3%	0.3%	11.5%	12.2%
305	50	193	3.1%	34.5%	14.9%	1.7%	1.2%	2.0%	0.6%	3.2%	0.1%	5.5%	2.3%	2.8%	0.2%	0.5%	19.6%	7.8%
306	50	149	3.6%	39.2%	17.1%	1.8%	1.2%	2.1%	0.6%	3.3%	0.1%	7.0%	2.9%	2.1%	0.2%	0.2%	6.4%	12.5%
307	50	191	3.7%	40.4%	21.9%	2.6%	1.9%	3.1%	1.0%	4.9%	0.1%	7.5%	3.1%	3.3%	0.6%	0.1%	4.1%	1.8%
308	50	10	3.3%	36.2%	17.8%	1.5%	1.1%	1.8%	0.6%	2.8%	0.0%	4.5%	1.9%	3.3%	0.4%	0.1%	4.3%	20.5%
309	50	17	4.3%	47.1%	28.6%	2.2%	1.6%	2.6%	0.8%	4.2%	0.0%	3.7%	1.6%	3.1%	0.2%	0.0%	0.0%	0.0%
310	70	234	4.2%	46.3%	17.4%	2.0%	1.4%	2.3%	0.7%	3.6%	0.1%	8.2%	3.4%	6.2%	0.5%	0.0%	0.0%	3.6%
311	70	264	3.8%	41.2%	18.9%	1.9%	1.3%	2.2%	0.7%	3.4%	0.1%	9.9%	4.1%	4.3%	0.6%	0.0%	0.0%	7.6%
312	50	143	3.8%	41.8%	8.1%	1.3%	0.9%	1.5%	0.5%	2.4%	0.1%	10.0%	4.1%	23.0%	0.3%	0.0%	0.0%	2.4%
313	50	40	5.1%	56.2%	17.9%	2.1%	1.5%	2.5%	0.8%	4.0%	0.1%	5.2%	2.2%	2.3%	0.2%	0.0%	0.0%	0.0%
314	50	29	4.9%	53.5%	22.0%	1.6%	1.1%	1.8%	0.6%	2.9%	0.1%	6.1%	2.5%	2.8%	0.1%	0.0%	0.0%	0.0%
315	50	17	4.9%	53.3%	21.9%	1.6%	1.1%	1.8%	0.6%	2.9%	0.1%	6.2%	2.6%	2.9%	0.1%	0.0%	0.0%	0.0%
316	50	21	5.1%	55.9%	17.8%	2.1%	1.5%	2.5%	0.8%	4.0%	0.1%	5.4%	2.2%	2.4%	0.2%	0.0%	0.0%	0.0%
317	50	22	5.0%	54.7%	18.0%	2.3%	1.6%	2.7%	0.8%	4.2%	0.1%	6.2%	2.6%	1.7%	0.2%	0.0%	0.0%	0.0%
318	50	19	4.8%	53.0%	23.6%	1.2%	0.9%	1.4%	0.4%	2.3%	0.1%	7.2%	3.0%	1.9%	0.1%	0.0%	0.0%	0.0%
319	50	44	4.4%	48.5%	23.3%	2.0%	1.4%	2.4%	0.7%	3.7%	0.1%	6.6%	2.7%	2.3%	0.1%	0.0%	1.6%	0.0%
320	50	22	3.7%	40.3%	25.2%	1.3%	0.9%	1.6%	0.5%	2.5%	0.1%	7.4%	3.1%	2.5%	0.4%	0.2%	7.7%	2.6%
321	50	60	4.7%	51.1%	15.3%	1.1%	0.8%	1.3%	0.4%	2.1%	0.1%	11.6%	4.8%	3.5%	0.3%	0.1%	2.9%	0.0%
322	50	5	4.5%	49.7%	22.1%	1.9%	1.3%	2.2%	0.7%	3.5%	0.1%	6.4%	2.7%	4.5%	0.3%	0.0%	0.0%	0.0%
323	50	12	4.8%	52.6%	22.8%	1.8%	1.3%	2.1%	0.7%	3.3%	0.1%	6.0%	2.5%	2.0%	0.2%	0.0%	0.0%	0.0%
324	50	35	3.9%	42.6%	21.5%	1.4%	1.0%	1.6%	0.5%	2.6%	0.1%	7.9%	3.3%	4.2%	0.6%	0.2%	7.0%	1.7%
325	50	55	4.1%	45.0%	21.3%	1.9%	1.3%	2.2%	0.7%	3.5%	0.1%	7.1%	2.9%	5.3%	0.2%	0.1%	3.2%	1.1%
326	50	14	3.9%	42.3%	16.0%	2.9%	2.1%	3.4%	1.1%	5.4%	0.1%	9.2%	3.8%	9.3%	0.4%	0.0%	0.0%	0.0%
327	50	46	4.1%	45.3%	19.4%	1.5%	1.1%	1.8%	0.6%	2.9%	0.1%	7.2%	3.0%	5.7%	0.3%	0.1%	5.6%	1.3%
328	50	32	3.7%	40.5%	16.1%	2.9%	2.0%	3.4%	1.0%	5.3%	0.1%	7.2%	3.0%	6.5%	0.4%	0.2%	7.7%	0.0%
329	50	17	4.7%	51.3%	22.3%	1.6%	1.1%	1.9%	0.6%	3.0%	0.1%	6.7%	2.8%	3.8%	0.1%	0.0%	0.0%	0.0%
330	50	13	4.1%	45.3%	18.3%	4.7%	3.3%	5.5%	1.7%	8.8%	0.0%	3.7%	1.5%	2.9%	0.1%	0.0%	0.0%	0.0%
331	50	26	5.1%	55.6%	18.7%	2.6%	1.8%	3.0%	0.9%	4.7%	0.0%	3.5%	1.4%	2.5%	0.1%	0.0%	0.0%	0.0%
332	50	9	4.1%	44.9%	17.6%	4.9%	3.4%	5.7%	1.8%	9.0%	0.0%	3.8%	1.6%	3.0%	0.1%	0.0%	0.0%	0.0%
333	50	23	5.1%	55.5%	18.5%	2.6%	1.8%	3.0%	0.9%	4.8%	0.0%	3.5%	1.4%	2.6%	0.1%	0.0%	0.0%	0.0%
334	50	9	4.8%	52.5%	19.1%	2.8%	2.0%	3.2%	1.0%	5.1%	0.0%	3.4%	1.4%	4.5%	0.1%	0.0%	0.0%	0.0%
335	50	22	5.3%	57.9%	18.4%	2.1%	1.5%	2.5%	0.8%	3.9%	0.0%	2.7%	1.1%	3.7%	0.1%	0.0%	0.0%	0.0%
336	50	91	4.3%	46.9%	31.0%	1.0%	0.7%	1.1%	0.3%	1.8%	0.1%	5.7%	2.3%	4.7%	0.1%	0.0%	0.0%	0.0%
337	50	99	3.8%	42.0%	30.9%	2.3%	1.6%	2.7%	0.9%	4.3%	0.1%	5.9%	2.5%	2.7%	0.2%	0.0%	0.0%	0.0%
338	50	85	4.2%	46.1%	31.5%	1.0%	0.7%	1.2%	0.4%	1.9%	0.1%	5.4%	2.2%	5.1%	0.1%	0.0%	0.0%	0.0%
339	50	95	3.8%	41.9%	31.8%	2.2%	1.5%	2.6%	0.8%	4.1%	0.1%	5.8%	2.4%	2.9%	0.2%	0.0%	0.0%	0.0%
340	50	57	4.2%	46.0%	25.4%	2.4%	1.7%	2.9%	0.9%	4.6%	0.1%	5.0%	2.1%	4.7%	0.2%	0.0%	0.0%	0.0%
341	50	48	4.5%	49.3%	23.7%	1.4%	1.0%	1.6%	0.5%	2.6%	0.1%	7.3%	3.0%	4.5%	0.4%	0.0%	0.0%	0.0%
342	80	399	5.1%	56.4%	9.1%	1.6%	1.1%	1.9%	0.6%	3.0%	0.1%	10.6%	4.4%	5.7%	0.4%	0.0%	0.0%	0.0%
343	80	448	5.0%	54.4%	11.6%	2.7%	1.9%	3.2%	1.0%	5.1%	0.1%	6.1%	2.5%	5.6%	1.0%	0.0%	0.0%	0.0%
346	70	11	3.5%	38.2%	17.7%	5.4%	3.8%	6.4%	2.0%	10.1%	0.1%	5.4%	2.2%	4.9%	0.3%	0.0%	0.0%	0.0%

Traffic Flows and Breakdown by 16 Vehicle Classes (Year 2026)

Link No.	Speed Limit	Total Vehicle	19 - Motorcycles (MC)	01 - Private Cars (PC)	03 - Taxi	14 - Non-franchised Bus <=6.4t	15 - Non-franchised Bus 6.4-15t	16 - Non-franchised Bus >15t	12 - Private Light Bus <=3.5t	13 - Private Light Bus >3.5t	04 - Light Goods Vehicles <=2.5t	05 - Lt Goods Vehicles 2.5-3.5t	06 - Light Goods Vehicles >3.5t	07 - Heavy Goods Vehicles <=15t	08 - Heavy Goods Vehicles >15t	17 - Franchised Bus (SD)	18 - Franchised Bus (DD)	11 - Public Light Buses
	km/hr	0400-0500																
349	70	123	5.6%	61.1%	5.6%	1.3%	0.9%	1.6%	0.5%	2.5%	0.1%	10.8%	4.5%	5.0%	0.5%	0.0%	0.0%	0.0%
350	50	103	3.7%	40.9%	34.7%	2.4%	1.7%	2.8%	0.9%	4.5%	0.0%	4.3%	1.8%	2.1%	0.1%	0.0%	0.0%	0.0%
351	50	97	4.4%	48.5%	32.4%	0.8%	0.6%	1.0%	0.3%	1.5%	0.0%	4.6%	1.9%	3.8%	0.1%	0.0%	0.0%	0.0%
364	50	44	3.9%	43.1%	22.9%	2.8%	2.0%	3.3%	1.0%	5.2%	0.1%	8.7%	3.6%	3.4%	0.2%	0.0%	0.0%	0.0%
365	50	58	4.3%	47.0%	30.9%	1.4%	1.0%	1.6%	0.5%	2.6%	0.1%	5.9%	2.4%	2.3%	0.1%	0.0%	0.0%	0.0%
368	50	141	4.1%	45.3%	11.2%	2.1%	1.5%	2.4%	0.8%	3.8%	0.1%	7.4%	3.1%	4.1%	3.3%	0.2%	6.7%	4.0%
369	50	26	4.4%	47.7%	20.5%	1.9%	1.4%	2.3%	0.7%	3.6%	0.1%	7.2%	3.0%	2.3%	0.3%	0.0%	0.0%	4.6%
370	50	5	2.0%	21.6%	14.7%	1.5%	1.0%	1.7%	0.5%	2.7%	0.1%	12.6%	5.2%	8.3%	2.6%	0.6%	24.8%	0.0%
371	70	162	3.1%	34.6%	19.4%	2.3%	1.6%	2.7%	0.8%	4.2%	0.1%	11.8%	4.9%	7.4%	2.0%	0.1%	4.9%	0.0%
372	70	314	3.9%	43.0%	24.3%	2.0%	1.4%	2.4%	0.7%	3.8%	0.1%	8.2%	3.4%	4.1%	1.0%	0.0%	1.7%	0.0%
373	50	28	4.0%	43.9%	15.5%	1.8%	1.3%	2.1%	0.7%	3.4%	0.2%	15.8%	6.6%	4.4%	0.3%	0.0%	0.0%	0.0%
374	50	4	3.7%	40.5%	21.4%	1.6%	1.2%	1.9%	0.6%	3.1%	0.1%	13.7%	5.7%	5.6%	0.8%	0.0%	0.0%	0.0%
375	50	9	3.6%	39.8%	16.1%	0.6%	0.4%	0.7%	0.2%	1.0%	0.1%	7.0%	2.9%	3.7%	0.2%	0.0%	0.0%	23.9%
376	50	66	3.8%	41.4%	19.5%	1.8%	1.2%	2.1%	0.6%	3.3%	0.1%	12.8%	5.3%	7.3%	0.7%	0.0%	0.0%	0.0%
377	50	20	4.0%	43.9%	20.4%	2.6%	1.8%	3.0%	0.9%	4.8%	0.1%	10.2%	4.2%	3.3%	0.7%	0.0%	0.0%	0.0%
378	50	55	4.6%	50.7%	15.4%	1.6%	1.1%	1.8%	0.6%	2.9%	0.1%	10.6%	4.4%	4.4%	0.3%	0.0%	0.0%	1.6%
380	50	23	3.9%	42.8%	20.8%	2.4%	1.7%	2.8%	0.9%	4.5%	0.1%	10.8%	4.5%	4.0%	0.8%	0.0%	0.0%	0.0%
381	50	42	3.2%	35.5%	12.1%	1.4%	1.0%	1.7%	0.5%	2.6%	0.1%	6.2%	2.6%	3.1%	0.5%	0.6%	25.5%	3.5%
382	50	39	2.9%	32.3%	17.9%	1.2%	0.8%	1.4%	0.4%	2.2%	0.1%	5.2%	2.1%	2.7%	0.4%	0.6%	25.9%	3.8%
383	50	353	3.8%	42.0%	15.4%	1.8%	1.3%	2.1%	0.7%	3.3%	0.1%	7.5%	3.1%	4.9%	0.6%	0.2%	9.9%	3.3%
384	50	195	2.7%	29.4%	16.2%	1.1%	0.8%	1.3%	0.4%	2.1%	0.1%	10.1%	4.2%	6.1%	0.9%	0.4%	17.6%	6.5%
385	50	278	4.1%	44.7%	18.9%	2.2%	1.6%	2.6%	0.8%	4.2%	0.1%	10.0%	4.1%	5.4%	0.8%	0.0%	0.0%	0.4%
386	50	291	4.1%	45.0%	18.9%	2.2%	1.6%	2.6%	0.8%	4.2%	0.1%	9.9%	4.1%	5.4%	0.8%	0.0%	0.0%	0.4%
388	50	45	4.2%	45.9%	18.4%	2.5%	1.8%	3.0%	0.9%	4.7%	0.1%	9.8%	4.1%	3.8%	0.9%	0.0%	0.0%	0.0%
389	50	158	4.3%	47.5%	21.9%	1.5%	1.1%	1.8%	0.6%	2.9%	0.1%	8.7%	3.6%	4.9%	0.4%	0.0%	0.0%	0.7%
390	50	64	4.7%	51.1%	16.3%	2.5%	1.8%	3.0%	0.9%	4.7%	0.1%	7.2%	3.0%	2.6%	0.2%	0.0%	0.0%	1.9%
391	50	242	4.2%	46.4%	19.1%	1.9%	1.3%	2.2%	0.7%	3.5%	0.1%	10.1%	4.2%	5.2%	0.5%	0.0%	0.0%	0.5%
394	50	34	3.3%	36.4%	16.0%	1.6%	1.1%	1.9%	0.6%	3.0%	0.2%	17.1%	7.1%	9.4%	2.3%	0.0%	0.0%	0.0%
395	50	31	3.7%	40.1%	18.4%	1.9%	1.3%	2.2%	0.7%	3.5%	0.2%	14.5%	6.0%	6.4%	1.1%	0.0%	0.0%	0.0%
397	50	45	3.8%	41.3%	14.2%	2.6%	1.8%	3.1%	1.0%	4.8%	0.1%	13.0%	5.4%	7.0%	1.9%	0.0%	0.0%	0.0%
398	50	20	4.2%	46.0%	14.0%	2.2%	1.5%	2.6%	0.8%	4.1%	0.1%	14.0%	5.8%	3.9%	0.7%	0.0%	0.0%	0.0%
399	50	96	2.7%	29.5%	17.8%	1.4%	1.0%	1.6%	0.5%	2.6%	0.1%	8.9%	3.7%	5.1%	1.1%	0.4%	18.6%	4.9%
403	50	52	4.1%	44.8%	26.0%	1.6%	1.1%	1.8%	0.6%	2.9%	0.1%	9.7%	4.0%	3.2%	0.1%	0.0%	0.0%	0.0%
405	50	97	4.4%	48.7%	18.8%	2.4%	1.7%	2.8%	0.9%	4.4%	0.1%	7.7%	3.2%	2.3%	0.4%	0.0%	1.8%	0.6%
406	50	30	4.0%	44.2%	29.4%	2.0%	1.4%	2.4%	0.7%	3.8%	0.1%	5.8%	2.4%	3.6%	0.0%	0.0%	0.0%	0.0%
407	50	17	1.6%	17.6%	9.6%	0.7%	0.5%	0.8%	0.3%	1.3%	0.3%	31.0%	12.8%	10.6%	0.1%	0.0%	0.0%	12.8%
408	50	37	3.9%	43.1%	20.7%	1.4%	1.0%	1.7%	0.5%	2.7%	0.1%	8.3%	3.4%	4.2%	0.6%	0.2%	6.6%	1.6%
409	50	64	4.2%	46.2%	21.1%	1.9%	1.3%	2.2%	0.7%	3.5%	0.1%	7.2%	3.0%	4.7%	0.2%	0.1%	2.7%	0.9%
412	70	96	2.7%	29.4%	21.8%	5.4%	3.8%	6.3%	2.0%	10.0%	0.1%	9.5%	3.9%	5.2%	0.1%	0.0%	0.0%	0.0%
413	70	13	1.3%	14.4%	18.3%	9.8%	6.9%	11.4%	3.6%	18.1%	0.1%	8.8%	3.6%	3.2%	0.4%	0.0%	0.0%	0.0%
414	70	180	4.2%	45.6%	10.6%	2.7%	1.9%	3.2%	1.0%	5.1%	0.1%	10.3%	4.3%	7.9%	0.1%	0.0%	1.3%	1.6%
415	70	82	2.9%	31.8%	22.3%	4.7%	3.3%	5.5%	1.7%	8.7%	0.1%	9.6%	4.0%	5.5%	0.0%	0.0%	0.0%	0.0%
416	70	67	3.4%	37.1%	26.2%	1.9%	1.4%	2.3%	0.7%	3.6%	0.1%	10.3%	4.3%	8.7%	0.1%	0.0%	0.0%	0.0%
417	50	87	2.5%	27.9%	17.8%	2.0%	1.4%	2.4%	0.7%	3.8%	0.1%	4.9%	2.1%	2.8%	0.2%	0.7%	28.3%	2.4%
418	50	94	3.7%	41.1%	17.8%	2.8%	2.0%	3.3%	1.0%	5.3%	0.1%	6.8%	2.8%	2.5%	0.2%	0.2%	8.1%	2.2%
419	50	66	4.0%	43.5%	26.1%	1.0%	0.7%	1.2%	0.4%	1.9%	0.1%	7.2%	3.0%	3.9%	0.3%	0.0%	2.0%	4.7%
420	50	108	4.0%	43.9%	26.5%	1.9%	1.3%	2.2%	0.7%	3.5%	0.0%	4.8%	2.0%	2.9%	0.4%	0.1%	3.5%	2.2%
421	50	343	3.7%	40.1%	21.0%	1.5%	1.1%	1.8%	0.6%	2.8%	0.1%	7.1%	2.9%	5.0%	0.5%	0.1%	5.2%	6.5%
422	50	257	3.6%	39.4%	16.6%	2.5%	1.8%	2.9%	0.9%	4.7%	0.1%	6.9%	2.9%	4.7%	0.3%	0.1%	5.1%	7.6%
423	70	312	3.4%	37.8%	14.8%	2.3%	1.6%	2.7%	0.8%	4.3%	0.1%	13.7%	5.7%	6.2%	1.0%	0.0%	1.0%	4.7%
424	70	404	4.8%	52.7%	17.4%	1.2%	0.9%	1.5%	0.5%	2.3%	0.1%	6.7%	2.8%	4.4%	0.5%	0.1%	2.4%	1.9%
425	50	229	3.2%	34.9%	15.6%	1.6%	1.1%	1.8%	0.6%	2.9%	0.1%	8.4%	3.5%	6.2%	0.6%	0.4%	16.0%	3.2%
426	50	130	4.0%	44.3%	13.3%	2.2%	1.5%	2.5%	0.8%	4.0%	0.1%	7.8%	3.2%	7.2%	0.5%	0.1%	3.9%	4.5%
427	50	26	5.0%	55.3%	22.0%	2.5%	1.7%	2.9%	0.9%	4.6%	0.0%	2.4%	1.0%	1.7%	0.1%	0.0%	0.0%	0.0%
429	50	82	2.1%	23.4%	15.8%	0.9%	0.6%	1.1%	0.3%	1.7%	0.1%	9.0%	3.7%	2.2%	0.0%	0.6%	26.5%	11.9%
430	70	30	2.7%	29.4%	11.0%	2.7%	1.9%	3.1%	1.0%	4.9%	0.1%	11.3%	4.7%	5.3%	0.0%	0.5%	21.5%	0.0%
433	50	14	2.9%	31.9%	12.8%	3.2%	2.3%	3.8%	1.2%	6.0%	0.2%	16.7%	6.9%	7.2%	0.6%	0.1%	4.1%	0.0%
434	50	112	3.5%	38.4%	22.0%	2.6%	1.8%	3.0%	0.9%	4.8%	0.1%	11.0%	4.6%	6.1%	0.1%	0.0%	0.5%	0.5%
435	50	101	2.8%	30.7%	20.0%	1.7%	1.2%	2.0%	0.6%	3.2%	0.1%	10.4%	4.3%	5.4%	0.4%	0.2%	6.6%	10.5%
436	50	43	2.8%	31.0%	20.3%	2.4%	1.7%	2.8%	0.9%	4.4%	0.0%	4.4%	1.8%	2.4%	0.1%	0.5%	19.6%	4.8%
437	50	42	2.1%	22.9%	12.6%	2.0%	1.4%	2.4%	0.7%	3.8%	0.1%	6.2%	2.6%	3.8%	0.0%	0.5%	22.1%	16.7%
438	50	48	3.2%	35.0%	27.5%	1.0%	0.7%	1.2%	0.4%	1.9%	0.1%	13.7%	5.7%	6.9%	0.9%	0.0%	0.0%	1.8%
439	50	27	3.0%	32.5%	18.3%	3.8%	2.7%	4.5%	1.4%	7.1%	0.1%	7.5%	3.1%	6.4%	0.9%	0.2%	6.4%	2.2%
440	50	140	3.3%	35.7%	20.4%	2.3%	1.6%	2.7%	0.8%	4.2%	0.2%	14.9%	6.2%	5.0%	0.3%	0.0%	0.0%	2.4%
443	50	41	3.3%	35.8%	22.7%	1.8%	1.3%	2.1%	0.7%	3.4%	0.1%	12.1%	5.0%	3.4%	0.1%	0.0%	0.0%	8.3%
444	50	29	3.8%	42.0%	30.6%	1.1%	0.8%	1.3%	0.4%	2.0%	0.1%	8.7%	3.6%	2.9%	0.3%	0.0%	0.0%	2.6%
445	50	36	3.3%	36.4%	25.9%	0.5%	0.3%	0.6%	0.2%	0.9%	0.1%	5.9%	2.5%	1.8%	0.0%	0.2%	8.8%	12.7%
446	50	77	4.6%	50.1%	23.9%	1.2%	0.8%	1.4%	0.4%	2.2%	0.1%	7.7%	3.2%	2.9%	0.2%	0.0%	0.0%	1.3%
447	50	16	3.1%	34.0%	21.9%	1.9%	1.3%	2.2%	0.7%	3.5%	0.2%	16.0%	6.6%	7.9%	0.7%	0.0%	0.0%	0.0%
448	50	28	3.7%	40.7%	28.9%	0.9%	0.7%	1.1%	0.3%	1.7%	0.1%	10.7%	4.4%	6.3%	0.5%	0.0%	0.0%	0.0%
449	50	25	3.4%	37.2%	32.3%	1.0%	0.7%	1.1%	0.4%	1.8%	0.1%	11.8%	4.9%	5.1%	0.3%	0.0%	0.0%	0.0%
450	50	4	2.3%	25.4%	25.6%	0.3%	0.2%	0.4%	0.1%	0.6%	0.2%	23.9%	9.9%	9.9%	1.0%	0.0%	0.0%	0.0%
451	50	27	3.9%	42.7%	19.1%	2.7%	1.9%	3.1%	1.0%	4.9%	0.1%	10.1%	4.2%	5.8%	0.4%	0.0%	0.0%	0.0%
452	50	29	3.4%	37.5%	36.5%	1.1%	0.8%	1.3%	0.4%	2.1%	0.1%	9.0%	3.7%	3.9%	0.2%	0.0%	0.0%	0.0%
453	50	79	4.2%	45.8%	21.7%	0.9%	0.6%	1.1%	0.3%	1.7%	0.1%	10.8%	4.5%	4.9%	0.5%	0.1%	2.9%	0.0%
454	50	38	4.7%	51.2%	21.9%	1.7%	1.2%	1.9%	0.6%	3.1%	0.1%	8.0%	3.3%	2.1%	0.3%	0.0%	0.0%	0.0%
459	50	54	4.1%	44.9%	12.7%	3.4%	2.4%	4.0%	1.3%	6.4%	0.1%	7.8%	3.2%	3.7%	0.0%	0.0%	1.1%	4.9%
460	50	110	3.9%	43.1%	27.5%	2.0%	1.4%	2.4%	0.7%	3.8%	0.1%	7.3%	3.0%	3.3%	0.1%	0.0%	0.3%	0.9%
461	50	160	4.4%	48.6%	29.3%	1.3%	0.9%	1.5%	0.5%	2.3%	0.1%	5.8%	2.4%	2.0%	0.1%	0.0%	0.2%	0.6%
468	50	77	3.1%	33.5%	30.2%	1.8%	1.2%	2.1%	0.6%	3.3%	0.1%	8.6%	3.6%	3.5%	0.5%	0.1%	3.7%	4.0%
469	50	82	3.2%	34.6%	18.8%	3.9%	2.8%	4.6%	1.4%	7.2%	0.1%	7.0%	2.9%	2.5%	0.3%	0.0%	1.6%	9.2%
470	50	50	2.9%	31.8%	17.9%	5.2%	3.7%	6.1%	1.9%	9.6%	0.1%	6.6%	2.7%	1.7%	0.1%	0.0%	0.9%	8.8%
473	50	9	4.8%	52.5%	19.1%	2.8%	2.0%	3.2%	1.0%	5.1%	0.0%	3.4%	1.4%	4.5%	0.1%	0.0%	0.0%	0.0%
474	50	22	5.3%	57.9%	18.4%	2.1%	1.5%	2.5%	0.8%	3.9%	0.0%	2.7%	1.1%	3.7%	0.1%	0.0%	0.0%	0.0%
475	50	3	3.1%	33.5%	19.5%	4.9%	3.5%	5.8%	1.8%	9.1%	0.1%	11.0%	4.5%	3.2%	0.1%	0.0%	0.0%	0.0%
476	50	5	4.6%	50.7%	18.3%	2.8%	2.0%	3.2%	1.0%	5.1%	0.1%	6.3%	2.6%	3.1%	0.2%	0.0%	0.0%	0.0%
477	50	6	4.9%	54.3%	18.9%	2.0%	1.4%	2.3%	0.7%	3.7%	0.1%	5.3%	2.2%	4.0%	0.1%	0.0%	0.0%	0.0%
478	50	8	4.0%	43.9%	20.5%	4.0%	2.9%	4.7%	1.5%	7.5%	0.0%	4.5%	1.8%	4.5%	0.1%	0.0%	0.0%	0.0%
479	50	4	4.0%	43.8%	18.5%	4.2%	3.0%	4.9%	1.5%	7.8%	0.1%	6.9%	2.9%	2.5%	0.1%	0.0%	0.0%	0.0%
480	50	4	4.8%	52.3%	18.3%	2.2%	1.5%	2.5%	0.8%	4.0%	0.1%	8.0%	3.3%	2.2%	0.1%	0.0%	0.0%	0.0%
483	50	56	4.1%	44.8%	24.4%	2.7%	1.9%	3.2%	1.0%	5.1%	0.1%	5.4%	2.2%	5.1%	0.2%	0.0%	0.0%	0.0%
484	50	55	4.5%	49.7%	21.8%	1.7%	1.2%	2.0%	0.6%	3.2%	0.1%	7.3%	3.0%	4.4%	0.4%	0.0%	0.0%	0.0%
485	50	72	3.4%	37.2%	12.7%	2.2%	1.6%	2.6%	0.8%	4.1%	0.1%	6.2%	2.6%	2.7%	3.2%	0.3%	14.6%	5.7%
486	50	60	3.8%	41.9%	20.3%	2.6%	1.9%	3.1%	1.0%	4.9%	0.1%	9.9%	4.1%	5.1%	1.3%	0.0%	0.0%	0.0%
487	50	41	4.7%	51.1%	6.9%	1.5%	1.0%	1.7%	0.5%	2.7%	0.1%	6.5%	2.7%	2.6%	0.5%	0.0%	0.0%	17.6%
488	50	13	1.8%	20.3%	7.1%	1.7%	1.2%	2.0%	0.6%	3.1%	0.1%	7.5%	3.1%	2.1%	0.3%	1.1%	47.8%	0.0%
489	50	159	3.3%	36.7%	14.1%	2.0%	1.4%	2.4%	0.7%	3.8%	0.1%	7.2%	3.0%	3.8%	2.2%	0.3%	12.7%	6.4%
490	50	21	0.6%	6.6%	2.5%	0.1%	0.1%	0.1%	0.0%	0.2%	0.0%	1.4%	0.6%	0.2%	0.0%	1.6%	65.7%	20.1%
491	50	98	2.5%	27.5%	13.0%	1.7%	1.2%	2.0%	0.6%	3.2%	0.1%	8.5%	3.5%	3.6%	1.0%	0.5%	19.6%	11.3%
492	50	4	4.1%	44.6%	13.8%	3.4%	2.4%	4.0%	1.2%	6.4%	0.1%	12.0%	5.0%	2.8%	0.2%	0.0%	0.0%	0.0%
493	50	175	3.4%	37.7%	14.9%	2.1%	1.5%	2.5%	0.8%	4.0%	0.1%	7.9%	3.3%	3.9%	2.1%	0.1%	6.0%	9.7%
494	50	13	5.4%	59.5%	17.6%	1.4%	1.0%	1.6%	0.5%	2.6%	0.1%	5.8%	2.4%	1.9%	0.3%	0.0%	0.0%	0.0%
495	50	12	4.4%	48.6%	19.0%	2.3%	1.7%	2.7%	0.9%	4.4%	0.1%	9.0%	3.7%	2.7%	0.5%	0.0%	0.0%	0.0%
496	50	68	3.5%	38.1%	6.5%	1.1%	0.8%	1.3%	0.4%	2.0%	0.0%	4.5%	1.9%	1.9%	0.3%	0.5%	20.4%	16.8%
497	50	102	2.6%	28.2%	13.4%	1.7%	1.2%	2.0%	0.6%	3.2%	0.1%	8.6%	3.6%	3.6%	1.0%	0.4%	18.8%	10.9%

Traffic Flows and Breakdown by 16 Vehicle Classes (Year 2026)

Link No.	Speed Limit	Total Vehicle	19 - Motorcycles (MC)	01 - Private Cars (PC)	03 - Taxi	14 - Non-franchised Bus <=6.4t	15 - Non-franchised Bus 6.4-15t	16 - Non-franchised Bus >15t	12 - Private Light Bus <=3.5t	13 - Private Light Bus >3.5t	04 - Light Goods Vehicles <=2.5t	05 - Lt Goods Vehicles 2.5-3.5t	06 - Light Goods Vehicles >3.5t	07 - Heavy Goods Vehicles <=15t	08 - Heavy Goods Vehicles >15t	17 - Franchised Bus (SD)	18 - Franchised Bus (DD)	11 - Public Light Buses
	km/hr	0400-0500																
498	50	9	2.2%	24.2%	6.6%	1.4%	1.0%	1.6%	0.5%	2.6%	0.2%	23.2%	9.6%	5.5%	0.9%	0.0%	0.0%	20.4%
499	50	9	4.3%	46.7%	14.7%	0.2%	0.1%	0.2%	0.1%	0.3%	0.1%	8.9%	3.7%	0.7%	0.0%	0.0%	0.0%	20.0%
500	50	19	2.4%	26.5%	8.9%	1.4%	1.0%	1.7%	0.5%	2.7%	0.1%	9.9%	4.1%	1.8%	0.3%	0.3%	12.3%	26.0%
501	50	60	3.6%	39.6%	16.6%	2.2%	1.6%	2.6%	0.8%	4.1%	0.1%	12.1%	5.0%	2.8%	0.8%	0.0%	0.0%	8.1%
502	50	1	3.0%	33.2%	35.4%	0.0%	0.0%	0.0%	0.0%	0.0%	0.2%	19.9%	8.3%	0.0%	0.0%	0.0%	0.0%	0.0%
503	50	33	2.8%	30.9%	10.7%	1.0%	0.7%	1.1%	0.4%	1.8%	0.1%	11.3%	4.7%	4.6%	0.7%	0.4%	17.1%	11.7%
504	50	98	3.8%	42.1%	18.1%	1.6%	1.1%	1.9%	0.6%	2.9%	0.1%	9.5%	4.0%	3.0%	0.3%	0.1%	5.6%	5.3%
505	50	24	4.1%	45.5%	13.2%	1.2%	0.8%	1.4%	0.4%	2.2%	0.2%	15.5%	6.4%	8.2%	0.7%	0.0%	0.0%	0.0%
506	50	32	4.2%	46.5%	14.0%	1.7%	1.2%	1.9%	0.6%	3.1%	0.1%	13.9%	5.8%	6.5%	0.5%	0.0%	0.0%	0.0%
507	50	23	3.9%	42.7%	19.9%	2.6%	1.8%	3.0%	0.9%	4.8%	0.1%	11.2%	4.7%	3.5%	0.8%	0.0%	0.0%	0.0%
508	50	11	4.3%	47.4%	13.4%	1.9%	1.4%	2.3%	0.7%	3.6%	0.1%	12.2%	5.0%	7.3%	0.3%	0.0%	0.0%	0.0%
509	50	37	3.5%	38.8%	18.0%	2.8%	2.0%	3.3%	1.0%	5.2%	0.1%	10.3%	4.3%	3.9%	0.9%	0.0%	0.0%	5.9%
512	50	64	3.4%	37.2%	14.2%	1.5%	1.1%	1.8%	0.6%	2.8%	0.1%	11.8%	4.9%	5.9%	0.7%	0.0%	0.0%	14.1%
513	50	9	4.5%	49.4%	20.1%	2.1%	1.5%	2.4%	0.8%	3.9%	0.1%	8.9%	3.7%	2.3%	0.4%	0.0%	0.0%	0.0%
514	50	69	3.5%	38.7%	6.8%	1.0%	0.7%	1.2%	0.4%	1.9%	0.0%	4.4%	1.8%	1.9%	0.4%	0.5%	20.2%	16.6%
515	50	112	2.8%	30.3%	14.8%	1.6%	1.2%	1.9%	0.6%	3.0%	0.1%	8.5%	3.5%	3.5%	0.9%	0.4%	17.1%	9.9%
516	50	16	3.6%	39.4%	11.9%	1.0%	0.7%	1.1%	0.4%	1.8%	0.1%	6.5%	2.7%	2.3%	0.5%	0.3%	14.2%	13.6%
517	50	45	3.4%	37.4%	20.2%	1.2%	0.8%	1.4%	0.4%	2.1%	0.1%	8.0%	3.3%	4.2%	1.2%	0.1%	5.4%	10.8%
518	50	22	4.8%	52.7%	20.8%	1.3%	0.9%	1.5%	0.5%	2.4%	0.1%	8.7%	3.6%	2.5%	0.3%	0.0%	0.0%	0.0%
519	50	22	4.0%	43.9%	22.5%	2.6%	1.8%	3.0%	0.9%	4.8%	0.1%	8.4%	3.5%	3.6%	0.8%	0.0%	0.0%	0.0%
520	50	83	3.7%	40.7%	9.6%	1.2%	0.8%	1.4%	0.4%	2.2%	0.1%	6.8%	2.8%	2.8%	0.5%	0.4%	15.3%	11.2%
521	50	94	2.9%	31.5%	15.6%	1.9%	1.4%	2.3%	0.7%	3.6%	0.1%	7.6%	3.1%	3.0%	0.7%	0.4%	18.9%	6.3%
522	50	48	5.0%	54.8%	9.0%	1.8%	1.2%	2.1%	0.6%	3.3%	0.1%	8.0%	3.3%	3.6%	0.7%	0.0%	0.0%	6.5%
523	50	8	4.5%	49.8%	21.7%	1.3%	0.9%	1.5%	0.5%	2.4%	0.1%	8.8%	3.6%	4.1%	0.6%	0.0%	0.0%	0.0%
524	50	42	5.0%	54.4%	8.9%	1.7%	1.2%	1.9%	0.6%	3.1%	0.1%	8.0%	3.3%	4.5%	1.1%	0.0%	0.0%	6.3%
525	50	12	4.4%	48.0%	22.1%	1.1%	0.8%	1.3%	0.4%	2.0%	0.1%	5.2%	2.2%	2.3%	0.3%	0.0%	0.0%	9.9%
526	50	36	2.1%	22.5%	10.7%	0.4%	0.3%	0.5%	0.2%	0.8%	0.1%	5.0%	2.1%	1.6%	0.2%	0.8%	35.4%	17.3%
527	50	86	2.7%	30.1%	15.1%	2.0%	1.4%	2.3%	0.7%	3.7%	0.1%	7.4%	3.1%	2.9%	0.7%	0.5%	20.5%	6.8%
528	50	22	0.5%	5.6%	2.4%	0.0%	0.0%	0.0%	0.0%	0.1%	0.0%	1.4%	0.6%	0.4%	0.0%	1.3%	54.9%	32.8%
529	50	153	3.3%	36.0%	16.9%	1.7%	1.2%	2.0%	0.6%	3.2%	0.1%	7.4%	3.0%	3.2%	0.7%	0.3%	14.2%	6.1%
530	50	44	2.3%	25.3%	10.2%	1.9%	1.4%	2.2%	0.7%	3.6%	0.0%	4.3%	1.8%	1.8%	0.3%	0.7%	27.3%	16.3%
531	50	153	3.3%	36.0%	16.9%	1.7%	1.2%	2.0%	0.6%	3.2%	0.1%	7.4%	3.0%	3.2%	0.7%	0.3%	14.2%	6.1%
532	50	13	5.0%	54.6%	15.7%	0.7%	0.5%	0.8%	0.3%	1.3%	0.1%	10.6%	4.4%	5.7%	0.4%	0.0%	0.0%	0.0%
533	50	34	4.3%	46.7%	21.7%	2.5%	1.7%	2.9%	0.9%	4.6%	0.1%	7.9%	3.3%	3.0%	0.6%	0.0%	0.0%	0.0%
534	50	45	2.3%	25.5%	10.3%	1.9%	1.3%	2.2%	0.7%	3.5%	0.0%	4.4%	1.8%	1.8%	0.3%	0.6%	27.0%	16.1%
535	50	154	3.3%	36.4%	17.6%	1.7%	1.2%	1.9%	0.6%	3.1%	0.1%	7.0%	2.9%	3.1%	0.7%	0.3%	14.1%	6.0%
536	50	70	3.8%	41.4%	19.1%	1.5%	1.0%	1.7%	0.5%	2.8%	0.1%	7.0%	2.9%	2.5%	0.3%	0.2%	7.8%	7.4%
537	50	38	1.6%	17.7%	6.4%	0.8%	0.6%	0.9%	0.3%	1.5%	0.0%	4.2%	1.8%	1.6%	0.2%	0.9%	39.4%	21.9%
538	50	133	3.1%	34.0%	16.6%	1.9%	1.3%	2.2%	0.7%	3.4%	0.1%	8.3%	3.5%	3.7%	0.9%	0.3%	14.5%	5.6%
539	50	54	1.6%	18.1%	4.5%	0.7%	0.5%	0.8%	0.2%	1.2%	0.1%	7.1%	2.9%	3.3%	0.6%	1.0%	42.6%	14.9%
540	50	140	3.2%	34.7%	18.0%	1.1%	0.8%	1.3%	0.4%	2.1%	0.1%	6.4%	2.6%	3.9%	1.0%	0.4%	16.2%	7.9%
543	50	81	2.8%	30.4%	8.8%	1.4%	1.0%	1.7%	0.5%	2.7%	0.1%	5.2%	2.1%	3.6%	0.4%	0.7%	28.6%	10.0%
544	50	140	3.2%	34.7%	18.0%	1.1%	0.8%	1.3%	0.4%	2.1%	0.1%	6.4%	2.6%	3.9%	1.0%	0.4%	16.2%	7.9%
545	50	81	2.8%	30.4%	8.8%	1.4%	1.0%	1.7%	0.5%	2.7%	0.1%	5.2%	2.1%	3.6%	0.4%	0.7%	28.6%	10.0%
546	50	112	2.8%	30.5%	16.7%	1.1%	0.8%	1.3%	0.4%	2.1%	0.1%	6.2%	2.6%	3.8%	1.0%	0.5%	20.3%	9.8%
547	50	155	2.9%	32.2%	17.5%	1.0%	0.7%	1.2%	0.4%	1.9%	0.1%	6.6%	2.7%	3.8%	0.8%	0.4%	14.7%	13.0%
548	50	16	5.2%	56.6%	21.8%	1.7%	1.2%	2.0%	0.6%	3.2%	0.0%	3.7%	1.5%	2.2%	0.2%	0.0%	0.0%	0.0%
549	50	135	3.5%	38.4%	12.4%	1.6%	1.1%	1.9%	0.6%	3.0%	0.1%	6.2%	2.6%	3.4%	0.4%	0.4%	18.4%	6.0%
550	50	159	3.0%	32.6%	17.2%	1.3%	0.9%	1.5%	0.5%	2.3%	0.1%	6.8%	2.8%	4.0%	0.8%	0.4%	15.4%	10.7%
551	50	101	3.3%	36.3%	12.0%	1.3%	0.9%	1.5%	0.5%	2.4%	0.0%	4.0%	1.6%	2.8%	0.1%	0.6%	24.6%	8.0%
552	50	147	2.9%	32.1%	17.5%	1.3%	0.9%	1.5%	0.5%	2.4%	0.1%	7.4%	3.1%	4.5%	0.8%	0.4%	16.7%	8.1%
553	50	1	3.0%	33.1%	35.4%	0.0%	0.0%	0.0%	0.0%	0.0%	0.2%	19.9%	8.2%	0.0%	0.0%	0.0%	0.0%	0.0%
554	50	22	2.6%	28.2%	10.9%	1.0%	0.7%	1.2%	0.4%	1.9%	0.1%	8.5%	3.5%	6.4%	0.8%	0.0%	0.0%	33.8%
555	50	174	3.7%	40.1%	13.6%	1.3%	0.9%	1.5%	0.5%	2.3%	0.0%	4.6%	1.9%	2.9%	0.2%	0.5%	20.1%	6.0%
556	50	142	2.9%	31.3%	17.4%	1.3%	0.9%	1.5%	0.5%	2.4%	0.1%	7.4%	3.1%	4.5%	0.8%	0.4%	17.2%	8.4%
557	50	174	3.7%	40.1%	13.6%	1.3%	0.9%	1.5%	0.5%	2.3%	0.0%	4.6%	1.9%	2.9%	0.2%	0.5%	20.1%	6.0%
558	50	196	2.7%	29.3%	16.1%	1.1%	0.8%	1.3%	0.4%	2.1%	0.1%	10.1%	4.2%	6.1%	0.9%	0.4%	17.9%	6.5%
559	50	58	5.4%	59.1%	14.2%	1.7%	1.2%	2.0%	0.6%	3.1%	0.1%	6.4%	2.7%	2.9%	0.7%	0.0%	0.0%	0.0%
560	50	55	4.5%	49.2%	21.5%	1.5%	1.0%	1.7%	0.5%	2.7%	0.1%	7.3%	3.0%	4.1%	0.8%	0.0%	0.0%	2.2%
561	50	122	4.6%	50.0%	20.9%	1.3%	0.9%	1.6%	0.5%	2.5%	0.1%	6.6%	2.7%	3.0%	0.5%	0.0%	1.4%	3.5%
562	50	96	4.9%	53.3%	14.4%	1.7%	1.2%	2.0%	0.6%	3.2%	0.1%	6.8%	2.8%	3.1%	0.7%	0.0%	1.8%	3.2%
563	50	103	5.3%	57.6%	16.9%	1.8%	1.3%	2.1%	0.6%	3.3%	0.1%	5.2%	2.2%	2.3%	0.5%	0.0%	0.0%	0.9%
564	50	75	4.4%	47.8%	22.2%	1.3%	0.9%	1.5%	0.5%	2.4%	0.1%	7.9%	3.3%	4.3%	0.8%	0.0%	0.0%	2.8%
565	50	37	3.9%	43.2%	17.5%	2.0%	1.4%	2.4%	0.7%	3.8%	0.1%	7.3%	3.0%	3.3%	0.6%	0.1%	4.6%	5.9%
566	50	92	4.9%	54.1%	20.7%	1.7%	1.2%	2.0%	0.6%	3.2%	0.0%	4.0%	1.7%	1.2%	0.2%	0.0%	1.9%	2.4%
567	50	5	5.2%	57.2%	21.3%	1.2%	0.9%	1.4%	0.4%	2.3%	0.1%	6.2%	2.6%	1.0%	0.0%	0.0%	0.0%	0.0%
568	50	18	2.9%	32.2%	9.8%	2.1%	1.5%	2.4%	0.8%	3.9%	0.2%	15.6%	6.4%	7.0%	1.2%	0.0%	0.0%	14.1%
569	50	2	2.6%	28.7%	30.7%	1.1%	0.8%	1.3%	0.4%	2.1%	0.2%	17.2%	7.1%	6.7%	0.9%	0.0%	0.0%	0.0%
570	50	3	3.5%	38.5%	20.7%	2.7%	1.9%	3.2%	1.0%	5.1%	0.1%	11.7%	4.8%	5.2%	1.4%	0.0%	0.0%	0.0%
571	50	45	3.4%	37.0%	19.6%	0.9%	0.6%	1.0%	0.3%	1.6%	0.1%	7.9%	3.3%	3.8%	0.4%	0.0%	0.0%	20.1%
572	50	6	1.5%	16.9%	9.6%	0.8%	0.6%	1.0%	0.3%	1.6%	0.1%	11.0%	4.5%	5.2%	1.2%	0.0%	0.0%	45.6%
573	50	42	3.1%	34.1%	18.0%	0.6%	0.4%	0.7%	0.2%	1.1%	0.1%	7.3%	3.0%	3.4%	0.4%	0.0%	0.0%	27.6%
574	50	23	3.1%	34.5%	11.9%	2.0%	1.4%	2.3%	0.7%	3.6%	0.2%	15.0%	6.2%	6.9%	1.2%	0.0%	0.0%	10.8%
575	50	3	4.5%	49.7%	19.9%	1.2%	0.8%	1.4%	0.4%	2.2%	0.1%	11.2%	4.6%	3.4%	0.6%	0.0%	0.0%	0.0%
576	50	29	3.5%	38.3%	12.4%	2.1%	1.5%	2.5%	0.8%	3.9%	0.1%	12.4%	5.1%	5.9%	1.1%	0.0%	0.0%	10.6%
577	50	4	1.1%	12.4%	13.3%	0.0%	0.0%	0.0%	0.0%	0.0%	0.1%	7.5%	3.1%	0.0%	0.0%	0.0%	0.0%	62.6%
578	50	8	3.3%	35.7%	11.5%	1.6%	1.1%	1.9%	0.6%	3.0%	0.1%	7.1%	3.0%	3.4%	0.3%	0.0%	0.0%	27.4%
579	50	2	2.8%	30.9%	33.1%	1.1%	0.8%	1.3%	0.4%	2.1%	0.2%	18.6%	7.7%	1.0%	0.0%	0.0%	0.0%	0.0%
580	50	5	2.6%	28.4%	10.0%	0.5%	0.4%	0.6%	0.2%	1.0%	0.1%	5.6%	2.3%	1.0%	0.0%	0.0%	0.0%	47.2%
581	50	5	1.8%	19.2%	10.7%	1.2%	0.9%	1.5%	0.5%	2.3%	0.1%	8.8%	3.6%	4.8%	0.2%	0.0%	0.0%	44.5%
582	50	66	4.7%	51.2%	17.9%	0.9%	0.6%	1.1%	0.3%	1.7%	0.1%	9.7%	4.0%	6.1%	0.4%	0.0%	0.0%	1.3%
583	50	62	4.7%	51.7%	18.2%	0.8%	0.5%	0.9%	0.3%	1.4%	0.1%	10.3%	4.2%	6.5%	0.4%	0.0%	0.0%	0.0%
584	50	62	4.7%	51.7%	18.2%	0.8%	0.5%	0.9%	0.3%	1.4%	0.1%	10.3%	4.2%	6.5%	0.4%	0.0%	0.0%	0.0%
585	50	118	4.1%	45.5%	20.8%	1.6%	1.1%	1.8%	0.6%	2.9%	0.1%	10.8%	4.5%	5.8%	0.5%	0.0%	0.0%	0.0%
586	50	84	4.3%	47.2%	14.2%	1.1%	0.8%	1.3%	0.4%	2.1%	0.1%	14.0%	5.8%	7.9%	0.7%	0.0%	0.0%	0.0%
587	50	30	3.5%	38.8%	31.9%	4.0%	2.8%	4.7%	1.5%	7.5%	0.0%	2.9%	1.2%	0.9%	0.1%	0.0%	0.0%	0.0%
588	70	284	4.0%	43.5%	23.5%	1.8%	1.3%	2.1%	0.7%	3.4%	0.1%	8.8%	3.6%	4.4%	1.1%	0.0%	1.8%	0.0%
589	70	140	3.1%	33.9%	18.8%	2.3%	1.6%	2.6%	0.8%	4.2%	0.1%	11.9%	4.9%	7.7%	2.2%	0.1%	5.7%	0.0%
590	70	284	4.0%	43.5%	23.5%	1.8%	1.3%	2.1%	0.7%	3.4%	0.1%	8.8%	3.6%	4.4%	1.1%	0.0%	1.8%	0.0%
591	70	239	3.3%	36.5%	18.5%	2.3%	1.6%	2.6%	0.8%	4.2%	0.1%	11.8%	4.9%	7.1%	1.7%	0.1%	4.5%	0.0%
594	50	74	2.7%	29.5%	11.3%	0.9%	0.7%	1.1%	0.3%	1.8%	0.1%	9.1%	3.8%	4.5%	0.3%	0.5%	20.5%	12.8%
595	50	112	3.1%	34.1%	17.3%	1.8%	1.3%	2.1%	0.7%	3.3%	0.1%	9.0%	3.7%	4.3%	0.9%	0.4%	17.2%	0.7%
596	50	62	2.7%	29.1%	10.9%	0.8%	0.5%	0.9%	0.3%	1.4%	0.1%	8.6%	3.5%	4.6%	0.3%	0.6%	24.3%	11.6%
597	50	153	3.2%	35.6%	19.5%	1.7%	1.2%	2.0%	0.6%	3.2%	0.1%	9.5%	3.9%	5.2%	0.9%	0.3%	12.6%	0.5%
598	50	86	3.3%	36.2%	12.4%	1.2%	0.8%	1.4%	0.4%	2.2%	0.1%	10.9%	4.5%	5.9%	0.4%	0.3%	11.6%	8.4%
599	50	97	3.2%	35.1%	23.7%	1.4%	1.0%	1.6%	0.5%	2.6%	0.1%	9.1%	3.8%	5.3%	0.8%	0.3%	10.9%	0.8%
600	50	76	4.0%	44.1%	26.9%	1.2%	0.8%	1.3%	0.4%	2.1%	0.1%	8.8%	3.6%	6.1%	0.5%	0.0%	0.0%	0.0%
601	50	84	3.8%	41.3%	27.7%	1.3%	0.9%	1.6%	0.5%	2.5%	0.1%	9.9%	4.1%	5.6%	0.6%	0.0%	0.0%	0.0%
602	50	52	3.5%	37.9%	22.9%	1.6%	1.1%	1.9%	0.6%	3.0%	0.1%	11.0%	4.6%	6.9%	0.8%	0.0%	0.0%	4.2%
603	50	2	2.0%	21.4%	22.9%	6.9%	4.9%	8.1%	2.5%	12.8%	0.1%	12.9%	5.3%	0.2%	0.1%	0.0%	0.0%	0.0%
604	50	81	3.6%	39.7%	19.6%	1.9%	1.4%	2.3%	0.7%	3.6%	0.1%	11.9%	4.9%	6.6%	0.8%	0.0%	0.0%	2.7%
605	50	78	3.8%	41.3%	20.4%	1.8%	1.3%	2.1%	0.7%	3.4%	0.1%	12.4%	5.1%	6.9%	0.8%	0.0%	0.0%	0.0%
606	50	11	4.1%	45.2%	16.0%	2.8%	2.0%	3.2%	1.0%	5.1%	0.1%	12.0%	5.0%	3.2%	0.3%	0.0%	0.0%	0.0%
607	50	1	3.0%	33.2%	35.4%	0.0%	0.0%	0.0%	0.0%	0.0%	0.2%	19.9%	8.3%	0.0%	0.0%	0.0%	0.0%	0.0%
608	50	119	3.1%	33.6%	11.5%	1.4%	1.0%	1.7%	0.5%	2.7%	0.1%	6.1%	2.5%	2.4%	0.6%	0.7%	29.3%	2.7%

Traffic Flows and Breakdown by 16 Vehicle Classes (Year 2026)

Link No.	Speed Limit	Total Vehicle	19 - Motorcycles (MC)	01 - Private Cars (PC)	03 - Taxi	14 - Non-franchised Bus <=6.4t	15 - Non-franchised Bus 6.4-15t	16 - Non-franchised Bus >15t	12 - Private Light Bus <=3.5t	13 - Private Light Bus >3.5t	04 - Light Goods Vehicles <=2.5t	05 - Lt Goods Vehicles 2.5-3.5t	06 - Light Goods Vehicles >3.5t	07 - Heavy Goods Vehicles <=15t	08 - Heavy Goods Vehicles >15t	17 - Franchised Bus (SD)	18 - Franchised Bus (DD)	11 - Public Light Buses
	km/hr	0400-0500																
609	50	186	3.1%	33.5%	17.8%	0.8%	0.6%	1.0%	0.3%	1.5%	0.1%	7.9%	3.3%	5.1%	0.5%	0.4%	16.8%	7.5%
610	50	257	3.0%	33.1%	16.5%	1.1%	0.8%	1.3%	0.4%	2.0%	0.1%	7.6%	3.1%	4.4%	0.4%	0.4%	17.4%	8.3%
611	50	125	1.9%	20.3%	12.5%	1.1%	0.7%	1.2%	0.4%	2.0%	0.1%	6.3%	2.6%	3.7%	0.2%	0.7%	31.1%	15.4%
612	70	102	3.4%	36.9%	16.4%	1.8%	1.3%	2.1%	0.7%	3.4%	0.1%	8.6%	3.6%	2.5%	0.2%	0.0%	0.8%	18.2%
613	70	154	3.7%	40.4%	23.3%	2.8%	2.0%	3.3%	1.0%	5.2%	0.1%	8.0%	3.3%	3.6%	0.6%	0.0%	0.5%	2.2%
614	70	154	3.7%	40.4%	23.3%	2.8%	2.0%	3.3%	1.0%	5.2%	0.1%	8.0%	3.3%	3.6%	0.6%	0.0%	0.5%	2.2%
615	70	102	3.4%	36.9%	16.4%	1.8%	1.3%	2.1%	0.7%	3.4%	0.1%	8.6%	3.6%	2.5%	0.2%	0.0%	0.8%	18.2%
617	50	161	3.1%	33.9%	10.3%	2.1%	1.5%	2.4%	0.8%	3.9%	0.1%	6.6%	2.7%	3.1%	0.2%	0.6%	25.7%	3.1%
618	70	178	4.5%	48.9%	19.8%	1.0%	0.7%	1.2%	0.4%	1.8%	0.1%	9.1%	3.8%	4.0%	0.5%	0.0%	0.0%	4.4%
619	50	292	3.6%	39.0%	14.8%	1.7%	1.2%	1.9%	0.6%	3.1%	0.1%	7.6%	3.1%	4.0%	0.4%	0.4%	16.2%	2.4%
620	50	196	4.1%	45.1%	16.2%	1.8%	1.3%	2.1%	0.6%	3.3%	0.1%	8.5%	3.5%	4.8%	0.4%	0.1%	4.5%	3.6%
621	50	104	3.8%	41.4%	13.7%	1.6%	1.1%	1.9%	0.6%	3.0%	0.1%	5.9%	2.5%	2.2%	0.6%	0.3%	11.1%	10.3%
622	50	212	4.2%	45.7%	16.5%	1.8%	1.2%	2.1%	0.6%	3.3%	0.1%	8.4%	3.5%	4.7%	0.4%	0.1%	4.1%	3.3%
623	50	202	4.2%	45.7%	16.7%	1.7%	1.2%	2.0%	0.6%	3.2%	0.1%	8.5%	3.5%	4.7%	0.5%	0.1%	4.4%	3.2%
624	50	158	4.0%	44.4%	17.3%	1.2%	0.9%	1.4%	0.4%	2.3%	0.1%	9.0%	3.7%	4.8%	0.5%	0.1%	5.6%	4.1%
625	50	156	3.4%	37.4%	13.8%	1.5%	1.0%	1.7%	0.5%	2.8%	0.1%	5.8%	2.4%	2.0%	0.4%	0.2%	7.4%	19.6%
627	50	104	3.8%	41.4%	13.7%	1.6%	1.1%	1.9%	0.6%	3.0%	0.1%	5.9%	2.5%	2.2%	0.6%	0.3%	11.1%	10.3%
628	50	53	2.7%	29.5%	14.1%	1.2%	0.9%	1.4%	0.5%	2.3%	0.1%	5.4%	2.2%	1.6%	0.1%	0.0%	0.0%	38.1%
629	70	178	4.5%	48.9%	19.8%	1.0%	0.7%	1.2%	0.4%	1.8%	0.1%	9.1%	3.8%	4.0%	0.5%	0.0%	0.0%	4.4%
630	70	264	3.8%	41.2%	18.9%	1.9%	1.3%	2.2%	0.7%	3.4%	0.1%	9.9%	4.1%	4.3%	0.6%	0.0%	0.0%	7.6%
631	50	50	3.9%	42.5%	14.8%	2.4%	1.7%	2.9%	0.9%	4.5%	0.1%	6.5%	2.7%	2.6%	0.5%	0.2%	9.5%	4.1%
632	50	72	3.7%	40.7%	14.3%	1.9%	1.4%	2.2%	0.7%	3.6%	0.1%	7.9%	3.3%	2.5%	0.4%	0.2%	10.0%	7.2%
633	50	19	2.5%	27.5%	11.9%	0.9%	0.6%	1.1%	0.3%	1.7%	0.1%	8.9%	3.7%	3.5%	0.6%	0.6%	25.1%	10.9%
634	50	63	3.6%	39.9%	13.9%	1.8%	1.3%	2.1%	0.7%	3.3%	0.1%	8.8%	3.7%	2.8%	0.5%	0.3%	11.4%	5.9%
640	50	20	4.4%	48.7%	21.3%	2.3%	1.6%	2.7%	0.8%	4.3%	0.1%	7.8%	3.2%	2.5%	0.3%	0.0%	0.0%	0.0%
641	50	36	4.1%	45.3%	20.0%	2.0%	1.4%	2.4%	0.7%	3.7%	0.1%	8.7%	3.6%	2.7%	0.2%	0.0%	0.0%	5.0%
642	50	86	3.3%	36.5%	15.4%	1.7%	1.2%	2.0%	0.6%	3.1%	0.1%	8.4%	3.5%	2.9%	0.4%	0.0%	0.0%	21.0%
643	50	109	3.4%	37.7%	16.9%	1.8%	1.3%	2.1%	0.7%	3.3%	0.1%	8.7%	3.6%	3.3%	0.6%	0.0%	0.0%	16.6%
644	50	74	3.1%	34.1%	15.4%	1.7%	1.2%	2.0%	0.6%	3.1%	0.1%	8.8%	3.6%	3.6%	0.7%	0.0%	0.0%	22.2%
645	50	35	3.7%	40.1%	19.0%	2.1%	1.5%	2.5%	0.8%	4.0%	0.1%	12.6%	5.2%	5.5%	1.3%	0.0%	0.0%	1.7%
646	50	10	3.8%	41.7%	21.5%	1.2%	0.9%	1.4%	0.4%	2.3%	0.1%	14.0%	5.8%	6.1%	0.7%	0.0%	0.0%	0.0%
647	50	50	2.8%	30.4%	10.3%	1.9%	1.3%	2.2%	0.7%	3.5%	0.1%	12.7%	5.3%	6.9%	0.2%	0.1%	3.5%	18.1%
648	50	101	2.9%	31.7%	13.7%	2.4%	1.7%	2.8%	0.9%	4.5%	0.1%	11.5%	4.8%	5.5%	0.1%	0.0%	1.7%	15.6%
649	50	87	3.2%	35.1%	15.3%	2.8%	2.0%	3.2%	1.0%	5.1%	0.1%	12.8%	5.3%	6.1%	0.2%	0.0%	2.0%	5.7%
650	50	86	2.9%	31.8%	14.9%	3.3%	2.3%	3.9%	1.2%	6.1%	0.1%	13.3%	5.5%	4.8%	0.1%	0.0%	2.0%	7.7%
651	50	25	4.1%	45.3%	16.9%	0.7%	0.5%	0.8%	0.2%	1.2%	0.1%	14.3%	5.9%	9.5%	0.4%	0.0%	0.0%	0.0%
652	50	23	3.1%	33.5%	15.2%	2.5%	1.8%	2.9%	0.9%	4.7%	0.2%	16.3%	6.8%	5.1%	0.1%	0.0%	0.0%	7.0%
653	50	19	5.1%	56.5%	18.0%	2.1%	1.5%	2.5%	0.8%	4.0%	0.1%	5.0%	2.1%	2.2%	0.2%	0.0%	0.0%	0.0%
654	50	2	2.9%	31.9%	29.6%	1.1%	0.8%	1.3%	0.4%	2.0%	0.2%	16.6%	6.9%	4.8%	1.5%	0.0%	0.0%	0.0%
657	50	22	5.0%	54.7%	18.0%	2.3%	1.6%	2.7%	0.8%	4.2%	0.1%	6.2%	2.6%	1.7%	0.2%	0.0%	0.0%	0.0%
658	50	19	4.8%	53.0%	23.6%	1.2%	0.9%	1.4%	0.4%	2.3%	0.1%	7.2%	3.0%	1.9%	0.1%	0.0%	0.0%	0.0%
659	50	18	5.1%	56.2%	18.4%	2.5%	1.8%	3.0%	0.9%	4.7%	0.0%	3.5%	1.5%	2.4%	0.1%	0.0%	0.0%	0.0%
660	50	7	4.1%	45.2%	19.3%	4.4%	3.1%	5.1%	1.6%	8.1%	0.0%	4.4%	1.8%	2.7%	0.1%	0.0%	0.0%	0.0%
661	50	57	3.8%	41.8%	19.6%	2.3%	1.6%	2.7%	0.8%	4.2%	0.1%	8.5%	3.5%	6.2%	0.5%	0.1%	4.3%	0.0%
662	50	57	4.3%	47.1%	24.9%	2.1%	1.5%	2.5%	0.8%	3.9%	0.1%	5.5%	2.3%	4.9%	0.1%	0.0%	0.0%	0.0%
665	70	19	4.3%	47.7%	17.8%	3.8%	2.7%	4.4%	1.4%	7.0%	0.1%	5.1%	2.1%	3.3%	0.5%	0.0%	0.0%	0.0%
669	70	107	3.1%	33.8%	22.6%	3.3%	2.3%	3.8%	1.2%	6.0%	0.1%	9.5%	3.9%	5.7%	1.5%	0.1%	3.1%	0.0%
670	50	75	3.2%	34.8%	25.2%	1.8%	1.3%	2.1%	0.7%	3.3%	0.1%	10.5%	4.4%	6.4%	1.9%	0.1%	4.4%	0.0%
671	70	32	2.9%	31.3%	16.6%	6.7%	4.7%	7.8%	2.4%	12.4%	0.1%	7.2%	3.0%	4.3%	0.6%	0.0%	0.0%	0.0%
672	70	51	3.4%	37.5%	17.0%	5.6%	3.9%	6.5%	2.0%	10.4%	0.1%	6.4%	2.7%	3.9%	0.6%	0.0%	0.0%	0.0%
674	50	174	4.7%	51.2%	20.1%	1.8%	1.3%	2.1%	0.7%	3.4%	0.1%	7.3%	3.0%	2.5%	0.2%	0.0%	1.4%	0.3%
675	50	55	4.2%	45.8%	23.1%	1.9%	1.3%	2.2%	0.7%	3.4%	0.1%	6.8%	2.8%	2.1%	0.2%	0.1%	4.4%	1.1%
676	50	15	4.8%	52.5%	20.1%	2.6%	1.8%	3.0%	0.9%	4.8%	0.1%	5.5%	2.3%	1.4%	0.1%	0.0%	0.0%	0.0%
677	50	11	4.8%	52.6%	24.0%	1.5%	1.1%	1.8%	0.6%	2.9%	0.1%	6.2%	2.6%	1.7%	0.1%	0.0%	0.0%	0.0%
678	50	29	3.7%	40.2%	19.0%	1.8%	1.3%	2.2%	0.7%	3.4%	0.1%	14.4%	6.0%	6.5%	0.8%	0.0%	0.0%	0.0%
679	50	25	3.9%	42.8%	24.3%	0.4%	0.3%	0.4%	0.1%	0.7%	0.1%	11.4%	4.7%	10.1%	0.7%	0.0%	0.0%	0.0%
680	50	34	3.8%	41.6%	14.5%	1.1%	0.8%	1.3%	0.4%	2.1%	0.1%	7.4%	3.1%	2.9%	0.4%	0.0%	0.0%	20.3%
681	50	48	4.4%	48.1%	17.7%	1.1%	0.7%	1.2%	0.4%	2.0%	0.1%	10.0%	4.1%	6.5%	0.3%	0.0%	0.0%	3.4%
682	50	11	3.4%	37.8%	38.5%	0.8%	0.6%	0.9%	0.3%	1.5%	0.1%	8.8%	3.6%	3.2%	0.6%	0.0%	0.0%	0.0%
683	50	20	3.0%	32.8%	16.8%	3.2%	2.2%	3.7%	1.2%	5.9%	0.2%	14.6%	6.1%	7.4%	0.1%	0.0%	0.0%	2.9%
684	50	23	4.8%	53.2%	20.5%	1.7%	1.2%	2.0%	0.6%	3.2%	0.1%	6.8%	2.8%	2.4%	0.4%	0.0%	0.0%	0.0%
685	50	40	4.0%	43.4%	19.8%	1.5%	1.0%	1.7%	0.5%	2.7%	0.1%	12.9%	5.3%	6.1%	0.9%	0.0%	0.0%	0.0%
686	50	75	3.1%	33.8%	14.1%	1.2%	0.9%	1.4%	0.4%	2.2%	0.1%	13.3%	5.5%	9.1%	0.4%	0.1%	2.3%	12.0%
687	50	22	2.9%	32.2%	31.6%	1.1%	0.8%	1.3%	0.4%	2.0%	0.2%	15.1%	6.2%	6.2%	0.1%	0.0%	0.0%	0.0%
688	50	22	4.1%	45.4%	25.6%	1.9%	1.3%	2.2%	0.7%	3.5%	0.1%	6.3%	2.6%	2.8%	0.0%	0.1%	3.3%	0.0%
689	50	60	4.6%	50.2%	18.4%	1.6%	1.2%	1.9%	0.6%	3.1%	0.1%	6.4%	2.6%	2.4%	0.2%	0.1%	2.9%	3.7%
690	50	60	4.6%	50.1%	18.4%	1.7%	1.2%	2.0%	0.6%	3.2%	0.1%	6.4%	2.6%	2.4%	0.2%	0.1%	2.9%	3.7%
691	50	49	3.5%	38.6%	28.1%	1.5%	1.1%	1.8%	0.6%	2.8%	0.1%	10.9%	4.5%	4.7%	0.1%	0.0%	1.5%	0.0%
692	50	49	3.5%	38.6%	28.1%	1.5%	1.1%	1.8%	0.6%	2.8%	0.1%	10.9%	4.5%	4.7%	0.1%	0.0%	1.5%	0.0%
693	50	25	3.9%	43.0%	9.8%	1.1%	0.8%	1.3%	0.4%	2.0%	0.2%	21.4%	8.8%	6.6%	0.6%	0.0%	0.0%	0.0%
695	50	63	3.2%	34.8%	27.4%	1.5%	1.1%	1.7%	0.5%	2.8%	0.1%	14.3%	5.9%	5.5%	0.0%	0.0%	1.2%	0.0%
696	50	1	3.0%	33.2%	35.4%	0.0%	0.0%	0.0%	0.0%	0.0%	0.2%	19.9%	8.3%	0.0%	0.0%	0.0%	0.0%	0.0%
697	50	27	3.8%	42.2%	19.2%	1.7%	1.2%	2.0%	0.6%	3.2%	0.1%	6.2%	2.6%	5.1%	0.3%	0.2%	9.5%	2.2%
698	70	68	4.0%	44.0%	6.6%	1.9%	1.3%	2.2%	0.7%	3.5%	0.2%	14.8%	6.1%	10.4%	0.0%	0.1%	4.2%	0.0%
699	50	39	0.1%	1.3%	1.4%	0.0%	0.0%	0.0%	0.0%	0.0%	0.0%	0.8%	0.3%	0.0%	0.0%	2.1%	88.8%	5.3%
700	70	340	3.3%	35.9%	21.8%	1.4%	1.0%	1.6%	0.5%	2.5%	0.1%	7.2%	3.0%	3.2%	0.2%	0.2%	7.0%	11.3%
701	70	111	3.6%	39.2%	11.1%	3.3%	2.3%	3.8%	1.2%	6.1%	0.1%	11.6%	4.8%	6.3%	0.6%	0.1%	3.3%	2.7%
702	70	346	3.3%	35.8%	22.3%	1.4%	1.0%	1.6%	0.5%	2.6%	0.1%	7.0%	2.9%	3.1%	0.2%	0.2%	6.9%	11.1%
704	70	358	2.9%	32.2%	18.2%	1.0%	0.7%	1.1%	0.3%	1.8%	0.1%	7.8%	3.2%	4.3%	0.2%	0.4%	15.1%	10.8%
705	70	423	3.1%	34.0%	19.4%	1.0%	0.7%	1.1%	0.4%	1.8%	0.1%	7.7%	3.2%	4.2%	0.2%	0.3%	13.0%	9.8%
706	70	251	2.9%	32.0%	21.7%	1.1%	0.8%	1.3%	0.4%	2.1%	0.1%	9.9%	4.1%	3.9%	0.5%	0.1%	6.3%	12.8%
712	50	94	3.4%	37.7%	20.4%	4.6%	3.2%	5.4%	1.7%	8.5%	0.1%	6.1%	2.5%	4.6%	0.4%	0.0%	0.6%	0.6%
713	50	5	1.6%	17.7%	16.1%	0.7%	0.5%	0.8%	0.2%	1.3%	0.1%	5.9%	2.4%	2.9%	0.5%	1.1%	48.3%	0.0%
714	50	5	3.1%	33.9%	24.4%	1.6%	1.1%	1.9%	0.6%	3.0%	0.1%	14.2%	5.9%	8.2%	2.1%	0.0%	0.0%	0.0%
715	50	3	2.8%	30.5%	29.0%	1.2%	0.8%	1.4%	0.4%	2.2%	0.2%	15.1%	6.3%	8.3%	1.8%	0.0%	0.0%	0.0%
716	50	21	2.9%	31.7%	25.1%	0.9%	0.6%	1.1%	0.3%	1.7%	0.1%	7.6%	3.2%	3.0%	0.3%	0.5%	21.0%	0.0%
717	50	130	3.7%	40.2%	22.8%	2.5%	1.8%	3.0%	0.9%	4.7%	0.1%	8.1%	3.3%	5.7%	0.5%	0.1%	2.7%	0.0%
718	50	207	3.5%	38.9%	21.4%	2.6%	1.8%	3.1%	1.0%	4.8%	0.1%	9.2%	3.8%	6.0%	0.8%	0.0%	2.0%	0.9%
719	50	106	3.9%	42.4%	18.2%	2.9%	2.0%	3.4%	1.1%	5.3%	0.1%	9.4%	3.9%	3.9%	0.4%	0.0%	0.5%	2.5%
720	50	35	3.8%	41.7%	23.2%	3.8%	2.7%	4.5%	1.4%	7.1%	0.1%	5.3%	2.2%	3.7%	0.5%	0.0%	0.0%	0.0%
721	50	59	2.8%	31.3%	21.9%	2.0%	1.4%	2.4%	0.7%	3.7%	0.1%	4.9%	2.0%	3.1%	0.2%	0.2%	9.1%	14.1%
722	50	61	2.7%	29.3%	22.1%	1.3%	0.9%	1.5%	0.5%	2.4%	0.1%	6.9%	2.9%	4.0%	0.3%	0.2%	9.6%	15.4%
723	50	160	3.2%	35.3%	20.5%	3.3%	2.3%	3.8%	1.2%	6.1%	0.1%	7.0%	2.9%	2.9%	0.3%	0.1%	2.7%	8.2%
724	50	340	3.7%	40.8%	25.6%	2.0%	1.4%	2.4%	0.7%	3.7%	0.1%	6.5%	2.7%	3.1%	0.4%	0.1%	2.6%	4.2%
725	50	35	3.4%	37.3%	18.6%	1.9%	1.3%	2.2%	0.7%	3.5%	0.1%	7.1%	2.9%	1.7%	0.1%	0.3%	12.5%	6.4%
726	50	146	4.4%	48.1%	28.0%	0.6%	0.4%	0.7%	0.2%	1.1%	0.1%	6.7%	2.8%	2.3%	0.2%	0.1%	3.4%	1.1%
727	50	54	4.3%	46.8%	27.5%	0.5%	0.3%	0.6%	0.2%	0.9%	0.1%	10.7%	4.4%	3.6%	0.2%	0.0%	0.0%	0.0%
728	50	25	3.1%	34.5%	17.6%	2.4%	1.7%	2.8%	0.9%	4.4%	0.2%	17.2%	7.1%	6.8%	1.4%	0.0%	0.0%	0.0%
729	50	29	3.9%	43.3%	28.2%	1.6%	1.1%	1.8%	0.6%	2.9%	0.1%	7.7%	3.2%	2.9%	0.2%	0.0%	0.0%	2.6%
730	50	28	3.1%	34.4%	20.3%	3.5%	2.5%	4.1%	1.3%	6.5%	0.1%	10.6%	4.4%	5.7%	1.6%	0.0%	0.0%	2.1%
731	50	49	3.1%	33.6%	19.1%	2.6%	1.9%	3.1%	1.0%	4.9%	0.1%	13.3%	5.5%	5.6%	1.2%	0.1%	2.6%	2.4%
732	50	87	3.6%	39.3%	22.6%	1.8%	1.3%	2.1%	0.7%	3.4%	0.1%	9.8%	4.0%	3.7%	0.3%	0.0%	1.7%	5.6%
733	50	10	2.5%	27.0%	18.3%	1.4%	1.0%	1.6%	0.5%	2.6%	0.2%	21.8%	9.0%	5.9%	0.6%	0.0%	0.0%	7.4%
734	50	2	2.6%	28.6%	27.5%	0.6%	0.4%	0.7%	0.2%	1.1%	0.2%	23.2%	9.6%	5.0%	0.3%	0.0%	0.0%	0.0%
735	50	8	3.4%	37.1%	26.8%	1.8%	1.3%	2.1%	0.7%	3.3%	0.1%	13.4%	5.5%	4.2%	0.3%	0.0%	0.0%	0.0%

Traffic Flows and Breakdown by 16 Vehicle Classes (Year 2026)

Link No.	Speed Limit	Total Vehicle	19 - Motorcycles (MC)	01 - Private Cars (PC)	03 - Taxi	14 - Non-franchised Bus <=6.4t	15 - Non-franchised Bus 6.4-15t	16 - Non-franchised Bus >15t	12 - Private Light Bus <=3.5t	13 - Private Light Bus >3.5t	04 - Light Goods Vehicles <=2.5t	05 - Lt Goods Vehicles 2.5-3.5t	06 - Light Goods Vehicles >3.5t	07 - Heavy Goods Vehicles <=15t	08 - Heavy Goods Vehicles >15t	17 - Franchised Bus (SD)	18 - Franchised Bus (DD)	11 - Public Light Buses
	km/hr	0400-0500																
736	50	67	3.2%	35.7%	23.4%	1.9%	1.4%	2.3%	0.7%	3.6%	0.1%	13.7%	5.7%	4.8%	0.5%	0.0%	0.0%	3.1%
737	50	5	2.0%	21.9%	16.3%	1.5%	1.0%	1.7%	0.5%	2.7%	0.2%	21.1%	8.8%	6.2%	0.8%	0.0%	0.0%	15.2%
738	50	47	3.0%	33.5%	20.5%	2.6%	1.8%	3.0%	0.9%	4.8%	0.1%	14.0%	5.8%	4.8%	0.6%	0.0%	0.0%	4.4%
739	50	36	2.8%	30.7%	20.1%	1.4%	1.0%	1.6%	0.5%	2.5%	0.1%	12.2%	5.0%	4.0%	0.5%	0.1%	4.0%	13.5%
740	50	47	2.9%	31.5%	23.4%	1.0%	0.7%	1.2%	0.4%	1.9%	0.2%	16.3%	6.7%	3.9%	0.2%	0.1%	4.0%	5.7%
741	50	29	3.2%	34.8%	23.3%	1.0%	0.7%	1.2%	0.4%	1.9%	0.1%	12.7%	5.3%	3.6%	0.1%	0.0%	0.0%	11.5%
742	50	34	3.0%	32.6%	17.2%	1.5%	1.1%	1.8%	0.6%	2.8%	0.0%	3.5%	1.5%	1.0%	0.1%	0.2%	7.6%	25.6%
743	50	46	3.1%	34.0%	18.2%	2.1%	1.5%	2.4%	0.8%	3.9%	0.1%	5.4%	2.2%	1.5%	0.1%	0.1%	5.7%	19.1%
745	50	48	3.0%	33.5%	23.1%	1.6%	1.1%	1.8%	0.6%	2.9%	0.1%	13.7%	5.7%	4.1%	0.4%	0.1%	2.7%	5.5%
746	50	22	2.2%	23.8%	8.7%	2.7%	1.9%	3.2%	1.0%	5.0%	0.1%	13.2%	5.5%	3.7%	0.1%	0.2%	6.6%	22.2%
749	70	545	4.8%	52.7%	9.9%	2.4%	1.7%	2.8%	0.9%	4.5%	0.1%	7.4%	3.1%	5.1%	0.2%	0.1%	3.4%	1.1%
750	70	552	4.1%	44.5%	12.5%	3.0%	2.1%	3.5%	1.1%	5.5%	0.1%	10.1%	4.2%	5.6%	0.6%	0.0%	2.1%	1.1%
751	70	220	4.4%	48.4%	22.0%	0.8%	0.6%	1.0%	0.3%	1.6%	0.1%	10.1%	4.2%	6.2%	0.3%	0.0%	0.0%	0.0%
752	70	174	3.3%	36.4%	23.4%	1.7%	1.2%	2.0%	0.6%	3.2%	0.1%	13.8%	5.7%	5.5%	0.6%	0.1%	2.3%	0.0%
753	70	133	4.1%	45.3%	19.7%	1.0%	0.7%	1.1%	0.4%	1.8%	0.1%	12.8%	5.3%	5.2%	0.6%	0.0%	1.7%	0.0%
754	70	162	3.7%	40.6%	23.0%	2.3%	1.6%	2.7%	0.8%	4.2%	0.1%	9.8%	4.1%	4.3%	0.8%	0.0%	1.9%	0.0%
755	70	55	4.1%	44.6%	16.7%	1.1%	0.8%	1.3%	0.4%	2.0%	0.2%	15.8%	6.5%	5.8%	0.8%	0.0%	0.0%	0.0%
756	70	61	3.4%	37.4%	22.8%	1.5%	1.0%	1.7%	0.5%	2.7%	0.1%	11.8%	4.9%	5.9%	1.2%	0.1%	4.9%	0.0%
757	50	63	3.4%	37.5%	24.0%	3.4%	2.4%	4.0%	1.3%	6.4%	0.1%	8.9%	3.7%	4.0%	0.8%	0.0%	0.0%	0.0%
759	50	100	4.3%	47.5%	25.3%	0.9%	0.6%	1.1%	0.3%	1.7%	0.1%	9.0%	3.7%	2.9%	0.2%	0.0%	0.0%	2.2%
760	50	82	4.0%	44.1%	27.6%	1.8%	1.2%	2.1%	0.6%	3.3%	0.1%	7.3%	3.0%	2.3%	0.2%	0.0%	1.1%	1.4%
761	50	90	4.0%	44.4%	26.4%	1.0%	0.7%	1.2%	0.4%	1.9%	0.1%	9.8%	4.1%	4.1%	0.2%	0.0%	0.3%	1.3%
777	70	335	4.8%	52.9%	8.9%	2.5%	1.8%	2.9%	0.9%	4.6%	0.1%	7.1%	2.9%	5.1%	0.1%	0.1%	4.4%	0.9%
778	50	5	3.0%	32.4%	22.9%	2.6%	1.8%	3.0%	0.9%	4.7%	0.1%	13.3%	5.5%	8.5%	1.3%	0.0%	0.0%	0.0%
779	50	238	3.3%	36.7%	23.5%	2.2%	1.5%	2.6%	0.8%	4.1%	0.1%	12.5%	5.2%	5.1%	0.6%	0.0%	1.7%	0.0%
780	50	261	4.3%	47.2%	21.9%	0.7%	0.5%	0.9%	0.3%	1.4%	0.1%	10.6%	4.4%	6.4%	0.3%	0.0%	0.9%	0.0%
781	50	45	4.3%	47.2%	25.2%	0.8%	0.5%	0.9%	0.3%	1.4%	0.1%	11.1%	4.6%	3.5%	0.2%	0.0%	0.0%	0.0%
782	50	51	3.6%	39.2%	19.7%	2.3%	1.6%	2.7%	0.9%	4.3%	0.1%	14.1%	5.8%	4.9%	0.6%	0.0%	0.0%	0.0%
783	50	82	4.0%	44.1%	27.6%	1.8%	1.2%	2.1%	0.6%	3.3%	0.1%	7.3%	3.0%	2.3%	0.2%	0.0%	1.1%	1.4%
784	50	96	3.7%	40.3%	23.4%	1.8%	1.3%	2.2%	0.7%	3.4%	0.1%	11.5%	4.8%	4.8%	0.4%	0.0%	0.3%	1.2%
785	50	54	4.0%	44.1%	29.4%	1.6%	1.2%	1.9%	0.6%	3.0%	0.1%	5.9%	2.4%	2.0%	0.0%	0.0%	1.6%	2.2%
786	50	103	3.7%	40.1%	25.4%	2.0%	1.4%	2.4%	0.7%	3.8%	0.1%	10.2%	4.2%	4.2%	0.4%	0.0%	0.3%	1.1%
787	50	109	3.4%	36.8%	24.8%	2.3%	1.6%	2.7%	0.8%	4.3%	0.1%	11.6%	4.8%	5.2%	0.5%	0.0%	0.0%	1.1%
788	50	166	3.3%	36.8%	23.4%	2.1%	1.5%	2.4%	0.8%	3.9%	0.1%	12.3%	5.1%	5.3%	0.6%	0.1%	2.4%	0.0%
789	50	298	4.2%	46.0%	22.5%	0.9%	0.6%	1.0%	0.3%	1.7%	0.1%	10.4%	4.3%	6.4%	0.3%	0.0%	0.8%	0.4%
790	50	166	3.5%	38.3%	24.1%	1.9%	1.3%	2.2%	0.7%	3.5%	0.1%	11.7%	4.9%	4.8%	0.5%	0.1%	2.4%	0.0%
791	50	273	4.2%	46.5%	22.5%	0.9%	0.6%	1.0%	0.3%	1.6%	0.1%	10.3%	4.3%	6.1%	0.3%	0.0%	0.8%	0.4%
792	50	49	3.5%	38.1%	24.9%	1.9%	1.4%	2.3%	0.7%	3.6%	0.1%	12.0%	5.0%	5.5%	0.3%	0.0%	0.6%	0.0%
793	50	109	3.9%	42.3%	25.1%	1.8%	1.3%	2.2%	0.7%	3.4%	0.1%	9.3%	3.8%	4.0%	0.2%	0.0%	0.8%	1.1%
794	50	53	3.7%	40.1%	26.9%	0.9%	0.6%	1.0%	0.3%	1.6%	0.1%	9.8%	4.1%	3.7%	0.0%	0.1%	4.9%	2.2%
795	50	153	3.7%	40.7%	26.1%	1.8%	1.3%	2.1%	0.7%	3.4%	0.1%	9.7%	4.0%	4.9%	0.2%	0.0%	0.6%	0.8%
796	50	80	3.3%	36.5%	23.2%	1.5%	1.1%	1.7%	0.5%	2.8%	0.1%	13.4%	5.6%	4.7%	0.2%	0.1%	3.2%	2.0%
797	50	102	3.4%	37.5%	28.2%	1.9%	1.4%	2.3%	0.7%	3.6%	0.1%	9.5%	3.9%	5.4%	0.1%	0.0%	0.9%	1.2%
798	50	63	4.0%	43.7%	22.3%	1.9%	1.4%	2.2%	0.7%	3.6%	0.1%	9.6%	4.0%	4.6%	0.2%	0.0%	0.0%	1.9%
799	50	104	2.9%	32.0%	24.6%	1.4%	1.0%	1.7%	0.5%	2.7%	0.1%	8.3%	3.4%	5.8%	0.2%	0.2%	7.7%	7.3%
800	50	93	1.9%	21.3%	9.5%	1.1%	0.8%	1.3%	0.4%	2.0%	0.1%	5.2%	2.2%	3.1%	0.2%	1.1%	44.3%	5.7%
801	50	205	4.2%	46.5%	14.6%	1.5%	1.0%	1.7%	0.5%	2.8%	0.1%	9.3%	3.9%	4.7%	0.5%	0.1%	4.1%	4.4%
802	50	259	4.2%	46.1%	15.0%	1.4%	1.0%	1.6%	0.5%	2.6%	0.1%	10.7%	4.4%	4.9%	0.6%	0.1%	3.3%	3.5%
803	50	124	1.7%	18.8%	11.3%	1.3%	0.9%	1.5%	0.5%	2.4%	0.1%	6.0%	2.5%	2.4%	0.0%	1.0%	44.0%	5.4%
804	50	194	3.3%	36.6%	18.2%	2.0%	1.4%	2.4%	0.7%	3.7%	0.1%	10.4%	4.3%	4.9%	0.7%	0.1%	4.4%	6.8%
805	50	127	2.1%	22.5%	14.1%	1.5%	1.1%	1.8%	0.6%	2.9%	0.1%	11.6%	4.8%	4.6%	0.4%	0.5%	19.8%	11.7%
806	50	256	3.3%	36.8%	19.3%	1.9%	1.3%	2.2%	0.7%	3.5%	0.1%	10.7%	4.4%	5.1%	0.8%	0.1%	4.5%	5.1%
807	50	142	2.4%	26.4%	15.9%	2.0%	1.4%	2.4%	0.7%	3.8%	0.1%	9.9%	4.1%	3.3%	0.1%	0.5%	20.3%	6.6%
808	50	99	4.4%	48.2%	22.5%	0.8%	0.6%	1.0%	0.3%	1.6%	0.1%	10.7%	4.4%	5.1%	0.3%	0.0%	0.0%	0.0%
809	50	9	3.0%	32.5%	18.0%	1.8%	1.3%	2.1%	0.7%	3.4%	0.2%	20.3%	8.4%	8.3%	0.1%	0.0%	0.0%	0.0%
814	50	153	3.7%	40.3%	25.1%	1.5%	1.0%	1.7%	0.5%	2.7%	0.1%	11.0%	4.6%	4.6%	0.5%	0.1%	2.6%	0.0%
815	50	161	3.8%	41.6%	19.4%	1.8%	1.3%	2.1%	0.7%	3.3%	0.1%	12.0%	5.0%	8.7%	0.2%	0.0%	0.0%	0.0%
816	50	252	3.7%	40.7%	23.9%	1.3%	0.9%	1.6%	0.5%	2.5%	0.1%	12.2%	5.1%	5.3%	0.4%	0.0%	1.6%	0.2%
817	50	157	3.9%	42.8%	20.0%	1.6%	1.1%	1.9%	0.6%	3.0%	0.1%	11.3%	4.7%	8.7%	0.2%	0.0%	0.0%	0.0%
818	70	411	4.8%	52.2%	9.5%	2.9%	2.0%	3.4%	1.1%	5.4%	0.1%	7.6%	3.1%	2.6%	0.2%	0.1%	4.0%	1.2%
819	70	398	4.3%	47.5%	10.1%	3.5%	2.5%	4.1%	1.3%	6.5%	0.1%	8.2%	3.4%	4.4%	0.5%	0.1%	2.6%	1.1%
820	70	519	4.4%	48.4%	10.2%	3.1%	2.2%	3.7%	1.1%	5.8%	0.1%	9.5%	3.9%	2.9%	0.1%	0.1%	3.5%	1.0%
821	70	449	4.3%	47.0%	11.9%	3.3%	2.3%	3.8%	1.2%	6.0%	0.1%	8.4%	3.5%	4.6%	0.5%	0.1%	2.3%	1.0%
822	70	311	3.9%	42.7%	15.3%	2.5%	1.8%	3.0%	0.9%	4.7%	0.1%	10.3%	4.3%	6.0%	0.6%	0.1%	2.4%	1.4%
823	70	243	5.0%	54.7%	10.1%	2.5%	1.8%	3.0%	0.9%	4.7%	0.1%	7.8%	3.2%	2.4%	0.2%	0.0%	1.4%	2.1%
824	50	108	2.5%	27.4%	6.5%	4.4%	3.1%	5.1%	1.6%	8.1%	0.1%	7.6%	3.1%	2.3%	0.3%	0.2%	8.7%	19.1%
825	50	38	3.3%	35.9%	7.2%	4.1%	2.9%	4.8%	1.5%	7.6%	0.1%	8.1%	3.4%	7.0%	0.0%	0.1%	2.3%	11.8%
826	70	276	3.9%	42.7%	10.2%	3.7%	2.6%	4.3%	1.3%	6.8%	0.1%	11.0%	4.5%	3.3%	0.1%	0.1%	5.3%	0.0%
827	70	137	5.2%	56.6%	4.2%	4.9%	3.4%	5.7%	1.8%	9.1%	0.0%	3.9%	1.6%	1.5%	0.0%	0.0%	2.0%	0.0%
828	50	30	3.1%	33.5%	7.8%	8.4%	6.0%	9.9%	3.1%	15.7%	0.0%	3.0%	1.2%	8.3%	0.0%	0.0%	0.0%	0.0%
829	50	64	7.6%	83.4%	7.9%	0.0%	0.0%	0.0%	0.0%	0.1%	0.0%	0.5%	0.2%	0.2%	0.0%	0.0%	0.0%	0.0%
830	50	108	3.8%	42.1%	3.9%	1.3%	0.9%	1.6%	0.5%	2.5%	0.1%	9.2%	3.8%	30.0%	0.3%	0.0%	0.0%	0.0%
831	50	30	4.8%	52.2%	6.0%	1.5%	1.0%	1.7%	0.5%	2.7%	0.1%	13.3%	5.5%	9.9%	0.6%	0.0%	0.0%	0.0%
832	50	23	3.9%	42.9%	10.5%	1.8%	1.3%	2.1%	0.7%	3.3%	0.1%	14.3%	5.9%	11.8%	1.5%	0.0%	0.0%	0.0%
833	50	98	4.0%	44.2%	14.1%	2.4%	1.7%	2.9%	0.9%	4.5%	0.1%	8.4%	3.5%	12.8%	0.5%	0.0%	0.0%	0.0%
834	50	124	3.7%	40.4%	22.7%	2.6%	1.8%	3.0%	0.9%	4.8%	0.1%	8.0%	3.3%	5.6%	0.3%	0.1%	2.8%	0.0%
835	50	57	3.5%	38.0%	23.7%	2.7%	1.9%	3.2%	1.0%	5.1%	0.1%	6.7%	2.8%	3.3%	0.2%	0.2%	7.6%	0.0%
836	50	122	2.3%	25.4%	15.8%	1.9%	1.4%	2.3%	0.7%	3.6%	0.1%	10.0%	4.2%	3.5%	0.2%	0.5%	20.6%	7.6%
837	50	65	3.6%	39.9%	25.1%	1.4%	1.0%	1.7%	0.5%	2.7%	0.1%	9.8%	4.1%	3.4%	0.0%	0.1%	4.0%	2.5%
838	50	80	3.1%	34.5%	28.2%	1.2%	0.9%	1.4%	0.4%	2.3%	0.1%	8.4%	3.5%	6.0%	0.3%	0.0%	1.1%	8.5%
839	50	116	1.9%	20.8%	13.5%	1.4%	1.0%	1.6%	0.5%	2.6%	0.1%	11.9%	4.9%	4.4%	0.4%	0.5%	21.7%	12.8%
840	50	15	4.3%	46.8%	23.3%	1.0%	0.7%	1.1%	0.4%	1.8%	0.1%	9.6%	4.0%	6.7%	0.3%	0.0%	0.0%	0.0%
841	50	19	3.0%	32.5%	16.6%	2.7%	1.9%	3.1%	1.0%	4.9%	0.1%	9.0%	3.7%	2.2%	0.1%	0.4%	18.8%	0.0%
842	50	78	1.5%	16.5%	6.9%	1.1%	0.8%	1.3%	0.4%	2.0%	0.0%	4.4%	1.8%	2.5%	0.1%	1.3%	52.6%	6.8%
843	50	105	1.5%	16.3%	10.3%	1.1%	0.7%	1.2%	0.4%	2.0%	0.1%	5.5%	2.3%	2.4%	0.0%	1.2%	48.7%	6.3%
847	50	144	3.9%	42.4%	17.2%	1.0%	0.7%	1.2%	0.4%	1.9%	0.1%	8.3%	3.4%	4.8%	0.6%	0.1%	4.7%	9.5%
848	50	134	4.2%	45.9%	18.3%	1.2%	0.8%	1.4%	0.4%	2.2%	0.1%	8.6%	3.6%	4.9%	0.6%	0.1%	2.4%	5.5%
849	50	21	2.3%	25.7%	9.8%	0.5%	0.3%	0.5%	0.2%	0.8%	0.0%	4.0%	1.7%	1.3%	0.2%	0.1%	5.4%	47.0%
850	50	57	3.9%	42.6%	16.1%	2.9%	2.0%	3.3%	1.0%	5.3%	0.1%	6.1%	2.5%	2.4%	0.6%	0.0%	0.8%	10.4%
851	50	21	2.3%	25.8%	9.9%	0.5%	0.3%	0.5%	0.2%	0.8%	0.0%	4.0%	1.7%	1.3%	0.2%	0.1%	5.4%	46.9%
852	50	35	3.2%	35.5%	15.8%	2.4%	1.7%	2.8%	0.9%	4.4%	0.1%	5.8%	2.4%	2.2%	0.6%	0.0%	1.2%	21.2%
853	50	14	0.9%	9.7%	3.8%	0.2%	0.1%	0.2%	0.1%	0.3%	0.0%	2.3%	1.0%	1.0%	0.2%	0.2%	8.3%	71.9%
854	50	77	4.0%	44.0%	15.1%	2.9%	2.0%	3.4%	1.0%	5.3%	0.1%	6.1%	2.5%	3.1%	0.4%	0.0%	0.6%	9.6%
855	50	16	0.8%	8.6%	3.3%	0.1%	0.1%	0.2%	0.1%	0.3%	0.0%	2.1%	0.9%	0.9%	0.1%	0.2%	7.2%	75.2%
856	50	59	3.9%	43.3%	15.6%	2.9%	2.0%	3.4%	1.1%	5.4%	0.0%	4.2%	1.7%	3.0%	0.3%	0.0%	0.7%	12.5%
859	50	62	4.5%	48.9%	19.9%	2.2%	1.5%	2.5%	0.8%	4.0%	0.1%	8.3%	3.4%	3.3%	0.7%	0.0%	0.0%	0.0%
860	50	60	4.9%	53.7%	16.8%	2.3%	1.7%	2.8%	0.9%	4.4%	0.1%	7.2%	3.0%	2.2%	0.2%	0.0%	0.0%	0.0%
861	50	32	4.9%	54.2%	19.4%	1.6%	1.2%	1.9%	0.6%	3.1%	0.1%	7.8%	3.2%	1.9%	0.1%	0.0%	0.0%	0.0%
862	50	45	4.7%	51.4%	18.1%	2.1%	1.5%	2.4%	0.8%	3.9%	0.1%	8.6%	3.6%	2.7%	0.2%	0.0%	0.0%	0.0%
863	50	45	5.0%	54.5%	19.1%	1.9%	1.3%	2.2%	0.7%	3.5%	0.1%	6.9%	2.8%	1.9%	0.2%	0.0%	0.0%	0.0%
864	50	55	4.7%	51.7%	20.2%	1.8%	1.3%	2.1%	0.6%	3.3%	0.1%	8.1%	3.4%	2.7%	0.2%	0.0%	0.0%	0.0%
865	50	140	5.2%	56.8%	18.6%	1.3%	1.0%	1.6%	0.5%	2.5%	0.1%	7.0%	2.9%	2.3%	0.2%	0.0%	0.0%	0.0%
866	50	65	4.7%	51.5%	23.0%	1.3%	0.9%	1.5%	0.5%	2.4%	0.1%	8.1%	3.4%	2.6%	0.1%	0.0%	0.0%	0.0%
867	50	25	3.8%	41.3%	19.3%	2.9%	2.0%	3.4%	1.0%	5.3%	0.1%	9.6%	4.0%	5.7%	1.6%	0.0%	0.0%	0.0%
868	50	95	5.3%	57.9%	18.3%	1.1%	0.8%	1.3%	0.4%	2.0%	0.1%	7.1%	3.0%	2.5%	0.2%	0.0%	0.0%	0.0%

Traffic Flows and Breakdown by 16 Vehicle Classes (Year 2026)

Link No.	Speed Limit	Total Vehicle	19 - Motorcycles (MC)	01 - Private Cars (PC)	03 - Taxi	14 - Non-franchised Bus <=6.4t	15 - Non-franchised Bus 6.4-15t	16 - Non-franchised Bus >15t	12 - Private Light Bus <=3.5t	13 - Private Light Bus >3.5t	04 - Light Goods Vehicles <=2.5t	05 - Lt Goods Vehicles 2.5-3.5t	06 - Light Goods Vehicles >3.5t	07 - Heavy Goods Vehicles <=15t	08 - Heavy Goods Vehicles >15t	17 - Franchised Bus (SD)	18 - Franchised Bus (DD)	11 - Public Light Buses
	km/hr	0400-0500																
870	50	3	2.4%	26.5%	20.4%	6.0%	4.3%	7.1%	2.2%	11.2%	0.1%	11.4%	4.7%	3.3%	0.3%	0.0%	0.0%	0.0%
871	50	76	3.8%	42.2%	19.7%	2.4%	1.7%	2.8%	0.9%	4.5%	0.1%	7.3%	3.0%	3.3%	0.4%	0.2%	7.8%	0.0%
872	70	289	4.7%	51.7%	11.3%	2.1%	1.5%	2.4%	0.8%	3.9%	0.1%	7.6%	3.2%	5.4%	0.0%	0.1%	5.3%	0.0%
873	70	221	4.9%	54.1%	12.7%	2.1%	1.5%	2.5%	0.8%	4.0%	0.1%	5.4%	2.2%	3.9%	0.0%	0.1%	5.6%	0.0%
874	50	184	3.8%	41.5%	25.0%	1.5%	1.0%	1.7%	0.5%	2.8%	0.1%	5.4%	2.2%	3.1%	0.4%	0.1%	2.7%	8.1%
875	50	181	3.5%	39.0%	17.2%	1.6%	1.1%	1.8%	0.6%	2.9%	0.1%	9.4%	3.9%	7.0%	0.7%	0.2%	7.0%	4.1%
876	50	6	0.7%	7.9%	8.5%	0.1%	0.1%	0.2%	0.1%	0.3%	0.0%	4.8%	2.0%	0.2%	0.0%	0.1%	4.6%	70.5%
877	50	10	2.3%	24.7%	19.0%	0.8%	0.6%	1.0%	0.3%	1.5%	0.0%	3.0%	1.3%	0.7%	0.0%	0.0%	0.0%	44.8%
878	50	9	2.2%	24.0%	17.4%	0.8%	0.6%	1.0%	0.3%	1.5%	0.0%	3.2%	1.3%	0.7%	0.0%	0.0%	0.0%	47.0%
879	50	6	0.7%	7.9%	8.5%	0.1%	0.1%	0.2%	0.1%	0.3%	0.0%	4.8%	2.0%	0.2%	0.0%	0.1%	4.6%	70.5%
882	50	78	4.5%	49.7%	21.5%	1.2%	0.9%	1.4%	0.4%	2.3%	0.1%	9.7%	4.0%	3.8%	0.4%	0.0%	0.0%	0.0%
883	50	82	3.0%	32.7%	23.5%	1.3%	0.9%	1.6%	0.5%	2.5%	0.1%	10.0%	4.2%	5.1%	0.6%	0.3%	12.9%	0.9%
884	50	81	3.0%	32.7%	23.5%	1.3%	0.9%	1.6%	0.5%	2.5%	0.1%	9.9%	4.1%	5.0%	0.7%	0.3%	12.9%	0.9%
885	50	81	3.0%	32.7%	23.6%	1.3%	1.0%	1.6%	0.5%	2.5%	0.1%	9.8%	4.1%	5.0%	0.7%	0.3%	13.0%	0.9%
886	50	81	3.0%	32.7%	23.6%	1.4%	1.0%	1.6%	0.5%	2.5%	0.1%	9.7%	4.0%	5.0%	0.7%	0.3%	13.0%	0.9%
887	50	80	3.0%	32.7%	23.7%	1.4%	1.0%	1.6%	0.5%	2.5%	0.1%	9.6%	4.0%	4.9%	0.7%	0.3%	13.1%	0.9%
888	50	80	3.0%	32.7%	23.7%	1.4%	1.0%	1.6%	0.5%	2.5%	0.1%	9.5%	3.9%	4.9%	0.7%	0.3%	13.2%	0.9%
889	50	79	3.0%	32.7%	23.8%	1.4%	1.0%	1.6%	0.5%	2.6%	0.1%	9.4%	3.9%	4.9%	0.8%	0.3%	13.2%	0.9%
890	50	79	3.0%	32.7%	23.8%	1.4%	1.0%	1.6%	0.5%	2.6%	0.1%	9.3%	3.9%	4.8%	0.8%	0.3%	13.3%	0.9%
891	50	79	3.0%	32.7%	23.8%	1.4%	1.0%	1.6%	0.5%	2.6%	0.1%	9.2%	3.8%	4.8%	0.8%	0.3%	13.4%	0.9%
892	50	78	3.0%	32.8%	23.9%	1.4%	1.0%	1.6%	0.5%	2.6%	0.1%	9.1%	3.8%	4.8%	0.8%	0.3%	13.4%	0.9%
893	50	78	3.0%	32.8%	23.9%	1.4%	1.0%	1.6%	0.5%	2.6%	0.1%	9.0%	3.7%	4.8%	0.9%	0.3%	13.5%	0.9%
894	50	78	3.0%	32.8%	24.0%	1.4%	1.0%	1.7%	0.5%	2.6%	0.1%	8.8%	3.7%	4.7%	0.9%	0.3%	13.5%	0.9%
895	50	2	2.6%	28.9%	30.9%	0.4%	0.3%	0.5%	0.2%	0.8%	0.2%	17.5%	7.3%	9.1%	1.4%	0.0%	0.0%	0.0%
896	50	2	2.6%	28.9%	30.9%	0.4%	0.3%	0.5%	0.2%	0.8%	0.2%	17.5%	7.3%	9.1%	1.4%	0.0%	0.0%	0.0%
897	50	3	3.4%	37.0%	15.8%	2.2%	1.5%	2.5%	0.8%	4.0%	0.2%	16.0%	6.6%	8.6%	1.4%	0.0%	0.0%	0.0%
898	50	3	3.4%	37.0%	15.8%	2.2%	1.5%	2.5%	0.8%	4.0%	0.2%	16.0%	6.6%	8.6%	1.4%	0.0%	0.0%	0.0%
899	50	2	2.6%	28.9%	30.9%	0.4%	0.3%	0.5%	0.2%	0.8%	0.2%	17.5%	7.3%	9.1%	1.4%	0.0%	0.0%	0.0%
900	50	2	2.6%	28.9%	30.9%	0.4%	0.3%	0.5%	0.2%	0.8%	0.2%	17.5%	7.3%	9.1%	1.4%	0.0%	0.0%	0.0%
901	50	2	2.6%	28.2%	21.3%	1.5%	1.1%	1.8%	0.5%	2.8%	0.2%	18.3%	7.6%	11.1%	3.1%	0.0%	0.0%	0.0%
902	50	2	2.6%	28.2%	21.3%	1.5%	1.1%	1.8%	0.5%	2.8%	0.2%	18.3%	7.6%	11.1%	3.1%	0.0%	0.0%	0.0%
903	50	2	2.6%	28.9%	30.9%	0.4%	0.3%	0.5%	0.2%	0.8%	0.2%	17.5%	7.3%	9.1%	1.4%	0.0%	0.0%	0.0%
904	50	2	2.6%	28.9%	30.9%	0.4%	0.3%	0.5%	0.2%	0.8%	0.2%	17.5%	7.3%	9.1%	1.4%	0.0%	0.0%	0.0%
905	50	2	2.6%	28.2%	21.3%	1.5%	1.1%	1.8%	0.5%	2.8%	0.2%	18.3%	7.6%	11.1%	3.1%	0.0%	0.0%	0.0%
906	50	79	2.8%	30.5%	11.5%	1.3%	0.9%	1.5%	0.5%	2.4%	0.1%	13.4%	5.6%	6.3%	1.1%	0.3%	12.6%	9.2%
907	50	77	2.8%	30.3%	11.4%	1.3%	0.9%	1.5%	0.5%	2.4%	0.1%	13.3%	5.5%	6.3%	1.0%	0.3%	13.0%	9.4%
908	50	74	2.7%	30.1%	11.2%	1.3%	0.9%	1.5%	0.5%	2.4%	0.1%	13.2%	5.5%	6.2%	1.0%	0.3%	13.4%	9.7%
909	50	72	2.7%	29.9%	11.0%	1.3%	0.9%	1.5%	0.5%	2.3%	0.1%	13.1%	5.4%	6.2%	1.0%	0.3%	13.8%	10.0%
910	50	70	2.7%	29.6%	10.8%	1.2%	0.9%	1.4%	0.5%	2.3%	0.1%	13.0%	5.4%	6.2%	0.9%	0.3%	14.2%	10.3%
911	50	68	2.7%	29.4%	10.6%	1.2%	0.9%	1.4%	0.4%	2.3%	0.1%	12.9%	5.3%	6.1%	0.9%	0.4%	14.7%	10.7%
912	50	65	2.6%	29.1%	10.4%	1.2%	0.8%	1.4%	0.4%	2.2%	0.1%	12.8%	5.3%	6.1%	0.9%	0.4%	15.2%	11.1%
913	50	63	2.6%	28.8%	10.2%	1.2%	0.8%	1.4%	0.4%	2.2%	0.1%	12.6%	5.2%	6.0%	0.9%	0.4%	15.7%	11.4%
914	50	61	2.6%	28.5%	9.9%	1.2%	0.8%	1.4%	0.4%	2.1%	0.1%	12.5%	5.2%	6.0%	0.8%	0.4%	16.3%	11.9%
915	50	59	2.6%	28.1%	9.6%	1.1%	0.8%	1.3%	0.4%	2.1%	0.1%	12.3%	5.1%	5.9%	0.8%	0.4%	16.9%	12.3%
916	50	56	2.5%	27.8%	9.3%	1.1%	0.8%	1.3%	0.4%	2.0%	0.1%	12.1%	5.0%	5.9%	0.7%	0.4%	17.6%	12.8%
917	50	54	2.5%	27.4%	9.0%	1.1%	0.8%	1.3%	0.4%	2.0%	0.1%	12.0%	5.0%	5.8%	0.7%	0.4%	18.3%	13.3%
918	50	81	3.6%	39.7%	19.6%	1.9%	1.4%	2.3%	0.7%	3.6%	0.1%	11.9%	4.9%	6.6%	0.8%	0.0%	0.0%	2.7%
919	50	1	3.0%	33.2%	35.4%	0.0%	0.0%	0.0%	0.0%	0.0%	0.2%	19.9%	8.3%	0.0%	0.0%	0.0%	0.0%	0.0%
920	50	66	3.8%	41.4%	19.5%	1.8%	1.2%	2.1%	0.6%	3.3%	0.1%	12.8%	5.3%	7.3%	0.7%	0.0%	0.0%	0.0%
921	50	7	0.6%	7.0%	7.5%	0.2%	0.1%	0.2%	0.1%	0.4%	0.0%	4.2%	1.7%	0.7%	0.0%	1.6%	67.2%	8.3%
922	50	58	3.8%	41.4%	23.9%	1.6%	1.1%	1.8%	0.6%	2.9%	0.1%	6.3%	2.6%	4.6%	0.1%	0.2%	9.0%	0.0%
923	50	1	3.0%	33.2%	35.4%	0.0%	0.0%	0.0%	0.0%	0.0%	0.2%	19.9%	8.3%	0.0%	0.0%	0.0%	0.0%	0.0%
924	50	1	3.0%	33.2%	35.4%	0.0%	0.0%	0.0%	0.0%	0.0%	0.2%	19.9%	8.3%	0.0%	0.0%	0.0%	0.0%	0.0%
925	50	1	3.0%	33.2%	35.4%	0.0%	0.0%	0.0%	0.0%	0.0%	0.2%	19.9%	8.3%	0.0%	0.0%	0.0%	0.0%	0.0%
926	50	1	3.0%	33.2%	35.4%	0.0%	0.0%	0.0%	0.0%	0.0%	0.2%	19.9%	8.3%	0.0%	0.0%	0.0%	0.0%	0.0%
927	50	26	3.0%	32.8%	19.7%	1.9%	1.3%	2.2%	0.7%	3.5%	0.1%	7.1%	2.9%	4.0%	0.3%	0.0%	0.0%	20.4%
928	50	8	0.6%	6.6%	7.0%	0.2%	0.1%	0.2%	0.1%	0.3%	0.0%	3.9%	1.6%	1.0%	0.3%	0.2%	7.6%	70.1%
929	50	20	3.6%	39.1%	21.1%	3.2%	2.3%	3.8%	1.2%	6.0%	0.1%	11.3%	4.7%	3.4%	0.2%	0.0%	0.0%	0.0%
930	50	23	3.1%	34.4%	25.0%	2.1%	1.5%	2.5%	0.8%	3.9%	0.1%	11.8%	4.9%	5.8%	1.5%	0.0%	0.0%	2.6%
931	50	10	3.7%	40.9%	22.4%	2.7%	1.9%	3.1%	1.0%	5.0%	0.1%	10.9%	4.5%	3.4%	0.5%	0.0%	0.0%	0.0%
932	50	9	3.1%	34.3%	27.3%	0.2%	0.2%	0.3%	0.1%	0.4%	0.2%	15.3%	6.3%	4.0%	0.1%	0.0%	0.0%	8.2%
933	50	42	3.4%	37.2%	30.1%	0.4%	0.3%	0.5%	0.1%	0.7%	0.1%	6.1%	2.5%	1.8%	0.1%	0.1%	5.2%	11.3%
934	50	7	2.8%	31.0%	16.0%	0.8%	0.6%	1.0%	0.3%	1.6%	0.2%	21.3%	8.8%	4.6%	0.1%	0.0%	0.0%	10.8%
935	50	27	3.3%	36.4%	24.9%	0.4%	0.3%	0.5%	0.1%	0.7%	0.0%	4.6%	1.9%	1.4%	0.0%	0.2%	7.9%	17.2%
936	50	37	2.8%	30.4%	20.2%	0.6%	0.5%	0.8%	0.2%	1.2%	0.1%	12.9%	5.3%	4.1%	0.5%	0.1%	5.4%	15.0%
937	50	49	3.0%	32.6%	21.2%	0.8%	0.6%	0.9%	0.3%	1.5%	0.1%	11.1%	4.6%	2.3%	0.1%	0.2%	7.4%	13.3%
938	50	29	2.9%	31.5%	18.6%	0.7%	0.5%	0.8%	0.3%	1.3%	0.2%	16.3%	6.8%	4.9%	0.5%	0.2%	6.9%	7.6%
939	50	73	3.4%	37.2%	27.0%	0.6%	0.5%	0.8%	0.2%	1.2%	0.1%	8.9%	3.7%	2.0%	0.1%	0.2%	7.9%	6.3%
940	50	59	3.0%	33.3%	23.2%	1.1%	0.8%	1.3%	0.4%	2.1%	0.2%	15.9%	6.6%	3.9%	0.2%	0.1%	3.2%	4.5%
941	50	50	2.9%	32.0%	23.3%	1.1%	0.8%	1.3%	0.4%	2.0%	0.2%	16.2%	6.7%	3.9%	0.2%	0.1%	3.7%	5.3%
942	50	17	4.2%	46.0%	25.1%	0.6%	0.5%	0.8%	0.2%	1.2%	0.1%	11.8%	4.9%	4.4%	0.3%	0.0%	0.0%	0.0%
943	50	13	2.8%	31.2%	13.4%	2.1%	1.5%	2.5%	0.8%	4.0%	0.2%	23.0%	9.5%	8.1%	0.9%	0.0%	0.0%	0.0%
944	50	17	2.9%	31.8%	18.1%	1.2%	0.8%	1.4%	0.4%	2.2%	0.2%	16.8%	7.0%	5.4%	0.7%	0.2%	7.6%	3.4%
945	50	62	3.3%	36.0%	19.6%	1.9%	1.3%	2.2%	0.7%	3.5%	0.1%	11.8%	4.9%	4.3%	0.3%	0.1%	2.3%	7.8%
946	50	11	3.0%	32.9%	20.7%	0.3%	0.2%	0.3%	0.1%	0.5%	0.2%	14.5%	6.0%	3.8%	0.2%	0.3%	11.7%	5.3%
947	50	52	2.9%	32.1%	16.9%	2.2%	1.6%	2.6%	0.8%	4.1%	0.1%	13.6%	5.6%	4.8%	0.4%	0.1%	2.8%	9.4%
948	50	2	2.1%	23.5%	25.1%	0.1%	0.1%	0.2%	0.1%	0.3%	0.1%	14.1%	5.9%	0.4%	0.0%	0.0%	0.0%	27.9%
949	50	6	2.1%	22.8%	8.8%	2.1%	1.5%	2.4%	0.8%	3.9%	0.1%	5.0%	2.1%	1.8%	0.1%	0.0%	0.0%	46.7%
950	50	2	2.1%	23.5%	25.1%	0.1%	0.1%	0.2%	0.1%	0.3%	0.1%	14.1%	5.9%	0.4%	0.0%	0.0%	0.0%	27.9%
951	50	6	2.1%	22.8%	8.8%	2.1%	1.5%	2.4%	0.8%	3.9%	0.1%	5.0%	2.1%	1.8%	0.1%	0.0%	0.0%	46.7%
952	50	2	2.1%	23.5%	25.1%	0.1%	0.1%	0.2%	0.1%	0.3%	0.1%	14.1%	5.9%	0.4%	0.0%	0.0%	0.0%	27.9%
953	50	6	2.1%	22.8%	8.8%	2.1%	1.5%	2.4%	0.8%	3.9%	0.1%	5.0%	2.1%	1.8%	0.1%	0.0%	0.0%	46.7%
954	50	2	2.1%	23.5%	25.1%	0.1%	0.1%	0.2%	0.1%	0.3%	0.1%	14.1%	5.9%	0.4%	0.0%	0.0%	0.0%	27.9%
955	50	6	2.1%	22.8%	8.8%	2.1%	1.5%	2.4%	0.8%	3.9%	0.1%	5.0%	2.1%	1.8%	0.1%	0.0%	0.0%	46.7%
956	50	2	2.1%	23.5%	25.1%	0.1%	0.1%	0.2%	0.1%	0.3%	0.1%	14.1%	5.9%	0.4%	0.0%	0.0%	0.0%	27.9%
957	50	6	2.1%	22.8%	8.8%	2.1%	1.5%	2.4%	0.8%	3.9%	0.1%	5.0%	2.1%	1.8%	0.1%	0.0%	0.0%	46.7%
958	50	1	3.0%	33.2%	35.4%	0.0%	0.0%	0.0%	0.0%	0.0%	0.2%	19.9%	8.3%	0.0%	0.0%	0.0%	0.0%	0.0%
959	50	1	3.0%	33.2%	35.4%	0.0%	0.0%	0.0%	0.0%	0.0%	0.2%	19.9%	8.3%	0.0%	0.0%	0.0%	0.0%	0.0%
960	50	15	0.3%	3.4%	3.6%	0.0%	0.0%	0.0%	0.0%	0.0%	0.0%	2.0%	0.8%	0.0%	0.0%	0.2%	7.8%	81.9%
961	50	24	2.6%	28.3%	10.2%	3.2%	2.3%	3.7%	1.2%	5.9%	0.0%	3.9%	1.6%	3.5%	0.3%	0.0%	1.8%	31.3%
962	50	1	3.0%	33.2%	35.4%	0.0%	0.0%	0.0%	0.0%	0.0%	0.2%	19.9%	8.3%	0.0%	0.0%	0.0%	0.0%	0.0%
963	50	1	3.0%	33.2%	35.4%	0.0%	0.0%	0.0%	0.0%	0.0%	0.2%	19.9%	8.3%	0.0%	0.0%	0.0%	0.0%	0.0%
964	50	1	3.0%	33.2%	35.4%	0.0%	0.0%	0.0%	0.0%	0.0%	0.2%	19.9%	8.3%	0.0%	0.0%	0.0%	0.0%	0.0%
965	50	1	3.0%	33.2%	35.4%	0.0%	0.0%	0.0%	0.0%	0.0%	0.2%	19.9%	8.3%	0.0%	0.0%	0.0%	0.0%	0.0%
966	50	8	4.9%	54.2%	20.0%	1.6%	1.1%	1.9%	0.6%	3.0%	0.1%	7.2%	3.0%	2.2%	0.3%	0.0%	0.0%	0.0%
968	50	15	0.3%	3.4%	3.6%	0.0%	0.0%	0.0%	0.0%	0.0%	0.0%	2.0%	0.8%	0.0%	0.0%	0.2%	7.8%	81.9%
969	50	24	2.6%	28.3%	10.2%	3.2%	2.3%	3.7%	1.2%	5.9%	0.0%	3.9%	1.6%	3.5%	0.3%	0.0%	1.8%	31.3%
970	50	15	0.3%	3.4%	3.6%	0.0%	0.0%	0.0%	0.0%	0.0%	0.0%	2.0%	0.8%	0.0%	0.0%	0.2%	7.8%	81.9%
971	50	24	2.6%	28.3%	10.2%	3.2%	2.3%	3.7%	1.2%	5.9%	0.0%	3.9%	1.6%	3.5%	0.3%	0.0%	1.8%	31.3%
972	50	15	0.3%	3.4%	3.6%	0.0%	0.0%	0.0%	0.0%	0.0%	0.0%	2.0%	0.8%	0.0%	0.0%	0.2%	7.8%	81.9%
973	50	24	2.6%	28.3%	10.2%	3.2%	2.3%	3.7%	1.2%	5.9%	0.0%	3.9%	1.6%	3.5%	0.3%	0.0%	1.8%	31.3%
974	50	15	0.3%	3.4%	3.6%	0.0%	0.0%	0.0%	0.0%	0.0%	0.0%	2.0%	0.8%	0.0%	0.0%	0.2%	7.8%	81.9%
975	50	24	2.6%	28.3%	10.2%	3.2%	2.3%	3.7%	1.2%	5.9%	0.0%	3.9%	1.6%	3.5%	0.3%	0.0%	1.8%	31.3%
976	50	1	3.0%	33.2%	35.4%	0.0%	0.0%	0.0%	0.0%	0.0%	0.2%	19.9%	8.3%	0.0%	0.0%	0.0%	0.0%	0.0%
977	50	1	3.0%	33.2%	35.4%	0.0%	0.0%	0.0%	0.0%	0.0%	0.2%	19.9%	8.3%	0.0%	0.0%	0.0%	0.0%	0.0%

Traffic Flows and Breakdown by 16 Vehicle Classes (Year 2026)

Link No.	Speed Limit	Total Vehicle	19 - Motorcycles (MC)	01 - Private Cars (PC)	03 - Taxi	14 - Non-franchised Bus <=6.4t	15 - Non-franchised Bus 6.4-15t	16 - Non-franchised Bus >15t	12 - Private Light Bus <=3.5t	13 - Private Light Bus >3.5t	04 - Light Goods Vehicles <=2.5t	05 - Lt Goods Vehicles 2.5-3.5t	06 - Light Goods Vehicles >3.5t	07 - Heavy Goods Vehicles <=15t	08 - Heavy Goods Vehicles >15t	17 - Franchised Bus (SD)	18 - Franchised Bus (DD)	11 - Public Light Buses
	km/hr	0400-0500																
978	50	1	3.0%	33.2%	35.4%	0.0%	0.0%	0.0%	0.0%	0.0%	0.2%	19.9%	8.3%	0.0%	0.0%	0.0%	0.0%	0.0%
979	50	1	3.0%	33.2%	35.4%	0.0%	0.0%	0.0%	0.0%	0.0%	0.2%	19.9%	8.3%	0.0%	0.0%	0.0%	0.0%	0.0%
980	50	1	3.0%	33.2%	35.4%	0.0%	0.0%	0.0%	0.0%	0.0%	0.2%	19.9%	8.3%	0.0%	0.0%	0.0%	0.0%	0.0%
981	50	1	3.0%	33.2%	35.4%	0.0%	0.0%	0.0%	0.0%	0.0%	0.2%	19.9%	8.3%	0.0%	0.0%	0.0%	0.0%	0.0%
982	50	29	2.4%	26.6%	10.0%	2.8%	2.0%	3.3%	1.0%	5.2%	0.0%	4.2%	1.7%	3.4%	0.3%	0.0%	1.5%	35.5%
983	50	29	2.4%	26.6%	10.0%	2.8%	2.0%	3.3%	1.0%	5.2%	0.0%	4.2%	1.7%	3.4%	0.3%	0.0%	1.5%	35.5%
984	50	26	3.0%	32.8%	19.7%	1.9%	1.3%	2.2%	0.7%	3.5%	0.1%	7.1%	2.9%	4.0%	0.3%	0.0%	0.0%	20.4%
985	50	8	0.6%	6.6%	7.0%	0.2%	0.1%	0.2%	0.1%	0.3%	0.0%	3.9%	1.6%	1.0%	0.3%	0.2%	7.6%	70.1%
986	70	30	3.4%	37.2%	27.7%	2.2%	1.6%	2.6%	0.8%	4.2%	0.1%	7.8%	3.2%	4.1%	1.0%	0.1%	3.9%	0.0%
987	70	47	2.8%	31.0%	22.1%	4.3%	3.0%	5.0%	1.6%	8.0%	0.1%	6.9%	2.9%	3.3%	0.8%	0.1%	2.5%	5.7%
988	70	119	3.8%	41.2%	17.4%	3.1%	2.2%	3.6%	1.1%	5.7%	0.1%	8.9%	3.7%	5.8%	0.1%	0.0%	0.6%	2.7%
989	70	102	4.1%	44.7%	18.2%	2.3%	1.6%	2.7%	0.8%	4.2%	0.1%	9.5%	4.0%	6.5%	0.1%	0.0%	0.7%	0.6%
990	50	17	1.8%	20.1%	12.4%	7.9%	5.6%	9.2%	2.9%	14.6%	0.1%	5.4%	2.3%	1.9%	0.3%	0.0%	0.0%	15.6%
992	70	536	3.3%	36.5%	21.0%	1.8%	1.3%	2.1%	0.7%	3.4%	0.1%	9.3%	3.8%	4.8%	0.5%	0.1%	4.3%	7.0%
993	70	531	3.7%	40.5%	16.5%	2.0%	1.4%	2.3%	0.7%	3.7%	0.1%	8.0%	3.3%	4.6%	0.2%	0.1%	5.1%	7.8%
994	50	126	4.7%	51.8%	18.7%	1.8%	1.3%	2.1%	0.7%	3.4%	0.1%	7.6%	3.1%	2.6%	0.2%	0.0%	1.4%	0.5%
995	50	29	4.5%	49.0%	23.3%	1.8%	1.3%	2.1%	0.6%	3.3%	0.1%	6.7%	2.8%	2.0%	0.1%	0.1%	2.5%	0.0%
996	50	59	2.8%	30.5%	12.2%	1.7%	1.2%	1.9%	0.6%	3.1%	0.1%	13.5%	5.6%	5.9%	1.2%	0.3%	11.8%	7.8%
998	50	30	2.9%	31.4%	13.7%	1.1%	0.8%	1.3%	0.4%	2.0%	0.1%	9.7%	4.0%	8.2%	0.5%	0.2%	8.3%	15.4%
999	50	51	4.1%	45.2%	29.7%	0.7%	0.5%	0.9%	0.3%	1.4%	0.0%	4.7%	2.0%	1.3%	0.1%	0.2%	6.6%	2.3%
1001	50	31	2.9%	31.9%	10.8%	2.4%	1.7%	2.9%	0.9%	4.5%	0.1%	7.9%	3.3%	5.1%	0.8%	0.0%	0.0%	24.8%
1002	50	44	3.5%	38.0%	18.1%	1.3%	0.9%	1.6%	0.5%	2.5%	0.1%	7.5%	3.1%	4.5%	0.7%	0.0%	0.0%	17.7%
1003	50	171	3.5%	38.2%	17.6%	1.5%	1.1%	1.8%	0.6%	2.8%	0.1%	13.6%	5.6%	10.6%	0.9%	0.0%	0.0%	2.0%
1004	50	124	3.9%	42.5%	7.7%	1.2%	0.9%	1.4%	0.4%	2.3%	0.1%	10.2%	4.2%	24.9%	0.2%	0.0%	0.0%	0.0%
1006	70	471	3.6%	39.1%	16.6%	2.1%	1.5%	2.5%	0.8%	3.9%	0.1%	7.5%	3.1%	4.7%	0.2%	0.1%	5.4%	8.8%
1007	70	536	3.3%	36.5%	21.0%	1.8%	1.3%	2.1%	0.7%	3.4%	0.1%	9.3%	3.8%	4.8%	0.5%	0.1%	4.3%	7.0%
1008	50	16	3.8%	42.2%	30.8%	2.7%	1.9%	3.2%	1.0%	5.0%	0.0%	4.8%	2.0%	2.5%	0.1%	0.0%	0.0%	0.0%
1011	70	261	4.3%	47.3%	13.7%	4.0%	2.8%	4.7%	1.5%	7.4%	0.1%	6.7%	2.8%	3.7%	0.0%	0.0%	1.1%	0.0%
1012	70	275	4.6%	50.3%	9.9%	3.2%	2.3%	3.8%	1.2%	6.0%	0.1%	7.7%	3.2%	4.2%	0.2%	0.1%	2.3%	1.1%
1014	70	371	3.3%	36.3%	15.1%	1.8%	1.3%	2.1%	0.7%	3.3%	0.1%	8.4%	3.5%	3.7%	0.4%	0.3%	11.4%	8.5%
1015	50	47	4.0%	44.1%	18.4%	1.6%	1.1%	1.9%	0.6%	3.0%	0.0%	3.6%	1.5%	1.1%	0.2%	0.4%	18.5%	0.0%
1016	50	33	3.2%	35.6%	21.6%	1.3%	0.9%	1.5%	0.5%	2.4%	0.2%	18.8%	7.8%	4.3%	0.1%	0.0%	1.8%	0.0%
1017	70	345	4.7%	51.7%	16.3%	1.4%	1.0%	1.6%	0.5%	2.6%	0.1%	9.2%	3.8%	5.0%	0.5%	0.0%	1.4%	0.2%
1020	50	5	4.1%	44.5%	26.9%	1.8%	1.3%	2.2%	0.7%	3.4%	0.1%	6.6%	2.7%	5.6%	0.1%	0.0%	0.0%	0.0%
1021	50	5	3.5%	38.7%	30.7%	2.3%	1.7%	2.7%	0.9%	4.3%	0.1%	7.1%	2.9%	4.7%	0.3%	0.0%	0.0%	0.0%
3001	50	3	1.8%	19.6%	21.0%	0.0%	0.0%	0.0%	0.0%	0.0%	0.1%	11.8%	4.9%	0.0%	0.0%	0.0%	0.0%	40.8%
3002	50	3	1.8%	19.6%	21.0%	0.0%	0.0%	0.0%	0.0%	0.0%	0.1%	11.8%	4.9%	0.0%	0.0%	0.0%	0.0%	40.8%
3003	50	48	3.5%	38.5%	30.6%	2.3%	1.6%	2.7%	0.9%	4.3%	0.1%	7.0%	2.9%	4.7%	0.3%	0.0%	0.6%	0.0%
3004	50	52	4.0%	44.4%	26.8%	1.8%	1.3%	2.2%	0.7%	3.4%	0.1%	6.4%	2.6%	5.5%	0.1%	0.0%	0.6%	0.0%
3005	50	5	3.5%	38.7%	30.7%	2.3%	1.7%	2.7%	0.9%	4.3%	0.1%	7.1%	2.9%	4.7%	0.3%	0.0%	0.0%	0.0%
3006	50	5	4.1%	44.5%	26.9%	1.8%	1.3%	2.2%	0.7%	3.4%	0.1%	6.6%	2.7%	5.6%	0.1%	0.0%	0.0%	0.0%
3007	50	6	2.9%	31.5%	25.0%	1.9%	1.3%	2.2%	0.7%	3.5%	0.1%	5.8%	2.4%	3.9%	0.2%	0.0%	0.0%	18.6%
3008	50	6	2.9%	31.5%	25.0%	1.9%	1.3%	2.2%	0.7%	3.5%	0.1%	5.8%	2.4%	3.9%	0.2%	0.0%	0.0%	18.6%
3009	50	3	1.8%	19.6%	21.0%	0.0%	0.0%	0.0%	0.0%	0.0%	0.1%	11.8%	4.9%	0.0%	0.0%	0.0%	0.0%	40.8%
3010	50	1	3.0%	33.2%	35.4%	0.0%	0.0%	0.0%	0.0%	0.0%	0.2%	19.9%	8.3%	0.0%	0.0%	0.0%	0.0%	0.0%
3011	50	6	3.3%	36.3%	21.9%	1.5%	1.1%	1.8%	0.6%	2.8%	0.1%	5.4%	2.2%	4.5%	0.1%	0.0%	0.0%	18.5%
3012	50	54	3.4%	37.8%	30.0%	2.3%	1.6%	2.7%	0.8%	4.2%	0.1%	6.9%	2.8%	4.6%	0.3%	0.0%	0.5%	1.9%
3013	50	57	4.0%	43.7%	26.4%	1.8%	1.3%	2.1%	0.7%	3.4%	0.1%	6.3%	2.6%	5.4%	0.1%	0.0%	0.5%	1.8%
3014	50	28	3.7%	40.5%	32.2%	2.4%	1.7%	2.9%	0.9%	4.6%	0.1%	5.2%	2.2%	3.5%	0.2%	0.0%	0.0%	0.0%
3015	50	34	4.2%	46.6%	28.2%	1.9%	1.4%	2.3%	0.7%	3.6%	0.0%	4.8%	2.0%	4.1%	0.1%	0.0%	0.0%	0.0%
3016	50	25	4.3%	47.0%	28.4%	2.0%	1.4%	2.3%	0.7%	3.6%	0.0%	4.5%	1.9%	3.9%	0.1%	0.0%	0.0%	0.0%
3017	50	24	3.7%	41.0%	32.6%	2.5%	1.8%	2.9%	0.9%	4.6%	0.0%	4.7%	1.9%	3.1%	0.2%	0.0%	0.0%	0.0%
3018	50	137	3.7%	40.6%	31.1%	2.3%	1.7%	2.7%	0.9%	4.4%	0.1%	5.4%	2.2%	3.7%	0.2%	0.0%	0.2%	0.8%
3019	50	148	4.1%	45.2%	28.1%	2.0%	1.4%	2.3%	0.7%	3.6%	0.1%	5.1%	2.1%	4.3%	0.1%	0.0%	0.2%	0.7%
3020	50	8	4.4%	48.4%	29.2%	2.0%	1.4%	2.4%	0.7%	3.7%	0.0%	3.5%	1.5%	2.7%	0.1%	0.0%	0.0%	0.0%
3021	50	15	3.8%	42.2%	33.6%	2.6%	1.8%	3.0%	0.9%	4.7%	0.0%	3.4%	1.4%	2.3%	0.2%	0.0%	0.0%	0.0%
3022	50	140	3.7%	40.4%	31.3%	2.4%	1.7%	2.8%	0.9%	4.4%	0.1%	5.4%	2.2%	3.7%	0.2%	0.0%	0.2%	0.7%
3023	50	142	4.2%	45.7%	27.6%	1.9%	1.3%	2.2%	0.7%	3.5%	0.1%	5.1%	2.1%	4.4%	0.1%	0.0%	0.2%	0.7%
3024	50	19	3.8%	41.7%	33.1%	2.5%	1.8%	3.0%	0.9%	4.7%	0.0%	4.0%	1.7%	2.7%	0.2%	0.0%	0.0%	0.0%
3025	50	12	4.3%	47.6%	28.8%	2.0%	1.4%	2.3%	0.7%	3.7%	0.0%	4.0%	1.6%	3.4%	0.1%	0.0%	0.0%	0.0%
3026	50	147	3.6%	40.0%	31.8%	2.4%	1.7%	2.8%	0.9%	4.5%	0.1%	5.3%	2.2%	3.5%	0.2%	0.0%	0.2%	0.7%
3027	50	142	4.2%	45.7%	27.6%	1.9%	1.3%	2.2%	0.7%	3.5%	0.1%	5.1%	2.1%	4.4%	0.1%	0.0%	0.2%	0.7%
3028	50	123	3.8%	42.1%	30.5%	2.1%	1.5%	2.4%	0.8%	3.9%	0.1%	5.5%	2.3%	3.9%	0.3%	0.0%	0.2%	0.8%
3029	50	107	4.0%	44.4%	25.7%	2.6%	1.9%	3.1%	1.0%	4.9%	0.1%	5.1%	2.1%	3.8%	0.1%	0.0%	0.3%	1.0%
3030	50	141	3.9%	42.8%	31.5%	2.6%	1.8%	3.0%	0.9%	4.8%	0.0%	4.2%	1.8%	2.6%	0.1%	0.0%	0.0%	0.0%
3031	50	152	4.2%	46.6%	30.9%	1.6%	1.2%	1.9%	0.6%	3.0%	0.0%	4.4%	1.8%	3.5%	0.1%	0.0%	0.0%	0.0%
3032	50	148	3.9%	42.4%	31.9%	2.6%	1.8%	3.0%	0.9%	4.8%	0.0%	4.2%	1.8%	2.5%	0.1%	0.0%	0.0%	0.0%
3033	50	147	4.3%	47.1%	30.6%	1.6%	1.1%	1.8%	0.6%	2.9%	0.0%	4.4%	1.8%	3.6%	0.1%	0.0%	0.0%	0.0%
3034	50	103	3.7%	40.9%	34.7%	2.4%	1.7%	2.8%	0.9%	4.5%	0.0%	4.3%	1.8%	2.1%	0.1%	0.0%	0.0%	0.0%
3035	50	97	4.4%	48.5%	32.4%	0.8%	0.6%	1.0%	0.3%	1.5%	0.0%	4.6%	1.9%	3.8%	0.1%	0.0%	0.0%	0.0%
3036	50	123	3.8%	42.1%	30.5%	2.1%	1.5%	2.4%	0.8%	3.9%	0.1%	5.5%	2.3%	3.9%	0.3%	0.0%	0.2%	0.8%
3037	50	103	4.1%	44.8%	25.2%	2.6%	1.8%	3.1%	1.0%	4.9%	0.1%	5.2%	2.1%	3.8%	0.1%	0.0%	0.3%	1.0%
3038	50	123	3.8%	42.1%	30.5%	2.1%	1.5%	2.4%	0.8%	3.9%	0.1%	5.5%	2.3%	3.9%	0.3%	0.0%	0.2%	0.8%
3039	50	103	4.1%	44.8%	25.2%	2.6%	1.8%	3.1%	1.0%	4.9%	0.1%	5.2%	2.1%	3.8%	0.1%	0.0%	0.3%	1.0%
3040	50	127	4.4%	47.9%	28.5%	1.5%	1.1%	1.8%	0.6%	2.8%	0.1%	5.8%	2.4%	2.1%	0.1%	0.0%	0.2%	0.8%
3041	50	112	4.0%	44.3%	25.0%	2.1%	1.5%	2.4%	0.8%	3.8%	0.1%	8.1%	3.3%	3.3%	0.2%	0.0%	0.3%	0.9%
3042	50	32	4.4%	48.8%	21.4%	1.8%	1.2%	2.1%	0.6%	3.3%	0.1%	10.1%	4.2%	1.8%	0.2%	0.0%	0.0%	0.0%
3043	50	30	4.5%	49.9%	20.4%	1.6%	1.2%	1.9%	0.6%	3.0%	0.1%	10.4%	4.3%	1.9%	0.2%	0.0%	0.0%	0.0%
3044	50	109	3.9%	43.1%	27.8%	1.8%	1.3%	2.1%	0.7%	3.4%	0.1%	7.8%	3.2%	3.4%	0.2%	0.0%	0.3%	0.9%
3045	50	121	4.3%	47.2%	31.0%	1.3%	0.9%	1.5%	0.5%	2.3%	0.1%	5.5%	2.3%	2.2%	0.1%	0.0%	0.2%	0.9%
3046	50	11	4.1%	45.2%	31.9%	2.1%	1.5%	2.5%	0.8%	4.0%	0.0%	4.6%	1.9%	1.1%	0.2%	0.0%	0.0%	0.0%
3047	50	7	5.1%	56.2%	26.1%	0.9%	0.6%	1.1%	0.3%	1.7%	0.0%	4.8%	2.0%	1.1%	0.1%	0.0%	0.0%	0.0%
3048	80	192	6.2%	67.9%	6.0%	1.1%	0.8%	1.3%	0.4%	2.0%	0.0%	4.1%	1.7%	7.4%	1.2%	0.0%	0.0%	0.0%
3049	80	107	5.2%	57.2%	5.6%	1.2%	0.8%	1.4%	0.4%	2.2%	0.1%	11.1%	4.6%	9.4%	0.7%	0.0%	0.0%	0.0%
3050	50	39	4.8%	53.1%	24.2%	1.3%	0.9%	1.5%	0.5%	2.4%	0.1%	6.7%	2.8%	1.6%	0.1%	0.0%	0.0%	0.0%
3052	50	110	3.9%	43.1%	27.5%	2.0%	1.4%	2.4%	0.7%	3.8%	0.1%	7.3%	3.0%	3.3%	0.1%	0.0%	0.3%	0.9%
3053	50	160	4.4%	48.6%	29.3%	1.3%	0.9%	1.5%	0.5%	2.3%	0.1%	5.8%	2.4%	2.0%	0.1%	0.0%	0.2%	0.6%
3055	50	43	4.7%	51.5%	26.4%	1.2%	0.9%	1.4%	0.5%	2.3%	0.1%	6.6%	2.7%	1.6%	0.2%	0.0%	0.0%	0.0%
3056	70	277	3.5%	38.7%	15.1%	2.7%	1.9%	3.2%	1.0%	5.0%	0.1%	12.5%	5.2%	7.0%	1.0%	0.0%	1.8%	1.2%
3057	50	54	4.1%	44.9%	12.7%	3.4%	2.4%	4.0%	1.3%	6.4%	0.1%	7.8%	3.2%	3.7%	0.0%	0.0%	1.1%	4.9%
3058	50	56	3.5%	38.6%	27.6%	2.2%	1.5%	2.5%	0.8%	4.0%	0.1%	8.0%	3.3%	2.5%	0.3%	0.0%	1.0%	3.9%
3059	50	100	4.3%	47.5%	25.3%	0.9%	0.6%	1.1%	0.3%	1.7%	0.1%	9.0%	3.7%	2.9%	0.2%	0.0%	0.0%	2.2%
3060	70	195	3.7%	40.8%	10.9%	3.3%	2.4%	3.9%	1.2%	6.2%	0.1%	11.3%	4.7%	7.5%	1.4%	0.1%	2.3%	0.3%
3061	70	275	4.6%	50.3%	9.9%	3.2%	2.3%	3.8%	1.2%	6.0%	0.1%	7.7%	3.2%	4.2%	0.2%	0.1%	2.3%	1.1%
3062	70	491	4.9%	53.5%	9.6%	2.3%	1.6%	2.7%	0.8%	4.3%	0.1%	7.4%	3.1%	5.2%	0.2%	0.1%	3.6%	0.7%
3063	50	82	3.1%	33.7%	25.2%	1.2%	0.8%	1.4%	0.4%	2.2%	0.2%	15.3%	6.3%	6.0%	0.2%	0.0%	0.7%	3.2%
3064	70	162	3.7%	40.6%	23.0%	2.3%	1.6%	2.7%	0.8%	4.2%	0.1%	9.8%	4.1%	4.3%	0.8%	0.0%	1.9%	0.0%
3065	70	133	4.1%	45.3%	19.7%	1.0%	0.7%	1.1%	0.4%	1.8%	0.1%	12.8%	5.3%	5.2%	0.6%	0.0%	1.7%	0.0%
3066	70	157	5.0%	54.8%	11.0%	1.9%	1.3%	2.2%	0.7%	3.4%	0.1%	8.1%	3.4%	5.5%	0.4%	0.0%	1.9%	0.4%
3067	50	138	3.2%	35.7%	26.2%	1.6%	1.1%	1.9%	0.6%	2.9%	0.1%	12.3%	5.1%	4.6%	0.3%	0.0%	0.8%	3.5%
3068	50	154	4.2%	46.6%	20.9%	1.8%	1.3%	2.1%	0.7%	3.3%	0.1%	8.6%	3.6%	3.2%	0.2%	0.0%	0.4%	3.2%
3069	50	124	4.0%	43.9%	20.3%	1.5%	1.1%	1.8%	0.6%	2.8%	0.1%	8.1%	3.4%	3.0%	0.3%	0.0%	2.1%	7.0%
3072	70	275	4.6%	50.3%	9.9%	3.2%	2.3%	3.8%	1.2%	6.0%	0.1%	7.7%	3.2%	4.2%	0.2%	0.1%	2.3%	1.1%
3073	70	335	4.8%	52.9%	8.9%	2.5%	1.8%	2.9%	0.9%	4.6%	0.1%	7.1%	2.9%	5.1%	0.1%	0.1%	4.4%	0.9%
3074	50	86	4.2%	46.5%	19.1%	3.3%	2.4%	3.9%	1.2%	6.2%	0.1%	6.4%	2.6%	3.6%	0.5%	0.0%	0.0%	0.0%

Traffic Flows and Breakdown by 16 Vehicle Classes (Year 2026)

Link No.	Speed Limit	Total Vehicle	19 - Motorcycles (MC)	01 - Private Cars (PC)	03 - Taxi	14 - Non-franchised Bus <=6.4t	15 - Non-franchised Bus 6.4-15t	16 - Non-franchised Bus >15t	12 - Private Light Bus <=3.5t	13 - Private Light Bus >3.5t	04 - Light Goods Vehicles <=2.5t	05 - Lt Goods Vehicles 2.5-3.5t	06 - Light Goods Vehicles >3.5t	07 - Heavy Goods Vehicles <=15t	08 - Heavy Goods Vehicles >15t	17 - Franchised Bus (SD)	18 - Franchised Bus (DD)	11 - Public Light Buses
	km/hr	0400-0500																
3075	50	108	4.8%	53.1%	15.4%	1.9%	1.4%	2.3%	0.7%	3.6%	0.1%	9.4%	3.9%	3.3%	0.2%	0.0%	0.0%	0.0%
3076	50	78	4.5%	49.7%	21.5%	1.2%	0.9%	1.4%	0.4%	2.3%	0.1%	9.7%	4.0%	3.8%	0.4%	0.0%	0.0%	0.0%
3077	80	278	5.6%	61.2%	10.1%	1.8%	1.3%	2.1%	0.7%	3.3%	0.0%	4.8%	2.0%	6.2%	0.9%	0.0%	0.0%	0.0%
3078	80	214	5.0%	55.2%	10.5%	1.6%	1.1%	1.8%	0.6%	2.9%	0.1%	10.2%	4.2%	6.3%	0.4%	0.0%	0.0%	0.0%
3081	50	10	4.8%	52.5%	31.2%	0.8%	0.6%	0.9%	0.3%	1.5%	0.0%	4.3%	1.8%	1.3%	0.1%	0.0%	0.0%	0.0%
3082	50	33	3.5%	38.0%	27.9%	1.1%	0.8%	1.3%	0.4%	2.1%	0.1%	13.6%	5.6%	4.8%	0.8%	0.0%	0.0%	0.0%
3084	70	378	4.6%	50.5%	17.4%	1.3%	1.0%	1.6%	0.5%	2.5%	0.1%	9.6%	4.0%	5.0%	0.5%	0.0%	1.3%	0.2%
3086	70	118	4.1%	45.5%	12.7%	3.7%	2.6%	4.3%	1.3%	6.8%	0.1%	9.0%	3.7%	4.9%	1.2%	0.0%	0.0%	0.0%
3088	50	3	1.8%	19.6%	21.0%	0.0%	0.0%	0.0%	0.0%	0.0%	0.1%	11.8%	4.9%	0.0%	0.0%	0.0%	0.0%	40.8%
3089	50	5	3.5%	38.7%	30.7%	2.3%	1.6%	2.7%	0.9%	4.3%	0.1%	7.1%	2.9%	4.7%	0.3%	0.0%	0.0%	0.0%
4001	50	122	3.3%	36.4%	23.9%	2.1%	1.5%	2.5%	0.8%	4.0%	0.1%	12.9%	5.3%	5.1%	0.6%	0.0%	0.0%	1.4%
4002	50	48	3.9%	42.8%	22.7%	2.8%	1.9%	3.2%	1.0%	5.1%	0.1%	9.1%	3.8%	3.4%	0.2%	0.0%	0.0%	0.0%
4003	50	132	4.1%	45.2%	20.3%	1.1%	0.8%	1.3%	0.4%	2.1%	0.1%	8.8%	3.7%	5.1%	0.7%	0.1%	4.5%	1.6%
4004	70	732	3.1%	34.0%	18.3%	2.1%	1.5%	2.5%	0.8%	4.0%	0.1%	10.9%	4.5%	4.9%	0.6%	0.1%	5.9%	6.7%
4005	70	828	3.9%	43.1%	18.4%	1.1%	0.8%	1.3%	0.4%	2.0%	0.1%	7.2%	3.0%	4.3%	0.3%	0.2%	7.8%	5.9%
4006	70	420	2.8%	31.1%	21.0%	2.0%	1.4%	2.4%	0.7%	3.7%	0.1%	8.8%	3.6%	4.0%	0.4%	0.2%	9.6%	8.1%
4007	80	77	5.4%	59.2%	5.5%	1.1%	0.8%	1.3%	0.4%	2.0%	0.1%	10.2%	4.2%	9.2%	0.7%	0.0%	0.0%	0.0%
4008	50	163	3.7%	40.1%	17.5%	2.4%	1.7%	2.8%	0.9%	4.4%	0.1%	10.2%	4.2%	3.0%	1.0%	0.1%	2.7%	5.4%
4009	50	127	3.2%	35.6%	16.2%	2.0%	1.4%	2.3%	0.7%	3.7%	0.1%	9.2%	3.8%	2.6%	0.8%	0.1%	5.5%	12.6%
4010	50	70	4.7%	51.2%	23.1%	1.6%	1.1%	1.9%	0.6%	3.0%	0.1%	7.9%	3.3%	1.4%	0.1%	0.0%	0.0%	0.0%
4011	50	52	4.7%	51.9%	23.7%	1.5%	1.0%	1.7%	0.5%	2.7%	0.1%	7.6%	3.1%	1.3%	0.1%	0.0%	0.0%	0.0%
4012	50	5	4.7%	51.9%	23.7%	1.5%	1.0%	1.7%	0.5%	2.7%	0.1%	7.6%	3.1%	1.3%	0.1%	0.0%	0.0%	0.0%
4014	70	183	4.0%	44.4%	26.5%	1.0%	0.7%	1.2%	0.4%	1.9%	0.1%	8.6%	3.5%	4.1%	0.8%	0.1%	2.8%	0.0%
4015	70	67	3.4%	37.9%	21.5%	3.5%	2.5%	4.1%	1.3%	6.5%	0.1%	9.1%	3.8%	5.5%	0.1%	0.0%	0.0%	0.9%
4016	70	117	4.1%	44.8%	16.4%	2.7%	1.9%	3.1%	1.0%	5.0%	0.1%	10.6%	4.4%	5.2%	0.2%	0.0%	0.0%	0.5%
4018	70	154	4.2%	45.7%	26.2%	0.8%	0.5%	0.9%	0.3%	1.4%	0.1%	8.7%	3.6%	4.1%	0.8%	0.1%	2.6%	0.0%
4019	50	193	2.9%	32.1%	16.9%	1.5%	1.1%	1.8%	0.6%	2.8%	0.2%	17.3%	7.1%	10.7%	1.6%	0.0%	0.0%	3.5%
4021	50	80	5.1%	55.9%	16.1%	1.7%	1.2%	1.9%	0.6%	3.1%	0.0%	3.1%	1.3%	1.6%	0.2%	0.1%	2.5%	5.6%
4022	50	5	0.9%	9.9%	10.5%	0.0%	0.0%	0.0%	0.0%	0.0%	0.1%	5.9%	2.5%	0.0%	0.0%	0.0%	0.0%	70.3%
4023	50	5	0.9%	9.9%	10.5%	0.0%	0.0%	0.0%	0.0%	0.0%	0.1%	5.9%	2.5%	0.0%	0.0%	0.0%	0.0%	70.3%
4024	50	38	4.9%	53.9%	19.1%	2.1%	1.5%	2.5%	0.8%	4.0%	0.1%	4.8%	2.0%	1.7%	0.2%	0.0%	0.0%	2.3%
4025	50	17	3.0%	32.5%	12.4%	1.2%	0.8%	1.4%	0.4%	2.2%	0.1%	10.0%	4.1%	7.7%	0.8%	0.0%	0.0%	23.3%
4026	50	37	3.4%	37.3%	21.6%	1.4%	1.0%	1.7%	0.5%	2.7%	0.2%	17.9%	7.4%	4.5%	0.4%	0.0%	0.0%	0.0%
4027	80	407	5.1%	56.4%	9.1%	1.6%	1.1%	1.9%	0.6%	3.0%	0.1%	10.6%	4.4%	5.7%	0.4%	0.0%	0.0%	0.0%
4028	50	8	5.1%	56.4%	9.1%	1.6%	1.1%	1.9%	0.6%	3.0%	0.1%	10.6%	4.4%	5.7%	0.4%	0.0%	0.0%	0.0%
4029	50	37	3.7%	40.6%	16.1%	2.0%	1.4%	2.3%	0.7%	3.7%	0.1%	5.3%	2.2%	2.0%	0.4%	0.5%	19.2%	0.0%
4030	50	156	3.4%	37.4%	13.8%	1.5%	1.0%	1.7%	0.5%	2.8%	0.1%	5.8%	2.4%	2.0%	0.4%	0.2%	7.4%	19.6%
4031	50	12	4.9%	53.8%	22.1%	1.6%	1.1%	1.8%	0.6%	2.9%	0.1%	5.8%	2.4%	2.7%	0.1%	0.0%	0.0%	0.0%
4032	70	603	3.5%	38.1%	20.3%	1.9%	1.3%	2.2%	0.7%	3.5%	0.1%	9.2%	3.8%	4.4%	0.5%	0.1%	4.1%	6.3%
4033	70	169	3.9%	43.1%	14.0%	4.3%	3.0%	5.0%	1.6%	7.9%	0.1%	8.2%	3.4%	4.6%	1.0%	0.0%	0.0%	0.0%
4034	70	61	4.7%	51.1%	11.0%	2.3%	1.6%	2.7%	0.8%	4.3%	0.1%	11.4%	4.7%	4.9%	0.3%	0.0%	0.0%	0.0%
4035	70	128	4.0%	44.2%	16.5%	2.9%	2.1%	3.4%	1.1%	5.4%	0.1%	10.2%	4.2%	5.2%	0.2%	0.0%	0.0%	0.5%
4036	70	185	3.9%	42.8%	15.9%	3.6%	2.5%	4.2%	1.3%	6.7%	0.1%	9.0%	3.7%	5.1%	0.8%	0.0%	0.0%	0.3%
4037	70	349	3.7%	40.2%	15.7%	3.1%	2.2%	3.6%	1.1%	5.7%	0.1%	10.6%	4.4%	6.2%	1.2%	0.1%	2.1%	0.2%
5137	50	110	2.9%	31.4%	20.2%	1.9%	1.3%	2.2%	0.7%	3.4%	0.2%	17.6%	7.3%	9.7%	1.2%	0.0%	0.0%	0.0%
5138	50	62	3.7%	40.4%	15.2%	2.7%	1.9%	3.1%	1.0%	5.0%	0.1%	12.4%	5.1%	7.3%	0.4%	0.0%	0.0%	1.9%
5143	50	47	2.9%	31.7%	16.4%	3.1%	2.2%	3.7%	1.1%	5.8%	0.1%	14.3%	5.9%	10.4%	2.2%	0.0%	0.0%	0.0%
5144	50	29	2.5%	27.8%	12.1%	3.0%	2.2%	3.6%	1.1%	5.7%	0.2%	16.1%	6.7%	11.8%	3.2%	0.0%	0.0%	4.1%
5145	50	77	3.3%	36.1%	14.4%	2.1%	1.5%	2.5%	0.8%	4.0%	0.2%	15.4%	6.4%	10.4%	1.5%	0.0%	0.0%	1.5%
5146	50	106	2.6%	28.4%	18.4%	1.3%	0.9%	1.6%	0.5%	2.5%	0.2%	20.1%	8.3%	11.9%	2.0%	0.0%	0.0%	1.1%
5189	50	30	4.8%	52.2%	6.0%	1.5%	1.0%	1.7%	0.5%	2.7%	0.1%	13.3%	5.5%	9.9%	0.6%	0.0%	0.0%	0.0%
5190	50	23	3.9%	42.9%	10.5%	1.8%	1.3%	2.1%	0.7%	3.3%	0.1%	14.3%	5.9%	11.8%	1.5%	0.0%	0.0%	0.0%
5191	50	94	6.2%	67.7%	7.9%	2.7%	1.9%	3.2%	1.0%	5.1%	0.0%	1.1%	0.4%	2.8%	0.0%	0.0%	0.0%	0.0%
5192	50	87	6.6%	72.8%	8.6%	0.5%	0.4%	0.6%	0.2%	0.9%	0.0%	3.9%	1.6%	3.3%	0.4%	0.0%	0.0%	0.0%
5193	50	108	3.8%	42.1%	3.9%	1.3%	0.9%	1.6%	0.5%	2.5%	0.1%	9.2%	3.8%	30.0%	0.3%	0.0%	0.0%	0.0%
5194	50	98	4.0%	44.2%	14.1%	2.4%	1.7%	2.9%	0.9%	4.5%	0.1%	8.4%	3.5%	12.8%	0.5%	0.0%	0.0%	0.0%
5195	80	77	5.4%	59.2%	5.5%	1.1%	0.8%	1.3%	0.4%	2.0%	0.1%	10.2%	4.2%	9.2%	0.7%	0.0%	0.0%	0.0%
5196	80	105	5.8%	63.8%	3.9%	1.6%	1.1%	1.9%	0.6%	3.0%	0.0%	4.1%	1.7%	10.7%	1.8%	0.0%	0.0%	0.0%
5197	80	215	4.3%	47.0%	5.0%	2.2%	1.6%	2.6%	0.8%	4.2%	0.1%	8.7%	3.6%	19.5%	0.4%	0.0%	0.0%	0.0%
5198	80	203	4.9%	54.3%	8.8%	2.0%	1.4%	2.3%	0.7%	3.7%	0.1%	6.2%	2.6%	11.7%	1.1%	0.0%	0.0%	0.0%
5199	50	109	3.9%	42.9%	4.1%	1.3%	0.9%	1.5%	0.5%	2.4%	0.1%	9.2%	3.8%	29.1%	0.3%	0.0%	0.0%	0.0%
5200	50	22	3.5%	38.9%	9.9%	2.0%	1.4%	2.4%	0.7%	3.8%	0.1%	14.2%	5.9%	15.5%	1.5%	0.0%	0.0%	0.0%
5201	50	86	4.3%	47.5%	12.3%	2.0%	1.4%	2.3%	0.7%	3.7%	0.1%	8.8%	3.6%	12.8%	0.5%	0.0%	0.0%	0.0%
5202	50	41	3.9%	43.2%	12.1%	2.7%	1.9%	3.2%	1.0%	5.0%	0.1%	11.0%	4.6%	10.7%	0.5%	0.0%	0.0%	0.0%
5224	50	30	3.1%	33.5%	7.8%	8.4%	6.0%	9.9%	3.1%	15.7%	0.0%	3.0%	1.2%	8.3%	0.0%	0.0%	0.0%	0.0%
5225	50	138	3.7%	40.2%	4.8%	2.9%	2.0%	3.4%	1.1%	5.4%	0.1%	7.8%	3.2%	25.3%	0.2%	0.0%	0.0%	0.0%
5226	50	64	7.6%	83.4%	7.9%	0.0%	0.0%	0.0%	0.0%	0.1%	0.0%	0.5%	0.2%	0.2%	0.0%	0.0%	0.0%	0.0%
5245	80	85	4.5%	49.2%	5.3%	6.4%	4.5%	7.5%	2.3%	11.8%	0.0%	0.6%	0.2%	7.7%	0.1%	0.0%	0.0%	0.0%
5254	50	26	2.6%	28.4%	13.2%	2.4%	1.7%	2.8%	0.9%	4.4%	0.2%	18.0%	7.5%	14.5%	3.6%	0.0%	0.0%	0.0%
5256	70	393	4.4%	47.9%	5.3%	5.4%	3.8%	6.4%	2.0%	10.1%	0.1%	6.4%	2.7%	1.9%	0.0%	0.1%	2.5%	1.1%
5257	70	432	3.6%	40.1%	5.0%	5.1%	3.6%	6.0%	1.9%	9.5%	0.1%	9.2%	3.8%	5.2%	0.0%	0.1%	6.0%	0.7%
5262	50	54	3.5%	38.1%	15.7%	1.6%	1.1%	1.9%	0.6%	3.0%	0.1%	13.3%	5.5%	8.5%	0.7%	0.0%	0.0%	6.3%
5263	50	82	2.6%	28.2%	22.8%	1.1%	0.8%	1.3%	0.4%	2.0%	0.2%	18.8%	7.8%	8.6%	1.2%	0.0%	0.0%	4.1%
5264	50	109	3.9%	42.9%	4.1%	1.3%	0.9%	1.5%	0.5%	2.4%	0.1%	9.2%	3.8%	29.1%	0.3%	0.0%	0.0%	0.0%
6252	50	733	3.2%	35.4%	15.9%	1.6%	1.1%	1.9%	0.6%	3.0%	0.1%	9.4%	3.9%	4.3%	0.5%	0.3%	14.1%	4.8%
8033	70	116	4.5%	49.3%	8.2%	2.1%	1.5%	2.5%	0.8%	3.9%	0.1%	5.1%	2.1%	4.7%	0.0%	0.4%	14.9%	0.0%
8340	50	58	3.5%	37.9%	17.6%	3.6%	2.6%	4.3%	1.3%	6.8%	0.1%	9.8%	4.1%	6.2%	0.2%	0.0%	1.0%	1.0%
9098	70	165	5.3%	57.7%	9.1%	3.2%	2.2%	3.7%	1.2%	5.9%	0.1%	5.1%	2.1%	2.8%	0.0%	0.0%	1.7%	0.0%
9112	70	154	5.6%	61.5%	6.9%	2.2%	1.6%	2.6%	0.8%	4.1%	0.0%	3.3%	1.4%	1.7%	0.0%	0.2%	8.0%	0.0%
9205	50	15	3.8%	41.4%	33.0%	2.5%	1.8%	2.9%	0.9%	4.7%	0.0%	4.2%	1.8%	2.8%	0.2%	0.0%	0.0%	0.0%
9206	50	10	4.3%	47.3%	28.6%	2.0%	1.4%	2.3%	0.7%	3.7%	0.0%	4.3%	1.8%	3.7%	0.1%	0.0%	0.0%	0.0%
9301	50	71	3.6%	39.4%	36.4%	2.4%	1.7%	2.8%	0.9%	4.4%	0.0%	4.5%	1.9%	2.0%	0.0%	0.0%	0.0%	0.0%
9302	50	32	4.0%	44.3%	31.0%	2.5%	1.8%	3.0%	0.9%	4.7%	0.0%	3.7%	1.5%	2.3%	0.2%	0.0%	0.0%	0.0%
9303	50	69	4.2%	46.0%	35.2%	0.8%	0.6%	0.9%	0.3%	1.5%	0.0%	4.5%	1.9%	4.0%	0.1%	0.0%	0.0%	0.0%
9304	50	28	5.0%	54.4%	25.7%	0.9%	0.6%	1.1%	0.3%	1.7%	0.0%	4.8%	2.0%	3.4%	0.2%	0.0%	0.0%	0.0%

Traffic Flows and Breakdown by 16 Vehicle Classes (Year 2026)

Link No.	Speed Limit	Total Vehicle	19 - Motorcycles (MC)	01 - Private Cars (PC)	03 - Taxi	14 - Non-franchised Bus <=6.4t	15 - Non-franchised Bus 6.4-15t	16 - Non-franchised Bus >15t	12 - Private Light Bus <=3.5t	13 - Private Light Bus >3.5t	04 - Light Goods Vehicles <=2.5t	05 - Lt Goods Vehicles 2.5-3.5t	06 - Light Goods Vehicles >3.5t	07 - Heavy Goods Vehicles <=15t	08 - Heavy Goods Vehicles >15t	17 - Franchised Bus (SD)	18 - Franchised Bus (DD)	11 - Public Light Buses
	km/hr	0500-0600																
1	50	49	5.7%	63.1%	16.5%	1.6%	1.1%	1.8%	0.6%	2.9%	0.0%	3.2%	1.3%	1.7%	0.4%	0.0%	0.0%	0.0%
2	50	121	4.3%	47.7%	21.0%	2.5%	1.7%	2.9%	0.9%	4.6%	0.1%	7.2%	3.0%	3.3%	0.9%	0.0%	0.0%	0.0%
3	70	247	4.3%	47.5%	18.2%	1.8%	1.3%	2.1%	0.7%	3.3%	0.1%	7.1%	2.9%	6.0%	0.2%	0.0%	0.0%	4.4%
4	70	319	3.7%	40.9%	19.3%	1.8%	1.3%	2.1%	0.7%	3.4%	0.1%	9.6%	4.0%	4.3%	0.6%	0.0%	0.0%	8.2%
5	50	19	4.2%	46.5%	17.6%	2.7%	1.9%	3.1%	1.0%	5.0%	0.1%	9.1%	3.8%	4.8%	0.3%	0.0%	0.0%	0.0%
6	50	20	5.0%	55.0%	9.0%	1.4%	1.0%	1.6%	0.5%	2.5%	0.1%	8.1%	3.4%	5.2%	1.6%	0.1%	5.6%	0.0%
7	50	108	2.6%	28.3%	6.9%	1.9%	1.4%	2.3%	0.7%	3.6%	0.1%	12.8%	5.3%	3.6%	0.7%	0.5%	21.3%	8.0%
8	50	112	2.5%	27.4%	15.2%	1.2%	0.8%	1.4%	0.4%	2.2%	0.1%	7.7%	3.2%	5.1%	1.5%	0.5%	20.1%	10.8%
9	50	7	4.1%	44.5%	14.4%	1.2%	0.9%	1.4%	0.4%	2.2%	0.2%	15.8%	6.5%	7.4%	1.0%	0.0%	0.0%	0.0%
10	50	37	3.4%	37.2%	19.5%	2.0%	1.4%	2.3%	0.7%	3.7%	0.1%	11.7%	4.9%	6.7%	1.8%	0.1%	4.6%	0.0%
11	50	107	3.7%	40.6%	9.5%	1.2%	0.8%	1.4%	0.4%	2.2%	0.1%	6.7%	2.8%	2.7%	0.5%	0.4%	15.6%	11.4%
12	50	77	2.2%	24.0%	12.1%	1.6%	1.1%	1.9%	0.6%	3.0%	0.1%	6.1%	2.5%	2.6%	0.6%	0.7%	30.2%	10.6%
13	50	44	4.3%	47.7%	18.0%	2.1%	1.5%	2.4%	0.8%	3.9%	0.1%	8.9%	3.7%	3.3%	0.7%	0.0%	0.0%	2.6%
14	50	51	3.3%	36.4%	18.3%	1.6%	1.1%	1.8%	0.6%	2.9%	0.1%	8.8%	3.6%	2.6%	0.5%	0.1%	5.9%	12.5%
15	50	131	3.5%	38.3%	17.3%	2.7%	1.9%	3.1%	1.0%	4.9%	0.1%	12.5%	5.2%	3.6%	1.1%	0.0%	0.0%	4.9%
16	50	38	5.5%	59.9%	17.7%	1.4%	1.0%	1.6%	0.5%	2.5%	0.1%	5.0%	2.1%	2.5%	0.3%	0.0%	0.0%	0.0%
17	50	19	4.9%	53.3%	12.6%	1.5%	1.0%	1.7%	0.5%	2.8%	0.1%	11.9%	4.9%	3.5%	1.2%	0.0%	0.0%	0.0%
18	50	81	4.2%	45.6%	21.0%	2.2%	1.6%	2.6%	0.8%	4.1%	0.1%	8.9%	3.7%	3.2%	0.6%	0.0%	0.0%	1.4%
19	50	14	5.2%	56.7%	16.8%	0.6%	0.4%	0.7%	0.2%	1.0%	0.1%	8.7%	3.6%	5.6%	0.5%	0.0%	0.0%	0.0%
20	50	2	2.8%	31.1%	33.2%	0.5%	0.3%	0.6%	0.2%	0.9%	0.2%	18.7%	7.7%	2.7%	1.0%	0.0%	0.0%	0.0%
21	50	38	3.1%	33.9%	14.5%	1.7%	1.2%	2.1%	0.6%	3.3%	0.1%	8.3%	3.4%	2.5%	0.6%	0.2%	7.9%	16.6%
22	50	99	3.4%	37.3%	16.2%	2.7%	1.9%	3.2%	1.0%	5.0%	0.1%	13.0%	5.4%	3.4%	1.0%	0.0%	0.0%	6.4%
23	50	30	2.2%	24.0%	9.7%	1.8%	1.3%	2.2%	0.7%	3.4%	0.2%	17.2%	7.1%	5.0%	1.0%	0.2%	10.2%	13.7%
24	50	17	4.8%	52.3%	20.8%	1.2%	0.8%	1.4%	0.4%	2.2%	0.1%	4.9%	2.0%	2.0%	0.3%	0.0%	0.0%	6.9%
25	50	7	4.7%	51.7%	24.1%	1.5%	1.1%	1.8%	0.6%	2.9%	0.1%	6.1%	2.5%	2.6%	0.4%	0.0%	0.0%	0.0%
26	50	8	4.3%	47.0%	15.3%	2.4%	1.7%	2.9%	0.9%	4.5%	0.1%	11.1%	4.6%	4.7%	0.5%	0.0%	0.0%	0.0%
27	50	73	3.7%	40.9%	18.7%	2.7%	1.9%	3.2%	1.0%	5.0%	0.1%	10.1%	4.2%	3.8%	0.8%	0.0%	0.0%	4.0%
28	50	14	4.1%	45.2%	15.9%	2.8%	2.0%	3.3%	1.0%	5.2%	0.1%	12.0%	5.0%	3.2%	0.3%	0.0%	0.0%	0.0%
29	50	34	3.8%	41.7%	19.3%	2.5%	1.8%	3.0%	0.9%	4.7%	0.1%	12.2%	5.1%	4.0%	0.9%	0.0%	0.0%	0.0%
30	50	36	4.0%	43.7%	16.9%	1.5%	1.1%	1.8%	0.6%	2.9%	0.1%	13.1%	5.4%	8.0%	0.9%	0.0%	0.0%	0.0%
31	50	58	4.3%	47.4%	13.8%	1.5%	1.0%	1.7%	0.5%	2.8%	0.1%	13.2%	5.5%	7.4%	0.7%	0.0%	0.0%	0.0%
32	50	58	2.3%	25.1%	10.2%	1.9%	1.4%	2.3%	0.7%	3.6%	0.0%	4.2%	1.8%	1.7%	0.3%	0.7%	27.5%	16.4%
33	50	183	3.2%	35.1%	17.0%	1.7%	1.2%	1.9%	0.6%	3.1%	0.1%	7.0%	2.9%	3.1%	0.7%	0.4%	15.5%	6.6%
34	50	88	4.0%	44.0%	13.7%	1.4%	1.0%	1.7%	0.5%	2.7%	0.1%	12.6%	5.2%	7.3%	0.7%	0.0%	0.0%	5.1%
35	50	31	0.7%	7.6%	3.5%	0.0%	0.0%	0.0%	0.0%	0.1%	0.0%	1.3%	0.5%	0.3%	0.0%	1.5%	63.4%	21.0%
36	50	177	3.1%	33.8%	16.6%	1.7%	1.2%	2.0%	0.6%	3.2%	0.1%	8.7%	3.6%	4.2%	0.9%	0.3%	14.3%	5.6%
37	50	48	2.7%	29.8%	12.9%	1.3%	1.0%	1.6%	0.5%	2.5%	0.1%	13.1%	5.4%	4.1%	0.5%	0.0%	0.0%	24.5%
38	50	30	3.5%	38.4%	23.0%	2.4%	1.7%	2.8%	0.9%	4.5%	0.1%	11.3%	4.7%	5.5%	1.3%	0.0%	0.0%	0.0%
39	50	130	3.6%	40.0%	18.1%	2.2%	1.6%	2.6%	0.8%	4.2%	0.1%	11.8%	4.9%	6.1%	1.0%	0.1%	2.9%	0.0%
40	50	46	4.4%	48.2%	16.9%	1.2%	0.8%	1.4%	0.4%	2.2%	0.1%	10.9%	4.5%	8.4%	0.5%	0.0%	0.0%	0.0%
41	50	158	3.3%	36.1%	22.6%	1.5%	1.0%	1.7%	0.5%	2.7%	0.1%	10.2%	4.2%	5.6%	0.9%	0.2%	8.7%	0.6%
53	50	124	3.9%	42.6%	25.1%	2.1%	1.5%	2.5%	0.8%	3.9%	0.1%	8.7%	3.6%	4.7%	0.5%	0.0%	0.0%	0.0%
54	50	124	4.1%	45.0%	25.6%	0.9%	0.6%	1.0%	0.3%	1.6%	0.1%	9.7%	4.0%	6.5%	0.5%	0.0%	0.0%	0.0%
55	50	124	4.1%	45.0%	25.6%	0.9%	0.6%	1.0%	0.3%	1.6%	0.1%	9.7%	4.0%	6.5%	0.5%	0.0%	0.0%	0.0%
56	50	132	3.8%	41.9%	18.1%	3.3%	2.3%	3.8%	1.2%	6.1%	0.1%	9.1%	3.8%	5.0%	1.5%	0.0%	0.0%	0.0%
57	50	303	4.2%	46.3%	19.1%	1.9%	1.3%	2.2%	0.7%	3.4%	0.1%	10.3%	4.2%	5.3%	0.5%	0.0%	0.0%	0.5%
58	50	2	2.9%	32.3%	34.6%	0.2%	0.2%	0.3%	0.1%	0.4%	0.2%	19.4%	8.0%	1.2%	0.1%	0.0%	0.0%	0.0%
59	50	12	4.5%	49.8%	18.2%	1.6%	1.2%	1.9%	0.6%	3.0%	0.1%	9.5%	3.9%	4.8%	0.8%	0.0%	0.0%	0.0%
60	50	70	2.2%	23.9%	12.8%	0.8%	0.5%	0.9%	0.3%	1.4%	0.2%	17.0%	7.0%	10.4%	1.1%	0.5%	19.6%	1.4%
61	50	61	2.1%	23.2%	12.8%	0.5%	0.4%	0.6%	0.2%	1.0%	0.2%	16.8%	7.0%	9.4%	1.2%	0.5%	22.5%	1.6%
62	50	58	2.2%	24.6%	13.5%	0.4%	0.3%	0.5%	0.1%	0.8%	0.2%	15.6%	6.4%	8.4%	1.1%	0.6%	23.7%	1.7%
63	50	62	2.4%	26.1%	13.9%	0.4%	0.3%	0.5%	0.2%	0.8%	0.2%	15.2%	6.3%	8.2%	1.1%	0.5%	22.3%	1.6%
64	50	2	3.0%	33.2%	35.4%	0.0%	0.0%	0.0%	0.0%	0.0%	0.2%	19.9%	8.3%	0.0%	0.0%	0.0%	0.0%	0.0%
65	50	5	5.0%	54.9%	21.8%	0.9%	0.7%	1.1%	0.3%	1.7%	0.1%	8.5%	3.5%	1.4%	0.1%	0.0%	0.0%	0.0%
66	50	22	3.0%	32.5%	12.4%	1.2%	0.8%	1.4%	0.4%	2.2%	0.1%	10.0%	4.1%	7.7%	0.8%	0.0%	0.0%	23.3%
67	50	47	3.6%	39.6%	12.2%	1.0%	0.7%	1.1%	0.4%	1.8%	0.0%	2.2%	0.9%	1.4%	0.1%	0.7%	27.8%	6.6%
68	50	26	1.0%	10.9%	4.0%	0.3%	0.2%	0.3%	0.1%	0.5%	0.0%	1.5%	0.6%	0.9%	0.2%	1.2%	49.1%	29.2%
69	50	29	1.1%	11.8%	4.0%	0.6%	0.4%	0.7%	0.2%	1.2%	0.0%	1.6%	0.7%	1.1%	0.2%	1.1%	44.4%	30.9%
70	50	36	1.5%	16.3%	4.3%	1.5%	1.1%	1.8%	0.6%	2.9%	0.0%	3.4%	1.4%	2.1%	0.2%	0.9%	35.9%	26.1%
71	50	10	3.1%	34.3%	15.8%	1.3%	0.9%	1.5%	0.5%	2.4%	0.2%	16.7%	6.9%	14.9%	1.5%	0.0%	0.0%	0.0%
72	50	2	3.0%	33.2%	35.4%	0.0%	0.0%	0.0%	0.0%	0.0%	0.2%	19.9%	8.3%	0.0%	0.0%	0.0%	0.0%	0.0%
73	50	6	3.7%	40.7%	12.1%	2.7%	1.9%	3.2%	1.0%	5.1%	0.1%	6.6%	2.7%	0.5%	0.1%	0.0%	0.0%	19.5%
74	50	18	3.2%	35.0%	11.7%	0.7%	0.5%	0.8%	0.2%	1.2%	0.2%	21.9%	9.1%	14.6%	0.9%	0.0%	0.0%	0.0%
75	50	2	3.0%	33.2%	35.4%	0.0%	0.0%	0.0%	0.0%	0.0%	0.2%	19.9%	8.3%	0.0%	0.0%	0.0%	0.0%	0.0%
76	50	163	2.8%	31.3%	8.6%	1.5%	1.0%	1.7%	0.5%	2.7%	0.1%	11.8%	4.9%	4.1%	0.7%	0.4%	18.6%	9.2%
77	50	115	2.5%	27.8%	15.3%	1.2%	0.8%	1.4%	0.4%	2.2%	0.1%	7.8%	3.2%	5.1%	1.5%	0.5%	19.7%	10.6%
78	50	32	4.5%	49.4%	9.6%	1.8%	1.3%	2.1%	0.7%	3.3%	0.2%	14.6%	6.1%	5.3%	1.2%	0.0%	0.0%	0.0%
79	50	6	1.1%	11.8%	12.6%	0.2%	0.1%	0.2%	0.1%	0.4%	0.3%	24.9%	10.3%	8.0%	2.1%	0.0%	0.0%	28.0%
80	50	38	4.8%	52.1%	16.4%	2.9%	2.0%	3.3%	1.0%	5.3%	0.0%	4.7%	2.0%	5.2%	0.2%	0.0%	0.0%	0.0%
81	50	69	5.2%	57.5%	13.3%	1.6%	1.2%	1.9%	0.6%	3.1%	0.1%	8.1%	3.3%	3.2%	0.8%	0.0%	0.0%	0.0%
82	50	31	4.7%	51.1%	21.1%	1.9%	1.3%	2.2%	0.7%	3.5%	0.1%	6.7%	2.8%	3.4%	0.6%	0.0%	0.0%	0.0%
83	50	36	4.7%	51.6%	23.0%	1.1%	0.8%	1.3%	0.4%	2.0%	0.1%	7.0%	2.9%	4.2%	1.1%	0.0%	0.0%	0.0%
84	50	61	3.6%	39.0%	15.2%	1.9%	1.4%	2.3%	0.7%	3.6%	0.1%	11.1%	4.6%	5.4%	0.7%	0.1%	3.7%	6.6%
85	50	99	4.5%	49.3%	20.0%	1.4%	1.0%	1.6%	0.5%	2.6%	0.1%	6.9%	2.9%	2.6%	0.3%	0.1%	2.3%	4.1%
86	50	20	4.9%	53.6%	11.6%	1.9%	1.3%	2.2%	0.7%	3.5%	0.1%	9.8%	4.0%	5.2%	1.3%	0.0%	0.0%	0.0%
87	50	163	5.3%	57.7%	16.2%	1.8%	1.3%	2.1%	0.7%	3.3%	0.1%	5.5%	2.3%	2.5%	0.6%	0.0%	0.0%	0.7%
88	50	98	4.3%	47.6%	22.4%	1.3%	0.9%	1.5%	0.5%	2.4%	0.1%	7.9%	3.3%	4.2%	0.7%	0.0%	0.0%	2.8%
89	50	242	3.7%	40.5%	17.2%	1.8%	1.3%	2.1%	0.7%	3.3%	0.1%	6.8%	2.8%	1.8%	0.2%	0.1%	5.1%	12.5%
90	50	309	3.8%	41.3%	22.3%	2.7%	1.9%	3.2%	1.0%	5.0%	0.1%	7.0%	2.9%	3.0%	0.6%	0.1%	3.3%	1.8%
91	50	116	4.7%	51.9%	18.1%	1.7%	1.2%	2.0%	0.6%	3.1%	0.1%	6.7%	2.8%	1.6%	0.4%	0.0%	0.0%	5.2%
92	50	50	4.4%	48.1%	18.4%	2.8%	2.0%	3.3%	1.0%	5.2%	0.1%	6.0%	2.5%	3.1%	0.8%	0.0%	0.0%	2.3%
93	50	6	4.1%	44.7%	27.8%	2.2%	1.6%	2.6%	0.8%	4.1%	0.1%	7.0%	2.9%	1.7%	0.6%	0.0%	0.0%	0.0%
94	50	2	3.0%	33.2%	35.4%	0.0%	0.0%	0.0%	0.0%	0.0%	0.2%	19.9%	8.3%	0.0%	0.0%	0.0%	0.0%	0.0%
95	50	93	2.9%	32.1%	13.2%	1.8%	1.3%	2.1%	0.7%	3.4%	0.1%	6.8%	2.8%	2.7%	0.2%	0.5%	19.1%	10.4%
96	50	261	3.1%	34.2%	12.9%	1.5%	1.1%	1.8%	0.6%	2.8%	0.1%	5.9%	2.4%	2.3%	0.4%	0.6%	25.0%	5.3%
97	50	130	4.2%	46.1%	22.0%	2.2%	1.5%	2.6%	0.8%	4.0%	0.1%	9.4%	3.9%	2.6%	0.5%	0.0%	0.0%	0.0%
98	50	3	2.0%	22.2%	23.7%	0.0%	0.0%	0.0%	0.0%	0.0%	0.1%	13.3%	5.5%	0.0%	0.0%	0.8%	32.2%	0.0%
99	70	306	4.2%	46.3%	17.4%	2.0%	1.4%	2.3%	0.7%	3.6%	0.1%	8.2%	3.4%	6.2%	0.5%	0.0%	0.0%	3.6%
100	70	163	3.5%	38.3%	21.8%	1.5%	1.1%	1.8%	0.6%	2.9%	0.1%	12.2%	5.0%	7.6%	1.1%	0.1%	2.5%	0.0%
101	50	150	4.2%	45.6%	24.9%	1.1%	0.7%	1.2%	0.4%	2.0%	0.1%	8.8%	3.6%	6.0%	0.4%	0.0%	0.0%	1.0%
102	50	76	4.6%	50.9%	18.1%	1.5%	1.0%	1.7%	0.5%	2.8%	0.1%	6.4%	2.6%	1.8%	0.3%	0.0%	2.0%	5.6%
103	50	131	4.1%	45.1%	15.2%	2.9%	2.0%	3.4%	1.0%	5.3%	0.1%	6.4%	2.7%	3.2%	0.9%	0.0%	1.9%	5.9%
104	50	46	5.0%	54.4%	21.1%	1.9%	1.4%	2.3%	0.7%	3.6%	0.1%	5.7%	2.3%	1.4%	0.2%	0.0%	0.0%	0.0%
105	50	53	4.3%	47.0%	18.7%	3.1%	2.2%	3.6%	1.1%	5.7%	0.1%	6.5%	2.7%	4.0%	1.1%	0.0%	0.0%	0.0%
106	50	25	5.1%	55.7%	20.0%	1.8%	1.3%	2.1%	0.7%	3.3%	0.1%	5.7%	2.4%	1.6%	0.3%	0.0%	0.0%	0.0%
107	50	17	4.3%	47.1%	17.3%	2.5%	1.8%	2.9%	0.9%	4.6%	0.1%	10.2%	4.2%	3.4%	0.6%	0.0%	0.0%	0.0%
108	50	17	2.5%	27.6%	10.8%	0.9%	0.7%	1.1%	0.3%	1.8%	0.0%	3.8%	1.6%	0.6%	0.1%	0.7%	27.3%	20.1%
109	50	4	1.4%	15.8%	16.9%	0.9%	0.6%	1.0%	0.3%	1.6%	0.1%	9.5%	3.9%	1.0%	0.2%	1.1%	45.8%	0.0%
110	50	15	1.7%	18.4%	7.7%	0.5%	0.4%	0.6%	0.2%	0.9%	0.1%	10.3%	4.2%	4.6%	1.1%	1.0%	40.8%	7.6%
111	50	65	3.6%	39.6%	15.5%	1.3%	0.9%	1.5%	0.5%	2.4%	0.1%	7.5%	3.1%	3.0%	0.5%	0.3%	14.6%	5.4%
112	50	26	4.3%	47.2%	7.3%	0.5%	0.3%	0.5%	0.2%	0.8%	0.1%	6.8%	2.8%	2.1%	0.2%	0.4%	18.9%	7.4%
113	50	27	3.2%	35.2%	15.2%	1.9%	1.3%	2.2%	0.7%	3.5%	0.1%	10.6%	4.4%	3.0%	0.3%	0.4%	17.9%	0.0%
114	50	12	1.1%	11.6%	7.5%	0.6%	0.4%	0.7%	0.2%	1.1%	0.1%	9.8%	4.1%	2.5%	0.5%	1.0%	42.3%	16.7%
115	50	27	3.5%	38.9%	20.5%	1.0%	0.7%	1.2%	0.4%	1.9%	0.1%	6.9%	2.8%	1.5%	0.1%	0.5%	20.1%	0.0%
116	50	6	4.2%	45.6%	18.6%	2.1%	1.5%	2.4%	0.8%	3.8%	0.1%	12.9%	5.3%	2.4%	0.4%	0.0%	0.0%	0.0%

Traffic Flows and Breakdown by 16 Vehicle Classes (Year 2026)

Link No.	Speed Limit	Total Vehicle	19 - Motorcycles (MC)	01 - Private Cars (PC)	03 - Taxi	14 - Non-franchised Bus <=6.4t	15 - Non-franchised Bus 6.4-15t	16 - Non-franchised Bus >15t	12 - Private Light Bus <=3.5t	13 - Private Light Bus >3.5t	04 - Light Goods Vehicles <=2.5t	05 - Lt Goods Vehicles 2.5-3.5t	06 - Light Goods Vehicles >3.5t	07 - Heavy Goods Vehicles <=15t	08 - Heavy Goods Vehicles >15t	17 - Franchised Bus (SD)	18 - Franchised Bus (DD)	11 - Public Light Buses
	km/hr	0500-0600																
117	50	4	3.1%	33.8%	22.0%	1.2%	0.9%	1.4%	0.4%	2.3%	0.1%	10.9%	4.5%	3.4%	0.3%	0.4%	15.3%	0.0%
118	50	18	3.4%	37.9%	16.1%	1.9%	1.4%	2.3%	0.7%	3.6%	0.0%	4.7%	1.9%	3.5%	0.4%	0.1%	3.1%	18.9%
122	50	25	3.3%	36.0%	9.5%	2.5%	1.7%	2.9%	0.9%	4.6%	0.1%	14.1%	5.9%	4.6%	0.4%	0.0%	0.0%	13.7%
123	50	3	4.3%	47.5%	24.6%	0.6%	0.4%	0.7%	0.2%	1.1%	0.1%	13.8%	5.7%	0.8%	0.2%	0.0%	0.0%	0.0%
124	50	23	0.3%	2.8%	3.0%	0.1%	0.1%	0.1%	0.0%	0.2%	0.0%	1.7%	0.7%	0.1%	0.0%	0.2%	6.5%	84.3%
125	50	38	2.4%	26.6%	10.0%	2.8%	2.0%	3.3%	1.0%	5.2%	0.0%	4.2%	1.7%	3.4%	0.3%	0.0%	1.5%	35.5%
128	50	233	4.5%	48.9%	19.8%	1.0%	0.7%	1.2%	0.4%	1.8%	0.1%	9.1%	3.8%	4.0%	0.5%	0.0%	0.0%	4.4%
129	50	276	4.0%	44.2%	20.1%	2.0%	1.4%	2.4%	0.7%	3.7%	0.1%	11.1%	4.6%	4.9%	0.7%	0.0%	0.0%	0.0%
130	50	54	3.5%	38.9%	13.5%	1.3%	0.9%	1.5%	0.5%	2.4%	0.0%	3.5%	1.5%	0.4%	0.0%	0.2%	8.8%	23.0%
131	50	49	4.6%	50.3%	14.0%	3.5%	2.5%	4.1%	1.3%	6.5%	0.1%	6.3%	2.6%	4.2%	0.1%	0.0%	0.0%	0.0%
132	50	10	3.9%	43.3%	12.0%	2.9%	2.1%	3.4%	1.1%	5.4%	0.1%	8.9%	3.7%	5.3%	0.2%	0.0%	0.0%	7.8%
133	50	20	4.8%	52.8%	20.0%	1.6%	1.2%	1.9%	0.6%	3.0%	0.1%	7.6%	3.2%	2.7%	0.4%	0.0%	0.0%	0.0%
134	50	186	3.4%	37.1%	17.1%	1.8%	1.3%	2.1%	0.7%	3.4%	0.1%	7.5%	3.1%	2.3%	0.2%	0.2%	6.7%	13.0%
135	50	319	3.8%	42.2%	22.2%	2.5%	1.8%	2.9%	0.9%	4.6%	0.1%	7.5%	3.1%	3.0%	0.6%	0.1%	3.2%	1.4%
136	70	577	3.7%	40.6%	15.5%	1.6%	1.1%	1.9%	0.6%	2.9%	0.1%	8.1%	3.3%	3.4%	0.3%	0.2%	9.6%	7.1%
137	70	527	3.1%	33.5%	19.5%	1.9%	1.3%	2.2%	0.7%	3.5%	0.1%	8.8%	3.6%	4.8%	0.6%	0.3%	10.6%	5.6%
138	50	20	0.3%	3.5%	3.4%	0.1%	0.1%	0.1%	0.0%	0.2%	0.0%	1.9%	0.8%	0.3%	0.0%	0.2%	7.4%	81.6%
139	50	4	3.5%	38.7%	18.9%	3.9%	2.8%	4.6%	1.4%	7.3%	0.1%	10.7%	4.4%	3.4%	0.2%	0.0%	0.0%	0.0%
141	50	24	2.5%	27.8%	9.6%	0.9%	0.7%	1.1%	0.3%	1.8%	0.0%	3.2%	1.3%	2.6%	0.1%	0.0%	0.0%	47.9%
142	50	27	2.2%	23.8%	10.9%	1.8%	1.3%	2.1%	0.7%	3.4%	0.0%	3.7%	1.5%	2.8%	0.1%	0.0%	0.0%	45.6%
143	50	5	3.9%	42.6%	14.1%	3.4%	2.4%	4.0%	1.2%	6.4%	0.1%	10.2%	4.2%	7.4%	0.1%	0.0%	0.0%	0.0%
144	50	78	3.1%	34.2%	11.9%	1.3%	0.9%	1.5%	0.5%	2.4%	0.1%	8.0%	3.3%	3.3%	0.4%	0.1%	5.6%	23.3%
145	50	150	2.5%	27.9%	11.0%	1.9%	1.4%	2.2%	0.7%	3.6%	0.1%	11.1%	4.6%	4.6%	0.8%	0.4%	15.2%	12.0%
146	50	142	2.8%	31.1%	16.0%	1.4%	1.0%	1.6%	0.5%	2.6%	0.1%	10.0%	4.2%	4.9%	1.0%	0.4%	16.5%	6.0%
147	50	148	2.3%	25.7%	12.0%	1.8%	1.3%	2.1%	0.7%	3.3%	0.1%	10.8%	4.5%	4.1%	0.7%	0.4%	16.9%	13.3%
148	50	159	2.7%	29.4%	14.2%	1.5%	1.1%	1.8%	0.6%	2.9%	0.1%	11.1%	4.6%	5.3%	0.9%	0.4%	15.5%	8.0%
149	50	80	3.1%	34.4%	17.7%	2.6%	1.9%	3.1%	1.0%	4.9%	0.1%	11.0%	4.5%	4.3%	0.2%	0.0%	0.0%	11.1%
150	50	98	3.5%	38.1%	16.5%	1.8%	1.3%	2.1%	0.7%	3.4%	0.1%	8.4%	3.5%	2.8%	0.3%	0.0%	0.0%	17.5%
151	50	14	4.0%	44.2%	25.7%	2.6%	1.8%	3.0%	0.9%	4.8%	0.1%	7.0%	2.9%	2.4%	0.6%	0.0%	0.0%	0.0%
152	50	21	3.7%	41.1%	18.5%	1.7%	1.2%	1.9%	0.6%	3.1%	0.1%	9.8%	4.1%	3.0%	0.1%	0.0%	0.0%	11.1%
153	50	3	2.2%	23.8%	25.4%	0.0%	0.0%	0.0%	0.0%	0.0%	0.1%	14.3%	5.9%	0.0%	0.0%	0.0%	0.0%	28.3%
154	50	19	0.8%	9.3%	3.7%	0.2%	0.1%	0.2%	0.1%	0.3%	0.0%	3.3%	1.4%	1.5%	0.0%	0.0%	0.0%	79.0%
155	50	49	2.6%	28.9%	12.2%	1.3%	0.9%	1.5%	0.5%	2.4%	0.1%	5.3%	2.2%	1.8%	0.1%	0.0%	0.0%	40.2%
156	50	66	3.6%	40.0%	17.9%	2.2%	1.6%	2.6%	0.8%	4.1%	0.1%	12.6%	5.2%	5.7%	1.2%	0.0%	0.0%	2.3%
157	50	50	3.9%	42.3%	18.3%	2.1%	1.5%	2.5%	0.8%	3.9%	0.1%	12.3%	5.1%	5.7%	1.5%	0.0%	0.0%	0.0%
158	50	97	2.9%	31.3%	14.4%	3.4%	2.4%	4.0%	1.2%	6.3%	0.1%	13.2%	5.5%	4.6%	0.0%	0.1%	2.3%	8.2%
159	70	400	3.5%	38.5%	16.2%	1.8%	1.3%	2.1%	0.7%	3.3%	0.1%	7.8%	3.2%	3.8%	0.5%	0.2%	8.3%	8.8%
160	70	401	3.2%	34.8%	20.0%	2.0%	1.4%	2.4%	0.7%	3.8%	0.1%	8.7%	3.6%	4.8%	0.5%	0.2%	8.1%	5.8%
162	50	51	4.4%	48.2%	18.8%	0.7%	0.5%	0.9%	0.3%	1.4%	0.1%	11.7%	4.8%	7.9%	0.4%	0.0%	0.0%	0.0%
163	50	27	2.2%	24.0%	18.3%	2.2%	1.5%	2.5%	0.8%	4.0%	0.3%	24.2%	10.0%	9.3%	0.6%	0.0%	0.0%	0.0%
164	50	63	4.7%	51.2%	20.2%	1.8%	1.3%	2.1%	0.6%	3.3%	0.1%	6.4%	2.7%	2.2%	0.1%	0.0%	0.0%	3.4%
165	50	9	2.3%	25.6%	21.3%	1.2%	0.9%	1.4%	0.4%	2.2%	0.2%	21.8%	9.0%	12.0%	1.7%	0.0%	0.0%	0.0%
166	50	16	3.8%	41.8%	16.3%	2.3%	1.6%	2.7%	0.8%	4.3%	0.1%	12.1%	5.0%	8.7%	0.4%	0.0%	0.0%	0.0%
167	50	23	2.8%	30.4%	18.9%	1.1%	0.8%	1.3%	0.4%	2.1%	0.2%	20.9%	8.7%	10.9%	1.5%	0.0%	0.0%	0.0%
168	50	98	3.1%	33.8%	14.1%	1.2%	0.9%	1.4%	0.4%	2.2%	0.1%	13.3%	5.5%	9.1%	0.4%	0.1%	2.3%	12.0%
170	50	51	3.1%	33.9%	19.7%	2.1%	1.5%	2.5%	0.8%	3.9%	0.2%	15.0%	6.2%	5.4%	0.1%	0.0%	0.0%	5.7%
171	50	80	3.2%	34.6%	13.5%	1.0%	0.7%	1.2%	0.4%	1.9%	0.1%	13.7%	5.7%	5.3%	0.5%	0.4%	15.0%	2.9%
172	50	6	3.8%	41.4%	14.5%	5.9%	4.2%	6.9%	2.1%	10.9%	0.1%	6.8%	2.8%	0.7%	0.0%	0.0%	0.0%	0.0%
173	50	50	3.5%	38.2%	18.4%	1.4%	1.0%	1.7%	0.5%	2.7%	0.2%	17.1%	7.1%	7.2%	1.0%	0.0%	0.0%	0.0%
174	50	134	3.2%	34.9%	18.7%	0.9%	0.6%	1.1%	0.3%	1.7%	0.1%	13.3%	5.5%	8.8%	0.4%	0.0%	1.7%	8.8%
175	50	86	2.4%	25.9%	10.0%	1.8%	1.3%	2.1%	0.7%	3.4%	0.1%	11.3%	4.7%	3.3%	0.2%	0.6%	25.5%	6.7%
176	50	151	2.9%	32.3%	17.2%	1.5%	1.1%	1.8%	0.6%	2.8%	0.1%	9.8%	4.0%	4.9%	1.1%	0.4%	15.5%	4.1%
179	50	80	4.5%	48.9%	19.9%	2.2%	1.5%	2.5%	0.8%	4.0%	0.1%	8.3%	3.4%	3.3%	0.7%	0.0%	0.0%	0.0%
180	50	79	4.9%	53.6%	16.8%	2.4%	1.7%	2.8%	0.9%	4.4%	0.1%	7.3%	3.0%	2.2%	0.2%	0.0%	0.0%	0.0%
181	50	50	1.7%	18.9%	8.9%	1.4%	1.0%	1.7%	0.5%	2.6%	0.0%	4.7%	1.9%	1.6%	0.2%	0.8%	35.6%	18.4%
182	50	131	3.1%	34.4%	10.7%	1.7%	1.2%	2.0%	0.6%	3.2%	0.1%	5.6%	2.3%	4.8%	0.2%	0.6%	24.8%	4.5%
183	50	147	2.7%	29.9%	16.6%	1.2%	0.9%	1.4%	0.4%	2.3%	0.1%	7.1%	2.9%	2.0%	0.1%	0.6%	23.2%	8.7%
184	50	62	0.5%	5.4%	1.9%	0.2%	0.1%	0.2%	0.1%	0.4%	0.0%	1.1%	0.4%	1.0%	0.0%	2.0%	84.0%	2.5%
185	70	414	4.0%	43.4%	12.7%	4.0%	2.8%	4.6%	1.4%	7.3%	0.1%	7.1%	3.0%	3.7%	0.1%	0.1%	5.7%	0.0%
186	70	530	4.6%	51.0%	10.4%	2.1%	1.5%	2.4%	0.8%	3.9%	0.1%	6.9%	2.9%	5.2%	0.0%	0.2%	8.0%	0.0%
187	50	37	1.8%	20.0%	6.3%	0.6%	0.4%	0.7%	0.2%	1.2%	0.0%	4.4%	1.8%	3.9%	0.2%	0.6%	25.2%	32.5%
188	50	89	3.1%	34.5%	24.0%	1.5%	1.1%	1.8%	0.6%	2.8%	0.0%	2.3%	1.0%	1.3%	0.1%	0.3%	11.9%	13.7%
189	70	658	3.7%	40.1%	16.0%	2.2%	1.5%	2.6%	0.8%	4.1%	0.1%	11.3%	4.7%	6.5%	0.9%	0.1%	3.5%	2.1%
190	70	500	4.7%	52.0%	14.3%	1.4%	1.0%	1.6%	0.5%	2.6%	0.1%	8.6%	3.6%	6.4%	0.7%	0.0%	0.6%	2.0%
191	70	705	3.3%	36.7%	15.2%	2.0%	1.4%	2.3%	0.7%	3.7%	0.1%	11.5%	4.8%	6.2%	0.8%	0.2%	7.4%	3.7%
192	70	696	4.6%	50.9%	16.5%	1.5%	1.0%	1.7%	0.5%	2.7%	0.1%	7.0%	2.9%	5.1%	0.5%	0.1%	2.8%	2.2%
193	70	253	4.0%	43.4%	11.1%	3.2%	2.3%	3.8%	1.2%	6.0%	0.1%	10.2%	4.2%	7.6%	0.2%	0.0%	1.2%	1.5%
194	70	557	3.3%	35.9%	23.6%	1.4%	1.0%	1.7%	0.5%	2.7%	0.1%	8.6%	3.6%	4.4%	0.4%	0.1%	4.6%	8.1%
195	50	9	0.6%	7.0%	7.5%	0.2%	0.1%	0.2%	0.1%	0.4%	0.0%	4.2%	1.7%	0.7%	0.0%	1.6%	67.2%	8.3%
196	50	75	3.8%	41.4%	23.9%	1.6%	1.1%	1.8%	0.6%	2.9%	0.1%	6.3%	2.6%	4.6%	0.1%	0.2%	9.0%	0.0%
197	50	23	2.7%	29.4%	27.4%	1.2%	0.9%	1.5%	0.5%	2.3%	0.0%	1.9%	0.8%	1.2%	0.0%	0.7%	29.5%	0.0%
198	50	18	1.6%	17.5%	10.8%	1.1%	0.7%	1.2%	0.4%	2.0%	0.0%	2.2%	0.9%	1.1%	0.0%	1.3%	54.7%	4.4%
199	70	312	3.3%	36.5%	18.5%	2.3%	1.6%	2.6%	0.8%	4.2%	0.1%	11.8%	4.9%	7.1%	1.7%	0.1%	4.5%	0.0%
201	50	213	3.7%	40.8%	18.0%	3.1%	2.2%	3.7%	1.1%	5.8%	0.1%	9.6%	4.0%	4.7%	0.3%	0.0%	0.7%	2.0%
202	50	295	3.4%	37.7%	19.8%	3.2%	2.2%	3.7%	1.2%	5.9%	0.1%	9.2%	3.8%	5.8%	0.8%	0.0%	1.8%	1.4%
203	70	214	3.4%	37.2%	15.5%	2.5%	1.7%	2.9%	0.9%	4.6%	0.1%	12.5%	5.2%	7.4%	1.6%	0.1%	4.6%	0.0%
204	70	334	4.1%	45.3%	23.0%	1.4%	1.0%	1.6%	0.5%	2.5%	0.1%	9.0%	3.7%	5.1%	0.5%	0.0%	1.9%	0.2%
205	50	44	3.2%	35.1%	24.1%	1.9%	1.3%	2.2%	0.7%	3.5%	0.1%	6.8%	2.8%	3.5%	0.5%	0.3%	12.4%	1.8%
206	50	96	3.4%	37.4%	25.2%	1.4%	1.0%	1.6%	0.5%	2.6%	0.1%	9.2%	3.8%	5.9%	0.7%	0.2%	7.0%	0.0%
207	50	37	2.6%	28.6%	20.3%	1.9%	1.3%	2.2%	0.7%	3.5%	0.0%	3.1%	1.3%	1.9%	0.2%	0.4%	18.6%	13.4%
208	50	61	2.8%	31.0%	23.1%	1.3%	0.9%	1.5%	0.5%	2.4%	0.1%	6.7%	2.8%	3.8%	0.2%	0.3%	12.0%	10.7%
209	50	129	3.3%	35.9%	19.3%	4.4%	3.1%	5.1%	1.6%	8.2%	0.1%	7.6%	3.1%	3.2%	0.4%	0.1%	2.5%	2.1%
210	50	223	3.2%	35.4%	23.3%	3.1%	2.2%	3.7%	1.1%	5.8%	0.1%	7.2%	3.0%	4.2%	0.6%	0.1%	4.1%	2.9%
211	70	376	3.1%	34.2%	19.7%	3.0%	2.1%	3.5%	1.1%	5.6%	0.1%	13.1%	5.4%	5.6%	0.8%	0.0%	0.2%	2.5%
212	70	337	4.2%	45.8%	22.7%	1.5%	1.1%	1.8%	0.6%	2.9%	0.1%	8.2%	3.4%	5.4%	0.2%	0.0%	0.2%	2.1%
213	50	86	2.8%	30.7%	18.6%	1.5%	1.1%	1.7%	0.5%	2.8%	0.1%	4.9%	2.0%	2.2%	0.2%	0.2%	10.1%	20.5%
214	70	103	3.0%	32.8%	13.7%	1.3%	0.9%	1.5%	0.5%	2.4%	0.1%	5.0%	2.1%	4.3%	0.2%	0.2%	6.4%	25.7%
215	50	46	3.8%	42.0%	27.1%	1.9%	1.3%	2.2%	0.7%	3.5%	0.1%	8.1%	3.4%	3.8%	0.2%	0.0%	1.6%	0.0%
216	50	41	3.0%	33.1%	27.0%	1.5%	1.1%	1.8%	0.6%	2.8%	0.1%	8.0%	3.3%	3.2%	0.1%	0.1%	2.8%	11.8%
217	50	186	2.9%	32.2%	24.9%	1.6%	1.2%	1.9%	0.6%	3.0%	0.1%	6.9%	2.9%	2.9%	0.4%	0.2%	6.7%	11.6%
218	50	118	3.0%	33.0%	16.4%	1.3%	1.0%	1.6%	0.5%	2.5%	0.1%	5.8%	2.4%	3.7%	0.3%	0.2%	6.6%	21.8%
219	50	101	3.1%	33.5%	30.2%	1.8%	1.2%	2.1%	0.6%	3.3%	0.1%	8.6%	3.6%	3.5%	0.5%	0.1%	3.7%	4.0%
220	50	41	3.6%	39.1%	20.3%	1.8%	1.3%	2.1%	0.7%	3.4%	0.1%	7.6%	3.2%	3.8%	0.5%	0.1%	2.8%	9.9%
221	50	102	3.3%	36.0%	22.3%	2.6%	1.9%	3.1%	1.0%	4.9%	0.1%	7.1%	3.0%	3.3%	0.4%	0.1%	3.9%	7.2%
222	50	79	2.3%	24.8%	20.1%	5.2%	3.7%	6.1%	1.9%	9.7%	0.1%	8.4%	3.5%	4.0%	0.5%	0.0%	0.7%	9.0%
223	50	21	2.9%	31.8%	21.6%	1.7%	1.2%	2.0%	0.6%	3.1%	0.2%	17.4%	7.2%	5.1%	0.5%	0.0%	0.0%	4.6%
226	50	37	3.4%	37.7%	22.5%	0.4%	0.3%	0.5%	0.1%	0.7%	0.1%	5.1%	2.1%	1.3%	0.0%	0.4%	15.3%	9.9%
227	50	142	4.3%	47.4%	26.8%	0.8%	0.6%	0.9%	0.3%	1.5%	0.1%	6.4%	2.6%	2.1%	0.1%	0.1%	4.5%	1.5%
228	50	2	2.7%	29.2%	31.2%	1.0%	0.7%	1.2%	0.4%	1.9%	0.2%	19.3%	8.0%	4.1%	0.0%	0.0%	0.0%	0.0%
229	50	18	3.9%	42.4%	33.6%	0.6%	0.4%	0.7%	0.2%	1.0%	0.1%	9.8%	4.1%	3.3%	0.1%	0.0%	0.0%	0.0%
230	50	35	2.4%	26.6%	19.6%	1.4%	1.0%	1.7%	0.5%	2.7%	0.1%	11.3%	4.7%	3.9%	0.5%	0.1%	5.3%	18.1%
231	50	70	3.0%	32.5%	23.4%	1.1%	0.8%	1.3%	0.4%	2.1%	0.2%	16.0%	6.6%	3.9%	0.2%	0.1%	3.5%	5.0%
232	50	8	4.0%	43.5%	23.5%	1.5%	1.1%	1.8%	0.5%	2.8%	0.1%	12.5%	5.2%	3.2%	0.3%	0.0%	0.0%	0.0%
235	50	131	3.3%	36.7%	28.1%	1.1%	0.8%	1.3%	0.4%	2.0%	0.1%	8.3%	3.4%	2.5%	0.1%	0.1%	3.2%	8.7%
236	50	85	4.5%	49.6%	22.7%	1.3%	0.9%	1.6%	0.5%	2.5%	0.1%	8.2%	3.4%	3.0%	0.2%	0.0%	0.0%	1.6%

Traffic Flows and Breakdown by 16 Vehicle Classes (Year 2026)

Link No.	Speed Limit	Total Vehicle	19 - Motorcycles (MC)	01 - Private Cars (PC)	03 - Taxi	14 - Non-franchised Bus <=6.4t	15 - Non-franchised Bus 6.4-15t	16 - Non-franchised Bus >15t	12 - Private Light Bus <=3.5t	13 - Private Light Bus >3.5t	04 - Light Goods Vehicles <=2.5t	05 - Lt Goods Vehicles 2.5-3.5t	06 - Light Goods Vehicles >3.5t	07 - Heavy Goods Vehicles <=15t	08 - Heavy Goods Vehicles >15t	17 - Franchised Bus (SD)	18 - Franchised Bus (DD)	11 - Public Light Buses
	km/hr	0500-0600																
237	50	52	3.7%	40.7%	24.4%	0.9%	0.6%	1.0%	0.3%	1.7%	0.2%	14.7%	6.1%	5.4%	0.2%	0.0%	0.0%	0.0%
238	50	21	2.9%	31.7%	21.1%	2.1%	1.5%	2.5%	0.8%	3.9%	0.2%	17.2%	7.1%	7.5%	1.5%	0.0%	0.0%	0.0%
239	70	417	2.9%	31.4%	15.0%	2.0%	1.4%	2.3%	0.7%	3.6%	0.1%	11.0%	4.5%	4.9%	0.6%	0.3%	10.6%	8.8%
240	70	391	3.5%	38.1%	12.6%	1.3%	0.9%	1.5%	0.5%	2.3%	0.1%	7.8%	3.2%	4.1%	0.4%	0.4%	16.6%	6.9%
241	50	55	2.2%	24.6%	16.6%	0.4%	0.3%	0.5%	0.1%	0.7%	0.1%	5.2%	2.2%	1.7%	0.1%	0.4%	17.6%	27.2%
242	50	82	2.0%	22.0%	18.7%	0.8%	0.6%	0.9%	0.3%	1.5%	0.1%	5.6%	2.3%	4.2%	0.0%	0.3%	11.7%	29.0%
243	50	26	3.8%	41.5%	32.6%	2.3%	1.6%	2.6%	0.8%	4.2%	0.1%	5.1%	2.1%	3.1%	0.2%	0.0%	0.0%	0.0%
244	50	10	4.3%	47.5%	30.8%	1.9%	1.3%	2.2%	0.7%	3.5%	0.0%	4.1%	1.7%	1.8%	0.0%	0.0%	0.0%	0.0%
245	50	117	2.2%	24.2%	17.5%	0.7%	0.5%	0.8%	0.2%	1.2%	0.1%	6.1%	2.5%	4.2%	0.1%	0.2%	10.5%	29.0%
246	50	89	2.6%	28.5%	21.2%	0.8%	0.6%	0.9%	0.3%	1.5%	0.1%	6.1%	2.5%	2.2%	0.0%	0.3%	13.7%	18.6%
247	50	20	2.6%	28.7%	33.7%	0.2%	0.1%	0.2%	0.1%	0.4%	0.1%	7.1%	3.0%	1.4%	0.0%	0.3%	13.3%	8.8%
248	50	41	3.9%	42.8%	21.3%	1.6%	1.2%	1.9%	0.6%	3.0%	0.1%	6.7%	2.8%	3.1%	0.2%	0.2%	6.4%	4.2%
249	50	82	3.6%	39.4%	25.4%	2.1%	1.5%	2.5%	0.8%	4.0%	0.1%	8.6%	3.6%	2.9%	0.1%	0.1%	3.2%	2.1%
250	50	177	3.5%	38.4%	23.3%	1.8%	1.3%	2.1%	0.7%	3.4%	0.1%	12.1%	5.0%	4.7%	0.4%	0.0%	1.5%	1.7%
253	50	135	3.7%	40.1%	27.2%	1.9%	1.3%	2.2%	0.7%	3.5%	0.1%	9.1%	3.8%	4.3%	0.2%	0.0%	0.8%	1.1%
254	50	56	3.9%	43.4%	26.5%	1.5%	1.0%	1.7%	0.5%	2.7%	0.1%	9.3%	3.9%	4.6%	0.2%	0.0%	0.7%	0.0%
255	50	63	3.6%	39.8%	25.3%	1.8%	1.3%	2.1%	0.7%	3.3%	0.1%	10.9%	4.5%	6.4%	0.2%	0.0%	0.0%	0.0%
256	50	36	3.5%	38.2%	27.0%	1.5%	1.1%	1.8%	0.6%	2.9%	0.1%	12.1%	5.0%	6.2%	0.1%	0.0%	0.0%	0.0%
257	50	195	3.5%	38.7%	24.1%	1.8%	1.3%	2.1%	0.7%	3.4%	0.1%	11.6%	4.8%	4.7%	0.5%	0.1%	2.7%	0.0%
258	50	387	4.1%	45.5%	22.9%	1.1%	0.8%	1.3%	0.4%	2.0%	0.1%	10.6%	4.4%	6.6%	0.3%	0.0%	0.0%	0.0%
259	50	88	4.0%	43.6%	20.7%	1.3%	0.9%	1.5%	0.5%	2.5%	0.1%	13.6%	5.6%	5.2%	0.4%	0.0%	0.0%	0.0%
260	50	119	2.3%	25.7%	20.9%	1.3%	0.9%	1.6%	0.5%	2.5%	0.1%	5.5%	2.3%	3.3%	0.2%	0.3%	12.8%	19.8%
261	50	93	2.5%	27.9%	12.1%	1.4%	1.0%	1.6%	0.5%	2.6%	0.1%	5.1%	2.1%	2.9%	0.2%	0.1%	4.9%	35.0%
262	50	58	3.6%	39.7%	25.3%	1.9%	1.3%	2.2%	0.7%	3.5%	0.1%	10.5%	4.3%	6.5%	0.2%	0.0%	0.0%	0.0%
263	50	42	3.3%	36.3%	24.6%	1.8%	1.2%	2.1%	0.6%	3.3%	0.1%	13.8%	5.7%	6.9%	0.1%	0.0%	0.0%	0.0%
264	50	209	3.6%	39.6%	24.7%	1.7%	1.2%	2.0%	0.6%	3.2%	0.1%	11.1%	4.6%	4.5%	0.5%	0.1%	2.5%	0.0%
265	50	260	4.0%	43.4%	22.9%	1.2%	0.9%	1.4%	0.4%	2.3%	0.1%	11.0%	4.6%	7.5%	0.3%	0.0%	0.0%	0.0%
266	50	81	3.8%	41.3%	22.6%	1.5%	1.1%	1.8%	0.6%	2.8%	0.1%	14.3%	5.9%	4.1%	0.2%	0.0%	0.0%	0.0%
267	50	163	3.1%	33.7%	21.8%	2.1%	1.5%	2.5%	0.8%	4.0%	0.2%	16.0%	6.6%	4.8%	0.3%	0.0%	0.0%	2.7%
268	50	81	2.9%	31.9%	20.4%	2.1%	1.5%	2.4%	0.8%	3.9%	0.2%	18.1%	7.5%	7.1%	0.4%	0.0%	0.0%	0.7%
269	50	99	3.7%	40.1%	28.3%	0.8%	0.5%	0.9%	0.3%	1.4%	0.1%	12.8%	5.3%	4.9%	0.4%	0.0%	0.0%	0.6%
270	50	49	3.4%	36.8%	26.9%	1.0%	0.7%	1.2%	0.4%	1.9%	0.1%	14.3%	5.9%	5.5%	0.5%	0.0%	0.0%	1.2%
271	50	96	3.5%	38.1%	23.8%	1.9%	1.3%	2.2%	0.7%	3.4%	0.1%	14.0%	5.8%	4.8%	0.5%	0.0%	0.0%	0.0%
272	50	61	2.9%	31.5%	20.8%	1.3%	0.9%	1.5%	0.5%	2.4%	0.2%	18.5%	7.6%	5.2%	0.4%	0.0%	0.0%	6.3%
273	50	141	2.6%	28.1%	18.1%	2.0%	1.4%	2.4%	0.7%	3.8%	0.1%	14.1%	5.8%	3.9%	0.4%	0.4%	15.0%	1.2%
274	50	108	2.5%	27.5%	20.9%	1.4%	1.0%	1.7%	0.5%	2.6%	0.1%	11.9%	4.9%	3.0%	0.2%	0.5%	19.6%	1.6%
275	50	236	3.9%	42.4%	21.1%	2.0%	1.4%	2.3%	0.7%	3.6%	0.1%	11.1%	4.6%	5.7%	0.4%	0.0%	0.0%	0.7%
276	50	236	3.4%	37.4%	13.8%	2.7%	1.9%	3.1%	1.0%	5.0%	0.1%	11.8%	4.9%	7.9%	0.1%	0.2%	6.4%	0.5%
277	50	38	3.0%	32.8%	17.6%	2.9%	2.0%	3.4%	1.1%	5.4%	0.2%	17.2%	7.1%	6.7%	0.7%	0.0%	0.0%	0.0%
278	50	37	2.9%	31.5%	15.7%	1.5%	1.1%	1.8%	0.6%	2.8%	0.2%	21.8%	9.0%	10.3%	0.7%	0.0%	0.0%	0.0%
279	50	93	2.7%	29.9%	19.4%	1.9%	1.3%	2.2%	0.7%	3.5%	0.2%	19.3%	8.0%	6.4%	0.5%	0.0%	0.0%	4.2%
280	50	114	3.5%	38.9%	15.8%	1.4%	1.0%	1.7%	0.5%	2.7%	0.1%	11.1%	4.6%	4.5%	0.4%	0.3%	12.4%	1.0%
281	50	201	3.3%	36.8%	18.8%	1.5%	1.1%	1.8%	0.6%	2.9%	0.2%	15.1%	6.3%	8.8%	1.0%	0.0%	0.7%	1.1%
282	50	175	4.9%	54.2%	10.9%	0.9%	0.7%	1.1%	0.3%	1.8%	0.1%	7.0%	2.9%	12.8%	0.2%	0.0%	1.3%	0.9%
283	50	141	3.1%	33.8%	12.7%	4.1%	2.9%	4.8%	1.5%	7.6%	0.2%	16.9%	7.0%	4.1%	0.0%	0.0%	1.3%	0.0%
284	50	66	3.9%	43.0%	26.2%	1.3%	1.0%	1.6%	0.5%	2.5%	0.1%	9.7%	4.0%	6.0%	0.1%	0.0%	0.0%	0.0%
285	50	264	3.2%	34.9%	17.2%	1.8%	1.3%	2.1%	0.6%	3.3%	0.2%	15.9%	6.6%	9.9%	0.9%	0.0%	1.6%	0.6%
286	50	204	3.8%	41.5%	10.3%	1.5%	1.1%	1.8%	0.6%	2.8%	0.1%	9.6%	4.0%	20.4%	0.3%	0.0%	1.6%	0.8%
287	50	96	3.9%	42.6%	23.2%	1.2%	0.9%	1.4%	0.4%	2.3%	0.1%	8.3%	3.4%	5.0%	0.6%	0.0%	0.8%	6.0%
288	50	84	4.0%	43.4%	21.7%	1.7%	1.2%	2.0%	0.6%	3.2%	0.1%	7.0%	2.9%	3.9%	0.4%	0.0%	1.1%	6.9%
289	50	163	3.3%	36.1%	15.6%	1.7%	1.2%	2.0%	0.6%	3.2%	0.1%	10.7%	4.4%	4.4%	0.6%	0.3%	11.4%	4.3%
290	50	417	2.9%	31.6%	16.3%	3.6%	2.5%	4.2%	1.3%	6.7%	0.1%	8.7%	3.6%	2.7%	0.2%	0.2%	6.9%	8.6%
291	50	215	2.7%	29.5%	7.2%	3.0%	2.1%	3.5%	1.1%	5.5%	0.1%	8.1%	3.4%	4.7%	0.2%	0.4%	17.6%	10.9%
292	70	588	3.6%	39.5%	15.7%	2.5%	1.8%	2.9%	0.9%	4.6%	0.1%	10.1%	4.2%	5.9%	0.5%	0.1%	3.3%	4.3%
293	70	459	4.2%	46.3%	9.0%	3.1%	2.2%	3.6%	1.1%	5.8%	0.1%	7.7%	3.2%	2.3%	0.2%	0.1%	3.7%	7.3%
294	50	534	2.9%	32.3%	17.2%	2.1%	1.4%	2.4%	0.8%	3.8%	0.1%	9.6%	4.0%	4.1%	0.4%	0.2%	9.8%	8.9%
295	50	388	2.9%	32.1%	10.6%	1.8%	1.3%	2.2%	0.7%	3.4%	0.1%	9.0%	3.7%	4.6%	0.4%	0.3%	13.7%	13.1%
296	50	47	2.4%	26.4%	17.2%	1.5%	1.0%	1.7%	0.5%	2.7%	0.1%	7.8%	3.3%	2.9%	0.1%	0.0%	0.0%	32.3%
297	50	26	1.5%	16.0%	11.1%	0.3%	0.2%	0.4%	0.1%	0.6%	0.1%	4.9%	2.0%	1.9%	0.1%	0.0%	0.0%	60.9%
299	50	224	3.5%	38.2%	17.6%	1.5%	1.1%	1.8%	0.6%	2.8%	0.1%	13.6%	5.6%	10.6%	0.9%	0.0%	0.0%	2.0%
300	70	514	4.4%	47.9%	5.3%	5.4%	3.8%	6.4%	2.0%	10.1%	0.1%	6.4%	2.7%	1.9%	0.0%	0.1%	2.5%	1.1%
301	70	565	3.6%	40.1%	5.0%	5.1%	3.6%	6.0%	1.9%	9.5%	0.1%	9.2%	3.8%	5.2%	0.0%	0.1%	6.0%	0.7%
302	70	347	4.1%	45.1%	4.9%	6.1%	4.3%	7.1%	2.2%	11.3%	0.1%	7.4%	3.1%	1.6%	0.0%	0.0%	1.0%	1.6%
303	70	341	3.8%	41.9%	6.2%	4.7%	3.3%	5.6%	1.7%	8.8%	0.1%	12.6%	5.2%	4.4%	0.1%	0.0%	0.3%	1.1%
304	50	249	2.8%	30.8%	23.4%	1.0%	0.7%	1.2%	0.4%	2.0%	0.1%	7.0%	2.9%	3.3%	0.3%	0.3%	11.5%	12.2%
305	50	252	3.1%	34.5%	14.9%	1.7%	1.2%	2.0%	0.6%	3.2%	0.1%	5.5%	2.3%	2.8%	0.2%	0.5%	19.6%	7.8%
306	50	195	3.6%	39.2%	17.1%	1.8%	1.2%	2.1%	0.6%	3.3%	0.1%	7.0%	2.9%	2.1%	0.2%	0.2%	6.4%	12.5%
307	50	249	3.7%	40.4%	21.9%	2.6%	1.9%	3.1%	1.0%	4.9%	0.1%	7.5%	3.1%	3.3%	0.6%	0.1%	4.1%	1.8%
308	50	13	3.3%	36.2%	17.8%	1.5%	1.1%	1.8%	0.6%	2.8%	0.0%	4.5%	1.9%	3.3%	0.4%	0.1%	4.3%	20.5%
309	50	22	4.3%	47.1%	28.6%	2.2%	1.6%	2.6%	0.8%	4.2%	0.0%	3.7%	1.6%	3.1%	0.2%	0.0%	0.0%	0.0%
310	70	306	4.2%	46.3%	17.4%	2.0%	1.4%	2.3%	0.7%	3.6%	0.1%	8.2%	3.4%	6.2%	0.5%	0.0%	0.0%	3.6%
311	70	345	3.8%	41.2%	18.9%	1.9%	1.3%	2.2%	0.7%	3.4%	0.1%	9.9%	4.1%	4.3%	0.6%	0.0%	0.0%	7.6%
312	50	187	3.8%	41.8%	8.1%	1.3%	0.9%	1.5%	0.5%	2.4%	0.1%	10.0%	4.1%	23.0%	0.3%	0.0%	0.0%	2.4%
313	50	52	5.1%	56.2%	17.9%	2.1%	1.5%	2.5%	0.8%	4.0%	0.1%	5.2%	2.2%	2.3%	0.2%	0.0%	0.0%	0.0%
314	50	38	4.9%	53.5%	22.0%	1.6%	1.1%	1.8%	0.6%	2.9%	0.1%	6.1%	2.5%	2.8%	0.1%	0.0%	0.0%	0.0%
315	50	22	4.9%	53.3%	21.9%	1.6%	1.1%	1.8%	0.6%	2.9%	0.1%	6.2%	2.6%	2.9%	0.1%	0.0%	0.0%	0.0%
316	50	27	5.1%	55.9%	17.8%	2.1%	1.5%	2.5%	0.8%	4.0%	0.1%	5.4%	2.2%	2.4%	0.2%	0.0%	0.0%	0.0%
317	50	29	5.0%	54.7%	18.0%	2.3%	1.6%	2.7%	0.8%	4.2%	0.1%	6.2%	2.6%	1.7%	0.2%	0.0%	0.0%	0.0%
318	50	25	4.8%	53.0%	23.6%	1.2%	0.9%	1.4%	0.4%	2.3%	0.1%	7.2%	3.0%	1.9%	0.1%	0.0%	0.0%	0.0%
319	50	58	4.4%	48.5%	23.3%	2.0%	1.4%	2.4%	0.7%	3.7%	0.1%	6.6%	2.7%	2.3%	0.1%	0.0%	1.6%	0.0%
320	50	29	3.7%	40.3%	25.2%	1.3%	0.9%	1.6%	0.5%	2.5%	0.1%	7.4%	3.1%	2.5%	0.4%	0.2%	7.7%	2.6%
321	50	78	4.7%	51.1%	15.3%	1.1%	0.8%	1.3%	0.4%	2.1%	0.1%	11.6%	4.8%	3.5%	0.3%	0.1%	2.9%	0.0%
322	50	6	4.5%	49.7%	22.1%	1.9%	1.3%	2.2%	0.7%	3.5%	0.1%	6.4%	2.7%	4.5%	0.3%	0.0%	0.0%	0.0%
323	50	15	4.8%	52.6%	22.8%	1.8%	1.3%	2.1%	0.7%	3.3%	0.1%	6.0%	2.5%	2.0%	0.2%	0.0%	0.0%	0.0%
324	50	46	3.9%	42.6%	21.5%	1.4%	1.0%	1.6%	0.5%	2.6%	0.1%	7.9%	3.3%	4.2%	0.6%	0.2%	7.0%	1.7%
325	50	72	4.1%	45.0%	21.3%	1.9%	1.3%	2.2%	0.7%	3.5%	0.1%	7.1%	2.9%	5.3%	0.2%	0.1%	3.2%	1.1%
326	50	19	3.9%	42.3%	16.0%	2.9%	2.1%	3.4%	1.1%	5.4%	0.1%	9.2%	3.8%	9.3%	0.4%	0.0%	0.0%	0.0%
327	50	60	4.1%	45.3%	19.4%	1.5%	1.1%	1.8%	0.6%	2.9%	0.1%	7.2%	3.0%	5.7%	0.3%	0.1%	5.6%	1.3%
328	50	41	3.7%	40.5%	16.1%	2.9%	2.0%	3.4%	1.0%	5.3%	0.1%	7.2%	3.0%	6.5%	0.4%	0.2%	7.7%	0.0%
329	50	23	4.7%	51.3%	22.3%	1.6%	1.1%	1.9%	0.6%	3.0%	0.1%	6.7%	2.8%	3.8%	0.1%	0.0%	0.0%	0.0%
330	50	17	4.1%	45.3%	18.3%	4.7%	3.3%	5.5%	1.7%	8.8%	0.0%	3.7%	1.5%	2.9%	0.1%	0.0%	0.0%	0.0%
331	50	34	5.1%	55.6%	18.7%	2.6%	1.8%	3.0%	0.9%	4.7%	0.0%	3.5%	1.4%	2.5%	0.1%	0.0%	0.0%	0.0%
332	50	12	4.1%	44.9%	17.6%	4.9%	3.4%	5.7%	1.8%	9.0%	0.0%	3.8%	1.6%	3.0%	0.1%	0.0%	0.0%	0.0%
333	50	30	5.1%	55.5%	18.5%	2.6%	1.8%	3.0%	0.9%	4.8%	0.0%	3.5%	1.4%	2.6%	0.1%	0.0%	0.0%	0.0%
334	50	11	4.8%	52.5%	19.1%	2.8%	2.0%	3.2%	1.0%	5.1%	0.0%	3.4%	1.4%	4.5%	0.1%	0.0%	0.0%	0.0%
335	50	29	5.3%	57.9%	18.4%	2.1%	1.5%	2.5%	0.8%	3.9%	0.0%	2.7%	1.1%	3.7%	0.1%	0.0%	0.0%	0.0%
336	50	120	4.3%	46.9%	31.0%	1.0%	0.7%	1.1%	0.3%	1.8%	0.1%	5.7%	2.3%	4.7%	0.1%	0.0%	0.0%	0.0%
337	50	130	3.8%	42.0%	30.9%	2.3%	1.6%	2.7%	0.9%	4.3%	0.1%	5.9%	2.5%	2.7%	0.2%	0.0%	0.0%	0.0%
338	50	111	4.2%	46.1%	31.5%	1.0%	0.7%	1.2%	0.4%	1.9%	0.1%	5.4%	2.2%	5.1%	0.1%	0.0%	0.0%	0.0%
339	50	125	3.8%	41.9%	31.8%	2.2%	1.5%	2.6%	0.8%	4.1%	0.1%	5.8%	2.4%	2.9%	0.2%	0.0%	0.0%	0.0%
340	50	75	4.2%	46.0%	25.4%	2.4%	1.7%	2.9%	0.9%	4.6%	0.1%	5.0%	2.1%	4.7%	0.2%	0.0%	0.0%	0.0%
341	50	63	4.5%	49.3%	23.7%	1.4%	1.0%	1.6%	0.5%	2.6%	0.1%	7.3%	3.0%	4.5%	0.4%	0.0%	0.0%	0.0%
342	80	521	5.1%	56.4%	9.1%	1.6%	1.1%	1.9%	0.6%	3.0%	0.1%	10.6%	4.4%	5.7%	0.4%	0.0%	0.0%	0.0%
343	80	585	5.0%	54.4%	11.6%	2.7%	1.9%	3.2%	1.0%	5.1%	0.1%	6.1%	2.5%	5.6%	1.0%	0.0%	0.0%	0.0%
346	70	15	3.5%	38.2%	17.7%	5.4%	3.8%	6.4%	2.0%	10.1%	0.1%	5.4%	2.2%	4.9%	0.3%	0.0%	0.0%	0.0%

Traffic Flows and Breakdown by 16 Vehicle Classes (Year 2026)

Link No.	Speed Limit	Total Vehicle	19 - Motorcycles (MC)	01 - Private Cars (PC)	03 - Taxi	14 - Non-franchised Bus <=6.4t	15 - Non-franchised Bus 6.4-15t	16 - Non-franchised Bus >15t	12 - Private Light Bus <=3.5t	13 - Private Light Bus >3.5t	04 - Light Goods Vehicles <=2.5t	05 - Lt Goods Vehicles 2.5-3.5t	06 - Light Goods Vehicles >3.5t	07 - Heavy Goods Vehicles <=15t	08 - Heavy Goods Vehicles >15t	17 - Franchised Bus (SD)	18 - Franchised Bus (DD)	11 - Public Light Buses
	km/hr	0500-0600																
349	70	161	5.6%	61.1%	5.6%	1.3%	0.9%	1.6%	0.5%	2.5%	0.1%	10.8%	4.5%	5.0%	0.5%	0.0%	0.0%	0.0%
350	50	135	3.7%	40.9%	34.7%	2.4%	1.7%	2.8%	0.9%	4.5%	0.0%	4.3%	1.8%	2.1%	0.1%	0.0%	0.0%	0.0%
351	50	127	4.4%	48.5%	32.4%	0.8%	0.6%	1.0%	0.3%	1.5%	0.0%	4.6%	1.9%	3.8%	0.1%	0.0%	0.0%	0.0%
364	50	58	3.9%	43.1%	22.9%	2.8%	2.0%	3.3%	1.0%	5.2%	0.1%	8.7%	3.6%	3.4%	0.2%	0.0%	0.0%	0.0%
365	50	76	4.3%	47.0%	30.9%	1.4%	1.0%	1.6%	0.5%	2.6%	0.1%	5.9%	2.4%	2.3%	0.1%	0.0%	0.0%	0.0%
368	50	185	4.1%	45.3%	11.2%	2.1%	1.5%	2.4%	0.8%	3.8%	0.1%	7.4%	3.1%	4.1%	3.3%	0.2%	6.7%	4.0%
369	50	33	4.4%	47.7%	20.5%	1.9%	1.4%	2.3%	0.7%	3.6%	0.1%	7.2%	3.0%	2.3%	0.3%	0.0%	0.0%	4.6%
370	50	7	2.0%	21.6%	14.7%	1.5%	1.0%	1.7%	0.5%	2.7%	0.1%	12.6%	5.2%	8.3%	2.6%	0.6%	24.8%	0.0%
371	70	212	3.1%	34.6%	19.4%	2.3%	1.6%	2.7%	0.8%	4.2%	0.1%	11.8%	4.9%	7.4%	2.0%	0.1%	4.9%	0.0%
372	70	410	3.9%	43.0%	24.3%	2.0%	1.4%	2.4%	0.7%	3.8%	0.1%	8.2%	3.4%	4.1%	1.0%	0.0%	1.7%	0.0%
373	50	37	4.0%	43.9%	15.5%	1.8%	1.3%	2.1%	0.7%	3.4%	0.2%	15.8%	6.6%	4.4%	0.3%	0.0%	0.0%	0.0%
374	50	5	3.7%	40.5%	21.4%	1.6%	1.2%	1.9%	0.6%	3.1%	0.1%	13.7%	5.7%	5.6%	0.8%	0.0%	0.0%	0.0%
375	50	12	3.6%	39.8%	16.1%	0.6%	0.4%	0.7%	0.2%	1.0%	0.1%	7.0%	2.9%	3.7%	0.2%	0.0%	0.0%	23.9%
376	50	86	3.8%	41.4%	19.5%	1.8%	1.2%	2.1%	0.6%	3.3%	0.1%	12.8%	5.3%	7.3%	0.7%	0.0%	0.0%	0.0%
377	50	27	4.0%	43.9%	20.4%	2.6%	1.8%	3.0%	0.9%	4.8%	0.1%	10.2%	4.2%	3.3%	0.7%	0.0%	0.0%	0.0%
378	50	72	4.6%	50.7%	15.4%	1.6%	1.1%	1.8%	0.6%	2.9%	0.1%	10.6%	4.4%	4.4%	0.3%	0.0%	0.0%	1.6%
380	50	31	3.9%	42.8%	20.8%	2.4%	1.7%	2.8%	0.9%	4.5%	0.1%	10.8%	4.5%	4.0%	0.8%	0.0%	0.0%	0.0%
381	50	55	3.2%	35.5%	12.1%	1.4%	1.0%	1.7%	0.5%	2.6%	0.1%	6.2%	2.6%	3.1%	0.5%	0.6%	25.5%	3.5%
382	50	51	2.9%	32.3%	17.9%	1.2%	0.8%	1.4%	0.4%	2.2%	0.1%	5.2%	2.1%	2.7%	0.4%	0.6%	25.9%	3.8%
383	50	461	3.8%	42.0%	15.4%	1.8%	1.3%	2.1%	0.7%	3.3%	0.1%	7.5%	3.1%	4.9%	0.6%	0.2%	9.9%	3.3%
384	50	255	2.7%	29.4%	16.2%	1.1%	0.8%	1.3%	0.4%	2.1%	0.1%	10.1%	4.2%	6.1%	0.9%	0.4%	17.6%	6.5%
385	50	364	4.1%	44.7%	18.9%	2.2%	1.6%	2.6%	0.8%	4.2%	0.1%	10.0%	4.1%	5.4%	0.8%	0.0%	0.0%	0.4%
386	50	381	4.1%	45.0%	18.9%	2.2%	1.6%	2.6%	0.8%	4.2%	0.1%	9.9%	4.1%	5.4%	0.8%	0.0%	0.0%	0.4%
388	50	58	4.2%	45.9%	18.4%	2.5%	1.8%	3.0%	0.9%	4.7%	0.1%	9.8%	4.1%	3.8%	0.9%	0.0%	0.0%	0.0%
389	50	207	4.3%	47.5%	21.9%	1.5%	1.1%	1.8%	0.6%	2.9%	0.1%	8.7%	3.6%	4.9%	0.4%	0.0%	0.0%	0.7%
390	50	83	4.7%	51.1%	16.3%	2.5%	1.8%	3.0%	0.9%	4.7%	0.1%	7.2%	3.0%	2.6%	0.2%	0.0%	0.0%	1.9%
391	50	317	4.2%	46.4%	19.1%	1.9%	1.3%	2.2%	0.7%	3.5%	0.1%	10.1%	4.2%	5.2%	0.5%	0.0%	0.0%	0.5%
394	50	45	3.3%	36.4%	16.0%	1.6%	1.1%	1.9%	0.6%	3.0%	0.2%	17.1%	7.1%	9.4%	2.3%	0.0%	0.0%	0.0%
395	50	40	3.7%	40.1%	18.4%	1.9%	1.3%	2.2%	0.7%	3.5%	0.2%	14.5%	6.0%	6.4%	1.1%	0.0%	0.0%	0.0%
397	50	59	3.8%	41.3%	14.2%	2.6%	1.8%	3.1%	1.0%	4.8%	0.1%	13.0%	5.4%	7.0%	1.9%	0.0%	0.0%	0.0%
398	50	26	4.2%	46.0%	14.0%	2.2%	1.5%	2.6%	0.8%	4.1%	0.1%	14.0%	5.8%	3.9%	0.7%	0.0%	0.0%	0.0%
399	50	125	2.7%	29.5%	17.8%	1.4%	1.0%	1.6%	0.5%	2.6%	0.1%	8.9%	3.7%	5.1%	1.1%	0.4%	18.6%	4.9%
403	50	68	4.1%	44.8%	26.0%	1.6%	1.1%	1.8%	0.6%	2.9%	0.1%	9.7%	4.0%	3.2%	0.1%	0.0%	0.0%	0.0%
405	50	126	4.4%	48.7%	18.8%	2.4%	1.7%	2.8%	0.9%	4.4%	0.1%	7.7%	3.2%	2.3%	0.4%	0.0%	1.8%	0.6%
406	50	39	4.0%	44.2%	29.4%	2.0%	1.4%	2.4%	0.7%	3.8%	0.1%	5.8%	2.4%	3.6%	0.0%	0.0%	0.0%	0.0%
407	50	23	1.6%	17.6%	9.6%	0.7%	0.5%	0.8%	0.3%	1.3%	0.3%	31.0%	12.8%	10.6%	0.1%	0.0%	0.0%	12.8%
408	50	49	3.9%	43.1%	20.7%	1.4%	1.0%	1.7%	0.5%	2.7%	0.1%	8.3%	3.4%	4.2%	0.6%	0.2%	6.6%	1.6%
409	50	84	4.2%	46.2%	21.1%	1.9%	1.3%	2.2%	0.7%	3.5%	0.1%	7.2%	3.0%	4.7%	0.2%	0.1%	2.7%	0.9%
412	70	125	2.7%	29.4%	21.8%	5.4%	3.8%	6.3%	2.0%	10.0%	0.1%	9.5%	3.9%	5.2%	0.1%	0.0%	0.0%	0.0%
413	70	17	1.3%	14.4%	18.3%	9.8%	6.9%	11.4%	3.6%	18.1%	0.1%	8.8%	3.6%	3.2%	0.4%	0.0%	0.0%	0.0%
414	70	236	4.2%	45.6%	10.6%	2.7%	1.9%	3.2%	1.0%	5.1%	0.1%	10.3%	4.3%	7.9%	0.1%	0.0%	1.3%	1.6%
415	70	108	2.9%	31.8%	22.3%	4.7%	3.3%	5.5%	1.7%	8.7%	0.1%	9.6%	4.0%	5.5%	0.0%	0.0%	0.0%	0.0%
416	70	87	3.4%	37.1%	26.2%	1.9%	1.4%	2.3%	0.7%	3.6%	0.1%	10.3%	4.3%	8.7%	0.1%	0.0%	0.0%	0.0%
417	50	114	2.5%	27.9%	17.8%	2.0%	1.4%	2.4%	0.7%	3.8%	0.1%	4.9%	2.1%	2.8%	0.2%	0.7%	28.3%	2.4%
418	50	123	3.7%	41.1%	17.8%	2.8%	2.0%	3.3%	1.0%	5.3%	0.1%	6.8%	2.8%	2.5%	0.2%	0.2%	8.1%	2.2%
419	50	86	4.0%	43.5%	26.1%	1.0%	0.7%	1.2%	0.4%	1.9%	0.1%	7.2%	3.0%	3.9%	0.3%	0.0%	2.0%	4.7%
420	50	142	4.0%	43.9%	26.5%	1.9%	1.3%	2.2%	0.7%	3.5%	0.0%	4.8%	2.0%	2.9%	0.4%	0.1%	3.5%	2.2%
421	50	448	3.7%	40.1%	21.0%	1.5%	1.1%	1.8%	0.6%	2.8%	0.1%	7.1%	2.9%	5.0%	0.5%	0.1%	5.2%	6.5%
422	50	337	3.6%	39.4%	16.6%	2.5%	1.8%	2.9%	0.9%	4.7%	0.1%	6.9%	2.9%	4.7%	0.3%	0.1%	5.1%	7.6%
423	70	408	3.4%	37.8%	14.8%	2.3%	1.6%	2.7%	0.8%	4.3%	0.1%	13.7%	5.7%	6.2%	1.0%	0.0%	1.0%	4.7%
424	70	529	4.8%	52.7%	17.4%	1.2%	0.9%	1.5%	0.5%	2.3%	0.1%	6.7%	2.8%	4.4%	0.5%	0.1%	2.4%	1.9%
425	50	300	3.2%	34.9%	15.6%	1.6%	1.1%	1.8%	0.6%	2.9%	0.1%	8.4%	3.5%	6.2%	0.6%	0.4%	16.0%	3.2%
426	50	170	4.0%	44.3%	13.3%	2.2%	1.5%	2.5%	0.8%	4.0%	0.1%	7.8%	3.2%	7.2%	0.5%	0.1%	3.9%	4.5%
427	50	34	5.0%	55.3%	22.0%	2.5%	1.7%	2.9%	0.9%	4.6%	0.0%	2.4%	1.0%	1.7%	0.1%	0.0%	0.0%	0.0%
429	50	107	2.1%	23.4%	15.8%	0.9%	0.6%	1.1%	0.3%	1.7%	0.1%	9.0%	3.7%	2.2%	0.0%	0.6%	26.5%	11.9%
430	70	39	2.7%	29.4%	11.0%	2.7%	1.9%	3.1%	1.0%	4.9%	0.1%	11.3%	4.7%	5.3%	0.0%	0.5%	21.5%	0.0%
433	50	19	2.9%	31.9%	12.8%	3.2%	2.3%	3.8%	1.2%	6.0%	0.2%	16.7%	6.9%	7.2%	0.6%	0.1%	4.1%	0.0%
434	50	147	3.5%	38.4%	22.0%	2.6%	1.8%	3.0%	0.9%	4.8%	0.1%	11.0%	4.6%	6.1%	0.1%	0.0%	0.5%	0.5%
435	50	132	2.8%	30.7%	20.0%	1.7%	1.2%	2.0%	0.6%	3.2%	0.1%	10.4%	4.3%	5.4%	0.4%	0.2%	6.6%	10.5%
436	50	56	2.8%	31.0%	20.3%	2.4%	1.7%	2.8%	0.9%	4.4%	0.0%	4.4%	1.8%	2.4%	0.1%	0.5%	19.6%	4.8%
437	50	55	2.1%	22.9%	12.6%	2.0%	1.4%	2.4%	0.7%	3.8%	0.1%	6.2%	2.6%	3.8%	0.0%	0.5%	22.1%	16.7%
438	50	63	3.2%	35.0%	27.5%	1.0%	0.7%	1.2%	0.4%	1.9%	0.1%	13.7%	5.7%	6.9%	0.9%	0.0%	0.0%	1.8%
439	50	35	3.0%	32.5%	18.3%	3.8%	2.7%	4.5%	1.4%	7.1%	0.1%	7.5%	3.1%	6.4%	0.9%	0.2%	6.4%	2.2%
440	50	183	3.3%	35.7%	20.4%	2.3%	1.6%	2.7%	0.8%	4.2%	0.2%	14.9%	6.2%	5.0%	0.3%	0.0%	0.0%	2.4%
443	50	54	3.3%	35.8%	22.7%	1.8%	1.3%	2.1%	0.7%	3.4%	0.1%	12.1%	5.0%	3.4%	0.1%	0.0%	0.0%	8.3%
444	50	37	3.8%	42.0%	30.6%	1.1%	0.8%	1.3%	0.4%	2.0%	0.1%	8.7%	3.6%	2.9%	0.3%	0.0%	0.0%	2.6%
445	50	47	3.3%	36.4%	25.9%	0.5%	0.3%	0.6%	0.2%	0.9%	0.1%	5.9%	2.5%	1.8%	0.0%	0.2%	8.8%	12.7%
446	50	101	4.6%	50.1%	23.9%	1.2%	0.8%	1.4%	0.4%	2.2%	0.1%	7.7%	3.2%	2.9%	0.2%	0.0%	0.0%	1.3%
447	50	22	3.1%	34.0%	21.9%	1.9%	1.3%	2.2%	0.7%	3.5%	0.2%	16.0%	6.6%	7.9%	0.7%	0.0%	0.0%	0.0%
448	50	37	3.7%	40.7%	28.9%	0.9%	0.7%	1.1%	0.3%	1.7%	0.1%	10.7%	4.4%	6.3%	0.5%	0.0%	0.0%	0.0%
449	50	33	3.4%	37.2%	32.3%	1.0%	0.7%	1.1%	0.4%	1.8%	0.1%	11.8%	4.9%	5.1%	0.3%	0.0%	0.0%	0.0%
450	50	5	2.3%	25.4%	25.6%	0.3%	0.2%	0.4%	0.1%	0.6%	0.2%	23.9%	9.9%	9.9%	1.0%	0.0%	0.0%	0.0%
451	50	35	3.9%	42.7%	19.1%	2.7%	1.9%	3.1%	1.0%	4.9%	0.1%	10.1%	4.2%	5.8%	0.4%	0.0%	0.0%	0.0%
452	50	39	3.4%	37.5%	36.5%	1.1%	0.8%	1.3%	0.4%	2.1%	0.1%	9.0%	3.7%	3.9%	0.2%	0.0%	0.0%	0.0%
453	50	103	4.2%	45.8%	21.7%	0.9%	0.6%	1.1%	0.3%	1.7%	0.1%	10.8%	4.5%	4.9%	0.5%	0.1%	2.9%	0.0%
454	50	49	4.7%	51.2%	21.9%	1.7%	1.2%	1.9%	0.6%	3.1%	0.1%	8.0%	3.3%	2.1%	0.3%	0.0%	0.0%	0.0%
459	50	70	4.1%	44.9%	12.7%	3.4%	2.4%	4.0%	1.3%	6.4%	0.1%	7.8%	3.2%	3.7%	0.0%	0.0%	1.1%	4.9%
460	50	144	3.9%	43.1%	27.5%	2.0%	1.4%	2.4%	0.7%	3.8%	0.1%	7.3%	3.0%	3.3%	0.1%	0.0%	0.3%	0.9%
461	50	210	4.4%	48.6%	29.3%	1.3%	0.9%	1.5%	0.5%	2.3%	0.1%	5.8%	2.4%	2.0%	0.1%	0.0%	0.2%	0.6%
468	50	101	3.1%	33.5%	30.2%	1.8%	1.2%	2.1%	0.6%	3.3%	0.1%	8.6%	3.6%	3.5%	0.5%	0.1%	3.7%	4.0%
469	50	107	3.2%	34.6%	18.8%	3.9%	2.8%	4.6%	1.4%	7.2%	0.1%	7.0%	2.9%	2.5%	0.3%	0.0%	1.6%	9.2%
470	50	66	2.9%	31.8%	17.9%	5.2%	3.7%	6.1%	1.9%	9.6%	0.1%	6.6%	2.7%	1.7%	0.1%	0.0%	0.9%	8.8%
473	50	11	4.8%	52.5%	19.1%	2.8%	2.0%	3.2%	1.0%	5.1%	0.0%	3.4%	1.4%	4.5%	0.1%	0.0%	0.0%	0.0%
474	50	29	5.3%	57.9%	18.4%	2.1%	1.5%	2.5%	0.8%	3.9%	0.0%	2.7%	1.1%	3.7%	0.1%	0.0%	0.0%	0.0%
475	50	4	3.1%	33.5%	19.5%	4.9%	3.5%	5.8%	1.8%	9.1%	0.1%	11.0%	4.5%	3.2%	0.1%	0.0%	0.0%	0.0%
476	50	6	4.6%	50.7%	18.3%	2.8%	2.0%	3.2%	1.0%	5.1%	0.1%	6.3%	2.6%	3.1%	0.2%	0.0%	0.0%	0.0%
477	50	7	4.9%	54.3%	18.9%	2.0%	1.4%	2.3%	0.7%	3.7%	0.1%	5.3%	2.2%	4.0%	0.1%	0.0%	0.0%	0.0%
478	50	11	4.0%	43.9%	20.5%	4.0%	2.9%	4.7%	1.5%	7.5%	0.0%	4.5%	1.8%	4.5%	0.1%	0.0%	0.0%	0.0%
479	50	6	4.0%	43.8%	18.5%	4.2%	3.0%	4.9%	1.5%	7.8%	0.1%	6.9%	2.9%	2.5%	0.1%	0.0%	0.0%	0.0%
480	50	5	4.8%	52.3%	18.3%	2.2%	1.5%	2.5%	0.8%	4.0%	0.1%	8.0%	3.3%	2.2%	0.1%	0.0%	0.0%	0.0%
483	50	73	4.1%	44.8%	24.4%	2.7%	1.9%	3.2%	1.0%	5.1%	0.1%	5.4%	2.2%	5.1%	0.2%	0.0%	0.0%	0.0%
484	50	72	4.5%	49.7%	21.8%	1.7%	1.2%	2.0%	0.6%	3.2%	0.1%	7.3%	3.0%	4.4%	0.4%	0.0%	0.0%	0.0%
485	50	94	3.4%	37.2%	12.7%	2.2%	1.6%	2.6%	0.8%	4.1%	0.1%	6.2%	2.6%	2.7%	3.2%	0.3%	14.6%	5.7%
486	50	78	3.8%	41.9%	20.3%	2.6%	1.9%	3.1%	1.0%	4.9%	0.1%	9.9%	4.1%	5.1%	1.3%	0.0%	0.0%	0.0%
487	50	54	4.7%	51.1%	6.9%	1.5%	1.0%	1.7%	0.5%	2.7%	0.1%	6.5%	2.7%	2.6%	0.5%	0.0%	0.0%	17.6%
488	50	17	1.8%	20.3%	7.1%	1.7%	1.2%	2.0%	0.6%	3.1%	0.1%	7.5%	3.1%	2.1%	0.3%	1.1%	47.8%	0.0%
489	50	208	3.3%	36.7%	14.1%	2.0%	1.4%	2.4%	0.7%	3.8%	0.1%	7.2%	3.0%	3.8%	2.2%	0.3%	12.7%	6.4%
490	50	28	0.6%	6.6%	2.5%	0.1%	0.1%	0.1%	0.0%	0.2%	0.0%	1.4%	0.6%	0.2%	0.0%	1.6%	65.7%	20.1%
491	50	128	2.5%	27.5%	13.0%	1.7%	1.2%	2.0%	0.6%	3.2%	0.1%	8.5%	3.5%	3.6%	1.0%	0.5%	19.6%	11.3%
492	50	5	4.1%	44.6%	13.8%	3.4%	2.4%	4.0%	1.2%	6.4%	0.1%	12.0%	5.0%	2.8%	0.2%	0.0%	0.0%	0.0%
493	50	229	3.4%	37.7%	14.9%	2.1%	1.5%	2.5%	0.8%	4.0%	0.1%	7.9%	3.3%	3.9%	2.1%	0.1%	6.0%	9.7%
494	50	16	5.4%	59.5%	17.6%	1.4%	1.0%	1.6%	0.5%	2.6%	0.1%	5.8%	2.4%	1.9%	0.3%	0.0%	0.0%	0.0%
495	50	15	4.4%	48.6%	19.0%	2.3%	1.7%	2.7%	0.9%	4.4%	0.1%	9.0%	3.7%	2.7%	0.5%	0.0%	0.0%	0.0%
496	50	89	3.5%	38.1%	6.5%	1.1%	0.8%	1.3%	0.4%	2.0%	0.0%	4.5%	1.9%	1.9%	0.3%	0.5%	20.4%	16.8%
497	50	133	2.6%	28.2%	13.4%	1.7%	1.2%	2.0%	0.6%	3.2%	0.1%	8.6%	3.6%	3.6%	1.0%	0.4%	18.8%	10.9%

Traffic Flows and Breakdown by 16 Vehicle Classes (Year 2026)

Link No.	Speed Limit	Total Vehicle	19 - Motorcycles (MC)	01 - Private Cars (PC)	03 - Taxi	14 - Non-franchised Bus <=6.4t	15 - Non-franchised Bus 6.4-15t	16 - Non-franchised Bus >15t	12 - Private Light Bus <=3.5t	13 - Private Light Bus >3.5t	04 - Light Goods Vehicles <=2.5t	05 - Lt Goods Vehicles 2.5-3.5t	06 - Light Goods Vehicles >3.5t	07 - Heavy Goods Vehicles <=15t	08 - Heavy Goods Vehicles >15t	17 - Franchised Bus (SD)	18 - Franchised Bus (DD)	11 - Public Light Buses
	km/hr	0500-0600																
498	50	11	2.2%	24.2%	6.6%	1.4%	1.0%	1.6%	0.5%	2.6%	0.2%	23.2%	9.6%	5.5%	0.9%	0.0%	0.0%	20.4%
499	50	12	4.3%	46.7%	14.7%	0.2%	0.1%	0.2%	0.1%	0.3%	0.1%	8.9%	3.7%	0.7%	0.0%	0.0%	0.0%	20.0%
500	50	24	2.4%	26.5%	8.9%	1.4%	1.0%	1.7%	0.5%	2.7%	0.1%	9.9%	4.1%	1.8%	0.3%	0.3%	12.3%	26.0%
501	50	79	3.6%	39.6%	16.6%	2.2%	1.6%	2.6%	0.8%	4.1%	0.1%	12.1%	5.0%	2.8%	0.8%	0.0%	0.0%	8.1%
502	50	2	3.0%	33.2%	35.4%	0.0%	0.0%	0.0%	0.0%	0.0%	0.2%	19.9%	8.3%	0.0%	0.0%	0.0%	0.0%	0.0%
503	50	43	2.8%	30.9%	10.7%	1.0%	0.7%	1.1%	0.4%	1.8%	0.1%	11.3%	4.7%	4.6%	0.7%	0.4%	17.1%	11.7%
504	50	128	3.8%	42.1%	18.1%	1.6%	1.1%	1.9%	0.6%	2.9%	0.1%	9.5%	4.0%	3.0%	0.3%	0.1%	5.6%	5.3%
505	50	31	4.1%	45.5%	13.2%	1.2%	0.8%	1.4%	0.4%	2.2%	0.2%	15.5%	6.4%	8.2%	0.7%	0.0%	0.0%	0.0%
506	50	42	4.2%	46.5%	14.0%	1.7%	1.2%	1.9%	0.6%	3.1%	0.1%	13.9%	5.8%	6.5%	0.5%	0.0%	0.0%	0.0%
507	50	31	3.9%	42.7%	19.9%	2.6%	1.8%	3.0%	0.9%	4.8%	0.1%	11.2%	4.7%	3.5%	0.8%	0.0%	0.0%	0.0%
508	50	15	4.3%	47.4%	13.4%	1.9%	1.4%	2.3%	0.7%	3.6%	0.1%	12.2%	5.0%	7.3%	0.3%	0.0%	0.0%	0.0%
509	50	49	3.5%	38.8%	18.0%	2.8%	2.0%	3.3%	1.0%	5.2%	0.1%	10.3%	4.3%	3.9%	0.9%	0.0%	0.0%	5.9%
512	50	83	3.4%	37.2%	14.2%	1.5%	1.1%	1.8%	0.6%	2.8%	0.1%	11.8%	4.9%	5.9%	0.7%	0.0%	0.0%	14.1%
513	50	12	4.5%	49.4%	20.1%	2.1%	1.5%	2.4%	0.8%	3.9%	0.1%	8.9%	3.7%	2.3%	0.4%	0.0%	0.0%	0.0%
514	50	91	3.5%	38.7%	6.8%	1.0%	0.7%	1.2%	0.4%	1.9%	0.0%	4.4%	1.8%	1.9%	0.4%	0.5%	20.2%	16.6%
515	50	147	2.8%	30.3%	14.8%	1.6%	1.2%	1.9%	0.6%	3.0%	0.1%	8.5%	3.5%	3.5%	0.9%	0.4%	17.1%	9.9%
516	50	21	3.6%	39.4%	11.9%	1.0%	0.7%	1.1%	0.4%	1.8%	0.1%	6.5%	2.7%	2.3%	0.5%	0.3%	14.2%	13.6%
517	50	59	3.4%	37.4%	20.2%	1.2%	0.8%	1.4%	0.4%	2.1%	0.1%	8.0%	3.3%	4.2%	1.2%	0.1%	5.4%	10.8%
518	50	29	4.8%	52.7%	20.8%	1.3%	0.9%	1.5%	0.5%	2.4%	0.1%	8.7%	3.6%	2.5%	0.3%	0.0%	0.0%	0.0%
519	50	29	4.0%	43.9%	22.5%	2.6%	1.8%	3.0%	0.9%	4.8%	0.1%	8.4%	3.5%	3.6%	0.8%	0.0%	0.0%	0.0%
520	50	108	3.7%	40.7%	9.6%	1.2%	0.8%	1.4%	0.4%	2.2%	0.1%	6.8%	2.8%	2.8%	0.5%	0.4%	15.3%	11.2%
521	50	123	2.9%	31.5%	15.6%	1.9%	1.4%	2.3%	0.7%	3.6%	0.1%	7.6%	3.1%	3.0%	0.7%	0.4%	18.9%	6.3%
522	50	62	5.0%	54.8%	9.0%	1.8%	1.2%	2.1%	0.6%	3.3%	0.1%	8.0%	3.3%	3.6%	0.7%	0.0%	0.0%	6.5%
523	50	11	4.5%	49.8%	21.7%	1.3%	0.9%	1.5%	0.5%	2.4%	0.1%	8.8%	3.6%	4.1%	0.6%	0.0%	0.0%	0.0%
524	50	56	5.0%	54.4%	8.9%	1.7%	1.2%	1.9%	0.6%	3.1%	0.1%	8.0%	3.3%	4.5%	1.1%	0.0%	0.0%	6.3%
525	50	16	4.4%	48.0%	22.1%	1.1%	0.8%	1.3%	0.4%	2.0%	0.1%	5.2%	2.2%	2.3%	0.3%	0.0%	0.0%	9.9%
526	50	47	2.1%	22.5%	10.7%	0.4%	0.3%	0.5%	0.2%	0.8%	0.1%	5.0%	2.1%	1.6%	0.2%	0.8%	35.4%	17.3%
527	50	113	2.7%	30.1%	15.1%	2.0%	1.4%	2.3%	0.7%	3.7%	0.1%	7.4%	3.1%	2.9%	0.7%	0.5%	20.5%	6.8%
528	50	29	0.5%	5.6%	2.4%	0.0%	0.0%	0.0%	0.0%	0.1%	0.0%	1.4%	0.6%	0.4%	0.0%	1.3%	54.9%	32.8%
529	50	200	3.3%	36.0%	16.9%	1.7%	1.2%	2.0%	0.6%	3.2%	0.1%	7.4%	3.0%	3.2%	0.7%	0.3%	14.2%	6.1%
530	50	58	2.3%	25.3%	10.2%	1.9%	1.4%	2.2%	0.7%	3.6%	0.0%	4.3%	1.8%	1.8%	0.3%	0.7%	27.3%	16.3%
531	50	200	3.3%	36.0%	16.9%	1.7%	1.2%	2.0%	0.6%	3.2%	0.1%	7.4%	3.0%	3.2%	0.7%	0.3%	14.2%	6.1%
532	50	17	5.0%	54.6%	15.7%	0.7%	0.5%	0.8%	0.3%	1.3%	0.1%	10.6%	4.4%	5.7%	0.4%	0.0%	0.0%	0.0%
533	50	44	4.3%	46.7%	21.7%	2.5%	1.7%	2.9%	0.9%	4.6%	0.1%	7.9%	3.3%	3.0%	0.6%	0.0%	0.0%	0.0%
534	50	59	2.3%	25.5%	10.3%	1.9%	1.3%	2.2%	0.7%	3.5%	0.0%	4.4%	1.8%	1.8%	0.3%	0.6%	27.0%	16.1%
535	50	202	3.3%	36.4%	17.6%	1.7%	1.2%	1.9%	0.6%	3.1%	0.1%	7.0%	2.9%	3.1%	0.7%	0.3%	14.1%	6.0%
536	50	92	3.8%	41.4%	19.1%	1.5%	1.0%	1.7%	0.5%	2.8%	0.1%	7.0%	2.9%	2.5%	0.3%	0.2%	7.8%	7.4%
537	50	50	1.6%	17.7%	6.4%	0.8%	0.6%	0.9%	0.3%	1.5%	0.0%	4.2%	1.8%	1.6%	0.2%	0.9%	39.4%	21.9%
538	50	175	3.1%	34.0%	16.6%	1.9%	1.3%	2.2%	0.7%	3.4%	0.1%	8.3%	3.5%	3.7%	0.9%	0.3%	14.5%	5.6%
539	50	71	1.6%	18.1%	4.5%	0.7%	0.5%	0.8%	0.2%	1.2%	0.1%	7.1%	2.9%	3.3%	0.6%	1.0%	42.6%	14.9%
540	50	183	3.2%	34.7%	18.0%	1.1%	0.8%	1.3%	0.4%	2.1%	0.1%	6.4%	2.6%	3.9%	1.0%	0.4%	16.2%	7.9%
543	50	106	2.8%	30.4%	8.8%	1.4%	1.0%	1.7%	0.5%	2.7%	0.1%	5.2%	2.1%	3.6%	0.4%	0.7%	28.6%	10.0%
544	50	183	3.2%	34.7%	18.0%	1.1%	0.8%	1.3%	0.4%	2.1%	0.1%	6.4%	2.6%	3.9%	1.0%	0.4%	16.2%	7.9%
545	50	106	2.8%	30.4%	8.8%	1.4%	1.0%	1.7%	0.5%	2.7%	0.1%	5.2%	2.1%	3.6%	0.4%	0.7%	28.6%	10.0%
546	50	147	2.8%	30.5%	16.7%	1.1%	0.8%	1.3%	0.4%	2.1%	0.1%	6.2%	2.6%	3.8%	1.0%	0.5%	20.3%	9.8%
547	50	202	2.9%	32.2%	17.5%	1.0%	0.7%	1.2%	0.4%	1.9%	0.1%	6.6%	2.7%	3.8%	0.8%	0.4%	14.7%	13.0%
548	50	21	5.2%	56.6%	21.8%	1.7%	1.2%	2.0%	0.6%	3.2%	0.0%	3.7%	1.5%	2.2%	0.2%	0.0%	0.0%	0.0%
549	50	177	3.5%	38.4%	12.4%	1.6%	1.1%	1.9%	0.6%	3.0%	0.1%	6.2%	2.6%	3.4%	0.4%	0.4%	18.4%	6.0%
550	50	208	3.0%	32.6%	17.2%	1.3%	0.9%	1.5%	0.5%	2.3%	0.1%	6.8%	2.8%	4.0%	0.8%	0.4%	15.4%	10.7%
551	50	133	3.3%	36.3%	12.0%	1.3%	0.9%	1.5%	0.5%	2.4%	0.0%	4.0%	1.6%	2.8%	0.1%	0.6%	24.6%	8.0%
552	50	192	2.9%	32.1%	17.5%	1.3%	0.9%	1.5%	0.5%	2.4%	0.1%	7.4%	3.1%	4.5%	0.8%	0.4%	16.7%	8.1%
553	50	2	3.0%	33.1%	35.4%	0.0%	0.0%	0.0%	0.0%	0.0%	0.2%	19.9%	8.2%	0.0%	0.0%	0.0%	0.0%	0.0%
554	50	29	2.6%	28.2%	10.9%	1.0%	0.7%	1.2%	0.4%	1.9%	0.1%	8.5%	3.5%	6.4%	0.8%	0.0%	0.0%	33.8%
555	50	227	3.7%	40.1%	13.6%	1.3%	0.9%	1.5%	0.5%	2.3%	0.0%	4.6%	1.9%	2.9%	0.2%	0.5%	20.1%	6.0%
556	50	186	2.9%	31.3%	17.4%	1.3%	0.9%	1.5%	0.5%	2.4%	0.1%	7.4%	3.1%	4.5%	0.8%	0.4%	17.2%	8.4%
557	50	227	3.7%	40.1%	13.6%	1.3%	0.9%	1.5%	0.5%	2.3%	0.0%	4.6%	1.9%	2.9%	0.2%	0.5%	20.1%	6.0%
558	50	256	2.7%	29.3%	16.1%	1.1%	0.8%	1.3%	0.4%	2.1%	0.1%	10.1%	4.2%	6.1%	0.9%	0.4%	17.9%	6.5%
559	50	76	5.4%	59.1%	14.2%	1.7%	1.2%	2.0%	0.6%	3.1%	0.1%	6.4%	2.7%	2.9%	0.7%	0.0%	0.0%	0.0%
560	50	72	4.5%	49.2%	21.5%	1.5%	1.0%	1.7%	0.5%	2.7%	0.1%	7.3%	3.0%	4.1%	0.8%	0.0%	0.0%	2.2%
561	50	160	4.6%	50.0%	20.9%	1.3%	0.9%	1.6%	0.5%	2.5%	0.1%	6.6%	2.7%	3.0%	0.5%	0.0%	1.4%	3.5%
562	50	126	4.9%	53.3%	14.4%	1.7%	1.2%	2.0%	0.6%	3.2%	0.1%	6.8%	2.8%	3.1%	0.7%	0.0%	1.8%	3.2%
563	50	135	5.3%	57.6%	16.9%	1.8%	1.3%	2.1%	0.6%	3.3%	0.1%	5.2%	2.2%	2.3%	0.5%	0.0%	0.0%	0.9%
564	50	98	4.4%	47.8%	22.2%	1.3%	0.9%	1.5%	0.5%	2.4%	0.1%	7.9%	3.3%	4.3%	0.8%	0.0%	0.0%	2.8%
565	50	49	3.9%	43.2%	17.5%	2.0%	1.4%	2.4%	0.7%	3.8%	0.1%	7.3%	3.0%	3.3%	0.6%	0.1%	4.6%	5.9%
566	50	120	4.9%	54.1%	20.7%	1.7%	1.2%	2.0%	0.6%	3.2%	0.0%	4.0%	1.7%	1.2%	0.2%	0.0%	1.9%	2.4%
567	50	6	5.2%	57.2%	21.3%	1.2%	0.9%	1.4%	0.4%	2.3%	0.1%	6.2%	2.6%	1.0%	0.0%	0.0%	0.0%	0.0%
568	50	23	2.9%	32.2%	9.8%	2.1%	1.5%	2.4%	0.8%	3.9%	0.2%	15.6%	6.4%	7.0%	1.2%	0.0%	0.0%	14.1%
569	50	2	2.6%	28.7%	30.7%	1.1%	0.8%	1.3%	0.4%	2.1%	0.2%	17.2%	7.1%	6.7%	0.9%	0.0%	0.0%	0.0%
570	50	3	3.5%	38.5%	20.7%	2.7%	1.9%	3.2%	1.0%	5.1%	0.1%	11.7%	4.8%	5.2%	1.4%	0.0%	0.0%	0.0%
571	50	58	3.4%	37.0%	19.6%	0.9%	0.6%	1.0%	0.3%	1.6%	0.1%	7.9%	3.3%	3.8%	0.4%	0.0%	0.0%	20.1%
572	50	7	1.5%	16.9%	9.6%	0.8%	0.6%	1.0%	0.3%	1.6%	0.1%	11.0%	4.5%	5.2%	1.2%	0.0%	0.0%	45.6%
573	50	55	3.1%	34.1%	18.0%	0.6%	0.4%	0.7%	0.2%	1.1%	0.1%	7.3%	3.0%	3.4%	0.4%	0.0%	0.0%	27.6%
574	50	30	3.1%	34.5%	11.9%	2.0%	1.4%	2.3%	0.7%	3.6%	0.2%	15.0%	6.2%	6.9%	1.2%	0.0%	0.0%	10.8%
575	50	3	4.5%	49.7%	19.9%	1.2%	0.8%	1.4%	0.4%	2.2%	0.1%	11.2%	4.6%	3.4%	0.6%	0.0%	0.0%	0.0%
576	50	38	3.5%	38.3%	12.4%	2.1%	1.5%	2.5%	0.8%	3.9%	0.1%	12.4%	5.1%	5.9%	1.1%	0.0%	0.0%	10.6%
577	50	5	1.1%	12.4%	13.3%	0.0%	0.0%	0.0%	0.0%	0.0%	0.1%	7.5%	3.1%	0.0%	0.0%	0.0%	0.0%	62.6%
578	50	11	3.3%	35.7%	11.5%	1.6%	1.1%	1.9%	0.6%	3.0%	0.1%	7.1%	3.0%	3.4%	0.3%	0.0%	0.0%	27.4%
579	50	2	2.8%	30.9%	33.1%	1.1%	0.8%	1.3%	0.4%	2.1%	0.2%	18.6%	7.7%	1.0%	0.0%	0.0%	0.0%	0.0%
580	50	7	2.6%	28.4%	10.0%	0.5%	0.4%	0.6%	0.2%	1.0%	0.1%	5.6%	2.3%	1.0%	0.0%	0.0%	0.0%	47.2%
581	50	6	1.8%	19.2%	10.7%	1.2%	0.9%	1.5%	0.5%	2.3%	0.1%	8.8%	3.6%	4.8%	0.2%	0.0%	0.0%	44.5%
582	50	86	4.7%	51.2%	17.9%	0.9%	0.6%	1.1%	0.3%	1.7%	0.1%	9.7%	4.0%	6.1%	0.4%	0.0%	0.0%	1.3%
583	50	81	4.7%	51.7%	18.2%	0.8%	0.5%	0.9%	0.3%	1.4%	0.1%	10.3%	4.2%	6.5%	0.4%	0.0%	0.0%	0.0%
584	50	81	4.7%	51.7%	18.2%	0.8%	0.5%	0.9%	0.3%	1.4%	0.1%	10.3%	4.2%	6.5%	0.4%	0.0%	0.0%	0.0%
585	50	154	4.1%	45.5%	20.8%	1.6%	1.1%	1.8%	0.6%	2.9%	0.1%	10.8%	4.5%	5.8%	0.5%	0.0%	0.0%	0.0%
586	50	109	4.3%	47.2%	14.2%	1.1%	0.8%	1.3%	0.4%	2.1%	0.1%	14.0%	5.8%	7.9%	0.7%	0.0%	0.0%	0.0%
587	50	39	3.5%	38.8%	31.9%	4.0%	2.8%	4.7%	1.5%	7.5%	0.0%	2.9%	1.2%	0.9%	0.1%	0.0%	0.0%	0.0%
588	70	371	4.0%	43.5%	23.5%	1.8%	1.3%	2.1%	0.7%	3.4%	0.1%	8.8%	3.6%	4.4%	1.1%	0.0%	1.8%	0.0%
589	70	183	3.1%	33.9%	18.8%	2.3%	1.6%	2.6%	0.8%	4.2%	0.1%	11.9%	4.9%	7.7%	2.2%	0.1%	5.7%	0.0%
590	70	371	4.0%	43.5%	23.5%	1.8%	1.3%	2.1%	0.7%	3.4%	0.1%	8.8%	3.6%	4.4%	1.1%	0.0%	1.8%	0.0%
591	70	312	3.3%	36.5%	18.5%	2.3%	1.6%	2.6%	0.8%	4.2%	0.1%	11.8%	4.9%	7.1%	1.7%	0.1%	4.5%	0.0%
594	50	96	2.7%	29.5%	11.3%	0.9%	0.7%	1.1%	0.3%	1.8%	0.1%	9.1%	3.8%	4.5%	0.3%	0.5%	20.5%	12.8%
595	50	147	3.1%	34.1%	17.3%	1.8%	1.3%	2.1%	0.7%	3.3%	0.1%	9.0%	3.7%	4.3%	0.9%	0.4%	17.2%	0.7%
596	50	81	2.7%	29.1%	10.9%	0.8%	0.5%	0.9%	0.3%	1.4%	0.1%	8.6%	3.5%	4.6%	0.3%	0.6%	24.3%	11.6%
597	50	200	3.2%	35.6%	19.5%	1.7%	1.2%	2.0%	0.6%	3.2%	0.1%	9.5%	3.9%	5.2%	0.9%	0.3%	12.6%	0.5%
598	50	112	3.3%	36.2%	12.4%	1.2%	0.8%	1.4%	0.4%	2.2%	0.1%	10.9%	4.5%	5.9%	0.4%	0.3%	11.6%	8.4%
599	50	127	3.2%	35.1%	23.7%	1.4%	1.0%	1.6%	0.5%	2.6%	0.1%	9.1%	3.8%	5.3%	0.8%	0.3%	10.9%	0.8%
600	50	100	4.0%	44.1%	26.9%	1.2%	0.8%	1.3%	0.4%	2.1%	0.1%	8.8%	3.6%	6.1%	0.5%	0.0%	0.0%	0.0%
601	50	110	3.8%	41.3%	27.7%	1.3%	0.9%	1.6%	0.5%	2.5%	0.1%	9.9%	4.1%	5.6%	0.6%	0.0%	0.0%	0.0%
602	50	69	3.5%	37.9%	22.9%	1.6%	1.1%	1.9%	0.6%	3.0%	0.1%	11.0%	4.6%	6.9%	0.8%	0.0%	0.0%	4.2%
603	50	3	2.0%	21.4%	22.9%	6.9%	4.9%	8.1%	2.5%	12.8%	0.1%	12.9%	5.3%	0.2%	0.1%	0.0%	0.0%	0.0%
604	50	106	3.6%	39.7%	19.6%	1.9%	1.4%	2.3%	0.7%	3.6%	0.1%	11.9%	4.9%	6.6%	0.8%	0.0%	0.0%	2.7%
605	50	102	3.8%	41.3%	20.4%	1.8%	1.3%	2.1%	0.7%	3.4%	0.1%	12.4%	5.1%	6.9%	0.8%	0.0%	0.0%	0.0%
606	50	14	4.1%	45.2%	16.0%	2.8%	2.0%	3.2%	1.0%	5.1%	0.1%	12.0%	5.0%	3.2%	0.3%	0.0%	0.0%	0.0%
607	50	2	3.0%	33.2%	35.4%	0.0%	0.0%	0.0%	0.0%	0.0%	0.2%	19.9%	8.3%	0.0%	0.0%	0.0%	0.0%	0.0%
608	50	156	3.1%	33.6%	11.5%	1.4%	1.0%	1.7%	0.5%	2.7%	0.1%	6.1%	2.5%	2.4%	0.6%	0.7%	29.3%	2.7%

Traffic Flows and Breakdown by 16 Vehicle Classes (Year 2026)

Link No.	Speed Limit	Total Vehicle	19 - Motorcycles (MC)	01 - Private Cars (PC)	03 - Taxi	14 - Non-franchised Bus <=6.4t	15 - Non-franchised Bus 6.4-15t	16 - Non-franchised Bus >15t	12 - Private Light Bus <=3.5t	13 - Private Light Bus >3.5t	04 - Light Goods Vehicles <=2.5t	05 - Lt Goods Vehicles 2.5-3.5t	06 - Light Goods Vehicles >3.5t	07 - Heavy Goods Vehicles <=15t	08 - Heavy Goods Vehicles >15t	17 - Franchised Bus (SD)	18 - Franchised Bus (DD)	11 - Public Light Buses
	km/hr	0500-0600																
609	50	243	3.1%	33.5%	17.8%	0.8%	0.6%	1.0%	0.3%	1.5%	0.1%	7.9%	3.3%	5.1%	0.5%	0.4%	16.8%	7.5%
610	50	336	3.0%	33.1%	16.5%	1.1%	0.8%	1.3%	0.4%	2.0%	0.1%	7.6%	3.1%	4.4%	0.4%	0.4%	17.4%	8.3%
611	50	163	1.9%	20.3%	12.5%	1.1%	0.7%	1.2%	0.4%	2.0%	0.1%	6.3%	2.6%	3.7%	0.2%	0.7%	31.1%	15.4%
612	70	134	3.4%	36.9%	16.4%	1.8%	1.3%	2.1%	0.7%	3.4%	0.1%	8.6%	3.6%	2.5%	0.2%	0.0%	0.8%	18.2%
613	70	201	3.7%	40.4%	23.3%	2.8%	2.0%	3.3%	1.0%	5.2%	0.1%	8.0%	3.3%	3.6%	0.6%	0.0%	0.5%	2.2%
614	70	201	3.7%	40.4%	23.3%	2.8%	2.0%	3.3%	1.0%	5.2%	0.1%	8.0%	3.3%	3.6%	0.6%	0.0%	0.5%	2.2%
615	70	134	3.4%	36.9%	16.4%	1.8%	1.3%	2.1%	0.7%	3.4%	0.1%	8.6%	3.6%	2.5%	0.2%	0.0%	0.8%	18.2%
617	50	210	3.1%	33.9%	10.3%	2.1%	1.5%	2.4%	0.8%	3.9%	0.1%	6.6%	2.7%	3.1%	0.2%	0.6%	25.7%	3.1%
618	70	233	4.5%	48.9%	19.8%	1.0%	0.7%	1.2%	0.4%	1.8%	0.1%	9.1%	3.8%	4.0%	0.5%	0.0%	0.0%	4.4%
619	50	382	3.6%	39.0%	14.8%	1.7%	1.2%	1.9%	0.6%	3.1%	0.1%	7.6%	3.1%	4.0%	0.4%	0.4%	16.2%	2.4%
620	50	257	4.1%	45.1%	16.2%	1.8%	1.3%	2.1%	0.6%	3.3%	0.1%	8.5%	3.5%	4.8%	0.4%	0.1%	4.5%	3.6%
621	50	135	3.8%	41.4%	13.7%	1.6%	1.1%	1.9%	0.6%	3.0%	0.1%	5.9%	2.5%	2.2%	0.6%	0.3%	11.1%	10.3%
622	50	278	4.2%	45.7%	16.5%	1.8%	1.2%	2.1%	0.6%	3.3%	0.1%	8.4%	3.5%	4.7%	0.4%	0.1%	4.1%	3.3%
623	50	264	4.2%	45.7%	16.7%	1.7%	1.2%	2.0%	0.6%	3.2%	0.1%	8.5%	3.5%	4.7%	0.5%	0.1%	4.4%	3.2%
624	50	207	4.0%	44.4%	17.3%	1.2%	0.9%	1.4%	0.4%	2.3%	0.1%	9.0%	3.7%	4.8%	0.5%	0.1%	5.6%	4.1%
625	50	204	3.4%	37.4%	13.8%	1.5%	1.0%	1.7%	0.5%	2.8%	0.1%	5.8%	2.4%	2.0%	0.4%	0.2%	7.4%	19.6%
627	50	135	3.8%	41.4%	13.7%	1.6%	1.1%	1.9%	0.6%	3.0%	0.1%	5.9%	2.5%	2.2%	0.6%	0.3%	11.1%	10.3%
628	50	69	2.7%	29.5%	14.1%	1.2%	0.9%	1.4%	0.5%	2.3%	0.1%	5.4%	2.2%	1.6%	0.1%	0.0%	0.0%	38.1%
629	70	233	4.5%	48.9%	19.8%	1.0%	0.7%	1.2%	0.4%	1.8%	0.1%	9.1%	3.8%	4.0%	0.5%	0.0%	0.0%	4.4%
630	70	345	3.8%	41.2%	18.9%	1.9%	1.3%	2.2%	0.7%	3.4%	0.1%	9.9%	4.1%	4.3%	0.6%	0.0%	0.0%	7.6%
631	50	65	3.9%	42.5%	14.8%	2.4%	1.7%	2.9%	0.9%	4.5%	0.1%	6.5%	2.7%	2.6%	0.5%	0.2%	9.5%	4.1%
632	50	94	3.7%	40.7%	14.3%	1.9%	1.4%	2.2%	0.7%	3.6%	0.1%	7.9%	3.3%	2.5%	0.4%	0.2%	10.0%	7.2%
633	50	25	2.5%	27.5%	11.9%	0.9%	0.6%	1.1%	0.3%	1.7%	0.1%	8.9%	3.7%	3.5%	0.6%	0.6%	25.1%	10.9%
634	50	82	3.6%	39.9%	13.9%	1.8%	1.3%	2.1%	0.7%	3.3%	0.1%	8.8%	3.7%	2.8%	0.5%	0.3%	11.4%	5.9%
640	50	26	4.4%	48.7%	21.3%	2.3%	1.6%	2.7%	0.8%	4.3%	0.1%	7.8%	3.2%	2.5%	0.3%	0.0%	0.0%	0.0%
641	50	47	4.1%	45.3%	20.0%	2.0%	1.4%	2.4%	0.7%	3.7%	0.1%	8.7%	3.6%	2.7%	0.2%	0.0%	0.0%	5.0%
642	50	113	3.3%	36.5%	15.4%	1.7%	1.2%	2.0%	0.6%	3.1%	0.1%	8.4%	3.5%	2.9%	0.4%	0.0%	0.0%	21.0%
643	50	143	3.4%	37.7%	16.9%	1.8%	1.3%	2.1%	0.7%	3.3%	0.1%	8.7%	3.6%	3.3%	0.6%	0.0%	0.0%	16.6%
644	50	97	3.1%	34.1%	15.4%	1.7%	1.2%	2.0%	0.6%	3.1%	0.1%	8.8%	3.6%	3.6%	0.7%	0.0%	0.0%	22.2%
645	50	46	3.7%	40.1%	19.0%	2.1%	1.5%	2.5%	0.8%	4.0%	0.1%	12.6%	5.2%	5.5%	1.3%	0.0%	0.0%	1.7%
646	50	13	3.8%	41.7%	21.5%	1.2%	0.9%	1.4%	0.4%	2.3%	0.1%	14.0%	5.8%	6.1%	0.7%	0.0%	0.0%	0.0%
647	50	65	2.8%	30.4%	10.3%	1.9%	1.3%	2.2%	0.7%	3.5%	0.1%	12.7%	5.3%	6.9%	0.2%	0.1%	3.5%	18.1%
648	50	132	2.9%	31.7%	13.7%	2.4%	1.7%	2.8%	0.9%	4.5%	0.1%	11.5%	4.8%	5.5%	0.1%	0.0%	1.7%	15.6%
649	50	114	3.2%	35.1%	15.3%	2.8%	2.0%	3.2%	1.0%	5.1%	0.1%	12.8%	5.3%	6.1%	0.2%	0.0%	2.0%	5.7%
650	50	112	2.9%	31.8%	14.9%	3.3%	2.3%	3.9%	1.2%	6.1%	0.1%	13.3%	5.5%	4.8%	0.1%	0.0%	2.0%	7.7%
651	50	32	4.1%	45.3%	16.9%	0.7%	0.5%	0.8%	0.2%	1.2%	0.1%	14.3%	5.9%	9.5%	0.4%	0.0%	0.0%	0.0%
652	50	30	3.1%	33.5%	15.2%	2.5%	1.8%	2.9%	0.9%	4.7%	0.2%	16.3%	6.8%	5.1%	0.1%	0.0%	0.0%	7.0%
653	50	25	5.1%	56.5%	18.0%	2.1%	1.5%	2.5%	0.8%	4.0%	0.1%	5.0%	2.1%	2.2%	0.2%	0.0%	0.0%	0.0%
654	50	2	2.9%	31.9%	29.6%	1.1%	0.8%	1.3%	0.4%	2.0%	0.2%	16.6%	6.9%	4.8%	1.5%	0.0%	0.0%	0.0%
657	50	29	5.0%	54.7%	18.0%	2.3%	1.6%	2.7%	0.8%	4.2%	0.1%	6.2%	2.6%	1.7%	0.2%	0.0%	0.0%	0.0%
658	50	25	4.8%	53.0%	23.6%	1.2%	0.9%	1.4%	0.4%	2.3%	0.1%	7.2%	3.0%	1.9%	0.1%	0.0%	0.0%	0.0%
659	50	24	5.1%	56.2%	18.4%	2.5%	1.8%	3.0%	0.9%	4.7%	0.0%	3.5%	1.5%	2.4%	0.1%	0.0%	0.0%	0.0%
660	50	9	4.1%	45.2%	19.3%	4.4%	3.1%	5.1%	1.6%	8.1%	0.0%	4.4%	1.8%	2.7%	0.1%	0.0%	0.0%	0.0%
661	50	75	3.8%	41.8%	19.6%	2.3%	1.6%	2.7%	0.8%	4.2%	0.1%	8.5%	3.5%	6.2%	0.5%	0.1%	4.3%	0.0%
662	50	74	4.3%	47.1%	24.9%	2.1%	1.5%	2.5%	0.8%	3.9%	0.1%	5.5%	2.3%	4.9%	0.1%	0.0%	0.0%	0.0%
665	70	25	4.3%	47.7%	17.8%	3.8%	2.7%	4.4%	1.4%	7.0%	0.1%	5.1%	2.1%	3.3%	0.5%	0.0%	0.0%	0.0%
669	70	140	3.1%	33.8%	22.6%	3.3%	2.3%	3.8%	1.2%	6.0%	0.1%	9.5%	3.9%	5.7%	1.5%	0.1%	3.1%	0.0%
670	50	98	3.2%	34.8%	25.2%	1.8%	1.3%	2.1%	0.7%	3.3%	0.1%	10.5%	4.4%	6.4%	1.9%	0.1%	4.4%	0.0%
671	70	42	2.9%	31.3%	16.6%	6.7%	4.7%	7.8%	2.4%	12.4%	0.1%	7.2%	3.0%	4.3%	0.6%	0.0%	0.0%	0.0%
672	70	67	3.4%	37.5%	17.0%	5.6%	3.9%	6.5%	2.0%	10.4%	0.1%	6.4%	2.7%	3.9%	0.6%	0.0%	0.0%	0.0%
674	50	227	4.7%	51.2%	20.1%	1.8%	1.3%	2.1%	0.7%	3.4%	0.1%	7.3%	3.0%	2.5%	0.2%	0.0%	1.4%	0.3%
675	50	72	4.2%	45.8%	23.1%	1.9%	1.3%	2.2%	0.7%	3.4%	0.1%	6.8%	2.8%	2.1%	0.2%	0.1%	4.4%	1.1%
676	50	19	4.8%	52.5%	20.1%	2.6%	1.8%	3.0%	0.9%	4.8%	0.1%	5.5%	2.3%	1.4%	0.1%	0.0%	0.0%	0.0%
677	50	14	4.8%	52.6%	24.0%	1.5%	1.1%	1.8%	0.6%	2.9%	0.1%	6.2%	2.6%	1.7%	0.1%	0.0%	0.0%	0.0%
678	50	38	3.7%	40.2%	19.0%	1.8%	1.3%	2.2%	0.7%	3.4%	0.1%	14.4%	6.0%	6.5%	0.8%	0.0%	0.0%	0.0%
679	50	32	3.9%	42.8%	24.3%	0.4%	0.3%	0.4%	0.1%	0.7%	0.1%	11.4%	4.7%	10.1%	0.7%	0.0%	0.0%	0.0%
680	50	45	3.8%	41.6%	14.5%	1.1%	0.8%	1.3%	0.4%	2.1%	0.1%	7.4%	3.1%	2.9%	0.4%	0.0%	0.0%	20.3%
681	50	62	4.4%	48.1%	17.7%	1.1%	0.7%	1.2%	0.4%	2.0%	0.1%	10.0%	4.1%	6.5%	0.3%	0.0%	0.0%	3.4%
682	50	15	3.4%	37.8%	38.5%	0.8%	0.6%	0.9%	0.3%	1.5%	0.1%	8.8%	3.6%	3.2%	0.6%	0.0%	0.0%	0.0%
683	50	27	3.0%	32.8%	16.8%	3.2%	2.2%	3.7%	1.2%	5.9%	0.2%	14.6%	6.1%	7.4%	0.1%	0.0%	0.0%	2.9%
684	50	30	4.8%	53.2%	20.5%	1.7%	1.2%	2.0%	0.6%	3.2%	0.1%	6.8%	2.8%	2.4%	0.4%	0.0%	0.0%	0.0%
685	50	53	4.0%	43.4%	19.8%	1.5%	1.0%	1.7%	0.5%	2.7%	0.1%	12.9%	5.3%	6.1%	0.9%	0.0%	0.0%	0.0%
686	50	98	3.1%	33.8%	14.1%	1.2%	0.9%	1.4%	0.4%	2.2%	0.1%	13.3%	5.5%	9.1%	0.4%	0.1%	2.3%	12.0%
687	50	28	2.9%	32.2%	31.6%	1.1%	0.8%	1.3%	0.4%	2.0%	0.2%	15.1%	6.2%	6.2%	0.1%	0.0%	0.0%	0.0%
688	50	29	4.1%	45.4%	25.6%	1.9%	1.3%	2.2%	0.7%	3.5%	0.1%	6.3%	2.6%	2.8%	0.0%	0.1%	3.3%	0.0%
689	50	78	4.6%	50.2%	18.4%	1.6%	1.2%	1.9%	0.6%	3.1%	0.1%	6.4%	2.6%	2.4%	0.2%	0.1%	2.9%	3.7%
690	50	78	4.6%	50.1%	18.4%	1.7%	1.2%	2.0%	0.6%	3.2%	0.1%	6.4%	2.6%	2.4%	0.2%	0.1%	2.9%	3.7%
691	50	64	3.5%	38.6%	28.1%	1.5%	1.1%	1.8%	0.6%	2.8%	0.1%	10.9%	4.5%	4.7%	0.1%	0.0%	1.5%	0.0%
692	50	64	3.5%	38.6%	28.1%	1.5%	1.1%	1.8%	0.6%	2.8%	0.1%	10.9%	4.5%	4.7%	0.1%	0.0%	1.5%	0.0%
693	50	33	3.9%	43.0%	9.8%	1.1%	0.8%	1.3%	0.4%	2.0%	0.2%	21.4%	8.8%	6.6%	0.6%	0.0%	0.0%	0.0%
695	50	82	3.2%	34.8%	27.4%	1.5%	1.1%	1.7%	0.5%	2.8%	0.1%	14.3%	5.9%	5.5%	0.0%	0.0%	1.2%	0.0%
696	50	2	3.0%	33.2%	35.4%	0.0%	0.0%	0.0%	0.0%	0.0%	0.2%	19.9%	8.3%	0.0%	0.0%	0.0%	0.0%	0.0%
697	50	36	3.8%	42.2%	19.2%	1.7%	1.2%	2.0%	0.6%	3.2%	0.1%	6.2%	2.6%	5.1%	0.3%	0.2%	9.5%	2.2%
698	70	89	4.0%	44.0%	6.6%	1.9%	1.3%	2.2%	0.7%	3.5%	0.2%	14.8%	6.1%	10.4%	0.0%	0.1%	4.2%	0.0%
699	50	51	0.1%	1.3%	1.4%	0.0%	0.0%	0.0%	0.0%	0.0%	0.0%	0.8%	0.3%	0.0%	0.0%	2.1%	88.8%	5.3%
700	70	445	3.3%	35.9%	21.8%	1.4%	1.0%	1.6%	0.5%	2.5%	0.1%	7.2%	3.0%	3.2%	0.2%	0.2%	7.0%	11.3%
701	70	145	3.6%	39.2%	11.1%	3.3%	2.3%	3.8%	1.2%	6.1%	0.1%	11.6%	4.8%	6.3%	0.6%	0.1%	3.3%	2.7%
702	70	453	3.3%	35.8%	22.3%	1.4%	1.0%	1.6%	0.5%	2.6%	0.1%	7.0%	2.9%	3.1%	0.2%	0.2%	6.9%	11.1%
704	70	468	2.9%	32.2%	18.2%	1.0%	0.7%	1.1%	0.3%	1.8%	0.1%	7.8%	3.2%	4.3%	0.2%	0.4%	15.1%	10.8%
705	70	554	3.1%	34.0%	19.4%	1.0%	0.7%	1.1%	0.4%	1.8%	0.1%	7.7%	3.2%	4.2%	0.2%	0.3%	13.0%	9.8%
706	70	328	2.9%	32.0%	21.7%	1.1%	0.8%	1.3%	0.4%	2.1%	0.1%	9.9%	4.1%	3.9%	0.5%	0.1%	6.3%	12.8%
712	50	123	3.4%	37.7%	20.4%	4.6%	3.2%	5.4%	1.7%	8.5%	0.1%	6.1%	2.5%	4.6%	0.4%	0.0%	0.6%	0.6%
713	50	7	1.6%	17.7%	16.1%	0.7%	0.5%	0.8%	0.2%	1.3%	0.1%	5.9%	2.4%	2.9%	0.5%	1.1%	48.3%	0.0%
714	50	6	3.1%	33.9%	24.4%	1.6%	1.1%	1.9%	0.6%	3.0%	0.1%	14.2%	5.9%	8.2%	2.1%	0.0%	0.0%	0.0%
715	50	4	2.8%	30.5%	29.0%	1.2%	0.8%	1.4%	0.4%	2.2%	0.2%	15.1%	6.3%	8.3%	1.8%	0.0%	0.0%	0.0%
716	50	27	2.9%	31.7%	25.1%	0.9%	0.6%	1.1%	0.3%	1.7%	0.1%	7.6%	3.2%	3.0%	0.3%	0.5%	21.0%	0.0%
717	50	171	3.7%	40.2%	22.8%	2.5%	1.8%	3.0%	0.9%	4.7%	0.1%	8.1%	3.3%	5.7%	0.5%	0.1%	2.7%	0.0%
718	50	270	3.5%	38.9%	21.4%	2.6%	1.8%	3.1%	1.0%	4.8%	0.1%	9.2%	3.8%	6.0%	0.8%	0.0%	2.0%	0.9%
719	50	138	3.9%	42.4%	18.2%	2.9%	2.0%	3.4%	1.1%	5.3%	0.1%	9.4%	3.9%	3.9%	0.4%	0.0%	0.5%	2.5%
720	50	46	3.8%	41.7%	23.2%	3.8%	2.7%	4.5%	1.4%	7.1%	0.1%	5.3%	2.2%	3.7%	0.5%	0.0%	0.0%	0.0%
721	50	77	2.8%	31.3%	21.9%	2.0%	1.4%	2.4%	0.7%	3.7%	0.1%	4.9%	2.0%	3.1%	0.2%	0.2%	9.1%	14.1%
722	50	80	2.7%	29.3%	22.1%	1.3%	0.9%	1.5%	0.5%	2.4%	0.1%	6.9%	2.9%	4.0%	0.3%	0.2%	9.6%	15.4%
723	50	209	3.2%	35.3%	20.5%	3.3%	2.3%	3.8%	1.2%	6.1%	0.1%	7.0%	2.9%	2.9%	0.3%	0.1%	2.7%	8.2%
724	50	445	3.7%	40.8%	25.6%	2.0%	1.4%	2.4%	0.7%	3.7%	0.1%	6.5%	2.7%	3.1%	0.4%	0.1%	2.6%	4.2%
725	50	45	3.4%	37.3%	18.6%	1.9%	1.3%	2.2%	0.7%	3.5%	0.1%	7.1%	2.9%	1.7%	0.1%	0.3%	12.5%	6.4%
726	50	191	4.4%	48.1%	28.0%	0.6%	0.4%	0.7%	0.2%	1.1%	0.1%	6.7%	2.8%	2.3%	0.2%	0.1%	3.4%	1.1%
727	50	71	4.3%	46.8%	27.5%	0.5%	0.3%	0.6%	0.2%	0.9%	0.1%	10.7%	4.4%	3.6%	0.2%	0.0%	0.0%	0.0%
728	50	33	3.1%	34.5%	17.6%	2.4%	1.7%	2.8%	0.9%	4.4%	0.2%	17.2%	7.1%	6.8%	1.4%	0.0%	0.0%	0.0%
729	50	38	3.9%	43.3%	28.2%	1.6%	1.1%	1.8%	0.6%	2.9%	0.1%	7.7%	3.2%	2.9%	0.2%	0.0%	0.0%	2.6%
730	50	37	3.1%	34.4%	20.3%	3.5%	2.5%	4.1%	1.3%	6.5%	0.1%	10.6%	4.4%	5.7%	1.6%	0.0%	0.0%	2.1%
731	50	64	3.1%	33.6%	19.1%	2.6%	1.9%	3.1%	1.0%	4.9%	0.1%	13.3%	5.5%	5.6%	1.2%	0.1%	2.6%	2.4%
732	50	113	3.6%	39.3%	22.6%	1.8%	1.3%	2.1%	0.7%	3.4%	0.1%	9.8%	4.0%	3.7%	0.3%	0.0%	1.7%	5.6%
733	50	13	2.5%	27.0%	18.3%	1.4%	1.0%	1.6%	0.5%	2.6%	0.2%	21.8%	9.0%	5.9%	0.6%	0.0%	0.0%	7.4%
734	50	3	2.6%	28.6%	27.5%	0.6%	0.4%	0.7%	0.2%	1.1%	0.2%	23.2%	9.6%	5.0%	0.3%	0.0%	0.0%	0.0%
735	50	10	3.4%	37.1%	26.8%	1.8%	1.3%	2.1%	0.7%	3.3%	0.1%	13.4%	5.5%	4.2%	0.3%	0.0%	0.0%	0.0%

Traffic Flows and Breakdown by 16 Vehicle Classes (Year 2026)

Link No.	Speed Limit	Total Vehicle	19 - Motorcycles (MC)	01 - Private Cars (PC)	03 - Taxi	14 - Non-franchised Bus <=6.4t	15 - Non-franchised Bus 6.4-15t	16 - Non-franchised Bus >15t	12 - Private Light Bus <=3.5t	13 - Private Light Bus >3.5t	04 - Light Goods Vehicles <=2.5t	05 - Lt Goods Vehicles 2.5-3.5t	06 - Light Goods Vehicles >3.5t	07 - Heavy Goods Vehicles <=15t	08 - Heavy Goods Vehicles >15t	17 - Franchised Bus (SD)	18 - Franchised Bus (DD)	11 - Public Light Buses
	km/hr	0500-0600																
736	50	88	3.2%	35.7%	23.4%	1.9%	1.4%	2.3%	0.7%	3.6%	0.1%	13.7%	5.7%	4.8%	0.5%	0.0%	0.0%	3.1%
737	50	6	2.0%	21.9%	16.3%	1.5%	1.0%	1.7%	0.5%	2.7%	0.2%	21.1%	8.8%	6.2%	0.8%	0.0%	0.0%	15.2%
738	50	61	3.0%	33.5%	20.5%	2.6%	1.8%	3.0%	0.9%	4.8%	0.1%	14.0%	5.8%	4.8%	0.6%	0.0%	0.0%	4.4%
739	50	47	2.8%	30.7%	20.1%	1.4%	1.0%	1.6%	0.5%	2.5%	0.1%	12.2%	5.0%	4.0%	0.5%	0.1%	4.0%	13.5%
740	50	61	2.9%	31.5%	23.4%	1.0%	0.7%	1.2%	0.4%	1.9%	0.2%	16.3%	6.7%	3.9%	0.2%	0.1%	4.0%	5.7%
741	50	39	3.2%	34.8%	23.3%	1.0%	0.7%	1.2%	0.4%	1.9%	0.1%	12.7%	5.3%	3.6%	0.1%	0.0%	0.0%	11.5%
742	50	44	3.0%	32.6%	17.2%	1.5%	1.1%	1.8%	0.6%	2.8%	0.0%	3.5%	1.5%	1.0%	0.1%	0.2%	7.6%	25.6%
743	50	60	3.1%	34.0%	18.2%	2.1%	1.5%	2.4%	0.8%	3.9%	0.1%	5.4%	2.2%	1.5%	0.1%	0.1%	5.7%	19.1%
745	50	63	3.0%	33.5%	23.1%	1.6%	1.1%	1.8%	0.6%	2.9%	0.1%	13.7%	5.7%	4.1%	0.4%	0.1%	2.7%	5.5%
746	50	29	2.2%	23.8%	8.7%	2.7%	1.9%	3.2%	1.0%	5.0%	0.1%	13.2%	5.5%	3.7%	0.1%	0.2%	6.6%	22.2%
749	70	713	4.8%	52.7%	9.9%	2.4%	1.7%	2.8%	0.9%	4.5%	0.1%	7.4%	3.1%	5.1%	0.2%	0.1%	3.4%	1.1%
750	70	722	4.1%	44.5%	12.5%	3.0%	2.1%	3.5%	1.1%	5.5%	0.1%	10.1%	4.2%	5.6%	0.6%	0.0%	2.1%	1.1%
751	70	288	4.4%	48.4%	22.0%	0.8%	0.6%	1.0%	0.3%	1.6%	0.1%	10.1%	4.2%	6.2%	0.3%	0.0%	0.0%	0.0%
752	70	228	3.3%	36.4%	23.4%	1.7%	1.2%	2.0%	0.6%	3.2%	0.1%	13.8%	5.7%	5.5%	0.6%	0.1%	2.3%	0.0%
753	70	174	4.1%	45.3%	19.7%	1.0%	0.7%	1.1%	0.4%	1.8%	0.1%	12.8%	5.3%	5.2%	0.6%	0.0%	1.7%	0.0%
754	70	212	3.7%	40.6%	23.0%	2.3%	1.6%	2.7%	0.8%	4.2%	0.1%	9.8%	4.1%	4.3%	0.8%	0.0%	1.9%	0.0%
755	70	71	4.1%	44.6%	16.7%	1.1%	0.8%	1.3%	0.4%	2.0%	0.2%	15.8%	6.5%	5.8%	0.8%	0.0%	0.0%	0.0%
756	70	80	3.4%	37.4%	22.8%	1.5%	1.0%	1.7%	0.5%	2.7%	0.1%	11.8%	4.9%	5.9%	1.2%	0.1%	4.9%	0.0%
757	50	83	3.4%	37.5%	24.0%	3.4%	2.4%	4.0%	1.3%	6.4%	0.1%	8.9%	3.7%	4.0%	0.8%	0.0%	0.0%	0.0%
759	50	131	4.3%	47.5%	25.3%	0.9%	0.6%	1.1%	0.3%	1.7%	0.1%	9.0%	3.7%	2.9%	0.2%	0.0%	0.0%	2.2%
760	50	107	4.0%	44.1%	27.6%	1.8%	1.2%	2.1%	0.6%	3.3%	0.1%	7.3%	3.0%	2.3%	0.2%	0.0%	1.1%	1.4%
761	50	117	4.0%	44.4%	26.4%	1.0%	0.7%	1.2%	0.4%	1.9%	0.1%	9.8%	4.1%	4.1%	0.2%	0.0%	0.3%	1.3%
777	70	438	4.8%	52.9%	8.9%	2.5%	1.8%	2.9%	0.9%	4.6%	0.1%	7.1%	2.9%	5.1%	0.1%	0.1%	4.4%	0.9%
778	50	7	3.0%	32.4%	22.9%	2.6%	1.8%	3.0%	0.9%	4.7%	0.1%	13.3%	5.5%	8.5%	1.3%	0.0%	0.0%	0.0%
779	50	311	3.3%	36.7%	23.5%	2.2%	1.5%	2.6%	0.8%	4.1%	0.1%	12.5%	5.2%	5.1%	0.6%	0.0%	1.7%	0.0%
780	50	342	4.3%	47.2%	21.9%	0.7%	0.5%	0.9%	0.3%	1.4%	0.1%	10.6%	4.4%	6.4%	0.3%	0.0%	0.9%	0.0%
781	50	59	4.3%	47.2%	25.2%	0.8%	0.5%	0.9%	0.3%	1.4%	0.1%	11.1%	4.6%	3.5%	0.2%	0.0%	0.0%	0.0%
782	50	66	3.6%	39.2%	19.7%	2.3%	1.6%	2.7%	0.9%	4.3%	0.1%	14.1%	5.8%	4.9%	0.6%	0.0%	0.0%	0.0%
783	50	107	4.0%	44.1%	27.6%	1.8%	1.2%	2.1%	0.6%	3.3%	0.1%	7.3%	3.0%	2.3%	0.2%	0.0%	1.1%	1.4%
784	50	125	3.7%	40.3%	23.4%	1.8%	1.3%	2.2%	0.7%	3.4%	0.1%	11.5%	4.8%	4.8%	0.4%	0.0%	0.3%	1.2%
785	50	71	4.0%	44.1%	29.4%	1.6%	1.2%	1.9%	0.6%	3.0%	0.1%	5.9%	2.4%	2.0%	0.0%	0.0%	1.6%	2.2%
786	50	135	3.7%	40.1%	25.4%	2.0%	1.4%	2.4%	0.7%	3.8%	0.1%	10.2%	4.2%	4.2%	0.4%	0.0%	0.3%	1.1%
787	50	142	3.4%	36.8%	24.8%	2.3%	1.6%	2.7%	0.8%	4.3%	0.1%	11.6%	4.8%	5.2%	0.5%	0.0%	0.0%	1.1%
788	50	217	3.3%	36.8%	23.4%	2.1%	1.5%	2.4%	0.8%	3.9%	0.1%	12.3%	5.1%	5.3%	0.6%	0.1%	2.4%	0.0%
789	50	390	4.2%	46.0%	22.5%	0.9%	0.6%	1.0%	0.3%	1.7%	0.1%	10.4%	4.3%	6.4%	0.3%	0.0%	0.8%	0.4%
790	50	218	3.5%	38.3%	24.1%	1.9%	1.3%	2.2%	0.7%	3.5%	0.1%	11.7%	4.9%	4.8%	0.5%	0.1%	2.4%	0.0%
791	50	357	4.2%	46.5%	22.5%	0.9%	0.6%	1.0%	0.3%	1.6%	0.1%	10.3%	4.3%	6.1%	0.3%	0.0%	0.8%	0.4%
792	50	64	3.5%	38.1%	24.9%	1.9%	1.4%	2.3%	0.7%	3.6%	0.1%	12.0%	5.0%	5.5%	0.3%	0.0%	0.6%	0.0%
793	50	142	3.9%	42.3%	25.1%	1.8%	1.3%	2.2%	0.7%	3.4%	0.1%	9.3%	3.8%	4.0%	0.2%	0.0%	0.8%	1.1%
794	50	69	3.7%	40.1%	26.9%	0.9%	0.6%	1.0%	0.3%	1.6%	0.1%	9.8%	4.1%	3.7%	0.0%	0.1%	4.9%	2.2%
795	50	199	3.7%	40.7%	26.1%	1.8%	1.3%	2.1%	0.7%	3.4%	0.1%	9.7%	4.0%	4.9%	0.2%	0.0%	0.6%	0.8%
796	50	105	3.3%	36.5%	23.2%	1.5%	1.1%	1.7%	0.5%	2.8%	0.1%	13.4%	5.6%	4.7%	0.2%	0.1%	3.2%	2.0%
797	50	133	3.4%	37.5%	28.2%	1.9%	1.4%	2.3%	0.7%	3.6%	0.1%	9.5%	3.9%	5.4%	0.1%	0.0%	0.9%	1.2%
798	50	82	4.0%	43.7%	22.3%	1.9%	1.4%	2.2%	0.7%	3.6%	0.1%	9.6%	4.0%	4.6%	0.2%	0.0%	0.0%	1.9%
799	50	137	2.9%	32.0%	24.6%	1.4%	1.0%	1.7%	0.5%	2.7%	0.1%	8.3%	3.4%	5.8%	0.2%	0.2%	7.7%	7.3%
800	50	121	1.9%	21.3%	9.5%	1.1%	0.8%	1.3%	0.4%	2.0%	0.1%	5.2%	2.2%	3.1%	0.2%	1.1%	44.3%	5.7%
801	50	268	4.2%	46.5%	14.6%	1.5%	1.0%	1.7%	0.5%	2.8%	0.1%	9.3%	3.9%	4.7%	0.5%	0.1%	4.1%	4.4%
802	50	339	4.2%	46.1%	15.0%	1.4%	1.0%	1.6%	0.5%	2.6%	0.1%	10.7%	4.4%	4.9%	0.6%	0.1%	3.3%	3.5%
803	50	162	1.7%	18.8%	11.3%	1.3%	0.9%	1.5%	0.5%	2.4%	0.1%	6.0%	2.5%	2.4%	0.0%	1.0%	44.0%	5.4%
804	50	254	3.3%	36.6%	18.2%	2.0%	1.4%	2.4%	0.7%	3.7%	0.1%	10.4%	4.3%	4.9%	0.7%	0.1%	4.4%	6.8%
805	50	167	2.1%	22.5%	14.1%	1.5%	1.1%	1.8%	0.6%	2.9%	0.1%	11.6%	4.8%	4.6%	0.4%	0.5%	19.8%	11.7%
806	50	334	3.3%	36.8%	19.3%	1.9%	1.3%	2.2%	0.7%	3.5%	0.1%	10.7%	4.4%	5.1%	0.8%	0.1%	4.5%	5.1%
807	50	185	2.4%	26.4%	15.9%	2.0%	1.4%	2.4%	0.7%	3.8%	0.1%	9.9%	4.1%	3.3%	0.1%	0.5%	20.3%	6.6%
808	50	130	4.4%	48.2%	22.5%	0.8%	0.6%	1.0%	0.3%	1.6%	0.1%	10.7%	4.4%	5.1%	0.3%	0.0%	0.0%	0.0%
809	50	11	3.0%	32.5%	18.0%	1.8%	1.3%	2.1%	0.7%	3.4%	0.2%	20.3%	8.4%	8.3%	0.1%	0.0%	0.0%	0.0%
814	50	200	3.7%	40.3%	25.1%	1.5%	1.0%	1.7%	0.5%	2.7%	0.1%	11.0%	4.6%	4.6%	0.5%	0.1%	2.6%	0.0%
815	50	210	3.8%	41.6%	19.4%	1.8%	1.3%	2.1%	0.7%	3.3%	0.1%	12.0%	5.0%	8.7%	0.2%	0.0%	0.0%	0.0%
816	50	329	3.7%	40.7%	23.9%	1.3%	0.9%	1.6%	0.5%	2.5%	0.1%	12.2%	5.1%	5.3%	0.4%	0.0%	1.6%	0.2%
817	50	205	3.9%	42.8%	20.0%	1.6%	1.1%	1.9%	0.6%	3.0%	0.1%	11.3%	4.7%	8.7%	0.2%	0.0%	0.0%	0.0%
818	70	538	4.8%	52.2%	9.5%	2.9%	2.0%	3.4%	1.1%	5.4%	0.1%	7.6%	3.1%	2.6%	0.2%	0.1%	4.0%	1.2%
819	70	521	4.3%	47.5%	10.1%	3.5%	2.5%	4.1%	1.3%	6.5%	0.1%	8.2%	3.4%	4.4%	0.5%	0.1%	2.6%	1.1%
820	70	678	4.4%	48.4%	10.2%	3.1%	2.2%	3.7%	1.1%	5.8%	0.1%	9.5%	3.9%	2.9%	0.1%	0.1%	3.5%	1.0%
821	70	587	4.3%	47.0%	11.9%	3.3%	2.3%	3.8%	1.2%	6.0%	0.1%	8.4%	3.5%	4.6%	0.5%	0.1%	2.3%	1.0%
822	70	407	3.9%	42.7%	15.3%	2.5%	1.8%	3.0%	0.9%	4.7%	0.1%	10.3%	4.3%	6.0%	0.6%	0.1%	2.4%	1.4%
823	70	318	5.0%	54.7%	10.1%	2.5%	1.8%	3.0%	0.9%	4.7%	0.1%	7.8%	3.2%	2.4%	0.2%	0.0%	1.4%	2.1%
824	50	141	2.5%	27.4%	6.5%	4.4%	3.1%	5.1%	1.6%	8.1%	0.1%	7.6%	3.1%	2.3%	0.3%	0.2%	8.7%	19.1%
825	50	49	3.3%	35.9%	7.2%	4.1%	2.9%	4.8%	1.5%	7.6%	0.1%	8.1%	3.4%	7.0%	0.0%	0.1%	2.3%	11.8%
826	70	361	3.9%	42.7%	10.2%	3.7%	2.6%	4.3%	1.3%	6.8%	0.1%	11.0%	4.5%	3.3%	0.1%	0.1%	5.3%	0.0%
827	70	180	5.2%	56.6%	4.2%	4.9%	3.4%	5.7%	1.8%	9.1%	0.0%	3.9%	1.6%	1.5%	0.0%	0.0%	2.0%	0.0%
828	50	39	3.1%	33.5%	7.8%	8.4%	6.0%	9.9%	3.1%	15.7%	0.0%	3.0%	1.2%	8.3%	0.0%	0.0%	0.0%	0.0%
829	50	84	7.6%	83.4%	7.9%	0.0%	0.0%	0.0%	0.0%	0.1%	0.0%	0.5%	0.2%	0.2%	0.0%	0.0%	0.0%	0.0%
830	50	141	3.8%	42.1%	3.9%	1.3%	0.9%	1.6%	0.5%	2.5%	0.1%	9.2%	3.8%	30.0%	0.3%	0.0%	0.0%	0.0%
831	50	39	4.8%	52.2%	6.0%	1.5%	1.0%	1.7%	0.5%	2.7%	0.1%	13.3%	5.5%	9.9%	0.6%	0.0%	0.0%	0.0%
832	50	30	3.9%	42.9%	10.5%	1.8%	1.3%	2.1%	0.7%	3.3%	0.1%	14.3%	5.9%	11.8%	1.5%	0.0%	0.0%	0.0%
833	50	128	4.0%	44.2%	14.1%	2.4%	1.7%	2.9%	0.9%	4.5%	0.1%	8.4%	3.5%	12.8%	0.5%	0.0%	0.0%	0.0%
834	50	162	3.7%	40.4%	22.7%	2.6%	1.8%	3.0%	0.9%	4.8%	0.1%	8.0%	3.3%	5.6%	0.3%	0.1%	2.8%	0.0%
835	50	74	3.5%	38.0%	23.7%	2.7%	1.9%	3.2%	1.0%	5.1%	0.1%	6.7%	2.8%	3.3%	0.2%	0.2%	7.6%	0.0%
836	50	160	2.3%	25.4%	15.8%	1.9%	1.4%	2.3%	0.7%	3.6%	0.1%	10.0%	4.2%	3.5%	0.2%	0.5%	20.6%	7.6%
837	50	85	3.6%	39.9%	25.1%	1.4%	1.0%	1.7%	0.5%	2.7%	0.1%	9.8%	4.1%	3.4%	0.0%	0.1%	4.0%	2.5%
838	50	104	3.1%	34.5%	28.2%	1.2%	0.9%	1.4%	0.4%	2.3%	0.1%	8.4%	3.5%	6.0%	0.3%	0.0%	1.1%	8.5%
839	50	152	1.9%	20.8%	13.5%	1.4%	1.0%	1.6%	0.5%	2.6%	0.1%	11.9%	4.9%	4.4%	0.4%	0.5%	21.7%	12.8%
840	50	19	4.3%	46.8%	23.3%	1.0%	0.7%	1.1%	0.4%	1.8%	0.1%	9.6%	4.0%	6.7%	0.3%	0.0%	0.0%	0.0%
841	50	25	3.0%	32.5%	16.6%	2.7%	1.9%	3.1%	1.0%	4.9%	0.1%	9.0%	3.7%	2.2%	0.1%	0.4%	18.8%	0.0%
842	50	102	1.5%	16.5%	6.9%	1.1%	0.8%	1.3%	0.4%	2.0%	0.0%	4.4%	1.8%	2.5%	0.1%	1.3%	52.6%	6.8%
843	50	137	1.5%	16.3%	10.3%	1.1%	0.7%	1.2%	0.4%	2.0%	0.1%	5.5%	2.3%	2.4%	0.0%	1.2%	48.7%	6.3%
847	50	189	3.9%	42.4%	17.2%	1.0%	0.7%	1.2%	0.4%	1.9%	0.1%	8.3%	3.4%	4.8%	0.6%	0.1%	4.7%	9.5%
848	50	175	4.2%	45.9%	18.3%	1.2%	0.8%	1.4%	0.4%	2.2%	0.1%	8.6%	3.6%	4.9%	0.6%	0.1%	2.4%	5.5%
849	50	28	2.3%	25.7%	9.8%	0.5%	0.3%	0.5%	0.2%	0.8%	0.0%	4.0%	1.7%	1.3%	0.2%	0.1%	5.4%	47.0%
850	50	74	3.9%	42.6%	16.1%	2.9%	2.0%	3.3%	1.0%	5.3%	0.1%	6.1%	2.5%	2.4%	0.6%	0.0%	0.8%	10.4%
851	50	28	2.3%	25.8%	9.9%	0.5%	0.3%	0.5%	0.2%	0.8%	0.0%	4.0%	1.7%	1.3%	0.2%	0.1%	5.4%	46.9%
852	50	46	3.2%	35.5%	15.8%	2.4%	1.7%	2.8%	0.9%	4.4%	0.1%	5.8%	2.4%	2.2%	0.6%	0.0%	1.2%	21.2%
853	50	18	0.9%	9.7%	3.8%	0.2%	0.1%	0.2%	0.1%	0.3%	0.0%	2.3%	1.0%	1.0%	0.2%	0.2%	8.3%	71.9%
854	50	101	4.0%	44.0%	15.1%	2.9%	2.0%	3.4%	1.0%	5.3%	0.1%	6.1%	2.5%	3.1%	0.4%	0.0%	0.6%	9.6%
855	50	21	0.8%	8.6%	3.3%	0.1%	0.1%	0.2%	0.1%	0.3%	0.0%	2.1%	0.9%	0.9%	0.1%	0.2%	7.2%	75.2%
856	50	77	3.9%	43.3%	15.6%	2.9%	2.0%	3.4%	1.1%	5.4%	0.0%	4.2%	1.7%	3.0%	0.3%	0.0%	0.7%	12.5%
859	50	80	4.5%	48.9%	19.9%	2.2%	1.5%	2.5%	0.8%	4.0%	0.1%	8.3%	3.4%	3.3%	0.7%	0.0%	0.0%	0.0%
860	50	79	4.9%	53.7%	16.8%	2.3%	1.7%	2.8%	0.9%	4.4%	0.1%	7.2%	3.0%	2.2%	0.2%	0.0%	0.0%	0.0%
861	50	41	4.9%	54.2%	19.4%	1.6%	1.2%	1.9%	0.6%	3.1%	0.1%	7.8%	3.2%	1.9%	0.1%	0.0%	0.0%	0.0%
862	50	58	4.7%	51.4%	18.1%	2.1%	1.5%	2.4%	0.8%	3.9%	0.1%	8.6%	3.6%	2.7%	0.2%	0.0%	0.0%	0.0%
863	50	59	5.0%	54.5%	19.1%	1.9%	1.3%	2.2%	0.7%	3.5%	0.1%	6.9%	2.8%	1.9%	0.2%	0.0%	0.0%	0.0%
864	50	72	4.7%	51.7%	20.2%	1.8%	1.3%	2.1%	0.6%	3.3%	0.1%	8.1%	3.4%	2.7%	0.2%	0.0%	0.0%	0.0%
865	50	183	5.2%	56.8%	18.6%	1.3%	1.0%	1.6%	0.5%	2.5%	0.1%	7.0%	2.9%	2.3%	0.2%	0.0%	0.0%	0.0%
866	50	85	4.7%	51.5%	23.0%	1.3%	0.9%	1.5%	0.5%	2.4%	0.1%	8.1%	3.4%	2.6%	0.1%	0.0%	0.0%	0.0%
867	50	32	3.8%	41.3%	19.3%	2.9%	2.0%	3.4%	1.0%	5.3%	0.1%	9.6%	4.0%	5.7%	1.6%	0.0%	0.0%	0.0%
868	50	124	5.3%	57.9%	18.3%	1.1%	0.8%	1.3%	0.4%	2.0%	0.1%	7.1%	3.0%	2.5%	0.2%	0.0%	0.0%	0.0%

Traffic Flows and Breakdown by 16 Vehicle Classes (Year 2026)

Link No.	Speed Limit	Total Vehicle	19 - Motorcycles (MC)	01 - Private Cars (PC)	03 - Taxi	14 - Non-franchised Bus <=6.4t	15 - Non-franchised Bus 6.4-15t	16 - Non-franchised Bus >15t	12 - Private Light Bus <=3.5t	13 - Private Light Bus >3.5t	04 - Light Goods Vehicles <=2.5t	05 - Lt Goods Vehicles 2.5-3.5t	06 - Light Goods Vehicles >3.5t	07 - Heavy Goods Vehicles <=15t	08 - Heavy Goods Vehicles >15t	17 - Franchised Bus (SD)	18 - Franchised Bus (DD)	11 - Public Light Buses
	km/hr	0500-0600																
870	50	3	2.4%	26.5%	20.4%	6.0%	4.3%	7.1%	2.2%	11.2%	0.1%	11.4%	4.7%	3.3%	0.3%	0.0%	0.0%	0.0%
871	50	99	3.8%	42.2%	19.7%	2.4%	1.7%	2.8%	0.9%	4.5%	0.1%	7.3%	3.0%	3.3%	0.4%	0.2%	7.8%	0.0%
872	70	378	4.7%	51.7%	11.3%	2.1%	1.5%	2.4%	0.8%	3.9%	0.1%	7.6%	3.2%	5.4%	0.0%	0.1%	5.3%	0.0%
873	70	289	4.9%	54.1%	12.7%	2.1%	1.5%	2.5%	0.8%	4.0%	0.1%	5.4%	2.2%	3.9%	0.0%	0.1%	5.6%	0.0%
874	50	240	3.8%	41.5%	25.0%	1.5%	1.0%	1.7%	0.5%	2.8%	0.1%	5.4%	2.2%	3.1%	0.4%	0.1%	2.7%	8.1%
875	50	237	3.5%	39.0%	17.2%	1.6%	1.1%	1.8%	0.6%	2.9%	0.1%	9.4%	3.9%	7.0%	0.7%	0.2%	7.0%	4.1%
876	50	8	0.7%	7.9%	8.5%	0.1%	0.1%	0.2%	0.1%	0.3%	0.0%	4.8%	2.0%	0.2%	0.0%	0.1%	4.6%	70.5%
877	50	13	2.3%	24.7%	19.0%	0.8%	0.6%	1.0%	0.3%	1.5%	0.0%	3.0%	1.3%	0.7%	0.0%	0.0%	0.0%	44.8%
878	50	12	2.2%	24.0%	17.4%	0.8%	0.6%	1.0%	0.3%	1.5%	0.0%	3.2%	1.3%	0.7%	0.0%	0.0%	0.0%	47.0%
879	50	8	0.7%	7.9%	8.5%	0.1%	0.1%	0.2%	0.1%	0.3%	0.0%	4.8%	2.0%	0.2%	0.0%	0.1%	4.6%	70.5%
882	50	102	4.5%	49.7%	21.5%	1.2%	0.9%	1.4%	0.4%	2.3%	0.1%	9.7%	4.0%	3.8%	0.4%	0.0%	0.0%	0.0%
883	50	107	3.0%	32.7%	23.5%	1.3%	0.9%	1.6%	0.5%	2.5%	0.1%	10.0%	4.2%	5.1%	0.6%	0.3%	12.9%	0.9%
884	50	106	3.0%	32.7%	23.5%	1.3%	0.9%	1.6%	0.5%	2.5%	0.1%	9.9%	4.1%	5.0%	0.7%	0.3%	12.9%	0.9%
885	50	106	3.0%	32.7%	23.6%	1.3%	1.0%	1.6%	0.5%	2.5%	0.1%	9.8%	4.1%	5.0%	0.7%	0.3%	13.0%	0.9%
886	50	105	3.0%	32.7%	23.6%	1.4%	1.0%	1.6%	0.5%	2.5%	0.1%	9.7%	4.0%	5.0%	0.7%	0.3%	13.0%	0.9%
887	50	105	3.0%	32.7%	23.7%	1.4%	1.0%	1.6%	0.5%	2.5%	0.1%	9.6%	4.0%	4.9%	0.7%	0.3%	13.1%	0.9%
888	50	104	3.0%	32.7%	23.7%	1.4%	1.0%	1.6%	0.5%	2.5%	0.1%	9.5%	3.9%	4.9%	0.7%	0.3%	13.2%	0.9%
889	50	104	3.0%	32.7%	23.8%	1.4%	1.0%	1.6%	0.5%	2.6%	0.1%	9.4%	3.9%	4.9%	0.8%	0.3%	13.2%	0.9%
890	50	103	3.0%	32.7%	23.8%	1.4%	1.0%	1.6%	0.5%	2.6%	0.1%	9.3%	3.9%	4.8%	0.8%	0.3%	13.3%	0.9%
891	50	103	3.0%	32.7%	23.8%	1.4%	1.0%	1.6%	0.5%	2.6%	0.1%	9.2%	3.8%	4.8%	0.8%	0.3%	13.4%	0.9%
892	50	102	3.0%	32.8%	23.9%	1.4%	1.0%	1.6%	0.5%	2.6%	0.1%	9.1%	3.8%	4.8%	0.8%	0.3%	13.4%	0.9%
893	50	102	3.0%	32.8%	23.9%	1.4%	1.0%	1.6%	0.5%	2.6%	0.1%	9.0%	3.7%	4.8%	0.9%	0.3%	13.5%	0.9%
894	50	102	3.0%	32.8%	24.0%	1.4%	1.0%	1.7%	0.5%	2.6%	0.1%	8.8%	3.7%	4.7%	0.9%	0.3%	13.5%	0.9%
895	50	2	2.6%	28.9%	30.9%	0.4%	0.3%	0.5%	0.2%	0.8%	0.2%	17.5%	7.3%	9.1%	1.4%	0.0%	0.0%	0.0%
896	50	2	2.6%	28.9%	30.9%	0.4%	0.3%	0.5%	0.2%	0.8%	0.2%	17.5%	7.3%	9.1%	1.4%	0.0%	0.0%	0.0%
897	50	4	3.4%	37.0%	15.8%	2.2%	1.5%	2.5%	0.8%	4.0%	0.2%	16.0%	6.6%	8.6%	1.4%	0.0%	0.0%	0.0%
898	50	4	3.4%	37.0%	15.8%	2.2%	1.5%	2.5%	0.8%	4.0%	0.2%	16.0%	6.6%	8.6%	1.4%	0.0%	0.0%	0.0%
899	50	2	2.6%	28.9%	30.9%	0.4%	0.3%	0.5%	0.2%	0.8%	0.2%	17.5%	7.3%	9.1%	1.4%	0.0%	0.0%	0.0%
900	50	2	2.6%	28.9%	30.9%	0.4%	0.3%	0.5%	0.2%	0.8%	0.2%	17.5%	7.3%	9.1%	1.4%	0.0%	0.0%	0.0%
901	50	3	2.6%	28.2%	21.3%	1.5%	1.1%	1.8%	0.5%	2.8%	0.2%	18.3%	7.6%	11.1%	3.1%	0.0%	0.0%	0.0%
902	50	3	2.6%	28.2%	21.3%	1.5%	1.1%	1.8%	0.5%	2.8%	0.2%	18.3%	7.6%	11.1%	3.1%	0.0%	0.0%	0.0%
903	50	2	2.6%	28.9%	30.9%	0.4%	0.3%	0.5%	0.2%	0.8%	0.2%	17.5%	7.3%	9.1%	1.4%	0.0%	0.0%	0.0%
904	50	2	2.6%	28.9%	30.9%	0.4%	0.3%	0.5%	0.2%	0.8%	0.2%	17.5%	7.3%	9.1%	1.4%	0.0%	0.0%	0.0%
905	50	3	2.6%	28.2%	21.3%	1.5%	1.1%	1.8%	0.5%	2.8%	0.2%	18.3%	7.6%	11.1%	3.1%	0.0%	0.0%	0.0%
906	50	103	2.8%	30.5%	11.5%	1.3%	0.9%	1.5%	0.5%	2.4%	0.1%	13.4%	5.6%	6.3%	1.1%	0.3%	12.6%	9.2%
907	50	100	2.8%	30.3%	11.4%	1.3%	0.9%	1.5%	0.5%	2.4%	0.1%	13.3%	5.5%	6.3%	1.0%	0.3%	13.0%	9.4%
908	50	97	2.7%	30.1%	11.2%	1.3%	0.9%	1.5%	0.5%	2.4%	0.1%	13.2%	5.5%	6.2%	1.0%	0.3%	13.4%	9.7%
909	50	94	2.7%	29.9%	11.0%	1.3%	0.9%	1.5%	0.5%	2.3%	0.1%	13.1%	5.4%	6.2%	1.0%	0.3%	13.8%	10.0%
910	50	91	2.7%	29.6%	10.8%	1.2%	0.9%	1.4%	0.5%	2.3%	0.1%	13.0%	5.4%	6.2%	0.9%	0.3%	14.2%	10.3%
911	50	88	2.7%	29.4%	10.6%	1.2%	0.9%	1.4%	0.4%	2.3%	0.1%	12.9%	5.3%	6.1%	0.9%	0.4%	14.7%	10.7%
912	50	85	2.6%	29.1%	10.4%	1.2%	0.8%	1.4%	0.4%	2.2%	0.1%	12.8%	5.3%	6.1%	0.9%	0.4%	15.2%	11.1%
913	50	83	2.6%	28.8%	10.2%	1.2%	0.8%	1.4%	0.4%	2.2%	0.1%	12.6%	5.2%	6.0%	0.9%	0.4%	15.7%	11.4%
914	50	80	2.6%	28.5%	9.9%	1.2%	0.8%	1.4%	0.4%	2.1%	0.1%	12.5%	5.2%	6.0%	0.8%	0.4%	16.3%	11.9%
915	50	77	2.6%	28.1%	9.6%	1.1%	0.8%	1.3%	0.4%	2.1%	0.1%	12.3%	5.1%	5.9%	0.8%	0.4%	16.9%	12.3%
916	50	74	2.5%	27.8%	9.3%	1.1%	0.8%	1.3%	0.4%	2.0%	0.1%	12.1%	5.0%	5.9%	0.7%	0.4%	17.6%	12.8%
917	50	71	2.5%	27.4%	9.0%	1.1%	0.8%	1.3%	0.4%	2.0%	0.1%	12.0%	5.0%	5.8%	0.7%	0.4%	18.3%	13.3%
918	50	106	3.6%	39.7%	19.6%	1.9%	1.4%	2.3%	0.7%	3.6%	0.1%	11.9%	4.9%	6.6%	0.8%	0.0%	0.0%	2.7%
919	50	2	3.0%	33.2%	35.4%	0.0%	0.0%	0.0%	0.0%	0.0%	0.2%	19.9%	8.3%	0.0%	0.0%	0.0%	0.0%	0.0%
920	50	86	3.8%	41.4%	19.5%	1.8%	1.2%	2.1%	0.6%	3.3%	0.1%	12.8%	5.3%	7.3%	0.7%	0.0%	0.0%	0.0%
921	50	9	0.6%	7.0%	7.5%	0.2%	0.1%	0.2%	0.1%	0.4%	0.0%	4.2%	1.7%	0.7%	0.0%	1.6%	67.2%	8.3%
922	50	75	3.8%	41.4%	23.9%	1.6%	1.1%	1.8%	0.6%	2.9%	0.1%	6.3%	2.6%	4.6%	0.1%	0.2%	9.0%	0.0%
923	50	2	3.0%	33.2%	35.4%	0.0%	0.0%	0.0%	0.0%	0.0%	0.2%	19.9%	8.3%	0.0%	0.0%	0.0%	0.0%	0.0%
924	50	2	3.0%	33.2%	35.4%	0.0%	0.0%	0.0%	0.0%	0.0%	0.2%	19.9%	8.3%	0.0%	0.0%	0.0%	0.0%	0.0%
925	50	2	3.0%	33.2%	35.4%	0.0%	0.0%	0.0%	0.0%	0.0%	0.2%	19.9%	8.3%	0.0%	0.0%	0.0%	0.0%	0.0%
926	50	2	3.0%	33.2%	35.4%	0.0%	0.0%	0.0%	0.0%	0.0%	0.2%	19.9%	8.3%	0.0%	0.0%	0.0%	0.0%	0.0%
927	50	34	3.0%	32.8%	19.7%	1.9%	1.3%	2.2%	0.7%	3.5%	0.1%	7.1%	2.9%	4.0%	0.3%	0.0%	0.0%	20.4%
928	50	10	0.6%	6.6%	7.0%	0.2%	0.1%	0.2%	0.1%	0.3%	0.0%	3.9%	1.6%	1.0%	0.3%	0.2%	7.6%	70.1%
929	50	27	3.6%	39.1%	21.1%	3.2%	2.3%	3.8%	1.2%	6.0%	0.1%	11.3%	4.7%	3.4%	0.2%	0.0%	0.0%	0.0%
930	50	30	3.1%	34.4%	25.0%	2.1%	1.5%	2.5%	0.8%	3.9%	0.1%	11.8%	4.9%	5.8%	1.5%	0.0%	0.0%	2.6%
931	50	13	3.7%	40.9%	22.4%	2.7%	1.9%	3.1%	1.0%	5.0%	0.1%	10.9%	4.5%	3.4%	0.5%	0.0%	0.0%	0.0%
932	50	12	3.1%	34.3%	27.3%	0.2%	0.2%	0.3%	0.1%	0.4%	0.2%	15.3%	6.3%	4.0%	0.1%	0.0%	0.0%	8.2%
933	50	55	3.4%	37.2%	30.1%	0.4%	0.3%	0.5%	0.1%	0.7%	0.1%	6.1%	2.5%	1.8%	0.1%	0.1%	5.2%	11.3%
934	50	9	2.8%	31.0%	16.0%	0.8%	0.6%	1.0%	0.3%	1.6%	0.2%	21.3%	8.8%	4.6%	0.1%	0.0%	0.0%	10.8%
935	50	36	3.3%	36.4%	24.9%	0.4%	0.3%	0.5%	0.1%	0.7%	0.0%	4.6%	1.9%	1.4%	0.0%	0.2%	7.9%	17.2%
936	50	49	2.8%	30.4%	20.2%	0.6%	0.5%	0.8%	0.2%	1.2%	0.1%	12.9%	5.3%	4.1%	0.5%	0.1%	5.4%	15.0%
937	50	64	3.0%	32.6%	21.2%	0.8%	0.6%	0.9%	0.3%	1.5%	0.1%	11.1%	4.6%	2.3%	0.1%	0.2%	7.4%	13.3%
938	50	38	2.9%	31.5%	18.6%	0.7%	0.5%	0.8%	0.3%	1.3%	0.2%	16.3%	6.8%	4.9%	0.5%	0.2%	6.9%	7.6%
939	50	95	3.4%	37.2%	27.0%	0.6%	0.5%	0.8%	0.2%	1.2%	0.1%	8.9%	3.7%	2.0%	0.1%	0.2%	7.9%	6.3%
940	50	77	3.0%	33.3%	23.2%	1.1%	0.8%	1.3%	0.4%	2.1%	0.2%	15.9%	6.6%	3.9%	0.2%	0.1%	3.2%	4.5%
941	50	66	2.9%	32.0%	23.3%	1.1%	0.8%	1.3%	0.4%	2.0%	0.2%	16.2%	6.7%	3.9%	0.2%	0.1%	3.7%	5.3%
942	50	23	4.2%	46.0%	25.1%	0.6%	0.5%	0.8%	0.2%	1.2%	0.1%	11.8%	4.9%	4.4%	0.3%	0.0%	0.0%	0.0%
943	50	17	2.8%	31.2%	13.4%	2.1%	1.5%	2.5%	0.8%	4.0%	0.2%	23.0%	9.5%	8.1%	0.9%	0.0%	0.0%	0.0%
944	50	22	2.9%	31.8%	18.1%	1.2%	0.8%	1.4%	0.4%	2.2%	0.2%	16.8%	7.0%	5.4%	0.7%	0.2%	7.6%	3.4%
945	50	81	3.3%	36.0%	19.6%	1.9%	1.3%	2.2%	0.7%	3.5%	0.1%	11.8%	4.9%	4.3%	0.3%	0.1%	2.3%	7.8%
946	50	15	3.0%	32.9%	20.7%	0.3%	0.2%	0.3%	0.1%	0.5%	0.2%	14.5%	6.0%	3.8%	0.2%	0.3%	11.7%	5.3%
947	50	68	2.9%	32.1%	16.9%	2.2%	1.6%	2.6%	0.8%	4.1%	0.1%	13.6%	5.6%	4.8%	0.4%	0.1%	2.8%	9.4%
948	50	3	2.1%	23.5%	25.1%	0.1%	0.1%	0.2%	0.1%	0.3%	0.1%	14.1%	5.9%	0.4%	0.0%	0.0%	0.0%	27.9%
949	50	8	2.1%	22.8%	8.8%	2.1%	1.5%	2.4%	0.8%	3.9%	0.1%	5.0%	2.1%	1.8%	0.1%	0.0%	0.0%	46.7%
950	50	3	2.1%	23.5%	25.1%	0.1%	0.1%	0.2%	0.1%	0.3%	0.1%	14.1%	5.9%	0.4%	0.0%	0.0%	0.0%	27.9%
951	50	8	2.1%	22.8%	8.8%	2.1%	1.5%	2.4%	0.8%	3.9%	0.1%	5.0%	2.1%	1.8%	0.1%	0.0%	0.0%	46.7%
952	50	3	2.1%	23.5%	25.1%	0.1%	0.1%	0.2%	0.1%	0.3%	0.1%	14.1%	5.9%	0.4%	0.0%	0.0%	0.0%	27.9%
953	50	8	2.1%	22.8%	8.8%	2.1%	1.5%	2.4%	0.8%	3.9%	0.1%	5.0%	2.1%	1.8%	0.1%	0.0%	0.0%	46.7%
954	50	3	2.1%	23.5%	25.1%	0.1%	0.1%	0.2%	0.1%	0.3%	0.1%	14.1%	5.9%	0.4%	0.0%	0.0%	0.0%	27.9%
955	50	8	2.1%	22.8%	8.8%	2.1%	1.5%	2.4%	0.8%	3.9%	0.1%	5.0%	2.1%	1.8%	0.1%	0.0%	0.0%	46.7%
956	50	3	2.1%	23.5%	25.1%	0.1%	0.1%	0.2%	0.1%	0.3%	0.1%	14.1%	5.9%	0.4%	0.0%	0.0%	0.0%	27.9%
957	50	8	2.1%	22.8%	8.8%	2.1%	1.5%	2.4%	0.8%	3.9%	0.1%	5.0%	2.1%	1.8%	0.1%	0.0%	0.0%	46.7%
958	50	2	3.0%	33.2%	35.4%	0.0%	0.0%	0.0%	0.0%	0.0%	0.2%	19.9%	8.3%	0.0%	0.0%	0.0%	0.0%	0.0%
959	50	2	3.0%	33.2%	35.4%	0.0%	0.0%	0.0%	0.0%	0.0%	0.2%	19.9%	8.3%	0.0%	0.0%	0.0%	0.0%	0.0%
960	50	19	0.3%	3.4%	3.6%	0.0%	0.0%	0.0%	0.0%	0.0%	0.0%	2.0%	0.8%	0.0%	0.0%	0.2%	7.8%	81.9%
961	50	31	2.6%	28.3%	10.2%	3.2%	2.3%	3.7%	1.2%	5.9%	0.0%	3.9%	1.6%	3.5%	0.3%	0.0%	1.8%	31.3%
962	50	2	3.0%	33.2%	35.4%	0.0%	0.0%	0.0%	0.0%	0.0%	0.2%	19.9%	8.3%	0.0%	0.0%	0.0%	0.0%	0.0%
963	50	2	3.0%	33.2%	35.4%	0.0%	0.0%	0.0%	0.0%	0.0%	0.2%	19.9%	8.3%	0.0%	0.0%	0.0%	0.0%	0.0%
964	50	2	3.0%	33.2%	35.4%	0.0%	0.0%	0.0%	0.0%	0.0%	0.2%	19.9%	8.3%	0.0%	0.0%	0.0%	0.0%	0.0%
965	50	2	3.0%	33.2%	35.4%	0.0%	0.0%	0.0%	0.0%	0.0%	0.2%	19.9%	8.3%	0.0%	0.0%	0.0%	0.0%	0.0%
966	50	10	4.9%	54.2%	20.0%	1.6%	1.1%	1.9%	0.6%	3.0%	0.1%	7.2%	3.0%	2.2%	0.3%	0.0%	0.0%	0.0%
968	50	19	0.3%	3.4%	3.6%	0.0%	0.0%	0.0%	0.0%	0.0%	0.0%	2.0%	0.8%	0.0%	0.0%	0.2%	7.8%	81.9%
969	50	31	2.6%	28.3%	10.2%	3.2%	2.3%	3.7%	1.2%	5.9%	0.0%	3.9%	1.6%	3.5%	0.3%	0.0%	1.8%	31.3%
970	50	19	0.3%	3.4%	3.6%	0.0%	0.0%	0.0%	0.0%	0.0%	0.0%	2.0%	0.8%	0.0%	0.0%	0.2%	7.8%	81.9%
971	50	31	2.6%	28.3%	10.2%	3.2%	2.3%	3.7%	1.2%	5.9%	0.0%	3.9%	1.6%	3.5%	0.3%	0.0%	1.8%	31.3%
972	50	19	0.3%	3.4%	3.6%	0.0%	0.0%	0.0%	0.0%	0.0%	0.0%	2.0%	0.8%	0.0%	0.0%	0.2%	7.8%	81.9%
973	50	31	2.6%	28.3%	10.2%	3.2%	2.3%	3.7%	1.2%	5.9%	0.0%	3.9%	1.6%	3.5%	0.3%	0.0%	1.8%	31.3%
974	50	19	0.3%	3.4%	3.6%	0.0%	0.0%	0.0%	0.0%	0.0%	0.0%	2.0%	0.8%	0.0%	0.0%	0.2%	7.8%	81.9%
975	50	31	2.6%	28.3%	10.2%	3.2%	2.3%	3.7%	1.2%	5.9%	0.0%	3.9%	1.6%	3.5%	0.3%	0.0%	1.8%	31.3%
976	50	2	3.0%	33.2%	35.4%	0.0%	0.0%	0.0%	0.0%	0.0%	0.2%	19.9%	8.3%	0.0%	0.0%	0.0%	0.0%	0.0%
977	50	2	3.0%	33.2%	35.4%	0.0%	0.0%	0.0%	0.0%	0.0%	0.2%	19.9%	8.3%	0.0%	0.0%	0.0%	0.0%	0.0%

Traffic Flows and Breakdown by 16 Vehicle Classes (Year 2026)

Link No.	Speed Limit	Total Vehicle	19 - Motorcycles (MC)	01 - Private Cars (PC)	03 - Taxi	14 - Non-franchised Bus <=6.4t	15 - Non-franchised Bus 6.4-15t	16 - Non-franchised Bus >15t	12 - Private Light Bus <=3.5t	13 - Private Light Bus >3.5t	04 - Light Goods Vehicles <=2.5t	05 - Lt Goods Vehicles 2.5-3.5t	06 - Light Goods Vehicles >3.5t	07 - Heavy Goods Vehicles <=15t	08 - Heavy Goods Vehicles >15t	17 - Franchised Bus (SD)	18 - Franchised Bus (DD)	11 - Public Light Buses
	km/hr	0500-0600																
978	50	2	3.0%	33.2%	35.4%	0.0%	0.0%	0.0%	0.0%	0.0%	0.2%	19.9%	8.3%	0.0%	0.0%	0.0%	0.0%	0.0%
979	50	2	3.0%	33.2%	35.4%	0.0%	0.0%	0.0%	0.0%	0.0%	0.2%	19.9%	8.3%	0.0%	0.0%	0.0%	0.0%	0.0%
980	50	2	3.0%	33.2%	35.4%	0.0%	0.0%	0.0%	0.0%	0.0%	0.2%	19.9%	8.3%	0.0%	0.0%	0.0%	0.0%	0.0%
981	50	2	3.0%	33.2%	35.4%	0.0%	0.0%	0.0%	0.0%	0.0%	0.2%	19.9%	8.3%	0.0%	0.0%	0.0%	0.0%	0.0%
982	50	38	2.4%	26.6%	10.0%	2.8%	2.0%	3.3%	1.0%	5.2%	0.0%	4.2%	1.7%	3.4%	0.3%	0.0%	1.5%	35.5%
983	50	38	2.4%	26.6%	10.0%	2.8%	2.0%	3.3%	1.0%	5.2%	0.0%	4.2%	1.7%	3.4%	0.3%	0.0%	1.5%	35.5%
984	50	34	3.0%	32.8%	19.7%	1.9%	1.3%	2.2%	0.7%	3.5%	0.1%	7.1%	2.9%	4.0%	0.3%	0.0%	0.0%	20.4%
985	50	10	0.6%	6.6%	7.0%	0.2%	0.1%	0.2%	0.1%	0.3%	0.0%	3.9%	1.6%	1.0%	0.3%	0.2%	7.6%	70.1%
986	70	39	3.4%	37.2%	27.7%	2.2%	1.6%	2.6%	0.8%	4.2%	0.1%	7.8%	3.2%	4.1%	1.0%	0.1%	3.9%	0.0%
987	70	61	2.8%	31.0%	22.1%	4.3%	3.0%	5.0%	1.6%	8.0%	0.1%	6.9%	2.9%	3.3%	0.8%	0.1%	2.5%	5.7%
988	70	155	3.8%	41.2%	17.4%	3.1%	2.2%	3.6%	1.1%	5.7%	0.1%	8.9%	3.7%	5.8%	0.1%	0.0%	0.6%	2.7%
989	70	133	4.1%	44.7%	18.2%	2.3%	1.6%	2.7%	0.8%	4.2%	0.1%	9.5%	4.0%	6.5%	0.1%	0.0%	0.7%	0.6%
990	50	22	1.8%	20.1%	12.4%	7.9%	5.6%	9.2%	2.9%	14.6%	0.1%	5.4%	2.3%	1.9%	0.3%	0.0%	0.0%	15.6%
992	70	702	3.3%	36.5%	21.0%	1.8%	1.3%	2.1%	0.7%	3.4%	0.1%	9.3%	3.8%	4.8%	0.5%	0.1%	4.3%	7.0%
993	70	694	3.7%	40.5%	16.5%	2.0%	1.4%	2.3%	0.7%	3.7%	0.1%	8.0%	3.3%	4.6%	0.2%	0.1%	5.1%	7.8%
994	50	165	4.7%	51.8%	18.7%	1.8%	1.3%	2.1%	0.7%	3.4%	0.1%	7.6%	3.1%	2.6%	0.2%	0.0%	1.4%	0.5%
995	50	37	4.5%	49.0%	23.3%	1.8%	1.3%	2.1%	0.6%	3.3%	0.1%	6.7%	2.8%	2.0%	0.1%	0.1%	2.5%	0.0%
996	50	77	2.8%	30.5%	12.2%	1.7%	1.2%	1.9%	0.6%	3.1%	0.1%	13.5%	5.6%	5.9%	1.2%	0.3%	11.8%	7.8%
998	50	39	2.9%	31.4%	13.7%	1.1%	0.8%	1.3%	0.4%	2.0%	0.1%	9.7%	4.0%	8.2%	0.5%	0.2%	8.3%	15.4%
999	50	66	4.1%	45.2%	29.7%	0.7%	0.5%	0.9%	0.3%	1.4%	0.0%	4.7%	2.0%	1.3%	0.1%	0.2%	6.6%	2.3%
1001	50	41	2.9%	31.9%	10.8%	2.4%	1.7%	2.9%	0.9%	4.5%	0.1%	7.9%	3.3%	5.1%	0.8%	0.0%	0.0%	24.8%
1002	50	58	3.5%	38.0%	18.1%	1.3%	0.9%	1.6%	0.5%	2.5%	0.1%	7.5%	3.1%	4.5%	0.7%	0.0%	0.0%	17.7%
1003	50	224	3.5%	38.2%	17.6%	1.5%	1.1%	1.8%	0.6%	2.8%	0.1%	13.6%	5.6%	10.6%	0.9%	0.0%	0.0%	2.0%
1004	50	162	3.9%	42.5%	7.7%	1.2%	0.9%	1.4%	0.4%	2.3%	0.1%	10.2%	4.2%	24.9%	0.2%	0.0%	0.0%	0.0%
1006	70	616	3.6%	39.1%	16.6%	2.1%	1.5%	2.5%	0.8%	3.9%	0.1%	7.5%	3.1%	4.7%	0.2%	0.1%	5.4%	8.8%
1007	70	702	3.3%	36.5%	21.0%	1.8%	1.3%	2.1%	0.7%	3.4%	0.1%	9.3%	3.8%	4.8%	0.5%	0.1%	4.3%	7.0%
1008	50	21	3.8%	42.2%	30.8%	2.7%	1.9%	3.2%	1.0%	5.0%	0.0%	4.8%	2.0%	2.5%	0.1%	0.0%	0.0%	0.0%
1011	70	341	4.3%	47.3%	13.7%	4.0%	2.8%	4.7%	1.5%	7.4%	0.1%	6.7%	2.8%	3.7%	0.0%	0.0%	1.1%	0.0%
1012	70	360	4.6%	50.3%	9.9%	3.2%	2.3%	3.8%	1.2%	6.0%	0.1%	7.7%	3.2%	4.2%	0.2%	0.1%	2.3%	1.1%
1014	70	486	3.3%	36.3%	15.1%	1.8%	1.3%	2.1%	0.7%	3.3%	0.1%	8.4%	3.5%	3.7%	0.4%	0.3%	11.4%	8.5%
1015	50	61	4.0%	44.1%	18.4%	1.6%	1.1%	1.9%	0.6%	3.0%	0.0%	3.6%	1.5%	1.1%	0.2%	0.4%	18.5%	0.0%
1016	50	43	3.2%	35.6%	21.6%	1.3%	0.9%	1.5%	0.5%	2.4%	0.2%	18.8%	7.8%	4.3%	0.1%	0.0%	1.8%	0.0%
1017	70	452	4.7%	51.7%	16.3%	1.4%	1.0%	1.6%	0.5%	2.6%	0.1%	9.2%	3.8%	5.0%	0.5%	0.0%	1.4%	0.2%
1020	50	6	4.1%	44.5%	26.9%	1.8%	1.3%	2.2%	0.7%	3.4%	0.1%	6.6%	2.7%	5.6%	0.1%	0.0%	0.0%	0.0%
1021	50	6	3.5%	38.7%	30.7%	2.3%	1.7%	2.7%	0.9%	4.3%	0.1%	7.1%	2.9%	4.7%	0.3%	0.0%	0.0%	0.0%
3001	50	3	1.8%	19.6%	21.0%	0.0%	0.0%	0.0%	0.0%	0.0%	0.1%	11.8%	4.9%	0.0%	0.0%	0.0%	0.0%	40.8%
3002	50	3	1.8%	19.6%	21.0%	0.0%	0.0%	0.0%	0.0%	0.0%	0.1%	11.8%	4.9%	0.0%	0.0%	0.0%	0.0%	40.8%
3003	50	63	3.5%	38.5%	30.6%	2.3%	1.6%	2.7%	0.9%	4.3%	0.1%	7.0%	2.9%	4.7%	0.3%	0.0%	0.6%	0.0%
3004	50	68	4.0%	44.4%	26.8%	1.8%	1.3%	2.2%	0.7%	3.4%	0.1%	6.4%	2.6%	5.5%	0.1%	0.0%	0.6%	0.0%
3005	50	6	3.5%	38.7%	30.7%	2.3%	1.7%	2.7%	0.9%	4.3%	0.1%	7.1%	2.9%	4.7%	0.3%	0.0%	0.0%	0.0%
3006	50	6	4.1%	44.5%	26.9%	1.8%	1.3%	2.2%	0.7%	3.4%	0.1%	6.6%	2.7%	5.6%	0.1%	0.0%	0.0%	0.0%
3007	50	7	2.9%	31.5%	25.0%	1.9%	1.3%	2.2%	0.7%	3.5%	0.1%	5.8%	2.4%	3.9%	0.2%	0.0%	0.0%	18.6%
3008	50	7	2.9%	31.5%	25.0%	1.9%	1.3%	2.2%	0.7%	3.5%	0.1%	5.8%	2.4%	3.9%	0.2%	0.0%	0.0%	18.6%
3009	50	3	1.8%	19.6%	21.0%	0.0%	0.0%	0.0%	0.0%	0.0%	0.1%	11.8%	4.9%	0.0%	0.0%	0.0%	0.0%	40.8%
3010	50	2	3.0%	33.2%	35.4%	0.0%	0.0%	0.0%	0.0%	0.0%	0.2%	19.9%	8.3%	0.0%	0.0%	0.0%	0.0%	0.0%
3011	50	7	3.3%	36.3%	21.9%	1.5%	1.1%	1.8%	0.6%	2.8%	0.1%	5.4%	2.2%	4.5%	0.1%	0.0%	0.0%	18.5%
3012	50	70	3.4%	37.8%	30.0%	2.3%	1.6%	2.7%	0.8%	4.2%	0.1%	6.9%	2.8%	4.6%	0.3%	0.0%	0.5%	1.9%
3013	50	75	4.0%	43.7%	26.4%	1.8%	1.3%	2.1%	0.7%	3.4%	0.1%	6.3%	2.6%	5.4%	0.1%	0.0%	0.5%	1.8%
3014	50	37	3.7%	40.5%	32.2%	2.4%	1.7%	2.9%	0.9%	4.6%	0.1%	5.2%	2.2%	3.5%	0.2%	0.0%	0.0%	0.0%
3015	50	45	4.2%	46.6%	28.2%	1.9%	1.4%	2.3%	0.7%	3.6%	0.0%	4.8%	2.0%	4.1%	0.1%	0.0%	0.0%	0.0%
3016	50	33	4.3%	47.0%	28.4%	2.0%	1.4%	2.3%	0.7%	3.6%	0.0%	4.5%	1.9%	3.9%	0.1%	0.0%	0.0%	0.0%
3017	50	31	3.7%	41.0%	32.6%	2.5%	1.8%	2.9%	0.9%	4.6%	0.0%	4.7%	1.9%	3.1%	0.2%	0.0%	0.0%	0.0%
3018	50	179	3.7%	40.6%	31.1%	2.3%	1.7%	2.7%	0.9%	4.4%	0.1%	5.4%	2.2%	3.7%	0.2%	0.0%	0.2%	0.8%
3019	50	194	4.1%	45.2%	28.1%	2.0%	1.4%	2.3%	0.7%	3.6%	0.1%	5.1%	2.1%	4.3%	0.1%	0.0%	0.2%	0.7%
3020	50	11	4.4%	48.4%	29.2%	2.0%	1.4%	2.4%	0.7%	3.7%	0.0%	3.5%	1.5%	2.7%	0.1%	0.0%	0.0%	0.0%
3021	50	19	3.8%	42.2%	33.6%	2.6%	1.8%	3.0%	0.9%	4.7%	0.0%	3.4%	1.4%	2.3%	0.2%	0.0%	0.0%	0.0%
3022	50	184	3.7%	40.4%	31.3%	2.4%	1.7%	2.8%	0.9%	4.4%	0.1%	5.4%	2.2%	3.7%	0.2%	0.0%	0.2%	0.7%
3023	50	186	4.2%	45.7%	27.6%	1.9%	1.3%	2.2%	0.7%	3.5%	0.1%	5.1%	2.1%	4.4%	0.1%	0.0%	0.2%	0.7%
3024	50	25	3.8%	41.7%	33.1%	2.5%	1.8%	3.0%	0.9%	4.7%	0.0%	4.0%	1.7%	2.7%	0.2%	0.0%	0.0%	0.0%
3025	50	16	4.3%	47.6%	28.8%	2.0%	1.4%	2.3%	0.7%	3.7%	0.0%	4.0%	1.6%	3.4%	0.1%	0.0%	0.0%	0.0%
3026	50	193	3.6%	40.0%	31.8%	2.4%	1.7%	2.8%	0.9%	4.5%	0.1%	5.3%	2.2%	3.5%	0.2%	0.0%	0.2%	0.7%
3027	50	186	4.2%	45.7%	27.6%	1.9%	1.3%	2.2%	0.7%	3.5%	0.1%	5.1%	2.1%	4.4%	0.1%	0.0%	0.2%	0.7%
3028	50	161	3.8%	42.1%	30.5%	2.1%	1.5%	2.4%	0.8%	3.9%	0.1%	5.5%	2.3%	3.9%	0.3%	0.0%	0.2%	0.8%
3029	50	140	4.0%	44.4%	25.7%	2.6%	1.9%	3.1%	1.0%	4.9%	0.1%	5.1%	2.1%	3.8%	0.1%	0.0%	0.3%	1.0%
3030	50	185	3.9%	42.8%	31.5%	2.6%	1.8%	3.0%	0.9%	4.8%	0.0%	4.2%	1.8%	2.6%	0.1%	0.0%	0.0%	0.0%
3031	50	199	4.2%	46.6%	30.9%	1.6%	1.2%	1.9%	0.6%	3.0%	0.0%	4.4%	1.8%	3.5%	0.1%	0.0%	0.0%	0.0%
3032	50	193	3.9%	42.4%	31.9%	2.6%	1.8%	3.0%	0.9%	4.8%	0.0%	4.2%	1.8%	2.5%	0.1%	0.0%	0.0%	0.0%
3033	50	192	4.3%	47.1%	30.6%	1.6%	1.1%	1.8%	0.6%	2.9%	0.0%	4.4%	1.8%	3.6%	0.1%	0.0%	0.0%	0.0%
3034	50	135	3.7%	40.9%	34.7%	2.4%	1.7%	2.8%	0.9%	4.5%	0.0%	4.3%	1.8%	2.1%	0.1%	0.0%	0.0%	0.0%
3035	50	127	4.4%	48.5%	32.4%	0.8%	0.6%	1.0%	0.3%	1.5%	0.0%	4.6%	1.9%	3.8%	0.1%	0.0%	0.0%	0.0%
3036	50	161	3.8%	42.1%	30.5%	2.1%	1.5%	2.4%	0.8%	3.9%	0.1%	5.5%	2.3%	3.9%	0.3%	0.0%	0.2%	0.8%
3037	50	135	4.1%	44.8%	25.2%	2.6%	1.8%	3.1%	1.0%	4.9%	0.1%	5.2%	2.1%	3.8%	0.1%	0.0%	0.3%	1.0%
3038	50	161	3.8%	42.1%	30.5%	2.1%	1.5%	2.4%	0.8%	3.9%	0.1%	5.5%	2.3%	3.9%	0.3%	0.0%	0.2%	0.8%
3039	50	135	4.1%	44.8%	25.2%	2.6%	1.8%	3.1%	1.0%	4.9%	0.1%	5.2%	2.1%	3.8%	0.1%	0.0%	0.3%	1.0%
3040	50	166	4.4%	47.9%	28.5%	1.5%	1.1%	1.8%	0.6%	2.8%	0.1%	5.8%	2.4%	2.1%	0.1%	0.0%	0.2%	0.8%
3041	50	147	4.0%	44.3%	25.0%	2.1%	1.5%	2.4%	0.8%	3.8%	0.1%	8.1%	3.3%	3.3%	0.2%	0.0%	0.3%	0.9%
3042	50	42	4.4%	48.8%	21.4%	1.8%	1.2%	2.1%	0.6%	3.3%	0.1%	10.1%	4.2%	1.8%	0.2%	0.0%	0.0%	0.0%
3043	50	40	4.5%	49.9%	20.4%	1.6%	1.2%	1.9%	0.6%	3.0%	0.1%	10.4%	4.3%	1.9%	0.2%	0.0%	0.0%	0.0%
3044	50	142	3.9%	43.1%	27.8%	1.8%	1.3%	2.1%	0.7%	3.4%	0.1%	7.8%	3.2%	3.4%	0.2%	0.0%	0.3%	0.9%
3045	50	159	4.3%	47.2%	31.0%	1.3%	0.9%	1.5%	0.5%	2.3%	0.1%	5.5%	2.3%	2.2%	0.1%	0.0%	0.2%	0.9%
3046	50	15	4.1%	45.2%	31.9%	2.1%	1.5%	2.5%	0.8%	4.0%	0.0%	4.6%	1.9%	1.1%	0.2%	0.0%	0.0%	0.0%
3047	50	9	5.1%	56.2%	26.1%	0.9%	0.6%	1.1%	0.3%	1.7%	0.0%	4.8%	2.0%	1.1%	0.1%	0.0%	0.0%	0.0%
3048	80	251	6.2%	67.9%	6.0%	1.1%	0.8%	1.3%	0.4%	2.0%	0.0%	4.1%	1.7%	7.4%	1.2%	0.0%	0.0%	0.0%
3049	80	140	5.2%	57.2%	5.6%	1.2%	0.8%	1.4%	0.4%	2.2%	0.1%	11.1%	4.6%	9.4%	0.7%	0.0%	0.0%	0.0%
3050	50	51	4.8%	53.1%	24.2%	1.3%	0.9%	1.5%	0.5%	2.4%	0.1%	6.7%	2.8%	1.6%	0.1%	0.0%	0.0%	0.0%
3052	50	144	3.9%	43.1%	27.5%	2.0%	1.4%	2.4%	0.7%	3.8%	0.1%	7.3%	3.0%	3.3%	0.1%	0.0%	0.3%	0.9%
3053	50	210	4.4%	48.6%	29.3%	1.3%	0.9%	1.5%	0.5%	2.3%	0.1%	5.8%	2.4%	2.0%	0.1%	0.0%	0.2%	0.6%
3055	50	56	4.7%	51.5%	26.4%	1.2%	0.9%	1.4%	0.5%	2.3%	0.1%	6.6%	2.7%	1.6%	0.2%	0.0%	0.0%	0.0%
3056	70	362	3.5%	38.7%	15.1%	2.7%	1.9%	3.2%	1.0%	5.0%	0.1%	12.5%	5.2%	7.0%	1.0%	0.0%	1.8%	1.2%
3057	50	70	4.1%	44.9%	12.7%	3.4%	2.4%	4.0%	1.3%	6.4%	0.1%	7.8%	3.2%	3.7%	0.0%	0.0%	1.1%	4.9%
3058	50	73	3.5%	38.6%	27.6%	2.2%	1.5%	2.5%	0.8%	4.0%	0.1%	8.0%	3.3%	2.5%	0.3%	0.0%	1.0%	3.9%
3059	50	131	4.3%	47.5%	25.3%	0.9%	0.6%	1.1%	0.3%	1.7%	0.1%	9.0%	3.7%	2.9%	0.2%	0.0%	0.0%	2.2%
3060	70	255	3.7%	40.8%	10.9%	3.3%	2.4%	3.9%	1.2%	6.2%	0.1%	11.3%	4.7%	7.5%	1.4%	0.1%	2.3%	0.3%
3061	70	360	4.6%	50.3%	9.9%	3.2%	2.3%	3.8%	1.2%	6.0%	0.1%	7.7%	3.2%	4.2%	0.2%	0.1%	2.3%	1.1%
3062	70	643	4.9%	53.5%	9.6%	2.3%	1.6%	2.7%	0.8%	4.3%	0.1%	7.4%	3.1%	5.2%	0.2%	0.1%	3.6%	0.7%
3063	50	107	3.1%	33.7%	25.2%	1.2%	0.8%	1.4%	0.4%	2.2%	0.2%	15.3%	6.3%	6.0%	0.2%	0.0%	0.7%	3.2%
3064	70	212	3.7%	40.6%	23.0%	2.3%	1.6%	2.7%	0.8%	4.2%	0.1%	9.8%	4.1%	4.3%	0.8%	0.0%	1.9%	0.0%
3065	70	174	4.1%	45.3%	19.7%	1.0%	0.7%	1.1%	0.4%	1.8%	0.1%	12.8%	5.3%	5.2%	0.6%	0.0%	1.7%	0.0%
3066	70	205	5.0%	54.8%	11.0%	1.9%	1.3%	2.2%	0.7%	3.4%	0.1%	8.1%	3.4%	5.5%	0.4%	0.0%	1.9%	0.4%
3067	50	181	3.2%	35.7%	26.2%	1.6%	1.1%	1.9%	0.6%	2.9%	0.1%	12.3%	5.1%	4.6%	0.3%	0.0%	0.8%	3.5%
3068	50	201	4.2%	46.6%	20.9%	1.8%	1.3%	2.1%	0.7%	3.3%	0.1%	8.6%	3.6%	3.2%	0.2%	0.0%	0.4%	3.2%
3069	50	162	4.0%	43.9%	20.3%	1.5%	1.1%	1.8%	0.6%	2.8%	0.1%	8.1%	3.4%	3.0%	0.3%	0.0%	2.1%	7.0%
3072	70	360	4.6%	50.3%	9.9%	3.2%	2.3%	3.8%	1.2%	6.0%	0.1%	7.7%	3.2%	4.2%	0.2%	0.1%	2.3%	1.1%
3073	70	438	4.8%	52.9%	8.9%	2.5%	1.8%	2.9%	0.9%	4.6%	0.1%	7.1%	2.9%	5.1%	0.1%	0.1%	4.4%	0.9%
3074	50	113	4.2%	46.5%	19.1%	3.3%	2.4%	3.9%	1.2%	6.2%	0.1%	6.4%	2.6%	3.6%	0.5%	0.0%	0.0%	0.0%

Traffic Flows and Breakdown by 16 Vehicle Classes (Year 2026)

Link No.	Speed Limit	Total Vehicle	19 - Motorcycles (MC)	01 - Private Cars (PC)	03 - Taxi	14 - Non-franchised Bus <=6.4t	15 - Non-franchised Bus 6.4-15t	16 - Non-franchised Bus >15t	12 - Private Light Bus <=3.5t	13 - Private Light Bus >3.5t	04 - Light Goods Vehicles <=2.5t	05 - Lt Goods Vehicles 2.5-3.5t	06 - Light Goods Vehicles >3.5t	07 - Heavy Goods Vehicles <=15t	08 - Heavy Goods Vehicles >15t	17 - Franchised Bus (SD)	18 - Franchised Bus (DD)	11 - Public Light Buses
	km/hr	0500-0600																
3075	50	141	4.8%	53.1%	15.4%	1.9%	1.4%	2.3%	0.7%	3.6%	0.1%	9.4%	3.9%	3.3%	0.2%	0.0%	0.0%	0.0%
3076	50	102	4.5%	49.7%	21.5%	1.2%	0.9%	1.4%	0.4%	2.3%	0.1%	9.7%	4.0%	3.8%	0.4%	0.0%	0.0%	0.0%
3077	80	364	5.6%	61.2%	10.1%	1.8%	1.3%	2.1%	0.7%	3.3%	0.0%	4.8%	2.0%	6.2%	0.9%	0.0%	0.0%	0.0%
3078	80	280	5.0%	55.2%	10.5%	1.6%	1.1%	1.8%	0.6%	2.9%	0.1%	10.2%	4.2%	6.3%	0.4%	0.0%	0.0%	0.0%
3081	50	13	4.8%	52.5%	31.2%	0.8%	0.6%	0.9%	0.3%	1.5%	0.0%	4.3%	1.8%	1.3%	0.1%	0.0%	0.0%	0.0%
3082	50	43	3.5%	38.0%	27.9%	1.1%	0.8%	1.3%	0.4%	2.1%	0.1%	13.6%	5.6%	4.8%	0.8%	0.0%	0.0%	0.0%
3084	70	495	4.6%	50.5%	17.4%	1.3%	1.0%	1.6%	0.5%	2.5%	0.1%	9.6%	4.0%	5.0%	0.5%	0.0%	1.3%	0.2%
3086	70	154	4.1%	45.5%	12.7%	3.7%	2.6%	4.3%	1.3%	6.8%	0.1%	9.0%	3.7%	4.9%	1.2%	0.0%	0.0%	0.0%
3088	50	3	1.8%	19.6%	21.0%	0.0%	0.0%	0.0%	0.0%	0.0%	0.1%	11.8%	4.9%	0.0%	0.0%	0.0%	0.0%	40.8%
3089	50	6	3.5%	38.7%	30.7%	2.3%	1.6%	2.7%	0.9%	4.3%	0.1%	7.1%	2.9%	4.7%	0.3%	0.0%	0.0%	0.0%
4001	50	160	3.3%	36.4%	23.9%	2.1%	1.5%	2.5%	0.8%	4.0%	0.1%	12.9%	5.3%	5.1%	0.6%	0.0%	0.0%	1.4%
4002	50	63	3.9%	42.8%	22.7%	2.8%	1.9%	3.2%	1.0%	5.1%	0.1%	9.1%	3.8%	3.4%	0.2%	0.0%	0.0%	0.0%
4003	50	172	4.1%	45.2%	20.3%	1.1%	0.8%	1.3%	0.4%	2.1%	0.1%	8.8%	3.7%	5.1%	0.7%	0.1%	4.5%	1.6%
4004	70	957	3.1%	34.0%	18.3%	2.1%	1.5%	2.5%	0.8%	4.0%	0.1%	10.9%	4.5%	4.9%	0.6%	0.1%	5.9%	6.7%
4005	70	1082	3.9%	43.1%	18.4%	1.1%	0.8%	1.3%	0.4%	2.0%	0.1%	7.2%	3.0%	4.3%	0.3%	0.2%	7.8%	5.9%
4006	70	549	2.8%	31.1%	21.0%	2.0%	1.4%	2.4%	0.7%	3.7%	0.1%	8.8%	3.6%	4.0%	0.4%	0.2%	9.6%	8.1%
4007	80	101	5.4%	59.2%	5.5%	1.1%	0.8%	1.3%	0.4%	2.0%	0.1%	10.2%	4.2%	9.2%	0.7%	0.0%	0.0%	0.0%
4008	50	213	3.7%	40.1%	17.5%	2.4%	1.7%	2.8%	0.9%	4.4%	0.1%	10.2%	4.2%	3.0%	1.0%	0.1%	2.7%	5.4%
4009	50	166	3.2%	35.6%	16.2%	2.0%	1.4%	2.3%	0.7%	3.7%	0.1%	9.2%	3.8%	2.6%	0.8%	0.1%	5.5%	12.6%
4010	50	91	4.7%	51.2%	23.1%	1.6%	1.1%	1.9%	0.6%	3.0%	0.1%	7.9%	3.3%	1.4%	0.1%	0.0%	0.0%	0.0%
4011	50	68	4.7%	51.9%	23.7%	1.5%	1.0%	1.7%	0.5%	2.7%	0.1%	7.6%	3.1%	1.3%	0.1%	0.0%	0.0%	0.0%
4012	50	7	4.7%	51.9%	23.7%	1.5%	1.0%	1.7%	0.5%	2.7%	0.1%	7.6%	3.1%	1.3%	0.1%	0.0%	0.0%	0.0%
4014	70	239	4.0%	44.4%	26.5%	1.0%	0.7%	1.2%	0.4%	1.9%	0.1%	8.6%	3.5%	4.1%	0.8%	0.1%	2.8%	0.0%
4015	70	87	3.4%	37.9%	21.5%	3.5%	2.5%	4.1%	1.3%	6.5%	0.1%	9.1%	3.8%	5.5%	0.1%	0.0%	0.0%	0.9%
4016	70	153	4.1%	44.8%	16.4%	2.7%	1.9%	3.1%	1.0%	5.0%	0.1%	10.6%	4.4%	5.2%	0.2%	0.0%	0.0%	0.5%
4018	70	201	4.2%	45.7%	26.2%	0.8%	0.5%	0.9%	0.3%	1.4%	0.1%	8.7%	3.6%	4.1%	0.8%	0.1%	2.6%	0.0%
4019	50	253	2.9%	32.1%	16.9%	1.5%	1.1%	1.8%	0.6%	2.8%	0.2%	17.3%	7.1%	10.7%	1.6%	0.0%	0.0%	3.5%
4021	50	104	5.1%	55.9%	16.1%	1.7%	1.2%	1.9%	0.6%	3.1%	0.0%	3.1%	1.3%	1.6%	0.2%	0.1%	2.5%	5.6%
4022	50	7	0.9%	9.9%	10.5%	0.0%	0.0%	0.0%	0.0%	0.0%	0.1%	5.9%	2.5%	0.0%	0.0%	0.0%	0.0%	70.3%
4023	50	7	0.9%	9.9%	10.5%	0.0%	0.0%	0.0%	0.0%	0.0%	0.1%	5.9%	2.5%	0.0%	0.0%	0.0%	0.0%	70.3%
4024	50	49	4.9%	53.9%	19.1%	2.1%	1.5%	2.5%	0.8%	4.0%	0.1%	4.8%	2.0%	1.7%	0.2%	0.0%	0.0%	2.3%
4025	50	22	3.0%	32.5%	12.4%	1.2%	0.8%	1.4%	0.4%	2.2%	0.1%	10.0%	4.1%	7.7%	0.8%	0.0%	0.0%	23.3%
4026	50	48	3.4%	37.3%	21.6%	1.4%	1.0%	1.7%	0.5%	2.7%	0.2%	17.9%	7.4%	4.5%	0.4%	0.0%	0.0%	0.0%
4027	80	532	5.1%	56.4%	9.1%	1.6%	1.1%	1.9%	0.6%	3.0%	0.1%	10.6%	4.4%	5.7%	0.4%	0.0%	0.0%	0.0%
4028	50	10	5.1%	56.4%	9.1%	1.6%	1.1%	1.9%	0.6%	3.0%	0.1%	10.6%	4.4%	5.7%	0.4%	0.0%	0.0%	0.0%
4029	50	48	3.7%	40.6%	16.1%	2.0%	1.4%	2.3%	0.7%	3.7%	0.1%	5.3%	2.2%	2.0%	0.4%	0.5%	19.2%	0.0%
4030	50	204	3.4%	37.4%	13.8%	1.5%	1.0%	1.7%	0.5%	2.8%	0.1%	5.8%	2.4%	2.0%	0.4%	0.2%	7.4%	19.6%
4031	50	16	4.9%	53.8%	22.1%	1.6%	1.1%	1.8%	0.6%	2.9%	0.1%	5.8%	2.4%	2.7%	0.1%	0.0%	0.0%	0.0%
4032	70	788	3.5%	38.1%	20.3%	1.9%	1.3%	2.2%	0.7%	3.5%	0.1%	9.2%	3.8%	4.4%	0.5%	0.1%	4.1%	6.3%
4033	70	221	3.9%	43.1%	14.0%	4.3%	3.0%	5.0%	1.6%	7.9%	0.1%	8.2%	3.4%	4.6%	1.0%	0.0%	0.0%	0.0%
4034	70	80	4.7%	51.1%	11.0%	2.3%	1.6%	2.7%	0.8%	4.3%	0.1%	11.4%	4.7%	4.9%	0.3%	0.0%	0.0%	0.0%
4035	70	167	4.0%	44.2%	16.5%	2.9%	2.1%	3.4%	1.1%	5.4%	0.1%	10.2%	4.2%	5.2%	0.2%	0.0%	0.0%	0.5%
4036	70	242	3.9%	42.8%	15.9%	3.6%	2.5%	4.2%	1.3%	6.7%	0.1%	9.0%	3.7%	5.1%	0.8%	0.0%	0.0%	0.3%
4037	70	456	3.7%	40.2%	15.7%	3.1%	2.2%	3.6%	1.1%	5.7%	0.1%	10.6%	4.4%	6.2%	1.2%	0.1%	2.1%	0.2%
5137	50	144	2.9%	31.4%	20.2%	1.9%	1.3%	2.2%	0.7%	3.4%	0.2%	17.6%	7.3%	9.7%	1.2%	0.0%	0.0%	0.0%
5138	50	82	3.7%	40.4%	15.2%	2.7%	1.9%	3.1%	1.0%	5.0%	0.1%	12.4%	5.1%	7.3%	0.4%	0.0%	0.0%	1.9%
5143	50	61	2.9%	31.7%	16.4%	3.1%	2.2%	3.7%	1.1%	5.8%	0.1%	14.3%	5.9%	10.4%	2.2%	0.0%	0.0%	0.0%
5144	50	37	2.5%	27.8%	12.1%	3.0%	2.2%	3.6%	1.1%	5.7%	0.2%	16.1%	6.7%	11.8%	3.2%	0.0%	0.0%	4.1%
5145	50	100	3.3%	36.1%	14.4%	2.1%	1.5%	2.5%	0.8%	4.0%	0.2%	15.4%	6.4%	10.4%	1.5%	0.0%	0.0%	1.5%
5146	50	139	2.6%	28.4%	18.4%	1.3%	0.9%	1.6%	0.5%	2.5%	0.2%	20.1%	8.3%	11.9%	2.0%	0.0%	0.0%	1.1%
5189	50	39	4.8%	52.2%	6.0%	1.5%	1.0%	1.7%	0.5%	2.7%	0.1%	13.3%	5.5%	9.9%	0.6%	0.0%	0.0%	0.0%
5190	50	30	3.9%	42.9%	10.5%	1.8%	1.3%	2.1%	0.7%	3.3%	0.1%	14.3%	5.9%	11.8%	1.5%	0.0%	0.0%	0.0%
5191	50	123	6.2%	67.7%	7.9%	2.7%	1.9%	3.2%	1.0%	5.1%	0.0%	1.1%	0.4%	2.8%	0.0%	0.0%	0.0%	0.0%
5192	50	114	6.6%	72.8%	8.6%	0.5%	0.4%	0.6%	0.2%	0.9%	0.0%	3.9%	1.6%	3.3%	0.4%	0.0%	0.0%	0.0%
5193	50	141	3.8%	42.1%	3.9%	1.3%	0.9%	1.6%	0.5%	2.5%	0.1%	9.2%	3.8%	30.0%	0.3%	0.0%	0.0%	0.0%
5194	50	128	4.0%	44.2%	14.1%	2.4%	1.7%	2.9%	0.9%	4.5%	0.1%	8.4%	3.5%	12.8%	0.5%	0.0%	0.0%	0.0%
5195	80	101	5.4%	59.2%	5.5%	1.1%	0.8%	1.3%	0.4%	2.0%	0.1%	10.2%	4.2%	9.2%	0.7%	0.0%	0.0%	0.0%
5196	80	137	5.8%	63.8%	3.9%	1.6%	1.1%	1.9%	0.6%	3.0%	0.0%	4.1%	1.7%	10.7%	1.8%	0.0%	0.0%	0.0%
5197	80	281	4.3%	47.0%	5.0%	2.2%	1.6%	2.6%	0.8%	4.2%	0.1%	8.7%	3.6%	19.5%	0.4%	0.0%	0.0%	0.0%
5198	80	265	4.9%	54.3%	8.8%	2.0%	1.4%	2.3%	0.7%	3.7%	0.1%	6.2%	2.6%	11.7%	1.1%	0.0%	0.0%	0.0%
5199	50	142	3.9%	42.9%	4.1%	1.3%	0.9%	1.5%	0.5%	2.4%	0.1%	9.2%	3.8%	29.1%	0.3%	0.0%	0.0%	0.0%
5200	50	29	3.5%	38.9%	9.9%	2.0%	1.4%	2.4%	0.7%	3.8%	0.1%	14.2%	5.9%	15.5%	1.5%	0.0%	0.0%	0.0%
5201	50	113	4.3%	47.5%	12.3%	2.0%	1.4%	2.3%	0.7%	3.7%	0.1%	8.8%	3.6%	12.8%	0.5%	0.0%	0.0%	0.0%
5202	50	54	3.9%	43.2%	12.1%	2.7%	1.9%	3.2%	1.0%	5.0%	0.1%	11.0%	4.6%	10.7%	0.5%	0.0%	0.0%	0.0%
5224	50	39	3.1%	33.5%	7.8%	8.4%	6.0%	9.9%	3.1%	15.7%	0.0%	3.0%	1.2%	8.3%	0.0%	0.0%	0.0%	0.0%
5225	50	180	3.7%	40.2%	4.8%	2.9%	2.0%	3.4%	1.1%	5.4%	0.1%	7.8%	3.2%	25.3%	0.2%	0.0%	0.0%	0.0%
5226	50	84	7.6%	83.4%	7.9%	0.0%	0.0%	0.0%	0.0%	0.1%	0.0%	0.5%	0.2%	0.2%	0.0%	0.0%	0.0%	0.0%
5245	80	111	4.5%	49.2%	5.3%	6.4%	4.5%	7.5%	2.3%	11.8%	0.0%	0.6%	0.2%	7.7%	0.1%	0.0%	0.0%	0.0%
5254	50	34	2.6%	28.4%	13.2%	2.4%	1.7%	2.8%	0.9%	4.4%	0.2%	18.0%	7.5%	14.5%	3.6%	0.0%	0.0%	0.0%
5256	70	514	4.4%	47.9%	5.3%	5.4%	3.8%	6.4%	2.0%	10.1%	0.1%	6.4%	2.7%	1.9%	0.0%	0.1%	2.5%	1.1%
5257	70	565	3.6%	40.1%	5.0%	5.1%	3.6%	6.0%	1.9%	9.5%	0.1%	9.2%	3.8%	5.2%	0.0%	0.1%	6.0%	0.7%
5262	50	70	3.5%	38.1%	15.7%	1.6%	1.1%	1.9%	0.6%	3.0%	0.1%	13.3%	5.5%	8.5%	0.7%	0.0%	0.0%	6.3%
5263	50	107	2.6%	28.2%	22.8%	1.1%	0.8%	1.3%	0.4%	2.0%	0.2%	18.8%	7.8%	8.6%	1.2%	0.0%	0.0%	4.1%
5264	50	142	3.9%	42.9%	4.1%	1.3%	0.9%	1.5%	0.5%	2.4%	0.1%	9.2%	3.8%	29.1%	0.3%	0.0%	0.0%	0.0%
6252	50	958	3.2%	35.4%	15.9%	1.6%	1.1%	1.9%	0.6%	3.0%	0.1%	9.4%	3.9%	4.3%	0.5%	0.3%	14.1%	4.8%
8033	70	152	4.5%	49.3%	8.2%	2.1%	1.5%	2.5%	0.8%	3.9%	0.1%	5.1%	2.1%	4.7%	0.0%	0.4%	14.9%	0.0%
8340	50	75	3.5%	37.9%	17.6%	3.6%	2.6%	4.3%	1.3%	6.8%	0.1%	9.8%	4.1%	6.2%	0.2%	0.0%	1.0%	1.0%
9098	70	216	5.3%	57.7%	9.1%	3.2%	2.2%	3.7%	1.2%	5.9%	0.1%	5.1%	2.1%	2.8%	0.0%	0.0%	1.7%	0.0%
9112	70	202	5.6%	61.5%	6.9%	2.2%	1.6%	2.6%	0.8%	4.1%	0.0%	3.3%	1.4%	1.7%	0.0%	0.2%	8.0%	0.0%
9205	50	19	3.8%	41.4%	33.0%	2.5%	1.8%	2.9%	0.9%	4.7%	0.0%	4.2%	1.8%	2.8%	0.2%	0.0%	0.0%	0.0%
9206	50	13	4.3%	47.3%	28.6%	2.0%	1.4%	2.3%	0.7%	3.7%	0.0%	4.3%	1.8%	3.7%	0.1%	0.0%	0.0%	0.0%
9301	50	93	3.6%	39.4%	36.4%	2.4%	1.7%	2.8%	0.9%	4.4%	0.0%	4.5%	1.9%	2.0%	0.0%	0.0%	0.0%	0.0%
9302	50	42	4.0%	44.3%	31.0%	2.5%	1.8%	3.0%	0.9%	4.7%	0.0%	3.7%	1.5%	2.3%	0.2%	0.0%	0.0%	0.0%
9303	50	91	4.2%	46.0%	35.2%	0.8%	0.6%	0.9%	0.3%	1.5%	0.0%	4.5%	1.9%	4.0%	0.1%	0.0%	0.0%	0.0%
9304	50	37	5.0%	54.4%	25.7%	0.9%	0.6%	1.1%	0.3%	1.7%	0.0%	4.8%	2.0%	3.4%	0.2%	0.0%	0.0%	0.0%

Traffic Flows and Breakdown by 16 Vehicle Classes (Year 2026)

Link No.	Speed Limit	Total Vehicle	19 - Motorcycles (MC)	01 - Private Cars (PC)	03 - Taxi	14 - Non-franchised Bus <=6.4t	15 - Non-franchised Bus 6.4-15t	16 - Non-franchised Bus >15t	12 - Private Light Bus <=3.5t	13 - Private Light Bus >3.5t	04 - Light Goods Vehicles <=2.5t	05 - Lt Goods Vehicles 2.5-3.5t	06 - Light Goods Vehicles >3.5t	07 - Heavy Goods Vehicles <=15t	08 - Heavy Goods Vehicles >15t	17 - Franchised Bus (SD)	18 - Franchised Bus (DD)	11 - Public Light Buses
	km/hr	0600-0700																
1	50	99	5.7%	63.1%	16.5%	1.6%	1.1%	1.8%	0.6%	2.9%	0.0%	3.2%	1.3%	1.7%	0.4%	0.0%	0.0%	0.0%
2	50	241	4.3%	47.7%	21.0%	2.5%	1.7%	2.9%	0.9%	4.6%	0.1%	7.2%	3.0%	3.3%	0.9%	0.0%	0.0%	0.0%
3	70	495	4.3%	47.5%	18.2%	1.8%	1.3%	2.1%	0.7%	3.3%	0.1%	7.1%	2.9%	6.0%	0.2%	0.0%	0.0%	4.4%
4	70	638	3.7%	40.9%	19.3%	1.8%	1.3%	2.1%	0.7%	3.4%	0.1%	9.6%	4.0%	4.3%	0.6%	0.0%	0.0%	8.2%
5	50	37	4.2%	46.5%	17.6%	2.7%	1.9%	3.1%	1.0%	5.0%	0.1%	9.1%	3.8%	4.8%	0.3%	0.0%	0.0%	0.0%
6	50	41	5.0%	55.0%	9.0%	1.4%	1.0%	1.6%	0.5%	2.5%	0.1%	8.1%	3.4%	5.2%	1.6%	0.1%	5.6%	0.0%
7	50	216	2.6%	28.3%	6.9%	1.9%	1.4%	2.3%	0.7%	3.6%	0.1%	12.8%	5.3%	3.6%	0.7%	0.5%	21.3%	8.0%
8	50	224	2.5%	27.4%	15.2%	1.2%	0.8%	1.4%	0.4%	2.2%	0.1%	7.7%	3.2%	5.1%	1.5%	0.5%	20.1%	10.8%
9	50	15	4.1%	44.5%	14.4%	1.2%	0.9%	1.4%	0.4%	2.2%	0.2%	15.8%	6.5%	7.4%	1.0%	0.0%	0.0%	0.0%
10	50	73	3.4%	37.2%	19.5%	2.0%	1.4%	2.3%	0.7%	3.7%	0.1%	11.7%	4.9%	6.7%	1.8%	0.1%	4.6%	0.0%
11	50	213	3.7%	40.6%	9.5%	1.2%	0.8%	1.4%	0.4%	2.2%	0.1%	6.7%	2.8%	2.7%	0.5%	0.4%	15.6%	11.4%
12	50	154	2.2%	24.0%	12.1%	1.6%	1.1%	1.9%	0.6%	3.0%	0.1%	6.1%	2.5%	2.6%	0.6%	0.7%	30.2%	10.6%
13	50	88	4.3%	47.7%	18.0%	2.1%	1.5%	2.4%	0.8%	3.9%	0.1%	8.9%	3.7%	3.3%	0.7%	0.0%	0.0%	2.6%
14	50	102	3.3%	36.4%	18.3%	1.6%	1.1%	1.8%	0.6%	2.9%	0.1%	8.8%	3.6%	2.6%	0.5%	0.1%	5.9%	12.5%
15	50	262	3.5%	38.3%	17.3%	2.7%	1.9%	3.1%	1.0%	4.9%	0.1%	12.5%	5.2%	3.6%	1.1%	0.0%	0.0%	4.9%
16	50	75	5.5%	59.9%	17.7%	1.4%	1.0%	1.6%	0.5%	2.5%	0.1%	5.0%	2.1%	2.5%	0.3%	0.0%	0.0%	0.0%
17	50	38	4.9%	53.3%	12.6%	1.5%	1.0%	1.7%	0.5%	2.8%	0.1%	11.9%	4.9%	3.5%	1.2%	0.0%	0.0%	0.0%
18	50	162	4.2%	45.6%	21.0%	2.2%	1.6%	2.6%	0.8%	4.1%	0.1%	8.9%	3.7%	3.2%	0.6%	0.0%	0.0%	1.4%
19	50	28	5.2%	56.7%	16.8%	0.6%	0.4%	0.7%	0.2%	1.0%	0.1%	8.7%	3.6%	5.6%	0.5%	0.0%	0.0%	0.0%
20	50	4	2.8%	31.1%	33.2%	0.5%	0.3%	0.6%	0.2%	0.9%	0.2%	18.7%	7.7%	2.7%	1.0%	0.0%	0.0%	0.0%
21	50	76	3.1%	33.9%	14.5%	1.7%	1.2%	2.1%	0.6%	3.3%	0.1%	8.3%	3.4%	2.5%	0.6%	0.2%	7.9%	16.6%
22	50	198	3.4%	37.3%	16.2%	2.7%	1.9%	3.2%	1.0%	5.0%	0.1%	13.0%	5.4%	3.4%	1.0%	0.0%	0.0%	6.4%
23	50	59	2.2%	24.0%	9.7%	1.8%	1.3%	2.2%	0.7%	3.4%	0.2%	17.2%	7.1%	5.0%	1.0%	0.2%	10.2%	13.7%
24	50	34	4.8%	52.3%	20.8%	1.2%	0.8%	1.4%	0.4%	2.2%	0.1%	4.9%	2.0%	2.0%	0.3%	0.0%	0.0%	6.9%
25	50	14	4.7%	51.7%	24.1%	1.5%	1.1%	1.8%	0.6%	2.9%	0.1%	6.1%	2.5%	2.6%	0.4%	0.0%	0.0%	0.0%
26	50	17	4.3%	47.0%	15.3%	2.4%	1.7%	2.9%	0.9%	4.5%	0.1%	11.1%	4.6%	4.7%	0.5%	0.0%	0.0%	0.0%
27	50	145	3.7%	40.9%	18.7%	2.7%	1.9%	3.2%	1.0%	5.0%	0.1%	10.1%	4.2%	3.8%	0.8%	0.0%	0.0%	4.0%
28	50	27	4.1%	45.2%	15.9%	2.8%	2.0%	3.3%	1.0%	5.2%	0.1%	12.0%	5.0%	3.2%	0.3%	0.0%	0.0%	0.0%
29	50	67	3.8%	41.7%	19.3%	2.5%	1.8%	3.0%	0.9%	4.7%	0.1%	12.2%	5.1%	4.0%	0.9%	0.0%	0.0%	0.0%
30	50	73	4.0%	43.7%	16.9%	1.5%	1.1%	1.8%	0.6%	2.9%	0.1%	13.1%	5.4%	8.0%	0.9%	0.0%	0.0%	0.0%
31	50	117	4.3%	47.4%	13.8%	1.5%	1.0%	1.7%	0.5%	2.8%	0.1%	13.2%	5.5%	7.4%	0.7%	0.0%	0.0%	0.0%
32	50	115	2.3%	25.1%	10.2%	1.9%	1.4%	2.3%	0.7%	3.6%	0.0%	4.2%	1.8%	1.7%	0.3%	0.7%	27.5%	16.4%
33	50	367	3.2%	35.1%	17.0%	1.7%	1.2%	1.9%	0.6%	3.1%	0.1%	7.0%	2.9%	3.1%	0.7%	0.4%	15.5%	6.6%
34	50	175	4.0%	44.0%	13.7%	1.4%	1.0%	1.7%	0.5%	2.7%	0.1%	12.6%	5.2%	7.3%	0.7%	0.0%	0.0%	5.1%
35	50	62	0.7%	7.6%	3.5%	0.0%	0.0%	0.0%	0.0%	0.1%	0.0%	1.3%	0.5%	0.3%	0.0%	1.5%	63.4%	21.0%
36	50	353	3.1%	33.8%	16.6%	1.7%	1.2%	2.0%	0.6%	3.2%	0.1%	8.7%	3.6%	4.2%	0.9%	0.3%	14.3%	5.6%
37	50	96	2.7%	29.8%	12.9%	1.3%	1.0%	1.6%	0.5%	2.5%	0.1%	13.1%	5.4%	4.1%	0.5%	0.0%	0.0%	24.5%
38	50	59	3.5%	38.4%	23.0%	2.4%	1.7%	2.8%	0.9%	4.5%	0.1%	11.3%	4.7%	5.5%	1.3%	0.0%	0.0%	0.0%
39	50	259	3.6%	40.0%	18.1%	2.2%	1.6%	2.6%	0.8%	4.2%	0.1%	11.8%	4.9%	6.1%	1.0%	0.1%	2.9%	0.0%
40	50	93	4.4%	48.2%	16.9%	1.2%	0.8%	1.4%	0.4%	2.2%	0.1%	10.9%	4.5%	8.4%	0.5%	0.0%	0.0%	0.0%
41	50	316	3.3%	36.1%	22.6%	1.5%	1.0%	1.7%	0.5%	2.7%	0.1%	10.2%	4.2%	5.6%	0.9%	0.2%	8.7%	0.6%
53	50	249	3.9%	42.6%	25.1%	2.1%	1.5%	2.5%	0.8%	3.9%	0.1%	8.7%	3.6%	4.7%	0.5%	0.0%	0.0%	0.0%
54	50	248	4.1%	45.0%	25.6%	0.9%	0.6%	1.0%	0.3%	1.6%	0.1%	9.7%	4.0%	6.5%	0.5%	0.0%	0.0%	0.0%
55	50	248	4.1%	45.0%	25.6%	0.9%	0.6%	1.0%	0.3%	1.6%	0.1%	9.7%	4.0%	6.5%	0.5%	0.0%	0.0%	0.0%
56	50	264	3.8%	41.9%	18.1%	3.3%	2.3%	3.8%	1.2%	6.1%	0.1%	9.1%	3.8%	5.0%	1.5%	0.0%	0.0%	0.0%
57	50	607	4.2%	46.3%	19.1%	1.9%	1.3%	2.2%	0.7%	3.4%	0.1%	10.3%	4.2%	5.3%	0.5%	0.0%	0.0%	0.5%
58	50	4	2.9%	32.3%	34.6%	0.2%	0.2%	0.3%	0.1%	0.4%	0.2%	19.4%	8.0%	1.2%	0.1%	0.0%	0.0%	0.0%
59	50	24	4.5%	49.8%	18.2%	1.6%	1.2%	1.9%	0.6%	3.0%	0.1%	9.5%	3.9%	4.8%	0.8%	0.0%	0.0%	0.0%
60	50	140	2.2%	23.9%	12.8%	0.8%	0.5%	0.9%	0.3%	1.4%	0.2%	17.0%	7.0%	10.4%	1.1%	0.5%	19.6%	1.4%
61	50	122	2.1%	23.2%	12.8%	0.5%	0.4%	0.6%	0.2%	1.0%	0.2%	16.8%	7.0%	9.4%	1.2%	0.5%	22.5%	1.6%
62	50	116	2.2%	24.6%	13.5%	0.4%	0.3%	0.5%	0.1%	0.8%	0.2%	15.6%	6.4%	8.4%	1.1%	0.6%	23.7%	1.7%
63	50	123	2.4%	26.1%	13.9%	0.4%	0.3%	0.5%	0.2%	0.8%	0.2%	15.2%	6.3%	8.2%	1.1%	0.5%	22.3%	1.6%
64	50	4	3.0%	33.2%	35.4%	0.0%	0.0%	0.0%	0.0%	0.0%	0.2%	19.9%	8.3%	0.0%	0.0%	0.0%	0.0%	0.0%
65	50	9	5.0%	54.9%	21.8%	0.9%	0.7%	1.1%	0.3%	1.7%	0.1%	8.5%	3.5%	1.4%	0.1%	0.0%	0.0%	0.0%
66	50	45	3.0%	32.5%	12.4%	1.2%	0.8%	1.4%	0.4%	2.2%	0.1%	10.0%	4.1%	7.7%	0.8%	0.0%	0.0%	23.3%
67	50	93	3.6%	39.6%	12.2%	1.0%	0.7%	1.1%	0.4%	1.8%	0.0%	2.2%	0.9%	1.4%	0.1%	0.7%	27.8%	6.6%
68	50	53	1.0%	10.9%	4.0%	0.3%	0.2%	0.3%	0.1%	0.5%	0.0%	1.5%	0.6%	0.9%	0.2%	1.2%	49.1%	29.2%
69	50	59	1.1%	11.8%	4.0%	0.6%	0.4%	0.7%	0.2%	1.2%	0.0%	1.6%	0.7%	1.1%	0.2%	1.1%	44.4%	30.9%
70	50	72	1.5%	16.3%	4.3%	1.5%	1.1%	1.8%	0.6%	2.9%	0.0%	3.4%	1.4%	2.1%	0.2%	0.9%	35.9%	26.1%
71	50	20	3.1%	34.3%	15.8%	1.3%	0.9%	1.5%	0.5%	2.4%	0.2%	16.7%	6.9%	14.9%	1.5%	0.0%	0.0%	0.0%
72	50	4	3.0%	33.2%	35.4%	0.0%	0.0%	0.0%	0.0%	0.0%	0.2%	19.9%	8.3%	0.0%	0.0%	0.0%	0.0%	0.0%
73	50	12	3.7%	40.7%	12.1%	2.7%	1.9%	3.2%	1.0%	5.1%	0.1%	6.6%	2.7%	0.5%	0.1%	0.0%	0.0%	19.5%
74	50	35	3.2%	35.0%	11.7%	0.7%	0.5%	0.8%	0.2%	1.2%	0.2%	21.9%	9.1%	14.6%	0.9%	0.0%	0.0%	0.0%
75	50	4	3.0%	33.2%	35.4%	0.0%	0.0%	0.0%	0.0%	0.0%	0.2%	19.9%	8.3%	0.0%	0.0%	0.0%	0.0%	0.0%
76	50	326	2.8%	31.3%	8.6%	1.5%	1.0%	1.7%	0.5%	2.7%	0.1%	11.8%	4.9%	4.1%	0.7%	0.4%	18.6%	9.2%
77	50	230	2.5%	27.8%	15.3%	1.2%	0.8%	1.4%	0.4%	2.2%	0.1%	7.8%	3.2%	5.1%	1.5%	0.5%	19.7%	10.6%
78	50	63	4.5%	49.4%	9.6%	1.8%	1.3%	2.1%	0.7%	3.3%	0.2%	14.6%	6.1%	5.3%	1.2%	0.0%	0.0%	0.0%
79	50	11	1.1%	11.8%	12.6%	0.2%	0.1%	0.2%	0.1%	0.4%	0.3%	24.9%	10.3%	8.0%	2.1%	0.0%	0.0%	28.0%
80	50	75	4.8%	52.1%	16.4%	2.9%	2.0%	3.3%	1.0%	5.3%	0.0%	4.7%	2.0%	5.2%	0.2%	0.0%	0.0%	0.0%
81	50	138	5.2%	57.5%	13.3%	1.6%	1.2%	1.9%	0.6%	3.1%	0.1%	8.1%	3.3%	3.2%	0.8%	0.0%	0.0%	0.0%
82	50	62	4.7%	51.1%	21.1%	1.9%	1.3%	2.2%	0.7%	3.5%	0.1%	6.7%	2.8%	3.4%	0.6%	0.0%	0.0%	0.0%
83	50	73	4.7%	51.6%	23.0%	1.1%	0.8%	1.3%	0.4%	2.0%	0.1%	7.0%	2.9%	4.2%	1.1%	0.0%	0.0%	0.0%
84	50	123	3.6%	39.0%	15.2%	1.9%	1.4%	2.3%	0.7%	3.6%	0.1%	11.1%	4.6%	5.4%	0.7%	0.1%	3.7%	6.6%
85	50	198	4.5%	49.3%	20.0%	1.4%	1.0%	1.6%	0.5%	2.6%	0.1%	6.9%	2.9%	2.6%	0.3%	0.1%	2.3%	4.1%
86	50	40	4.9%	53.6%	11.6%	1.9%	1.3%	2.2%	0.7%	3.5%	0.1%	9.8%	4.0%	5.2%	1.3%	0.0%	0.0%	0.0%
87	50	327	5.3%	57.7%	16.2%	1.8%	1.3%	2.1%	0.7%	3.3%	0.1%	5.5%	2.3%	2.5%	0.6%	0.0%	0.0%	0.7%
88	50	196	4.3%	47.6%	22.4%	1.3%	0.9%	1.5%	0.5%	2.4%	0.1%	7.9%	3.3%	4.2%	0.7%	0.0%	0.0%	2.8%
89	50	484	3.7%	40.5%	17.2%	1.8%	1.3%	2.1%	0.7%	3.3%	0.1%	6.8%	2.8%	1.8%	0.2%	0.1%	5.1%	12.5%
90	50	617	3.8%	41.3%	22.3%	2.7%	1.9%	3.2%	1.0%	5.0%	0.1%	7.0%	2.9%	3.0%	0.6%	0.1%	3.3%	1.8%
91	50	232	4.7%	51.9%	18.1%	1.7%	1.2%	2.0%	0.6%	3.1%	0.1%	6.7%	2.8%	1.6%	0.4%	0.0%	0.0%	5.2%
92	50	100	4.4%	48.1%	18.4%	2.8%	2.0%	3.3%	1.0%	5.2%	0.1%	6.0%	2.5%	3.1%	0.8%	0.0%	0.0%	2.3%
93	50	11	4.1%	44.7%	27.8%	2.2%	1.6%	2.6%	0.8%	4.1%	0.1%	7.0%	2.9%	1.7%	0.6%	0.0%	0.0%	0.0%
94	50	4	3.0%	33.2%	35.4%	0.0%	0.0%	0.0%	0.0%	0.0%	0.2%	19.9%	8.3%	0.0%	0.0%	0.0%	0.0%	0.0%
95	50	186	2.9%	32.1%	13.2%	1.8%	1.3%	2.1%	0.7%	3.4%	0.1%	6.8%	2.8%	2.7%	0.2%	0.5%	19.1%	10.4%
96	50	523	3.1%	34.2%	12.9%	1.5%	1.1%	1.8%	0.6%	2.8%	0.1%	5.9%	2.4%	2.3%	0.4%	0.6%	25.0%	5.3%
97	50	259	4.2%	46.1%	22.0%	2.2%	1.5%	2.6%	0.8%	4.0%	0.1%	9.4%	3.9%	2.6%	0.5%	0.0%	0.0%	0.0%
98	50	6	2.0%	22.2%	23.7%	0.0%	0.0%	0.0%	0.0%	0.0%	0.1%	13.3%	5.5%	0.0%	0.0%	0.8%	32.2%	0.0%
99	70	612	4.2%	46.3%	17.4%	2.0%	1.4%	2.3%	0.7%	3.6%	0.1%	8.2%	3.4%	6.2%	0.5%	0.0%	0.0%	3.6%
100	70	325	3.5%	38.3%	21.8%	1.5%	1.1%	1.8%	0.6%	2.9%	0.1%	12.2%	5.0%	7.6%	1.1%	0.1%	2.5%	0.0%
101	50	301	4.2%	45.6%	24.9%	1.1%	0.7%	1.2%	0.4%	2.0%	0.1%	8.8%	3.6%	6.0%	0.4%	0.0%	0.0%	1.0%
102	50	151	4.6%	50.9%	18.1%	1.5%	1.0%	1.7%	0.5%	2.8%	0.1%	6.4%	2.6%	1.8%	0.3%	0.0%	2.0%	5.6%
103	50	262	4.1%	45.1%	15.2%	2.9%	2.0%	3.4%	1.0%	5.3%	0.1%	6.4%	2.7%	3.2%	0.9%	0.0%	1.9%	5.9%
104	50	93	5.0%	54.4%	21.1%	1.9%	1.4%	2.3%	0.7%	3.6%	0.1%	5.7%	2.3%	1.4%	0.2%	0.0%	0.0%	0.0%
105	50	106	4.3%	47.0%	18.7%	3.1%	2.2%	3.6%	1.1%	5.7%	0.1%	6.5%	2.7%	4.0%	1.1%	0.0%	0.0%	0.0%
106	50	51	5.1%	55.7%	20.0%	1.8%	1.3%	2.1%	0.7%	3.3%	0.1%	5.7%	2.4%	1.6%	0.3%	0.0%	0.0%	0.0%
107	50	34	4.3%	47.1%	17.3%	2.5%	1.8%	2.9%	0.9%	4.6%	0.1%	10.2%	4.2%	3.4%	0.6%	0.0%	0.0%	0.0%
108	50	34	2.5%	27.6%	10.8%	0.9%	0.7%	1.1%	0.3%	1.8%	0.0%	3.8%	1.6%	0.6%	0.1%	0.7%	27.3%	20.1%
109	50	8	1.4%	15.8%	16.9%	0.9%	0.6%	1.0%	0.3%	1.6%	0.1%	9.5%	3.9%	1.0%	0.2%	1.1%	45.8%	0.0%
110	50	30	1.7%	18.4%	7.7%	0.5%	0.4%	0.6%	0.2%	0.9%	0.1%	10.3%	4.2%	4.6%	1.1%	1.0%	40.8%	7.6%
111	50	129	3.6%	39.6%	15.5%	1.3%	0.9%	1.5%	0.5%	2.4%	0.1%	7.5%	3.1%	3.0%	0.5%	0.3%	14.6%	5.4%
112	50	52	4.3%	47.2%	7.3%	0.5%	0.3%	0.5%	0.2%	0.8%	0.1%	6.8%	2.8%	2.1%	0.2%	0.4%	18.9%	7.4%
113	50	55	3.2%	35.2%	15.2%	1.9%	1.3%	2.2%	0.7%	3.5%	0.1%	10.6%	4.4%	3.0%	0.3%	0.4%	17.9%	0.0%
114	50	23	1.1%	11.6%	7.5%	0.6%	0.4%	0.7%	0.2%	1.1%	0.1%	9.8%	4.1%	2.5%	0.5%	1.0%	42.3%	16.7%
115	50	54	3.5%	38.9%	20.5%	1.0%	0.7%	1.2%	0.4%	1.9%	0.1%	6.9%	2.8%	1.5%	0.1%	0.5%	20.1%	0.0%
116	50	12	4.2%	45.6%	18.6%	2.1%	1.5%	2.4%	0.8%	3.8%	0.1%	12.9%	5.3%	2.4%	0.4%	0.0%	0.0%	0.0%

Traffic Flows and Breakdown by 16 Vehicle Classes (Year 2026)

Link No.	Speed Limit	Total Vehicle	19 - Motorcycles (MC)	01 - Private Cars (PC)	03 - Taxi	14 - Non-franchised Bus <=6.4t	15 - Non-franchised Bus 6.4-15t	16 - Non-franchised Bus >15t	12 - Private Light Bus <=3.5t	13 - Private Light Bus >3.5t	04 - Light Goods Vehicles <=2.5t	05 - Lt Goods Vehicles 2.5-3.5t	06 - Light Goods Vehicles >3.5t	07 - Heavy Goods Vehicles <=15t	08 - Heavy Goods Vehicles >15t	17 - Franchised Bus (SD)	18 - Franchised Bus (DD)	11 - Public Light Buses
	km/hr	0600-0700																
117	50	7	3.1%	33.8%	22.0%	1.2%	0.9%	1.4%	0.4%	2.3%	0.1%	10.9%	4.5%	3.4%	0.3%	0.4%	15.3%	0.0%
118	50	37	3.4%	37.9%	16.1%	1.9%	1.4%	2.3%	0.7%	3.6%	0.0%	4.7%	1.9%	3.5%	0.4%	0.1%	3.1%	18.9%
122	50	51	3.3%	36.0%	9.5%	2.5%	1.7%	2.9%	0.9%	4.6%	0.1%	14.1%	5.9%	4.6%	0.4%	0.0%	0.0%	13.7%
123	50	6	4.3%	47.5%	24.6%	0.6%	0.4%	0.7%	0.2%	1.1%	0.1%	13.8%	5.7%	0.8%	0.2%	0.0%	0.0%	0.0%
124	50	46	0.3%	2.8%	3.0%	0.1%	0.1%	0.1%	0.0%	0.2%	0.0%	1.7%	0.7%	0.1%	0.0%	0.2%	6.5%	84.3%
125	50	75	2.4%	26.6%	10.0%	2.8%	2.0%	3.3%	1.0%	5.2%	0.0%	4.2%	1.7%	3.4%	0.3%	0.0%	1.5%	35.5%
128	50	466	4.5%	48.9%	19.8%	1.0%	0.7%	1.2%	0.4%	1.8%	0.1%	9.1%	3.8%	4.0%	0.5%	0.0%	0.0%	4.4%
129	50	552	4.0%	44.2%	20.1%	2.0%	1.4%	2.4%	0.7%	3.7%	0.1%	11.1%	4.6%	4.9%	0.7%	0.0%	0.0%	0.0%
130	50	107	3.5%	38.9%	13.5%	1.3%	0.9%	1.5%	0.5%	2.4%	0.0%	3.5%	1.5%	0.4%	0.0%	0.2%	8.8%	23.0%
131	50	99	4.6%	50.3%	14.0%	3.5%	2.5%	4.1%	1.3%	6.5%	0.1%	6.3%	2.6%	4.2%	0.1%	0.0%	0.0%	0.0%
132	50	20	3.9%	43.3%	12.0%	2.9%	2.1%	3.4%	1.1%	5.4%	0.1%	8.9%	3.7%	5.3%	0.2%	0.0%	0.0%	7.8%
133	50	40	4.8%	52.8%	20.0%	1.6%	1.2%	1.9%	0.6%	3.0%	0.1%	7.6%	3.2%	2.7%	0.4%	0.0%	0.0%	0.0%
134	50	373	3.4%	37.1%	17.1%	1.8%	1.3%	2.1%	0.7%	3.4%	0.1%	7.5%	3.1%	2.3%	0.2%	0.2%	6.7%	13.0%
135	50	638	3.8%	42.2%	22.2%	2.5%	1.8%	2.9%	0.9%	4.6%	0.1%	7.5%	3.1%	3.0%	0.6%	0.1%	3.2%	1.4%
136	70	1154	3.7%	40.6%	15.5%	1.6%	1.1%	1.9%	0.6%	2.9%	0.1%	8.1%	3.3%	3.4%	0.3%	0.2%	9.6%	7.1%
137	70	1053	3.1%	33.5%	19.5%	1.9%	1.3%	2.2%	0.7%	3.5%	0.1%	8.8%	3.6%	4.8%	0.6%	0.3%	10.6%	5.6%
138	50	41	0.3%	3.5%	3.4%	0.1%	0.1%	0.1%	0.0%	0.2%	0.0%	1.9%	0.8%	0.3%	0.0%	0.2%	7.4%	81.6%
139	50	7	3.5%	38.7%	18.9%	3.9%	2.8%	4.6%	1.4%	7.3%	0.1%	10.7%	4.4%	3.4%	0.2%	0.0%	0.0%	0.0%
141	50	48	2.5%	27.8%	9.6%	0.9%	0.7%	1.1%	0.3%	1.8%	0.0%	3.2%	1.3%	2.6%	0.1%	0.0%	0.0%	47.9%
142	50	54	2.2%	23.8%	10.9%	1.8%	1.3%	2.1%	0.7%	3.4%	0.0%	3.7%	1.5%	2.8%	0.1%	0.0%	0.0%	45.6%
143	50	10	3.9%	42.6%	14.1%	3.4%	2.4%	4.0%	1.2%	6.4%	0.1%	10.2%	4.2%	7.4%	0.1%	0.0%	0.0%	0.0%
144	50	156	3.1%	34.2%	11.9%	1.3%	0.9%	1.5%	0.5%	2.4%	0.1%	8.0%	3.3%	3.3%	0.4%	0.1%	5.6%	23.3%
145	50	299	2.5%	27.9%	11.0%	1.9%	1.4%	2.2%	0.7%	3.6%	0.1%	11.1%	4.6%	4.6%	0.8%	0.4%	15.2%	12.0%
146	50	284	2.8%	31.1%	16.0%	1.4%	1.0%	1.6%	0.5%	2.6%	0.1%	10.0%	4.2%	4.9%	1.0%	0.4%	16.5%	6.0%
147	50	296	2.3%	25.7%	12.0%	1.8%	1.3%	2.1%	0.7%	3.3%	0.1%	10.8%	4.5%	4.1%	0.7%	0.4%	16.9%	13.3%
148	50	319	2.7%	29.4%	14.2%	1.5%	1.1%	1.8%	0.6%	2.9%	0.1%	11.1%	4.6%	5.3%	0.9%	0.4%	15.5%	8.0%
149	50	160	3.1%	34.4%	17.7%	2.6%	1.9%	3.1%	1.0%	4.9%	0.1%	11.0%	4.5%	4.3%	0.2%	0.0%	0.0%	11.1%
150	50	196	3.5%	38.1%	16.5%	1.8%	1.3%	2.1%	0.7%	3.4%	0.1%	8.4%	3.5%	2.8%	0.3%	0.0%	0.0%	17.5%
151	50	28	4.0%	44.2%	25.7%	2.6%	1.8%	3.0%	0.9%	4.8%	0.1%	7.0%	2.9%	2.4%	0.6%	0.0%	0.0%	0.0%
152	50	42	3.7%	41.1%	18.5%	1.7%	1.2%	1.9%	0.6%	3.1%	0.1%	9.8%	4.1%	3.0%	0.1%	0.0%	0.0%	11.1%
153	50	5	2.2%	23.8%	25.4%	0.0%	0.0%	0.0%	0.0%	0.0%	0.1%	14.3%	5.9%	0.0%	0.0%	0.0%	0.0%	28.3%
154	50	38	0.8%	9.3%	3.7%	0.2%	0.1%	0.2%	0.1%	0.3%	0.0%	3.3%	1.4%	1.5%	0.0%	0.0%	0.0%	79.0%
155	50	99	2.6%	28.9%	12.2%	1.3%	0.9%	1.5%	0.5%	2.4%	0.1%	5.3%	2.2%	1.8%	0.1%	0.0%	0.0%	40.2%
156	50	132	3.6%	40.0%	17.9%	2.2%	1.6%	2.6%	0.8%	4.1%	0.1%	12.6%	5.2%	5.7%	1.2%	0.0%	0.0%	2.3%
157	50	99	3.9%	42.3%	18.3%	2.1%	1.5%	2.5%	0.8%	3.9%	0.1%	12.3%	5.1%	5.7%	1.5%	0.0%	0.0%	0.0%
158	50	193	2.9%	31.3%	14.4%	3.4%	2.4%	4.0%	1.2%	6.3%	0.1%	13.2%	5.5%	4.6%	0.0%	0.1%	2.3%	8.2%
159	70	800	3.5%	38.5%	16.2%	1.8%	1.3%	2.1%	0.7%	3.3%	0.1%	7.8%	3.2%	3.8%	0.5%	0.2%	8.3%	8.8%
160	70	803	3.2%	34.8%	20.0%	2.0%	1.4%	2.4%	0.7%	3.8%	0.1%	8.7%	3.6%	4.8%	0.5%	0.2%	8.1%	5.8%
162	50	101	4.4%	48.2%	18.8%	0.7%	0.5%	0.9%	0.3%	1.4%	0.1%	11.7%	4.8%	7.9%	0.4%	0.0%	0.0%	0.0%
163	50	54	2.2%	24.0%	18.3%	2.2%	1.5%	2.5%	0.8%	4.0%	0.3%	24.2%	10.0%	9.3%	0.6%	0.0%	0.0%	0.0%
164	50	126	4.7%	51.2%	20.2%	1.8%	1.3%	2.1%	0.6%	3.3%	0.1%	6.4%	2.7%	2.2%	0.1%	0.0%	0.0%	3.4%
165	50	19	2.3%	25.6%	21.3%	1.2%	0.9%	1.4%	0.4%	2.2%	0.2%	21.8%	9.0%	12.0%	1.7%	0.0%	0.0%	0.0%
166	50	31	3.8%	41.8%	16.3%	2.3%	1.6%	2.7%	0.8%	4.3%	0.1%	12.1%	5.0%	8.7%	0.4%	0.0%	0.0%	0.0%
167	50	45	2.8%	30.4%	18.9%	1.1%	0.8%	1.3%	0.4%	2.1%	0.2%	20.9%	8.7%	10.9%	1.5%	0.0%	0.0%	0.0%
168	50	195	3.1%	33.8%	14.1%	1.2%	0.9%	1.4%	0.4%	2.2%	0.1%	13.3%	5.5%	9.1%	0.4%	0.1%	2.3%	12.0%
170	50	102	3.1%	33.9%	19.7%	2.1%	1.5%	2.5%	0.8%	3.9%	0.2%	15.0%	6.2%	5.4%	0.1%	0.0%	0.0%	5.7%
171	50	161	3.2%	34.6%	13.5%	1.0%	0.7%	1.2%	0.4%	1.9%	0.1%	13.7%	5.7%	5.3%	0.5%	0.4%	15.0%	2.9%
172	50	12	3.8%	41.4%	14.5%	5.9%	4.2%	6.9%	2.1%	10.9%	0.1%	6.8%	2.8%	0.7%	0.0%	0.0%	0.0%	0.0%
173	50	101	3.5%	38.2%	18.4%	1.4%	1.0%	1.7%	0.5%	2.7%	0.2%	17.1%	7.1%	7.2%	1.0%	0.0%	0.0%	0.0%
174	50	269	3.2%	34.9%	18.7%	0.9%	0.6%	1.1%	0.3%	1.7%	0.1%	13.3%	5.5%	8.8%	0.4%	0.0%	1.7%	8.8%
175	50	172	2.4%	25.9%	10.0%	1.8%	1.3%	2.1%	0.7%	3.4%	0.1%	11.3%	4.7%	3.3%	0.2%	0.6%	25.5%	6.7%
176	50	302	2.9%	32.3%	17.2%	1.5%	1.1%	1.8%	0.6%	2.8%	0.1%	9.8%	4.0%	4.9%	1.1%	0.4%	15.5%	4.1%
179	50	161	4.5%	48.9%	19.9%	2.2%	1.5%	2.5%	0.8%	4.0%	0.1%	8.3%	3.4%	3.3%	0.7%	0.0%	0.0%	0.0%
180	50	158	4.9%	53.6%	16.8%	2.4%	1.7%	2.8%	0.9%	4.4%	0.1%	7.3%	3.0%	2.2%	0.2%	0.0%	0.0%	0.0%
181	50	101	1.7%	18.9%	8.9%	1.4%	1.0%	1.7%	0.5%	2.6%	0.0%	4.7%	1.9%	1.6%	0.2%	0.8%	35.6%	18.4%
182	50	263	3.1%	34.4%	10.7%	1.7%	1.2%	2.0%	0.6%	3.2%	0.1%	5.6%	2.3%	4.8%	0.2%	0.6%	24.8%	4.5%
183	50	294	2.7%	29.9%	16.6%	1.2%	0.9%	1.4%	0.4%	2.3%	0.1%	7.1%	2.9%	2.0%	0.1%	0.6%	23.2%	8.7%
184	50	124	0.5%	5.4%	1.9%	0.2%	0.1%	0.2%	0.1%	0.4%	0.0%	1.1%	0.4%	1.0%	0.0%	2.0%	84.0%	2.5%
185	70	828	4.0%	43.4%	12.7%	4.0%	2.8%	4.6%	1.4%	7.3%	0.1%	7.1%	3.0%	3.7%	0.1%	0.1%	5.7%	0.0%
186	70	1060	4.6%	51.0%	10.4%	2.1%	1.5%	2.4%	0.8%	3.9%	0.1%	6.9%	2.9%	5.2%	0.0%	0.2%	8.0%	0.0%
187	50	75	1.8%	20.0%	6.3%	0.6%	0.4%	0.7%	0.2%	1.2%	0.0%	4.4%	1.8%	3.9%	0.2%	0.6%	25.2%	32.5%
188	50	178	3.1%	34.5%	24.0%	1.5%	1.1%	1.8%	0.6%	2.8%	0.0%	2.3%	1.0%	1.3%	0.1%	0.3%	11.9%	13.7%
189	70	1316	3.7%	40.1%	16.0%	2.2%	1.5%	2.6%	0.8%	4.1%	0.1%	11.3%	4.7%	6.5%	0.9%	0.1%	3.5%	2.1%
190	70	1001	4.7%	52.0%	14.3%	1.4%	1.0%	1.6%	0.5%	2.6%	0.1%	8.6%	3.6%	6.4%	0.7%	0.0%	0.6%	2.0%
191	70	1410	3.3%	36.7%	15.2%	2.0%	1.4%	2.3%	0.7%	3.7%	0.1%	11.5%	4.8%	6.2%	0.8%	0.2%	7.4%	3.7%
192	70	1392	4.6%	50.9%	16.5%	1.5%	1.0%	1.7%	0.5%	2.7%	0.1%	7.0%	2.9%	5.1%	0.5%	0.1%	2.8%	2.2%
193	70	506	4.0%	43.4%	11.1%	3.2%	2.3%	3.8%	1.2%	6.0%	0.1%	10.2%	4.2%	7.6%	0.2%	0.0%	1.2%	1.5%
194	70	1114	3.3%	35.9%	23.6%	1.4%	1.0%	1.7%	0.5%	2.7%	0.1%	8.6%	3.6%	4.4%	0.4%	0.1%	4.6%	8.1%
195	50	19	0.6%	7.0%	7.5%	0.2%	0.1%	0.2%	0.1%	0.4%	0.0%	4.2%	1.7%	0.7%	0.0%	1.6%	67.2%	8.3%
196	50	151	3.8%	41.4%	23.9%	1.6%	1.1%	1.8%	0.6%	2.9%	0.1%	6.3%	2.6%	4.6%	0.1%	0.2%	9.0%	0.0%
197	50	46	2.7%	29.4%	27.4%	1.2%	0.9%	1.5%	0.5%	2.3%	0.0%	1.9%	0.8%	1.2%	0.0%	0.7%	29.5%	0.0%
198	50	35	1.6%	17.5%	10.8%	1.1%	0.7%	1.2%	0.4%	2.0%	0.0%	2.2%	0.9%	1.1%	0.0%	1.3%	54.7%	4.4%
199	70	625	3.3%	36.5%	18.5%	2.3%	1.6%	2.6%	0.8%	4.2%	0.1%	11.8%	4.9%	7.1%	1.7%	0.1%	4.5%	0.0%
201	50	427	3.7%	40.8%	18.0%	3.1%	2.2%	3.7%	1.1%	5.8%	0.1%	9.6%	4.0%	4.7%	0.3%	0.0%	0.7%	2.0%
202	50	590	3.4%	37.7%	19.8%	3.2%	2.2%	3.7%	1.2%	5.9%	0.1%	9.2%	3.8%	5.8%	0.8%	0.0%	1.8%	1.4%
203	70	429	3.4%	37.2%	15.5%	2.5%	1.7%	2.9%	0.9%	4.6%	0.1%	12.5%	5.2%	7.4%	1.6%	0.1%	4.6%	0.0%
204	70	667	4.1%	45.3%	23.0%	1.4%	1.0%	1.6%	0.5%	2.5%	0.1%	9.0%	3.7%	5.1%	0.5%	0.0%	1.9%	0.2%
205	50	88	3.2%	35.1%	24.1%	1.9%	1.3%	2.2%	0.7%	3.5%	0.1%	6.8%	2.8%	3.5%	0.5%	0.3%	12.4%	1.8%
206	50	193	3.4%	37.4%	25.2%	1.4%	1.0%	1.6%	0.5%	2.6%	0.1%	9.2%	3.8%	5.9%	0.7%	0.2%	7.0%	0.0%
207	50	75	2.6%	28.6%	20.3%	1.9%	1.3%	2.2%	0.7%	3.5%	0.0%	3.1%	1.3%	1.9%	0.2%	0.4%	18.6%	13.4%
208	50	123	2.8%	31.0%	23.1%	1.3%	0.9%	1.5%	0.5%	2.4%	0.1%	6.7%	2.8%	3.8%	0.2%	0.3%	12.0%	10.7%
209	50	257	3.3%	35.9%	19.3%	4.4%	3.1%	5.1%	1.6%	8.2%	0.1%	7.6%	3.1%	3.2%	0.4%	0.1%	2.5%	2.1%
210	50	446	3.2%	35.4%	23.3%	3.1%	2.2%	3.7%	1.1%	5.8%	0.1%	7.2%	3.0%	4.2%	0.6%	0.1%	4.1%	2.9%
211	70	752	3.1%	34.2%	19.7%	3.0%	2.1%	3.5%	1.1%	5.6%	0.1%	13.1%	5.4%	5.6%	0.8%	0.0%	0.2%	2.5%
212	70	674	4.2%	45.8%	22.7%	1.5%	1.1%	1.8%	0.6%	2.9%	0.1%	8.2%	3.4%	5.4%	0.2%	0.0%	0.2%	2.1%
213	50	171	2.8%	30.7%	18.6%	1.5%	1.1%	1.7%	0.5%	2.8%	0.1%	4.9%	2.0%	2.2%	0.2%	0.2%	10.1%	20.5%
214	70	206	3.0%	32.8%	13.7%	1.3%	0.9%	1.5%	0.5%	2.4%	0.1%	5.0%	2.1%	4.3%	0.2%	0.2%	6.4%	25.7%
215	50	92	3.8%	42.0%	27.1%	1.9%	1.3%	2.2%	0.7%	3.5%	0.1%	8.1%	3.4%	3.8%	0.2%	0.0%	1.6%	0.0%
216	50	82	3.0%	33.1%	27.0%	1.5%	1.1%	1.8%	0.6%	2.8%	0.1%	8.0%	3.3%	3.2%	0.1%	0.1%	2.8%	11.8%
217	50	373	2.9%	32.2%	24.9%	1.6%	1.2%	1.9%	0.6%	3.0%	0.1%	6.9%	2.9%	2.9%	0.4%	0.2%	6.7%	11.6%
218	50	235	3.0%	33.0%	16.4%	1.3%	1.0%	1.6%	0.5%	2.5%	0.1%	5.8%	2.4%	3.7%	0.3%	0.2%	6.6%	21.8%
219	50	202	3.1%	33.5%	30.2%	1.8%	1.2%	2.1%	0.6%	3.3%	0.1%	8.6%	3.6%	3.5%	0.5%	0.1%	3.7%	4.0%
220	50	82	3.6%	39.1%	20.3%	1.8%	1.3%	2.1%	0.7%	3.4%	0.1%	7.6%	3.2%	3.8%	0.5%	0.1%	2.8%	9.9%
221	50	204	3.3%	36.0%	22.3%	2.6%	1.9%	3.1%	1.0%	4.9%	0.1%	7.1%	3.0%	3.3%	0.4%	0.1%	3.9%	7.2%
222	50	158	2.3%	24.8%	20.1%	5.2%	3.7%	6.1%	1.9%	9.7%	0.1%	8.4%	3.5%	4.0%	0.5%	0.0%	0.7%	9.0%
223	50	42	2.9%	31.8%	21.6%	1.7%	1.2%	2.0%	0.6%	3.1%	0.2%	17.4%	7.2%	5.1%	0.5%	0.0%	0.0%	4.6%
226	50	74	3.4%	37.7%	22.5%	0.4%	0.3%	0.5%	0.1%	0.7%	0.1%	5.1%	2.1%	1.3%	0.0%	0.4%	15.3%	9.9%
227	50	284	4.3%	47.4%	26.8%	0.8%	0.6%	0.9%	0.3%	1.5%	0.1%	6.4%	2.6%	2.1%	0.1%	0.1%	4.5%	1.5%
228	50	4	2.7%	29.2%	31.2%	1.0%	0.7%	1.2%	0.4%	1.9%	0.2%	19.3%	8.0%	4.1%	0.0%	0.0%	0.0%	0.0%
229	50	35	3.9%	42.4%	33.6%	0.6%	0.4%	0.7%	0.2%	1.0%	0.1%	9.8%	4.1%	3.3%	0.1%	0.0%	0.0%	0.0%
230	50	71	2.4%	26.6%	19.6%	1.4%	1.0%	1.7%	0.5%	2.7%	0.1%	11.3%	4.7%	3.9%	0.5%	0.1%	5.3%	18.1%
231	50	139	3.0%	32.5%	23.4%	1.1%	0.8%	1.3%	0.4%	2.1%	0.2%	16.0%	6.6%	3.9%	0.2%	0.1%	3.5%	5.0%
232	50	17	4.0%	43.5%	23.5%	1.5%	1.1%	1.8%	0.5%	2.8%	0.1%	12.5%	5.2%	3.2%	0.3%	0.0%	0.0%	0.0%
235	50	263	3.3%	36.7%	28.1%	1.1%	0.8%	1.3%	0.4%	2.0%	0.1%	8.3%	3.4%	2.5%	0.1%	0.1%	3.2%	8.7%
236	50	169	4.5%	49.6%	22.7%	1.3%	0.9%	1.6%	0.5%	2.5%	0.1%	8.2%	3.4%	3.0%	0.2%	0.0%	0.0%	1.6%

Traffic Flows and Breakdown by 16 Vehicle Classes (Year 2026)

Link No.	Speed Limit	Total Vehicle	19 - Motorcycles (MC)	01 - Private Cars (PC)	03 - Taxi	14 - Non-franchised Bus <=6.4t	15 - Non-franchised Bus 6.4-15t	16 - Non-franchised Bus >15t	12 - Private Light Bus <=3.5t	13 - Private Light Bus >3.5t	04 - Light Goods Vehicles <=2.5t	05 - Lt Goods Vehicles 2.5-3.5t	06 - Light Goods Vehicles >3.5t	07 - Heavy Goods Vehicles <=15t	08 - Heavy Goods Vehicles >15t	17 - Franchised Bus (SD)	18 - Franchised Bus (DD)	11 - Public Light Buses
	km/hr	0600-0700																
237	50	104	3.7%	40.7%	24.4%	0.9%	0.6%	1.0%	0.3%	1.7%	0.2%	14.7%	6.1%	5.4%	0.2%	0.0%	0.0%	0.0%
238	50	42	2.9%	31.7%	21.1%	2.1%	1.5%	2.5%	0.8%	3.9%	0.2%	17.2%	7.1%	7.5%	1.5%	0.0%	0.0%	0.0%
239	70	834	2.9%	31.4%	15.0%	2.0%	1.4%	2.3%	0.7%	3.6%	0.1%	11.0%	4.5%	4.9%	0.6%	0.3%	10.6%	8.8%
240	70	783	3.5%	38.1%	12.6%	1.3%	0.9%	1.5%	0.5%	2.3%	0.1%	7.8%	3.2%	4.1%	0.4%	0.4%	16.6%	6.9%
241	50	109	2.2%	24.6%	16.6%	0.4%	0.3%	0.5%	0.1%	0.7%	0.1%	5.2%	2.2%	1.7%	0.1%	0.4%	17.6%	27.2%
242	50	165	2.0%	22.0%	18.7%	0.8%	0.6%	0.9%	0.3%	1.5%	0.1%	5.6%	2.3%	4.2%	0.0%	0.3%	11.7%	29.0%
243	50	53	3.8%	41.5%	32.6%	2.3%	1.6%	2.6%	0.8%	4.2%	0.1%	5.1%	2.1%	3.1%	0.2%	0.0%	0.0%	0.0%
244	50	19	4.3%	47.5%	30.8%	1.9%	1.3%	2.2%	0.7%	3.5%	0.0%	4.1%	1.7%	1.8%	0.0%	0.0%	0.0%	0.0%
245	50	234	2.2%	24.2%	17.5%	0.7%	0.5%	0.8%	0.2%	1.2%	0.1%	6.1%	2.5%	4.2%	0.1%	0.2%	10.5%	29.0%
246	50	178	2.6%	28.5%	21.2%	0.8%	0.6%	0.9%	0.3%	1.5%	0.1%	6.1%	2.5%	2.2%	0.0%	0.3%	13.7%	18.6%
247	50	40	2.6%	28.7%	33.7%	0.2%	0.1%	0.2%	0.1%	0.4%	0.1%	7.1%	3.0%	1.4%	0.0%	0.3%	13.3%	8.8%
248	50	82	3.9%	42.8%	21.3%	1.6%	1.2%	1.9%	0.6%	3.0%	0.1%	6.7%	2.8%	3.1%	0.2%	0.2%	6.4%	4.2%
249	50	165	3.6%	39.4%	25.4%	2.1%	1.5%	2.5%	0.8%	4.0%	0.1%	8.6%	3.6%	2.9%	0.1%	0.1%	3.2%	2.1%
250	50	354	3.5%	38.4%	23.3%	1.8%	1.3%	2.1%	0.7%	3.4%	0.1%	12.1%	5.0%	4.7%	0.4%	0.0%	1.5%	1.7%
253	50	269	3.7%	40.1%	27.2%	1.9%	1.3%	2.2%	0.7%	3.5%	0.1%	9.1%	3.8%	4.3%	0.2%	0.0%	0.8%	1.1%
254	50	113	3.9%	43.4%	26.5%	1.5%	1.0%	1.7%	0.5%	2.7%	0.1%	9.3%	3.9%	4.6%	0.2%	0.0%	0.7%	0.0%
255	50	126	3.6%	39.8%	25.3%	1.8%	1.3%	2.1%	0.7%	3.3%	0.1%	10.9%	4.5%	6.4%	0.2%	0.0%	0.0%	0.0%
256	50	71	3.5%	38.2%	27.0%	1.5%	1.1%	1.8%	0.6%	2.9%	0.1%	12.1%	5.0%	6.2%	0.1%	0.0%	0.0%	0.0%
257	50	391	3.5%	38.7%	24.1%	1.8%	1.3%	2.1%	0.7%	3.4%	0.1%	11.6%	4.8%	4.7%	0.5%	0.1%	2.7%	0.0%
258	50	774	4.1%	45.5%	22.9%	1.1%	0.8%	1.3%	0.4%	2.0%	0.1%	10.6%	4.4%	6.6%	0.3%	0.0%	0.0%	0.0%
259	50	176	4.0%	43.6%	20.7%	1.3%	0.9%	1.5%	0.5%	2.5%	0.1%	13.6%	5.6%	5.2%	0.4%	0.0%	0.0%	0.0%
260	50	238	2.3%	25.7%	20.9%	1.3%	0.9%	1.6%	0.5%	2.5%	0.1%	5.5%	2.3%	3.3%	0.2%	0.3%	12.8%	19.8%
261	50	185	2.5%	27.9%	12.1%	1.4%	1.0%	1.6%	0.5%	2.6%	0.1%	5.1%	2.1%	2.9%	0.2%	0.1%	4.9%	35.0%
262	50	117	3.6%	39.7%	25.3%	1.9%	1.3%	2.2%	0.7%	3.5%	0.1%	10.5%	4.3%	6.5%	0.2%	0.0%	0.0%	0.0%
263	50	85	3.3%	36.3%	24.6%	1.8%	1.2%	2.1%	0.6%	3.3%	0.1%	13.8%	5.7%	6.9%	0.1%	0.0%	0.0%	0.0%
264	50	417	3.6%	39.6%	24.7%	1.7%	1.2%	2.0%	0.6%	3.2%	0.1%	11.1%	4.6%	4.5%	0.5%	0.1%	2.5%	0.0%
265	50	520	4.0%	43.4%	22.9%	1.2%	0.9%	1.4%	0.4%	2.3%	0.1%	11.0%	4.6%	7.5%	0.3%	0.0%	0.0%	0.0%
266	50	162	3.8%	41.3%	22.6%	1.5%	1.1%	1.8%	0.6%	2.8%	0.1%	14.3%	5.9%	4.1%	0.2%	0.0%	0.0%	0.0%
267	50	326	3.1%	33.7%	21.8%	2.1%	1.5%	2.5%	0.8%	4.0%	0.2%	16.0%	6.6%	4.8%	0.3%	0.0%	0.0%	2.7%
268	50	162	2.9%	31.9%	20.4%	2.1%	1.5%	2.4%	0.8%	3.9%	0.2%	18.1%	7.5%	7.1%	0.4%	0.0%	0.0%	0.7%
269	50	199	3.7%	40.1%	28.3%	0.8%	0.5%	0.9%	0.3%	1.4%	0.1%	12.8%	5.3%	4.9%	0.4%	0.0%	0.0%	0.6%
270	50	99	3.4%	36.8%	26.9%	1.0%	0.7%	1.2%	0.4%	1.9%	0.1%	14.3%	5.9%	5.5%	0.5%	0.0%	0.0%	1.2%
271	50	193	3.5%	38.1%	23.8%	1.9%	1.3%	2.2%	0.7%	3.4%	0.1%	14.0%	5.8%	4.8%	0.5%	0.0%	0.0%	0.0%
272	50	122	2.9%	31.5%	20.8%	1.3%	0.9%	1.5%	0.5%	2.4%	0.2%	18.5%	7.6%	5.2%	0.4%	0.0%	0.0%	6.3%
273	50	282	2.6%	28.1%	18.1%	2.0%	1.4%	2.4%	0.7%	3.8%	0.1%	14.1%	5.8%	3.9%	0.4%	0.4%	15.0%	1.2%
274	50	215	2.5%	27.5%	20.9%	1.4%	1.0%	1.7%	0.5%	2.6%	0.1%	11.9%	4.9%	3.0%	0.2%	0.5%	19.6%	1.6%
275	50	471	3.9%	42.4%	21.1%	2.0%	1.4%	2.3%	0.7%	3.6%	0.1%	11.1%	4.6%	5.7%	0.4%	0.0%	0.0%	0.7%
276	50	473	3.4%	37.4%	13.8%	2.7%	1.9%	3.1%	1.0%	5.0%	0.1%	11.8%	4.9%	7.9%	0.1%	0.2%	6.4%	0.5%
277	50	76	3.0%	32.8%	17.6%	2.9%	2.0%	3.4%	1.1%	5.4%	0.2%	17.2%	7.1%	6.7%	0.7%	0.0%	0.0%	0.0%
278	50	74	2.9%	31.5%	15.7%	1.5%	1.1%	1.8%	0.6%	2.8%	0.2%	21.8%	9.0%	10.3%	0.7%	0.0%	0.0%	0.0%
279	50	186	2.7%	29.9%	19.4%	1.9%	1.3%	2.2%	0.7%	3.5%	0.2%	19.3%	8.0%	6.4%	0.5%	0.0%	0.0%	4.2%
280	50	228	3.5%	38.9%	15.8%	1.4%	1.0%	1.7%	0.5%	2.7%	0.1%	11.1%	4.6%	4.5%	0.4%	0.3%	12.4%	1.0%
281	50	403	3.3%	36.8%	18.8%	1.5%	1.1%	1.8%	0.6%	2.9%	0.2%	15.1%	6.3%	8.8%	1.0%	0.0%	0.7%	1.1%
282	50	350	4.9%	54.2%	10.9%	0.9%	0.7%	1.1%	0.3%	1.8%	0.1%	7.0%	2.9%	12.8%	0.2%	0.0%	1.3%	0.9%
283	50	282	3.1%	33.8%	12.7%	4.1%	2.9%	4.8%	1.5%	7.6%	0.2%	16.9%	7.0%	4.1%	0.0%	0.0%	1.3%	0.0%
284	50	132	3.9%	43.0%	26.2%	1.3%	1.0%	1.6%	0.5%	2.5%	0.1%	9.7%	4.0%	6.0%	0.1%	0.0%	0.0%	0.0%
285	50	529	3.2%	34.9%	17.2%	1.8%	1.3%	2.1%	0.6%	3.3%	0.2%	15.9%	6.6%	9.9%	0.9%	0.0%	1.6%	0.6%
286	50	409	3.8%	41.5%	10.3%	1.5%	1.1%	1.8%	0.6%	2.8%	0.1%	9.6%	4.0%	20.4%	0.3%	0.0%	1.6%	0.8%
287	50	192	3.9%	42.6%	23.2%	1.2%	0.9%	1.4%	0.4%	2.3%	0.1%	8.3%	3.4%	5.0%	0.6%	0.0%	0.8%	6.0%
288	50	168	4.0%	43.4%	21.7%	1.7%	1.2%	2.0%	0.6%	3.2%	0.1%	7.0%	2.9%	3.9%	0.4%	0.0%	1.1%	6.9%
289	50	326	3.3%	36.1%	15.6%	1.7%	1.2%	2.0%	0.6%	3.2%	0.1%	10.7%	4.4%	4.4%	0.6%	0.3%	11.4%	4.3%
290	50	833	2.9%	31.6%	16.3%	3.6%	2.5%	4.2%	1.3%	6.7%	0.1%	8.7%	3.6%	2.7%	0.2%	0.2%	6.9%	8.6%
291	50	431	2.7%	29.5%	7.2%	3.0%	2.1%	3.5%	1.1%	5.5%	0.1%	8.1%	3.4%	4.7%	0.2%	0.4%	17.6%	10.9%
292	70	1177	3.6%	39.5%	15.7%	2.5%	1.8%	2.9%	0.9%	4.6%	0.1%	10.1%	4.2%	5.9%	0.5%	0.1%	3.3%	4.3%
293	70	918	4.2%	46.3%	9.0%	3.1%	2.2%	3.6%	1.1%	5.8%	0.1%	7.7%	3.2%	2.3%	0.2%	0.1%	3.7%	7.3%
294	50	1069	2.9%	32.3%	17.2%	2.1%	1.4%	2.4%	0.8%	3.8%	0.1%	9.6%	4.0%	4.1%	0.4%	0.2%	9.8%	8.9%
295	50	776	2.9%	32.1%	10.6%	1.8%	1.3%	2.2%	0.7%	3.4%	0.1%	9.0%	3.7%	4.6%	0.4%	0.3%	13.7%	13.1%
296	50	93	2.4%	26.4%	17.2%	1.5%	1.0%	1.7%	0.5%	2.7%	0.1%	7.8%	3.3%	2.9%	0.1%	0.0%	0.0%	32.3%
297	50	52	1.5%	16.0%	11.1%	0.3%	0.2%	0.4%	0.1%	0.6%	0.1%	4.9%	2.0%	1.9%	0.1%	0.0%	0.0%	60.9%
299	50	447	3.5%	38.2%	17.6%	1.5%	1.1%	1.8%	0.6%	2.8%	0.1%	13.6%	5.6%	10.6%	0.9%	0.0%	0.0%	2.0%
300	70	1027	4.4%	47.9%	5.3%	5.4%	3.8%	6.4%	2.0%	10.1%	0.1%	6.4%	2.7%	1.9%	0.0%	0.1%	2.5%	1.1%
301	70	1129	3.6%	40.1%	5.0%	5.1%	3.6%	6.0%	1.9%	9.5%	0.1%	9.2%	3.8%	5.2%	0.0%	0.1%	6.0%	0.7%
302	70	694	4.1%	45.1%	4.9%	6.1%	4.3%	7.1%	2.2%	11.3%	0.1%	7.4%	3.1%	1.6%	0.0%	0.0%	1.0%	1.6%
303	70	683	3.8%	41.9%	6.2%	4.7%	3.3%	5.6%	1.7%	8.8%	0.1%	12.6%	5.2%	4.4%	0.1%	0.0%	0.3%	1.1%
304	50	499	2.8%	30.8%	23.4%	1.0%	0.7%	1.2%	0.4%	2.0%	0.1%	7.0%	2.9%	3.3%	0.3%	0.3%	11.5%	12.2%
305	50	504	3.1%	34.5%	14.9%	1.7%	1.2%	2.0%	0.6%	3.2%	0.1%	5.5%	2.3%	2.8%	0.2%	0.5%	19.6%	7.8%
306	50	390	3.6%	39.2%	17.1%	1.8%	1.2%	2.1%	0.6%	3.3%	0.1%	7.0%	2.9%	2.1%	0.2%	0.2%	6.4%	12.5%
307	50	498	3.7%	40.4%	21.9%	2.6%	1.9%	3.1%	1.0%	4.9%	0.1%	7.5%	3.1%	3.3%	0.6%	0.1%	4.1%	1.8%
308	50	26	3.3%	36.2%	17.8%	1.5%	1.1%	1.8%	0.6%	2.8%	0.0%	4.5%	1.9%	3.3%	0.4%	0.1%	4.3%	20.5%
309	50	44	4.3%	47.1%	28.6%	2.2%	1.6%	2.6%	0.8%	4.2%	0.0%	3.7%	1.6%	3.1%	0.2%	0.0%	0.0%	0.0%
310	70	612	4.2%	46.3%	17.4%	2.0%	1.4%	2.3%	0.7%	3.6%	0.1%	8.2%	3.4%	6.2%	0.5%	0.0%	0.0%	3.6%
311	70	689	3.8%	41.2%	18.9%	1.9%	1.3%	2.2%	0.7%	3.4%	0.1%	9.9%	4.1%	4.3%	0.6%	0.0%	0.0%	7.6%
312	50	374	3.8%	41.8%	8.1%	1.3%	0.9%	1.5%	0.5%	2.4%	0.1%	10.0%	4.1%	23.0%	0.3%	0.0%	0.0%	2.4%
313	50	104	5.1%	56.2%	17.9%	2.1%	1.5%	2.5%	0.8%	4.0%	0.1%	5.2%	2.2%	2.3%	0.2%	0.0%	0.0%	0.0%
314	50	76	4.9%	53.5%	22.0%	1.6%	1.1%	1.8%	0.6%	2.9%	0.1%	6.1%	2.5%	2.8%	0.1%	0.0%	0.0%	0.0%
315	50	44	4.9%	53.3%	21.9%	1.6%	1.1%	1.8%	0.6%	2.9%	0.1%	6.2%	2.6%	2.9%	0.1%	0.0%	0.0%	0.0%
316	50	54	5.1%	55.9%	17.8%	2.1%	1.5%	2.5%	0.8%	4.0%	0.1%	5.4%	2.2%	2.4%	0.2%	0.0%	0.0%	0.0%
317	50	58	5.0%	54.7%	18.0%	2.3%	1.6%	2.7%	0.8%	4.2%	0.1%	6.2%	2.6%	1.7%	0.2%	0.0%	0.0%	0.0%
318	50	50	4.8%	53.0%	23.6%	1.2%	0.9%	1.4%	0.4%	2.3%	0.1%	7.2%	3.0%	1.9%	0.1%	0.0%	0.0%	0.0%
319	50	116	4.4%	48.5%	23.3%	2.0%	1.4%	2.4%	0.7%	3.7%	0.1%	6.6%	2.7%	2.3%	0.1%	0.0%	1.6%	0.0%
320	50	58	3.7%	40.3%	25.2%	1.3%	0.9%	1.6%	0.5%	2.5%	0.1%	7.4%	3.1%	2.5%	0.4%	0.2%	7.7%	2.6%
321	50	156	4.7%	51.1%	15.3%	1.1%	0.8%	1.3%	0.4%	2.1%	0.1%	11.6%	4.8%	3.5%	0.3%	0.1%	2.9%	0.0%
322	50	12	4.5%	49.7%	22.1%	1.9%	1.3%	2.2%	0.7%	3.5%	0.1%	6.4%	2.7%	4.5%	0.3%	0.0%	0.0%	0.0%
323	50	30	4.8%	52.6%	22.8%	1.8%	1.3%	2.1%	0.7%	3.3%	0.1%	6.0%	2.5%	2.0%	0.2%	0.0%	0.0%	0.0%
324	50	91	3.9%	42.6%	21.5%	1.4%	1.0%	1.6%	0.5%	2.6%	0.1%	7.9%	3.3%	4.2%	0.6%	0.2%	7.0%	1.7%
325	50	143	4.1%	45.0%	21.3%	1.9%	1.3%	2.2%	0.7%	3.5%	0.1%	7.1%	2.9%	5.3%	0.2%	0.1%	3.2%	1.1%
326	50	37	3.9%	42.3%	16.0%	2.9%	2.1%	3.4%	1.1%	5.4%	0.1%	9.2%	3.8%	9.3%	0.4%	0.0%	0.0%	0.0%
327	50	121	4.1%	45.3%	19.4%	1.5%	1.1%	1.8%	0.6%	2.9%	0.1%	7.2%	3.0%	5.7%	0.3%	0.1%	5.6%	1.3%
328	50	83	3.7%	40.5%	16.1%	2.9%	2.0%	3.4%	1.0%	5.3%	0.1%	7.2%	3.0%	6.5%	0.4%	0.2%	7.7%	0.0%
329	50	45	4.7%	51.3%	22.3%	1.6%	1.1%	1.9%	0.6%	3.0%	0.1%	6.7%	2.8%	3.8%	0.1%	0.0%	0.0%	0.0%
330	50	34	4.1%	45.3%	18.3%	4.7%	3.3%	5.5%	1.7%	8.8%	0.0%	3.7%	1.5%	2.9%	0.1%	0.0%	0.0%	0.0%
331	50	68	5.1%	55.6%	18.7%	2.6%	1.8%	3.0%	0.9%	4.7%	0.0%	3.5%	1.4%	2.5%	0.1%	0.0%	0.0%	0.0%
332	50	23	4.1%	44.9%	17.6%	4.9%	3.4%	5.7%	1.8%	9.0%	0.0%	3.8%	1.6%	3.0%	0.1%	0.0%	0.0%	0.0%
333	50	59	5.1%	55.5%	18.5%	2.6%	1.8%	3.0%	0.9%	4.8%	0.0%	3.5%	1.4%	2.6%	0.1%	0.0%	0.0%	0.0%
334	50	23	4.8%	52.5%	19.1%	2.8%	2.0%	3.2%	1.0%	5.1%	0.0%	3.4%	1.4%	4.5%	0.1%	0.0%	0.0%	0.0%
335	50	58	5.3%	57.9%	18.4%	2.1%	1.5%	2.5%	0.8%	3.9%	0.0%	2.7%	1.1%	3.7%	0.1%	0.0%	0.0%	0.0%
336	50	239	4.3%	46.9%	31.0%	1.0%	0.7%	1.1%	0.3%	1.8%	0.1%	5.7%	2.3%	4.7%	0.1%	0.0%	0.0%	0.0%
337	50	260	3.8%	42.0%	30.9%	2.3%	1.6%	2.7%	0.9%	4.3%	0.1%	5.9%	2.5%	2.7%	0.2%	0.0%	0.0%	0.0%
338	50	222	4.2%	46.1%	31.5%	1.0%	0.7%	1.2%	0.4%	1.9%	0.1%	5.4%	2.2%	5.1%	0.1%	0.0%	0.0%	0.0%
339	50	250	3.8%	41.9%	31.8%	2.2%	1.5%	2.6%	0.8%	4.1%	0.1%	5.8%	2.4%	2.9%	0.2%	0.0%	0.0%	0.0%
340	50	150	4.2%	46.0%	25.4%	2.4%	1.7%	2.9%	0.9%	4.6%	0.1%	5.0%	2.1%	4.7%	0.2%	0.0%	0.0%	0.0%
341	50	127	4.5%	49.3%	23.7%	1.4%	1.0%	1.6%	0.5%	2.6%	0.1%	7.3%	3.0%	4.5%	0.4%	0.0%	0.0%	0.0%
342	80	1043	5.1%	56.4%	9.1%	1.6%	1.1%	1.9%	0.6%	3.0%	0.1%	10.6%	4.4%	5.7%	0.4%	0.0%	0.0%	0.0%
343	80	1171	5.0%	54.4%	11.6%	2.7%	1.9%	3.2%	1.0%	5.1%	0.1%	6.1%	2.5%	5.6%	1.0%	0.0%	0.0%	0.0%
346	70	30	3.5%	38.2%	17.7%	5.4%	3.8%	6.4%	2.0%	10.1%	0.1%	5.4%	2.2%	4.9%	0.3%	0.0%	0.0%	0.0%

Traffic Flows and Breakdown by 16 Vehicle Classes (Year 2026)

Link No.	Speed Limit	Total Vehicle	19 - Motorcycles (MC)	01 - Private Cars (PC)	03 - Taxi	14 - Non-franchised Bus <=6.4t	15 - Non-franchised Bus 6.4-15t	16 - Non-franchised Bus >15t	12 - Private Light Bus <=3.5t	13 - Private Light Bus >3.5t	04 - Light Goods Vehicles <=2.5t	05 - Lt Goods Vehicles 2.5-3.5t	06 - Light Goods Vehicles >3.5t	07 - Heavy Goods Vehicles <=15t	08 - Heavy Goods Vehicles >15t	17 - Franchised Bus (SD)	18 - Franchised Bus (DD)	11 - Public Light Buses
	km/hr	0600-0700																
349	70	322	5.6%	61.1%	5.6%	1.3%	0.9%	1.6%	0.5%	2.5%	0.1%	10.8%	4.5%	5.0%	0.5%	0.0%	0.0%	0.0%
350	50	270	3.7%	40.9%	34.7%	2.4%	1.7%	2.8%	0.9%	4.5%	0.0%	4.3%	1.8%	2.1%	0.1%	0.0%	0.0%	0.0%
351	50	255	4.4%	48.5%	32.4%	0.8%	0.6%	1.0%	0.3%	1.5%	0.0%	4.6%	1.9%	3.8%	0.1%	0.0%	0.0%	0.0%
364	50	115	3.9%	43.1%	22.9%	2.8%	2.0%	3.3%	1.0%	5.2%	0.1%	8.7%	3.6%	3.4%	0.2%	0.0%	0.0%	0.0%
365	50	152	4.3%	47.0%	30.9%	1.4%	1.0%	1.6%	0.5%	2.6%	0.1%	5.9%	2.4%	2.3%	0.1%	0.0%	0.0%	0.0%
368	50	370	4.1%	45.3%	11.2%	2.1%	1.5%	2.4%	0.8%	3.8%	0.1%	7.4%	3.1%	4.1%	3.3%	0.2%	6.7%	4.0%
369	50	67	4.4%	47.7%	20.5%	1.9%	1.4%	2.3%	0.7%	3.6%	0.1%	7.2%	3.0%	2.3%	0.3%	0.0%	0.0%	4.6%
370	50	14	2.0%	21.6%	14.7%	1.5%	1.0%	1.7%	0.5%	2.7%	0.1%	12.6%	5.2%	8.3%	2.6%	0.6%	24.8%	0.0%
371	70	425	3.1%	34.6%	19.4%	2.3%	1.6%	2.7%	0.8%	4.2%	0.1%	11.8%	4.9%	7.4%	2.0%	0.1%	4.9%	0.0%
372	70	821	3.9%	43.0%	24.3%	2.0%	1.4%	2.4%	0.7%	3.8%	0.1%	8.2%	3.4%	4.1%	1.0%	0.0%	1.7%	0.0%
373	50	74	4.0%	43.9%	15.5%	1.8%	1.3%	2.1%	0.7%	3.4%	0.2%	15.8%	6.6%	4.4%	0.3%	0.0%	0.0%	0.0%
374	50	11	3.7%	40.5%	21.4%	1.6%	1.2%	1.9%	0.6%	3.1%	0.1%	13.7%	5.7%	5.6%	0.8%	0.0%	0.0%	0.0%
375	50	24	3.6%	39.8%	16.1%	0.6%	0.4%	0.7%	0.2%	1.0%	0.1%	7.0%	2.9%	3.7%	0.2%	0.0%	0.0%	23.9%
376	50	171	3.8%	41.4%	19.5%	1.8%	1.2%	2.1%	0.6%	3.3%	0.1%	12.8%	5.3%	7.3%	0.7%	0.0%	0.0%	0.0%
377	50	53	4.0%	43.9%	20.4%	2.6%	1.8%	3.0%	0.9%	4.8%	0.1%	10.2%	4.2%	3.3%	0.7%	0.0%	0.0%	0.0%
378	50	143	4.6%	50.7%	15.4%	1.6%	1.1%	1.8%	0.6%	2.9%	0.1%	10.6%	4.4%	4.4%	0.3%	0.0%	0.0%	1.6%
380	50	61	3.9%	42.8%	20.8%	2.4%	1.7%	2.8%	0.9%	4.5%	0.1%	10.8%	4.5%	4.0%	0.8%	0.0%	0.0%	0.0%
381	50	111	3.2%	35.5%	12.1%	1.4%	1.0%	1.7%	0.5%	2.6%	0.1%	6.2%	2.6%	3.1%	0.5%	0.6%	25.5%	3.5%
382	50	102	2.9%	32.3%	17.9%	1.2%	0.8%	1.4%	0.4%	2.2%	0.1%	5.2%	2.1%	2.7%	0.4%	0.6%	25.9%	3.8%
383	50	923	3.8%	42.0%	15.4%	1.8%	1.3%	2.1%	0.7%	3.3%	0.1%	7.5%	3.1%	4.9%	0.6%	0.2%	9.9%	3.3%
384	50	510	2.7%	29.4%	16.2%	1.1%	0.8%	1.3%	0.4%	2.1%	0.1%	10.1%	4.2%	6.1%	0.9%	0.4%	17.6%	6.5%
385	50	728	4.1%	44.7%	18.9%	2.2%	1.6%	2.6%	0.8%	4.2%	0.1%	10.0%	4.1%	5.4%	0.8%	0.0%	0.0%	0.4%
386	50	762	4.1%	45.0%	18.9%	2.2%	1.6%	2.6%	0.8%	4.2%	0.1%	9.9%	4.1%	5.4%	0.8%	0.0%	0.0%	0.4%
388	50	117	4.2%	45.9%	18.4%	2.5%	1.8%	3.0%	0.9%	4.7%	0.1%	9.8%	4.1%	3.8%	0.9%	0.0%	0.0%	0.0%
389	50	414	4.3%	47.5%	21.9%	1.5%	1.1%	1.8%	0.6%	2.9%	0.1%	8.7%	3.6%	4.9%	0.4%	0.0%	0.0%	0.7%
390	50	166	4.7%	51.1%	16.3%	2.5%	1.8%	3.0%	0.9%	4.7%	0.1%	7.2%	3.0%	2.6%	0.2%	0.0%	0.0%	1.9%
391	50	634	4.2%	46.4%	19.1%	1.9%	1.3%	2.2%	0.7%	3.5%	0.1%	10.1%	4.2%	5.2%	0.5%	0.0%	0.0%	0.5%
394	50	90	3.3%	36.4%	16.0%	1.6%	1.1%	1.9%	0.6%	3.0%	0.2%	17.1%	7.1%	9.4%	2.3%	0.0%	0.0%	0.0%
395	50	80	3.7%	40.1%	18.4%	1.9%	1.3%	2.2%	0.7%	3.5%	0.2%	14.5%	6.0%	6.4%	1.1%	0.0%	0.0%	0.0%
397	50	117	3.8%	41.3%	14.2%	2.6%	1.8%	3.1%	1.0%	4.8%	0.1%	13.0%	5.4%	7.0%	1.9%	0.0%	0.0%	0.0%
398	50	51	4.2%	46.0%	14.0%	2.2%	1.5%	2.6%	0.8%	4.1%	0.1%	14.0%	5.8%	3.9%	0.7%	0.0%	0.0%	0.0%
399	50	251	2.7%	29.5%	17.8%	1.4%	1.0%	1.6%	0.5%	2.6%	0.1%	8.9%	3.7%	5.1%	1.1%	0.4%	18.6%	4.9%
403	50	136	4.1%	44.8%	26.0%	1.6%	1.1%	1.8%	0.6%	2.9%	0.1%	9.7%	4.0%	3.2%	0.1%	0.0%	0.0%	0.0%
405	50	253	4.4%	48.7%	18.8%	2.4%	1.7%	2.8%	0.9%	4.4%	0.1%	7.7%	3.2%	2.3%	0.4%	0.0%	1.8%	0.6%
406	50	79	4.0%	44.2%	29.4%	2.0%	1.4%	2.4%	0.7%	3.8%	0.1%	5.8%	2.4%	3.6%	0.0%	0.0%	0.0%	0.0%
407	50	45	1.6%	17.6%	9.6%	0.7%	0.5%	0.8%	0.3%	1.3%	0.3%	31.0%	12.8%	10.6%	0.1%	0.0%	0.0%	12.8%
408	50	97	3.9%	43.1%	20.7%	1.4%	1.0%	1.7%	0.5%	2.7%	0.1%	8.3%	3.4%	4.2%	0.6%	0.2%	6.6%	1.6%
409	50	167	4.2%	46.2%	21.1%	1.9%	1.3%	2.2%	0.7%	3.5%	0.1%	7.2%	3.0%	4.7%	0.2%	0.1%	2.7%	0.9%
412	70	250	2.7%	29.4%	21.8%	5.4%	3.8%	6.3%	2.0%	10.0%	0.1%	9.5%	3.9%	5.2%	0.1%	0.0%	0.0%	0.0%
413	70	35	1.3%	14.4%	18.3%	9.8%	6.9%	11.4%	3.6%	18.1%	0.1%	8.8%	3.6%	3.2%	0.4%	0.0%	0.0%	0.0%
414	70	471	4.2%	45.6%	10.6%	2.7%	1.9%	3.2%	1.0%	5.1%	0.1%	10.3%	4.3%	7.9%	0.1%	0.0%	1.3%	1.6%
415	70	215	2.9%	31.8%	22.3%	4.7%	3.3%	5.5%	1.7%	8.7%	0.1%	9.6%	4.0%	5.5%	0.0%	0.0%	0.0%	0.0%
416	70	174	3.4%	37.1%	26.2%	1.9%	1.4%	2.3%	0.7%	3.6%	0.1%	10.3%	4.3%	8.7%	0.1%	0.0%	0.0%	0.0%
417	50	227	2.5%	27.9%	17.8%	2.0%	1.4%	2.4%	0.7%	3.8%	0.1%	4.9%	2.1%	2.8%	0.2%	0.7%	28.3%	2.4%
418	50	247	3.7%	41.1%	17.8%	2.8%	2.0%	3.3%	1.0%	5.3%	0.1%	6.8%	2.8%	2.5%	0.2%	0.2%	8.1%	2.2%
419	50	172	4.0%	43.5%	26.1%	1.0%	0.7%	1.2%	0.4%	1.9%	0.1%	7.2%	3.0%	3.9%	0.3%	0.0%	2.0%	4.7%
420	50	284	4.0%	43.9%	26.5%	1.9%	1.3%	2.2%	0.7%	3.5%	0.0%	4.8%	2.0%	2.9%	0.4%	0.1%	3.5%	2.2%
421	50	896	3.7%	40.1%	21.0%	1.5%	1.1%	1.8%	0.6%	2.8%	0.1%	7.1%	2.9%	5.0%	0.5%	0.1%	5.2%	6.5%
422	50	673	3.6%	39.4%	16.6%	2.5%	1.8%	2.9%	0.9%	4.7%	0.1%	6.9%	2.9%	4.7%	0.3%	0.1%	5.1%	7.6%
423	70	815	3.4%	37.8%	14.8%	2.3%	1.6%	2.7%	0.8%	4.3%	0.1%	13.7%	5.7%	6.2%	1.0%	0.0%	1.0%	4.7%
424	70	1057	4.8%	52.7%	17.4%	1.2%	0.9%	1.5%	0.5%	2.3%	0.1%	6.7%	2.8%	4.4%	0.5%	0.1%	2.4%	1.9%
425	50	600	3.2%	34.9%	15.6%	1.6%	1.1%	1.8%	0.6%	2.9%	0.1%	8.4%	3.5%	6.2%	0.6%	0.4%	16.0%	3.2%
426	50	339	4.0%	44.3%	13.3%	2.2%	1.5%	2.5%	0.8%	4.0%	0.1%	7.8%	3.2%	7.2%	0.5%	0.1%	3.9%	4.5%
427	50	68	5.0%	55.3%	22.0%	2.5%	1.7%	2.9%	0.9%	4.6%	0.0%	2.4%	1.0%	1.7%	0.1%	0.0%	0.0%	0.0%
429	50	213	2.1%	23.4%	15.8%	0.9%	0.6%	1.1%	0.3%	1.7%	0.1%	9.0%	3.7%	2.2%	0.0%	0.6%	26.5%	11.9%
430	70	79	2.7%	29.4%	11.0%	2.7%	1.9%	3.1%	1.0%	4.9%	0.1%	11.3%	4.7%	5.3%	0.0%	0.5%	21.5%	0.0%
433	50	37	2.9%	31.9%	12.8%	3.2%	2.3%	3.8%	1.2%	6.0%	0.2%	16.7%	6.9%	7.2%	0.6%	0.1%	4.1%	0.0%
434	50	293	3.5%	38.4%	22.0%	2.6%	1.8%	3.0%	0.9%	4.8%	0.1%	11.0%	4.6%	6.1%	0.1%	0.0%	0.5%	0.5%
435	50	264	2.8%	30.7%	20.0%	1.7%	1.2%	2.0%	0.6%	3.2%	0.1%	10.4%	4.3%	5.4%	0.4%	0.2%	6.6%	10.5%
436	50	112	2.8%	31.0%	20.3%	2.4%	1.7%	2.8%	0.9%	4.4%	0.0%	4.4%	1.8%	2.4%	0.1%	0.5%	19.6%	4.8%
437	50	111	2.1%	22.9%	12.6%	2.0%	1.4%	2.4%	0.7%	3.8%	0.1%	6.2%	2.6%	3.8%	0.0%	0.5%	22.1%	16.7%
438	50	126	3.2%	35.0%	27.5%	1.0%	0.7%	1.2%	0.4%	1.9%	0.1%	13.7%	5.7%	6.9%	0.9%	0.0%	0.0%	1.8%
439	50	71	3.0%	32.5%	18.3%	3.8%	2.7%	4.5%	1.4%	7.1%	0.1%	7.5%	3.1%	6.4%	0.9%	0.2%	6.4%	2.2%
440	50	366	3.3%	35.7%	20.4%	2.3%	1.6%	2.7%	0.8%	4.2%	0.2%	14.9%	6.2%	5.0%	0.3%	0.0%	0.0%	2.4%
443	50	107	3.3%	35.8%	22.7%	1.8%	1.3%	2.1%	0.7%	3.4%	0.1%	12.1%	5.0%	3.4%	0.1%	0.0%	0.0%	8.3%
444	50	75	3.8%	42.0%	30.6%	1.1%	0.8%	1.3%	0.4%	2.0%	0.1%	8.7%	3.6%	2.9%	0.3%	0.0%	0.0%	2.6%
445	50	94	3.3%	36.4%	25.9%	0.5%	0.3%	0.6%	0.2%	0.9%	0.1%	5.9%	2.5%	1.8%	0.0%	0.2%	8.8%	12.7%
446	50	202	4.6%	50.1%	23.9%	1.2%	0.8%	1.4%	0.4%	2.2%	0.1%	7.7%	3.2%	2.9%	0.2%	0.0%	0.0%	1.3%
447	50	43	3.1%	34.0%	21.9%	1.9%	1.3%	2.2%	0.7%	3.5%	0.2%	16.0%	6.6%	7.9%	0.7%	0.0%	0.0%	0.0%
448	50	73	3.7%	40.7%	28.9%	0.9%	0.7%	1.1%	0.3%	1.7%	0.1%	10.7%	4.4%	6.3%	0.5%	0.0%	0.0%	0.0%
449	50	66	3.4%	37.2%	32.3%	1.0%	0.7%	1.1%	0.4%	1.8%	0.1%	11.8%	4.9%	5.1%	0.3%	0.0%	0.0%	0.0%
450	50	10	2.3%	25.4%	25.6%	0.3%	0.2%	0.4%	0.1%	0.6%	0.2%	23.9%	9.9%	9.9%	1.0%	0.0%	0.0%	0.0%
451	50	70	3.9%	42.7%	19.1%	2.7%	1.9%	3.1%	1.0%	4.9%	0.1%	10.1%	4.2%	5.8%	0.4%	0.0%	0.0%	0.0%
452	50	77	3.4%	37.5%	36.5%	1.1%	0.8%	1.3%	0.4%	2.1%	0.1%	9.0%	3.7%	3.9%	0.2%	0.0%	0.0%	0.0%
453	50	206	4.2%	45.8%	21.7%	0.9%	0.6%	1.1%	0.3%	1.7%	0.1%	10.8%	4.5%	4.9%	0.5%	0.1%	2.9%	0.0%
454	50	99	4.7%	51.2%	21.9%	1.7%	1.2%	1.9%	0.6%	3.1%	0.1%	8.0%	3.3%	2.1%	0.3%	0.0%	0.0%	0.0%
459	50	140	4.1%	44.9%	12.7%	3.4%	2.4%	4.0%	1.3%	6.4%	0.1%	7.8%	3.2%	3.7%	0.0%	0.0%	1.1%	4.9%
460	50	288	3.9%	43.1%	27.5%	2.0%	1.4%	2.4%	0.7%	3.8%	0.1%	7.3%	3.0%	3.3%	0.1%	0.0%	0.3%	0.9%
461	50	420	4.4%	48.6%	29.3%	1.3%	0.9%	1.5%	0.5%	2.3%	0.1%	5.8%	2.4%	2.0%	0.1%	0.0%	0.2%	0.6%
468	50	202	3.1%	33.5%	30.2%	1.8%	1.2%	2.1%	0.6%	3.3%	0.1%	8.6%	3.6%	3.5%	0.5%	0.1%	3.7%	4.0%
469	50	214	3.2%	34.6%	18.8%	3.9%	2.8%	4.6%	1.4%	7.2%	0.1%	7.0%	2.9%	2.5%	0.3%	0.0%	1.6%	9.2%
470	50	132	2.9%	31.8%	17.9%	5.2%	3.7%	6.1%	1.9%	9.6%	0.1%	6.6%	2.7%	1.7%	0.1%	0.0%	0.9%	8.8%
473	50	23	4.8%	52.5%	19.1%	2.8%	2.0%	3.2%	1.0%	5.1%	0.0%	3.4%	1.4%	4.5%	0.1%	0.0%	0.0%	0.0%
474	50	58	5.3%	57.9%	18.4%	2.1%	1.5%	2.5%	0.8%	3.9%	0.0%	2.7%	1.1%	3.7%	0.1%	0.0%	0.0%	0.0%
475	50	7	3.1%	33.5%	19.5%	4.9%	3.5%	5.8%	1.8%	9.1%	0.1%	11.0%	4.5%	3.2%	0.1%	0.0%	0.0%	0.0%
476	50	12	4.6%	50.7%	18.3%	2.8%	2.0%	3.2%	1.0%	5.1%	0.1%	6.3%	2.6%	3.1%	0.2%	0.0%	0.0%	0.0%
477	50	15	4.9%	54.3%	18.9%	2.0%	1.4%	2.3%	0.7%	3.7%	0.1%	5.3%	2.2%	4.0%	0.1%	0.0%	0.0%	0.0%
478	50	22	4.0%	43.9%	20.5%	4.0%	2.9%	4.7%	1.5%	7.5%	0.0%	4.5%	1.8%	4.5%	0.1%	0.0%	0.0%	0.0%
479	50	11	4.0%	43.8%	18.5%	4.2%	3.0%	4.9%	1.5%	7.8%	0.1%	6.9%	2.9%	2.5%	0.1%	0.0%	0.0%	0.0%
480	50	10	4.8%	52.3%	18.3%	2.2%	1.5%	2.5%	0.8%	4.0%	0.1%	8.0%	3.3%	2.2%	0.1%	0.0%	0.0%	0.0%
483	50	147	4.1%	44.8%	24.4%	2.7%	1.9%	3.2%	1.0%	5.1%	0.1%	5.4%	2.2%	5.1%	0.2%	0.0%	0.0%	0.0%
484	50	144	4.5%	49.7%	21.8%	1.7%	1.2%	2.0%	0.6%	3.2%	0.1%	7.3%	3.0%	4.4%	0.4%	0.0%	0.0%	0.0%
485	50	189	3.4%	37.2%	12.7%	2.2%	1.6%	2.6%	0.8%	4.1%	0.1%	6.2%	2.6%	2.7%	3.2%	0.3%	14.6%	5.7%
486	50	156	3.8%	41.9%	20.3%	2.6%	1.9%	3.1%	1.0%	4.9%	0.1%	9.9%	4.1%	5.1%	1.3%	0.0%	0.0%	0.0%
487	50	108	4.7%	51.1%	6.9%	1.5%	1.0%	1.7%	0.5%	2.7%	0.1%	6.5%	2.7%	2.6%	0.5%	0.0%	0.0%	17.6%
488	50	34	1.8%	20.3%	7.1%	1.7%	1.2%	2.0%	0.6%	3.1%	0.1%	7.5%	3.1%	2.1%	0.3%	1.1%	47.8%	0.0%
489	50	415	3.3%	36.7%	14.1%	2.0%	1.4%	2.4%	0.7%	3.8%	0.1%	7.2%	3.0%	3.8%	2.2%	0.3%	12.7%	6.4%
490	50	56	0.6%	6.6%	2.5%	0.1%	0.1%	0.1%	0.0%	0.2%	0.0%	1.4%	0.6%	0.2%	0.0%	1.6%	65.7%	20.1%
491	50	256	2.5%	27.5%	13.0%	1.7%	1.2%	2.0%	0.6%	3.2%	0.1%	8.5%	3.5%	3.6%	1.0%	0.5%	19.6%	11.3%
492	50	10	4.1%	44.6%	13.8%	3.4%	2.4%	4.0%	1.2%	6.4%	0.1%	12.0%	5.0%	2.8%	0.2%	0.0%	0.0%	0.0%
493	50	458	3.4%	37.7%	14.9%	2.1%	1.5%	2.5%	0.8%	4.0%	0.1%	7.9%	3.3%	3.9%	2.1%	0.1%	6.0%	9.7%
494	50	33	5.4%	59.5%	17.6%	1.4%	1.0%	1.6%	0.5%	2.6%	0.1%	5.8%	2.4%	1.9%	0.3%	0.0%	0.0%	0.0%
495	50	31	4.4%	48.6%	19.0%	2.3%	1.7%	2.7%	0.9%	4.4%	0.1%	9.0%	3.7%	2.7%	0.5%	0.0%	0.0%	0.0%
496	50	179	3.5%	38.1%	6.5%	1.1%	0.8%	1.3%	0.4%	2.0%	0.0%	4.5%	1.9%	1.9%	0.3%	0.5%	20.4%	16.8%
497	50	266	2.6%	28.2%	13.4%	1.7%	1.2%	2.0%	0.6%	3.2%	0.1%	8.6%	3.6%	3.6%	1.0%	0.4%	18.8%	10.9%

Traffic Flows and Breakdown by 16 Vehicle Classes (Year 2026)

Link No.	Speed Limit	Total Vehicle	19 - Motorcycles (MC)	01 - Private Cars (PC)	03 - Taxi	14 - Non-franchised Bus <=6.4t	15 - Non-franchised Bus 6.4-15t	16 - Non-franchised Bus >15t	12 - Private Light Bus <=3.5t	13 - Private Light Bus >3.5t	04 - Light Goods Vehicles <=2.5t	05 - Lt Goods Vehicles 2.5-3.5t	06 - Light Goods Vehicles >3.5t	07 - Heavy Goods Vehicles <=15t	08 - Heavy Goods Vehicles >15t	17 - Franchised Bus (SD)	18 - Franchised Bus (DD)	11 - Public Light Buses
	km/hr	0600-0700																
498	50	23	2.2%	24.2%	6.6%	1.4%	1.0%	1.6%	0.5%	2.6%	0.2%	23.2%	9.6%	5.5%	0.9%	0.0%	0.0%	20.4%
499	50	23	4.3%	46.7%	14.7%	0.2%	0.1%	0.2%	0.1%	0.3%	0.1%	8.9%	3.7%	0.7%	0.0%	0.0%	0.0%	20.0%
500	50	49	2.4%	26.5%	8.9%	1.4%	1.0%	1.7%	0.5%	2.7%	0.1%	9.9%	4.1%	1.8%	0.3%	0.3%	12.3%	26.0%
501	50	158	3.6%	39.6%	16.6%	2.2%	1.6%	2.6%	0.8%	4.1%	0.1%	12.1%	5.0%	2.8%	0.8%	0.0%	0.0%	8.1%
502	50	4	3.0%	33.2%	35.4%	0.0%	0.0%	0.0%	0.0%	0.0%	0.2%	19.9%	8.3%	0.0%	0.0%	0.0%	0.0%	0.0%
503	50	86	2.8%	30.9%	10.7%	1.0%	0.7%	1.1%	0.4%	1.8%	0.1%	11.3%	4.7%	4.6%	0.7%	0.4%	17.1%	11.7%
504	50	257	3.8%	42.1%	18.1%	1.6%	1.1%	1.9%	0.6%	2.9%	0.1%	9.5%	4.0%	3.0%	0.3%	0.1%	5.6%	5.3%
505	50	63	4.1%	45.5%	13.2%	1.2%	0.8%	1.4%	0.4%	2.2%	0.2%	15.5%	6.4%	8.2%	0.7%	0.0%	0.0%	0.0%
506	50	84	4.2%	46.5%	14.0%	1.7%	1.2%	1.9%	0.6%	3.1%	0.1%	13.9%	5.8%	6.5%	0.5%	0.0%	0.0%	0.0%
507	50	61	3.9%	42.7%	19.9%	2.6%	1.8%	3.0%	0.9%	4.8%	0.1%	11.2%	4.7%	3.5%	0.8%	0.0%	0.0%	0.0%
508	50	29	4.3%	47.4%	13.4%	1.9%	1.4%	2.3%	0.7%	3.6%	0.1%	12.2%	5.0%	7.3%	0.3%	0.0%	0.0%	0.0%
509	50	98	3.5%	38.8%	18.0%	2.8%	2.0%	3.3%	1.0%	5.2%	0.1%	10.3%	4.3%	3.9%	0.9%	0.0%	0.0%	5.9%
512	50	167	3.4%	37.2%	14.2%	1.5%	1.1%	1.8%	0.6%	2.8%	0.1%	11.8%	4.9%	5.9%	0.7%	0.0%	0.0%	14.1%
513	50	23	4.5%	49.4%	20.1%	2.1%	1.5%	2.4%	0.8%	3.9%	0.1%	8.9%	3.7%	2.3%	0.4%	0.0%	0.0%	0.0%
514	50	181	3.5%	38.7%	6.8%	1.0%	0.7%	1.2%	0.4%	1.9%	0.0%	4.4%	1.8%	1.9%	0.4%	0.5%	20.2%	16.6%
515	50	293	2.8%	30.3%	14.8%	1.6%	1.2%	1.9%	0.6%	3.0%	0.1%	8.5%	3.5%	3.5%	0.9%	0.4%	17.1%	9.9%
516	50	43	3.6%	39.4%	11.9%	1.0%	0.7%	1.1%	0.4%	1.8%	0.1%	6.5%	2.7%	2.3%	0.5%	0.3%	14.2%	13.6%
517	50	118	3.4%	37.4%	20.2%	1.2%	0.8%	1.4%	0.4%	2.1%	0.1%	8.0%	3.3%	4.2%	1.2%	0.1%	5.4%	10.8%
518	50	58	4.8%	52.7%	20.8%	1.3%	0.9%	1.5%	0.5%	2.4%	0.1%	8.7%	3.6%	2.5%	0.3%	0.0%	0.0%	0.0%
519	50	57	4.0%	43.9%	22.5%	2.6%	1.8%	3.0%	0.9%	4.8%	0.1%	8.4%	3.5%	3.6%	0.8%	0.0%	0.0%	0.0%
520	50	216	3.7%	40.7%	9.6%	1.2%	0.8%	1.4%	0.4%	2.2%	0.1%	6.8%	2.8%	2.8%	0.5%	0.4%	15.3%	11.2%
521	50	245	2.9%	31.5%	15.6%	1.9%	1.4%	2.3%	0.7%	3.6%	0.1%	7.6%	3.1%	3.0%	0.7%	0.4%	18.9%	6.3%
522	50	125	5.0%	54.8%	9.0%	1.8%	1.2%	2.1%	0.6%	3.3%	0.1%	8.0%	3.3%	3.6%	0.7%	0.0%	0.0%	6.5%
523	50	21	4.5%	49.8%	21.7%	1.3%	0.9%	1.5%	0.5%	2.4%	0.1%	8.8%	3.6%	4.1%	0.6%	0.0%	0.0%	0.0%
524	50	111	5.0%	54.4%	8.9%	1.7%	1.2%	1.9%	0.6%	3.1%	0.1%	8.0%	3.3%	4.5%	1.1%	0.0%	0.0%	6.3%
525	50	31	4.4%	48.0%	22.1%	1.1%	0.8%	1.3%	0.4%	2.0%	0.1%	5.2%	2.2%	2.3%	0.3%	0.0%	0.0%	9.9%
526	50	94	2.1%	22.5%	10.7%	0.4%	0.3%	0.5%	0.2%	0.8%	0.1%	5.0%	2.1%	1.6%	0.2%	0.8%	35.4%	17.3%
527	50	226	2.7%	30.1%	15.1%	2.0%	1.4%	2.3%	0.7%	3.7%	0.1%	7.4%	3.1%	2.9%	0.7%	0.5%	20.5%	6.8%
528	50	58	0.5%	5.6%	2.4%	0.0%	0.0%	0.0%	0.0%	0.1%	0.0%	1.4%	0.6%	0.4%	0.0%	1.3%	54.9%	32.8%
529	50	401	3.3%	36.0%	16.9%	1.7%	1.2%	2.0%	0.6%	3.2%	0.1%	7.4%	3.0%	3.2%	0.7%	0.3%	14.2%	6.1%
530	50	116	2.3%	25.3%	10.2%	1.9%	1.4%	2.2%	0.7%	3.6%	0.0%	4.3%	1.8%	1.8%	0.3%	0.7%	27.3%	16.3%
531	50	401	3.3%	36.0%	16.9%	1.7%	1.2%	2.0%	0.6%	3.2%	0.1%	7.4%	3.0%	3.2%	0.7%	0.3%	14.2%	6.1%
532	50	34	5.0%	54.6%	15.7%	0.7%	0.5%	0.8%	0.3%	1.3%	0.1%	10.6%	4.4%	5.7%	0.4%	0.0%	0.0%	0.0%
533	50	88	4.3%	46.7%	21.7%	2.5%	1.7%	2.9%	0.9%	4.6%	0.1%	7.9%	3.3%	3.0%	0.6%	0.0%	0.0%	0.0%
534	50	117	2.3%	25.5%	10.3%	1.9%	1.3%	2.2%	0.7%	3.5%	0.0%	4.4%	1.8%	1.8%	0.3%	0.6%	27.0%	16.1%
535	50	404	3.3%	36.4%	17.6%	1.7%	1.2%	1.9%	0.6%	3.1%	0.1%	7.0%	2.9%	3.1%	0.7%	0.3%	14.1%	6.0%
536	50	183	3.8%	41.4%	19.1%	1.5%	1.0%	1.7%	0.5%	2.8%	0.1%	7.0%	2.9%	2.5%	0.3%	0.2%	7.8%	7.4%
537	50	100	1.6%	17.7%	6.4%	0.8%	0.6%	0.9%	0.3%	1.5%	0.0%	4.2%	1.8%	1.6%	0.2%	0.9%	39.4%	21.9%
538	50	349	3.1%	34.0%	16.6%	1.9%	1.3%	2.2%	0.7%	3.4%	0.1%	8.3%	3.5%	3.7%	0.9%	0.3%	14.5%	5.6%
539	50	143	1.6%	18.1%	4.5%	0.7%	0.5%	0.8%	0.2%	1.2%	0.1%	7.1%	2.9%	3.3%	0.6%	1.0%	42.6%	14.9%
540	50	367	3.2%	34.7%	18.0%	1.1%	0.8%	1.3%	0.4%	2.1%	0.1%	6.4%	2.6%	3.9%	1.0%	0.4%	16.2%	7.9%
543	50	212	2.8%	30.4%	8.8%	1.4%	1.0%	1.7%	0.5%	2.7%	0.1%	5.2%	2.1%	3.6%	0.4%	0.7%	28.6%	10.0%
544	50	367	3.2%	34.7%	18.0%	1.1%	0.8%	1.3%	0.4%	2.1%	0.1%	6.4%	2.6%	3.9%	1.0%	0.4%	16.2%	7.9%
545	50	212	2.8%	30.4%	8.8%	1.4%	1.0%	1.7%	0.5%	2.7%	0.1%	5.2%	2.1%	3.6%	0.4%	0.7%	28.6%	10.0%
546	50	294	2.8%	30.5%	16.7%	1.1%	0.8%	1.3%	0.4%	2.1%	0.1%	6.2%	2.6%	3.8%	1.0%	0.5%	20.3%	9.8%
547	50	404	2.9%	32.2%	17.5%	1.0%	0.7%	1.2%	0.4%	1.9%	0.1%	6.6%	2.7%	3.8%	0.8%	0.4%	14.7%	13.0%
548	50	42	5.2%	56.6%	21.8%	1.7%	1.2%	2.0%	0.6%	3.2%	0.0%	3.7%	1.5%	2.2%	0.2%	0.0%	0.0%	0.0%
549	50	354	3.5%	38.4%	12.4%	1.6%	1.1%	1.9%	0.6%	3.0%	0.1%	6.2%	2.6%	3.4%	0.4%	0.4%	18.4%	6.0%
550	50	416	3.0%	32.6%	17.2%	1.3%	0.9%	1.5%	0.5%	2.3%	0.1%	6.8%	2.8%	4.0%	0.8%	0.4%	15.4%	10.7%
551	50	265	3.3%	36.3%	12.0%	1.3%	0.9%	1.5%	0.5%	2.4%	0.0%	4.0%	1.6%	2.8%	0.1%	0.6%	24.6%	8.0%
552	50	384	2.9%	32.1%	17.5%	1.3%	0.9%	1.5%	0.5%	2.4%	0.1%	7.4%	3.1%	4.5%	0.8%	0.4%	16.7%	8.1%
553	50	4	3.0%	33.1%	35.4%	0.0%	0.0%	0.0%	0.0%	0.0%	0.2%	19.9%	8.2%	0.0%	0.0%	0.0%	0.0%	0.0%
554	50	58	2.6%	28.2%	10.9%	1.0%	0.7%	1.2%	0.4%	1.9%	0.1%	8.5%	3.5%	6.4%	0.8%	0.0%	0.0%	33.8%
555	50	454	3.7%	40.1%	13.6%	1.3%	0.9%	1.5%	0.5%	2.3%	0.0%	4.6%	1.9%	2.9%	0.2%	0.5%	20.1%	6.0%
556	50	371	2.9%	31.3%	17.4%	1.3%	0.9%	1.5%	0.5%	2.4%	0.1%	7.4%	3.1%	4.5%	0.8%	0.4%	17.2%	8.4%
557	50	454	3.7%	40.1%	13.6%	1.3%	0.9%	1.5%	0.5%	2.3%	0.0%	4.6%	1.9%	2.9%	0.2%	0.5%	20.1%	6.0%
558	50	512	2.7%	29.3%	16.1%	1.1%	0.8%	1.3%	0.4%	2.1%	0.1%	10.1%	4.2%	6.1%	0.9%	0.4%	17.9%	6.5%
559	50	153	5.4%	59.1%	14.2%	1.7%	1.2%	2.0%	0.6%	3.1%	0.1%	6.4%	2.7%	2.9%	0.7%	0.0%	0.0%	0.0%
560	50	143	4.5%	49.2%	21.5%	1.5%	1.0%	1.7%	0.5%	2.7%	0.1%	7.3%	3.0%	4.1%	0.8%	0.0%	0.0%	2.2%
561	50	319	4.6%	50.0%	20.9%	1.3%	0.9%	1.6%	0.5%	2.5%	0.1%	6.6%	2.7%	3.0%	0.5%	0.0%	1.4%	3.5%
562	50	252	4.9%	53.3%	14.4%	1.7%	1.2%	2.0%	0.6%	3.2%	0.1%	6.8%	2.8%	3.1%	0.7%	0.0%	1.8%	3.2%
563	50	270	5.3%	57.6%	16.9%	1.8%	1.3%	2.1%	0.6%	3.3%	0.1%	5.2%	2.2%	2.3%	0.5%	0.0%	0.0%	0.9%
564	50	195	4.4%	47.8%	22.2%	1.3%	0.9%	1.5%	0.5%	2.4%	0.1%	7.9%	3.3%	4.3%	0.8%	0.0%	0.0%	2.8%
565	50	98	3.9%	43.2%	17.5%	2.0%	1.4%	2.4%	0.7%	3.8%	0.1%	7.3%	3.0%	3.3%	0.6%	0.1%	4.6%	5.9%
566	50	240	4.9%	54.1%	20.7%	1.7%	1.2%	2.0%	0.6%	3.2%	0.0%	4.0%	1.7%	1.2%	0.2%	0.0%	1.9%	2.4%
567	50	13	5.2%	57.2%	21.3%	1.2%	0.9%	1.4%	0.4%	2.3%	0.1%	6.2%	2.6%	1.0%	0.0%	0.0%	0.0%	0.0%
568	50	46	2.9%	32.2%	9.8%	2.1%	1.5%	2.4%	0.8%	3.9%	0.2%	15.6%	6.4%	7.0%	1.2%	0.0%	0.0%	14.1%
569	50	5	2.6%	28.7%	30.7%	1.1%	0.8%	1.3%	0.4%	2.1%	0.2%	17.2%	7.1%	6.7%	0.9%	0.0%	0.0%	0.0%
570	50	7	3.5%	38.5%	20.7%	2.7%	1.9%	3.2%	1.0%	5.1%	0.1%	11.7%	4.8%	5.2%	1.4%	0.0%	0.0%	0.0%
571	50	117	3.4%	37.0%	19.6%	0.9%	0.6%	1.0%	0.3%	1.6%	0.1%	7.9%	3.3%	3.8%	0.4%	0.0%	0.0%	20.1%
572	50	14	1.5%	16.9%	9.6%	0.8%	0.6%	1.0%	0.3%	1.6%	0.1%	11.0%	4.5%	5.2%	1.2%	0.0%	0.0%	45.6%
573	50	109	3.1%	34.1%	18.0%	0.6%	0.4%	0.7%	0.2%	1.1%	0.1%	7.3%	3.0%	3.4%	0.4%	0.0%	0.0%	27.6%
574	50	61	3.1%	34.5%	11.9%	2.0%	1.4%	2.3%	0.7%	3.6%	0.2%	15.0%	6.2%	6.9%	1.2%	0.0%	0.0%	10.8%
575	50	7	4.5%	49.7%	19.9%	1.2%	0.8%	1.4%	0.4%	2.2%	0.1%	11.2%	4.6%	3.4%	0.6%	0.0%	0.0%	0.0%
576	50	77	3.5%	38.3%	12.4%	2.1%	1.5%	2.5%	0.8%	3.9%	0.1%	12.4%	5.1%	5.9%	1.1%	0.0%	0.0%	10.6%
577	50	10	1.1%	12.4%	13.3%	0.0%	0.0%	0.0%	0.0%	0.0%	0.1%	7.5%	3.1%	0.0%	0.0%	0.0%	0.0%	62.6%
578	50	21	3.3%	35.7%	11.5%	1.6%	1.1%	1.9%	0.6%	3.0%	0.1%	7.1%	3.0%	3.4%	0.3%	0.0%	0.0%	27.4%
579	50	4	2.8%	30.9%	33.1%	1.1%	0.8%	1.3%	0.4%	2.1%	0.2%	18.6%	7.7%	1.0%	0.0%	0.0%	0.0%	0.0%
580	50	14	2.6%	28.4%	10.0%	0.5%	0.4%	0.6%	0.2%	1.0%	0.1%	5.6%	2.3%	1.0%	0.0%	0.0%	0.0%	47.2%
581	50	13	1.8%	19.2%	10.7%	1.2%	0.9%	1.5%	0.5%	2.3%	0.1%	8.8%	3.6%	4.8%	0.2%	0.0%	0.0%	44.5%
582	50	172	4.7%	51.2%	17.9%	0.9%	0.6%	1.1%	0.3%	1.7%	0.1%	9.7%	4.0%	6.1%	0.4%	0.0%	0.0%	1.3%
583	50	161	4.7%	51.7%	18.2%	0.8%	0.5%	0.9%	0.3%	1.4%	0.1%	10.3%	4.2%	6.5%	0.4%	0.0%	0.0%	0.0%
584	50	161	4.7%	51.7%	18.2%	0.8%	0.5%	0.9%	0.3%	1.4%	0.1%	10.3%	4.2%	6.5%	0.4%	0.0%	0.0%	0.0%
585	50	309	4.1%	45.5%	20.8%	1.6%	1.1%	1.8%	0.6%	2.9%	0.1%	10.8%	4.5%	5.8%	0.5%	0.0%	0.0%	0.0%
586	50	218	4.3%	47.2%	14.2%	1.1%	0.8%	1.3%	0.4%	2.1%	0.1%	14.0%	5.8%	7.9%	0.7%	0.0%	0.0%	0.0%
587	50	78	3.5%	38.8%	31.9%	4.0%	2.8%	4.7%	1.5%	7.5%	0.0%	2.9%	1.2%	0.9%	0.1%	0.0%	0.0%	0.0%
588	70	742	4.0%	43.5%	23.5%	1.8%	1.3%	2.1%	0.7%	3.4%	0.1%	8.8%	3.6%	4.4%	1.1%	0.0%	1.8%	0.0%
589	70	366	3.1%	33.9%	18.8%	2.3%	1.6%	2.6%	0.8%	4.2%	0.1%	11.9%	4.9%	7.7%	2.2%	0.1%	5.7%	0.0%
590	70	742	4.0%	43.5%	23.5%	1.8%	1.3%	2.1%	0.7%	3.4%	0.1%	8.8%	3.6%	4.4%	1.1%	0.0%	1.8%	0.0%
591	70	625	3.3%	36.5%	18.5%	2.3%	1.6%	2.6%	0.8%	4.2%	0.1%	11.8%	4.9%	7.1%	1.7%	0.1%	4.5%	0.0%
594	50	193	2.7%	29.5%	11.3%	0.9%	0.7%	1.1%	0.3%	1.8%	0.1%	9.1%	3.8%	4.5%	0.3%	0.5%	20.5%	12.8%
595	50	293	3.1%	34.1%	17.3%	1.8%	1.3%	2.1%	0.7%	3.3%	0.1%	9.0%	3.7%	4.3%	0.9%	0.4%	17.2%	0.7%
596	50	163	2.7%	29.1%	10.9%	0.8%	0.5%	0.9%	0.3%	1.4%	0.1%	8.6%	3.5%	4.6%	0.3%	0.6%	24.3%	11.6%
597	50	400	3.2%	35.6%	19.5%	1.7%	1.2%	2.0%	0.6%	3.2%	0.1%	9.5%	3.9%	5.2%	0.9%	0.3%	12.6%	0.5%
598	50	225	3.3%	36.2%	12.4%	1.2%	0.8%	1.4%	0.4%	2.2%	0.1%	10.9%	4.5%	5.9%	0.4%	0.3%	11.6%	8.4%
599	50	253	3.2%	35.1%	23.7%	1.4%	1.0%	1.6%	0.5%	2.6%	0.1%	9.1%	3.8%	5.3%	0.8%	0.3%	10.9%	0.8%
600	50	200	4.0%	44.1%	26.9%	1.2%	0.8%	1.3%	0.4%	2.1%	0.1%	8.8%	3.6%	6.1%	0.5%	0.0%	0.0%	0.0%
601	50	219	3.8%	41.3%	27.7%	1.3%	0.9%	1.6%	0.5%	2.5%	0.1%	9.9%	4.1%	5.6%	0.6%	0.0%	0.0%	0.0%
602	50	137	3.5%	37.9%	22.9%	1.6%	1.1%	1.9%	0.6%	3.0%	0.1%	11.0%	4.6%	6.9%	0.8%	0.0%	0.0%	4.2%
603	50	6	2.0%	21.4%	22.9%	6.9%	4.9%	8.1%	2.5%	12.8%	0.1%	12.9%	5.3%	0.2%	0.1%	0.0%	0.0%	0.0%
604	50	213	3.6%	39.7%	19.6%	1.9%	1.4%	2.3%	0.7%	3.6%	0.1%	11.9%	4.9%	6.6%	0.8%	0.0%	0.0%	2.7%
605	50	205	3.8%	41.3%	20.4%	1.8%	1.3%	2.1%	0.7%	3.4%	0.1%	12.4%	5.1%	6.9%	0.8%	0.0%	0.0%	0.0%
606	50	28	4.1%	45.2%	16.0%	2.8%	2.0%	3.2%	1.0%	5.1%	0.1%	12.0%	5.0%	3.2%	0.3%	0.0%	0.0%	0.0%
607	50	4	3.0%	33.2%	35.4%	0.0%	0.0%	0.0%	0.0%	0.0%	0.2%	19.9%	8.3%	0.0%	0.0%	0.0%	0.0%	0.0%
608	50	311	3.1%	33.6%	11.5%	1.4%	1.0%	1.7%	0.5%	2.7%	0.1%	6.1%	2.5%	2.4%	0.6%	0.7%	29.3%	2.7%

Traffic Flows and Breakdown by 16 Vehicle Classes (Year 2026)

Link No.	Speed Limit	Total Vehicle	19 - Motorcycles (MC)	01 - Private Cars (PC)	03 - Taxi	14 - Non-franchised Bus <=6.4t	15 - Non-franchised Bus 6.4-15t	16 - Non-franchised Bus >15t	12 - Private Light Bus <=3.5t	13 - Private Light Bus >3.5t	04 - Light Goods Vehicles <=2.5t	05 - Lt Goods Vehicles 2.5-3.5t	06 - Light Goods Vehicles >3.5t	07 - Heavy Goods Vehicles <=15t	08 - Heavy Goods Vehicles >15t	17 - Franchised Bus (SD)	18 - Franchised Bus (DD)	11 - Public Light Buses
	km/hr	0600-0700																
609	50	485	3.1%	33.5%	17.8%	0.8%	0.6%	1.0%	0.3%	1.5%	0.1%	7.9%	3.3%	5.1%	0.5%	0.4%	16.8%	7.5%
610	50	671	3.0%	33.1%	16.5%	1.1%	0.8%	1.3%	0.4%	2.0%	0.1%	7.6%	3.1%	4.4%	0.4%	0.4%	17.4%	8.3%
611	50	326	1.9%	20.3%	12.5%	1.1%	0.7%	1.2%	0.4%	2.0%	0.1%	6.3%	2.6%	3.7%	0.2%	0.7%	31.1%	15.4%
612	70	267	3.4%	36.9%	16.4%	1.8%	1.3%	2.1%	0.7%	3.4%	0.1%	8.6%	3.6%	2.5%	0.2%	0.0%	0.8%	18.2%
613	70	402	3.7%	40.4%	23.3%	2.8%	2.0%	3.3%	1.0%	5.2%	0.1%	8.0%	3.3%	3.6%	0.6%	0.0%	0.5%	2.2%
614	70	402	3.7%	40.4%	23.3%	2.8%	2.0%	3.3%	1.0%	5.2%	0.1%	8.0%	3.3%	3.6%	0.6%	0.0%	0.5%	2.2%
615	70	267	3.4%	36.9%	16.4%	1.8%	1.3%	2.1%	0.7%	3.4%	0.1%	8.6%	3.6%	2.5%	0.2%	0.0%	0.8%	18.2%
617	50	420	3.1%	33.9%	10.3%	2.1%	1.5%	2.4%	0.8%	3.9%	0.1%	6.6%	2.7%	3.1%	0.2%	0.6%	25.7%	3.1%
618	70	466	4.5%	48.9%	19.8%	1.0%	0.7%	1.2%	0.4%	1.8%	0.1%	9.1%	3.8%	4.0%	0.5%	0.0%	0.0%	4.4%
619	50	765	3.6%	39.0%	14.8%	1.7%	1.2%	1.9%	0.6%	3.1%	0.1%	7.6%	3.1%	4.0%	0.4%	0.4%	16.2%	2.4%
620	50	513	4.1%	45.1%	16.2%	1.8%	1.3%	2.1%	0.6%	3.3%	0.1%	8.5%	3.5%	4.8%	0.4%	0.1%	4.5%	3.6%
621	50	271	3.8%	41.4%	13.7%	1.6%	1.1%	1.9%	0.6%	3.0%	0.1%	5.9%	2.5%	2.2%	0.6%	0.3%	11.1%	10.3%
622	50	556	4.2%	45.7%	16.5%	1.8%	1.2%	2.1%	0.6%	3.3%	0.1%	8.4%	3.5%	4.7%	0.4%	0.1%	4.1%	3.3%
623	50	528	4.2%	45.7%	16.7%	1.7%	1.2%	2.0%	0.6%	3.2%	0.1%	8.5%	3.5%	4.7%	0.5%	0.1%	4.4%	3.2%
624	50	414	4.0%	44.4%	17.3%	1.2%	0.9%	1.4%	0.4%	2.3%	0.1%	9.0%	3.7%	4.8%	0.5%	0.1%	5.6%	4.1%
625	50	408	3.4%	37.4%	13.8%	1.5%	1.0%	1.7%	0.5%	2.8%	0.1%	5.8%	2.4%	2.0%	0.4%	0.2%	7.4%	19.6%
627	50	271	3.8%	41.4%	13.7%	1.6%	1.1%	1.9%	0.6%	3.0%	0.1%	5.9%	2.5%	2.2%	0.6%	0.3%	11.1%	10.3%
628	50	138	2.7%	29.5%	14.1%	1.2%	0.9%	1.4%	0.5%	2.3%	0.1%	5.4%	2.2%	1.6%	0.1%	0.0%	0.0%	38.1%
629	70	466	4.5%	48.9%	19.8%	1.0%	0.7%	1.2%	0.4%	1.8%	0.1%	9.1%	3.8%	4.0%	0.5%	0.0%	0.0%	4.4%
630	70	689	3.8%	41.2%	18.9%	1.9%	1.3%	2.2%	0.7%	3.4%	0.1%	9.9%	4.1%	4.3%	0.6%	0.0%	0.0%	7.6%
631	50	130	3.9%	42.5%	14.8%	2.4%	1.7%	2.9%	0.9%	4.5%	0.1%	6.5%	2.7%	2.6%	0.5%	0.2%	9.5%	4.1%
632	50	188	3.7%	40.7%	14.3%	1.9%	1.4%	2.2%	0.7%	3.6%	0.1%	7.9%	3.3%	2.5%	0.4%	0.2%	10.0%	7.2%
633	50	49	2.5%	27.5%	11.9%	0.9%	0.6%	1.1%	0.3%	1.7%	0.1%	8.9%	3.7%	3.5%	0.6%	0.6%	25.1%	10.9%
634	50	165	3.6%	39.9%	13.9%	1.8%	1.3%	2.1%	0.7%	3.3%	0.1%	8.8%	3.7%	2.8%	0.5%	0.3%	11.4%	5.9%
640	50	52	4.4%	48.7%	21.3%	2.3%	1.6%	2.7%	0.8%	4.3%	0.1%	7.8%	3.2%	2.5%	0.3%	0.0%	0.0%	0.0%
641	50	93	4.1%	45.3%	20.0%	2.0%	1.4%	2.4%	0.7%	3.7%	0.1%	8.7%	3.6%	2.7%	0.2%	0.0%	0.0%	5.0%
642	50	226	3.3%	36.5%	15.4%	1.7%	1.2%	2.0%	0.6%	3.1%	0.1%	8.4%	3.5%	2.9%	0.4%	0.0%	0.0%	21.0%
643	50	286	3.4%	37.7%	16.9%	1.8%	1.3%	2.1%	0.7%	3.3%	0.1%	8.7%	3.6%	3.3%	0.6%	0.0%	0.0%	16.6%
644	50	193	3.1%	34.1%	15.4%	1.7%	1.2%	2.0%	0.6%	3.1%	0.1%	8.8%	3.6%	3.6%	0.7%	0.0%	0.0%	22.2%
645	50	93	3.7%	40.1%	19.0%	2.1%	1.5%	2.5%	0.8%	4.0%	0.1%	12.6%	5.2%	5.5%	1.3%	0.0%	0.0%	1.7%
646	50	26	3.8%	41.7%	21.5%	1.2%	0.9%	1.4%	0.4%	2.3%	0.1%	14.0%	5.8%	6.1%	0.7%	0.0%	0.0%	0.0%
647	50	130	2.8%	30.4%	10.3%	1.9%	1.3%	2.2%	0.7%	3.5%	0.1%	12.7%	5.3%	6.9%	0.2%	0.1%	3.5%	18.1%
648	50	264	2.9%	31.7%	13.7%	2.4%	1.7%	2.8%	0.9%	4.5%	0.1%	11.5%	4.8%	5.5%	0.1%	0.0%	1.7%	15.6%
649	50	228	3.2%	35.1%	15.3%	2.8%	2.0%	3.2%	1.0%	5.1%	0.1%	12.8%	5.3%	6.1%	0.2%	0.0%	2.0%	5.7%
650	50	225	2.9%	31.8%	14.9%	3.3%	2.3%	3.9%	1.2%	6.1%	0.1%	13.3%	5.5%	4.8%	0.1%	0.0%	2.0%	7.7%
651	50	65	4.1%	45.3%	16.9%	0.7%	0.5%	0.8%	0.2%	1.2%	0.1%	14.3%	5.9%	9.5%	0.4%	0.0%	0.0%	0.0%
652	50	61	3.1%	33.5%	15.2%	2.5%	1.8%	2.9%	0.9%	4.7%	0.2%	16.3%	6.8%	5.1%	0.1%	0.0%	0.0%	7.0%
653	50	49	5.1%	56.5%	18.0%	2.1%	1.5%	2.5%	0.8%	4.0%	0.1%	5.0%	2.1%	2.2%	0.2%	0.0%	0.0%	0.0%
654	50	5	2.9%	31.9%	29.6%	1.1%	0.8%	1.3%	0.4%	2.0%	0.2%	16.6%	6.9%	4.8%	1.5%	0.0%	0.0%	0.0%
657	50	58	5.0%	54.7%	18.0%	2.3%	1.6%	2.7%	0.8%	4.2%	0.1%	6.2%	2.6%	1.7%	0.2%	0.0%	0.0%	0.0%
658	50	50	4.8%	53.0%	23.6%	1.2%	0.9%	1.4%	0.4%	2.3%	0.1%	7.2%	3.0%	1.9%	0.1%	0.0%	0.0%	0.0%
659	50	47	5.1%	56.2%	18.4%	2.5%	1.8%	3.0%	0.9%	4.7%	0.0%	3.5%	1.5%	2.4%	0.1%	0.0%	0.0%	0.0%
660	50	18	4.1%	45.2%	19.3%	4.4%	3.1%	5.1%	1.6%	8.1%	0.0%	4.4%	1.8%	2.7%	0.1%	0.0%	0.0%	0.0%
661	50	149	3.8%	41.8%	19.6%	2.3%	1.6%	2.7%	0.8%	4.2%	0.1%	8.5%	3.5%	6.2%	0.5%	0.1%	4.3%	0.0%
662	50	148	4.3%	47.1%	24.9%	2.1%	1.5%	2.5%	0.8%	3.9%	0.1%	5.5%	2.3%	4.9%	0.1%	0.0%	0.0%	0.0%
665	70	50	4.3%	47.7%	17.8%	3.8%	2.7%	4.4%	1.4%	7.0%	0.1%	5.1%	2.1%	3.3%	0.5%	0.0%	0.0%	0.0%
669	70	280	3.1%	33.8%	22.6%	3.3%	2.3%	3.8%	1.2%	6.0%	0.1%	9.5%	3.9%	5.7%	1.5%	0.1%	3.1%	0.0%
670	50	196	3.2%	34.8%	25.2%	1.8%	1.3%	2.1%	0.7%	3.3%	0.1%	10.5%	4.4%	6.4%	1.9%	0.1%	4.4%	0.0%
671	70	84	2.9%	31.3%	16.6%	6.7%	4.7%	7.8%	2.4%	12.4%	0.1%	7.2%	3.0%	4.3%	0.6%	0.0%	0.0%	0.0%
672	70	134	3.4%	37.5%	17.0%	5.6%	3.9%	6.5%	2.0%	10.4%	0.1%	6.4%	2.7%	3.9%	0.6%	0.0%	0.0%	0.0%
674	50	454	4.7%	51.2%	20.1%	1.8%	1.3%	2.1%	0.7%	3.4%	0.1%	7.3%	3.0%	2.5%	0.2%	0.0%	1.4%	0.3%
675	50	145	4.2%	45.8%	23.1%	1.9%	1.3%	2.2%	0.7%	3.4%	0.1%	6.8%	2.8%	2.1%	0.2%	0.1%	4.4%	1.1%
676	50	39	4.8%	52.5%	20.1%	2.6%	1.8%	3.0%	0.9%	4.8%	0.1%	5.5%	2.3%	1.4%	0.1%	0.0%	0.0%	0.0%
677	50	27	4.8%	52.6%	24.0%	1.5%	1.1%	1.8%	0.6%	2.9%	0.1%	6.2%	2.6%	1.7%	0.1%	0.0%	0.0%	0.0%
678	50	75	3.7%	40.2%	19.0%	1.8%	1.3%	2.2%	0.7%	3.4%	0.1%	14.4%	6.0%	6.5%	0.8%	0.0%	0.0%	0.0%
679	50	64	3.9%	42.8%	24.3%	0.4%	0.3%	0.4%	0.1%	0.7%	0.1%	11.4%	4.7%	10.1%	0.7%	0.0%	0.0%	0.0%
680	50	89	3.8%	41.6%	14.5%	1.1%	0.8%	1.3%	0.4%	2.1%	0.1%	7.4%	3.1%	2.9%	0.4%	0.0%	0.0%	20.3%
681	50	125	4.4%	48.1%	17.7%	1.1%	0.7%	1.2%	0.4%	2.0%	0.1%	10.0%	4.1%	6.5%	0.3%	0.0%	0.0%	3.4%
682	50	29	3.4%	37.8%	38.5%	0.8%	0.6%	0.9%	0.3%	1.5%	0.1%	8.8%	3.6%	3.2%	0.6%	0.0%	0.0%	0.0%
683	50	53	3.0%	32.8%	16.8%	3.2%	2.2%	3.7%	1.2%	5.9%	0.2%	14.6%	6.1%	7.4%	0.1%	0.0%	0.0%	2.9%
684	50	60	4.8%	53.2%	20.5%	1.7%	1.2%	2.0%	0.6%	3.2%	0.1%	6.8%	2.8%	2.4%	0.4%	0.0%	0.0%	0.0%
685	50	105	4.0%	43.4%	19.8%	1.5%	1.0%	1.7%	0.5%	2.7%	0.1%	12.9%	5.3%	6.1%	0.9%	0.0%	0.0%	0.0%
686	50	195	3.1%	33.8%	14.1%	1.2%	0.9%	1.4%	0.4%	2.2%	0.1%	13.3%	5.5%	9.1%	0.4%	0.1%	2.3%	12.0%
687	50	57	2.9%	32.2%	31.6%	1.1%	0.8%	1.3%	0.4%	2.0%	0.2%	15.1%	6.2%	6.2%	0.1%	0.0%	0.0%	0.0%
688	50	58	4.1%	45.4%	25.6%	1.9%	1.3%	2.2%	0.7%	3.5%	0.1%	6.3%	2.6%	2.8%	0.0%	0.1%	3.3%	0.0%
689	50	156	4.6%	50.2%	18.4%	1.6%	1.2%	1.9%	0.6%	3.1%	0.1%	6.4%	2.6%	2.4%	0.2%	0.1%	2.9%	3.7%
690	50	157	4.6%	50.1%	18.4%	1.7%	1.2%	2.0%	0.6%	3.2%	0.1%	6.4%	2.6%	2.4%	0.2%	0.1%	2.9%	3.7%
691	50	129	3.5%	38.6%	28.1%	1.5%	1.1%	1.8%	0.6%	2.8%	0.1%	10.9%	4.5%	4.7%	0.1%	0.0%	1.5%	0.0%
692	50	129	3.5%	38.6%	28.1%	1.5%	1.1%	1.8%	0.6%	2.8%	0.1%	10.9%	4.5%	4.7%	0.1%	0.0%	1.5%	0.0%
693	50	65	3.9%	43.0%	9.8%	1.1%	0.8%	1.3%	0.4%	2.0%	0.2%	21.4%	8.8%	6.6%	0.6%	0.0%	0.0%	0.0%
695	50	164	3.2%	34.8%	27.4%	1.5%	1.1%	1.7%	0.5%	2.8%	0.1%	14.3%	5.9%	5.5%	0.0%	0.0%	1.2%	0.0%
696	50	4	3.0%	33.2%	35.4%	0.0%	0.0%	0.0%	0.0%	0.0%	0.2%	19.9%	8.3%	0.0%	0.0%	0.0%	0.0%	0.0%
697	50	71	3.8%	42.2%	19.2%	1.7%	1.2%	2.0%	0.6%	3.2%	0.1%	6.2%	2.6%	5.1%	0.3%	0.2%	9.5%	2.2%
698	70	178	4.0%	44.0%	6.6%	1.9%	1.3%	2.2%	0.7%	3.5%	0.2%	14.8%	6.1%	10.4%	0.0%	0.1%	4.2%	0.0%
699	50	102	0.1%	1.3%	1.4%	0.0%	0.0%	0.0%	0.0%	0.0%	0.0%	0.8%	0.3%	0.0%	0.0%	2.1%	88.8%	5.3%
700	70	890	3.3%	35.9%	21.8%	1.4%	1.0%	1.6%	0.5%	2.5%	0.1%	7.2%	3.0%	3.2%	0.2%	0.2%	7.0%	11.3%
701	70	289	3.6%	39.2%	11.1%	3.3%	2.3%	3.8%	1.2%	6.1%	0.1%	11.6%	4.8%	6.3%	0.6%	0.1%	3.3%	2.7%
702	70	905	3.3%	35.8%	22.3%	1.4%	1.0%	1.6%	0.5%	2.6%	0.1%	7.0%	2.9%	3.1%	0.2%	0.2%	6.9%	11.1%
704	70	935	2.9%	32.2%	18.2%	1.0%	0.7%	1.1%	0.3%	1.8%	0.1%	7.8%	3.2%	4.3%	0.2%	0.4%	15.1%	10.8%
705	70	1107	3.1%	34.0%	19.4%	1.0%	0.7%	1.1%	0.4%	1.8%	0.1%	7.7%	3.2%	4.2%	0.2%	0.3%	13.0%	9.8%
706	70	656	2.9%	32.0%	21.7%	1.1%	0.8%	1.3%	0.4%	2.1%	0.1%	9.9%	4.1%	3.9%	0.5%	0.1%	6.3%	12.8%
712	50	245	3.4%	37.7%	20.4%	4.6%	3.2%	5.4%	1.7%	8.5%	0.1%	6.1%	2.5%	4.6%	0.4%	0.0%	0.6%	0.6%
713	50	13	1.6%	17.7%	16.1%	0.7%	0.5%	0.8%	0.2%	1.3%	0.1%	5.9%	2.4%	2.9%	0.5%	1.1%	48.3%	0.0%
714	50	12	3.1%	33.9%	24.4%	1.6%	1.1%	1.9%	0.6%	3.0%	0.1%	14.2%	5.9%	8.2%	2.1%	0.0%	0.0%	0.0%
715	50	9	2.8%	30.5%	29.0%	1.2%	0.8%	1.4%	0.4%	2.2%	0.2%	15.1%	6.3%	8.3%	1.8%	0.0%	0.0%	0.0%
716	50	54	2.9%	31.7%	25.1%	0.9%	0.6%	1.1%	0.3%	1.7%	0.1%	7.6%	3.2%	3.0%	0.3%	0.5%	21.0%	0.0%
717	50	341	3.7%	40.2%	22.8%	2.5%	1.8%	3.0%	0.9%	4.7%	0.1%	8.1%	3.3%	5.7%	0.5%	0.1%	2.7%	0.0%
718	50	541	3.5%	38.9%	21.4%	2.6%	1.8%	3.1%	1.0%	4.8%	0.1%	9.2%	3.8%	6.0%	0.8%	0.0%	2.0%	0.9%
719	50	276	3.9%	42.4%	18.2%	2.9%	2.0%	3.4%	1.1%	5.3%	0.1%	9.4%	3.9%	3.9%	0.4%	0.0%	0.5%	2.5%
720	50	93	3.8%	41.7%	23.2%	3.8%	2.7%	4.5%	1.4%	7.1%	0.1%	5.3%	2.2%	3.7%	0.5%	0.0%	0.0%	0.0%
721	50	153	2.8%	31.3%	21.9%	2.0%	1.4%	2.4%	0.7%	3.7%	0.1%	4.9%	2.0%	3.1%	0.2%	0.2%	9.1%	14.1%
722	50	161	2.7%	29.3%	22.1%	1.3%	0.9%	1.5%	0.5%	2.4%	0.1%	6.9%	2.9%	4.0%	0.3%	0.2%	9.6%	15.4%
723	50	418	3.2%	35.3%	20.5%	3.3%	2.3%	3.8%	1.2%	6.1%	0.1%	7.0%	2.9%	2.9%	0.3%	0.1%	2.7%	8.2%
724	50	890	3.7%	40.8%	25.6%	2.0%	1.4%	2.4%	0.7%	3.7%	0.1%	6.5%	2.7%	3.1%	0.4%	0.1%	2.6%	4.2%
725	50	91	3.4%	37.3%	18.6%	1.9%	1.3%	2.2%	0.7%	3.5%	0.1%	7.1%	2.9%	1.7%	0.1%	0.3%	12.5%	6.4%
726	50	382	4.4%	48.1%	28.0%	0.6%	0.4%	0.7%	0.2%	1.1%	0.1%	6.7%	2.8%	2.3%	0.2%	0.1%	3.4%	1.1%
727	50	141	4.3%	46.8%	27.5%	0.5%	0.3%	0.6%	0.2%	0.9%	0.1%	10.7%	4.4%	3.6%	0.2%	0.0%	0.0%	0.0%
728	50	66	3.1%	34.5%	17.6%	2.4%	1.7%	2.8%	0.9%	4.4%	0.2%	17.2%	7.1%	6.8%	1.4%	0.0%	0.0%	0.0%
729	50	75	3.9%	43.3%	28.2%	1.6%	1.1%	1.8%	0.6%	2.9%	0.1%	7.7%	3.2%	2.9%	0.2%	0.0%	0.0%	2.6%
730	50	74	3.1%	34.4%	20.3%	3.5%	2.5%	4.1%	1.3%	6.5%	0.1%	10.6%	4.4%	5.7%	1.6%	0.0%	0.0%	2.1%
731	50	129	3.1%	33.6%	19.1%	2.6%	1.9%	3.1%	1.0%	4.9%	0.1%	13.3%	5.5%	5.6%	1.2%	0.1%	2.6%	2.4%
732	50	227	3.6%	39.3%	22.6%	1.8%	1.3%	2.1%	0.7%	3.4%	0.1%	9.8%	4.0%	3.7%	0.3%	0.0%	1.7%	5.6%
733	50	26	2.5%	27.0%	18.3%	1.4%	1.0%	1.6%	0.5%	2.6%	0.2%	21.8%	9.0%	5.9%	0.6%	0.0%	0.0%	7.4%
734	50	5	2.6%	28.6%	27.5%	0.6%	0.4%	0.7%	0.2%	1.1%	0.2%	23.2%	9.6%	5.0%	0.3%	0.0%	0.0%	0.0%
735	50	21	3.4%	37.1%	26.8%	1.8%	1.3%	2.1%	0.7%	3.3%	0.1%	13.4%	5.5%	4.2%	0.3%	0.0%	0.0%	0.0%

Traffic Flows and Breakdown by 16 Vehicle Classes (Year 2026)

Link No.	Speed Limit	Total Vehicle	19 - Motorcycles (MC)	01 - Private Cars (PC)	03 - Taxi	14 - Non-franchised Bus <=6.4t	15 - Non-franchised Bus 6.4-15t	16 - Non-franchised Bus >15t	12 - Private Light Bus <=3.5t	13 - Private Light Bus >3.5t	04 - Light Goods Vehicles <=2.5t	05 - Lt Goods Vehicles 2.5-3.5t	06 - Light Goods Vehicles >3.5t	07 - Heavy Goods Vehicles <=15t	08 - Heavy Goods Vehicles >15t	17 - Franchised Bus (SD)	18 - Franchised Bus (DD)	11 - Public Light Buses
	km/hr	0600-0700																
736	50	176	3.2%	35.7%	23.4%	1.9%	1.4%	2.3%	0.7%	3.6%	0.1%	13.7%	5.7%	4.8%	0.5%	0.0%	0.0%	3.1%
737	50	13	2.0%	21.9%	16.3%	1.5%	1.0%	1.7%	0.5%	2.7%	0.2%	21.1%	8.8%	6.2%	0.8%	0.0%	0.0%	15.2%
738	50	122	3.0%	33.5%	20.5%	2.6%	1.8%	3.0%	0.9%	4.8%	0.1%	14.0%	5.8%	4.8%	0.6%	0.0%	0.0%	4.4%
739	50	94	2.8%	30.7%	20.1%	1.4%	1.0%	1.6%	0.5%	2.5%	0.1%	12.2%	5.0%	4.0%	0.5%	0.1%	4.0%	13.5%
740	50	122	2.9%	31.5%	23.4%	1.0%	0.7%	1.2%	0.4%	1.9%	0.2%	16.3%	6.7%	3.9%	0.2%	0.1%	4.0%	5.7%
741	50	77	3.2%	34.8%	23.3%	1.0%	0.7%	1.2%	0.4%	1.9%	0.1%	12.7%	5.3%	3.6%	0.1%	0.0%	0.0%	11.5%
742	50	89	3.0%	32.6%	17.2%	1.5%	1.1%	1.8%	0.6%	2.8%	0.0%	3.5%	1.5%	1.0%	0.1%	0.2%	7.6%	25.6%
743	50	119	3.1%	34.0%	18.2%	2.1%	1.5%	2.4%	0.8%	3.9%	0.1%	5.4%	2.2%	1.5%	0.1%	0.1%	5.7%	19.1%
745	50	127	3.0%	33.5%	23.1%	1.6%	1.1%	1.8%	0.6%	2.9%	0.1%	13.7%	5.7%	4.1%	0.4%	0.1%	2.7%	5.5%
746	50	57	2.2%	23.8%	8.7%	2.7%	1.9%	3.2%	1.0%	5.0%	0.1%	13.2%	5.5%	3.7%	0.1%	0.2%	6.6%	22.2%
749	70	1425	4.8%	52.7%	9.9%	2.4%	1.7%	2.8%	0.9%	4.5%	0.1%	7.4%	3.1%	5.1%	0.2%	0.1%	3.4%	1.1%
750	70	1445	4.1%	44.5%	12.5%	3.0%	2.1%	3.5%	1.1%	5.5%	0.1%	10.1%	4.2%	5.6%	0.6%	0.0%	2.1%	1.1%
751	70	576	4.4%	48.4%	22.0%	0.8%	0.6%	1.0%	0.3%	1.6%	0.1%	10.1%	4.2%	6.2%	0.3%	0.0%	0.0%	0.0%
752	70	456	3.3%	36.4%	23.4%	1.7%	1.2%	2.0%	0.6%	3.2%	0.1%	13.8%	5.7%	5.5%	0.6%	0.1%	2.3%	0.0%
753	70	348	4.1%	45.3%	19.7%	1.0%	0.7%	1.1%	0.4%	1.8%	0.1%	12.8%	5.3%	5.2%	0.6%	0.0%	1.7%	0.0%
754	70	424	3.7%	40.6%	23.0%	2.3%	1.6%	2.7%	0.8%	4.2%	0.1%	9.8%	4.1%	4.3%	0.8%	0.0%	1.9%	0.0%
755	70	143	4.1%	44.6%	16.7%	1.1%	0.8%	1.3%	0.4%	2.0%	0.2%	15.8%	6.5%	5.8%	0.8%	0.0%	0.0%	0.0%
756	70	160	3.4%	37.4%	22.8%	1.5%	1.0%	1.7%	0.5%	2.7%	0.1%	11.8%	4.9%	5.9%	1.2%	0.1%	4.9%	0.0%
757	50	166	3.4%	37.5%	24.0%	3.4%	2.4%	4.0%	1.3%	6.4%	0.1%	8.9%	3.7%	4.0%	0.8%	0.0%	0.0%	0.0%
759	50	262	4.3%	47.5%	25.3%	0.9%	0.6%	1.1%	0.3%	1.7%	0.1%	9.0%	3.7%	2.9%	0.2%	0.0%	0.0%	2.2%
760	50	215	4.0%	44.1%	27.6%	1.8%	1.2%	2.1%	0.6%	3.3%	0.1%	7.3%	3.0%	2.3%	0.2%	0.0%	1.1%	1.4%
761	50	234	4.0%	44.4%	26.4%	1.0%	0.7%	1.2%	0.4%	1.9%	0.1%	9.8%	4.1%	4.1%	0.2%	0.0%	0.3%	1.3%
777	70	875	4.8%	52.9%	8.9%	2.5%	1.8%	2.9%	0.9%	4.6%	0.1%	7.1%	2.9%	5.1%	0.1%	0.1%	4.4%	0.9%
778	50	14	3.0%	32.4%	22.9%	2.6%	1.8%	3.0%	0.9%	4.7%	0.1%	13.3%	5.5%	8.5%	1.3%	0.0%	0.0%	0.0%
779	50	622	3.3%	36.7%	23.5%	2.2%	1.5%	2.6%	0.8%	4.1%	0.1%	12.5%	5.2%	5.1%	0.6%	0.0%	1.7%	0.0%
780	50	683	4.3%	47.2%	21.9%	0.7%	0.5%	0.9%	0.3%	1.4%	0.1%	10.6%	4.4%	6.4%	0.3%	0.0%	0.9%	0.0%
781	50	117	4.3%	47.2%	25.2%	0.8%	0.5%	0.9%	0.3%	1.4%	0.1%	11.1%	4.6%	3.5%	0.2%	0.0%	0.0%	0.0%
782	50	133	3.6%	39.2%	19.7%	2.3%	1.6%	2.7%	0.9%	4.3%	0.1%	14.1%	5.8%	4.9%	0.6%	0.0%	0.0%	0.0%
783	50	215	4.0%	44.1%	27.6%	1.8%	1.2%	2.1%	0.6%	3.3%	0.1%	7.3%	3.0%	2.3%	0.2%	0.0%	1.1%	1.4%
784	50	250	3.7%	40.3%	23.4%	1.8%	1.3%	2.2%	0.7%	3.4%	0.1%	11.5%	4.8%	4.8%	0.4%	0.0%	0.3%	1.2%
785	50	142	4.0%	44.1%	29.4%	1.6%	1.2%	1.9%	0.6%	3.0%	0.1%	5.9%	2.4%	2.0%	0.0%	0.0%	1.6%	2.2%
786	50	270	3.7%	40.1%	25.4%	2.0%	1.4%	2.4%	0.7%	3.8%	0.1%	10.2%	4.2%	4.2%	0.4%	0.0%	0.3%	1.1%
787	50	284	3.4%	36.8%	24.8%	2.3%	1.6%	2.7%	0.8%	4.3%	0.1%	11.6%	4.8%	5.2%	0.5%	0.0%	0.0%	1.1%
788	50	433	3.3%	36.8%	23.4%	2.1%	1.5%	2.4%	0.8%	3.9%	0.1%	12.3%	5.1%	5.3%	0.6%	0.1%	2.4%	0.0%
789	50	779	4.2%	46.0%	22.5%	0.9%	0.6%	1.0%	0.3%	1.7%	0.1%	10.4%	4.3%	6.4%	0.3%	0.0%	0.8%	0.4%
790	50	435	3.5%	38.3%	24.1%	1.9%	1.3%	2.2%	0.7%	3.5%	0.1%	11.7%	4.9%	4.8%	0.5%	0.1%	2.4%	0.0%
791	50	715	4.2%	46.5%	22.5%	0.9%	0.6%	1.0%	0.3%	1.6%	0.1%	10.3%	4.3%	6.1%	0.3%	0.0%	0.8%	0.4%
792	50	127	3.5%	38.1%	24.9%	1.9%	1.4%	2.3%	0.7%	3.6%	0.1%	12.0%	5.0%	5.5%	0.3%	0.0%	0.6%	0.0%
793	50	284	3.9%	42.3%	25.1%	1.8%	1.3%	2.2%	0.7%	3.4%	0.1%	9.3%	3.8%	4.0%	0.2%	0.0%	0.8%	1.1%
794	50	138	3.7%	40.1%	26.9%	0.9%	0.6%	1.0%	0.3%	1.6%	0.1%	9.8%	4.1%	3.7%	0.0%	0.1%	4.9%	2.2%
795	50	399	3.7%	40.7%	26.1%	1.8%	1.3%	2.1%	0.7%	3.4%	0.1%	9.7%	4.0%	4.9%	0.2%	0.0%	0.6%	0.8%
796	50	210	3.3%	36.5%	23.2%	1.5%	1.1%	1.7%	0.5%	2.8%	0.1%	13.4%	5.6%	4.7%	0.2%	0.1%	3.2%	2.0%
797	50	265	3.4%	37.5%	28.2%	1.9%	1.4%	2.3%	0.7%	3.6%	0.1%	9.5%	3.9%	5.4%	0.1%	0.0%	0.9%	1.2%
798	50	165	4.0%	43.7%	22.3%	1.9%	1.4%	2.2%	0.7%	3.6%	0.1%	9.6%	4.0%	4.6%	0.2%	0.0%	0.0%	1.9%
799	50	273	2.9%	32.0%	24.6%	1.4%	1.0%	1.7%	0.5%	2.7%	0.1%	8.3%	3.4%	5.8%	0.2%	0.2%	7.7%	7.3%
800	50	243	1.9%	21.3%	9.5%	1.1%	0.8%	1.3%	0.4%	2.0%	0.1%	5.2%	2.2%	3.1%	0.2%	1.1%	44.3%	5.7%
801	50	536	4.2%	46.5%	14.6%	1.5%	1.0%	1.7%	0.5%	2.8%	0.1%	9.3%	3.9%	4.7%	0.5%	0.1%	4.1%	4.4%
802	50	679	4.2%	46.1%	15.0%	1.4%	1.0%	1.6%	0.5%	2.6%	0.1%	10.7%	4.4%	4.9%	0.6%	0.1%	3.3%	3.5%
803	50	323	1.7%	18.8%	11.3%	1.3%	0.9%	1.5%	0.5%	2.4%	0.1%	6.0%	2.5%	2.4%	0.0%	1.0%	44.0%	5.4%
804	50	508	3.3%	36.6%	18.2%	2.0%	1.4%	2.4%	0.7%	3.7%	0.1%	10.4%	4.3%	4.9%	0.7%	0.1%	4.4%	6.8%
805	50	333	2.1%	22.5%	14.1%	1.5%	1.1%	1.8%	0.6%	2.9%	0.1%	11.6%	4.8%	4.6%	0.4%	0.5%	19.8%	11.7%
806	50	668	3.3%	36.8%	19.3%	1.9%	1.3%	2.2%	0.7%	3.5%	0.1%	10.7%	4.4%	5.1%	0.8%	0.1%	4.5%	5.1%
807	50	370	2.4%	26.4%	15.9%	2.0%	1.4%	2.4%	0.7%	3.8%	0.1%	9.9%	4.1%	3.3%	0.1%	0.5%	20.3%	6.6%
808	50	259	4.4%	48.2%	22.5%	0.8%	0.6%	1.0%	0.3%	1.6%	0.1%	10.7%	4.4%	5.1%	0.3%	0.0%	0.0%	0.0%
809	50	23	3.0%	32.5%	18.0%	1.8%	1.3%	2.1%	0.7%	3.4%	0.2%	20.3%	8.4%	8.3%	0.1%	0.0%	0.0%	0.0%
814	50	399	3.7%	40.3%	25.1%	1.5%	1.0%	1.7%	0.5%	2.7%	0.1%	11.0%	4.6%	4.6%	0.5%	0.1%	2.6%	0.0%
815	50	421	3.8%	41.6%	19.4%	1.8%	1.3%	2.1%	0.7%	3.3%	0.1%	12.0%	5.0%	8.7%	0.2%	0.0%	0.0%	0.0%
816	50	658	3.7%	40.7%	23.9%	1.3%	0.9%	1.6%	0.5%	2.5%	0.1%	12.2%	5.1%	5.3%	0.4%	0.0%	1.6%	0.2%
817	50	410	3.9%	42.8%	20.0%	1.6%	1.1%	1.9%	0.6%	3.0%	0.1%	11.3%	4.7%	8.7%	0.2%	0.0%	0.0%	0.0%
818	70	1075	4.8%	52.2%	9.5%	2.9%	2.0%	3.4%	1.1%	5.4%	0.1%	7.6%	3.1%	2.6%	0.2%	0.1%	4.0%	1.2%
819	70	1042	4.3%	47.5%	10.1%	3.5%	2.5%	4.1%	1.3%	6.5%	0.1%	8.2%	3.4%	4.4%	0.5%	0.1%	2.6%	1.1%
820	70	1357	4.4%	48.4%	10.2%	3.1%	2.2%	3.7%	1.1%	5.8%	0.1%	9.5%	3.9%	2.9%	0.1%	0.1%	3.5%	1.0%
821	70	1174	4.3%	47.0%	11.9%	3.3%	2.3%	3.8%	1.2%	6.0%	0.1%	8.4%	3.5%	4.6%	0.5%	0.1%	2.3%	1.0%
822	70	814	3.9%	42.7%	15.3%	2.5%	1.8%	3.0%	0.9%	4.7%	0.1%	10.3%	4.3%	6.0%	0.6%	0.1%	2.4%	1.4%
823	70	635	5.0%	54.7%	10.1%	2.5%	1.8%	3.0%	0.9%	4.7%	0.1%	7.8%	3.2%	2.4%	0.2%	0.0%	1.4%	2.1%
824	50	283	2.5%	27.4%	6.5%	4.4%	3.1%	5.1%	1.6%	8.1%	0.1%	7.6%	3.1%	2.3%	0.3%	0.2%	8.7%	19.1%
825	50	98	3.3%	35.9%	7.2%	4.1%	2.9%	4.8%	1.5%	7.6%	0.1%	8.1%	3.4%	7.0%	0.0%	0.1%	2.3%	11.8%
826	70	722	3.9%	42.7%	10.2%	3.7%	2.6%	4.3%	1.3%	6.8%	0.1%	11.0%	4.5%	3.3%	0.1%	0.1%	5.3%	0.0%
827	70	359	5.2%	56.6%	4.2%	4.9%	3.4%	5.7%	1.8%	9.1%	0.0%	3.9%	1.6%	1.5%	0.0%	0.0%	2.0%	0.0%
828	50	79	3.1%	33.5%	7.8%	8.4%	6.0%	9.9%	3.1%	15.7%	0.0%	3.0%	1.2%	8.3%	0.0%	0.0%	0.0%	0.0%
829	50	168	7.6%	83.4%	7.9%	0.0%	0.0%	0.0%	0.0%	0.1%	0.0%	0.5%	0.2%	0.2%	0.0%	0.0%	0.0%	0.0%
830	50	282	3.8%	42.1%	3.9%	1.3%	0.9%	1.6%	0.5%	2.5%	0.1%	9.2%	3.8%	30.0%	0.3%	0.0%	0.0%	0.0%
831	50	77	4.8%	52.2%	6.0%	1.5%	1.0%	1.7%	0.5%	2.7%	0.1%	13.3%	5.5%	9.9%	0.6%	0.0%	0.0%	0.0%
832	50	61	3.9%	42.9%	10.5%	1.8%	1.3%	2.1%	0.7%	3.3%	0.1%	14.3%	5.9%	11.8%	1.5%	0.0%	0.0%	0.0%
833	50	256	4.0%	44.2%	14.1%	2.4%	1.7%	2.9%	0.9%	4.5%	0.1%	8.4%	3.5%	12.8%	0.5%	0.0%	0.0%	0.0%
834	50	323	3.7%	40.4%	22.7%	2.6%	1.8%	3.0%	0.9%	4.8%	0.1%	8.0%	3.3%	5.6%	0.3%	0.1%	2.8%	0.0%
835	50	149	3.5%	38.0%	23.7%	2.7%	1.9%	3.2%	1.0%	5.1%	0.1%	6.7%	2.8%	3.3%	0.2%	0.2%	7.6%	0.0%
836	50	320	2.3%	25.4%	15.8%	1.9%	1.4%	2.3%	0.7%	3.6%	0.1%	10.0%	4.2%	3.5%	0.2%	0.5%	20.6%	7.6%
837	50	169	3.6%	39.9%	25.1%	1.4%	1.0%	1.7%	0.5%	2.7%	0.1%	9.8%	4.1%	3.4%	0.0%	0.1%	4.0%	2.5%
838	50	208	3.1%	34.5%	28.2%	1.2%	0.9%	1.4%	0.4%	2.3%	0.1%	8.4%	3.5%	6.0%	0.3%	0.0%	1.1%	8.5%
839	50	304	1.9%	20.8%	13.5%	1.4%	1.0%	1.6%	0.5%	2.6%	0.1%	11.9%	4.9%	4.4%	0.4%	0.5%	21.7%	12.8%
840	50	38	4.3%	46.8%	23.3%	1.0%	0.7%	1.1%	0.4%	1.8%	0.1%	9.6%	4.0%	6.7%	0.3%	0.0%	0.0%	0.0%
841	50	50	3.0%	32.5%	16.6%	2.7%	1.9%	3.1%	1.0%	4.9%	0.1%	9.0%	3.7%	2.2%	0.1%	0.4%	18.8%	0.0%
842	50	204	1.5%	16.5%	6.9%	1.1%	0.8%	1.3%	0.4%	2.0%	0.0%	4.4%	1.8%	2.5%	0.1%	1.3%	52.6%	6.8%
843	50	273	1.5%	16.3%	10.3%	1.1%	0.7%	1.2%	0.4%	2.0%	0.1%	5.5%	2.3%	2.4%	0.0%	1.2%	48.7%	6.3%
847	50	378	3.9%	42.4%	17.2%	1.0%	0.7%	1.2%	0.4%	1.9%	0.1%	8.3%	3.4%	4.8%	0.6%	0.1%	4.7%	9.5%
848	50	351	4.2%	45.9%	18.3%	1.2%	0.8%	1.4%	0.4%	2.2%	0.1%	8.6%	3.6%	4.9%	0.6%	0.1%	2.4%	5.5%
849	50	56	2.3%	25.7%	9.8%	0.5%	0.3%	0.5%	0.2%	0.8%	0.0%	4.0%	1.7%	1.3%	0.2%	0.1%	5.4%	47.0%
850	50	148	3.9%	42.6%	16.1%	2.9%	2.0%	3.3%	1.0%	5.3%	0.1%	6.1%	2.5%	2.4%	0.6%	0.0%	0.8%	10.4%
851	50	56	2.3%	25.8%	9.9%	0.5%	0.3%	0.5%	0.2%	0.8%	0.0%	4.0%	1.7%	1.3%	0.2%	0.1%	5.4%	46.9%
852	50	91	3.2%	35.5%	15.8%	2.4%	1.7%	2.8%	0.9%	4.4%	0.1%	5.8%	2.4%	2.2%	0.6%	0.0%	1.2%	21.2%
853	50	36	0.9%	9.7%	3.8%	0.2%	0.1%	0.2%	0.1%	0.3%	0.0%	2.3%	1.0%	1.0%	0.2%	0.2%	8.3%	71.9%
854	50	202	4.0%	44.0%	15.1%	2.9%	2.0%	3.4%	1.0%	5.3%	0.1%	6.1%	2.5%	3.1%	0.4%	0.0%	0.6%	9.6%
855	50	42	0.8%	8.6%	3.3%	0.1%	0.1%	0.2%	0.1%	0.3%	0.0%	2.1%	0.9%	0.9%	0.1%	0.2%	7.2%	75.2%
856	50	155	3.9%	43.3%	15.6%	2.9%	2.0%	3.4%	1.1%	5.4%	0.0%	4.2%	1.7%	3.0%	0.3%	0.0%	0.7%	12.5%
859	50	161	4.5%	48.9%	19.9%	2.2%	1.5%	2.5%	0.8%	4.0%	0.1%	8.3%	3.4%	3.3%	0.7%	0.0%	0.0%	0.0%
860	50	158	4.9%	53.7%	16.8%	2.3%	1.7%	2.8%	0.9%	4.4%	0.1%	7.2%	3.0%	2.2%	0.2%	0.0%	0.0%	0.0%
861	50	83	4.9%	54.2%	19.4%	1.6%	1.2%	1.9%	0.6%	3.1%	0.1%	7.8%	3.2%	1.9%	0.1%	0.0%	0.0%	0.0%
862	50	117	4.7%	51.4%	18.1%	2.1%	1.5%	2.4%	0.8%	3.9%	0.1%	8.6%	3.6%	2.7%	0.2%	0.0%	0.0%	0.0%
863	50	118	5.0%	54.5%	19.1%	1.9%	1.3%	2.2%	0.7%	3.5%	0.1%	6.9%	2.8%	1.9%	0.2%	0.0%	0.0%	0.0%
864	50	144	4.7%	51.7%	20.2%	1.8%	1.3%	2.1%	0.6%	3.3%	0.1%	8.1%	3.4%	2.7%	0.2%	0.0%	0.0%	0.0%
865	50	365	5.2%	56.8%	18.6%	1.3%	1.0%	1.6%	0.5%	2.5%	0.1%	7.0%	2.9%	2.3%	0.2%	0.0%	0.0%	0.0%
866	50	169	4.7%	51.5%	23.0%	1.3%	0.9%	1.5%	0.5%	2.4%	0.1%	8.1%	3.4%	2.6%	0.1%	0.0%	0.0%	0.0%
867	50	65	3.8%	41.3%	19.3%	2.9%	2.0%	3.4%	1.0%	5.3%	0.1%	9.6%	4.0%	5.7%	1.6%	0.0%	0.0%	0.0%
868	50	247	5.3%	57.9%	18.3%	1.1%	0.8%	1.3%	0.4%	2.0%	0.1%	7.1%	3.0%	2.5%	0.2%	0.0%	0.0%	0.0%

Traffic Flows and Breakdown by 16 Vehicle Classes (Year 2026)

Link No.	Speed Limit	Total Vehicle	19 - Motorcycles (MC)	01 - Private Cars (PC)	03 - Taxi	14 - Non-franchised Bus <=6.4t	15 - Non-franchised Bus 6.4-15t	16 - Non-franchised Bus >15t	12 - Private Light Bus <=3.5t	13 - Private Light Bus >3.5t	04 - Light Goods Vehicles <=2.5t	05 - Lt Goods Vehicles 2.5-3.5t	06 - Light Goods Vehicles >3.5t	07 - Heavy Goods Vehicles <=15t	08 - Heavy Goods Vehicles >15t	17 - Franchised Bus (SD)	18 - Franchised Bus (DD)	11 - Public Light Buses
	km/hr	0600-0700																
870	50	7	2.4%	26.5%	20.4%	6.0%	4.3%	7.1%	2.2%	11.2%	0.1%	11.4%	4.7%	3.3%	0.3%	0.0%	0.0%	0.0%
871	50	198	3.8%	42.2%	19.7%	2.4%	1.7%	2.8%	0.9%	4.5%	0.1%	7.3%	3.0%	3.3%	0.4%	0.2%	7.8%	0.0%
872	70	757	4.7%	51.7%	11.3%	2.1%	1.5%	2.4%	0.8%	3.9%	0.1%	7.6%	3.2%	5.4%	0.0%	0.1%	5.3%	0.0%
873	70	578	4.9%	54.1%	12.7%	2.1%	1.5%	2.5%	0.8%	4.0%	0.1%	5.4%	2.2%	3.9%	0.0%	0.1%	5.6%	0.0%
874	50	481	3.8%	41.5%	25.0%	1.5%	1.0%	1.7%	0.5%	2.8%	0.1%	5.4%	2.2%	3.1%	0.4%	0.1%	2.7%	8.1%
875	50	474	3.5%	39.0%	17.2%	1.6%	1.1%	1.8%	0.6%	2.9%	0.1%	9.4%	3.9%	7.0%	0.7%	0.2%	7.0%	4.1%
876	50	16	0.7%	7.9%	8.5%	0.1%	0.1%	0.2%	0.1%	0.3%	0.0%	4.8%	2.0%	0.2%	0.0%	0.1%	4.6%	70.5%
877	50	26	2.3%	24.7%	19.0%	0.8%	0.6%	1.0%	0.3%	1.5%	0.0%	3.0%	1.3%	0.7%	0.0%	0.0%	0.0%	44.8%
878	50	25	2.2%	24.0%	17.4%	0.8%	0.6%	1.0%	0.3%	1.5%	0.0%	3.2%	1.3%	0.7%	0.0%	0.0%	0.0%	47.0%
879	50	16	0.7%	7.9%	8.5%	0.1%	0.1%	0.2%	0.1%	0.3%	0.0%	4.8%	2.0%	0.2%	0.0%	0.1%	4.6%	70.5%
882	50	204	4.5%	49.7%	21.5%	1.2%	0.9%	1.4%	0.4%	2.3%	0.1%	9.7%	4.0%	3.8%	0.4%	0.0%	0.0%	0.0%
883	50	214	3.0%	32.7%	23.5%	1.3%	0.9%	1.6%	0.5%	2.5%	0.1%	10.0%	4.2%	5.1%	0.6%	0.3%	12.9%	0.9%
884	50	213	3.0%	32.7%	23.5%	1.3%	0.9%	1.6%	0.5%	2.5%	0.1%	9.9%	4.1%	5.0%	0.7%	0.3%	12.9%	0.9%
885	50	212	3.0%	32.7%	23.6%	1.3%	1.0%	1.6%	0.5%	2.5%	0.1%	9.8%	4.1%	5.0%	0.7%	0.3%	13.0%	0.9%
886	50	211	3.0%	32.7%	23.6%	1.4%	1.0%	1.6%	0.5%	2.5%	0.1%	9.7%	4.0%	5.0%	0.7%	0.3%	13.0%	0.9%
887	50	210	3.0%	32.7%	23.7%	1.4%	1.0%	1.6%	0.5%	2.5%	0.1%	9.6%	4.0%	4.9%	0.7%	0.3%	13.1%	0.9%
888	50	209	3.0%	32.7%	23.7%	1.4%	1.0%	1.6%	0.5%	2.5%	0.1%	9.5%	3.9%	4.9%	0.7%	0.3%	13.2%	0.9%
889	50	208	3.0%	32.7%	23.8%	1.4%	1.0%	1.6%	0.5%	2.6%	0.1%	9.4%	3.9%	4.9%	0.8%	0.3%	13.2%	0.9%
890	50	207	3.0%	32.7%	23.8%	1.4%	1.0%	1.6%	0.5%	2.6%	0.1%	9.3%	3.9%	4.8%	0.8%	0.3%	13.3%	0.9%
891	50	206	3.0%	32.7%	23.8%	1.4%	1.0%	1.6%	0.5%	2.6%	0.1%	9.2%	3.8%	4.8%	0.8%	0.3%	13.4%	0.9%
892	50	205	3.0%	32.8%	23.9%	1.4%	1.0%	1.6%	0.5%	2.6%	0.1%	9.1%	3.8%	4.8%	0.8%	0.3%	13.4%	0.9%
893	50	204	3.0%	32.8%	23.9%	1.4%	1.0%	1.6%	0.5%	2.6%	0.1%	9.0%	3.7%	4.8%	0.9%	0.3%	13.5%	0.9%
894	50	203	3.0%	32.8%	24.0%	1.4%	1.0%	1.7%	0.5%	2.6%	0.1%	8.8%	3.7%	4.7%	0.9%	0.3%	13.5%	0.9%
895	50	4	2.6%	28.9%	30.9%	0.4%	0.3%	0.5%	0.2%	0.8%	0.2%	17.5%	7.3%	9.1%	1.4%	0.0%	0.0%	0.0%
896	50	4	2.6%	28.9%	30.9%	0.4%	0.3%	0.5%	0.2%	0.8%	0.2%	17.5%	7.3%	9.1%	1.4%	0.0%	0.0%	0.0%
897	50	9	3.4%	37.0%	15.8%	2.2%	1.5%	2.5%	0.8%	4.0%	0.2%	16.0%	6.6%	8.6%	1.4%	0.0%	0.0%	0.0%
898	50	9	3.4%	37.0%	15.8%	2.2%	1.5%	2.5%	0.8%	4.0%	0.2%	16.0%	6.6%	8.6%	1.4%	0.0%	0.0%	0.0%
899	50	4	2.6%	28.9%	30.9%	0.4%	0.3%	0.5%	0.2%	0.8%	0.2%	17.5%	7.3%	9.1%	1.4%	0.0%	0.0%	0.0%
900	50	4	2.6%	28.9%	30.9%	0.4%	0.3%	0.5%	0.2%	0.8%	0.2%	17.5%	7.3%	9.1%	1.4%	0.0%	0.0%	0.0%
901	50	7	2.6%	28.2%	21.3%	1.5%	1.1%	1.8%	0.5%	2.8%	0.2%	18.3%	7.6%	11.1%	3.1%	0.0%	0.0%	0.0%
902	50	7	2.6%	28.2%	21.3%	1.5%	1.1%	1.8%	0.5%	2.8%	0.2%	18.3%	7.6%	11.1%	3.1%	0.0%	0.0%	0.0%
903	50	4	2.6%	28.9%	30.9%	0.4%	0.3%	0.5%	0.2%	0.8%	0.2%	17.5%	7.3%	9.1%	1.4%	0.0%	0.0%	0.0%
904	50	4	2.6%	28.9%	30.9%	0.4%	0.3%	0.5%	0.2%	0.8%	0.2%	17.5%	7.3%	9.1%	1.4%	0.0%	0.0%	0.0%
905	50	7	2.6%	28.2%	21.3%	1.5%	1.1%	1.8%	0.5%	2.8%	0.2%	18.3%	7.6%	11.1%	3.1%	0.0%	0.0%	0.0%
906	50	206	2.8%	30.5%	11.5%	1.3%	0.9%	1.5%	0.5%	2.4%	0.1%	13.4%	5.6%	6.3%	1.1%	0.3%	12.6%	9.2%
907	50	200	2.8%	30.3%	11.4%	1.3%	0.9%	1.5%	0.5%	2.4%	0.1%	13.3%	5.5%	6.3%	1.0%	0.3%	13.0%	9.4%
908	50	194	2.7%	30.1%	11.2%	1.3%	0.9%	1.5%	0.5%	2.4%	0.1%	13.2%	5.5%	6.2%	1.0%	0.3%	13.4%	9.7%
909	50	188	2.7%	29.9%	11.0%	1.3%	0.9%	1.5%	0.5%	2.3%	0.1%	13.1%	5.4%	6.2%	1.0%	0.3%	13.8%	10.0%
910	50	183	2.7%	29.6%	10.8%	1.2%	0.9%	1.4%	0.5%	2.3%	0.1%	13.0%	5.4%	6.2%	0.9%	0.3%	14.2%	10.3%
911	50	177	2.7%	29.4%	10.6%	1.2%	0.9%	1.4%	0.4%	2.3%	0.1%	12.9%	5.3%	6.1%	0.9%	0.4%	14.7%	10.7%
912	50	171	2.6%	29.1%	10.4%	1.2%	0.8%	1.4%	0.4%	2.2%	0.1%	12.8%	5.3%	6.1%	0.9%	0.4%	15.2%	11.1%
913	50	165	2.6%	28.8%	10.2%	1.2%	0.8%	1.4%	0.4%	2.2%	0.1%	12.6%	5.2%	6.0%	0.9%	0.4%	15.7%	11.4%
914	50	159	2.6%	28.5%	9.9%	1.2%	0.8%	1.4%	0.4%	2.1%	0.1%	12.5%	5.2%	6.0%	0.8%	0.4%	16.3%	11.9%
915	50	153	2.6%	28.1%	9.6%	1.1%	0.8%	1.3%	0.4%	2.1%	0.1%	12.3%	5.1%	5.9%	0.8%	0.4%	16.9%	12.3%
916	50	148	2.5%	27.8%	9.3%	1.1%	0.8%	1.3%	0.4%	2.0%	0.1%	12.1%	5.0%	5.9%	0.7%	0.4%	17.6%	12.8%
917	50	142	2.5%	27.4%	9.0%	1.1%	0.8%	1.3%	0.4%	2.0%	0.1%	12.0%	5.0%	5.8%	0.7%	0.4%	18.3%	13.3%
918	50	213	3.6%	39.7%	19.6%	1.9%	1.4%	2.3%	0.7%	3.6%	0.1%	11.9%	4.9%	6.6%	0.8%	0.0%	0.0%	2.7%
919	50	4	3.0%	33.2%	35.4%	0.0%	0.0%	0.0%	0.0%	0.0%	0.2%	19.9%	8.3%	0.0%	0.0%	0.0%	0.0%	0.0%
920	50	171	3.8%	41.4%	19.5%	1.8%	1.2%	2.1%	0.6%	3.3%	0.1%	12.8%	5.3%	7.3%	0.7%	0.0%	0.0%	0.0%
921	50	19	0.6%	7.0%	7.5%	0.2%	0.1%	0.2%	0.1%	0.4%	0.0%	4.2%	1.7%	0.7%	0.0%	1.6%	67.2%	8.3%
922	50	151	3.8%	41.4%	23.9%	1.6%	1.1%	1.8%	0.6%	2.9%	0.1%	6.3%	2.6%	4.6%	0.1%	0.2%	9.0%	0.0%
923	50	4	3.0%	33.2%	35.4%	0.0%	0.0%	0.0%	0.0%	0.0%	0.2%	19.9%	8.3%	0.0%	0.0%	0.0%	0.0%	0.0%
924	50	4	3.0%	33.2%	35.4%	0.0%	0.0%	0.0%	0.0%	0.0%	0.2%	19.9%	8.3%	0.0%	0.0%	0.0%	0.0%	0.0%
925	50	4	3.0%	33.2%	35.4%	0.0%	0.0%	0.0%	0.0%	0.0%	0.2%	19.9%	8.3%	0.0%	0.0%	0.0%	0.0%	0.0%
926	50	4	3.0%	33.2%	35.4%	0.0%	0.0%	0.0%	0.0%	0.0%	0.2%	19.9%	8.3%	0.0%	0.0%	0.0%	0.0%	0.0%
927	50	68	3.0%	32.8%	19.7%	1.9%	1.3%	2.2%	0.7%	3.5%	0.1%	7.1%	2.9%	4.0%	0.3%	0.0%	0.0%	20.4%
928	50	20	0.6%	6.6%	7.0%	0.2%	0.1%	0.2%	0.1%	0.3%	0.0%	3.9%	1.6%	1.0%	0.3%	0.2%	7.6%	70.1%
929	50	54	3.6%	39.1%	21.1%	3.2%	2.3%	3.8%	1.2%	6.0%	0.1%	11.3%	4.7%	3.4%	0.2%	0.0%	0.0%	0.0%
930	50	60	3.1%	34.4%	25.0%	2.1%	1.5%	2.5%	0.8%	3.9%	0.1%	11.8%	4.9%	5.8%	1.5%	0.0%	0.0%	2.6%
931	50	27	3.7%	40.9%	22.4%	2.7%	1.9%	3.1%	1.0%	5.0%	0.1%	10.9%	4.5%	3.4%	0.5%	0.0%	0.0%	0.0%
932	50	24	3.1%	34.3%	27.3%	0.2%	0.2%	0.3%	0.1%	0.4%	0.2%	15.3%	6.3%	4.0%	0.1%	0.0%	0.0%	8.2%
933	50	109	3.4%	37.2%	30.1%	0.4%	0.3%	0.5%	0.1%	0.7%	0.1%	6.1%	2.5%	1.8%	0.1%	0.1%	5.2%	11.3%
934	50	18	2.8%	31.0%	16.0%	0.8%	0.6%	1.0%	0.3%	1.6%	0.2%	21.3%	8.8%	4.6%	0.1%	0.0%	0.0%	10.8%
935	50	72	3.3%	36.4%	24.9%	0.4%	0.3%	0.5%	0.1%	0.7%	0.0%	4.6%	1.9%	1.4%	0.0%	0.2%	7.9%	17.2%
936	50	98	2.8%	30.4%	20.2%	0.6%	0.5%	0.8%	0.2%	1.2%	0.1%	12.9%	5.3%	4.1%	0.5%	0.1%	5.4%	15.0%
937	50	128	3.0%	32.6%	21.2%	0.8%	0.6%	0.9%	0.3%	1.5%	0.1%	11.1%	4.6%	2.3%	0.1%	0.2%	7.4%	13.3%
938	50	76	2.9%	31.5%	18.6%	0.7%	0.5%	0.8%	0.3%	1.3%	0.2%	16.3%	6.8%	4.9%	0.5%	0.2%	6.9%	7.6%
939	50	191	3.4%	37.2%	27.0%	0.6%	0.5%	0.8%	0.2%	1.2%	0.1%	8.9%	3.7%	2.0%	0.1%	0.2%	7.9%	6.3%
940	50	154	3.0%	33.3%	23.2%	1.1%	0.8%	1.3%	0.4%	2.1%	0.2%	15.9%	6.6%	3.9%	0.2%	0.1%	3.2%	4.5%
941	50	132	2.9%	32.0%	23.3%	1.1%	0.8%	1.3%	0.4%	2.0%	0.2%	16.2%	6.7%	3.9%	0.2%	0.1%	3.7%	5.3%
942	50	45	4.2%	46.0%	25.1%	0.6%	0.5%	0.8%	0.2%	1.2%	0.1%	11.8%	4.9%	4.4%	0.3%	0.0%	0.0%	0.0%
943	50	35	2.8%	31.2%	13.4%	2.1%	1.5%	2.5%	0.8%	4.0%	0.2%	23.0%	9.5%	8.1%	0.9%	0.0%	0.0%	0.0%
944	50	45	2.9%	31.8%	18.1%	1.2%	0.8%	1.4%	0.4%	2.2%	0.2%	16.8%	7.0%	5.4%	0.7%	0.2%	7.6%	3.4%
945	50	162	3.3%	36.0%	19.6%	1.9%	1.3%	2.2%	0.7%	3.5%	0.1%	11.8%	4.9%	4.3%	0.3%	0.1%	2.3%	7.8%
946	50	29	3.0%	32.9%	20.7%	0.3%	0.2%	0.3%	0.1%	0.5%	0.2%	14.5%	6.0%	3.8%	0.2%	0.3%	11.7%	5.3%
947	50	136	2.9%	32.1%	16.9%	2.2%	1.6%	2.6%	0.8%	4.1%	0.1%	13.6%	5.6%	4.8%	0.4%	0.1%	2.8%	9.4%
948	50	6	2.1%	23.5%	25.1%	0.1%	0.1%	0.2%	0.1%	0.3%	0.1%	14.1%	5.9%	0.4%	0.0%	0.0%	0.0%	27.9%
949	50	16	2.1%	22.8%	8.8%	2.1%	1.5%	2.4%	0.8%	3.9%	0.1%	5.0%	2.1%	1.8%	0.1%	0.0%	0.0%	46.7%
950	50	6	2.1%	23.5%	25.1%	0.1%	0.1%	0.2%	0.1%	0.3%	0.1%	14.1%	5.9%	0.4%	0.0%	0.0%	0.0%	27.9%
951	50	16	2.1%	22.8%	8.8%	2.1%	1.5%	2.4%	0.8%	3.9%	0.1%	5.0%	2.1%	1.8%	0.1%	0.0%	0.0%	46.7%
952	50	6	2.1%	23.5%	25.1%	0.1%	0.1%	0.2%	0.1%	0.3%	0.1%	14.1%	5.9%	0.4%	0.0%	0.0%	0.0%	27.9%
953	50	16	2.1%	22.8%	8.8%	2.1%	1.5%	2.4%	0.8%	3.9%	0.1%	5.0%	2.1%	1.8%	0.1%	0.0%	0.0%	46.7%
954	50	6	2.1%	23.5%	25.1%	0.1%	0.1%	0.2%	0.1%	0.3%	0.1%	14.1%	5.9%	0.4%	0.0%	0.0%	0.0%	27.9%
955	50	16	2.1%	22.8%	8.8%	2.1%	1.5%	2.4%	0.8%	3.9%	0.1%	5.0%	2.1%	1.8%	0.1%	0.0%	0.0%	46.7%
956	50	6	2.1%	23.5%	25.1%	0.1%	0.1%	0.2%	0.1%	0.3%	0.1%	14.1%	5.9%	0.4%	0.0%	0.0%	0.0%	27.9%
957	50	16	2.1%	22.8%	8.8%	2.1%	1.5%	2.4%	0.8%	3.9%	0.1%	5.0%	2.1%	1.8%	0.1%	0.0%	0.0%	46.7%
958	50	4	3.0%	33.2%	35.4%	0.0%	0.0%	0.0%	0.0%	0.0%	0.2%	19.9%	8.3%	0.0%	0.0%	0.0%	0.0%	0.0%
959	50	4	3.0%	33.2%	35.4%	0.0%	0.0%	0.0%	0.0%	0.0%	0.2%	19.9%	8.3%	0.0%	0.0%	0.0%	0.0%	0.0%
960	50	39	0.3%	3.4%	3.6%	0.0%	0.0%	0.0%	0.0%	0.0%	0.0%	2.0%	0.8%	0.0%	0.0%	0.2%	7.8%	81.9%
961	50	62	2.6%	28.3%	10.2%	3.2%	2.3%	3.7%	1.2%	5.9%	0.0%	3.9%	1.6%	3.5%	0.3%	0.0%	1.8%	31.3%
962	50	4	3.0%	33.2%	35.4%	0.0%	0.0%	0.0%	0.0%	0.0%	0.2%	19.9%	8.3%	0.0%	0.0%	0.0%	0.0%	0.0%
963	50	4	3.0%	33.2%	35.4%	0.0%	0.0%	0.0%	0.0%	0.0%	0.2%	19.9%	8.3%	0.0%	0.0%	0.0%	0.0%	0.0%
964	50	4	3.0%	33.2%	35.4%	0.0%	0.0%	0.0%	0.0%	0.0%	0.2%	19.9%	8.3%	0.0%	0.0%	0.0%	0.0%	0.0%
965	50	4	3.0%	33.2%	35.4%	0.0%	0.0%	0.0%	0.0%	0.0%	0.2%	19.9%	8.3%	0.0%	0.0%	0.0%	0.0%	0.0%
966	50	20	4.9%	54.2%	20.0%	1.6%	1.1%	1.9%	0.6%	3.0%	0.1%	7.2%	3.0%	2.2%	0.3%	0.0%	0.0%	0.0%
968	50	39	0.3%	3.4%	3.6%	0.0%	0.0%	0.0%	0.0%	0.0%	0.0%	2.0%	0.8%	0.0%	0.0%	0.2%	7.8%	81.9%
969	50	62	2.6%	28.3%	10.2%	3.2%	2.3%	3.7%	1.2%	5.9%	0.0%	3.9%	1.6%	3.5%	0.3%	0.0%	1.8%	31.3%
970	50	39	0.3%	3.4%	3.6%	0.0%	0.0%	0.0%	0.0%	0.0%	0.0%	2.0%	0.8%	0.0%	0.0%	0.2%	7.8%	81.9%
971	50	62	2.6%	28.3%	10.2%	3.2%	2.3%	3.7%	1.2%	5.9%	0.0%	3.9%	1.6%	3.5%	0.3%	0.0%	1.8%	31.3%
972	50	39	0.3%	3.4%	3.6%	0.0%	0.0%	0.0%	0.0%	0.0%	0.0%	2.0%	0.8%	0.0%	0.0%	0.2%	7.8%	81.9%
973	50	62	2.6%	28.3%	10.2%	3.2%	2.3%	3.7%	1.2%	5.9%	0.0%	3.9%	1.6%	3.5%	0.3%	0.0%	1.8%	31.3%
974	50	39	0.3%	3.4%	3.6%	0.0%	0.0%	0.0%	0.0%	0.0%	0.0%	2.0%	0.8%	0.0%	0.0%	0.2%	7.8%	81.9%
975	50	62	2.6%	28.3%	10.2%	3.2%	2.3%	3.7%	1.2%	5.9%	0.0%	3.9%	1.6%	3.5%	0.3%	0.0%	1.8%	31.3%
976	50	4	3.0%	33.2%	35.4%	0.0%	0.0%	0.0%	0.0%	0.0%	0.2%	19.9%	8.3%	0.0%	0.0%	0.0%	0.0%	0.0%
977	50	4	3.0%	33.2%	35.4%	0.0%	0.0%	0.0%	0.0%	0.0%	0.2%	19.9%	8.3%	0.0%	0.0%	0.0%	0.0%	0.0%

Traffic Flows and Breakdown by 16 Vehicle Classes (Year 2026)

Link No.	Speed Limit	Total Vehicle	19 - Motorcycles (MC)	01 - Private Cars (PC)	03 - Taxi	14 - Non-franchised Bus <=6.4t	15 - Non-franchised Bus 6.4-15t	16 - Non-franchised Bus >15t	12 - Private Light Bus <=3.5t	13 - Private Light Bus >3.5t	04 - Light Goods Vehicles <=2.5t	05 - Lt Goods Vehicles 2.5-3.5t	06 - Light Goods Vehicles >3.5t	07 - Heavy Goods Vehicles <=15t	08 - Heavy Goods Vehicles >15t	17 - Franchised Bus (SD)	18 - Franchised Bus (DD)	11 - Public Light Buses
	km/hr	0600-0700																
978	50	4	3.0%	33.2%	35.4%	0.0%	0.0%	0.0%	0.0%	0.0%	0.2%	19.9%	8.3%	0.0%	0.0%	0.0%	0.0%	0.0%
979	50	4	3.0%	33.2%	35.4%	0.0%	0.0%	0.0%	0.0%	0.0%	0.2%	19.9%	8.3%	0.0%	0.0%	0.0%	0.0%	0.0%
980	50	4	3.0%	33.2%	35.4%	0.0%	0.0%	0.0%	0.0%	0.0%	0.2%	19.9%	8.3%	0.0%	0.0%	0.0%	0.0%	0.0%
981	50	4	3.0%	33.2%	35.4%	0.0%	0.0%	0.0%	0.0%	0.0%	0.2%	19.9%	8.3%	0.0%	0.0%	0.0%	0.0%	0.0%
982	50	75	2.4%	26.6%	10.0%	2.8%	2.0%	3.3%	1.0%	5.2%	0.0%	4.2%	1.7%	3.4%	0.3%	0.0%	1.5%	35.5%
983	50	75	2.4%	26.6%	10.0%	2.8%	2.0%	3.3%	1.0%	5.2%	0.0%	4.2%	1.7%	3.4%	0.3%	0.0%	1.5%	35.5%
984	50	68	3.0%	32.8%	19.7%	1.9%	1.3%	2.2%	0.7%	3.5%	0.1%	7.1%	2.9%	4.0%	0.3%	0.0%	0.0%	20.4%
985	50	20	0.6%	6.6%	7.0%	0.2%	0.1%	0.2%	0.1%	0.3%	0.0%	3.9%	1.6%	1.0%	0.3%	0.2%	7.6%	70.1%
986	70	77	3.4%	37.2%	27.7%	2.2%	1.6%	2.6%	0.8%	4.2%	0.1%	7.8%	3.2%	4.1%	1.0%	0.1%	3.9%	0.0%
987	70	122	2.8%	31.0%	22.1%	4.3%	3.0%	5.0%	1.6%	8.0%	0.1%	6.9%	2.9%	3.3%	0.8%	0.1%	2.5%	5.7%
988	70	310	3.8%	41.2%	17.4%	3.1%	2.2%	3.6%	1.1%	5.7%	0.1%	8.9%	3.7%	5.8%	0.1%	0.0%	0.6%	2.7%
989	70	266	4.1%	44.7%	18.2%	2.3%	1.6%	2.7%	0.8%	4.2%	0.1%	9.5%	4.0%	6.5%	0.1%	0.0%	0.7%	0.6%
990	50	44	1.8%	20.1%	12.4%	7.9%	5.6%	9.2%	2.9%	14.6%	0.1%	5.4%	2.3%	1.9%	0.3%	0.0%	0.0%	15.6%
992	70	1403	3.3%	36.5%	21.0%	1.8%	1.3%	2.1%	0.7%	3.4%	0.1%	9.3%	3.8%	4.8%	0.5%	0.1%	4.3%	7.0%
993	70	1388	3.7%	40.5%	16.5%	2.0%	1.4%	2.3%	0.7%	3.7%	0.1%	8.0%	3.3%	4.6%	0.2%	0.1%	5.1%	7.8%
994	50	329	4.7%	51.8%	18.7%	1.8%	1.3%	2.1%	0.7%	3.4%	0.1%	7.6%	3.1%	2.6%	0.2%	0.0%	1.4%	0.5%
995	50	75	4.5%	49.0%	23.3%	1.8%	1.3%	2.1%	0.6%	3.3%	0.1%	6.7%	2.8%	2.0%	0.1%	0.1%	2.5%	0.0%
996	50	153	2.8%	30.5%	12.2%	1.7%	1.2%	1.9%	0.6%	3.1%	0.1%	13.5%	5.6%	5.9%	1.2%	0.3%	11.8%	7.8%
998	50	78	2.9%	31.4%	13.7%	1.1%	0.8%	1.3%	0.4%	2.0%	0.1%	9.7%	4.0%	8.2%	0.5%	0.2%	8.3%	15.4%
999	50	132	4.1%	45.2%	29.7%	0.7%	0.5%	0.9%	0.3%	1.4%	0.0%	4.7%	2.0%	1.3%	0.1%	0.2%	6.6%	2.3%
1001	50	82	2.9%	31.9%	10.8%	2.4%	1.7%	2.9%	0.9%	4.5%	0.1%	7.9%	3.3%	5.1%	0.8%	0.0%	0.0%	24.8%
1002	50	115	3.5%	38.0%	18.1%	1.3%	0.9%	1.6%	0.5%	2.5%	0.1%	7.5%	3.1%	4.5%	0.7%	0.0%	0.0%	17.7%
1003	50	447	3.5%	38.2%	17.6%	1.5%	1.1%	1.8%	0.6%	2.8%	0.1%	13.6%	5.6%	10.6%	0.9%	0.0%	0.0%	2.0%
1004	50	324	3.9%	42.5%	7.7%	1.2%	0.9%	1.4%	0.4%	2.3%	0.1%	10.2%	4.2%	24.9%	0.2%	0.0%	0.0%	0.0%
1006	70	1233	3.6%	39.1%	16.6%	2.1%	1.5%	2.5%	0.8%	3.9%	0.1%	7.5%	3.1%	4.7%	0.2%	0.1%	5.4%	8.8%
1007	70	1403	3.3%	36.5%	21.0%	1.8%	1.3%	2.1%	0.7%	3.4%	0.1%	9.3%	3.8%	4.8%	0.5%	0.1%	4.3%	7.0%
1008	50	42	3.8%	42.2%	30.8%	2.7%	1.9%	3.2%	1.0%	5.0%	0.0%	4.8%	2.0%	2.5%	0.1%	0.0%	0.0%	0.0%
1011	70	681	4.3%	47.3%	13.7%	4.0%	2.8%	4.7%	1.5%	7.4%	0.1%	6.7%	2.8%	3.7%	0.0%	0.0%	1.1%	0.0%
1012	70	720	4.6%	50.3%	9.9%	3.2%	2.3%	3.8%	1.2%	6.0%	0.1%	7.7%	3.2%	4.2%	0.2%	0.1%	2.3%	1.1%
1014	70	971	3.3%	36.3%	15.1%	1.8%	1.3%	2.1%	0.7%	3.3%	0.1%	8.4%	3.5%	3.7%	0.4%	0.3%	11.4%	8.5%
1015	50	122	4.0%	44.1%	18.4%	1.6%	1.1%	1.9%	0.6%	3.0%	0.0%	3.6%	1.5%	1.1%	0.2%	0.4%	18.5%	0.0%
1016	50	85	3.2%	35.6%	21.6%	1.3%	0.9%	1.5%	0.5%	2.4%	0.2%	18.8%	7.8%	4.3%	0.1%	0.0%	1.8%	0.0%
1017	70	903	4.7%	51.7%	16.3%	1.4%	1.0%	1.6%	0.5%	2.6%	0.1%	9.2%	3.8%	5.0%	0.5%	0.0%	1.4%	0.2%
1020	50	12	4.1%	44.5%	26.9%	1.8%	1.3%	2.2%	0.7%	3.4%	0.1%	6.6%	2.7%	5.6%	0.1%	0.0%	0.0%	0.0%
1021	50	12	3.5%	38.7%	30.7%	2.3%	1.7%	2.7%	0.9%	4.3%	0.1%	7.1%	2.9%	4.7%	0.3%	0.0%	0.0%	0.0%
3001	50	7	1.8%	19.6%	21.0%	0.0%	0.0%	0.0%	0.0%	0.0%	0.1%	11.8%	4.9%	0.0%	0.0%	0.0%	0.0%	40.8%
3002	50	7	1.8%	19.6%	21.0%	0.0%	0.0%	0.0%	0.0%	0.0%	0.1%	11.8%	4.9%	0.0%	0.0%	0.0%	0.0%	40.8%
3003	50	126	3.5%	38.5%	30.6%	2.3%	1.6%	2.7%	0.9%	4.3%	0.1%	7.0%	2.9%	4.7%	0.3%	0.0%	0.6%	0.0%
3004	50	136	4.0%	44.4%	26.8%	1.8%	1.3%	2.2%	0.7%	3.4%	0.1%	6.4%	2.6%	5.5%	0.1%	0.0%	0.6%	0.0%
3005	50	12	3.5%	38.7%	30.7%	2.3%	1.7%	2.7%	0.9%	4.3%	0.1%	7.1%	2.9%	4.7%	0.3%	0.0%	0.0%	0.0%
3006	50	12	4.1%	44.5%	26.9%	1.8%	1.3%	2.2%	0.7%	3.4%	0.1%	6.6%	2.7%	5.6%	0.1%	0.0%	0.0%	0.0%
3007	50	15	2.9%	31.5%	25.0%	1.9%	1.3%	2.2%	0.7%	3.5%	0.1%	5.8%	2.4%	3.9%	0.2%	0.0%	0.0%	18.6%
3008	50	15	2.9%	31.5%	25.0%	1.9%	1.3%	2.2%	0.7%	3.5%	0.1%	5.8%	2.4%	3.9%	0.2%	0.0%	0.0%	18.6%
3009	50	7	1.8%	19.6%	21.0%	0.0%	0.0%	0.0%	0.0%	0.0%	0.1%	11.8%	4.9%	0.0%	0.0%	0.0%	0.0%	40.8%
3010	50	4	3.0%	33.2%	35.4%	0.0%	0.0%	0.0%	0.0%	0.0%	0.2%	19.9%	8.3%	0.0%	0.0%	0.0%	0.0%	0.0%
3011	50	15	3.3%	36.3%	21.9%	1.5%	1.1%	1.8%	0.6%	2.8%	0.1%	5.4%	2.2%	4.5%	0.1%	0.0%	0.0%	18.5%
3012	50	140	3.4%	37.8%	30.0%	2.3%	1.6%	2.7%	0.8%	4.2%	0.1%	6.9%	2.8%	4.6%	0.3%	0.0%	0.5%	1.9%
3013	50	150	4.0%	43.7%	26.4%	1.8%	1.3%	2.1%	0.7%	3.4%	0.1%	6.3%	2.6%	5.4%	0.1%	0.0%	0.5%	1.8%
3014	50	74	3.7%	40.5%	32.2%	2.4%	1.7%	2.9%	0.9%	4.6%	0.1%	5.2%	2.2%	3.5%	0.2%	0.0%	0.0%	0.0%
3015	50	89	4.2%	46.6%	28.2%	1.9%	1.4%	2.3%	0.7%	3.6%	0.0%	4.8%	2.0%	4.1%	0.1%	0.0%	0.0%	0.0%
3016	50	65	4.3%	47.0%	28.4%	2.0%	1.4%	2.3%	0.7%	3.6%	0.0%	4.5%	1.9%	3.9%	0.1%	0.0%	0.0%	0.0%
3017	50	62	3.7%	41.0%	32.6%	2.5%	1.8%	2.9%	0.9%	4.6%	0.0%	4.7%	1.9%	3.1%	0.2%	0.0%	0.0%	0.0%
3018	50	359	3.7%	40.6%	31.1%	2.3%	1.7%	2.7%	0.9%	4.4%	0.1%	5.4%	2.2%	3.7%	0.2%	0.0%	0.2%	0.8%
3019	50	387	4.1%	45.2%	28.1%	2.0%	1.4%	2.3%	0.7%	3.6%	0.1%	5.1%	2.1%	4.3%	0.1%	0.0%	0.2%	0.7%
3020	50	22	4.4%	48.4%	29.2%	2.0%	1.4%	2.4%	0.7%	3.7%	0.0%	3.5%	1.5%	2.7%	0.1%	0.0%	0.0%	0.0%
3021	50	38	3.8%	42.2%	33.6%	2.6%	1.8%	3.0%	0.9%	4.7%	0.0%	3.4%	1.4%	2.3%	0.2%	0.0%	0.0%	0.0%
3022	50	367	3.7%	40.4%	31.3%	2.4%	1.7%	2.8%	0.9%	4.4%	0.1%	5.4%	2.2%	3.7%	0.2%	0.0%	0.2%	0.7%
3023	50	371	4.2%	45.7%	27.6%	1.9%	1.3%	2.2%	0.7%	3.5%	0.1%	5.1%	2.1%	4.4%	0.1%	0.0%	0.2%	0.7%
3024	50	49	3.8%	41.7%	33.1%	2.5%	1.8%	3.0%	0.9%	4.7%	0.0%	4.0%	1.7%	2.7%	0.2%	0.0%	0.0%	0.0%
3025	50	31	4.3%	47.6%	28.8%	2.0%	1.4%	2.3%	0.7%	3.7%	0.0%	4.0%	1.6%	3.4%	0.1%	0.0%	0.0%	0.0%
3026	50	385	3.6%	40.0%	31.8%	2.4%	1.7%	2.8%	0.9%	4.5%	0.1%	5.3%	2.2%	3.5%	0.2%	0.0%	0.2%	0.7%
3027	50	371	4.2%	45.7%	27.6%	1.9%	1.3%	2.2%	0.7%	3.5%	0.1%	5.1%	2.1%	4.4%	0.1%	0.0%	0.2%	0.7%
3028	50	322	3.8%	42.1%	30.5%	2.1%	1.5%	2.4%	0.8%	3.9%	0.1%	5.5%	2.3%	3.9%	0.3%	0.0%	0.2%	0.8%
3029	50	280	4.0%	44.4%	25.7%	2.6%	1.9%	3.1%	1.0%	4.9%	0.1%	5.1%	2.1%	3.8%	0.1%	0.0%	0.3%	1.0%
3030	50	370	3.9%	42.8%	31.5%	2.6%	1.8%	3.0%	0.9%	4.8%	0.0%	4.2%	1.8%	2.6%	0.1%	0.0%	0.0%	0.0%
3031	50	398	4.2%	46.6%	30.9%	1.6%	1.2%	1.9%	0.6%	3.0%	0.0%	4.4%	1.8%	3.5%	0.1%	0.0%	0.0%	0.0%
3032	50	386	3.9%	42.4%	31.9%	2.6%	1.8%	3.0%	0.9%	4.8%	0.0%	4.2%	1.8%	2.5%	0.1%	0.0%	0.0%	0.0%
3033	50	384	4.3%	47.1%	30.6%	1.6%	1.1%	1.8%	0.6%	2.9%	0.0%	4.4%	1.8%	3.6%	0.1%	0.0%	0.0%	0.0%
3034	50	270	3.7%	40.9%	34.7%	2.4%	1.7%	2.8%	0.9%	4.5%	0.0%	4.3%	1.8%	2.1%	0.1%	0.0%	0.0%	0.0%
3035	50	255	4.4%	48.5%	32.4%	0.8%	0.6%	1.0%	0.3%	1.5%	0.0%	4.6%	1.9%	3.8%	0.1%	0.0%	0.0%	0.0%
3036	50	322	3.8%	42.1%	30.5%	2.1%	1.5%	2.4%	0.8%	3.9%	0.1%	5.5%	2.3%	3.9%	0.3%	0.0%	0.2%	0.8%
3037	50	270	4.1%	44.8%	25.2%	2.6%	1.8%	3.1%	1.0%	4.9%	0.1%	5.2%	2.1%	3.8%	0.1%	0.0%	0.3%	1.0%
3038	50	322	3.8%	42.1%	30.5%	2.1%	1.5%	2.4%	0.8%	3.9%	0.1%	5.5%	2.3%	3.9%	0.3%	0.0%	0.2%	0.8%
3039	50	270	4.1%	44.8%	25.2%	2.6%	1.8%	3.1%	1.0%	4.9%	0.1%	5.2%	2.1%	3.8%	0.1%	0.0%	0.3%	1.0%
3040	50	331	4.4%	47.9%	28.5%	1.5%	1.1%	1.8%	0.6%	2.8%	0.1%	5.8%	2.4%	2.1%	0.1%	0.0%	0.2%	0.8%
3041	50	294	4.0%	44.3%	25.0%	2.1%	1.5%	2.4%	0.8%	3.8%	0.1%	8.1%	3.3%	3.3%	0.2%	0.0%	0.3%	0.9%
3042	50	84	4.4%	48.8%	21.4%	1.8%	1.2%	2.1%	0.6%	3.3%	0.1%	10.1%	4.2%	1.8%	0.2%	0.0%	0.0%	0.0%
3043	50	79	4.5%	49.9%	20.4%	1.6%	1.2%	1.9%	0.6%	3.0%	0.1%	10.4%	4.3%	1.9%	0.2%	0.0%	0.0%	0.0%
3044	50	285	3.9%	43.1%	27.8%	1.8%	1.3%	2.1%	0.7%	3.4%	0.1%	7.8%	3.2%	3.4%	0.2%	0.0%	0.3%	0.9%
3045	50	317	4.3%	47.2%	31.0%	1.3%	0.9%	1.5%	0.5%	2.3%	0.1%	5.5%	2.3%	2.2%	0.1%	0.0%	0.2%	0.9%
3046	50	30	4.1%	45.2%	31.9%	2.1%	1.5%	2.5%	0.8%	4.0%	0.0%	4.6%	1.9%	1.1%	0.2%	0.0%	0.0%	0.0%
3047	50	18	5.1%	56.2%	26.1%	0.9%	0.6%	1.1%	0.3%	1.7%	0.0%	4.8%	2.0%	1.1%	0.1%	0.0%	0.0%	0.0%
3048	80	502	6.2%	67.9%	6.0%	1.1%	0.8%	1.3%	0.4%	2.0%	0.0%	4.1%	1.7%	7.4%	1.2%	0.0%	0.0%	0.0%
3049	80	279	5.2%	57.2%	5.6%	1.2%	0.8%	1.4%	0.4%	2.2%	0.1%	11.1%	4.6%	9.4%	0.7%	0.0%	0.0%	0.0%
3050	50	103	4.8%	53.1%	24.2%	1.3%	0.9%	1.5%	0.5%	2.4%	0.1%	6.7%	2.8%	1.6%	0.1%	0.0%	0.0%	0.0%
3052	50	288	3.9%	43.1%	27.5%	2.0%	1.4%	2.4%	0.7%	3.8%	0.1%	7.3%	3.0%	3.3%	0.1%	0.0%	0.3%	0.9%
3053	50	420	4.4%	48.6%	29.3%	1.3%	0.9%	1.5%	0.5%	2.3%	0.1%	5.8%	2.4%	2.0%	0.1%	0.0%	0.2%	0.6%
3055	50	112	4.7%	51.5%	26.4%	1.2%	0.9%	1.4%	0.5%	2.3%	0.1%	6.6%	2.7%	1.6%	0.2%	0.0%	0.0%	0.0%
3056	70	725	3.5%	38.7%	15.1%	2.7%	1.9%	3.2%	1.0%	5.0%	0.1%	12.5%	5.2%	7.0%	1.0%	0.0%	1.8%	1.2%
3057	50	140	4.1%	44.9%	12.7%	3.4%	2.4%	4.0%	1.3%	6.4%	0.1%	7.8%	3.2%	3.7%	0.0%	0.0%	1.1%	4.9%
3058	50	147	3.5%	38.6%	27.6%	2.2%	1.5%	2.5%	0.8%	4.0%	0.1%	8.0%	3.3%	2.5%	0.3%	0.0%	1.0%	3.9%
3059	50	262	4.3%	47.5%	25.3%	0.9%	0.6%	1.1%	0.3%	1.7%	0.1%	9.0%	3.7%	2.9%	0.2%	0.0%	0.0%	2.2%
3060	70	510	3.7%	40.8%	10.9%	3.3%	2.4%	3.9%	1.2%	6.2%	0.1%	11.3%	4.7%	7.5%	1.4%	0.1%	2.3%	0.3%
3061	70	720	4.6%	50.3%	9.9%	3.2%	2.3%	3.8%	1.2%	6.0%	0.1%	7.7%	3.2%	4.2%	0.2%	0.1%	2.3%	1.1%
3062	70	1285	4.9%	53.5%	9.6%	2.3%	1.6%	2.7%	0.8%	4.3%	0.1%	7.4%	3.1%	5.2%	0.2%	0.1%	3.6%	0.7%
3063	50	214	3.1%	33.7%	25.2%	1.2%	0.8%	1.4%	0.4%	2.2%	0.2%	15.3%	6.3%	6.0%	0.2%	0.0%	0.7%	3.2%
3064	70	424	3.7%	40.6%	23.0%	2.3%	1.6%	2.7%	0.8%	4.2%	0.1%	9.8%	4.1%	4.3%	0.8%	0.0%	1.9%	0.0%
3065	70	348	4.1%	45.3%	19.7%	1.0%	0.7%	1.1%	0.4%	1.8%	0.1%	12.8%	5.3%	5.2%	0.6%	0.0%	1.7%	0.0%
3066	70	410	5.0%	54.8%	11.0%	1.9%	1.3%	2.2%	0.7%	3.4%	0.1%	8.1%	3.4%	5.5%	0.4%	0.0%	1.9%	0.4%
3067	50	361	3.2%	35.7%	26.2%	1.6%	1.1%	1.9%	0.6%	2.9%	0.1%	12.3%	5.1%	4.6%	0.3%	0.0%	0.8%	3.5%
3068	50	402	4.2%	46.6%	20.9%	1.8%	1.3%	2.1%	0.7%	3.3%	0.1%	8.6%	3.6%	3.2%	0.2%	0.0%	0.4%	3.2%
3069	50	323	4.0%	43.9%	20.3%	1.5%	1.1%	1.8%	0.6%	2.8%	0.1%	8.1%	3.4%	3.0%	0.3%	0.0%	2.1%	7.0%
3072	70	720	4.6%	50.3%	9.9%	3.2%	2.3%	3.8%	1.2%	6.0%	0.1%	7.7%	3.2%	4.2%	0.2%	0.1%	2.3%	1.1%
3073	70	875	4.8%	52.9%	8.9%	2.5%	1.8%	2.9%	0.9%	4.6%	0.1%	7.1%	2.9%	5.1%	0.1%	0.1%	4.4%	0.9%
3074	50	226	4.2%	46.5%	19.1%	3.3%	2.4%	3.9%	1.2%	6.2%	0.1%	6.4%	2.6%	3.6%	0.5%	0.0%	0.0%	0.0%

Traffic Flows and Breakdown by 16 Vehicle Classes (Year 2026)

Link No.	Speed Limit	Total Vehicle	19 - Motorcycles (MC)	01 - Private Cars (PC)	03 - Taxi	14 - Non-franchised Bus <=6.4t	15 - Non-franchised Bus 6.4-15t	16 - Non-franchised Bus >15t	12 - Private Light Bus <=3.5t	13 - Private Light Bus >3.5t	04 - Light Goods Vehicles <=2.5t	05 - Lt Goods Vehicles 2.5-3.5t	06 - Light Goods Vehicles >3.5t	07 - Heavy Goods Vehicles <=15t	08 - Heavy Goods Vehicles >15t	17 - Franchised Bus (SD)	18 - Franchised Bus (DD)	11 - Public Light Buses
	km/hr	0600-0700																
3075	50	283	4.8%	53.1%	15.4%	1.9%	1.4%	2.3%	0.7%	3.6%	0.1%	9.4%	3.9%	3.3%	0.2%	0.0%	0.0%	0.0%
3076	50	204	4.5%	49.7%	21.5%	1.2%	0.9%	1.4%	0.4%	2.3%	0.1%	9.7%	4.0%	3.8%	0.4%	0.0%	0.0%	0.0%
3077	80	728	5.6%	61.2%	10.1%	1.8%	1.3%	2.1%	0.7%	3.3%	0.0%	4.8%	2.0%	6.2%	0.9%	0.0%	0.0%	0.0%
3078	80	561	5.0%	55.2%	10.5%	1.6%	1.1%	1.8%	0.6%	2.9%	0.1%	10.2%	4.2%	6.3%	0.4%	0.0%	0.0%	0.0%
3081	50	27	4.8%	52.5%	31.2%	0.8%	0.6%	0.9%	0.3%	1.5%	0.0%	4.3%	1.8%	1.3%	0.1%	0.0%	0.0%	0.0%
3082	50	86	3.5%	38.0%	27.9%	1.1%	0.8%	1.3%	0.4%	2.1%	0.1%	13.6%	5.6%	4.8%	0.8%	0.0%	0.0%	0.0%
3084	70	989	4.6%	50.5%	17.4%	1.3%	1.0%	1.6%	0.5%	2.5%	0.1%	9.6%	4.0%	5.0%	0.5%	0.0%	1.3%	0.2%
3086	70	309	4.1%	45.5%	12.7%	3.7%	2.6%	4.3%	1.3%	6.8%	0.1%	9.0%	3.7%	4.9%	1.2%	0.0%	0.0%	0.0%
3088	50	7	1.8%	19.6%	21.0%	0.0%	0.0%	0.0%	0.0%	0.0%	0.1%	11.8%	4.9%	0.0%	0.0%	0.0%	0.0%	40.8%
3089	50	12	3.5%	38.7%	30.7%	2.3%	1.6%	2.7%	0.9%	4.3%	0.1%	7.1%	2.9%	4.7%	0.3%	0.0%	0.0%	0.0%
4001	50	320	3.3%	36.4%	23.9%	2.1%	1.5%	2.5%	0.8%	4.0%	0.1%	12.9%	5.3%	5.1%	0.6%	0.0%	0.0%	1.4%
4002	50	125	3.9%	42.8%	22.7%	2.8%	1.9%	3.2%	1.0%	5.1%	0.1%	9.1%	3.8%	3.4%	0.2%	0.0%	0.0%	0.0%
4003	50	345	4.1%	45.2%	20.3%	1.1%	0.8%	1.3%	0.4%	2.1%	0.1%	8.8%	3.7%	5.1%	0.7%	0.1%	4.5%	1.6%
4004	70	1914	3.1%	34.0%	18.3%	2.1%	1.5%	2.5%	0.8%	4.0%	0.1%	10.9%	4.5%	4.9%	0.6%	0.1%	5.9%	6.7%
4005	70	2165	3.9%	43.1%	18.4%	1.1%	0.8%	1.3%	0.4%	2.0%	0.1%	7.2%	3.0%	4.3%	0.3%	0.2%	7.8%	5.9%
4006	70	1099	2.8%	31.1%	21.0%	2.0%	1.4%	2.4%	0.7%	3.7%	0.1%	8.8%	3.6%	4.0%	0.4%	0.2%	9.6%	8.1%
4007	80	202	5.4%	59.2%	5.5%	1.1%	0.8%	1.3%	0.4%	2.0%	0.1%	10.2%	4.2%	9.2%	0.7%	0.0%	0.0%	0.0%
4008	50	426	3.7%	40.1%	17.5%	2.4%	1.7%	2.8%	0.9%	4.4%	0.1%	10.2%	4.2%	3.0%	1.0%	0.1%	2.7%	5.4%
4009	50	331	3.2%	35.6%	16.2%	2.0%	1.4%	2.3%	0.7%	3.7%	0.1%	9.2%	3.8%	2.6%	0.8%	0.1%	5.5%	12.6%
4010	50	182	4.7%	51.2%	23.1%	1.6%	1.1%	1.9%	0.6%	3.0%	0.1%	7.9%	3.3%	1.4%	0.1%	0.0%	0.0%	0.0%
4011	50	135	4.7%	51.9%	23.7%	1.5%	1.0%	1.7%	0.5%	2.7%	0.1%	7.6%	3.1%	1.3%	0.1%	0.0%	0.0%	0.0%
4012	50	14	4.7%	51.9%	23.7%	1.5%	1.0%	1.7%	0.5%	2.7%	0.1%	7.6%	3.1%	1.3%	0.1%	0.0%	0.0%	0.0%
4014	70	479	4.0%	44.4%	26.5%	1.0%	0.7%	1.2%	0.4%	1.9%	0.1%	8.6%	3.5%	4.1%	0.8%	0.1%	2.8%	0.0%
4015	70	175	3.4%	37.9%	21.5%	3.5%	2.5%	4.1%	1.3%	6.5%	0.1%	9.1%	3.8%	5.5%	0.1%	0.0%	0.0%	0.9%
4016	70	305	4.1%	44.8%	16.4%	2.7%	1.9%	3.1%	1.0%	5.0%	0.1%	10.6%	4.4%	5.2%	0.2%	0.0%	0.0%	0.5%
4018	70	402	4.2%	45.7%	26.2%	0.8%	0.5%	0.9%	0.3%	1.4%	0.1%	8.7%	3.6%	4.1%	0.8%	0.1%	2.6%	0.0%
4019	50	506	2.9%	32.1%	16.9%	1.5%	1.1%	1.8%	0.6%	2.8%	0.2%	17.3%	7.1%	10.7%	1.6%	0.0%	0.0%	3.5%
4021	50	208	5.1%	55.9%	16.1%	1.7%	1.2%	1.9%	0.6%	3.1%	0.0%	3.1%	1.3%	1.6%	0.2%	0.1%	2.5%	5.6%
4022	50	13	0.9%	9.9%	10.5%	0.0%	0.0%	0.0%	0.0%	0.0%	0.1%	5.9%	2.5%	0.0%	0.0%	0.0%	0.0%	70.3%
4023	50	13	0.9%	9.9%	10.5%	0.0%	0.0%	0.0%	0.0%	0.0%	0.1%	5.9%	2.5%	0.0%	0.0%	0.0%	0.0%	70.3%
4024	50	98	4.9%	53.9%	19.1%	2.1%	1.5%	2.5%	0.8%	4.0%	0.1%	4.8%	2.0%	1.7%	0.2%	0.0%	0.0%	2.3%
4025	50	45	3.0%	32.5%	12.4%	1.2%	0.8%	1.4%	0.4%	2.2%	0.1%	10.0%	4.1%	7.7%	0.8%	0.0%	0.0%	23.3%
4026	50	96	3.4%	37.3%	21.6%	1.4%	1.0%	1.7%	0.5%	2.7%	0.2%	17.9%	7.4%	4.5%	0.4%	0.0%	0.0%	0.0%
4027	80	1064	5.1%	56.4%	9.1%	1.6%	1.1%	1.9%	0.6%	3.0%	0.1%	10.6%	4.4%	5.7%	0.4%	0.0%	0.0%	0.0%
4028	50	21	5.1%	56.4%	9.1%	1.6%	1.1%	1.9%	0.6%	3.0%	0.1%	10.6%	4.4%	5.7%	0.4%	0.0%	0.0%	0.0%
4029	50	96	3.7%	40.6%	16.1%	2.0%	1.4%	2.3%	0.7%	3.7%	0.1%	5.3%	2.2%	2.0%	0.4%	0.5%	19.2%	0.0%
4030	50	408	3.4%	37.4%	13.8%	1.5%	1.0%	1.7%	0.5%	2.8%	0.1%	5.8%	2.4%	2.0%	0.4%	0.2%	7.4%	19.6%
4031	50	33	4.9%	53.8%	22.1%	1.6%	1.1%	1.8%	0.6%	2.9%	0.1%	5.8%	2.4%	2.7%	0.1%	0.0%	0.0%	0.0%
4032	70	1577	3.5%	38.1%	20.3%	1.9%	1.3%	2.2%	0.7%	3.5%	0.1%	9.2%	3.8%	4.4%	0.5%	0.1%	4.1%	6.3%
4033	70	443	3.9%	43.1%	14.0%	4.3%	3.0%	5.0%	1.6%	7.9%	0.1%	8.2%	3.4%	4.6%	1.0%	0.0%	0.0%	0.0%
4034	70	160	4.7%	51.1%	11.0%	2.3%	1.6%	2.7%	0.8%	4.3%	0.1%	11.4%	4.7%	4.9%	0.3%	0.0%	0.0%	0.0%
4035	70	335	4.0%	44.2%	16.5%	2.9%	2.1%	3.4%	1.1%	5.4%	0.1%	10.2%	4.2%	5.2%	0.2%	0.0%	0.0%	0.5%
4036	70	483	3.9%	42.8%	15.9%	3.6%	2.5%	4.2%	1.3%	6.7%	0.1%	9.0%	3.7%	5.1%	0.8%	0.0%	0.0%	0.3%
4037	70	912	3.7%	40.2%	15.7%	3.1%	2.2%	3.6%	1.1%	5.7%	0.1%	10.6%	4.4%	6.2%	1.2%	0.1%	2.1%	0.2%
5137	50	288	2.9%	31.4%	20.2%	1.9%	1.3%	2.2%	0.7%	3.4%	0.2%	17.6%	7.3%	9.7%	1.2%	0.0%	0.0%	0.0%
5138	50	163	3.7%	40.4%	15.2%	2.7%	1.9%	3.1%	1.0%	5.0%	0.1%	12.4%	5.1%	7.3%	0.4%	0.0%	0.0%	1.9%
5143	50	122	2.9%	31.7%	16.4%	3.1%	2.2%	3.7%	1.1%	5.8%	0.1%	14.3%	5.9%	10.4%	2.2%	0.0%	0.0%	0.0%
5144	50	75	2.5%	27.8%	12.1%	3.0%	2.2%	3.6%	1.1%	5.7%	0.2%	16.1%	6.7%	11.8%	3.2%	0.0%	0.0%	4.1%
5145	50	200	3.3%	36.1%	14.4%	2.1%	1.5%	2.5%	0.8%	4.0%	0.2%	15.4%	6.4%	10.4%	1.5%	0.0%	0.0%	1.5%
5146	50	277	2.6%	28.4%	18.4%	1.3%	0.9%	1.6%	0.5%	2.5%	0.2%	20.1%	8.3%	11.9%	2.0%	0.0%	0.0%	1.1%
5189	50	77	4.8%	52.2%	6.0%	1.5%	1.0%	1.7%	0.5%	2.7%	0.1%	13.3%	5.5%	9.9%	0.6%	0.0%	0.0%	0.0%
5190	50	61	3.9%	42.9%	10.5%	1.8%	1.3%	2.1%	0.7%	3.3%	0.1%	14.3%	5.9%	11.8%	1.5%	0.0%	0.0%	0.0%
5191	50	246	6.2%	67.7%	7.9%	2.7%	1.9%	3.2%	1.0%	5.1%	0.0%	1.1%	0.4%	2.8%	0.0%	0.0%	0.0%	0.0%
5192	50	228	6.6%	72.8%	8.6%	0.5%	0.4%	0.6%	0.2%	0.9%	0.0%	3.9%	1.6%	3.3%	0.4%	0.0%	0.0%	0.0%
5193	50	282	3.8%	42.1%	3.9%	1.3%	0.9%	1.6%	0.5%	2.5%	0.1%	9.2%	3.8%	30.0%	0.3%	0.0%	0.0%	0.0%
5194	50	256	4.0%	44.2%	14.1%	2.4%	1.7%	2.9%	0.9%	4.5%	0.1%	8.4%	3.5%	12.8%	0.5%	0.0%	0.0%	0.0%
5195	80	202	5.4%	59.2%	5.5%	1.1%	0.8%	1.3%	0.4%	2.0%	0.1%	10.2%	4.2%	9.2%	0.7%	0.0%	0.0%	0.0%
5196	80	274	5.8%	63.8%	3.9%	1.6%	1.1%	1.9%	0.6%	3.0%	0.0%	4.1%	1.7%	10.7%	1.8%	0.0%	0.0%	0.0%
5197	80	562	4.3%	47.0%	5.0%	2.2%	1.6%	2.6%	0.8%	4.2%	0.1%	8.7%	3.6%	19.5%	0.4%	0.0%	0.0%	0.0%
5198	80	530	4.9%	54.3%	8.8%	2.0%	1.4%	2.3%	0.7%	3.7%	0.1%	6.2%	2.6%	11.7%	1.1%	0.0%	0.0%	0.0%
5199	50	285	3.9%	42.9%	4.1%	1.3%	0.9%	1.5%	0.5%	2.4%	0.1%	9.2%	3.8%	29.1%	0.3%	0.0%	0.0%	0.0%
5200	50	58	3.5%	38.9%	9.9%	2.0%	1.4%	2.4%	0.7%	3.8%	0.1%	14.2%	5.9%	15.5%	1.5%	0.0%	0.0%	0.0%
5201	50	226	4.3%	47.5%	12.3%	2.0%	1.4%	2.3%	0.7%	3.7%	0.1%	8.8%	3.6%	12.8%	0.5%	0.0%	0.0%	0.0%
5202	50	107	3.9%	43.2%	12.1%	2.7%	1.9%	3.2%	1.0%	5.0%	0.1%	11.0%	4.6%	10.7%	0.5%	0.0%	0.0%	0.0%
5224	50	79	3.1%	33.5%	7.8%	8.4%	6.0%	9.9%	3.1%	15.7%	0.0%	3.0%	1.2%	8.3%	0.0%	0.0%	0.0%	0.0%
5225	50	360	3.7%	40.2%	4.8%	2.9%	2.0%	3.4%	1.1%	5.4%	0.1%	7.8%	3.2%	25.3%	0.2%	0.0%	0.0%	0.0%
5226	50	168	7.6%	83.4%	7.9%	0.0%	0.0%	0.0%	0.0%	0.1%	0.0%	0.5%	0.2%	0.2%	0.0%	0.0%	0.0%	0.0%
5245	80	222	4.5%	49.2%	5.3%	6.4%	4.5%	7.5%	2.3%	11.8%	0.0%	0.6%	0.2%	7.7%	0.1%	0.0%	0.0%	0.0%
5254	50	69	2.6%	28.4%	13.2%	2.4%	1.7%	2.8%	0.9%	4.4%	0.2%	18.0%	7.5%	14.5%	3.6%	0.0%	0.0%	0.0%
5256	70	1027	4.4%	47.9%	5.3%	5.4%	3.8%	6.4%	2.0%	10.1%	0.1%	6.4%	2.7%	1.9%	0.0%	0.1%	2.5%	1.1%
5257	70	1129	3.6%	40.1%	5.0%	5.1%	3.6%	6.0%	1.9%	9.5%	0.1%	9.2%	3.8%	5.2%	0.0%	0.1%	6.0%	0.7%
5262	50	141	3.5%	38.1%	15.7%	1.6%	1.1%	1.9%	0.6%	3.0%	0.1%	13.3%	5.5%	8.5%	0.7%	0.0%	0.0%	6.3%
5263	50	214	2.6%	28.2%	22.8%	1.1%	0.8%	1.3%	0.4%	2.0%	0.2%	18.8%	7.8%	8.6%	1.2%	0.0%	0.0%	4.1%
5264	50	285	3.9%	42.9%	4.1%	1.3%	0.9%	1.5%	0.5%	2.4%	0.1%	9.2%	3.8%	29.1%	0.3%	0.0%	0.0%	0.0%
6252	50	1917	3.2%	35.4%	15.9%	1.6%	1.1%	1.9%	0.6%	3.0%	0.1%	9.4%	3.9%	4.3%	0.5%	0.3%	14.1%	4.8%
8033	70	303	4.5%	49.3%	8.2%	2.1%	1.5%	2.5%	0.8%	3.9%	0.1%	5.1%	2.1%	4.7%	0.0%	0.4%	14.9%	0.0%
8340	50	151	3.5%	37.9%	17.6%	3.6%	2.6%	4.3%	1.3%	6.8%	0.1%	9.8%	4.1%	6.2%	0.2%	0.0%	1.0%	1.0%
9098	70	431	5.3%	57.7%	9.1%	3.2%	2.2%	3.7%	1.2%	5.9%	0.1%	5.1%	2.1%	2.8%	0.0%	0.0%	1.7%	0.0%
9112	70	404	5.6%	61.5%	6.9%	2.2%	1.6%	2.6%	0.8%	4.1%	0.0%	3.3%	1.4%	1.7%	0.0%	0.2%	8.0%	0.0%
9205	50	38	3.8%	41.4%	33.0%	2.5%	1.8%	2.9%	0.9%	4.7%	0.0%	4.2%	1.8%	2.8%	0.2%	0.0%	0.0%	0.0%
9206	50	25	4.3%	47.3%	28.6%	2.0%	1.4%	2.3%	0.7%	3.7%	0.0%	4.3%	1.8%	3.7%	0.1%	0.0%	0.0%	0.0%
9301	50	186	3.6%	39.4%	36.4%	2.4%	1.7%	2.8%	0.9%	4.4%	0.0%	4.5%	1.9%	2.0%	0.0%	0.0%	0.0%	0.0%
9302	50	83	4.0%	44.3%	31.0%	2.5%	1.8%	3.0%	0.9%	4.7%	0.0%	3.7%	1.5%	2.3%	0.2%	0.0%	0.0%	0.0%
9303	50	181	4.2%	46.0%	35.2%	0.8%	0.6%	0.9%	0.3%	1.5%	0.0%	4.5%	1.9%	4.0%	0.1%	0.0%	0.0%	0.0%
9304	50	74	5.0%	54.4%	25.7%	0.9%	0.6%	1.1%	0.3%	1.7%	0.0%	4.8%	2.0%	3.4%	0.2%	0.0%	0.0%	0.0%

Traffic Flows and Breakdown by 16 Vehicle Classes (Year 2026)

Link No.	Speed Limit	Total Vehicle	19 - Motorcycles (MC)	01 - Private Cars (PC)	03 - Taxi	14 - Non-franchised Bus <=6.4t	15 - Non-franchised Bus 6.4-15t	16 - Non-franchised Bus >15t	12 - Private Light Bus <=3.5t	13 - Private Light Bus >3.5t	04 - Light Goods Vehicles <=2.5t	05 - Lt Goods Vehicles 2.5-3.5t	06 - Light Goods Vehicles >3.5t	07 - Heavy Goods Vehicles <=15t	08 - Heavy Goods Vehicles >15t	17 - Franchised Bus (SD)	18 - Franchised Bus (DD)	11 - Public Light Buses
	km/hr	0700-0800																
1	50	250	5.7%	63.1%	16.5%	1.6%	1.1%	1.8%	0.6%	2.9%	0.0%	3.2%	1.3%	1.7%	0.4%	0.0%	0.0%	0.0%
2	50	610	4.3%	47.7%	21.0%	2.5%	1.7%	2.9%	0.9%	4.6%	0.1%	7.2%	3.0%	3.3%	0.9%	0.0%	0.0%	0.0%
3	70	1251	4.3%	47.5%	18.2%	1.8%	1.3%	2.1%	0.7%	3.3%	0.1%	7.1%	2.9%	6.0%	0.2%	0.0%	0.0%	4.4%
4	70	1615	3.7%	40.9%	19.3%	1.8%	1.3%	2.1%	0.7%	3.4%	0.1%	9.6%	4.0%	4.3%	0.6%	0.0%	0.0%	8.2%
5	50	95	4.2%	46.5%	17.6%	2.7%	1.9%	3.1%	1.0%	5.0%	0.1%	9.1%	3.8%	4.8%	0.3%	0.0%	0.0%	0.0%
6	50	102	5.0%	55.0%	9.0%	1.4%	1.0%	1.6%	0.5%	2.5%	0.1%	8.1%	3.4%	5.2%	1.6%	0.1%	5.6%	0.0%
7	50	546	2.6%	28.3%	6.9%	1.9%	1.4%	2.3%	0.7%	3.6%	0.1%	12.8%	5.3%	3.6%	0.7%	0.5%	21.3%	8.0%
8	50	568	2.5%	27.4%	15.2%	1.2%	0.8%	1.4%	0.4%	2.2%	0.1%	7.7%	3.2%	5.1%	1.5%	0.5%	20.1%	10.8%
9	50	37	4.1%	44.5%	14.4%	1.2%	0.9%	1.4%	0.4%	2.2%	0.2%	15.8%	6.5%	7.4%	1.0%	0.0%	0.0%	0.0%
10	50	185	3.4%	37.2%	19.5%	2.0%	1.4%	2.3%	0.7%	3.7%	0.1%	11.7%	4.9%	6.7%	1.8%	0.1%	4.6%	0.0%
11	50	539	3.7%	40.6%	9.5%	1.2%	0.8%	1.4%	0.4%	2.2%	0.1%	6.7%	2.8%	2.7%	0.5%	0.4%	15.6%	11.4%
12	50	388	2.2%	24.0%	12.1%	1.6%	1.1%	1.9%	0.6%	3.0%	0.1%	6.1%	2.5%	2.6%	0.6%	0.7%	30.2%	10.6%
13	50	222	4.3%	47.7%	18.0%	2.1%	1.5%	2.4%	0.8%	3.9%	0.1%	8.9%	3.7%	3.3%	0.7%	0.0%	0.0%	2.6%
14	50	258	3.3%	36.4%	18.3%	1.6%	1.1%	1.8%	0.6%	2.9%	0.1%	8.8%	3.6%	2.6%	0.5%	0.1%	5.9%	12.5%
15	50	662	3.5%	38.3%	17.3%	2.7%	1.9%	3.1%	1.0%	4.9%	0.1%	12.5%	5.2%	3.6%	1.1%	0.0%	0.0%	4.9%
16	50	191	5.5%	59.9%	17.7%	1.4%	1.0%	1.6%	0.5%	2.5%	0.1%	5.0%	2.1%	2.5%	0.3%	0.0%	0.0%	0.0%
17	50	97	4.9%	53.3%	12.6%	1.5%	1.0%	1.7%	0.5%	2.8%	0.1%	11.9%	4.9%	3.5%	1.2%	0.0%	0.0%	0.0%
18	50	409	4.2%	45.6%	21.0%	2.2%	1.6%	2.6%	0.8%	4.1%	0.1%	8.9%	3.7%	3.2%	0.6%	0.0%	0.0%	1.4%
19	50	72	5.2%	56.7%	16.8%	0.6%	0.4%	0.7%	0.2%	1.0%	0.1%	8.7%	3.6%	5.6%	0.5%	0.0%	0.0%	0.0%
20	50	11	2.8%	31.1%	33.2%	0.5%	0.3%	0.6%	0.2%	0.9%	0.2%	18.7%	7.7%	2.7%	1.0%	0.0%	0.0%	0.0%
21	50	193	3.1%	33.9%	14.5%	1.7%	1.2%	2.1%	0.6%	3.3%	0.1%	8.3%	3.4%	2.5%	0.6%	0.2%	7.9%	16.6%
22	50	502	3.4%	37.3%	16.2%	2.7%	1.9%	3.2%	1.0%	5.0%	0.1%	13.0%	5.4%	3.4%	1.0%	0.0%	0.0%	6.4%
23	50	149	2.2%	24.0%	9.7%	1.8%	1.3%	2.2%	0.7%	3.4%	0.2%	17.2%	7.1%	5.0%	1.0%	0.2%	10.2%	13.7%
24	50	85	4.8%	52.3%	20.8%	1.2%	0.8%	1.4%	0.4%	2.2%	0.1%	4.9%	2.0%	2.0%	0.3%	0.0%	0.0%	6.9%
25	50	35	4.7%	51.7%	24.1%	1.5%	1.1%	1.8%	0.6%	2.9%	0.1%	6.1%	2.5%	2.6%	0.4%	0.0%	0.0%	0.0%
26	50	42	4.3%	47.0%	15.3%	2.4%	1.7%	2.9%	0.9%	4.5%	0.1%	11.1%	4.6%	4.7%	0.5%	0.0%	0.0%	0.0%
27	50	367	3.7%	40.9%	18.7%	2.7%	1.9%	3.2%	1.0%	5.0%	0.1%	10.1%	4.2%	3.8%	0.8%	0.0%	0.0%	4.0%
28	50	69	4.1%	45.2%	15.9%	2.8%	2.0%	3.3%	1.0%	5.2%	0.1%	12.0%	5.0%	3.2%	0.3%	0.0%	0.0%	0.0%
29	50	171	3.8%	41.7%	19.3%	2.5%	1.8%	3.0%	0.9%	4.7%	0.1%	12.2%	5.1%	4.0%	0.9%	0.0%	0.0%	0.0%
30	50	184	4.0%	43.7%	16.9%	1.5%	1.1%	1.8%	0.6%	2.9%	0.1%	13.1%	5.4%	8.0%	0.9%	0.0%	0.0%	0.0%
31	50	295	4.3%	47.4%	13.8%	1.5%	1.0%	1.7%	0.5%	2.8%	0.1%	13.2%	5.5%	7.4%	0.7%	0.0%	0.0%	0.0%
32	50	291	2.3%	25.1%	10.2%	1.9%	1.4%	2.3%	0.7%	3.6%	0.0%	4.2%	1.8%	1.7%	0.3%	0.7%	27.5%	16.4%
33	50	928	3.2%	35.1%	17.0%	1.7%	1.2%	1.9%	0.6%	3.1%	0.1%	7.0%	2.9%	3.1%	0.7%	0.4%	15.5%	6.6%
34	50	443	4.0%	44.0%	13.7%	1.4%	1.0%	1.7%	0.5%	2.7%	0.1%	12.6%	5.2%	7.3%	0.7%	0.0%	0.0%	5.1%
35	50	158	0.7%	7.6%	3.5%	0.0%	0.0%	0.0%	0.0%	0.1%	0.0%	1.3%	0.5%	0.3%	0.0%	1.5%	63.4%	21.0%
36	50	894	3.1%	33.8%	16.6%	1.7%	1.2%	2.0%	0.6%	3.2%	0.1%	8.7%	3.6%	4.2%	0.9%	0.3%	14.3%	5.6%
37	50	243	2.7%	29.8%	12.9%	1.3%	1.0%	1.6%	0.5%	2.5%	0.1%	13.1%	5.4%	4.1%	0.5%	0.0%	0.0%	24.5%
38	50	149	3.5%	38.4%	23.0%	2.4%	1.7%	2.8%	0.9%	4.5%	0.1%	11.3%	4.7%	5.5%	1.3%	0.0%	0.0%	0.0%
39	50	656	3.6%	40.0%	18.1%	2.2%	1.6%	2.6%	0.8%	4.2%	0.1%	11.8%	4.9%	6.1%	1.0%	0.1%	2.9%	0.0%
40	50	235	4.4%	48.2%	16.9%	1.2%	0.8%	1.4%	0.4%	2.2%	0.1%	10.9%	4.5%	8.4%	0.5%	0.0%	0.0%	0.0%
41	50	799	3.3%	36.1%	22.6%	1.5%	1.0%	1.7%	0.5%	2.7%	0.1%	10.2%	4.2%	5.6%	0.9%	0.2%	8.7%	0.6%
53	50	630	3.9%	42.6%	25.1%	2.1%	1.5%	2.5%	0.8%	3.9%	0.1%	8.7%	3.6%	4.7%	0.5%	0.0%	0.0%	0.0%
54	50	627	4.1%	45.0%	25.6%	0.9%	0.6%	1.0%	0.3%	1.6%	0.1%	9.7%	4.0%	6.5%	0.5%	0.0%	0.0%	0.0%
55	50	627	4.1%	45.0%	25.6%	0.9%	0.6%	1.0%	0.3%	1.6%	0.1%	9.7%	4.0%	6.5%	0.5%	0.0%	0.0%	0.0%
56	50	667	3.8%	41.9%	18.1%	3.3%	2.3%	3.8%	1.2%	6.1%	0.1%	9.1%	3.8%	5.0%	1.5%	0.0%	0.0%	0.0%
57	50	1534	4.2%	46.3%	19.1%	1.9%	1.3%	2.2%	0.7%	3.4%	0.1%	10.3%	4.2%	5.3%	0.5%	0.0%	0.0%	0.5%
58	50	10	2.9%	32.3%	34.6%	0.2%	0.2%	0.3%	0.1%	0.4%	0.2%	19.4%	8.0%	1.2%	0.1%	0.0%	0.0%	0.0%
59	50	60	4.5%	49.8%	18.2%	1.6%	1.2%	1.9%	0.6%	3.0%	0.1%	9.5%	3.9%	4.8%	0.8%	0.0%	0.0%	0.0%
60	50	355	2.2%	23.9%	12.8%	0.8%	0.5%	0.9%	0.3%	1.4%	0.2%	17.0%	7.0%	10.4%	1.1%	0.5%	19.6%	1.4%
61	50	309	2.1%	23.2%	12.8%	0.5%	0.4%	0.6%	0.2%	1.0%	0.2%	16.8%	7.0%	9.4%	1.2%	0.5%	22.5%	1.6%
62	50	293	2.2%	24.6%	13.5%	0.4%	0.3%	0.5%	0.1%	0.8%	0.2%	15.6%	6.4%	8.4%	1.1%	0.6%	23.7%	1.7%
63	50	312	2.4%	26.1%	13.9%	0.4%	0.3%	0.5%	0.2%	0.8%	0.2%	15.2%	6.3%	8.2%	1.1%	0.5%	22.3%	1.6%
64	50	10	3.0%	33.2%	35.4%	0.0%	0.0%	0.0%	0.0%	0.0%	0.2%	19.9%	8.3%	0.0%	0.0%	0.0%	0.0%	0.0%
65	50	23	5.0%	54.9%	21.8%	0.9%	0.7%	1.1%	0.3%	1.7%	0.1%	8.5%	3.5%	1.4%	0.1%	0.0%	0.0%	0.0%
66	50	113	3.0%	32.5%	12.4%	1.2%	0.8%	1.4%	0.4%	2.2%	0.1%	10.0%	4.1%	7.7%	0.8%	0.0%	0.0%	23.3%
67	50	236	3.6%	39.6%	12.2%	1.0%	0.7%	1.1%	0.4%	1.8%	0.0%	2.2%	0.9%	1.4%	0.1%	0.7%	27.8%	6.6%
68	50	134	1.0%	10.9%	4.0%	0.3%	0.2%	0.3%	0.1%	0.5%	0.0%	1.5%	0.6%	0.9%	0.2%	1.2%	49.1%	29.2%
69	50	148	1.1%	11.8%	4.0%	0.6%	0.4%	0.7%	0.2%	1.2%	0.0%	1.6%	0.7%	1.1%	0.2%	1.1%	44.4%	30.9%
70	50	183	1.5%	16.3%	4.3%	1.5%	1.1%	1.8%	0.6%	2.9%	0.0%	3.4%	1.4%	2.1%	0.2%	0.9%	35.9%	26.1%
71	50	50	3.1%	34.3%	15.8%	1.3%	0.9%	1.5%	0.5%	2.4%	0.2%	16.7%	6.9%	14.9%	1.5%	0.0%	0.0%	0.0%
72	50	10	3.0%	33.2%	35.4%	0.0%	0.0%	0.0%	0.0%	0.0%	0.2%	19.9%	8.3%	0.0%	0.0%	0.0%	0.0%	0.0%
73	50	30	3.7%	40.7%	12.1%	2.7%	1.9%	3.2%	1.0%	5.1%	0.1%	6.6%	2.7%	0.5%	0.1%	0.0%	0.0%	19.5%
74	50	89	3.2%	35.0%	11.7%	0.7%	0.5%	0.8%	0.2%	1.2%	0.2%	21.9%	9.1%	14.6%	0.9%	0.0%	0.0%	0.0%
75	50	10	3.0%	33.2%	35.4%	0.0%	0.0%	0.0%	0.0%	0.0%	0.2%	19.9%	8.3%	0.0%	0.0%	0.0%	0.0%	0.0%
76	50	823	2.8%	31.3%	8.6%	1.5%	1.0%	1.7%	0.5%	2.7%	0.1%	11.8%	4.9%	4.1%	0.7%	0.4%	18.6%	9.2%
77	50	581	2.5%	27.8%	15.3%	1.2%	0.8%	1.4%	0.4%	2.2%	0.1%	7.8%	3.2%	5.1%	1.5%	0.5%	19.7%	10.6%
78	50	160	4.5%	49.4%	9.6%	1.8%	1.3%	2.1%	0.7%	3.3%	0.2%	14.6%	6.1%	5.3%	1.2%	0.0%	0.0%	0.0%
79	50	28	1.1%	11.8%	12.6%	0.2%	0.1%	0.2%	0.1%	0.4%	0.3%	24.9%	10.3%	8.0%	2.1%	0.0%	0.0%	28.0%
80	50	191	4.8%	52.1%	16.4%	2.9%	2.0%	3.3%	1.0%	5.3%	0.0%	4.7%	2.0%	5.2%	0.2%	0.0%	0.0%	0.0%
81	50	348	5.2%	57.5%	13.3%	1.6%	1.2%	1.9%	0.6%	3.1%	0.1%	8.1%	3.3%	3.2%	0.8%	0.0%	0.0%	0.0%
82	50	158	4.7%	51.1%	21.1%	1.9%	1.3%	2.2%	0.7%	3.5%	0.1%	6.7%	2.8%	3.4%	0.6%	0.0%	0.0%	0.0%
83	50	184	4.7%	51.6%	23.0%	1.1%	0.8%	1.3%	0.4%	2.0%	0.1%	7.0%	2.9%	4.2%	1.1%	0.0%	0.0%	0.0%
84	50	310	3.6%	39.0%	15.2%	1.9%	1.4%	2.3%	0.7%	3.6%	0.1%	11.1%	4.6%	5.4%	0.7%	0.1%	3.7%	6.6%
85	50	501	4.5%	49.3%	20.0%	1.4%	1.0%	1.6%	0.5%	2.6%	0.1%	6.9%	2.9%	2.6%	0.3%	0.1%	2.3%	4.1%
86	50	102	4.9%	53.6%	11.6%	1.9%	1.3%	2.2%	0.7%	3.5%	0.1%	9.8%	4.0%	5.2%	1.3%	0.0%	0.0%	0.0%
87	50	826	5.3%	57.7%	16.2%	1.8%	1.3%	2.1%	0.7%	3.3%	0.1%	5.5%	2.3%	2.5%	0.6%	0.0%	0.0%	0.7%
88	50	495	4.3%	47.6%	22.4%	1.3%	0.9%	1.5%	0.5%	2.4%	0.1%	7.9%	3.3%	4.2%	0.7%	0.0%	0.0%	2.8%
89	50	1224	3.7%	40.5%	17.2%	1.8%	1.3%	2.1%	0.7%	3.3%	0.1%	6.8%	2.8%	1.8%	0.2%	0.1%	5.1%	12.5%
90	50	1561	3.8%	41.3%	22.3%	2.7%	1.9%	3.2%	1.0%	5.0%	0.1%	7.0%	2.9%	3.0%	0.6%	0.1%	3.3%	1.8%
91	50	586	4.7%	51.9%	18.1%	1.7%	1.2%	2.0%	0.6%	3.1%	0.1%	6.7%	2.8%	1.6%	0.4%	0.0%	0.0%	5.2%
92	50	252	4.4%	48.1%	18.4%	2.8%	2.0%	3.3%	1.0%	5.2%	0.1%	6.0%	2.5%	3.1%	0.8%	0.0%	0.0%	2.3%
93	50	28	4.1%	44.7%	27.8%	2.2%	1.6%	2.6%	0.8%	4.1%	0.1%	7.0%	2.9%	1.7%	0.6%	0.0%	0.0%	0.0%
94	50	10	3.0%	33.2%	35.4%	0.0%	0.0%	0.0%	0.0%	0.0%	0.2%	19.9%	8.3%	0.0%	0.0%	0.0%	0.0%	0.0%
95	50	470	2.9%	32.1%	13.2%	1.8%	1.3%	2.1%	0.7%	3.4%	0.1%	6.8%	2.8%	2.7%	0.2%	0.5%	19.1%	10.4%
96	50	1322	3.1%	34.2%	12.9%	1.5%	1.1%	1.8%	0.6%	2.8%	0.1%	5.9%	2.4%	2.3%	0.4%	0.6%	25.0%	5.3%
97	50	656	4.2%	46.1%	22.0%	2.2%	1.5%	2.6%	0.8%	4.0%	0.1%	9.4%	3.9%	2.6%	0.5%	0.0%	0.0%	0.0%
98	50	15	2.0%	22.2%	23.7%	0.0%	0.0%	0.0%	0.0%	0.0%	0.1%	13.3%	5.5%	0.0%	0.0%	0.8%	32.2%	0.0%
99	70	1548	4.2%	46.3%	17.4%	2.0%	1.4%	2.3%	0.7%	3.6%	0.1%	8.2%	3.4%	6.2%	0.5%	0.0%	0.0%	3.6%
100	70	823	3.5%	38.3%	21.8%	1.5%	1.1%	1.8%	0.6%	2.9%	0.1%	12.2%	5.0%	7.6%	1.1%	0.1%	2.5%	0.0%
101	50	761	4.2%	45.6%	24.9%	1.1%	0.7%	1.2%	0.4%	2.0%	0.1%	8.8%	3.6%	6.0%	0.4%	0.0%	0.0%	1.0%
102	50	383	4.6%	50.9%	18.1%	1.5%	1.0%	1.7%	0.5%	2.8%	0.1%	6.4%	2.6%	1.8%	0.3%	0.0%	2.0%	5.6%
103	50	664	4.1%	45.1%	15.2%	2.9%	2.0%	3.4%	1.0%	5.3%	0.1%	6.4%	2.7%	3.2%	0.9%	0.0%	1.9%	5.9%
104	50	235	5.0%	54.4%	21.1%	1.9%	1.4%	2.3%	0.7%	3.6%	0.1%	5.7%	2.3%	1.4%	0.2%	0.0%	0.0%	0.0%
105	50	268	4.3%	47.0%	18.7%	3.1%	2.2%	3.6%	1.1%	5.7%	0.1%	6.5%	2.7%	4.0%	1.1%	0.0%	0.0%	0.0%
106	50	128	5.1%	55.7%	20.0%	1.8%	1.3%	2.1%	0.7%	3.3%	0.1%	5.7%	2.4%	1.6%	0.3%	0.0%	0.0%	0.0%
107	50	87	4.3%	47.1%	17.3%	2.5%	1.8%	2.9%	0.9%	4.6%	0.1%	10.2%	4.2%	3.4%	0.6%	0.0%	0.0%	0.0%
108	50	87	2.5%	27.6%	10.8%	0.9%	0.7%	1.1%	0.3%	1.8%	0.0%	3.8%	1.6%	0.6%	0.1%	0.7%	27.3%	20.1%
109	50	21	1.4%	15.8%	16.9%	0.9%	0.6%	1.0%	0.3%	1.6%	0.1%	9.5%	3.9%	1.0%	0.2%	1.1%	45.8%	0.0%
110	50	77	1.7%	18.4%	7.7%	0.5%	0.4%	0.6%	0.2%	0.9%	0.1%	10.3%	4.2%	4.6%	1.1%	1.0%	40.8%	7.6%
111	50	327	3.6%	39.6%	15.5%	1.3%	0.9%	1.5%	0.5%	2.4%	0.1%	7.5%	3.1%	3.0%	0.5%	0.3%	14.6%	5.4%
112	50	131	4.3%	47.2%	7.3%	0.5%	0.3%	0.5%	0.2%	0.8%	0.1%	6.8%	2.8%	2.1%	0.2%	0.4%	18.9%	7.4%
113	50	138	3.2%	35.2%	15.2%	1.9%	1.3%	2.2%	0.7%	3.5%	0.1%	10.6%	4.4%	3.0%	0.3%	0.4%	17.9%	0.0%
114	50	59	1.1%	11.6%	7.5%	0.6%	0.4%	0.7%	0.2%	1.1%	0.1%	9.8%	4.1%	2.5%	0.5%	1.0%	42.3%	16.7%
115	50	138	3.5%	38.9%	20.5%	1.0%	0.7%	1.2%	0.4%	1.9%	0.1%	6.9%	2.8%	1.5%	0.1%	0.5%	20.1%	0.0%
116	50	31	4.2%	45.6%	18.6%	2.1%	1.5%	2.4%	0.8%	3.8%	0.1%	12.9%	5.3%	2.4%	0.4%	0.0%	0.0%	0.0%

Traffic Flows and Breakdown by 16 Vehicle Classes (Year 2026)

Link No.	Speed Limit	Total Vehicle	19 - Motorcycles (MC)	01 - Private Cars (PC)	03 - Taxi	14 - Non-franchised Bus <=6.4t	15 - Non-franchised Bus 6.4-15t	16 - Non-franchised Bus >15t	12 - Private Light Bus <=3.5t	13 - Private Light Bus >3.5t	04 - Light Goods Vehicles <=2.5t	05 - Lt Goods Vehicles 2.5-3.5t	06 - Light Goods Vehicles >3.5t	07 - Heavy Goods Vehicles <=15t	08 - Heavy Goods Vehicles >15t	17 - Franchised Bus (SD)	18 - Franchised Bus (DD)	11 - Public Light Buses
	km/hr	0700-0800																
117	50	19	3.1%	33.8%	22.0%	1.2%	0.9%	1.4%	0.4%	2.3%	0.1%	10.9%	4.5%	3.4%	0.3%	0.4%	15.3%	0.0%
118	50	93	3.4%	37.9%	16.1%	1.9%	1.4%	2.3%	0.7%	3.6%	0.0%	4.7%	1.9%	3.5%	0.4%	0.1%	3.1%	18.9%
122	50	128	3.3%	36.0%	9.5%	2.5%	1.7%	2.9%	0.9%	4.6%	0.1%	14.1%	5.9%	4.6%	0.4%	0.0%	0.0%	13.7%
123	50	14	4.3%	47.5%	24.6%	0.6%	0.4%	0.7%	0.2%	1.1%	0.1%	13.8%	5.7%	0.8%	0.2%	0.0%	0.0%	0.0%
124	50	117	0.3%	2.8%	3.0%	0.1%	0.1%	0.1%	0.0%	0.2%	0.0%	1.7%	0.7%	0.1%	0.0%	0.2%	6.5%	84.3%
125	50	190	2.4%	26.6%	10.0%	2.8%	2.0%	3.3%	1.0%	5.2%	0.0%	4.2%	1.7%	3.4%	0.3%	0.0%	1.5%	35.5%
128	50	1180	4.5%	48.9%	19.8%	1.0%	0.7%	1.2%	0.4%	1.8%	0.1%	9.1%	3.8%	4.0%	0.5%	0.0%	0.0%	4.4%
129	50	1396	4.0%	44.2%	20.1%	2.0%	1.4%	2.4%	0.7%	3.7%	0.1%	11.1%	4.6%	4.9%	0.7%	0.0%	0.0%	0.0%
130	50	271	3.5%	38.9%	13.5%	1.3%	0.9%	1.5%	0.5%	2.4%	0.0%	3.5%	1.5%	0.4%	0.0%	0.2%	8.8%	23.0%
131	50	250	4.6%	50.3%	14.0%	3.5%	2.5%	4.1%	1.3%	6.5%	0.1%	6.3%	2.6%	4.2%	0.1%	0.0%	0.0%	0.0%
132	50	50	3.9%	43.3%	12.0%	2.9%	2.1%	3.4%	1.1%	5.4%	0.1%	8.9%	3.7%	5.3%	0.2%	0.0%	0.0%	7.8%
133	50	101	4.8%	52.8%	20.0%	1.6%	1.2%	1.9%	0.6%	3.0%	0.1%	7.6%	3.2%	2.7%	0.4%	0.0%	0.0%	0.0%
134	50	943	3.4%	37.1%	17.1%	1.8%	1.3%	2.1%	0.7%	3.4%	0.1%	7.5%	3.1%	2.3%	0.2%	0.2%	6.7%	13.0%
135	50	1614	3.8%	42.2%	22.2%	2.5%	1.8%	2.9%	0.9%	4.6%	0.1%	7.5%	3.1%	3.0%	0.6%	0.1%	3.2%	1.4%
136	70	2918	3.7%	40.6%	15.5%	1.6%	1.1%	1.9%	0.6%	2.9%	0.1%	8.1%	3.3%	3.4%	0.3%	0.2%	9.6%	7.1%
137	70	2664	3.1%	33.5%	19.5%	1.9%	1.3%	2.2%	0.7%	3.5%	0.1%	8.8%	3.6%	4.8%	0.6%	0.3%	10.6%	5.6%
138	50	103	0.3%	3.5%	3.4%	0.1%	0.1%	0.1%	0.0%	0.2%	0.0%	1.9%	0.8%	0.3%	0.0%	0.2%	7.4%	81.6%
139	50	19	3.5%	38.7%	18.9%	3.9%	2.8%	4.6%	1.4%	7.3%	0.1%	10.7%	4.4%	3.4%	0.2%	0.0%	0.0%	0.0%
141	50	122	2.5%	27.8%	9.6%	0.9%	0.7%	1.1%	0.3%	1.8%	0.0%	3.2%	1.3%	2.6%	0.1%	0.0%	0.0%	47.9%
142	50	137	2.2%	23.8%	10.9%	1.8%	1.3%	2.1%	0.7%	3.4%	0.0%	3.7%	1.5%	2.8%	0.1%	0.0%	0.0%	45.6%
143	50	25	3.9%	42.6%	14.1%	3.4%	2.4%	4.0%	1.2%	6.4%	0.1%	10.2%	4.2%	7.4%	0.1%	0.0%	0.0%	0.0%
144	50	393	3.1%	34.2%	11.9%	1.3%	0.9%	1.5%	0.5%	2.4%	0.1%	8.0%	3.3%	3.3%	0.4%	0.1%	5.6%	23.3%
145	50	756	2.5%	27.9%	11.0%	1.9%	1.4%	2.2%	0.7%	3.6%	0.1%	11.1%	4.6%	4.6%	0.8%	0.4%	15.2%	12.0%
146	50	718	2.8%	31.1%	16.0%	1.4%	1.0%	1.6%	0.5%	2.6%	0.1%	10.0%	4.2%	4.9%	1.0%	0.4%	16.5%	6.0%
147	50	748	2.3%	25.7%	12.0%	1.8%	1.3%	2.1%	0.7%	3.3%	0.1%	10.8%	4.5%	4.1%	0.7%	0.4%	16.9%	13.3%
148	50	806	2.7%	29.4%	14.2%	1.5%	1.1%	1.8%	0.6%	2.9%	0.1%	11.1%	4.6%	5.3%	0.9%	0.4%	15.5%	8.0%
149	50	405	3.1%	34.4%	17.7%	2.6%	1.9%	3.1%	1.0%	4.9%	0.1%	11.0%	4.5%	4.3%	0.2%	0.0%	0.0%	11.1%
150	50	495	3.5%	38.1%	16.5%	1.8%	1.3%	2.1%	0.7%	3.4%	0.1%	8.4%	3.5%	2.8%	0.3%	0.0%	0.0%	17.5%
151	50	72	4.0%	44.2%	25.7%	2.6%	1.8%	3.0%	0.9%	4.8%	0.1%	7.0%	2.9%	2.4%	0.6%	0.0%	0.0%	0.0%
152	50	105	3.7%	41.1%	18.5%	1.7%	1.2%	1.9%	0.6%	3.1%	0.1%	9.8%	4.1%	3.0%	0.1%	0.0%	0.0%	11.1%
153	50	14	2.2%	23.8%	25.4%	0.0%	0.0%	0.0%	0.0%	0.0%	0.1%	14.3%	5.9%	0.0%	0.0%	0.0%	0.0%	28.3%
154	50	95	0.8%	9.3%	3.7%	0.2%	0.1%	0.2%	0.1%	0.3%	0.0%	3.3%	1.4%	1.5%	0.0%	0.0%	0.0%	79.0%
155	50	250	2.6%	28.9%	12.2%	1.3%	0.9%	1.5%	0.5%	2.4%	0.1%	5.3%	2.2%	1.8%	0.1%	0.0%	0.0%	40.2%
156	50	334	3.6%	40.0%	17.9%	2.2%	1.6%	2.6%	0.8%	4.1%	0.1%	12.6%	5.2%	5.7%	1.2%	0.0%	0.0%	2.3%
157	50	251	3.9%	42.3%	18.3%	2.1%	1.5%	2.5%	0.8%	3.9%	0.1%	12.3%	5.1%	5.7%	1.5%	0.0%	0.0%	0.0%
158	50	489	2.9%	31.3%	14.4%	3.4%	2.4%	4.0%	1.2%	6.3%	0.1%	13.2%	5.5%	4.6%	0.0%	0.1%	2.3%	8.2%
159	70	2022	3.5%	38.5%	16.2%	1.8%	1.3%	2.1%	0.7%	3.3%	0.1%	7.8%	3.2%	3.8%	0.5%	0.2%	8.3%	8.8%
160	70	2030	3.2%	34.8%	20.0%	2.0%	1.4%	2.4%	0.7%	3.8%	0.1%	8.7%	3.6%	4.8%	0.5%	0.2%	8.1%	5.8%
162	50	256	4.4%	48.2%	18.8%	0.7%	0.5%	0.9%	0.3%	1.4%	0.1%	11.7%	4.8%	7.9%	0.4%	0.0%	0.0%	0.0%
163	50	136	2.2%	24.0%	18.3%	2.2%	1.5%	2.5%	0.8%	4.0%	0.3%	24.2%	10.0%	9.3%	0.6%	0.0%	0.0%	0.0%
164	50	318	4.7%	51.2%	20.2%	1.8%	1.3%	2.1%	0.6%	3.3%	0.1%	6.4%	2.7%	2.2%	0.1%	0.0%	0.0%	3.4%
165	50	47	2.3%	25.6%	21.3%	1.2%	0.9%	1.4%	0.4%	2.2%	0.2%	21.8%	9.0%	12.0%	1.7%	0.0%	0.0%	0.0%
166	50	79	3.8%	41.8%	16.3%	2.3%	1.6%	2.7%	0.8%	4.3%	0.1%	12.1%	5.0%	8.7%	0.4%	0.0%	0.0%	0.0%
167	50	114	2.8%	30.4%	18.9%	1.1%	0.8%	1.3%	0.4%	2.1%	0.2%	20.9%	8.7%	10.9%	1.5%	0.0%	0.0%	0.0%
168	50	494	3.1%	33.8%	14.1%	1.2%	0.9%	1.4%	0.4%	2.2%	0.1%	13.3%	5.5%	9.1%	0.4%	0.1%	2.3%	12.0%
170	50	257	3.1%	33.9%	19.7%	2.1%	1.5%	2.5%	0.8%	3.9%	0.2%	15.0%	6.2%	5.4%	0.1%	0.0%	0.0%	5.7%
171	50	407	3.2%	34.6%	13.5%	1.0%	0.7%	1.2%	0.4%	1.9%	0.1%	13.7%	5.7%	5.3%	0.5%	0.4%	15.0%	2.9%
172	50	29	3.8%	41.4%	14.5%	5.9%	4.2%	6.9%	2.1%	10.9%	0.1%	6.8%	2.8%	0.7%	0.0%	0.0%	0.0%	0.0%
173	50	255	3.5%	38.2%	18.4%	1.4%	1.0%	1.7%	0.5%	2.7%	0.2%	17.1%	7.1%	7.2%	1.0%	0.0%	0.0%	0.0%
174	50	680	3.2%	34.9%	18.7%	0.9%	0.6%	1.1%	0.3%	1.7%	0.1%	13.3%	5.5%	8.8%	0.4%	0.0%	1.7%	8.8%
175	50	434	2.4%	25.9%	10.0%	1.8%	1.3%	2.1%	0.7%	3.4%	0.1%	11.3%	4.7%	3.3%	0.2%	0.6%	25.5%	6.7%
176	50	763	2.9%	32.3%	17.2%	1.5%	1.1%	1.8%	0.6%	2.8%	0.1%	9.8%	4.0%	4.9%	1.1%	0.4%	15.5%	4.1%
179	50	407	4.5%	48.9%	19.9%	2.2%	1.5%	2.5%	0.8%	4.0%	0.1%	8.3%	3.4%	3.3%	0.7%	0.0%	0.0%	0.0%
180	50	398	4.9%	53.6%	16.8%	2.4%	1.7%	2.8%	0.9%	4.4%	0.1%	7.3%	3.0%	2.2%	0.2%	0.0%	0.0%	0.0%
181	50	255	1.7%	18.9%	8.9%	1.4%	1.0%	1.7%	0.5%	2.6%	0.0%	4.7%	1.9%	1.6%	0.2%	0.8%	35.6%	18.4%
182	50	665	3.1%	34.4%	10.7%	1.7%	1.2%	2.0%	0.6%	3.2%	0.1%	5.6%	2.3%	4.8%	0.2%	0.6%	24.8%	4.5%
183	50	743	2.7%	29.9%	16.6%	1.2%	0.9%	1.4%	0.4%	2.3%	0.1%	7.1%	2.9%	2.0%	0.1%	0.6%	23.2%	8.7%
184	50	314	0.5%	5.4%	1.9%	0.2%	0.1%	0.2%	0.1%	0.4%	0.0%	1.1%	0.4%	1.0%	0.0%	2.0%	84.0%	2.5%
185	70	2095	4.0%	43.4%	12.7%	4.0%	2.8%	4.6%	1.4%	7.3%	0.1%	7.1%	3.0%	3.7%	0.1%	0.1%	5.7%	0.0%
186	70	2681	4.6%	51.0%	10.4%	2.1%	1.5%	2.4%	0.8%	3.9%	0.1%	6.9%	2.9%	5.2%	0.0%	0.2%	8.0%	0.0%
187	50	189	1.8%	20.0%	6.3%	0.6%	0.4%	0.7%	0.2%	1.2%	0.0%	4.4%	1.8%	3.9%	0.2%	0.6%	25.2%	32.5%
188	50	450	3.1%	34.5%	24.0%	1.5%	1.1%	1.8%	0.6%	2.8%	0.0%	2.3%	1.0%	1.3%	0.1%	0.3%	11.9%	13.7%
189	70	3328	3.7%	40.1%	16.0%	2.2%	1.5%	2.6%	0.8%	4.1%	0.1%	11.3%	4.7%	6.5%	0.9%	0.1%	3.5%	2.1%
190	70	2532	4.7%	52.0%	14.3%	1.4%	1.0%	1.6%	0.5%	2.6%	0.1%	8.6%	3.6%	6.4%	0.7%	0.0%	0.6%	2.0%
191	70	3568	3.3%	36.7%	15.2%	2.0%	1.4%	2.3%	0.7%	3.7%	0.1%	11.5%	4.8%	6.2%	0.8%	0.2%	7.4%	3.7%
192	70	3521	4.6%	50.9%	16.5%	1.5%	1.0%	1.7%	0.5%	2.7%	0.1%	7.0%	2.9%	5.1%	0.5%	0.1%	2.8%	2.2%
193	70	1280	4.0%	43.4%	11.1%	3.2%	2.3%	3.8%	1.2%	6.0%	0.1%	10.2%	4.2%	7.6%	0.2%	0.0%	1.2%	1.5%
194	70	2818	3.3%	35.9%	23.6%	1.4%	1.0%	1.7%	0.5%	2.7%	0.1%	8.6%	3.6%	4.4%	0.4%	0.1%	4.6%	8.1%
195	50	47	0.6%	7.0%	7.5%	0.2%	0.1%	0.2%	0.1%	0.4%	0.0%	4.2%	1.7%	0.7%	0.0%	1.6%	67.2%	8.3%
196	50	381	3.8%	41.4%	23.9%	1.6%	1.1%	1.8%	0.6%	2.9%	0.1%	6.3%	2.6%	4.6%	0.1%	0.2%	9.0%	0.0%
197	50	116	2.7%	29.4%	27.4%	1.2%	0.9%	1.5%	0.5%	2.3%	0.0%	1.9%	0.8%	1.2%	0.0%	0.7%	29.5%	0.0%
198	50	89	1.6%	17.5%	10.8%	1.1%	0.7%	1.2%	0.4%	2.0%	0.0%	2.2%	0.9%	1.1%	0.0%	1.3%	54.7%	4.4%
199	70	1580	3.3%	36.5%	18.5%	2.3%	1.6%	2.6%	0.8%	4.2%	0.1%	11.8%	4.9%	7.1%	1.7%	0.1%	4.5%	0.0%
201	50	1080	3.7%	40.8%	18.0%	3.1%	2.2%	3.7%	1.1%	5.8%	0.1%	9.6%	4.0%	4.7%	0.3%	0.0%	0.7%	2.0%
202	50	1493	3.4%	37.7%	19.8%	3.2%	2.2%	3.7%	1.2%	5.9%	0.1%	9.2%	3.8%	5.8%	0.8%	0.0%	1.8%	1.4%
203	70	1084	3.4%	37.2%	15.5%	2.5%	1.7%	2.9%	0.9%	4.6%	0.1%	12.5%	5.2%	7.4%	1.6%	0.1%	4.6%	0.0%
204	70	1688	4.1%	45.3%	23.0%	1.4%	1.0%	1.6%	0.5%	2.5%	0.1%	9.0%	3.7%	5.1%	0.5%	0.0%	1.9%	0.2%
205	50	222	3.2%	35.1%	24.1%	1.9%	1.3%	2.2%	0.7%	3.5%	0.1%	6.8%	2.8%	3.5%	0.5%	0.3%	12.4%	1.8%
206	50	488	3.4%	37.4%	25.2%	1.4%	1.0%	1.6%	0.5%	2.6%	0.1%	9.2%	3.8%	5.9%	0.7%	0.2%	7.0%	0.0%
207	50	190	2.6%	28.6%	20.3%	1.9%	1.3%	2.2%	0.7%	3.5%	0.0%	3.1%	1.3%	1.9%	0.2%	0.4%	18.6%	13.4%
208	50	311	2.8%	31.0%	23.1%	1.3%	0.9%	1.5%	0.5%	2.4%	0.1%	6.7%	2.8%	3.8%	0.2%	0.3%	12.0%	10.7%
209	50	651	3.3%	35.9%	19.3%	4.4%	3.1%	5.1%	1.6%	8.2%	0.1%	7.6%	3.1%	3.2%	0.4%	0.1%	2.5%	2.1%
210	50	1127	3.2%	35.4%	23.3%	3.1%	2.2%	3.7%	1.1%	5.8%	0.1%	7.2%	3.0%	4.2%	0.6%	0.1%	4.1%	2.9%
211	70	1902	3.1%	34.2%	19.7%	3.0%	2.1%	3.5%	1.1%	5.6%	0.1%	13.1%	5.4%	5.6%	0.8%	0.0%	0.2%	2.5%
212	70	1704	4.2%	45.8%	22.7%	1.5%	1.1%	1.8%	0.6%	2.9%	0.1%	8.2%	3.4%	5.4%	0.2%	0.0%	0.2%	2.1%
213	50	433	2.8%	30.7%	18.6%	1.5%	1.1%	1.7%	0.5%	2.8%	0.1%	4.9%	2.0%	2.2%	0.2%	0.2%	10.1%	20.5%
214	70	521	3.0%	32.8%	13.7%	1.3%	0.9%	1.5%	0.5%	2.4%	0.1%	5.0%	2.1%	4.3%	0.2%	0.2%	6.4%	25.7%
215	50	232	3.8%	42.0%	27.1%	1.9%	1.3%	2.2%	0.7%	3.5%	0.1%	8.1%	3.4%	3.8%	0.2%	0.0%	1.6%	0.0%
216	50	208	3.0%	33.1%	27.0%	1.5%	1.1%	1.8%	0.6%	2.8%	0.1%	8.0%	3.3%	3.2%	0.1%	0.1%	2.8%	11.8%
217	50	943	2.9%	32.2%	24.9%	1.6%	1.2%	1.9%	0.6%	3.0%	0.1%	6.9%	2.9%	2.9%	0.4%	0.2%	6.7%	11.6%
218	50	596	3.0%	33.0%	16.4%	1.3%	1.0%	1.6%	0.5%	2.5%	0.1%	5.8%	2.4%	3.7%	0.3%	0.2%	6.6%	21.8%
219	50	510	3.1%	33.5%	30.2%	1.8%	1.2%	2.1%	0.6%	3.3%	0.1%	8.6%	3.6%	3.5%	0.5%	0.1%	3.7%	4.0%
220	50	207	3.6%	39.1%	20.3%	1.8%	1.3%	2.1%	0.7%	3.4%	0.1%	7.6%	3.2%	3.8%	0.5%	0.1%	2.8%	9.9%
221	50	516	3.3%	36.0%	22.3%	2.6%	1.9%	3.1%	1.0%	4.9%	0.1%	7.1%	3.0%	3.3%	0.4%	0.1%	3.9%	7.2%
222	50	400	2.3%	24.8%	20.1%	5.2%	3.7%	6.1%	1.9%	9.7%	0.1%	8.4%	3.5%	4.0%	0.5%	0.0%	0.7%	9.0%
223	50	106	2.9%	31.8%	21.6%	1.7%	1.2%	2.0%	0.6%	3.1%	0.2%	17.4%	7.2%	5.1%	0.5%	0.0%	0.0%	4.6%
226	50	187	3.4%	37.7%	22.5%	0.4%	0.3%	0.5%	0.1%	0.7%	0.1%	5.1%	2.1%	1.3%	0.0%	0.4%	15.3%	9.9%
227	50	717	4.3%	47.4%	26.8%	0.8%	0.6%	0.9%	0.3%	1.5%	0.1%	6.4%	2.6%	2.1%	0.1%	0.1%	4.5%	1.5%
228	50	11	2.7%	29.2%	31.2%	1.0%	0.7%	1.2%	0.4%	1.9%	0.2%	19.3%	8.0%	4.1%	0.0%	0.0%	0.0%	0.0%
229	50	89	3.9%	42.4%	33.6%	0.6%	0.4%	0.7%	0.2%	1.0%	0.1%	9.8%	4.1%	3.3%	0.1%	0.0%	0.0%	0.0%
230	50	178	2.4%	26.6%	19.6%	1.4%	1.0%	1.7%	0.5%	2.7%	0.1%	11.3%	4.7%	3.9%	0.5%	0.1%	5.3%	18.1%
231	50	352	3.0%	32.5%	23.4%	1.1%	0.8%	1.3%	0.4%	2.1%	0.2%	16.0%	6.6%	3.9%	0.2%	0.1%	3.5%	5.0%
232	50	43	4.0%	43.5%	23.5%	1.5%	1.1%	1.8%	0.5%	2.8%	0.1%	12.5%	5.2%	3.2%	0.3%	0.0%	0.0%	0.0%
235	50	665	3.3%	36.7%	28.1%	1.1%	0.8%	1.3%	0.4%	2.0%	0.1%	8.3%	3.4%	2.5%	0.1%	0.1%	3.2%	8.7%
236	50	428	4.5%	49.6%	22.7%	1.3%	0.9%	1.6%	0.5%	2.5%	0.1%	8.2%	3.4%	3.0%	0.2%	0.0%	0.0%	1.6%

Traffic Flows and Breakdown by 16 Vehicle Classes (Year 2026)

Link No.	Speed Limit	Total Vehicle	19 - Motorcycles (MC)	01 - Private Cars (PC)	03 - Taxi	14 - Non-franchised Bus <=6.4t	15 - Non-franchised Bus 6.4-15t	16 - Non-franchised Bus >15t	12 - Private Light Bus <=3.5t	13 - Private Light Bus >3.5t	04 - Light Goods Vehicles <=2.5t	05 - Lt Goods Vehicles 2.5-3.5t	06 - Light Goods Vehicles >3.5t	07 - Heavy Goods Vehicles <=15t	08 - Heavy Goods Vehicles >15t	17 - Franchised Bus (SD)	18 - Franchised Bus (DD)	11 - Public Light Buses
	km/hr	0700-0800																
237	50	263	3.7%	40.7%	24.4%	0.9%	0.6%	1.0%	0.3%	1.7%	0.2%	14.7%	6.1%	5.4%	0.2%	0.0%	0.0%	0.0%
238	50	107	2.9%	31.7%	21.1%	2.1%	1.5%	2.5%	0.8%	3.9%	0.2%	17.2%	7.1%	7.5%	1.5%	0.0%	0.0%	0.0%
239	70	2110	2.9%	31.4%	15.0%	2.0%	1.4%	2.3%	0.7%	3.6%	0.1%	11.0%	4.5%	4.9%	0.6%	0.3%	10.6%	8.8%
240	70	1980	3.5%	38.1%	12.6%	1.3%	0.9%	1.5%	0.5%	2.3%	0.1%	7.8%	3.2%	4.1%	0.4%	0.4%	16.6%	6.9%
241	50	276	2.2%	24.6%	16.6%	0.4%	0.3%	0.5%	0.1%	0.7%	0.1%	5.2%	2.2%	1.7%	0.1%	0.4%	17.6%	27.2%
242	50	417	2.0%	22.0%	18.7%	0.8%	0.6%	0.9%	0.3%	1.5%	0.1%	5.6%	2.3%	4.2%	0.0%	0.3%	11.7%	29.0%
243	50	134	3.8%	41.5%	32.6%	2.3%	1.6%	2.6%	0.8%	4.2%	0.1%	5.1%	2.1%	3.1%	0.2%	0.0%	0.0%	0.0%
244	50	48	4.3%	47.5%	30.8%	1.9%	1.3%	2.2%	0.7%	3.5%	0.0%	4.1%	1.7%	1.8%	0.0%	0.0%	0.0%	0.0%
245	50	593	2.2%	24.2%	17.5%	0.7%	0.5%	0.8%	0.2%	1.2%	0.1%	6.1%	2.5%	4.2%	0.1%	0.2%	10.5%	29.0%
246	50	451	2.6%	28.5%	21.2%	0.8%	0.6%	0.9%	0.3%	1.5%	0.1%	6.1%	2.5%	2.2%	0.0%	0.3%	13.7%	18.6%
247	50	100	2.6%	28.7%	33.7%	0.2%	0.1%	0.2%	0.1%	0.4%	0.1%	7.1%	3.0%	1.4%	0.0%	0.3%	13.3%	8.8%
248	50	207	3.9%	42.8%	21.3%	1.6%	1.2%	1.9%	0.6%	3.0%	0.1%	6.7%	2.8%	3.1%	0.2%	0.2%	6.4%	4.2%
249	50	417	3.6%	39.4%	25.4%	2.1%	1.5%	2.5%	0.8%	4.0%	0.1%	8.6%	3.6%	2.9%	0.1%	0.1%	3.2%	2.1%
250	50	894	3.5%	38.4%	23.3%	1.8%	1.3%	2.1%	0.7%	3.4%	0.1%	12.1%	5.0%	4.7%	0.4%	0.0%	1.5%	1.7%
253	50	681	3.7%	40.1%	27.2%	1.9%	1.3%	2.2%	0.7%	3.5%	0.1%	9.1%	3.8%	4.3%	0.2%	0.0%	0.8%	1.1%
254	50	285	3.9%	43.4%	26.5%	1.5%	1.0%	1.7%	0.5%	2.7%	0.1%	9.3%	3.9%	4.6%	0.2%	0.0%	0.7%	0.0%
255	50	318	3.6%	39.8%	25.3%	1.8%	1.3%	2.1%	0.7%	3.3%	0.1%	10.9%	4.5%	6.4%	0.2%	0.0%	0.0%	0.0%
256	50	180	3.5%	38.2%	27.0%	1.5%	1.1%	1.8%	0.6%	2.9%	0.1%	12.1%	5.0%	6.2%	0.1%	0.0%	0.0%	0.0%
257	50	988	3.5%	38.7%	24.1%	1.8%	1.3%	2.1%	0.7%	3.4%	0.1%	11.6%	4.8%	4.7%	0.5%	0.1%	2.7%	0.0%
258	50	1957	4.1%	45.5%	22.9%	1.1%	0.8%	1.3%	0.4%	2.0%	0.1%	10.6%	4.4%	6.6%	0.3%	0.0%	0.0%	0.0%
259	50	446	4.0%	43.6%	20.7%	1.3%	0.9%	1.5%	0.5%	2.5%	0.1%	13.6%	5.6%	5.2%	0.4%	0.0%	0.0%	0.0%
260	50	602	2.3%	25.7%	20.9%	1.3%	0.9%	1.6%	0.5%	2.5%	0.1%	5.5%	2.3%	3.3%	0.2%	0.3%	12.8%	19.8%
261	50	469	2.5%	27.9%	12.1%	1.4%	1.0%	1.6%	0.5%	2.6%	0.1%	5.1%	2.1%	2.9%	0.2%	0.1%	4.9%	35.0%
262	50	295	3.6%	39.7%	25.3%	1.9%	1.3%	2.2%	0.7%	3.5%	0.1%	10.5%	4.3%	6.5%	0.2%	0.0%	0.0%	0.0%
263	50	214	3.3%	36.3%	24.6%	1.8%	1.2%	2.1%	0.6%	3.3%	0.1%	13.8%	5.7%	6.9%	0.1%	0.0%	0.0%	0.0%
264	50	1055	3.6%	39.6%	24.7%	1.7%	1.2%	2.0%	0.6%	3.2%	0.1%	11.1%	4.6%	4.5%	0.5%	0.1%	2.5%	0.0%
265	50	1315	4.0%	43.4%	22.9%	1.2%	0.9%	1.4%	0.4%	2.3%	0.1%	11.0%	4.6%	7.5%	0.3%	0.0%	0.0%	0.0%
266	50	410	3.8%	41.3%	22.6%	1.5%	1.1%	1.8%	0.6%	2.8%	0.1%	14.3%	5.9%	4.1%	0.2%	0.0%	0.0%	0.0%
267	50	824	3.1%	33.7%	21.8%	2.1%	1.5%	2.5%	0.8%	4.0%	0.2%	16.0%	6.6%	4.8%	0.3%	0.0%	0.0%	2.7%
268	50	410	2.9%	31.9%	20.4%	2.1%	1.5%	2.4%	0.8%	3.9%	0.2%	18.1%	7.5%	7.1%	0.4%	0.0%	0.0%	0.7%
269	50	503	3.7%	40.1%	28.3%	0.8%	0.5%	0.9%	0.3%	1.4%	0.1%	12.8%	5.3%	4.9%	0.4%	0.0%	0.0%	0.6%
270	50	249	3.4%	36.8%	26.9%	1.0%	0.7%	1.2%	0.4%	1.9%	0.1%	14.3%	5.9%	5.5%	0.5%	0.0%	0.0%	1.2%
271	50	488	3.5%	38.1%	23.8%	1.9%	1.3%	2.2%	0.7%	3.4%	0.1%	14.0%	5.8%	4.8%	0.5%	0.0%	0.0%	0.0%
272	50	309	2.9%	31.5%	20.8%	1.3%	0.9%	1.5%	0.5%	2.4%	0.2%	18.5%	7.6%	5.2%	0.4%	0.0%	0.0%	6.3%
273	50	712	2.6%	28.1%	18.1%	2.0%	1.4%	2.4%	0.7%	3.8%	0.1%	14.1%	5.8%	3.9%	0.4%	0.4%	15.0%	1.2%
274	50	545	2.5%	27.5%	20.9%	1.4%	1.0%	1.7%	0.5%	2.6%	0.1%	11.9%	4.9%	3.0%	0.2%	0.5%	19.6%	1.6%
275	50	1192	3.9%	42.4%	21.1%	2.0%	1.4%	2.3%	0.7%	3.6%	0.1%	11.1%	4.6%	5.7%	0.4%	0.0%	0.0%	0.7%
276	50	1196	3.4%	37.4%	13.8%	2.7%	1.9%	3.1%	1.0%	5.0%	0.1%	11.8%	4.9%	7.9%	0.1%	0.2%	6.4%	0.5%
277	50	191	3.0%	32.8%	17.6%	2.9%	2.0%	3.4%	1.1%	5.4%	0.2%	17.2%	7.1%	6.7%	0.7%	0.0%	0.0%	0.0%
278	50	186	2.9%	31.5%	15.7%	1.5%	1.1%	1.8%	0.6%	2.8%	0.2%	21.8%	9.0%	10.3%	0.7%	0.0%	0.0%	0.0%
279	50	470	2.7%	29.9%	19.4%	1.9%	1.3%	2.2%	0.7%	3.5%	0.2%	19.3%	8.0%	6.4%	0.5%	0.0%	0.0%	4.2%
280	50	577	3.5%	38.9%	15.8%	1.4%	1.0%	1.7%	0.5%	2.7%	0.1%	11.1%	4.6%	4.5%	0.4%	0.3%	12.4%	1.0%
281	50	1019	3.3%	36.8%	18.8%	1.5%	1.1%	1.8%	0.6%	2.9%	0.2%	15.1%	6.3%	8.8%	1.0%	0.0%	0.7%	1.1%
282	50	886	4.9%	54.2%	10.9%	0.9%	0.7%	1.1%	0.3%	1.8%	0.1%	7.0%	2.9%	12.8%	0.2%	0.0%	1.3%	0.9%
283	50	712	3.1%	33.8%	12.7%	4.1%	2.9%	4.8%	1.5%	7.6%	0.2%	16.9%	7.0%	4.1%	0.0%	0.0%	1.3%	0.0%
284	50	333	3.9%	43.0%	26.2%	1.3%	1.0%	1.6%	0.5%	2.5%	0.1%	9.7%	4.0%	6.0%	0.1%	0.0%	0.0%	0.0%
285	50	1338	3.2%	34.9%	17.2%	1.8%	1.3%	2.1%	0.6%	3.3%	0.2%	15.9%	6.6%	9.9%	0.9%	0.0%	1.6%	0.6%
286	50	1034	3.8%	41.5%	10.3%	1.5%	1.1%	1.8%	0.6%	2.8%	0.1%	9.6%	4.0%	20.4%	0.3%	0.0%	1.6%	0.8%
287	50	485	3.9%	42.6%	23.2%	1.2%	0.9%	1.4%	0.4%	2.3%	0.1%	8.3%	3.4%	5.0%	0.6%	0.0%	0.8%	6.0%
288	50	426	4.0%	43.4%	21.7%	1.7%	1.2%	2.0%	0.6%	3.2%	0.1%	7.0%	2.9%	3.9%	0.4%	0.0%	1.1%	6.9%
289	50	824	3.3%	36.1%	15.6%	1.7%	1.2%	2.0%	0.6%	3.2%	0.1%	10.7%	4.4%	4.4%	0.6%	0.3%	11.4%	4.3%
290	50	2108	2.9%	31.6%	16.3%	3.6%	2.5%	4.2%	1.3%	6.7%	0.1%	8.7%	3.6%	2.7%	0.2%	0.2%	6.9%	8.6%
291	50	1089	2.7%	29.5%	7.2%	3.0%	2.1%	3.5%	1.1%	5.5%	0.1%	8.1%	3.4%	4.7%	0.2%	0.4%	17.6%	10.9%
292	70	2976	3.6%	39.5%	15.7%	2.5%	1.8%	2.9%	0.9%	4.6%	0.1%	10.1%	4.2%	5.9%	0.5%	0.1%	3.3%	4.3%
293	70	2321	4.2%	46.3%	9.0%	3.1%	2.2%	3.6%	1.1%	5.8%	0.1%	7.7%	3.2%	2.3%	0.2%	0.1%	3.7%	7.3%
294	50	2703	2.9%	32.3%	17.2%	2.1%	1.4%	2.4%	0.8%	3.8%	0.1%	9.6%	4.0%	4.1%	0.4%	0.2%	9.8%	8.9%
295	50	1964	2.9%	32.1%	10.6%	1.8%	1.3%	2.2%	0.7%	3.4%	0.1%	9.0%	3.7%	4.6%	0.4%	0.3%	13.7%	13.1%
296	50	236	2.4%	26.4%	17.2%	1.5%	1.0%	1.7%	0.5%	2.7%	0.1%	7.8%	3.3%	2.9%	0.1%	0.0%	0.0%	32.3%
297	50	131	1.5%	16.0%	11.1%	0.3%	0.2%	0.4%	0.1%	0.6%	0.1%	4.9%	2.0%	1.9%	0.1%	0.0%	0.0%	60.9%
299	50	1131	3.5%	38.2%	17.6%	1.5%	1.1%	1.8%	0.6%	2.8%	0.1%	13.6%	5.6%	10.6%	0.9%	0.0%	0.0%	2.0%
300	70	2599	4.4%	47.9%	5.3%	5.4%	3.8%	6.4%	2.0%	10.1%	0.1%	6.4%	2.7%	1.9%	0.0%	0.1%	2.5%	1.1%
301	70	2857	3.6%	40.1%	5.0%	5.1%	3.6%	6.0%	1.9%	9.5%	0.1%	9.2%	3.8%	5.2%	0.0%	0.1%	6.0%	0.7%
302	70	1755	4.1%	45.1%	4.9%	6.1%	4.3%	7.1%	2.2%	11.3%	0.1%	7.4%	3.1%	1.6%	0.0%	0.0%	1.0%	1.6%
303	70	1726	3.8%	41.9%	6.2%	4.7%	3.3%	5.6%	1.7%	8.8%	0.1%	12.6%	5.2%	4.4%	0.1%	0.0%	0.3%	1.1%
304	50	1262	2.8%	30.8%	23.4%	1.0%	0.7%	1.2%	0.4%	2.0%	0.1%	7.0%	2.9%	3.3%	0.3%	0.3%	11.5%	12.2%
305	50	1274	3.1%	34.5%	14.9%	1.7%	1.2%	2.0%	0.6%	3.2%	0.1%	5.5%	2.3%	2.8%	0.2%	0.5%	19.6%	7.8%
306	50	986	3.6%	39.2%	17.1%	1.8%	1.2%	2.1%	0.6%	3.3%	0.1%	7.0%	2.9%	2.1%	0.2%	0.2%	6.4%	12.5%
307	50	1261	3.7%	40.4%	21.9%	2.6%	1.9%	3.1%	1.0%	4.9%	0.1%	7.5%	3.1%	3.3%	0.6%	0.1%	4.1%	1.8%
308	50	67	3.3%	36.2%	17.8%	1.5%	1.1%	1.8%	0.6%	2.8%	0.0%	4.5%	1.9%	3.3%	0.4%	0.1%	4.3%	20.5%
309	50	110	4.3%	47.1%	28.6%	2.2%	1.6%	2.6%	0.8%	4.2%	0.0%	3.7%	1.6%	3.1%	0.2%	0.0%	0.0%	0.0%
310	70	1548	4.2%	46.3%	17.4%	2.0%	1.4%	2.3%	0.7%	3.6%	0.1%	8.2%	3.4%	6.2%	0.5%	0.0%	0.0%	3.6%
311	70	1744	3.8%	41.2%	18.9%	1.9%	1.3%	2.2%	0.7%	3.4%	0.1%	9.9%	4.1%	4.3%	0.6%	0.0%	0.0%	7.6%
312	50	945	3.8%	41.8%	8.1%	1.3%	0.9%	1.5%	0.5%	2.4%	0.1%	10.0%	4.1%	23.0%	0.3%	0.0%	0.0%	2.4%
313	50	262	5.1%	56.2%	17.9%	2.1%	1.5%	2.5%	0.8%	4.0%	0.1%	5.2%	2.2%	2.3%	0.2%	0.0%	0.0%	0.0%
314	50	193	4.9%	53.5%	22.0%	1.6%	1.1%	1.8%	0.6%	2.9%	0.1%	6.1%	2.5%	2.8%	0.1%	0.0%	0.0%	0.0%
315	50	110	4.9%	53.3%	21.9%	1.6%	1.1%	1.8%	0.6%	2.9%	0.1%	6.2%	2.6%	2.9%	0.1%	0.0%	0.0%	0.0%
316	50	137	5.1%	55.9%	17.8%	2.1%	1.5%	2.5%	0.8%	4.0%	0.1%	5.4%	2.2%	2.4%	0.2%	0.0%	0.0%	0.0%
317	50	147	5.0%	54.7%	18.0%	2.3%	1.6%	2.7%	0.8%	4.2%	0.1%	6.2%	2.6%	1.7%	0.2%	0.0%	0.0%	0.0%
318	50	126	4.8%	53.0%	23.6%	1.2%	0.9%	1.4%	0.4%	2.3%	0.1%	7.2%	3.0%	1.9%	0.1%	0.0%	0.0%	0.0%
319	50	293	4.4%	48.5%	23.3%	2.0%	1.4%	2.4%	0.7%	3.7%	0.1%	6.6%	2.7%	2.3%	0.1%	0.0%	1.6%	0.0%
320	50	148	3.7%	40.3%	25.2%	1.3%	0.9%	1.6%	0.5%	2.5%	0.1%	7.4%	3.1%	2.5%	0.4%	0.2%	7.7%	2.6%
321	50	394	4.7%	51.1%	15.3%	1.1%	0.8%	1.3%	0.4%	2.1%	0.1%	11.6%	4.8%	3.5%	0.3%	0.1%	2.9%	0.0%
322	50	31	4.5%	49.7%	22.1%	1.9%	1.3%	2.2%	0.7%	3.5%	0.1%	6.4%	2.7%	4.5%	0.3%	0.0%	0.0%	0.0%
323	50	77	4.8%	52.6%	22.8%	1.8%	1.3%	2.1%	0.7%	3.3%	0.1%	6.0%	2.5%	2.0%	0.2%	0.0%	0.0%	0.0%
324	50	231	3.9%	42.6%	21.5%	1.4%	1.0%	1.6%	0.5%	2.6%	0.1%	7.9%	3.3%	4.2%	0.6%	0.2%	7.0%	1.7%
325	50	363	4.1%	45.0%	21.3%	1.9%	1.3%	2.2%	0.7%	3.5%	0.1%	7.1%	2.9%	5.3%	0.2%	0.1%	3.2%	1.1%
326	50	94	3.9%	42.3%	16.0%	2.9%	2.1%	3.4%	1.1%	5.4%	0.1%	9.2%	3.8%	9.3%	0.4%	0.0%	0.0%	0.0%
327	50	305	4.1%	45.3%	19.4%	1.5%	1.1%	1.8%	0.6%	2.9%	0.1%	7.2%	3.0%	5.7%	0.3%	0.1%	5.6%	1.3%
328	50	210	3.7%	40.5%	16.1%	2.9%	2.0%	3.4%	1.0%	5.3%	0.1%	7.2%	3.0%	6.5%	0.4%	0.2%	7.7%	0.0%
329	50	114	4.7%	51.3%	22.3%	1.6%	1.1%	1.9%	0.6%	3.0%	0.1%	6.7%	2.8%	3.8%	0.1%	0.0%	0.0%	0.0%
330	50	86	4.1%	45.3%	18.3%	4.7%	3.3%	5.5%	1.7%	8.8%	0.0%	3.7%	1.5%	2.9%	0.1%	0.0%	0.0%	0.0%
331	50	172	5.1%	55.6%	18.7%	2.6%	1.8%	3.0%	0.9%	4.7%	0.0%	3.5%	1.4%	2.5%	0.1%	0.0%	0.0%	0.0%
332	50	59	4.1%	44.9%	17.6%	4.9%	3.4%	5.7%	1.8%	9.0%	0.0%	3.8%	1.6%	3.0%	0.1%	0.0%	0.0%	0.0%
333	50	149	5.1%	55.5%	18.5%	2.6%	1.8%	3.0%	0.9%	4.8%	0.0%	3.5%	1.4%	2.6%	0.1%	0.0%	0.0%	0.0%
334	50	58	4.8%	52.5%	19.1%	2.8%	2.0%	3.2%	1.0%	5.1%	0.0%	3.4%	1.4%	4.5%	0.1%	0.0%	0.0%	0.0%
335	50	147	5.3%	57.9%	18.4%	2.1%	1.5%	2.5%	0.8%	3.9%	0.0%	2.7%	1.1%	3.7%	0.1%	0.0%	0.0%	0.0%
336	50	605	4.3%	46.9%	31.0%	1.0%	0.7%	1.1%	0.3%	1.8%	0.1%	5.7%	2.3%	4.7%	0.1%	0.0%	0.0%	0.0%
337	50	658	3.8%	42.0%	30.9%	2.3%	1.6%	2.7%	0.9%	4.3%	0.1%	5.9%	2.5%	2.7%	0.2%	0.0%	0.0%	0.0%
338	50	562	4.2%	46.1%	31.5%	1.0%	0.7%	1.2%	0.4%	1.9%	0.1%	5.4%	2.2%	5.1%	0.1%	0.0%	0.0%	0.0%
339	50	631	3.8%	41.9%	31.8%	2.2%	1.5%	2.6%	0.8%	4.1%	0.1%	5.8%	2.4%	2.9%	0.2%	0.0%	0.0%	0.0%
340	50	378	4.2%	46.0%	25.4%	2.4%	1.7%	2.9%	0.9%	4.6%	0.1%	5.0%	2.1%	4.7%	0.2%	0.0%	0.0%	0.0%
341	50	320	4.5%	49.3%	23.7%	1.4%	1.0%	1.6%	0.5%	2.6%	0.1%	7.3%	3.0%	4.5%	0.4%	0.0%	0.0%	0.0%
342	80	2638	5.1%	56.4%	9.1%	1.6%	1.1%	1.9%	0.6%	3.0%	0.1%	10.6%	4.4%	5.7%	0.4%	0.0%	0.0%	0.0%
343	80	2961	5.0%	54.4%	11.6%	2.7%	1.9%	3.2%	1.0%	5.1%	0.1%	6.1%	2.5%	5.6%	1.0%	0.0%	0.0%	0.0%
346	70	75	3.5%	38.2%	17.7%	5.4%	3.8%	6.4%	2.0%	10.1%	0.1%	5.4%	2.2%	4.9%	0.3%	0.0%	0.0%	0.0%

Traffic Flows and Breakdown by 16 Vehicle Classes (Year 2026)

Link No.	Speed Limit	Total Vehicle	19 - Motorcycles (MC)	01 - Private Cars (PC)	03 - Taxi	14 - Non-franchised Bus <=6.4t	15 - Non-franchised Bus 6.4-15t	16 - Non-franchised Bus >15t	12 - Private Light Bus <=3.5t	13 - Private Light Bus >3.5t	04 - Light Goods Vehicles <=2.5t	05 - Lt Goods Vehicles 2.5-3.5t	06 - Light Goods Vehicles >3.5t	07 - Heavy Goods Vehicles <=15t	08 - Heavy Goods Vehicles >15t	17 - Franchised Bus (SD)	18 - Franchised Bus (DD)	11 - Public Light Buses
	km/hr	0700-0800																
349	70	814	5.6%	61.1%	5.6%	1.3%	0.9%	1.6%	0.5%	2.5%	0.1%	10.8%	4.5%	5.0%	0.5%	0.0%	0.0%	0.0%
350	50	682	3.7%	40.9%	34.7%	2.4%	1.7%	2.8%	0.9%	4.5%	0.0%	4.3%	1.8%	2.1%	0.1%	0.0%	0.0%	0.0%
351	50	644	4.4%	48.5%	32.4%	0.8%	0.6%	1.0%	0.3%	1.5%	0.0%	4.6%	1.9%	3.8%	0.1%	0.0%	0.0%	0.0%
364	50	291	3.9%	43.1%	22.9%	2.8%	2.0%	3.3%	1.0%	5.2%	0.1%	8.7%	3.6%	3.4%	0.2%	0.0%	0.0%	0.0%
365	50	383	4.3%	47.0%	30.9%	1.4%	1.0%	1.6%	0.5%	2.6%	0.1%	5.9%	2.4%	2.3%	0.1%	0.0%	0.0%	0.0%
368	50	935	4.1%	45.3%	11.2%	2.1%	1.5%	2.4%	0.8%	3.8%	0.1%	7.4%	3.1%	4.1%	3.3%	0.2%	6.7%	4.0%
369	50	169	4.4%	47.7%	20.5%	1.9%	1.4%	2.3%	0.7%	3.6%	0.1%	7.2%	3.0%	2.3%	0.3%	0.0%	0.0%	4.6%
370	50	35	2.0%	21.6%	14.7%	1.5%	1.0%	1.7%	0.5%	2.7%	0.1%	12.6%	5.2%	8.3%	2.6%	0.6%	24.8%	0.0%
371	70	1074	3.1%	34.6%	19.4%	2.3%	1.6%	2.7%	0.8%	4.2%	0.1%	11.8%	4.9%	7.4%	2.0%	0.1%	4.9%	0.0%
372	70	2076	3.9%	43.0%	24.3%	2.0%	1.4%	2.4%	0.7%	3.8%	0.1%	8.2%	3.4%	4.1%	1.0%	0.0%	1.7%	0.0%
373	50	187	4.0%	43.9%	15.5%	1.8%	1.3%	2.1%	0.7%	3.4%	0.2%	15.8%	6.6%	4.4%	0.3%	0.0%	0.0%	0.0%
374	50	28	3.7%	40.5%	21.4%	1.6%	1.2%	1.9%	0.6%	3.1%	0.1%	13.7%	5.7%	5.6%	0.8%	0.0%	0.0%	0.0%
375	50	61	3.6%	39.8%	16.1%	0.6%	0.4%	0.7%	0.2%	1.0%	0.1%	7.0%	2.9%	3.7%	0.2%	0.0%	0.0%	23.9%
376	50	434	3.8%	41.4%	19.5%	1.8%	1.2%	2.1%	0.6%	3.3%	0.1%	12.8%	5.3%	7.3%	0.7%	0.0%	0.0%	0.0%
377	50	134	4.0%	43.9%	20.4%	2.6%	1.8%	3.0%	0.9%	4.8%	0.1%	10.2%	4.2%	3.3%	0.7%	0.0%	0.0%	0.0%
378	50	362	4.6%	50.7%	15.4%	1.6%	1.1%	1.8%	0.6%	2.9%	0.1%	10.6%	4.4%	4.4%	0.3%	0.0%	0.0%	1.6%
380	50	155	3.9%	42.8%	20.8%	2.4%	1.7%	2.8%	0.9%	4.5%	0.1%	10.8%	4.5%	4.0%	0.8%	0.0%	0.0%	0.0%
381	50	281	3.2%	35.5%	12.1%	1.4%	1.0%	1.7%	0.5%	2.6%	0.1%	6.2%	2.6%	3.1%	0.5%	0.6%	25.5%	3.5%
382	50	257	2.9%	32.3%	17.9%	1.2%	0.8%	1.4%	0.4%	2.2%	0.1%	5.2%	2.1%	2.7%	0.4%	0.6%	25.9%	3.8%
383	50	2335	3.8%	42.0%	15.4%	1.8%	1.3%	2.1%	0.7%	3.3%	0.1%	7.5%	3.1%	4.9%	0.6%	0.2%	9.9%	3.3%
384	50	1289	2.7%	29.4%	16.2%	1.1%	0.8%	1.3%	0.4%	2.1%	0.1%	10.1%	4.2%	6.1%	0.9%	0.4%	17.6%	6.5%
385	50	1841	4.1%	44.7%	18.9%	2.2%	1.6%	2.6%	0.8%	4.2%	0.1%	10.0%	4.1%	5.4%	0.8%	0.0%	0.0%	0.4%
386	50	1927	4.1%	45.0%	18.9%	2.2%	1.6%	2.6%	0.8%	4.2%	0.1%	9.9%	4.1%	5.4%	0.8%	0.0%	0.0%	0.4%
388	50	295	4.2%	45.9%	18.4%	2.5%	1.8%	3.0%	0.9%	4.7%	0.1%	9.8%	4.1%	3.8%	0.9%	0.0%	0.0%	0.0%
389	50	1047	4.3%	47.5%	21.9%	1.5%	1.1%	1.8%	0.6%	2.9%	0.1%	8.7%	3.6%	4.9%	0.4%	0.0%	0.0%	0.7%
390	50	421	4.7%	51.1%	16.3%	2.5%	1.8%	3.0%	0.9%	4.7%	0.1%	7.2%	3.0%	2.6%	0.2%	0.0%	0.0%	1.9%
391	50	1603	4.2%	46.4%	19.1%	1.9%	1.3%	2.2%	0.7%	3.5%	0.1%	10.1%	4.2%	5.2%	0.5%	0.0%	0.0%	0.5%
394	50	227	3.3%	36.4%	16.0%	1.6%	1.1%	1.9%	0.6%	3.0%	0.2%	17.1%	7.1%	9.4%	2.3%	0.0%	0.0%	0.0%
395	50	202	3.7%	40.1%	18.4%	1.9%	1.3%	2.2%	0.7%	3.5%	0.2%	14.5%	6.0%	6.4%	1.1%	0.0%	0.0%	0.0%
397	50	297	3.8%	41.3%	14.2%	2.6%	1.8%	3.1%	1.0%	4.8%	0.1%	13.0%	5.4%	7.0%	1.9%	0.0%	0.0%	0.0%
398	50	129	4.2%	46.0%	14.0%	2.2%	1.5%	2.6%	0.8%	4.1%	0.1%	14.0%	5.8%	3.9%	0.7%	0.0%	0.0%	0.0%
399	50	634	2.7%	29.5%	17.8%	1.4%	1.0%	1.6%	0.5%	2.6%	0.1%	8.9%	3.7%	5.1%	1.1%	0.4%	18.6%	4.9%
403	50	344	4.1%	44.8%	26.0%	1.6%	1.1%	1.8%	0.6%	2.9%	0.1%	9.7%	4.0%	3.2%	0.1%	0.0%	0.0%	0.0%
405	50	639	4.4%	48.7%	18.8%	2.4%	1.7%	2.8%	0.9%	4.4%	0.1%	7.7%	3.2%	2.3%	0.4%	0.0%	1.8%	0.6%
406	50	199	4.0%	44.2%	29.4%	2.0%	1.4%	2.4%	0.7%	3.8%	0.1%	5.8%	2.4%	3.6%	0.0%	0.0%	0.0%	0.0%
407	50	114	1.6%	17.6%	9.6%	0.7%	0.5%	0.8%	0.3%	1.3%	0.3%	31.0%	12.8%	10.6%	0.1%	0.0%	0.0%	12.8%
408	50	246	3.9%	43.1%	20.7%	1.4%	1.0%	1.7%	0.5%	2.7%	0.1%	8.3%	3.4%	4.2%	0.6%	0.2%	6.6%	1.6%
409	50	424	4.2%	46.2%	21.1%	1.9%	1.3%	2.2%	0.7%	3.5%	0.1%	7.2%	3.0%	4.7%	0.2%	0.1%	2.7%	0.9%
412	70	633	2.7%	29.4%	21.8%	5.4%	3.8%	6.3%	2.0%	10.0%	0.1%	9.5%	3.9%	5.2%	0.1%	0.0%	0.0%	0.0%
413	70	88	1.3%	14.4%	18.3%	9.8%	6.9%	11.4%	3.6%	18.1%	0.1%	8.8%	3.6%	3.2%	0.4%	0.0%	0.0%	0.0%
414	70	1192	4.2%	45.6%	10.6%	2.7%	1.9%	3.2%	1.0%	5.1%	0.1%	10.3%	4.3%	7.9%	0.1%	0.0%	1.3%	1.6%
415	70	545	2.9%	31.8%	22.3%	4.7%	3.3%	5.5%	1.7%	8.7%	0.1%	9.6%	4.0%	5.5%	0.0%	0.0%	0.0%	0.0%
416	70	441	3.4%	37.1%	26.2%	1.9%	1.4%	2.3%	0.7%	3.6%	0.1%	10.3%	4.3%	8.7%	0.1%	0.0%	0.0%	0.0%
417	50	575	2.5%	27.9%	17.8%	2.0%	1.4%	2.4%	0.7%	3.8%	0.1%	4.9%	2.1%	2.8%	0.2%	0.7%	28.3%	2.4%
418	50	624	3.7%	41.1%	17.8%	2.8%	2.0%	3.3%	1.0%	5.3%	0.1%	6.8%	2.8%	2.5%	0.2%	0.2%	8.1%	2.2%
419	50	436	4.0%	43.5%	26.1%	1.0%	0.7%	1.2%	0.4%	1.9%	0.1%	7.2%	3.0%	3.9%	0.3%	0.0%	2.0%	4.7%
420	50	717	4.0%	43.9%	26.5%	1.9%	1.3%	2.2%	0.7%	3.5%	0.0%	4.8%	2.0%	2.9%	0.4%	0.1%	3.5%	2.2%
421	50	2266	3.7%	40.1%	21.0%	1.5%	1.1%	1.8%	0.6%	2.8%	0.1%	7.1%	2.9%	5.0%	0.5%	0.1%	5.2%	6.5%
422	50	1702	3.6%	39.4%	16.6%	2.5%	1.8%	2.9%	0.9%	4.7%	0.1%	6.9%	2.9%	4.7%	0.3%	0.1%	5.1%	7.6%
423	70	2062	3.4%	37.8%	14.8%	2.3%	1.6%	2.7%	0.8%	4.3%	0.1%	13.7%	5.7%	6.2%	1.0%	0.0%	1.0%	4.7%
424	70	2675	4.8%	52.7%	17.4%	1.2%	0.9%	1.5%	0.5%	2.3%	0.1%	6.7%	2.8%	4.4%	0.5%	0.1%	2.4%	1.9%
425	50	1517	3.2%	34.9%	15.6%	1.6%	1.1%	1.8%	0.6%	2.9%	0.1%	8.4%	3.5%	6.2%	0.6%	0.4%	16.0%	3.2%
426	50	859	4.0%	44.3%	13.3%	2.2%	1.5%	2.5%	0.8%	4.0%	0.1%	7.8%	3.2%	7.2%	0.5%	0.1%	3.9%	4.5%
427	50	171	5.0%	55.3%	22.0%	2.5%	1.7%	2.9%	0.9%	4.6%	0.0%	2.4%	1.0%	1.7%	0.1%	0.0%	0.0%	0.0%
429	50	540	2.1%	23.4%	15.8%	0.9%	0.6%	1.1%	0.3%	1.7%	0.1%	9.0%	3.7%	2.2%	0.0%	0.6%	26.5%	11.9%
430	70	200	2.7%	29.4%	11.0%	2.7%	1.9%	3.1%	1.0%	4.9%	0.1%	11.3%	4.7%	5.3%	0.0%	0.5%	21.5%	0.0%
433	50	94	2.9%	31.9%	12.8%	3.2%	2.3%	3.8%	1.2%	6.0%	0.2%	16.7%	6.9%	7.2%	0.6%	0.1%	4.1%	0.0%
434	50	742	3.5%	38.4%	22.0%	2.6%	1.8%	3.0%	0.9%	4.8%	0.1%	11.0%	4.6%	6.1%	0.1%	0.0%	0.5%	0.5%
435	50	668	2.8%	30.7%	20.0%	1.7%	1.2%	2.0%	0.6%	3.2%	0.1%	10.4%	4.3%	5.4%	0.4%	0.2%	6.6%	10.5%
436	50	282	2.8%	31.0%	20.3%	2.4%	1.7%	2.8%	0.9%	4.4%	0.0%	4.4%	1.8%	2.4%	0.1%	0.5%	19.6%	4.8%
437	50	281	2.1%	22.9%	12.6%	2.0%	1.4%	2.4%	0.7%	3.8%	0.1%	6.2%	2.6%	3.8%	0.0%	0.5%	22.1%	16.7%
438	50	317	3.2%	35.0%	27.5%	1.0%	0.7%	1.2%	0.4%	1.9%	0.1%	13.7%	5.7%	6.9%	0.9%	0.0%	0.0%	1.8%
439	50	179	3.0%	32.5%	18.3%	3.8%	2.7%	4.5%	1.4%	7.1%	0.1%	7.5%	3.1%	6.4%	0.9%	0.2%	6.4%	2.2%
440	50	925	3.3%	35.7%	20.4%	2.3%	1.6%	2.7%	0.8%	4.2%	0.2%	14.9%	6.2%	5.0%	0.3%	0.0%	0.0%	2.4%
443	50	272	3.3%	35.8%	22.7%	1.8%	1.3%	2.1%	0.7%	3.4%	0.1%	12.1%	5.0%	3.4%	0.1%	0.0%	0.0%	8.3%
444	50	189	3.8%	42.0%	30.6%	1.1%	0.8%	1.3%	0.4%	2.0%	0.1%	8.7%	3.6%	2.9%	0.3%	0.0%	0.0%	2.6%
445	50	239	3.3%	36.4%	25.9%	0.5%	0.3%	0.6%	0.2%	0.9%	0.1%	5.9%	2.5%	1.8%	0.0%	0.2%	8.8%	12.7%
446	50	512	4.6%	50.1%	23.9%	1.2%	0.8%	1.4%	0.4%	2.2%	0.1%	7.7%	3.2%	2.9%	0.2%	0.0%	0.0%	1.3%
447	50	109	3.1%	34.0%	21.9%	1.9%	1.3%	2.2%	0.7%	3.5%	0.2%	16.0%	6.6%	7.9%	0.7%	0.0%	0.0%	0.0%
448	50	186	3.7%	40.7%	28.9%	0.9%	0.7%	1.1%	0.3%	1.7%	0.1%	10.7%	4.4%	6.3%	0.5%	0.0%	0.0%	0.0%
449	50	167	3.4%	37.2%	32.3%	1.0%	0.7%	1.1%	0.4%	1.8%	0.1%	11.8%	4.9%	5.1%	0.3%	0.0%	0.0%	0.0%
450	50	24	2.3%	25.4%	25.6%	0.3%	0.2%	0.4%	0.1%	0.6%	0.2%	23.9%	9.9%	9.9%	1.0%	0.0%	0.0%	0.0%
451	50	177	3.9%	42.7%	19.1%	2.7%	1.9%	3.1%	1.0%	4.9%	0.1%	10.1%	4.2%	5.8%	0.4%	0.0%	0.0%	0.0%
452	50	195	3.4%	37.5%	36.5%	1.1%	0.8%	1.3%	0.4%	2.1%	0.1%	9.0%	3.7%	3.9%	0.2%	0.0%	0.0%	0.0%
453	50	520	4.2%	45.8%	21.7%	0.9%	0.6%	1.1%	0.3%	1.7%	0.1%	10.8%	4.5%	4.9%	0.5%	0.1%	2.9%	0.0%
454	50	249	4.7%	51.2%	21.9%	1.7%	1.2%	1.9%	0.6%	3.1%	0.1%	8.0%	3.3%	2.1%	0.3%	0.0%	0.0%	0.0%
459	50	355	4.1%	44.9%	12.7%	3.4%	2.4%	4.0%	1.3%	6.4%	0.1%	7.8%	3.2%	3.7%	0.0%	0.0%	1.1%	4.9%
460	50	728	3.9%	43.1%	27.5%	2.0%	1.4%	2.4%	0.7%	3.8%	0.1%	7.3%	3.0%	3.3%	0.1%	0.0%	0.3%	0.9%
461	50	1062	4.4%	48.6%	29.3%	1.3%	0.9%	1.5%	0.5%	2.3%	0.1%	5.8%	2.4%	2.0%	0.1%	0.0%	0.2%	0.6%
468	50	510	3.1%	33.5%	30.2%	1.8%	1.2%	2.1%	0.6%	3.3%	0.1%	8.6%	3.6%	3.5%	0.5%	0.1%	3.7%	4.0%
469	50	541	3.2%	34.6%	18.8%	3.9%	2.8%	4.6%	1.4%	7.2%	0.1%	7.0%	2.9%	2.5%	0.3%	0.0%	1.6%	9.2%
470	50	334	2.9%	31.8%	17.9%	5.2%	3.7%	6.1%	1.9%	9.6%	0.1%	6.6%	2.7%	1.7%	0.1%	0.0%	0.9%	8.8%
473	50	58	4.8%	52.5%	19.1%	2.8%	2.0%	3.2%	1.0%	5.1%	0.0%	3.4%	1.4%	4.5%	0.1%	0.0%	0.0%	0.0%
474	50	147	5.3%	57.9%	18.4%	2.1%	1.5%	2.5%	0.8%	3.9%	0.0%	2.7%	1.1%	3.7%	0.1%	0.0%	0.0%	0.0%
475	50	18	3.1%	33.5%	19.5%	4.9%	3.5%	5.8%	1.8%	9.1%	0.1%	11.0%	4.5%	3.2%	0.1%	0.0%	0.0%	0.0%
476	50	31	4.6%	50.7%	18.3%	2.8%	2.0%	3.2%	1.0%	5.1%	0.1%	6.3%	2.6%	3.1%	0.2%	0.0%	0.0%	0.0%
477	50	37	4.9%	54.3%	18.9%	2.0%	1.4%	2.3%	0.7%	3.7%	0.1%	5.3%	2.2%	4.0%	0.1%	0.0%	0.0%	0.0%
478	50	56	4.0%	43.9%	20.5%	4.0%	2.9%	4.7%	1.5%	7.5%	0.0%	4.5%	1.8%	4.5%	0.1%	0.0%	0.0%	0.0%
479	50	29	4.0%	43.8%	18.5%	4.2%	3.0%	4.9%	1.5%	7.8%	0.1%	6.9%	2.9%	2.5%	0.1%	0.0%	0.0%	0.0%
480	50	25	4.8%	52.3%	18.3%	2.2%	1.5%	2.5%	0.8%	4.0%	0.1%	8.0%	3.3%	2.2%	0.1%	0.0%	0.0%	0.0%
483	50	372	4.1%	44.8%	24.4%	2.7%	1.9%	3.2%	1.0%	5.1%	0.1%	5.4%	2.2%	5.1%	0.2%	0.0%	0.0%	0.0%
484	50	365	4.5%	49.7%	21.8%	1.7%	1.2%	2.0%	0.6%	3.2%	0.1%	7.3%	3.0%	4.4%	0.4%	0.0%	0.0%	0.0%
485	50	477	3.4%	37.2%	12.7%	2.2%	1.6%	2.6%	0.8%	4.1%	0.1%	6.2%	2.6%	2.7%	3.2%	0.3%	14.6%	5.7%
486	50	395	3.8%	41.9%	20.3%	2.6%	1.9%	3.1%	1.0%	4.9%	0.1%	9.9%	4.1%	5.1%	1.3%	0.0%	0.0%	0.0%
487	50	272	4.7%	51.1%	6.9%	1.5%	1.0%	1.7%	0.5%	2.7%	0.1%	6.5%	2.7%	2.6%	0.5%	0.0%	0.0%	17.6%
488	50	86	1.8%	20.3%	7.1%	1.7%	1.2%	2.0%	0.6%	3.1%	0.1%	7.5%	3.1%	2.1%	0.3%	1.1%	47.8%	0.0%
489	50	1051	3.3%	36.7%	14.1%	2.0%	1.4%	2.4%	0.7%	3.8%	0.1%	7.2%	3.0%	3.8%	2.2%	0.3%	12.7%	6.4%
490	50	141	0.6%	6.6%	2.5%	0.1%	0.1%	0.1%	0.0%	0.2%	0.0%	1.4%	0.6%	0.2%	0.0%	1.6%	65.7%	20.1%
491	50	646	2.5%	27.5%	13.0%	1.7%	1.2%	2.0%	0.6%	3.2%	0.1%	8.5%	3.5%	3.6%	1.0%	0.5%	19.6%	11.3%
492	50	26	4.1%	44.6%	13.8%	3.4%	2.4%	4.0%	1.2%	6.4%	0.1%	12.0%	5.0%	2.8%	0.2%	0.0%	0.0%	0.0%
493	50	1157	3.4%	37.7%	14.9%	2.1%	1.5%	2.5%	0.8%	4.0%	0.1%	7.9%	3.3%	3.9%	2.1%	0.1%	6.0%	9.7%
494	50	83	5.4%	59.5%	17.6%	1.4%	1.0%	1.6%	0.5%	2.6%	0.1%	5.8%	2.4%	1.9%	0.3%	0.0%	0.0%	0.0%
495	50	78	4.4%	48.6%	19.0%	2.3%	1.7%	2.7%	0.9%	4.4%	0.1%	9.0%	3.7%	2.7%	0.5%	0.0%	0.0%	0.0%
496	50	452	3.5%	38.1%	6.5%	1.1%	0.8%	1.3%	0.4%	2.0%	0.0%	4.5%	1.9%	1.9%	0.3%	0.5%	20.4%	16.8%
497	50	674	2.6%	28.2%	13.4%	1.7%	1.2%	2.0%	0.6%	3.2%	0.1%	8.6%	3.6%	3.6%	1.0%	0.4%	18.8%	10.9%

Traffic Flows and Breakdown by 16 Vehicle Classes (Year 2026)

Link No.	Speed Limit	Total Vehicle	19 - Motorcycles (MC)	01 - Private Cars (PC)	03 - Taxi	14 - Non-franchised Bus <=6.4t	15 - Non-franchised Bus 6.4-15t	16 - Non-franchised Bus >15t	12 - Private Light Bus <=3.5t	13 - Private Light Bus >3.5t	04 - Light Goods Vehicles <=2.5t	05 - Lt Goods Vehicles 2.5-3.5t	06 - Light Goods Vehicles >3.5t	07 - Heavy Goods Vehicles <=15t	08 - Heavy Goods Vehicles >15t	17 - Franchised Bus (SD)	18 - Franchised Bus (DD)	11 - Public Light Buses
	km/hr	0700-0800																
498	50	57	2.2%	24.2%	6.6%	1.4%	1.0%	1.6%	0.5%	2.6%	0.2%	23.2%	9.6%	5.5%	0.9%	0.0%	0.0%	20.4%
499	50	59	4.3%	46.7%	14.7%	0.2%	0.1%	0.2%	0.1%	0.3%	0.1%	8.9%	3.7%	0.7%	0.0%	0.0%	0.0%	20.0%
500	50	124	2.4%	26.5%	8.9%	1.4%	1.0%	1.7%	0.5%	2.7%	0.1%	9.9%	4.1%	1.8%	0.3%	0.3%	12.3%	26.0%
501	50	399	3.6%	39.6%	16.6%	2.2%	1.6%	2.6%	0.8%	4.1%	0.1%	12.1%	5.0%	2.8%	0.8%	0.0%	0.0%	8.1%
502	50	10	3.0%	33.2%	35.4%	0.0%	0.0%	0.0%	0.0%	0.0%	0.2%	19.9%	8.3%	0.0%	0.0%	0.0%	0.0%	0.0%
503	50	217	2.8%	30.9%	10.7%	1.0%	0.7%	1.1%	0.4%	1.8%	0.1%	11.3%	4.7%	4.6%	0.7%	0.4%	17.1%	11.7%
504	50	650	3.8%	42.1%	18.1%	1.6%	1.1%	1.9%	0.6%	2.9%	0.1%	9.5%	4.0%	3.0%	0.3%	0.1%	5.6%	5.3%
505	50	158	4.1%	45.5%	13.2%	1.2%	0.8%	1.4%	0.4%	2.2%	0.2%	15.5%	6.4%	8.2%	0.7%	0.0%	0.0%	0.0%
506	50	211	4.2%	46.5%	14.0%	1.7%	1.2%	1.9%	0.6%	3.1%	0.1%	13.9%	5.8%	6.5%	0.5%	0.0%	0.0%	0.0%
507	50	155	3.9%	42.7%	19.9%	2.6%	1.8%	3.0%	0.9%	4.8%	0.1%	11.2%	4.7%	3.5%	0.8%	0.0%	0.0%	0.0%
508	50	74	4.3%	47.4%	13.4%	1.9%	1.4%	2.3%	0.7%	3.6%	0.1%	12.2%	5.0%	7.3%	0.3%	0.0%	0.0%	0.0%
509	50	247	3.5%	38.8%	18.0%	2.8%	2.0%	3.3%	1.0%	5.2%	0.1%	10.3%	4.3%	3.9%	0.9%	0.0%	0.0%	5.9%
512	50	422	3.4%	37.2%	14.2%	1.5%	1.1%	1.8%	0.6%	2.8%	0.1%	11.8%	4.9%	5.9%	0.7%	0.0%	0.0%	14.1%
513	50	59	4.5%	49.4%	20.1%	2.1%	1.5%	2.4%	0.8%	3.9%	0.1%	8.9%	3.7%	2.3%	0.4%	0.0%	0.0%	0.0%
514	50	458	3.5%	38.7%	6.8%	1.0%	0.7%	1.2%	0.4%	1.9%	0.0%	4.4%	1.8%	1.9%	0.4%	0.5%	20.2%	16.6%
515	50	741	2.8%	30.3%	14.8%	1.6%	1.2%	1.9%	0.6%	3.0%	0.1%	8.5%	3.5%	3.5%	0.9%	0.4%	17.1%	9.9%
516	50	108	3.6%	39.4%	11.9%	1.0%	0.7%	1.1%	0.4%	1.8%	0.1%	6.5%	2.7%	2.3%	0.5%	0.3%	14.2%	13.6%
517	50	298	3.4%	37.4%	20.2%	1.2%	0.8%	1.4%	0.4%	2.1%	0.1%	8.0%	3.3%	4.2%	1.2%	0.1%	5.4%	10.8%
518	50	147	4.8%	52.7%	20.8%	1.3%	0.9%	1.5%	0.5%	2.4%	0.1%	8.7%	3.6%	2.5%	0.3%	0.0%	0.0%	0.0%
519	50	145	4.0%	43.9%	22.5%	2.6%	1.8%	3.0%	0.9%	4.8%	0.1%	8.4%	3.5%	3.6%	0.8%	0.0%	0.0%	0.0%
520	50	547	3.7%	40.7%	9.6%	1.2%	0.8%	1.4%	0.4%	2.2%	0.1%	6.8%	2.8%	2.8%	0.5%	0.4%	15.3%	11.2%
521	50	621	2.9%	31.5%	15.6%	1.9%	1.4%	2.3%	0.7%	3.6%	0.1%	7.6%	3.1%	3.0%	0.7%	0.4%	18.9%	6.3%
522	50	316	5.0%	54.8%	9.0%	1.8%	1.2%	2.1%	0.6%	3.3%	0.1%	8.0%	3.3%	3.6%	0.7%	0.0%	0.0%	6.5%
523	50	54	4.5%	49.8%	21.7%	1.3%	0.9%	1.5%	0.5%	2.4%	0.1%	8.8%	3.6%	4.1%	0.6%	0.0%	0.0%	0.0%
524	50	281	5.0%	54.4%	8.9%	1.7%	1.2%	1.9%	0.6%	3.1%	0.1%	8.0%	3.3%	4.5%	1.1%	0.0%	0.0%	6.3%
525	50	78	4.4%	48.0%	22.1%	1.1%	0.8%	1.3%	0.4%	2.0%	0.1%	5.2%	2.2%	2.3%	0.3%	0.0%	0.0%	9.9%
526	50	237	2.1%	22.5%	10.7%	0.4%	0.3%	0.5%	0.2%	0.8%	0.1%	5.0%	2.1%	1.6%	0.2%	0.8%	35.4%	17.3%
527	50	572	2.7%	30.1%	15.1%	2.0%	1.4%	2.3%	0.7%	3.7%	0.1%	7.4%	3.1%	2.9%	0.7%	0.5%	20.5%	6.8%
528	50	146	0.5%	5.6%	2.4%	0.0%	0.0%	0.0%	0.0%	0.1%	0.0%	1.4%	0.6%	0.4%	0.0%	1.3%	54.9%	32.8%
529	50	1013	3.3%	36.0%	16.9%	1.7%	1.2%	2.0%	0.6%	3.2%	0.1%	7.4%	3.0%	3.2%	0.7%	0.3%	14.2%	6.1%
530	50	293	2.3%	25.3%	10.2%	1.9%	1.4%	2.2%	0.7%	3.6%	0.0%	4.3%	1.8%	1.8%	0.3%	0.7%	27.3%	16.3%
531	50	1013	3.3%	36.0%	16.9%	1.7%	1.2%	2.0%	0.6%	3.2%	0.1%	7.4%	3.0%	3.2%	0.7%	0.3%	14.2%	6.1%
532	50	87	5.0%	54.6%	15.7%	0.7%	0.5%	0.8%	0.3%	1.3%	0.1%	10.6%	4.4%	5.7%	0.4%	0.0%	0.0%	0.0%
533	50	223	4.3%	46.7%	21.7%	2.5%	1.7%	2.9%	0.9%	4.6%	0.1%	7.9%	3.3%	3.0%	0.6%	0.0%	0.0%	0.0%
534	50	297	2.3%	25.5%	10.3%	1.9%	1.3%	2.2%	0.7%	3.5%	0.0%	4.4%	1.8%	1.8%	0.3%	0.6%	27.0%	16.1%
535	50	1022	3.3%	36.4%	17.6%	1.7%	1.2%	1.9%	0.6%	3.1%	0.1%	7.0%	2.9%	3.1%	0.7%	0.3%	14.1%	6.0%
536	50	463	3.8%	41.4%	19.1%	1.5%	1.0%	1.7%	0.5%	2.8%	0.1%	7.0%	2.9%	2.5%	0.3%	0.2%	7.8%	7.4%
537	50	254	1.6%	17.7%	6.4%	0.8%	0.6%	0.9%	0.3%	1.5%	0.0%	4.2%	1.8%	1.6%	0.2%	0.9%	39.4%	21.9%
538	50	883	3.1%	34.0%	16.6%	1.9%	1.3%	2.2%	0.7%	3.4%	0.1%	8.3%	3.5%	3.7%	0.9%	0.3%	14.5%	5.6%
539	50	360	1.6%	18.1%	4.5%	0.7%	0.5%	0.8%	0.2%	1.2%	0.1%	7.1%	2.9%	3.3%	0.6%	1.0%	42.6%	14.9%
540	50	927	3.2%	34.7%	18.0%	1.1%	0.8%	1.3%	0.4%	2.1%	0.1%	6.4%	2.6%	3.9%	1.0%	0.4%	16.2%	7.9%
543	50	536	2.8%	30.4%	8.8%	1.4%	1.0%	1.7%	0.5%	2.7%	0.1%	5.2%	2.1%	3.6%	0.4%	0.7%	28.6%	10.0%
544	50	927	3.2%	34.7%	18.0%	1.1%	0.8%	1.3%	0.4%	2.1%	0.1%	6.4%	2.6%	3.9%	1.0%	0.4%	16.2%	7.9%
545	50	536	2.8%	30.4%	8.8%	1.4%	1.0%	1.7%	0.5%	2.7%	0.1%	5.2%	2.1%	3.6%	0.4%	0.7%	28.6%	10.0%
546	50	743	2.8%	30.5%	16.7%	1.1%	0.8%	1.3%	0.4%	2.1%	0.1%	6.2%	2.6%	3.8%	1.0%	0.5%	20.3%	9.8%
547	50	1023	2.9%	32.2%	17.5%	1.0%	0.7%	1.2%	0.4%	1.9%	0.1%	6.6%	2.7%	3.8%	0.8%	0.4%	14.7%	13.0%
548	50	105	5.2%	56.6%	21.8%	1.7%	1.2%	2.0%	0.6%	3.2%	0.0%	3.7%	1.5%	2.2%	0.2%	0.0%	0.0%	0.0%
549	50	895	3.5%	38.4%	12.4%	1.6%	1.1%	1.9%	0.6%	3.0%	0.1%	6.2%	2.6%	3.4%	0.4%	0.4%	18.4%	6.0%
550	50	1053	3.0%	32.6%	17.2%	1.3%	0.9%	1.5%	0.5%	2.3%	0.1%	6.8%	2.8%	4.0%	0.8%	0.4%	15.4%	10.7%
551	50	670	3.3%	36.3%	12.0%	1.3%	0.9%	1.5%	0.5%	2.4%	0.0%	4.0%	1.6%	2.8%	0.1%	0.6%	24.6%	8.0%
552	50	972	2.9%	32.1%	17.5%	1.3%	0.9%	1.5%	0.5%	2.4%	0.1%	7.4%	3.1%	4.5%	0.8%	0.4%	16.7%	8.1%
553	50	10	3.0%	33.1%	35.4%	0.0%	0.0%	0.0%	0.0%	0.0%	0.2%	19.9%	8.2%	0.0%	0.0%	0.0%	0.0%	0.0%
554	50	147	2.6%	28.2%	10.9%	1.0%	0.7%	1.2%	0.4%	1.9%	0.1%	8.5%	3.5%	6.4%	0.8%	0.0%	0.0%	33.8%
555	50	1149	3.7%	40.1%	13.6%	1.3%	0.9%	1.5%	0.5%	2.3%	0.0%	4.6%	1.9%	2.9%	0.2%	0.5%	20.1%	6.0%
556	50	939	2.9%	31.3%	17.4%	1.3%	0.9%	1.5%	0.5%	2.4%	0.1%	7.4%	3.1%	4.5%	0.8%	0.4%	17.2%	8.4%
557	50	1149	3.7%	40.1%	13.6%	1.3%	0.9%	1.5%	0.5%	2.3%	0.0%	4.6%	1.9%	2.9%	0.2%	0.5%	20.1%	6.0%
558	50	1294	2.7%	29.3%	16.1%	1.1%	0.8%	1.3%	0.4%	2.1%	0.1%	10.1%	4.2%	6.1%	0.9%	0.4%	17.9%	6.5%
559	50	386	5.4%	59.1%	14.2%	1.7%	1.2%	2.0%	0.6%	3.1%	0.1%	6.4%	2.7%	2.9%	0.7%	0.0%	0.0%	0.0%
560	50	362	4.5%	49.2%	21.5%	1.5%	1.0%	1.7%	0.5%	2.7%	0.1%	7.3%	3.0%	4.1%	0.8%	0.0%	0.0%	2.2%
561	50	808	4.6%	50.0%	20.9%	1.3%	0.9%	1.6%	0.5%	2.5%	0.1%	6.6%	2.7%	3.0%	0.5%	0.0%	1.4%	3.5%
562	50	637	4.9%	53.3%	14.4%	1.7%	1.2%	2.0%	0.6%	3.2%	0.1%	6.8%	2.8%	3.1%	0.7%	0.0%	1.8%	3.2%
563	50	683	5.3%	57.6%	16.9%	1.8%	1.3%	2.1%	0.6%	3.3%	0.1%	5.2%	2.2%	2.3%	0.5%	0.0%	0.0%	0.9%
564	50	493	4.4%	47.8%	22.2%	1.3%	0.9%	1.5%	0.5%	2.4%	0.1%	7.9%	3.3%	4.3%	0.8%	0.0%	0.0%	2.8%
565	50	247	3.9%	43.2%	17.5%	2.0%	1.4%	2.4%	0.7%	3.8%	0.1%	7.3%	3.0%	3.3%	0.6%	0.1%	4.6%	5.9%
566	50	608	4.9%	54.1%	20.7%	1.7%	1.2%	2.0%	0.6%	3.2%	0.0%	4.0%	1.7%	1.2%	0.2%	0.0%	1.9%	2.4%
567	50	32	5.2%	57.2%	21.3%	1.2%	0.9%	1.4%	0.4%	2.3%	0.1%	6.2%	2.6%	1.0%	0.0%	0.0%	0.0%	0.0%
568	50	117	2.9%	32.2%	9.8%	2.1%	1.5%	2.4%	0.8%	3.9%	0.2%	15.6%	6.4%	7.0%	1.2%	0.0%	0.0%	14.1%
569	50	11	2.6%	28.7%	30.7%	1.1%	0.8%	1.3%	0.4%	2.1%	0.2%	17.2%	7.1%	6.7%	0.9%	0.0%	0.0%	0.0%
570	50	17	3.5%	38.5%	20.7%	2.7%	1.9%	3.2%	1.0%	5.1%	0.1%	11.7%	4.8%	5.2%	1.4%	0.0%	0.0%	0.0%
571	50	295	3.4%	37.0%	19.6%	0.9%	0.6%	1.0%	0.3%	1.6%	0.1%	7.9%	3.3%	3.8%	0.4%	0.0%	0.0%	20.1%
572	50	36	1.5%	16.9%	9.6%	0.8%	0.6%	1.0%	0.3%	1.6%	0.1%	11.0%	4.5%	5.2%	1.2%	0.0%	0.0%	45.6%
573	50	276	3.1%	34.1%	18.0%	0.6%	0.4%	0.7%	0.2%	1.1%	0.1%	7.3%	3.0%	3.4%	0.4%	0.0%	0.0%	27.6%
574	50	153	3.1%	34.5%	11.9%	2.0%	1.4%	2.3%	0.7%	3.6%	0.2%	15.0%	6.2%	6.9%	1.2%	0.0%	0.0%	10.8%
575	50	18	4.5%	49.7%	19.9%	1.2%	0.8%	1.4%	0.4%	2.2%	0.1%	11.2%	4.6%	3.4%	0.6%	0.0%	0.0%	0.0%
576	50	194	3.5%	38.3%	12.4%	2.1%	1.5%	2.5%	0.8%	3.9%	0.1%	12.4%	5.1%	5.9%	1.1%	0.0%	0.0%	10.6%
577	50	26	1.1%	12.4%	13.3%	0.0%	0.0%	0.0%	0.0%	0.0%	0.1%	7.5%	3.1%	0.0%	0.0%	0.0%	0.0%	62.6%
578	50	53	3.3%	35.7%	11.5%	1.6%	1.1%	1.9%	0.6%	3.0%	0.1%	7.1%	3.0%	3.4%	0.3%	0.0%	0.0%	27.4%
579	50	11	2.8%	30.9%	33.1%	1.1%	0.8%	1.3%	0.4%	2.1%	0.2%	18.6%	7.7%	1.0%	0.0%	0.0%	0.0%	0.0%
580	50	35	2.6%	28.4%	10.0%	0.5%	0.4%	0.6%	0.2%	1.0%	0.1%	5.6%	2.3%	1.0%	0.0%	0.0%	0.0%	47.2%
581	50	33	1.8%	19.2%	10.7%	1.2%	0.9%	1.5%	0.5%	2.3%	0.1%	8.8%	3.6%	4.8%	0.2%	0.0%	0.0%	44.5%
582	50	435	4.7%	51.2%	17.9%	0.9%	0.6%	1.1%	0.3%	1.7%	0.1%	9.7%	4.0%	6.1%	0.4%	0.0%	0.0%	1.3%
583	50	407	4.7%	51.7%	18.2%	0.8%	0.5%	0.9%	0.3%	1.4%	0.1%	10.3%	4.2%	6.5%	0.4%	0.0%	0.0%	0.0%
584	50	407	4.7%	51.7%	18.2%	0.8%	0.5%	0.9%	0.3%	1.4%	0.1%	10.3%	4.2%	6.5%	0.4%	0.0%	0.0%	0.0%
585	50	781	4.1%	45.5%	20.8%	1.6%	1.1%	1.8%	0.6%	2.9%	0.1%	10.8%	4.5%	5.8%	0.5%	0.0%	0.0%	0.0%
586	50	553	4.3%	47.2%	14.2%	1.1%	0.8%	1.3%	0.4%	2.1%	0.1%	14.0%	5.8%	7.9%	0.7%	0.0%	0.0%	0.0%
587	50	198	3.5%	38.8%	31.9%	4.0%	2.8%	4.7%	1.5%	7.5%	0.0%	2.9%	1.2%	0.9%	0.1%	0.0%	0.0%	0.0%
588	70	1878	4.0%	43.5%	23.5%	1.8%	1.3%	2.1%	0.7%	3.4%	0.1%	8.8%	3.6%	4.4%	1.1%	0.0%	1.8%	0.0%
589	70	925	3.1%	33.9%	18.8%	2.3%	1.6%	2.6%	0.8%	4.2%	0.1%	11.9%	4.9%	7.7%	2.2%	0.1%	5.7%	0.0%
590	70	1878	4.0%	43.5%	23.5%	1.8%	1.3%	2.1%	0.7%	3.4%	0.1%	8.8%	3.6%	4.4%	1.1%	0.0%	1.8%	0.0%
591	70	1580	3.3%	36.5%	18.5%	2.3%	1.6%	2.6%	0.8%	4.2%	0.1%	11.8%	4.9%	7.1%	1.7%	0.1%	4.5%	0.0%
594	50	488	2.7%	29.5%	11.3%	0.9%	0.7%	1.1%	0.3%	1.8%	0.1%	9.1%	3.8%	4.5%	0.3%	0.5%	20.5%	12.8%
595	50	742	3.1%	34.1%	17.3%	1.8%	1.3%	2.1%	0.7%	3.3%	0.1%	9.0%	3.7%	4.3%	0.9%	0.4%	17.2%	0.7%
596	50	412	2.7%	29.1%	10.9%	0.8%	0.5%	0.9%	0.3%	1.4%	0.1%	8.6%	3.5%	4.6%	0.3%	0.6%	24.3%	11.6%
597	50	1013	3.2%	35.6%	19.5%	1.7%	1.2%	2.0%	0.6%	3.2%	0.1%	9.5%	3.9%	5.2%	0.9%	0.3%	12.6%	0.5%
598	50	569	3.3%	36.2%	12.4%	1.2%	0.8%	1.4%	0.4%	2.2%	0.1%	10.9%	4.5%	5.9%	0.4%	0.3%	11.6%	8.4%
599	50	640	3.2%	35.1%	23.7%	1.4%	1.0%	1.6%	0.5%	2.6%	0.1%	9.1%	3.8%	5.3%	0.8%	0.3%	10.9%	0.8%
600	50	505	4.0%	44.1%	26.9%	1.2%	0.8%	1.3%	0.4%	2.1%	0.1%	8.8%	3.6%	6.1%	0.5%	0.0%	0.0%	0.0%
601	50	555	3.8%	41.3%	27.7%	1.3%	0.9%	1.6%	0.5%	2.5%	0.1%	9.9%	4.1%	5.6%	0.6%	0.0%	0.0%	0.0%
602	50	347	3.5%	37.9%	22.9%	1.6%	1.1%	1.9%	0.6%	3.0%	0.1%	11.0%	4.6%	6.9%	0.8%	0.0%	0.0%	4.2%
603	50	15	2.0%	21.4%	22.9%	6.9%	4.9%	8.1%	2.5%	12.8%	0.1%	12.9%	5.3%	0.2%	0.1%	0.0%	0.0%	0.0%
604	50	538	3.6%	39.7%	19.6%	1.9%	1.4%	2.3%	0.7%	3.6%	0.1%	11.9%	4.9%	6.6%	0.8%	0.0%	0.0%	2.7%
605	50	518	3.8%	41.3%	20.4%	1.8%	1.3%	2.1%	0.7%	3.4%	0.1%	12.4%	5.1%	6.9%	0.8%	0.0%	0.0%	0.0%
606	50	70	4.1%	45.2%	16.0%	2.8%	2.0%	3.2%	1.0%	5.1%	0.1%	12.0%	5.0%	3.2%	0.3%	0.0%	0.0%	0.0%
607	50	10	3.0%	33.2%	35.4%	0.0%	0.0%	0.0%	0.0%	0.0%	0.2%	19.9%	8.3%	0.0%	0.0%	0.0%	0.0%	0.0%
608	50	787	3.1%	33.6%	11.5%	1.4%	1.0%	1.7%	0.5%	2.7%	0.1%	6.1%	2.5%	2.4%	0.6%	0.7%	29.3%	2.7%

Traffic Flows and Breakdown by 16 Vehicle Classes (Year 2026)

Link No.	Speed Limit	Total Vehicle	19 - Motorcycles (MC)	01 - Private Cars (PC)	03 - Taxi	14 - Non-franchised Bus <=6.4t	15 - Non-franchised Bus 6.4-15t	16 - Non-franchised Bus >15t	12 - Private Light Bus <=3.5t	13 - Private Light Bus >3.5t	04 - Light Goods Vehicles <=2.5t	05 - Lt Goods Vehicles 2.5-3.5t	06 - Light Goods Vehicles >3.5t	07 - Heavy Goods Vehicles <=15t	08 - Heavy Goods Vehicles >15t	17 - Franchised Bus (SD)	18 - Franchised Bus (DD)	11 - Public Light Buses
	km/hr	0700-0800																
609	50	1227	3.1%	33.5%	17.8%	0.8%	0.6%	1.0%	0.3%	1.5%	0.1%	7.9%	3.3%	5.1%	0.5%	0.4%	16.8%	7.5%
610	50	1697	3.0%	33.1%	16.5%	1.1%	0.8%	1.3%	0.4%	2.0%	0.1%	7.6%	3.1%	4.4%	0.4%	0.4%	17.4%	8.3%
611	50	825	1.9%	20.3%	12.5%	1.1%	0.7%	1.2%	0.4%	2.0%	0.1%	6.3%	2.6%	3.7%	0.2%	0.7%	31.1%	15.4%
612	70	676	3.4%	36.9%	16.4%	1.8%	1.3%	2.1%	0.7%	3.4%	0.1%	8.6%	3.6%	2.5%	0.2%	0.0%	0.8%	18.2%
613	70	1017	3.7%	40.4%	23.3%	2.8%	2.0%	3.3%	1.0%	5.2%	0.1%	8.0%	3.3%	3.6%	0.6%	0.0%	0.5%	2.2%
614	70	1017	3.7%	40.4%	23.3%	2.8%	2.0%	3.3%	1.0%	5.2%	0.1%	8.0%	3.3%	3.6%	0.6%	0.0%	0.5%	2.2%
615	70	676	3.4%	36.9%	16.4%	1.8%	1.3%	2.1%	0.7%	3.4%	0.1%	8.6%	3.6%	2.5%	0.2%	0.0%	0.8%	18.2%
617	50	1062	3.1%	33.9%	10.3%	2.1%	1.5%	2.4%	0.8%	3.9%	0.1%	6.6%	2.7%	3.1%	0.2%	0.6%	25.7%	3.1%
618	70	1180	4.5%	48.9%	19.8%	1.0%	0.7%	1.2%	0.4%	1.8%	0.1%	9.1%	3.8%	4.0%	0.5%	0.0%	0.0%	4.4%
619	50	1935	3.6%	39.0%	14.8%	1.7%	1.2%	1.9%	0.6%	3.1%	0.1%	7.6%	3.1%	4.0%	0.4%	0.4%	16.2%	2.4%
620	50	1298	4.1%	45.1%	16.2%	1.8%	1.3%	2.1%	0.6%	3.3%	0.1%	8.5%	3.5%	4.8%	0.4%	0.1%	4.5%	3.6%
621	50	685	3.8%	41.4%	13.7%	1.6%	1.1%	1.9%	0.6%	3.0%	0.1%	5.9%	2.5%	2.2%	0.6%	0.3%	11.1%	10.3%
622	50	1405	4.2%	45.7%	16.5%	1.8%	1.2%	2.1%	0.6%	3.3%	0.1%	8.4%	3.5%	4.7%	0.4%	0.1%	4.1%	3.3%
623	50	1336	4.2%	45.7%	16.7%	1.7%	1.2%	2.0%	0.6%	3.2%	0.1%	8.5%	3.5%	4.7%	0.5%	0.1%	4.4%	3.2%
624	50	1046	4.0%	44.4%	17.3%	1.2%	0.9%	1.4%	0.4%	2.3%	0.1%	9.0%	3.7%	4.8%	0.5%	0.1%	5.6%	4.1%
625	50	1033	3.4%	37.4%	13.8%	1.5%	1.0%	1.7%	0.5%	2.8%	0.1%	5.8%	2.4%	2.0%	0.4%	0.2%	7.4%	19.6%
627	50	685	3.8%	41.4%	13.7%	1.6%	1.1%	1.9%	0.6%	3.0%	0.1%	5.9%	2.5%	2.2%	0.6%	0.3%	11.1%	10.3%
628	50	348	2.7%	29.5%	14.1%	1.2%	0.9%	1.4%	0.5%	2.3%	0.1%	5.4%	2.2%	1.6%	0.1%	0.0%	0.0%	38.1%
629	70	1180	4.5%	48.9%	19.8%	1.0%	0.7%	1.2%	0.4%	1.8%	0.1%	9.1%	3.8%	4.0%	0.5%	0.0%	0.0%	4.4%
630	70	1744	3.8%	41.2%	18.9%	1.9%	1.3%	2.2%	0.7%	3.4%	0.1%	9.9%	4.1%	4.3%	0.6%	0.0%	0.0%	7.6%
631	50	330	3.9%	42.5%	14.8%	2.4%	1.7%	2.9%	0.9%	4.5%	0.1%	6.5%	2.7%	2.6%	0.5%	0.2%	9.5%	4.1%
632	50	476	3.7%	40.7%	14.3%	1.9%	1.4%	2.2%	0.7%	3.6%	0.1%	7.9%	3.3%	2.5%	0.4%	0.2%	10.0%	7.2%
633	50	125	2.5%	27.5%	11.9%	0.9%	0.6%	1.1%	0.3%	1.7%	0.1%	8.9%	3.7%	3.5%	0.6%	0.6%	25.1%	10.9%
634	50	416	3.6%	39.9%	13.9%	1.8%	1.3%	2.1%	0.7%	3.3%	0.1%	8.8%	3.7%	2.8%	0.5%	0.3%	11.4%	5.9%
640	50	130	4.4%	48.7%	21.3%	2.3%	1.6%	2.7%	0.8%	4.3%	0.1%	7.8%	3.2%	2.5%	0.3%	0.0%	0.0%	0.0%
641	50	236	4.1%	45.3%	20.0%	2.0%	1.4%	2.4%	0.7%	3.7%	0.1%	8.7%	3.6%	2.7%	0.2%	0.0%	0.0%	5.0%
642	50	572	3.3%	36.5%	15.4%	1.7%	1.2%	2.0%	0.6%	3.1%	0.1%	8.4%	3.5%	2.9%	0.4%	0.0%	0.0%	21.0%
643	50	724	3.4%	37.7%	16.9%	1.8%	1.3%	2.1%	0.7%	3.3%	0.1%	8.7%	3.6%	3.3%	0.6%	0.0%	0.0%	16.6%
644	50	488	3.1%	34.1%	15.4%	1.7%	1.2%	2.0%	0.6%	3.1%	0.1%	8.8%	3.6%	3.6%	0.7%	0.0%	0.0%	22.2%
645	50	234	3.7%	40.1%	19.0%	2.1%	1.5%	2.5%	0.8%	4.0%	0.1%	12.6%	5.2%	5.5%	1.3%	0.0%	0.0%	1.7%
646	50	66	3.8%	41.7%	21.5%	1.2%	0.9%	1.4%	0.4%	2.3%	0.1%	14.0%	5.8%	6.1%	0.7%	0.0%	0.0%	0.0%
647	50	329	2.8%	30.4%	10.3%	1.9%	1.3%	2.2%	0.7%	3.5%	0.1%	12.7%	5.3%	6.9%	0.2%	0.1%	3.5%	18.1%
648	50	668	2.9%	31.7%	13.7%	2.4%	1.7%	2.8%	0.9%	4.5%	0.1%	11.5%	4.8%	5.5%	0.1%	0.0%	1.7%	15.6%
649	50	578	3.2%	35.1%	15.3%	2.8%	2.0%	3.2%	1.0%	5.1%	0.1%	12.8%	5.3%	6.1%	0.2%	0.0%	2.0%	5.7%
650	50	568	2.9%	31.8%	14.9%	3.3%	2.3%	3.9%	1.2%	6.1%	0.1%	13.3%	5.5%	4.8%	0.1%	0.0%	2.0%	7.7%
651	50	164	4.1%	45.3%	16.9%	0.7%	0.5%	0.8%	0.2%	1.2%	0.1%	14.3%	5.9%	9.5%	0.4%	0.0%	0.0%	0.0%
652	50	154	3.1%	33.5%	15.2%	2.5%	1.8%	2.9%	0.9%	4.7%	0.2%	16.3%	6.8%	5.1%	0.1%	0.0%	0.0%	7.0%
653	50	125	5.1%	56.5%	18.0%	2.1%	1.5%	2.5%	0.8%	4.0%	0.1%	5.0%	2.1%	2.2%	0.2%	0.0%	0.0%	0.0%
654	50	12	2.9%	31.9%	29.6%	1.1%	0.8%	1.3%	0.4%	2.0%	0.2%	16.6%	6.9%	4.8%	1.5%	0.0%	0.0%	0.0%
657	50	147	5.0%	54.7%	18.0%	2.3%	1.6%	2.7%	0.8%	4.2%	0.1%	6.2%	2.6%	1.7%	0.2%	0.0%	0.0%	0.0%
658	50	126	4.8%	53.0%	23.6%	1.2%	0.9%	1.4%	0.4%	2.3%	0.1%	7.2%	3.0%	1.9%	0.1%	0.0%	0.0%	0.0%
659	50	119	5.1%	56.2%	18.4%	2.5%	1.8%	3.0%	0.9%	4.7%	0.0%	3.5%	1.5%	2.4%	0.1%	0.0%	0.0%	0.0%
660	50	45	4.1%	45.2%	19.3%	4.4%	3.1%	5.1%	1.6%	8.1%	0.0%	4.4%	1.8%	2.7%	0.1%	0.0%	0.0%	0.0%
661	50	377	3.8%	41.8%	19.6%	2.3%	1.6%	2.7%	0.8%	4.2%	0.1%	8.5%	3.5%	6.2%	0.5%	0.1%	4.3%	0.0%
662	50	374	4.3%	47.1%	24.9%	2.1%	1.5%	2.5%	0.8%	3.9%	0.1%	5.5%	2.3%	4.9%	0.1%	0.0%	0.0%	0.0%
665	70	127	4.3%	47.7%	17.8%	3.8%	2.7%	4.4%	1.4%	7.0%	0.1%	5.1%	2.1%	3.3%	0.5%	0.0%	0.0%	0.0%
669	70	708	3.1%	33.8%	22.6%	3.3%	2.3%	3.8%	1.2%	6.0%	0.1%	9.5%	3.9%	5.7%	1.5%	0.1%	3.1%	0.0%
670	50	496	3.2%	34.8%	25.2%	1.8%	1.3%	2.1%	0.7%	3.3%	0.1%	10.5%	4.4%	6.4%	1.9%	0.1%	4.4%	0.0%
671	70	213	2.9%	31.3%	16.6%	6.7%	4.7%	7.8%	2.4%	12.4%	0.1%	7.2%	3.0%	4.3%	0.6%	0.0%	0.0%	0.0%
672	70	339	3.4%	37.5%	17.0%	5.6%	3.9%	6.5%	2.0%	10.4%	0.1%	6.4%	2.7%	3.9%	0.6%	0.0%	0.0%	0.0%
674	50	1148	4.7%	51.2%	20.1%	1.8%	1.3%	2.1%	0.7%	3.4%	0.1%	7.3%	3.0%	2.5%	0.2%	0.0%	1.4%	0.3%
675	50	366	4.2%	45.8%	23.1%	1.9%	1.3%	2.2%	0.7%	3.4%	0.1%	6.8%	2.8%	2.1%	0.2%	0.1%	4.4%	1.1%
676	50	98	4.8%	52.5%	20.1%	2.6%	1.8%	3.0%	0.9%	4.8%	0.1%	5.5%	2.3%	1.4%	0.1%	0.0%	0.0%	0.0%
677	50	70	4.8%	52.6%	24.0%	1.5%	1.1%	1.8%	0.6%	2.9%	0.1%	6.2%	2.6%	1.7%	0.1%	0.0%	0.0%	0.0%
678	50	190	3.7%	40.2%	19.0%	1.8%	1.3%	2.2%	0.7%	3.4%	0.1%	14.4%	6.0%	6.5%	0.8%	0.0%	0.0%	0.0%
679	50	162	3.9%	42.8%	24.3%	0.4%	0.3%	0.4%	0.1%	0.7%	0.1%	11.4%	4.7%	10.1%	0.7%	0.0%	0.0%	0.0%
680	50	226	3.8%	41.6%	14.5%	1.1%	0.8%	1.3%	0.4%	2.1%	0.1%	7.4%	3.1%	2.9%	0.4%	0.0%	0.0%	20.3%
681	50	315	4.4%	48.1%	17.7%	1.1%	0.7%	1.2%	0.4%	2.0%	0.1%	10.0%	4.1%	6.5%	0.3%	0.0%	0.0%	3.4%
682	50	74	3.4%	37.8%	38.5%	0.8%	0.6%	0.9%	0.3%	1.5%	0.1%	8.8%	3.6%	3.2%	0.6%	0.0%	0.0%	0.0%
683	50	135	3.0%	32.8%	16.8%	3.2%	2.2%	3.7%	1.2%	5.9%	0.2%	14.6%	6.1%	7.4%	0.1%	0.0%	0.0%	2.9%
684	50	152	4.8%	53.2%	20.5%	1.7%	1.2%	2.0%	0.6%	3.2%	0.1%	6.8%	2.8%	2.4%	0.4%	0.0%	0.0%	0.0%
685	50	266	4.0%	43.4%	19.8%	1.5%	1.0%	1.7%	0.5%	2.7%	0.1%	12.9%	5.3%	6.1%	0.9%	0.0%	0.0%	0.0%
686	50	494	3.1%	33.8%	14.1%	1.2%	0.9%	1.4%	0.4%	2.2%	0.1%	13.3%	5.5%	9.1%	0.4%	0.1%	2.3%	12.0%
687	50	144	2.9%	32.2%	31.6%	1.1%	0.8%	1.3%	0.4%	2.0%	0.2%	15.1%	6.2%	6.2%	0.1%	0.0%	0.0%	0.0%
688	50	146	4.1%	45.4%	25.6%	1.9%	1.3%	2.2%	0.7%	3.5%	0.1%	6.3%	2.6%	2.8%	0.0%	0.1%	3.3%	0.0%
689	50	396	4.6%	50.2%	18.4%	1.6%	1.2%	1.9%	0.6%	3.1%	0.1%	6.4%	2.6%	2.4%	0.2%	0.1%	2.9%	3.7%
690	50	397	4.6%	50.1%	18.4%	1.7%	1.2%	2.0%	0.6%	3.2%	0.1%	6.4%	2.6%	2.4%	0.2%	0.1%	2.9%	3.7%
691	50	326	3.5%	38.6%	28.1%	1.5%	1.1%	1.8%	0.6%	2.8%	0.1%	10.9%	4.5%	4.7%	0.1%	0.0%	1.5%	0.0%
692	50	326	3.5%	38.6%	28.1%	1.5%	1.1%	1.8%	0.6%	2.8%	0.1%	10.9%	4.5%	4.7%	0.1%	0.0%	1.5%	0.0%
693	50	166	3.9%	43.0%	9.8%	1.1%	0.8%	1.3%	0.4%	2.0%	0.2%	21.4%	8.8%	6.6%	0.6%	0.0%	0.0%	0.0%
695	50	414	3.2%	34.8%	27.4%	1.5%	1.1%	1.7%	0.5%	2.8%	0.1%	14.3%	5.9%	5.5%	0.0%	0.0%	1.2%	0.0%
696	50	10	3.0%	33.2%	35.4%	0.0%	0.0%	0.0%	0.0%	0.0%	0.2%	19.9%	8.3%	0.0%	0.0%	0.0%	0.0%	0.0%
697	50	181	3.8%	42.2%	19.2%	1.7%	1.2%	2.0%	0.6%	3.2%	0.1%	6.2%	2.6%	5.1%	0.3%	0.2%	9.5%	2.2%
698	70	451	4.0%	44.0%	6.6%	1.9%	1.3%	2.2%	0.7%	3.5%	0.2%	14.8%	6.1%	10.4%	0.0%	0.1%	4.2%	0.0%
699	50	259	0.1%	1.3%	1.4%	0.0%	0.0%	0.0%	0.0%	0.0%	0.0%	0.8%	0.3%	0.0%	0.0%	2.1%	88.8%	5.3%
700	70	2251	3.3%	35.9%	21.8%	1.4%	1.0%	1.6%	0.5%	2.5%	0.1%	7.2%	3.0%	3.2%	0.2%	0.2%	7.0%	11.3%
701	70	731	3.6%	39.2%	11.1%	3.3%	2.3%	3.8%	1.2%	6.1%	0.1%	11.6%	4.8%	6.3%	0.6%	0.1%	3.3%	2.7%
702	70	2290	3.3%	35.8%	22.3%	1.4%	1.0%	1.6%	0.5%	2.6%	0.1%	7.0%	2.9%	3.1%	0.2%	0.2%	6.9%	11.1%
704	70	2365	2.9%	32.2%	18.2%	1.0%	0.7%	1.1%	0.3%	1.8%	0.1%	7.8%	3.2%	4.3%	0.2%	0.4%	15.1%	10.8%
705	70	2801	3.1%	34.0%	19.4%	1.0%	0.7%	1.1%	0.4%	1.8%	0.1%	7.7%	3.2%	4.2%	0.2%	0.3%	13.0%	9.8%
706	70	1659	2.9%	32.0%	21.7%	1.1%	0.8%	1.3%	0.4%	2.1%	0.1%	9.9%	4.1%	3.9%	0.5%	0.1%	6.3%	12.8%
712	50	620	3.4%	37.7%	20.4%	4.6%	3.2%	5.4%	1.7%	8.5%	0.1%	6.1%	2.5%	4.6%	0.4%	0.0%	0.6%	0.6%
713	50	34	1.6%	17.7%	16.1%	0.7%	0.5%	0.8%	0.2%	1.3%	0.1%	5.9%	2.4%	2.9%	0.5%	1.1%	48.3%	0.0%
714	50	31	3.1%	33.9%	24.4%	1.6%	1.1%	1.9%	0.6%	3.0%	0.1%	14.2%	5.9%	8.2%	2.1%	0.0%	0.0%	0.0%
715	50	22	2.8%	30.5%	29.0%	1.2%	0.8%	1.4%	0.4%	2.2%	0.2%	15.1%	6.3%	8.3%	1.8%	0.0%	0.0%	0.0%
716	50	136	2.9%	31.7%	25.1%	0.9%	0.6%	1.1%	0.3%	1.7%	0.1%	7.6%	3.2%	3.0%	0.3%	0.5%	21.0%	0.0%
717	50	863	3.7%	40.2%	22.8%	2.5%	1.8%	3.0%	0.9%	4.7%	0.1%	8.1%	3.3%	5.7%	0.5%	0.1%	2.7%	0.0%
718	50	1368	3.5%	38.9%	21.4%	2.6%	1.8%	3.1%	1.0%	4.8%	0.1%	9.2%	3.8%	6.0%	0.8%	0.0%	2.0%	0.9%
719	50	699	3.9%	42.4%	18.2%	2.9%	2.0%	3.4%	1.1%	5.3%	0.1%	9.4%	3.9%	3.9%	0.4%	0.0%	0.5%	2.5%
720	50	235	3.8%	41.7%	23.2%	3.8%	2.7%	4.5%	1.4%	7.1%	0.1%	5.3%	2.2%	3.7%	0.5%	0.0%	0.0%	0.0%
721	50	387	2.8%	31.3%	21.9%	2.0%	1.4%	2.4%	0.7%	3.7%	0.1%	4.9%	2.0%	3.1%	0.2%	0.2%	9.1%	14.1%
722	50	407	2.7%	29.3%	22.1%	1.3%	0.9%	1.5%	0.5%	2.4%	0.1%	6.9%	2.9%	4.0%	0.3%	0.2%	9.6%	15.4%
723	50	1057	3.2%	35.3%	20.5%	3.3%	2.3%	3.8%	1.2%	6.1%	0.1%	7.0%	2.9%	2.9%	0.3%	0.1%	2.7%	8.2%
724	50	2250	3.7%	40.8%	25.6%	2.0%	1.4%	2.4%	0.7%	3.7%	0.1%	6.5%	2.7%	3.1%	0.4%	0.1%	2.6%	4.2%
725	50	229	3.4%	37.3%	18.6%	1.9%	1.3%	2.2%	0.7%	3.5%	0.1%	7.1%	2.9%	1.7%	0.1%	0.3%	12.5%	6.4%
726	50	965	4.4%	48.1%	28.0%	0.6%	0.4%	0.7%	0.2%	1.1%	0.1%	6.7%	2.8%	2.3%	0.2%	0.1%	3.4%	1.1%
727	50	358	4.3%	46.8%	27.5%	0.5%	0.3%	0.6%	0.2%	0.9%	0.1%	10.7%	4.4%	3.6%	0.2%	0.0%	0.0%	0.0%
728	50	168	3.1%	34.5%	17.6%	2.4%	1.7%	2.8%	0.9%	4.4%	0.2%	17.2%	7.1%	6.8%	1.4%	0.0%	0.0%	0.0%
729	50	191	3.9%	43.3%	28.2%	1.6%	1.1%	1.8%	0.6%	2.9%	0.1%	7.7%	3.2%	2.9%	0.2%	0.0%	0.0%	2.6%
730	50	187	3.1%	34.4%	20.3%	3.5%	2.5%	4.1%	1.3%	6.5%	0.1%	10.6%	4.4%	5.7%	1.6%	0.0%	0.0%	2.1%
731	50	326	3.1%	33.6%	19.1%	2.6%	1.9%	3.1%	1.0%	4.9%	0.1%	13.3%	5.5%	5.6%	1.2%	0.1%	2.6%	2.4%
732	50	573	3.6%	39.3%	22.6%	1.8%	1.3%	2.1%	0.7%	3.4%	0.1%	9.8%	4.0%	3.7%	0.3%	0.0%	1.7%	5.6%
733	50	66	2.5%	27.0%	18.3%	1.4%	1.0%	1.6%	0.5%	2.6%	0.2%	21.8%	9.0%	5.9%	0.6%	0.0%	0.0%	7.4%
734	50	13	2.6%	28.6%	27.5%	0.6%	0.4%	0.7%	0.2%	1.1%	0.2%	23.2%	9.6%	5.0%	0.3%	0.0%	0.0%	0.0%
735	50	53	3.4%	37.1%	26.8%	1.8%	1.3%	2.1%	0.7%	3.3%	0.1%	13.4%	5.5%	4.2%	0.3%	0.0%	0.0%	0.0%

Traffic Flows and Breakdown by 16 Vehicle Classes (Year 2026)

Link No.	Speed Limit	Total Vehicle	19 - Motorcycles (MC)	01 - Private Cars (PC)	03 - Taxi	14 - Non-franchised Bus <=6.4t	15 - Non-franchised Bus 6.4-15t	16 - Non-franchised Bus >15t	12 - Private Light Bus <=3.5t	13 - Private Light Bus >3.5t	04 - Light Goods Vehicles <=2.5t	05 - Lt Goods Vehicles 2.5-3.5t	06 - Light Goods Vehicles >3.5t	07 - Heavy Goods Vehicles <=15t	08 - Heavy Goods Vehicles >15t	17 - Franchised Bus (SD)	18 - Franchised Bus (DD)	11 - Public Light Buses
	km/hr	0700-0800																
736	50	446	3.2%	35.7%	23.4%	1.9%	1.4%	2.3%	0.7%	3.6%	0.1%	13.7%	5.7%	4.8%	0.5%	0.0%	0.0%	3.1%
737	50	32	2.0%	21.9%	16.3%	1.5%	1.0%	1.7%	0.5%	2.7%	0.2%	21.1%	8.8%	6.2%	0.8%	0.0%	0.0%	15.2%
738	50	310	3.0%	33.5%	20.5%	2.6%	1.8%	3.0%	0.9%	4.8%	0.1%	14.0%	5.8%	4.8%	0.6%	0.0%	0.0%	4.4%
739	50	239	2.8%	30.7%	20.1%	1.4%	1.0%	1.6%	0.5%	2.5%	0.1%	12.2%	5.0%	4.0%	0.5%	0.1%	4.0%	13.5%
740	50	309	2.9%	31.5%	23.4%	1.0%	0.7%	1.2%	0.4%	1.9%	0.2%	16.3%	6.7%	3.9%	0.2%	0.1%	4.0%	5.7%
741	50	195	3.2%	34.8%	23.3%	1.0%	0.7%	1.2%	0.4%	1.9%	0.1%	12.7%	5.3%	3.6%	0.1%	0.0%	0.0%	11.5%
742	50	224	3.0%	32.6%	17.2%	1.5%	1.1%	1.8%	0.6%	2.8%	0.0%	3.5%	1.5%	1.0%	0.1%	0.2%	7.6%	25.6%
743	50	301	3.1%	34.0%	18.2%	2.1%	1.5%	2.4%	0.8%	3.9%	0.1%	5.4%	2.2%	1.5%	0.1%	0.1%	5.7%	19.1%
745	50	320	3.0%	33.5%	23.1%	1.6%	1.1%	1.8%	0.6%	2.9%	0.1%	13.7%	5.7%	4.1%	0.4%	0.1%	2.7%	5.5%
746	50	145	2.2%	23.8%	8.7%	2.7%	1.9%	3.2%	1.0%	5.0%	0.1%	13.2%	5.5%	3.7%	0.1%	0.2%	6.6%	22.2%
749	70	3606	4.8%	52.7%	9.9%	2.4%	1.7%	2.8%	0.9%	4.5%	0.1%	7.4%	3.1%	5.1%	0.2%	0.1%	3.4%	1.1%
750	70	3654	4.1%	44.5%	12.5%	3.0%	2.1%	3.5%	1.1%	5.5%	0.1%	10.1%	4.2%	5.6%	0.6%	0.0%	2.1%	1.1%
751	70	1458	4.4%	48.4%	22.0%	0.8%	0.6%	1.0%	0.3%	1.6%	0.1%	10.1%	4.2%	6.2%	0.3%	0.0%	0.0%	0.0%
752	70	1153	3.3%	36.4%	23.4%	1.7%	1.2%	2.0%	0.6%	3.2%	0.1%	13.8%	5.7%	5.5%	0.6%	0.1%	2.3%	0.0%
753	70	881	4.1%	45.3%	19.7%	1.0%	0.7%	1.1%	0.4%	1.8%	0.1%	12.8%	5.3%	5.2%	0.6%	0.0%	1.7%	0.0%
754	70	1073	3.7%	40.6%	23.0%	2.3%	1.6%	2.7%	0.8%	4.2%	0.1%	9.8%	4.1%	4.3%	0.8%	0.0%	1.9%	0.0%
755	70	361	4.1%	44.6%	16.7%	1.1%	0.8%	1.3%	0.4%	2.0%	0.2%	15.8%	6.5%	5.8%	0.8%	0.0%	0.0%	0.0%
756	70	405	3.4%	37.4%	22.8%	1.5%	1.0%	1.7%	0.5%	2.7%	0.1%	11.8%	4.9%	5.9%	1.2%	0.1%	4.9%	0.0%
757	50	419	3.4%	37.5%	24.0%	3.4%	2.4%	4.0%	1.3%	6.4%	0.1%	8.9%	3.7%	4.0%	0.8%	0.0%	0.0%	0.0%
759	50	662	4.3%	47.5%	25.3%	0.9%	0.6%	1.1%	0.3%	1.7%	0.1%	9.0%	3.7%	2.9%	0.2%	0.0%	0.0%	2.2%
760	50	543	4.0%	44.1%	27.6%	1.8%	1.2%	2.1%	0.6%	3.3%	0.1%	7.3%	3.0%	2.3%	0.2%	0.0%	1.1%	1.4%
761	50	593	4.0%	44.4%	26.4%	1.0%	0.7%	1.2%	0.4%	1.9%	0.1%	9.8%	4.1%	4.1%	0.2%	0.0%	0.3%	1.3%
777	70	2214	4.8%	52.9%	8.9%	2.5%	1.8%	2.9%	0.9%	4.6%	0.1%	7.1%	2.9%	5.1%	0.1%	0.1%	4.4%	0.9%
778	50	35	3.0%	32.4%	22.9%	2.6%	1.8%	3.0%	0.9%	4.7%	0.1%	13.3%	5.5%	8.5%	1.3%	0.0%	0.0%	0.0%
779	50	1573	3.3%	36.7%	23.5%	2.2%	1.5%	2.6%	0.8%	4.1%	0.1%	12.5%	5.2%	5.1%	0.6%	0.0%	1.7%	0.0%
780	50	1729	4.3%	47.2%	21.9%	0.7%	0.5%	0.9%	0.3%	1.4%	0.1%	10.6%	4.4%	6.4%	0.3%	0.0%	0.9%	0.0%
781	50	296	4.3%	47.2%	25.2%	0.8%	0.5%	0.9%	0.3%	1.4%	0.1%	11.1%	4.6%	3.5%	0.2%	0.0%	0.0%	0.0%
782	50	336	3.6%	39.2%	19.7%	2.3%	1.6%	2.7%	0.9%	4.3%	0.1%	14.1%	5.8%	4.9%	0.6%	0.0%	0.0%	0.0%
783	50	543	4.0%	44.1%	27.6%	1.8%	1.2%	2.1%	0.6%	3.3%	0.1%	7.3%	3.0%	2.3%	0.2%	0.0%	1.1%	1.4%
784	50	633	3.7%	40.3%	23.4%	1.8%	1.3%	2.2%	0.7%	3.4%	0.1%	11.5%	4.8%	4.8%	0.4%	0.0%	0.3%	1.2%
785	50	360	4.0%	44.1%	29.4%	1.6%	1.2%	1.9%	0.6%	3.0%	0.1%	5.9%	2.4%	2.0%	0.0%	0.0%	1.6%	2.2%
786	50	682	3.7%	40.1%	25.4%	2.0%	1.4%	2.4%	0.7%	3.8%	0.1%	10.2%	4.2%	4.2%	0.4%	0.0%	0.3%	1.1%
787	50	719	3.4%	36.8%	24.8%	2.3%	1.6%	2.7%	0.8%	4.3%	0.1%	11.6%	4.8%	5.2%	0.5%	0.0%	0.0%	1.1%
788	50	1096	3.3%	36.8%	23.4%	2.1%	1.5%	2.4%	0.8%	3.9%	0.1%	12.3%	5.1%	5.3%	0.6%	0.1%	2.4%	0.0%
789	50	1971	4.2%	46.0%	22.5%	0.9%	0.6%	1.0%	0.3%	1.7%	0.1%	10.4%	4.3%	6.4%	0.3%	0.0%	0.8%	0.4%
790	50	1101	3.5%	38.3%	24.1%	1.9%	1.3%	2.2%	0.7%	3.5%	0.1%	11.7%	4.9%	4.8%	0.5%	0.1%	2.4%	0.0%
791	50	1808	4.2%	46.5%	22.5%	0.9%	0.6%	1.0%	0.3%	1.6%	0.1%	10.3%	4.3%	6.1%	0.3%	0.0%	0.8%	0.4%
792	50	322	3.5%	38.1%	24.9%	1.9%	1.4%	2.3%	0.7%	3.6%	0.1%	12.0%	5.0%	5.5%	0.3%	0.0%	0.6%	0.0%
793	50	719	3.9%	42.3%	25.1%	1.8%	1.3%	2.2%	0.7%	3.4%	0.1%	9.3%	3.8%	4.0%	0.2%	0.0%	0.8%	1.1%
794	50	350	3.7%	40.1%	26.9%	0.9%	0.6%	1.0%	0.3%	1.6%	0.1%	9.8%	4.1%	3.7%	0.0%	0.1%	4.9%	2.2%
795	50	1009	3.7%	40.7%	26.1%	1.8%	1.3%	2.1%	0.7%	3.4%	0.1%	9.7%	4.0%	4.9%	0.2%	0.0%	0.6%	0.8%
796	50	532	3.3%	36.5%	23.2%	1.5%	1.1%	1.7%	0.5%	2.8%	0.1%	13.4%	5.6%	4.7%	0.2%	0.1%	3.2%	2.0%
797	50	672	3.4%	37.5%	28.2%	1.9%	1.4%	2.3%	0.7%	3.6%	0.1%	9.5%	3.9%	5.4%	0.1%	0.0%	0.9%	1.2%
798	50	417	4.0%	43.7%	22.3%	1.9%	1.4%	2.2%	0.7%	3.6%	0.1%	9.6%	4.0%	4.6%	0.2%	0.0%	0.0%	1.9%
799	50	691	2.9%	32.0%	24.6%	1.4%	1.0%	1.7%	0.5%	2.7%	0.1%	8.3%	3.4%	5.8%	0.2%	0.2%	7.7%	7.3%
800	50	614	1.9%	21.3%	9.5%	1.1%	0.8%	1.3%	0.4%	2.0%	0.1%	5.2%	2.2%	3.1%	0.2%	1.1%	44.3%	5.7%
801	50	1356	4.2%	46.5%	14.6%	1.5%	1.0%	1.7%	0.5%	2.8%	0.1%	9.3%	3.9%	4.7%	0.5%	0.1%	4.1%	4.4%
802	50	1717	4.2%	46.1%	15.0%	1.4%	1.0%	1.6%	0.5%	2.6%	0.1%	10.7%	4.4%	4.9%	0.6%	0.1%	3.3%	3.5%
803	50	818	1.7%	18.8%	11.3%	1.3%	0.9%	1.5%	0.5%	2.4%	0.1%	6.0%	2.5%	2.4%	0.0%	1.0%	44.0%	5.4%
804	50	1286	3.3%	36.6%	18.2%	2.0%	1.4%	2.4%	0.7%	3.7%	0.1%	10.4%	4.3%	4.9%	0.7%	0.1%	4.4%	6.8%
805	50	842	2.1%	22.5%	14.1%	1.5%	1.1%	1.8%	0.6%	2.9%	0.1%	11.6%	4.8%	4.6%	0.4%	0.5%	19.8%	11.7%
806	50	1690	3.3%	36.8%	19.3%	1.9%	1.3%	2.2%	0.7%	3.5%	0.1%	10.7%	4.4%	5.1%	0.8%	0.1%	4.5%	5.1%
807	50	937	2.4%	26.4%	15.9%	2.0%	1.4%	2.4%	0.7%	3.8%	0.1%	9.9%	4.1%	3.3%	0.1%	0.5%	20.3%	6.6%
808	50	656	4.4%	48.2%	22.5%	0.8%	0.6%	1.0%	0.3%	1.6%	0.1%	10.7%	4.4%	5.1%	0.3%	0.0%	0.0%	0.0%
809	50	58	3.0%	32.5%	18.0%	1.8%	1.3%	2.1%	0.7%	3.4%	0.2%	20.3%	8.4%	8.3%	0.1%	0.0%	0.0%	0.0%
814	50	1010	3.7%	40.3%	25.1%	1.5%	1.0%	1.7%	0.5%	2.7%	0.1%	11.0%	4.6%	4.6%	0.5%	0.1%	2.6%	0.0%
815	50	1064	3.8%	41.6%	19.4%	1.8%	1.3%	2.1%	0.7%	3.3%	0.1%	12.0%	5.0%	8.7%	0.2%	0.0%	0.0%	0.0%
816	50	1664	3.7%	40.7%	23.9%	1.3%	0.9%	1.6%	0.5%	2.5%	0.1%	12.2%	5.1%	5.3%	0.4%	0.0%	1.6%	0.2%
817	50	1038	3.9%	42.8%	20.0%	1.6%	1.1%	1.9%	0.6%	3.0%	0.1%	11.3%	4.7%	8.7%	0.2%	0.0%	0.0%	0.0%
818	70	2720	4.8%	52.2%	9.5%	2.9%	2.0%	3.4%	1.1%	5.4%	0.1%	7.6%	3.1%	2.6%	0.2%	0.1%	4.0%	1.2%
819	70	2635	4.3%	47.5%	10.1%	3.5%	2.5%	4.1%	1.3%	6.5%	0.1%	8.2%	3.4%	4.4%	0.5%	0.1%	2.6%	1.1%
820	70	3432	4.4%	48.4%	10.2%	3.1%	2.2%	3.7%	1.1%	5.8%	0.1%	9.5%	3.9%	2.9%	0.1%	0.1%	3.5%	1.0%
821	70	2969	4.3%	47.0%	11.9%	3.3%	2.3%	3.8%	1.2%	6.0%	0.1%	8.4%	3.5%	4.6%	0.5%	0.1%	2.3%	1.0%
822	70	2060	3.9%	42.7%	15.3%	2.5%	1.8%	3.0%	0.9%	4.7%	0.1%	10.3%	4.3%	6.0%	0.6%	0.1%	2.4%	1.4%
823	70	1606	5.0%	54.7%	10.1%	2.5%	1.8%	3.0%	0.9%	4.7%	0.1%	7.8%	3.2%	2.4%	0.2%	0.0%	1.4%	2.1%
824	50	715	2.5%	27.4%	6.5%	4.4%	3.1%	5.1%	1.6%	8.1%	0.1%	7.6%	3.1%	2.3%	0.3%	0.2%	8.7%	19.1%
825	50	249	3.3%	35.9%	7.2%	4.1%	2.9%	4.8%	1.5%	7.6%	0.1%	8.1%	3.4%	7.0%	0.0%	0.1%	2.3%	11.8%
826	70	1825	3.9%	42.7%	10.2%	3.7%	2.6%	4.3%	1.3%	6.8%	0.1%	11.0%	4.5%	3.3%	0.1%	0.1%	5.3%	0.0%
827	70	909	5.2%	56.6%	4.2%	4.9%	3.4%	5.7%	1.8%	9.1%	0.0%	3.9%	1.6%	1.5%	0.0%	0.0%	2.0%	0.0%
828	50	199	3.1%	33.5%	7.8%	8.4%	6.0%	9.9%	3.1%	15.7%	0.0%	3.0%	1.2%	8.3%	0.0%	0.0%	0.0%	0.0%
829	50	425	7.6%	83.4%	7.9%	0.0%	0.0%	0.0%	0.0%	0.1%	0.0%	0.5%	0.2%	0.2%	0.0%	0.0%	0.0%	0.0%
830	50	712	3.8%	42.1%	3.9%	1.3%	0.9%	1.6%	0.5%	2.5%	0.1%	9.2%	3.8%	30.0%	0.3%	0.0%	0.0%	0.0%
831	50	196	4.8%	52.2%	6.0%	1.5%	1.0%	1.7%	0.5%	2.7%	0.1%	13.3%	5.5%	9.9%	0.6%	0.0%	0.0%	0.0%
832	50	154	3.9%	42.9%	10.5%	1.8%	1.3%	2.1%	0.7%	3.3%	0.1%	14.3%	5.9%	11.8%	1.5%	0.0%	0.0%	0.0%
833	50	648	4.0%	44.2%	14.1%	2.4%	1.7%	2.9%	0.9%	4.5%	0.1%	8.4%	3.5%	12.8%	0.5%	0.0%	0.0%	0.0%
834	50	817	3.7%	40.4%	22.7%	2.6%	1.8%	3.0%	0.9%	4.8%	0.1%	8.0%	3.3%	5.6%	0.3%	0.1%	2.8%	0.0%
835	50	377	3.5%	38.0%	23.7%	2.7%	1.9%	3.2%	1.0%	5.1%	0.1%	6.7%	2.8%	3.3%	0.2%	0.2%	7.6%	0.0%
836	50	810	2.3%	25.4%	15.8%	1.9%	1.4%	2.3%	0.7%	3.6%	0.1%	10.0%	4.2%	3.5%	0.2%	0.5%	20.6%	7.6%
837	50	428	3.6%	39.9%	25.1%	1.4%	1.0%	1.7%	0.5%	2.7%	0.1%	9.8%	4.1%	3.4%	0.0%	0.1%	4.0%	2.5%
838	50	527	3.1%	34.5%	28.2%	1.2%	0.9%	1.4%	0.4%	2.3%	0.1%	8.4%	3.5%	6.0%	0.3%	0.0%	1.1%	8.5%
839	50	769	1.9%	20.8%	13.5%	1.4%	1.0%	1.6%	0.5%	2.6%	0.1%	11.9%	4.9%	4.4%	0.4%	0.5%	21.7%	12.8%
840	50	97	4.3%	46.8%	23.3%	1.0%	0.7%	1.1%	0.4%	1.8%	0.1%	9.6%	4.0%	6.7%	0.3%	0.0%	0.0%	0.0%
841	50	127	3.0%	32.5%	16.6%	2.7%	1.9%	3.1%	1.0%	4.9%	0.1%	9.0%	3.7%	2.2%	0.1%	0.4%	18.8%	0.0%
842	50	516	1.5%	16.5%	6.9%	1.1%	0.8%	1.3%	0.4%	2.0%	0.0%	4.4%	1.8%	2.5%	0.1%	1.3%	52.6%	6.8%
843	50	691	1.5%	16.3%	10.3%	1.1%	0.7%	1.2%	0.4%	2.0%	0.1%	5.5%	2.3%	2.4%	0.0%	1.2%	48.7%	6.3%
847	50	955	3.9%	42.4%	17.2%	1.0%	0.7%	1.2%	0.4%	1.9%	0.1%	8.3%	3.4%	4.8%	0.6%	0.1%	4.7%	9.5%
848	50	887	4.2%	45.9%	18.3%	1.2%	0.8%	1.4%	0.4%	2.2%	0.1%	8.6%	3.6%	4.9%	0.6%	0.1%	2.4%	5.5%
849	50	141	2.3%	25.7%	9.8%	0.5%	0.3%	0.5%	0.2%	0.8%	0.0%	4.0%	1.7%	1.3%	0.2%	0.1%	5.4%	47.0%
850	50	375	3.9%	42.6%	16.1%	2.9%	2.0%	3.3%	1.0%	5.3%	0.1%	6.1%	2.5%	2.4%	0.6%	0.0%	0.8%	10.4%
851	50	141	2.3%	25.8%	9.9%	0.5%	0.3%	0.5%	0.2%	0.8%	0.0%	4.0%	1.7%	1.3%	0.2%	0.1%	5.4%	46.9%
852	50	230	3.2%	35.5%	15.8%	2.4%	1.7%	2.8%	0.9%	4.4%	0.1%	5.8%	2.4%	2.2%	0.6%	0.0%	1.2%	21.2%
853	50	92	0.9%	9.7%	3.8%	0.2%	0.1%	0.2%	0.1%	0.3%	0.0%	2.3%	1.0%	1.0%	0.2%	0.2%	8.3%	71.9%
854	50	510	4.0%	44.0%	15.1%	2.9%	2.0%	3.4%	1.0%	5.3%	0.1%	6.1%	2.5%	3.1%	0.4%	0.0%	0.6%	9.6%
855	50	106	0.8%	8.6%	3.3%	0.1%	0.1%	0.2%	0.1%	0.3%	0.0%	2.1%	0.9%	0.9%	0.1%	0.2%	7.2%	75.2%
856	50	391	3.9%	43.3%	15.6%	2.9%	2.0%	3.4%	1.1%	5.4%	0.0%	4.2%	1.7%	3.0%	0.3%	0.0%	0.7%	12.5%
859	50	407	4.5%	48.9%	19.9%	2.2%	1.5%	2.5%	0.8%	4.0%	0.1%	8.3%	3.4%	3.3%	0.7%	0.0%	0.0%	0.0%
860	50	399	4.9%	53.7%	16.8%	2.3%	1.7%	2.8%	0.9%	4.4%	0.1%	7.2%	3.0%	2.2%	0.2%	0.0%	0.0%	0.0%
861	50	209	4.9%	54.2%	19.4%	1.6%	1.2%	1.9%	0.6%	3.1%	0.1%	7.8%	3.2%	1.9%	0.1%	0.0%	0.0%	0.0%
862	50	295	4.7%	51.4%	18.1%	2.1%	1.5%	2.4%	0.8%	3.9%	0.1%	8.6%	3.6%	2.7%	0.2%	0.0%	0.0%	0.0%
863	50	298	5.0%	54.5%	19.1%	1.9%	1.3%	2.2%	0.7%	3.5%	0.1%	6.9%	2.8%	1.9%	0.2%	0.0%	0.0%	0.0%
864	50	364	4.7%	51.7%	20.2%	1.8%	1.3%	2.1%	0.6%	3.3%	0.1%	8.1%	3.4%	2.7%	0.2%	0.0%	0.0%	0.0%
865	50	923	5.2%	56.8%	18.6%	1.3%	1.0%	1.6%	0.5%	2.5%	0.1%	7.0%	2.9%	2.3%	0.2%	0.0%	0.0%	0.0%
866	50	428	4.7%	51.5%	23.0%	1.3%	0.9%	1.5%	0.5%	2.4%	0.1%	8.1%	3.4%	2.6%	0.1%	0.0%	0.0%	0.0%
867	50	164	3.8%	41.3%	19.3%	2.9%	2.0%	3.4%	1.0%	5.3%	0.1%	9.6%	4.0%	5.7%	1.6%	0.0%	0.0%	0.0%
868	50	625	5.3%	57.9%	18.3%	1.1%	0.8%	1.3%	0.4%	2.0%	0.1%	7.1%	3.0%	2.5%	0.2%	0.0%	0.0%	0.0%

Traffic Flows and Breakdown by 16 Vehicle Classes (Year 2026)

Link No.	Speed Limit	Total Vehicle	19 - Motorcycles (MC)	01 - Private Cars (PC)	03 - Taxi	14 - Non-franchised Bus <=6.4t	15 - Non-franchised Bus 6.4-15t	16 - Non-franchised Bus >15t	12 - Private Light Bus <=3.5t	13 - Private Light Bus >3.5t	04 - Light Goods Vehicles <=2.5t	05 - Lt Goods Vehicles 2.5-3.5t	06 - Light Goods Vehicles >3.5t	07 - Heavy Goods Vehicles <=15t	08 - Heavy Goods Vehicles >15t	17 - Franchised Bus (SD)	18 - Franchised Bus (DD)	11 - Public Light Buses
	km/hr	0700-0800																
870	50	17	2.4%	26.5%	20.4%	6.0%	4.3%	7.1%	2.2%	11.2%	0.1%	11.4%	4.7%	3.3%	0.3%	0.0%	0.0%	0.0%
871	50	500	3.8%	42.2%	19.7%	2.4%	1.7%	2.8%	0.9%	4.5%	0.1%	7.3%	3.0%	3.3%	0.4%	0.2%	7.8%	0.0%
872	70	1914	4.7%	51.7%	11.3%	2.1%	1.5%	2.4%	0.8%	3.9%	0.1%	7.6%	3.2%	5.4%	0.0%	0.1%	5.3%	0.0%
873	70	1463	4.9%	54.1%	12.7%	2.1%	1.5%	2.5%	0.8%	4.0%	0.1%	5.4%	2.2%	3.9%	0.0%	0.1%	5.6%	0.0%
874	50	1216	3.8%	41.5%	25.0%	1.5%	1.0%	1.7%	0.5%	2.8%	0.1%	5.4%	2.2%	3.1%	0.4%	0.1%	2.7%	8.1%
875	50	1200	3.5%	39.0%	17.2%	1.6%	1.1%	1.8%	0.6%	2.9%	0.1%	9.4%	3.9%	7.0%	0.7%	0.2%	7.0%	4.1%
876	50	41	0.7%	7.9%	8.5%	0.1%	0.1%	0.2%	0.1%	0.3%	0.0%	4.8%	2.0%	0.2%	0.0%	0.1%	4.6%	70.5%
877	50	65	2.3%	24.7%	19.0%	0.8%	0.6%	1.0%	0.3%	1.5%	0.0%	3.0%	1.3%	0.7%	0.0%	0.0%	0.0%	44.8%
878	50	62	2.2%	24.0%	17.4%	0.8%	0.6%	1.0%	0.3%	1.5%	0.0%	3.2%	1.3%	0.7%	0.0%	0.0%	0.0%	47.0%
879	50	41	0.7%	7.9%	8.5%	0.1%	0.1%	0.2%	0.1%	0.3%	0.0%	4.8%	2.0%	0.2%	0.0%	0.1%	4.6%	70.5%
882	50	516	4.5%	49.7%	21.5%	1.2%	0.9%	1.4%	0.4%	2.3%	0.1%	9.7%	4.0%	3.8%	0.4%	0.0%	0.0%	0.0%
883	50	541	3.0%	32.7%	23.5%	1.3%	0.9%	1.6%	0.5%	2.5%	0.1%	10.0%	4.2%	5.1%	0.6%	0.3%	12.9%	0.9%
884	50	538	3.0%	32.7%	23.5%	1.3%	0.9%	1.6%	0.5%	2.5%	0.1%	9.9%	4.1%	5.0%	0.7%	0.3%	12.9%	0.9%
885	50	536	3.0%	32.7%	23.6%	1.3%	1.0%	1.6%	0.5%	2.5%	0.1%	9.8%	4.1%	5.0%	0.7%	0.3%	13.0%	0.9%
886	50	533	3.0%	32.7%	23.6%	1.4%	1.0%	1.6%	0.5%	2.5%	0.1%	9.7%	4.0%	5.0%	0.7%	0.3%	13.0%	0.9%
887	50	531	3.0%	32.7%	23.7%	1.4%	1.0%	1.6%	0.5%	2.5%	0.1%	9.6%	4.0%	4.9%	0.7%	0.3%	13.1%	0.9%
888	50	528	3.0%	32.7%	23.7%	1.4%	1.0%	1.6%	0.5%	2.5%	0.1%	9.5%	3.9%	4.9%	0.7%	0.3%	13.2%	0.9%
889	50	526	3.0%	32.7%	23.8%	1.4%	1.0%	1.6%	0.5%	2.6%	0.1%	9.4%	3.9%	4.9%	0.8%	0.3%	13.2%	0.9%
890	50	523	3.0%	32.7%	23.8%	1.4%	1.0%	1.6%	0.5%	2.6%	0.1%	9.3%	3.9%	4.8%	0.8%	0.3%	13.3%	0.9%
891	50	521	3.0%	32.7%	23.8%	1.4%	1.0%	1.6%	0.5%	2.6%	0.1%	9.2%	3.8%	4.8%	0.8%	0.3%	13.4%	0.9%
892	50	518	3.0%	32.8%	23.9%	1.4%	1.0%	1.6%	0.5%	2.6%	0.1%	9.1%	3.8%	4.8%	0.8%	0.3%	13.4%	0.9%
893	50	516	3.0%	32.8%	23.9%	1.4%	1.0%	1.6%	0.5%	2.6%	0.1%	9.0%	3.7%	4.8%	0.9%	0.3%	13.5%	0.9%
894	50	514	3.0%	32.8%	24.0%	1.4%	1.0%	1.7%	0.5%	2.6%	0.1%	8.8%	3.7%	4.7%	0.9%	0.3%	13.5%	0.9%
895	50	11	2.6%	28.9%	30.9%	0.4%	0.3%	0.5%	0.2%	0.8%	0.2%	17.5%	7.3%	9.1%	1.4%	0.0%	0.0%	0.0%
896	50	11	2.6%	28.9%	30.9%	0.4%	0.3%	0.5%	0.2%	0.8%	0.2%	17.5%	7.3%	9.1%	1.4%	0.0%	0.0%	0.0%
897	50	22	3.4%	37.0%	15.8%	2.2%	1.5%	2.5%	0.8%	4.0%	0.2%	16.0%	6.6%	8.6%	1.4%	0.0%	0.0%	0.0%
898	50	22	3.4%	37.0%	15.8%	2.2%	1.5%	2.5%	0.8%	4.0%	0.2%	16.0%	6.6%	8.6%	1.4%	0.0%	0.0%	0.0%
899	50	11	2.6%	28.9%	30.9%	0.4%	0.3%	0.5%	0.2%	0.8%	0.2%	17.5%	7.3%	9.1%	1.4%	0.0%	0.0%	0.0%
900	50	11	2.6%	28.9%	30.9%	0.4%	0.3%	0.5%	0.2%	0.8%	0.2%	17.5%	7.3%	9.1%	1.4%	0.0%	0.0%	0.0%
901	50	17	2.6%	28.2%	21.3%	1.5%	1.1%	1.8%	0.5%	2.8%	0.2%	18.3%	7.6%	11.1%	3.1%	0.0%	0.0%	0.0%
902	50	17	2.6%	28.2%	21.3%	1.5%	1.1%	1.8%	0.5%	2.8%	0.2%	18.3%	7.6%	11.1%	3.1%	0.0%	0.0%	0.0%
903	50	11	2.6%	28.9%	30.9%	0.4%	0.3%	0.5%	0.2%	0.8%	0.2%	17.5%	7.3%	9.1%	1.4%	0.0%	0.0%	0.0%
904	50	11	2.6%	28.9%	30.9%	0.4%	0.3%	0.5%	0.2%	0.8%	0.2%	17.5%	7.3%	9.1%	1.4%	0.0%	0.0%	0.0%
905	50	17	2.6%	28.2%	21.3%	1.5%	1.1%	1.8%	0.5%	2.8%	0.2%	18.3%	7.6%	11.1%	3.1%	0.0%	0.0%	0.0%
906	50	521	2.8%	30.5%	11.5%	1.3%	0.9%	1.5%	0.5%	2.4%	0.1%	13.4%	5.6%	6.3%	1.1%	0.3%	12.6%	9.2%
907	50	506	2.8%	30.3%	11.4%	1.3%	0.9%	1.5%	0.5%	2.4%	0.1%	13.3%	5.5%	6.3%	1.0%	0.3%	13.0%	9.4%
908	50	491	2.7%	30.1%	11.2%	1.3%	0.9%	1.5%	0.5%	2.4%	0.1%	13.2%	5.5%	6.2%	1.0%	0.3%	13.4%	9.7%
909	50	477	2.7%	29.9%	11.0%	1.3%	0.9%	1.5%	0.5%	2.3%	0.1%	13.1%	5.4%	6.2%	1.0%	0.3%	13.8%	10.0%
910	50	462	2.7%	29.6%	10.8%	1.2%	0.9%	1.4%	0.5%	2.3%	0.1%	13.0%	5.4%	6.2%	0.9%	0.3%	14.2%	10.3%
911	50	447	2.7%	29.4%	10.6%	1.2%	0.9%	1.4%	0.4%	2.3%	0.1%	12.9%	5.3%	6.1%	0.9%	0.4%	14.7%	10.7%
912	50	432	2.6%	29.1%	10.4%	1.2%	0.8%	1.4%	0.4%	2.2%	0.1%	12.8%	5.3%	6.1%	0.9%	0.4%	15.2%	11.1%
913	50	418	2.6%	28.8%	10.2%	1.2%	0.8%	1.4%	0.4%	2.2%	0.1%	12.6%	5.2%	6.0%	0.9%	0.4%	15.7%	11.4%
914	50	403	2.6%	28.5%	9.9%	1.2%	0.8%	1.4%	0.4%	2.1%	0.1%	12.5%	5.2%	6.0%	0.8%	0.4%	16.3%	11.9%
915	50	388	2.6%	28.1%	9.6%	1.1%	0.8%	1.3%	0.4%	2.1%	0.1%	12.3%	5.1%	5.9%	0.8%	0.4%	16.9%	12.3%
916	50	373	2.5%	27.8%	9.3%	1.1%	0.8%	1.3%	0.4%	2.0%	0.1%	12.1%	5.0%	5.9%	0.7%	0.4%	17.6%	12.8%
917	50	359	2.5%	27.4%	9.0%	1.1%	0.8%	1.3%	0.4%	2.0%	0.1%	12.0%	5.0%	5.8%	0.7%	0.4%	18.3%	13.3%
918	50	538	3.6%	39.7%	19.6%	1.9%	1.4%	2.3%	0.7%	3.6%	0.1%	11.9%	4.9%	6.6%	0.8%	0.0%	0.0%	2.7%
919	50	10	3.0%	33.2%	35.4%	0.0%	0.0%	0.0%	0.0%	0.0%	0.2%	19.9%	8.3%	0.0%	0.0%	0.0%	0.0%	0.0%
920	50	434	3.8%	41.4%	19.5%	1.8%	1.2%	2.1%	0.6%	3.3%	0.1%	12.8%	5.3%	7.3%	0.7%	0.0%	0.0%	0.0%
921	50	47	0.6%	7.0%	7.5%	0.2%	0.1%	0.2%	0.1%	0.4%	0.0%	4.2%	1.7%	0.7%	0.0%	1.6%	67.2%	8.3%
922	50	381	3.8%	41.4%	23.9%	1.6%	1.1%	1.8%	0.6%	2.9%	0.1%	6.3%	2.6%	4.6%	0.1%	0.2%	9.0%	0.0%
923	50	10	3.0%	33.2%	35.4%	0.0%	0.0%	0.0%	0.0%	0.0%	0.2%	19.9%	8.3%	0.0%	0.0%	0.0%	0.0%	0.0%
924	50	10	3.0%	33.2%	35.4%	0.0%	0.0%	0.0%	0.0%	0.0%	0.2%	19.9%	8.3%	0.0%	0.0%	0.0%	0.0%	0.0%
925	50	10	3.0%	33.2%	35.4%	0.0%	0.0%	0.0%	0.0%	0.0%	0.2%	19.9%	8.3%	0.0%	0.0%	0.0%	0.0%	0.0%
926	50	10	3.0%	33.2%	35.4%	0.0%	0.0%	0.0%	0.0%	0.0%	0.2%	19.9%	8.3%	0.0%	0.0%	0.0%	0.0%	0.0%
927	50	172	3.0%	32.8%	19.7%	1.9%	1.3%	2.2%	0.7%	3.5%	0.1%	7.1%	2.9%	4.0%	0.3%	0.0%	0.0%	20.4%
928	50	50	0.6%	6.6%	7.0%	0.2%	0.1%	0.2%	0.1%	0.3%	0.0%	3.9%	1.6%	1.0%	0.3%	0.2%	7.6%	70.1%
929	50	136	3.6%	39.1%	21.1%	3.2%	2.3%	3.8%	1.2%	6.0%	0.1%	11.3%	4.7%	3.4%	0.2%	0.0%	0.0%	0.0%
930	50	151	3.1%	34.4%	25.0%	2.1%	1.5%	2.5%	0.8%	3.9%	0.1%	11.8%	4.9%	5.8%	1.5%	0.0%	0.0%	2.6%
931	50	67	3.7%	40.9%	22.4%	2.7%	1.9%	3.1%	1.0%	5.0%	0.1%	10.9%	4.5%	3.4%	0.5%	0.0%	0.0%	0.0%
932	50	59	3.1%	34.3%	27.3%	0.2%	0.2%	0.3%	0.1%	0.4%	0.2%	15.3%	6.3%	4.0%	0.1%	0.0%	0.0%	8.2%
933	50	276	3.4%	37.2%	30.1%	0.4%	0.3%	0.5%	0.1%	0.7%	0.1%	6.1%	2.5%	1.8%	0.1%	0.1%	5.2%	11.3%
934	50	45	2.8%	31.0%	16.0%	0.8%	0.6%	1.0%	0.3%	1.6%	0.2%	21.3%	8.8%	4.6%	0.1%	0.0%	0.0%	10.8%
935	50	181	3.3%	36.4%	24.9%	0.4%	0.3%	0.5%	0.1%	0.7%	0.0%	4.6%	1.9%	1.4%	0.0%	0.2%	7.9%	17.2%
936	50	248	2.8%	30.4%	20.2%	0.6%	0.5%	0.8%	0.2%	1.2%	0.1%	12.9%	5.3%	4.1%	0.5%	0.1%	5.4%	15.0%
937	50	323	3.0%	32.6%	21.2%	0.8%	0.6%	0.9%	0.3%	1.5%	0.1%	11.1%	4.6%	2.3%	0.1%	0.2%	7.4%	13.3%
938	50	192	2.9%	31.5%	18.6%	0.7%	0.5%	0.8%	0.3%	1.3%	0.2%	16.3%	6.8%	4.9%	0.5%	0.2%	6.9%	7.6%
939	50	482	3.4%	37.2%	27.0%	0.6%	0.5%	0.8%	0.2%	1.2%	0.1%	8.9%	3.7%	2.0%	0.1%	0.2%	7.9%	6.3%
940	50	389	3.0%	33.3%	23.2%	1.1%	0.8%	1.3%	0.4%	2.1%	0.2%	15.9%	6.6%	3.9%	0.2%	0.1%	3.2%	4.5%
941	50	334	2.9%	32.0%	23.3%	1.1%	0.8%	1.3%	0.4%	2.0%	0.2%	16.2%	6.7%	3.9%	0.2%	0.1%	3.7%	5.3%
942	50	115	4.2%	46.0%	25.1%	0.6%	0.5%	0.8%	0.2%	1.2%	0.1%	11.8%	4.9%	4.4%	0.3%	0.0%	0.0%	0.0%
943	50	88	2.8%	31.2%	13.4%	2.1%	1.5%	2.5%	0.8%	4.0%	0.2%	23.0%	9.5%	8.1%	0.9%	0.0%	0.0%	0.0%
944	50	113	2.9%	31.8%	18.1%	1.2%	0.8%	1.4%	0.4%	2.2%	0.2%	16.8%	7.0%	5.4%	0.7%	0.2%	7.6%	3.4%
945	50	411	3.3%	36.0%	19.6%	1.9%	1.3%	2.2%	0.7%	3.5%	0.1%	11.8%	4.9%	4.3%	0.3%	0.1%	2.3%	7.8%
946	50	73	3.0%	32.9%	20.7%	0.3%	0.2%	0.3%	0.1%	0.5%	0.2%	14.5%	6.0%	3.8%	0.2%	0.3%	11.7%	5.3%
947	50	344	2.9%	32.1%	16.9%	2.2%	1.6%	2.6%	0.8%	4.1%	0.1%	13.6%	5.6%	4.8%	0.4%	0.1%	2.8%	9.4%
948	50	14	2.1%	23.5%	25.1%	0.1%	0.1%	0.2%	0.1%	0.3%	0.1%	14.1%	5.9%	0.4%	0.0%	0.0%	0.0%	27.9%
949	50	40	2.1%	22.8%	8.8%	2.1%	1.5%	2.4%	0.8%	3.9%	0.1%	5.0%	2.1%	1.8%	0.1%	0.0%	0.0%	46.7%
950	50	14	2.1%	23.5%	25.1%	0.1%	0.1%	0.2%	0.1%	0.3%	0.1%	14.1%	5.9%	0.4%	0.0%	0.0%	0.0%	27.9%
951	50	40	2.1%	22.8%	8.8%	2.1%	1.5%	2.4%	0.8%	3.9%	0.1%	5.0%	2.1%	1.8%	0.1%	0.0%	0.0%	46.7%
952	50	14	2.1%	23.5%	25.1%	0.1%	0.1%	0.2%	0.1%	0.3%	0.1%	14.1%	5.9%	0.4%	0.0%	0.0%	0.0%	27.9%
953	50	40	2.1%	22.8%	8.8%	2.1%	1.5%	2.4%	0.8%	3.9%	0.1%	5.0%	2.1%	1.8%	0.1%	0.0%	0.0%	46.7%
954	50	14	2.1%	23.5%	25.1%	0.1%	0.1%	0.2%	0.1%	0.3%	0.1%	14.1%	5.9%	0.4%	0.0%	0.0%	0.0%	27.9%
955	50	40	2.1%	22.8%	8.8%	2.1%	1.5%	2.4%	0.8%	3.9%	0.1%	5.0%	2.1%	1.8%	0.1%	0.0%	0.0%	46.7%
956	50	14	2.1%	23.5%	25.1%	0.1%	0.1%	0.2%	0.1%	0.3%	0.1%	14.1%	5.9%	0.4%	0.0%	0.0%	0.0%	27.9%
957	50	40	2.1%	22.8%	8.8%	2.1%	1.5%	2.4%	0.8%	3.9%	0.1%	5.0%	2.1%	1.8%	0.1%	0.0%	0.0%	46.7%
958	50	10	3.0%	33.2%	35.4%	0.0%	0.0%	0.0%	0.0%	0.0%	0.2%	19.9%	8.3%	0.0%	0.0%	0.0%	0.0%	0.0%
959	50	10	3.0%	33.2%	35.4%	0.0%	0.0%	0.0%	0.0%	0.0%	0.2%	19.9%	8.3%	0.0%	0.0%	0.0%	0.0%	0.0%
960	50	98	0.3%	3.4%	3.6%	0.0%	0.0%	0.0%	0.0%	0.0%	0.0%	2.0%	0.8%	0.0%	0.0%	0.2%	7.8%	81.9%
961	50	156	2.6%	28.3%	10.2%	3.2%	2.3%	3.7%	1.2%	5.9%	0.0%	3.9%	1.6%	3.5%	0.3%	0.0%	1.8%	31.3%
962	50	10	3.0%	33.2%	35.4%	0.0%	0.0%	0.0%	0.0%	0.0%	0.2%	19.9%	8.3%	0.0%	0.0%	0.0%	0.0%	0.0%
963	50	10	3.0%	33.2%	35.4%	0.0%	0.0%	0.0%	0.0%	0.0%	0.2%	19.9%	8.3%	0.0%	0.0%	0.0%	0.0%	0.0%
964	50	10	3.0%	33.2%	35.4%	0.0%	0.0%	0.0%	0.0%	0.0%	0.2%	19.9%	8.3%	0.0%	0.0%	0.0%	0.0%	0.0%
965	50	10	3.0%	33.2%	35.4%	0.0%	0.0%	0.0%	0.0%	0.0%	0.2%	19.9%	8.3%	0.0%	0.0%	0.0%	0.0%	0.0%
966	50	50	4.9%	54.2%	20.0%	1.6%	1.1%	1.9%	0.6%	3.0%	0.1%	7.2%	3.0%	2.2%	0.3%	0.0%	0.0%	0.0%
968	50	98	0.3%	3.4%	3.6%	0.0%	0.0%	0.0%	0.0%	0.0%	0.0%	2.0%	0.8%	0.0%	0.0%	0.2%	7.8%	81.9%
969	50	156	2.6%	28.3%	10.2%	3.2%	2.3%	3.7%	1.2%	5.9%	0.0%	3.9%	1.6%	3.5%	0.3%	0.0%	1.8%	31.3%
970	50	98	0.3%	3.4%	3.6%	0.0%	0.0%	0.0%	0.0%	0.0%	0.0%	2.0%	0.8%	0.0%	0.0%	0.2%	7.8%	81.9%
971	50	156	2.6%	28.3%	10.2%	3.2%	2.3%	3.7%	1.2%	5.9%	0.0%	3.9%	1.6%	3.5%	0.3%	0.0%	1.8%	31.3%
972	50	98	0.3%	3.4%	3.6%	0.0%	0.0%	0.0%	0.0%	0.0%	0.0%	2.0%	0.8%	0.0%	0.0%	0.2%	7.8%	81.9%
973	50	156	2.6%	28.3%	10.2%	3.2%	2.3%	3.7%	1.2%	5.9%	0.0%	3.9%	1.6%	3.5%	0.3%	0.0%	1.8%	31.3%
974	50	98	0.3%	3.4%	3.6%	0.0%	0.0%	0.0%	0.0%	0.0%	0.0%	2.0%	0.8%	0.0%	0.0%	0.2%	7.8%	81.9%
975	50	156	2.6%	28.3%	10.2%	3.2%	2.3%	3.7%	1.2%	5.9%	0.0%	3.9%	1.6%	3.5%	0.3%	0.0%	1.8%	31.3%
976	50	10	3.0%	33.2%	35.4%	0.0%	0.0%	0.0%	0.0%	0.0%	0.2%	19.9%	8.3%	0.0%	0.0%	0.0%	0.0%	0.0%
977	50	10	3.0%	33.2%	35.4%	0.0%	0.0%	0.0%	0.0%	0.0%	0.2%	19.9%	8.3%	0.0%	0.0%	0.0%	0.0%	0.0%

Traffic Flows and Breakdown by 16 Vehicle Classes (Year 2026)

Link No.	Speed Limit	Total Vehicle	19 - Motorcycles (MC)	01 - Private Cars (PC)	03 - Taxi	14 - Non-franchised Bus <=6.4t	15 - Non-franchised Bus 6.4-15t	16 - Non-franchised Bus >15t	12 - Private Light Bus <=3.5t	13 - Private Light Bus >3.5t	04 - Light Goods Vehicles <=2.5t	05 - Lt Goods Vehicles 2.5-3.5t	06 - Light Goods Vehicles >3.5t	07 - Heavy Goods Vehicles <=15t	08 - Heavy Goods Vehicles >15t	17 - Franchised Bus (SD)	18 - Franchised Bus (DD)	11 - Public Light Buses
	km/hr	0700-0800																
978	50	10	3.0%	33.2%	35.4%	0.0%	0.0%	0.0%	0.0%	0.0%	0.2%	19.9%	8.3%	0.0%	0.0%	0.0%	0.0%	0.0%
979	50	10	3.0%	33.2%	35.4%	0.0%	0.0%	0.0%	0.0%	0.0%	0.2%	19.9%	8.3%	0.0%	0.0%	0.0%	0.0%	0.0%
980	50	10	3.0%	33.2%	35.4%	0.0%	0.0%	0.0%	0.0%	0.0%	0.2%	19.9%	8.3%	0.0%	0.0%	0.0%	0.0%	0.0%
981	50	10	3.0%	33.2%	35.4%	0.0%	0.0%	0.0%	0.0%	0.0%	0.2%	19.9%	8.3%	0.0%	0.0%	0.0%	0.0%	0.0%
982	50	190	2.4%	26.6%	10.0%	2.8%	2.0%	3.3%	1.0%	5.2%	0.0%	4.2%	1.7%	3.4%	0.3%	0.0%	1.5%	35.5%
983	50	190	2.4%	26.6%	10.0%	2.8%	2.0%	3.3%	1.0%	5.2%	0.0%	4.2%	1.7%	3.4%	0.3%	0.0%	1.5%	35.5%
984	50	172	3.0%	32.8%	19.7%	1.9%	1.3%	2.2%	0.7%	3.5%	0.1%	7.1%	2.9%	4.0%	0.3%	0.0%	0.0%	20.4%
985	50	50	0.6%	6.6%	7.0%	0.2%	0.1%	0.2%	0.1%	0.3%	0.0%	3.9%	1.6%	1.0%	0.3%	0.2%	7.6%	70.1%
986	70	195	3.4%	37.2%	27.7%	2.2%	1.6%	2.6%	0.8%	4.2%	0.1%	7.8%	3.2%	4.1%	1.0%	0.1%	3.9%	0.0%
987	70	308	2.8%	31.0%	22.1%	4.3%	3.0%	5.0%	1.6%	8.0%	0.1%	6.9%	2.9%	3.3%	0.8%	0.1%	2.5%	5.7%
988	70	784	3.8%	41.2%	17.4%	3.1%	2.2%	3.6%	1.1%	5.7%	0.1%	8.9%	3.7%	5.8%	0.1%	0.0%	0.6%	2.7%
989	70	672	4.1%	44.7%	18.2%	2.3%	1.6%	2.7%	0.8%	4.2%	0.1%	9.5%	4.0%	6.5%	0.1%	0.0%	0.7%	0.6%
990	50	112	1.8%	20.1%	12.4%	7.9%	5.6%	9.2%	2.9%	14.6%	0.1%	5.4%	2.3%	1.9%	0.3%	0.0%	0.0%	15.6%
992	70	3549	3.3%	36.5%	21.0%	1.8%	1.3%	2.1%	0.7%	3.4%	0.1%	9.3%	3.8%	4.8%	0.5%	0.1%	4.3%	7.0%
993	70	3511	3.7%	40.5%	16.5%	2.0%	1.4%	2.3%	0.7%	3.7%	0.1%	8.0%	3.3%	4.6%	0.2%	0.1%	5.1%	7.8%
994	50	832	4.7%	51.8%	18.7%	1.8%	1.3%	2.1%	0.7%	3.4%	0.1%	7.6%	3.1%	2.6%	0.2%	0.0%	1.4%	0.5%
995	50	189	4.5%	49.0%	23.3%	1.8%	1.3%	2.1%	0.6%	3.3%	0.1%	6.7%	2.8%	2.0%	0.1%	0.1%	2.5%	0.0%
996	50	388	2.8%	30.5%	12.2%	1.7%	1.2%	1.9%	0.6%	3.1%	0.1%	13.5%	5.6%	5.9%	1.2%	0.3%	11.8%	7.8%
998	50	196	2.9%	31.4%	13.7%	1.1%	0.8%	1.3%	0.4%	2.0%	0.1%	9.7%	4.0%	8.2%	0.5%	0.2%	8.3%	15.4%
999	50	334	4.1%	45.2%	29.7%	0.7%	0.5%	0.9%	0.3%	1.4%	0.0%	4.7%	2.0%	1.3%	0.1%	0.2%	6.6%	2.3%
1001	50	208	2.9%	31.9%	10.8%	2.4%	1.7%	2.9%	0.9%	4.5%	0.1%	7.9%	3.3%	5.1%	0.8%	0.0%	0.0%	24.8%
1002	50	291	3.5%	38.0%	18.1%	1.3%	0.9%	1.6%	0.5%	2.5%	0.1%	7.5%	3.1%	4.5%	0.7%	0.0%	0.0%	17.7%
1003	50	1131	3.5%	38.2%	17.6%	1.5%	1.1%	1.8%	0.6%	2.8%	0.1%	13.6%	5.6%	10.6%	0.9%	0.0%	0.0%	2.0%
1004	50	821	3.9%	42.5%	7.7%	1.2%	0.9%	1.4%	0.4%	2.3%	0.1%	10.2%	4.2%	24.9%	0.2%	0.0%	0.0%	0.0%
1006	70	3118	3.6%	39.1%	16.6%	2.1%	1.5%	2.5%	0.8%	3.9%	0.1%	7.5%	3.1%	4.7%	0.2%	0.1%	5.4%	8.8%
1007	70	3549	3.3%	36.5%	21.0%	1.8%	1.3%	2.1%	0.7%	3.4%	0.1%	9.3%	3.8%	4.8%	0.5%	0.1%	4.3%	7.0%
1008	50	106	3.8%	42.2%	30.8%	2.7%	1.9%	3.2%	1.0%	5.0%	0.0%	4.8%	2.0%	2.5%	0.1%	0.0%	0.0%	0.0%
1011	70	1723	4.3%	47.3%	13.7%	4.0%	2.8%	4.7%	1.5%	7.4%	0.1%	6.7%	2.8%	3.7%	0.0%	0.0%	1.1%	0.0%
1012	70	1822	4.6%	50.3%	9.9%	3.2%	2.3%	3.8%	1.2%	6.0%	0.1%	7.7%	3.2%	4.2%	0.2%	0.1%	2.3%	1.1%
1014	70	2457	3.3%	36.3%	15.1%	1.8%	1.3%	2.1%	0.7%	3.3%	0.1%	8.4%	3.5%	3.7%	0.4%	0.3%	11.4%	8.5%
1015	50	309	4.0%	44.1%	18.4%	1.6%	1.1%	1.9%	0.6%	3.0%	0.0%	3.6%	1.5%	1.1%	0.2%	0.4%	18.5%	0.0%
1016	50	216	3.2%	35.6%	21.6%	1.3%	0.9%	1.5%	0.5%	2.4%	0.2%	18.8%	7.8%	4.3%	0.1%	0.0%	1.8%	0.0%
1017	70	2285	4.7%	51.7%	16.3%	1.4%	1.0%	1.6%	0.5%	2.6%	0.1%	9.2%	3.8%	5.0%	0.5%	0.0%	1.4%	0.2%
1020	50	30	4.1%	44.5%	26.9%	1.8%	1.3%	2.2%	0.7%	3.4%	0.1%	6.6%	2.7%	5.6%	0.1%	0.0%	0.0%	0.0%
1021	50	30	3.5%	38.7%	30.7%	2.3%	1.7%	2.7%	0.9%	4.3%	0.1%	7.1%	2.9%	4.7%	0.3%	0.0%	0.0%	0.0%
3001	50	17	1.8%	19.6%	21.0%	0.0%	0.0%	0.0%	0.0%	0.0%	0.1%	11.8%	4.9%	0.0%	0.0%	0.0%	0.0%	40.8%
3002	50	17	1.8%	19.6%	21.0%	0.0%	0.0%	0.0%	0.0%	0.0%	0.1%	11.8%	4.9%	0.0%	0.0%	0.0%	0.0%	40.8%
3003	50	318	3.5%	38.5%	30.6%	2.3%	1.6%	2.7%	0.9%	4.3%	0.1%	7.0%	2.9%	4.7%	0.3%	0.0%	0.6%	0.0%
3004	50	343	4.0%	44.4%	26.8%	1.8%	1.3%	2.2%	0.7%	3.4%	0.1%	6.4%	2.6%	5.5%	0.1%	0.0%	0.6%	0.0%
3005	50	30	3.5%	38.7%	30.7%	2.3%	1.7%	2.7%	0.9%	4.3%	0.1%	7.1%	2.9%	4.7%	0.3%	0.0%	0.0%	0.0%
3006	50	30	4.1%	44.5%	26.9%	1.8%	1.3%	2.2%	0.7%	3.4%	0.1%	6.6%	2.7%	5.6%	0.1%	0.0%	0.0%	0.0%
3007	50	37	2.9%	31.5%	25.0%	1.9%	1.3%	2.2%	0.7%	3.5%	0.1%	5.8%	2.4%	3.9%	0.2%	0.0%	0.0%	18.6%
3008	50	37	2.9%	31.5%	25.0%	1.9%	1.3%	2.2%	0.7%	3.5%	0.1%	5.8%	2.4%	3.9%	0.2%	0.0%	0.0%	18.6%
3009	50	17	1.8%	19.6%	21.0%	0.0%	0.0%	0.0%	0.0%	0.0%	0.1%	11.8%	4.9%	0.0%	0.0%	0.0%	0.0%	40.8%
3010	50	10	3.0%	33.2%	35.4%	0.0%	0.0%	0.0%	0.0%	0.0%	0.2%	19.9%	8.3%	0.0%	0.0%	0.0%	0.0%	0.0%
3011	50	37	3.3%	36.3%	21.9%	1.5%	1.1%	1.8%	0.6%	2.8%	0.1%	5.4%	2.2%	4.5%	0.1%	0.0%	0.0%	18.5%
3012	50	354	3.4%	37.8%	30.0%	2.3%	1.6%	2.7%	0.8%	4.2%	0.1%	6.9%	2.8%	4.6%	0.3%	0.0%	0.5%	1.9%
3013	50	380	4.0%	43.7%	26.4%	1.8%	1.3%	2.1%	0.7%	3.4%	0.1%	6.3%	2.6%	5.4%	0.1%	0.0%	0.5%	1.8%
3014	50	186	3.7%	40.5%	32.2%	2.4%	1.7%	2.9%	0.9%	4.6%	0.1%	5.2%	2.2%	3.5%	0.2%	0.0%	0.0%	0.0%
3015	50	226	4.2%	46.6%	28.2%	1.9%	1.4%	2.3%	0.7%	3.6%	0.0%	4.8%	2.0%	4.1%	0.1%	0.0%	0.0%	0.0%
3016	50	165	4.3%	47.0%	28.4%	2.0%	1.4%	2.3%	0.7%	3.6%	0.0%	4.5%	1.9%	3.9%	0.1%	0.0%	0.0%	0.0%
3017	50	157	3.7%	41.0%	32.6%	2.5%	1.8%	2.9%	0.9%	4.6%	0.0%	4.7%	1.9%	3.1%	0.2%	0.0%	0.0%	0.0%
3018	50	907	3.7%	40.6%	31.1%	2.3%	1.7%	2.7%	0.9%	4.4%	0.1%	5.4%	2.2%	3.7%	0.2%	0.0%	0.2%	0.8%
3019	50	980	4.1%	45.2%	28.1%	2.0%	1.4%	2.3%	0.7%	3.6%	0.1%	5.1%	2.1%	4.3%	0.1%	0.0%	0.2%	0.7%
3020	50	56	4.4%	48.4%	29.2%	2.0%	1.4%	2.4%	0.7%	3.7%	0.0%	3.5%	1.5%	2.7%	0.1%	0.0%	0.0%	0.0%
3021	50	97	3.8%	42.2%	33.6%	2.6%	1.8%	3.0%	0.9%	4.7%	0.0%	3.4%	1.4%	2.3%	0.2%	0.0%	0.0%	0.0%
3022	50	929	3.7%	40.4%	31.3%	2.4%	1.7%	2.8%	0.9%	4.4%	0.1%	5.4%	2.2%	3.7%	0.2%	0.0%	0.2%	0.7%
3023	50	939	4.2%	45.7%	27.6%	1.9%	1.3%	2.2%	0.7%	3.5%	0.1%	5.1%	2.1%	4.4%	0.1%	0.0%	0.2%	0.7%
3024	50	124	3.8%	41.7%	33.1%	2.5%	1.8%	3.0%	0.9%	4.7%	0.0%	4.0%	1.7%	2.7%	0.2%	0.0%	0.0%	0.0%
3025	50	79	4.3%	47.6%	28.8%	2.0%	1.4%	2.3%	0.7%	3.7%	0.0%	4.0%	1.6%	3.4%	0.1%	0.0%	0.0%	0.0%
3026	50	974	3.6%	40.0%	31.8%	2.4%	1.7%	2.8%	0.9%	4.5%	0.1%	5.3%	2.2%	3.5%	0.2%	0.0%	0.2%	0.7%
3027	50	939	4.2%	45.7%	27.6%	1.9%	1.3%	2.2%	0.7%	3.5%	0.1%	5.1%	2.1%	4.4%	0.1%	0.0%	0.2%	0.7%
3028	50	816	3.8%	42.1%	30.5%	2.1%	1.5%	2.4%	0.8%	3.9%	0.1%	5.5%	2.3%	3.9%	0.3%	0.0%	0.2%	0.8%
3029	50	708	4.0%	44.4%	25.7%	2.6%	1.9%	3.1%	1.0%	4.9%	0.1%	5.1%	2.1%	3.8%	0.1%	0.0%	0.3%	1.0%
3030	50	936	3.9%	42.8%	31.5%	2.6%	1.8%	3.0%	0.9%	4.8%	0.0%	4.2%	1.8%	2.6%	0.1%	0.0%	0.0%	0.0%
3031	50	1008	4.2%	46.6%	30.9%	1.6%	1.2%	1.9%	0.6%	3.0%	0.0%	4.4%	1.8%	3.5%	0.1%	0.0%	0.0%	0.0%
3032	50	976	3.9%	42.4%	31.9%	2.6%	1.8%	3.0%	0.9%	4.8%	0.0%	4.2%	1.8%	2.5%	0.1%	0.0%	0.0%	0.0%
3033	50	970	4.3%	47.1%	30.6%	1.6%	1.1%	1.8%	0.6%	2.9%	0.0%	4.4%	1.8%	3.6%	0.1%	0.0%	0.0%	0.0%
3034	50	683	3.7%	40.9%	34.7%	2.4%	1.7%	2.8%	0.9%	4.5%	0.0%	4.3%	1.8%	2.1%	0.1%	0.0%	0.0%	0.0%
3035	50	644	4.4%	48.5%	32.4%	0.8%	0.6%	1.0%	0.3%	1.5%	0.0%	4.6%	1.9%	3.8%	0.1%	0.0%	0.0%	0.0%
3036	50	816	3.8%	42.1%	30.5%	2.1%	1.5%	2.4%	0.8%	3.9%	0.1%	5.5%	2.3%	3.9%	0.3%	0.0%	0.2%	0.8%
3037	50	683	4.1%	44.8%	25.2%	2.6%	1.8%	3.1%	1.0%	4.9%	0.1%	5.2%	2.1%	3.8%	0.1%	0.0%	0.3%	1.0%
3038	50	816	3.8%	42.1%	30.5%	2.1%	1.5%	2.4%	0.8%	3.9%	0.1%	5.5%	2.3%	3.9%	0.3%	0.0%	0.2%	0.8%
3039	50	683	4.1%	44.8%	25.2%	2.6%	1.8%	3.1%	1.0%	4.9%	0.1%	5.2%	2.1%	3.8%	0.1%	0.0%	0.3%	1.0%
3040	50	837	4.4%	47.9%	28.5%	1.5%	1.1%	1.8%	0.6%	2.8%	0.1%	5.8%	2.4%	2.1%	0.1%	0.0%	0.2%	0.8%
3041	50	744	4.0%	44.3%	25.0%	2.1%	1.5%	2.4%	0.8%	3.8%	0.1%	8.1%	3.3%	3.3%	0.2%	0.0%	0.3%	0.9%
3042	50	212	4.4%	48.8%	21.4%	1.8%	1.2%	2.1%	0.6%	3.3%	0.1%	10.1%	4.2%	1.8%	0.2%	0.0%	0.0%	0.0%
3043	50	201	4.5%	49.9%	20.4%	1.6%	1.2%	1.9%	0.6%	3.0%	0.1%	10.4%	4.3%	1.9%	0.2%	0.0%	0.0%	0.0%
3044	50	720	3.9%	43.1%	27.8%	1.8%	1.3%	2.1%	0.7%	3.4%	0.1%	7.8%	3.2%	3.4%	0.2%	0.0%	0.3%	0.9%
3045	50	802	4.3%	47.2%	31.0%	1.3%	0.9%	1.5%	0.5%	2.3%	0.1%	5.5%	2.3%	2.2%	0.1%	0.0%	0.2%	0.9%
3046	50	76	4.1%	45.2%	31.9%	2.1%	1.5%	2.5%	0.8%	4.0%	0.0%	4.6%	1.9%	1.1%	0.2%	0.0%	0.0%	0.0%
3047	50	45	5.1%	56.2%	26.1%	0.9%	0.6%	1.1%	0.3%	1.7%	0.0%	4.8%	2.0%	1.1%	0.1%	0.0%	0.0%	0.0%
3048	80	1270	6.2%	67.9%	6.0%	1.1%	0.8%	1.3%	0.4%	2.0%	0.0%	4.1%	1.7%	7.4%	1.2%	0.0%	0.0%	0.0%
3049	80	707	5.2%	57.2%	5.6%	1.2%	0.8%	1.4%	0.4%	2.2%	0.1%	11.1%	4.6%	9.4%	0.7%	0.0%	0.0%	0.0%
3050	50	259	4.8%	53.1%	24.2%	1.3%	0.9%	1.5%	0.5%	2.4%	0.1%	6.7%	2.8%	1.6%	0.1%	0.0%	0.0%	0.0%
3052	50	728	3.9%	43.1%	27.5%	2.0%	1.4%	2.4%	0.7%	3.8%	0.1%	7.3%	3.0%	3.3%	0.1%	0.0%	0.3%	0.9%
3053	50	1062	4.4%	48.6%	29.3%	1.3%	0.9%	1.5%	0.5%	2.3%	0.1%	5.8%	2.4%	2.0%	0.1%	0.0%	0.2%	0.6%
3055	50	284	4.7%	51.5%	26.4%	1.2%	0.9%	1.4%	0.5%	2.3%	0.1%	6.6%	2.7%	1.6%	0.2%	0.0%	0.0%	0.0%
3056	70	1833	3.5%	38.7%	15.1%	2.7%	1.9%	3.2%	1.0%	5.0%	0.1%	12.5%	5.2%	7.0%	1.0%	0.0%	1.8%	1.2%
3057	50	355	4.1%	44.9%	12.7%	3.4%	2.4%	4.0%	1.3%	6.4%	0.1%	7.8%	3.2%	3.7%	0.0%	0.0%	1.1%	4.9%
3058	50	371	3.5%	38.6%	27.6%	2.2%	1.5%	2.5%	0.8%	4.0%	0.1%	8.0%	3.3%	2.5%	0.3%	0.0%	1.0%	3.9%
3059	50	662	4.3%	47.5%	25.3%	0.9%	0.6%	1.1%	0.3%	1.7%	0.1%	9.0%	3.7%	2.9%	0.2%	0.0%	0.0%	2.2%
3060	70	1290	3.7%	40.8%	10.9%	3.3%	2.4%	3.9%	1.2%	6.2%	0.1%	11.3%	4.7%	7.5%	1.4%	0.1%	2.3%	0.3%
3061	70	1822	4.6%	50.3%	9.9%	3.2%	2.3%	3.8%	1.2%	6.0%	0.1%	7.7%	3.2%	4.2%	0.2%	0.1%	2.3%	1.1%
3062	70	3250	4.9%	53.5%	9.6%	2.3%	1.6%	2.7%	0.8%	4.3%	0.1%	7.4%	3.1%	5.2%	0.2%	0.1%	3.6%	0.7%
3063	50	542	3.1%	33.7%	25.2%	1.2%	0.8%	1.4%	0.4%	2.2%	0.2%	15.3%	6.3%	6.0%	0.2%	0.0%	0.7%	3.2%
3064	70	1073	3.7%	40.6%	23.0%	2.3%	1.6%	2.7%	0.8%	4.2%	0.1%	9.8%	4.1%	4.3%	0.8%	0.0%	1.9%	0.0%
3065	70	881	4.1%	45.3%	19.7%	1.0%	0.7%	1.1%	0.4%	1.8%	0.1%	12.8%	5.3%	5.2%	0.6%	0.0%	1.7%	0.0%
3066	70	1037	5.0%	54.8%	11.0%	1.9%	1.3%	2.2%	0.7%	3.4%	0.1%	8.1%	3.4%	5.5%	0.4%	0.0%	1.9%	0.4%
3067	50	914	3.2%	35.7%	26.2%	1.6%	1.1%	1.9%	0.6%	2.9%	0.1%	12.3%	5.1%	4.6%	0.3%	0.0%	0.8%	3.5%
3068	50	1017	4.2%	46.6%	20.9%	1.8%	1.3%	2.1%	0.7%	3.3%	0.1%	8.6%	3.6%	3.2%	0.2%	0.0%	0.4%	3.2%
3069	50	817	4.0%	43.9%	20.3%	1.5%	1.1%	1.8%	0.6%	2.8%	0.1%	8.1%	3.4%	3.0%	0.3%	0.0%	2.1%	7.0%
3072	70	1822	4.6%	50.3%	9.9%	3.2%	2.3%	3.8%	1.2%	6.0%	0.1%	7.7%	3.2%	4.2%	0.2%	0.1%	2.3%	1.1%
3073	70	2214	4.8%	52.9%	8.9%	2.5%	1.8%	2.9%	0.9%	4.6%	0.1%	7.1%	2.9%	5.1%	0.1%	0.1%	4.4%	0.9%
3074	50	571	4.2%	46.5%	19.1%	3.3%	2.4%	3.9%	1.2%	6.2%	0.1%	6.4%	2.6%	3.6%	0.5%	0.0%	0.0%	0.0%

Traffic Flows and Breakdown by 16 Vehicle Classes (Year 2026)

Link No.	Speed Limit	Total Vehicle	19 - Motorcycles (MC)	01 - Private Cars (PC)	03 - Taxi	14 - Non-franchised Bus <=6.4t	15 - Non-franchised Bus 6.4-15t	16 - Non-franchised Bus >15t	12 - Private Light Bus <=3.5t	13 - Private Light Bus >3.5t	04 - Light Goods Vehicles <=2.5t	05 - Lt Goods Vehicles 2.5-3.5t	06 - Light Goods Vehicles >3.5t	07 - Heavy Goods Vehicles <=15t	08 - Heavy Goods Vehicles >15t	17 - Franchised Bus (SD)	18 - Franchised Bus (DD)	11 - Public Light Buses
	km/hr	0700-0800																
3075	50	716	4.8%	53.1%	15.4%	1.9%	1.4%	2.3%	0.7%	3.6%	0.1%	9.4%	3.9%	3.3%	0.2%	0.0%	0.0%	0.0%
3076	50	516	4.5%	49.7%	21.5%	1.2%	0.9%	1.4%	0.4%	2.3%	0.1%	9.7%	4.0%	3.8%	0.4%	0.0%	0.0%	0.0%
3077	80	1841	5.6%	61.2%	10.1%	1.8%	1.3%	2.1%	0.7%	3.3%	0.0%	4.8%	2.0%	6.2%	0.9%	0.0%	0.0%	0.0%
3078	80	1419	5.0%	55.2%	10.5%	1.6%	1.1%	1.8%	0.6%	2.9%	0.1%	10.2%	4.2%	6.3%	0.4%	0.0%	0.0%	0.0%
3081	50	67	4.8%	52.5%	31.2%	0.8%	0.6%	0.9%	0.3%	1.5%	0.0%	4.3%	1.8%	1.3%	0.1%	0.0%	0.0%	0.0%
3082	50	217	3.5%	38.0%	27.9%	1.1%	0.8%	1.3%	0.4%	2.1%	0.1%	13.6%	5.6%	4.8%	0.8%	0.0%	0.0%	0.0%
3084	70	2502	4.6%	50.5%	17.4%	1.3%	1.0%	1.6%	0.5%	2.5%	0.1%	9.6%	4.0%	5.0%	0.5%	0.0%	1.3%	0.2%
3086	70	780	4.1%	45.5%	12.7%	3.7%	2.6%	4.3%	1.3%	6.8%	0.1%	9.0%	3.7%	4.9%	1.2%	0.0%	0.0%	0.0%
3088	50	17	1.8%	19.6%	21.0%	0.0%	0.0%	0.0%	0.0%	0.0%	0.1%	11.8%	4.9%	0.0%	0.0%	0.0%	0.0%	40.8%
3089	50	30	3.5%	38.7%	30.7%	2.3%	1.6%	2.7%	0.9%	4.3%	0.1%	7.1%	2.9%	4.7%	0.3%	0.0%	0.0%	0.0%
4001	50	809	3.3%	36.4%	23.9%	2.1%	1.5%	2.5%	0.8%	4.0%	0.1%	12.9%	5.3%	5.1%	0.6%	0.0%	0.0%	1.4%
4002	50	316	3.9%	42.8%	22.7%	2.8%	1.9%	3.2%	1.0%	5.1%	0.1%	9.1%	3.8%	3.4%	0.2%	0.0%	0.0%	0.0%
4003	50	873	4.1%	45.2%	20.3%	1.1%	0.8%	1.3%	0.4%	2.1%	0.1%	8.8%	3.7%	5.1%	0.7%	0.1%	4.5%	1.6%
4004	70	4841	3.1%	34.0%	18.3%	2.1%	1.5%	2.5%	0.8%	4.0%	0.1%	10.9%	4.5%	4.9%	0.6%	0.1%	5.9%	6.7%
4005	70	5476	3.9%	43.1%	18.4%	1.1%	0.8%	1.3%	0.4%	2.0%	0.1%	7.2%	3.0%	4.3%	0.3%	0.2%	7.8%	5.9%
4006	70	2779	2.8%	31.1%	21.0%	2.0%	1.4%	2.4%	0.7%	3.7%	0.1%	8.8%	3.6%	4.0%	0.4%	0.2%	9.6%	8.1%
4007	80	511	5.4%	59.2%	5.5%	1.1%	0.8%	1.3%	0.4%	2.0%	0.1%	10.2%	4.2%	9.2%	0.7%	0.0%	0.0%	0.0%
4008	50	1078	3.7%	40.1%	17.5%	2.4%	1.7%	2.8%	0.9%	4.4%	0.1%	10.2%	4.2%	3.0%	1.0%	0.1%	2.7%	5.4%
4009	50	838	3.2%	35.6%	16.2%	2.0%	1.4%	2.3%	0.7%	3.7%	0.1%	9.2%	3.8%	2.6%	0.8%	0.1%	5.5%	12.6%
4010	50	460	4.7%	51.2%	23.1%	1.6%	1.1%	1.9%	0.6%	3.0%	0.1%	7.9%	3.3%	1.4%	0.1%	0.0%	0.0%	0.0%
4011	50	343	4.7%	51.9%	23.7%	1.5%	1.0%	1.7%	0.5%	2.7%	0.1%	7.6%	3.1%	1.3%	0.1%	0.0%	0.0%	0.0%
4012	50	34	4.7%	51.9%	23.7%	1.5%	1.0%	1.7%	0.5%	2.7%	0.1%	7.6%	3.1%	1.3%	0.1%	0.0%	0.0%	0.0%
4014	70	1211	4.0%	44.4%	26.5%	1.0%	0.7%	1.2%	0.4%	1.9%	0.1%	8.6%	3.5%	4.1%	0.8%	0.1%	2.8%	0.0%
4015	70	442	3.4%	37.9%	21.5%	3.5%	2.5%	4.1%	1.3%	6.5%	0.1%	9.1%	3.8%	5.5%	0.1%	0.0%	0.0%	0.9%
4016	70	772	4.1%	44.8%	16.4%	2.7%	1.9%	3.1%	1.0%	5.0%	0.1%	10.6%	4.4%	5.2%	0.2%	0.0%	0.0%	0.5%
4018	70	1016	4.2%	45.7%	26.2%	0.8%	0.5%	0.9%	0.3%	1.4%	0.1%	8.7%	3.6%	4.1%	0.8%	0.1%	2.6%	0.0%
4019	50	1279	2.9%	32.1%	16.9%	1.5%	1.1%	1.8%	0.6%	2.8%	0.2%	17.3%	7.1%	10.7%	1.6%	0.0%	0.0%	3.5%
4021	50	526	5.1%	55.9%	16.1%	1.7%	1.2%	1.9%	0.6%	3.1%	0.0%	3.1%	1.3%	1.6%	0.2%	0.1%	2.5%	5.6%
4022	50	33	0.9%	9.9%	10.5%	0.0%	0.0%	0.0%	0.0%	0.0%	0.1%	5.9%	2.5%	0.0%	0.0%	0.0%	0.0%	70.3%
4023	50	33	0.9%	9.9%	10.5%	0.0%	0.0%	0.0%	0.0%	0.0%	0.1%	5.9%	2.5%	0.0%	0.0%	0.0%	0.0%	70.3%
4024	50	249	4.9%	53.9%	19.1%	2.1%	1.5%	2.5%	0.8%	4.0%	0.1%	4.8%	2.0%	1.7%	0.2%	0.0%	0.0%	2.3%
4025	50	113	3.0%	32.5%	12.4%	1.2%	0.8%	1.4%	0.4%	2.2%	0.1%	10.0%	4.1%	7.7%	0.8%	0.0%	0.0%	23.3%
4026	50	243	3.4%	37.3%	21.6%	1.4%	1.0%	1.7%	0.5%	2.7%	0.2%	17.9%	7.4%	4.5%	0.4%	0.0%	0.0%	0.0%
4027	80	2691	5.1%	56.4%	9.1%	1.6%	1.1%	1.9%	0.6%	3.0%	0.1%	10.6%	4.4%	5.7%	0.4%	0.0%	0.0%	0.0%
4028	50	53	5.1%	56.4%	9.1%	1.6%	1.1%	1.9%	0.6%	3.0%	0.1%	10.6%	4.4%	5.7%	0.4%	0.0%	0.0%	0.0%
4029	50	244	3.7%	40.6%	16.1%	2.0%	1.4%	2.3%	0.7%	3.7%	0.1%	5.3%	2.2%	2.0%	0.4%	0.5%	19.2%	0.0%
4030	50	1033	3.4%	37.4%	13.8%	1.5%	1.0%	1.7%	0.5%	2.8%	0.1%	5.8%	2.4%	2.0%	0.4%	0.2%	7.4%	19.6%
4031	50	83	4.9%	53.8%	22.1%	1.6%	1.1%	1.8%	0.6%	2.9%	0.1%	5.8%	2.4%	2.7%	0.1%	0.0%	0.0%	0.0%
4032	70	3989	3.5%	38.1%	20.3%	1.9%	1.3%	2.2%	0.7%	3.5%	0.1%	9.2%	3.8%	4.4%	0.5%	0.1%	4.1%	6.3%
4033	70	1120	3.9%	43.1%	14.0%	4.3%	3.0%	5.0%	1.6%	7.9%	0.1%	8.2%	3.4%	4.6%	1.0%	0.0%	0.0%	0.0%
4034	70	405	4.7%	51.1%	11.0%	2.3%	1.6%	2.7%	0.8%	4.3%	0.1%	11.4%	4.7%	4.9%	0.3%	0.0%	0.0%	0.0%
4035	70	847	4.0%	44.2%	16.5%	2.9%	2.1%	3.4%	1.1%	5.4%	0.1%	10.2%	4.2%	5.2%	0.2%	0.0%	0.0%	0.5%
4036	70	1222	3.9%	42.8%	15.9%	3.6%	2.5%	4.2%	1.3%	6.7%	0.1%	9.0%	3.7%	5.1%	0.8%	0.0%	0.0%	0.3%
4037	70	2306	3.7%	40.2%	15.7%	3.1%	2.2%	3.6%	1.1%	5.7%	0.1%	10.6%	4.4%	6.2%	1.2%	0.1%	2.1%	0.2%
5137	50	728	2.9%	31.4%	20.2%	1.9%	1.3%	2.2%	0.7%	3.4%	0.2%	17.6%	7.3%	9.7%	1.2%	0.0%	0.0%	0.0%
5138	50	413	3.7%	40.4%	15.2%	2.7%	1.9%	3.1%	1.0%	5.0%	0.1%	12.4%	5.1%	7.3%	0.4%	0.0%	0.0%	1.9%
5143	50	309	2.9%	31.7%	16.4%	3.1%	2.2%	3.7%	1.1%	5.8%	0.1%	14.3%	5.9%	10.4%	2.2%	0.0%	0.0%	0.0%
5144	50	189	2.5%	27.8%	12.1%	3.0%	2.2%	3.6%	1.1%	5.7%	0.2%	16.1%	6.7%	11.8%	3.2%	0.0%	0.0%	4.1%
5145	50	507	3.3%	36.1%	14.4%	2.1%	1.5%	2.5%	0.8%	4.0%	0.2%	15.4%	6.4%	10.4%	1.5%	0.0%	0.0%	1.5%
5146	50	701	2.6%	28.4%	18.4%	1.3%	0.9%	1.6%	0.5%	2.5%	0.2%	20.1%	8.3%	11.9%	2.0%	0.0%	0.0%	1.1%
5189	50	196	4.8%	52.2%	6.0%	1.5%	1.0%	1.7%	0.5%	2.7%	0.1%	13.3%	5.5%	9.9%	0.6%	0.0%	0.0%	0.0%
5190	50	154	3.9%	42.9%	10.5%	1.8%	1.3%	2.1%	0.7%	3.3%	0.1%	14.3%	5.9%	11.8%	1.5%	0.0%	0.0%	0.0%
5191	50	622	6.2%	67.7%	7.9%	2.7%	1.9%	3.2%	1.0%	5.1%	0.0%	1.1%	0.4%	2.8%	0.0%	0.0%	0.0%	0.0%
5192	50	577	6.6%	72.8%	8.6%	0.5%	0.4%	0.6%	0.2%	0.9%	0.0%	3.9%	1.6%	3.3%	0.4%	0.0%	0.0%	0.0%
5193	50	712	3.8%	42.1%	3.9%	1.3%	0.9%	1.6%	0.5%	2.5%	0.1%	9.2%	3.8%	30.0%	0.3%	0.0%	0.0%	0.0%
5194	50	648	4.0%	44.2%	14.1%	2.4%	1.7%	2.9%	0.9%	4.5%	0.1%	8.4%	3.5%	12.8%	0.5%	0.0%	0.0%	0.0%
5195	80	511	5.4%	59.2%	5.5%	1.1%	0.8%	1.3%	0.4%	2.0%	0.1%	10.2%	4.2%	9.2%	0.7%	0.0%	0.0%	0.0%
5196	80	693	5.8%	63.8%	3.9%	1.6%	1.1%	1.9%	0.6%	3.0%	0.0%	4.1%	1.7%	10.7%	1.8%	0.0%	0.0%	0.0%
5197	80	1423	4.3%	47.0%	5.0%	2.2%	1.6%	2.6%	0.8%	4.2%	0.1%	8.7%	3.6%	19.5%	0.4%	0.0%	0.0%	0.0%
5198	80	1340	4.9%	54.3%	8.8%	2.0%	1.4%	2.3%	0.7%	3.7%	0.1%	6.2%	2.6%	11.7%	1.1%	0.0%	0.0%	0.0%
5199	50	721	3.9%	42.9%	4.1%	1.3%	0.9%	1.5%	0.5%	2.4%	0.1%	9.2%	3.8%	29.1%	0.3%	0.0%	0.0%	0.0%
5200	50	146	3.5%	38.9%	9.9%	2.0%	1.4%	2.4%	0.7%	3.8%	0.1%	14.2%	5.9%	15.5%	1.5%	0.0%	0.0%	0.0%
5201	50	572	4.3%	47.5%	12.3%	2.0%	1.4%	2.3%	0.7%	3.7%	0.1%	8.8%	3.6%	12.8%	0.5%	0.0%	0.0%	0.0%
5202	50	272	3.9%	43.2%	12.1%	2.7%	1.9%	3.2%	1.0%	5.0%	0.1%	11.0%	4.6%	10.7%	0.5%	0.0%	0.0%	0.0%
5224	50	199	3.1%	33.5%	7.8%	8.4%	6.0%	9.9%	3.1%	15.7%	0.0%	3.0%	1.2%	8.3%	0.0%	0.0%	0.0%	0.0%
5225	50	912	3.7%	40.2%	4.8%	2.9%	2.0%	3.4%	1.1%	5.4%	0.1%	7.8%	3.2%	25.3%	0.2%	0.0%	0.0%	0.0%
5226	50	425	7.6%	83.4%	7.9%	0.0%	0.0%	0.0%	0.0%	0.1%	0.0%	0.5%	0.2%	0.2%	0.0%	0.0%	0.0%	0.0%
5245	80	561	4.5%	49.2%	5.3%	6.4%	4.5%	7.5%	2.3%	11.8%	0.0%	0.6%	0.2%	7.7%	0.1%	0.0%	0.0%	0.0%
5254	50	174	2.6%	28.4%	13.2%	2.4%	1.7%	2.8%	0.9%	4.4%	0.2%	18.0%	7.5%	14.5%	3.6%	0.0%	0.0%	0.0%
5256	70	2599	4.4%	47.9%	5.3%	5.4%	3.8%	6.4%	2.0%	10.1%	0.1%	6.4%	2.7%	1.9%	0.0%	0.1%	2.5%	1.1%
5257	70	2857	3.6%	40.1%	5.0%	5.1%	3.6%	6.0%	1.9%	9.5%	0.1%	9.2%	3.8%	5.2%	0.0%	0.1%	6.0%	0.7%
5262	50	357	3.5%	38.1%	15.7%	1.6%	1.1%	1.9%	0.6%	3.0%	0.1%	13.3%	5.5%	8.5%	0.7%	0.0%	0.0%	6.3%
5263	50	541	2.6%	28.2%	22.8%	1.1%	0.8%	1.3%	0.4%	2.0%	0.2%	18.8%	7.8%	8.6%	1.2%	0.0%	0.0%	4.1%
5264	50	721	3.9%	42.9%	4.1%	1.3%	0.9%	1.5%	0.5%	2.4%	0.1%	9.2%	3.8%	29.1%	0.3%	0.0%	0.0%	0.0%
6252	50	4848	3.2%	35.4%	15.9%	1.6%	1.1%	1.9%	0.6%	3.0%	0.1%	9.4%	3.9%	4.3%	0.5%	0.3%	14.1%	4.8%
8033	70	768	4.5%	49.3%	8.2%	2.1%	1.5%	2.5%	0.8%	3.9%	0.1%	5.1%	2.1%	4.7%	0.0%	0.4%	14.9%	0.0%
8340	50	381	3.5%	37.9%	17.6%	3.6%	2.6%	4.3%	1.3%	6.8%	0.1%	9.8%	4.1%	6.2%	0.2%	0.0%	1.0%	1.0%
9098	70	1090	5.3%	57.7%	9.1%	3.2%	2.2%	3.7%	1.2%	5.9%	0.1%	5.1%	2.1%	2.8%	0.0%	0.0%	1.7%	0.0%
9112	70	1022	5.6%	61.5%	6.9%	2.2%	1.6%	2.6%	0.8%	4.1%	0.0%	3.3%	1.4%	1.7%	0.0%	0.2%	8.0%	0.0%
9205	50	97	3.8%	41.4%	33.0%	2.5%	1.8%	2.9%	0.9%	4.7%	0.0%	4.2%	1.8%	2.8%	0.2%	0.0%	0.0%	0.0%
9206	50	64	4.3%	47.3%	28.6%	2.0%	1.4%	2.3%	0.7%	3.7%	0.0%	4.3%	1.8%	3.7%	0.1%	0.0%	0.0%	0.0%
9301	50	471	3.6%	39.4%	36.4%	2.4%	1.7%	2.8%	0.9%	4.4%	0.0%	4.5%	1.9%	2.0%	0.0%	0.0%	0.0%	0.0%
9302	50	211	4.0%	44.3%	31.0%	2.5%	1.8%	3.0%	0.9%	4.7%	0.0%	3.7%	1.5%	2.3%	0.2%	0.0%	0.0%	0.0%
9303	50	458	4.2%	46.0%	35.2%	0.8%	0.6%	0.9%	0.3%	1.5%	0.0%	4.5%	1.9%	4.0%	0.1%	0.0%	0.0%	0.0%
9304	50	186	5.0%	54.4%	25.7%	0.9%	0.6%	1.1%	0.3%	1.7%	0.0%	4.8%	2.0%	3.4%	0.2%	0.0%	0.0%	0.0%

Traffic Flows and Breakdown by 16 Vehicle Classes (Year 2026)

Link No.	Speed Limit	Total Vehicle	19 - Motorcycles (MC)	01 - Private Cars (PC)	03 - Taxi	14 - Non-franchised Bus <=6.4t	15 - Non-franchised Bus 6.4-15t	16 - Non-franchised Bus >15t	12 - Private Light Bus <=3.5t	13 - Private Light Bus >3.5t	04 - Light Goods Vehicles <=2.5t	05 - Lt Goods Vehicles 2.5-3.5t	06 - Light Goods Vehicles >3.5t	07 - Heavy Goods Vehicles <=15t	08 - Heavy Goods Vehicles >15t	17 - Franchised Bus (SD)	18 - Franchised Bus (DD)	11 - Public Light Buses
	km/hr	0800-0900																
1	50	338	6.0%	66.4%	17.4%	0.9%	0.6%	1.0%	0.3%	1.6%	0.0%	2.8%	1.2%	1.5%	0.4%	0.0%	0.0%	0.0%
2	50	795	4.7%	52.1%	22.9%	1.4%	1.0%	1.6%	0.5%	2.6%	0.1%	6.5%	2.7%	3.0%	0.8%	0.0%	0.0%	0.0%
3	70	1647	4.7%	51.5%	20.4%	1.0%	0.7%	1.2%	0.4%	1.9%	0.1%	6.4%	2.6%	5.4%	0.2%	0.0%	0.0%	3.5%
4	70	2073	4.1%	45.3%	21.4%	1.1%	0.7%	1.2%	0.4%	2.0%	0.1%	8.9%	3.7%	4.0%	0.5%	0.0%	0.0%	6.6%
5	50	123	4.6%	51.0%	20.0%	1.6%	1.1%	1.8%	0.6%	2.9%	0.1%	8.3%	3.4%	4.4%	0.2%	0.0%	0.0%	0.0%
6	50	134	5.4%	59.8%	9.7%	0.8%	0.5%	0.9%	0.3%	1.4%	0.1%	7.3%	3.0%	4.7%	1.5%	0.1%	4.4%	0.0%
7	50	646	3.1%	34.0%	8.3%	1.2%	0.9%	1.4%	0.4%	2.3%	0.1%	12.8%	5.3%	3.6%	0.7%	0.4%	18.4%	7.0%
8	50	690	2.9%	32.0%	17.8%	0.7%	0.5%	0.8%	0.3%	1.3%	0.1%	7.5%	3.1%	4.9%	1.5%	0.4%	17.0%	9.1%
9	50	48	4.4%	48.4%	15.7%	0.7%	0.5%	0.8%	0.3%	1.3%	0.1%	14.3%	5.9%	6.7%	0.9%	0.0%	0.0%	0.0%
10	50	237	3.8%	41.3%	22.0%	1.2%	0.8%	1.4%	0.4%	2.2%	0.1%	10.8%	4.5%	6.1%	1.6%	0.1%	3.7%	0.0%
11	50	673	4.2%	46.4%	11.2%	0.7%	0.5%	0.8%	0.3%	1.3%	0.1%	6.3%	2.6%	2.6%	0.5%	0.3%	12.8%	9.4%
12	50	470	2.6%	28.7%	16.5%	1.0%	0.7%	1.2%	0.4%	2.0%	0.1%	6.0%	2.5%	2.5%	0.6%	0.6%	25.6%	8.9%
13	50	293	4.7%	51.6%	20.6%	1.2%	0.8%	1.4%	0.4%	2.2%	0.1%	8.0%	3.3%	2.9%	0.6%	0.0%	0.0%	2.0%
14	50	326	3.7%	41.0%	20.9%	0.9%	0.7%	1.1%	0.3%	1.7%	0.1%	8.2%	3.4%	2.4%	0.5%	0.1%	4.8%	10.1%
15	50	857	3.9%	42.5%	21.2%	1.6%	1.1%	1.8%	0.6%	2.9%	0.1%	11.4%	4.7%	3.3%	1.0%	0.0%	0.0%	3.9%
16	50	262	5.7%	62.2%	19.7%	0.8%	0.5%	0.9%	0.3%	1.4%	0.0%	4.3%	1.8%	2.2%	0.2%	0.0%	0.0%	0.0%
17	50	128	5.2%	57.5%	13.6%	0.8%	0.6%	1.0%	0.3%	1.6%	0.1%	10.6%	4.4%	3.1%	1.1%	0.0%	0.0%	0.0%
18	50	548	4.5%	48.9%	24.4%	1.3%	0.9%	1.5%	0.5%	2.4%	0.1%	7.9%	3.3%	2.8%	0.5%	0.0%	0.0%	1.1%
19	50	102	5.2%	57.3%	20.3%	0.4%	0.3%	0.4%	0.1%	0.7%	0.1%	7.2%	3.0%	4.6%	0.4%	0.0%	0.0%	0.0%
20	50	14	3.0%	33.2%	35.5%	0.3%	0.2%	0.3%	0.1%	0.5%	0.2%	16.6%	6.9%	2.4%	0.9%	0.0%	0.0%	0.0%
21	50	239	3.6%	39.1%	17.1%	1.1%	0.8%	1.2%	0.4%	2.0%	0.1%	8.0%	3.3%	2.4%	0.5%	0.2%	6.5%	13.8%
22	50	643	3.8%	41.8%	19.8%	1.6%	1.1%	1.9%	0.6%	3.0%	0.1%	12.0%	5.0%	3.1%	0.9%	0.0%	0.0%	5.1%
23	50	178	2.6%	28.7%	11.6%	1.1%	0.8%	1.3%	0.4%	2.1%	0.2%	17.1%	7.1%	5.0%	1.0%	0.2%	8.8%	11.8%
24	50	114	5.1%	55.9%	22.2%	0.7%	0.5%	0.8%	0.2%	1.2%	0.0%	4.3%	1.8%	1.8%	0.2%	0.0%	0.0%	5.3%
25	50	48	5.0%	54.6%	25.9%	0.9%	0.6%	1.0%	0.3%	1.6%	0.1%	5.3%	2.2%	2.3%	0.3%	0.0%	0.0%	0.0%
26	50	55	4.7%	51.8%	17.2%	1.4%	1.0%	1.6%	0.5%	2.6%	0.1%	10.1%	4.2%	4.3%	0.5%	0.0%	0.0%	0.0%
27	50	475	4.1%	45.3%	22.1%	1.6%	1.1%	1.9%	0.6%	2.9%	0.1%	9.2%	3.8%	3.5%	0.7%	0.0%	0.0%	3.2%
28	50	96	4.3%	47.5%	22.3%	1.6%	1.1%	1.9%	0.6%	3.0%	0.1%	10.2%	4.2%	2.7%	0.2%	0.0%	0.0%	0.0%
29	50	227	4.1%	45.2%	23.3%	1.5%	1.0%	1.7%	0.5%	2.7%	0.1%	10.9%	4.5%	3.6%	0.8%	0.0%	0.0%	0.0%
30	50	240	4.3%	47.6%	18.5%	0.9%	0.6%	1.0%	0.3%	1.6%	0.1%	11.9%	4.9%	7.3%	0.8%	0.0%	0.0%	0.0%
31	50	387	4.7%	51.6%	15.1%	0.8%	0.6%	1.0%	0.3%	1.6%	0.1%	11.9%	4.9%	6.7%	0.7%	0.0%	0.0%	0.0%
32	50	342	2.8%	30.7%	13.2%	1.2%	0.9%	1.5%	0.5%	2.3%	0.0%	4.3%	1.8%	1.7%	0.3%	0.6%	24.0%	14.3%
33	50	1189	3.6%	39.4%	21.1%	1.0%	0.7%	1.2%	0.4%	1.9%	0.1%	6.5%	2.7%	2.9%	0.6%	0.3%	12.4%	5.3%
34	50	573	4.4%	48.5%	15.2%	0.8%	0.6%	1.0%	0.3%	1.5%	0.1%	11.5%	4.8%	6.7%	0.6%	0.0%	0.0%	4.0%
35	50	174	0.9%	10.2%	6.6%	0.1%	0.1%	0.1%	0.0%	0.1%	0.0%	1.3%	0.6%	0.3%	0.0%	1.4%	58.8%	19.5%
36	50	1157	3.4%	37.8%	21.3%	1.1%	0.7%	1.2%	0.4%	2.0%	0.1%	7.9%	3.3%	3.9%	0.8%	0.3%	11.3%	4.4%
37	50	298	3.2%	34.6%	15.1%	0.8%	0.6%	1.0%	0.3%	1.5%	0.1%	12.6%	5.2%	4.0%	0.4%	0.0%	0.0%	20.5%
38	50	217	3.6%	39.3%	31.3%	1.4%	1.0%	1.7%	0.5%	2.6%	0.1%	9.2%	3.8%	4.5%	1.1%	0.0%	0.0%	0.0%
39	50	838	4.1%	44.6%	20.2%	1.3%	0.9%	1.5%	0.5%	2.4%	0.1%	10.9%	4.5%	5.6%	0.9%	0.1%	2.3%	0.0%
40	50	327	4.6%	50.0%	21.0%	0.7%	0.5%	0.8%	0.3%	1.3%	0.1%	9.3%	3.8%	7.2%	0.5%	0.0%	0.0%	0.0%
41	50	1110	3.5%	38.1%	28.9%	0.9%	0.6%	1.1%	0.3%	1.7%	0.1%	8.7%	3.6%	4.8%	0.7%	0.2%	6.4%	0.5%
53	50	999	3.7%	40.8%	35.8%	1.3%	0.9%	1.5%	0.5%	2.4%	0.1%	6.5%	2.7%	3.5%	0.3%	0.0%	0.0%	0.0%
54	50	980	3.9%	43.1%	34.0%	0.6%	0.5%	0.8%	0.2%	1.2%	0.1%	7.3%	3.0%	4.9%	0.4%	0.0%	0.0%	0.0%
55	50	980	3.9%	43.1%	34.0%	0.6%	0.5%	0.8%	0.2%	1.2%	0.1%	7.3%	3.0%	4.9%	0.4%	0.0%	0.0%	0.0%
56	50	842	4.3%	47.2%	20.4%	1.9%	1.4%	2.3%	0.7%	3.6%	0.1%	8.5%	3.5%	4.7%	1.4%	0.0%	0.0%	0.0%
57	50	2184	4.3%	47.5%	25.2%	1.1%	0.8%	1.3%	0.4%	2.0%	0.1%	8.5%	3.5%	4.4%	0.4%	0.0%	0.0%	0.4%
58	50	14	3.1%	34.2%	36.5%	0.1%	0.1%	0.2%	0.0%	0.2%	0.2%	17.1%	7.1%	1.0%	0.1%	0.0%	0.0%	0.0%
59	50	87	4.6%	50.2%	24.6%	1.0%	0.7%	1.2%	0.4%	1.8%	0.1%	7.7%	3.2%	3.9%	0.7%	0.0%	0.0%	0.0%
60	50	471	2.4%	26.8%	19.4%	0.6%	0.4%	0.6%	0.2%	1.0%	0.2%	15.2%	6.3%	9.3%	1.0%	0.4%	15.2%	1.1%
61	50	416	2.4%	25.8%	20.3%	0.4%	0.3%	0.5%	0.2%	0.8%	0.2%	14.8%	6.1%	8.3%	1.0%	0.4%	17.2%	1.2%
62	50	400	2.5%	27.1%	21.5%	0.4%	0.3%	0.4%	0.1%	0.7%	0.1%	13.5%	5.6%	7.3%	1.0%	0.4%	17.8%	1.2%
63	50	427	2.6%	28.6%	21.7%	0.4%	0.3%	0.5%	0.1%	0.7%	0.1%	13.2%	5.5%	7.1%	1.0%	0.4%	16.7%	1.2%
64	50	13	3.2%	34.8%	37.2%	0.0%	0.0%	0.0%	0.0%	0.0%	0.2%	17.4%	7.2%	0.0%	0.0%	0.0%	0.0%	0.0%
65	50	34	5.0%	54.9%	26.1%	0.6%	0.4%	0.7%	0.2%	1.1%	0.1%	6.9%	2.9%	1.1%	0.1%	0.0%	0.0%	0.0%
66	50	145	3.3%	36.6%	16.6%	0.8%	0.5%	0.9%	0.3%	1.4%	0.1%	9.2%	3.8%	7.1%	0.7%	0.0%	0.0%	18.6%
67	50	293	4.1%	45.5%	14.0%	0.6%	0.4%	0.7%	0.2%	1.1%	0.0%	2.1%	0.9%	1.4%	0.1%	0.5%	23.0%	5.5%
68	50	146	1.3%	14.3%	5.2%	0.2%	0.1%	0.2%	0.1%	0.3%	0.0%	1.6%	0.7%	1.0%	0.2%	1.1%	46.2%	27.4%
69	50	162	1.4%	15.5%	5.3%	0.4%	0.3%	0.5%	0.2%	0.8%	0.0%	1.7%	0.7%	1.1%	0.2%	1.0%	41.7%	29.1%
70	50	202	1.9%	21.1%	5.5%	1.0%	0.7%	1.2%	0.4%	1.9%	0.0%	3.7%	1.5%	2.2%	0.2%	0.8%	33.4%	24.3%
71	50	68	3.4%	37.1%	20.1%	0.8%	0.6%	0.9%	0.3%	1.5%	0.2%	14.7%	6.1%	13.2%	1.3%	0.0%	0.0%	0.0%
72	50	13	3.2%	34.8%	37.2%	0.0%	0.0%	0.0%	0.0%	0.0%	0.2%	17.4%	7.2%	0.0%	0.0%	0.0%	0.0%	0.0%
73	50	37	4.3%	47.3%	14.1%	1.7%	1.2%	2.0%	0.6%	3.1%	0.1%	6.4%	2.6%	0.5%	0.1%	0.0%	0.0%	16.3%
74	50	117	3.5%	38.2%	14.0%	0.4%	0.3%	0.5%	0.1%	0.8%	0.2%	19.8%	8.2%	13.2%	0.8%	0.0%	0.0%	0.0%
75	50	13	3.2%	34.8%	37.2%	0.0%	0.0%	0.0%	0.0%	0.0%	0.2%	17.4%	7.2%	0.0%	0.0%	0.0%	0.0%	0.0%
76	50	1001	3.3%	36.7%	10.5%	0.9%	0.6%	1.1%	0.3%	1.7%	0.1%	11.5%	4.8%	4.0%	0.7%	0.4%	15.7%	7.8%
77	50	707	3.0%	32.5%	17.9%	0.7%	0.5%	0.8%	0.3%	1.3%	0.1%	7.6%	3.1%	4.9%	1.4%	0.4%	16.6%	8.9%
78	50	207	4.9%	54.2%	10.6%	1.0%	0.7%	1.2%	0.4%	1.9%	0.1%	13.4%	5.5%	4.9%	1.1%	0.0%	0.0%	0.0%
79	50	33	1.3%	14.0%	15.0%	0.1%	0.1%	0.2%	0.0%	0.2%	0.3%	24.6%	10.2%	7.9%	2.0%	0.0%	0.0%	24.0%
80	50	247	5.2%	57.3%	18.0%	1.6%	1.2%	1.9%	0.6%	3.0%	0.0%	4.3%	1.8%	4.7%	0.2%	0.0%	0.0%	0.0%
81	50	463	5.6%	61.6%	14.3%	0.9%	0.7%	1.1%	0.3%	1.7%	0.1%	7.2%	3.0%	2.8%	0.7%	0.0%	0.0%	0.0%
82	50	210	5.0%	54.8%	22.7%	1.1%	0.7%	1.2%	0.4%	2.0%	0.1%	6.0%	2.5%	3.0%	0.5%	0.0%	0.0%	0.0%
83	50	250	4.9%	54.1%	24.6%	0.6%	0.4%	0.7%	0.2%	1.1%	0.1%	6.1%	2.5%	3.6%	1.0%	0.0%	0.0%	0.0%
84	50	395	4.0%	43.7%	17.7%	1.2%	0.8%	1.4%	0.4%	2.1%	0.1%	10.3%	4.3%	5.0%	0.6%	0.1%	3.0%	5.3%
85	50	680	4.7%	52.1%	23.1%	0.8%	0.6%	0.9%	0.3%	1.5%	0.1%	6.0%	2.5%	2.3%	0.3%	0.0%	1.7%	3.1%
86	50	133	5.3%	58.2%	12.6%	1.1%	0.8%	1.3%	0.4%	2.0%	0.1%	8.8%	3.7%	4.7%	1.2%	0.0%	0.0%	0.0%
87	50	1101	5.6%	61.6%	17.3%	1.0%	0.7%	1.2%	0.4%	1.9%	0.1%	4.9%	2.0%	2.2%	0.5%	0.0%	0.0%	0.5%
88	50	661	4.6%	50.9%	24.3%	0.7%	0.5%	0.9%	0.3%	1.4%	0.1%	7.0%	2.9%	3.7%	0.6%	0.0%	0.0%	2.1%
89	50	1566	4.1%	45.3%	20.1%	1.1%	0.8%	1.3%	0.4%	2.0%	0.1%	6.3%	2.6%	1.7%	0.2%	0.1%	4.1%	10.0%
90	50	2069	4.1%	44.9%	26.8%	1.6%	1.1%	1.9%	0.6%	2.9%	0.1%	6.3%	2.6%	2.7%	0.5%	0.1%	2.5%	1.4%
91	50	786	5.0%	55.3%	20.5%	1.0%	0.7%	1.1%	0.4%	1.8%	0.1%	5.9%	2.5%	1.4%	0.4%	0.0%	0.0%	3.9%
92	50	326	4.8%	53.1%	20.5%	1.6%	1.1%	1.9%	0.6%	3.0%	0.1%	5.5%	2.3%	2.9%	0.8%	0.0%	0.0%	1.8%
93	50	37	4.4%	48.3%	30.0%	1.3%	0.9%	1.5%	0.5%	2.3%	0.1%	6.3%	2.6%	1.5%	0.5%	0.0%	0.0%	0.0%
94	50	13	3.2%	34.8%	37.2%	0.0%	0.0%	0.0%	0.0%	0.0%	0.2%	17.4%	7.2%	0.0%	0.0%	0.0%	0.0%	0.0%
95	50	569	3.4%	37.7%	15.5%	1.1%	0.8%	1.3%	0.4%	2.1%	0.1%	6.6%	2.8%	2.6%	0.2%	0.4%	16.1%	8.8%
96	50	1673	3.6%	39.0%	17.1%	0.9%	0.7%	1.1%	0.3%	1.8%	0.1%	5.5%	2.3%	2.2%	0.4%	0.5%	20.3%	4.3%
97	50	946	4.3%	46.9%	28.7%	1.3%	0.9%	1.5%	0.5%	2.4%	0.1%	7.7%	3.2%	2.2%	0.4%	0.0%	0.0%	0.0%
98	50	18	2.3%	25.4%	27.1%	0.0%	0.0%	0.0%	0.0%	0.0%	0.1%	12.7%	5.3%	0.0%	0.0%	0.6%	26.5%	0.0%
99	70	2038	4.6%	50.3%	20.0%	1.1%	0.8%	1.3%	0.4%	2.1%	0.1%	7.4%	3.1%	5.6%	0.5%	0.0%	0.0%	2.8%
100	70	1074	3.8%	41.8%	24.3%	0.9%	0.6%	1.0%	0.3%	1.6%	0.1%	11.0%	4.6%	6.9%	1.0%	0.0%	2.0%	0.0%
101	50	1149	4.1%	44.7%	32.1%	0.7%	0.5%	0.8%	0.3%	1.3%	0.1%	6.9%	2.9%	4.7%	0.3%	0.0%	0.0%	0.7%
102	50	504	5.0%	55.1%	19.6%	0.8%	0.6%	1.0%	0.3%	1.6%	0.1%	5.7%	2.4%	1.7%	0.3%	0.0%	1.6%	4.4%
103	50	853	4.6%	50.2%	18.2%	1.7%	1.2%	2.0%	0.6%	3.1%	0.1%	5.9%	2.5%	3.0%	0.8%	0.0%	1.5%	4.7%
104	50	314	5.3%	58.0%	22.7%	1.1%	0.8%	1.3%	0.4%	2.0%	0.1%	5.0%	2.1%	1.3%	0.1%	0.0%	0.0%	0.0%
105	50	348	4.7%	51.7%	21.4%	1.8%	1.3%	2.1%	0.7%	3.3%	0.1%	5.9%	2.4%	3.6%	1.0%	0.0%	0.0%	0.0%
106	50	171	5.4%	59.3%	21.3%	1.0%	0.7%	1.2%	0.4%	1.9%	0.1%	5.1%	2.1%	1.4%	0.3%	0.0%	0.0%	0.0%
107	50	112	4.7%	51.7%	19.3%	1.4%	1.0%	1.7%	0.5%	2.7%	0.1%	9.4%	3.9%	3.1%	0.5%	0.0%	0.0%	0.0%
108	50	104	3.0%	33.1%	13.3%	0.6%	0.4%	0.7%	0.2%	1.1%	0.0%	3.8%	1.6%	0.6%	0.1%	0.6%	23.5%	17.4%
109	50	24	1.7%	19.2%	20.5%	0.5%	0.4%	0.6%	0.2%	1.0%	0.1%	9.6%	4.0%	1.0%	0.2%	1.0%	40.0%	0.0%
110	50	90	2.1%	22.6%	9.5%	0.3%	0.2%	0.4%	0.1%	0.6%	0.1%	10.5%	4.3%	4.7%	1.1%	0.9%	36.0%	6.7%
111	50	415	4.1%	44.6%	17.7%	0.8%	0.5%	0.9%	0.3%	1.4%	0.1%	7.0%	2.9%	2.8%	0.4%	0.3%	11.8%	4.3%
112	50	167	4.8%	52.8%	8.2%	0.3%	0.2%	0.3%	0.1%	0.5%	0.1%	6.4%	2.6%	1.9%	0.2%	0.4%	15.2%	6.0%
113	50	173	3.7%	40.3%	17.7%	1.1%	0.8%	1.3%	0.4%	2.1%	0.1%	10.1%	4.2%	2.8%	0.3%	0.4%	14.7%	0.0%
114	50	66	1.3%	14.7%	9.5%	0.4%	0.3%	0.5%	0.1%	0.7%	0.1%	10.3%	4.3%	2.6%	0.5%	0.9%	38.6%	15.2%
115	50	177	3.9%	43.1%	23.0%	0.6%	0.4%	0.7%	0.2%	1.1%	0.1%	6.3%	2.6%	1.4%	0.1%	0.4%	16.0%	0.0%
116	50	42	4.4%	48.8%	22.0%	1.2%	0.8%	1.4%	0.4%	2.2%	0.1%	11.4%	4.7%	2.1%	0.3%	0.0%	0.0%	0.0%

Traffic Flows and Breakdown by 16 Vehicle Classes (Year 2026)

Link No.	Speed Limit	Total Vehicle	19 - Motorcycles (MC)	01 - Private Cars (PC)	03 - Taxi	14 - Non-franchised Bus <=6.4t	15 - Non-franchised Bus 6.4-15t	16 - Non-franchised Bus >15t	12 - Private Light Bus <=3.5t	13 - Private Light Bus >3.5t	04 - Light Goods Vehicles <=2.5t	05 - Lt Goods Vehicles 2.5-3.5t	06 - Light Goods Vehicles >3.5t	07 - Heavy Goods Vehicles <=15t	08 - Heavy Goods Vehicles >15t	17 - Franchised Bus (SD)	18 - Franchised Bus (DD)	11 - Public Light Buses
	km/hr	0800-0900																
117	50	24	3.4%	37.7%	24.8%	0.7%	0.5%	0.8%	0.3%	1.3%	0.1%	10.1%	4.2%	3.1%	0.3%	0.3%	12.3%	0.0%
118	50	117	3.9%	43.0%	19.3%	1.2%	0.8%	1.4%	0.4%	2.2%	0.0%	4.4%	1.8%	3.3%	0.3%	0.1%	2.5%	15.4%
122	50	158	3.8%	41.7%	11.3%	1.5%	1.1%	1.7%	0.5%	2.8%	0.1%	13.6%	5.6%	4.4%	0.4%	0.0%	0.0%	11.4%
123	50	19	4.5%	49.8%	25.9%	0.3%	0.2%	0.4%	0.1%	0.6%	0.1%	12.0%	5.0%	0.7%	0.2%	0.0%	0.0%	0.0%
124	50	123	0.3%	3.8%	4.1%	0.1%	0.0%	0.1%	0.0%	0.1%	0.0%	1.9%	0.8%	0.1%	0.0%	0.2%	6.4%	82.1%
125	50	221	3.0%	32.7%	12.7%	1.8%	1.3%	2.1%	0.7%	3.4%	0.0%	4.3%	1.8%	3.5%	0.3%	0.0%	1.3%	31.3%
128	50	1574	4.8%	52.2%	21.3%	0.6%	0.4%	0.7%	0.2%	1.0%	0.1%	8.0%	3.3%	3.6%	0.4%	0.0%	0.0%	3.4%
129	50	1819	4.4%	48.3%	22.0%	1.1%	0.8%	1.3%	0.4%	2.1%	0.1%	10.1%	4.2%	4.5%	0.7%	0.0%	0.0%	0.0%
130	50	336	4.1%	44.8%	15.5%	0.8%	0.5%	0.9%	0.3%	1.4%	0.0%	3.4%	1.4%	0.4%	0.0%	0.2%	7.3%	19.1%
131	50	321	5.1%	56.0%	16.1%	2.0%	1.4%	2.4%	0.7%	3.8%	0.1%	5.8%	2.4%	3.9%	0.1%	0.0%	0.0%	0.0%
132	50	63	4.5%	49.2%	14.1%	1.7%	1.2%	2.0%	0.6%	3.2%	0.1%	8.4%	3.5%	5.0%	0.2%	0.0%	0.0%	6.3%
133	50	135	5.1%	56.3%	21.5%	0.9%	0.6%	1.1%	0.3%	1.7%	0.1%	6.8%	2.8%	2.4%	0.4%	0.0%	0.0%	0.0%
134	50	1200	3.8%	41.8%	20.4%	1.1%	0.8%	1.3%	0.4%	2.0%	0.1%	7.0%	2.9%	2.2%	0.2%	0.1%	5.4%	10.5%
135	50	2163	4.1%	45.5%	26.8%	1.5%	1.0%	1.7%	0.5%	2.7%	0.1%	6.7%	2.8%	2.7%	0.5%	0.1%	2.4%	1.1%
136	70	3700	4.2%	45.7%	17.6%	0.9%	0.7%	1.1%	0.3%	1.7%	0.1%	7.5%	3.1%	3.1%	0.3%	0.2%	7.7%	5.8%
137	70	3356	3.5%	38.0%	22.6%	1.1%	0.8%	1.3%	0.4%	2.1%	0.1%	8.2%	3.4%	4.5%	0.6%	0.2%	8.6%	4.6%
138	50	109	0.4%	4.7%	4.6%	0.1%	0.1%	0.1%	0.0%	0.1%	0.0%	2.2%	0.9%	0.3%	0.0%	0.2%	7.2%	79.1%
139	50	23	4.0%	44.2%	21.9%	2.4%	1.7%	2.8%	0.9%	4.4%	0.1%	10.1%	4.2%	3.2%	0.2%	0.0%	0.0%	0.0%
141	50	144	3.0%	33.4%	11.6%	0.6%	0.4%	0.7%	0.2%	1.1%	0.0%	3.2%	1.3%	2.6%	0.1%	0.0%	0.0%	41.6%
142	50	159	2.7%	29.2%	13.5%	1.2%	0.8%	1.4%	0.4%	2.2%	0.0%	3.8%	1.6%	2.8%	0.1%	0.0%	0.0%	40.3%
143	50	32	4.4%	47.9%	16.9%	2.0%	1.4%	2.4%	0.7%	3.8%	0.1%	9.5%	3.9%	6.9%	0.1%	0.0%	0.0%	0.0%
144	50	491	3.6%	39.3%	14.8%	0.8%	0.6%	0.9%	0.3%	1.5%	0.1%	7.6%	3.2%	3.2%	0.4%	0.1%	4.6%	19.2%
145	50	920	3.0%	32.9%	14.1%	1.2%	0.8%	1.4%	0.4%	2.2%	0.1%	10.8%	4.5%	4.5%	0.8%	0.3%	12.8%	10.1%
146	50	896	3.2%	35.6%	19.0%	0.8%	0.6%	1.0%	0.3%	1.6%	0.1%	9.5%	3.9%	4.7%	0.9%	0.3%	13.5%	4.9%
147	50	898	2.8%	30.6%	14.8%	1.1%	0.8%	1.3%	0.4%	2.1%	0.1%	10.7%	4.4%	4.1%	0.7%	0.3%	14.5%	11.4%
148	50	991	3.1%	34.2%	16.8%	0.9%	0.7%	1.1%	0.3%	1.7%	0.1%	10.7%	4.4%	5.1%	0.9%	0.3%	12.9%	6.7%
149	50	502	3.6%	39.5%	20.4%	1.6%	1.1%	1.9%	0.6%	3.0%	0.1%	10.5%	4.3%	4.2%	0.2%	0.0%	0.0%	9.2%
150	50	622	3.9%	43.2%	18.8%	1.1%	0.8%	1.3%	0.4%	2.0%	0.1%	7.9%	3.3%	2.7%	0.3%	0.0%	0.0%	14.3%
151	50	95	4.3%	47.7%	28.9%	1.5%	1.0%	1.7%	0.5%	2.7%	0.1%	6.3%	2.6%	2.1%	0.5%	0.0%	0.0%	0.0%
152	50	135	4.2%	45.7%	20.5%	1.0%	0.7%	1.1%	0.4%	1.8%	0.1%	9.1%	3.8%	2.8%	0.1%	0.0%	0.0%	8.9%
153	50	17	2.4%	26.8%	28.7%	0.0%	0.0%	0.0%	0.0%	0.0%	0.1%	13.4%	5.6%	0.0%	0.0%	0.0%	0.0%	22.9%
154	50	103	1.1%	12.2%	4.8%	0.1%	0.1%	0.1%	0.0%	0.2%	0.0%	3.6%	1.5%	1.6%	0.0%	0.0%	0.0%	74.5%
155	50	300	3.1%	34.4%	14.7%	0.8%	0.6%	0.9%	0.3%	1.5%	0.1%	5.3%	2.2%	1.8%	0.1%	0.0%	0.0%	34.3%
156	50	430	4.0%	44.4%	20.3%	1.3%	0.9%	1.5%	0.5%	2.4%	0.1%	11.6%	4.8%	5.2%	1.1%	0.0%	0.0%	1.9%
157	50	327	4.2%	46.4%	20.6%	1.2%	0.9%	1.4%	0.4%	2.3%	0.1%	11.2%	4.7%	5.2%	1.4%	0.0%	0.0%	0.0%
158	50	592	3.4%	36.9%	17.1%	2.1%	1.5%	2.5%	0.8%	3.9%	0.1%	12.9%	5.4%	4.5%	0.0%	0.0%	2.0%	6.9%
159	70	2549	4.0%	43.6%	18.5%	1.1%	0.7%	1.2%	0.4%	2.0%	0.1%	7.3%	3.0%	3.6%	0.4%	0.2%	6.8%	7.2%
160	70	2562	3.6%	39.3%	23.0%	1.2%	0.8%	1.4%	0.4%	2.2%	0.1%	8.2%	3.4%	4.5%	0.4%	0.2%	6.6%	4.7%
162	50	346	4.6%	50.9%	20.5%	0.4%	0.3%	0.5%	0.2%	0.8%	0.1%	10.2%	4.2%	6.9%	0.3%	0.0%	0.0%	0.0%
163	50	170	2.5%	27.4%	21.6%	1.3%	0.9%	1.5%	0.5%	2.4%	0.2%	22.8%	9.4%	8.8%	0.6%	0.0%	0.0%	0.0%
164	50	426	5.0%	54.6%	22.5%	1.0%	0.7%	1.2%	0.4%	1.9%	0.1%	5.7%	2.4%	2.0%	0.1%	0.0%	0.0%	2.6%
165	50	61	2.6%	28.5%	24.3%	0.7%	0.5%	0.8%	0.3%	1.3%	0.2%	20.0%	8.3%	11.0%	1.5%	0.0%	0.0%	0.0%
166	50	102	4.2%	46.2%	18.6%	1.3%	0.9%	1.6%	0.5%	2.5%	0.1%	11.1%	4.6%	8.0%	0.3%	0.0%	0.0%	0.0%
167	50	146	3.1%	33.7%	21.0%	0.7%	0.5%	0.8%	0.2%	1.2%	0.2%	19.3%	8.0%	10.0%	1.3%	0.0%	0.0%	0.0%
168	50	621	3.5%	38.3%	16.0%	0.7%	0.5%	0.8%	0.3%	1.3%	0.1%	12.5%	5.2%	8.6%	0.4%	0.0%	1.9%	9.8%
170	50	329	3.5%	37.9%	22.8%	1.2%	0.9%	1.5%	0.5%	2.3%	0.1%	13.9%	5.8%	5.0%	0.1%	0.0%	0.0%	4.6%
171	50	512	3.6%	39.2%	15.4%	0.6%	0.4%	0.7%	0.2%	1.1%	0.1%	12.9%	5.3%	5.0%	0.5%	0.3%	12.2%	2.3%
172	50	35	4.5%	49.3%	17.2%	3.7%	2.6%	4.3%	1.3%	6.8%	0.1%	6.7%	2.8%	0.7%	0.0%	0.0%	0.0%	0.0%
173	50	332	3.8%	41.9%	20.4%	0.8%	0.6%	1.0%	0.3%	1.5%	0.2%	15.6%	6.4%	6.5%	1.0%	0.0%	0.0%	0.0%
174	50	874	3.5%	38.7%	20.8%	0.5%	0.4%	0.6%	0.2%	1.0%	0.1%	12.3%	5.1%	8.1%	0.3%	0.0%	1.3%	7.0%
175	50	518	2.8%	31.1%	12.6%	1.2%	0.8%	1.4%	0.4%	2.2%	0.1%	11.2%	4.6%	3.3%	0.2%	0.5%	21.9%	5.8%
176	50	960	3.3%	36.8%	20.3%	0.9%	0.7%	1.1%	0.3%	1.7%	0.1%	9.2%	3.8%	4.6%	1.0%	0.3%	12.6%	3.3%
179	50	543	4.8%	52.4%	22.5%	1.2%	0.9%	1.4%	0.4%	2.3%	0.1%	7.3%	3.0%	2.9%	0.6%	0.0%	0.0%	0.0%
180	50	530	5.2%	57.6%	19.0%	1.3%	0.9%	1.6%	0.5%	2.5%	0.1%	6.5%	2.7%	1.9%	0.2%	0.0%	0.0%	0.0%
181	50	291	2.2%	23.6%	11.6%	0.9%	0.7%	1.1%	0.3%	1.7%	0.1%	4.8%	2.0%	1.7%	0.2%	0.8%	31.9%	16.5%
182	50	807	3.7%	40.4%	12.6%	1.1%	0.7%	1.2%	0.4%	2.0%	0.1%	5.5%	2.3%	4.7%	0.2%	0.5%	20.9%	3.8%
183	50	915	3.2%	34.6%	19.7%	0.8%	0.5%	0.9%	0.3%	1.4%	0.1%	6.8%	2.8%	1.9%	0.0%	0.5%	19.3%	7.2%
184	50	332	0.7%	7.3%	2.6%	0.1%	0.1%	0.2%	0.1%	0.3%	0.0%	1.2%	0.5%	1.2%	0.1%	1.9%	81.4%	2.4%
185	70	2615	4.5%	49.7%	15.6%	2.4%	1.7%	2.8%	0.9%	4.4%	0.1%	6.8%	2.8%	3.5%	0.0%	0.1%	4.7%	0.0%
186	70	3501	5.1%	55.9%	12.7%	1.2%	0.9%	1.4%	0.4%	2.3%	0.1%	6.3%	2.6%	4.7%	0.0%	0.2%	6.3%	0.0%
187	50	217	2.3%	24.8%	8.1%	0.4%	0.3%	0.5%	0.2%	0.8%	0.0%	4.5%	1.9%	4.0%	0.2%	0.5%	22.5%	29.0%
188	50	570	3.5%	38.9%	27.6%	0.9%	0.6%	1.1%	0.3%	1.7%	0.0%	2.2%	0.9%	1.2%	0.1%	0.2%	9.6%	11.1%
189	70	4257	4.1%	44.7%	18.4%	1.3%	0.9%	1.5%	0.5%	2.4%	0.1%	10.4%	4.3%	6.0%	0.9%	0.1%	2.8%	1.7%
190	70	3368	5.1%	55.8%	15.9%	0.8%	0.6%	0.9%	0.3%	1.5%	0.1%	7.7%	3.2%	5.7%	0.6%	0.0%	0.5%	1.5%
191	70	4512	3.8%	41.4%	17.7%	1.2%	0.8%	1.4%	0.4%	2.2%	0.1%	10.7%	4.5%	5.8%	0.8%	0.1%	6.0%	3.0%
192	70	4693	5.0%	54.5%	18.5%	0.8%	0.6%	1.0%	0.3%	1.6%	0.1%	6.2%	2.6%	4.5%	0.4%	0.1%	2.1%	1.7%
193	70	1599	4.5%	49.5%	12.7%	1.9%	1.4%	2.3%	0.7%	3.6%	0.1%	9.7%	4.0%	7.2%	0.2%	0.0%	1.0%	1.3%
194	70	3650	3.6%	39.6%	26.7%	0.9%	0.6%	1.0%	0.3%	1.6%	0.1%	7.9%	3.3%	4.0%	0.4%	0.1%	3.6%	6.4%
195	50	51	0.8%	9.1%	9.8%	0.1%	0.1%	0.2%	0.0%	0.2%	0.0%	4.6%	1.9%	0.7%	0.0%	1.5%	63.0%	7.8%
196	50	497	4.1%	45.2%	26.4%	0.9%	0.6%	1.0%	0.3%	1.7%	0.1%	5.7%	2.4%	4.2%	0.1%	0.2%	7.1%	0.0%
197	50	148	3.0%	33.2%	31.8%	0.8%	0.5%	0.9%	0.3%	1.4%	0.0%	1.8%	0.7%	1.1%	0.0%	0.6%	23.8%	0.0%
198	50	103	2.0%	21.8%	14.8%	0.7%	0.5%	0.8%	0.3%	1.3%	0.0%	2.3%	0.9%	1.1%	0.0%	1.2%	48.4%	3.9%
199	70	2002	3.7%	41.0%	20.8%	1.3%	0.9%	1.6%	0.5%	2.5%	0.1%	11.1%	4.6%	6.6%	1.6%	0.1%	3.7%	0.0%
201	50	1377	4.2%	45.8%	21.0%	1.9%	1.3%	2.2%	0.7%	3.5%	0.1%	8.9%	3.7%	4.3%	0.3%	0.0%	0.6%	1.6%
202	50	1898	3.9%	42.4%	23.2%	1.9%	1.3%	2.2%	0.7%	3.5%	0.1%	8.6%	3.6%	5.4%	0.7%	0.0%	1.4%	1.2%
203	70	1363	3.8%	42.2%	17.6%	1.5%	1.0%	1.7%	0.5%	2.7%	0.1%	11.8%	4.9%	7.0%	1.5%	0.1%	3.7%	0.0%
204	70	2260	4.4%	48.4%	25.3%	0.8%	0.5%	0.9%	0.3%	1.4%	0.1%	8.0%	3.3%	4.5%	0.4%	0.0%	1.4%	0.2%
205	50	283	3.6%	39.2%	27.3%	1.1%	0.8%	1.3%	0.4%	2.0%	0.1%	6.3%	2.6%	3.3%	0.5%	0.2%	10.0%	1.4%
206	50	639	3.7%	40.8%	28.0%	0.8%	0.6%	0.9%	0.3%	1.5%	0.1%	8.3%	3.4%	5.4%	0.6%	0.1%	5.5%	0.0%
207	50	230	3.1%	33.5%	23.9%	1.2%	0.8%	1.4%	0.4%	2.2%	0.0%	3.0%	1.2%	1.8%	0.2%	0.4%	15.7%	11.3%
208	50	391	3.2%	35.1%	26.3%	0.8%	0.5%	0.9%	0.3%	1.4%	0.1%	6.3%	2.6%	3.6%	0.2%	0.2%	9.7%	8.7%
209	50	846	3.7%	40.3%	25.9%	2.6%	1.8%	3.1%	1.0%	4.9%	0.1%	6.9%	2.9%	2.9%	0.4%	0.0%	2.0%	1.7%
210	50	1502	3.5%	38.7%	29.5%	1.8%	1.3%	2.2%	0.7%	3.4%	0.1%	6.4%	2.7%	3.7%	0.5%	0.1%	3.1%	2.3%
211	70	2434	3.5%	38.4%	23.7%	1.8%	1.3%	2.1%	0.7%	3.3%	0.1%	12.1%	5.0%	5.1%	0.7%	0.0%	0.1%	2.0%
212	70	2257	4.5%	49.3%	24.6%	0.9%	0.6%	1.0%	0.3%	1.6%	0.1%	7.3%	3.0%	4.8%	0.2%	0.0%	0.1%	1.6%
213	50	531	3.2%	35.6%	21.6%	0.9%	0.6%	1.1%	0.3%	1.7%	0.0%	4.7%	2.0%	2.1%	0.2%	0.2%	8.5%	17.1%
214	70	637	3.5%	38.2%	16.0%	0.8%	0.6%	0.9%	0.3%	1.5%	0.1%	4.9%	2.0%	4.1%	0.2%	0.1%	5.4%	21.5%
215	50	308	4.1%	45.2%	30.0%	1.1%	0.8%	1.3%	0.4%	2.0%	0.1%	7.2%	3.0%	3.4%	0.2%	0.0%	1.3%	0.0%
216	50	267	3.3%	36.7%	30.3%	0.9%	0.6%	1.0%	0.3%	1.6%	0.1%	7.4%	3.1%	2.9%	0.0%	0.1%	2.2%	9.4%
217	50	1194	3.3%	36.3%	28.3%	1.0%	0.7%	1.1%	0.4%	1.8%	0.1%	6.5%	2.7%	2.7%	0.4%	0.1%	5.4%	9.4%
218	50	745	3.4%	37.7%	19.7%	0.8%	0.6%	1.0%	0.3%	1.5%	0.1%	5.5%	2.3%	3.5%	0.3%	0.1%	5.4%	17.9%
219	50	663	3.4%	36.8%	33.6%	1.0%	0.7%	1.2%	0.4%	1.9%	0.1%	7.8%	3.2%	3.2%	0.5%	0.1%	2.9%	3.2%
220	50	272	3.9%	42.8%	24.3%	1.1%	0.8%	1.3%	0.4%	2.0%	0.1%	6.9%	2.8%	3.4%	0.5%	0.1%	2.2%	7.7%
221	50	690	3.6%	39.2%	28.4%	1.6%	1.1%	1.8%	0.6%	2.9%	0.1%	6.3%	2.6%	2.9%	0.3%	0.1%	3.0%	5.5%
222	50	473	2.7%	30.1%	25.3%	3.3%	2.3%	3.9%	1.2%	6.2%	0.1%	8.4%	3.5%	4.0%	0.5%	0.0%	0.6%	7.8%
223	50	137	3.2%	35.4%	24.6%	1.0%	0.7%	1.2%	0.4%	1.9%	0.2%	16.1%	6.7%	4.7%	0.4%	0.0%	0.0%	3.7%
226	50	241	3.8%	41.6%	25.2%	0.2%	0.2%	0.3%	0.1%	0.4%	0.0%	4.7%	1.9%	1.2%	0.0%	0.3%	12.1%	7.9%
227	50	980	4.5%	49.7%	29.1%	0.5%	0.3%	0.5%	0.2%	0.8%	0.1%	5.5%	2.3%	1.8%	0.1%	0.1%	3.4%	1.1%
228	50	15	2.9%	31.7%	34.1%	0.6%	0.4%	0.7%	0.2%	1.1%	0.2%	17.3%	7.2%	3.6%	0.0%	0.0%	0.0%	0.0%
229	50	123	4.0%	43.9%	35.6%	0.3%	0.2%	0.4%	0.1%	0.6%	0.1%	8.4%	3.5%	2.8%	0.1%	0.0%	0.0%	0.0%
230	50	220	2.8%	30.7%	22.7%	0.9%	0.6%	1.0%	0.3%	1.6%	0.1%	10.9%	4.5%	3.8%	0.5%	0.1%	4.4%	15.0%
231	50	459	3.3%	35.7%	26.5%	0.7%	0.5%	0.8%	0.2%	1.2%	0.2%	14.5%	6.0%	3.5%	0.2%	0.1%	2.8%	3.9%
232	50	58	4.2%	46.4%	26.1%	0.9%	0.6%	1.0%	0.3%	1.6%	0.1%	11.1%	4.6%	2.8%	0.3%	0.0%	0.0%	0.0%
235	50	893	3.6%	39.3%	32.0%	0.7%	0.5%	0.8%	0.2%	1.2%	0.1%	7.3%	3.0%	2.2%	0.1%	0.1%	2.4%	6.6%
236	50	589	4.7%	51.8%	25.6%	0.8%	0.5%	0.9%	0.3%	1.4%	0.1%	7.1%	2.9%	2.6%	0.1%	0.0%	0.0%	1.2%

Traffic Flows and Breakdown by 16 Vehicle Classes (Year 2026)

Link No.	Speed Limit	Total Vehicle	19 - Motorcycles (MC)	01 - Private Cars (PC)	03 - Taxi	14 - Non-franchised Bus <=6.4t	15 - Non-franchised Bus 6.4-15t	16 - Non-franchised Bus >15t	12 - Private Light Bus <=3.5t	13 - Private Light Bus >3.5t	04 - Light Goods Vehicles <=2.5t	05 - Lt Goods Vehicles 2.5-3.5t	06 - Light Goods Vehicles >3.5t	07 - Heavy Goods Vehicles <=15t	08 - Heavy Goods Vehicles >15t	17 - Franchised Bus (SD)	18 - Franchised Bus (DD)	11 - Public Light Buses
	km/hr	0800-0900																
237	50	358	3.9%	42.9%	27.3%	0.5%	0.4%	0.6%	0.2%	1.0%	0.1%	12.8%	5.3%	4.7%	0.2%	0.0%	0.0%	0.0%
238	50	136	3.2%	35.5%	23.8%	1.2%	0.9%	1.4%	0.4%	2.3%	0.2%	16.0%	6.6%	7.0%	1.4%	0.0%	0.0%	0.0%
239	70	2589	3.3%	36.4%	17.4%	1.2%	0.8%	1.4%	0.4%	2.2%	0.1%	10.6%	4.4%	4.8%	0.6%	0.2%	8.8%	7.3%
240	70	2473	4.0%	43.4%	14.4%	0.8%	0.5%	0.9%	0.3%	1.4%	0.1%	7.4%	3.1%	3.9%	0.4%	0.3%	13.6%	5.7%
241	50	333	2.6%	29.0%	19.6%	0.2%	0.2%	0.3%	0.1%	0.5%	0.1%	5.1%	2.1%	1.7%	0.1%	0.4%	14.9%	23.1%
242	50	509	2.4%	25.9%	22.9%	0.5%	0.4%	0.6%	0.2%	0.9%	0.1%	5.5%	2.3%	4.1%	0.0%	0.2%	9.8%	24.4%
243	50	178	4.1%	44.5%	35.6%	1.3%	0.9%	1.5%	0.5%	2.4%	0.0%	4.5%	1.9%	2.8%	0.2%	0.0%	0.0%	0.0%
244	50	65	4.6%	50.5%	32.7%	1.1%	0.7%	1.2%	0.4%	2.0%	0.0%	3.6%	1.5%	1.6%	0.0%	0.0%	0.0%	0.0%
245	50	732	2.6%	28.2%	21.7%	0.4%	0.3%	0.5%	0.2%	0.8%	0.1%	5.8%	2.4%	4.0%	0.1%	0.2%	8.7%	24.0%
246	50	561	3.0%	32.7%	24.5%	0.5%	0.3%	0.6%	0.2%	0.9%	0.1%	5.8%	2.4%	2.1%	0.0%	0.3%	11.3%	15.3%
247	50	131	2.9%	31.3%	37.0%	0.1%	0.1%	0.1%	0.0%	0.2%	0.1%	6.5%	2.7%	1.3%	0.0%	0.2%	10.5%	6.9%
248	50	275	4.2%	46.3%	24.8%	1.0%	0.7%	1.1%	0.4%	1.8%	0.1%	5.9%	2.5%	2.8%	0.2%	0.1%	5.0%	3.3%
249	50	619	3.6%	39.7%	34.2%	1.3%	0.9%	1.5%	0.5%	2.4%	0.1%	6.9%	2.8%	2.3%	0.1%	0.1%	2.2%	1.5%
250	50	1224	3.7%	40.7%	28.3%	1.1%	0.8%	1.3%	0.4%	2.0%	0.1%	10.5%	4.3%	4.1%	0.3%	0.0%	1.1%	1.3%
253	50	1001	3.7%	40.4%	34.6%	1.1%	0.8%	1.3%	0.4%	2.1%	0.1%	7.3%	3.0%	3.5%	0.2%	0.0%	0.6%	0.8%
254	50	437	3.8%	42.2%	34.7%	0.9%	0.7%	1.1%	0.3%	1.7%	0.1%	7.2%	3.0%	3.6%	0.2%	0.0%	0.4%	0.0%
255	50	438	3.8%	41.9%	29.9%	1.0%	0.7%	1.2%	0.4%	1.9%	0.1%	9.4%	3.9%	5.5%	0.2%	0.0%	0.0%	0.0%
256	50	266	3.5%	38.3%	34.5%	1.0%	0.7%	1.1%	0.4%	1.8%	0.1%	9.7%	4.0%	4.9%	0.1%	0.0%	0.0%	0.0%
257	50	1400	3.7%	40.1%	30.5%	1.1%	0.8%	1.3%	0.4%	2.0%	0.1%	9.7%	4.0%	3.9%	0.4%	0.0%	2.0%	0.0%
258	50	2645	4.4%	48.2%	25.1%	0.6%	0.4%	0.7%	0.2%	1.1%	0.1%	9.3%	3.9%	5.7%	0.2%	0.0%	0.0%	0.0%
259	50	596	4.3%	46.7%	23.0%	0.8%	0.5%	0.9%	0.3%	1.4%	0.1%	12.0%	5.0%	4.6%	0.4%	0.0%	0.0%	0.0%
260	50	741	2.7%	29.9%	24.9%	0.8%	0.6%	1.0%	0.3%	1.5%	0.1%	5.3%	2.2%	3.2%	0.2%	0.3%	10.7%	16.5%
261	50	563	3.0%	33.2%	15.0%	0.9%	0.6%	1.0%	0.3%	1.6%	0.1%	5.1%	2.1%	2.9%	0.2%	0.1%	4.2%	29.8%
262	50	406	3.8%	41.8%	30.1%	1.1%	0.8%	1.3%	0.4%	2.1%	0.1%	9.0%	3.7%	5.6%	0.2%	0.0%	0.0%	0.0%
263	50	309	3.4%	37.4%	31.7%	1.1%	0.8%	1.2%	0.4%	2.0%	0.1%	11.4%	4.7%	5.7%	0.1%	0.0%	0.0%	0.0%
264	50	1494	3.7%	41.0%	30.8%	1.0%	0.7%	1.2%	0.4%	1.9%	0.1%	9.3%	3.9%	3.7%	0.4%	0.0%	1.8%	0.0%
265	50	1761	4.2%	46.3%	25.1%	0.7%	0.5%	0.8%	0.3%	1.3%	0.1%	9.8%	4.1%	6.6%	0.3%	0.0%	0.0%	0.0%
266	50	545	4.0%	44.4%	25.2%	0.9%	0.6%	1.0%	0.3%	1.6%	0.1%	12.7%	5.3%	3.7%	0.2%	0.0%	0.0%	0.0%
267	50	1059	3.4%	37.4%	24.9%	1.3%	0.9%	1.5%	0.5%	2.3%	0.2%	14.7%	6.1%	4.4%	0.3%	0.0%	0.0%	2.2%
268	50	548	3.2%	34.8%	25.6%	1.2%	0.9%	1.5%	0.5%	2.3%	0.2%	16.1%	6.7%	6.3%	0.3%	0.0%	0.0%	0.5%
269	50	689	3.8%	42.0%	31.1%	0.5%	0.3%	0.5%	0.2%	0.8%	0.1%	11.1%	4.6%	4.2%	0.3%	0.0%	0.0%	0.4%
270	50	339	3.6%	39.1%	30.3%	0.6%	0.4%	0.7%	0.2%	1.2%	0.1%	12.5%	5.2%	4.8%	0.4%	0.0%	0.0%	0.9%
271	50	643	3.8%	41.3%	26.8%	1.1%	0.8%	1.3%	0.4%	2.0%	0.1%	12.5%	5.2%	4.4%	0.4%	0.0%	0.0%	0.0%
272	50	398	3.2%	35.0%	23.5%	0.8%	0.5%	0.9%	0.3%	1.4%	0.2%	17.0%	7.0%	4.8%	0.4%	0.0%	0.0%	5.0%
273	50	902	2.9%	32.0%	22.5%	1.2%	0.9%	1.5%	0.5%	2.3%	0.1%	13.2%	5.5%	3.6%	0.3%	0.3%	12.1%	1.0%
274	50	697	2.8%	31.0%	25.6%	0.9%	0.6%	1.0%	0.3%	1.6%	0.1%	11.0%	4.6%	2.8%	0.2%	0.4%	15.7%	1.3%
275	50	1650	4.1%	44.5%	26.3%	1.1%	0.8%	1.3%	0.4%	2.1%	0.1%	9.5%	3.9%	4.9%	0.3%	0.0%	0.0%	0.5%
276	50	1501	3.9%	42.5%	16.3%	1.6%	1.1%	1.9%	0.6%	3.0%	0.1%	11.1%	4.6%	7.4%	0.1%	0.1%	5.2%	0.4%
277	50	241	3.4%	37.3%	20.5%	1.7%	1.2%	2.0%	0.6%	3.2%	0.2%	16.2%	6.7%	6.3%	0.6%	0.0%	0.0%	0.0%
278	50	238	3.2%	35.2%	18.0%	0.9%	0.6%	1.1%	0.3%	1.7%	0.2%	20.2%	8.4%	9.6%	0.6%	0.0%	0.0%	0.0%
279	50	603	3.0%	33.4%	22.9%	1.1%	0.8%	1.3%	0.4%	2.1%	0.2%	17.8%	7.4%	5.9%	0.4%	0.0%	0.0%	3.3%
280	50	742	3.9%	43.3%	18.4%	0.9%	0.6%	1.0%	0.3%	1.6%	0.1%	10.2%	4.2%	4.1%	0.4%	0.2%	9.9%	0.8%
281	50	1312	3.7%	40.6%	20.8%	0.9%	0.6%	1.0%	0.3%	1.7%	0.1%	13.9%	5.8%	8.1%	0.9%	0.0%	0.6%	0.9%
282	50	1188	5.3%	57.7%	12.3%	0.5%	0.4%	0.6%	0.2%	1.0%	0.1%	6.2%	2.6%	11.3%	0.1%	0.0%	1.0%	0.7%
283	50	861	3.6%	39.8%	15.0%	2.5%	1.8%	3.0%	0.9%	4.7%	0.2%	16.5%	6.9%	4.0%	0.0%	0.0%	1.1%	0.0%
284	50	477	4.0%	43.9%	31.4%	0.8%	0.6%	1.0%	0.3%	1.5%	0.1%	8.0%	3.3%	5.0%	0.1%	0.0%	0.0%	0.0%
285	50	1732	3.5%	38.6%	20.2%	1.0%	0.7%	1.2%	0.4%	1.9%	0.2%	14.5%	6.0%	9.0%	0.8%	0.0%	1.3%	0.5%
286	50	1337	4.2%	45.9%	12.1%	0.9%	0.6%	1.0%	0.3%	1.6%	0.1%	8.8%	3.7%	18.7%	0.2%	0.0%	1.2%	0.6%
287	50	640	4.2%	46.0%	25.4%	0.7%	0.5%	0.8%	0.3%	1.3%	0.1%	7.4%	3.1%	4.5%	0.5%	0.0%	0.6%	4.7%
288	50	557	4.3%	47.3%	24.1%	1.0%	0.7%	1.1%	0.4%	1.8%	0.1%	6.4%	2.6%	3.5%	0.3%	0.0%	0.9%	5.4%
289	50	1034	3.7%	41.0%	17.8%	1.0%	0.7%	1.2%	0.4%	1.9%	0.1%	10.1%	4.2%	4.2%	0.6%	0.2%	9.3%	3.5%
290	50	2598	3.4%	36.9%	20.8%	2.2%	1.6%	2.6%	0.8%	4.1%	0.1%	8.3%	3.5%	2.6%	0.2%	0.1%	5.7%	7.2%
291	50	1270	3.3%	36.0%	8.8%	1.9%	1.3%	2.2%	0.7%	3.5%	0.1%	8.2%	3.4%	4.8%	0.2%	0.4%	15.5%	9.6%
292	70	3789	4.0%	44.3%	18.5%	1.5%	1.0%	1.7%	0.5%	2.7%	0.1%	9.4%	3.9%	5.5%	0.5%	0.1%	2.7%	3.5%
293	70	2897	4.8%	52.9%	10.8%	1.9%	1.3%	2.2%	0.7%	3.5%	0.1%	7.4%	3.0%	2.2%	0.2%	0.1%	3.0%	6.0%
294	50	3383	3.4%	37.0%	20.6%	1.2%	0.9%	1.5%	0.5%	2.3%	0.1%	9.1%	3.8%	3.9%	0.4%	0.2%	8.1%	7.3%
295	50	2384	3.4%	37.7%	12.8%	1.1%	0.8%	1.3%	0.4%	2.1%	0.1%	8.8%	3.6%	4.5%	0.4%	0.3%	11.6%	11.1%
296	50	286	2.8%	31.0%	20.3%	0.9%	0.6%	1.1%	0.3%	1.7%	0.1%	7.7%	3.2%	2.9%	0.1%	0.0%	0.0%	27.3%
297	50	153	1.8%	19.7%	14.6%	0.2%	0.2%	0.3%	0.1%	0.4%	0.1%	5.0%	2.1%	1.9%	0.1%	0.0%	0.0%	53.7%
299	50	1480	3.8%	41.8%	20.3%	0.9%	0.6%	1.0%	0.3%	1.7%	0.1%	12.3%	5.1%	9.6%	0.8%	0.0%	0.0%	1.6%
300	70	3165	5.1%	56.2%	7.7%	3.3%	2.4%	3.9%	1.2%	6.2%	0.1%	6.3%	2.6%	1.9%	0.0%	0.1%	2.1%	0.9%
301	70	3388	4.4%	48.2%	6.7%	3.2%	2.3%	3.8%	1.2%	6.0%	0.1%	9.2%	3.8%	5.2%	0.0%	0.1%	5.2%	0.6%
302	70	2119	4.9%	53.6%	7.9%	3.8%	2.7%	4.5%	1.4%	7.1%	0.1%	7.3%	3.0%	1.6%	0.0%	0.0%	0.9%	1.3%
303	70	2102	4.5%	49.2%	8.3%	2.9%	2.1%	3.4%	1.1%	5.4%	0.1%	12.3%	5.1%	4.3%	0.1%	0.0%	0.2%	1.0%
304	50	1604	3.2%	34.7%	27.0%	0.6%	0.4%	0.7%	0.2%	1.2%	0.1%	6.5%	2.7%	3.1%	0.3%	0.2%	9.3%	9.9%
305	50	1581	3.6%	39.8%	17.9%	1.0%	0.7%	1.2%	0.4%	1.9%	0.1%	5.3%	2.2%	2.7%	0.2%	0.4%	16.2%	6.5%
306	50	1260	4.0%	43.8%	20.2%	1.1%	0.7%	1.2%	0.4%	2.0%	0.1%	6.5%	2.7%	1.9%	0.2%	0.1%	5.1%	10.0%
307	50	1609	4.1%	45.1%	24.6%	1.5%	1.1%	1.8%	0.6%	2.9%	0.1%	7.0%	2.9%	3.0%	0.5%	0.1%	3.3%	1.4%
308	50	84	3.7%	40.9%	21.0%	0.9%	0.6%	1.1%	0.3%	1.7%	0.0%	4.2%	1.8%	3.1%	0.4%	0.1%	3.5%	16.6%
309	50	147	4.6%	50.4%	31.0%	1.3%	0.9%	1.5%	0.5%	2.3%	0.0%	3.3%	1.4%	2.7%	0.2%	0.0%	0.0%	0.0%
310	70	2038	4.6%	50.3%	20.0%	1.1%	0.8%	1.3%	0.4%	2.1%	0.1%	7.4%	3.1%	5.6%	0.5%	0.0%	0.0%	2.8%
311	70	2240	4.2%	45.7%	21.0%	1.1%	0.8%	1.3%	0.4%	2.0%	0.1%	9.2%	3.8%	4.0%	0.5%	0.0%	0.0%	6.1%
312	50	1219	4.2%	46.2%	9.4%	0.8%	0.5%	0.9%	0.3%	1.4%	0.1%	9.2%	3.8%	21.1%	0.2%	0.0%	0.0%	1.9%
313	50	350	5.5%	60.0%	19.7%	1.2%	0.8%	1.4%	0.4%	2.2%	0.0%	4.6%	1.9%	2.0%	0.2%	0.0%	0.0%	0.0%
314	50	260	5.2%	56.5%	23.7%	0.9%	0.6%	1.0%	0.3%	1.6%	0.1%	5.3%	2.2%	2.5%	0.1%	0.0%	0.0%	0.0%
315	50	149	5.1%	56.3%	23.6%	0.9%	0.6%	1.0%	0.3%	1.6%	0.1%	5.5%	2.3%	2.6%	0.1%	0.0%	0.0%	0.0%
316	50	183	5.4%	59.7%	19.6%	1.2%	0.8%	1.4%	0.4%	2.2%	0.0%	4.8%	2.0%	2.1%	0.2%	0.0%	0.0%	0.0%
317	50	195	5.3%	58.6%	20.0%	1.3%	0.9%	1.5%	0.5%	2.4%	0.1%	5.5%	2.3%	1.5%	0.2%	0.0%	0.0%	0.0%
318	50	172	5.0%	55.4%	25.3%	0.7%	0.5%	0.8%	0.2%	1.3%	0.1%	6.3%	2.6%	1.7%	0.1%	0.0%	0.0%	0.0%
319	50	387	4.8%	52.4%	25.2%	1.1%	0.8%	1.3%	0.4%	2.1%	0.1%	5.9%	2.5%	2.1%	0.1%	0.0%	1.3%	0.0%
320	50	194	4.0%	43.7%	28.0%	0.8%	0.5%	0.9%	0.3%	1.4%	0.1%	6.7%	2.8%	2.3%	0.3%	0.1%	6.0%	2.1%
321	50	531	4.9%	54.1%	17.5%	0.6%	0.5%	0.8%	0.2%	1.2%	0.1%	10.1%	4.2%	3.1%	0.3%	0.1%	2.2%	0.0%
322	50	42	4.8%	52.5%	25.0%	1.1%	0.8%	1.3%	0.4%	2.0%	0.1%	5.6%	2.3%	3.9%	0.3%	0.0%	0.0%	0.0%
323	50	104	5.1%	55.6%	24.8%	1.0%	0.7%	1.2%	0.4%	1.9%	0.1%	5.3%	2.2%	1.7%	0.2%	0.0%	0.0%	0.0%
324	50	311	4.1%	45.5%	25.3%	0.8%	0.6%	1.0%	0.3%	1.5%	0.1%	6.9%	2.9%	3.7%	0.6%	0.1%	5.3%	1.3%
325	50	506	4.3%	46.9%	26.7%	1.1%	0.8%	1.3%	0.4%	2.1%	0.1%	6.0%	2.5%	4.5%	0.2%	0.1%	2.3%	0.8%
326	50	120	4.3%	47.4%	18.2%	1.7%	1.2%	2.0%	0.6%	3.2%	0.1%	8.6%	3.6%	8.7%	0.4%	0.0%	0.0%	0.0%
327	50	401	4.5%	49.3%	21.6%	0.9%	0.6%	1.0%	0.3%	1.6%	0.1%	6.5%	2.7%	5.2%	0.3%	0.1%	4.4%	1.0%
328	50	277	4.0%	44.4%	21.3%	1.7%	1.2%	2.0%	0.6%	3.2%	0.1%	6.5%	2.7%	5.8%	0.4%	0.1%	6.0%	0.0%
329	50	188	4.3%	47.1%	33.6%	1.0%	0.7%	1.2%	0.4%	1.9%	0.0%	4.8%	2.0%	2.8%	0.1%	0.0%	0.0%	0.0%
330	50	108	4.7%	51.6%	21.6%	2.8%	2.0%	3.3%	1.0%	5.2%	0.0%	3.5%	1.4%	2.7%	0.1%	0.0%	0.0%	0.0%
331	50	229	5.4%	59.7%	20.6%	1.4%	1.0%	1.7%	0.5%	2.7%	0.0%	3.1%	1.3%	2.3%	0.1%	0.0%	0.0%	0.0%
332	50	74	4.7%	51.2%	21.1%	2.9%	2.1%	3.4%	1.1%	5.4%	0.0%	3.6%	1.5%	2.9%	0.1%	0.0%	0.0%	0.0%
333	50	198	5.4%	59.7%	20.5%	1.5%	1.0%	1.7%	0.5%	2.7%	0.0%	3.1%	1.3%	2.3%	0.1%	0.0%	0.0%	0.0%
334	50	76	5.2%	57.2%	21.0%	1.6%	1.1%	1.8%	0.6%	2.9%	0.0%	3.1%	1.3%	4.1%	0.1%	0.0%	0.0%	0.0%
335	50	197	5.6%	61.6%	20.0%	1.2%	0.8%	1.4%	0.4%	2.2%	0.0%	2.4%	1.0%	3.3%	0.1%	0.0%	0.0%	0.0%
336	50	1103	3.7%	40.4%	43.4%	0.8%	0.6%	0.9%	0.3%	1.5%	0.0%	3.7%	1.5%	3.1%	0.1%	0.0%	0.0%	0.0%
337	50	1125	3.5%	38.4%	43.1%	1.4%	1.0%	1.6%	0.5%	2.6%	0.0%	4.1%	1.7%	1.9%	0.2%	0.0%	0.0%	0.0%
338	50	1044	3.6%	39.3%	44.5%	0.9%	0.6%	1.0%	0.3%	1.6%	0.0%	3.5%	1.4%	3.2%	0.1%	0.0%	0.0%	0.0%
339	50	1093	3.5%	37.9%	44.0%	1.3%	0.9%	1.6%	0.5%	2.5%	0.0%	4.0%	1.7%	2.0%	0.1%	0.0%	0.0%	0.0%
340	50	612	3.9%	43.3%	36.7%	1.4%	1.0%	1.7%	0.5%	2.7%	0.0%	3.6%	1.5%	3.4%	0.1%	0.0%	0.0%	0.0%
341	50	585	3.9%	42.3%	38.7%	1.0%	0.7%	1.2%	0.4%	1.9%	0.0%	4.7%	2.0%	2.9%	0.3%	0.0%	0.0%	0.0%
342	80	3660	5.3%	58.6%	13.1%	0.9%	0.7%	1.1%	0.3%	1.8%	0.1%	9.0%	3.7%	4.9%	0.4%	0.0%	0.0%	0.0%
343	80	4045	5.2%	57.5%	16.1%	1.6%	1.1%	1.8%	0.6%	2.9%	0.1%	5.3%	2.2%	4.8%	0.8%	0.0%	0.0%	0.0%
346	70	91	4.1%	45.0%	21.1%	3.3%	2.4%	3.9%	1.2%	6.2%	0.1%	5.3%	2.2%	4.8%	0.3%	0.0%	0.0%	0.0%

Traffic Flows and Breakdown by 16 Vehicle Classes (Year 2026)

Link No.	Speed Limit	Total Vehicle	19 - Motorcycles (MC)	01 - Private Cars (PC)	03 - Taxi	14 - Non-franchised Bus <=6.4t	15 - Non-franchised Bus 6.4-15t	16 - Non-franchised Bus >15t	12 - Private Light Bus <=3.5t	13 - Private Light Bus >3.5t	04 - Light Goods Vehicles <=2.5t	05 - Lt Goods Vehicles 2.5-3.5t	06 - Light Goods Vehicles >3.5t	07 - Heavy Goods Vehicles <=15t	08 - Heavy Goods Vehicles >15t	17 - Franchised Bus (SD)	18 - Franchised Bus (DD)	11 - Public Light Buses
	km/hr	0800-0900																
349	70	1081	6.0%	65.5%	6.0%	0.7%	0.5%	0.9%	0.3%	1.4%	0.1%	9.7%	4.0%	4.5%	0.4%	0.0%	0.0%	0.0%
350	50	1275	3.2%	35.5%	48.7%	1.4%	1.0%	1.7%	0.5%	2.7%	0.0%	2.7%	1.1%	1.3%	0.1%	0.0%	0.0%	0.0%
351	50	1322	3.5%	38.5%	47.6%	0.8%	0.6%	1.0%	0.3%	1.6%	0.0%	2.7%	1.1%	2.2%	0.1%	0.0%	0.0%	0.0%
364	50	456	3.8%	41.8%	34.1%	1.6%	1.1%	1.9%	0.6%	3.0%	0.1%	6.6%	2.7%	2.5%	0.1%	0.0%	0.0%	0.0%
365	50	651	3.9%	42.4%	41.4%	0.9%	0.7%	1.1%	0.3%	1.7%	0.0%	4.1%	1.7%	1.6%	0.0%	0.0%	0.0%	0.0%
368	50	1184	4.6%	51.0%	12.6%	1.2%	0.9%	1.4%	0.4%	2.3%	0.1%	7.0%	2.9%	3.8%	3.1%	0.1%	5.4%	3.2%
369	50	221	4.7%	52.0%	22.3%	1.1%	0.8%	1.3%	0.4%	2.1%	0.1%	6.5%	2.7%	2.1%	0.3%	0.0%	0.0%	3.6%
370	50	42	2.3%	25.5%	17.7%	0.9%	0.6%	1.1%	0.3%	1.7%	0.1%	12.4%	5.1%	8.1%	2.6%	0.5%	21.0%	0.0%
371	70	1381	3.5%	38.5%	22.9%	1.3%	1.0%	1.6%	0.5%	2.5%	0.1%	10.9%	4.5%	6.8%	1.9%	0.1%	3.9%	0.0%
372	70	2776	4.2%	46.2%	27.6%	1.2%	0.8%	1.4%	0.4%	2.2%	0.1%	7.3%	3.0%	3.6%	0.9%	0.0%	1.3%	0.0%
373	50	249	4.3%	47.2%	18.8%	1.1%	0.8%	1.3%	0.4%	2.0%	0.1%	14.0%	5.8%	3.9%	0.3%	0.0%	0.0%	0.0%
374	50	36	4.0%	44.1%	23.6%	0.9%	0.7%	1.1%	0.3%	1.8%	0.1%	12.4%	5.1%	5.0%	0.7%	0.0%	0.0%	0.0%
375	50	87	3.8%	41.5%	23.6%	0.5%	0.3%	0.5%	0.2%	0.8%	0.1%	5.8%	2.4%	3.1%	0.2%	0.0%	0.0%	17.3%
376	50	574	4.1%	44.8%	22.3%	1.0%	0.7%	1.2%	0.4%	1.9%	0.1%	11.5%	4.8%	6.6%	0.6%	0.0%	0.0%	0.0%
377	50	181	4.3%	47.0%	24.8%	1.5%	1.0%	1.7%	0.5%	2.8%	0.1%	9.0%	3.7%	2.9%	0.6%	0.0%	0.0%	0.0%
378	50	483	5.0%	54.4%	17.3%	0.9%	0.6%	1.0%	0.3%	1.7%	0.1%	9.4%	3.9%	3.9%	0.2%	0.0%	0.0%	1.2%
380	50	208	4.2%	45.9%	24.9%	1.4%	1.0%	1.6%	0.5%	2.6%	0.1%	9.6%	4.0%	3.5%	0.7%	0.0%	0.0%	0.0%
381	50	345	3.7%	41.1%	14.2%	0.9%	0.6%	1.0%	0.3%	1.6%	0.1%	5.9%	2.5%	3.0%	0.4%	0.5%	21.2%	2.9%
382	50	319	3.4%	37.1%	20.8%	0.7%	0.5%	0.8%	0.3%	1.3%	0.1%	4.9%	2.0%	2.6%	0.3%	0.5%	21.4%	3.1%
383	50	3034	4.2%	46.4%	18.6%	1.1%	0.7%	1.2%	0.4%	2.0%	0.1%	6.8%	2.8%	4.5%	0.5%	0.2%	7.8%	2.6%
384	50	1628	3.0%	33.4%	19.9%	0.7%	0.5%	0.8%	0.3%	1.3%	0.1%	9.5%	3.9%	5.8%	0.9%	0.3%	14.3%	5.3%
385	50	2543	4.3%	47.0%	24.2%	1.3%	0.9%	1.5%	0.5%	2.4%	0.1%	8.5%	3.5%	4.7%	0.7%	0.0%	0.0%	0.3%
386	50	2664	4.3%	47.2%	24.2%	1.3%	0.9%	1.5%	0.5%	2.4%	0.1%	8.5%	3.5%	4.6%	0.7%	0.0%	0.0%	0.3%
388	50	391	4.5%	49.7%	21.6%	1.5%	1.0%	1.7%	0.5%	2.7%	0.1%	8.8%	3.6%	3.4%	0.8%	0.0%	0.0%	0.0%
389	50	1526	4.3%	47.7%	28.2%	0.9%	0.7%	1.1%	0.3%	1.7%	0.1%	7.1%	2.9%	4.0%	0.3%	0.0%	0.0%	0.5%
390	50	546	5.1%	56.1%	17.9%	1.5%	1.0%	1.7%	0.5%	2.7%	0.1%	6.6%	2.7%	2.4%	0.2%	0.0%	0.0%	1.5%
391	50	2273	4.3%	47.7%	25.0%	1.1%	0.8%	1.3%	0.4%	2.1%	0.1%	8.5%	3.5%	4.4%	0.4%	0.0%	0.0%	0.4%
394	50	292	3.7%	40.4%	18.0%	0.9%	0.7%	1.1%	0.3%	1.7%	0.2%	15.8%	6.5%	8.7%	2.1%	0.0%	0.0%	0.0%
395	50	262	4.0%	44.1%	20.5%	1.1%	0.8%	1.3%	0.4%	2.0%	0.1%	13.3%	5.5%	5.8%	1.0%	0.0%	0.0%	0.0%
397	50	391	4.1%	45.2%	18.2%	1.5%	1.1%	1.8%	0.6%	2.8%	0.1%	11.7%	4.8%	6.3%	1.7%	0.0%	0.0%	0.0%
398	50	167	4.6%	50.8%	15.5%	1.3%	0.9%	1.5%	0.5%	2.4%	0.1%	12.9%	5.3%	3.6%	0.6%	0.0%	0.0%	0.0%
399	50	793	3.1%	33.8%	21.3%	0.9%	0.6%	1.0%	0.3%	1.6%	0.1%	8.4%	3.5%	4.8%	1.1%	0.4%	15.3%	4.0%
403	50	459	4.4%	47.9%	28.1%	0.9%	0.6%	1.0%	0.3%	1.6%	0.1%	8.6%	3.6%	2.8%	0.0%	0.0%	0.0%	0.0%
405	50	832	4.9%	53.3%	20.7%	1.4%	1.0%	1.6%	0.5%	2.5%	0.1%	7.0%	2.9%	2.1%	0.3%	0.0%	1.4%	0.5%
406	50	288	4.1%	44.8%	35.3%	1.2%	0.8%	1.4%	0.4%	2.2%	0.0%	4.8%	2.0%	3.0%	0.0%	0.0%	0.0%	0.0%
407	50	139	1.9%	20.5%	11.4%	0.4%	0.3%	0.5%	0.2%	0.8%	0.3%	30.1%	12.5%	10.2%	0.1%	0.0%	0.0%	10.8%
408	50	330	4.2%	46.2%	24.2%	0.8%	0.6%	1.0%	0.3%	1.6%	0.1%	7.3%	3.0%	3.7%	0.5%	0.1%	5.0%	1.2%
409	50	586	4.4%	48.4%	25.8%	1.1%	0.8%	1.3%	0.4%	2.0%	0.1%	6.2%	2.6%	4.0%	0.2%	0.0%	2.0%	0.7%
412	70	793	3.1%	34.1%	28.3%	3.3%	2.3%	3.8%	1.2%	6.1%	0.1%	9.0%	3.7%	4.9%	0.1%	0.0%	0.0%	0.0%
413	70	93	1.8%	19.6%	25.3%	6.9%	4.9%	8.1%	2.5%	12.8%	0.1%	9.9%	4.1%	3.6%	0.4%	0.0%	0.0%	0.0%
414	70	1506	4.7%	51.4%	12.0%	1.6%	1.1%	1.9%	0.6%	3.0%	0.1%	9.7%	4.0%	7.5%	0.1%	0.0%	1.0%	1.3%
415	70	700	3.3%	36.0%	28.7%	2.8%	2.0%	3.3%	1.0%	5.2%	0.1%	8.9%	3.7%	5.1%	0.0%	0.0%	0.0%	0.0%
416	70	604	3.6%	39.3%	31.0%	1.1%	0.8%	1.3%	0.4%	2.1%	0.1%	8.9%	3.7%	7.6%	0.1%	0.0%	0.0%	0.0%
417	50	708	3.0%	32.5%	22.2%	1.3%	0.9%	1.5%	0.5%	2.4%	0.0%	4.8%	2.0%	2.7%	0.2%	0.6%	23.6%	2.0%
418	50	783	4.2%	46.6%	20.4%	1.7%	1.2%	2.0%	0.6%	3.1%	0.1%	6.4%	2.7%	2.3%	0.1%	0.2%	6.6%	1.8%
419	50	598	4.2%	45.6%	29.6%	0.6%	0.4%	0.7%	0.2%	1.1%	0.1%	6.2%	2.6%	3.4%	0.3%	0.0%	1.5%	3.5%
420	50	943	4.3%	47.6%	28.9%	1.1%	0.8%	1.3%	0.4%	2.0%	0.0%	4.4%	1.8%	2.6%	0.4%	0.1%	2.7%	1.7%
421	50	2936	4.0%	44.2%	23.6%	0.9%	0.6%	1.0%	0.3%	1.6%	0.1%	6.5%	2.7%	4.6%	0.5%	0.1%	4.1%	5.1%
422	50	2144	4.1%	44.7%	19.3%	1.5%	1.1%	1.8%	0.5%	2.8%	0.1%	6.5%	2.7%	4.4%	0.3%	0.1%	4.2%	6.2%
423	70	2632	3.9%	42.3%	17.6%	1.4%	1.0%	1.6%	0.5%	2.5%	0.1%	12.7%	5.3%	5.7%	0.9%	0.0%	0.8%	3.8%
424	70	3615	5.1%	55.8%	19.6%	0.7%	0.5%	0.8%	0.3%	1.3%	0.1%	5.9%	2.4%	3.8%	0.4%	0.0%	1.8%	1.4%
425	50	1892	3.6%	39.8%	17.8%	0.9%	0.7%	1.1%	0.3%	1.7%	0.1%	8.0%	3.3%	5.9%	0.6%	0.3%	13.2%	2.6%
426	50	1090	4.5%	49.7%	14.9%	1.3%	0.9%	1.5%	0.5%	2.4%	0.1%	7.3%	3.0%	6.7%	0.4%	0.1%	3.1%	3.7%
427	50	227	5.4%	59.4%	23.6%	1.4%	1.0%	1.6%	0.5%	2.6%	0.0%	2.1%	0.9%	1.5%	0.1%	0.0%	0.0%	0.0%
429	50	655	2.5%	27.6%	19.3%	0.6%	0.4%	0.7%	0.2%	1.1%	0.1%	8.8%	3.6%	2.2%	0.0%	0.5%	22.4%	10.1%
430	70	238	3.2%	35.1%	13.1%	1.7%	1.2%	1.9%	0.6%	3.1%	0.1%	11.2%	4.7%	5.2%	0.0%	0.4%	18.5%	0.0%
433	50	115	3.4%	37.1%	15.5%	2.0%	1.4%	2.3%	0.7%	3.7%	0.2%	16.1%	6.7%	6.9%	0.6%	0.1%	3.4%	0.0%
434	50	983	3.8%	41.7%	26.4%	1.5%	1.1%	1.8%	0.6%	2.8%	0.1%	9.8%	4.1%	5.4%	0.1%	0.0%	0.4%	0.4%
435	50	844	3.2%	34.8%	23.5%	1.0%	0.7%	1.2%	0.4%	1.9%	0.1%	9.8%	4.0%	5.1%	0.3%	0.1%	5.3%	8.5%
436	50	348	3.3%	36.0%	24.1%	1.5%	1.0%	1.7%	0.5%	2.7%	0.0%	4.2%	1.8%	2.3%	0.1%	0.4%	16.3%	4.0%
437	50	328	2.5%	28.0%	15.6%	1.3%	0.9%	1.5%	0.5%	2.4%	0.1%	6.2%	2.6%	3.9%	0.0%	0.5%	19.3%	14.6%
438	50	422	3.4%	37.7%	30.2%	0.6%	0.4%	0.7%	0.2%	1.1%	0.1%	12.2%	5.1%	6.1%	0.8%	0.0%	0.0%	1.4%
439	50	218	3.5%	38.1%	21.5%	2.4%	1.7%	2.8%	0.9%	4.4%	0.1%	7.3%	3.0%	6.2%	0.9%	0.1%	5.4%	1.8%
440	50	1189	3.6%	39.7%	23.4%	1.3%	0.9%	1.6%	0.5%	2.5%	0.1%	13.8%	5.7%	4.6%	0.3%	0.0%	0.0%	1.9%
443	50	359	3.6%	39.0%	26.8%	1.1%	0.8%	1.3%	0.4%	2.0%	0.1%	10.9%	4.5%	3.1%	0.1%	0.0%	0.0%	6.4%
444	50	264	4.0%	43.5%	34.2%	0.6%	0.5%	0.8%	0.2%	1.2%	0.1%	7.4%	3.1%	2.5%	0.2%	0.0%	0.0%	1.9%
445	50	314	3.6%	39.6%	29.1%	0.3%	0.2%	0.4%	0.1%	0.6%	0.1%	5.4%	2.2%	1.6%	0.0%	0.2%	6.9%	9.9%
446	50	705	4.8%	52.2%	26.5%	0.7%	0.5%	0.8%	0.2%	1.3%	0.1%	6.6%	2.8%	2.5%	0.1%	0.0%	0.0%	1.0%
447	50	141	3.4%	37.5%	24.8%	1.1%	0.8%	1.3%	0.4%	2.0%	0.2%	14.6%	6.1%	7.2%	0.6%	0.0%	0.0%	0.0%
448	50	251	3.9%	43.0%	31.1%	0.5%	0.4%	0.6%	0.2%	1.0%	0.1%	9.4%	3.9%	5.5%	0.5%	0.0%	0.0%	0.0%
449	50	226	3.6%	39.4%	34.8%	0.5%	0.4%	0.6%	0.2%	1.0%	0.1%	10.3%	4.3%	4.5%	0.3%	0.0%	0.0%	0.0%
450	50	33	2.5%	27.3%	29.5%	0.2%	0.2%	0.3%	0.1%	0.5%	0.2%	21.0%	8.7%	8.7%	0.9%	0.0%	0.0%	0.0%
451	50	227	4.3%	47.5%	21.2%	1.5%	1.1%	1.8%	0.6%	2.9%	0.1%	9.3%	3.9%	5.4%	0.4%	0.0%	0.0%	0.0%
452	50	263	3.6%	39.7%	38.7%	0.6%	0.4%	0.7%	0.2%	1.2%	0.1%	7.9%	3.3%	3.4%	0.2%	0.0%	0.0%	0.0%
453	50	693	4.5%	49.0%	23.3%	0.5%	0.4%	0.6%	0.2%	0.9%	0.1%	9.6%	4.0%	4.3%	0.4%	0.1%	2.3%	0.0%
454	50	334	5.0%	54.5%	23.5%	0.9%	0.7%	1.1%	0.3%	1.7%	0.1%	7.1%	2.9%	1.9%	0.3%	0.0%	0.0%	0.0%
459	50	506	4.3%	46.7%	22.2%	2.0%	1.4%	2.3%	0.7%	3.7%	0.1%	6.5%	2.7%	3.0%	0.0%	0.0%	0.8%	3.6%
460	50	1214	3.6%	39.9%	39.5%	1.3%	0.9%	1.5%	0.5%	2.3%	0.1%	5.2%	2.2%	2.3%	0.1%	0.0%	0.2%	0.6%
461	50	1704	4.1%	45.4%	37.9%	0.8%	0.6%	1.0%	0.3%	1.6%	0.0%	4.3%	1.8%	1.5%	0.1%	0.0%	0.1%	0.4%
468	50	663	3.4%	36.8%	33.6%	1.0%	0.7%	1.2%	0.4%	1.9%	0.1%	7.8%	3.2%	3.2%	0.5%	0.1%	2.9%	3.2%
469	50	668	3.7%	40.1%	23.0%	2.4%	1.7%	2.8%	0.9%	4.4%	0.1%	6.7%	2.8%	2.4%	0.3%	0.0%	1.3%	7.6%
470	50	397	3.5%	38.2%	22.1%	3.3%	2.3%	3.8%	1.2%	6.1%	0.1%	6.6%	2.7%	1.7%	0.1%	0.0%	0.7%	7.6%
473	50	76	5.2%	57.2%	21.0%	1.6%	1.1%	1.8%	0.6%	2.9%	0.0%	3.1%	1.3%	4.1%	0.1%	0.0%	0.0%	0.0%
474	50	197	5.6%	61.6%	20.0%	1.2%	0.8%	1.4%	0.4%	2.2%	0.0%	2.4%	1.0%	3.3%	0.1%	0.0%	0.0%	0.0%
475	50	22	3.6%	39.0%	24.0%	3.0%	2.1%	3.5%	1.1%	5.6%	0.1%	10.5%	4.4%	3.0%	0.1%	0.0%	0.0%	0.0%
476	50	41	5.0%	55.0%	20.9%	1.6%	1.1%	1.9%	0.6%	2.9%	0.1%	5.7%	2.4%	2.8%	0.1%	0.0%	0.0%	0.0%
477	50	50	5.3%	58.1%	20.5%	1.1%	0.8%	1.3%	0.4%	2.1%	0.0%	4.7%	1.9%	3.5%	0.1%	0.0%	0.0%	0.0%
478	50	71	4.5%	49.4%	23.6%	2.4%	1.7%	2.8%	0.9%	4.4%	0.0%	4.2%	1.7%	4.2%	0.1%	0.0%	0.0%	0.0%
479	50	36	4.5%	49.5%	21.7%	2.5%	1.8%	2.9%	0.9%	4.6%	0.1%	6.5%	2.7%	2.3%	0.1%	0.0%	0.0%	0.0%
480	50	33	5.1%	56.0%	20.5%	1.2%	0.9%	1.4%	0.4%	2.3%	0.1%	7.1%	2.9%	2.0%	0.1%	0.0%	0.0%	0.0%
483	50	588	3.9%	42.9%	35.5%	1.6%	1.1%	1.8%	0.6%	2.9%	0.0%	4.0%	1.7%	3.8%	0.1%	0.0%	0.0%	0.0%
484	50	641	4.0%	43.9%	36.0%	1.1%	0.8%	1.3%	0.4%	2.1%	0.1%	5.0%	2.1%	3.0%	0.3%	0.0%	0.0%	0.0%
485	50	586	3.9%	43.0%	14.8%	1.3%	0.9%	1.6%	0.5%	2.5%	0.1%	6.0%	2.5%	2.6%	3.1%	0.3%	12.2%	4.8%
486	50	515	4.2%	45.9%	23.4%	1.5%	1.1%	1.8%	0.6%	2.9%	0.1%	9.0%	3.7%	4.6%	1.2%	0.0%	0.0%	0.0%
487	50	347	5.2%	57.1%	7.8%	0.8%	0.6%	1.0%	0.3%	1.6%	0.1%	6.0%	2.5%	2.4%	0.5%	0.0%	0.0%	14.1%
488	50	98	2.3%	25.3%	9.0%	1.1%	0.8%	1.3%	0.4%	2.1%	0.1%	7.8%	3.2%	2.2%	0.3%	1.0%	43.0%	0.0%
489	50	1309	3.8%	42.0%	16.6%	1.2%	0.9%	1.4%	0.4%	2.3%	0.1%	6.8%	2.8%	3.6%	2.1%	0.2%	10.4%	5.3%
490	50	150	0.8%	8.9%	3.6%	0.1%	0.1%	0.1%	0.0%	0.2%	0.0%	1.6%	0.6%	0.2%	0.1%	1.5%	63.0%	19.3%
491	50	790	2.9%	32.3%	16.6%	1.1%	0.8%	1.3%	0.4%	2.0%	0.1%	8.3%	3.4%	3.5%	1.0%	0.4%	16.4%	9.5%
492	50	32	4.6%	50.5%	15.6%	2.0%	1.4%	2.4%	0.7%	3.8%	0.1%	11.3%	4.7%	2.7%	0.2%	0.0%	0.0%	0.0%
493	50	1453	3.9%	42.8%	17.5%	1.3%	0.9%	1.5%	0.5%	2.4%	0.1%	7.4%	3.1%	3.7%	2.0%	0.1%	4.9%	7.9%
494	50	112	5.7%	62.7%	18.6%	0.8%	0.5%	0.9%	0.3%	1.4%	0.1%	5.0%	2.1%	1.7%	0.3%	0.0%	0.0%	0.0%
495	50	104	4.8%	52.2%	21.9%	1.3%	0.9%	1.6%	0.5%	2.5%	0.1%	8.0%	3.3%	2.4%	0.5%	0.0%	0.0%	0.0%
496	50	550	4.1%	44.6%	7.8%	0.7%	0.5%	0.8%	0.2%	1.2%	0.0%	4.4%	1.8%	1.8%	0.3%	0.4%	17.2%	14.2%
497	50	827	3.0%	33.0%	17.0%	1.1%	0.8%	1.3%	0.4%	2.0%	0.1%	8.3%	3.5%	3.5%	1.0%	0.4%	15.7%	9.1%

Traffic Flows and Breakdown by 16 Vehicle Classes (Year 2026)

Link No.	Speed Limit	Total Vehicle	19 - Motorcycles (MC)	01 - Private Cars (PC)	03 - Taxi	14 - Non-franchised Bus <=6.4t	15 - Non-franchised Bus 6.4-15t	16 - Non-franchised Bus >15t	12 - Private Light Bus <=3.5t	13 - Private Light Bus >3.5t	04 - Light Goods Vehicles <=2.5t	05 - Lt Goods Vehicles 2.5-3.5t	06 - Light Goods Vehicles >3.5t	07 - Heavy Goods Vehicles <=15t	08 - Heavy Goods Vehicles >15t	17 - Franchised Bus (SD)	18 - Franchised Bus (DD)	11 - Public Light Buses
	km/hr	0800-0900																
498	50	69	2.6%	28.7%	7.9%	0.9%	0.6%	1.0%	0.3%	1.6%	0.2%	22.9%	9.5%	5.4%	0.9%	0.0%	0.0%	17.4%
499	50	76	4.6%	51.0%	16.1%	0.1%	0.1%	0.1%	0.0%	0.2%	0.1%	8.1%	3.3%	0.6%	0.0%	0.0%	0.0%	15.7%
500	50	146	2.9%	32.0%	10.7%	0.9%	0.6%	1.1%	0.3%	1.7%	0.1%	9.9%	4.1%	1.8%	0.3%	0.3%	10.7%	22.6%
501	50	514	4.0%	44.0%	19.7%	1.3%	0.9%	1.5%	0.5%	2.4%	0.1%	11.1%	4.6%	2.6%	0.7%	0.0%	0.0%	6.4%
502	50	13	3.2%	34.8%	37.2%	0.0%	0.0%	0.0%	0.0%	0.0%	0.2%	17.4%	7.2%	0.0%	0.0%	0.0%	0.0%	0.0%
503	50	268	3.3%	35.8%	13.1%	0.6%	0.4%	0.7%	0.2%	1.1%	0.1%	10.9%	4.5%	4.4%	0.6%	0.3%	14.2%	9.7%
504	50	842	4.2%	46.4%	20.5%	0.9%	0.7%	1.1%	0.3%	1.7%	0.1%	8.7%	3.6%	2.8%	0.3%	0.1%	4.4%	4.2%
505	50	207	4.5%	49.5%	14.4%	0.7%	0.5%	0.8%	0.2%	1.3%	0.1%	14.1%	5.8%	7.4%	0.7%	0.0%	0.0%	0.0%
506	50	283	4.5%	49.8%	17.0%	1.0%	0.7%	1.1%	0.4%	1.8%	0.1%	12.3%	5.1%	5.7%	0.4%	0.0%	0.0%	0.0%
507	50	207	4.2%	46.1%	24.1%	1.5%	1.1%	1.8%	0.5%	2.8%	0.1%	10.0%	4.1%	3.1%	0.7%	0.0%	0.0%	0.0%
508	50	97	4.7%	51.6%	15.4%	1.1%	0.8%	1.3%	0.4%	2.1%	0.1%	11.0%	4.6%	6.6%	0.3%	0.0%	0.0%	0.0%
509	50	320	3.9%	43.1%	22.0%	1.7%	1.2%	1.9%	0.6%	3.1%	0.1%	9.4%	3.9%	3.5%	0.8%	0.0%	0.0%	4.7%
512	50	533	3.8%	42.0%	16.2%	0.9%	0.6%	1.0%	0.3%	1.7%	0.1%	11.1%	4.6%	5.6%	0.6%	0.0%	0.0%	11.4%
513	50	80	4.8%	52.2%	23.5%	1.2%	0.8%	1.4%	0.4%	2.2%	0.1%	7.8%	3.2%	2.0%	0.3%	0.0%	0.0%	0.0%
514	50	560	4.1%	45.1%	8.1%	0.6%	0.5%	0.7%	0.2%	1.2%	0.0%	4.2%	1.7%	1.8%	0.3%	0.4%	16.9%	13.9%
515	50	921	3.2%	35.0%	18.4%	1.0%	0.7%	1.2%	0.4%	1.9%	0.1%	8.1%	3.3%	3.3%	0.9%	0.3%	14.1%	8.1%
516	50	135	4.1%	45.0%	13.6%	0.6%	0.4%	0.7%	0.2%	1.1%	0.1%	6.1%	2.5%	2.2%	0.5%	0.3%	11.6%	11.2%
517	50	382	3.8%	41.6%	22.5%	0.7%	0.5%	0.8%	0.2%	1.3%	0.1%	7.4%	3.1%	3.9%	1.2%	0.1%	4.4%	8.6%
518	50	198	5.1%	55.9%	22.0%	0.7%	0.5%	0.8%	0.3%	1.3%	0.1%	7.6%	3.2%	2.2%	0.3%	0.0%	0.0%	0.0%
519	50	196	4.3%	46.8%	26.9%	1.5%	1.1%	1.7%	0.5%	2.8%	0.1%	7.4%	3.1%	3.2%	0.7%	0.0%	0.0%	0.0%
520	50	684	4.2%	46.5%	11.3%	0.7%	0.5%	0.8%	0.3%	1.3%	0.1%	6.4%	2.7%	2.6%	0.5%	0.3%	12.6%	9.2%
521	50	786	3.3%	36.0%	20.3%	1.2%	0.8%	1.4%	0.4%	2.2%	0.1%	7.1%	2.9%	2.8%	0.7%	0.4%	15.3%	5.1%
522	50	410	5.5%	60.1%	9.9%	1.0%	0.7%	1.2%	0.4%	1.9%	0.1%	7.3%	3.0%	3.3%	0.6%	0.0%	0.0%	5.1%
523	50	73	4.8%	52.8%	23.4%	0.7%	0.5%	0.9%	0.3%	1.4%	0.1%	7.7%	3.2%	3.6%	0.5%	0.0%	0.0%	0.0%
524	50	366	5.4%	59.5%	9.9%	1.0%	0.7%	1.1%	0.3%	1.8%	0.1%	7.2%	3.0%	4.1%	1.0%	0.0%	0.0%	4.9%
525	50	104	4.7%	51.7%	23.8%	0.6%	0.4%	0.7%	0.2%	1.1%	0.0%	4.7%	1.9%	2.0%	0.2%	0.0%	0.0%	7.7%
526	50	281	2.5%	27.2%	13.7%	0.3%	0.2%	0.3%	0.1%	0.5%	0.1%	5.0%	2.1%	1.6%	0.2%	0.7%	30.6%	14.9%
527	50	721	3.2%	34.6%	20.1%	1.2%	0.9%	1.4%	0.4%	2.3%	0.1%	7.0%	2.9%	2.7%	0.7%	0.4%	16.7%	5.5%
528	50	158	0.7%	7.7%	4.6%	0.1%	0.0%	0.1%	0.0%	0.1%	0.0%	1.5%	0.6%	0.4%	0.0%	1.2%	52.0%	31.0%
529	50	1300	3.7%	40.4%	20.8%	1.0%	0.7%	1.2%	0.4%	1.9%	0.1%	6.8%	2.8%	3.0%	0.6%	0.3%	11.3%	4.8%
530	50	344	2.8%	30.8%	13.2%	1.2%	0.9%	1.4%	0.5%	2.3%	0.0%	4.3%	1.8%	1.8%	0.3%	0.6%	23.8%	14.2%
531	50	1300	3.7%	40.4%	20.8%	1.0%	0.7%	1.2%	0.4%	1.9%	0.1%	6.8%	2.8%	3.0%	0.6%	0.3%	11.3%	4.8%
532	50	124	5.0%	55.3%	19.6%	0.4%	0.3%	0.5%	0.2%	0.8%	0.1%	8.9%	3.7%	4.8%	0.3%	0.0%	0.0%	0.0%
533	50	300	4.6%	50.0%	25.2%	1.4%	1.0%	1.7%	0.5%	2.6%	0.1%	7.0%	2.9%	2.6%	0.6%	0.0%	0.0%	0.0%
534	50	349	2.8%	31.1%	13.3%	1.2%	0.9%	1.4%	0.4%	2.3%	0.0%	4.4%	1.8%	1.8%	0.3%	0.6%	23.5%	14.0%
535	50	1316	3.7%	40.7%	21.6%	1.0%	0.7%	1.2%	0.4%	1.9%	0.1%	6.4%	2.7%	2.9%	0.6%	0.3%	11.2%	4.8%
536	50	593	4.2%	46.0%	21.2%	0.9%	0.6%	1.0%	0.3%	1.6%	0.1%	6.5%	2.7%	2.3%	0.3%	0.1%	6.3%	5.9%
537	50	290	2.0%	22.2%	9.0%	0.5%	0.4%	0.6%	0.2%	1.0%	0.0%	4.4%	1.8%	1.7%	0.2%	0.8%	35.3%	19.6%
538	50	1140	3.5%	38.1%	21.3%	1.1%	0.8%	1.3%	0.4%	2.1%	0.1%	7.6%	3.2%	3.4%	0.8%	0.3%	11.5%	4.5%
539	50	409	2.1%	22.7%	5.7%	0.4%	0.3%	0.5%	0.2%	0.8%	0.1%	7.4%	3.1%	3.4%	0.6%	0.9%	38.4%	13.4%
540	50	1165	3.6%	39.3%	20.5%	0.7%	0.5%	0.8%	0.2%	1.2%	0.1%	6.0%	2.5%	3.7%	1.0%	0.3%	13.3%	6.4%
543	50	638	3.3%	36.4%	10.5%	0.9%	0.6%	1.1%	0.3%	1.7%	0.1%	5.1%	2.1%	3.6%	0.4%	0.6%	24.7%	8.6%
544	50	1165	3.6%	39.3%	20.5%	0.7%	0.5%	0.8%	0.2%	1.2%	0.1%	6.0%	2.5%	3.7%	1.0%	0.3%	13.3%	6.4%
545	50	638	3.3%	36.4%	10.5%	0.9%	0.6%	1.1%	0.3%	1.7%	0.1%	5.1%	2.1%	3.6%	0.4%	0.6%	24.7%	8.6%
546	50	914	3.2%	35.3%	19.4%	0.7%	0.5%	0.8%	0.3%	1.3%	0.1%	6.0%	2.5%	3.7%	1.0%	0.4%	16.9%	8.2%
547	50	1292	3.3%	36.6%	21.0%	0.6%	0.4%	0.7%	0.2%	1.2%	0.1%	6.2%	2.6%	3.5%	0.8%	0.3%	11.9%	10.5%
548	50	142	5.4%	59.7%	23.3%	1.0%	0.7%	1.1%	0.3%	1.8%	0.0%	3.2%	1.3%	1.9%	0.1%	0.0%	0.0%	0.0%
549	50	1109	4.0%	44.1%	14.3%	1.0%	0.7%	1.1%	0.4%	1.8%	0.1%	5.9%	2.5%	3.3%	0.4%	0.4%	15.2%	5.0%
550	50	1312	3.4%	37.4%	20.0%	0.8%	0.5%	0.9%	0.3%	1.4%	0.1%	6.4%	2.7%	3.8%	0.7%	0.3%	12.7%	8.8%
551	50	821	3.8%	42.1%	13.9%	0.8%	0.6%	0.9%	0.3%	1.5%	0.0%	3.8%	1.6%	2.7%	0.1%	0.5%	20.6%	6.7%
552	50	1209	3.4%	36.8%	20.2%	0.8%	0.5%	0.9%	0.3%	1.4%	0.1%	7.0%	2.9%	4.3%	0.8%	0.3%	13.7%	6.7%
553	50	13	3.2%	34.8%	37.2%	0.0%	0.0%	0.0%	0.0%	0.0%	0.2%	17.4%	7.2%	0.0%	0.0%	0.0%	0.0%	0.0%
554	50	183	3.0%	32.7%	14.7%	0.7%	0.5%	0.8%	0.2%	1.2%	0.1%	8.1%	3.4%	6.1%	0.7%	0.0%	0.0%	27.8%
555	50	1438	4.2%	45.7%	15.4%	0.7%	0.5%	0.9%	0.3%	1.4%	0.0%	4.4%	1.8%	2.7%	0.2%	0.4%	16.4%	4.9%
556	50	1162	3.3%	36.0%	20.0%	0.8%	0.5%	0.9%	0.3%	1.4%	0.1%	7.1%	2.9%	4.3%	0.8%	0.3%	14.3%	7.0%
557	50	1438	4.2%	45.7%	15.4%	0.7%	0.5%	0.9%	0.3%	1.4%	0.0%	4.4%	1.8%	2.7%	0.2%	0.4%	16.4%	4.9%
558	50	1633	3.0%	33.3%	19.8%	0.7%	0.5%	0.8%	0.3%	1.3%	0.1%	9.4%	3.9%	5.7%	0.9%	0.3%	14.5%	5.3%
559	50	516	5.7%	63.0%	15.2%	0.9%	0.7%	1.1%	0.3%	1.7%	0.1%	5.7%	2.4%	2.6%	0.6%	0.0%	0.0%	0.0%
560	50	482	4.8%	52.6%	23.2%	0.8%	0.6%	1.0%	0.3%	1.5%	0.1%	6.5%	2.7%	3.6%	0.7%	0.0%	0.0%	1.7%
561	50	1091	4.8%	52.9%	23.3%	0.8%	0.5%	0.9%	0.3%	1.4%	0.1%	5.8%	2.4%	2.6%	0.4%	0.0%	1.1%	2.7%
562	50	836	5.3%	57.8%	15.8%	1.0%	0.7%	1.2%	0.4%	1.8%	0.1%	6.1%	2.5%	2.8%	0.6%	0.0%	1.4%	2.5%
563	50	911	5.6%	61.5%	18.0%	1.0%	0.7%	1.2%	0.4%	1.8%	0.0%	4.6%	1.9%	2.1%	0.5%	0.0%	0.0%	0.7%
564	50	659	4.6%	51.0%	24.1%	0.7%	0.5%	0.9%	0.3%	1.4%	0.1%	7.0%	2.9%	3.8%	0.7%	0.0%	0.0%	2.1%
565	50	317	4.4%	48.0%	19.8%	1.2%	0.8%	1.4%	0.4%	2.2%	0.1%	6.7%	2.8%	3.1%	0.5%	0.1%	3.7%	4.7%
566	50	824	5.2%	57.1%	23.2%	1.0%	0.7%	1.1%	0.4%	1.8%	0.0%	3.5%	1.5%	1.1%	0.1%	0.0%	1.4%	1.8%
567	50	45	5.3%	58.1%	24.6%	0.7%	0.5%	0.8%	0.3%	1.3%	0.1%	5.2%	2.2%	0.9%	0.0%	0.0%	0.0%	0.0%
568	50	144	3.4%	37.5%	11.4%	1.3%	0.9%	1.5%	0.5%	2.3%	0.2%	15.1%	6.2%	6.8%	1.2%	0.0%	0.0%	11.8%
569	50	15	2.8%	31.2%	33.4%	0.6%	0.5%	0.8%	0.2%	1.2%	0.2%	15.6%	6.5%	6.1%	0.9%	0.0%	0.0%	0.0%
570	50	22	3.9%	43.1%	23.2%	1.6%	1.1%	1.9%	0.6%	3.0%	0.1%	10.8%	4.5%	4.9%	1.3%	0.0%	0.0%	0.0%
571	50	398	3.6%	39.9%	24.6%	0.6%	0.4%	0.7%	0.2%	1.1%	0.1%	6.9%	2.9%	3.3%	0.4%	0.0%	0.0%	15.3%
572	50	42	1.9%	20.8%	11.8%	0.5%	0.4%	0.6%	0.2%	1.0%	0.1%	11.2%	4.6%	5.3%	1.2%	0.0%	0.0%	40.2%
573	50	369	3.4%	37.2%	23.5%	0.4%	0.3%	0.5%	0.2%	0.8%	0.1%	6.5%	2.7%	3.0%	0.3%	0.0%	0.0%	21.2%
574	50	190	3.6%	39.6%	13.7%	1.2%	0.8%	1.4%	0.4%	2.2%	0.1%	14.3%	5.9%	6.6%	1.2%	0.0%	0.0%	8.9%
575	50	24	4.8%	52.5%	21.9%	0.7%	0.5%	0.8%	0.2%	1.2%	0.1%	9.8%	4.1%	3.0%	0.6%	0.0%	0.0%	0.0%
576	50	243	4.0%	43.5%	14.3%	1.2%	0.9%	1.5%	0.5%	2.3%	0.1%	11.7%	4.9%	5.6%	1.0%	0.0%	0.0%	8.6%
577	50	30	1.4%	15.4%	16.4%	0.0%	0.0%	0.0%	0.0%	0.0%	0.1%	7.7%	3.2%	0.0%	0.0%	0.0%	0.0%	55.8%
578	50	66	3.7%	41.1%	14.3%	1.0%	0.7%	1.2%	0.4%	1.8%	0.1%	6.8%	2.8%	3.2%	0.3%	0.0%	0.0%	22.6%
579	50	15	2.9%	32.3%	38.1%	0.7%	0.5%	0.8%	0.3%	1.3%	0.2%	15.7%	6.5%	0.8%	0.0%	0.0%	0.0%	0.0%
580	50	42	3.1%	33.7%	12.2%	0.3%	0.2%	0.4%	0.1%	0.6%	0.1%	5.5%	2.3%	1.0%	0.0%	0.0%	0.0%	40.3%
581	50	38	2.1%	23.6%	13.1%	0.8%	0.6%	0.9%	0.3%	1.5%	0.1%	8.9%	3.7%	4.9%	0.2%	0.0%	0.0%	39.3%
582	50	611	4.8%	52.6%	21.7%	0.6%	0.4%	0.7%	0.2%	1.0%	0.1%	8.2%	3.4%	5.2%	0.3%	0.0%	0.0%	1.0%
583	50	577	4.8%	52.7%	22.0%	0.5%	0.3%	0.6%	0.2%	0.9%	0.1%	8.6%	3.6%	5.5%	0.3%	0.0%	0.0%	0.0%
584	50	577	4.8%	52.7%	22.0%	0.5%	0.3%	0.6%	0.2%	0.9%	0.1%	8.6%	3.6%	5.5%	0.3%	0.0%	0.0%	0.0%
585	50	1116	4.2%	46.5%	26.5%	0.9%	0.7%	1.1%	0.3%	1.7%	0.1%	8.9%	3.7%	4.8%	0.4%	0.0%	0.0%	0.0%
586	50	727	4.6%	51.0%	15.4%	0.6%	0.5%	0.8%	0.2%	1.2%	0.1%	12.6%	5.2%	7.1%	0.6%	0.0%	0.0%	0.0%
587	50	309	3.5%	38.2%	43.1%	2.2%	1.6%	2.6%	0.8%	4.1%	0.0%	2.2%	0.9%	0.6%	0.1%	0.0%	0.0%	0.0%
588	70	2467	4.3%	47.2%	25.6%	1.0%	0.7%	1.2%	0.4%	1.9%	0.1%	7.9%	3.3%	4.0%	1.0%	0.0%	1.4%	0.0%
589	70	1164	3.5%	38.4%	21.3%	1.3%	0.9%	1.6%	0.5%	2.5%	0.1%	11.2%	4.6%	7.3%	2.0%	0.1%	4.6%	0.0%
590	70	2467	4.3%	47.2%	25.6%	1.0%	0.7%	1.2%	0.4%	1.9%	0.1%	7.9%	3.3%	4.0%	1.0%	0.0%	1.4%	0.0%
591	70	2002	3.7%	41.0%	20.8%	1.3%	0.9%	1.6%	0.5%	2.5%	0.1%	11.1%	4.6%	6.6%	1.6%	0.1%	3.7%	0.0%
594	50	607	3.1%	34.1%	14.8%	0.6%	0.4%	0.7%	0.2%	1.1%	0.1%	8.7%	3.6%	4.3%	0.3%	0.4%	16.9%	10.6%
595	50	971	3.4%	37.8%	22.5%	1.1%	0.8%	1.3%	0.4%	2.0%	0.1%	8.2%	3.4%	3.9%	0.8%	0.3%	13.5%	0.5%
596	50	514	3.1%	33.7%	14.6%	0.5%	0.4%	0.6%	0.2%	0.9%	0.1%	8.1%	3.4%	4.3%	0.3%	0.5%	20.0%	9.5%
597	50	1337	3.6%	39.0%	24.2%	1.0%	0.7%	1.2%	0.4%	1.9%	0.1%	8.5%	3.5%	4.7%	0.8%	0.2%	9.8%	0.4%
598	50	728	3.7%	40.6%	15.6%	0.7%	0.5%	0.8%	0.3%	1.3%	0.1%	10.1%	4.2%	5.4%	0.4%	0.2%	9.3%	6.7%
599	50	904	3.3%	36.7%	30.8%	0.9%	0.6%	1.0%	0.3%	1.6%	0.1%	7.7%	3.2%	4.5%	0.7%	0.2%	7.9%	0.6%
600	50	818	3.8%	41.3%	36.9%	0.8%	0.6%	1.0%	0.3%	1.5%	0.1%	6.4%	2.7%	4.4%	0.3%	0.0%	0.0%	0.0%
601	50	821	3.8%	41.3%	34.4%	0.8%	0.6%	1.0%	0.3%	1.6%	0.1%	7.9%	3.3%	4.5%	0.5%	0.0%	0.0%	0.0%
602	50	459	3.7%	41.1%	26.2%	0.9%	0.7%	1.1%	0.3%	1.7%	0.1%	9.9%	4.1%	6.2%	0.7%	0.0%	0.0%	3.3%
603	50	18	2.4%	26.7%	28.6%	4.5%	3.2%	5.3%	1.6%	8.4%	0.1%	13.4%	5.5%	0.2%	0.1%	0.0%	0.0%	0.0%
604	50	703	4.0%	43.5%	22.5%	1.1%	0.8%	1.3%	0.4%	2.1%	0.1%	10.8%	4.5%	6.0%	0.7%	0.0%	0.0%	2.1%
605	50	684	4.1%	44.7%	23.1%	1.1%	0.7%	1.2%	0.4%	2.0%	0.1%	11.1%	4.6%	6.2%	0.7%	0.0%	0.0%	0.0%
606	50	98	4.3%	47.5%	22.5%	1.6%	1.1%	1.9%	0.6%	3.0%	0.1%	10.2%	4.2%	2.7%	0.3%	0.0%	0.0%	0.0%
607	50	13	3.2%	34.8%	37.2%	0.0%	0.0%	0.0%	0.0%	0.0%	0.2%	17.4%	7.2%	0.0%	0.0%	0.0%	0.0%	0.0%
608	50	996	3.5%	38.4%	16.0%	0.9%	0.6%	1.1%	0.3%	1.7%	0.1%	5.7%	2.4%	2.3%	0.6%	0.6%	23.7%	2.2%

Traffic Flows and Breakdown by 16 Vehicle Classes (Year 2026)

Link No.	Speed Limit	Total Vehicle	19 - Motorcycles (MC)	01 - Private Cars (PC)	03 - Taxi	14 - Non-franchised Bus <=6.4t	15 - Non-franchised Bus 6.4-15t	16 - Non-franchised Bus >15t	12 - Private Light Bus <=3.5t	13 - Private Light Bus >3.5t	04 - Light Goods Vehicles <=2.5t	05 - Lt Goods Vehicles 2.5-3.5t	06 - Light Goods Vehicles >3.5t	07 - Heavy Goods Vehicles <=15t	08 - Heavy Goods Vehicles >15t	17 - Franchised Bus (SD)	18 - Franchised Bus (DD)	11 - Public Light Buses
	km/hr	0800-0900																
609	50	1703	3.3%	35.8%	25.3%	0.6%	0.4%	0.7%	0.2%	1.1%	0.1%	6.7%	2.8%	4.3%	0.4%	0.3%	12.4%	5.5%
610	50	2272	3.3%	36.3%	22.9%	0.7%	0.5%	0.9%	0.3%	1.4%	0.1%	6.7%	2.8%	3.9%	0.4%	0.3%	13.3%	6.3%
611	50	981	2.2%	24.6%	16.2%	0.7%	0.5%	0.8%	0.3%	1.3%	0.1%	6.2%	2.6%	3.6%	0.2%	0.6%	26.8%	13.3%
612	70	845	3.8%	42.1%	18.7%	1.1%	0.8%	1.3%	0.4%	2.0%	0.1%	8.2%	3.4%	2.4%	0.2%	0.0%	0.7%	14.9%
613	70	1301	4.1%	45.0%	26.0%	1.6%	1.1%	1.9%	0.6%	3.0%	0.1%	7.5%	3.1%	3.3%	0.6%	0.0%	0.4%	1.8%
614	70	1301	4.1%	45.0%	26.0%	1.6%	1.1%	1.9%	0.6%	3.0%	0.1%	7.5%	3.1%	3.3%	0.6%	0.0%	0.4%	1.8%
615	70	845	3.8%	42.1%	18.7%	1.1%	0.8%	1.3%	0.4%	2.0%	0.1%	8.2%	3.4%	2.4%	0.2%	0.0%	0.7%	14.9%
617	50	1281	3.6%	40.0%	12.2%	1.3%	0.9%	1.5%	0.5%	2.4%	0.1%	6.5%	2.7%	3.1%	0.2%	0.5%	21.9%	2.7%
618	70	1574	4.8%	52.2%	21.3%	0.6%	0.4%	0.7%	0.2%	1.0%	0.1%	8.0%	3.3%	3.6%	0.4%	0.0%	0.0%	3.4%
619	50	2572	3.9%	42.6%	20.1%	1.0%	0.7%	1.2%	0.4%	1.9%	0.1%	6.8%	2.8%	3.6%	0.3%	0.3%	12.5%	1.9%
620	50	1795	4.3%	47.4%	21.9%	1.1%	0.8%	1.3%	0.4%	2.0%	0.1%	7.3%	3.0%	4.1%	0.4%	0.1%	3.3%	2.7%
621	50	895	4.2%	45.7%	18.0%	1.0%	0.7%	1.2%	0.4%	1.8%	0.1%	5.4%	2.2%	2.0%	0.5%	0.2%	8.7%	8.0%
622	50	1939	4.4%	48.1%	21.8%	1.1%	0.7%	1.2%	0.4%	2.0%	0.1%	7.2%	3.0%	4.0%	0.4%	0.1%	3.1%	2.5%
623	50	1850	4.4%	47.9%	22.1%	1.0%	0.7%	1.2%	0.4%	1.9%	0.1%	7.2%	3.0%	4.0%	0.4%	0.1%	3.2%	2.4%
624	50	1479	4.2%	46.0%	23.5%	0.8%	0.5%	0.9%	0.3%	1.4%	0.1%	7.6%	3.1%	4.0%	0.4%	0.1%	4.0%	3.0%
625	50	1316	3.8%	42.2%	17.5%	0.9%	0.6%	1.1%	0.3%	1.7%	0.1%	5.4%	2.2%	1.9%	0.4%	0.1%	5.9%	15.8%
627	50	895	4.2%	45.7%	18.0%	1.0%	0.7%	1.2%	0.4%	1.8%	0.1%	5.4%	2.2%	2.0%	0.5%	0.2%	8.7%	8.0%
628	50	420	3.2%	34.8%	16.6%	0.8%	0.5%	0.9%	0.3%	1.4%	0.1%	5.3%	2.2%	1.6%	0.1%	0.0%	0.0%	32.4%
629	70	1574	4.8%	52.2%	21.3%	0.6%	0.4%	0.7%	0.2%	1.0%	0.1%	8.0%	3.3%	3.6%	0.4%	0.0%	0.0%	3.4%
630	70	2240	4.2%	45.7%	21.0%	1.1%	0.8%	1.3%	0.4%	2.0%	0.1%	9.2%	3.8%	4.0%	0.5%	0.0%	0.0%	6.1%
631	50	428	4.3%	47.2%	18.7%	1.5%	1.0%	1.7%	0.5%	2.7%	0.1%	6.0%	2.5%	2.4%	0.5%	0.2%	7.5%	3.3%
632	50	598	4.2%	46.1%	16.3%	1.1%	0.8%	1.3%	0.4%	2.1%	0.1%	7.5%	3.1%	2.4%	0.4%	0.2%	8.2%	5.9%
633	50	153	2.9%	32.3%	14.7%	0.6%	0.4%	0.7%	0.2%	1.1%	0.1%	8.7%	3.6%	3.4%	0.6%	0.5%	21.1%	9.2%
634	50	524	4.1%	45.2%	16.0%	1.1%	0.7%	1.2%	0.4%	2.0%	0.1%	8.3%	3.5%	2.7%	0.4%	0.2%	9.3%	4.8%
640	50	172	4.8%	52.7%	23.3%	1.3%	0.9%	1.5%	0.5%	2.4%	0.1%	7.0%	2.9%	2.2%	0.2%	0.0%	0.0%	0.0%
641	50	306	4.5%	49.6%	22.1%	1.2%	0.8%	1.4%	0.4%	2.1%	0.1%	7.9%	3.3%	2.5%	0.2%	0.0%	0.0%	3.9%
642	50	713	3.8%	41.7%	17.7%	1.0%	0.7%	1.2%	0.4%	1.9%	0.1%	7.9%	3.3%	2.8%	0.3%	0.0%	0.0%	17.2%
643	50	914	3.9%	42.6%	19.3%	1.1%	0.7%	1.2%	0.4%	2.0%	0.1%	8.2%	3.4%	3.1%	0.5%	0.0%	0.0%	13.5%
644	50	607	3.6%	39.1%	17.9%	1.0%	0.7%	1.2%	0.4%	1.9%	0.1%	8.3%	3.5%	3.4%	0.7%	0.0%	0.0%	18.3%
645	50	303	4.0%	44.2%	21.4%	1.2%	0.9%	1.5%	0.5%	2.3%	0.1%	11.5%	4.8%	5.0%	1.2%	0.0%	0.0%	1.3%
646	50	87	4.1%	45.0%	23.2%	0.7%	0.5%	0.8%	0.3%	1.3%	0.1%	12.6%	5.2%	5.5%	0.6%	0.0%	0.0%	0.0%
647	50	401	3.2%	35.6%	12.4%	1.2%	0.8%	1.4%	0.4%	2.2%	0.1%	12.4%	5.1%	6.8%	0.2%	0.1%	2.9%	15.2%
648	50	816	3.4%	37.0%	16.2%	1.5%	1.0%	1.7%	0.5%	2.7%	0.1%	11.2%	4.6%	5.3%	0.1%	0.0%	1.4%	13.1%
649	50	718	3.7%	40.3%	17.8%	1.7%	1.2%	1.9%	0.6%	3.1%	0.1%	12.2%	5.1%	5.8%	0.2%	0.0%	1.6%	4.7%
650	50	691	3.4%	37.2%	17.6%	2.0%	1.4%	2.4%	0.7%	3.8%	0.1%	13.0%	5.4%	4.7%	0.1%	0.0%	1.7%	6.5%
651	50	219	4.4%	48.2%	18.7%	0.4%	0.3%	0.5%	0.1%	0.7%	0.1%	12.6%	5.2%	8.4%	0.4%	0.0%	0.0%	0.0%
652	50	193	3.5%	38.3%	17.9%	1.5%	1.1%	1.8%	0.5%	2.8%	0.2%	15.5%	6.4%	4.8%	0.1%	0.0%	0.0%	5.7%
653	50	167	5.5%	60.2%	19.8%	1.2%	0.9%	1.4%	0.4%	2.2%	0.0%	4.4%	1.8%	1.9%	0.1%	0.0%	0.0%	0.0%
654	50	16	3.1%	34.3%	32.6%	0.6%	0.4%	0.7%	0.2%	1.2%	0.2%	14.8%	6.1%	4.3%	1.4%	0.0%	0.0%	0.0%
657	50	195	5.3%	58.6%	20.0%	1.3%	0.9%	1.5%	0.5%	2.4%	0.1%	5.5%	2.3%	1.5%	0.2%	0.0%	0.0%	0.0%
658	50	172	5.0%	55.4%	25.3%	0.7%	0.5%	0.8%	0.2%	1.3%	0.1%	6.3%	2.6%	1.7%	0.1%	0.0%	0.0%	0.0%
659	50	158	5.5%	60.4%	20.2%	1.4%	1.0%	1.7%	0.5%	2.6%	0.0%	3.1%	1.3%	2.1%	0.1%	0.0%	0.0%	0.0%
660	50	57	4.7%	51.1%	22.5%	2.6%	1.8%	3.0%	0.9%	4.8%	0.0%	4.1%	1.7%	2.5%	0.1%	0.0%	0.0%	0.0%
661	50	602	3.7%	40.1%	32.4%	1.4%	1.0%	1.6%	0.5%	2.6%	0.1%	6.3%	2.6%	4.6%	0.4%	0.1%	2.8%	0.0%
662	50	583	4.1%	45.3%	34.4%	1.3%	0.9%	1.5%	0.5%	2.3%	0.0%	4.2%	1.7%	3.7%	0.1%	0.0%	0.0%	0.0%
665	70	171	4.7%	51.2%	23.4%	2.2%	1.5%	2.5%	0.8%	4.0%	0.0%	4.5%	1.9%	2.9%	0.4%	0.0%	0.0%	0.0%
669	70	885	3.5%	38.5%	25.8%	1.9%	1.4%	2.3%	0.7%	3.6%	0.1%	9.0%	3.7%	5.4%	1.4%	0.1%	2.5%	0.0%
670	50	639	3.5%	38.5%	27.8%	1.0%	0.7%	1.2%	0.4%	1.9%	0.1%	9.7%	4.0%	5.8%	1.7%	0.1%	3.5%	0.0%
671	70	246	3.5%	38.6%	20.5%	4.3%	3.0%	5.0%	1.6%	8.0%	0.1%	7.4%	3.0%	4.4%	0.6%	0.0%	0.0%	0.0%
672	70	418	4.0%	43.7%	21.7%	3.4%	2.4%	4.0%	1.3%	6.4%	0.1%	6.2%	2.6%	3.8%	0.5%	0.0%	0.0%	0.0%
674	50	1527	5.0%	54.9%	21.9%	1.0%	0.7%	1.2%	0.4%	1.9%	0.1%	6.5%	2.7%	2.2%	0.2%	0.0%	1.1%	0.3%
675	50	487	4.5%	49.1%	26.0%	1.1%	0.8%	1.2%	0.4%	2.0%	0.1%	6.0%	2.5%	1.9%	0.2%	0.1%	3.4%	0.8%
676	50	130	5.2%	56.7%	22.2%	1.5%	1.0%	1.7%	0.5%	2.7%	0.1%	5.0%	2.1%	1.3%	0.1%	0.0%	0.0%	0.0%
677	50	94	5.0%	55.3%	25.9%	0.9%	0.6%	1.0%	0.3%	1.6%	0.1%	5.4%	2.2%	1.5%	0.1%	0.0%	0.0%	0.0%
678	50	249	4.0%	43.8%	21.7%	1.1%	0.8%	1.2%	0.4%	2.0%	0.1%	13.0%	5.4%	5.9%	0.7%	0.0%	0.0%	0.0%
679	50	219	4.1%	45.3%	25.7%	0.2%	0.1%	0.2%	0.1%	0.4%	0.1%	10.1%	4.2%	8.9%	0.6%	0.0%	0.0%	0.0%
680	50	287	4.2%	46.6%	16.4%	0.7%	0.5%	0.8%	0.2%	1.3%	0.1%	6.9%	2.9%	2.7%	0.4%	0.0%	0.0%	16.4%
681	50	421	4.7%	51.4%	19.4%	0.6%	0.4%	0.7%	0.2%	1.1%	0.1%	8.9%	3.7%	5.8%	0.3%	0.0%	0.0%	2.6%
682	50	102	3.6%	39.2%	40.9%	0.4%	0.3%	0.5%	0.2%	0.8%	0.1%	7.5%	3.1%	2.7%	0.5%	0.0%	0.0%	0.0%
683	50	167	3.4%	37.8%	19.3%	1.9%	1.4%	2.2%	0.7%	3.6%	0.1%	14.0%	5.8%	7.1%	0.1%	0.0%	0.0%	2.4%
684	50	205	5.1%	56.3%	22.5%	1.0%	0.7%	1.1%	0.4%	1.8%	0.1%	6.0%	2.5%	2.2%	0.4%	0.0%	0.0%	0.0%
685	50	351	4.3%	46.9%	21.9%	0.8%	0.6%	1.0%	0.3%	1.6%	0.1%	11.5%	4.8%	5.4%	0.8%	0.0%	0.0%	0.0%
686	50	621	3.5%	38.3%	16.0%	0.7%	0.5%	0.8%	0.3%	1.3%	0.1%	12.5%	5.2%	8.6%	0.4%	0.0%	1.9%	9.8%
687	50	191	3.2%	34.6%	34.3%	0.6%	0.4%	0.7%	0.2%	1.2%	0.1%	13.4%	5.6%	5.6%	0.0%	0.0%	0.0%	0.0%
688	50	192	4.5%	49.1%	27.7%	1.1%	0.8%	1.3%	0.4%	2.0%	0.1%	5.7%	2.4%	2.6%	0.0%	0.1%	2.5%	0.0%
689	50	528	4.9%	53.8%	20.9%	0.9%	0.7%	1.1%	0.3%	1.8%	0.1%	5.7%	2.3%	2.2%	0.2%	0.1%	2.2%	2.8%
690	50	529	4.9%	53.7%	20.9%	1.0%	0.7%	1.2%	0.4%	1.8%	0.1%	5.6%	2.3%	2.2%	0.2%	0.1%	2.2%	2.8%
691	50	431	3.8%	41.7%	30.6%	0.9%	0.6%	1.0%	0.3%	1.6%	0.1%	9.8%	4.1%	4.3%	0.1%	0.0%	1.1%	0.0%
692	50	431	3.8%	41.7%	30.6%	0.9%	0.6%	1.0%	0.3%	1.6%	0.1%	9.8%	4.1%	4.3%	0.1%	0.0%	1.1%	0.0%
693	50	216	4.3%	47.1%	11.1%	0.6%	0.4%	0.7%	0.2%	1.2%	0.2%	19.4%	8.0%	6.0%	0.6%	0.0%	0.0%	0.0%
695	50	546	3.4%	37.7%	30.3%	0.9%	0.6%	1.0%	0.3%	1.6%	0.1%	12.8%	5.3%	4.9%	0.0%	0.0%	0.9%	0.0%
696	50	13	3.2%	34.8%	37.2%	0.0%	0.0%	0.0%	0.0%	0.0%	0.2%	17.4%	7.2%	0.0%	0.0%	0.0%	0.0%	0.0%
697	50	233	4.2%	46.6%	21.6%	1.0%	0.7%	1.2%	0.4%	1.8%	0.1%	5.7%	2.4%	4.7%	0.2%	0.2%	7.5%	1.7%
698	70	576	4.5%	49.1%	8.1%	1.1%	0.8%	1.3%	0.4%	2.0%	0.1%	13.8%	5.7%	9.7%	0.0%	0.1%	3.4%	0.0%
699	50	268	0.2%	1.7%	1.9%	0.0%	0.0%	0.0%	0.0%	0.0%	0.0%	0.9%	0.4%	0.0%	0.0%	2.1%	87.7%	5.2%
700	70	2877	3.6%	40.0%	24.7%	0.8%	0.6%	0.9%	0.3%	1.5%	0.1%	6.7%	2.8%	3.0%	0.2%	0.1%	5.6%	9.1%
701	70	900	4.1%	45.4%	12.9%	2.0%	1.4%	2.3%	0.7%	3.7%	0.1%	11.2%	4.6%	6.1%	0.5%	0.1%	2.7%	2.2%
702	70	2928	3.6%	40.0%	25.3%	0.8%	0.6%	1.0%	0.3%	1.5%	0.1%	6.5%	2.7%	2.9%	0.2%	0.1%	5.5%	8.9%
704	70	2976	3.3%	36.6%	21.1%	0.6%	0.4%	0.7%	0.2%	1.1%	0.1%	7.4%	3.0%	4.1%	0.2%	0.3%	12.3%	8.8%
705	70	3574	3.5%	38.1%	22.5%	0.6%	0.4%	0.7%	0.2%	1.1%	0.1%	7.2%	3.0%	3.9%	0.2%	0.2%	10.5%	7.9%
706	70	2103	3.3%	36.0%	24.5%	0.7%	0.5%	0.8%	0.2%	1.2%	0.1%	9.2%	3.8%	3.6%	0.5%	0.1%	5.1%	10.3%
712	50	849	3.7%	40.8%	29.1%	2.7%	1.9%	3.1%	1.0%	5.0%	0.1%	5.3%	2.2%	4.0%	0.3%	0.0%	0.5%	0.5%
713	50	44	1.9%	20.8%	24.8%	0.5%	0.4%	0.6%	0.2%	1.0%	0.1%	5.4%	2.2%	2.6%	0.5%	0.9%	38.1%	0.0%
714	50	40	3.4%	37.1%	27.1%	0.9%	0.7%	1.1%	0.3%	1.7%	0.1%	12.9%	5.3%	7.4%	1.9%	0.0%	0.0%	0.0%
715	50	29	3.0%	33.1%	31.9%	0.7%	0.5%	0.8%	0.2%	1.3%	0.1%	13.6%	5.6%	7.5%	1.6%	0.0%	0.0%	0.0%
716	50	173	3.2%	35.4%	28.1%	0.5%	0.4%	0.6%	0.2%	1.0%	0.1%	7.1%	2.9%	2.8%	0.3%	0.4%	16.9%	0.0%
717	50	1194	3.9%	42.5%	28.9%	1.5%	1.1%	1.7%	0.5%	2.8%	0.1%	6.9%	2.9%	4.9%	0.4%	0.0%	2.0%	0.0%
718	50	1770	3.9%	43.1%	24.7%	1.5%	1.1%	1.8%	0.6%	2.8%	0.1%	8.4%	3.5%	5.5%	0.7%	0.0%	1.5%	0.7%
719	50	887	4.3%	47.6%	20.4%	1.7%	1.2%	2.0%	0.6%	3.1%	0.1%	8.8%	3.7%	3.6%	0.4%	0.0%	0.4%	2.0%
720	50	393	3.6%	39.1%	38.3%	2.1%	1.5%	2.5%	0.8%	3.9%	0.0%	3.8%	1.6%	2.6%	0.3%	0.0%	0.0%	0.0%
721	50	479	3.3%	36.0%	25.3%	1.2%	0.9%	1.4%	0.4%	2.3%	0.0%	4.7%	1.9%	3.0%	0.2%	0.2%	7.5%	11.7%
722	50	507	3.1%	33.5%	25.4%	0.8%	0.5%	0.9%	0.3%	1.4%	0.1%	6.6%	2.7%	3.8%	0.3%	0.2%	7.9%	12.6%
723	50	1358	3.6%	39.7%	25.7%	2.0%	1.4%	2.3%	0.7%	3.6%	0.1%	6.5%	2.7%	2.7%	0.3%	0.1%	2.2%	6.6%
724	50	3022	4.0%	43.8%	29.8%	1.2%	0.8%	1.4%	0.4%	2.2%	0.1%	5.7%	2.4%	2.8%	0.3%	0.0%	2.0%	3.2%
725	50	287	3.9%	42.4%	21.2%	1.1%	0.8%	1.3%	0.4%	2.1%	0.1%	6.7%	2.8%	1.6%	0.1%	0.2%	10.2%	5.2%
726	50	1323	4.6%	50.1%	29.9%	0.3%	0.2%	0.4%	0.1%	0.6%	0.1%	5.7%	2.4%	2.0%	0.1%	0.1%	2.5%	0.8%
727	50	489	4.4%	48.8%	28.9%	0.3%	0.2%	0.3%	0.1%	0.5%	0.1%	9.3%	3.8%	3.1%	0.2%	0.0%	0.0%	0.0%
728	50	216	3.5%	38.4%	20.7%	1.4%	1.0%	1.6%	0.5%	2.6%	0.2%	15.9%	6.6%	6.3%	1.3%	0.0%	0.0%	0.0%
729	50	257	4.2%	46.0%	30.9%	0.9%	0.6%	1.0%	0.3%	1.6%	0.1%	6.8%	2.8%	2.6%	0.2%	0.0%	0.0%	1.9%
730	50	236	3.6%	39.1%	24.1%	2.1%	1.5%	2.4%	0.8%	3.9%	0.1%	9.9%	4.1%	5.4%	1.5%	0.0%	0.0%	1.7%
731	50	414	3.4%	37.9%	22.5%	1.6%	1.1%	1.8%	0.6%	2.9%	0.1%	12.4%	5.1%	5.3%	1.1%	0.1%	2.1%	1.9%
732	50	747	3.9%	43.1%	25.5%	1.1%	0.8%	1.2%	0.4%	2.0%	0.1%	8.9%	3.7%	3.4%	0.2%	0.0%	1.3%	4.4%
733	50	84	2.8%	30.5%	21.4%	0.8%	0.6%	1.0%	0.3%	1.6%	0.2%	20.4%	8.4%	5.5%	0.6%	0.0%	0.0%	6.0%
734	50	17	2.8%	30.8%	30.4%	0.3%	0.2%	0.4%	0.1%	0.6%	0.2%	20.7%	8.6%	4.5%	0.2%	0.0%	0.0%	0.0%
735	50	70	3.7%	40.3%	29.7%	1.0%	0.7%	1.2%	0.4%	1.9%	0.1%	12.0%	5.0%	3.7%	0.2%	0.0%	0.0%	0.0%

Traffic Flows and Breakdown by 16 Vehicle Classes (Year 2026)

Link No.	Speed Limit	Total Vehicle	19 - Motorcycles (MC)	01 - Private Cars (PC)	03 - Taxi	14 - Non-franchised Bus <=6.4t	15 - Non-franchised Bus 6.4-15t	16 - Non-franchised Bus >15t	12 - Private Light Bus <=3.5t	13 - Private Light Bus >3.5t	04 - Light Goods Vehicles <=2.5t	05 - Lt Goods Vehicles 2.5-3.5t	06 - Light Goods Vehicles >3.5t	07 - Heavy Goods Vehicles <=15t	08 - Heavy Goods Vehicles >15t	17 - Franchised Bus (SD)	18 - Franchised Bus (DD)	11 - Public Light Buses
	km/hr	0800-0900																
736	50	577	3.6%	39.3%	26.3%	1.1%	0.8%	1.3%	0.4%	2.1%	0.1%	12.5%	5.2%	4.4%	0.5%	0.0%	0.0%	2.4%
737	50	39	2.3%	25.5%	18.9%	0.9%	0.6%	1.0%	0.3%	1.7%	0.2%	20.5%	8.5%	6.0%	0.8%	0.0%	0.0%	12.8%
738	50	391	3.4%	37.8%	23.4%	1.5%	1.1%	1.8%	0.6%	2.9%	0.1%	13.2%	5.5%	4.5%	0.5%	0.0%	0.0%	3.6%
739	50	301	3.2%	34.8%	23.1%	0.8%	0.6%	1.0%	0.3%	1.5%	0.1%	11.4%	4.7%	3.7%	0.5%	0.1%	3.2%	11.0%
740	50	402	3.2%	34.6%	26.6%	0.6%	0.4%	0.7%	0.2%	1.1%	0.2%	14.8%	6.1%	3.5%	0.2%	0.1%	3.2%	4.5%
741	50	257	3.5%	37.9%	26.8%	0.6%	0.4%	0.7%	0.2%	1.2%	0.1%	11.4%	4.7%	3.3%	0.1%	0.0%	0.0%	8.9%
742	50	279	3.4%	37.5%	20.9%	0.9%	0.7%	1.1%	0.3%	1.7%	0.0%	3.3%	1.4%	1.0%	0.1%	0.1%	6.3%	21.1%
743	50	381	3.5%	38.7%	22.5%	1.3%	0.9%	1.5%	0.5%	2.3%	0.1%	5.0%	2.1%	1.4%	0.1%	0.1%	4.6%	15.5%
745	50	412	3.4%	37.1%	26.1%	0.9%	0.6%	1.1%	0.3%	1.7%	0.1%	12.7%	5.2%	3.8%	0.4%	0.1%	2.1%	4.4%
746	50	169	2.7%	29.2%	11.0%	1.7%	1.2%	2.0%	0.6%	3.2%	0.1%	13.4%	5.6%	3.8%	0.1%	0.1%	5.8%	19.5%
749	70	4708	5.3%	57.7%	12.0%	1.4%	1.0%	1.6%	0.5%	2.6%	0.1%	6.7%	2.8%	4.6%	0.1%	0.1%	2.6%	0.9%
750	70	4612	4.6%	50.2%	14.3%	1.7%	1.2%	2.0%	0.6%	3.2%	0.1%	9.5%	3.9%	5.3%	0.6%	0.0%	1.7%	0.9%
751	70	1966	4.7%	51.1%	23.4%	0.5%	0.3%	0.6%	0.2%	0.9%	0.1%	8.9%	3.7%	5.5%	0.2%	0.0%	0.0%	0.0%
752	70	1626	3.5%	38.0%	29.8%	1.1%	0.7%	1.2%	0.4%	2.0%	0.1%	11.6%	4.8%	4.7%	0.5%	0.0%	1.7%	0.0%
753	70	1178	4.4%	48.4%	21.6%	0.6%	0.4%	0.7%	0.2%	1.0%	0.1%	11.3%	4.7%	4.7%	0.5%	0.0%	1.3%	0.0%
754	70	1391	4.1%	44.7%	25.6%	1.3%	0.9%	1.5%	0.5%	2.5%	0.1%	8.9%	3.7%	3.9%	0.8%	0.0%	1.5%	0.0%
755	70	485	4.3%	47.6%	19.2%	0.6%	0.4%	0.7%	0.2%	1.2%	0.1%	13.9%	5.8%	5.1%	0.7%	0.0%	0.0%	0.0%
756	70	525	3.7%	41.0%	25.1%	0.8%	0.6%	1.0%	0.3%	1.6%	0.1%	10.8%	4.5%	5.4%	1.1%	0.1%	3.9%	0.0%
757	50	533	3.8%	42.2%	27.3%	2.0%	1.4%	2.4%	0.7%	3.8%	0.1%	8.3%	3.4%	3.8%	0.7%	0.0%	0.0%	0.0%
759	50	920	4.5%	49.1%	28.4%	0.5%	0.4%	0.6%	0.2%	1.0%	0.1%	7.7%	3.2%	2.5%	0.2%	0.0%	0.0%	1.6%
760	50	825	3.9%	43.2%	35.7%	1.1%	0.8%	1.3%	0.4%	2.0%	0.1%	5.7%	2.3%	1.8%	0.1%	0.0%	0.7%	1.0%
761	50	897	4.0%	43.5%	33.5%	0.7%	0.5%	0.8%	0.3%	1.3%	0.1%	7.7%	3.2%	3.2%	0.2%	0.0%	0.2%	0.9%
777	70	2834	5.4%	58.9%	10.0%	1.5%	1.0%	1.7%	0.5%	2.7%	0.1%	6.5%	2.7%	4.7%	0.1%	0.1%	3.5%	0.7%
778	50	46	3.2%	35.4%	28.0%	1.5%	1.1%	1.8%	0.6%	2.8%	0.1%	11.9%	4.9%	7.6%	1.1%	0.0%	0.0%	0.0%
779	50	2158	3.6%	39.0%	29.2%	1.3%	0.9%	1.5%	0.5%	2.4%	0.1%	10.8%	4.5%	4.4%	0.5%	0.0%	1.3%	0.0%
780	50	2326	4.6%	50.0%	23.4%	0.4%	0.3%	0.5%	0.2%	0.8%	0.1%	9.3%	3.9%	5.7%	0.3%	0.0%	0.7%	0.0%
781	50	406	4.5%	49.2%	27.2%	0.4%	0.3%	0.5%	0.2%	0.8%	0.1%	9.6%	4.0%	3.0%	0.2%	0.0%	0.0%	0.0%
782	50	435	3.9%	43.2%	22.5%	1.4%	1.0%	1.6%	0.5%	2.5%	0.1%	12.9%	5.3%	4.5%	0.6%	0.0%	0.0%	0.0%
783	50	825	3.9%	43.2%	35.7%	1.1%	0.8%	1.3%	0.4%	2.0%	0.1%	5.7%	2.3%	1.8%	0.1%	0.0%	0.7%	1.0%
784	50	926	3.7%	40.8%	31.1%	1.1%	0.8%	1.3%	0.4%	2.1%	0.1%	9.3%	3.9%	3.9%	0.3%	0.0%	0.2%	0.9%
785	50	577	3.8%	41.7%	39.1%	1.0%	0.7%	1.2%	0.4%	1.9%	0.0%	4.4%	1.8%	1.5%	0.0%	0.0%	1.0%	1.4%
786	50	986	3.7%	41.0%	32.6%	1.2%	0.8%	1.4%	0.4%	2.2%	0.1%	8.3%	3.4%	3.4%	0.3%	0.0%	0.2%	0.8%
787	50	974	3.6%	39.4%	29.9%	1.3%	0.9%	1.6%	0.5%	2.5%	0.1%	10.2%	4.2%	4.5%	0.4%	0.0%	0.0%	0.8%
788	50	1530	3.5%	38.6%	29.8%	1.2%	0.9%	1.4%	0.5%	2.3%	0.1%	10.5%	4.3%	4.5%	0.5%	0.0%	1.8%	0.0%
789	50	2672	4.4%	48.5%	24.7%	0.5%	0.4%	0.6%	0.2%	1.0%	0.1%	9.1%	3.8%	5.6%	0.3%	0.0%	0.6%	0.3%
790	50	1547	3.6%	39.9%	30.3%	1.1%	0.8%	1.3%	0.4%	2.1%	0.1%	9.9%	4.1%	4.0%	0.4%	0.0%	1.8%	0.0%
791	50	2455	4.5%	49.0%	24.7%	0.5%	0.3%	0.6%	0.2%	0.9%	0.1%	9.0%	3.7%	5.3%	0.2%	0.0%	0.6%	0.3%
792	50	443	3.7%	40.3%	30.0%	1.1%	0.8%	1.3%	0.4%	2.1%	0.1%	10.4%	4.3%	4.8%	0.3%	0.0%	0.4%	0.0%
793	50	1029	3.9%	43.3%	31.3%	1.1%	0.8%	1.3%	0.4%	2.0%	0.1%	7.7%	3.2%	3.3%	0.2%	0.0%	0.6%	0.8%
794	50	487	3.8%	41.8%	31.2%	0.5%	0.4%	0.6%	0.2%	1.0%	0.1%	8.3%	3.5%	3.2%	0.0%	0.1%	3.6%	1.6%
795	50	1410	3.9%	42.4%	31.3%	1.1%	0.8%	1.3%	0.4%	2.0%	0.1%	8.2%	3.4%	4.1%	0.1%	0.0%	0.4%	0.6%
796	50	713	3.6%	39.3%	27.3%	0.9%	0.6%	1.0%	0.3%	1.6%	0.1%	11.9%	4.9%	4.2%	0.2%	0.1%	2.5%	1.5%
797	50	946	3.6%	39.0%	34.2%	1.2%	0.8%	1.3%	0.4%	2.1%	0.1%	7.9%	3.3%	4.5%	0.1%	0.0%	0.6%	0.8%
798	50	548	4.3%	47.4%	24.6%	1.1%	0.8%	1.3%	0.4%	2.0%	0.1%	8.7%	3.6%	4.1%	0.1%	0.0%	0.0%	1.5%
799	50	896	3.2%	35.4%	28.6%	0.9%	0.6%	1.0%	0.3%	1.6%	0.1%	7.6%	3.1%	5.3%	0.2%	0.1%	6.1%	5.8%
800	50	711	2.4%	26.2%	11.7%	0.7%	0.5%	0.8%	0.3%	1.3%	0.1%	5.3%	2.2%	3.2%	0.2%	0.9%	39.2%	5.1%
801	50	1754	4.7%	51.2%	16.0%	0.9%	0.6%	1.0%	0.3%	1.6%	0.1%	8.6%	3.5%	4.3%	0.5%	0.1%	3.3%	3.5%
802	50	2239	4.6%	50.4%	16.7%	0.8%	0.6%	0.9%	0.3%	1.5%	0.1%	9.7%	4.0%	4.5%	0.5%	0.1%	2.6%	2.7%
803	50	962	2.1%	23.1%	15.3%	0.9%	0.6%	1.0%	0.3%	1.6%	0.1%	6.1%	2.5%	2.4%	0.0%	0.9%	38.4%	4.7%
804	50	1621	3.8%	41.3%	20.6%	1.2%	0.8%	1.4%	0.4%	2.2%	0.1%	9.8%	4.0%	4.6%	0.6%	0.1%	3.6%	5.5%
805	50	1004	2.5%	26.9%	16.8%	1.0%	0.7%	1.1%	0.4%	1.8%	0.1%	11.5%	4.8%	4.6%	0.4%	0.4%	17.0%	10.1%
806	50	2146	3.8%	41.2%	21.7%	1.1%	0.8%	1.3%	0.4%	2.1%	0.1%	10.0%	4.1%	4.8%	0.8%	0.1%	3.6%	4.1%
807	50	1179	2.8%	30.5%	21.4%	1.3%	0.9%	1.5%	0.5%	2.4%	0.1%	9.3%	3.9%	3.1%	0.1%	0.4%	16.6%	5.3%
808	50	899	4.6%	50.3%	24.8%	0.5%	0.3%	0.6%	0.2%	0.9%	0.1%	9.3%	3.8%	4.4%	0.3%	0.0%	0.0%	0.0%
809	50	74	3.3%	36.3%	20.3%	1.1%	0.7%	1.2%	0.4%	2.0%	0.2%	18.8%	7.8%	7.7%	0.1%	0.0%	0.0%	0.0%
814	50	1439	3.8%	41.4%	31.0%	0.9%	0.6%	1.0%	0.3%	1.7%	0.1%	9.2%	3.8%	3.8%	0.4%	0.0%	1.9%	0.0%
815	50	1405	4.1%	45.1%	22.2%	1.0%	0.7%	1.2%	0.4%	1.9%	0.1%	10.8%	4.5%	7.8%	0.2%	0.0%	0.0%	0.0%
816	50	2322	3.9%	42.3%	28.7%	0.8%	0.6%	0.9%	0.3%	1.5%	0.1%	10.4%	4.3%	4.5%	0.4%	0.0%	1.2%	0.1%
817	50	1380	4.2%	46.1%	22.7%	0.9%	0.7%	1.1%	0.3%	1.7%	0.1%	10.1%	4.2%	7.7%	0.2%	0.0%	0.0%	0.0%
818	70	3520	5.3%	57.7%	11.9%	1.7%	1.2%	2.0%	0.6%	3.1%	0.1%	6.9%	2.9%	2.3%	0.1%	0.1%	3.2%	1.0%
819	70	3300	4.9%	54.0%	11.7%	2.1%	1.5%	2.4%	0.8%	3.9%	0.1%	7.7%	3.2%	4.2%	0.5%	0.1%	2.1%	0.9%
820	70	4382	4.9%	54.1%	12.5%	1.9%	1.3%	2.2%	0.7%	3.4%	0.1%	8.8%	3.7%	2.7%	0.1%	0.1%	2.8%	0.8%
821	70	3776	4.8%	52.7%	14.2%	1.9%	1.4%	2.3%	0.7%	3.6%	0.1%	7.8%	3.2%	4.3%	0.4%	0.0%	1.8%	0.8%
822	70	2652	4.3%	47.5%	17.9%	1.5%	1.1%	1.7%	0.5%	2.8%	0.1%	9.5%	3.9%	5.5%	0.6%	0.0%	1.9%	1.1%
823	70	2090	5.5%	60.0%	11.8%	1.5%	1.0%	1.7%	0.5%	2.7%	0.1%	7.1%	3.0%	2.1%	0.2%	0.0%	1.1%	1.6%
824	50	807	3.1%	34.5%	8.2%	2.9%	2.0%	3.4%	1.1%	5.4%	0.1%	7.9%	3.3%	2.4%	0.3%	0.2%	7.9%	17.3%
825	50	294	3.9%	43.3%	8.7%	2.6%	1.8%	3.0%	0.9%	4.8%	0.1%	8.1%	3.4%	7.0%	0.0%	0.0%	2.0%	10.2%
826	70	2292	4.4%	48.8%	13.2%	2.2%	1.6%	2.6%	0.8%	4.1%	0.1%	10.4%	4.3%	3.1%	0.1%	0.1%	4.3%	0.0%
827	70	1125	5.9%	65.2%	5.3%	2.9%	2.1%	3.5%	1.1%	5.5%	0.0%	3.8%	1.6%	1.4%	0.0%	0.0%	1.7%	0.0%
828	50	220	3.9%	43.4%	10.1%	5.7%	4.0%	6.7%	2.1%	10.6%	0.0%	3.2%	1.3%	8.9%	0.0%	0.0%	0.0%	0.0%
829	50	604	7.6%	83.6%	7.9%	0.0%	0.0%	0.0%	0.0%	0.0%	0.0%	0.4%	0.2%	0.2%	0.0%	0.0%	0.0%	0.0%
830	50	914	4.3%	46.8%	4.9%	0.8%	0.6%	0.9%	0.3%	1.5%	0.1%	8.5%	3.5%	27.7%	0.3%	0.0%	0.0%	0.0%
831	50	255	5.2%	57.1%	6.6%	0.8%	0.6%	1.0%	0.3%	1.6%	0.1%	12.1%	5.0%	9.0%	0.6%	0.0%	0.0%	0.0%
832	50	198	4.3%	47.6%	11.6%	1.0%	0.7%	1.2%	0.4%	1.9%	0.1%	13.2%	5.5%	10.9%	1.4%	0.0%	0.0%	0.0%
833	50	839	4.4%	48.8%	16.5%	1.4%	1.0%	1.7%	0.5%	2.6%	0.1%	7.7%	3.2%	11.7%	0.4%	0.0%	0.0%	0.0%
834	50	1133	3.9%	42.6%	29.0%	1.5%	1.1%	1.8%	0.5%	2.8%	0.1%	6.8%	2.8%	4.8%	0.3%	0.0%	2.1%	0.0%
835	50	573	3.5%	38.0%	34.9%	1.6%	1.1%	1.9%	0.6%	3.0%	0.1%	5.2%	2.2%	2.6%	0.2%	0.1%	5.1%	0.0%
836	50	1025	2.7%	29.4%	21.7%	1.2%	0.9%	1.4%	0.4%	2.3%	0.1%	9.4%	3.9%	3.3%	0.1%	0.4%	16.7%	6.1%
837	50	583	3.9%	42.3%	29.4%	0.9%	0.6%	1.0%	0.3%	1.6%	0.1%	8.5%	3.5%	3.0%	0.0%	0.1%	3.0%	1.9%
838	50	703	3.4%	37.2%	32.1%	0.7%	0.5%	0.8%	0.3%	1.3%	0.1%	7.5%	3.1%	5.3%	0.2%	0.0%	0.8%	6.5%
839	50	911	2.3%	25.0%	16.2%	0.9%	0.6%	1.0%	0.3%	1.6%	0.1%	11.9%	4.9%	4.5%	0.4%	0.4%	18.8%	11.1%
840	50	131	4.5%	49.5%	25.0%	0.5%	0.4%	0.6%	0.2%	1.0%	0.1%	8.4%	3.5%	5.9%	0.3%	0.0%	0.0%	0.0%
841	50	154	3.5%	37.9%	19.4%	1.6%	1.1%	1.9%	0.6%	3.0%	0.1%	8.8%	3.6%	2.2%	0.1%	0.4%	15.8%	0.0%
842	50	580	1.9%	21.0%	8.7%	0.7%	0.5%	0.9%	0.3%	1.4%	0.0%	4.6%	1.9%	2.6%	0.2%	1.1%	48.0%	6.2%
843	50	808	1.8%	20.3%	14.5%	0.7%	0.5%	0.8%	0.3%	1.3%	0.1%	5.6%	2.3%	2.5%	0.0%	1.0%	42.7%	5.6%
847	50	1351	4.0%	43.9%	23.9%	0.7%	0.5%	0.8%	0.2%	1.3%	0.1%	6.9%	2.9%	4.0%	0.5%	0.1%	3.4%	6.9%
848	50	1279	4.2%	46.6%	25.0%	0.8%	0.5%	0.9%	0.3%	1.4%	0.1%	7.1%	2.9%	4.0%	0.5%	0.0%	1.7%	3.9%
849	50	167	2.8%	31.0%	11.9%	0.3%	0.2%	0.3%	0.1%	0.5%	0.0%	4.0%	1.7%	1.3%	0.2%	0.1%	4.7%	40.8%
850	50	483	4.3%	47.6%	19.7%	1.7%	1.2%	2.0%	0.6%	3.1%	0.1%	5.6%	2.3%	2.2%	0.6%	0.0%	0.6%	8.3%
851	50	167	2.8%	31.0%	11.9%	0.3%	0.2%	0.3%	0.1%	0.5%	0.0%	4.0%	1.7%	1.3%	0.2%	0.1%	4.7%	40.7%
852	50	283	3.8%	41.2%	18.3%	1.4%	1.0%	1.7%	0.5%	2.7%	0.1%	5.6%	2.3%	2.1%	0.6%	0.0%	1.0%	17.7%
853	50	100	1.2%	12.8%	5.0%	0.1%	0.1%	0.1%	0.0%	0.2%	0.0%	2.5%	1.1%	1.1%	0.2%	0.2%	7.8%	67.7%
854	50	643	4.5%	49.7%	17.4%	1.7%	1.2%	2.0%	0.6%	3.2%	0.1%	5.7%	2.4%	2.9%	0.3%	0.0%	0.5%	7.8%
855	50	115	1.0%	11.3%	4.4%	0.1%	0.1%	0.1%	0.0%	0.2%	0.0%	2.3%	1.0%	1.0%	0.2%	0.2%	6.8%	71.4%
856	50	491	4.5%	49.2%	18.0%	1.7%	1.2%	2.0%	0.6%	3.2%	0.0%	4.0%	1.6%	2.8%	0.3%	0.0%	0.6%	10.2%
859	50	543	4.8%	52.4%	22.5%	1.2%	0.9%	1.4%	0.4%	2.3%	0.1%	7.3%	3.0%	2.9%	0.6%	0.0%	0.0%	0.0%
860	50	530	5.3%	57.6%	19.0%	1.3%	0.9%	1.6%	0.5%	2.5%	0.1%	6.5%	2.7%	1.9%	0.2%	0.0%	0.0%	0.0%
861	50	281	5.2%	57.4%	21.1%	0.9%	0.7%	1.1%	0.3%	1.7%	0.1%	6.8%	2.8%	1.7%	0.1%	0.0%	0.0%	0.0%
862	50	393	5.0%	55.2%	20.2%	1.2%	0.8%	1.4%	0.4%	2.2%	0.1%	7.6%	3.2%	2.4%	0.2%	0.0%	0.0%	0.0%
863	50	397	5.3%	58.3%	20.6%	1.0%	0.7%	1.2%	0.4%	1.9%	0.1%	6.1%	2.5%	1.7%	0.2%	0.0%	0.0%	0.0%
864	50	486	5.0%	55.2%	21.9%	1.0%	0.7%	1.2%	0.4%	1.9%	0.1%	7.2%	3.0%	2.4%	0.2%	0.0%	0.0%	0.0%
865	50	1246	5.5%	60.0%	19.7%	0.7%	0.5%	0.9%	0.3%	1.4%	0.1%	6.2%	2.6%	2.0%	0.2%	0.0%	0.0%	0.0%
866	50	579	4.9%	54.3%	24.6%	0.7%	0.5%	0.8%	0.3%	1.3%	0.1%	7.1%	2.9%	2.2%	0.1%	0.0%	0.0%	0.0%
867	50	215	4.1%	45.3%	23.0%	1.7%	1.2%	2.0%	0.6%	3.1%	0.1%	8.7%	3.6%	5.1%	1.5%	0.0%	0.0%	0.0%
868	50	849	5.5%	60.8%	19.3%	0.6%	0.4%	0.7%	0.2%	1.1%	0.1%	6.2%	2.6%	2.2%	0.2%	0.0%	0.0%	0.0%

Traffic Flows and Breakdown by 16 Vehicle Classes (Year 2026)

Link No.	Speed Limit	Total Vehicle	19 - Motorcycles (MC)	01 - Private Cars (PC)	03 - Taxi	14 - Non-franchised Bus <=6.4t	15 - Non-franchised Bus 6.4-15t	16 - Non-franchised Bus >15t	12 - Private Light Bus <=3.5t	13 - Private Light Bus >3.5t	04 - Light Goods Vehicles <=2.5t	05 - Lt Goods Vehicles 2.5-3.5t	06 - Light Goods Vehicles >3.5t	07 - Heavy Goods Vehicles <=15t	08 - Heavy Goods Vehicles >15t	17 - Franchised Bus (SD)	18 - Franchised Bus (DD)	11 - Public Light Buses
	km/hr	0800-0900																
870	50	20	2.9%	32.3%	24.8%	3.9%	2.7%	4.5%	1.4%	7.2%	0.1%	11.6%	4.8%	3.4%	0.3%	0.0%	0.0%	0.0%
871	50	638	4.3%	47.1%	22.0%	1.4%	1.0%	1.6%	0.5%	2.6%	0.1%	6.7%	2.8%	3.1%	0.3%	0.1%	6.3%	0.0%
872	70	2509	5.1%	56.4%	13.4%	1.2%	0.8%	1.4%	0.4%	2.2%	0.1%	6.9%	2.8%	4.9%	0.0%	0.1%	4.1%	0.0%
873	70	1933	5.3%	58.6%	15.0%	1.2%	0.9%	1.4%	0.5%	2.3%	0.0%	4.8%	2.0%	3.5%	0.0%	0.1%	4.3%	0.0%
874	50	1604	4.1%	45.0%	28.0%	0.9%	0.6%	1.0%	0.3%	1.6%	0.1%	4.9%	2.0%	2.8%	0.3%	0.1%	2.1%	6.3%
875	50	1530	4.0%	43.5%	19.3%	0.9%	0.6%	1.1%	0.3%	1.7%	0.1%	8.7%	3.6%	6.5%	0.7%	0.1%	5.6%	3.3%
876	50	46	0.9%	10.2%	10.9%	0.1%	0.1%	0.1%	0.0%	0.2%	0.1%	5.1%	2.1%	0.2%	0.0%	0.1%	4.3%	65.6%
877	50	79	2.7%	29.2%	22.5%	0.5%	0.4%	0.6%	0.2%	0.9%	0.0%	3.0%	1.2%	0.7%	0.0%	0.0%	0.0%	38.1%
878	50	74	2.6%	28.6%	20.7%	0.5%	0.4%	0.6%	0.2%	1.0%	0.0%	3.1%	1.3%	0.7%	0.0%	0.0%	0.0%	40.3%
879	50	46	0.9%	10.2%	10.9%	0.1%	0.1%	0.1%	0.0%	0.2%	0.1%	5.1%	2.1%	0.2%	0.0%	0.1%	4.3%	65.6%
882	50	695	4.8%	52.6%	23.2%	0.7%	0.5%	0.8%	0.2%	1.3%	0.1%	8.6%	3.6%	3.4%	0.3%	0.0%	0.0%	0.0%
883	50	815	3.0%	33.1%	33.9%	0.9%	0.6%	1.1%	0.3%	1.7%	0.1%	7.9%	3.3%	4.0%	0.5%	0.2%	8.8%	0.6%
884	50	812	3.0%	33.1%	34.0%	0.9%	0.6%	1.1%	0.3%	1.7%	0.1%	7.8%	3.2%	4.0%	0.5%	0.2%	8.8%	0.6%
885	50	808	3.0%	33.1%	34.0%	0.9%	0.7%	1.1%	0.3%	1.7%	0.1%	7.7%	3.2%	3.9%	0.5%	0.2%	8.8%	0.6%
886	50	805	3.0%	33.1%	34.1%	0.9%	0.7%	1.1%	0.3%	1.7%	0.1%	7.6%	3.2%	3.9%	0.6%	0.2%	8.9%	0.6%
887	50	802	3.0%	33.1%	34.2%	0.9%	0.7%	1.1%	0.3%	1.7%	0.1%	7.5%	3.1%	3.9%	0.6%	0.2%	8.9%	0.6%
888	50	799	3.0%	33.1%	34.3%	0.9%	0.7%	1.1%	0.3%	1.7%	0.1%	7.5%	3.1%	3.8%	0.6%	0.2%	8.9%	0.6%
889	50	796	3.0%	33.1%	34.4%	0.9%	0.7%	1.1%	0.3%	1.7%	0.1%	7.4%	3.1%	3.8%	0.6%	0.2%	9.0%	0.6%
890	50	793	3.0%	33.1%	34.4%	0.9%	0.7%	1.1%	0.3%	1.8%	0.1%	7.3%	3.0%	3.8%	0.6%	0.2%	9.0%	0.6%
891	50	790	3.0%	33.1%	34.5%	0.9%	0.7%	1.1%	0.3%	1.8%	0.1%	7.2%	3.0%	3.8%	0.6%	0.2%	9.0%	0.6%
892	50	786	3.0%	33.1%	34.6%	1.0%	0.7%	1.1%	0.3%	1.8%	0.1%	7.1%	2.9%	3.7%	0.7%	0.2%	9.1%	0.6%
893	50	783	3.0%	33.1%	34.7%	1.0%	0.7%	1.1%	0.3%	1.8%	0.1%	7.0%	2.9%	3.7%	0.7%	0.2%	9.1%	0.6%
894	50	780	3.0%	33.1%	34.8%	1.0%	0.7%	1.1%	0.4%	1.8%	0.1%	6.9%	2.9%	3.7%	0.7%	0.2%	9.1%	0.6%
895	50	15	2.8%	31.0%	33.3%	0.2%	0.2%	0.3%	0.1%	0.4%	0.2%	15.7%	6.5%	8.2%	1.2%	0.0%	0.0%	0.0%
896	50	15	2.8%	31.0%	33.3%	0.2%	0.2%	0.3%	0.1%	0.4%	0.2%	15.7%	6.5%	8.2%	1.2%	0.0%	0.0%	0.0%
897	50	29	3.7%	40.9%	18.9%	1.3%	0.9%	1.5%	0.5%	2.4%	0.2%	14.6%	6.0%	7.9%	1.3%	0.0%	0.0%	0.0%
898	50	29	3.7%	40.9%	18.9%	1.3%	0.9%	1.5%	0.5%	2.4%	0.2%	14.6%	6.0%	7.9%	1.3%	0.0%	0.0%	0.0%
899	50	15	2.8%	31.0%	33.3%	0.2%	0.2%	0.3%	0.1%	0.4%	0.2%	15.7%	6.5%	8.2%	1.2%	0.0%	0.0%	0.0%
900	50	15	2.8%	31.0%	33.3%	0.2%	0.2%	0.3%	0.1%	0.4%	0.2%	15.7%	6.5%	8.2%	1.2%	0.0%	0.0%	0.0%
901	50	21	2.9%	31.4%	23.9%	0.9%	0.6%	1.0%	0.3%	1.6%	0.2%	17.0%	7.0%	10.3%	2.9%	0.0%	0.0%	0.0%
902	50	21	2.9%	31.4%	23.9%	0.9%	0.6%	1.0%	0.3%	1.6%	0.2%	17.0%	7.0%	10.3%	2.9%	0.0%	0.0%	0.0%
903	50	15	2.8%	31.0%	33.3%	0.2%	0.2%	0.3%	0.1%	0.4%	0.2%	15.7%	6.5%	8.2%	1.2%	0.0%	0.0%	0.0%
904	50	15	2.8%	31.0%	33.3%	0.2%	0.2%	0.3%	0.1%	0.4%	0.2%	15.7%	6.5%	8.2%	1.2%	0.0%	0.0%	0.0%
905	50	21	2.9%	31.4%	23.9%	0.9%	0.6%	1.0%	0.3%	1.6%	0.2%	17.0%	7.0%	10.3%	2.9%	0.0%	0.0%	0.0%
906	50	641	3.2%	35.3%	13.5%	0.8%	0.6%	0.9%	0.3%	1.5%	0.1%	12.9%	5.4%	6.1%	1.0%	0.3%	10.5%	7.6%
907	50	622	3.2%	35.1%	13.3%	0.8%	0.6%	0.9%	0.3%	1.5%	0.1%	12.8%	5.3%	6.1%	1.0%	0.3%	10.8%	7.9%
908	50	603	3.2%	35.0%	13.1%	0.8%	0.5%	0.9%	0.3%	1.4%	0.1%	12.8%	5.3%	6.0%	1.0%	0.3%	11.2%	8.1%
909	50	584	3.2%	34.7%	12.9%	0.8%	0.5%	0.9%	0.3%	1.4%	0.1%	12.7%	5.3%	6.0%	0.9%	0.3%	11.5%	8.4%
910	50	565	3.1%	34.5%	12.7%	0.8%	0.5%	0.9%	0.3%	1.4%	0.1%	12.6%	5.2%	6.0%	0.9%	0.3%	11.9%	8.7%
911	50	546	3.1%	34.3%	12.5%	0.7%	0.5%	0.9%	0.3%	1.4%	0.1%	12.5%	5.2%	6.0%	0.9%	0.3%	12.4%	9.0%
912	50	527	3.1%	34.0%	12.3%	0.7%	0.5%	0.9%	0.3%	1.4%	0.1%	12.4%	5.1%	5.9%	0.9%	0.3%	12.8%	9.3%
913	50	508	3.1%	33.7%	12.0%	0.7%	0.5%	0.8%	0.3%	1.3%	0.1%	12.3%	5.1%	5.9%	0.8%	0.3%	13.3%	9.7%
914	50	489	3.0%	33.4%	11.7%	0.7%	0.5%	0.8%	0.3%	1.3%	0.1%	12.2%	5.1%	5.9%	0.8%	0.3%	13.8%	10.0%
915	50	469	3.0%	33.1%	11.4%	0.7%	0.5%	0.8%	0.3%	1.3%	0.1%	12.1%	5.0%	5.8%	0.8%	0.3%	14.4%	10.4%
916	50	450	3.0%	32.8%	11.1%	0.7%	0.5%	0.8%	0.2%	1.3%	0.1%	11.9%	4.9%	5.8%	0.7%	0.4%	15.0%	10.9%
917	50	431	3.0%	32.4%	10.7%	0.7%	0.5%	0.8%	0.2%	1.2%	0.1%	11.8%	4.9%	5.7%	0.7%	0.4%	15.6%	11.4%
918	50	703	4.0%	43.5%	22.5%	1.1%	0.8%	1.3%	0.4%	2.1%	0.1%	10.8%	4.5%	6.0%	0.7%	0.0%	0.0%	2.1%
919	50	13	3.2%	34.8%	37.2%	0.0%	0.0%	0.0%	0.0%	0.0%	0.2%	17.4%	7.2%	0.0%	0.0%	0.0%	0.0%	0.0%
920	50	574	4.1%	44.8%	22.3%	1.0%	0.7%	1.2%	0.4%	1.9%	0.1%	11.5%	4.8%	6.6%	0.6%	0.0%	0.0%	0.0%
921	50	51	0.8%	9.1%	9.8%	0.1%	0.1%	0.2%	0.0%	0.2%	0.0%	4.6%	1.9%	0.7%	0.0%	1.5%	63.0%	7.8%
922	50	497	4.1%	45.2%	26.4%	0.9%	0.6%	1.0%	0.3%	1.7%	0.1%	5.7%	2.4%	4.2%	0.1%	0.2%	7.1%	0.0%
923	50	13	3.2%	34.8%	37.2%	0.0%	0.0%	0.0%	0.0%	0.0%	0.2%	17.4%	7.2%	0.0%	0.0%	0.0%	0.0%	0.0%
924	50	13	3.2%	34.8%	37.2%	0.0%	0.0%	0.0%	0.0%	0.0%	0.2%	17.4%	7.2%	0.0%	0.0%	0.0%	0.0%	0.0%
925	50	13	3.2%	34.8%	37.2%	0.0%	0.0%	0.0%	0.0%	0.0%	0.2%	17.4%	7.2%	0.0%	0.0%	0.0%	0.0%	0.0%
926	50	13	3.2%	34.8%	37.2%	0.0%	0.0%	0.0%	0.0%	0.0%	0.2%	17.4%	7.2%	0.0%	0.0%	0.0%	0.0%	0.0%
927	50	214	3.4%	37.6%	22.7%	1.1%	0.8%	1.3%	0.4%	2.1%	0.1%	6.7%	2.8%	3.8%	0.3%	0.0%	0.0%	16.8%
928	50	55	0.8%	8.6%	9.3%	0.1%	0.1%	0.2%	0.0%	0.2%	0.0%	4.3%	1.8%	1.1%	0.4%	0.2%	7.1%	65.8%
929	50	173	4.0%	43.8%	24.1%	1.9%	1.4%	2.2%	0.7%	3.6%	0.1%	10.5%	4.3%	3.2%	0.2%	0.0%	0.0%	0.0%
930	50	197	3.5%	37.9%	28.3%	1.2%	0.9%	1.4%	0.4%	2.3%	0.1%	10.8%	4.5%	5.3%	1.4%	0.0%	0.0%	2.0%
931	50	87	4.1%	45.2%	25.0%	1.5%	1.1%	1.8%	0.6%	2.9%	0.1%	10.0%	4.2%	3.1%	0.4%	0.0%	0.0%	0.0%
932	50	80	3.3%	36.6%	30.0%	0.2%	0.1%	0.2%	0.1%	0.3%	0.1%	13.6%	5.6%	3.5%	0.1%	0.0%	0.0%	6.3%
933	50	367	3.6%	39.9%	33.0%	0.2%	0.2%	0.3%	0.1%	0.4%	0.1%	5.4%	2.3%	1.6%	0.1%	0.1%	4.0%	8.7%
934	50	58	3.1%	34.4%	19.0%	0.5%	0.4%	0.6%	0.2%	0.9%	0.2%	19.5%	8.1%	4.2%	0.1%	0.0%	0.0%	8.6%
935	50	236	3.6%	40.0%	28.0%	0.2%	0.2%	0.3%	0.1%	0.4%	0.0%	4.2%	1.7%	1.2%	0.0%	0.1%	6.2%	13.6%
936	50	315	3.1%	34.2%	22.9%	0.4%	0.3%	0.4%	0.1%	0.7%	0.1%	12.0%	5.0%	3.8%	0.5%	0.1%	4.3%	12.1%
937	50	414	3.3%	36.3%	24.2%	0.5%	0.3%	0.6%	0.2%	0.9%	0.1%	10.3%	4.3%	2.2%	0.1%	0.1%	5.9%	10.6%
938	50	246	3.2%	35.2%	21.0%	0.4%	0.3%	0.5%	0.2%	0.8%	0.2%	15.1%	6.3%	4.6%	0.5%	0.1%	5.6%	6.1%
939	50	637	3.7%	40.2%	29.8%	0.4%	0.3%	0.4%	0.1%	0.7%	0.1%	8.0%	3.3%	1.8%	0.1%	0.1%	6.1%	4.9%
940	50	507	3.3%	36.5%	26.2%	0.7%	0.5%	0.8%	0.2%	1.2%	0.1%	14.5%	6.0%	3.6%	0.2%	0.1%	2.5%	3.5%
941	50	435	3.2%	35.2%	26.4%	0.6%	0.5%	0.8%	0.2%	1.2%	0.2%	14.7%	6.1%	3.6%	0.2%	0.1%	2.9%	4.1%
942	50	157	4.4%	48.1%	27.0%	0.4%	0.3%	0.4%	0.1%	0.7%	0.1%	10.2%	4.2%	3.8%	0.2%	0.0%	0.0%	0.0%
943	50	112	3.2%	35.3%	16.0%	1.3%	0.9%	1.5%	0.5%	2.4%	0.2%	21.5%	8.9%	7.6%	0.8%	0.0%	0.0%	0.0%
944	50	146	3.2%	35.5%	21.0%	0.7%	0.5%	0.8%	0.3%	1.3%	0.2%	15.5%	6.4%	4.9%	0.6%	0.1%	6.0%	2.7%
945	50	525	3.7%	40.2%	22.5%	1.1%	0.8%	1.3%	0.4%	2.0%	0.1%	10.9%	4.5%	4.0%	0.3%	0.0%	1.9%	6.3%
946	50	95	3.3%	36.3%	23.3%	0.2%	0.1%	0.2%	0.1%	0.3%	0.1%	13.3%	5.5%	3.5%	0.2%	0.2%	9.2%	4.2%
947	50	429	3.3%	36.8%	19.8%	1.3%	0.9%	1.6%	0.5%	2.5%	0.1%	12.9%	5.3%	4.5%	0.3%	0.1%	2.3%	7.7%
948	50	18	2.4%	26.6%	28.4%	0.1%	0.1%	0.1%	0.0%	0.2%	0.1%	13.3%	5.5%	0.4%	0.0%	0.0%	0.0%	22.7%
949	50	46	2.6%	28.4%	11.2%	1.4%	1.0%	1.6%	0.5%	2.5%	0.1%	5.1%	2.1%	1.8%	0.1%	0.0%	0.0%	41.7%
950	50	18	2.4%	26.6%	28.4%	0.1%	0.1%	0.1%	0.0%	0.2%	0.1%	13.3%	5.5%	0.4%	0.0%	0.0%	0.0%	22.7%
951	50	46	2.6%	28.4%	11.2%	1.4%	1.0%	1.6%	0.5%	2.5%	0.1%	5.1%	2.1%	1.8%	0.1%	0.0%	0.0%	41.7%
952	50	18	2.4%	26.6%	28.4%	0.1%	0.1%	0.1%	0.0%	0.2%	0.1%	13.3%	5.5%	0.4%	0.0%	0.0%	0.0%	22.7%
953	50	46	2.6%	28.4%	11.2%	1.4%	1.0%	1.6%	0.5%	2.5%	0.1%	5.1%	2.1%	1.8%	0.1%	0.0%	0.0%	41.7%
954	50	18	2.4%	26.6%	28.4%	0.1%	0.1%	0.1%	0.0%	0.2%	0.1%	13.3%	5.5%	0.4%	0.0%	0.0%	0.0%	22.7%
955	50	46	2.6%	28.4%	11.2%	1.4%	1.0%	1.6%	0.5%	2.5%	0.1%	5.1%	2.1%	1.8%	0.1%	0.0%	0.0%	41.7%
956	50	18	2.4%	26.6%	28.4%	0.1%	0.1%	0.1%	0.0%	0.2%	0.1%	13.3%	5.5%	0.4%	0.0%	0.0%	0.0%	22.7%
957	50	46	2.6%	28.4%	11.2%	1.4%	1.0%	1.6%	0.5%	2.5%	0.1%	5.1%	2.1%	1.8%	0.1%	0.0%	0.0%	41.7%
958	50	13	3.2%	34.8%	37.2%	0.0%	0.0%	0.0%	0.0%	0.0%	0.2%	17.4%	7.2%	0.0%	0.0%	0.0%	0.0%	0.0%
959	50	13	3.2%	34.8%	37.2%	0.0%	0.0%	0.0%	0.0%	0.0%	0.2%	17.4%	7.2%	0.0%	0.0%	0.0%	0.0%	0.0%
960	50	103	0.4%	4.5%	4.8%	0.0%	0.0%	0.0%	0.0%	0.0%	0.0%	2.3%	0.9%	0.0%	0.0%	0.2%	7.6%	79.3%
961	50	182	3.2%	34.7%	12.9%	2.1%	1.4%	2.4%	0.7%	3.8%	0.0%	4.0%	1.7%	3.6%	0.3%	0.0%	1.6%	27.5%
962	50	13	3.2%	34.8%	37.2%	0.0%	0.0%	0.0%	0.0%	0.0%	0.2%	17.4%	7.2%	0.0%	0.0%	0.0%	0.0%	0.0%
963	50	13	3.2%	34.8%	37.2%	0.0%	0.0%	0.0%	0.0%	0.0%	0.2%	17.4%	7.2%	0.0%	0.0%	0.0%	0.0%	0.0%
964	50	13	3.2%	34.8%	37.2%	0.0%	0.0%	0.0%	0.0%	0.0%	0.2%	17.4%	7.2%	0.0%	0.0%	0.0%	0.0%	0.0%
965	50	13	3.2%	34.8%	37.2%	0.0%	0.0%	0.0%	0.0%	0.0%	0.2%	17.4%	7.2%	0.0%	0.0%	0.0%	0.0%	0.0%
966	50	67	5.2%	57.5%	21.4%	0.9%	0.6%	1.0%	0.3%	1.7%	0.1%	6.4%	2.6%	1.9%	0.3%	0.0%	0.0%	0.0%
968	50	103	0.4%	4.5%	4.8%	0.0%	0.0%	0.0%	0.0%	0.0%	0.0%	2.3%	0.9%	0.0%	0.0%	0.2%	7.6%	79.3%
969	50	182	3.2%	34.7%	12.9%	2.1%	1.4%	2.4%	0.7%	3.8%	0.0%	4.0%	1.7%	3.6%	0.3%	0.0%	1.6%	27.5%
970	50	103	0.4%	4.5%	4.8%	0.0%	0.0%	0.0%	0.0%	0.0%	0.0%	2.3%	0.9%	0.0%	0.0%	0.2%	7.6%	79.3%
971	50	182	3.2%	34.7%	12.9%	2.1%	1.4%	2.4%	0.7%	3.8%	0.0%	4.0%	1.7%	3.6%	0.3%	0.0%	1.6%	27.5%
972	50	103	0.4%	4.5%	4.8%	0.0%	0.0%	0.0%	0.0%	0.0%	0.0%	2.3%	0.9%	0.0%	0.0%	0.2%	7.6%	79.3%
973	50	182	3.2%	34.7%	12.9%	2.1%	1.4%	2.4%	0.7%	3.8%	0.0%	4.0%	1.7%	3.6%	0.3%	0.0%	1.6%	27.5%
974	50	103	0.4%	4.5%	4.8%	0.0%	0.0%	0.0%	0.0%	0.0%	0.0%	2.3%	0.9%	0.0%	0.0%	0.2%	7.6%	79.3%
975	50	182	3.2%	34.7%	12.9%	2.1%	1.4%	2.4%	0.7%	3.8%	0.0%	4.0%	1.7%	3.6%	0.3%	0.0%	1.6%	27.5%
976	50	13	3.2%	34.8%	37.2%	0.0%	0.0%	0.0%	0.0%	0.0%	0.2%	17.4%	7.2%	0.0%	0.0%	0.0%	0.0%	0.0%
977	50	13	3.2%	34.8%	37.2%	0.0%	0.0%	0.0%	0.0%	0.0%	0.2%	17.4%	7.2%	0.0%	0.0%	0.0%	0.0%	0.0%

Traffic Flows and Breakdown by 16 Vehicle Classes (Year 2026)

Link No.	Speed Limit	Total Vehicle	19 - Motorcycles (MC)	01 - Private Cars (PC)	03 - Taxi	14 - Non-franchised Bus <=6.4t	15 - Non-franchised Bus 6.4-15t	16 - Non-franchised Bus >15t	12 - Private Light Bus <=3.5t	13 - Private Light Bus >3.5t	04 - Light Goods Vehicles <=2.5t	05 - Lt Goods Vehicles 2.5-3.5t	06 - Light Goods Vehicles >3.5t	07 - Heavy Goods Vehicles <=15t	08 - Heavy Goods Vehicles >15t	17 - Franchised Bus (SD)	18 - Franchised Bus (DD)	11 - Public Light Buses
	km/hr	0800-0900																
978	50	13	3.2%	34.8%	37.2%	0.0%	0.0%	0.0%	0.0%	0.0%	0.2%	17.4%	7.2%	0.0%	0.0%	0.0%	0.0%	0.0%
979	50	13	3.2%	34.8%	37.2%	0.0%	0.0%	0.0%	0.0%	0.0%	0.2%	17.4%	7.2%	0.0%	0.0%	0.0%	0.0%	0.0%
980	50	13	3.2%	34.8%	37.2%	0.0%	0.0%	0.0%	0.0%	0.0%	0.2%	17.4%	7.2%	0.0%	0.0%	0.0%	0.0%	0.0%
981	50	13	3.2%	34.8%	37.2%	0.0%	0.0%	0.0%	0.0%	0.0%	0.2%	17.4%	7.2%	0.0%	0.0%	0.0%	0.0%	0.0%
982	50	221	3.0%	32.7%	12.7%	1.8%	1.3%	2.1%	0.7%	3.4%	0.0%	4.3%	1.8%	3.5%	0.3%	0.0%	1.3%	31.3%
983	50	221	3.0%	32.7%	12.7%	1.8%	1.3%	2.1%	0.7%	3.4%	0.0%	4.3%	1.8%	3.5%	0.3%	0.0%	1.3%	31.3%
984	50	214	3.4%	37.6%	22.7%	1.1%	0.8%	1.3%	0.4%	2.1%	0.1%	6.7%	2.8%	3.8%	0.3%	0.0%	0.0%	16.8%
985	50	55	0.8%	8.6%	9.3%	0.1%	0.1%	0.2%	0.0%	0.2%	0.0%	4.3%	1.8%	1.1%	0.4%	0.2%	7.1%	65.8%
986	70	255	3.7%	40.8%	30.9%	1.3%	0.9%	1.5%	0.5%	2.4%	0.1%	7.1%	2.9%	3.8%	0.9%	0.1%	3.1%	0.0%
987	70	378	3.3%	36.1%	26.8%	2.6%	1.9%	3.1%	1.0%	4.9%	0.1%	6.7%	2.8%	3.2%	0.7%	0.0%	2.1%	4.8%
988	70	1013	4.2%	45.8%	21.0%	1.8%	1.3%	2.1%	0.7%	3.4%	0.1%	8.2%	3.4%	5.4%	0.1%	0.0%	0.5%	2.2%
989	70	889	4.4%	48.4%	21.4%	1.3%	0.9%	1.5%	0.5%	2.4%	0.1%	8.5%	3.5%	5.8%	0.1%	0.0%	0.5%	0.4%
990	50	123	2.4%	26.6%	18.2%	5.4%	3.8%	6.3%	2.0%	10.0%	0.1%	5.9%	2.4%	2.1%	0.3%	0.0%	0.0%	14.6%
992	70	4550	3.7%	40.7%	24.0%	1.1%	0.8%	1.3%	0.4%	2.0%	0.1%	8.6%	3.5%	4.4%	0.4%	0.1%	3.4%	5.6%
993	70	4461	4.1%	45.4%	18.9%	1.2%	0.8%	1.4%	0.4%	2.2%	0.1%	7.4%	3.1%	4.3%	0.2%	0.1%	4.1%	6.3%
994	50	1108	5.1%	55.5%	20.6%	1.0%	0.7%	1.2%	0.4%	1.9%	0.1%	6.8%	2.8%	2.3%	0.2%	0.0%	1.1%	0.4%
995	50	258	4.7%	51.7%	26.4%	1.0%	0.7%	1.2%	0.4%	1.9%	0.1%	5.8%	2.4%	1.7%	0.1%	0.0%	1.9%	0.0%
996	50	480	3.2%	35.2%	14.7%	1.0%	0.7%	1.2%	0.4%	1.9%	0.1%	12.9%	5.4%	5.6%	1.1%	0.2%	9.8%	6.5%
998	50	244	3.3%	36.1%	16.1%	0.7%	0.5%	0.8%	0.2%	1.2%	0.1%	9.2%	3.8%	7.9%	0.5%	0.2%	6.8%	12.7%
999	50	454	4.3%	47.5%	32.0%	0.4%	0.3%	0.5%	0.2%	0.8%	0.0%	4.1%	1.7%	1.1%	0.1%	0.1%	5.0%	1.8%
1001	50	251	3.4%	37.7%	13.2%	1.5%	1.1%	1.8%	0.6%	2.8%	0.1%	7.7%	3.2%	5.0%	0.8%	0.0%	0.0%	21.1%
1002	50	373	3.9%	42.4%	20.8%	0.8%	0.6%	0.9%	0.3%	1.5%	0.1%	7.0%	2.9%	4.2%	0.7%	0.0%	0.0%	14.2%
1003	50	1480	3.8%	41.8%	20.3%	0.9%	0.6%	1.0%	0.3%	1.7%	0.1%	12.3%	5.1%	9.6%	0.8%	0.0%	0.0%	1.6%
1004	50	1065	4.3%	46.8%	9.1%	0.7%	0.5%	0.8%	0.3%	1.3%	0.1%	9.3%	3.9%	22.7%	0.2%	0.0%	0.0%	0.0%
1006	70	3930	4.0%	44.2%	19.0%	1.2%	0.9%	1.5%	0.5%	2.3%	0.1%	7.1%	2.9%	4.4%	0.2%	0.1%	4.4%	7.2%
1007	70	4550	3.7%	40.7%	24.0%	1.1%	0.8%	1.3%	0.4%	2.0%	0.1%	8.6%	3.5%	4.4%	0.4%	0.1%	3.4%	5.6%
1008	50	142	4.1%	45.3%	34.4%	1.5%	1.1%	1.8%	0.6%	2.8%	0.0%	4.3%	1.8%	2.2%	0.1%	0.0%	0.0%	0.0%
1011	70	2192	4.8%	53.2%	16.7%	2.4%	1.7%	2.8%	0.9%	4.4%	0.1%	6.3%	2.6%	3.4%	0.0%	0.0%	0.8%	0.0%
1012	70	2299	5.2%	56.7%	11.2%	1.9%	1.3%	2.2%	0.7%	3.5%	0.1%	7.2%	3.0%	4.0%	0.2%	0.0%	1.9%	0.9%
1014	70	3066	3.8%	41.5%	17.5%	1.1%	0.8%	1.3%	0.4%	2.0%	0.1%	8.0%	3.3%	3.5%	0.4%	0.2%	9.3%	6.9%
1015	50	415	4.3%	47.4%	23.2%	1.0%	0.7%	1.1%	0.4%	1.8%	0.0%	3.1%	1.3%	1.0%	0.1%	0.3%	14.1%	0.0%
1016	50	285	3.5%	38.7%	24.5%	0.7%	0.5%	0.9%	0.3%	1.4%	0.2%	16.9%	7.0%	3.9%	0.1%	0.0%	1.4%	0.0%
1017	70	3051	5.0%	55.3%	18.0%	0.8%	0.6%	0.9%	0.3%	1.5%	0.1%	8.1%	3.4%	4.5%	0.4%	0.0%	1.1%	0.1%
1020	50	40	4.4%	47.9%	28.9%	1.0%	0.7%	1.2%	0.4%	1.9%	0.1%	5.9%	2.4%	5.0%	0.1%	0.0%	0.0%	0.0%
1021	50	39	3.8%	42.1%	33.5%	1.3%	0.9%	1.6%	0.5%	2.5%	0.1%	6.4%	2.7%	4.3%	0.3%	0.0%	0.0%	0.0%
3001	50	871	1.4%	14.9%	74.4%	1.6%	1.1%	1.9%	0.6%	3.0%	0.0%	0.3%	0.1%	0.0%	0.0%	0.0%	0.0%	0.8%
3002	50	923	1.4%	14.8%	74.5%	1.6%	1.1%	1.9%	0.6%	3.0%	0.0%	0.3%	0.1%	0.0%	0.0%	0.0%	0.0%	0.8%
3003	50	414	3.8%	42.0%	33.4%	1.3%	0.9%	1.6%	0.5%	2.5%	0.1%	6.3%	2.6%	4.2%	0.3%	0.0%	0.5%	0.0%
3004	50	454	4.4%	47.8%	28.9%	1.0%	0.7%	1.2%	0.4%	1.9%	0.1%	5.7%	2.4%	4.9%	0.1%	0.0%	0.4%	0.0%
3005	50	39	3.8%	42.1%	33.5%	1.3%	0.9%	1.6%	0.5%	2.5%	0.1%	6.4%	2.7%	4.3%	0.3%	0.0%	0.0%	0.0%
3006	50	40	4.4%	47.9%	28.9%	1.0%	0.7%	1.2%	0.4%	1.9%	0.1%	5.9%	2.4%	5.0%	0.1%	0.0%	0.0%	0.0%
3007	50	948	1.4%	15.7%	73.3%	1.6%	1.1%	1.9%	0.6%	3.0%	0.0%	0.3%	0.1%	0.2%	0.0%	0.0%	0.0%	0.7%
3008	50	897	1.4%	15.7%	73.2%	1.6%	1.1%	1.9%	0.6%	3.0%	0.0%	0.3%	0.1%	0.2%	0.0%	0.0%	0.0%	0.8%
3009	50	871	1.4%	14.9%	74.4%	1.6%	1.1%	1.9%	0.6%	3.0%	0.0%	0.3%	0.1%	0.0%	0.0%	0.0%	0.0%	0.8%
3010	50	13	3.2%	34.8%	37.2%	0.0%	0.0%	0.0%	0.0%	0.0%	0.2%	17.4%	7.2%	0.0%	0.0%	0.0%	0.0%	0.0%
3011	50	949	1.5%	15.9%	73.1%	1.6%	1.1%	1.9%	0.6%	3.0%	0.0%	0.2%	0.1%	0.2%	0.0%	0.0%	0.0%	0.7%
3012	50	1311	2.2%	24.0%	60.6%	1.5%	1.1%	1.8%	0.6%	2.8%	0.0%	2.2%	0.9%	1.5%	0.1%	0.0%	0.1%	0.5%
3013	50	1403	2.4%	26.3%	58.8%	1.4%	1.0%	1.7%	0.5%	2.6%	0.0%	2.0%	0.8%	1.7%	0.0%	0.0%	0.1%	0.5%
3014	50	245	4.0%	43.9%	34.9%	1.4%	1.0%	1.6%	0.5%	2.6%	0.0%	4.7%	2.0%	3.2%	0.2%	0.0%	0.0%	0.0%
3015	50	301	4.5%	49.9%	30.2%	1.1%	0.8%	1.3%	0.4%	2.0%	0.0%	4.3%	1.8%	3.7%	0.1%	0.0%	0.0%	0.0%
3016	50	219	4.6%	50.2%	30.3%	1.1%	0.8%	1.3%	0.4%	2.0%	0.0%	4.0%	1.7%	3.5%	0.1%	0.0%	0.0%	0.0%
3017	50	207	4.0%	44.4%	35.3%	1.4%	1.0%	1.6%	0.5%	2.6%	0.0%	4.2%	1.8%	2.8%	0.2%	0.0%	0.0%	0.0%
3018	50	2040	2.9%	31.8%	51.3%	1.5%	1.0%	1.7%	0.5%	2.7%	0.0%	2.9%	1.2%	2.0%	0.1%	0.0%	0.1%	0.3%
3019	50	2200	3.2%	34.7%	48.8%	1.3%	0.9%	1.5%	0.5%	2.5%	0.0%	2.7%	1.1%	2.3%	0.1%	0.0%	0.1%	0.3%
3020	50	75	4.7%	51.6%	31.1%	1.1%	0.8%	1.3%	0.4%	2.1%	0.0%	3.1%	1.3%	2.4%	0.1%	0.0%	0.0%	0.0%
3021	50	127	4.2%	45.6%	36.3%	1.4%	1.0%	1.7%	0.5%	2.7%	0.0%	3.1%	1.3%	2.1%	0.1%	0.0%	0.0%	0.0%
3022	50	2068	2.9%	31.9%	51.2%	1.5%	1.0%	1.7%	0.5%	2.7%	0.0%	2.9%	1.2%	1.9%	0.1%	0.0%	0.1%	0.3%
3023	50	2148	3.2%	34.6%	49.0%	1.3%	0.9%	1.5%	0.5%	2.4%	0.0%	2.7%	1.1%	2.3%	0.1%	0.0%	0.1%	0.3%
3024	50	164	4.1%	45.1%	35.8%	1.4%	1.0%	1.7%	0.5%	2.7%	0.0%	3.6%	1.5%	2.4%	0.2%	0.0%	0.0%	0.0%
3025	50	105	4.6%	50.9%	30.7%	1.1%	0.8%	1.3%	0.4%	2.1%	0.0%	3.5%	1.5%	3.0%	0.1%	0.0%	0.0%	0.0%
3026	50	2126	2.9%	31.9%	51.0%	1.5%	1.0%	1.7%	0.5%	2.8%	0.0%	2.9%	1.2%	1.9%	0.1%	0.0%	0.1%	0.3%
3027	50	2148	3.2%	34.6%	49.0%	1.3%	0.9%	1.5%	0.5%	2.4%	0.0%	2.7%	1.1%	2.3%	0.1%	0.0%	0.1%	0.3%
3028	50	1556	3.3%	35.9%	46.1%	1.3%	0.9%	1.5%	0.5%	2.4%	0.0%	3.4%	1.4%	2.4%	0.2%	0.0%	0.1%	0.4%
3029	50	1390	3.4%	37.2%	44.1%	1.6%	1.1%	1.8%	0.6%	2.9%	0.0%	3.1%	1.3%	2.3%	0.1%	0.0%	0.1%	0.5%
3030	50	1877	3.2%	35.5%	48.4%	1.5%	1.1%	1.8%	0.6%	2.8%	0.0%	2.5%	1.0%	1.5%	0.1%	0.0%	0.0%	0.0%
3031	50	2065	3.4%	37.4%	47.5%	1.2%	0.8%	1.4%	0.4%	2.2%	0.0%	2.6%	1.1%	2.0%	0.1%	0.0%	0.0%	0.0%
3032	50	1929	3.2%	35.5%	48.3%	1.5%	1.1%	1.8%	0.6%	2.8%	0.0%	2.5%	1.1%	1.5%	0.1%	0.0%	0.0%	0.0%
3033	50	2016	3.4%	37.4%	47.6%	1.1%	0.8%	1.3%	0.4%	2.1%	0.0%	2.5%	1.1%	2.1%	0.1%	0.0%	0.0%	0.0%
3034	50	1277	3.2%	35.4%	48.7%	1.4%	1.0%	1.7%	0.5%	2.7%	0.0%	2.7%	1.1%	1.3%	0.1%	0.0%	0.0%	0.0%
3035	50	1322	3.5%	38.5%	47.6%	0.8%	0.6%	1.0%	0.3%	1.6%	0.0%	2.7%	1.1%	2.2%	0.1%	0.0%	0.0%	0.0%
3036	50	1556	3.3%	35.9%	46.1%	1.3%	0.9%	1.5%	0.5%	2.4%	0.0%	3.4%	1.4%	2.4%	0.2%	0.0%	0.1%	0.4%
3037	50	1357	3.4%	37.2%	44.1%	1.5%	1.1%	1.8%	0.6%	2.9%	0.0%	3.1%	1.3%	2.3%	0.1%	0.0%	0.1%	0.5%
3038	50	1556	3.3%	35.9%	46.1%	1.3%	0.9%	1.5%	0.5%	2.4%	0.0%	3.4%	1.4%	2.4%	0.2%	0.0%	0.1%	0.4%
3039	50	1357	3.4%	37.2%	44.1%	1.5%	1.1%	1.8%	0.6%	2.9%	0.0%	3.1%	1.3%	2.3%	0.1%	0.0%	0.1%	0.5%
3040	50	1396	4.0%	43.8%	39.1%	1.0%	0.7%	1.2%	0.4%	1.8%	0.0%	4.1%	1.7%	1.5%	0.1%	0.0%	0.1%	0.5%
3041	50	1238	3.7%	41.0%	37.4%	1.3%	0.9%	1.5%	0.5%	2.4%	0.1%	5.8%	2.4%	2.3%	0.1%	0.0%	0.2%	0.6%
3042	50	287	4.7%	51.6%	24.3%	1.0%	0.7%	1.2%	0.4%	1.9%	0.1%	8.8%	3.7%	1.6%	0.2%	0.0%	0.0%	0.0%
3043	50	273	4.8%	52.6%	23.1%	0.9%	0.7%	1.1%	0.3%	1.7%	0.1%	9.1%	3.8%	1.6%	0.1%	0.0%	0.0%	0.0%
3044	50	1206	3.6%	39.7%	39.6%	1.2%	0.8%	1.4%	0.4%	2.2%	0.1%	5.5%	2.3%	2.4%	0.1%	0.0%	0.2%	0.6%
3045	50	1349	3.9%	42.8%	41.1%	0.9%	0.6%	1.0%	0.3%	1.6%	0.0%	3.9%	1.6%	1.5%	0.0%	0.0%	0.1%	0.5%
3046	50	102	4.4%	48.0%	34.5%	1.2%	0.8%	1.4%	0.4%	2.2%	0.0%	4.0%	1.7%	1.0%	0.1%	0.0%	0.0%	0.0%
3047	50	63	5.3%	57.7%	27.7%	0.5%	0.4%	0.6%	0.2%	0.9%	0.0%	4.0%	1.7%	0.9%	0.1%	0.0%	0.0%	0.0%
3048	80	1717	6.5%	71.5%	6.4%	0.6%	0.4%	0.7%	0.2%	1.1%	0.0%	3.6%	1.5%	6.5%	1.0%	0.0%	0.0%	0.0%
3049	80	934	5.6%	61.7%	6.1%	0.7%	0.5%	0.8%	0.2%	1.2%	0.1%	9.9%	4.1%	8.4%	0.6%	0.0%	0.0%	0.0%
3050	50	355	5.1%	55.5%	26.0%	0.7%	0.5%	0.8%	0.3%	1.3%	0.1%	5.8%	2.4%	1.4%	0.1%	0.0%	0.0%	0.0%
3052	50	1214	3.6%	39.9%	39.5%	1.3%	0.9%	1.5%	0.5%	2.3%	0.1%	5.2%	2.2%	2.3%	0.1%	0.0%	0.2%	0.6%
3053	50	1704	4.1%	45.4%	37.9%	0.8%	0.6%	1.0%	0.3%	1.6%	0.0%	4.3%	1.8%	1.5%	0.1%	0.0%	0.1%	0.4%
3055	50	389	4.9%	53.7%	28.2%	0.7%	0.5%	0.8%	0.3%	1.3%	0.1%	5.7%	2.4%	1.4%	0.1%	0.0%	0.0%	0.0%
3056	70	2313	4.0%	43.7%	17.4%	1.6%	1.1%	1.9%	0.6%	3.0%	0.1%	11.7%	4.9%	6.6%	1.0%	0.0%	1.5%	1.0%
3057	50	506	4.3%	46.7%	22.2%	2.0%	1.4%	2.3%	0.7%	3.7%	0.1%	6.5%	2.7%	3.0%	0.0%	0.0%	0.8%	3.6%
3058	50	554	3.5%	38.8%	36.3%	1.3%	0.9%	1.5%	0.5%	2.4%	0.1%	6.4%	2.6%	2.0%	0.3%	0.0%	0.7%	2.7%
3059	50	920	4.5%	49.1%	28.4%	0.5%	0.4%	0.6%	0.2%	1.0%	0.1%	7.7%	3.2%	2.5%	0.2%	0.0%	0.0%	1.6%
3060	70	1607	4.3%	46.8%	12.9%	2.0%	1.4%	2.3%	0.7%	3.7%	0.1%	10.7%	4.5%	7.1%	1.3%	0.0%	1.9%	0.2%
3061	70	2299	5.2%	56.7%	11.2%	1.9%	1.3%	2.2%	0.7%	3.5%	0.1%	7.2%	3.0%	4.0%	0.2%	0.0%	1.9%	0.9%
3062	70	4202	5.4%	59.0%	10.8%	1.3%	0.9%	1.6%	0.5%	2.5%	0.1%	6.8%	2.8%	4.8%	0.2%	0.1%	2.9%	0.6%
3063	50	706	3.4%	36.9%	27.6%	0.7%	0.5%	0.8%	0.2%	1.3%	0.1%	14.0%	5.8%	5.4%	0.2%	0.0%	0.6%	2.6%
3064	70	1391	4.1%	44.7%	25.6%	1.3%	0.9%	1.5%	0.5%	2.5%	0.1%	8.9%	3.7%	3.9%	0.8%	0.0%	1.5%	0.0%
3065	70	1178	4.4%	48.4%	21.6%	0.6%	0.4%	0.7%	0.2%	1.0%	0.1%	11.3%	4.7%	4.7%	0.5%	0.0%	1.3%	0.0%
3066	70	1368	5.4%	59.2%	12.5%	1.1%	0.7%	1.2%	0.4%	2.0%	0.1%	7.3%	3.0%	5.0%	0.3%	0.0%	1.5%	0.3%
3067	50	1260	3.4%	37.7%	31.5%	1.0%	0.7%	1.1%	0.3%	1.8%	0.1%	10.6%	4.4%	3.9%	0.2%	0.0%	0.6%	2.6%
3068	50	1426	4.4%	48.3%	26.2%	1.1%	0.7%	1.2%	0.4%	2.0%	0.1%	7.3%	3.0%	2.7%	0.1%	0.0%	0.3%	2.3%
3069	50	1076	4.3%	47.7%	23.0%	0.9%	0.6%	1.0%	0.3%	1.6%	0.1%	7.3%	3.0%	2.7%	0.2%	0.0%	1.6%	5.5%
3072	70	2299	5.2%	56.7%	11.2%	1.9%	1.3%	2.2%	0.7%	3.5%	0.1%	7.2%	3.0%	4.0%	0.2%	0.0%	1.9%	0.9%
3073	70	2834	5.4%	58.9%	10.0%	1.5%	1.0%	1.7%	0.5%	2.7%	0.1%	6.5%	2.7%	4.7%	0.1%	0.1%	3.5%	0.7%
3074	50	934	4.0%	43.7%	33.2%	1.9%	1.3%	2.2%	0.7%	3.5%	0.0%	4.6%	1.9%	2.6%	0.3%	0.0%	0.0%	0.0%

Traffic Flows and Breakdown by 16 Vehicle Classes (Year 2026)

Link No.	Speed Limit	Total Vehicle	19 - Motorcycles (MC)	01 - Private Cars (PC)	03 - Taxi	14 - Non-franchised Bus <=6.4t	15 - Non-franchised Bus 6.4-15t	16 - Non-franchised Bus >15t	12 - Private Light Bus <=3.5t	13 - Private Light Bus >3.5t	04 - Light Goods Vehicles <=2.5t	05 - Lt Goods Vehicles 2.5-3.5t	06 - Light Goods Vehicles >3.5t	07 - Heavy Goods Vehicles <=15t	08 - Heavy Goods Vehicles >15t	17 - Franchised Bus (SD)	18 - Franchised Bus (DD)	11 - Public Light Buses
	km/hr	0800-0900																
3075	50	1130	4.6%	50.3%	26.5%	1.2%	0.8%	1.4%	0.4%	2.2%	0.1%	7.1%	2.9%	2.5%	0.1%	0.0%	0.0%	0.0%
3076	50	695	4.8%	52.6%	23.2%	0.7%	0.5%	0.8%	0.2%	1.3%	0.1%	8.6%	3.6%	3.4%	0.3%	0.0%	0.0%	0.0%
3077	80	2651	5.6%	61.7%	15.8%	1.1%	0.7%	1.2%	0.4%	2.0%	0.0%	3.9%	1.6%	5.1%	0.8%	0.0%	0.0%	0.0%
3078	80	2055	5.1%	55.5%	17.1%	0.9%	0.7%	1.1%	0.3%	1.8%	0.1%	8.4%	3.5%	5.2%	0.3%	0.0%	0.0%	0.0%
3081	50	94	4.9%	53.7%	32.8%	0.4%	0.3%	0.5%	0.2%	0.8%	0.0%	3.7%	1.5%	1.1%	0.1%	0.0%	0.0%	0.0%
3082	50	288	3.7%	40.7%	30.1%	0.6%	0.4%	0.7%	0.2%	1.2%	0.1%	12.1%	5.0%	4.2%	0.7%	0.0%	0.0%	0.0%
3084	70	3340	4.9%	53.9%	19.1%	0.8%	0.5%	0.9%	0.3%	1.4%	0.1%	8.5%	3.5%	4.5%	0.4%	0.0%	1.0%	0.1%
3086	70	977	4.7%	51.8%	14.4%	2.2%	1.5%	2.6%	0.8%	4.1%	0.1%	8.5%	3.5%	4.6%	1.1%	0.0%	0.0%	0.0%
3088	50	923	1.4%	14.8%	74.5%	1.6%	1.1%	1.9%	0.6%	3.0%	0.0%	0.3%	0.1%	0.0%	0.0%	0.0%	0.0%	0.8%
3089	50	39	3.8%	42.1%	33.5%	1.3%	0.9%	1.6%	0.5%	2.5%	0.1%	6.4%	2.7%	4.3%	0.3%	0.0%	0.0%	0.0%
4001	50	1106	3.5%	38.8%	29.3%	1.3%	0.9%	1.5%	0.5%	2.4%	0.1%	11.2%	4.6%	4.4%	0.5%	0.0%	0.0%	1.1%
4002	50	488	3.8%	41.9%	33.4%	1.6%	1.1%	1.9%	0.6%	3.0%	0.1%	7.0%	2.9%	2.6%	0.1%	0.0%	0.0%	0.0%
4003	50	1291	4.1%	45.1%	27.9%	0.8%	0.5%	0.9%	0.3%	1.4%	0.1%	7.1%	2.9%	4.1%	0.5%	0.1%	3.1%	1.1%
4004	70	6143	3.5%	38.3%	21.8%	1.3%	0.9%	1.5%	0.5%	2.4%	0.1%	10.1%	4.2%	4.6%	0.6%	0.1%	4.8%	5.4%
4005	70	7189	4.3%	47.0%	21.0%	0.6%	0.5%	0.8%	0.2%	1.2%	0.1%	6.5%	2.7%	3.9%	0.3%	0.1%	6.1%	4.6%
4006	70	3511	3.2%	35.3%	24.9%	1.2%	0.9%	1.4%	0.4%	2.3%	0.1%	8.2%	3.4%	3.7%	0.3%	0.2%	7.8%	6.6%
4007	80	679	5.8%	63.4%	5.9%	0.6%	0.4%	0.7%	0.2%	1.1%	0.1%	9.1%	3.8%	8.2%	0.6%	0.0%	0.0%	0.0%
4008	50	1387	4.1%	44.7%	20.6%	1.4%	1.0%	1.6%	0.5%	2.6%	0.1%	9.4%	3.9%	2.7%	0.9%	0.1%	2.1%	4.3%
4009	50	1058	3.7%	40.4%	19.5%	1.2%	0.9%	1.4%	0.4%	2.2%	0.1%	8.6%	3.6%	2.4%	0.8%	0.1%	4.4%	10.2%
4010	50	622	4.9%	54.1%	25.2%	0.9%	0.6%	1.1%	0.3%	1.7%	0.1%	6.9%	2.9%	1.2%	0.1%	0.0%	0.0%	0.0%
4011	50	466	5.0%	54.5%	25.6%	0.8%	0.6%	1.0%	0.3%	1.5%	0.1%	6.6%	2.7%	1.2%	0.1%	0.0%	0.0%	0.0%
4012	50	47	5.0%	54.5%	25.6%	0.8%	0.6%	1.0%	0.3%	1.5%	0.1%	6.6%	2.7%	1.2%	0.1%	0.0%	0.0%	0.0%
4014	70	1625	4.3%	47.1%	28.4%	0.6%	0.4%	0.7%	0.2%	1.0%	0.1%	7.6%	3.1%	3.6%	0.7%	0.1%	2.2%	0.0%
4015	70	566	3.9%	42.4%	25.5%	2.1%	1.5%	2.4%	0.8%	3.8%	0.1%	8.4%	3.5%	5.1%	0.1%	0.0%	0.0%	0.7%
4016	70	999	4.5%	49.4%	18.9%	1.6%	1.1%	1.8%	0.6%	2.9%	0.1%	9.7%	4.0%	4.8%	0.2%	0.0%	0.0%	0.4%
4018	70	1370	4.4%	48.3%	27.9%	0.4%	0.3%	0.5%	0.2%	0.8%	0.1%	7.7%	3.2%	3.6%	0.7%	0.0%	2.0%	0.0%
4019	50	1636	3.3%	35.8%	19.3%	0.9%	0.6%	1.0%	0.3%	1.7%	0.2%	16.0%	6.6%	9.9%	1.5%	0.0%	0.0%	2.8%
4021	50	700	5.5%	60.0%	17.9%	0.9%	0.7%	1.1%	0.3%	1.8%	0.0%	2.8%	1.1%	1.4%	0.2%	0.0%	2.0%	4.3%
4022	50	37	1.1%	12.5%	13.4%	0.0%	0.0%	0.0%	0.0%	0.0%	0.1%	6.2%	2.6%	0.0%	0.0%	0.0%	0.0%	64.1%
4023	50	37	1.1%	12.5%	13.4%	0.0%	0.0%	0.0%	0.0%	0.0%	0.1%	6.2%	2.6%	0.0%	0.0%	0.0%	0.0%	64.1%
4024	50	333	5.2%	57.6%	21.4%	1.2%	0.9%	1.4%	0.4%	2.2%	0.0%	4.3%	1.8%	1.5%	0.2%	0.0%	0.0%	1.8%
4025	50	145	3.3%	36.6%	16.6%	0.8%	0.5%	0.9%	0.3%	1.4%	0.1%	9.2%	3.8%	7.1%	0.7%	0.0%	0.0%	18.6%
4026	50	320	3.7%	40.5%	24.1%	0.8%	0.6%	1.0%	0.3%	1.5%	0.2%	16.1%	6.7%	4.0%	0.4%	0.0%	0.0%	0.0%
4027	80	3733	5.3%	58.6%	13.1%	0.9%	0.7%	1.1%	0.3%	1.8%	0.1%	9.0%	3.7%	4.9%	0.4%	0.0%	0.0%	0.0%
4028	50	73	5.3%	58.6%	13.1%	0.9%	0.7%	1.1%	0.3%	1.8%	0.1%	9.0%	3.7%	4.9%	0.4%	0.0%	0.0%	0.0%
4029	50	308	4.2%	45.8%	18.8%	1.2%	0.8%	1.4%	0.4%	2.2%	0.1%	5.0%	2.1%	1.8%	0.4%	0.4%	15.5%	0.0%
4030	50	1316	3.8%	42.2%	17.5%	0.9%	0.6%	1.1%	0.3%	1.7%	0.1%	5.4%	2.2%	1.9%	0.4%	0.1%	5.9%	15.8%
4031	50	112	5.2%	56.8%	23.8%	0.9%	0.6%	1.0%	0.3%	1.6%	0.1%	5.1%	2.1%	2.4%	0.1%	0.0%	0.0%	0.0%
4032	70	5094	3.9%	42.5%	22.8%	1.1%	0.8%	1.3%	0.4%	2.1%	0.1%	8.5%	3.5%	4.1%	0.4%	0.1%	3.3%	5.0%
4033	70	1394	4.5%	49.4%	16.6%	2.6%	1.8%	3.0%	0.9%	4.8%	0.1%	7.8%	3.2%	4.4%	0.9%	0.0%	0.0%	0.0%
4034	70	524	5.1%	56.3%	12.2%	1.3%	0.9%	1.6%	0.5%	2.5%	0.1%	10.4%	4.3%	4.5%	0.3%	0.0%	0.0%	0.0%
4035	70	1090	4.5%	49.1%	19.1%	1.7%	1.2%	2.0%	0.6%	3.2%	0.1%	9.4%	3.9%	4.8%	0.2%	0.0%	0.0%	0.4%
4036	70	1542	4.4%	48.4%	18.5%	2.1%	1.5%	2.5%	0.8%	4.0%	0.1%	8.5%	3.5%	4.8%	0.7%	0.0%	0.0%	0.3%
4037	70	2905	4.1%	45.5%	18.0%	1.8%	1.3%	2.1%	0.7%	3.4%	0.1%	10.0%	4.1%	5.8%	1.1%	0.0%	1.7%	0.1%
5137	50	937	3.2%	34.9%	23.1%	1.1%	0.8%	1.3%	0.4%	2.0%	0.2%	16.2%	6.7%	9.0%	1.1%	0.0%	0.0%	0.0%
5138	50	524	4.1%	45.4%	17.4%	1.6%	1.1%	1.8%	0.6%	2.9%	0.1%	11.6%	4.8%	6.8%	0.3%	0.0%	0.0%	1.5%
5143	50	382	3.3%	36.5%	18.9%	1.9%	1.3%	2.2%	0.7%	3.5%	0.1%	13.7%	5.7%	10.0%	2.1%	0.0%	0.0%	0.0%
5144	50	231	3.0%	32.5%	14.8%	1.9%	1.3%	2.2%	0.7%	3.5%	0.2%	15.6%	6.4%	11.5%	3.1%	0.0%	0.0%	3.5%
5145	50	640	3.7%	40.7%	16.3%	1.3%	0.9%	1.5%	0.5%	2.3%	0.1%	14.4%	6.0%	9.8%	1.4%	0.0%	0.0%	1.2%
5146	50	902	2.9%	31.6%	21.3%	0.8%	0.6%	0.9%	0.3%	1.5%	0.2%	18.6%	7.7%	11.0%	1.9%	0.0%	0.0%	0.9%
5189	50	255	5.2%	57.1%	6.6%	0.8%	0.6%	1.0%	0.3%	1.6%	0.1%	12.1%	5.0%	9.0%	0.6%	0.0%	0.0%	0.0%
5190	50	198	4.3%	47.6%	11.6%	1.0%	0.7%	1.2%	0.4%	1.9%	0.1%	13.2%	5.5%	10.9%	1.4%	0.0%	0.0%	0.0%
5191	50	821	6.7%	73.1%	8.5%	1.5%	1.1%	1.8%	0.6%	2.9%	0.0%	1.0%	0.4%	2.5%	0.0%	0.0%	0.0%	0.0%
5192	50	799	6.8%	74.9%	8.9%	0.3%	0.2%	0.3%	0.1%	0.5%	0.0%	3.4%	1.4%	2.8%	0.4%	0.0%	0.0%	0.0%
5193	50	914	4.3%	46.8%	4.9%	0.8%	0.6%	0.9%	0.3%	1.5%	0.1%	8.5%	3.5%	27.7%	0.3%	0.0%	0.0%	0.0%
5194	50	839	4.4%	48.8%	16.5%	1.4%	1.0%	1.7%	0.5%	2.6%	0.1%	7.7%	3.2%	11.7%	0.4%	0.0%	0.0%	0.0%
5195	80	679	5.8%	63.4%	5.9%	0.6%	0.4%	0.7%	0.2%	1.1%	0.1%	9.1%	3.8%	8.2%	0.6%	0.0%	0.0%	0.0%
5196	80	918	6.2%	68.5%	4.2%	0.9%	0.6%	1.0%	0.3%	1.7%	0.0%	3.7%	1.5%	9.6%	1.6%	0.0%	0.0%	0.0%
5197	80	1813	4.8%	52.6%	5.9%	1.3%	0.9%	1.5%	0.5%	2.4%	0.1%	8.1%	3.3%	18.1%	0.4%	0.0%	0.0%	0.0%
5198	80	1757	5.4%	59.1%	10.1%	1.1%	0.8%	1.3%	0.4%	2.1%	0.1%	5.6%	2.3%	10.6%	1.0%	0.0%	0.0%	0.0%
5199	50	928	4.3%	47.5%	5.1%	0.8%	0.5%	0.9%	0.3%	1.4%	0.1%	8.5%	3.5%	26.8%	0.3%	0.0%	0.0%	0.0%
5200	50	184	4.0%	43.8%	11.1%	1.2%	0.9%	1.4%	0.4%	2.2%	0.1%	13.3%	5.5%	14.5%	1.4%	0.0%	0.0%	0.0%
5201	50	750	4.7%	51.7%	14.4%	1.1%	0.8%	1.3%	0.4%	2.1%	0.1%	7.9%	3.3%	11.5%	0.5%	0.0%	0.0%	0.0%
5202	50	344	4.4%	48.6%	13.6%	1.6%	1.1%	1.9%	0.6%	3.0%	0.1%	10.3%	4.3%	10.0%	0.4%	0.0%	0.0%	0.0%
5224	50	220	3.9%	43.4%	10.1%	5.7%	4.0%	6.7%	2.1%	10.6%	0.0%	3.2%	1.3%	8.9%	0.0%	0.0%	0.0%	0.0%
5225	50	1134	4.2%	46.1%	5.9%	1.7%	1.2%	2.0%	0.6%	3.2%	0.1%	7.4%	3.1%	24.1%	0.2%	0.0%	0.0%	0.0%
5226	50	604	7.6%	83.6%	7.9%	0.0%	0.0%	0.0%	0.0%	0.0%	0.0%	0.4%	0.2%	0.2%	0.0%	0.0%	0.0%	0.0%
5245	80	664	5.4%	59.2%	6.4%	4.0%	2.8%	4.7%	1.5%	7.4%	0.0%	0.6%	0.2%	7.7%	0.1%	0.0%	0.0%	0.0%
5254	50	215	3.0%	32.7%	15.2%	1.4%	1.0%	1.7%	0.5%	2.6%	0.2%	17.2%	7.1%	13.9%	3.4%	0.0%	0.0%	0.0%
5256	70	3165	5.1%	56.2%	7.7%	3.3%	2.4%	3.9%	1.2%	6.2%	0.1%	6.3%	2.6%	1.9%	0.0%	0.1%	2.1%	0.9%
5257	70	3388	4.4%	48.2%	6.7%	3.2%	2.3%	3.8%	1.2%	6.0%	0.1%	9.2%	3.8%	5.2%	0.0%	0.1%	5.2%	0.6%
5262	50	456	3.9%	42.5%	17.7%	1.0%	0.7%	1.1%	0.3%	1.8%	0.1%	12.3%	5.1%	7.8%	0.6%	0.0%	0.0%	5.0%
5263	50	704	2.8%	31.1%	26.1%	0.7%	0.5%	0.8%	0.2%	1.2%	0.2%	17.1%	7.1%	7.8%	1.1%	0.0%	0.0%	3.3%
5264	50	928	4.3%	47.5%	5.1%	0.8%	0.5%	0.9%	0.3%	1.4%	0.1%	8.5%	3.5%	26.8%	0.3%	0.0%	0.0%	0.0%
6252	50	6136	3.6%	40.0%	18.9%	1.0%	0.7%	1.1%	0.4%	1.8%	0.1%	8.8%	3.6%	4.0%	0.5%	0.3%	11.4%	3.9%
8033	70	992	5.0%	54.6%	10.8%	1.3%	0.9%	1.5%	0.5%	2.3%	0.0%	4.7%	1.9%	4.3%	0.0%	0.3%	11.8%	0.0%
8340	50	490	3.9%	42.5%	22.1%	2.2%	1.5%	2.5%	0.8%	4.0%	0.1%	9.1%	3.8%	5.7%	0.2%	0.0%	0.8%	0.8%
9098	70	1399	5.8%	64.0%	10.1%	1.8%	1.3%	2.2%	0.7%	3.4%	0.0%	4.7%	2.0%	2.6%	0.0%	0.0%	1.3%	0.0%
9112	70	1328	6.1%	67.4%	7.7%	1.3%	0.9%	1.5%	0.5%	2.4%	0.0%	3.0%	1.2%	1.6%	0.0%	0.2%	6.3%	0.0%
9205	50	127	4.1%	44.9%	35.7%	1.4%	1.0%	1.7%	0.5%	2.6%	0.0%	3.8%	1.6%	2.5%	0.2%	0.0%	0.0%	0.0%
9206	50	85	4.6%	50.5%	30.5%	1.1%	0.8%	1.3%	0.4%	2.0%	0.0%	3.8%	1.6%	3.3%	0.1%	0.0%	0.0%	0.0%
9301	50	881	3.1%	34.3%	49.9%	1.4%	1.0%	1.7%	0.5%	2.7%	0.0%	2.9%	1.2%	1.3%	0.0%	0.0%	0.0%	0.0%
9302	50	394	3.5%	38.1%	45.9%	1.5%	1.1%	1.7%	0.5%	2.8%	0.0%	2.3%	1.0%	1.5%	0.1%	0.0%	0.0%	0.0%
9303	50	911	3.4%	37.5%	48.7%	0.8%	0.6%	1.0%	0.3%	1.5%	0.0%	2.7%	1.1%	2.4%	0.0%	0.0%	0.0%	0.0%
9304	50	411	3.7%	40.7%	45.3%	0.9%	0.7%	1.1%	0.3%	1.7%	0.0%	2.6%	1.1%	1.8%	0.1%	0.0%	0.0%	0.0%

Traffic Flows and Breakdown by 16 Vehicle Classes (Year 2026)

Link No.	Speed Limit	Total Vehicle	19 - Motorcycles (MC)	01 - Private Cars (PC)	03 - Taxi	14 - Non-franchised Bus <=6.4t	15 - Non-franchised Bus 6.4-15t	16 - Non-franchised Bus >15t	12 - Private Light Bus <=3.5t	13 - Private Light Bus >3.5t	04 - Light Goods Vehicles <=2.5t	05 - Lt Goods Vehicles 2.5-3.5t	06 - Light Goods Vehicles >3.5t	07 - Heavy Goods Vehicles <=15t	08 - Heavy Goods Vehicles >15t	17 - Franchised Bus (SD)	18 - Franchised Bus (DD)	11 - Public Light Buses
	km/hr	0900-1000																
1	50	275	5.8%	64.1%	16.8%	0.7%	0.5%	0.8%	0.2%	1.2%	0.0%	4.8%	2.0%	2.5%	0.6%	0.0%	0.0%	0.0%
2	50	677	4.4%	48.0%	21.1%	1.0%	0.7%	1.2%	0.4%	1.9%	0.1%	10.6%	4.4%	4.9%	1.4%	0.0%	0.0%	0.0%
3	70	1432	4.2%	46.6%	18.6%	0.7%	0.5%	0.9%	0.3%	1.4%	0.1%	10.1%	4.2%	8.6%	0.3%	0.0%	0.0%	3.5%
4	70	1833	3.7%	40.2%	19.0%	0.7%	0.5%	0.9%	0.3%	1.4%	0.1%	13.8%	5.7%	6.2%	0.8%	0.0%	0.0%	6.5%
5	50	108	4.2%	46.0%	18.2%	1.1%	0.8%	1.3%	0.4%	2.0%	0.1%	13.1%	5.4%	6.9%	0.4%	0.0%	0.0%	0.0%
6	50	118	4.8%	53.2%	8.7%	0.5%	0.4%	0.6%	0.2%	1.0%	0.1%	11.5%	4.8%	7.3%	2.3%	0.1%	4.3%	0.0%
7	50	603	2.6%	28.6%	7.0%	0.8%	0.6%	0.9%	0.3%	1.5%	0.2%	19.0%	7.9%	5.4%	1.0%	0.4%	17.3%	6.5%
8	50	625	2.5%	27.8%	15.4%	0.5%	0.3%	0.6%	0.2%	0.9%	0.1%	11.5%	4.8%	7.6%	2.2%	0.4%	16.4%	8.8%
9	50	46	3.7%	40.2%	13.0%	0.4%	0.3%	0.5%	0.2%	0.8%	0.2%	20.8%	8.6%	9.9%	1.3%	0.0%	0.0%	0.0%
10	50	218	3.2%	35.3%	19.0%	0.8%	0.6%	0.9%	0.3%	1.5%	0.2%	16.3%	6.7%	9.2%	2.5%	0.1%	3.5%	0.0%
11	50	587	3.8%	41.8%	10.1%	0.5%	0.4%	0.6%	0.2%	1.0%	0.1%	10.0%	4.2%	4.1%	0.8%	0.3%	12.8%	9.4%
12	50	415	2.3%	25.6%	15.2%	0.8%	0.5%	0.9%	0.3%	1.4%	0.1%	9.4%	3.9%	3.9%	1.0%	0.6%	25.3%	8.9%
13	50	255	4.3%	46.7%	18.9%	0.9%	0.6%	1.0%	0.3%	1.6%	0.1%	12.7%	5.3%	4.7%	1.0%	0.0%	0.0%	2.1%
14	50	287	3.3%	36.7%	18.7%	0.7%	0.5%	0.8%	0.2%	1.2%	0.1%	12.9%	5.4%	3.8%	0.7%	0.1%	4.8%	10.1%
15	50	775	3.4%	37.0%	18.9%	1.1%	0.8%	1.3%	0.4%	2.0%	0.2%	17.5%	7.2%	5.0%	1.5%	0.0%	0.0%	3.7%
16	50	219	5.3%	58.6%	18.9%	0.6%	0.4%	0.7%	0.2%	1.1%	0.1%	7.2%	3.0%	3.6%	0.4%	0.0%	0.0%	0.0%
17	50	115	4.6%	50.5%	12.0%	0.6%	0.4%	0.7%	0.2%	1.1%	0.2%	16.4%	6.8%	4.9%	1.7%	0.0%	0.0%	0.0%
18	50	476	4.0%	44.3%	22.6%	0.9%	0.7%	1.1%	0.3%	1.7%	0.1%	12.5%	5.2%	4.5%	0.9%	0.0%	0.0%	1.1%
19	50	90	4.6%	51.0%	18.8%	0.3%	0.2%	0.3%	0.1%	0.5%	0.1%	11.3%	4.7%	7.3%	0.7%	0.0%	0.0%	0.0%
20	50	13	2.5%	27.6%	29.5%	0.2%	0.1%	0.2%	0.1%	0.3%	0.3%	24.3%	10.1%	3.5%	1.3%	0.0%	0.0%	0.0%
21	50	210	3.2%	34.9%	15.3%	0.7%	0.5%	0.9%	0.3%	1.4%	0.1%	12.5%	5.2%	3.7%	0.9%	0.2%	6.5%	13.7%
22	50	584	3.3%	36.2%	17.6%	1.1%	0.8%	1.3%	0.4%	2.1%	0.2%	18.3%	7.6%	4.8%	1.4%	0.0%	0.0%	5.0%
23	50	174	2.1%	23.1%	9.3%	0.7%	0.5%	0.9%	0.3%	1.3%	0.3%	24.3%	10.1%	7.1%	1.5%	0.2%	7.9%	10.6%
24	50	95	4.8%	52.7%	21.0%	0.5%	0.3%	0.6%	0.2%	0.9%	0.1%	7.2%	3.0%	2.9%	0.4%	0.0%	0.0%	5.6%
25	50	40	4.7%	51.0%	24.4%	0.6%	0.4%	0.7%	0.2%	1.2%	0.1%	8.7%	3.6%	3.7%	0.5%	0.0%	0.0%	0.0%
26	50	49	4.2%	45.8%	15.2%	1.0%	0.7%	1.1%	0.4%	1.8%	0.2%	15.8%	6.5%	6.6%	0.8%	0.0%	0.0%	0.0%
27	50	419	3.7%	40.4%	20.0%	1.1%	0.8%	1.3%	0.4%	2.1%	0.1%	14.4%	6.0%	5.5%	1.1%	0.0%	0.0%	3.1%
28	50	86	3.8%	42.0%	21.0%	1.2%	0.8%	1.4%	0.4%	2.2%	0.2%	15.8%	6.6%	4.2%	0.4%	0.0%	0.0%	0.0%
29	50	204	3.6%	39.6%	21.0%	1.0%	0.7%	1.2%	0.4%	1.9%	0.2%	16.7%	6.9%	5.5%	1.3%	0.0%	0.0%	0.0%
30	50	222	3.7%	40.3%	15.7%	0.6%	0.4%	0.7%	0.2%	1.1%	0.2%	17.7%	7.4%	10.9%	1.2%	0.0%	0.0%	0.0%
31	50	357	4.0%	43.8%	12.8%	0.6%	0.4%	0.7%	0.2%	1.1%	0.2%	17.9%	7.4%	10.0%	1.0%	0.0%	0.0%	0.0%
32	50	294	2.6%	28.0%	12.2%	0.9%	0.6%	1.0%	0.3%	1.7%	0.1%	6.9%	2.9%	2.8%	0.5%	0.6%	24.4%	14.6%
33	50	1041	3.2%	35.4%	19.5%	0.7%	0.5%	0.9%	0.3%	1.4%	0.1%	10.2%	4.2%	4.5%	1.0%	0.3%	12.4%	5.3%
34	50	529	3.8%	41.2%	12.9%	0.6%	0.4%	0.7%	0.2%	1.0%	0.2%	17.2%	7.1%	10.0%	0.9%	0.0%	0.0%	3.8%
35	50	153	0.8%	9.2%	6.4%	0.1%	0.0%	0.1%	0.0%	0.1%	0.0%	2.1%	0.9%	0.5%	0.0%	1.4%	58.8%	19.5%
36	50	1036	3.0%	33.3%	19.5%	0.8%	0.5%	0.9%	0.3%	1.4%	0.1%	12.3%	5.1%	6.0%	1.2%	0.3%	11.1%	4.3%
37	50	277	2.7%	29.2%	12.7%	0.5%	0.4%	0.6%	0.2%	1.0%	0.2%	18.7%	7.8%	5.9%	0.7%	0.0%	0.0%	19.3%
38	50	198	3.1%	34.3%	29.0%	1.0%	0.7%	1.2%	0.4%	1.9%	0.1%	13.9%	5.8%	6.8%	1.6%	0.0%	0.0%	0.0%
39	50	761	3.5%	38.6%	17.5%	0.9%	0.6%	1.0%	0.3%	1.6%	0.2%	16.6%	6.9%	8.6%	1.3%	0.1%	2.3%	0.0%
40	50	299	3.9%	43.1%	18.9%	0.5%	0.4%	0.6%	0.2%	1.0%	0.1%	14.0%	5.8%	10.8%	0.7%	0.0%	0.0%	0.0%
41	50	1007	3.0%	33.2%	26.3%	0.7%	0.5%	0.8%	0.2%	1.2%	0.1%	13.2%	5.5%	7.3%	1.1%	0.1%	6.2%	0.4%
53	50	892	3.3%	36.5%	34.7%	1.0%	0.7%	1.2%	0.4%	1.9%	0.1%	10.1%	4.2%	5.4%	0.5%	0.0%	0.0%	0.0%
54	50	888	3.4%	37.8%	32.0%	0.5%	0.4%	0.6%	0.2%	1.0%	0.1%	11.2%	4.6%	7.5%	0.6%	0.0%	0.0%	0.0%
55	50	888	3.4%	37.8%	32.0%	0.5%	0.4%	0.6%	0.2%	1.0%	0.1%	11.2%	4.6%	7.5%	0.6%	0.0%	0.0%	0.0%
56	50	739	3.8%	42.3%	18.2%	1.4%	1.0%	1.6%	0.5%	2.5%	0.1%	13.4%	5.6%	7.4%	2.2%	0.0%	0.0%	0.0%
57	50	1956	3.8%	41.9%	23.6%	0.8%	0.6%	1.0%	0.3%	1.5%	0.1%	13.2%	5.5%	6.8%	0.6%	0.0%	0.0%	0.4%
58	50	13	2.6%	28.7%	30.6%	0.1%	0.1%	0.1%	0.0%	0.2%	0.3%	25.2%	10.5%	1.5%	0.2%	0.0%	0.0%	0.0%
59	50	77	4.1%	44.6%	23.3%	0.7%	0.5%	0.9%	0.3%	1.4%	0.1%	12.0%	5.0%	6.1%	1.0%	0.0%	0.0%	0.0%
60	50	472	1.9%	21.2%	16.4%	0.4%	0.3%	0.5%	0.1%	0.7%	0.2%	20.9%	8.7%	12.8%	1.4%	0.3%	13.2%	0.9%
61	50	416	1.9%	20.6%	17.4%	0.3%	0.2%	0.4%	0.1%	0.6%	0.2%	20.5%	8.5%	11.4%	1.4%	0.4%	15.0%	1.1%
62	50	395	2.0%	21.9%	18.8%	0.3%	0.2%	0.4%	0.1%	0.6%	0.2%	18.9%	7.8%	10.2%	1.4%	0.4%	15.8%	1.1%
63	50	418	2.1%	23.2%	19.0%	0.3%	0.2%	0.4%	0.1%	0.6%	0.2%	18.6%	7.7%	10.0%	1.4%	0.4%	14.9%	1.0%
64	50	13	2.7%	29.3%	31.3%	0.0%	0.0%	0.0%	0.0%	0.0%	0.3%	25.8%	10.7%	0.0%	0.0%	0.0%	0.0%	0.0%
65	50	29	4.6%	50.3%	24.9%	0.5%	0.3%	0.5%	0.2%	0.9%	0.1%	11.1%	4.6%	1.8%	0.1%	0.0%	0.0%	0.0%
66	50	135	2.8%	31.0%	14.6%	0.5%	0.4%	0.6%	0.2%	1.0%	0.1%	13.7%	5.7%	10.6%	1.1%	0.0%	0.0%	17.6%
67	50	244	3.9%	42.9%	13.2%	0.4%	0.3%	0.5%	0.2%	0.8%	0.0%	3.4%	1.4%	2.3%	0.1%	0.6%	24.2%	5.7%
68	50	127	1.2%	12.8%	4.7%	0.1%	0.1%	0.2%	0.0%	0.2%	0.0%	2.5%	1.1%	1.6%	0.4%	1.1%	46.4%	27.6%
69	50	141	1.3%	14.0%	4.8%	0.3%	0.2%	0.4%	0.1%	0.6%	0.0%	2.8%	1.1%	1.8%	0.3%	1.0%	42.0%	29.3%
70	50	177	1.7%	18.9%	4.9%	0.7%	0.5%	0.9%	0.3%	1.4%	0.1%	5.8%	2.4%	3.5%	0.3%	0.8%	33.4%	24.3%
71	50	68	2.7%	29.2%	16.5%	0.5%	0.4%	0.6%	0.2%	1.0%	0.2%	20.3%	8.4%	18.2%	1.8%	0.0%	0.0%	0.0%
72	50	13	2.7%	29.3%	31.3%	0.0%	0.0%	0.0%	0.0%	0.0%	0.3%	25.8%	10.7%	0.0%	0.0%	0.0%	0.0%	0.0%
73	50	31	4.0%	44.0%	13.1%	1.2%	0.9%	1.4%	0.4%	2.3%	0.1%	10.4%	4.3%	0.8%	0.1%	0.0%	0.0%	16.9%
74	50	122	2.6%	29.0%	10.9%	0.3%	0.2%	0.3%	0.1%	0.5%	0.3%	26.3%	10.9%	17.6%	1.1%	0.0%	0.0%	0.0%
75	50	13	2.7%	29.3%	31.3%	0.0%	0.0%	0.0%	0.0%	0.0%	0.3%	25.8%	10.7%	0.0%	0.0%	0.0%	0.0%	0.0%
76	50	927	2.8%	31.1%	9.0%	0.6%	0.4%	0.7%	0.2%	1.1%	0.2%	17.1%	7.1%	5.9%	1.0%	0.4%	14.9%	7.4%
77	50	640	2.6%	28.2%	15.5%	0.5%	0.3%	0.6%	0.2%	0.9%	0.1%	11.5%	4.8%	7.5%	2.2%	0.4%	16.0%	8.6%
78	50	192	4.2%	46.0%	9.0%	0.7%	0.5%	0.8%	0.2%	1.3%	0.2%	19.9%	8.3%	7.3%	1.7%	0.0%	0.0%	0.0%
79	50	36	0.9%	10.2%	10.9%	0.1%	0.1%	0.1%	0.0%	0.1%	0.3%	31.7%	13.1%	10.2%	2.6%	0.0%	0.0%	19.6%
80	50	207	4.9%	53.7%	16.9%	1.2%	0.9%	1.4%	0.4%	2.2%	0.1%	7.2%	3.0%	7.8%	0.3%	0.0%	0.0%	0.0%
81	50	398	5.1%	56.3%	13.0%	0.7%	0.5%	0.8%	0.2%	1.2%	0.1%	11.6%	4.8%	4.5%	1.2%	0.0%	0.0%	0.0%
82	50	178	4.6%	50.7%	21.0%	0.8%	0.5%	0.9%	0.3%	1.4%	0.1%	9.8%	4.0%	4.9%	0.8%	0.0%	0.0%	0.0%
83	50	216	4.5%	49.3%	22.6%	0.4%	0.3%	0.5%	0.2%	0.8%	0.1%	9.8%	4.1%	5.8%	1.5%	0.0%	0.0%	0.0%
84	50	358	3.5%	37.9%	15.5%	0.8%	0.6%	0.9%	0.3%	1.5%	0.2%	15.7%	6.5%	7.7%	0.9%	0.1%	2.9%	5.1%
85	50	582	4.4%	48.0%	21.7%	0.6%	0.4%	0.7%	0.2%	1.1%	0.1%	9.7%	4.0%	3.7%	0.4%	0.0%	1.8%	3.2%
86	50	118	4.7%	51.6%	11.2%	0.7%	0.5%	0.9%	0.3%	1.4%	0.1%	13.8%	5.7%	7.3%	1.8%	0.0%	0.0%	0.0%
87	50	919	5.3%	57.9%	16.3%	0.7%	0.5%	0.9%	0.3%	1.4%	0.1%	8.1%	3.4%	3.7%	0.8%	0.0%	0.0%	0.6%
88	50	573	4.2%	46.0%	22.1%	0.5%	0.4%	0.6%	0.2%	1.0%	0.1%	11.2%	4.6%	5.9%	1.0%	0.0%	0.0%	2.1%
89	50	1341	3.8%	41.6%	18.7%	0.8%	0.5%	0.9%	0.3%	1.4%	0.1%	10.1%	4.2%	2.7%	0.3%	0.1%	4.2%	10.3%
90	50	1771	3.8%	41.3%	25.2%	1.2%	0.8%	1.4%	0.4%	2.2%	0.1%	10.1%	4.2%	4.4%	0.9%	0.1%	2.6%	1.4%
91	50	664	4.7%	51.4%	19.4%	0.7%	0.5%	0.8%	0.3%	1.3%	0.1%	9.7%	4.0%	2.3%	0.6%	0.0%	0.0%	4.1%
92	50	274	4.5%	49.5%	19.2%	1.2%	0.8%	1.4%	0.4%	2.2%	0.1%	9.1%	3.8%	4.7%	1.2%	0.0%	0.0%	1.9%
93	50	31	4.1%	45.2%	28.1%	0.9%	0.6%	1.1%	0.3%	1.7%	0.1%	10.3%	4.3%	2.5%	0.8%	0.0%	0.0%	0.0%
94	50	13	2.7%	29.3%	31.3%	0.0%	0.0%	0.0%	0.0%	0.0%	0.3%	25.8%	10.7%	0.0%	0.0%	0.0%	0.0%	0.0%
95	50	497	3.1%	34.0%	14.0%	0.8%	0.6%	0.9%	0.3%	1.5%	0.1%	10.5%	4.4%	4.2%	0.4%	0.4%	16.2%	8.8%
96	50	1455	3.2%	35.4%	16.1%	0.7%	0.5%	0.8%	0.3%	1.3%	0.1%	8.8%	3.6%	3.4%	0.6%	0.5%	20.4%	4.3%
97	50	830	3.9%	42.3%	27.5%	1.0%	0.7%	1.1%	0.4%	1.8%	0.1%	12.2%	5.1%	3.4%	0.7%	0.0%	0.0%	0.0%
98	50	17	2.0%	21.7%	23.2%	0.0%	0.0%	0.0%	0.0%	0.0%	0.2%	19.1%	7.9%	0.0%	0.0%	0.6%	25.3%	0.0%
99	70	1794	4.1%	44.9%	18.1%	0.8%	0.6%	0.9%	0.3%	1.5%	0.1%	11.6%	4.8%	8.8%	0.7%	0.0%	0.0%	2.8%
100	70	990	3.2%	35.6%	20.8%	0.6%	0.4%	0.7%	0.2%	1.1%	0.2%	16.6%	6.9%	10.3%	1.4%	0.0%	1.9%	0.0%
101	50	1027	3.6%	39.6%	30.2%	0.6%	0.4%	0.7%	0.2%	1.1%	0.1%	10.7%	4.4%	7.2%	0.5%	0.0%	0.0%	0.7%
102	50	425	4.7%	51.3%	18.2%	0.6%	0.4%	0.7%	0.2%	1.1%	0.1%	9.4%	3.9%	2.7%	0.4%	0.0%	1.6%	4.5%
103	50	727	4.2%	46.3%	17.1%	1.2%	0.9%	1.4%	0.4%	2.3%	0.1%	9.6%	4.0%	4.8%	1.3%	0.0%	1.5%	4.8%
104	50	260	5.0%	55.0%	21.6%	0.8%	0.6%	0.9%	0.3%	1.5%	0.1%	8.4%	3.5%	2.1%	0.2%	0.0%	0.0%	0.0%
105	50	296	4.4%	47.8%	20.0%	1.3%	0.9%	1.5%	0.5%	2.4%	0.1%	9.6%	4.0%	5.9%	1.6%	0.0%	0.0%	0.0%
106	50	142	5.1%	56.1%	20.2%	0.7%	0.5%	0.9%	0.3%	1.4%	0.1%	8.5%	3.5%	2.4%	0.5%	0.0%	0.0%	0.0%
107	50	98	4.2%	46.4%	17.3%	1.0%	0.7%	1.2%	0.4%	1.9%	0.2%	14.8%	6.1%	4.9%	0.9%	0.0%	0.0%	0.0%
108	50	89	2.8%	30.4%	12.3%	0.4%	0.3%	0.5%	0.2%	0.8%	0.1%	6.2%	2.6%	0.9%	0.1%	0.6%	24.1%	17.8%
109	50	22	1.5%	16.6%	17.8%	0.4%	0.3%	0.4%	0.1%	0.7%	0.2%	14.6%	6.1%	1.5%	0.3%	0.9%	38.7%	0.0%
110	50	85	1.7%	18.7%	7.9%	0.2%	0.1%	0.2%	0.1%	0.4%	0.2%	15.3%	6.3%	6.8%	1.6%	0.8%	33.3%	6.2%
111	50	362	3.7%	40.1%	16.0%	0.5%	0.4%	0.6%	0.2%	1.0%	0.1%	11.1%	4.6%	4.5%	0.7%	0.3%	11.8%	4.4%
112	50	145	4.3%	47.7%	7.4%	0.2%	0.1%	0.2%	0.1%	0.4%	0.1%	10.1%	4.2%	3.1%	0.3%	0.4%	15.3%	6.0%
113	50	154	3.2%	35.4%	15.6%	0.8%	0.6%	0.9%	0.3%	1.5%	0.2%	15.6%	6.5%	4.4%	0.4%	0.3%	14.4%	0.0%
114	50	62	1.1%	12.3%	7.9%	0.3%	0.2%	0.3%	0.1%	0.5%	0.2%	15.2%	6.3%	3.9%	0.7%	0.9%	36.1%	14.2%
115	50	152	3.6%	39.5%	21.1%	0.4%	0.3%	0.5%	0.2%	0.8%	0.1%	10.2%	4.2%	2.2%	0.2%	0.4%	16.4%	0.0%
116	50	38	3.9%	43.0%	19.8%	0.8%	0.6%	1.0%	0.3%	1.6%	0.2%	17.6%	7.3%	3.3%	0.5%	0.0%	0.0%	0.0%

Traffic Flows and Breakdown by 16 Vehicle Classes (Year 2026)

Link No.	Speed Limit	Total Vehicle	19 - Motorcycles (MC)	01 - Private Cars (PC)	03 - Taxi	14 - Non-franchised Bus <=6.4t	15 - Non-franchised Bus 6.4-15t	16 - Non-franchised Bus >15t	12 - Private Light Bus <=3.5t	13 - Private Light Bus >3.5t	04 - Light Goods Vehicles <=2.5t	05 - Lt Goods Vehicles 2.5-3.5t	06 - Light Goods Vehicles >3.5t	07 - Heavy Goods Vehicles <=15t	08 - Heavy Goods Vehicles >15t	17 - Franchised Bus (SD)	18 - Franchised Bus (DD)	11 - Public Light Buses
	km/hr	0900-1000																
117	50	21	3.0%	33.0%	21.7%	0.5%	0.3%	0.6%	0.2%	0.9%	0.2%	15.6%	6.4%	4.8%	0.5%	0.3%	12.0%	0.0%
118	50	100	3.6%	39.6%	18.0%	0.9%	0.6%	1.0%	0.3%	1.6%	0.1%	7.1%	2.9%	5.4%	0.6%	0.1%	2.6%	15.8%
122	50	146	3.2%	35.3%	9.6%	1.0%	0.7%	1.2%	0.4%	1.8%	0.2%	20.3%	8.4%	6.6%	0.6%	0.0%	0.0%	10.8%
123	50	17	4.0%	43.9%	22.9%	0.2%	0.2%	0.3%	0.1%	0.4%	0.2%	18.7%	7.7%	1.1%	0.3%	0.0%	0.0%	0.0%
124	50	108	0.3%	3.4%	3.6%	0.0%	0.0%	0.1%	0.0%	0.1%	0.0%	3.0%	1.2%	0.1%	0.0%	0.2%	6.3%	81.6%
125	50	190	2.7%	29.9%	11.7%	1.3%	0.9%	1.5%	0.5%	2.4%	0.1%	6.9%	2.9%	5.6%	0.4%	0.0%	1.4%	31.9%
128	50	1380	4.3%	46.8%	19.2%	0.4%	0.3%	0.5%	0.1%	0.7%	0.1%	12.7%	5.3%	5.7%	0.7%	0.0%	0.0%	3.4%
129	50	1622	3.9%	42.5%	19.4%	0.8%	0.6%	0.9%	0.3%	1.5%	0.2%	15.6%	6.5%	7.0%	1.0%	0.0%	0.0%	0.0%
130	50	280	3.8%	42.2%	14.6%	0.6%	0.4%	0.7%	0.2%	1.1%	0.1%	5.6%	2.3%	0.6%	0.1%	0.2%	7.6%	20.0%
131	50	270	4.8%	52.2%	15.2%	1.5%	1.1%	1.8%	0.5%	2.8%	0.1%	9.6%	4.0%	6.3%	0.2%	0.0%	0.0%	0.0%
132	50	56	4.0%	43.9%	12.7%	1.2%	0.9%	1.4%	0.4%	2.3%	0.1%	13.1%	5.4%	7.8%	0.3%	0.0%	0.0%	6.3%
133	50	115	4.7%	51.9%	19.8%	0.7%	0.5%	0.8%	0.2%	1.2%	0.1%	11.0%	4.6%	3.9%	0.6%	0.0%	0.0%	0.0%
134	50	1041	3.4%	37.9%	18.8%	0.8%	0.6%	0.9%	0.3%	1.5%	0.1%	11.2%	4.6%	3.4%	0.3%	0.1%	5.4%	10.6%
135	50	1862	3.8%	41.6%	25.2%	1.1%	0.8%	1.3%	0.4%	2.0%	0.1%	10.7%	4.4%	4.3%	0.8%	0.1%	2.5%	1.1%
136	70	3236	3.7%	41.0%	15.8%	0.7%	0.5%	0.8%	0.2%	1.2%	0.1%	11.9%	4.9%	5.0%	0.4%	0.2%	7.8%	5.8%
137	70	2987	3.1%	33.6%	20.1%	0.8%	0.5%	0.9%	0.3%	1.4%	0.1%	12.8%	5.3%	7.1%	0.9%	0.2%	8.5%	4.5%
138	50	96	0.4%	4.2%	4.1%	0.0%	0.0%	0.1%	0.0%	0.1%	0.0%	3.4%	1.4%	0.4%	0.0%	0.2%	7.1%	78.5%
139	50	20	3.6%	39.8%	19.8%	1.7%	1.2%	2.0%	0.6%	3.1%	0.2%	16.0%	6.6%	5.1%	0.2%	0.0%	0.0%	0.0%
141	50	124	2.8%	30.5%	10.6%	0.4%	0.3%	0.5%	0.2%	0.8%	0.1%	5.2%	2.2%	4.2%	0.1%	0.0%	0.0%	42.3%
142	50	137	2.4%	26.6%	12.4%	0.8%	0.6%	1.0%	0.3%	1.6%	0.1%	6.1%	2.5%	4.5%	0.2%	0.0%	0.0%	40.9%
143	50	28	3.8%	42.1%	15.2%	1.4%	1.0%	1.6%	0.5%	2.6%	0.2%	14.7%	6.1%	10.6%	0.1%	0.0%	0.0%	0.0%
144	50	436	3.2%	34.8%	13.3%	0.6%	0.4%	0.7%	0.2%	1.0%	0.1%	11.8%	4.9%	4.9%	0.6%	0.1%	4.5%	18.9%
145	50	849	2.6%	28.0%	12.2%	0.8%	0.6%	0.9%	0.3%	1.5%	0.2%	16.1%	6.7%	6.8%	1.2%	0.3%	12.2%	9.6%
146	50	817	2.8%	30.7%	16.5%	0.6%	0.4%	0.7%	0.2%	1.1%	0.1%	14.4%	6.0%	7.1%	1.4%	0.3%	13.0%	4.7%
147	50	826	2.4%	26.1%	12.8%	0.8%	0.5%	0.9%	0.3%	1.4%	0.2%	16.0%	6.6%	6.1%	1.0%	0.3%	13.8%	10.8%
148	50	914	2.6%	29.1%	14.4%	0.6%	0.4%	0.7%	0.2%	1.2%	0.2%	16.0%	6.6%	7.7%	1.3%	0.3%	12.3%	6.3%
149	50	450	3.2%	34.7%	17.9%	1.1%	0.8%	1.3%	0.4%	2.0%	0.2%	16.2%	6.7%	6.4%	0.2%	0.0%	0.0%	9.0%
150	50	544	3.5%	38.9%	16.9%	0.8%	0.5%	0.9%	0.3%	1.4%	0.1%	12.5%	5.2%	4.2%	0.5%	0.0%	0.0%	14.3%
151	50	80	4.0%	44.4%	27.1%	1.1%	0.8%	1.3%	0.4%	2.0%	0.1%	10.2%	4.2%	3.5%	0.9%	0.0%	0.0%	0.0%
152	50	119	3.7%	40.8%	18.3%	0.7%	0.5%	0.8%	0.2%	1.3%	0.1%	14.3%	5.9%	4.4%	0.2%	0.0%	0.0%	8.9%
153	50	16	2.1%	22.9%	24.5%	0.0%	0.0%	0.0%	0.0%	0.0%	0.2%	20.1%	8.3%	0.0%	0.0%	0.0%	0.0%	21.8%
154	50	92	1.0%	10.7%	4.3%	0.1%	0.1%	0.1%	0.0%	0.2%	0.1%	5.6%	2.3%	2.5%	0.0%	0.0%	0.0%	73.1%
155	50	260	2.8%	31.1%	13.3%	0.6%	0.4%	0.7%	0.2%	1.0%	0.1%	8.4%	3.5%	2.9%	0.2%	0.0%	0.0%	34.7%
156	50	393	3.5%	38.2%	17.6%	0.9%	0.6%	1.0%	0.3%	1.6%	0.2%	17.5%	7.3%	7.9%	1.7%	0.0%	0.0%	1.8%
157	50	298	3.6%	40.0%	17.9%	0.8%	0.6%	1.0%	0.3%	1.5%	0.2%	17.0%	7.1%	7.8%	2.1%	0.0%	0.0%	0.0%
158	50	540	2.9%	31.7%	14.8%	1.4%	1.0%	1.7%	0.5%	2.6%	0.2%	19.6%	8.1%	6.8%	0.1%	0.0%	1.9%	6.6%
159	70	2232	3.6%	39.1%	16.6%	0.7%	0.5%	0.9%	0.3%	1.4%	0.1%	11.5%	4.8%	5.6%	0.7%	0.2%	6.8%	7.2%
160	70	2268	3.2%	34.9%	20.5%	0.8%	0.6%	1.0%	0.3%	1.6%	0.1%	12.8%	5.3%	7.0%	0.7%	0.2%	6.5%	4.7%
162	50	316	4.0%	43.8%	17.8%	0.3%	0.2%	0.3%	0.1%	0.5%	0.2%	15.5%	6.4%	10.5%	0.5%	0.0%	0.0%	0.0%
163	50	175	1.9%	21.0%	16.8%	0.8%	0.6%	0.9%	0.3%	1.5%	0.3%	30.7%	12.7%	11.8%	0.8%	0.0%	0.0%	0.0%
164	50	359	4.6%	50.9%	21.3%	0.7%	0.5%	0.9%	0.3%	1.4%	0.1%	9.3%	3.9%	3.2%	0.2%	0.0%	0.0%	2.7%
165	50	62	2.0%	21.8%	18.7%	0.4%	0.3%	0.5%	0.2%	0.8%	0.3%	26.9%	11.2%	14.8%	2.1%	0.0%	0.0%	0.0%
166	50	94	3.6%	39.5%	16.1%	0.9%	0.6%	1.1%	0.3%	1.7%	0.2%	16.7%	6.9%	12.0%	0.5%	0.0%	0.0%	0.0%
167	50	148	2.4%	26.2%	16.3%	0.4%	0.3%	0.5%	0.1%	0.7%	0.3%	26.3%	10.9%	13.7%	1.8%	0.0%	0.0%	0.0%
168	50	590	2.9%	31.7%	13.2%	0.5%	0.3%	0.5%	0.2%	0.9%	0.2%	18.2%	7.5%	12.5%	0.6%	0.0%	1.7%	9.1%
170	50	306	2.9%	32.1%	19.4%	0.8%	0.6%	1.0%	0.3%	1.5%	0.2%	20.7%	8.6%	7.5%	0.1%	0.0%	0.0%	4.3%
171	50	479	3.0%	32.9%	13.0%	0.4%	0.3%	0.5%	0.1%	0.7%	0.2%	19.0%	7.9%	7.4%	0.8%	0.3%	11.4%	2.2%
172	50	28	4.3%	47.5%	16.6%	2.8%	2.0%	3.2%	1.0%	5.1%	0.1%	11.4%	4.7%	1.2%	0.0%	0.0%	0.0%	0.0%
173	50	317	3.1%	34.4%	16.8%	0.5%	0.4%	0.6%	0.2%	1.0%	0.2%	22.5%	9.3%	9.4%	1.4%	0.0%	0.0%	0.0%
174	50	824	2.9%	32.3%	17.3%	0.3%	0.2%	0.4%	0.1%	0.6%	0.2%	18.0%	7.5%	11.8%	0.5%	0.0%	1.2%	6.5%
175	50	475	2.4%	26.6%	10.9%	0.8%	0.6%	0.9%	0.3%	1.5%	0.2%	16.8%	7.0%	4.9%	0.3%	0.5%	20.9%	5.5%
176	50	870	2.9%	31.9%	17.8%	0.6%	0.4%	0.7%	0.2%	1.2%	0.1%	14.0%	5.8%	7.0%	1.5%	0.3%	12.2%	3.2%
179	50	468	4.4%	47.8%	20.9%	0.9%	0.6%	1.0%	0.3%	1.7%	0.1%	11.8%	4.9%	4.7%	1.0%	0.0%	0.0%	0.0%
180	50	447	4.9%	53.6%	17.9%	1.0%	0.7%	1.2%	0.4%	1.8%	0.1%	10.6%	4.4%	3.2%	0.3%	0.0%	0.0%	0.0%
181	50	255	1.9%	21.2%	10.5%	0.7%	0.5%	0.8%	0.2%	1.2%	0.1%	7.6%	3.2%	2.6%	0.2%	0.8%	31.9%	16.5%
182	50	706	3.3%	36.2%	11.3%	0.7%	0.5%	0.9%	0.3%	1.4%	0.1%	8.7%	3.6%	7.4%	0.4%	0.5%	21.0%	3.8%
183	50	800	2.8%	31.1%	17.8%	0.5%	0.4%	0.6%	0.2%	1.0%	0.1%	10.7%	4.4%	3.0%	0.1%	0.5%	19.4%	7.2%
184	50	292	0.6%	6.5%	2.3%	0.1%	0.1%	0.1%	0.0%	0.2%	0.0%	1.9%	0.8%	1.8%	0.1%	1.9%	81.1%	2.4%
185	70	2226	4.2%	45.9%	14.7%	1.7%	1.2%	2.0%	0.6%	3.2%	0.1%	11.0%	4.6%	5.7%	0.1%	0.1%	4.8%	0.0%
186	70	3032	4.6%	50.7%	11.8%	0.9%	0.6%	1.0%	0.3%	1.6%	0.1%	10.0%	4.1%	7.5%	0.0%	0.2%	6.4%	0.0%
187	50	194	2.0%	21.9%	7.2%	0.3%	0.2%	0.3%	0.1%	0.5%	0.1%	7.0%	2.9%	6.2%	0.3%	0.5%	22.0%	28.4%
188	50	470	3.4%	37.1%	26.4%	0.7%	0.5%	0.8%	0.2%	1.3%	0.0%	3.7%	1.5%	2.0%	0.2%	0.2%	10.2%	11.8%
189	70	3872	3.5%	38.6%	16.0%	0.9%	0.6%	1.0%	0.3%	1.6%	0.2%	15.8%	6.6%	9.1%	1.3%	0.1%	2.7%	1.6%
190	70	2979	4.5%	49.5%	14.3%	0.6%	0.4%	0.7%	0.2%	1.0%	0.1%	12.0%	5.0%	8.9%	0.9%	0.0%	0.5%	1.5%
191	70	4133	3.2%	35.5%	15.3%	0.8%	0.6%	0.9%	0.3%	1.5%	0.2%	16.2%	6.7%	8.8%	1.2%	0.1%	5.7%	2.9%
192	70	4068	4.5%	49.4%	17.0%	0.6%	0.4%	0.7%	0.2%	1.1%	0.1%	9.9%	4.1%	7.2%	0.7%	0.1%	2.1%	1.7%
193	70	1434	4.0%	43.4%	11.2%	1.3%	0.9%	1.5%	0.5%	2.5%	0.2%	14.9%	6.2%	11.1%	0.2%	0.0%	1.0%	1.2%
194	70	3223	3.2%	35.2%	24.0%	0.6%	0.4%	0.7%	0.2%	1.1%	0.1%	12.4%	5.1%	6.3%	0.6%	0.1%	3.6%	6.3%
195	50	46	0.7%	8.0%	8.6%	0.1%	0.1%	0.1%	0.0%	0.2%	0.1%	7.1%	2.9%	1.1%	0.0%	1.5%	61.8%	7.7%
196	50	427	3.8%	41.3%	24.2%	0.6%	0.5%	0.8%	0.2%	1.2%	0.1%	9.2%	3.8%	6.8%	0.2%	0.2%	7.2%	0.0%
197	50	122	2.9%	31.7%	30.4%	0.6%	0.4%	0.7%	0.2%	1.1%	0.0%	3.0%	1.2%	1.9%	0.1%	0.6%	25.3%	0.0%
198	50	88	1.8%	20.0%	13.9%	0.5%	0.4%	0.6%	0.2%	1.0%	0.0%	3.7%	1.5%	1.8%	0.1%	1.2%	49.4%	4.0%
199	70	1842	3.2%	35.0%	17.8%	0.9%	0.6%	1.0%	0.3%	1.6%	0.2%	16.6%	6.9%	9.9%	2.3%	0.1%	3.5%	0.0%
201	50	1208	3.7%	41.0%	19.1%	1.3%	0.9%	1.5%	0.5%	2.4%	0.1%	14.0%	5.8%	6.8%	0.5%	0.0%	0.6%	1.6%
202	50	1678	3.4%	37.7%	20.9%	1.3%	0.9%	1.5%	0.5%	2.4%	0.1%	13.4%	5.6%	8.4%	1.1%	0.0%	1.4%	1.1%
203	70	1262	3.3%	35.8%	14.9%	1.0%	0.7%	1.1%	0.4%	1.8%	0.2%	17.5%	7.3%	10.4%	2.2%	0.1%	3.5%	0.0%
204	70	1988	3.9%	43.2%	22.8%	0.5%	0.4%	0.6%	0.2%	1.0%	0.1%	12.6%	5.2%	7.0%	0.7%	0.0%	1.4%	0.2%
205	50	245	3.3%	35.7%	24.9%	0.8%	0.6%	0.9%	0.3%	1.5%	0.1%	10.1%	4.2%	5.2%	0.8%	0.2%	10.1%	1.4%
206	50	569	3.3%	35.9%	24.8%	0.6%	0.4%	0.7%	0.2%	1.0%	0.1%	12.9%	5.3%	8.3%	1.0%	0.1%	5.4%	0.0%
207	50	193	2.9%	31.4%	22.4%	0.8%	0.6%	1.0%	0.3%	1.6%	0.1%	4.9%	2.0%	3.0%	0.4%	0.4%	16.4%	11.8%
208	50	341	2.9%	31.6%	23.7%	0.5%	0.4%	0.6%	0.2%	1.0%	0.1%	9.9%	4.1%	5.7%	0.4%	0.2%	9.8%	8.7%
209	50	727	3.4%	37.0%	24.9%	1.9%	1.4%	2.3%	0.7%	3.6%	0.1%	11.1%	4.6%	4.7%	0.6%	0.0%	2.0%	1.7%
210	50	1304	3.2%	35.2%	27.8%	1.4%	1.0%	1.6%	0.5%	2.5%	0.1%	10.2%	4.2%	5.9%	0.9%	0.1%	3.2%	2.3%
211	70	2226	3.0%	33.1%	20.8%	1.2%	0.9%	1.4%	0.4%	2.3%	0.2%	18.3%	7.6%	7.8%	1.1%	0.0%	0.1%	1.9%
212	70	1967	4.0%	44.5%	22.2%	0.6%	0.4%	0.7%	0.2%	1.1%	0.1%	11.6%	4.8%	7.6%	0.3%	0.0%	0.1%	1.6%
213	50	454	3.0%	32.7%	19.8%	0.7%	0.5%	0.8%	0.2%	1.2%	0.1%	7.6%	3.2%	3.4%	0.4%	0.2%	8.7%	17.6%
214	70	555	3.1%	34.5%	14.5%	0.6%	0.4%	0.7%	0.2%	1.0%	0.1%	7.8%	3.2%	6.6%	0.3%	0.1%	5.4%	21.6%
215	50	266	3.8%	41.2%	27.5%	0.8%	0.6%	0.9%	0.3%	1.5%	0.1%	11.6%	4.8%	5.5%	0.3%	0.0%	1.3%	0.0%
216	50	232	3.0%	33.2%	27.4%	0.6%	0.4%	0.7%	0.2%	1.2%	0.1%	11.7%	4.9%	4.6%	0.1%	0.1%	2.2%	9.4%
217	50	1032	3.0%	33.0%	25.7%	0.7%	0.5%	0.8%	0.3%	1.3%	0.1%	10.3%	4.3%	4.4%	0.6%	0.1%	5.5%	9.5%
218	50	649	3.1%	34.1%	17.9%	0.6%	0.4%	0.7%	0.2%	1.1%	0.1%	8.7%	3.6%	5.6%	0.4%	0.1%	5.4%	18.0%
219	50	578	3.0%	33.2%	30.4%	0.7%	0.5%	0.9%	0.3%	1.3%	0.1%	12.4%	5.1%	5.1%	0.8%	0.1%	3.0%	3.2%
220	50	237	3.5%	38.6%	22.4%	0.8%	0.5%	0.9%	0.3%	1.4%	0.1%	10.9%	4.5%	5.4%	0.8%	0.1%	2.2%	7.8%
221	50	598	3.3%	35.8%	26.8%	1.2%	0.8%	1.4%	0.4%	2.1%	0.1%	10.1%	4.2%	4.7%	0.5%	0.1%	3.0%	5.6%
222	50	409	2.5%	27.4%	23.2%	2.4%	1.7%	2.8%	0.9%	4.4%	0.1%	13.4%	5.6%	6.3%	0.8%	0.0%	0.6%	7.9%
223	50	130	2.7%	29.3%	20.5%	0.7%	0.5%	0.8%	0.2%	1.2%	0.2%	23.4%	9.7%	6.9%	0.6%	0.0%	0.0%	3.4%
226	50	205	3.5%	38.4%	23.3%	0.2%	0.1%	0.2%	0.1%	0.3%	0.1%	7.6%	3.2%	2.0%	0.0%	0.3%	12.5%	8.1%
227	50	831	4.2%	46.1%	27.3%	0.3%	0.2%	0.4%	0.1%	0.6%	0.1%	9.0%	3.7%	3.0%	0.2%	0.1%	3.5%	1.2%
228	50	14	2.4%	26.2%	28.2%	0.4%	0.3%	0.5%	0.1%	0.7%	0.3%	25.2%	10.4%	5.3%	0.0%	0.0%	0.0%	0.0%
229	50	108	3.6%	39.4%	32.3%	0.2%	0.2%	0.3%	0.1%	0.4%	0.1%	13.3%	5.5%	4.4%	0.1%	0.0%	0.0%	0.0%
230	50	201	2.4%	26.4%	19.5%	0.6%	0.4%	0.7%	0.2%	1.1%	0.2%	16.5%	6.8%	5.7%	0.8%	0.1%	4.3%	14.4%
231	50	429	2.7%	30.1%	22.5%	0.4%	0.3%	0.5%	0.2%	0.8%	0.2%	21.5%	8.9%	5.2%	0.3%	0.1%	2.6%	3.7%
232	50	51	3.7%	40.8%	23.1%	0.6%	0.4%	0.7%	0.2%	1.1%	0.2%	17.2%	7.1%	4.4%	0.4%	0.0%	0.0%	0.0%
235	50	777	3.2%	35.5%	29.4%	0.5%	0.3%	0.6%	0.2%	0.9%	0.1%	11.6%	4.8%	3.5%	0.2%	0.1%	2.4%	6.7%
236	50	508	4.3%	47.3%	23.8%	0.6%	0.4%	0.7%	0.2%	1.1%	0.1%	11.3%	4.7%	4.2%	0.2%	0.0%	0.0%	1.2%

Traffic Flows and Breakdown by 16 Vehicle Classes (Year 2026)

Link No.	Speed Limit	Total Vehicle	19 - Motorcycles (MC)	01 - Private Cars (PC)	03 - Taxi	14 - Non-franchised Bus <=6.4t	15 - Non-franchised Bus 6.4-15t	16 - Non-franchised Bus >15t	12 - Private Light Bus <=3.5t	13 - Private Light Bus >3.5t	04 - Light Goods Vehicles <=2.5t	05 - Lt Goods Vehicles 2.5-3.5t	06 - Light Goods Vehicles >3.5t	07 - Heavy Goods Vehicles <=15t	08 - Heavy Goods Vehicles >15t	17 - Franchised Bus (SD)	18 - Franchised Bus (DD)	11 - Public Light Buses
	km/hr	0900-1000																
237	50	330	3.3%	36.5%	23.7%	0.4%	0.3%	0.4%	0.1%	0.7%	0.2%	19.2%	7.9%	7.1%	0.2%	0.0%	0.0%	0.0%
238	50	131	2.6%	29.0%	19.5%	0.8%	0.6%	0.9%	0.3%	1.5%	0.2%	23.0%	9.5%	10.1%	2.0%	0.0%	0.0%	0.0%
239	70	2361	2.9%	31.4%	14.9%	0.8%	0.6%	0.9%	0.3%	1.5%	0.2%	16.1%	6.7%	7.2%	0.9%	0.2%	8.5%	7.1%
240	70	2188	3.5%	38.5%	12.8%	0.5%	0.4%	0.6%	0.2%	1.0%	0.1%	11.5%	4.8%	6.1%	0.6%	0.3%	13.5%	5.6%
241	50	291	2.4%	26.1%	17.7%	0.2%	0.1%	0.2%	0.1%	0.3%	0.1%	8.1%	3.4%	2.6%	0.2%	0.4%	15.0%	23.2%
242	50	451	2.1%	23.0%	20.5%	0.4%	0.3%	0.4%	0.1%	0.7%	0.1%	8.5%	3.5%	6.4%	0.0%	0.2%	9.7%	24.1%
243	50	148	3.8%	42.0%	33.7%	1.0%	0.7%	1.1%	0.3%	1.8%	0.1%	7.5%	3.1%	4.6%	0.3%	0.0%	0.0%	0.0%
244	50	53	4.4%	48.5%	31.5%	0.8%	0.6%	0.9%	0.3%	1.5%	0.1%	6.1%	2.5%	2.7%	0.1%	0.0%	0.0%	0.0%
245	50	652	2.3%	24.9%	19.5%	0.3%	0.2%	0.4%	0.1%	0.6%	0.1%	9.1%	3.8%	6.3%	0.1%	0.2%	8.5%	23.7%
246	50	487	2.7%	29.6%	22.2%	0.3%	0.2%	0.4%	0.1%	0.6%	0.1%	9.3%	3.9%	3.3%	0.0%	0.3%	11.4%	15.5%
247	50	113	2.6%	28.5%	33.7%	0.1%	0.1%	0.1%	0.0%	0.2%	0.1%	10.4%	4.3%	2.1%	0.0%	0.3%	10.6%	7.0%
248	50	236	3.9%	42.4%	23.2%	0.7%	0.5%	0.8%	0.3%	1.3%	0.1%	9.6%	4.0%	4.5%	0.3%	0.1%	5.1%	3.3%
249	50	545	3.3%	35.8%	32.9%	1.0%	0.7%	1.2%	0.4%	1.8%	0.1%	10.8%	4.5%	3.7%	0.2%	0.1%	2.2%	1.4%
250	50	1109	3.2%	35.5%	25.5%	0.8%	0.5%	0.9%	0.3%	1.4%	0.2%	15.9%	6.6%	6.2%	0.5%	0.0%	1.1%	1.3%
253	50	887	3.3%	36.2%	32.7%	0.9%	0.6%	1.0%	0.3%	1.6%	0.1%	11.5%	4.7%	5.4%	0.3%	0.0%	0.6%	0.8%
254	50	390	3.4%	37.7%	33.0%	0.7%	0.5%	0.9%	0.3%	1.4%	0.1%	11.1%	4.6%	5.6%	0.3%	0.0%	0.4%	0.0%
255	50	395	3.3%	36.7%	27.0%	0.7%	0.5%	0.9%	0.3%	1.4%	0.1%	14.4%	6.0%	8.4%	0.3%	0.0%	0.0%	0.0%
256	50	244	3.0%	33.3%	31.6%	0.7%	0.5%	0.8%	0.3%	1.3%	0.2%	14.6%	6.0%	7.4%	0.2%	0.0%	0.0%	0.0%
257	50	1267	3.2%	35.1%	28.0%	0.8%	0.6%	0.9%	0.3%	1.5%	0.2%	14.9%	6.2%	6.0%	0.6%	0.0%	1.9%	0.0%
258	50	2374	3.8%	42.2%	22.2%	0.4%	0.3%	0.5%	0.2%	0.8%	0.1%	14.3%	5.9%	8.8%	0.3%	0.0%	0.0%	0.0%
259	50	544	3.7%	40.2%	20.0%	0.5%	0.4%	0.6%	0.2%	1.0%	0.2%	18.2%	7.5%	6.9%	0.6%	0.0%	0.0%	0.0%
260	50	645	2.5%	27.0%	22.7%	0.6%	0.4%	0.7%	0.2%	1.1%	0.1%	8.4%	3.5%	5.1%	0.3%	0.3%	10.8%	16.6%
261	50	491	2.7%	29.9%	13.7%	0.6%	0.4%	0.7%	0.2%	1.1%	0.1%	8.0%	3.3%	4.6%	0.3%	0.1%	4.2%	30.0%
262	50	365	3.3%	36.7%	27.2%	0.8%	0.6%	0.9%	0.3%	1.5%	0.1%	13.8%	5.7%	8.6%	0.3%	0.0%	0.0%	0.0%
263	50	287	2.9%	31.9%	28.5%	0.8%	0.5%	0.9%	0.3%	1.4%	0.2%	16.9%	7.0%	8.5%	0.2%	0.0%	0.0%	0.0%
264	50	1344	3.3%	36.0%	28.3%	0.8%	0.5%	0.9%	0.3%	1.4%	0.1%	14.3%	5.9%	5.7%	0.6%	0.0%	1.8%	0.0%
265	50	1594	3.7%	40.2%	22.0%	0.5%	0.3%	0.6%	0.2%	0.9%	0.2%	14.9%	6.2%	10.1%	0.4%	0.0%	0.0%	0.0%
266	50	497	3.5%	38.3%	21.9%	0.6%	0.4%	0.7%	0.2%	1.1%	0.2%	19.3%	8.0%	5.6%	0.3%	0.0%	0.0%	0.0%
267	50	987	2.9%	31.6%	21.2%	0.8%	0.6%	1.0%	0.3%	1.6%	0.2%	21.8%	9.0%	6.5%	0.4%	0.0%	0.0%	2.0%
268	50	528	2.6%	28.5%	21.7%	0.8%	0.6%	1.0%	0.3%	1.5%	0.2%	23.1%	9.6%	9.1%	0.5%	0.0%	0.0%	0.5%
269	50	625	3.3%	36.4%	27.3%	0.3%	0.2%	0.4%	0.1%	0.6%	0.2%	16.9%	7.0%	6.5%	0.5%	0.0%	0.0%	0.4%
270	50	313	3.0%	33.3%	26.2%	0.4%	0.3%	0.5%	0.2%	0.8%	0.2%	18.7%	7.7%	7.2%	0.6%	0.0%	0.0%	0.8%
271	50	588	3.2%	35.6%	23.3%	0.7%	0.5%	0.9%	0.3%	1.4%	0.2%	19.0%	7.9%	6.6%	0.6%	0.0%	0.0%	0.0%
272	50	382	2.6%	28.6%	19.4%	0.5%	0.4%	0.6%	0.2%	0.9%	0.3%	24.5%	10.1%	6.9%	0.5%	0.0%	0.0%	4.6%
273	50	838	2.5%	27.2%	19.6%	0.8%	0.6%	1.0%	0.3%	1.6%	0.2%	19.6%	8.1%	5.4%	0.5%	0.3%	11.4%	0.9%
274	50	636	2.4%	26.8%	22.6%	0.6%	0.4%	0.7%	0.2%	1.1%	0.2%	16.7%	6.9%	4.2%	0.3%	0.4%	15.1%	1.2%
275	50	1487	3.6%	39.0%	24.0%	0.8%	0.6%	1.0%	0.3%	1.5%	0.2%	14.5%	6.0%	7.5%	0.5%	0.0%	0.0%	0.5%
276	50	1378	3.3%	36.4%	14.1%	1.1%	0.8%	1.3%	0.4%	2.0%	0.2%	16.7%	6.9%	11.2%	0.2%	0.1%	5.0%	0.4%
277	50	229	2.8%	30.8%	17.1%	1.1%	0.8%	1.3%	0.4%	2.1%	0.2%	23.5%	9.7%	9.2%	0.9%	0.0%	0.0%	0.0%
278	50	241	2.5%	27.3%	14.1%	0.6%	0.4%	0.7%	0.2%	1.0%	0.3%	27.6%	11.4%	13.1%	0.9%	0.0%	0.0%	0.0%
279	50	586	2.5%	27.0%	18.8%	0.7%	0.5%	0.8%	0.3%	1.3%	0.3%	25.3%	10.5%	8.4%	0.6%	0.0%	0.0%	3.0%
280	50	671	3.4%	37.7%	16.2%	0.6%	0.4%	0.7%	0.2%	1.1%	0.2%	15.6%	6.5%	6.3%	0.5%	0.2%	9.6%	0.8%
281	50	1247	3.1%	33.6%	17.2%	0.6%	0.4%	0.7%	0.2%	1.1%	0.2%	20.2%	8.4%	11.8%	1.3%	0.0%	0.5%	0.8%
282	50	1075	4.6%	50.1%	10.9%	0.4%	0.3%	0.4%	0.1%	0.7%	0.1%	9.4%	3.9%	17.2%	0.2%	0.0%	1.0%	0.7%
283	50	800	3.1%	33.6%	12.7%	1.7%	1.2%	2.0%	0.6%	3.1%	0.3%	24.6%	10.2%	5.9%	0.1%	0.0%	1.1%	0.0%
284	50	425	3.5%	38.8%	28.9%	0.6%	0.4%	0.7%	0.2%	1.1%	0.1%	12.4%	5.2%	7.7%	0.1%	0.0%	0.0%	0.0%
285	50	1669	2.9%	31.6%	16.7%	0.7%	0.5%	0.8%	0.2%	1.3%	0.2%	20.8%	8.6%	12.9%	1.1%	0.0%	1.2%	0.4%
286	50	1296	3.4%	37.2%	10.0%	0.6%	0.4%	0.7%	0.2%	1.1%	0.1%	12.6%	5.2%	26.6%	0.3%	0.0%	1.1%	0.5%
287	50	562	3.7%	41.2%	22.8%	0.5%	0.3%	0.6%	0.2%	0.9%	0.1%	11.7%	4.8%	7.0%	0.8%	0.0%	0.6%	4.7%
288	50	480	3.9%	43.2%	22.1%	0.7%	0.5%	0.8%	0.3%	1.3%	0.1%	10.2%	4.2%	5.7%	0.5%	0.0%	0.9%	5.5%
289	50	934	3.3%	35.7%	15.5%	0.7%	0.5%	0.8%	0.3%	1.3%	0.2%	15.4%	6.4%	6.4%	0.9%	0.2%	9.1%	3.4%
290	50	2264	3.0%	33.3%	19.2%	1.6%	1.1%	1.9%	0.6%	2.9%	0.1%	13.2%	5.5%	4.1%	0.3%	0.1%	5.7%	7.2%
291	50	1133	2.9%	31.7%	7.8%	1.3%	0.9%	1.5%	0.5%	2.4%	0.1%	12.8%	5.3%	7.5%	0.3%	0.4%	15.2%	9.4%
292	70	3399	3.5%	38.8%	16.4%	1.0%	0.7%	1.2%	0.4%	1.9%	0.2%	14.5%	6.0%	8.5%	0.8%	0.1%	2.6%	3.4%
293	70	2480	4.4%	48.6%	10.0%	1.3%	0.9%	1.6%	0.5%	2.5%	0.1%	11.9%	4.9%	3.6%	0.3%	0.1%	3.1%	6.1%
294	50	3025	3.0%	32.5%	18.4%	0.9%	0.6%	1.0%	0.3%	1.6%	0.1%	14.0%	5.8%	6.0%	0.6%	0.2%	7.9%	7.1%
295	50	2147	3.0%	32.9%	11.2%	0.8%	0.5%	0.9%	0.3%	1.4%	0.1%	13.5%	5.6%	6.8%	0.6%	0.3%	11.2%	10.8%
296	50	253	2.5%	27.5%	18.0%	0.6%	0.4%	0.7%	0.2%	1.2%	0.1%	12.0%	5.0%	4.5%	0.2%	0.0%	0.0%	27.0%
297	50	136	1.6%	17.5%	13.1%	0.2%	0.1%	0.2%	0.1%	0.3%	0.1%	7.8%	3.2%	2.9%	0.1%	0.0%	0.0%	52.9%
299	50	1405	3.2%	34.6%	17.1%	0.6%	0.4%	0.7%	0.2%	1.1%	0.2%	18.0%	7.4%	14.0%	1.1%	0.0%	0.0%	1.4%
300	70	2620	4.9%	53.4%	7.7%	2.5%	1.8%	2.9%	0.9%	4.7%	0.1%	10.4%	4.3%	3.1%	0.1%	0.1%	2.3%	0.9%
301	70	2960	4.0%	43.4%	6.2%	2.3%	1.6%	2.7%	0.8%	4.2%	0.2%	14.5%	6.0%	8.2%	0.1%	0.1%	5.2%	0.6%
302	70	1764	4.6%	50.7%	8.0%	2.8%	2.0%	3.3%	1.0%	5.3%	0.1%	12.1%	5.0%	2.6%	0.0%	0.0%	0.9%	1.4%
303	70	1881	3.9%	43.2%	7.5%	2.0%	1.4%	2.4%	0.7%	3.8%	0.2%	19.0%	7.9%	6.7%	0.1%	0.0%	0.2%	0.9%
304	50	1403	2.8%	31.1%	24.4%	0.4%	0.3%	0.5%	0.2%	0.8%	0.1%	10.3%	4.3%	4.8%	0.5%	0.2%	9.3%	9.9%
305	50	1362	3.3%	36.3%	16.5%	0.8%	0.5%	0.9%	0.3%	1.4%	0.1%	8.4%	3.5%	4.3%	0.3%	0.4%	16.5%	6.6%
306	50	1086	3.6%	40.0%	18.8%	0.8%	0.5%	0.9%	0.3%	1.4%	0.1%	10.5%	4.3%	3.1%	0.2%	0.1%	5.2%	10.2%
307	50	1379	3.8%	41.4%	22.6%	1.1%	0.8%	1.3%	0.4%	2.1%	0.1%	11.2%	4.7%	4.9%	0.8%	0.1%	3.4%	1.5%
308	50	72	3.4%	37.6%	19.6%	0.7%	0.5%	0.8%	0.2%	1.2%	0.1%	6.8%	2.8%	5.0%	0.6%	0.1%	3.6%	17.0%
309	50	121	4.4%	48.2%	29.7%	0.9%	0.7%	1.1%	0.3%	1.8%	0.1%	5.6%	2.3%	4.6%	0.3%	0.0%	0.0%	0.0%
310	70	1794	4.1%	44.9%	18.1%	0.8%	0.6%	0.9%	0.3%	1.5%	0.1%	11.6%	4.8%	8.8%	0.7%	0.0%	0.0%	2.8%
311	70	1985	3.7%	40.5%	18.6%	0.7%	0.5%	0.9%	0.3%	1.4%	0.1%	14.3%	5.9%	6.2%	0.8%	0.0%	0.0%	6.0%
312	50	1203	3.4%	36.8%	7.6%	0.5%	0.3%	0.6%	0.2%	0.9%	0.1%	12.8%	5.3%	29.5%	0.3%	0.0%	0.0%	1.7%
313	50	290	5.2%	56.8%	18.8%	0.9%	0.6%	1.1%	0.3%	1.7%	0.1%	7.7%	3.2%	3.4%	0.3%	0.0%	0.0%	0.0%
314	50	219	4.8%	52.9%	22.3%	0.6%	0.5%	0.8%	0.2%	1.2%	0.1%	8.7%	3.6%	4.1%	0.2%	0.0%	0.0%	0.0%
315	50	125	4.8%	52.6%	22.1%	0.6%	0.5%	0.8%	0.2%	1.2%	0.1%	9.0%	3.7%	4.2%	0.2%	0.0%	0.0%	0.0%
316	50	152	5.1%	56.5%	18.7%	0.9%	0.6%	1.0%	0.3%	1.7%	0.1%	8.0%	3.3%	3.5%	0.3%	0.0%	0.0%	0.0%
317	50	163	5.0%	55.3%	19.0%	1.0%	0.7%	1.1%	0.4%	1.8%	0.1%	9.1%	3.8%	2.4%	0.3%	0.0%	0.0%	0.0%
318	50	146	4.7%	51.5%	23.7%	0.5%	0.4%	0.6%	0.2%	0.9%	0.1%	10.3%	4.3%	2.7%	0.2%	0.0%	0.0%	0.0%
319	50	325	4.5%	48.9%	23.6%	0.8%	0.6%	1.0%	0.3%	1.5%	0.1%	9.7%	4.0%	3.4%	0.2%	0.0%	1.3%	0.0%
320	50	167	3.6%	39.9%	25.7%	0.6%	0.4%	0.7%	0.2%	1.0%	0.1%	10.8%	4.5%	3.6%	0.5%	0.1%	6.1%	2.1%
321	50	474	4.3%	47.7%	15.8%	0.5%	0.3%	0.5%	0.2%	0.8%	0.2%	15.7%	6.5%	4.8%	0.5%	0.1%	2.2%	0.0%
322	50	36	4.4%	48.4%	23.4%	0.8%	0.6%	0.9%	0.3%	1.5%	0.1%	9.1%	3.8%	6.3%	0.5%	0.0%	0.0%	0.0%
323	50	86	4.8%	52.3%	23.6%	0.7%	0.5%	0.9%	0.3%	1.4%	0.1%	8.7%	3.6%	2.8%	0.3%	0.0%	0.0%	0.0%
324	50	273	3.7%	40.9%	23.3%	0.6%	0.4%	0.7%	0.2%	1.1%	0.1%	10.9%	4.5%	5.8%	0.9%	0.1%	5.3%	1.3%
325	50	441	3.9%	42.5%	25.2%	0.8%	0.6%	1.0%	0.3%	1.6%	0.1%	9.6%	4.0%	7.1%	0.3%	0.1%	2.3%	0.8%
326	50	107	3.8%	41.4%	16.0%	1.2%	0.8%	1.4%	0.4%	2.2%	0.1%	13.2%	5.5%	13.3%	0.6%	0.0%	0.0%	0.0%
327	50	349	4.0%	44.4%	19.6%	0.6%	0.4%	0.7%	0.2%	1.2%	0.1%	10.3%	4.3%	8.2%	0.4%	0.1%	4.4%	1.0%
328	50	244	3.6%	39.8%	20.0%	1.2%	0.9%	1.4%	0.4%	2.3%	0.1%	10.1%	4.2%	9.2%	0.6%	0.1%	6.0%	0.0%
329	50	165	3.9%	42.8%	33.6%	0.9%	0.6%	1.0%	0.3%	1.6%	0.1%	7.6%	3.1%	4.3%	0.1%	0.0%	0.0%	0.0%
330	50	87	4.6%	50.0%	21.2%	2.2%	1.5%	2.5%	0.8%	4.0%	0.1%	5.9%	2.4%	4.7%	0.1%	0.0%	0.0%	0.0%
331	50	187	5.2%	57.6%	20.1%	1.1%	0.8%	1.3%	0.4%	2.0%	0.1%	5.3%	2.2%	3.8%	0.2%	0.0%	0.0%	0.0%
332	50	60	4.5%	49.6%	20.6%	2.2%	1.6%	2.6%	0.8%	4.1%	0.1%	6.2%	2.6%	4.9%	0.1%	0.0%	0.0%	0.0%
333	50	161	5.2%	57.6%	19.9%	1.1%	0.8%	1.3%	0.4%	2.1%	0.1%	5.3%	2.2%	3.9%	0.2%	0.0%	0.0%	0.0%
334	50	62	5.0%	54.5%	20.1%	1.2%	0.8%	1.4%	0.4%	2.2%	0.1%	5.2%	2.1%	6.9%	0.2%	0.0%	0.0%	0.0%
335	50	161	5.4%	59.2%	19.4%	0.9%	0.6%	1.1%	0.3%	1.7%	0.0%	4.0%	1.7%	5.5%	0.2%	0.0%	0.0%	0.0%
336	50	978	3.3%	36.7%	43.1%	0.7%	0.5%	0.9%	0.3%	1.4%	0.1%	5.7%	2.4%	4.8%	0.1%	0.0%	0.0%	0.0%
337	50	982	3.2%	35.4%	43.1%	1.1%	0.8%	1.3%	0.4%	2.1%	0.1%	6.5%	2.7%	3.0%	0.2%	0.0%	0.0%	0.0%
338	50	928	3.2%	35.7%	44.3%	0.8%	0.6%	0.9%	0.3%	1.5%	0.1%	5.4%	2.2%	5.0%	0.1%	0.0%	0.0%	0.0%
339	50	956	3.2%	34.9%	44.0%	1.1%	0.8%	1.3%	0.4%	2.1%	0.1%	6.3%	2.6%	3.1%	0.2%	0.0%	0.0%	0.0%
340	50	531	3.6%	39.8%	36.7%	1.2%	0.8%	1.4%	0.4%	2.2%	0.1%	5.8%	2.4%	5.5%	0.2%	0.0%	0.0%	0.0%
341	50	525	3.5%	38.0%	38.7%	0.9%	0.6%	1.0%	0.3%	1.6%	0.1%	7.3%	3.0%	4.5%	0.4%	0.0%	0.0%	0.0%
342	80	3282	4.7%	51.5%	12.4%	0.7%	0.5%	0.8%	0.2%	1.3%	0.1%	13.9%	5.8%	7.5%	0.6%	0.0%	0.0%	0.0%
343	80	3489	4.8%	52.5%	15.7%	1.2%	0.8%	1.4%	0.4%	2.2%	0.1%	8.4%	3.5%	7.8%	1.3%	0.0%	0.0%	0.0%
346	70	75	3.9%	42.5%	20.0%	2.5%	1.8%	2.9%	0.9%	4.6%	0.1%	8.8%	3.6%	8.0%	0.5%	0.0%	0.0%	0.0%

Traffic Flows and Breakdown by 16 Vehicle Classes (Year 2026)

Link No.	Speed Limit	Total Vehicle	19 - Motorcycles (MC)	01 - Private Cars (PC)	03 - Taxi	14 - Non-franchised Bus <=6.4t	15 - Non-franchised Bus 6.4-15t	16 - Non-franchised Bus >15t	12 - Private Light Bus <=3.5t	13 - Private Light Bus >3.5t	04 - Light Goods Vehicles <=2.5t	05 - Lt Goods Vehicles 2.5-3.5t	06 - Light Goods Vehicles >3.5t	07 - Heavy Goods Vehicles <=15t	08 - Heavy Goods Vehicles >15t	17 - Franchised Bus (SD)	18 - Franchised Bus (DD)	11 - Public Light Buses
	km/hr	0900-1000																
349	70	962	5.3%	57.8%	5.3%	0.5%	0.4%	0.6%	0.2%	1.0%	0.2%	15.0%	6.2%	6.9%	0.7%	0.0%	0.0%	0.0%
350	50	1111	3.0%	33.0%	49.3%	1.2%	0.9%	1.4%	0.5%	2.3%	0.0%	4.3%	1.8%	2.1%	0.1%	0.0%	0.0%	0.0%
351	50	1176	3.2%	35.1%	48.1%	0.8%	0.6%	1.0%	0.3%	1.5%	0.0%	4.1%	1.7%	3.4%	0.1%	0.0%	0.0%	0.0%
364	50	403	3.4%	37.8%	33.6%	1.2%	0.9%	1.5%	0.5%	2.3%	0.1%	10.3%	4.3%	4.0%	0.2%	0.0%	0.0%	0.0%
365	50	566	3.6%	39.1%	41.3%	0.8%	0.6%	1.0%	0.3%	1.5%	0.1%	6.5%	2.7%	2.6%	0.1%	0.0%	0.0%	0.0%
368	50	1046	4.1%	45.3%	11.2%	0.8%	0.6%	1.0%	0.3%	1.6%	0.1%	10.9%	4.5%	6.0%	4.8%	0.1%	5.4%	3.2%
369	50	187	4.4%	48.1%	20.7%	0.8%	0.6%	0.9%	0.3%	1.5%	0.1%	10.6%	4.4%	3.3%	0.5%	0.0%	0.0%	3.7%
370	50	40	1.9%	20.7%	14.4%	0.6%	0.4%	0.7%	0.2%	1.1%	0.2%	17.7%	7.3%	11.6%	3.7%	0.5%	19.1%	0.0%
371	70	1279	3.0%	32.8%	19.7%	0.9%	0.6%	1.1%	0.3%	1.7%	0.2%	16.2%	6.7%	10.2%	2.8%	0.1%	3.7%	0.0%
372	70	2415	3.8%	41.8%	25.3%	0.8%	0.6%	1.0%	0.3%	1.6%	0.1%	11.5%	4.8%	5.7%	1.4%	0.0%	1.3%	0.0%
373	50	231	3.7%	40.1%	16.5%	0.7%	0.5%	0.9%	0.3%	1.4%	0.2%	20.9%	8.7%	5.8%	0.4%	0.0%	0.0%	0.0%
374	50	33	3.4%	37.7%	20.2%	0.6%	0.4%	0.7%	0.2%	1.2%	0.2%	18.7%	7.7%	7.6%	1.1%	0.0%	0.0%	0.0%
375	50	77	3.4%	37.0%	22.6%	0.4%	0.3%	0.5%	0.1%	0.7%	0.1%	9.1%	3.8%	4.8%	0.3%	0.0%	0.0%	17.1%
376	50	528	3.5%	38.2%	19.3%	0.7%	0.5%	0.8%	0.3%	1.3%	0.2%	17.2%	7.1%	9.9%	1.0%	0.0%	0.0%	0.0%
377	50	159	3.8%	42.1%	22.9%	1.1%	0.8%	1.3%	0.4%	2.0%	0.1%	14.1%	5.8%	4.6%	1.0%	0.0%	0.0%	0.0%
378	50	428	4.4%	48.2%	15.6%	0.6%	0.4%	0.7%	0.2%	1.2%	0.2%	14.7%	6.1%	6.1%	0.4%	0.0%	0.0%	1.2%
380	50	185	3.7%	40.7%	22.7%	1.0%	0.7%	1.2%	0.4%	1.9%	0.2%	14.9%	6.2%	5.5%	1.2%	0.0%	0.0%	0.0%
381	50	301	3.4%	37.1%	12.9%	0.6%	0.4%	0.7%	0.2%	1.1%	0.1%	9.4%	3.9%	4.7%	0.7%	0.5%	21.3%	2.9%
382	50	275	3.1%	33.8%	19.0%	0.5%	0.4%	0.6%	0.2%	0.9%	0.1%	7.9%	3.3%	4.2%	0.6%	0.5%	21.7%	3.2%
383	50	2667	3.8%	41.5%	17.1%	0.8%	0.5%	0.9%	0.3%	1.4%	0.1%	10.7%	4.5%	7.1%	0.8%	0.2%	7.8%	2.6%
384	50	1501	2.6%	28.6%	17.3%	0.5%	0.3%	0.6%	0.2%	0.9%	0.1%	14.2%	5.9%	8.6%	1.3%	0.3%	13.6%	5.0%
385	50	2271	3.8%	41.5%	22.4%	0.9%	0.7%	1.1%	0.3%	1.8%	0.1%	13.2%	5.5%	7.2%	1.0%	0.0%	0.0%	0.3%
386	50	2376	3.8%	41.8%	22.4%	0.9%	0.7%	1.1%	0.3%	1.8%	0.1%	13.1%	5.4%	7.1%	1.0%	0.0%	0.0%	0.3%
388	50	343	4.1%	44.6%	19.8%	1.0%	0.7%	1.2%	0.4%	1.9%	0.1%	13.8%	5.7%	5.4%	1.3%	0.0%	0.0%	0.0%
389	50	1349	3.9%	42.7%	26.7%	0.7%	0.5%	0.8%	0.3%	1.3%	0.1%	11.0%	4.6%	6.3%	0.5%	0.0%	0.0%	0.5%
390	50	462	4.7%	52.1%	16.7%	1.1%	0.8%	1.2%	0.4%	2.0%	0.1%	10.8%	4.5%	3.9%	0.3%	0.0%	0.0%	1.5%
391	50	2032	3.8%	42.2%	23.4%	0.8%	0.6%	1.0%	0.3%	1.5%	0.1%	13.1%	5.4%	6.8%	0.6%	0.0%	0.0%	0.3%
394	50	285	3.0%	32.5%	14.5%	0.6%	0.4%	0.7%	0.2%	1.1%	0.2%	22.3%	9.3%	12.2%	3.0%	0.0%	0.0%	0.0%
395	50	244	3.4%	37.3%	17.4%	0.7%	0.5%	0.8%	0.3%	1.3%	0.2%	19.7%	8.2%	8.7%	1.5%	0.0%	0.0%	0.0%
397	50	362	3.5%	38.4%	16.0%	1.0%	0.7%	1.2%	0.4%	1.9%	0.2%	17.4%	7.2%	9.4%	2.6%	0.0%	0.0%	0.0%
398	50	151	4.0%	43.9%	13.4%	0.9%	0.6%	1.0%	0.3%	1.6%	0.2%	19.6%	8.1%	5.4%	1.0%	0.0%	0.0%	0.0%
399	50	718	2.7%	29.4%	18.7%	0.6%	0.4%	0.7%	0.2%	1.1%	0.1%	12.9%	5.3%	7.3%	1.6%	0.4%	14.8%	3.9%
403	50	399	3.9%	43.3%	25.5%	0.6%	0.4%	0.7%	0.2%	1.2%	0.1%	13.7%	5.7%	4.5%	0.1%	0.0%	0.0%	0.0%
405	50	707	4.5%	49.2%	19.2%	1.0%	0.7%	1.2%	0.4%	1.8%	0.1%	11.3%	4.7%	3.4%	0.6%	0.0%	1.5%	0.5%
406	50	246	3.8%	41.6%	34.1%	0.9%	0.7%	1.1%	0.3%	1.7%	0.1%	7.7%	3.2%	4.8%	0.0%	0.0%	0.0%	0.0%
407	50	155	1.3%	14.5%	8.1%	0.2%	0.2%	0.3%	0.1%	0.5%	0.4%	37.5%	15.5%	12.8%	0.1%	0.0%	0.0%	8.5%
408	50	290	3.8%	41.4%	22.2%	0.6%	0.4%	0.7%	0.2%	1.1%	0.1%	11.5%	4.8%	5.8%	0.9%	0.1%	5.0%	1.2%
409	50	509	4.0%	44.0%	24.4%	0.8%	0.6%	1.0%	0.3%	1.5%	0.1%	9.9%	4.1%	6.4%	0.3%	0.0%	2.0%	0.7%
412	70	693	2.8%	30.8%	26.4%	2.3%	1.7%	2.7%	0.9%	4.3%	0.1%	14.2%	5.9%	7.8%	0.1%	0.0%	0.0%	0.0%
413	70	78	1.7%	18.4%	23.9%	5.1%	3.6%	6.0%	1.9%	9.5%	0.2%	16.4%	6.8%	5.9%	0.7%	0.0%	0.0%	0.0%
414	70	1356	4.1%	44.8%	10.4%	1.1%	0.8%	1.3%	0.4%	2.0%	0.2%	14.8%	6.1%	11.4%	0.2%	0.0%	1.0%	1.3%
415	70	615	2.9%	32.4%	26.7%	2.0%	1.4%	2.3%	0.7%	3.7%	0.1%	13.9%	5.8%	8.0%	0.0%	0.0%	0.0%	0.0%
416	70	549	3.1%	34.2%	27.7%	0.8%	0.6%	0.9%	0.3%	1.5%	0.1%	13.5%	5.6%	11.5%	0.1%	0.0%	0.0%	0.0%
417	50	609	2.7%	29.8%	20.7%	0.9%	0.7%	1.1%	0.3%	1.7%	0.1%	7.7%	3.2%	4.3%	0.3%	0.6%	24.0%	2.0%
418	50	664	3.9%	43.1%	18.9%	1.2%	0.9%	1.4%	0.4%	2.3%	0.1%	10.4%	4.3%	3.8%	0.2%	0.2%	6.8%	1.8%
419	50	518	3.8%	41.5%	27.4%	0.5%	0.3%	0.5%	0.2%	0.9%	0.1%	9.9%	4.1%	5.4%	0.5%	0.0%	1.5%	3.6%
420	50	788	4.1%	44.7%	27.2%	0.8%	0.6%	0.9%	0.3%	1.5%	0.1%	7.2%	3.0%	4.3%	0.6%	0.1%	2.8%	1.8%
421	50	2564	3.6%	39.8%	21.3%	0.6%	0.4%	0.7%	0.2%	1.2%	0.1%	10.3%	4.3%	7.3%	0.8%	0.1%	4.1%	5.2%
422	50	1858	3.7%	40.5%	17.6%	1.1%	0.8%	1.3%	0.4%	2.0%	0.1%	10.3%	4.3%	7.1%	0.4%	0.1%	4.2%	6.2%
423	70	2444	3.3%	35.9%	15.1%	0.9%	0.6%	1.1%	0.3%	1.7%	0.2%	18.9%	7.8%	8.5%	1.4%	0.0%	0.7%	3.6%
424	70	3114	4.6%	50.9%	18.2%	0.5%	0.4%	0.6%	0.2%	1.0%	0.1%	9.5%	3.9%	6.1%	0.7%	0.0%	1.8%	1.4%
425	50	1700	3.2%	34.8%	15.5%	0.6%	0.4%	0.7%	0.2%	1.2%	0.1%	12.3%	5.1%	9.1%	0.9%	0.3%	12.8%	2.6%
426	50	965	4.0%	44.1%	13.2%	0.9%	0.6%	1.0%	0.3%	1.6%	0.1%	11.4%	4.7%	10.5%	0.7%	0.1%	3.1%	3.6%
427	50	182	5.3%	58.2%	23.1%	1.1%	0.7%	1.2%	0.4%	2.0%	0.0%	3.6%	1.5%	2.6%	0.2%	0.0%	0.0%	0.0%
429	50	589	2.2%	24.1%	17.0%	0.4%	0.3%	0.5%	0.1%	0.7%	0.1%	13.5%	5.6%	3.3%	0.0%	0.5%	21.8%	9.8%
430	70	218	2.7%	30.1%	11.3%	1.1%	0.8%	1.3%	0.4%	2.1%	0.2%	16.9%	7.0%	7.9%	0.0%	0.4%	17.7%	0.0%
433	50	110	2.8%	30.5%	12.9%	1.3%	0.9%	1.5%	0.5%	2.4%	0.2%	23.2%	9.6%	10.0%	0.9%	0.1%	3.1%	0.0%
434	50	883	3.3%	36.6%	23.7%	1.1%	0.7%	1.2%	0.4%	2.0%	0.2%	15.1%	6.3%	8.4%	0.2%	0.0%	0.4%	0.4%
435	50	766	2.7%	30.1%	20.6%	0.7%	0.5%	0.8%	0.3%	1.3%	0.2%	14.8%	6.2%	7.7%	0.5%	0.1%	5.1%	8.2%
436	50	293	3.1%	33.5%	22.6%	1.1%	0.8%	1.3%	0.4%	2.0%	0.1%	7.0%	2.9%	3.8%	0.1%	0.4%	16.9%	4.2%
437	50	289	2.3%	24.9%	13.9%	0.9%	0.6%	1.1%	0.3%	1.7%	0.1%	9.8%	4.1%	6.0%	0.1%	0.5%	19.2%	14.5%
438	50	392	2.9%	31.9%	25.7%	0.4%	0.3%	0.5%	0.1%	0.7%	0.2%	18.1%	7.5%	9.1%	1.2%	0.0%	0.0%	1.3%
439	50	191	3.1%	34.2%	19.2%	1.7%	1.2%	1.9%	0.6%	3.1%	0.1%	11.6%	4.8%	9.8%	1.4%	0.1%	5.4%	1.8%
440	50	1098	3.1%	33.8%	20.1%	0.9%	0.6%	1.1%	0.3%	1.7%	0.2%	20.6%	8.5%	6.9%	0.4%	0.0%	0.0%	1.8%
443	50	323	3.1%	34.1%	23.9%	0.8%	0.5%	0.9%	0.3%	1.4%	0.2%	16.7%	6.9%	4.7%	0.1%	0.0%	0.0%	6.2%
444	50	229	3.6%	39.4%	31.6%	0.5%	0.3%	0.6%	0.2%	0.9%	0.1%	11.7%	4.9%	3.9%	0.4%	0.0%	0.0%	1.9%
445	50	269	3.3%	36.4%	26.9%	0.2%	0.2%	0.3%	0.1%	0.4%	0.1%	8.6%	3.6%	2.6%	0.0%	0.2%	7.0%	10.1%
446	50	604	4.4%	47.9%	24.7%	0.5%	0.4%	0.6%	0.2%	0.9%	0.1%	10.7%	4.4%	4.0%	0.2%	0.0%	0.0%	1.0%
447	50	134	2.8%	31.1%	20.6%	0.7%	0.5%	0.8%	0.3%	1.3%	0.2%	21.3%	8.8%	10.5%	0.9%	0.0%	0.0%	0.0%
448	50	225	3.4%	37.6%	27.4%	0.4%	0.3%	0.4%	0.1%	0.7%	0.1%	14.4%	6.0%	8.5%	0.7%	0.0%	0.0%	0.0%
449	50	203	3.1%	34.4%	30.5%	0.4%	0.3%	0.4%	0.1%	0.7%	0.2%	15.9%	6.6%	6.9%	0.4%	0.0%	0.0%	0.0%
450	50	34	1.9%	21.0%	23.1%	0.2%	0.1%	0.2%	0.1%	0.3%	0.3%	28.3%	11.7%	11.7%	1.1%	0.0%	0.0%	0.0%
451	50	201	3.8%	42.1%	18.8%	1.1%	0.8%	1.3%	0.4%	2.0%	0.2%	14.6%	6.0%	8.4%	0.6%	0.0%	0.0%	0.0%
452	50	228	3.3%	35.8%	35.0%	0.4%	0.3%	0.5%	0.2%	0.8%	0.1%	12.6%	5.2%	5.4%	0.3%	0.0%	0.0%	0.0%
453	50	619	3.9%	43.1%	20.5%	0.4%	0.2%	0.4%	0.1%	0.7%	0.2%	14.8%	6.1%	6.7%	0.6%	0.1%	2.2%	0.0%
454	50	284	4.6%	50.3%	21.8%	0.7%	0.5%	0.8%	0.2%	1.2%	0.1%	11.5%	4.8%	3.1%	0.4%	0.0%	0.0%	0.0%
459	50	442	3.9%	42.4%	22.3%	1.5%	1.1%	1.8%	0.5%	2.8%	0.1%	10.2%	4.2%	4.8%	0.0%	0.0%	0.8%	3.6%
460	50	1071	3.3%	36.3%	39.0%	1.0%	0.7%	1.2%	0.4%	1.9%	0.1%	8.2%	3.4%	3.6%	0.2%	0.0%	0.2%	0.6%
461	50	1466	3.8%	42.1%	37.6%	0.7%	0.5%	0.8%	0.3%	1.3%	0.1%	6.9%	2.9%	2.4%	0.1%	0.0%	0.1%	0.4%
468	50	578	3.0%	33.2%	30.4%	0.7%	0.5%	0.9%	0.3%	1.3%	0.1%	12.4%	5.1%	5.1%	0.8%	0.1%	3.0%	3.2%
469	50	568	3.4%	37.1%	21.6%	1.7%	1.2%	2.0%	0.6%	3.2%	0.1%	10.9%	4.5%	3.9%	0.4%	0.0%	1.4%	7.9%
470	50	330	3.3%	36.1%	21.0%	2.4%	1.7%	2.8%	0.9%	4.5%	0.1%	10.9%	4.5%	2.9%	0.2%	0.0%	0.8%	8.0%
473	50	62	5.0%	54.5%	20.1%	1.2%	0.8%	1.4%	0.4%	2.2%	0.1%	5.2%	2.1%	6.9%	0.2%	0.0%	0.0%	0.0%
474	50	161	5.4%	59.2%	19.4%	0.9%	0.6%	1.1%	0.3%	1.7%	0.0%	4.0%	1.7%	5.5%	0.2%	0.0%	0.0%	0.0%
475	50	19	3.2%	35.2%	21.9%	2.1%	1.5%	2.5%	0.8%	4.0%	0.2%	16.7%	6.9%	4.8%	0.1%	0.0%	0.0%	0.0%
476	50	35	4.7%	51.4%	19.8%	1.2%	0.8%	1.4%	0.4%	2.2%	0.1%	9.3%	3.9%	4.6%	0.2%	0.0%	0.0%	0.0%
477	50	42	5.0%	54.5%	19.3%	0.8%	0.6%	1.0%	0.3%	1.5%	0.1%	7.7%	3.2%	5.8%	0.2%	0.0%	0.0%	0.0%
478	50	59	4.3%	46.9%	22.6%	1.8%	1.3%	2.1%	0.7%	3.3%	0.1%	6.9%	2.9%	7.1%	0.2%	0.0%	0.0%	0.0%
479	50	30	4.2%	46.6%	20.6%	1.8%	1.3%	2.2%	0.7%	3.4%	0.1%	10.7%	4.4%	3.8%	0.1%	0.0%	0.0%	0.0%
480	50	28	4.7%	51.8%	19.2%	0.9%	0.6%	1.1%	0.3%	1.7%	0.1%	11.5%	4.8%	3.2%	0.1%	0.0%	0.0%	0.0%
483	50	512	3.6%	39.4%	35.4%	1.2%	0.9%	1.5%	0.5%	2.3%	0.1%	6.4%	2.6%	6.1%	0.2%	0.0%	0.0%	0.0%
484	50	573	3.6%	39.5%	36.1%	0.9%	0.7%	1.1%	0.3%	1.8%	0.1%	7.7%	3.2%	4.6%	0.5%	0.0%	0.0%	0.0%
485	50	513	3.5%	38.7%	13.3%	0.9%	0.7%	1.1%	0.3%	1.8%	0.1%	9.5%	3.9%	4.1%	4.9%	0.3%	12.2%	4.8%
486	50	457	3.7%	40.7%	21.1%	1.1%	0.8%	1.3%	0.4%	2.0%	0.1%	14.0%	5.8%	7.2%	1.9%	0.0%	0.0%	0.0%
487	50	298	4.8%	52.1%	7.1%	0.6%	0.4%	0.7%	0.2%	1.1%	0.1%	9.7%	4.0%	3.9%	0.8%	0.0%	0.0%	14.4%
488	50	88	2.0%	22.1%	7.9%	0.8%	0.5%	0.9%	0.3%	1.4%	0.1%	12.0%	5.0%	3.4%	0.5%	1.0%	42.0%	0.0%
489	50	1155	3.4%	37.4%	14.9%	0.9%	0.6%	1.0%	0.3%	1.6%	0.1%	10.7%	4.4%	5.6%	3.2%	0.2%	10.4%	5.2%
490	50	132	0.7%	8.0%	3.3%	0.1%	0.0%	0.1%	0.0%	0.1%	0.0%	2.5%	1.0%	0.4%	0.1%	1.5%	63.0%	19.3%
491	50	712	2.6%	28.2%	14.8%	0.7%	0.5%	0.9%	0.3%	1.4%	0.1%	12.7%	5.3%	5.4%	1.5%	0.4%	16.0%	9.2%
492	50	28	4.1%	45.0%	13.9%	1.4%	1.0%	1.7%	0.5%	2.6%	0.2%	17.8%	7.4%	4.2%	0.3%	0.0%	0.0%	0.0%
493	50	1285	3.5%	38.1%	15.7%	0.9%	0.6%	1.1%	0.3%	1.7%	0.1%	11.6%	4.8%	5.7%	3.1%	0.1%	4.9%	7.8%
494	50	93	5.4%	59.1%	17.5%	0.6%	0.4%	0.7%	0.2%	1.1%	0.1%	8.4%	3.5%	2.8%	0.4%	0.0%	0.0%	0.0%
495	50	90	4.3%	47.5%	20.4%	1.0%	0.7%	1.1%	0.4%	1.8%	0.1%	12.8%	5.3%	3.9%	0.8%	0.0%	0.0%	0.0%
496	50	473	3.7%	40.8%	7.2%	0.5%	0.3%	0.6%	0.2%	0.9%	0.1%	7.0%	2.9%	2.9%	0.5%	0.4%	17.6%	14.5%
497	50	745	2.6%	28.8%	15.2%	0.8%	0.5%	0.9%	0.3%	1.4%	0.1%	12.8%	5.3%	5.4%	1.5%	0.4%	15.3%	8.8%

Traffic Flows and Breakdown by 16 Vehicle Classes (Year 2026)

Link No.	Speed Limit	Total Vehicle	19 - Motorcycles (MC)	01 - Private Cars (PC)	03 - Taxi	14 - Non-franchised Bus <=6.4t	15 - Non-franchised Bus 6.4-15t	16 - Non-franchised Bus >15t	12 - Private Light Bus <=3.5t	13 - Private Light Bus >3.5t	04 - Light Goods Vehicles <=2.5t	05 - Lt Goods Vehicles 2.5-3.5t	06 - Light Goods Vehicles >3.5t	07 - Heavy Goods Vehicles <=15t	08 - Heavy Goods Vehicles >15t	17 - Franchised Bus (SD)	18 - Franchised Bus (DD)	11 - Public Light Buses
	km/hr	0900-1000																
498	50	71	2.0%	22.0%	6.0%	0.5%	0.4%	0.6%	0.2%	1.0%	0.3%	30.8%	12.8%	7.3%	1.2%	0.0%	0.0%	14.9%
499	50	67	4.2%	45.9%	14.5%	0.1%	0.1%	0.1%	0.0%	0.1%	0.1%	12.8%	5.3%	1.0%	0.0%	0.0%	0.0%	15.8%
500	50	132	2.5%	27.7%	9.3%	0.6%	0.4%	0.7%	0.2%	1.2%	0.2%	15.2%	6.3%	2.7%	0.5%	0.2%	10.4%	21.9%
501	50	462	3.5%	38.6%	17.6%	0.9%	0.6%	1.1%	0.3%	1.7%	0.2%	17.1%	7.1%	4.0%	1.1%	0.0%	0.0%	6.3%
502	50	13	2.7%	29.3%	31.3%	0.0%	0.0%	0.0%	0.0%	0.0%	0.3%	25.8%	10.7%	0.0%	0.0%	0.0%	0.0%	0.0%
503	50	249	2.8%	30.4%	11.3%	0.4%	0.3%	0.5%	0.1%	0.8%	0.2%	16.2%	6.7%	6.6%	0.9%	0.3%	13.4%	9.2%
504	50	741	3.8%	41.4%	18.5%	0.7%	0.5%	0.8%	0.2%	1.2%	0.1%	13.7%	5.7%	4.4%	0.5%	0.1%	4.4%	4.1%
505	50	196	3.7%	41.0%	11.9%	0.4%	0.3%	0.5%	0.2%	0.8%	0.2%	20.5%	8.5%	10.8%	1.0%	0.0%	0.0%	0.0%
506	50	262	3.9%	42.4%	14.9%	0.7%	0.5%	0.8%	0.2%	1.2%	0.2%	18.4%	7.6%	8.5%	0.6%	0.0%	0.0%	0.0%
507	50	183	3.7%	40.9%	22.0%	1.1%	0.8%	1.2%	0.4%	2.0%	0.2%	15.5%	6.4%	4.8%	1.1%	0.0%	0.0%	0.0%
508	50	88	4.0%	44.5%	13.5%	0.8%	0.5%	0.9%	0.3%	1.4%	0.2%	16.6%	6.9%	10.0%	0.4%	0.0%	0.0%	0.0%
509	50	284	3.5%	38.3%	20.0%	1.2%	0.8%	1.4%	0.4%	2.2%	0.2%	14.7%	6.1%	5.5%	1.3%	0.0%	0.0%	4.6%
512	50	490	3.3%	35.9%	13.9%	0.6%	0.4%	0.7%	0.2%	1.1%	0.2%	16.6%	6.9%	8.4%	0.9%	0.0%	0.0%	10.9%
513	50	69	4.3%	47.7%	22.0%	0.9%	0.6%	1.0%	0.3%	1.6%	0.1%	12.5%	5.2%	3.2%	0.5%	0.0%	0.0%	0.0%
514	50	480	3.8%	41.3%	7.5%	0.5%	0.3%	0.5%	0.2%	0.9%	0.1%	6.8%	2.8%	2.9%	0.6%	0.4%	17.3%	14.2%
515	50	825	2.8%	30.7%	16.5%	0.7%	0.5%	0.8%	0.3%	1.3%	0.1%	12.5%	5.2%	5.2%	1.3%	0.3%	13.8%	8.0%
516	50	117	3.7%	40.6%	12.2%	0.4%	0.3%	0.5%	0.1%	0.8%	0.1%	9.7%	4.0%	3.5%	0.8%	0.3%	11.7%	11.2%
517	50	337	3.4%	37.0%	20.0%	0.5%	0.3%	0.5%	0.2%	0.9%	0.1%	11.5%	4.8%	6.1%	1.8%	0.1%	4.3%	8.6%
518	50	170	4.7%	51.1%	20.1%	0.5%	0.4%	0.6%	0.2%	0.9%	0.1%	12.3%	5.1%	3.5%	0.5%	0.0%	0.0%	0.0%
519	50	170	3.9%	42.5%	25.1%	1.1%	0.8%	1.3%	0.4%	2.0%	0.1%	11.7%	4.9%	5.1%	1.2%	0.0%	0.0%	0.0%
520	50	597	3.8%	41.8%	10.2%	0.5%	0.4%	0.6%	0.2%	0.9%	0.1%	10.2%	4.2%	4.1%	0.8%	0.3%	12.6%	9.2%
521	50	694	2.9%	32.1%	18.7%	0.9%	0.6%	1.0%	0.3%	1.6%	0.1%	11.1%	4.6%	4.4%	1.0%	0.4%	15.2%	5.0%
522	50	356	5.0%	54.4%	9.0%	0.7%	0.5%	0.8%	0.3%	1.3%	0.1%	11.6%	4.8%	5.2%	1.0%	0.0%	0.0%	5.2%
523	50	63	4.3%	47.7%	21.2%	0.5%	0.4%	0.6%	0.2%	1.0%	0.1%	12.3%	5.1%	5.8%	0.9%	0.0%	0.0%	0.0%
524	50	320	4.9%	53.5%	8.9%	0.7%	0.5%	0.8%	0.2%	1.3%	0.1%	11.4%	4.7%	6.5%	1.6%	0.0%	0.0%	4.9%
525	50	87	4.4%	48.3%	22.3%	0.4%	0.3%	0.5%	0.2%	0.8%	0.1%	7.7%	3.2%	3.4%	0.4%	0.0%	0.0%	8.0%
526	50	248	2.2%	24.3%	12.4%	0.2%	0.1%	0.2%	0.1%	0.4%	0.1%	7.8%	3.2%	2.5%	0.4%	0.7%	30.4%	14.9%
527	50	637	2.8%	30.9%	18.6%	0.9%	0.6%	1.0%	0.3%	1.6%	0.1%	10.9%	4.5%	4.3%	1.0%	0.4%	16.5%	5.5%
528	50	139	0.6%	6.9%	4.5%	0.0%	0.0%	0.1%	0.0%	0.1%	0.0%	2.3%	1.0%	0.6%	0.1%	1.2%	51.7%	30.9%
529	50	1140	3.3%	36.3%	19.2%	0.8%	0.5%	0.9%	0.3%	1.4%	0.1%	10.7%	4.4%	4.7%	1.0%	0.3%	11.3%	4.8%
530	50	297	2.6%	28.2%	12.2%	0.9%	0.6%	1.0%	0.3%	1.7%	0.1%	6.9%	2.9%	2.9%	0.5%	0.6%	24.2%	14.5%
531	50	1140	3.3%	36.3%	19.2%	0.8%	0.5%	0.9%	0.3%	1.4%	0.1%	10.7%	4.4%	4.7%	1.0%	0.3%	11.3%	4.8%
532	50	111	4.4%	48.5%	18.1%	0.3%	0.2%	0.4%	0.1%	0.6%	0.1%	13.6%	5.6%	7.3%	0.5%	0.0%	0.0%	0.0%
533	50	257	4.2%	45.9%	23.6%	1.0%	0.7%	1.2%	0.4%	1.9%	0.1%	11.2%	4.6%	4.2%	0.9%	0.0%	0.0%	0.0%
534	50	301	2.6%	28.3%	12.4%	0.9%	0.6%	1.0%	0.3%	1.6%	0.1%	7.1%	2.9%	2.9%	0.5%	0.6%	23.9%	14.3%
535	50	1148	3.3%	36.7%	19.9%	0.7%	0.5%	0.9%	0.3%	1.4%	0.1%	10.2%	4.2%	4.5%	1.0%	0.3%	11.3%	4.8%
536	50	510	3.8%	42.0%	19.4%	0.6%	0.4%	0.7%	0.2%	1.1%	0.1%	10.4%	4.3%	3.7%	0.5%	0.2%	6.4%	6.0%
537	50	256	1.8%	19.8%	8.3%	0.4%	0.3%	0.5%	0.1%	0.7%	0.1%	6.9%	2.8%	2.6%	0.3%	0.8%	35.1%	19.5%
538	50	1014	3.1%	33.8%	19.6%	0.8%	0.6%	1.0%	0.3%	1.5%	0.1%	11.9%	4.9%	5.3%	1.2%	0.3%	11.3%	4.4%
539	50	375	1.8%	19.4%	4.8%	0.3%	0.2%	0.3%	0.1%	0.5%	0.1%	11.1%	4.6%	5.2%	1.0%	0.9%	36.8%	12.9%
540	50	1021	3.2%	35.3%	18.4%	0.5%	0.3%	0.6%	0.2%	0.9%	0.1%	9.4%	3.9%	5.8%	1.5%	0.3%	13.2%	6.4%
543	50	558	3.0%	32.6%	9.4%	0.6%	0.4%	0.7%	0.2%	1.2%	0.1%	8.1%	3.4%	5.7%	0.6%	0.6%	24.7%	8.6%
544	50	1021	3.2%	35.3%	18.4%	0.5%	0.3%	0.6%	0.2%	0.9%	0.1%	9.4%	3.9%	5.8%	1.5%	0.3%	13.2%	6.4%
545	50	558	3.0%	32.6%	9.4%	0.6%	0.4%	0.7%	0.2%	1.2%	0.1%	8.1%	3.4%	5.7%	0.6%	0.6%	24.7%	8.6%
546	50	805	2.9%	31.5%	17.3%	0.5%	0.3%	0.6%	0.2%	0.9%	0.1%	9.3%	3.9%	5.7%	1.5%	0.4%	16.8%	8.2%
547	50	1140	3.0%	32.6%	19.0%	0.5%	0.3%	0.5%	0.2%	0.8%	0.1%	9.7%	4.0%	5.5%	1.2%	0.3%	11.9%	10.5%
548	50	116	5.2%	57.3%	22.4%	0.7%	0.5%	0.8%	0.3%	1.3%	0.1%	5.5%	2.3%	3.3%	0.2%	0.0%	0.0%	0.0%
549	50	962	3.6%	39.9%	12.9%	0.7%	0.5%	0.8%	0.3%	1.3%	0.1%	9.4%	3.9%	5.2%	0.6%	0.4%	15.4%	5.0%
550	50	1156	3.0%	33.3%	17.9%	0.5%	0.4%	0.6%	0.2%	1.0%	0.1%	10.1%	4.2%	5.9%	1.1%	0.3%	12.6%	8.7%
551	50	701	3.5%	38.8%	12.8%	0.6%	0.4%	0.7%	0.2%	1.1%	0.1%	6.2%	2.6%	4.4%	0.2%	0.5%	21.1%	6.9%
552	50	1073	3.0%	32.6%	17.9%	0.5%	0.4%	0.6%	0.2%	1.0%	0.1%	10.9%	4.5%	6.6%	1.2%	0.3%	13.6%	6.6%
553	50	13	2.7%	29.3%	31.3%	0.0%	0.0%	0.0%	0.0%	0.0%	0.3%	25.8%	10.7%	0.1%	0.0%	0.0%	0.0%	0.0%
554	50	169	2.6%	28.0%	13.0%	0.5%	0.3%	0.5%	0.2%	0.8%	0.1%	12.2%	5.0%	9.2%	1.1%	0.0%	0.0%	26.5%
555	50	1226	3.8%	42.0%	14.2%	0.5%	0.4%	0.6%	0.2%	1.0%	0.1%	7.1%	3.0%	4.4%	0.3%	0.4%	16.9%	5.1%
556	50	1033	2.9%	31.8%	17.7%	0.5%	0.4%	0.6%	0.2%	1.0%	0.1%	11.0%	4.6%	6.7%	1.2%	0.3%	14.1%	6.9%
557	50	1226	3.8%	42.0%	14.2%	0.5%	0.4%	0.6%	0.2%	1.0%	0.1%	7.1%	3.0%	4.4%	0.3%	0.4%	16.9%	5.1%
558	50	1506	2.6%	28.5%	17.3%	0.5%	0.3%	0.6%	0.2%	0.9%	0.1%	14.1%	5.9%	8.6%	1.3%	0.3%	13.8%	5.0%
559	50	436	5.3%	58.5%	14.1%	0.7%	0.5%	0.8%	0.2%	1.3%	0.1%	9.3%	3.9%	4.3%	1.0%	0.0%	0.0%	0.0%
560	50	415	4.4%	48.0%	21.2%	0.6%	0.4%	0.7%	0.2%	1.1%	0.1%	10.4%	4.3%	5.8%	1.1%	0.0%	0.0%	1.7%
561	50	931	4.4%	48.8%	21.8%	0.6%	0.4%	0.7%	0.2%	1.0%	0.1%	9.3%	3.9%	4.3%	0.7%	0.0%	1.1%	2.7%
562	50	714	4.8%	53.2%	14.6%	0.7%	0.5%	0.8%	0.3%	1.3%	0.1%	9.9%	4.1%	4.6%	1.0%	0.0%	1.4%	2.6%
563	50	758	5.3%	58.1%	17.0%	0.7%	0.5%	0.9%	0.3%	1.4%	0.1%	7.7%	3.2%	3.4%	0.8%	0.0%	0.0%	0.7%
564	50	572	4.2%	46.2%	21.9%	0.5%	0.4%	0.6%	0.2%	1.0%	0.1%	11.1%	4.6%	6.0%	1.1%	0.0%	0.0%	2.1%
565	50	273	4.0%	43.7%	18.1%	0.9%	0.6%	1.0%	0.3%	1.6%	0.1%	10.8%	4.5%	5.0%	0.8%	0.1%	3.8%	4.8%
566	50	677	5.0%	54.7%	22.5%	0.7%	0.5%	0.9%	0.3%	1.4%	0.1%	6.0%	2.5%	1.8%	0.2%	0.0%	1.5%	1.9%
567	50	38	5.0%	54.6%	23.8%	0.6%	0.4%	0.6%	0.2%	1.0%	0.1%	8.6%	3.6%	1.4%	0.1%	0.0%	0.0%	0.0%
568	50	138	2.8%	30.6%	9.3%	0.8%	0.6%	0.9%	0.3%	1.5%	0.2%	21.7%	9.0%	9.7%	1.7%	0.0%	0.0%	10.8%
569	50	14	2.3%	25.7%	27.5%	0.4%	0.3%	0.5%	0.2%	0.8%	0.2%	22.6%	9.4%	8.8%	1.2%	0.0%	0.0%	0.0%
570	50	19	3.4%	37.6%	20.2%	1.1%	0.8%	1.3%	0.4%	2.0%	0.2%	16.6%	6.9%	7.5%	2.0%	0.0%	0.0%	0.0%
571	50	352	3.2%	35.6%	22.8%	0.4%	0.3%	0.5%	0.2%	0.8%	0.1%	10.8%	4.5%	5.2%	0.6%	0.0%	0.0%	15.2%
572	50	40	1.6%	17.1%	9.8%	0.4%	0.2%	0.4%	0.1%	0.7%	0.2%	16.3%	6.7%	7.7%	1.8%	0.0%	0.0%	37.1%
573	50	328	3.0%	33.1%	21.8%	0.3%	0.2%	0.4%	0.1%	0.6%	0.1%	10.1%	4.2%	4.7%	0.5%	0.0%	0.0%	20.9%
574	50	181	3.0%	32.7%	11.3%	0.8%	0.5%	0.9%	0.3%	1.4%	0.2%	20.8%	8.6%	9.6%	1.7%	0.0%	0.0%	8.2%
575	50	21	4.2%	46.5%	19.6%	0.5%	0.3%	0.6%	0.2%	0.9%	0.2%	15.2%	6.3%	4.7%	0.9%	0.0%	0.0%	0.0%
576	50	224	3.4%	37.1%	12.2%	0.8%	0.6%	1.0%	0.3%	1.6%	0.2%	17.6%	7.3%	8.3%	1.5%	0.0%	0.0%	8.2%
577	50	27	1.2%	13.4%	14.3%	0.0%	0.0%	0.0%	0.0%	0.0%	0.1%	11.8%	4.9%	0.0%	0.0%	0.0%	0.0%	54.3%
578	50	58	3.3%	36.7%	13.0%	0.7%	0.5%	0.8%	0.3%	1.3%	0.1%	10.7%	4.4%	5.1%	0.5%	0.0%	0.0%	22.5%
579	50	14	2.5%	27.4%	33.2%	0.5%	0.4%	0.6%	0.2%	0.9%	0.2%	23.3%	9.6%	1.2%	0.0%	0.0%	0.0%	0.0%
580	50	37	2.8%	30.3%	11.1%	0.2%	0.2%	0.3%	0.1%	0.5%	0.1%	8.8%	3.6%	1.6%	0.1%	0.0%	0.0%	40.4%
581	50	35	1.8%	20.1%	11.2%	0.5%	0.4%	0.6%	0.2%	1.0%	0.1%	13.4%	5.6%	7.4%	0.3%	0.0%	0.0%	37.4%
582	50	546	4.2%	46.4%	19.9%	0.4%	0.3%	0.5%	0.2%	0.8%	0.1%	12.6%	5.2%	8.0%	0.5%	0.0%	0.0%	1.0%
583	50	519	4.2%	46.2%	20.1%	0.4%	0.3%	0.4%	0.1%	0.7%	0.1%	13.2%	5.5%	8.4%	0.5%	0.0%	0.0%	0.0%
584	50	519	4.2%	46.2%	20.1%	0.4%	0.3%	0.4%	0.1%	0.7%	0.1%	13.2%	5.5%	8.4%	0.5%	0.0%	0.0%	0.0%
585	50	1006	3.7%	40.8%	24.4%	0.7%	0.5%	0.8%	0.3%	1.3%	0.1%	13.7%	5.7%	7.4%	0.6%	0.0%	0.0%	0.0%
586	50	678	3.9%	42.9%	13.0%	0.4%	0.3%	0.5%	0.2%	0.8%	0.2%	18.7%	7.7%	10.5%	0.9%	0.0%	0.0%	0.0%
587	50	257	3.3%	36.7%	44.3%	1.8%	1.3%	2.1%	0.7%	3.3%	0.0%	3.7%	1.5%	1.1%	0.1%	0.0%	0.0%	0.0%
588	70	2158	3.9%	42.4%	23.1%	0.7%	0.5%	0.9%	0.3%	1.4%	0.1%	12.5%	5.2%	6.3%	1.5%	0.0%	1.4%	0.0%
589	70	1081	3.0%	32.5%	18.0%	0.9%	0.6%	1.0%	0.3%	1.6%	0.2%	16.6%	6.9%	10.8%	3.0%	0.1%	4.4%	0.0%
590	70	2158	3.9%	42.4%	23.1%	0.7%	0.5%	0.9%	0.3%	1.4%	0.1%	12.5%	5.2%	6.3%	1.5%	0.0%	1.4%	0.0%
591	70	1842	3.2%	35.0%	17.8%	0.9%	0.6%	1.0%	0.3%	1.6%	0.2%	16.6%	6.9%	9.9%	2.3%	0.1%	3.5%	0.0%
594	50	553	2.7%	29.5%	13.2%	0.4%	0.3%	0.5%	0.2%	0.8%	0.1%	13.2%	5.5%	6.5%	0.5%	0.4%	16.2%	10.1%
595	50	871	3.0%	33.2%	20.6%	0.8%	0.6%	0.9%	0.3%	1.5%	0.1%	12.6%	5.2%	6.0%	1.2%	0.3%	13.2%	0.5%
596	50	468	2.7%	29.1%	13.1%	0.4%	0.3%	0.4%	0.1%	0.7%	0.1%	12.3%	5.1%	6.6%	0.4%	0.5%	19.2%	9.2%
597	50	1203	3.1%	34.2%	21.9%	0.7%	0.5%	0.9%	0.3%	1.4%	0.1%	13.1%	5.4%	7.2%	1.2%	0.2%	9.5%	0.4%
598	50	669	3.2%	34.8%	13.7%	0.5%	0.4%	0.6%	0.2%	0.9%	0.2%	15.2%	6.3%	8.2%	0.5%	0.2%	8.8%	6.4%
599	50	816	2.9%	32.3%	28.4%	0.7%	0.5%	0.8%	0.2%	1.2%	0.1%	11.7%	4.9%	6.8%	1.0%	0.2%	7.7%	0.5%
600	50	737	3.3%	36.6%	35.3%	0.7%	0.5%	0.8%	0.2%	1.3%	0.1%	9.8%	4.1%	6.8%	0.5%	0.0%	0.0%	0.0%
601	50	737	3.3%	36.4%	31.9%	0.6%	0.5%	0.8%	0.2%	1.2%	0.1%	12.2%	5.0%	6.9%	0.7%	0.0%	0.0%	0.0%
602	50	418	3.2%	35.5%	23.0%	0.6%	0.5%	0.8%	0.2%	1.2%	0.2%	15.0%	6.2%	9.4%	1.1%	0.0%	0.0%	3.1%
603	50	15	2.2%	24.4%	26.0%	3.2%	2.3%	3.8%	1.2%	6.0%	0.2%	21.4%	8.9%	0.4%	0.1%	0.0%	0.0%	0.0%
604	50	641	3.4%	37.5%	19.6%	0.8%	0.5%	0.9%	0.3%	1.4%	0.2%	16.3%	6.8%	9.1%	1.1%	0.0%	0.0%	2.0%
605	50	626	3.5%	38.4%	20.1%	0.7%	0.5%	0.8%	0.3%	1.3%	0.2%	16.8%	6.9%	9.4%	1.1%	0.0%	0.0%	0.0%
606	50	87	3.8%	42.0%	21.2%	1.2%	0.8%	1.4%	0.4%	2.2%	0.2%	15.8%	6.5%	4.2%	0.4%	0.0%	0.0%	0.0%
607	50	13	2.7%	29.3%	31.3%	0.0%	0.0%	0.0%	0.0%	0.0%	0.3%	25.8%	10.7%	0.0%	0.0%	0.0%	0.0%	0.0%
608	50	873	3.1%	34.5%	15.1%	0.7%	0.5%	0.8%	0.2%	1.2%	0.1%	9.0%	3.7%	3.6%	0.9%	0.6%	23.7%	2.2%

Traffic Flows and Breakdown by 16 Vehicle Classes (Year 2026)

Link No.	Speed Limit	Total Vehicle	19 - Motorcycles (MC)	01 - Private Cars (PC)	03 - Taxi	14 - Non-franchised Bus <=6.4t	15 - Non-franchised Bus 6.4-15t	16 - Non-franchised Bus >15t	12 - Private Light Bus <=3.5t	13 - Private Light Bus >3.5t	04 - Light Goods Vehicles <=2.5t	05 - Lt Goods Vehicles 2.5-3.5t	06 - Light Goods Vehicles >3.5t	07 - Heavy Goods Vehicles <=15t	08 - Heavy Goods Vehicles >15t	17 - Franchised Bus (SD)	18 - Franchised Bus (DD)	11 - Public Light Buses
	km/hr	0900-1000																
609	50	1539	2.9%	31.4%	23.7%	0.5%	0.3%	0.6%	0.2%	0.9%	0.1%	10.3%	4.3%	6.6%	0.7%	0.3%	12.0%	5.4%
610	50	2036	2.9%	32.0%	21.3%	0.5%	0.4%	0.6%	0.2%	1.0%	0.1%	10.4%	4.3%	6.0%	0.6%	0.3%	13.0%	6.2%
611	50	879	2.0%	21.6%	14.6%	0.5%	0.3%	0.6%	0.2%	0.9%	0.1%	9.6%	4.0%	5.6%	0.3%	0.6%	26.2%	13.0%
612	70	739	3.4%	37.8%	16.8%	0.8%	0.5%	0.9%	0.3%	1.4%	0.1%	12.9%	5.4%	3.7%	0.2%	0.0%	0.7%	14.9%
613	70	1118	3.7%	41.1%	23.7%	1.2%	0.8%	1.4%	0.4%	2.2%	0.1%	12.0%	5.0%	5.3%	0.9%	0.0%	0.4%	1.8%
614	70	1118	3.7%	41.1%	23.7%	1.2%	0.8%	1.4%	0.4%	2.2%	0.1%	12.0%	5.0%	5.3%	0.9%	0.0%	0.4%	1.8%
615	70	739	3.4%	37.8%	16.8%	0.8%	0.5%	0.9%	0.3%	1.4%	0.1%	12.9%	5.4%	3.7%	0.2%	0.0%	0.7%	14.9%
617	50	1116	3.3%	36.1%	11.1%	0.9%	0.6%	1.1%	0.3%	1.7%	0.1%	10.3%	4.3%	4.9%	0.2%	0.5%	22.0%	2.7%
618	70	1380	4.3%	46.8%	19.2%	0.4%	0.3%	0.5%	0.1%	0.7%	0.1%	12.7%	5.3%	5.7%	0.7%	0.0%	0.0%	3.4%
619	50	2273	3.5%	38.0%	18.9%	0.7%	0.5%	0.9%	0.3%	1.4%	0.1%	10.6%	4.4%	5.6%	0.5%	0.3%	12.4%	1.9%
620	50	1590	3.9%	42.3%	20.6%	0.8%	0.6%	0.9%	0.3%	1.5%	0.1%	11.3%	4.7%	6.4%	0.6%	0.1%	3.3%	2.6%
621	50	772	3.8%	41.8%	17.1%	0.7%	0.5%	0.9%	0.3%	1.4%	0.1%	8.6%	3.6%	3.2%	0.8%	0.2%	8.9%	8.2%
622	50	1713	3.9%	42.9%	20.6%	0.8%	0.6%	0.9%	0.3%	1.5%	0.1%	11.3%	4.7%	6.3%	0.6%	0.1%	3.0%	2.5%
623	50	1637	3.9%	42.8%	20.9%	0.8%	0.5%	0.9%	0.3%	1.4%	0.1%	11.3%	4.7%	6.2%	0.6%	0.1%	3.2%	2.4%
624	50	1323	3.7%	40.6%	22.1%	0.6%	0.4%	0.7%	0.2%	1.1%	0.1%	11.7%	4.8%	6.2%	0.7%	0.1%	3.9%	2.9%
625	50	1135	3.5%	38.5%	16.5%	0.7%	0.5%	0.8%	0.2%	1.2%	0.1%	8.6%	3.6%	3.0%	0.6%	0.1%	6.0%	16.1%
627	50	772	3.8%	41.8%	17.1%	0.7%	0.5%	0.9%	0.3%	1.4%	0.1%	8.6%	3.6%	3.2%	0.8%	0.2%	8.9%	8.2%
628	50	363	2.9%	31.7%	15.1%	0.5%	0.4%	0.6%	0.2%	1.0%	0.1%	8.4%	3.5%	2.6%	0.1%	0.0%	0.0%	32.9%
629	70	1380	4.3%	46.8%	19.2%	0.4%	0.3%	0.5%	0.1%	0.7%	0.1%	12.7%	5.3%	5.7%	0.7%	0.0%	0.0%	3.4%
630	70	1985	3.7%	40.5%	18.6%	0.7%	0.5%	0.9%	0.3%	1.4%	0.1%	14.3%	5.9%	6.2%	0.8%	0.0%	0.0%	6.0%
631	50	367	3.9%	43.3%	17.7%	1.1%	0.8%	1.3%	0.4%	2.0%	0.1%	9.6%	4.0%	3.8%	0.7%	0.2%	7.7%	3.3%
632	50	519	3.8%	41.7%	14.8%	0.8%	0.6%	0.9%	0.3%	1.5%	0.1%	11.9%	4.9%	3.7%	0.6%	0.2%	8.2%	5.9%
633	50	139	2.5%	27.9%	12.9%	0.4%	0.3%	0.5%	0.1%	0.7%	0.1%	13.2%	5.5%	5.1%	1.0%	0.5%	20.4%	8.8%
634	50	460	3.7%	40.4%	14.3%	0.7%	0.5%	0.9%	0.3%	1.4%	0.1%	13.1%	5.4%	4.2%	0.7%	0.2%	9.3%	4.8%
640	50	146	4.4%	48.8%	21.6%	0.9%	0.7%	1.1%	0.3%	1.8%	0.1%	11.4%	4.7%	3.6%	0.4%	0.0%	0.0%	0.0%
641	50	264	4.1%	45.2%	20.2%	0.8%	0.6%	1.0%	0.3%	1.5%	0.1%	12.7%	5.3%	3.9%	0.3%	0.0%	0.0%	4.0%
642	50	627	3.4%	37.3%	15.8%	0.7%	0.5%	0.8%	0.3%	1.3%	0.1%	12.5%	5.2%	4.4%	0.5%	0.0%	0.0%	17.2%
643	50	804	3.5%	38.0%	17.3%	0.7%	0.5%	0.9%	0.3%	1.4%	0.1%	12.9%	5.3%	4.9%	0.8%	0.0%	0.0%	13.4%
644	50	540	3.1%	34.5%	15.9%	0.7%	0.5%	0.8%	0.3%	1.3%	0.1%	13.0%	5.4%	5.3%	1.1%	0.0%	0.0%	18.0%
645	50	277	3.5%	38.1%	18.6%	0.8%	0.6%	1.0%	0.3%	1.6%	0.2%	17.4%	7.2%	7.6%	1.9%	0.0%	0.0%	1.3%
646	50	80	3.5%	38.3%	19.8%	0.5%	0.3%	0.5%	0.2%	0.9%	0.2%	18.9%	7.8%	8.3%	0.9%	0.0%	0.0%	0.0%
647	50	376	2.7%	29.7%	10.4%	0.8%	0.5%	0.9%	0.3%	1.4%	0.2%	18.2%	7.5%	9.9%	0.3%	0.1%	2.7%	14.2%
648	50	746	2.9%	31.8%	13.9%	1.0%	0.7%	1.2%	0.4%	1.9%	0.2%	16.9%	7.0%	8.0%	0.2%	0.0%	1.4%	12.6%
649	50	658	3.1%	34.6%	15.3%	1.1%	0.8%	1.3%	0.4%	2.1%	0.2%	18.4%	7.6%	8.7%	0.2%	0.0%	1.6%	4.5%
650	50	632	2.9%	32.0%	15.1%	1.4%	1.0%	1.6%	0.5%	2.5%	0.2%	19.6%	8.1%	7.1%	0.1%	0.0%	1.6%	6.2%
651	50	207	3.7%	40.1%	15.7%	0.3%	0.2%	0.3%	0.1%	0.5%	0.2%	18.5%	7.7%	12.3%	0.5%	0.0%	0.0%	0.0%
652	50	181	2.9%	32.0%	15.1%	1.0%	0.7%	1.2%	0.4%	1.8%	0.2%	22.7%	9.4%	7.1%	0.1%	0.0%	0.0%	5.3%
653	50	138	5.2%	57.3%	19.0%	0.9%	0.6%	1.1%	0.3%	1.7%	0.1%	7.3%	3.0%	3.2%	0.2%	0.0%	0.0%	0.0%
654	50	15	2.6%	28.6%	27.4%	0.4%	0.3%	0.5%	0.2%	0.8%	0.2%	21.7%	9.0%	6.3%	2.0%	0.0%	0.0%	0.0%
657	50	163	5.0%	55.3%	19.0%	1.0%	0.7%	1.1%	0.4%	1.8%	0.1%	9.1%	3.8%	2.4%	0.3%	0.0%	0.0%	0.0%
658	50	146	4.7%	51.5%	23.7%	0.5%	0.4%	0.6%	0.2%	0.9%	0.1%	10.3%	4.3%	2.7%	0.2%	0.0%	0.0%	0.0%
659	50	129	5.3%	58.3%	19.6%	1.1%	0.8%	1.3%	0.4%	2.0%	0.1%	5.3%	2.2%	3.6%	0.2%	0.0%	0.0%	0.0%
660	50	46	4.5%	49.3%	21.8%	2.0%	1.4%	2.3%	0.7%	3.7%	0.1%	7.0%	2.9%	4.3%	0.1%	0.0%	0.0%	0.0%
661	50	544	3.2%	35.5%	31.7%	1.1%	0.8%	1.3%	0.4%	2.0%	0.1%	9.6%	4.0%	7.0%	0.6%	0.1%	2.7%	0.0%
662	50	506	3.8%	41.5%	34.0%	1.0%	0.7%	1.2%	0.4%	1.9%	0.1%	6.7%	2.8%	6.0%	0.2%	0.0%	0.0%	0.0%
665	70	144	4.4%	48.2%	23.1%	1.6%	1.2%	1.9%	0.6%	3.0%	0.1%	7.4%	3.1%	4.7%	0.7%	0.0%	0.0%	0.0%
669	70	787	3.1%	34.0%	22.8%	1.3%	0.9%	1.6%	0.5%	2.5%	0.1%	14.0%	5.8%	8.5%	2.2%	0.1%	2.5%	0.0%
670	50	579	3.0%	33.3%	24.1%	0.7%	0.5%	0.8%	0.3%	1.3%	0.2%	14.7%	6.1%	8.9%	2.6%	0.1%	3.4%	0.0%
671	70	207	3.3%	36.0%	19.2%	3.1%	2.2%	3.7%	1.1%	5.8%	0.1%	12.1%	5.0%	7.2%	1.1%	0.0%	0.0%	0.0%
672	70	351	3.7%	41.0%	20.8%	2.5%	1.8%	3.0%	0.9%	4.7%	0.1%	10.2%	4.2%	6.2%	0.9%	0.0%	0.0%	0.0%
674	50	1296	4.6%	50.8%	20.4%	0.7%	0.5%	0.9%	0.3%	1.4%	0.1%	10.6%	4.4%	3.6%	0.3%	0.0%	1.1%	0.3%
675	50	413	4.2%	45.6%	24.4%	0.8%	0.6%	0.9%	0.3%	1.5%	0.1%	9.8%	4.1%	3.0%	0.3%	0.1%	3.5%	0.8%
676	50	107	4.9%	54.0%	21.3%	1.1%	0.8%	1.3%	0.4%	2.0%	0.1%	8.3%	3.4%	2.2%	0.2%	0.0%	0.0%	0.0%
677	50	79	4.7%	52.0%	24.5%	0.6%	0.5%	0.8%	0.2%	1.2%	0.1%	9.0%	3.7%	2.5%	0.1%	0.0%	0.0%	0.0%
678	50	232	3.4%	37.1%	18.5%	0.7%	0.5%	0.8%	0.3%	1.3%	0.2%	19.4%	8.0%	8.7%	1.0%	0.0%	0.0%	0.0%
679	50	202	3.5%	38.4%	21.8%	0.1%	0.1%	0.2%	0.1%	0.3%	0.2%	15.0%	6.2%	13.2%	0.9%	0.0%	0.0%	0.0%
680	50	250	3.8%	42.0%	14.8%	0.5%	0.3%	0.6%	0.2%	0.9%	0.1%	11.0%	4.5%	4.3%	0.6%	0.0%	0.0%	16.5%
681	50	377	4.1%	45.1%	17.2%	0.4%	0.3%	0.5%	0.2%	0.8%	0.1%	13.7%	5.7%	9.0%	0.4%	0.0%	0.0%	2.6%
682	50	89	3.2%	35.5%	37.2%	0.3%	0.2%	0.4%	0.1%	0.6%	0.1%	12.0%	5.0%	4.3%	0.9%	0.0%	0.0%	0.0%
683	50	156	2.9%	31.8%	16.3%	1.3%	0.9%	1.5%	0.5%	2.4%	0.2%	20.8%	8.6%	10.5%	0.1%	0.0%	0.0%	2.3%
684	50	173	4.8%	52.4%	21.1%	0.7%	0.5%	0.8%	0.3%	1.3%	0.1%	9.8%	4.1%	3.5%	0.6%	0.0%	0.0%	0.0%
685	50	321	3.7%	40.3%	18.9%	0.6%	0.4%	0.7%	0.2%	1.1%	0.2%	17.4%	7.2%	8.2%	1.2%	0.0%	0.0%	0.0%
686	50	589	2.9%	31.7%	13.2%	0.5%	0.3%	0.5%	0.2%	0.9%	0.2%	18.2%	7.5%	12.5%	0.6%	0.0%	1.7%	9.1%
687	50	177	2.7%	29.3%	29.1%	0.4%	0.3%	0.5%	0.2%	0.8%	0.2%	20.0%	8.3%	8.3%	0.1%	0.0%	0.0%	0.0%
688	50	162	4.2%	45.8%	25.9%	0.8%	0.6%	0.9%	0.3%	1.5%	0.1%	9.3%	3.9%	4.2%	0.0%	0.1%	2.6%	0.0%
689	50	448	4.6%	49.9%	19.7%	0.7%	0.5%	0.8%	0.3%	1.3%	0.1%	9.2%	3.8%	3.5%	0.3%	0.1%	2.3%	2.9%
690	50	448	4.5%	49.9%	19.7%	0.7%	0.5%	0.9%	0.3%	1.3%	0.1%	9.2%	3.8%	3.5%	0.3%	0.1%	2.3%	2.9%
691	50	383	3.4%	36.8%	27.1%	0.6%	0.4%	0.7%	0.2%	1.1%	0.2%	15.2%	6.3%	6.6%	0.2%	0.0%	1.1%	0.0%
692	50	383	3.4%	36.8%	27.1%	0.6%	0.4%	0.7%	0.2%	1.1%	0.2%	15.2%	6.3%	6.6%	0.2%	0.0%	1.1%	0.0%
693	50	212	3.4%	37.6%	8.9%	0.4%	0.3%	0.5%	0.1%	0.7%	0.3%	27.2%	11.3%	8.5%	0.8%	0.0%	0.0%	0.0%
695	50	502	2.9%	32.2%	26.1%	0.6%	0.4%	0.7%	0.2%	1.1%	0.2%	19.3%	8.0%	7.4%	0.1%	0.0%	0.9%	0.0%
696	50	13	2.7%	29.3%	31.3%	0.0%	0.0%	0.0%	0.0%	0.0%	0.3%	25.8%	10.7%	0.0%	0.0%	0.0%	0.0%	0.0%
697	50	202	3.9%	42.3%	19.8%	0.7%	0.5%	0.8%	0.3%	1.3%	0.1%	9.2%	3.8%	7.5%	0.4%	0.2%	7.6%	1.7%
698	70	551	3.7%	40.4%	6.8%	0.7%	0.5%	0.8%	0.3%	1.3%	0.2%	19.9%	8.2%	13.9%	0.1%	0.1%	3.1%	0.0%
699	50	236	0.1%	1.6%	1.7%	0.0%	0.0%	0.0%	0.0%	0.0%	0.0%	1.4%	0.6%	0.0%	0.0%	2.1%	87.4%	5.2%
700	70	2500	3.3%	36.2%	22.4%	0.6%	0.4%	0.7%	0.2%	1.1%	0.1%	10.7%	4.4%	4.7%	0.3%	0.1%	5.7%	9.1%
701	70	816	3.6%	39.3%	11.1%	1.3%	0.9%	1.6%	0.5%	2.5%	0.2%	17.0%	7.1%	9.2%	0.8%	0.1%	2.6%	2.1%
702	70	2536	3.3%	36.3%	23.1%	0.6%	0.4%	0.7%	0.2%	1.1%	0.1%	10.3%	4.3%	4.6%	0.3%	0.1%	5.6%	9.0%
704	70	2646	2.9%	32.4%	18.8%	0.4%	0.3%	0.5%	0.1%	0.8%	0.1%	11.4%	4.7%	6.3%	0.3%	0.3%	12.1%	8.6%
705	70	3164	3.1%	33.8%	20.2%	0.4%	0.3%	0.5%	0.2%	0.8%	0.1%	11.2%	4.6%	6.2%	0.3%	0.2%	10.4%	7.8%
706	70	1887	2.9%	31.6%	21.5%	0.5%	0.3%	0.5%	0.2%	0.9%	0.1%	14.2%	5.9%	5.6%	0.8%	0.1%	4.9%	10.1%
712	50	727	3.4%	37.7%	28.6%	2.0%	1.4%	2.3%	0.7%	3.7%	0.1%	8.5%	3.5%	6.5%	0.5%	0.0%	0.5%	0.5%
713	50	39	1.7%	18.5%	23.3%	0.4%	0.3%	0.5%	0.2%	0.8%	0.1%	8.2%	3.4%	4.0%	0.7%	0.9%	37.0%	0.0%
714	50	38	2.8%	30.9%	22.7%	0.6%	0.4%	0.7%	0.2%	1.1%	0.2%	18.9%	7.8%	10.9%	2.8%	0.0%	0.0%	0.0%
715	50	28	2.5%	27.4%	26.4%	0.4%	0.3%	0.5%	0.2%	0.8%	0.2%	19.8%	8.2%	10.8%	2.4%	0.0%	0.0%	0.0%
716	50	151	2.9%	31.8%	25.2%	0.4%	0.3%	0.4%	0.1%	0.7%	0.1%	11.2%	4.6%	4.4%	0.5%	0.4%	17.0%	0.0%
717	50	1051	3.5%	38.1%	27.1%	1.1%	0.8%	1.3%	0.4%	2.0%	0.1%	10.8%	4.5%	7.7%	0.6%	0.0%	2.0%	0.0%
718	50	1569	3.5%	38.2%	22.1%	1.1%	0.8%	1.3%	0.4%	2.0%	0.1%	13.1%	5.4%	8.6%	1.1%	0.0%	1.5%	0.7%
719	50	773	3.9%	42.9%	18.4%	1.2%	0.8%	1.4%	0.4%	2.2%	0.1%	14.0%	5.8%	5.7%	0.6%	0.0%	0.4%	2.0%
720	50	343	3.3%	36.0%	39.1%	1.7%	1.2%	2.0%	0.6%	3.1%	0.1%	5.9%	2.5%	4.1%	0.5%	0.0%	0.0%	0.0%
721	50	408	3.0%	33.2%	23.4%	0.9%	0.6%	1.0%	0.3%	1.6%	0.1%	7.6%	3.1%	4.8%	0.3%	0.2%	7.8%	12.0%
722	50	445	2.7%	30.0%	22.7%	0.5%	0.4%	0.6%	0.2%	1.0%	0.1%	10.4%	4.3%	6.0%	0.4%	0.2%	7.9%	12.6%
723	50	1165	3.3%	36.4%	24.3%	1.4%	1.0%	1.7%	0.5%	2.7%	0.1%	10.5%	4.3%	4.3%	0.5%	0.1%	2.2%	6.7%
724	50	2583	3.7%	40.3%	28.0%	0.9%	0.6%	1.0%	0.3%	1.6%	0.1%	9.2%	3.8%	4.5%	0.5%	0.0%	2.0%	3.3%
725	50	246	3.5%	38.8%	19.5%	0.8%	0.6%	1.0%	0.3%	1.5%	0.1%	10.7%	4.5%	2.6%	0.1%	0.2%	10.4%	5.3%
726	50	1124	4.2%	46.3%	27.9%	0.3%	0.2%	0.3%	0.1%	0.5%	0.1%	9.4%	3.9%	3.2%	0.2%	0.1%	2.6%	0.9%
727	50	431	4.0%	43.5%	25.8%	0.2%	0.1%	0.2%	0.1%	0.3%	0.2%	14.5%	6.0%	4.8%	0.3%	0.0%	0.0%	0.0%
728	50	206	2.9%	31.6%	17.3%	0.9%	0.6%	1.1%	0.3%	1.7%	0.2%	23.0%	9.5%	9.1%	1.8%	0.0%	0.0%	0.0%
729	50	220	3.8%	42.2%	28.6%	0.6%	0.5%	0.8%	0.2%	1.2%	0.1%	11.0%	4.5%	4.1%	0.3%	0.0%	0.0%	2.0%
730	50	212	3.1%	34.2%	21.4%	1.4%	1.0%	1.7%	0.5%	2.7%	0.2%	15.3%	6.3%	8.3%	2.3%	0.0%	0.0%	1.7%
731	50	381	2.9%	32.3%	19.5%	1.1%	0.7%	1.2%	0.4%	2.0%	0.2%	18.5%	7.7%	7.9%	1.7%	0.0%	2.0%	1.8%
732	50	658	3.5%	38.5%	22.9%	0.8%	0.5%	0.9%	0.3%	1.4%	0.1%	13.9%	5.8%	5.3%	0.4%	0.0%	1.3%	4.4%
733	50	83	2.2%	24.1%	17.1%	0.5%	0.4%	0.6%	0.2%	1.0%	0.3%	28.3%	11.7%	7.6%	0.8%	0.0%	0.0%	5.3%
734	50	17	2.2%	24.5%	24.3%	0.2%	0.2%	0.3%	0.1%	0.4%	0.3%	29.0%	12.0%	6.2%	0.3%	0.0%	0.0%	0.0%
735	50	63	3.2%	35.0%	25.9%	0.7%	0.5%	0.8%	0.3%	1.3%	0.2%	18.4%	7.6%	5.7%	0.4%	0.0%	0.0%	0.0%

Traffic Flows and Breakdown by 16 Vehicle Classes (Year 2026)

Link No.	Speed Limit	Total Vehicle	19 - Motorcycles (MC)	01 - Private Cars (PC)	03 - Taxi	14 - Non-franchised Bus <=6.4t	15 - Non-franchised Bus 6.4-15t	16 - Non-franchised Bus >15t	12 - Private Light Bus <=3.5t	13 - Private Light Bus >3.5t	04 - Light Goods Vehicles <=2.5t	05 - Lt Goods Vehicles 2.5-3.5t	06 - Light Goods Vehicles >3.5t	07 - Heavy Goods Vehicles <=15t	08 - Heavy Goods Vehicles >15t	17 - Franchised Bus (SD)	18 - Franchised Bus (DD)	11 - Public Light Buses
	km/hr	0900-1000																
736	50	528	3.1%	33.8%	22.7%	0.8%	0.5%	0.9%	0.3%	1.4%	0.2%	18.9%	7.8%	6.6%	0.7%	0.0%	0.0%	2.3%
737	50	39	1.8%	20.0%	14.8%	0.5%	0.4%	0.6%	0.2%	1.0%	0.3%	28.2%	11.7%	8.3%	1.0%	0.0%	0.0%	11.1%
738	50	359	2.9%	32.4%	20.1%	1.0%	0.7%	1.2%	0.4%	1.9%	0.2%	19.8%	8.2%	6.8%	0.8%	0.0%	0.0%	3.4%
739	50	276	2.7%	29.9%	19.9%	0.6%	0.4%	0.6%	0.2%	1.0%	0.2%	17.3%	7.2%	5.7%	0.7%	0.1%	3.1%	10.5%
740	50	377	2.6%	29.0%	22.5%	0.4%	0.3%	0.5%	0.2%	0.8%	0.2%	21.8%	9.0%	5.2%	0.3%	0.1%	2.9%	4.2%
741	50	234	3.0%	32.8%	23.5%	0.4%	0.3%	0.5%	0.2%	0.8%	0.2%	17.3%	7.2%	5.0%	0.2%	0.0%	0.0%	8.6%
742	50	235	3.2%	35.1%	19.9%	0.7%	0.5%	0.8%	0.3%	1.3%	0.1%	5.5%	2.3%	1.6%	0.1%	0.2%	6.6%	22.0%
743	50	324	3.3%	35.8%	21.3%	0.9%	0.7%	1.1%	0.3%	1.7%	0.1%	8.2%	3.4%	2.3%	0.1%	0.1%	4.8%	16.0%
745	50	378	2.9%	31.8%	22.4%	0.6%	0.4%	0.7%	0.2%	1.2%	0.2%	19.1%	7.9%	5.7%	0.6%	0.0%	2.0%	4.2%
746	50	157	2.2%	24.6%	9.3%	1.1%	0.8%	1.3%	0.4%	2.1%	0.2%	19.9%	8.2%	5.6%	0.1%	0.1%	5.4%	18.4%
749	70	4076	4.8%	52.4%	11.2%	1.0%	0.7%	1.2%	0.4%	1.9%	0.1%	10.7%	4.5%	7.3%	0.2%	0.1%	2.7%	0.9%
750	70	4099	4.0%	44.4%	12.7%	1.2%	0.9%	1.4%	0.4%	2.2%	0.2%	14.8%	6.1%	8.2%	0.9%	0.0%	1.6%	0.9%
751	70	1753	4.1%	45.1%	20.7%	0.3%	0.2%	0.4%	0.1%	0.6%	0.1%	13.8%	5.7%	8.5%	0.4%	0.0%	0.0%	0.0%
752	70	1504	3.0%	32.5%	26.8%	0.8%	0.5%	0.9%	0.3%	1.4%	0.2%	17.3%	7.2%	6.9%	0.7%	0.0%	1.6%	0.0%
753	70	1073	3.8%	41.8%	18.8%	0.4%	0.3%	0.5%	0.1%	0.7%	0.2%	17.2%	7.1%	7.1%	0.8%	0.0%	1.3%	0.0%
754	70	1224	3.6%	39.9%	22.9%	0.9%	0.7%	1.1%	0.3%	1.7%	0.1%	14.0%	5.8%	6.1%	1.2%	0.0%	1.5%	0.0%
755	70	454	3.6%	40.0%	16.5%	0.4%	0.3%	0.5%	0.2%	0.8%	0.2%	20.5%	8.5%	7.5%	1.0%	0.0%	0.0%	0.0%
756	70	479	3.2%	35.3%	21.7%	0.6%	0.4%	0.7%	0.2%	1.1%	0.2%	16.3%	6.8%	8.1%	1.7%	0.1%	3.8%	0.0%
757	50	461	3.5%	38.2%	24.9%	1.4%	1.0%	1.7%	0.5%	2.7%	0.1%	13.3%	5.5%	6.0%	1.1%	0.0%	0.0%	0.0%
759	50	802	4.0%	44.4%	26.2%	0.4%	0.3%	0.5%	0.1%	0.7%	0.1%	12.2%	5.1%	3.9%	0.3%	0.0%	0.0%	1.6%
760	50	715	3.6%	39.6%	34.7%	0.9%	0.6%	1.0%	0.3%	1.6%	0.1%	9.0%	3.7%	2.9%	0.2%	0.0%	0.7%	1.0%
761	50	800	3.5%	38.7%	31.6%	0.6%	0.4%	0.7%	0.2%	1.0%	0.1%	11.9%	4.9%	5.0%	0.3%	0.0%	0.2%	0.9%
777	70	2439	4.9%	53.7%	9.1%	1.0%	0.7%	1.2%	0.4%	1.9%	0.1%	10.5%	4.3%	7.6%	0.1%	0.1%	3.6%	0.7%
778	50	43	2.7%	29.9%	24.3%	1.0%	0.7%	1.2%	0.4%	1.9%	0.2%	17.5%	7.3%	11.3%	1.7%	0.0%	0.0%	0.0%
779	50	1966	3.1%	33.9%	26.3%	0.9%	0.6%	1.1%	0.3%	1.7%	0.2%	16.3%	6.8%	6.7%	0.8%	0.0%	1.2%	0.0%
780	50	2088	4.0%	43.8%	20.5%	0.3%	0.2%	0.3%	0.1%	0.5%	0.1%	14.4%	6.0%	8.7%	0.4%	0.0%	0.7%	0.0%
781	50	359	4.0%	43.8%	24.4%	0.3%	0.2%	0.4%	0.1%	0.6%	0.2%	14.9%	6.2%	4.7%	0.3%	0.0%	0.0%	0.0%
782	50	399	3.4%	37.1%	19.5%	0.9%	0.7%	1.1%	0.3%	1.7%	0.2%	19.4%	8.1%	6.8%	0.9%	0.0%	0.0%	0.0%
783	50	715	3.6%	39.6%	34.7%	0.9%	0.6%	1.0%	0.3%	1.6%	0.1%	9.0%	3.7%	2.9%	0.2%	0.0%	0.7%	1.0%
784	50	840	3.3%	35.8%	28.9%	0.8%	0.6%	1.0%	0.3%	1.6%	0.1%	14.2%	5.9%	5.9%	0.5%	0.0%	0.2%	0.8%
785	50	498	3.5%	38.5%	38.8%	0.9%	0.6%	1.0%	0.3%	1.6%	0.1%	7.0%	2.9%	2.3%	0.0%	0.0%	1.0%	1.4%
786	50	879	3.3%	36.4%	30.5%	0.9%	0.6%	1.1%	0.3%	1.7%	0.1%	12.9%	5.3%	5.3%	0.5%	0.0%	0.2%	0.8%
787	50	879	3.1%	34.5%	26.9%	1.0%	0.7%	1.1%	0.3%	1.8%	0.2%	15.6%	6.5%	7.0%	0.6%	0.0%	0.0%	0.8%
788	50	1397	3.1%	33.5%	27.0%	0.9%	0.6%	1.0%	0.3%	1.6%	0.2%	15.8%	6.6%	6.8%	0.8%	0.0%	1.7%	0.0%
789	50	2397	3.9%	42.5%	21.9%	0.4%	0.3%	0.4%	0.1%	0.7%	0.1%	14.1%	5.8%	8.6%	0.4%	0.0%	0.6%	0.3%
790	50	1401	3.2%	34.9%	27.7%	0.8%	0.6%	1.0%	0.3%	1.5%	0.2%	15.1%	6.2%	6.1%	0.7%	0.0%	1.7%	0.0%
791	50	2196	3.9%	43.1%	21.9%	0.4%	0.2%	0.4%	0.1%	0.7%	0.1%	13.9%	5.8%	8.2%	0.4%	0.0%	0.6%	0.3%
792	50	401	3.2%	35.1%	27.0%	0.8%	0.6%	1.0%	0.3%	1.5%	0.2%	15.8%	6.5%	7.2%	0.5%	0.0%	0.4%	0.0%
793	50	908	3.5%	38.9%	29.4%	0.8%	0.6%	1.0%	0.3%	1.5%	0.1%	12.0%	5.0%	5.2%	0.3%	0.0%	0.6%	0.8%
794	50	432	3.4%	37.2%	28.6%	0.4%	0.3%	0.5%	0.2%	0.8%	0.1%	13.0%	5.4%	4.9%	0.0%	0.1%	3.6%	1.6%
795	50	1250	3.4%	37.8%	28.9%	0.8%	0.6%	0.9%	0.3%	1.5%	0.1%	12.8%	5.3%	6.4%	0.2%	0.0%	0.4%	0.6%
796	50	652	3.1%	33.9%	24.0%	0.6%	0.4%	0.7%	0.2%	1.1%	0.2%	17.9%	7.4%	6.3%	0.2%	0.1%	2.4%	1.5%
797	50	841	3.2%	34.7%	31.6%	0.9%	0.6%	1.0%	0.3%	1.6%	0.1%	12.4%	5.1%	7.0%	0.1%	0.0%	0.6%	0.8%
798	50	481	3.9%	42.5%	22.1%	0.8%	0.5%	0.9%	0.3%	1.4%	0.1%	13.6%	5.6%	6.5%	0.2%	0.0%	0.0%	1.5%
799	50	799	2.9%	31.3%	25.6%	0.6%	0.4%	0.7%	0.2%	1.1%	0.1%	11.8%	4.9%	8.2%	0.3%	0.1%	6.0%	5.7%
800	50	630	2.1%	23.2%	10.4%	0.5%	0.3%	0.6%	0.2%	0.9%	0.1%	8.3%	3.4%	5.0%	0.3%	0.9%	38.7%	5.0%
801	50	1553	4.1%	45.4%	14.2%	0.6%	0.4%	0.7%	0.2%	1.1%	0.1%	13.4%	5.5%	6.7%	0.7%	0.1%	3.3%	3.4%
802	50	2007	4.0%	44.2%	14.7%	0.6%	0.4%	0.7%	0.2%	1.0%	0.2%	15.0%	6.2%	6.9%	0.8%	0.1%	2.5%	2.7%
803	50	855	1.9%	20.5%	13.9%	0.6%	0.4%	0.7%	0.2%	1.1%	0.1%	9.4%	3.9%	3.8%	0.1%	0.9%	37.8%	4.6%
804	50	1455	3.3%	36.1%	18.0%	0.8%	0.6%	1.0%	0.3%	1.5%	0.2%	15.0%	6.2%	7.1%	1.0%	0.1%	3.5%	5.4%
805	50	934	2.1%	22.8%	14.2%	0.6%	0.4%	0.7%	0.2%	1.2%	0.2%	17.1%	7.1%	6.8%	0.6%	0.4%	16.0%	9.5%
806	50	1933	3.3%	35.9%	18.9%	0.8%	0.5%	0.9%	0.3%	1.4%	0.2%	15.3%	6.4%	7.3%	1.2%	0.1%	3.5%	4.0%
807	50	1066	2.4%	26.6%	19.4%	0.9%	0.6%	1.1%	0.3%	1.7%	0.1%	14.3%	5.9%	4.8%	0.2%	0.4%	16.1%	5.2%
808	50	801	4.0%	44.4%	22.1%	0.3%	0.2%	0.4%	0.1%	0.6%	0.1%	14.3%	5.9%	6.8%	0.4%	0.0%	0.0%	0.0%
809	50	73	2.6%	29.0%	16.3%	0.7%	0.5%	0.8%	0.2%	1.2%	0.3%	26.5%	11.0%	10.8%	0.1%	0.0%	0.0%	0.0%
814	50	1296	3.3%	36.4%	28.5%	0.7%	0.5%	0.8%	0.2%	1.2%	0.1%	14.1%	5.8%	5.9%	0.6%	0.0%	1.8%	0.0%
815	50	1292	3.5%	38.6%	19.2%	0.7%	0.5%	0.8%	0.3%	1.3%	0.2%	16.2%	6.7%	11.7%	0.3%	0.0%	0.0%	0.0%
816	50	2113	3.3%	36.7%	25.8%	0.6%	0.4%	0.7%	0.2%	1.1%	0.2%	15.8%	6.5%	6.8%	0.5%	0.0%	1.1%	0.1%
817	50	1262	3.6%	39.6%	19.8%	0.6%	0.4%	0.7%	0.2%	1.2%	0.2%	15.3%	6.3%	11.7%	0.3%	0.0%	0.0%	0.0%
818	70	3001	4.8%	53.2%	11.3%	1.2%	0.9%	1.4%	0.5%	2.3%	0.1%	11.2%	4.7%	3.8%	0.2%	0.1%	3.3%	1.0%
819	70	2852	4.5%	49.1%	10.7%	1.5%	1.0%	1.7%	0.5%	2.8%	0.1%	12.4%	5.1%	6.7%	0.8%	0.1%	2.1%	0.9%
820	70	3801	4.5%	49.1%	11.6%	1.3%	0.9%	1.6%	0.5%	2.5%	0.1%	14.0%	5.8%	4.2%	0.2%	0.1%	2.8%	0.8%
821	70	3277	4.4%	47.8%	13.1%	1.4%	1.0%	1.6%	0.5%	2.6%	0.1%	12.4%	5.1%	6.8%	0.7%	0.0%	1.9%	0.8%
822	70	2374	3.8%	41.7%	16.0%	1.0%	0.7%	1.2%	0.4%	1.9%	0.2%	14.6%	6.1%	8.5%	0.9%	0.0%	1.9%	1.1%
823	70	1780	5.0%	55.4%	11.0%	1.1%	0.8%	1.2%	0.4%	2.0%	0.1%	11.6%	4.8%	3.5%	0.3%	0.0%	1.2%	1.7%
824	50	699	2.8%	31.3%	7.4%	2.0%	1.4%	2.4%	0.7%	3.8%	0.1%	12.6%	5.2%	3.8%	0.5%	0.2%	8.0%	17.5%
825	50	260	3.5%	38.4%	7.7%	1.8%	1.3%	2.1%	0.7%	3.3%	0.1%	12.7%	5.3%	10.9%	0.1%	0.0%	2.0%	10.1%
826	70	2021	4.0%	43.5%	12.1%	1.6%	1.1%	1.8%	0.6%	2.9%	0.2%	16.2%	6.7%	4.9%	0.1%	0.1%	4.3%	0.0%
827	70	903	5.8%	63.8%	5.3%	2.3%	1.6%	2.7%	0.8%	4.2%	0.1%	6.5%	2.7%	2.4%	0.1%	0.0%	1.8%	0.0%
828	50	179	3.8%	41.7%	9.8%	4.3%	3.0%	5.0%	1.6%	8.0%	0.1%	5.4%	2.2%	15.1%	0.1%	0.0%	0.0%	0.0%
829	50	477	7.6%	83.1%	7.9%	0.0%	0.0%	0.0%	0.0%	0.0%	0.0%	0.7%	0.3%	0.3%	0.0%	0.0%	0.0%	0.0%
830	50	932	3.3%	36.1%	3.9%	0.5%	0.3%	0.6%	0.2%	0.9%	0.1%	11.5%	4.8%	37.6%	0.3%	0.0%	0.0%	0.0%
831	50	239	4.4%	47.8%	5.5%	0.5%	0.4%	0.6%	0.2%	1.0%	0.2%	17.8%	7.4%	13.3%	0.9%	0.0%	0.0%	0.0%
832	50	190	3.5%	38.9%	9.5%	0.7%	0.5%	0.8%	0.2%	1.2%	0.2%	19.0%	7.9%	15.7%	2.0%	0.0%	0.0%	0.0%
833	50	766	3.8%	42.0%	14.4%	1.0%	0.7%	1.1%	0.4%	1.8%	0.1%	11.6%	4.8%	17.7%	0.6%	0.0%	0.0%	0.0%
834	50	996	3.5%	38.3%	27.3%	1.1%	0.8%	1.3%	0.4%	2.1%	0.1%	10.7%	4.4%	7.5%	0.4%	0.0%	2.1%	0.0%
835	50	502	3.2%	34.7%	34.4%	1.2%	0.9%	1.5%	0.5%	2.3%	0.1%	8.2%	3.4%	4.1%	0.3%	0.1%	5.1%	0.0%
836	50	931	2.3%	25.6%	19.7%	0.9%	0.6%	1.0%	0.3%	1.6%	0.1%	14.3%	5.9%	5.0%	0.2%	0.4%	16.1%	5.9%
837	50	514	3.4%	37.8%	26.9%	0.6%	0.4%	0.7%	0.2%	1.2%	0.1%	13.4%	5.5%	4.6%	0.0%	0.1%	3.0%	1.9%
838	50	625	3.0%	33.0%	28.9%	0.5%	0.4%	0.6%	0.2%	1.0%	0.1%	11.6%	4.8%	8.3%	0.4%	0.0%	0.8%	6.5%
839	50	852	1.9%	21.0%	13.6%	0.6%	0.4%	0.7%	0.2%	1.1%	0.2%	17.5%	7.3%	6.6%	0.6%	0.4%	17.6%	10.4%
840	50	116	4.0%	43.7%	22.2%	0.4%	0.3%	0.4%	0.1%	0.7%	0.1%	13.1%	5.4%	9.2%	0.4%	0.0%	0.0%	0.0%
841	50	135	3.1%	34.1%	17.4%	1.1%	0.8%	1.3%	0.4%	2.1%	0.1%	13.9%	5.7%	3.4%	0.1%	0.4%	15.9%	0.0%
842	50	514	1.7%	18.6%	7.7%	0.5%	0.4%	0.6%	0.2%	0.9%	0.1%	7.2%	3.0%	4.1%	0.2%	1.1%	47.5%	6.1%
843	50	721	1.6%	17.9%	13.2%	0.5%	0.4%	0.6%	0.2%	1.0%	0.1%	8.6%	3.6%	3.8%	0.1%	1.0%	41.9%	5.5%
847	50	1208	3.5%	38.9%	22.6%	0.5%	0.4%	0.6%	0.2%	1.0%	0.1%	10.7%	4.4%	6.2%	0.7%	0.1%	3.3%	6.7%
848	50	1140	3.8%	41.4%	23.7%	0.6%	0.4%	0.7%	0.2%	1.1%	0.1%	10.9%	4.5%	6.3%	0.7%	0.0%	1.7%	3.8%
849	50	145	2.6%	28.0%	10.8%	0.2%	0.1%	0.2%	0.1%	0.4%	0.1%	6.4%	2.7%	2.1%	0.4%	0.1%	4.7%	41.2%
850	50	410	4.0%	44.1%	18.8%	1.2%	0.9%	1.5%	0.5%	2.3%	0.1%	9.1%	3.8%	3.6%	0.9%	0.0%	0.6%	8.6%
851	50	145	2.6%	28.1%	10.8%	0.2%	0.1%	0.2%	0.1%	0.4%	0.1%	6.4%	2.7%	2.1%	0.4%	0.1%	4.7%	41.1%
852	50	241	3.5%	38.0%	16.8%	1.0%	0.7%	1.2%	0.4%	1.9%	0.1%	9.0%	3.7%	3.4%	1.0%	0.0%	1.1%	18.2%
853	50	89	1.0%	11.4%	4.4%	0.1%	0.1%	0.1%	0.0%	0.1%	0.0%	4.0%	1.6%	1.6%	0.3%	0.2%	7.7%	67.3%
854	50	544	4.2%	46.1%	16.2%	1.2%	0.9%	1.5%	0.5%	2.3%	0.1%	9.3%	3.9%	4.8%	0.5%	0.0%	0.5%	8.0%
855	50	101	0.9%	10.1%	3.9%	0.1%	0.0%	0.1%	0.0%	0.1%	0.0%	3.6%	1.5%	1.5%	0.3%	0.2%	6.8%	70.9%
856	50	409	4.2%	46.3%	17.0%	1.3%	0.9%	1.5%	0.5%	2.4%	0.1%	6.6%	2.7%	4.7%	0.5%	0.0%	0.6%	10.7%
859	50	468	4.4%	47.8%	20.9%	0.9%	0.6%	1.0%	0.3%	1.7%	0.1%	11.8%	4.9%	4.7%	1.0%	0.0%	0.0%	0.0%
860	50	447	4.9%	53.7%	17.9%	1.0%	0.7%	1.2%	0.4%	1.8%	0.1%	10.6%	4.4%	3.2%	0.3%	0.0%	0.0%	0.0%
861	50	238	4.8%	53.2%	19.7%	0.7%	0.5%	0.8%	0.2%	1.3%	0.1%	11.2%	4.6%	2.7%	0.2%	0.0%	0.0%	0.0%
862	50	337	4.6%	50.6%	18.7%	0.9%	0.6%	1.0%	0.3%	1.6%	0.1%	12.3%	5.1%	3.9%	0.3%	0.0%	0.0%	0.0%
863	50	333	5.0%	54.5%	19.3%	0.8%	0.5%	0.9%	0.3%	1.4%	0.1%	10.0%	4.2%	2.8%	0.3%	0.0%	0.0%	0.0%
864	50	415	4.6%	50.7%	20.3%	0.7%	0.5%	0.8%	0.3%	1.3%	0.1%	11.7%	4.8%	3.8%	0.3%	0.0%	0.0%	0.0%
865	50	1053	5.1%	55.8%	18.4%	0.5%	0.4%	0.6%	0.2%	1.0%	0.1%	10.1%	4.2%	3.3%	0.3%	0.0%	0.0%	0.0%
866	50	495	4.5%	49.9%	22.7%	0.5%	0.4%	0.6%	0.2%	1.0%	0.1%	11.5%	4.8%	3.6%	0.2%	0.0%	0.0%	0.0%
867	50	191	3.6%	40.1%	20.8%	1.2%	0.8%	1.4%	0.4%	2.2%	0.1%	13.5%	5.6%	8.0%	2.3%	0.0%	0.0%	0.0%
868	50	719	5.1%	56.3%	17.9%	0.4%	0.3%	0.5%	0.2%	0.8%	0.1%	10.2%	4.2%	3.6%	0.3%	0.0%	0.0%	0.0%

Traffic Flows and Breakdown by 16 Vehicle Classes (Year 2026)

Link No.	Speed Limit	Total Vehicle	19 - Motorcycles (MC)	01 - Private Cars (PC)	03 - Taxi	14 - Non-franchised Bus <=6.4t	15 - Non-franchised Bus 6.4-15t	16 - Non-franchised Bus >15t	12 - Private Light Bus <=3.5t	13 - Private Light Bus >3.5t	04 - Light Goods Vehicles <=2.5t	05 - Lt Goods Vehicles 2.5-3.5t	06 - Light Goods Vehicles >3.5t	07 - Heavy Goods Vehicles <=15t	08 - Heavy Goods Vehicles >15t	17 - Franchised Bus (SD)	18 - Franchised Bus (DD)	11 - Public Light Buses
	km/hr	0900-1000																
870	50	18	2.7%	29.1%	22.4%	2.7%	1.9%	3.2%	1.0%	5.1%	0.2%	18.4%	7.6%	5.4%	0.4%	0.0%	0.0%	0.0%
871	50	546	3.9%	43.2%	20.2%	1.0%	0.7%	1.2%	0.4%	1.9%	0.1%	10.9%	4.5%	5.0%	0.5%	0.2%	6.4%	0.0%
872	70	2182	4.6%	51.0%	12.4%	0.9%	0.6%	1.0%	0.3%	1.6%	0.1%	10.9%	4.5%	7.8%	0.0%	0.1%	4.2%	0.0%
873	70	1632	5.0%	54.6%	14.3%	0.9%	0.6%	1.1%	0.3%	1.7%	0.1%	7.9%	3.3%	5.7%	0.0%	0.1%	4.5%	0.0%
874	50	1362	3.8%	41.6%	26.2%	0.6%	0.4%	0.7%	0.2%	1.2%	0.1%	7.9%	3.3%	4.6%	0.5%	0.1%	2.2%	6.5%
875	50	1380	3.5%	37.9%	16.8%	0.6%	0.4%	0.7%	0.2%	1.2%	0.1%	13.4%	5.5%	9.9%	1.0%	0.1%	5.5%	3.2%
876	50	41	0.8%	9.0%	9.6%	0.1%	0.0%	0.1%	0.0%	0.1%	0.1%	7.9%	3.3%	0.3%	0.0%	0.1%	4.2%	64.4%
877	50	67	2.5%	27.2%	20.9%	0.4%	0.3%	0.4%	0.1%	0.7%	0.1%	4.9%	2.0%	1.1%	0.0%	0.0%	0.0%	39.5%
878	50	63	2.4%	26.5%	19.2%	0.4%	0.3%	0.4%	0.1%	0.7%	0.1%	5.1%	2.1%	1.1%	0.0%	0.0%	0.0%	41.6%
879	50	41	0.8%	9.0%	9.6%	0.1%	0.0%	0.1%	0.0%	0.1%	0.1%	7.9%	3.3%	0.3%	0.0%	0.1%	4.2%	64.4%
882	50	609	4.3%	47.2%	21.0%	0.5%	0.3%	0.6%	0.2%	0.9%	0.1%	13.5%	5.6%	5.3%	0.5%	0.0%	0.0%	0.0%
883	50	746	2.6%	29.0%	31.8%	0.7%	0.5%	0.8%	0.3%	1.3%	0.1%	11.9%	4.9%	6.0%	0.8%	0.2%	8.4%	0.6%
884	50	742	2.6%	29.0%	31.9%	0.7%	0.5%	0.8%	0.3%	1.3%	0.1%	11.8%	4.9%	6.0%	0.8%	0.2%	8.4%	0.6%
885	50	739	2.6%	29.0%	32.0%	0.7%	0.5%	0.9%	0.3%	1.4%	0.1%	11.7%	4.8%	5.9%	0.8%	0.2%	8.5%	0.6%
886	50	735	2.6%	29.0%	32.1%	0.7%	0.5%	0.9%	0.3%	1.4%	0.1%	11.5%	4.8%	5.9%	0.8%	0.2%	8.5%	0.6%
887	50	732	2.6%	29.0%	32.2%	0.7%	0.5%	0.9%	0.3%	1.4%	0.1%	11.4%	4.7%	5.9%	0.9%	0.2%	8.5%	0.6%
888	50	729	2.6%	29.1%	32.3%	0.7%	0.5%	0.9%	0.3%	1.4%	0.1%	11.3%	4.7%	5.8%	0.9%	0.2%	8.6%	0.6%
889	50	725	2.6%	29.1%	32.4%	0.7%	0.5%	0.9%	0.3%	1.4%	0.1%	11.2%	4.6%	5.8%	0.9%	0.2%	8.6%	0.6%
890	50	722	2.7%	29.1%	32.5%	0.7%	0.5%	0.9%	0.3%	1.4%	0.1%	11.0%	4.6%	5.8%	0.9%	0.2%	8.7%	0.6%
891	50	718	2.7%	29.1%	32.7%	0.8%	0.5%	0.9%	0.3%	1.4%	0.1%	10.9%	4.5%	5.7%	1.0%	0.2%	8.7%	0.6%
892	50	715	2.7%	29.1%	32.8%	0.8%	0.5%	0.9%	0.3%	1.4%	0.1%	10.8%	4.5%	5.7%	1.0%	0.2%	8.7%	0.6%
893	50	712	2.7%	29.2%	32.9%	0.8%	0.5%	0.9%	0.3%	1.4%	0.1%	10.6%	4.4%	5.6%	1.0%	0.2%	8.8%	0.6%
894	50	708	2.7%	29.2%	33.0%	0.8%	0.5%	0.9%	0.3%	1.4%	0.1%	10.5%	4.4%	5.6%	1.1%	0.2%	8.8%	0.6%
895	50	15	2.3%	25.1%	26.9%	0.1%	0.1%	0.2%	0.1%	0.3%	0.2%	22.2%	9.2%	11.6%	1.7%	0.0%	0.0%	0.0%
896	50	15	2.3%	25.1%	26.9%	0.1%	0.1%	0.2%	0.1%	0.3%	0.2%	22.2%	9.2%	11.6%	1.7%	0.0%	0.0%	0.0%
897	50	28	3.1%	33.6%	15.9%	0.8%	0.6%	1.0%	0.3%	1.5%	0.2%	21.0%	8.7%	11.4%	1.8%	0.0%	0.0%	0.0%
898	50	28	3.1%	33.6%	15.9%	0.8%	0.6%	1.0%	0.3%	1.5%	0.2%	21.0%	8.7%	11.4%	1.8%	0.0%	0.0%	0.0%
899	50	15	2.3%	25.1%	26.9%	0.1%	0.1%	0.2%	0.1%	0.3%	0.2%	22.2%	9.2%	11.6%	1.7%	0.0%	0.0%	0.0%
900	50	15	2.3%	25.1%	26.9%	0.1%	0.1%	0.2%	0.1%	0.3%	0.2%	22.2%	9.2%	11.6%	1.7%	0.0%	0.0%	0.0%
901	50	21	2.2%	24.7%	18.8%	0.5%	0.4%	0.6%	0.2%	1.0%	0.2%	23.4%	9.7%	14.2%	4.0%	0.0%	0.0%	0.0%
902	50	21	2.2%	24.7%	18.8%	0.5%	0.4%	0.6%	0.2%	1.0%	0.2%	23.4%	9.7%	14.2%	4.0%	0.0%	0.0%	0.0%
903	50	15	2.3%	25.1%	26.9%	0.1%	0.1%	0.2%	0.1%	0.3%	0.2%	22.2%	9.2%	11.6%	1.7%	0.0%	0.0%	0.0%
904	50	15	2.3%	25.1%	26.9%	0.1%	0.1%	0.2%	0.1%	0.3%	0.2%	22.2%	9.2%	11.6%	1.7%	0.0%	0.0%	0.0%
905	50	21	2.2%	24.7%	18.8%	0.5%	0.4%	0.6%	0.2%	1.0%	0.2%	23.4%	9.7%	14.2%	4.0%	0.0%	0.0%	0.0%
906	50	607	2.7%	29.3%	11.2%	0.5%	0.4%	0.6%	0.2%	1.0%	0.2%	18.8%	7.8%	8.9%	1.5%	0.2%	9.7%	7.1%
907	50	589	2.7%	29.1%	11.1%	0.5%	0.4%	0.6%	0.2%	0.9%	0.2%	18.7%	7.8%	8.8%	1.4%	0.2%	10.0%	7.3%
908	50	571	2.6%	29.0%	10.9%	0.5%	0.4%	0.6%	0.2%	0.9%	0.2%	18.6%	7.7%	8.8%	1.4%	0.2%	10.3%	7.5%
909	50	553	2.6%	28.8%	10.8%	0.5%	0.4%	0.6%	0.2%	0.9%	0.2%	18.5%	7.7%	8.8%	1.4%	0.3%	10.7%	7.8%
910	50	534	2.6%	28.6%	10.6%	0.5%	0.3%	0.6%	0.2%	0.9%	0.2%	18.4%	7.6%	8.7%	1.3%	0.3%	11.1%	8.0%
911	50	516	2.6%	28.5%	10.4%	0.5%	0.3%	0.6%	0.2%	0.9%	0.2%	18.3%	7.6%	8.7%	1.3%	0.3%	11.4%	8.3%
912	50	498	2.6%	28.3%	10.2%	0.5%	0.3%	0.6%	0.2%	0.9%	0.2%	18.1%	7.5%	8.7%	1.3%	0.3%	11.9%	8.6%
913	50	480	2.6%	28.0%	10.0%	0.5%	0.3%	0.6%	0.2%	0.9%	0.2%	18.0%	7.5%	8.6%	1.2%	0.3%	12.3%	9.0%
914	50	461	2.5%	27.8%	9.7%	0.5%	0.3%	0.5%	0.2%	0.9%	0.2%	17.8%	7.4%	8.6%	1.2%	0.3%	12.8%	9.3%
915	50	443	2.5%	27.6%	9.5%	0.5%	0.3%	0.5%	0.2%	0.8%	0.2%	17.7%	7.3%	8.5%	1.1%	0.3%	13.3%	9.7%
916	50	425	2.5%	27.3%	9.2%	0.4%	0.3%	0.5%	0.2%	0.8%	0.2%	17.5%	7.2%	8.5%	1.1%	0.3%	13.9%	10.1%
917	50	407	2.5%	27.0%	8.9%	0.4%	0.3%	0.5%	0.2%	0.8%	0.2%	17.3%	7.2%	8.4%	1.0%	0.3%	14.5%	10.6%
918	50	641	3.4%	37.5%	19.6%	0.8%	0.5%	0.9%	0.3%	1.4%	0.2%	16.3%	6.8%	9.1%	1.1%	0.0%	0.0%	2.0%
919	50	13	2.7%	29.3%	31.3%	0.0%	0.0%	0.0%	0.0%	0.0%	0.3%	25.8%	10.7%	0.0%	0.0%	0.0%	0.0%	0.0%
920	50	528	3.5%	38.2%	19.3%	0.7%	0.5%	0.8%	0.3%	1.3%	0.2%	17.2%	7.1%	9.9%	1.0%	0.0%	0.0%	0.0%
921	50	46	0.7%	8.0%	8.6%	0.1%	0.1%	0.1%	0.0%	0.2%	0.1%	7.1%	2.9%	1.1%	0.0%	1.5%	61.8%	7.7%
922	50	427	3.8%	41.3%	24.2%	0.6%	0.5%	0.8%	0.2%	1.2%	0.1%	9.2%	3.8%	6.8%	0.2%	0.2%	7.2%	0.0%
923	50	13	2.7%	29.3%	31.3%	0.0%	0.0%	0.0%	0.0%	0.0%	0.3%	25.8%	10.7%	0.0%	0.0%	0.0%	0.0%	0.0%
924	50	13	2.7%	29.3%	31.3%	0.0%	0.0%	0.0%	0.0%	0.0%	0.3%	25.8%	10.7%	0.0%	0.0%	0.0%	0.0%	0.0%
925	50	13	2.7%	29.3%	31.3%	0.0%	0.0%	0.0%	0.0%	0.0%	0.3%	25.8%	10.7%	0.0%	0.0%	0.0%	0.0%	0.0%
926	50	13	2.7%	29.3%	31.3%	0.0%	0.0%	0.0%	0.0%	0.0%	0.3%	25.8%	10.7%	0.0%	0.0%	0.0%	0.0%	0.0%
927	50	187	3.1%	33.8%	20.4%	0.8%	0.6%	0.9%	0.3%	1.5%	0.1%	10.7%	4.4%	6.1%	0.5%	0.0%	0.0%	16.9%
928	50	49	0.7%	7.5%	8.2%	0.1%	0.1%	0.1%	0.0%	0.2%	0.1%	6.6%	2.7%	1.7%	0.6%	0.2%	7.0%	64.4%
929	50	152	3.6%	39.2%	21.6%	1.3%	0.9%	1.6%	0.5%	2.5%	0.2%	16.5%	6.8%	5.0%	0.3%	0.0%	0.0%	0.0%
930	50	179	3.0%	32.8%	24.6%	0.8%	0.6%	1.0%	0.3%	1.6%	0.2%	16.3%	6.8%	8.1%	2.1%	0.0%	0.0%	2.0%
931	50	76	3.7%	40.4%	22.4%	1.1%	0.8%	1.3%	0.4%	2.0%	0.2%	15.8%	6.5%	4.9%	0.7%	0.0%	0.0%	0.0%
932	50	74	2.8%	31.0%	25.6%	0.1%	0.1%	0.1%	0.0%	0.2%	0.2%	20.2%	8.4%	5.3%	0.1%	0.0%	0.0%	5.9%
933	50	313	3.4%	36.8%	30.5%	0.2%	0.1%	0.2%	0.1%	0.3%	0.1%	8.8%	3.7%	2.5%	0.2%	0.1%	4.1%	8.9%
934	50	57	2.5%	27.5%	15.4%	0.3%	0.2%	0.4%	0.1%	0.6%	0.3%	27.4%	11.4%	6.0%	0.2%	0.0%	0.0%	7.6%
935	50	200	3.4%	37.1%	26.1%	0.2%	0.1%	0.2%	0.1%	0.3%	0.1%	6.8%	2.8%	2.0%	0.1%	0.2%	6.4%	14.0%
936	50	291	2.6%	29.0%	19.5%	0.3%	0.2%	0.3%	0.1%	0.5%	0.2%	17.9%	7.4%	5.6%	0.7%	0.1%	4.1%	11.4%
937	50	372	2.9%	31.8%	21.3%	0.3%	0.2%	0.4%	0.1%	0.6%	0.2%	15.8%	6.6%	3.3%	0.2%	0.1%	5.7%	10.4%
938	50	234	2.6%	29.0%	17.4%	0.3%	0.2%	0.3%	0.1%	0.5%	0.2%	22.0%	9.1%	6.6%	0.7%	0.1%	5.1%	5.6%
939	50	556	3.3%	36.2%	27.0%	0.3%	0.2%	0.3%	0.1%	0.5%	0.1%	12.6%	5.2%	2.9%	0.1%	0.1%	6.2%	4.9%
940	50	474	2.8%	30.8%	22.3%	0.4%	0.3%	0.5%	0.2%	0.8%	0.2%	21.4%	8.9%	5.3%	0.3%	0.1%	2.3%	3.3%
941	50	407	2.7%	29.5%	22.4%	0.4%	0.3%	0.5%	0.2%	0.8%	0.2%	21.7%	9.0%	5.3%	0.3%	0.1%	2.7%	3.9%
942	50	141	3.8%	42.3%	23.8%	0.3%	0.2%	0.3%	0.1%	0.5%	0.2%	15.7%	6.5%	5.9%	0.4%	0.0%	0.0%	0.0%
943	50	113	2.5%	27.5%	12.7%	0.8%	0.6%	0.9%	0.3%	1.5%	0.3%	29.4%	12.2%	10.3%	1.1%	0.0%	0.0%	0.0%
944	50	139	2.7%	29.2%	17.5%	0.5%	0.3%	0.5%	0.2%	0.9%	0.2%	22.5%	9.3%	7.2%	0.9%	0.1%	5.5%	2.5%
945	50	474	3.2%	35.0%	19.7%	0.8%	0.5%	0.9%	0.3%	1.4%	0.2%	16.7%	6.9%	6.1%	0.5%	0.0%	1.8%	6.1%
946	50	89	2.8%	30.5%	19.8%	0.1%	0.1%	0.1%	0.0%	0.2%	0.2%	19.6%	8.1%	5.2%	0.3%	0.2%	8.7%	4.0%
947	50	396	2.9%	31.3%	17.0%	0.9%	0.6%	1.1%	0.3%	1.7%	0.2%	19.3%	8.0%	6.8%	0.5%	0.1%	2.2%	7.3%
948	50	16	2.1%	22.7%	24.3%	0.1%	0.0%	0.1%	0.0%	0.1%	0.2%	20.0%	8.3%	0.6%	0.0%	0.0%	0.0%	21.7%
949	50	39	2.3%	25.7%	10.1%	1.0%	0.7%	1.1%	0.4%	1.8%	0.1%	8.2%	3.4%	2.9%	0.2%	0.0%	0.0%	42.2%
950	50	16	2.1%	22.7%	24.3%	0.1%	0.0%	0.1%	0.0%	0.1%	0.2%	20.0%	8.3%	0.6%	0.0%	0.0%	0.0%	21.7%
951	50	39	2.3%	25.7%	10.1%	1.0%	0.7%	1.1%	0.4%	1.8%	0.1%	8.2%	3.4%	2.9%	0.2%	0.0%	0.0%	42.2%
952	50	16	2.1%	22.7%	24.3%	0.1%	0.0%	0.1%	0.0%	0.1%	0.2%	20.0%	8.3%	0.6%	0.0%	0.0%	0.0%	21.7%
953	50	39	2.3%	25.7%	10.1%	1.0%	0.7%	1.1%	0.4%	1.8%	0.1%	8.2%	3.4%	2.9%	0.2%	0.0%	0.0%	42.2%
954	50	16	2.1%	22.7%	24.3%	0.1%	0.0%	0.1%	0.0%	0.1%	0.2%	20.0%	8.3%	0.6%	0.0%	0.0%	0.0%	21.7%
955	50	39	2.3%	25.7%	10.1%	1.0%	0.7%	1.1%	0.4%	1.8%	0.1%	8.2%	3.4%	2.9%	0.2%	0.0%	0.0%	42.2%
956	50	16	2.1%	22.7%	24.3%	0.1%	0.0%	0.1%	0.0%	0.1%	0.2%	20.0%	8.3%	0.6%	0.0%	0.0%	0.0%	21.7%
957	50	39	2.3%	25.7%	10.1%	1.0%	0.7%	1.1%	0.4%	1.8%	0.1%	8.2%	3.4%	2.9%	0.2%	0.0%	0.0%	42.2%
958	50	13	2.7%	29.3%	31.3%	0.0%	0.0%	0.0%	0.0%	0.0%	0.3%	25.8%	10.7%	0.0%	0.0%	0.0%	0.0%	0.0%
959	50	13	2.7%	29.3%	31.3%	0.0%	0.0%	0.0%	0.0%	0.0%	0.3%	25.8%	10.7%	0.0%	0.0%	0.0%	0.0%	0.0%
960	50	91	0.4%	4.0%	4.3%	0.0%	0.0%	0.0%	0.0%	0.0%	0.0%	3.5%	1.5%	0.0%	0.0%	0.2%	7.5%	78.6%
961	50	155	2.9%	32.0%	12.0%	1.5%	1.0%	1.7%	0.5%	2.8%	0.1%	6.5%	2.7%	5.8%	0.5%	0.0%	1.7%	28.3%
962	50	13	2.7%	29.3%	31.3%	0.0%	0.0%	0.0%	0.0%	0.0%	0.3%	25.8%	10.7%	0.0%	0.0%	0.0%	0.0%	0.0%
963	50	13	2.7%	29.3%	31.3%	0.0%	0.0%	0.0%	0.0%	0.0%	0.3%	25.8%	10.7%	0.0%	0.0%	0.0%	0.0%	0.0%
964	50	13	2.7%	29.3%	31.3%	0.0%	0.0%	0.0%	0.0%	0.0%	0.3%	25.8%	10.7%	0.0%	0.0%	0.0%	0.0%	0.0%
965	50	13	2.7%	29.3%	31.3%	0.0%	0.0%	0.0%	0.0%	0.0%	0.3%	25.8%	10.7%	0.0%	0.0%	0.0%	0.0%	0.0%
966	50	56	4.9%	53.5%	19.9%	0.7%	0.5%	0.8%	0.2%	1.2%	0.1%	10.4%	4.3%	3.2%	0.4%	0.0%	0.0%	0.0%
968	50	91	0.4%	4.0%	4.3%	0.0%	0.0%	0.0%	0.0%	0.0%	0.0%	3.5%	1.5%	0.0%	0.0%	0.2%	7.5%	78.6%
969	50	155	2.9%	32.0%	12.0%	1.5%	1.0%	1.7%	0.5%	2.8%	0.1%	6.5%	2.7%	5.8%	0.5%	0.0%	1.7%	28.3%
970	50	91	0.4%	4.0%	4.3%	0.0%	0.0%	0.0%	0.0%	0.0%	0.0%	3.5%	1.5%	0.0%	0.0%	0.2%	7.5%	78.6%
971	50	155	2.9%	32.0%	12.0%	1.5%	1.0%	1.7%	0.5%	2.8%	0.1%	6.5%	2.7%	5.8%	0.5%	0.0%	1.7%	28.3%
972	50	91	0.4%	4.0%	4.3%	0.0%	0.0%	0.0%	0.0%	0.0%	0.0%	3.5%	1.5%	0.0%	0.0%	0.2%	7.5%	78.6%
973	50	155	2.9%	32.0%	12.0%	1.5%	1.0%	1.7%	0.5%	2.8%	0.1%	6.5%	2.7%	5.8%	0.5%	0.0%	1.7%	28.3%
974	50	91	0.4%	4.0%	4.3%	0.0%	0.0%	0.0%	0.0%	0.0%	0.0%	3.5%	1.5%	0.0%	0.0%	0.2%	7.5%	78.6%
975	50	155	2.9%	32.0%	12.0%	1.5%	1.0%	1.7%	0.5%	2.8%	0.1%	6.5%	2.7%	5.8%	0.5%	0.0%	1.7%	28.3%
976	50	13	2.7%	29.3%	31.3%	0.0%	0.0%	0.0%	0.0%	0.0%	0.3%	25.8%	10.7%	0.0%	0.0%	0.0%	0.0%	0.0%
977	50	13	2.7%	29.3%	31.3%	0.0%	0.0%	0.0%	0.0%	0.0%	0.3%	25.8%	10.7%	0.0%	0.0%	0.0%	0.0%	0.0%

Traffic Flows and Breakdown by 16 Vehicle Classes (Year 2026)

Link No.	Speed Limit	Total Vehicle	19 - Motorcycles (MC)	01 - Private Cars (PC)	03 - Taxi	14 - Non-franchised Bus <=6.4t	15 - Non-franchised Bus 6.4-15t	16 - Non-franchised Bus >15t	12 - Private Light Bus <=3.5t	13 - Private Light Bus >3.5t	04 - Light Goods Vehicles <=2.5t	05 - Lt Goods Vehicles 2.5-3.5t	06 - Light Goods Vehicles >3.5t	07 - Heavy Goods Vehicles <=15t	08 - Heavy Goods Vehicles >15t	17 - Franchised Bus (SD)	18 - Franchised Bus (DD)	11 - Public Light Buses
	km/hr	0900-1000																
978	50	13	2.7%	29.3%	31.3%	0.0%	0.0%	0.0%	0.0%	0.0%	0.3%	25.8%	10.7%	0.0%	0.0%	0.0%	0.0%	0.0%
979	50	13	2.7%	29.3%	31.3%	0.0%	0.0%	0.0%	0.0%	0.0%	0.3%	25.8%	10.7%	0.0%	0.0%	0.0%	0.0%	0.0%
980	50	13	2.7%	29.3%	31.3%	0.0%	0.0%	0.0%	0.0%	0.0%	0.3%	25.8%	10.7%	0.0%	0.0%	0.0%	0.0%	0.0%
981	50	13	2.7%	29.3%	31.3%	0.0%	0.0%	0.0%	0.0%	0.0%	0.3%	25.8%	10.7%	0.0%	0.0%	0.0%	0.0%	0.0%
982	50	190	2.7%	29.9%	11.7%	1.3%	0.9%	1.5%	0.5%	2.4%	0.1%	6.9%	2.9%	5.6%	0.4%	0.0%	1.4%	31.9%
983	50	190	2.7%	29.9%	11.7%	1.3%	0.9%	1.5%	0.5%	2.4%	0.1%	6.9%	2.9%	5.6%	0.4%	0.0%	1.4%	31.9%
984	50	187	3.1%	33.8%	20.4%	0.8%	0.6%	0.9%	0.3%	1.5%	0.1%	10.7%	4.4%	6.1%	0.5%	0.0%	0.0%	16.9%
985	50	49	0.7%	7.5%	8.2%	0.1%	0.1%	0.1%	0.0%	0.2%	0.1%	6.6%	2.7%	1.7%	0.6%	0.2%	7.0%	64.4%
986	70	221	3.4%	37.0%	28.1%	0.9%	0.7%	1.1%	0.3%	1.7%	0.1%	11.3%	4.7%	6.0%	1.5%	0.1%	3.1%	0.0%
987	70	322	3.0%	33.3%	24.9%	1.9%	1.3%	2.2%	0.7%	3.6%	0.1%	10.9%	4.5%	5.2%	1.2%	0.1%	2.1%	4.9%
988	70	891	3.7%	40.9%	19.2%	1.3%	0.9%	1.5%	0.5%	2.4%	0.1%	12.9%	5.3%	8.4%	0.2%	0.0%	0.5%	2.2%
989	70	790	3.9%	42.9%	19.4%	0.9%	0.7%	1.1%	0.3%	1.7%	0.1%	13.3%	5.5%	9.1%	0.2%	0.0%	0.5%	0.4%
990	50	101	2.3%	25.5%	17.9%	4.1%	2.9%	4.8%	1.5%	7.5%	0.1%	9.9%	4.1%	3.5%	0.5%	0.0%	0.0%	15.6%
992	70	4039	3.3%	36.0%	21.4%	0.8%	0.5%	0.9%	0.3%	1.4%	0.1%	13.3%	5.5%	6.9%	0.7%	0.1%	3.4%	5.5%
993	70	3906	3.7%	40.7%	17.0%	0.8%	0.6%	1.0%	0.3%	1.5%	0.1%	11.7%	4.9%	6.7%	0.3%	0.1%	4.1%	6.3%
994	50	943	4.7%	51.2%	19.2%	0.8%	0.5%	0.9%	0.3%	1.4%	0.1%	11.0%	4.5%	3.7%	0.3%	0.0%	1.1%	0.4%
995	50	218	4.4%	48.2%	25.0%	0.8%	0.5%	0.9%	0.3%	1.4%	0.1%	9.5%	3.9%	2.8%	0.2%	0.0%	2.0%	0.0%
996	50	453	2.7%	29.3%	12.4%	0.7%	0.5%	0.8%	0.2%	1.2%	0.2%	19.0%	7.9%	8.2%	1.6%	0.2%	9.1%	6.0%
998	50	226	2.8%	30.6%	13.7%	0.4%	0.3%	0.5%	0.2%	0.8%	0.1%	13.7%	5.7%	11.7%	0.8%	0.2%	6.4%	12.0%
999	50	378	4.1%	44.9%	30.4%	0.3%	0.2%	0.4%	0.1%	0.6%	0.1%	6.8%	2.8%	1.9%	0.1%	0.1%	5.2%	1.9%
1001	50	224	3.0%	33.2%	11.7%	1.0%	0.7%	1.2%	0.4%	2.0%	0.1%	12.0%	5.0%	7.7%	1.2%	0.0%	0.0%	20.7%
1002	50	329	3.4%	37.8%	18.6%	0.6%	0.4%	0.6%	0.2%	1.0%	0.1%	10.9%	4.5%	6.6%	1.1%	0.0%	0.0%	14.1%
1003	50	1405	3.2%	34.6%	17.1%	0.6%	0.4%	0.7%	0.2%	1.1%	0.2%	18.0%	7.4%	14.0%	1.1%	0.0%	0.0%	1.4%
1004	50	1062	3.4%	36.9%	7.3%	0.4%	0.3%	0.5%	0.2%	0.8%	0.1%	12.9%	5.3%	31.5%	0.3%	0.0%	0.0%	0.0%
1006	70	3432	3.6%	39.8%	17.2%	0.9%	0.6%	1.0%	0.3%	1.6%	0.1%	11.2%	4.6%	7.0%	0.3%	0.1%	4.4%	7.2%
1007	70	4039	3.3%	36.0%	21.4%	0.8%	0.5%	0.9%	0.3%	1.4%	0.1%	13.3%	5.5%	6.9%	0.7%	0.1%	3.4%	5.5%
1008	50	118	3.9%	43.1%	33.1%	1.2%	0.8%	1.4%	0.4%	2.2%	0.1%	7.1%	2.9%	3.7%	0.1%	0.0%	0.0%	0.0%
1011	70	1849	4.5%	49.6%	15.9%	1.7%	1.2%	2.0%	0.6%	3.2%	0.1%	10.2%	4.2%	5.6%	0.1%	0.0%	0.9%	0.0%
1012	70	1972	4.7%	51.9%	10.2%	1.4%	1.0%	1.6%	0.5%	2.5%	0.1%	11.7%	4.8%	6.4%	0.3%	0.0%	1.9%	0.9%
1014	70	2707	3.4%	36.9%	15.6%	0.8%	0.5%	0.9%	0.3%	1.4%	0.1%	12.5%	5.2%	5.5%	0.6%	0.2%	9.3%	6.9%
1015	50	347	4.1%	44.8%	22.8%	0.8%	0.5%	0.9%	0.3%	1.4%	0.1%	5.2%	2.2%	1.6%	0.2%	0.4%	14.8%	0.0%
1016	50	271	2.9%	32.0%	20.5%	0.5%	0.3%	0.6%	0.2%	0.9%	0.3%	24.6%	10.2%	5.6%	0.1%	0.0%	1.3%	0.0%
1017	70	2683	4.5%	49.4%	16.2%	0.6%	0.4%	0.7%	0.2%	1.0%	0.1%	12.8%	5.3%	7.0%	0.7%	0.0%	1.1%	0.1%
1020	50	34	4.0%	43.9%	26.5%	0.7%	0.5%	0.9%	0.3%	1.4%	0.1%	9.5%	3.9%	8.0%	0.2%	0.0%	0.0%	0.0%
1021	50	33	3.5%	38.7%	30.7%	1.0%	0.7%	1.1%	0.4%	1.8%	0.1%	10.4%	4.3%	6.9%	0.4%	0.0%	0.0%	0.0%
3001	50	870	1.3%	14.8%	74.5%	1.6%	1.1%	1.9%	0.6%	3.0%	0.0%	0.4%	0.2%	0.0%	0.0%	0.0%	0.0%	0.7%
3002	50	921	1.3%	14.8%	74.5%	1.6%	1.1%	1.9%	0.6%	3.0%	0.0%	0.4%	0.1%	0.0%	0.0%	0.0%	0.0%	0.7%
3003	50	354	3.5%	38.6%	30.7%	1.0%	0.7%	1.1%	0.3%	1.8%	0.1%	10.3%	4.2%	6.8%	0.4%	0.0%	0.5%	0.0%
3004	50	388	4.0%	43.9%	26.5%	0.7%	0.5%	0.9%	0.3%	1.4%	0.1%	9.2%	3.8%	7.9%	0.2%	0.0%	0.4%	0.0%
3005	50	33	3.5%	38.7%	30.7%	1.0%	0.7%	1.1%	0.4%	1.8%	0.1%	10.4%	4.3%	6.9%	0.4%	0.0%	0.0%	0.0%
3006	50	34	4.0%	43.9%	26.5%	0.7%	0.5%	0.9%	0.3%	1.4%	0.1%	9.5%	3.9%	8.0%	0.2%	0.0%	0.0%	0.0%
3007	50	942	1.4%	15.4%	73.5%	1.6%	1.1%	1.9%	0.6%	3.0%	0.0%	0.4%	0.2%	0.2%	0.0%	0.0%	0.0%	0.7%
3008	50	890	1.4%	15.5%	73.4%	1.6%	1.1%	1.9%	0.6%	3.0%	0.0%	0.4%	0.2%	0.3%	0.0%	0.0%	0.0%	0.7%
3009	50	870	1.3%	14.8%	74.5%	1.6%	1.1%	1.9%	0.6%	3.0%	0.0%	0.4%	0.2%	0.0%	0.0%	0.0%	0.0%	0.7%
3010	50	13	2.7%	29.3%	31.3%	0.0%	0.0%	0.0%	0.0%	0.0%	0.3%	25.8%	10.7%	0.0%	0.0%	0.0%	0.0%	0.0%
3011	50	943	1.4%	15.6%	73.4%	1.6%	1.1%	1.9%	0.6%	3.0%	0.0%	0.3%	0.1%	0.3%	0.0%	0.0%	0.0%	0.7%
3012	50	1245	2.0%	22.0%	61.3%	1.4%	1.0%	1.7%	0.5%	2.6%	0.0%	3.2%	1.3%	2.1%	0.1%	0.0%	0.1%	0.5%
3013	50	1331	2.2%	23.9%	59.7%	1.4%	1.0%	1.6%	0.5%	2.5%	0.0%	2.9%	1.2%	2.5%	0.1%	0.0%	0.1%	0.5%
3014	50	204	3.8%	41.4%	32.9%	1.0%	0.7%	1.2%	0.4%	1.9%	0.1%	7.8%	3.3%	5.2%	0.3%	0.0%	0.0%	0.0%
3015	50	251	4.3%	47.0%	28.4%	0.8%	0.6%	0.9%	0.3%	1.5%	0.1%	7.1%	2.9%	6.1%	0.2%	0.0%	0.0%	0.0%
3016	50	182	4.3%	47.5%	28.7%	0.8%	0.6%	0.9%	0.3%	1.5%	0.1%	6.7%	2.8%	5.8%	0.1%	0.0%	0.0%	0.0%
3017	50	171	3.8%	42.2%	33.5%	1.0%	0.7%	1.2%	0.4%	1.9%	0.1%	7.1%	2.9%	4.7%	0.3%	0.0%	0.0%	0.0%
3018	50	1847	2.6%	29.0%	52.0%	1.3%	0.9%	1.5%	0.5%	2.4%	0.0%	4.4%	1.8%	3.0%	0.2%	0.0%	0.1%	0.3%
3019	50	1991	2.9%	31.5%	49.8%	1.2%	0.8%	1.4%	0.4%	2.2%	0.0%	4.1%	1.7%	3.5%	0.1%	0.0%	0.1%	0.3%
3020	50	61	4.5%	49.6%	29.9%	0.8%	0.6%	1.0%	0.3%	1.6%	0.1%	5.3%	2.2%	4.0%	0.1%	0.0%	0.0%	0.0%
3021	50	103	4.0%	44.1%	35.1%	1.1%	0.8%	1.3%	0.4%	2.0%	0.1%	5.3%	2.2%	3.5%	0.2%	0.0%	0.0%	0.0%
3022	50	1869	2.7%	29.1%	51.8%	1.3%	0.9%	1.5%	0.5%	2.4%	0.0%	4.4%	1.8%	3.0%	0.2%	0.0%	0.1%	0.3%
3023	50	1948	2.9%	31.4%	49.9%	1.2%	0.8%	1.4%	0.4%	2.2%	0.0%	4.0%	1.7%	3.5%	0.1%	0.0%	0.1%	0.3%
3024	50	134	3.9%	43.2%	34.4%	1.1%	0.8%	1.3%	0.4%	2.0%	0.1%	6.1%	2.5%	4.0%	0.3%	0.0%	0.0%	0.0%
3025	50	87	4.4%	48.5%	29.3%	0.8%	0.6%	1.0%	0.3%	1.5%	0.1%	5.9%	2.4%	5.1%	0.1%	0.0%	0.0%	0.0%
3026	50	1916	2.7%	29.2%	51.6%	1.3%	0.9%	1.5%	0.5%	2.4%	0.0%	4.4%	1.8%	3.0%	0.2%	0.0%	0.1%	0.3%
3027	50	1948	2.9%	31.4%	49.9%	1.2%	0.8%	1.4%	0.4%	2.2%	0.0%	4.0%	1.7%	3.5%	0.1%	0.0%	0.1%	0.3%
3028	50	1384	3.0%	32.8%	46.3%	1.1%	0.8%	1.3%	0.4%	2.1%	0.1%	5.3%	2.2%	3.7%	0.3%	0.0%	0.1%	0.4%
3029	50	1237	3.1%	34.0%	45.1%	1.3%	0.9%	1.5%	0.5%	2.4%	0.0%	4.8%	2.0%	3.5%	0.1%	0.0%	0.1%	0.5%
3030	50	1655	3.0%	32.8%	49.5%	1.3%	0.9%	1.5%	0.5%	2.4%	0.0%	3.9%	1.6%	2.4%	0.1%	0.0%	0.0%	0.0%
3031	50	1834	3.1%	34.3%	48.3%	1.0%	0.7%	1.2%	0.4%	1.9%	0.0%	4.0%	1.6%	3.2%	0.1%	0.0%	0.0%	0.0%
3032	50	1697	3.0%	32.9%	49.3%	1.3%	0.9%	1.5%	0.5%	2.4%	0.0%	4.0%	1.7%	2.4%	0.1%	0.0%	0.0%	0.0%
3033	50	1795	3.1%	34.3%	48.4%	1.0%	0.7%	1.2%	0.4%	1.9%	0.0%	3.9%	1.6%	3.2%	0.1%	0.0%	0.0%	0.0%
3034	50	1113	3.0%	33.0%	49.3%	1.2%	0.9%	1.4%	0.5%	2.3%	0.0%	4.3%	1.8%	2.1%	0.1%	0.0%	0.0%	0.0%
3035	50	1176	3.2%	35.1%	48.1%	0.8%	0.6%	1.0%	0.3%	1.5%	0.0%	4.1%	1.7%	3.4%	0.1%	0.0%	0.0%	0.0%
3036	50	1384	3.0%	32.8%	46.3%	1.1%	0.8%	1.3%	0.4%	2.1%	0.1%	5.3%	2.2%	3.7%	0.3%	0.0%	0.1%	0.4%
3037	50	1210	3.1%	34.0%	45.1%	1.3%	0.9%	1.5%	0.5%	2.4%	0.0%	4.8%	2.0%	3.5%	0.1%	0.0%	0.1%	0.5%
3038	50	1384	3.0%	32.8%	46.3%	1.1%	0.8%	1.3%	0.4%	2.1%	0.1%	5.3%	2.2%	3.7%	0.3%	0.0%	0.1%	0.4%
3039	50	1210	3.1%	34.0%	45.1%	1.3%	0.9%	1.5%	0.5%	2.4%	0.0%	4.8%	2.0%	3.5%	0.1%	0.0%	0.1%	0.5%
3040	50	1209	3.7%	40.4%	39.1%	0.8%	0.6%	1.0%	0.3%	1.6%	0.1%	6.6%	2.7%	2.4%	0.1%	0.0%	0.1%	0.5%
3041	50	1098	3.4%	37.1%	37.0%	1.0%	0.7%	1.2%	0.4%	1.9%	0.1%	9.0%	3.7%	3.6%	0.2%	0.0%	0.2%	0.6%
3042	50	249	4.3%	46.8%	22.4%	0.7%	0.5%	0.9%	0.3%	1.4%	0.1%	14.1%	5.8%	2.6%	0.2%	0.0%	0.0%	0.0%
3043	50	237	4.3%	47.5%	21.3%	0.7%	0.5%	0.8%	0.2%	1.3%	0.1%	14.4%	6.0%	2.6%	0.2%	0.0%	0.0%	0.0%
3044	50	1069	3.3%	36.0%	39.0%	1.0%	0.7%	1.1%	0.3%	1.8%	0.1%	8.6%	3.6%	3.7%	0.2%	0.0%	0.2%	0.6%
3045	50	1168	3.6%	39.6%	40.9%	0.8%	0.5%	0.9%	0.3%	1.4%	0.1%	6.2%	2.6%	2.4%	0.1%	0.0%	0.1%	0.5%
3046	50	83	4.2%	46.1%	33.3%	0.9%	0.6%	1.1%	0.3%	1.7%	0.1%	6.8%	2.8%	1.7%	0.2%	0.0%	0.0%	0.0%
3047	50	52	5.0%	55.0%	26.6%	0.4%	0.3%	0.5%	0.1%	0.7%	0.1%	6.8%	2.8%	1.6%	0.1%	0.0%	0.0%	0.0%
3048	80	1467	6.0%	65.7%	5.8%	0.4%	0.3%	0.5%	0.2%	0.8%	0.1%	5.7%	2.4%	10.4%	1.6%	0.0%	0.0%	0.0%
3049	80	857	4.8%	52.8%	5.2%	0.4%	0.3%	0.5%	0.2%	0.8%	0.2%	15.0%	6.2%	12.7%	0.9%	0.0%	0.0%	0.0%
3050	50	298	4.7%	51.9%	24.5%	0.5%	0.4%	0.6%	0.2%	1.0%	0.1%	9.6%	4.0%	2.3%	0.2%	0.0%	0.0%	0.0%
3052	50	1071	3.3%	36.3%	39.0%	1.0%	0.7%	1.2%	0.4%	1.9%	0.1%	8.2%	3.4%	3.6%	0.2%	0.0%	0.2%	0.6%
3053	50	1466	3.8%	42.1%	37.6%	0.7%	0.5%	0.8%	0.3%	1.3%	0.1%	6.9%	2.9%	2.4%	0.1%	0.0%	0.1%	0.4%
3055	50	327	4.6%	50.3%	26.6%	0.5%	0.4%	0.6%	0.2%	1.0%	0.1%	9.4%	3.9%	2.3%	0.2%	0.0%	0.0%	0.0%
3056	70	2127	3.4%	37.4%	14.9%	1.1%	0.8%	1.3%	0.4%	2.0%	0.2%	17.6%	7.3%	9.9%	1.4%	0.0%	1.4%	0.9%
3057	50	442	3.9%	42.4%	22.3%	1.5%	1.1%	1.8%	0.5%	2.8%	0.1%	10.2%	4.2%	4.8%	0.0%	0.0%	0.8%	3.6%
3058	50	485	3.2%	35.3%	35.1%	1.0%	0.7%	1.2%	0.4%	1.9%	0.1%	10.0%	4.2%	3.2%	0.4%	0.0%	0.7%	2.7%
3059	50	802	4.0%	44.4%	26.2%	0.4%	0.3%	0.5%	0.1%	0.7%	0.1%	12.2%	5.1%	3.9%	0.3%	0.0%	0.0%	1.6%
3060	70	1467	3.7%	40.3%	11.2%	1.4%	1.0%	1.6%	0.5%	2.5%	0.2%	16.3%	6.7%	10.7%	2.0%	0.0%	1.8%	0.2%
3061	70	1972	4.7%	51.9%	10.2%	1.4%	1.0%	1.6%	0.5%	2.5%	0.1%	11.7%	4.8%	6.4%	0.3%	0.0%	1.9%	0.9%
3062	70	3634	4.9%	53.6%	9.8%	0.9%	0.7%	1.1%	0.3%	1.8%	0.1%	10.8%	4.5%	7.6%	0.3%	0.1%	2.9%	0.6%
3063	50	660	2.8%	31.0%	23.2%	0.5%	0.3%	0.5%	0.2%	0.8%	0.2%	20.6%	8.5%	8.0%	0.3%	0.0%	0.5%	2.4%
3064	70	1224	3.6%	39.9%	22.9%	0.9%	0.7%	1.1%	0.3%	1.7%	0.1%	14.0%	5.8%	6.1%	1.2%	0.0%	1.5%	0.0%
3065	70	1073	3.8%	41.8%	18.8%	0.4%	0.3%	0.5%	0.1%	0.7%	0.2%	17.2%	7.1%	7.1%	0.8%	0.0%	1.3%	0.0%
3066	70	1194	4.9%	53.3%	11.4%	0.8%	0.5%	0.9%	0.3%	1.4%	0.1%	11.5%	4.8%	7.8%	0.5%	0.0%	1.5%	0.3%
3067	50	1144	3.0%	32.8%	28.2%	0.7%	0.5%	0.8%	0.3%	1.3%	0.2%	16.1%	6.7%	6.0%	0.4%	0.0%	0.6%	2.5%
3068	50	1244	4.0%	43.7%	24.8%	0.8%	0.6%	0.9%	0.3%	1.5%	0.1%	11.5%	4.8%	4.2%	0.2%	0.0%	0.3%	2.3%
3069	50	933	3.9%	43.2%	21.1%	0.6%	0.5%	0.7%	0.2%	1.2%	0.1%	11.7%	4.8%	4.3%	0.4%	0.0%	1.7%	5.5%
3072	70	1972	4.7%	51.9%	10.2%	1.4%	1.0%	1.6%	0.5%	2.5%	0.1%	11.7%	4.8%	6.4%	0.3%	0.0%	1.9%	0.9%
3073	70	2439	4.9%	53.7%	9.1%	1.0%	0.7%	1.2%	0.4%	1.9%	0.1%	10.5%	4.3%	7.6%	0.1%	0.1%	3.6%	0.7%
3074	50	818	3.6%	39.9%	33.9%	1.5%	1.0%	1.7%	0.5%	2.8%	0.1%	7.3%	3.0%	4.1%	0.5%	0.0%	0.0%	0.0%

Traffic Flows and Breakdown by 16 Vehicle Classes (Year 2026)

Link No.	Speed Limit	Total Vehicle	19 - Motorcycles (MC)	01 - Private Cars (PC)	03 - Taxi	14 - Non-franchised Bus <=6.4t	15 - Non-franchised Bus 6.4-15t	16 - Non-franchised Bus >15t	12 - Private Light Bus <=3.5t	13 - Private Light Bus >3.5t	04 - Light Goods Vehicles <=2.5t	05 - Lt Goods Vehicles 2.5-3.5t	06 - Light Goods Vehicles >3.5t	07 - Heavy Goods Vehicles <=15t	08 - Heavy Goods Vehicles >15t	17 - Franchised Bus (SD)	18 - Franchised Bus (DD)	11 - Public Light Buses
	km/hr	0900-1000																
3075	50	1003	4.1%	45.1%	26.4%	0.9%	0.7%	1.1%	0.3%	1.7%	0.1%	11.0%	4.5%	3.8%	0.2%	0.0%	0.0%	0.0%
3076	50	609	4.3%	47.2%	21.0%	0.5%	0.3%	0.6%	0.2%	0.9%	0.1%	13.5%	5.6%	5.3%	0.5%	0.0%	0.0%	0.0%
3077	80	2285	5.1%	56.5%	15.9%	0.8%	0.6%	0.9%	0.3%	1.5%	0.1%	6.3%	2.6%	8.2%	1.2%	0.0%	0.0%	0.0%
3078	80	1853	4.4%	48.7%	16.5%	0.7%	0.5%	0.8%	0.3%	1.3%	0.1%	12.8%	5.3%	7.9%	0.5%	0.0%	0.0%	0.0%
3081	50	77	4.7%	51.3%	31.6%	0.3%	0.2%	0.4%	0.1%	0.6%	0.1%	6.2%	2.6%	1.8%	0.2%	0.0%	0.0%	0.0%
3082	50	263	3.2%	35.0%	26.0%	0.4%	0.3%	0.5%	0.2%	0.8%	0.2%	18.3%	7.6%	6.4%	1.1%	0.0%	0.0%	0.0%
3084	70	2950	4.4%	48.0%	17.1%	0.5%	0.4%	0.6%	0.2%	1.0%	0.1%	13.4%	5.5%	7.0%	0.7%	0.0%	1.0%	0.1%
3086	70	852	4.2%	46.6%	13.0%	1.5%	1.1%	1.8%	0.6%	2.9%	0.1%	13.5%	5.6%	7.3%	1.8%	0.0%	0.0%	0.0%
3088	50	921	1.3%	14.8%	74.5%	1.6%	1.1%	1.9%	0.6%	3.0%	0.0%	0.4%	0.1%	0.0%	0.0%	0.0%	0.0%	0.7%
3089	50	33	3.5%	38.7%	30.7%	1.0%	0.7%	1.1%	0.3%	1.8%	0.1%	10.4%	4.3%	6.9%	0.4%	0.0%	0.0%	0.0%
4001	50	1010	3.1%	33.5%	26.3%	0.9%	0.6%	1.0%	0.3%	1.7%	0.2%	16.9%	7.0%	6.7%	0.8%	0.0%	0.0%	1.0%
4002	50	432	3.4%	37.8%	32.7%	1.2%	0.9%	1.4%	0.4%	2.3%	0.1%	10.9%	4.5%	4.1%	0.2%	0.0%	0.0%	0.0%
4003	50	1157	3.6%	40.0%	26.5%	0.6%	0.4%	0.7%	0.2%	1.1%	0.1%	10.9%	4.5%	6.3%	0.8%	0.1%	3.0%	1.1%
4004	70	5554	3.0%	33.3%	19.2%	0.9%	0.6%	1.0%	0.3%	1.6%	0.2%	15.5%	6.4%	7.0%	0.9%	0.1%	4.6%	5.2%
4005	70	6278	3.9%	42.3%	19.2%	0.5%	0.3%	0.5%	0.2%	0.9%	0.1%	10.3%	4.3%	6.2%	0.5%	0.1%	6.1%	4.6%
4006	70	3111	2.9%	31.4%	22.4%	0.9%	0.6%	1.0%	0.3%	1.6%	0.1%	12.9%	5.3%	5.8%	0.5%	0.2%	7.7%	6.5%
4007	80	618	5.0%	54.7%	5.1%	0.4%	0.3%	0.5%	0.1%	0.8%	0.1%	13.9%	5.7%	12.5%	0.9%	0.0%	0.0%	0.0%
4008	50	1226	3.6%	39.7%	18.6%	1.0%	0.7%	1.2%	0.4%	1.8%	0.2%	14.6%	6.1%	4.3%	1.5%	0.0%	2.1%	4.3%
4009	50	936	3.3%	35.9%	17.6%	0.9%	0.6%	1.0%	0.3%	1.6%	0.1%	13.5%	5.6%	3.8%	1.2%	0.1%	4.4%	10.1%
4010	50	527	4.6%	50.2%	23.6%	0.7%	0.5%	0.8%	0.2%	1.2%	0.1%	11.3%	4.7%	2.0%	0.2%	0.0%	0.0%	0.0%
4011	50	393	4.6%	50.8%	24.0%	0.6%	0.4%	0.7%	0.2%	1.1%	0.1%	10.8%	4.5%	1.9%	0.2%	0.0%	0.0%	0.0%
4012	50	39	4.6%	50.8%	24.0%	0.6%	0.4%	0.7%	0.2%	1.1%	0.1%	10.8%	4.5%	1.9%	0.2%	0.0%	0.0%	0.0%
4014	70	1419	3.9%	42.4%	25.6%	0.4%	0.3%	0.5%	0.1%	0.7%	0.1%	12.0%	5.0%	5.7%	1.1%	0.1%	2.2%	0.0%
4015	70	495	3.5%	38.1%	23.2%	1.5%	1.0%	1.7%	0.5%	2.7%	0.1%	13.3%	5.5%	8.0%	0.1%	0.0%	0.0%	0.7%
4016	70	886	4.0%	43.8%	16.9%	1.1%	0.8%	1.3%	0.4%	2.0%	0.2%	15.2%	6.3%	7.4%	0.3%	0.0%	0.0%	0.4%
4018	70	1198	4.0%	43.4%	25.1%	0.3%	0.2%	0.4%	0.1%	0.6%	0.1%	12.1%	5.0%	5.7%	1.1%	0.0%	2.0%	0.0%
4019	50	1612	2.6%	28.6%	15.5%	0.6%	0.4%	0.7%	0.2%	1.0%	0.2%	22.4%	9.3%	13.9%	2.1%	0.0%	0.0%	2.5%
4021	50	573	5.2%	57.6%	17.4%	0.7%	0.5%	0.8%	0.3%	1.3%	0.0%	4.7%	1.9%	2.4%	0.3%	0.0%	2.1%	4.6%
4022	50	34	1.0%	10.9%	11.7%	0.0%	0.0%	0.0%	0.0%	0.0%	0.1%	9.6%	4.0%	0.0%	0.0%	0.0%	0.0%	62.6%
4023	50	34	1.0%	10.9%	11.7%	0.0%	0.0%	0.0%	0.0%	0.0%	0.1%	9.6%	4.0%	0.0%	0.0%	0.0%	0.0%	62.6%
4024	50	275	5.0%	54.8%	20.6%	0.9%	0.6%	1.1%	0.3%	1.7%	0.1%	7.2%	3.0%	2.5%	0.4%	0.0%	0.0%	1.9%
4025	50	135	2.8%	31.0%	14.6%	0.5%	0.4%	0.6%	0.2%	1.0%	0.1%	13.7%	5.7%	10.6%	1.1%	0.0%	0.0%	17.6%
4026	50	302	3.1%	33.8%	20.3%	0.5%	0.4%	0.6%	0.2%	1.0%	0.2%	23.6%	9.8%	5.9%	0.6%	0.0%	0.0%	0.0%
4027	80	3347	4.7%	51.5%	12.4%	0.7%	0.5%	0.8%	0.2%	1.3%	0.1%	13.9%	5.8%	7.5%	0.6%	0.0%	0.0%	0.0%
4028	50	66	4.7%	51.5%	12.4%	0.7%	0.5%	0.8%	0.2%	1.3%	0.1%	13.9%	5.8%	7.5%	0.6%	0.0%	0.0%	0.0%
4029	50	261	3.9%	42.5%	17.6%	0.9%	0.6%	1.0%	0.3%	1.6%	0.1%	8.1%	3.4%	3.0%	0.6%	0.4%	16.1%	0.0%
4030	50	1135	3.5%	38.5%	16.5%	0.7%	0.5%	0.8%	0.2%	1.2%	0.1%	8.6%	3.6%	3.0%	0.6%	0.1%	6.0%	16.1%
4031	50	93	4.9%	53.3%	22.4%	0.6%	0.5%	0.8%	0.2%	1.2%	0.1%	8.4%	3.5%	4.0%	0.2%	0.0%	0.0%	0.0%
4032	70	4501	3.4%	37.8%	20.3%	0.8%	0.5%	0.9%	0.3%	1.4%	0.1%	13.3%	5.5%	6.5%	0.7%	0.1%	3.3%	5.0%
4033	70	1203	4.1%	45.0%	15.3%	1.8%	1.3%	2.1%	0.7%	3.4%	0.1%	12.5%	5.2%	7.0%	1.5%	0.0%	0.0%	0.0%
4034	70	467	4.5%	49.6%	10.7%	0.9%	0.7%	1.1%	0.3%	1.7%	0.2%	16.2%	6.7%	6.9%	0.5%	0.0%	0.0%	0.0%
4035	70	962	4.0%	43.7%	17.2%	1.2%	0.8%	1.4%	0.4%	2.2%	0.2%	14.7%	6.1%	7.5%	0.3%	0.0%	0.0%	0.4%
4036	70	1347	4.0%	43.5%	16.8%	1.5%	1.1%	1.8%	0.6%	2.8%	0.1%	13.4%	5.6%	7.5%	1.2%	0.0%	0.0%	0.3%
4037	70	2609	3.6%	39.7%	15.9%	1.3%	0.9%	1.5%	0.5%	2.3%	0.2%	15.4%	6.4%	8.9%	1.7%	0.0%	1.7%	0.1%
5137	50	915	2.6%	28.1%	18.8%	0.7%	0.5%	0.8%	0.3%	1.3%	0.2%	23.0%	9.5%	12.7%	1.6%	0.0%	0.0%	0.0%
5138	50	479	3.5%	39.0%	15.0%	1.1%	0.7%	1.2%	0.4%	2.0%	0.2%	17.4%	7.2%	10.2%	0.5%	0.0%	0.0%	1.5%
5143	50	366	2.7%	30.0%	15.5%	1.2%	0.9%	1.4%	0.4%	2.3%	0.2%	19.8%	8.2%	14.4%	3.0%	0.0%	0.0%	0.0%
5144	50	229	2.3%	25.7%	11.8%	1.2%	0.8%	1.4%	0.4%	2.2%	0.2%	21.6%	9.0%	16.0%	4.3%	0.0%	0.0%	3.1%
5145	50	618	3.0%	33.1%	13.3%	0.8%	0.6%	0.9%	0.3%	1.5%	0.2%	20.6%	8.5%	14.0%	2.0%	0.0%	0.0%	1.1%
5146	50	917	2.2%	24.5%	16.6%	0.5%	0.3%	0.6%	0.2%	0.9%	0.3%	25.2%	10.5%	15.0%	2.6%	0.0%	0.0%	0.8%
5189	50	239	4.4%	47.8%	5.5%	0.5%	0.4%	0.6%	0.2%	1.0%	0.2%	17.8%	7.4%	13.3%	0.9%	0.0%	0.0%	0.0%
5190	50	190	3.5%	38.9%	9.5%	0.7%	0.5%	0.8%	0.2%	1.2%	0.2%	19.0%	7.9%	15.7%	2.0%	0.0%	0.0%	0.0%
5191	50	653	6.6%	72.1%	8.4%	1.2%	0.8%	1.4%	0.4%	2.2%	0.0%	1.7%	0.7%	4.4%	0.0%	0.0%	0.0%	0.0%
5192	50	664	6.5%	70.8%	8.4%	0.2%	0.1%	0.2%	0.1%	0.4%	0.1%	5.6%	2.3%	4.7%	0.6%	0.0%	0.0%	0.0%
5193	50	932	3.3%	36.1%	3.9%	0.5%	0.3%	0.6%	0.2%	0.9%	0.1%	11.5%	4.8%	37.6%	0.3%	0.0%	0.0%	0.0%
5194	50	766	3.8%	42.0%	14.4%	1.0%	0.7%	1.1%	0.4%	1.8%	0.1%	11.6%	4.8%	17.7%	0.6%	0.0%	0.0%	0.0%
5195	80	618	5.0%	54.7%	5.1%	0.4%	0.3%	0.5%	0.1%	0.8%	0.1%	13.9%	5.7%	12.5%	0.9%	0.0%	0.0%	0.0%
5196	80	803	5.6%	61.5%	3.8%	0.6%	0.4%	0.7%	0.2%	1.2%	0.1%	5.9%	2.4%	15.1%	2.5%	0.0%	0.0%	0.0%
5197	80	1729	3.9%	43.3%	4.9%	0.9%	0.6%	1.0%	0.3%	1.6%	0.1%	11.7%	4.8%	26.3%	0.5%	0.0%	0.0%	0.0%
5198	80	1570	4.7%	52.0%	9.0%	0.8%	0.6%	0.9%	0.3%	1.5%	0.1%	8.6%	3.6%	16.4%	1.6%	0.0%	0.0%	0.0%
5199	50	941	3.4%	36.8%	4.1%	0.5%	0.3%	0.5%	0.2%	0.9%	0.1%	11.6%	4.8%	36.5%	0.4%	0.0%	0.0%	0.0%
5200	50	181	3.2%	35.0%	8.9%	0.8%	0.5%	0.9%	0.3%	1.4%	0.2%	18.7%	7.8%	20.4%	1.9%	0.0%	0.0%	0.0%
5201	50	689	4.0%	44.3%	12.6%	0.8%	0.5%	0.9%	0.3%	1.4%	0.1%	12.0%	5.0%	17.4%	0.7%	0.0%	0.0%	0.0%
5202	50	317	3.8%	41.4%	11.6%	1.1%	0.8%	1.3%	0.4%	2.0%	0.2%	15.5%	6.4%	15.0%	0.7%	0.0%	0.0%	0.0%
5224	50	179	3.8%	41.7%	9.8%	4.3%	3.0%	5.0%	1.6%	8.0%	0.1%	5.4%	2.2%	15.1%	0.1%	0.0%	0.0%	0.0%
5225	50	1111	3.4%	37.0%	4.9%	1.1%	0.8%	1.3%	0.4%	2.0%	0.1%	10.5%	4.3%	34.0%	0.3%	0.0%	0.0%	0.0%
5226	50	477	7.6%	83.1%	7.9%	0.0%	0.0%	0.0%	0.0%	0.0%	0.0%	0.7%	0.3%	0.3%	0.0%	0.0%	0.0%	0.0%
5245	80	532	5.3%	58.0%	6.3%	3.1%	2.2%	3.6%	1.1%	5.7%	0.0%	1.0%	0.4%	13.2%	0.1%	0.0%	0.0%	0.0%
5254	50	220	2.3%	25.1%	11.7%	0.9%	0.6%	1.0%	0.3%	1.6%	0.2%	23.3%	9.7%	18.8%	4.7%	0.0%	0.0%	0.0%
5256	70	2620	4.9%	53.4%	7.7%	2.5%	1.8%	2.9%	0.9%	4.7%	0.1%	10.4%	4.3%	3.1%	0.1%	0.1%	2.3%	0.9%
5257	70	2960	4.0%	43.4%	6.2%	2.3%	1.6%	2.7%	0.8%	4.2%	0.2%	14.5%	6.0%	8.2%	0.1%	0.1%	5.2%	0.6%
5262	50	427	3.2%	35.6%	14.9%	0.6%	0.4%	0.7%	0.2%	1.2%	0.2%	18.1%	7.5%	11.5%	0.9%	0.0%	0.0%	4.7%
5263	50	693	2.3%	24.8%	21.1%	0.4%	0.3%	0.5%	0.2%	0.8%	0.2%	24.0%	10.0%	11.0%	1.5%	0.0%	0.0%	2.9%
5264	50	941	3.4%	36.8%	4.1%	0.5%	0.3%	0.5%	0.2%	0.9%	0.1%	11.6%	4.8%	36.5%	0.4%	0.0%	0.0%	0.0%
6252	50	5494	3.2%	35.1%	16.8%	0.7%	0.5%	0.8%	0.2%	1.3%	0.1%	13.6%	5.6%	6.2%	0.7%	0.3%	11.2%	3.8%
8033	70	850	4.6%	50.2%	10.4%	0.9%	0.7%	1.1%	0.3%	1.7%	0.1%	7.6%	3.1%	7.0%	0.1%	0.3%	12.1%	0.0%
8340	50	435	3.4%	37.7%	20.2%	1.5%	1.1%	1.8%	0.6%	2.8%	0.1%	14.1%	5.8%	8.8%	0.3%	0.0%	0.8%	0.8%
9098	70	1156	5.5%	60.9%	9.6%	1.4%	1.0%	1.6%	0.5%	2.5%	0.1%	7.9%	3.3%	4.4%	0.0%	0.0%	1.4%	0.0%
9112	70	1083	5.9%	64.9%	7.4%	1.0%	0.7%	1.1%	0.4%	1.8%	0.1%	5.1%	2.1%	2.7%	0.0%	0.2%	6.8%	0.0%
9205	50	105	3.9%	42.9%	34.1%	1.1%	0.8%	1.2%	0.4%	2.0%	0.1%	6.4%	2.7%	4.3%	0.3%	0.0%	0.0%	0.0%
9206	50	71	4.4%	47.9%	28.9%	0.8%	0.6%	1.0%	0.3%	1.5%	0.1%	6.3%	2.6%	5.4%	0.1%	0.0%	0.0%	0.0%
9301	50	769	2.9%	31.9%	50.4%	1.2%	0.9%	1.4%	0.4%	2.3%	0.0%	4.5%	1.9%	2.0%	0.0%	0.0%	0.0%	0.0%
9302	50	343	3.2%	35.5%	47.0%	1.3%	0.9%	1.5%	0.5%	2.4%	0.0%	3.7%	1.5%	2.3%	0.2%	0.0%	0.0%	0.0%
9303	50	807	3.1%	34.3%	48.8%	0.8%	0.6%	0.9%	0.3%	1.5%	0.0%	4.2%	1.7%	3.7%	0.1%	0.0%	0.0%	0.0%
9304	50	369	3.4%	36.9%	46.6%	0.9%	0.6%	1.1%	0.3%	1.7%	0.0%	3.9%	1.6%	2.8%	0.1%	0.0%	0.0%	0.0%

Traffic Flows and Breakdown by 16 Vehicle Classes (Year 2026)

Link No.	Speed Limit	Total Vehicle	19 - Motorcycles (MC)	01 - Private Cars (PC)	03 - Taxi	14 - Non-franchised Bus <=6.4t	15 - Non-franchised Bus 6.4-15t	16 - Non-franchised Bus >15t	12 - Private Light Bus <=3.5t	13 - Private Light Bus >3.5t	04 - Light Goods Vehicles <=2.5t	05 - Lt Goods Vehicles 2.5-3.5t	06 - Light Goods Vehicles >3.5t	07 - Heavy Goods Vehicles <=15t	08 - Heavy Goods Vehicles >15t	17 - Franchised Bus (SD)	18 - Franchised Bus (DD)	11 - Public Light Buses
	km/hr	1000-1100																
1	50	244	5.8%	64.0%	16.8%	0.5%	0.3%	0.5%	0.2%	0.8%	0.1%	5.3%	2.2%	2.8%	0.7%	0.0%	0.0%	0.0%
2	50	607	4.3%	47.5%	20.9%	0.7%	0.5%	0.8%	0.3%	1.3%	0.1%	11.8%	4.9%	5.4%	1.5%	0.0%	0.0%	0.0%
3	70	1281	4.2%	46.0%	17.7%	0.5%	0.4%	0.6%	0.2%	0.9%	0.1%	11.3%	4.7%	9.6%	0.3%	0.0%	0.0%	3.5%
4	70	1662	3.6%	39.4%	18.6%	0.5%	0.4%	0.6%	0.2%	0.9%	0.2%	15.2%	6.3%	6.8%	0.9%	0.0%	0.0%	6.5%
5	50	96	4.2%	45.6%	17.3%	0.7%	0.5%	0.9%	0.3%	1.4%	0.2%	14.7%	6.1%	7.7%	0.4%	0.0%	0.0%	0.0%
6	50	108	4.7%	52.0%	8.5%	0.4%	0.3%	0.4%	0.1%	0.7%	0.1%	12.6%	5.2%	8.1%	2.5%	0.1%	4.3%	0.0%
7	50	552	2.5%	27.7%	6.8%	0.5%	0.4%	0.6%	0.2%	1.0%	0.2%	20.6%	8.5%	5.8%	1.1%	0.4%	17.1%	6.4%
8	50	570	2.5%	27.0%	15.0%	0.3%	0.2%	0.4%	0.1%	0.6%	0.1%	12.5%	5.2%	8.2%	2.4%	0.4%	16.2%	8.7%
9	50	42	3.5%	38.5%	12.5%	0.3%	0.2%	0.3%	0.1%	0.5%	0.2%	22.4%	9.3%	10.6%	1.4%	0.0%	0.0%	0.0%
10	50	198	3.1%	34.4%	18.0%	0.5%	0.4%	0.6%	0.2%	1.0%	0.2%	17.8%	7.4%	10.1%	2.7%	0.1%	3.5%	0.0%
11	50	528	3.7%	41.1%	9.7%	0.3%	0.2%	0.4%	0.1%	0.6%	0.1%	11.1%	4.6%	4.5%	0.8%	0.3%	12.8%	9.4%
12	50	364	2.3%	25.4%	13.1%	0.5%	0.3%	0.6%	0.2%	0.9%	0.1%	10.7%	4.4%	4.5%	1.1%	0.6%	26.1%	9.1%
13	50	226	4.2%	46.4%	17.7%	0.6%	0.4%	0.7%	0.2%	1.1%	0.1%	14.2%	5.9%	5.3%	1.1%	0.0%	0.0%	2.1%
14	50	259	3.3%	36.0%	18.1%	0.4%	0.3%	0.5%	0.2%	0.8%	0.1%	14.3%	5.9%	4.2%	0.8%	0.1%	4.8%	10.1%
15	50	684	3.3%	36.8%	16.9%	0.7%	0.5%	0.9%	0.3%	1.4%	0.2%	19.7%	8.2%	5.7%	1.7%	0.0%	0.0%	3.8%
16	50	192	5.4%	58.9%	17.6%	0.4%	0.3%	0.5%	0.1%	0.7%	0.1%	8.1%	3.4%	4.1%	0.4%	0.0%	0.0%	0.0%
17	50	104	4.5%	49.1%	11.6%	0.4%	0.3%	0.5%	0.1%	0.7%	0.2%	18.0%	7.4%	5.3%	1.8%	0.0%	0.0%	0.0%
18	50	417	4.1%	44.5%	20.7%	0.6%	0.4%	0.7%	0.2%	1.2%	0.1%	14.2%	5.9%	5.1%	1.0%	0.0%	0.0%	1.1%
19	50	78	4.7%	51.3%	15.6%	0.2%	0.1%	0.2%	0.1%	0.3%	0.1%	13.0%	5.4%	8.3%	0.8%	0.0%	0.0%	0.0%
20	50	12	2.4%	26.4%	28.2%	0.1%	0.1%	0.1%	0.0%	0.2%	0.3%	26.1%	10.8%	3.8%	1.4%	0.0%	0.0%	0.0%
21	50	189	3.1%	34.3%	14.7%	0.5%	0.4%	0.6%	0.2%	0.9%	0.1%	13.9%	5.7%	4.1%	0.9%	0.2%	6.5%	13.8%
22	50	518	3.3%	35.9%	15.8%	0.7%	0.5%	0.9%	0.3%	1.4%	0.2%	20.6%	8.5%	5.4%	1.6%	0.0%	0.0%	5.0%
23	50	161	2.0%	22.1%	8.9%	0.5%	0.3%	0.6%	0.2%	0.9%	0.3%	26.1%	10.8%	7.6%	1.6%	0.2%	7.7%	10.3%
24	50	85	4.8%	52.2%	20.8%	0.3%	0.2%	0.4%	0.1%	0.6%	0.1%	8.0%	3.3%	3.2%	0.4%	0.0%	0.0%	5.6%
25	50	36	4.6%	50.8%	23.7%	0.4%	0.3%	0.5%	0.2%	0.8%	0.1%	9.8%	4.1%	4.2%	0.6%	0.0%	0.0%	0.0%
26	50	44	4.1%	44.9%	14.7%	0.7%	0.5%	0.8%	0.2%	1.2%	0.2%	17.4%	7.2%	7.3%	0.9%	0.0%	0.0%	0.0%
27	50	371	3.7%	40.2%	18.5%	0.8%	0.5%	0.9%	0.3%	1.4%	0.2%	16.2%	6.7%	6.2%	1.2%	0.0%	0.0%	3.2%
28	50	71	4.0%	43.6%	16.0%	0.8%	0.5%	0.9%	0.3%	1.4%	0.2%	19.0%	7.9%	5.0%	0.4%	0.0%	0.0%	0.0%
29	50	179	3.6%	39.5%	18.6%	0.7%	0.5%	0.8%	0.2%	1.3%	0.2%	19.0%	7.9%	6.2%	1.5%	0.0%	0.0%	0.0%
30	50	204	3.5%	38.9%	15.1%	0.4%	0.3%	0.5%	0.1%	0.7%	0.2%	19.3%	8.0%	11.8%	1.3%	0.0%	0.0%	0.0%
31	50	328	3.9%	42.3%	12.3%	0.4%	0.3%	0.4%	0.1%	0.7%	0.2%	19.4%	8.0%	10.9%	1.1%	0.0%	0.0%	0.0%
32	50	260	2.5%	27.9%	11.4%	0.6%	0.4%	0.7%	0.2%	1.1%	0.1%	7.8%	3.2%	3.2%	0.5%	0.6%	24.9%	14.9%
33	50	912	3.2%	35.4%	17.5%	0.5%	0.3%	0.6%	0.2%	0.9%	0.1%	11.7%	4.8%	5.2%	1.1%	0.3%	12.8%	5.5%
34	50	485	3.6%	39.8%	12.4%	0.4%	0.3%	0.4%	0.1%	0.7%	0.2%	18.7%	7.7%	10.9%	1.0%	0.0%	0.0%	3.7%
35	50	134	0.8%	8.9%	4.4%	0.0%	0.0%	0.0%	0.0%	0.0%	0.0%	2.4%	1.0%	0.5%	0.0%	1.4%	60.4%	20.0%
36	50	902	3.0%	33.3%	16.7%	0.5%	0.3%	0.6%	0.2%	0.9%	0.1%	14.0%	5.8%	6.8%	1.4%	0.3%	11.5%	4.5%
37	50	254	2.6%	28.2%	12.2%	0.4%	0.3%	0.4%	0.1%	0.7%	0.2%	20.4%	8.4%	6.4%	0.7%	0.0%	0.0%	18.9%
38	50	160	3.3%	35.9%	22.5%	0.7%	0.5%	0.8%	0.2%	1.2%	0.2%	17.2%	7.1%	8.4%	2.0%	0.0%	0.0%	0.0%
39	50	693	3.4%	37.5%	17.0%	0.6%	0.4%	0.7%	0.2%	1.1%	0.2%	18.2%	7.5%	9.4%	1.5%	0.1%	2.2%	0.0%
40	50	261	3.9%	43.0%	15.5%	0.3%	0.2%	0.4%	0.1%	0.6%	0.2%	16.0%	6.6%	12.4%	0.8%	0.0%	0.0%	0.0%
41	50	851	3.1%	33.7%	21.8%	0.4%	0.3%	0.5%	0.1%	0.7%	0.2%	15.6%	6.5%	8.6%	1.3%	0.2%	6.6%	0.5%
53	50	664	3.7%	40.4%	25.6%	0.6%	0.4%	0.7%	0.2%	1.1%	0.1%	13.5%	5.6%	7.2%	0.7%	0.0%	0.0%	0.0%
54	50	699	3.7%	40.3%	24.3%	0.3%	0.2%	0.3%	0.1%	0.5%	0.1%	14.2%	5.9%	9.5%	0.7%	0.0%	0.0%	0.0%
55	50	699	3.7%	40.3%	24.3%	0.3%	0.2%	0.3%	0.1%	0.5%	0.1%	14.2%	5.9%	9.5%	0.7%	0.0%	0.0%	0.0%
56	50	665	3.8%	41.7%	18.0%	0.9%	0.7%	1.1%	0.3%	1.7%	0.2%	14.9%	6.2%	8.1%	2.5%	0.0%	0.0%	0.0%
57	50	1635	3.9%	43.3%	18.6%	0.5%	0.4%	0.6%	0.2%	0.9%	0.2%	15.7%	6.5%	8.1%	0.8%	0.0%	0.0%	0.4%
58	50	12	2.5%	27.4%	29.3%	0.1%	0.0%	0.1%	0.0%	0.1%	0.3%	27.1%	11.2%	1.6%	0.2%	0.0%	0.0%	0.0%
59	50	64	4.2%	46.4%	17.9%	0.5%	0.3%	0.5%	0.2%	0.8%	0.1%	14.5%	6.0%	7.4%	1.2%	0.0%	0.0%	0.0%
60	50	413	1.9%	20.5%	11.5%	0.2%	0.1%	0.2%	0.1%	0.4%	0.2%	23.8%	9.9%	14.6%	1.6%	0.3%	13.6%	1.0%
61	50	358	1.8%	20.0%	11.7%	0.1%	0.1%	0.2%	0.1%	0.3%	0.2%	23.7%	9.8%	13.2%	1.7%	0.4%	15.7%	1.1%
62	50	336	2.0%	21.4%	12.6%	0.1%	0.1%	0.1%	0.0%	0.2%	0.2%	22.2%	9.2%	11.9%	1.6%	0.4%	16.8%	1.2%
63	50	356	2.1%	22.8%	12.9%	0.1%	0.1%	0.1%	0.0%	0.2%	0.2%	21.7%	9.0%	11.7%	1.6%	0.4%	15.8%	1.1%
64	50	12	2.6%	28.0%	29.9%	0.0%	0.0%	0.0%	0.0%	0.0%	0.3%	27.7%	11.5%	0.0%	0.0%	0.0%	0.0%	0.0%
65	50	25	4.7%	51.8%	21.1%	0.3%	0.2%	0.3%	0.1%	0.5%	0.1%	13.1%	5.4%	2.1%	0.1%	0.0%	0.0%	0.0%
66	50	119	2.8%	30.6%	12.0%	0.3%	0.2%	0.4%	0.1%	0.6%	0.2%	15.5%	6.4%	11.9%	1.2%	0.0%	0.0%	17.9%
67	50	218	3.9%	42.6%	13.1%	0.3%	0.2%	0.3%	0.1%	0.5%	0.0%	3.8%	1.6%	2.5%	0.1%	0.6%	24.4%	5.8%
68	50	115	1.2%	12.6%	4.6%	0.1%	0.1%	0.1%	0.0%	0.2%	0.0%	2.8%	1.2%	1.7%	0.4%	1.1%	46.4%	27.5%
69	50	126	1.3%	13.8%	4.6%	0.2%	0.1%	0.2%	0.1%	0.4%	0.0%	3.1%	1.3%	2.0%	0.4%	1.0%	42.2%	29.4%
70	50	159	1.7%	18.7%	4.9%	0.5%	0.4%	0.6%	0.2%	0.9%	0.1%	6.5%	2.7%	3.9%	0.4%	0.8%	33.5%	24.4%
71	50	61	2.6%	28.3%	13.3%	0.3%	0.2%	0.4%	0.1%	0.6%	0.2%	22.5%	9.3%	20.2%	2.0%	0.0%	0.0%	0.0%
72	50	12	2.6%	28.0%	29.9%	0.0%	0.0%	0.0%	0.0%	0.0%	0.3%	27.7%	11.5%	0.0%	0.0%	0.0%	0.0%	0.0%
73	50	28	4.0%	43.9%	13.1%	0.8%	0.6%	1.0%	0.3%	1.6%	0.1%	11.7%	4.8%	0.8%	0.1%	0.0%	0.0%	17.2%
74	50	113	2.5%	27.4%	9.3%	0.2%	0.1%	0.2%	0.1%	0.3%	0.3%	28.2%	11.7%	18.8%	1.2%	0.0%	0.0%	0.0%
75	50	12	2.6%	28.0%	29.9%	0.0%	0.0%	0.0%	0.0%	0.0%	0.3%	27.7%	11.5%	0.0%	0.0%	0.0%	0.0%	0.0%
76	50	845	2.8%	30.2%	8.4%	0.4%	0.3%	0.5%	0.1%	0.7%	0.2%	18.7%	7.8%	6.5%	1.1%	0.4%	14.7%	7.3%
77	50	584	2.5%	27.4%	15.1%	0.3%	0.2%	0.4%	0.1%	0.6%	0.1%	12.6%	5.2%	8.2%	2.4%	0.4%	15.9%	8.5%
78	50	176	4.0%	44.4%	8.7%	0.5%	0.3%	0.5%	0.2%	0.8%	0.2%	21.6%	9.0%	7.9%	1.8%	0.0%	0.0%	0.0%
79	50	34	0.9%	9.5%	10.2%	0.0%	0.0%	0.1%	0.0%	0.1%	0.3%	33.1%	13.7%	10.7%	2.7%	0.0%	0.0%	18.5%
80	50	184	4.9%	53.5%	16.9%	0.8%	0.6%	1.0%	0.3%	1.5%	0.1%	8.0%	3.3%	8.7%	0.3%	0.0%	0.0%	0.0%
81	50	359	5.0%	55.4%	12.8%	0.4%	0.3%	0.5%	0.2%	0.8%	0.1%	12.8%	5.3%	5.0%	1.3%	0.0%	0.0%	0.0%
82	50	159	4.6%	50.2%	20.7%	0.5%	0.4%	0.6%	0.2%	1.0%	0.1%	10.9%	4.5%	5.4%	0.9%	0.0%	0.0%	0.0%
83	50	194	4.4%	48.6%	21.7%	0.3%	0.2%	0.3%	0.1%	0.5%	0.1%	10.9%	4.5%	6.5%	1.7%	0.0%	0.0%	0.0%
84	50	324	3.4%	37.1%	14.6%	0.5%	0.4%	0.6%	0.2%	1.0%	0.2%	17.4%	7.2%	8.5%	1.0%	0.1%	2.9%	5.1%
85	50	509	4.4%	48.2%	19.8%	0.4%	0.3%	0.5%	0.1%	0.7%	0.1%	11.1%	4.6%	4.2%	0.5%	0.0%	1.8%	3.3%
86	50	107	4.6%	50.4%	10.9%	0.5%	0.4%	0.6%	0.2%	0.9%	0.2%	15.1%	6.3%	8.0%	2.0%	0.0%	0.0%	0.0%
87	50	822	5.2%	57.4%	16.2%	0.5%	0.4%	0.6%	0.2%	0.9%	0.1%	9.1%	3.8%	4.1%	0.9%	0.0%	0.0%	0.6%
88	50	516	4.1%	45.3%	21.3%	0.4%	0.3%	0.4%	0.1%	0.7%	0.1%	12.4%	5.1%	6.6%	1.1%	0.0%	0.0%	2.1%
89	50	1188	3.8%	41.4%	17.7%	0.5%	0.4%	0.6%	0.2%	1.0%	0.1%	11.4%	4.7%	3.1%	0.3%	0.1%	4.3%	10.4%
90	50	1524	3.8%	42.1%	23.1%	0.8%	0.6%	0.9%	0.3%	1.5%	0.1%	11.7%	4.8%	5.1%	1.0%	0.1%	2.7%	1.5%
91	50	585	4.7%	51.6%	18.2%	0.5%	0.3%	0.6%	0.2%	0.9%	0.1%	11.0%	4.6%	2.6%	0.6%	0.0%	0.0%	4.2%
92	50	244	4.5%	49.3%	18.9%	0.8%	0.6%	0.9%	0.3%	1.5%	0.1%	10.1%	4.2%	5.3%	1.4%	0.0%	0.0%	1.9%
93	50	28	4.1%	44.8%	27.8%	0.6%	0.4%	0.7%	0.2%	1.2%	0.1%	11.5%	4.8%	2.7%	0.9%	0.0%	0.0%	0.0%
94	50	12	2.6%	28.0%	29.9%	0.0%	0.0%	0.0%	0.0%	0.0%	0.3%	27.7%	11.5%	0.0%	0.0%	0.0%	0.0%	0.0%
95	50	447	3.0%	33.4%	13.8%	0.5%	0.4%	0.6%	0.2%	1.0%	0.1%	11.6%	4.8%	4.6%	0.4%	0.4%	16.2%	8.8%
96	50	1264	3.2%	35.6%	13.7%	0.5%	0.3%	0.5%	0.2%	0.8%	0.1%	10.1%	4.2%	3.9%	0.7%	0.5%	21.2%	4.5%
97	50	677	4.1%	44.5%	22.1%	0.6%	0.4%	0.7%	0.2%	1.1%	0.2%	14.9%	6.2%	4.2%	0.8%	0.0%	0.0%	0.0%
98	50	16	1.9%	20.9%	22.4%	0.0%	0.0%	0.0%	0.0%	0.0%	0.2%	20.7%	8.6%	0.0%	0.0%	0.6%	24.8%	0.0%
99	70	1601	4.0%	44.5%	16.9%	0.5%	0.4%	0.6%	0.2%	1.0%	0.1%	13.0%	5.4%	9.8%	0.8%	0.0%	0.0%	2.8%
100	70	904	3.1%	34.6%	19.8%	0.4%	0.3%	0.5%	0.1%	0.7%	0.2%	18.1%	7.5%	11.3%	1.6%	0.0%	1.9%	0.0%
101	50	829	3.8%	41.8%	23.8%	0.3%	0.2%	0.4%	0.1%	0.6%	0.1%	13.2%	5.5%	8.9%	0.7%	0.0%	0.0%	0.8%
102	50	381	4.6%	50.7%	18.0%	0.4%	0.3%	0.5%	0.2%	0.8%	0.1%	10.4%	4.3%	3.0%	0.5%	0.0%	1.6%	4.6%
103	50	638	4.2%	46.5%	15.9%	0.8%	0.6%	1.0%	0.3%	1.6%	0.1%	10.9%	4.5%	5.5%	1.4%	0.0%	1.6%	5.0%
104	50	231	5.0%	54.9%	21.3%	0.6%	0.4%	0.6%	0.2%	1.0%	0.1%	9.4%	3.9%	2.4%	0.3%	0.0%	0.0%	0.0%
105	50	261	4.4%	47.9%	19.2%	0.9%	0.6%	1.0%	0.3%	1.7%	0.1%	10.8%	4.5%	6.7%	1.8%	0.0%	0.0%	0.0%
106	50	127	5.1%	55.7%	20.0%	0.5%	0.4%	0.6%	0.2%	0.9%	0.1%	9.4%	3.9%	2.7%	0.5%	0.0%	0.0%	0.0%
107	50	88	4.2%	45.8%	16.9%	0.7%	0.5%	0.8%	0.3%	1.3%	0.2%	16.4%	6.8%	5.4%	1.0%	0.0%	0.0%	0.0%
108	50	79	2.7%	30.1%	11.8%	0.3%	0.2%	0.3%	0.1%	0.5%	0.1%	6.9%	2.8%	1.0%	0.1%	0.6%	24.3%	17.9%
109	50	20	1.5%	16.2%	17.3%	0.2%	0.2%	0.3%	0.1%	0.5%	0.2%	16.0%	6.6%	1.6%	0.4%	0.9%	38.2%	0.0%
110	50	78	1.6%	18.0%	7.6%	0.1%	0.1%	0.2%	0.1%	0.3%	0.2%	16.5%	6.8%	7.4%	1.8%	0.8%	32.6%	6.1%
111	50	327	3.6%	39.4%	15.5%	0.4%	0.3%	0.4%	0.1%	0.7%	0.1%	12.3%	5.1%	5.0%	0.8%	0.3%	11.8%	4.4%
112	50	132	4.3%	46.7%	7.3%	0.1%	0.1%	0.1%	0.0%	0.2%	0.1%	11.1%	4.6%	3.4%	0.3%	0.4%	15.3%	6.0%
113	50	139	3.2%	34.7%	15.0%	0.5%	0.4%	0.6%	0.2%	1.0%	0.2%	17.2%	7.1%	4.8%	0.5%	0.3%	14.4%	0.0%
114	50	57	1.1%	11.8%	7.6%	0.2%	0.1%	0.2%	0.1%	0.3%	0.2%	16.5%	6.8%	4.2%	0.8%	0.8%	35.3%	13.9%
115	50	136	3.5%	38.9%	20.6%	0.3%	0.2%	0.3%	0.1%	0.5%	0.1%	11.3%	4.7%	2.4%	0.2%	0.4%	16.4%	0.0%
116	50	33	3.9%	42.9%	17.8%	0.6%	0.4%	0.7%	0.2%	1.0%	0.2%	19.9%	8.2%	3.7%	0.6%	0.0%	0.0%	0.0%

Traffic Flows and Breakdown by 16 Vehicle Classes (Year 2026)

Link No.	Speed Limit	Total Vehicle	19 - Motorcycles (MC)	01 - Private Cars (PC)	03 - Taxi	14 - Non-franchised Bus <=6.4t	15 - Non-franchised Bus 6.4-15t	16 - Non-franchised Bus >15t	12 - Private Light Bus <=3.5t	13 - Private Light Bus >3.5t	04 - Light Goods Vehicles <=2.5t	05 - Lt Goods Vehicles 2.5-3.5t	06 - Light Goods Vehicles >3.5t	07 - Heavy Goods Vehicles <=15t	08 - Heavy Goods Vehicles >15t	17 - Franchised Bus (SD)	18 - Franchised Bus (DD)	11 - Public Light Buses
	km/hr	1000-1100																
117	50	19	2.9%	32.1%	21.0%	0.3%	0.2%	0.4%	0.1%	0.6%	0.2%	17.1%	7.1%	5.3%	0.5%	0.3%	11.9%	0.0%
118	50	88	3.6%	39.5%	17.0%	0.6%	0.4%	0.7%	0.2%	1.1%	0.1%	8.0%	3.3%	6.1%	0.6%	0.1%	2.6%	16.1%
122	50	133	3.1%	34.3%	9.1%	0.7%	0.5%	0.8%	0.2%	1.2%	0.2%	22.2%	9.2%	7.2%	0.6%	0.0%	0.0%	10.7%
123	50	16	3.9%	42.7%	22.1%	0.1%	0.1%	0.2%	0.1%	0.3%	0.2%	20.4%	8.5%	1.2%	0.3%	0.0%	0.0%	0.0%
124	50	98	0.3%	3.3%	3.6%	0.0%	0.0%	0.0%	0.0%	0.1%	0.0%	3.3%	1.4%	0.2%	0.0%	0.1%	6.3%	81.4%
125	50	168	2.7%	29.8%	11.3%	0.9%	0.6%	1.0%	0.3%	1.7%	0.1%	7.7%	3.2%	6.3%	0.5%	0.0%	1.4%	32.4%
128	50	1250	4.2%	45.7%	18.5%	0.3%	0.2%	0.3%	0.1%	0.5%	0.1%	13.9%	5.8%	6.2%	0.8%	0.0%	0.0%	3.3%
129	50	1474	3.8%	41.5%	18.9%	0.5%	0.4%	0.6%	0.2%	1.0%	0.2%	17.1%	7.1%	7.6%	1.1%	0.0%	0.0%	0.0%
130	50	250	3.8%	41.9%	14.5%	0.4%	0.3%	0.5%	0.1%	0.7%	0.1%	6.2%	2.6%	0.7%	0.1%	0.2%	7.7%	20.2%
131	50	238	4.8%	52.5%	14.6%	1.0%	0.7%	1.2%	0.4%	1.9%	0.1%	10.8%	4.5%	7.2%	0.2%	0.0%	0.0%	0.0%
132	50	50	4.0%	43.5%	12.1%	0.8%	0.6%	1.0%	0.3%	1.5%	0.2%	14.6%	6.1%	8.7%	0.3%	0.0%	0.0%	6.4%
133	50	103	4.7%	51.2%	19.4%	0.5%	0.3%	0.5%	0.2%	0.8%	0.1%	12.2%	5.1%	4.4%	0.7%	0.0%	0.0%	0.0%
134	50	921	3.4%	37.7%	17.5%	0.5%	0.4%	0.6%	0.2%	1.0%	0.1%	12.6%	5.2%	3.9%	0.4%	0.1%	5.5%	10.8%
135	50	1598	3.9%	42.4%	22.7%	0.7%	0.5%	0.8%	0.3%	1.3%	0.1%	12.4%	5.1%	4.9%	1.0%	0.1%	2.6%	1.1%
136	70	2920	3.7%	40.3%	15.4%	0.4%	0.3%	0.5%	0.2%	0.8%	0.1%	13.1%	5.4%	5.5%	0.5%	0.2%	7.7%	5.8%
137	70	2690	3.0%	32.9%	19.2%	0.5%	0.4%	0.6%	0.2%	1.0%	0.1%	14.2%	5.9%	7.8%	1.0%	0.2%	8.5%	4.5%
138	50	87	0.4%	4.1%	4.0%	0.0%	0.0%	0.0%	0.0%	0.1%	0.0%	3.7%	1.5%	0.5%	0.0%	0.2%	7.1%	78.2%
139	50	18	3.6%	39.6%	19.4%	1.1%	0.8%	1.3%	0.4%	2.1%	0.2%	17.9%	7.4%	5.7%	0.3%	0.0%	0.0%	0.0%
141	50	112	2.7%	30.0%	10.4%	0.3%	0.2%	0.3%	0.1%	0.5%	0.1%	5.8%	2.4%	4.7%	0.1%	0.0%	0.0%	42.3%
142	50	123	2.4%	26.4%	12.1%	0.6%	0.4%	0.7%	0.2%	1.1%	0.1%	6.8%	2.8%	5.1%	0.2%	0.0%	0.0%	41.3%
143	50	25	3.8%	41.8%	14.0%	1.0%	0.7%	1.1%	0.3%	1.8%	0.2%	16.5%	6.8%	11.9%	0.2%	0.0%	0.0%	0.0%
144	50	390	3.1%	34.3%	12.1%	0.4%	0.3%	0.4%	0.1%	0.7%	0.1%	13.2%	5.5%	5.5%	0.7%	0.1%	4.5%	19.0%
145	50	764	2.5%	27.4%	10.9%	0.5%	0.4%	0.6%	0.2%	1.0%	0.2%	17.9%	7.4%	7.5%	1.3%	0.3%	12.2%	9.6%
146	50	740	2.7%	30.0%	15.5%	0.4%	0.3%	0.4%	0.1%	0.7%	0.2%	15.9%	6.6%	7.8%	1.6%	0.3%	12.9%	4.7%
147	50	749	2.3%	25.4%	12.0%	0.5%	0.4%	0.6%	0.2%	0.9%	0.2%	17.6%	7.3%	6.7%	1.1%	0.3%	13.7%	10.8%
148	50	834	2.6%	28.2%	13.6%	0.4%	0.3%	0.5%	0.2%	0.8%	0.2%	17.5%	7.2%	8.4%	1.5%	0.3%	12.1%	6.3%
149	50	407	3.1%	34.0%	17.5%	0.7%	0.5%	0.9%	0.3%	1.4%	0.2%	17.8%	7.4%	7.1%	0.3%	0.0%	0.0%	8.9%
150	50	491	3.5%	38.2%	16.5%	0.5%	0.4%	0.6%	0.2%	1.0%	0.1%	13.8%	5.7%	4.7%	0.5%	0.0%	0.0%	14.3%
151	50	70	4.1%	44.6%	26.1%	0.7%	0.5%	0.9%	0.3%	1.4%	0.1%	11.6%	4.8%	3.9%	1.0%	0.0%	0.0%	0.0%
152	50	108	3.6%	39.9%	17.9%	0.5%	0.3%	0.5%	0.2%	0.8%	0.2%	15.7%	6.5%	4.8%	0.2%	0.0%	0.0%	8.8%
153	50	15	2.0%	22.0%	23.6%	0.0%	0.0%	0.0%	0.0%	0.0%	0.2%	21.8%	9.0%	0.0%	0.0%	0.0%	0.0%	21.4%
154	50	84	1.0%	10.5%	4.2%	0.1%	0.0%	0.1%	0.0%	0.1%	0.1%	6.1%	2.5%	2.7%	0.0%	0.0%	0.0%	72.6%
155	50	234	2.8%	30.7%	13.0%	0.4%	0.3%	0.4%	0.1%	0.7%	0.1%	9.3%	3.8%	3.2%	0.3%	0.0%	0.0%	34.8%
156	50	357	3.4%	37.2%	16.7%	0.6%	0.4%	0.7%	0.2%	1.1%	0.2%	19.2%	8.0%	8.7%	1.8%	0.0%	0.0%	1.8%
157	50	270	3.6%	39.0%	17.0%	0.6%	0.4%	0.7%	0.2%	1.0%	0.2%	18.7%	7.8%	8.6%	2.3%	0.0%	0.0%	0.0%
158	50	489	2.8%	31.1%	14.3%	1.0%	0.7%	1.1%	0.4%	1.8%	0.2%	21.6%	8.9%	7.5%	0.1%	0.0%	1.9%	6.6%
159	70	2011	3.5%	38.4%	16.2%	0.5%	0.4%	0.6%	0.2%	0.9%	0.1%	12.8%	5.3%	6.2%	0.8%	0.2%	6.8%	7.2%
160	70	2044	3.1%	34.3%	19.8%	0.6%	0.4%	0.7%	0.2%	1.0%	0.1%	14.1%	5.9%	7.7%	0.7%	0.2%	6.5%	4.7%
162	50	289	3.9%	42.5%	16.6%	0.2%	0.1%	0.2%	0.1%	0.3%	0.2%	16.9%	7.0%	11.5%	0.5%	0.0%	0.0%	0.0%
163	50	162	1.8%	19.9%	15.2%	0.5%	0.4%	0.6%	0.2%	1.0%	0.3%	32.9%	13.6%	12.7%	0.9%	0.0%	0.0%	0.0%
164	50	317	4.6%	50.9%	20.2%	0.5%	0.4%	0.6%	0.2%	0.9%	0.1%	10.5%	4.4%	3.7%	0.2%	0.0%	0.0%	2.7%
165	50	58	1.9%	20.6%	17.2%	0.3%	0.2%	0.3%	0.1%	0.5%	0.3%	28.7%	11.9%	15.8%	2.2%	0.0%	0.0%	0.0%
166	50	85	3.5%	38.5%	15.1%	0.6%	0.4%	0.7%	0.2%	1.1%	0.2%	18.4%	7.6%	13.2%	0.5%	0.0%	0.0%	0.0%
167	50	139	2.3%	24.7%	15.4%	0.3%	0.2%	0.3%	0.1%	0.5%	0.3%	27.9%	11.6%	14.5%	2.0%	0.0%	0.0%	0.0%
168	50	545	2.8%	30.4%	12.7%	0.3%	0.2%	0.4%	0.1%	0.6%	0.2%	19.6%	8.1%	13.4%	0.6%	0.0%	1.7%	8.8%
170	50	277	2.8%	31.2%	18.2%	0.6%	0.4%	0.6%	0.2%	1.0%	0.2%	22.7%	9.4%	8.2%	0.1%	0.0%	0.0%	4.3%
171	50	441	2.9%	31.7%	12.4%	0.3%	0.2%	0.3%	0.1%	0.5%	0.2%	20.6%	8.5%	8.0%	0.8%	0.3%	11.2%	2.1%
172	50	25	4.4%	48.6%	17.0%	2.0%	1.4%	2.3%	0.7%	3.6%	0.1%	13.1%	5.4%	1.4%	0.0%	0.0%	0.0%	0.0%
173	50	293	3.0%	33.0%	16.0%	0.4%	0.3%	0.4%	0.1%	0.7%	0.3%	24.3%	10.0%	10.2%	1.5%	0.0%	0.0%	0.0%
174	50	761	2.8%	30.9%	16.6%	0.2%	0.2%	0.3%	0.1%	0.4%	0.2%	19.4%	8.0%	12.7%	0.5%	0.0%	1.2%	6.3%
175	50	430	2.4%	26.0%	10.1%	0.5%	0.4%	0.6%	0.2%	1.0%	0.2%	18.5%	7.7%	5.4%	0.3%	0.5%	20.8%	5.5%
176	50	785	2.8%	31.2%	16.7%	0.4%	0.3%	0.5%	0.2%	0.8%	0.2%	15.5%	6.4%	7.7%	1.7%	0.3%	12.2%	3.2%
179	50	414	4.3%	47.7%	19.6%	0.6%	0.4%	0.7%	0.2%	1.1%	0.1%	13.3%	5.5%	5.3%	1.2%	0.0%	0.0%	0.0%
180	50	394	4.9%	53.8%	17.0%	0.7%	0.5%	0.8%	0.2%	1.2%	0.1%	12.0%	5.0%	3.6%	0.3%	0.0%	0.0%	0.0%
181	50	228	1.9%	21.0%	9.9%	0.4%	0.3%	0.5%	0.2%	0.8%	0.1%	8.5%	3.5%	3.0%	0.3%	0.8%	32.2%	16.6%
182	50	637	3.2%	35.6%	11.1%	0.5%	0.4%	0.6%	0.2%	0.9%	0.1%	9.6%	4.0%	8.1%	0.4%	0.5%	20.9%	3.8%
183	50	718	2.8%	30.7%	17.1%	0.4%	0.3%	0.4%	0.1%	0.7%	0.1%	11.9%	4.9%	3.4%	0.1%	0.5%	19.4%	7.3%
184	50	264	0.6%	6.4%	2.3%	0.1%	0.0%	0.1%	0.0%	0.1%	0.0%	2.1%	0.9%	2.0%	0.1%	1.9%	81.0%	2.4%
185	70	1946	4.2%	46.3%	13.7%	1.2%	0.8%	1.4%	0.4%	2.2%	0.1%	12.5%	5.2%	6.5%	0.1%	0.1%	5.0%	0.0%
186	70	2681	4.6%	50.6%	10.5%	0.6%	0.4%	0.7%	0.2%	1.1%	0.1%	11.3%	4.7%	8.5%	0.1%	0.2%	6.5%	0.0%
187	50	176	1.9%	21.4%	6.8%	0.2%	0.1%	0.2%	0.1%	0.4%	0.1%	7.7%	3.2%	6.8%	0.3%	0.5%	21.9%	28.3%
188	50	414	3.4%	37.2%	25.9%	0.5%	0.3%	0.5%	0.2%	0.9%	0.0%	4.1%	1.7%	2.2%	0.3%	0.2%	10.4%	12.0%
189	70	3506	3.4%	37.8%	15.1%	0.6%	0.4%	0.7%	0.2%	1.1%	0.2%	17.4%	7.2%	10.0%	1.5%	0.1%	2.7%	1.6%
190	70	2687	4.4%	48.6%	13.4%	0.4%	0.3%	0.4%	0.1%	0.7%	0.1%	13.2%	5.5%	9.8%	1.0%	0.0%	0.5%	1.5%
191	70	3746	3.2%	34.7%	14.4%	0.5%	0.4%	0.6%	0.2%	1.0%	0.2%	17.8%	7.4%	9.7%	1.3%	0.1%	5.7%	2.9%
192	70	3629	4.5%	49.0%	16.0%	0.4%	0.3%	0.5%	0.1%	0.7%	0.1%	11.1%	4.6%	8.0%	0.8%	0.1%	2.2%	1.7%
193	70	1297	3.9%	42.5%	10.9%	0.9%	0.6%	1.0%	0.3%	1.7%	0.2%	16.4%	6.8%	12.3%	0.3%	0.0%	1.0%	1.2%
194	70	2894	3.2%	34.6%	22.9%	0.4%	0.3%	0.5%	0.1%	0.7%	0.1%	13.7%	5.7%	7.0%	0.7%	0.1%	3.6%	6.4%
195	50	42	0.7%	7.9%	8.4%	0.1%	0.0%	0.1%	0.0%	0.1%	0.1%	7.8%	3.2%	1.2%	0.0%	1.5%	61.3%	7.6%
196	50	383	3.7%	40.8%	23.6%	0.4%	0.3%	0.5%	0.2%	0.8%	0.1%	10.2%	4.2%	7.5%	0.2%	0.2%	7.2%	0.0%
197	50	107	2.9%	31.8%	29.7%	0.4%	0.3%	0.4%	0.1%	0.7%	0.0%	3.4%	1.4%	2.1%	0.1%	0.6%	26.0%	0.0%
198	50	78	1.8%	19.9%	12.5%	0.3%	0.2%	0.4%	0.1%	0.6%	0.0%	4.2%	1.7%	2.0%	0.1%	1.2%	50.7%	4.1%
199	70	1684	3.1%	33.9%	17.2%	0.6%	0.4%	0.7%	0.2%	1.1%	0.2%	18.1%	7.5%	10.8%	2.5%	0.1%	3.4%	0.0%
201	50	1073	3.7%	40.8%	18.1%	0.9%	0.6%	1.0%	0.3%	1.7%	0.2%	15.7%	6.5%	7.7%	0.6%	0.0%	0.6%	1.6%
202	50	1491	3.4%	37.4%	19.8%	0.9%	0.6%	1.0%	0.3%	1.7%	0.2%	15.0%	6.2%	9.5%	1.3%	0.0%	1.4%	1.2%
203	70	1155	3.2%	34.7%	14.4%	0.7%	0.5%	0.8%	0.2%	1.2%	0.2%	19.1%	7.9%	11.3%	2.4%	0.1%	3.5%	0.0%
204	70	1786	3.9%	42.5%	21.7%	0.4%	0.3%	0.4%	0.1%	0.7%	0.1%	13.9%	5.8%	7.8%	0.8%	0.0%	1.4%	0.2%
205	50	219	3.2%	35.3%	24.3%	0.5%	0.4%	0.6%	0.2%	1.0%	0.1%	11.2%	4.6%	5.8%	0.9%	0.2%	10.2%	1.4%
206	50	515	3.2%	35.2%	23.8%	0.4%	0.3%	0.4%	0.1%	0.7%	0.1%	14.2%	5.9%	9.2%	1.1%	0.1%	5.4%	0.0%
207	50	172	2.9%	31.3%	22.3%	0.6%	0.4%	0.7%	0.2%	1.1%	0.1%	5.5%	2.3%	3.4%	0.4%	0.4%	16.6%	12.0%
208	50	308	2.8%	31.0%	23.2%	0.4%	0.3%	0.4%	0.1%	0.7%	0.1%	11.0%	4.5%	6.3%	0.4%	0.2%	9.8%	8.7%
209	50	602	3.5%	38.7%	21.4%	1.3%	1.0%	1.6%	0.5%	2.5%	0.1%	13.4%	5.5%	5.7%	0.7%	0.1%	2.2%	1.8%
210	50	1094	3.3%	36.3%	24.5%	0.9%	0.6%	1.1%	0.3%	1.7%	0.1%	12.2%	5.0%	7.0%	1.0%	0.1%	3.4%	2.5%
211	70	1979	3.0%	32.7%	19.0%	0.8%	0.6%	1.0%	0.3%	1.5%	0.2%	20.5%	8.5%	8.7%	1.2%	0.0%	0.1%	1.9%
212	70	1777	4.0%	43.6%	21.6%	0.4%	0.3%	0.5%	0.2%	0.8%	0.1%	12.8%	5.3%	8.4%	0.3%	0.0%	0.1%	1.6%
213	50	408	2.9%	32.3%	19.6%	0.4%	0.3%	0.5%	0.2%	0.8%	0.1%	8.5%	3.5%	3.8%	0.4%	0.2%	8.7%	17.6%
214	70	501	3.1%	33.9%	14.2%	0.4%	0.3%	0.4%	0.1%	0.7%	0.1%	8.6%	3.6%	7.2%	0.3%	0.1%	5.4%	21.6%
215	50	237	3.7%	40.9%	26.5%	0.5%	0.4%	0.6%	0.2%	1.0%	0.1%	13.0%	5.4%	6.1%	0.3%	0.0%	1.3%	0.0%
216	50	209	3.0%	32.7%	26.7%	0.4%	0.3%	0.5%	0.2%	0.8%	0.1%	13.0%	5.4%	5.1%	0.1%	0.1%	2.2%	9.5%
217	50	927	3.0%	32.5%	25.1%	0.5%	0.3%	0.6%	0.2%	0.9%	0.1%	11.4%	4.7%	4.8%	0.7%	0.1%	5.5%	9.5%
218	50	578	3.1%	33.7%	16.9%	0.4%	0.3%	0.5%	0.1%	0.7%	0.1%	9.7%	4.0%	6.3%	0.5%	0.1%	5.5%	18.2%
219	50	519	3.0%	32.7%	29.5%	0.5%	0.3%	0.6%	0.2%	0.9%	0.1%	13.8%	5.7%	5.6%	0.9%	0.1%	3.0%	3.2%
220	50	208	3.5%	38.7%	20.3%	0.5%	0.4%	0.6%	0.2%	1.0%	0.1%	12.4%	5.1%	6.1%	0.9%	0.1%	2.2%	8.0%
221	50	502	3.4%	36.8%	23.4%	0.8%	0.5%	0.9%	0.3%	1.4%	0.1%	12.0%	5.0%	5.6%	0.6%	0.1%	3.2%	6.0%
222	50	356	2.5%	27.7%	22.5%	1.7%	1.2%	1.9%	0.6%	3.1%	0.2%	15.3%	6.3%	7.3%	0.9%	0.0%	0.6%	8.2%
223	50	119	2.6%	28.3%	19.2%	0.4%	0.3%	0.5%	0.2%	0.8%	0.3%	25.4%	10.5%	7.5%	0.7%	0.0%	0.0%	3.3%
226	50	184	3.5%	37.9%	22.7%	0.1%	0.1%	0.1%	0.0%	0.2%	0.1%	8.5%	3.5%	2.2%	0.0%	0.3%	12.6%	8.2%
227	50	736	4.2%	45.9%	26.0%	0.2%	0.2%	0.3%	0.1%	0.4%	0.1%	10.1%	4.2%	3.4%	0.2%	0.1%	3.6%	1.2%
228	50	13	2.3%	25.1%	26.8%	0.3%	0.2%	0.3%	0.1%	0.5%	0.3%	27.2%	11.3%	5.7%	0.0%	0.0%	0.0%	0.0%
229	50	97	3.5%	38.8%	30.8%	0.1%	0.1%	0.2%	0.1%	0.3%	0.2%	14.8%	6.1%	4.9%	0.2%	0.0%	0.0%	0.0%
230	50	184	2.3%	25.6%	18.9%	0.4%	0.3%	0.5%	0.1%	0.7%	0.2%	18.0%	7.4%	6.2%	0.9%	0.1%	4.2%	14.2%
231	50	391	2.6%	29.1%	21.1%	0.3%	0.2%	0.3%	0.1%	0.5%	0.2%	23.5%	9.7%	5.7%	0.3%	0.1%	2.6%	3.6%
232	50	46	3.7%	40.1%	21.8%	0.4%	0.3%	0.5%	0.1%	0.7%	0.2%	19.0%	7.9%	4.9%	0.5%	0.0%	0.0%	0.0%
235	50	682	3.2%	35.5%	27.5%	0.3%	0.2%	0.4%	0.1%	0.6%	0.1%	13.1%	5.4%	4.0%	0.2%	0.1%	2.5%	6.8%
236	50	445	4.3%	47.4%	21.9%	0.4%	0.3%	0.4%	0.1%	0.7%	0.1%	12.9%	5.3%	4.7%	0.2%	0.0%	0.0%	1.2%

Traffic Flows and Breakdown by 16 Vehicle Classes (Year 2026)

Link No.	Speed Limit	Total Vehicle	19 - Motorcycles (MC)	01 - Private Cars (PC)	03 - Taxi	14 - Non-franchised Bus <=6.4t	15 - Non-franchised Bus 6.4-15t	16 - Non-franchised Bus >15t	12 - Private Light Bus <=3.5t	13 - Private Light Bus >3.5t	04 - Light Goods Vehicles <=2.5t	05 - Lt Goods Vehicles 2.5-3.5t	06 - Light Goods Vehicles >3.5t	07 - Heavy Goods Vehicles <=15t	08 - Heavy Goods Vehicles >15t	17 - Franchised Bus (SD)	18 - Franchised Bus (DD)	11 - Public Light Buses
	km/hr	1000-1100																
237	50	297	3.2%	35.7%	21.6%	0.2%	0.2%	0.3%	0.1%	0.4%	0.2%	21.2%	8.8%	7.8%	0.2%	0.0%	0.0%	0.0%
238	50	121	2.5%	27.8%	18.5%	0.5%	0.4%	0.6%	0.2%	1.0%	0.3%	24.9%	10.3%	10.9%	2.2%	0.0%	0.0%	0.0%
239	70	2153	2.8%	30.5%	14.5%	0.5%	0.4%	0.6%	0.2%	1.0%	0.2%	17.6%	7.3%	7.9%	1.0%	0.2%	8.4%	7.0%
240	70	1985	3.4%	37.7%	12.5%	0.4%	0.3%	0.4%	0.1%	0.7%	0.1%	12.7%	5.3%	6.7%	0.6%	0.3%	13.4%	5.6%
241	50	263	2.3%	25.6%	17.3%	0.1%	0.1%	0.1%	0.0%	0.2%	0.1%	9.0%	3.7%	2.9%	0.2%	0.4%	14.9%	23.1%
242	50	404	2.1%	22.5%	19.3%	0.2%	0.2%	0.3%	0.1%	0.4%	0.1%	9.5%	3.9%	7.1%	0.1%	0.2%	9.7%	24.3%
243	50	131	3.8%	42.1%	33.2%	0.7%	0.5%	0.8%	0.2%	1.2%	0.1%	8.5%	3.5%	5.2%	0.4%	0.0%	0.0%	0.0%
244	50	47	4.4%	48.5%	31.4%	0.6%	0.4%	0.6%	0.2%	1.0%	0.1%	6.8%	2.8%	3.1%	0.1%	0.0%	0.0%	0.0%
245	50	581	2.2%	24.5%	17.9%	0.2%	0.1%	0.2%	0.1%	0.4%	0.1%	10.1%	4.2%	7.0%	0.2%	0.2%	8.6%	23.9%
246	50	439	2.6%	29.0%	21.6%	0.2%	0.2%	0.3%	0.1%	0.4%	0.1%	10.3%	4.3%	3.7%	0.1%	0.3%	11.4%	15.5%
247	50	102	2.5%	27.9%	32.8%	0.1%	0.0%	0.1%	0.0%	0.1%	0.1%	11.4%	4.7%	2.3%	0.0%	0.3%	10.6%	7.0%
248	50	207	3.9%	42.6%	21.4%	0.5%	0.3%	0.5%	0.2%	0.9%	0.1%	10.9%	4.5%	5.1%	0.3%	0.1%	5.2%	3.4%
249	50	426	3.5%	38.5%	26.1%	0.6%	0.4%	0.7%	0.2%	1.2%	0.1%	13.7%	5.7%	4.7%	0.2%	0.1%	2.5%	1.7%
250	50	957	3.3%	35.7%	22.1%	0.5%	0.3%	0.6%	0.2%	0.9%	0.2%	18.4%	7.6%	7.2%	0.6%	0.0%	1.1%	1.3%
253	50	714	3.5%	38.1%	26.9%	0.5%	0.4%	0.6%	0.2%	1.0%	0.1%	14.2%	5.9%	6.7%	0.4%	0.0%	0.6%	0.9%
254	50	306	3.7%	40.3%	25.9%	0.4%	0.3%	0.5%	0.2%	0.8%	0.1%	14.1%	5.9%	7.1%	0.3%	0.0%	0.5%	0.0%
255	50	342	3.4%	36.8%	23.9%	0.5%	0.3%	0.6%	0.2%	0.9%	0.2%	16.5%	6.8%	9.7%	0.3%	0.0%	0.0%	0.0%
256	50	198	3.1%	34.5%	25.4%	0.4%	0.3%	0.5%	0.2%	0.8%	0.2%	17.9%	7.4%	9.1%	0.2%	0.0%	0.0%	0.0%
257	50	1059	3.3%	35.9%	23.1%	0.5%	0.3%	0.6%	0.2%	0.9%	0.2%	17.7%	7.3%	7.1%	0.8%	0.0%	2.0%	0.0%
258	50	2143	3.8%	41.3%	20.9%	0.3%	0.2%	0.3%	0.1%	0.5%	0.2%	15.8%	6.6%	9.8%	0.4%	0.0%	0.0%	0.0%
259	50	493	3.6%	39.2%	18.7%	0.3%	0.2%	0.4%	0.1%	0.6%	0.2%	20.0%	8.3%	7.6%	0.6%	0.0%	0.0%	0.0%
260	50	576	2.4%	26.7%	21.8%	0.4%	0.3%	0.5%	0.1%	0.7%	0.1%	9.3%	3.9%	5.6%	0.3%	0.3%	10.9%	16.7%
261	50	439	2.7%	29.6%	12.9%	0.4%	0.3%	0.5%	0.2%	0.8%	0.1%	8.9%	3.7%	5.1%	0.3%	0.1%	4.2%	30.2%
262	50	315	3.4%	37.0%	24.0%	0.5%	0.4%	0.6%	0.2%	1.0%	0.2%	16.0%	6.6%	10.0%	0.3%	0.0%	0.0%	0.0%
263	50	239	3.0%	32.5%	22.9%	0.5%	0.3%	0.5%	0.2%	0.9%	0.2%	20.3%	8.4%	10.2%	0.2%	0.0%	0.0%	0.0%
264	50	1128	3.4%	36.9%	23.7%	0.5%	0.3%	0.5%	0.2%	0.9%	0.2%	16.9%	7.0%	6.8%	0.7%	0.0%	1.9%	0.0%
265	50	1446	3.6%	39.2%	20.8%	0.3%	0.2%	0.4%	0.1%	0.6%	0.2%	16.4%	6.8%	11.1%	0.4%	0.0%	0.0%	0.0%
266	50	449	3.4%	37.3%	20.5%	0.4%	0.3%	0.5%	0.1%	0.7%	0.2%	21.2%	8.8%	6.2%	0.3%	0.0%	0.0%	0.0%
267	50	896	2.8%	30.7%	20.0%	0.6%	0.4%	0.7%	0.2%	1.0%	0.2%	23.9%	9.9%	7.1%	0.4%	0.0%	0.0%	2.0%
268	50	466	2.6%	28.0%	18.3%	0.5%	0.4%	0.6%	0.2%	1.0%	0.3%	26.1%	10.8%	10.3%	0.5%	0.0%	0.0%	0.5%
269	50	561	3.2%	35.6%	25.3%	0.2%	0.1%	0.2%	0.1%	0.4%	0.2%	18.7%	7.8%	7.2%	0.5%	0.0%	0.0%	0.4%
270	50	280	3.0%	32.6%	24.0%	0.3%	0.2%	0.3%	0.1%	0.5%	0.2%	20.8%	8.6%	8.0%	0.7%	0.0%	0.0%	0.8%
271	50	531	3.2%	34.8%	21.8%	0.5%	0.3%	0.6%	0.2%	0.9%	0.2%	20.9%	8.7%	7.3%	0.7%	0.0%	0.0%	0.0%
272	50	352	2.5%	27.5%	18.2%	0.3%	0.2%	0.4%	0.1%	0.6%	0.3%	26.5%	11.0%	7.4%	0.6%	0.0%	0.0%	4.5%
273	50	746	2.4%	26.7%	17.4%	0.6%	0.4%	0.6%	0.2%	1.0%	0.2%	21.9%	9.1%	6.0%	0.6%	0.3%	11.6%	1.0%
274	50	564	2.4%	26.4%	20.3%	0.4%	0.3%	0.5%	0.1%	0.7%	0.2%	18.8%	7.8%	4.8%	0.4%	0.4%	15.3%	1.3%
275	50	1273	3.6%	39.5%	20.2%	0.5%	0.4%	0.6%	0.2%	1.0%	0.2%	16.9%	7.0%	8.7%	0.6%	0.0%	0.0%	0.6%
276	50	1246	3.2%	35.6%	13.2%	0.7%	0.5%	0.8%	0.3%	1.3%	0.2%	18.4%	7.6%	12.3%	0.2%	0.1%	5.0%	0.4%
277	50	209	2.7%	29.8%	16.1%	0.7%	0.5%	0.9%	0.3%	1.4%	0.3%	25.7%	10.6%	10.0%	1.0%	0.0%	0.0%	0.0%
278	50	225	2.4%	25.9%	13.0%	0.4%	0.3%	0.4%	0.1%	0.7%	0.3%	29.5%	12.2%	14.0%	0.9%	0.0%	0.0%	0.0%
279	50	535	2.4%	26.0%	17.1%	0.5%	0.3%	0.5%	0.2%	0.9%	0.3%	27.6%	11.4%	9.2%	0.7%	0.0%	0.0%	3.0%
280	50	605	3.4%	36.9%	15.1%	0.4%	0.3%	0.5%	0.1%	0.7%	0.2%	17.3%	7.2%	7.0%	0.6%	0.2%	9.6%	0.8%
281	50	1154	2.9%	32.2%	16.5%	0.4%	0.3%	0.4%	0.1%	0.7%	0.2%	21.8%	9.0%	12.7%	1.4%	0.0%	0.5%	0.8%
282	50	976	4.5%	48.9%	9.9%	0.2%	0.2%	0.3%	0.1%	0.5%	0.1%	10.3%	4.3%	18.9%	0.2%	0.0%	0.9%	0.6%
283	50	727	3.0%	32.8%	12.4%	1.1%	0.8%	1.3%	0.4%	2.1%	0.3%	27.0%	11.2%	6.5%	0.1%	0.0%	1.1%	0.0%
284	50	360	3.6%	39.6%	24.8%	0.4%	0.3%	0.4%	0.1%	0.7%	0.2%	14.7%	6.1%	9.1%	0.1%	0.0%	0.0%	0.0%
285	50	1523	2.8%	30.4%	15.2%	0.4%	0.3%	0.5%	0.2%	0.8%	0.2%	22.7%	9.4%	14.1%	1.3%	0.0%	1.2%	0.4%
286	50	1193	3.3%	35.7%	8.9%	0.4%	0.3%	0.4%	0.1%	0.7%	0.1%	13.6%	5.6%	28.8%	0.4%	0.0%	1.1%	0.5%
287	50	507	3.7%	40.4%	22.0%	0.3%	0.2%	0.4%	0.1%	0.6%	0.1%	12.9%	5.3%	7.8%	0.9%	0.0%	0.6%	4.7%
288	50	429	3.9%	42.7%	21.4%	0.5%	0.3%	0.6%	0.2%	0.9%	0.1%	11.4%	4.7%	6.3%	0.6%	0.0%	0.9%	5.5%
289	50	849	3.2%	34.8%	15.0%	0.5%	0.3%	0.5%	0.2%	0.9%	0.2%	16.9%	7.0%	7.0%	1.0%	0.2%	9.0%	3.3%
290	50	1968	3.1%	33.6%	17.6%	1.1%	0.8%	1.3%	0.4%	2.0%	0.2%	15.2%	6.3%	4.7%	0.4%	0.1%	6.0%	7.5%
291	50	1020	2.8%	31.3%	7.6%	0.9%	0.6%	1.0%	0.3%	1.7%	0.1%	14.1%	5.9%	8.3%	0.3%	0.4%	15.2%	9.5%
292	70	3045	3.5%	38.3%	15.3%	0.7%	0.5%	0.8%	0.3%	1.3%	0.2%	16.2%	6.7%	9.4%	0.8%	0.1%	2.6%	3.4%
293	70	2198	4.4%	48.5%	9.5%	0.9%	0.7%	1.1%	0.3%	1.7%	0.1%	13.3%	5.5%	4.0%	0.4%	0.1%	3.1%	6.3%
294	50	2704	2.9%	32.1%	17.2%	0.6%	0.4%	0.7%	0.2%	1.1%	0.2%	15.6%	6.5%	6.6%	0.7%	0.2%	8.0%	7.2%
295	50	1944	2.9%	32.2%	10.7%	0.5%	0.4%	0.6%	0.2%	1.0%	0.2%	14.8%	6.1%	7.5%	0.7%	0.3%	11.2%	10.7%
296	50	229	2.5%	27.0%	17.6%	0.4%	0.3%	0.5%	0.2%	0.8%	0.1%	13.2%	5.5%	4.9%	0.2%	0.0%	0.0%	26.9%
297	50	122	1.6%	17.1%	12.0%	0.1%	0.1%	0.1%	0.0%	0.2%	0.1%	8.6%	3.6%	3.3%	0.1%	0.0%	0.0%	53.1%
299	50	1281	3.0%	33.5%	15.6%	0.4%	0.3%	0.4%	0.1%	0.7%	0.2%	19.6%	8.1%	15.3%	1.2%	0.0%	0.0%	1.4%
300	70	2240	5.0%	55.1%	6.4%	1.8%	1.3%	2.1%	0.6%	3.3%	0.1%	12.2%	5.0%	3.6%	0.1%	0.1%	2.4%	1.0%
301	70	2605	4.0%	43.6%	5.6%	1.6%	1.1%	1.9%	0.6%	2.9%	0.2%	16.4%	6.8%	9.3%	0.1%	0.1%	5.3%	0.6%
302	70	1487	4.8%	52.8%	6.0%	2.0%	1.4%	2.4%	0.7%	3.8%	0.1%	14.3%	5.9%	3.1%	0.1%	0.0%	1.0%	1.5%
303	70	1663	3.9%	43.2%	6.5%	1.4%	1.0%	1.6%	0.5%	2.6%	0.2%	21.4%	8.9%	7.5%	0.1%	0.0%	0.2%	1.0%
304	50	1259	2.8%	30.6%	23.4%	0.3%	0.2%	0.3%	0.1%	0.6%	0.1%	11.4%	4.7%	5.4%	0.6%	0.2%	9.3%	9.9%
305	50	1210	3.3%	36.1%	15.7%	0.5%	0.4%	0.6%	0.2%	0.9%	0.1%	9.5%	3.9%	4.8%	0.3%	0.4%	16.7%	6.7%
306	50	960	3.6%	39.9%	17.5%	0.5%	0.4%	0.6%	0.2%	0.9%	0.1%	11.8%	4.9%	3.4%	0.3%	0.1%	5.3%	10.4%
307	50	1233	3.7%	41.0%	22.2%	0.8%	0.5%	0.9%	0.3%	1.4%	0.1%	12.5%	5.2%	5.4%	0.9%	0.1%	3.4%	1.5%
308	50	64	3.4%	37.5%	18.5%	0.4%	0.3%	0.5%	0.2%	0.8%	0.1%	7.7%	3.2%	5.7%	0.7%	0.1%	3.6%	17.3%
309	50	106	4.4%	48.4%	29.4%	0.7%	0.5%	0.8%	0.2%	1.2%	0.1%	6.3%	2.6%	5.2%	0.3%	0.0%	0.0%	0.0%
310	70	1601	4.0%	44.5%	16.9%	0.5%	0.4%	0.6%	0.2%	1.0%	0.1%	13.0%	5.4%	9.8%	0.8%	0.0%	0.0%	2.8%
311	70	1800	3.6%	39.6%	18.2%	0.5%	0.4%	0.6%	0.2%	0.9%	0.2%	15.7%	6.5%	6.8%	0.9%	0.0%	0.0%	6.0%
312	50	1116	3.2%	35.1%	6.8%	0.3%	0.2%	0.4%	0.1%	0.6%	0.1%	13.8%	5.7%	31.7%	0.4%	0.0%	0.0%	1.6%
313	50	256	5.2%	57.0%	18.2%	0.6%	0.4%	0.7%	0.2%	1.1%	0.1%	8.7%	3.6%	3.8%	0.3%	0.0%	0.0%	0.0%
314	50	195	4.8%	52.6%	21.7%	0.4%	0.3%	0.5%	0.2%	0.8%	0.1%	9.8%	4.1%	4.6%	0.2%	0.0%	0.0%	0.0%
315	50	112	4.8%	52.2%	21.6%	0.4%	0.3%	0.5%	0.2%	0.8%	0.1%	10.0%	4.2%	4.7%	0.2%	0.0%	0.0%	0.0%
316	50	134	5.1%	56.5%	18.1%	0.6%	0.4%	0.7%	0.2%	1.1%	0.1%	9.0%	3.7%	4.0%	0.3%	0.0%	0.0%	0.0%
317	50	144	5.1%	55.4%	18.4%	0.7%	0.5%	0.8%	0.2%	1.2%	0.1%	10.3%	4.3%	2.8%	0.3%	0.0%	0.0%	0.0%
318	50	130	4.7%	51.1%	22.9%	0.3%	0.2%	0.4%	0.1%	0.6%	0.1%	11.5%	4.8%	3.0%	0.2%	0.0%	0.0%	0.0%
319	50	291	4.4%	48.5%	23.3%	0.6%	0.4%	0.7%	0.2%	1.1%	0.1%	10.8%	4.5%	3.8%	0.2%	0.0%	1.3%	0.0%
320	50	149	3.6%	39.5%	24.8%	0.4%	0.3%	0.4%	0.1%	0.7%	0.1%	12.0%	5.0%	4.0%	0.6%	0.1%	6.2%	2.1%
321	50	425	4.3%	47.0%	14.3%	0.3%	0.2%	0.3%	0.1%	0.5%	0.2%	17.5%	7.2%	5.3%	0.5%	0.1%	2.2%	0.0%
322	50	32	4.4%	48.6%	21.8%	0.5%	0.4%	0.6%	0.2%	1.0%	0.1%	10.3%	4.3%	7.2%	0.6%	0.0%	0.0%	0.0%
323	50	76	4.8%	52.3%	22.8%	0.5%	0.4%	0.6%	0.2%	0.9%	0.1%	9.8%	4.1%	3.2%	0.4%	0.0%	0.0%	0.0%
324	50	238	3.7%	41.0%	21.0%	0.4%	0.3%	0.5%	0.1%	0.7%	0.1%	12.4%	5.1%	6.6%	1.0%	0.1%	5.5%	1.3%
325	50	372	4.0%	43.7%	21.3%	0.5%	0.4%	0.6%	0.2%	1.0%	0.1%	11.3%	4.7%	8.4%	0.3%	0.1%	2.5%	0.9%
326	50	97	3.7%	40.7%	15.4%	0.8%	0.6%	0.9%	0.3%	1.5%	0.2%	14.6%	6.0%	14.7%	0.7%	0.0%	0.0%	0.0%
327	50	314	4.0%	43.7%	18.8%	0.4%	0.3%	0.5%	0.2%	0.8%	0.1%	11.4%	4.7%	9.1%	0.5%	0.1%	4.4%	1.0%
328	50	208	3.7%	40.7%	16.6%	0.8%	0.6%	1.0%	0.3%	1.5%	0.1%	11.9%	4.9%	10.7%	0.7%	0.2%	6.3%	0.0%
329	50	120	4.5%	48.8%	23.4%	0.5%	0.3%	0.6%	0.2%	0.9%	0.1%	10.4%	4.3%	5.9%	0.2%	0.0%	0.0%	0.0%
330	50	75	4.7%	51.4%	20.8%	1.5%	1.1%	1.8%	0.6%	2.8%	0.1%	6.8%	2.8%	5.4%	0.2%	0.0%	0.0%	0.0%
331	50	164	5.3%	58.1%	19.6%	0.8%	0.5%	0.9%	0.3%	1.4%	0.1%	6.0%	2.5%	4.4%	0.2%	0.0%	0.0%	0.0%
332	50	51	4.6%	51.0%	20.2%	1.6%	1.1%	1.8%	0.6%	2.9%	0.1%	7.2%	3.0%	5.7%	0.2%	0.0%	0.0%	0.0%
333	50	141	5.3%	58.1%	19.5%	0.8%	0.5%	0.9%	0.3%	1.4%	0.1%	6.0%	2.5%	4.4%	0.2%	0.0%	0.0%	0.0%
334	50	55	5.0%	54.7%	19.9%	0.8%	0.6%	1.0%	0.3%	1.5%	0.1%	5.8%	2.4%	7.8%	0.2%	0.0%	0.0%	0.0%
335	50	142	5.4%	59.5%	18.9%	0.6%	0.4%	0.7%	0.2%	1.1%	0.0%	4.6%	1.9%	6.2%	0.2%	0.0%	0.0%	0.0%
336	50	657	4.0%	43.5%	31.5%	0.3%	0.2%	0.4%	0.1%	0.6%	0.1%	8.5%	3.5%	7.1%	0.2%	0.0%	0.0%	0.0%
337	50	671	3.8%	41.5%	32.9%	0.7%	0.5%	0.8%	0.3%	1.3%	0.1%	9.5%	3.9%	4.4%	0.3%	0.0%	0.0%	0.0%
338	50	611	3.9%	42.7%	32.2%	0.3%	0.2%	0.4%	0.1%	0.6%	0.1%	8.1%	3.4%	7.6%	0.1%	0.0%	0.0%	0.0%
339	50	648	3.7%	41.1%	33.7%	0.7%	0.5%	0.8%	0.2%	1.2%	0.1%	9.3%	3.9%	4.5%	0.3%	0.0%	0.0%	0.0%
340	50	382	4.2%	45.6%	27.2%	0.7%	0.5%	0.9%	0.3%	1.4%	0.1%	8.0%	3.3%	7.6%	0.3%	0.0%	0.0%	0.0%
341	50	348	4.2%	45.6%	25.0%	0.4%	0.3%	0.5%	0.2%	0.8%	0.1%	11.0%	4.5%	6.8%	0.6%	0.0%	0.0%	0.0%
342	80	2839	4.7%	52.0%	8.9%	0.4%	0.3%	0.5%	0.2%	0.8%	0.2%	16.1%	6.7%	8.6%	0.6%	0.0%	0.0%	0.0%
343	80	2954	4.9%	54.2%	12.1%	0.8%	0.6%	0.9%	0.3%	1.4%	0.1%	9.9%	4.1%	9.1%	1.6%	0.0%	0.0%	0.0%
346	70	66	3.9%	43.1%	20.0%	1.7%	1.2%	2.0%	0.6%	3.2%	0.1%	10.0%	4.2%	9.1%	0.6%	0.0%	0.0%	0.0%

Traffic Flows and Breakdown by 16 Vehicle Classes (Year 2026)

Link No.	Speed Limit	Total Vehicle	19 - Motorcycles (MC)	01 - Private Cars (PC)	03 - Taxi	14 - Non-franchised Bus <=6.4t	15 - Non-franchised Bus 6.4-15t	16 - Non-franchised Bus >15t	12 - Private Light Bus <=3.5t	13 - Private Light Bus >3.5t	04 - Light Goods Vehicles <=2.5t	05 - Lt Goods Vehicles 2.5-3.5t	06 - Light Goods Vehicles >3.5t	07 - Heavy Goods Vehicles <=15t	08 - Heavy Goods Vehicles >15t	17 - Franchised Bus (SD)	18 - Franchised Bus (DD)	11 - Public Light Buses
	km/hr	1000-1100																
349	70	877	5.1%	56.2%	5.2%	0.3%	0.2%	0.4%	0.1%	0.6%	0.2%	16.4%	6.8%	7.6%	0.8%	0.0%	0.0%	0.0%
350	50	690	3.7%	40.9%	38.1%	0.8%	0.5%	0.9%	0.3%	1.4%	0.1%	6.9%	2.9%	3.4%	0.2%	0.0%	0.0%	0.0%
351	50	706	4.1%	44.8%	34.0%	0.3%	0.2%	0.4%	0.1%	0.6%	0.1%	6.8%	2.8%	5.6%	0.1%	0.0%	0.0%	0.0%
364	50	297	3.9%	42.3%	24.3%	0.8%	0.6%	0.9%	0.3%	1.5%	0.1%	13.9%	5.8%	5.4%	0.3%	0.0%	0.0%	0.0%
365	50	401	4.1%	45.1%	31.9%	0.4%	0.3%	0.5%	0.2%	0.8%	0.1%	9.1%	3.8%	3.6%	0.1%	0.0%	0.0%	0.0%
368	50	947	4.0%	44.4%	11.0%	0.6%	0.4%	0.7%	0.2%	1.1%	0.1%	12.0%	5.0%	6.6%	5.3%	0.1%	5.4%	3.2%
369	50	168	4.3%	47.6%	20.4%	0.6%	0.4%	0.6%	0.2%	1.0%	0.1%	11.8%	4.9%	3.7%	0.6%	0.0%	0.0%	3.8%
370	50	37	1.8%	19.9%	13.6%	0.4%	0.3%	0.4%	0.1%	0.7%	0.2%	19.1%	7.9%	12.5%	4.0%	0.4%	18.6%	0.0%
371	70	1150	2.9%	32.1%	18.1%	0.6%	0.4%	0.7%	0.2%	1.1%	0.2%	18.0%	7.5%	11.3%	3.1%	0.1%	3.7%	0.0%
372	70	2129	3.8%	41.7%	23.7%	0.6%	0.4%	0.7%	0.2%	1.0%	0.1%	13.0%	5.4%	6.5%	1.5%	0.0%	1.3%	0.0%
373	50	206	3.6%	39.5%	14.2%	0.5%	0.3%	0.6%	0.2%	0.9%	0.2%	23.4%	9.7%	6.5%	0.5%	0.0%	0.0%	0.0%
374	50	31	3.3%	36.6%	19.4%	0.4%	0.3%	0.5%	0.2%	0.8%	0.2%	20.4%	8.4%	8.3%	1.2%	0.0%	0.0%	0.0%
375	50	63	3.5%	38.5%	16.5%	0.2%	0.1%	0.2%	0.1%	0.3%	0.1%	11.0%	4.6%	5.8%	0.3%	0.0%	0.0%	18.8%
376	50	477	3.4%	37.4%	17.8%	0.5%	0.3%	0.5%	0.2%	0.8%	0.2%	19.1%	7.9%	10.9%	1.1%	0.0%	0.0%	0.0%
377	50	137	3.9%	42.7%	20.2%	0.7%	0.5%	0.8%	0.3%	1.3%	0.2%	16.3%	6.7%	5.3%	1.2%	0.0%	0.0%	0.0%
378	50	384	4.3%	47.5%	14.5%	0.4%	0.3%	0.5%	0.2%	0.8%	0.2%	16.3%	6.7%	6.7%	0.4%	0.0%	0.0%	1.2%
380	50	161	3.7%	40.9%	20.2%	0.7%	0.5%	0.8%	0.2%	1.2%	0.2%	17.0%	7.0%	6.3%	1.3%	0.0%	0.0%	0.0%
381	50	271	3.3%	36.5%	12.4%	0.4%	0.3%	0.5%	0.2%	0.8%	0.1%	10.4%	4.3%	5.3%	0.8%	0.5%	21.4%	2.9%
382	50	247	3.0%	33.4%	18.5%	0.3%	0.2%	0.4%	0.1%	0.6%	0.1%	8.8%	3.6%	4.6%	0.6%	0.5%	21.8%	3.2%
383	50	2356	3.8%	41.4%	15.4%	0.5%	0.4%	0.6%	0.2%	0.9%	0.1%	12.1%	5.0%	8.0%	0.9%	0.2%	7.9%	2.6%
384	50	1348	2.5%	27.9%	15.5%	0.3%	0.2%	0.4%	0.1%	0.6%	0.2%	15.7%	6.5%	9.6%	1.4%	0.3%	13.6%	5.0%
385	50	1931	3.9%	42.4%	18.5%	0.6%	0.4%	0.7%	0.2%	1.1%	0.2%	15.5%	6.4%	8.4%	1.2%	0.0%	0.0%	0.3%
386	50	2019	3.9%	42.7%	18.5%	0.6%	0.4%	0.7%	0.2%	1.1%	0.2%	15.4%	6.4%	8.4%	1.2%	0.0%	0.0%	0.3%
388	50	302	4.1%	44.5%	18.0%	0.7%	0.5%	0.8%	0.3%	1.3%	0.2%	15.6%	6.5%	6.1%	1.5%	0.0%	0.0%	0.0%
389	50	1111	4.1%	44.6%	21.4%	0.4%	0.3%	0.5%	0.2%	0.8%	0.1%	13.4%	5.5%	7.6%	0.6%	0.0%	0.0%	0.6%
390	50	412	4.7%	51.7%	16.5%	0.7%	0.5%	0.9%	0.3%	1.4%	0.1%	12.0%	5.0%	4.4%	0.3%	0.0%	0.0%	1.5%
391	50	1703	4.0%	43.5%	18.6%	0.5%	0.4%	0.6%	0.2%	1.0%	0.2%	15.6%	6.5%	8.1%	0.7%	0.0%	0.0%	0.4%
394	50	264	2.8%	31.0%	13.6%	0.4%	0.3%	0.5%	0.1%	0.7%	0.2%	24.0%	9.9%	13.2%	3.2%	0.0%	0.0%	0.0%
395	50	224	3.3%	36.0%	16.5%	0.5%	0.3%	0.6%	0.2%	0.9%	0.2%	21.5%	8.9%	9.4%	1.7%	0.0%	0.0%	0.0%
397	50	320	3.5%	38.1%	13.4%	0.7%	0.5%	0.8%	0.3%	1.3%	0.2%	19.6%	8.1%	10.6%	2.9%	0.0%	0.0%	0.0%
398	50	138	3.9%	42.7%	13.0%	0.6%	0.4%	0.7%	0.2%	1.1%	0.2%	21.4%	8.9%	5.9%	1.0%	0.0%	0.0%	0.0%
399	50	647	2.6%	28.7%	17.4%	0.4%	0.3%	0.5%	0.1%	0.7%	0.1%	14.2%	5.9%	8.1%	1.8%	0.4%	14.8%	3.9%
403	50	359	3.9%	42.5%	24.7%	0.4%	0.3%	0.5%	0.2%	0.8%	0.2%	15.2%	6.3%	5.0%	0.1%	0.0%	0.0%	0.0%
405	50	632	4.4%	48.8%	18.8%	0.7%	0.5%	0.8%	0.2%	1.3%	0.1%	12.6%	5.2%	3.8%	0.6%	0.0%	1.5%	0.5%
406	50	201	4.0%	43.7%	29.9%	0.6%	0.4%	0.7%	0.2%	1.1%	0.1%	9.4%	3.9%	5.9%	0.0%	0.0%	0.0%	0.0%
407	50	148	1.2%	13.5%	7.4%	0.2%	0.1%	0.2%	0.1%	0.3%	0.4%	39.1%	16.2%	13.3%	0.1%	0.0%	0.0%	8.0%
408	50	255	3.8%	41.4%	20.2%	0.4%	0.3%	0.5%	0.1%	0.7%	0.1%	13.1%	5.4%	6.6%	1.0%	0.1%	5.1%	1.2%
409	50	433	4.1%	45.0%	21.0%	0.5%	0.4%	0.6%	0.2%	1.0%	0.1%	11.5%	4.8%	7.5%	0.3%	0.1%	2.1%	0.7%
412	70	584	2.9%	31.6%	23.9%	1.6%	1.2%	1.9%	0.6%	3.1%	0.2%	16.8%	6.9%	9.2%	0.1%	0.0%	0.0%	0.0%
413	70	66	1.8%	19.3%	24.6%	3.7%	2.6%	4.3%	1.4%	6.9%	0.2%	19.4%	8.0%	7.0%	0.9%	0.0%	0.0%	0.0%
414	70	1231	4.0%	43.8%	10.2%	0.7%	0.5%	0.9%	0.3%	1.4%	0.2%	16.3%	6.7%	12.6%	0.2%	0.0%	1.0%	1.3%
415	70	519	3.0%	33.2%	23.8%	1.4%	1.0%	1.6%	0.5%	2.6%	0.2%	16.4%	6.8%	9.5%	0.0%	0.0%	0.0%	0.0%
416	70	476	3.1%	34.2%	24.6%	0.5%	0.4%	0.6%	0.2%	1.0%	0.2%	15.5%	6.4%	13.2%	0.1%	0.0%	0.0%	0.0%
417	50	533	2.7%	29.8%	19.3%	0.6%	0.4%	0.7%	0.2%	1.2%	0.1%	8.7%	3.6%	4.9%	0.3%	0.6%	24.7%	2.1%
418	50	591	3.9%	42.9%	18.7%	0.8%	0.6%	1.0%	0.3%	1.6%	0.1%	11.7%	4.8%	4.3%	0.3%	0.2%	6.9%	1.9%
419	50	453	3.8%	41.6%	25.2%	0.3%	0.2%	0.3%	0.1%	0.5%	0.1%	11.3%	4.7%	6.1%	0.5%	0.0%	1.5%	3.7%
420	50	702	4.1%	44.5%	26.9%	0.5%	0.4%	0.6%	0.2%	1.0%	0.1%	8.0%	3.3%	4.9%	0.7%	0.1%	2.9%	1.8%
421	50	2304	3.6%	39.2%	20.5%	0.4%	0.3%	0.5%	0.2%	0.8%	0.1%	11.4%	4.7%	8.1%	0.9%	0.1%	4.1%	5.2%
422	50	1657	3.7%	40.2%	17.0%	0.7%	0.5%	0.9%	0.3%	1.3%	0.1%	11.5%	4.8%	7.9%	0.5%	0.1%	4.3%	6.3%
423	70	2207	3.2%	35.0%	13.8%	0.6%	0.4%	0.7%	0.2%	1.1%	0.2%	20.8%	8.6%	9.4%	1.5%	0.0%	0.7%	3.5%
424	70	2765	4.6%	50.6%	16.9%	0.3%	0.2%	0.4%	0.1%	0.6%	0.1%	10.6%	4.4%	6.9%	0.8%	0.0%	1.9%	1.5%
425	50	1548	3.1%	33.9%	15.1%	0.4%	0.3%	0.5%	0.2%	0.8%	0.1%	13.4%	5.6%	10.0%	1.0%	0.3%	12.7%	2.6%
426	50	874	3.9%	43.2%	12.9%	0.6%	0.4%	0.7%	0.2%	1.1%	0.1%	12.5%	5.2%	11.5%	0.7%	0.1%	3.1%	3.6%
427	50	160	5.3%	58.6%	23.3%	0.7%	0.5%	0.9%	0.3%	1.4%	0.0%	4.1%	1.7%	2.9%	0.2%	0.0%	0.0%	0.0%
429	50	532	2.1%	23.6%	16.0%	0.3%	0.2%	0.3%	0.1%	0.5%	0.2%	14.9%	6.2%	3.7%	0.0%	0.5%	21.8%	9.8%
430	70	198	2.7%	29.4%	11.0%	0.8%	0.5%	0.9%	0.3%	1.4%	0.2%	18.6%	7.7%	8.7%	0.0%	0.4%	17.5%	0.0%
433	50	100	2.7%	29.6%	12.0%	0.9%	0.6%	1.0%	0.3%	1.6%	0.3%	25.4%	10.5%	10.9%	1.0%	0.1%	3.1%	0.0%
434	50	773	3.3%	36.6%	21.3%	0.7%	0.5%	0.8%	0.3%	1.3%	0.2%	17.3%	7.1%	9.5%	0.2%	0.0%	0.4%	0.4%
435	50	689	2.7%	29.5%	19.3%	0.5%	0.3%	0.5%	0.2%	0.9%	0.2%	16.4%	6.8%	8.5%	0.6%	0.1%	5.1%	8.3%
436	50	259	3.1%	33.6%	22.0%	0.7%	0.5%	0.9%	0.3%	1.4%	0.1%	7.9%	3.3%	4.3%	0.1%	0.4%	17.3%	4.3%
437	50	260	2.2%	24.5%	13.5%	0.6%	0.4%	0.7%	0.2%	1.2%	0.1%	10.8%	4.5%	6.7%	0.1%	0.5%	19.3%	14.6%
438	50	358	2.8%	30.8%	24.3%	0.3%	0.2%	0.3%	0.1%	0.5%	0.2%	19.8%	8.2%	10.0%	1.3%	0.0%	0.0%	1.3%
439	50	171	3.1%	33.9%	19.1%	1.1%	0.8%	1.3%	0.4%	2.1%	0.1%	12.9%	5.3%	10.9%	1.5%	0.1%	5.4%	1.9%
440	50	995	3.0%	33.0%	18.9%	0.6%	0.4%	0.7%	0.2%	1.1%	0.2%	22.6%	9.4%	7.6%	0.4%	0.0%	0.0%	1.8%
443	50	285	3.1%	33.9%	21.7%	0.5%	0.3%	0.6%	0.2%	0.9%	0.2%	18.9%	7.8%	5.4%	0.2%	0.0%	0.0%	6.4%
444	50	199	3.6%	39.6%	29.2%	0.3%	0.2%	0.3%	0.1%	0.6%	0.1%	13.5%	5.6%	4.5%	0.4%	0.0%	0.0%	2.0%
445	50	239	3.3%	36.0%	25.8%	0.1%	0.1%	0.2%	0.1%	0.3%	0.1%	9.7%	4.0%	2.9%	0.0%	0.2%	7.1%	10.2%
446	50	532	4.4%	47.9%	23.1%	0.3%	0.2%	0.4%	0.1%	0.6%	0.1%	12.1%	5.0%	4.5%	0.2%	0.0%	0.0%	1.0%
447	50	123	2.7%	30.0%	19.4%	0.5%	0.3%	0.6%	0.2%	0.9%	0.2%	23.2%	9.6%	11.5%	1.0%	0.0%	0.0%	0.0%
448	50	204	3.3%	36.7%	26.1%	0.2%	0.2%	0.3%	0.1%	0.4%	0.2%	15.8%	6.6%	9.3%	0.8%	0.0%	0.0%	0.0%
449	50	184	3.1%	33.6%	29.2%	0.2%	0.2%	0.3%	0.1%	0.5%	0.2%	17.5%	7.2%	7.6%	0.5%	0.0%	0.0%	0.0%
450	50	31	1.8%	19.9%	20.2%	0.1%	0.1%	0.1%	0.0%	0.2%	0.3%	30.7%	12.7%	12.7%	1.2%	0.0%	0.0%	0.0%
451	50	182	3.8%	41.3%	18.5%	0.7%	0.5%	0.9%	0.3%	1.4%	0.2%	16.0%	6.6%	9.2%	0.7%	0.0%	0.0%	0.0%
452	50	207	3.2%	35.1%	34.1%	0.3%	0.2%	0.3%	0.1%	0.6%	0.1%	13.9%	5.8%	6.0%	0.3%	0.0%	0.0%	0.0%
453	50	565	3.8%	41.9%	19.8%	0.2%	0.2%	0.3%	0.1%	0.4%	0.2%	16.2%	6.7%	7.3%	0.7%	0.1%	2.2%	0.0%
454	50	255	4.5%	49.7%	21.3%	0.5%	0.3%	0.5%	0.2%	0.8%	0.1%	12.8%	5.3%	3.4%	0.5%	0.0%	0.0%	0.0%
459	50	344	4.2%	46.3%	14.4%	1.0%	0.7%	1.2%	0.4%	1.9%	0.1%	13.1%	5.4%	6.2%	0.0%	0.0%	0.9%	4.1%
460	50	757	3.8%	41.6%	28.8%	0.6%	0.4%	0.7%	0.2%	1.1%	0.1%	11.5%	4.8%	5.1%	0.2%	0.0%	0.2%	0.7%
461	50	1100	4.3%	46.9%	29.9%	0.4%	0.3%	0.4%	0.1%	0.7%	0.1%	9.1%	3.8%	3.2%	0.1%	0.0%	0.1%	0.5%
468	50	519	3.0%	32.7%	29.5%	0.5%	0.3%	0.6%	0.2%	0.9%	0.1%	13.8%	5.7%	5.6%	0.9%	0.1%	3.0%	3.2%
469	50	494	3.4%	37.6%	20.6%	1.2%	0.8%	1.4%	0.4%	2.2%	0.1%	12.4%	5.2%	4.5%	0.5%	0.0%	1.4%	8.1%
470	50	287	3.3%	36.8%	20.8%	1.7%	1.2%	2.0%	0.6%	3.2%	0.1%	12.5%	5.2%	3.3%	0.3%	0.0%	0.8%	8.3%
473	50	55	5.0%	54.7%	19.9%	0.8%	0.6%	1.0%	0.3%	1.5%	0.1%	5.8%	2.4%	7.8%	0.2%	0.0%	0.0%	0.0%
474	50	142	5.4%	59.5%	18.9%	0.6%	0.4%	0.7%	0.2%	1.1%	0.0%	4.6%	1.9%	6.2%	0.2%	0.0%	0.0%	0.0%
475	50	17	3.2%	35.5%	20.8%	1.5%	1.0%	1.7%	0.5%	2.8%	0.2%	19.1%	7.9%	5.5%	0.2%	0.0%	0.0%	0.0%
476	50	30	4.7%	51.8%	18.8%	0.8%	0.6%	0.9%	0.3%	1.5%	0.1%	10.6%	4.4%	5.2%	0.3%	0.0%	0.0%	0.0%
477	50	37	4.9%	54.2%	18.9%	0.6%	0.4%	0.7%	0.2%	1.1%	0.1%	8.7%	3.6%	6.5%	0.2%	0.0%	0.0%	0.0%
478	50	51	4.3%	47.5%	22.2%	1.2%	0.9%	1.5%	0.5%	2.3%	0.1%	7.9%	3.3%	8.1%	0.2%	0.0%	0.0%	0.0%
479	50	26	4.3%	47.2%	20.1%	1.3%	0.9%	1.5%	0.5%	2.4%	0.1%	12.2%	5.1%	4.3%	0.1%	0.0%	0.0%	0.0%
480	50	25	4.7%	51.7%	18.2%	0.6%	0.4%	0.7%	0.2%	1.1%	0.1%	13.0%	5.4%	3.6%	0.1%	0.0%	0.0%	0.0%
483	50	373	4.1%	44.6%	26.2%	0.8%	0.6%	0.9%	0.3%	1.5%	0.1%	8.7%	3.6%	8.3%	0.3%	0.0%	0.0%	0.0%
484	50	391	4.2%	46.6%	23.2%	0.5%	0.4%	0.6%	0.2%	0.9%	0.1%	11.2%	4.6%	6.8%	0.7%	0.0%	0.0%	0.0%
485	50	462	3.5%	38.1%	13.0%	0.6%	0.5%	0.8%	0.2%	1.2%	0.1%	10.5%	4.3%	4.5%	5.4%	0.3%	12.2%	4.8%
486	50	406	3.7%	40.4%	19.8%	0.7%	0.5%	0.9%	0.3%	1.3%	0.2%	15.7%	6.5%	8.1%	2.1%	0.0%	0.0%	0.0%
487	50	269	4.7%	51.4%	7.0%	0.4%	0.3%	0.5%	0.2%	0.8%	0.1%	10.7%	4.4%	4.3%	0.8%	0.0%	0.0%	14.4%
488	50	79	2.0%	21.7%	7.7%	0.5%	0.4%	0.6%	0.2%	1.0%	0.1%	13.2%	5.5%	3.8%	0.6%	1.0%	41.8%	0.0%
489	50	1037	3.4%	36.9%	14.2%	0.6%	0.4%	0.7%	0.2%	1.1%	0.1%	11.8%	4.9%	6.2%	3.6%	0.2%	10.4%	5.3%
490	50	119	0.7%	7.8%	3.0%	0.0%	0.0%	0.0%	0.0%	0.1%	0.0%	2.7%	1.1%	0.4%	0.1%	1.5%	63.1%	19.3%
491	50	635	2.5%	27.8%	13.3%	0.5%	0.3%	0.6%	0.2%	0.9%	0.1%	14.2%	5.9%	6.1%	1.7%	0.4%	16.2%	9.3%
492	50	25	4.0%	44.4%	13.7%	1.0%	0.7%	1.1%	0.4%	1.8%	0.2%	19.7%	8.1%	4.6%	0.4%	0.0%	0.0%	0.0%
493	50	1153	3.4%	37.5%	14.9%	0.6%	0.4%	0.7%	0.2%	1.1%	0.1%	12.9%	5.3%	6.4%	3.4%	0.1%	4.9%	7.9%
494	50	84	5.3%	58.5%	17.3%	0.4%	0.3%	0.5%	0.1%	0.7%	0.1%	9.3%	3.9%	3.1%	0.5%	0.0%	0.0%	0.0%
495	50	79	4.3%	47.6%	18.8%	0.7%	0.5%	0.8%	0.2%	1.2%	0.2%	14.5%	6.0%	4.4%	0.9%	0.0%	0.0%	0.0%
496	50	424	3.7%	40.2%	6.9%	0.3%	0.2%	0.4%	0.1%	0.6%	0.1%	7.8%	3.2%	3.3%	0.6%	0.4%	17.6%	14.5%
497	50	663	2.6%	28.4%	13.6%	0.5%	0.4%	0.6%	0.2%	0.9%	0.1%	14.3%	5.9%	6.0%	1.6%	0.4%	15.5%	8.9%

Traffic Flows and Breakdown by 16 Vehicle Classes (Year 2026)

Link No.	Speed Limit	Total Vehicle	19 - Motorcycles (MC)	01 - Private Cars (PC)	03 - Taxi	14 - Non-franchised Bus <=6.4t	15 - Non-franchised Bus 6.4-15t	16 - Non-franchised Bus >15t	12 - Private Light Bus <=3.5t	13 - Private Light Bus >3.5t	04 - Light Goods Vehicles <=2.5t	05 - Lt Goods Vehicles 2.5-3.5t	06 - Light Goods Vehicles >3.5t	07 - Heavy Goods Vehicles <=15t	08 - Heavy Goods Vehicles >15t	17 - Franchised Bus (SD)	18 - Franchised Bus (DD)	11 - Public Light Buses
	km/hr	1000-1100																
498	50	66	1.9%	20.8%	5.7%	0.3%	0.2%	0.4%	0.1%	0.6%	0.3%	32.7%	13.6%	7.7%	1.3%	0.0%	0.0%	14.3%
499	50	61	4.1%	44.8%	14.1%	0.0%	0.0%	0.1%	0.0%	0.1%	0.1%	14.0%	5.8%	1.1%	0.0%	0.0%	0.0%	15.6%
500	50	120	2.5%	27.0%	9.0%	0.4%	0.3%	0.5%	0.2%	0.8%	0.2%	16.6%	6.9%	2.9%	0.6%	0.2%	10.3%	21.7%
501	50	412	3.5%	38.1%	16.1%	0.6%	0.4%	0.7%	0.2%	1.1%	0.2%	19.1%	7.9%	4.5%	1.2%	0.0%	0.0%	6.3%
502	50	12	2.6%	28.0%	29.9%	0.0%	0.0%	0.0%	0.0%	0.0%	0.3%	27.7%	11.5%	0.0%	0.0%	0.0%	0.0%	0.0%
503	50	226	2.7%	29.5%	10.3%	0.3%	0.2%	0.3%	0.1%	0.5%	0.2%	17.7%	7.3%	7.2%	1.0%	0.3%	13.3%	9.1%
504	50	665	3.7%	40.8%	17.6%	0.4%	0.3%	0.5%	0.2%	0.8%	0.2%	15.2%	6.3%	4.9%	0.5%	0.1%	4.4%	4.2%
505	50	182	3.6%	39.3%	11.4%	0.3%	0.2%	0.3%	0.1%	0.5%	0.2%	22.1%	9.2%	11.6%	1.1%	0.0%	0.0%	0.0%
506	50	234	3.8%	41.7%	12.8%	0.4%	0.3%	0.5%	0.2%	0.8%	0.2%	20.5%	8.5%	9.5%	0.7%	0.0%	0.0%	0.0%
507	50	160	3.7%	41.1%	19.5%	0.7%	0.5%	0.8%	0.3%	1.3%	0.2%	17.7%	7.4%	5.5%	1.3%	0.0%	0.0%	0.0%
508	50	80	4.0%	43.5%	12.4%	0.5%	0.4%	0.6%	0.2%	0.9%	0.2%	18.3%	7.6%	11.0%	0.5%	0.0%	0.0%	0.0%
509	50	249	3.5%	38.3%	18.0%	0.8%	0.6%	0.9%	0.3%	1.5%	0.2%	16.7%	6.9%	6.3%	1.4%	0.0%	0.0%	4.8%
512	50	448	3.2%	34.8%	13.3%	0.4%	0.3%	0.5%	0.1%	0.7%	0.2%	18.1%	7.5%	9.1%	1.0%	0.0%	0.0%	10.8%
513	50	60	4.4%	48.1%	19.9%	0.6%	0.4%	0.7%	0.2%	1.1%	0.1%	14.3%	5.9%	3.7%	0.6%	0.0%	0.0%	0.0%
514	50	431	3.7%	40.8%	7.2%	0.3%	0.2%	0.4%	0.1%	0.6%	0.1%	7.6%	3.1%	3.2%	0.6%	0.4%	17.4%	14.3%
515	50	734	2.8%	30.3%	15.0%	0.5%	0.3%	0.5%	0.2%	0.9%	0.1%	13.9%	5.8%	5.8%	1.5%	0.3%	14.0%	8.1%
516	50	106	3.6%	39.8%	12.0%	0.3%	0.2%	0.3%	0.1%	0.5%	0.1%	10.7%	4.4%	3.8%	0.9%	0.3%	11.7%	11.2%
517	50	307	3.3%	36.1%	19.5%	0.3%	0.2%	0.4%	0.1%	0.6%	0.1%	12.6%	5.2%	6.6%	2.0%	0.1%	4.3%	8.5%
518	50	153	4.6%	50.2%	19.8%	0.3%	0.2%	0.4%	0.1%	0.6%	0.1%	13.6%	5.6%	3.9%	0.5%	0.0%	0.0%	0.0%
519	50	146	3.9%	43.2%	22.5%	0.7%	0.5%	0.9%	0.3%	1.4%	0.1%	13.6%	5.6%	5.9%	1.4%	0.0%	0.0%	0.0%
520	50	538	3.7%	41.1%	9.8%	0.3%	0.2%	0.4%	0.1%	0.6%	0.1%	11.2%	4.7%	4.6%	0.8%	0.3%	12.6%	9.3%
521	50	604	2.9%	32.2%	16.3%	0.6%	0.4%	0.7%	0.2%	1.1%	0.1%	12.7%	5.3%	5.1%	1.2%	0.4%	15.7%	5.2%
522	50	321	4.9%	53.5%	8.8%	0.5%	0.3%	0.6%	0.2%	0.9%	0.1%	12.8%	5.3%	5.8%	1.1%	0.0%	0.0%	5.2%
523	50	57	4.3%	46.8%	20.5%	0.3%	0.2%	0.4%	0.1%	0.6%	0.1%	13.6%	5.6%	6.4%	1.0%	0.0%	0.0%	0.0%
524	50	289	4.8%	52.5%	8.6%	0.5%	0.3%	0.5%	0.2%	0.8%	0.1%	12.6%	5.2%	7.1%	1.8%	0.0%	0.0%	4.9%
525	50	78	4.3%	47.7%	22.0%	0.3%	0.2%	0.4%	0.1%	0.6%	0.1%	8.6%	3.5%	3.7%	0.4%	0.0%	0.0%	8.1%
526	50	222	2.2%	23.9%	11.5%	0.1%	0.1%	0.2%	0.0%	0.2%	0.1%	8.7%	3.6%	2.8%	0.4%	0.7%	30.6%	14.9%
527	50	552	2.8%	31.0%	15.9%	0.6%	0.4%	0.7%	0.2%	1.1%	0.1%	12.5%	5.2%	4.9%	1.2%	0.4%	17.2%	5.7%
528	50	123	0.6%	6.6%	3.0%	0.0%	0.0%	0.0%	0.0%	0.0%	0.0%	2.6%	1.1%	0.7%	0.1%	1.3%	52.6%	31.4%
529	50	1001	3.3%	36.2%	17.3%	0.5%	0.4%	0.6%	0.2%	0.9%	0.1%	12.2%	5.0%	5.4%	1.1%	0.3%	11.6%	5.0%
530	50	262	2.6%	28.1%	11.4%	0.6%	0.4%	0.7%	0.2%	1.1%	0.1%	7.8%	3.2%	3.2%	0.5%	0.6%	24.7%	14.7%
531	50	1001	3.3%	36.2%	17.3%	0.5%	0.4%	0.6%	0.2%	0.9%	0.1%	12.2%	5.0%	5.4%	1.1%	0.3%	11.6%	5.0%
532	50	96	4.4%	48.8%	14.5%	0.2%	0.1%	0.2%	0.1%	0.3%	0.2%	15.6%	6.5%	8.4%	0.6%	0.0%	0.0%	0.0%
533	50	224	4.2%	46.3%	21.8%	0.7%	0.5%	0.8%	0.3%	1.3%	0.1%	12.8%	5.3%	4.8%	1.0%	0.0%	0.0%	0.0%
534	50	266	2.6%	28.2%	11.5%	0.6%	0.4%	0.7%	0.2%	1.1%	0.1%	8.0%	3.3%	3.3%	0.5%	0.6%	24.3%	14.5%
535	50	1007	3.3%	36.7%	18.0%	0.5%	0.3%	0.6%	0.2%	0.9%	0.1%	11.5%	4.8%	5.1%	1.1%	0.3%	11.6%	4.9%
536	50	459	3.8%	41.4%	19.1%	0.4%	0.3%	0.5%	0.2%	0.8%	0.1%	11.5%	4.8%	4.1%	0.6%	0.2%	6.4%	6.0%
537	50	228	1.8%	19.5%	7.2%	0.3%	0.2%	0.3%	0.1%	0.5%	0.1%	7.7%	3.2%	2.9%	0.3%	0.8%	35.5%	19.7%
538	50	881	3.1%	33.9%	16.9%	0.5%	0.4%	0.6%	0.2%	1.0%	0.1%	13.6%	5.6%	6.1%	1.4%	0.3%	11.7%	4.6%
539	50	343	1.7%	18.9%	4.7%	0.2%	0.1%	0.2%	0.1%	0.4%	0.1%	12.1%	5.0%	5.6%	1.0%	0.9%	36.2%	12.7%
540	50	923	3.1%	34.5%	17.9%	0.3%	0.2%	0.4%	0.1%	0.6%	0.1%	10.4%	4.3%	6.3%	1.7%	0.3%	13.2%	6.4%
543	50	504	2.9%	32.1%	9.3%	0.4%	0.3%	0.5%	0.2%	0.8%	0.1%	9.0%	3.7%	6.3%	0.6%	0.6%	24.7%	8.6%
544	50	923	3.1%	34.5%	17.9%	0.3%	0.2%	0.4%	0.1%	0.6%	0.1%	10.4%	4.3%	6.3%	1.7%	0.3%	13.2%	6.4%
545	50	504	2.9%	32.1%	9.3%	0.4%	0.3%	0.5%	0.2%	0.8%	0.1%	9.0%	3.7%	6.3%	0.6%	0.6%	24.7%	8.6%
546	50	730	2.8%	30.8%	16.9%	0.3%	0.2%	0.4%	0.1%	0.6%	0.1%	10.3%	4.3%	6.3%	1.7%	0.4%	16.7%	8.1%
547	50	1018	2.9%	32.2%	17.7%	0.3%	0.2%	0.3%	0.1%	0.5%	0.1%	10.8%	4.5%	6.2%	1.3%	0.3%	12.0%	10.6%
548	50	103	5.2%	57.4%	22.1%	0.5%	0.4%	0.6%	0.2%	0.9%	0.1%	6.2%	2.6%	3.7%	0.3%	0.0%	0.0%	0.0%
549	50	867	3.6%	39.3%	12.7%	0.5%	0.3%	0.5%	0.2%	0.9%	0.1%	10.4%	4.3%	5.8%	0.6%	0.4%	15.4%	5.0%
550	50	1043	3.0%	32.7%	17.2%	0.4%	0.3%	0.4%	0.1%	0.7%	0.1%	11.2%	4.6%	6.5%	1.3%	0.3%	12.6%	8.7%
551	50	629	3.5%	38.3%	12.7%	0.4%	0.3%	0.5%	0.1%	0.7%	0.1%	6.9%	2.8%	4.9%	0.2%	0.5%	21.2%	6.9%
552	50	973	2.9%	31.8%	17.4%	0.4%	0.3%	0.4%	0.1%	0.7%	0.1%	12.0%	5.0%	7.3%	1.3%	0.3%	13.5%	6.6%
553	50	12	2.6%	28.0%	29.9%	0.0%	0.0%	0.0%	0.0%	0.0%	0.3%	27.7%	11.5%	0.1%	0.0%	0.0%	0.0%	0.0%
554	50	150	2.5%	27.5%	10.9%	0.3%	0.2%	0.3%	0.1%	0.5%	0.1%	13.6%	5.6%	10.3%	1.2%	0.0%	0.0%	26.8%
555	50	1102	3.8%	41.5%	14.0%	0.4%	0.3%	0.4%	0.1%	0.7%	0.1%	7.9%	3.3%	4.9%	0.3%	0.4%	16.9%	5.1%
556	50	939	2.8%	31.0%	17.2%	0.4%	0.3%	0.4%	0.1%	0.7%	0.1%	12.1%	5.0%	7.3%	1.3%	0.3%	14.0%	6.8%
557	50	1102	3.8%	41.5%	14.0%	0.4%	0.3%	0.4%	0.1%	0.7%	0.1%	7.9%	3.3%	4.9%	0.3%	0.4%	16.9%	5.1%
558	50	1352	2.5%	27.8%	15.5%	0.3%	0.2%	0.4%	0.1%	0.6%	0.2%	15.7%	6.5%	9.6%	1.4%	0.3%	13.9%	5.0%
559	50	391	5.3%	57.8%	13.9%	0.5%	0.3%	0.5%	0.2%	0.9%	0.1%	10.3%	4.3%	4.7%	1.2%	0.0%	0.0%	0.0%
560	50	374	4.3%	47.2%	20.7%	0.4%	0.3%	0.5%	0.1%	0.7%	0.1%	11.5%	4.8%	6.4%	1.3%	0.0%	0.0%	1.7%
561	50	823	4.4%	48.7%	20.5%	0.4%	0.3%	0.4%	0.1%	0.7%	0.1%	10.5%	4.3%	4.8%	0.8%	0.0%	1.1%	2.8%
562	50	640	4.8%	52.5%	14.3%	0.5%	0.3%	0.6%	0.2%	0.9%	0.1%	11.0%	4.6%	5.1%	1.1%	0.0%	1.4%	2.6%
563	50	677	5.3%	57.6%	16.9%	0.5%	0.4%	0.6%	0.2%	0.9%	0.1%	8.6%	3.6%	3.8%	0.9%	0.0%	0.0%	0.7%
564	50	515	4.1%	45.4%	21.1%	0.4%	0.2%	0.4%	0.1%	0.7%	0.1%	12.3%	5.1%	6.6%	1.2%	0.0%	0.0%	2.1%
565	50	245	3.9%	43.2%	17.6%	0.6%	0.4%	0.7%	0.2%	1.1%	0.1%	12.0%	5.0%	5.5%	0.9%	0.1%	3.8%	4.8%
566	50	590	5.0%	55.4%	21.4%	0.5%	0.4%	0.6%	0.2%	0.9%	0.1%	6.8%	2.8%	2.1%	0.3%	0.0%	1.6%	2.0%
567	50	32	5.1%	55.9%	21.3%	0.3%	0.2%	0.4%	0.1%	0.6%	0.1%	10.0%	4.1%	1.7%	0.1%	0.0%	0.0%	0.0%
568	50	127	2.7%	29.4%	9.0%	0.5%	0.4%	0.6%	0.2%	1.0%	0.2%	23.4%	9.7%	10.5%	1.8%	0.0%	0.0%	10.5%
569	50	13	2.2%	24.6%	26.3%	0.3%	0.2%	0.3%	0.1%	0.5%	0.3%	24.3%	10.1%	9.5%	1.3%	0.0%	0.0%	0.0%
570	50	18	3.3%	36.7%	19.7%	0.7%	0.5%	0.9%	0.3%	1.4%	0.2%	18.3%	7.6%	8.2%	2.2%	0.0%	0.0%	0.0%
571	50	304	3.3%	35.8%	19.4%	0.3%	0.2%	0.3%	0.1%	0.5%	0.1%	12.5%	5.2%	6.0%	0.6%	0.0%	0.0%	15.9%
572	50	37	1.5%	16.5%	9.4%	0.2%	0.2%	0.3%	0.1%	0.4%	0.2%	17.6%	7.3%	8.3%	1.9%	0.0%	0.0%	36.2%
573	50	281	3.0%	33.3%	18.1%	0.2%	0.1%	0.2%	0.1%	0.3%	0.1%	11.7%	4.9%	5.4%	0.6%	0.0%	0.0%	21.9%
574	50	167	2.9%	31.4%	10.9%	0.5%	0.4%	0.6%	0.2%	0.9%	0.2%	22.5%	9.3%	10.4%	1.9%	0.0%	0.0%	8.0%
575	50	19	4.2%	45.7%	18.4%	0.3%	0.2%	0.4%	0.1%	0.6%	0.2%	16.9%	7.0%	5.2%	1.0%	0.0%	0.0%	0.0%
576	50	205	3.3%	36.0%	11.7%	0.6%	0.4%	0.7%	0.2%	1.0%	0.2%	19.2%	8.0%	9.1%	1.6%	0.0%	0.0%	8.1%
577	50	25	1.2%	13.0%	13.9%	0.0%	0.0%	0.0%	0.0%	0.0%	0.1%	12.9%	5.3%	0.0%	0.0%	0.0%	0.0%	53.6%
578	50	52	3.3%	36.4%	11.9%	0.5%	0.3%	0.5%	0.2%	0.9%	0.1%	12.0%	5.0%	5.7%	0.6%	0.0%	0.0%	22.8%
579	50	12	2.5%	27.1%	29.4%	0.3%	0.2%	0.3%	0.1%	0.5%	0.3%	26.7%	11.1%	1.4%	0.0%	0.0%	0.0%	0.0%
580	50	33	2.7%	29.8%	10.5%	0.2%	0.1%	0.2%	0.1%	0.3%	0.1%	9.7%	4.0%	1.7%	0.1%	0.0%	0.0%	40.5%
581	50	32	1.8%	19.5%	10.8%	0.4%	0.3%	0.4%	0.1%	0.7%	0.2%	14.6%	6.1%	8.0%	0.3%	0.0%	0.0%	36.9%
582	50	475	4.2%	46.5%	16.7%	0.2%	0.2%	0.3%	0.1%	0.5%	0.1%	14.5%	6.0%	9.2%	0.5%	0.0%	0.0%	1.0%
583	50	451	4.2%	46.3%	16.8%	0.2%	0.1%	0.2%	0.1%	0.4%	0.2%	15.1%	6.3%	9.6%	0.6%	0.0%	0.0%	0.0%
584	50	451	4.2%	46.3%	16.8%	0.2%	0.1%	0.2%	0.1%	0.4%	0.2%	15.1%	6.3%	9.6%	0.6%	0.0%	0.0%	0.0%
585	50	848	3.8%	41.8%	19.7%	0.4%	0.3%	0.5%	0.2%	0.8%	0.2%	16.2%	6.7%	8.7%	0.7%	0.0%	0.0%	0.0%
586	50	626	3.8%	41.3%	12.5%	0.3%	0.2%	0.3%	0.1%	0.5%	0.2%	20.1%	8.3%	11.4%	1.0%	0.0%	0.0%	0.0%
587	50	180	3.9%	42.9%	37.3%	1.3%	0.9%	1.5%	0.5%	2.4%	0.1%	5.3%	2.2%	1.5%	0.2%	0.0%	0.0%	0.0%
588	70	1949	3.8%	41.6%	22.5%	0.5%	0.3%	0.6%	0.2%	0.9%	0.1%	13.8%	5.7%	6.9%	1.7%	0.0%	1.4%	0.0%
589	70	990	2.9%	31.4%	17.4%	0.6%	0.4%	0.7%	0.2%	1.1%	0.2%	18.1%	7.5%	11.8%	3.3%	0.1%	4.3%	0.0%
590	70	1949	3.8%	41.6%	22.5%	0.5%	0.3%	0.6%	0.2%	0.9%	0.1%	13.8%	5.7%	6.9%	1.7%	0.0%	1.4%	0.0%
591	70	1684	3.1%	33.9%	17.2%	0.6%	0.4%	0.7%	0.2%	1.1%	0.2%	18.1%	7.5%	10.8%	2.5%	0.1%	3.4%	0.0%
594	50	494	2.6%	28.9%	11.3%	0.3%	0.2%	0.3%	0.1%	0.5%	0.2%	14.7%	6.1%	7.3%	0.5%	0.4%	16.4%	10.2%
595	50	753	3.0%	33.4%	17.4%	0.5%	0.4%	0.6%	0.2%	0.9%	0.2%	14.5%	6.0%	7.0%	1.4%	0.3%	13.7%	0.5%
596	50	416	2.6%	28.6%	10.9%	0.2%	0.2%	0.3%	0.1%	0.4%	0.1%	13.8%	5.7%	7.4%	0.4%	0.5%	19.5%	9.3%
597	50	1050	3.1%	34.1%	19.1%	0.5%	0.3%	0.6%	0.2%	0.9%	0.2%	14.9%	6.2%	8.2%	1.4%	0.2%	9.9%	0.4%
598	50	600	3.1%	34.1%	11.9%	0.3%	0.2%	0.4%	0.1%	0.6%	0.2%	16.9%	7.0%	9.1%	0.6%	0.2%	8.9%	6.5%
599	50	676	3.0%	33.2%	23.2%	0.4%	0.3%	0.5%	0.1%	0.7%	0.1%	14.1%	5.8%	8.2%	1.3%	0.2%	8.3%	0.6%
600	50	555	3.7%	40.1%	26.2%	0.3%	0.2%	0.4%	0.1%	0.6%	0.1%	13.0%	5.4%	9.0%	0.7%	0.0%	0.0%	0.0%
601	50	604	3.5%	37.9%	26.3%	0.4%	0.3%	0.4%	0.1%	0.7%	0.2%	14.8%	6.1%	8.5%	0.9%	0.0%	0.0%	0.0%
602	50	374	3.2%	34.9%	21.2%	0.4%	0.3%	0.5%	0.2%	0.8%	0.2%	16.7%	6.9%	10.5%	1.2%	0.0%	0.0%	3.2%
603	50	13	2.2%	24.7%	26.3%	2.3%	1.6%	2.6%	0.8%	4.2%	0.3%	24.4%	10.1%	0.4%	0.1%	0.0%	0.0%	0.0%
604	50	578	3.3%	36.7%	18.2%	0.5%	0.4%	0.6%	0.2%	1.0%	0.2%	18.1%	7.5%	10.1%	1.2%	0.0%	0.0%	2.1%
605	50	565	3.4%	37.6%	18.7%	0.5%	0.3%	0.6%	0.2%	0.9%	0.2%	18.5%	7.7%	10.3%	1.2%	0.0%	0.0%	0.0%
606	50	73	4.0%	43.5%	16.2%	0.8%	0.5%	0.9%	0.3%	1.4%	0.2%	18.9%	7.8%	5.0%	0.5%	0.0%	0.0%	0.0%
607	50	12	2.6%	28.0%	29.9%	0.0%	0.0%	0.0%	0.0%	0.0%	0.3%	27.7%	11.5%	0.0%	0.0%	0.0%	0.0%	0.0%
608	50	755	3.2%	34.8%	12.3%	0.4%	0.3%	0.5%	0.2%	0.8%	0.1%	10.3%	4.3%	4.2%	1.1%	0.6%	24.7%	2.3%

Traffic Flows and Breakdown by 16 Vehicle Classes (Year 2026)

Link No.	Speed Limit	Total Vehicle	19 - Motorcycles (MC)	01 - Private Cars (PC)	03 - Taxi	14 - Non-franchised Bus <=6.4t	15 - Non-franchised Bus 6.4-15t	16 - Non-franchised Bus >15t	12 - Private Light Bus <=3.5t	13 - Private Light Bus >3.5t	04 - Light Goods Vehicles <=2.5t	05 - Lt Goods Vehicles 2.5-3.5t	06 - Light Goods Vehicles >3.5t	07 - Heavy Goods Vehicles <=15t	08 - Heavy Goods Vehicles >15t	17 - Franchised Bus (SD)	18 - Franchised Bus (DD)	11 - Public Light Buses
	km/hr	1000-1100																
609	50	1274	2.9%	32.2%	17.9%	0.2%	0.2%	0.3%	0.1%	0.5%	0.1%	12.4%	5.1%	8.0%	0.8%	0.3%	13.1%	5.8%
610	50	1721	3.0%	32.5%	16.8%	0.3%	0.2%	0.4%	0.1%	0.6%	0.1%	12.2%	5.1%	7.1%	0.7%	0.3%	13.9%	6.6%
611	50	785	1.9%	21.2%	13.2%	0.3%	0.2%	0.4%	0.1%	0.6%	0.1%	10.7%	4.5%	6.3%	0.3%	0.6%	26.5%	13.1%
612	70	667	3.4%	37.1%	16.5%	0.5%	0.4%	0.6%	0.2%	1.0%	0.1%	14.3%	5.9%	4.1%	0.3%	0.0%	0.7%	14.9%
613	70	1002	3.7%	40.7%	23.5%	0.8%	0.6%	0.9%	0.3%	1.5%	0.1%	13.3%	5.5%	5.9%	1.0%	0.0%	0.4%	1.8%
614	70	1002	3.7%	40.7%	23.5%	0.8%	0.6%	0.9%	0.3%	1.5%	0.1%	13.3%	5.5%	5.9%	1.0%	0.0%	0.4%	1.8%
615	70	667	3.4%	37.1%	16.5%	0.5%	0.4%	0.6%	0.2%	1.0%	0.1%	14.3%	5.9%	4.1%	0.3%	0.0%	0.7%	14.9%
617	50	1003	3.2%	35.6%	10.8%	0.6%	0.4%	0.7%	0.2%	1.1%	0.1%	11.4%	4.7%	5.4%	0.3%	0.5%	22.1%	2.7%
618	70	1250	4.2%	45.7%	18.5%	0.3%	0.2%	0.3%	0.1%	0.5%	0.1%	13.9%	5.8%	6.2%	0.8%	0.0%	0.0%	3.3%
619	50	1940	3.5%	38.7%	15.2%	0.5%	0.3%	0.6%	0.2%	0.9%	0.1%	12.4%	5.1%	6.6%	0.6%	0.3%	13.0%	2.0%
620	50	1340	4.0%	43.4%	16.2%	0.5%	0.4%	0.6%	0.2%	0.9%	0.1%	13.4%	5.5%	7.6%	0.7%	0.1%	3.5%	2.8%
621	50	665	3.9%	42.4%	14.4%	0.5%	0.3%	0.6%	0.2%	0.9%	0.1%	10.0%	4.1%	3.7%	0.9%	0.2%	9.3%	8.6%
622	50	1451	4.0%	44.0%	16.5%	0.5%	0.3%	0.6%	0.2%	0.9%	0.1%	13.3%	5.5%	7.4%	0.7%	0.1%	3.2%	2.6%
623	50	1383	4.0%	43.9%	16.6%	0.5%	0.3%	0.6%	0.2%	0.9%	0.1%	13.3%	5.5%	7.4%	0.7%	0.1%	3.4%	2.5%
624	50	1107	3.8%	41.8%	17.0%	0.3%	0.2%	0.4%	0.1%	0.6%	0.1%	13.9%	5.8%	7.4%	0.8%	0.1%	4.3%	3.1%
625	50	992	3.5%	38.7%	14.6%	0.4%	0.3%	0.5%	0.2%	0.8%	0.1%	9.8%	4.1%	3.4%	0.7%	0.1%	6.2%	16.6%
627	50	665	3.9%	42.4%	14.4%	0.5%	0.3%	0.6%	0.2%	0.9%	0.1%	10.0%	4.1%	3.7%	0.9%	0.2%	9.3%	8.6%
628	50	326	2.8%	31.2%	14.9%	0.4%	0.3%	0.4%	0.1%	0.7%	0.1%	9.3%	3.9%	2.8%	0.1%	0.0%	0.0%	32.9%
629	70	1250	4.2%	45.7%	18.5%	0.3%	0.2%	0.3%	0.1%	0.5%	0.1%	13.9%	5.8%	6.2%	0.8%	0.0%	0.0%	3.3%
630	70	1800	3.6%	39.6%	18.2%	0.5%	0.4%	0.6%	0.2%	0.9%	0.2%	15.7%	6.5%	6.8%	0.9%	0.0%	0.0%	6.0%
631	50	317	4.0%	43.9%	15.6%	0.7%	0.5%	0.8%	0.3%	1.3%	0.1%	11.1%	4.6%	4.4%	0.9%	0.2%	8.0%	3.5%
632	50	467	3.7%	41.1%	14.4%	0.5%	0.4%	0.6%	0.2%	1.0%	0.1%	13.1%	5.4%	4.2%	0.7%	0.2%	8.3%	5.9%
633	50	125	2.5%	27.3%	11.9%	0.3%	0.2%	0.3%	0.1%	0.5%	0.2%	14.6%	6.0%	5.7%	1.1%	0.5%	20.3%	8.8%
634	50	415	3.6%	39.7%	13.9%	0.5%	0.4%	0.6%	0.2%	0.9%	0.1%	14.5%	6.0%	4.6%	0.8%	0.2%	9.3%	4.8%
640	50	130	4.4%	48.4%	21.2%	0.6%	0.5%	0.8%	0.2%	1.2%	0.1%	12.7%	5.3%	4.0%	0.4%	0.0%	0.0%	0.0%
641	50	238	4.1%	44.6%	19.7%	0.6%	0.4%	0.7%	0.2%	1.0%	0.1%	14.1%	5.8%	4.4%	0.3%	0.0%	0.0%	4.0%
642	50	566	3.3%	36.6%	15.4%	0.5%	0.3%	0.6%	0.2%	0.9%	0.1%	13.8%	5.7%	4.8%	0.6%	0.0%	0.0%	17.2%
643	50	725	3.4%	37.3%	16.8%	0.5%	0.4%	0.6%	0.2%	0.9%	0.1%	14.2%	5.9%	5.4%	0.9%	0.0%	0.0%	13.4%
644	50	488	3.1%	33.8%	15.3%	0.5%	0.3%	0.6%	0.2%	0.9%	0.1%	14.3%	5.9%	5.9%	1.2%	0.0%	0.0%	18.0%
645	50	251	3.4%	37.2%	17.6%	0.6%	0.4%	0.7%	0.2%	1.0%	0.2%	19.1%	7.9%	8.4%	2.0%	0.0%	0.0%	1.3%
646	50	74	3.4%	36.9%	19.1%	0.3%	0.2%	0.4%	0.1%	0.6%	0.2%	20.4%	8.5%	9.0%	1.0%	0.0%	0.0%	0.0%
647	50	345	2.6%	28.8%	9.8%	0.5%	0.4%	0.6%	0.2%	0.9%	0.2%	19.8%	8.2%	10.8%	0.4%	0.1%	2.7%	14.0%
648	50	677	2.8%	31.0%	13.4%	0.7%	0.5%	0.8%	0.2%	1.2%	0.2%	18.6%	7.7%	8.8%	0.2%	0.0%	1.4%	12.5%
649	50	597	3.1%	33.7%	14.7%	0.8%	0.5%	0.9%	0.3%	1.4%	0.2%	20.2%	8.4%	9.6%	0.3%	0.0%	1.5%	4.5%
650	50	572	2.9%	31.3%	14.7%	0.9%	0.6%	1.1%	0.3%	1.7%	0.2%	21.6%	8.9%	7.8%	0.1%	0.0%	1.6%	6.2%
651	50	190	3.5%	38.6%	14.5%	0.2%	0.1%	0.2%	0.1%	0.3%	0.2%	20.1%	8.3%	13.3%	0.6%	0.0%	0.0%	0.0%
652	50	165	2.8%	31.1%	14.2%	0.7%	0.5%	0.8%	0.2%	1.2%	0.3%	24.9%	10.3%	7.8%	0.1%	0.0%	0.0%	5.3%
653	50	122	5.2%	57.5%	18.4%	0.6%	0.4%	0.7%	0.2%	1.2%	0.1%	8.3%	3.4%	3.6%	0.3%	0.0%	0.0%	0.0%
654	50	14	2.5%	27.6%	25.7%	0.3%	0.2%	0.3%	0.1%	0.5%	0.2%	23.7%	9.8%	6.8%	2.2%	0.0%	0.0%	0.0%
657	50	144	5.1%	55.4%	18.4%	0.7%	0.5%	0.8%	0.2%	1.2%	0.1%	10.3%	4.3%	2.8%	0.3%	0.0%	0.0%	0.0%
658	50	130	4.7%	51.1%	22.9%	0.3%	0.2%	0.4%	0.1%	0.6%	0.1%	11.5%	4.8%	3.0%	0.2%	0.0%	0.0%	0.0%
659	50	113	5.3%	58.7%	19.2%	0.7%	0.5%	0.9%	0.3%	1.4%	0.1%	6.0%	2.5%	4.1%	0.2%	0.0%	0.0%	0.0%
660	50	40	4.6%	50.3%	21.6%	1.4%	1.0%	1.6%	0.5%	2.6%	0.1%	8.0%	3.3%	4.9%	0.2%	0.0%	0.0%	0.0%
661	50	397	3.6%	39.8%	20.8%	0.7%	0.5%	0.8%	0.2%	1.2%	0.1%	13.1%	5.4%	9.6%	0.9%	0.1%	3.3%	0.0%
662	50	382	4.2%	46.1%	26.0%	0.6%	0.4%	0.7%	0.2%	1.2%	0.1%	8.8%	3.6%	7.9%	0.2%	0.0%	0.0%	0.0%
665	70	119	4.6%	50.8%	19.5%	1.1%	0.8%	1.3%	0.4%	2.1%	0.1%	9.0%	3.7%	5.7%	0.8%	0.0%	0.0%	0.0%
669	70	709	3.0%	33.5%	22.4%	0.9%	0.6%	1.1%	0.3%	1.7%	0.2%	15.5%	6.4%	9.3%	2.4%	0.1%	2.5%	0.0%
670	50	529	2.9%	32.4%	23.4%	0.5%	0.3%	0.6%	0.2%	0.9%	0.2%	16.1%	6.7%	9.7%	2.9%	0.1%	3.4%	0.0%
671	70	180	3.3%	36.7%	19.5%	2.2%	1.6%	2.6%	0.8%	4.1%	0.1%	13.8%	5.7%	8.3%	1.2%	0.0%	0.0%	0.0%
672	70	299	3.9%	42.3%	19.5%	1.8%	1.3%	2.1%	0.7%	3.3%	0.1%	11.9%	4.9%	7.2%	1.1%	0.0%	0.0%	0.0%
674	50	1157	4.6%	50.4%	19.8%	0.5%	0.4%	0.6%	0.2%	0.9%	0.1%	11.9%	4.9%	4.0%	0.3%	0.0%	1.1%	0.3%
675	50	363	4.2%	45.7%	23.2%	0.5%	0.4%	0.6%	0.2%	1.0%	0.1%	11.1%	4.6%	3.4%	0.4%	0.1%	3.6%	0.9%
676	50	94	4.9%	54.3%	20.9%	0.8%	0.5%	0.9%	0.3%	1.4%	0.1%	9.4%	3.9%	2.5%	0.2%	0.0%	0.0%	0.0%
677	50	70	4.7%	51.9%	23.8%	0.4%	0.3%	0.5%	0.2%	0.8%	0.1%	10.1%	4.2%	2.8%	0.1%	0.0%	0.0%	0.0%
678	50	210	3.3%	36.1%	17.2%	0.5%	0.3%	0.6%	0.2%	0.9%	0.2%	21.3%	8.8%	9.6%	1.1%	0.0%	0.0%	0.0%
679	50	187	3.4%	36.9%	20.9%	0.1%	0.1%	0.1%	0.0%	0.2%	0.2%	16.2%	6.7%	14.3%	1.0%	0.0%	0.0%	0.0%
680	50	226	3.8%	41.2%	14.4%	0.3%	0.2%	0.4%	0.1%	0.6%	0.1%	12.1%	5.0%	4.7%	0.7%	0.0%	0.0%	16.4%
681	50	342	4.0%	44.0%	16.2%	0.3%	0.2%	0.3%	0.1%	0.5%	0.2%	15.1%	6.2%	9.9%	0.4%	0.0%	0.0%	2.5%
682	50	79	3.2%	35.0%	35.8%	0.2%	0.1%	0.2%	0.1%	0.4%	0.1%	13.4%	5.5%	4.8%	1.0%	0.0%	0.0%	0.0%
683	50	142	2.8%	30.9%	15.8%	0.8%	0.6%	1.0%	0.3%	1.6%	0.2%	22.7%	9.4%	11.5%	0.1%	0.0%	0.0%	2.2%
684	50	154	4.8%	52.2%	20.2%	0.5%	0.3%	0.6%	0.2%	0.9%	0.1%	11.0%	4.6%	4.0%	0.7%	0.0%	0.0%	0.0%
685	50	293	3.6%	39.1%	17.9%	0.4%	0.3%	0.4%	0.1%	0.7%	0.2%	19.1%	7.9%	9.0%	1.3%	0.0%	0.0%	0.0%
686	50	545	2.8%	30.4%	12.7%	0.3%	0.2%	0.4%	0.1%	0.6%	0.2%	19.6%	8.1%	13.4%	0.6%	0.0%	1.7%	8.8%
687	50	162	2.6%	28.2%	27.7%	0.3%	0.2%	0.3%	0.1%	0.5%	0.2%	21.7%	9.0%	9.0%	0.1%	0.0%	0.0%	0.0%
688	50	145	4.1%	45.3%	25.6%	0.5%	0.4%	0.6%	0.2%	1.0%	0.1%	10.4%	4.3%	4.7%	0.0%	0.1%	2.7%	0.0%
689	50	395	4.6%	50.0%	18.5%	0.5%	0.3%	0.5%	0.2%	0.9%	0.1%	10.4%	4.3%	4.0%	0.3%	0.1%	2.3%	3.0%
690	50	395	4.6%	50.0%	18.5%	0.5%	0.3%	0.6%	0.2%	0.9%	0.1%	10.4%	4.3%	4.0%	0.3%	0.1%	2.3%	3.0%
691	50	347	3.3%	36.0%	26.2%	0.4%	0.3%	0.5%	0.1%	0.7%	0.2%	16.7%	6.9%	7.3%	0.2%	0.0%	1.1%	0.0%
692	50	347	3.3%	36.0%	26.2%	0.4%	0.3%	0.5%	0.1%	0.7%	0.2%	16.7%	6.9%	7.3%	0.2%	0.0%	1.1%	0.0%
693	50	198	3.3%	35.8%	8.2%	0.3%	0.2%	0.3%	0.1%	0.5%	0.3%	29.2%	12.1%	9.1%	0.8%	0.0%	0.0%	0.0%
695	50	457	2.9%	31.3%	24.8%	0.4%	0.3%	0.4%	0.1%	0.7%	0.2%	21.1%	8.8%	8.1%	0.1%	0.0%	0.8%	0.0%
696	50	12	2.6%	28.0%	29.9%	0.0%	0.0%	0.0%	0.0%	0.0%	0.3%	27.7%	11.5%	0.0%	0.0%	0.0%	0.0%	0.0%
697	50	181	3.8%	41.8%	19.1%	0.5%	0.3%	0.6%	0.2%	0.9%	0.1%	10.2%	4.2%	8.3%	0.4%	0.2%	7.7%	1.7%
698	70	505	3.5%	39.0%	5.9%	0.5%	0.3%	0.5%	0.2%	0.9%	0.2%	21.6%	9.0%	15.2%	0.1%	0.1%	3.1%	0.0%
699	50	213	0.1%	1.5%	1.6%	0.0%	0.0%	0.0%	0.0%	0.0%	0.0%	1.5%	0.6%	0.0%	0.0%	2.1%	87.3%	5.2%
700	70	2246	3.2%	35.7%	21.7%	0.4%	0.3%	0.4%	0.1%	0.7%	0.1%	11.8%	4.9%	5.2%	0.4%	0.1%	5.7%	9.2%
701	70	740	3.5%	38.4%	10.9%	0.9%	0.6%	1.1%	0.3%	1.7%	0.2%	18.7%	7.8%	10.2%	0.9%	0.1%	2.6%	2.1%
702	70	2275	3.3%	35.8%	22.3%	0.4%	0.3%	0.5%	0.1%	0.7%	0.1%	11.5%	4.8%	5.1%	0.3%	0.1%	5.6%	9.1%
704	70	2390	2.9%	31.7%	17.9%	0.3%	0.2%	0.3%	0.1%	0.5%	0.1%	12.6%	5.2%	7.0%	0.3%	0.3%	12.1%	8.6%
705	70	2842	3.0%	33.2%	19.1%	0.3%	0.2%	0.3%	0.1%	0.5%	0.1%	12.4%	5.1%	6.8%	0.3%	0.2%	10.4%	7.8%
706	70	1716	2.8%	30.7%	20.8%	0.3%	0.2%	0.4%	0.1%	0.6%	0.2%	15.5%	6.4%	6.1%	0.9%	0.1%	4.9%	10.0%
712	50	573	3.7%	40.7%	23.1%	1.4%	1.0%	1.7%	0.5%	2.6%	0.1%	10.8%	4.5%	8.2%	0.7%	0.0%	0.5%	0.6%
713	50	32	1.7%	18.4%	17.5%	0.2%	0.2%	0.3%	0.1%	0.4%	0.1%	9.9%	4.1%	4.8%	0.9%	1.0%	40.5%	0.0%
714	50	34	2.7%	29.8%	21.5%	0.4%	0.3%	0.5%	0.1%	0.7%	0.2%	20.5%	8.5%	11.8%	3.0%	0.0%	0.0%	0.0%
715	50	26	2.4%	26.3%	25.0%	0.3%	0.2%	0.3%	0.1%	0.5%	0.2%	21.4%	8.9%	11.7%	2.6%	0.0%	0.0%	0.0%
716	50	137	2.8%	31.1%	24.6%	0.3%	0.2%	0.3%	0.1%	0.5%	0.1%	12.3%	5.1%	4.9%	0.5%	0.4%	16.8%	0.0%
717	50	878	3.6%	39.3%	23.0%	0.7%	0.5%	0.8%	0.3%	1.3%	0.1%	12.9%	5.4%	9.1%	0.7%	0.1%	2.1%	0.0%
718	50	1397	3.4%	37.8%	20.9%	0.7%	0.5%	0.8%	0.3%	1.3%	0.2%	14.7%	6.1%	9.7%	1.3%	0.0%	1.5%	0.7%
719	50	695	3.9%	42.3%	18.2%	0.8%	0.6%	1.0%	0.3%	1.5%	0.2%	15.5%	6.4%	6.3%	0.7%	0.0%	0.4%	2.0%
720	50	227	3.9%	43.3%	27.0%	1.2%	0.8%	1.4%	0.4%	2.2%	0.1%	8.9%	3.7%	6.2%	0.8%	0.0%	0.0%	0.0%
721	50	365	3.0%	32.9%	23.1%	0.6%	0.4%	0.7%	0.2%	1.1%	0.1%	8.5%	3.5%	5.4%	0.3%	0.2%	7.8%	12.1%
722	50	403	2.7%	29.4%	22.2%	0.4%	0.3%	0.4%	0.1%	0.7%	0.1%	11.4%	4.7%	6.6%	0.5%	0.2%	7.9%	12.5%
723	50	997	3.4%	37.2%	22.0%	1.0%	0.7%	1.2%	0.4%	1.8%	0.1%	12.2%	5.1%	5.0%	0.6%	0.1%	2.3%	7.1%
724	50	2233	3.7%	40.8%	26.0%	0.6%	0.4%	0.7%	0.2%	1.1%	0.1%	10.6%	4.4%	5.1%	0.6%	0.1%	2.1%	3.4%
725	50	221	3.5%	38.4%	19.1%	0.6%	0.4%	0.6%	0.2%	1.0%	0.1%	11.9%	5.0%	2.9%	0.1%	0.2%	10.5%	5.4%
726	50	1004	4.2%	45.9%	26.9%	0.2%	0.1%	0.2%	0.1%	0.3%	0.1%	10.4%	4.3%	3.6%	0.2%	0.1%	2.6%	0.9%
727	50	392	3.9%	42.3%	24.9%	0.1%	0.1%	0.1%	0.0%	0.2%	0.2%	15.9%	6.6%	5.3%	0.3%	0.0%	0.0%	0.0%
728	50	188	2.8%	30.6%	15.7%	0.6%	0.4%	0.7%	0.2%	1.1%	0.3%	25.2%	10.4%	9.9%	2.0%	0.0%	0.0%	0.0%
729	50	195	3.8%	42.0%	27.5%	0.4%	0.3%	0.5%	0.2%	0.8%	0.1%	12.3%	5.1%	4.6%	0.3%	0.0%	0.0%	2.0%
730	50	188	3.1%	33.9%	20.1%	1.0%	0.7%	1.1%	0.4%	1.8%	0.2%	17.1%	7.1%	9.3%	2.5%	0.0%	0.0%	1.7%
731	50	343	2.9%	31.6%	18.1%	0.7%	0.5%	0.8%	0.3%	1.3%	0.2%	20.5%	8.5%	8.7%	1.8%	0.0%	2.0%	1.8%
732	50	590	3.5%	37.9%	21.9%	0.5%	0.4%	0.6%	0.2%	0.9%	0.2%	15.5%	6.4%	5.9%	0.4%	0.0%	1.3%	4.4%
733	50	77	2.1%	22.9%	15.6%	0.3%	0.2%	0.4%	0.1%	0.6%	0.3%	30.5%	12.6%	8.2%	0.9%	0.0%	0.0%	5.1%
734	50	16	2.1%	23.3%	22.5%	0.1%	0.1%	0.2%	0.0%	0.2%	0.3%	31.1%	12.9%	6.7%	0.4%	0.0%	0.0%	0.0%
735	50	57	3.1%	34.2%	24.8%	0.5%	0.3%	0.6%	0.2%	0.9%	0.2%	20.3%	8.4%	6.3%	0.4%	0.0%	0.0%	0.0%

Traffic Flows and Breakdown by 16 Vehicle Classes (Year 2026)

Link No.	Speed Limit	Total Vehicle	19 - Motorcycles (MC)	01 - Private Cars (PC)	03 - Taxi	14 - Non-franchised Bus <=6.4t	15 - Non-franchised Bus 6.4-15t	16 - Non-franchised Bus >15t	12 - Private Light Bus <=3.5t	13 - Private Light Bus >3.5t	04 - Light Goods Vehicles <=2.5t	05 - Lt Goods Vehicles 2.5-3.5t	06 - Light Goods Vehicles >3.5t	07 - Heavy Goods Vehicles <=15t	08 - Heavy Goods Vehicles >15t	17 - Franchised Bus (SD)	18 - Franchised Bus (DD)	11 - Public Light Buses
	km/hr	1000-1100																
736	50	479	3.0%	32.9%	21.7%	0.5%	0.4%	0.6%	0.2%	0.9%	0.2%	20.7%	8.6%	7.2%	0.8%	0.0%	0.0%	2.3%
737	50	37	1.7%	19.0%	14.0%	0.4%	0.3%	0.4%	0.1%	0.7%	0.3%	30.0%	12.4%	8.8%	1.1%	0.0%	0.0%	10.7%
738	50	326	2.9%	31.5%	19.3%	0.7%	0.5%	0.8%	0.3%	1.3%	0.2%	21.8%	9.0%	7.5%	0.9%	0.0%	0.0%	3.4%
739	50	251	2.6%	29.0%	19.0%	0.4%	0.3%	0.4%	0.1%	0.7%	0.2%	18.9%	7.8%	6.2%	0.8%	0.1%	3.1%	10.4%
740	50	344	2.6%	28.1%	20.9%	0.3%	0.2%	0.3%	0.1%	0.5%	0.2%	23.8%	9.9%	5.7%	0.3%	0.1%	2.9%	4.1%
741	50	210	2.9%	32.2%	21.7%	0.3%	0.2%	0.3%	0.1%	0.5%	0.2%	19.3%	8.0%	5.5%	0.2%	0.0%	0.0%	8.7%
742	50	206	3.2%	35.3%	18.8%	0.5%	0.3%	0.5%	0.2%	0.9%	0.1%	6.2%	2.6%	1.8%	0.1%	0.2%	6.7%	22.6%
743	50	281	3.3%	36.2%	19.6%	0.6%	0.4%	0.7%	0.2%	1.2%	0.1%	9.4%	3.9%	2.6%	0.1%	0.1%	4.9%	16.6%
745	50	344	2.8%	30.9%	21.4%	0.4%	0.3%	0.5%	0.2%	0.8%	0.2%	20.9%	8.6%	6.2%	0.7%	0.0%	2.0%	4.1%
746	50	143	2.2%	24.0%	8.8%	0.8%	0.5%	0.9%	0.3%	1.4%	0.2%	21.8%	9.0%	6.2%	0.1%	0.1%	5.4%	18.2%
749	70	3604	4.8%	52.3%	10.0%	0.7%	0.5%	0.8%	0.2%	1.3%	0.1%	12.1%	5.0%	8.3%	0.3%	0.1%	2.7%	0.9%
750	70	3696	4.0%	43.6%	12.3%	0.8%	0.6%	1.0%	0.3%	1.5%	0.2%	16.3%	6.8%	9.1%	1.0%	0.0%	1.6%	0.9%
751	70	1597	4.0%	43.8%	19.9%	0.2%	0.2%	0.3%	0.1%	0.4%	0.2%	15.1%	6.2%	9.3%	0.4%	0.0%	0.0%	0.0%
752	70	1270	3.0%	33.0%	21.9%	0.5%	0.3%	0.5%	0.2%	0.9%	0.2%	20.4%	8.5%	8.2%	0.8%	0.0%	1.7%	0.0%
753	70	976	3.7%	40.6%	17.7%	0.3%	0.2%	0.3%	0.1%	0.5%	0.2%	18.8%	7.8%	7.7%	0.9%	0.0%	1.3%	0.0%
754	70	1103	3.6%	39.2%	22.3%	0.6%	0.4%	0.7%	0.2%	1.2%	0.2%	15.5%	6.4%	6.8%	1.3%	0.0%	1.5%	0.0%
755	70	411	3.5%	38.9%	14.7%	0.3%	0.2%	0.3%	0.1%	0.5%	0.2%	22.5%	9.3%	8.3%	1.1%	0.0%	0.0%	0.0%
756	70	438	3.1%	34.2%	20.9%	0.4%	0.3%	0.4%	0.1%	0.7%	0.2%	17.8%	7.4%	8.8%	1.9%	0.1%	3.7%	0.0%
757	50	410	3.5%	38.0%	24.3%	1.0%	0.7%	1.2%	0.4%	1.8%	0.2%	14.8%	6.2%	6.7%	1.3%	0.0%	0.0%	0.0%
759	50	703	4.0%	44.4%	24.0%	0.2%	0.2%	0.3%	0.1%	0.5%	0.1%	13.9%	5.8%	4.5%	0.4%	0.0%	0.0%	1.7%
760	50	557	3.9%	42.9%	28.2%	0.5%	0.4%	0.6%	0.2%	1.0%	0.1%	11.5%	4.8%	3.7%	0.3%	0.0%	0.8%	1.1%
761	50	644	3.7%	40.8%	25.3%	0.3%	0.2%	0.3%	0.1%	0.5%	0.2%	14.8%	6.1%	6.1%	0.3%	0.0%	0.2%	1.0%
777	70	2189	4.8%	53.1%	8.9%	0.7%	0.5%	0.8%	0.3%	1.3%	0.1%	11.6%	4.8%	8.4%	0.1%	0.1%	3.6%	0.7%
778	50	38	2.7%	29.6%	21.3%	0.7%	0.5%	0.8%	0.2%	1.2%	0.2%	19.9%	8.2%	12.8%	1.9%	0.0%	0.0%	0.0%
779	50	1680	3.1%	34.2%	22.5%	0.6%	0.4%	0.7%	0.2%	1.1%	0.2%	19.0%	7.9%	7.8%	0.9%	0.0%	1.3%	0.0%
780	50	1907	3.9%	42.4%	19.7%	0.2%	0.1%	0.2%	0.1%	0.4%	0.2%	15.7%	6.5%	9.5%	0.5%	0.0%	0.6%	0.0%
781	50	323	3.9%	42.9%	23.1%	0.2%	0.1%	0.2%	0.1%	0.4%	0.2%	16.5%	6.9%	5.2%	0.3%	0.0%	0.0%	0.0%
782	50	360	3.3%	36.3%	18.3%	0.6%	0.4%	0.7%	0.2%	1.1%	0.2%	21.5%	8.9%	7.5%	0.9%	0.0%	0.0%	0.0%
783	50	557	3.9%	42.9%	28.2%	0.5%	0.4%	0.6%	0.2%	1.0%	0.1%	11.5%	4.8%	3.7%	0.3%	0.0%	0.8%	1.1%
784	50	681	3.4%	37.4%	22.6%	0.5%	0.4%	0.6%	0.2%	0.9%	0.2%	17.5%	7.2%	7.3%	0.7%	0.0%	0.2%	0.9%
785	50	367	3.9%	43.2%	30.6%	0.5%	0.3%	0.6%	0.2%	0.9%	0.1%	9.4%	3.9%	3.2%	0.0%	0.0%	1.3%	1.7%
786	50	717	3.5%	38.0%	25.0%	0.6%	0.4%	0.7%	0.2%	1.0%	0.2%	15.8%	6.5%	6.5%	0.6%	0.0%	0.2%	0.9%
787	50	759	3.2%	34.7%	23.8%	0.6%	0.4%	0.7%	0.2%	1.2%	0.2%	18.0%	7.5%	8.0%	0.7%	0.0%	0.0%	0.8%
788	50	1176	3.1%	34.1%	22.4%	0.6%	0.4%	0.7%	0.2%	1.0%	0.2%	18.7%	7.8%	8.1%	0.9%	0.0%	1.8%	0.0%
789	50	2162	3.8%	41.6%	20.5%	0.2%	0.2%	0.3%	0.1%	0.4%	0.2%	15.5%	6.4%	9.5%	0.4%	0.0%	0.6%	0.3%
790	50	1178	3.2%	35.6%	23.1%	0.5%	0.4%	0.6%	0.2%	1.0%	0.2%	17.9%	7.4%	7.3%	0.8%	0.0%	1.8%	0.0%
791	50	1979	3.8%	42.2%	20.5%	0.2%	0.2%	0.3%	0.1%	0.4%	0.2%	15.4%	6.4%	9.0%	0.4%	0.0%	0.6%	0.3%
792	50	346	3.2%	35.3%	23.5%	0.5%	0.4%	0.6%	0.2%	1.0%	0.2%	18.3%	7.6%	8.4%	0.5%	0.0%	0.4%	0.0%
793	50	752	3.7%	40.3%	24.6%	0.5%	0.4%	0.6%	0.2%	1.0%	0.2%	14.5%	6.0%	6.2%	0.4%	0.0%	0.6%	0.8%
794	50	374	3.4%	37.4%	25.5%	0.2%	0.2%	0.3%	0.1%	0.4%	0.2%	15.0%	6.2%	5.7%	0.0%	0.1%	3.7%	1.7%
795	50	1062	3.5%	38.5%	25.2%	0.5%	0.4%	0.6%	0.2%	0.9%	0.2%	15.0%	6.2%	7.5%	0.3%	0.0%	0.4%	0.6%
796	50	578	3.0%	33.4%	21.5%	0.4%	0.3%	0.5%	0.1%	0.7%	0.2%	20.1%	8.3%	7.1%	0.3%	0.1%	2.4%	1.5%
797	50	705	3.2%	35.6%	27.4%	0.5%	0.4%	0.6%	0.2%	1.0%	0.2%	14.7%	6.1%	8.4%	0.1%	0.0%	0.7%	0.9%
798	50	433	3.8%	41.8%	21.3%	0.5%	0.4%	0.6%	0.2%	1.0%	0.2%	15.1%	6.3%	7.2%	0.2%	0.0%	0.0%	1.5%
799	50	711	2.8%	30.9%	23.9%	0.4%	0.3%	0.5%	0.1%	0.7%	0.1%	13.2%	5.5%	9.2%	0.3%	0.1%	6.1%	5.8%
800	50	570	2.1%	22.8%	10.1%	0.3%	0.2%	0.4%	0.1%	0.6%	0.1%	9.2%	3.8%	5.5%	0.3%	0.9%	38.6%	5.0%
801	50	1411	4.0%	44.3%	13.9%	0.4%	0.3%	0.5%	0.1%	0.7%	0.2%	14.6%	6.1%	7.4%	0.8%	0.1%	3.2%	3.4%
802	50	1823	3.9%	43.1%	14.1%	0.4%	0.3%	0.4%	0.1%	0.7%	0.2%	16.4%	6.8%	7.6%	0.9%	0.1%	2.5%	2.6%
803	50	757	1.8%	20.2%	12.3%	0.4%	0.3%	0.5%	0.1%	0.7%	0.1%	10.6%	4.4%	4.3%	0.1%	0.9%	38.5%	4.7%
804	50	1323	3.2%	35.3%	17.6%	0.6%	0.4%	0.6%	0.2%	1.0%	0.2%	16.5%	6.8%	7.8%	1.1%	0.1%	3.4%	5.3%
805	50	856	2.0%	22.0%	13.7%	0.4%	0.3%	0.5%	0.2%	0.8%	0.2%	18.6%	7.7%	7.4%	0.7%	0.4%	15.8%	9.3%
806	50	1760	3.2%	35.0%	18.4%	0.5%	0.4%	0.6%	0.2%	0.9%	0.2%	16.8%	7.0%	8.0%	1.3%	0.1%	3.5%	4.0%
807	50	924	2.4%	26.6%	16.4%	0.6%	0.4%	0.7%	0.2%	1.1%	0.2%	16.4%	6.8%	5.5%	0.2%	0.4%	16.7%	5.4%
808	50	719	4.0%	43.6%	20.5%	0.2%	0.2%	0.3%	0.1%	0.4%	0.2%	15.9%	6.6%	7.6%	0.4%	0.0%	0.0%	0.0%
809	50	67	2.5%	27.7%	15.3%	0.4%	0.3%	0.5%	0.2%	0.8%	0.3%	28.4%	11.8%	11.6%	0.1%	0.0%	0.0%	0.0%
814	50	1089	3.4%	37.2%	23.9%	0.4%	0.3%	0.5%	0.1%	0.7%	0.2%	16.7%	6.9%	6.9%	0.7%	0.0%	2.0%	0.0%
815	50	1166	3.4%	37.7%	17.7%	0.5%	0.3%	0.5%	0.2%	0.9%	0.2%	17.9%	7.4%	12.9%	0.4%	0.0%	0.0%	0.0%
816	50	1824	3.4%	36.9%	22.2%	0.4%	0.3%	0.4%	0.1%	0.7%	0.2%	18.2%	7.5%	7.9%	0.6%	0.0%	1.2%	0.1%
817	50	1138	3.5%	38.8%	18.3%	0.4%	0.3%	0.5%	0.2%	0.8%	0.2%	16.9%	7.0%	12.9%	0.4%	0.0%	0.0%	0.0%
818	70	2628	4.9%	53.6%	10.0%	0.8%	0.6%	1.0%	0.3%	1.6%	0.1%	12.8%	5.3%	4.3%	0.3%	0.1%	3.4%	1.0%
819	70	2542	4.4%	48.8%	10.4%	1.0%	0.7%	1.2%	0.4%	1.9%	0.1%	13.8%	5.7%	7.4%	0.9%	0.1%	2.2%	0.9%
820	70	3355	4.5%	49.1%	10.5%	0.9%	0.6%	1.1%	0.3%	1.7%	0.2%	15.9%	6.6%	4.8%	0.2%	0.1%	2.9%	0.8%
821	70	2902	4.3%	47.7%	12.2%	0.9%	0.7%	1.1%	0.3%	1.7%	0.1%	13.9%	5.8%	7.6%	0.8%	0.0%	1.9%	0.8%
822	70	2123	3.7%	41.1%	14.8%	0.7%	0.5%	0.8%	0.3%	1.3%	0.2%	16.3%	6.8%	9.4%	1.0%	0.0%	1.9%	1.1%
823	70	1578	5.0%	55.3%	10.3%	0.7%	0.5%	0.9%	0.3%	1.4%	0.1%	13.0%	5.4%	3.9%	0.3%	0.0%	1.2%	1.7%
824	50	620	2.9%	31.3%	7.4%	1.4%	1.0%	1.7%	0.5%	2.6%	0.1%	14.2%	5.9%	4.3%	0.5%	0.2%	8.1%	17.8%
825	50	233	3.5%	38.1%	7.6%	1.2%	0.9%	1.4%	0.5%	2.3%	0.1%	14.1%	5.9%	12.1%	0.1%	0.0%	2.0%	10.2%
826	70	1777	4.0%	43.6%	10.6%	1.1%	0.8%	1.2%	0.4%	2.0%	0.2%	18.4%	7.6%	5.6%	0.1%	0.1%	4.4%	0.0%
827	70	779	6.0%	65.5%	5.0%	1.6%	1.1%	1.9%	0.6%	3.0%	0.1%	7.5%	3.1%	2.8%	0.1%	0.0%	1.9%	0.0%
828	50	153	4.0%	43.4%	10.2%	3.1%	2.2%	3.6%	1.1%	5.7%	0.1%	6.3%	2.6%	17.6%	0.1%	0.0%	0.0%	0.0%
829	50	423	7.6%	83.0%	7.9%	0.0%	0.0%	0.0%	0.0%	0.0%	0.0%	0.8%	0.3%	0.4%	0.0%	0.0%	0.0%	0.0%
830	50	870	3.1%	34.2%	3.2%	0.3%	0.2%	0.4%	0.1%	0.6%	0.1%	12.2%	5.1%	40.1%	0.4%	0.0%	0.0%	0.0%
831	50	221	4.2%	45.9%	5.3%	0.4%	0.3%	0.4%	0.1%	0.7%	0.2%	19.3%	8.0%	14.3%	0.9%	0.0%	0.0%	0.0%
832	50	176	3.4%	37.2%	9.1%	0.4%	0.3%	0.5%	0.2%	0.8%	0.2%	20.4%	8.5%	16.8%	2.2%	0.0%	0.0%	0.0%
833	50	691	3.8%	41.2%	13.3%	0.6%	0.5%	0.8%	0.2%	1.2%	0.1%	12.8%	5.3%	19.6%	0.7%	0.0%	0.0%	0.0%
834	50	829	3.6%	39.7%	23.0%	0.7%	0.5%	0.9%	0.3%	1.4%	0.1%	12.8%	5.3%	8.9%	0.5%	0.1%	2.2%	0.0%
835	50	372	3.5%	38.5%	25.8%	0.8%	0.6%	1.0%	0.3%	1.5%	0.1%	11.1%	4.6%	5.5%	0.4%	0.1%	6.2%	0.0%
836	50	803	2.3%	25.5%	16.3%	0.6%	0.4%	0.7%	0.2%	1.0%	0.2%	16.5%	6.8%	5.8%	0.3%	0.4%	16.8%	6.2%
837	50	447	3.5%	37.9%	24.3%	0.4%	0.3%	0.5%	0.1%	0.7%	0.2%	15.3%	6.4%	5.3%	0.0%	0.1%	3.1%	1.9%
838	50	553	3.0%	32.7%	26.9%	0.3%	0.2%	0.4%	0.1%	0.6%	0.1%	13.0%	5.4%	9.3%	0.4%	0.0%	0.8%	6.6%
839	50	782	1.8%	20.3%	13.1%	0.4%	0.3%	0.5%	0.1%	0.7%	0.2%	19.1%	7.9%	7.1%	0.6%	0.4%	17.3%	10.2%
840	50	106	3.9%	42.6%	21.3%	0.2%	0.2%	0.3%	0.1%	0.5%	0.1%	14.3%	5.9%	10.1%	0.5%	0.0%	0.0%	0.0%
841	50	121	3.1%	33.7%	17.2%	0.8%	0.6%	0.9%	0.3%	1.5%	0.2%	15.4%	6.4%	3.8%	0.1%	0.4%	15.9%	0.0%
842	50	464	1.7%	18.3%	7.6%	0.3%	0.2%	0.4%	0.1%	0.6%	0.1%	8.0%	3.3%	4.5%	0.3%	1.1%	47.4%	6.1%
843	50	636	1.6%	17.6%	11.4%	0.3%	0.2%	0.4%	0.1%	0.6%	0.1%	9.7%	4.0%	4.3%	0.1%	1.0%	42.8%	5.6%
847	50	1004	3.7%	40.2%	17.1%	0.3%	0.2%	0.3%	0.1%	0.5%	0.1%	12.8%	5.3%	7.4%	0.9%	0.1%	3.6%	7.3%
848	50	941	3.9%	43.1%	18.0%	0.3%	0.2%	0.4%	0.1%	0.6%	0.1%	13.2%	5.5%	7.6%	0.9%	0.0%	1.8%	4.2%
849	50	131	2.5%	27.5%	10.5%	0.1%	0.1%	0.2%	0.1%	0.3%	0.1%	7.1%	2.9%	2.3%	0.4%	0.1%	4.7%	41.1%
850	50	355	4.1%	44.7%	17.1%	0.9%	0.6%	1.0%	0.3%	1.6%	0.1%	10.5%	4.4%	4.2%	1.0%	0.0%	0.7%	8.9%
851	50	131	2.5%	27.6%	10.6%	0.1%	0.1%	0.2%	0.1%	0.3%	0.1%	7.1%	2.9%	2.3%	0.4%	0.1%	4.7%	41.0%
852	50	216	3.4%	37.7%	16.7%	0.7%	0.5%	0.8%	0.3%	1.3%	0.1%	10.0%	4.2%	3.8%	1.1%	0.0%	1.1%	18.3%
853	50	80	1.0%	11.1%	4.3%	0.0%	0.0%	0.1%	0.0%	0.1%	0.0%	4.4%	1.8%	1.8%	0.3%	0.2%	7.7%	67.0%
854	50	483	4.2%	46.1%	15.9%	0.9%	0.6%	1.0%	0.3%	1.6%	0.1%	10.4%	4.3%	5.4%	0.6%	0.0%	0.5%	8.2%
855	50	92	0.9%	9.9%	3.8%	0.0%	0.0%	0.1%	0.0%	0.1%	0.0%	4.0%	1.7%	1.7%	0.3%	0.2%	6.7%	70.7%
856	50	361	4.2%	46.5%	16.8%	0.9%	0.6%	1.0%	0.3%	1.6%	0.1%	7.4%	3.1%	5.3%	0.6%	0.0%	0.6%	10.9%
859	50	414	4.3%	47.7%	19.6%	0.6%	0.4%	0.7%	0.2%	1.1%	0.1%	13.3%	5.5%	5.3%	1.2%	0.0%	0.0%	0.0%
860	50	394	4.9%	53.8%	17.0%	0.7%	0.5%	0.8%	0.2%	1.2%	0.1%	12.0%	5.0%	3.6%	0.3%	0.0%	0.0%	0.0%
861	50	212	4.8%	52.8%	19.0%	0.5%	0.3%	0.5%	0.2%	0.9%	0.1%	12.5%	5.2%	3.0%	0.2%	0.0%	0.0%	0.0%
862	50	299	4.6%	50.3%	17.8%	0.6%	0.4%	0.7%	0.2%	1.1%	0.1%	13.8%	5.7%	4.4%	0.3%	0.0%	0.0%	0.0%
863	50	298	4.9%	54.1%	19.0%	0.5%	0.4%	0.6%	0.2%	1.0%	0.1%	11.2%	4.6%	3.1%	0.3%	0.0%	0.0%	0.0%
864	50	371	4.6%	50.2%	19.7%	0.5%	0.3%	0.6%	0.2%	0.9%	0.1%	13.0%	5.4%	4.2%	0.3%	0.0%	0.0%	0.0%
865	50	945	5.0%	55.1%	18.0%	0.4%	0.3%	0.4%	0.1%	0.7%	0.1%	11.2%	4.7%	3.7%	0.3%	0.0%	0.0%	0.0%
866	50	444	4.5%	49.3%	22.0%	0.4%	0.2%	0.4%	0.1%	0.7%	0.1%	12.8%	5.3%	4.0%	0.2%	0.0%	0.0%	0.0%
867	50	168	3.6%	40.0%	18.9%	0.8%	0.6%	0.9%	0.3%	1.5%	0.2%	15.3%	6.3%	9.0%	2.6%	0.0%	0.0%	0.0%
868	50	647	5.1%	55.5%	17.6%	0.3%	0.2%	0.4%	0.1%	0.6%	0.1%	11.3%	4.7%	4.0%	0.3%	0.0%	0.0%	0.0%

Traffic Flows and Breakdown by 16 Vehicle Classes (Year 2026)

Link No.	Speed Limit	Total Vehicle	19 - Motorcycles (MC)	01 - Private Cars (PC)	03 - Taxi	14 - Non-franchised Bus <=6.4t	15 - Non-franchised Bus 6.4-15t	16 - Non-franchised Bus >15t	12 - Private Light Bus <=3.5t	13 - Private Light Bus >3.5t	04 - Light Goods Vehicles <=2.5t	05 - Lt Goods Vehicles 2.5-3.5t	06 - Light Goods Vehicles >3.5t	07 - Heavy Goods Vehicles <=15t	08 - Heavy Goods Vehicles >15t	17 - Franchised Bus (SD)	18 - Franchised Bus (DD)	11 - Public Light Buses
	km/hr	1000-1100																
870	50	16	2.7%	29.2%	22.4%	1.9%	1.3%	2.2%	0.7%	3.5%	0.2%	20.8%	8.6%	6.0%	0.5%	0.0%	0.0%	0.0%
871	50	490	3.9%	42.7%	19.9%	0.7%	0.5%	0.8%	0.3%	1.3%	0.1%	12.1%	5.0%	5.5%	0.6%	0.2%	6.5%	0.0%
872	70	1938	4.6%	50.7%	11.2%	0.6%	0.4%	0.7%	0.2%	1.1%	0.1%	12.3%	5.1%	8.7%	0.0%	0.1%	4.2%	0.0%
873	70	1434	5.0%	54.8%	13.1%	0.6%	0.4%	0.7%	0.2%	1.1%	0.1%	9.0%	3.7%	6.4%	0.0%	0.1%	4.6%	0.0%
874	50	1205	3.8%	41.5%	25.2%	0.4%	0.3%	0.5%	0.2%	0.8%	0.1%	8.9%	3.7%	5.1%	0.6%	0.1%	2.2%	6.6%
875	50	1259	3.4%	36.8%	16.3%	0.4%	0.3%	0.5%	0.2%	0.8%	0.2%	14.6%	6.0%	10.8%	1.1%	0.1%	5.4%	3.1%
876	50	37	0.8%	8.8%	9.4%	0.0%	0.0%	0.1%	0.0%	0.1%	0.1%	8.7%	3.6%	0.3%	0.0%	0.1%	4.2%	63.9%
877	50	60	2.5%	26.9%	20.6%	0.3%	0.2%	0.3%	0.1%	0.5%	0.1%	5.4%	2.2%	1.2%	0.0%	0.0%	0.0%	39.8%
878	50	57	2.4%	26.2%	18.9%	0.3%	0.2%	0.3%	0.1%	0.5%	0.1%	5.7%	2.4%	1.2%	0.0%	0.0%	0.0%	41.8%
879	50	37	0.8%	8.8%	9.4%	0.0%	0.0%	0.1%	0.0%	0.1%	0.1%	8.7%	3.6%	0.3%	0.0%	0.1%	4.2%	63.9%
882	50	549	4.2%	46.3%	20.1%	0.3%	0.2%	0.4%	0.1%	0.6%	0.2%	14.9%	6.2%	5.9%	0.6%	0.0%	0.0%	0.0%
883	50	578	2.8%	30.6%	23.4%	0.4%	0.3%	0.5%	0.1%	0.7%	0.2%	15.3%	6.3%	7.7%	1.0%	0.2%	9.7%	0.7%
884	50	575	2.8%	30.7%	23.5%	0.4%	0.3%	0.5%	0.1%	0.7%	0.2%	15.2%	6.3%	7.7%	1.0%	0.2%	9.8%	0.7%
885	50	571	2.8%	30.7%	23.6%	0.4%	0.3%	0.5%	0.1%	0.7%	0.2%	15.0%	6.2%	7.7%	1.0%	0.2%	9.9%	0.7%
886	50	568	2.8%	30.8%	23.7%	0.4%	0.3%	0.5%	0.1%	0.7%	0.2%	14.9%	6.2%	7.6%	1.1%	0.2%	9.9%	0.7%
887	50	565	2.8%	30.8%	23.7%	0.4%	0.3%	0.5%	0.1%	0.7%	0.2%	14.7%	6.1%	7.6%	1.1%	0.2%	10.0%	0.7%
888	50	561	2.8%	30.9%	23.8%	0.4%	0.3%	0.5%	0.1%	0.7%	0.2%	14.6%	6.0%	7.5%	1.2%	0.2%	10.0%	0.7%
889	50	558	2.8%	30.9%	23.9%	0.4%	0.3%	0.5%	0.1%	0.7%	0.1%	14.5%	6.0%	7.5%	1.2%	0.2%	10.1%	0.7%
890	50	555	2.8%	31.0%	24.0%	0.4%	0.3%	0.5%	0.1%	0.8%	0.1%	14.3%	5.9%	7.5%	1.2%	0.2%	10.2%	0.7%
891	50	552	2.8%	31.0%	24.1%	0.4%	0.3%	0.5%	0.1%	0.8%	0.1%	14.2%	5.9%	7.4%	1.3%	0.2%	10.2%	0.7%
892	50	548	2.8%	31.1%	24.2%	0.4%	0.3%	0.5%	0.1%	0.8%	0.1%	14.0%	5.8%	7.4%	1.3%	0.2%	10.3%	0.7%
893	50	545	2.8%	31.1%	24.2%	0.4%	0.3%	0.5%	0.2%	0.8%	0.1%	13.8%	5.7%	7.3%	1.3%	0.2%	10.3%	0.7%
894	50	542	2.8%	31.2%	24.3%	0.4%	0.3%	0.5%	0.2%	0.8%	0.1%	13.7%	5.7%	7.3%	1.4%	0.2%	10.4%	0.7%
895	50	14	2.2%	23.8%	25.4%	0.1%	0.1%	0.1%	0.0%	0.2%	0.2%	23.8%	9.8%	12.4%	1.9%	0.0%	0.0%	0.0%
896	50	14	2.2%	23.8%	25.4%	0.1%	0.1%	0.1%	0.0%	0.2%	0.2%	23.8%	9.8%	12.4%	1.9%	0.0%	0.0%	0.0%
897	50	25	3.0%	32.6%	14.1%	0.5%	0.4%	0.6%	0.2%	1.0%	0.2%	23.1%	9.6%	12.5%	2.0%	0.0%	0.0%	0.0%
898	50	25	3.0%	32.6%	14.1%	0.5%	0.4%	0.6%	0.2%	1.0%	0.2%	23.1%	9.6%	12.5%	2.0%	0.0%	0.0%	0.0%
899	50	14	2.2%	23.8%	25.4%	0.1%	0.1%	0.1%	0.0%	0.2%	0.2%	23.8%	9.8%	12.4%	1.9%	0.0%	0.0%	0.0%
900	50	14	2.2%	23.8%	25.4%	0.1%	0.1%	0.1%	0.0%	0.2%	0.2%	23.8%	9.8%	12.4%	1.9%	0.0%	0.0%	0.0%
901	50	20	2.1%	23.4%	17.6%	0.4%	0.2%	0.4%	0.1%	0.7%	0.3%	25.0%	10.4%	15.2%	4.3%	0.0%	0.0%	0.0%
902	50	20	2.1%	23.4%	17.6%	0.4%	0.2%	0.4%	0.1%	0.7%	0.3%	25.0%	10.4%	15.2%	4.3%	0.0%	0.0%	0.0%
903	50	14	2.2%	23.8%	25.4%	0.1%	0.1%	0.1%	0.0%	0.2%	0.2%	23.8%	9.8%	12.4%	1.9%	0.0%	0.0%	0.0%
904	50	14	2.2%	23.8%	25.4%	0.1%	0.1%	0.1%	0.0%	0.2%	0.2%	23.8%	9.8%	12.4%	1.9%	0.0%	0.0%	0.0%
905	50	20	2.1%	23.4%	17.6%	0.4%	0.2%	0.4%	0.1%	0.7%	0.3%	25.0%	10.4%	15.2%	4.3%	0.0%	0.0%	0.0%
906	50	559	2.6%	28.2%	10.7%	0.3%	0.2%	0.4%	0.1%	0.6%	0.2%	20.4%	8.4%	9.6%	1.6%	0.2%	9.5%	6.9%
907	50	543	2.6%	28.0%	10.5%	0.3%	0.2%	0.4%	0.1%	0.6%	0.2%	20.3%	8.4%	9.6%	1.6%	0.2%	9.8%	7.1%
908	50	526	2.5%	27.9%	10.4%	0.3%	0.2%	0.4%	0.1%	0.6%	0.2%	20.2%	8.4%	9.5%	1.5%	0.2%	10.1%	7.4%
909	50	509	2.5%	27.7%	10.2%	0.3%	0.2%	0.4%	0.1%	0.6%	0.2%	20.0%	8.3%	9.5%	1.5%	0.2%	10.5%	7.6%
910	50	492	2.5%	27.6%	10.1%	0.3%	0.2%	0.4%	0.1%	0.6%	0.2%	19.9%	8.2%	9.4%	1.5%	0.3%	10.8%	7.9%
911	50	476	2.5%	27.4%	9.9%	0.3%	0.2%	0.4%	0.1%	0.6%	0.2%	19.8%	8.2%	9.4%	1.4%	0.3%	11.2%	8.1%
912	50	459	2.5%	27.2%	9.7%	0.3%	0.2%	0.4%	0.1%	0.6%	0.2%	19.6%	8.1%	9.4%	1.4%	0.3%	11.6%	8.4%
913	50	442	2.5%	27.0%	9.5%	0.3%	0.2%	0.4%	0.1%	0.6%	0.2%	19.5%	8.1%	9.3%	1.3%	0.3%	12.0%	8.8%
914	50	425	2.4%	26.8%	9.3%	0.3%	0.2%	0.4%	0.1%	0.6%	0.2%	19.3%	8.0%	9.3%	1.3%	0.3%	12.5%	9.1%
915	50	409	2.4%	26.5%	9.1%	0.3%	0.2%	0.4%	0.1%	0.6%	0.2%	19.1%	7.9%	9.2%	1.2%	0.3%	13.0%	9.5%
916	50	392	2.4%	26.3%	8.8%	0.3%	0.2%	0.3%	0.1%	0.5%	0.2%	18.9%	7.8%	9.2%	1.1%	0.3%	13.6%	9.9%
917	50	375	2.4%	26.0%	8.6%	0.3%	0.2%	0.3%	0.1%	0.5%	0.2%	18.7%	7.7%	9.1%	1.1%	0.3%	14.2%	10.3%
918	50	578	3.3%	36.7%	18.2%	0.5%	0.4%	0.6%	0.2%	1.0%	0.2%	18.1%	7.5%	10.1%	1.2%	0.0%	0.0%	2.1%
919	50	12	2.6%	28.0%	29.9%	0.0%	0.0%	0.0%	0.0%	0.0%	0.3%	27.7%	11.5%	0.0%	0.0%	0.0%	0.0%	0.0%
920	50	477	3.4%	37.4%	17.8%	0.5%	0.3%	0.5%	0.2%	0.8%	0.2%	19.1%	7.9%	10.9%	1.1%	0.0%	0.0%	0.0%
921	50	42	0.7%	7.9%	8.4%	0.1%	0.0%	0.1%	0.0%	0.1%	0.1%	7.8%	3.2%	1.2%	0.0%	1.5%	61.3%	7.6%
922	50	383	3.7%	40.8%	23.6%	0.4%	0.3%	0.5%	0.2%	0.8%	0.1%	10.2%	4.2%	7.5%	0.2%	0.2%	7.2%	0.0%
923	50	12	2.6%	28.0%	29.9%	0.0%	0.0%	0.0%	0.0%	0.0%	0.3%	27.7%	11.5%	0.0%	0.0%	0.0%	0.0%	0.0%
924	50	12	2.6%	28.0%	29.9%	0.0%	0.0%	0.0%	0.0%	0.0%	0.3%	27.7%	11.5%	0.0%	0.0%	0.0%	0.0%	0.0%
925	50	12	2.6%	28.0%	29.9%	0.0%	0.0%	0.0%	0.0%	0.0%	0.3%	27.7%	11.5%	0.0%	0.0%	0.0%	0.0%	0.0%
926	50	12	2.6%	28.0%	29.9%	0.0%	0.0%	0.0%	0.0%	0.0%	0.3%	27.7%	11.5%	0.0%	0.0%	0.0%	0.0%	0.0%
927	50	168	3.0%	33.2%	20.0%	0.5%	0.4%	0.6%	0.2%	1.0%	0.1%	11.8%	4.9%	6.7%	0.5%	0.0%	0.0%	16.9%
928	50	44	0.7%	7.3%	7.9%	0.1%	0.0%	0.1%	0.0%	0.1%	0.1%	7.2%	3.0%	1.8%	0.6%	0.2%	6.9%	64.0%
929	50	136	3.5%	38.8%	21.0%	0.9%	0.6%	1.1%	0.3%	1.7%	0.2%	18.4%	7.6%	5.5%	0.3%	0.0%	0.0%	0.0%
930	50	162	2.9%	32.0%	23.3%	0.6%	0.4%	0.7%	0.2%	1.0%	0.2%	18.0%	7.5%	8.9%	2.3%	0.0%	0.0%	2.0%
931	50	69	3.6%	39.8%	21.8%	0.7%	0.5%	0.9%	0.3%	1.4%	0.2%	17.5%	7.2%	5.4%	0.7%	0.0%	0.0%	0.0%
932	50	68	2.7%	29.9%	23.9%	0.1%	0.0%	0.1%	0.0%	0.1%	0.2%	22.0%	9.1%	5.7%	0.2%	0.0%	0.0%	5.8%
933	50	280	3.3%	36.3%	29.5%	0.1%	0.1%	0.1%	0.0%	0.2%	0.1%	9.8%	4.1%	2.8%	0.2%	0.1%	4.1%	9.0%
934	50	53	2.4%	26.3%	13.7%	0.2%	0.1%	0.2%	0.1%	0.4%	0.3%	29.7%	12.3%	6.5%	0.2%	0.0%	0.0%	7.5%
935	50	178	3.4%	36.8%	25.2%	0.1%	0.1%	0.1%	0.0%	0.2%	0.1%	7.6%	3.2%	2.3%	0.1%	0.2%	6.5%	14.2%
936	50	267	2.6%	28.0%	18.6%	0.2%	0.1%	0.2%	0.1%	0.3%	0.2%	19.5%	8.1%	6.1%	0.7%	0.1%	4.0%	11.2%
937	50	337	2.8%	31.0%	20.2%	0.2%	0.2%	0.3%	0.1%	0.4%	0.2%	17.4%	7.2%	3.6%	0.2%	0.1%	5.7%	10.3%
938	50	216	2.5%	27.8%	16.5%	0.2%	0.1%	0.2%	0.1%	0.3%	0.2%	23.7%	9.8%	7.2%	0.8%	0.1%	5.0%	5.5%
939	50	500	3.2%	35.5%	25.9%	0.2%	0.1%	0.2%	0.1%	0.3%	0.1%	14.0%	5.8%	3.2%	0.1%	0.1%	6.2%	4.9%
940	50	431	2.7%	29.8%	20.8%	0.3%	0.2%	0.3%	0.1%	0.5%	0.2%	23.4%	9.7%	5.8%	0.3%	0.1%	2.3%	3.3%
941	50	371	2.6%	28.6%	20.9%	0.3%	0.2%	0.3%	0.1%	0.5%	0.2%	23.8%	9.9%	5.7%	0.3%	0.1%	2.7%	3.8%
942	50	127	3.8%	41.2%	22.6%	0.2%	0.1%	0.2%	0.1%	0.3%	0.2%	17.3%	7.2%	6.5%	0.4%	0.0%	0.0%	0.0%
943	50	105	2.4%	26.2%	11.3%	0.5%	0.4%	0.6%	0.2%	0.9%	0.3%	31.7%	13.1%	11.1%	1.2%	0.0%	0.0%	0.0%
944	50	127	2.6%	28.1%	16.1%	0.3%	0.2%	0.3%	0.1%	0.6%	0.3%	24.4%	10.1%	7.8%	1.0%	0.1%	5.5%	2.5%
945	50	428	3.1%	34.2%	18.7%	0.5%	0.4%	0.6%	0.2%	0.9%	0.2%	18.4%	7.6%	6.7%	0.5%	0.0%	1.8%	6.1%
946	50	81	2.7%	29.4%	18.6%	0.1%	0.0%	0.1%	0.0%	0.1%	0.2%	21.3%	8.8%	5.7%	0.3%	0.2%	8.5%	3.9%
947	50	360	2.8%	30.5%	16.1%	0.6%	0.4%	0.7%	0.2%	1.1%	0.2%	21.2%	8.8%	7.4%	0.5%	0.1%	2.1%	7.2%
948	50	15	2.0%	21.9%	23.4%	0.0%	0.0%	0.0%	0.0%	0.1%	0.2%	21.6%	8.9%	0.6%	0.0%	0.0%	0.0%	21.2%
949	50	35	2.3%	25.5%	9.9%	0.7%	0.5%	0.8%	0.2%	1.2%	0.1%	9.1%	3.8%	3.3%	0.2%	0.0%	0.0%	42.5%
950	50	15	2.0%	21.9%	23.4%	0.0%	0.0%	0.0%	0.0%	0.1%	0.2%	21.6%	8.9%	0.6%	0.0%	0.0%	0.0%	21.2%
951	50	35	2.3%	25.5%	9.9%	0.7%	0.5%	0.8%	0.2%	1.2%	0.1%	9.1%	3.8%	3.3%	0.2%	0.0%	0.0%	42.5%
952	50	15	2.0%	21.9%	23.4%	0.0%	0.0%	0.0%	0.0%	0.1%	0.2%	21.6%	8.9%	0.6%	0.0%	0.0%	0.0%	21.2%
953	50	35	2.3%	25.5%	9.9%	0.7%	0.5%	0.8%	0.2%	1.2%	0.1%	9.1%	3.8%	3.3%	0.2%	0.0%	0.0%	42.5%
954	50	15	2.0%	21.9%	23.4%	0.0%	0.0%	0.0%	0.0%	0.1%	0.2%	21.6%	8.9%	0.6%	0.0%	0.0%	0.0%	21.2%
955	50	35	2.3%	25.5%	9.9%	0.7%	0.5%	0.8%	0.2%	1.2%	0.1%	9.1%	3.8%	3.3%	0.2%	0.0%	0.0%	42.5%
956	50	15	2.0%	21.9%	23.4%	0.0%	0.0%	0.0%	0.0%	0.1%	0.2%	21.6%	8.9%	0.6%	0.0%	0.0%	0.0%	21.2%
957	50	35	2.3%	25.5%	9.9%	0.7%	0.5%	0.8%	0.2%	1.2%	0.1%	9.1%	3.8%	3.3%	0.2%	0.0%	0.0%	42.5%
958	50	12	2.6%	28.0%	29.9%	0.0%	0.0%	0.0%	0.0%	0.0%	0.3%	27.7%	11.5%	0.0%	0.0%	0.0%	0.0%	0.0%
959	50	12	2.6%	28.0%	29.9%	0.0%	0.0%	0.0%	0.0%	0.0%	0.3%	27.7%	11.5%	0.0%	0.0%	0.0%	0.0%	0.0%
960	50	83	0.4%	3.9%	4.2%	0.0%	0.0%	0.0%	0.0%	0.0%	0.0%	3.9%	1.6%	0.0%	0.0%	0.2%	7.5%	78.3%
961	50	137	2.9%	32.1%	11.6%	1.0%	0.7%	1.2%	0.4%	1.9%	0.1%	7.3%	3.0%	6.6%	0.5%	0.0%	1.7%	28.9%
962	50	12	2.6%	28.0%	29.9%	0.0%	0.0%	0.0%	0.0%	0.0%	0.3%	27.7%	11.5%	0.0%	0.0%	0.0%	0.0%	0.0%
963	50	12	2.6%	28.0%	29.9%	0.0%	0.0%	0.0%	0.0%	0.0%	0.3%	27.7%	11.5%	0.0%	0.0%	0.0%	0.0%	0.0%
964	50	12	2.6%	28.0%	29.9%	0.0%	0.0%	0.0%	0.0%	0.0%	0.3%	27.7%	11.5%	0.0%	0.0%	0.0%	0.0%	0.0%
965	50	12	2.6%	28.0%	29.9%	0.0%	0.0%	0.0%	0.0%	0.0%	0.3%	27.7%	11.5%	0.0%	0.0%	0.0%	0.0%	0.0%
966	50	50	4.8%	52.9%	19.5%	0.4%	0.3%	0.5%	0.2%	0.8%	0.1%	11.6%	4.8%	3.5%	0.5%	0.0%	0.0%	0.0%
968	50	83	0.4%	3.9%	4.2%	0.0%	0.0%	0.0%	0.0%	0.0%	0.0%	3.9%	1.6%	0.0%	0.0%	0.2%	7.5%	78.3%
969	50	137	2.9%	32.1%	11.6%	1.0%	0.7%	1.2%	0.4%	1.9%	0.1%	7.3%	3.0%	6.6%	0.5%	0.0%	1.7%	28.9%
970	50	83	0.4%	3.9%	4.2%	0.0%	0.0%	0.0%	0.0%	0.0%	0.0%	3.9%	1.6%	0.0%	0.0%	0.2%	7.5%	78.3%
971	50	137	2.9%	32.1%	11.6%	1.0%	0.7%	1.2%	0.4%	1.9%	0.1%	7.3%	3.0%	6.6%	0.5%	0.0%	1.7%	28.9%
972	50	83	0.4%	3.9%	4.2%	0.0%	0.0%	0.0%	0.0%	0.0%	0.0%	3.9%	1.6%	0.0%	0.0%	0.2%	7.5%	78.3%
973	50	137	2.9%	32.1%	11.6%	1.0%	0.7%	1.2%	0.4%	1.9%	0.1%	7.3%	3.0%	6.6%	0.5%	0.0%	1.7%	28.9%
974	50	83	0.4%	3.9%	4.2%	0.0%	0.0%	0.0%	0.0%	0.0%	0.0%	3.9%	1.6%	0.0%	0.0%	0.2%	7.5%	78.3%
975	50	137	2.9%	32.1%	11.6%	1.0%	0.7%	1.2%	0.4%	1.9%	0.1%	7.3%	3.0%	6.6%	0.5%	0.0%	1.7%	28.9%
976	50	12	2.6%	28.0%	29.9%	0.0%	0.0%	0.0%	0.0%	0.0%	0.3%	27.7%	11.5%	0.0%	0.0%	0.0%	0.0%	0.0%
977	50	12	2.6%	28.0%	29.9%	0.0%	0.0%	0.0%	0.0%	0.0%	0.3%	27.7%	11.5%	0.0%	0.0%	0.0%	0.0%	0.0%

Traffic Flows and Breakdown by 16 Vehicle Classes (Year 2026)

Link No.	Speed Limit	Total Vehicle	19 - Motorcycles (MC)	01 - Private Cars (PC)	03 - Taxi	14 - Non-franchised Bus <=6.4t	15 - Non-franchised Bus 6.4-15t	16 - Non-franchised Bus >15t	12 - Private Light Bus <=3.5t	13 - Private Light Bus >3.5t	04 - Light Goods Vehicles <=2.5t	05 - Lt Goods Vehicles 2.5-3.5t	06 - Light Goods Vehicles >3.5t	07 - Heavy Goods Vehicles <=15t	08 - Heavy Goods Vehicles >15t	17 - Franchised Bus (SD)	18 - Franchised Bus (DD)	11 - Public Light Buses
	km/hr	1000-1100																
978	50	12	2.6%	28.0%	29.9%	0.0%	0.0%	0.0%	0.0%	0.0%	0.3%	27.7%	11.5%	0.0%	0.0%	0.0%	0.0%	0.0%
979	50	12	2.6%	28.0%	29.9%	0.0%	0.0%	0.0%	0.0%	0.0%	0.3%	27.7%	11.5%	0.0%	0.0%	0.0%	0.0%	0.0%
980	50	12	2.6%	28.0%	29.9%	0.0%	0.0%	0.0%	0.0%	0.0%	0.3%	27.7%	11.5%	0.0%	0.0%	0.0%	0.0%	0.0%
981	50	12	2.6%	28.0%	29.9%	0.0%	0.0%	0.0%	0.0%	0.0%	0.3%	27.7%	11.5%	0.0%	0.0%	0.0%	0.0%	0.0%
982	50	168	2.7%	29.8%	11.3%	0.9%	0.6%	1.0%	0.3%	1.7%	0.1%	7.7%	3.2%	6.3%	0.5%	0.0%	1.4%	32.4%
983	50	168	2.7%	29.8%	11.3%	0.9%	0.6%	1.0%	0.3%	1.7%	0.1%	7.7%	3.2%	6.3%	0.5%	0.0%	1.4%	32.4%
984	50	168	3.0%	33.2%	20.0%	0.5%	0.4%	0.6%	0.2%	1.0%	0.1%	11.8%	4.9%	6.7%	0.5%	0.0%	0.0%	16.9%
985	50	44	0.7%	7.3%	7.9%	0.1%	0.0%	0.1%	0.0%	0.1%	0.1%	7.2%	3.0%	1.8%	0.6%	0.2%	6.9%	64.0%
986	70	197	3.3%	36.6%	27.3%	0.6%	0.4%	0.7%	0.2%	1.2%	0.1%	12.6%	5.2%	6.7%	1.7%	0.1%	3.1%	0.0%
987	70	281	3.1%	33.7%	24.2%	1.3%	0.9%	1.6%	0.5%	2.5%	0.1%	12.4%	5.1%	6.0%	1.4%	0.1%	2.2%	5.1%
988	70	782	3.7%	41.0%	17.5%	0.9%	0.6%	1.0%	0.3%	1.6%	0.2%	14.6%	6.1%	9.6%	0.2%	0.0%	0.5%	2.2%
989	70	699	3.9%	42.7%	17.6%	0.6%	0.4%	0.7%	0.2%	1.1%	0.2%	15.0%	6.2%	10.2%	0.2%	0.0%	0.6%	0.5%
990	50	84	2.4%	26.9%	16.8%	3.0%	2.1%	3.5%	1.1%	5.5%	0.1%	11.9%	4.9%	4.2%	0.6%	0.0%	0.0%	17.0%
992	70	3634	3.2%	35.4%	20.5%	0.5%	0.4%	0.6%	0.2%	0.9%	0.2%	14.7%	6.1%	7.6%	0.7%	0.1%	3.4%	5.5%
993	70	3511	3.7%	40.1%	16.4%	0.6%	0.4%	0.7%	0.2%	1.0%	0.1%	13.0%	5.4%	7.5%	0.4%	0.1%	4.2%	6.3%
994	50	841	4.6%	50.9%	18.5%	0.5%	0.4%	0.6%	0.2%	0.9%	0.1%	12.2%	5.1%	4.1%	0.3%	0.0%	1.1%	0.4%
995	50	190	4.4%	48.7%	23.4%	0.5%	0.4%	0.6%	0.2%	0.9%	0.1%	10.9%	4.5%	3.2%	0.2%	0.0%	2.0%	0.0%
996	50	413	2.6%	28.4%	11.4%	0.4%	0.3%	0.5%	0.2%	0.8%	0.2%	20.7%	8.6%	9.0%	1.8%	0.2%	9.0%	5.9%
998	50	207	2.7%	29.6%	13.0%	0.3%	0.2%	0.3%	0.1%	0.5%	0.2%	15.0%	6.2%	12.8%	0.8%	0.2%	6.3%	11.8%
999	50	335	4.1%	44.7%	29.6%	0.2%	0.2%	0.2%	0.1%	0.4%	0.1%	7.7%	3.2%	2.1%	0.1%	0.1%	5.3%	1.9%
1001	50	202	3.0%	32.7%	11.1%	0.7%	0.5%	0.8%	0.3%	1.3%	0.1%	13.3%	5.5%	8.5%	1.4%	0.0%	0.0%	20.8%
1002	50	296	3.4%	37.2%	17.8%	0.4%	0.3%	0.4%	0.1%	0.7%	0.1%	12.1%	5.0%	7.3%	1.2%	0.0%	0.0%	14.2%
1003	50	1281	3.0%	33.5%	15.6%	0.4%	0.3%	0.4%	0.1%	0.7%	0.2%	19.6%	8.1%	15.3%	1.2%	0.0%	0.0%	1.4%
1004	50	987	3.2%	35.1%	6.4%	0.3%	0.2%	0.3%	0.1%	0.5%	0.1%	13.8%	5.7%	33.8%	0.3%	0.0%	0.0%	0.0%
1006	70	3086	3.6%	39.2%	16.7%	0.6%	0.4%	0.7%	0.2%	1.1%	0.1%	12.4%	5.1%	7.8%	0.4%	0.1%	4.4%	7.2%
1007	70	3634	3.2%	35.4%	20.5%	0.5%	0.4%	0.6%	0.2%	0.9%	0.2%	14.7%	6.1%	7.6%	0.7%	0.1%	3.4%	5.5%
1008	50	102	4.0%	43.8%	32.1%	0.8%	0.6%	0.9%	0.3%	1.5%	0.1%	8.2%	3.4%	4.3%	0.1%	0.0%	0.0%	0.0%
1011	70	1608	4.6%	50.3%	14.8%	1.2%	0.8%	1.4%	0.4%	2.2%	0.1%	11.7%	4.9%	6.5%	0.1%	0.0%	0.9%	0.0%
1012	70	1763	4.7%	51.5%	10.1%	0.9%	0.7%	1.1%	0.3%	1.7%	0.1%	13.0%	5.4%	7.1%	0.4%	0.0%	1.9%	0.9%
1014	70	2441	3.3%	36.2%	15.1%	0.5%	0.4%	0.6%	0.2%	0.9%	0.1%	13.8%	5.7%	6.1%	0.7%	0.2%	9.3%	6.9%
1015	50	293	4.2%	46.3%	19.8%	0.5%	0.3%	0.6%	0.2%	0.9%	0.1%	6.2%	2.5%	1.9%	0.3%	0.4%	15.8%	0.0%
1016	50	247	2.8%	30.9%	18.9%	0.3%	0.2%	0.4%	0.1%	0.6%	0.3%	26.9%	11.1%	6.1%	0.2%	0.0%	1.2%	0.0%
1017	70	2417	4.4%	48.5%	15.3%	0.4%	0.3%	0.4%	0.1%	0.7%	0.1%	14.1%	5.9%	7.8%	0.7%	0.0%	1.1%	0.1%
1020	50	31	3.9%	43.2%	26.1%	0.5%	0.4%	0.6%	0.2%	0.9%	0.1%	10.5%	4.4%	8.9%	0.2%	0.0%	0.0%	0.0%
1021	50	30	3.5%	38.2%	30.4%	0.7%	0.5%	0.8%	0.2%	1.2%	0.1%	11.5%	4.8%	7.7%	0.5%	0.0%	0.0%	0.0%
3001	50	102	1.4%	15.4%	66.3%	1.4%	1.0%	1.6%	0.5%	2.5%	0.0%	3.2%	1.3%	0.0%	0.0%	0.0%	0.0%	5.4%
3002	50	107	1.4%	15.4%	66.8%	1.4%	1.0%	1.6%	0.5%	2.6%	0.0%	3.0%	1.2%	0.0%	0.0%	0.0%	0.0%	5.1%
3003	50	318	3.5%	38.1%	30.3%	0.7%	0.5%	0.8%	0.2%	1.2%	0.1%	11.4%	4.7%	7.6%	0.5%	0.0%	0.5%	0.0%
3004	50	349	3.9%	43.3%	26.2%	0.5%	0.4%	0.6%	0.2%	0.9%	0.1%	10.2%	4.2%	8.8%	0.2%	0.0%	0.4%	0.0%
3005	50	30	3.5%	38.2%	30.4%	0.7%	0.5%	0.8%	0.2%	1.2%	0.1%	11.5%	4.8%	7.7%	0.5%	0.0%	0.0%	0.0%
3006	50	31	3.9%	43.2%	26.1%	0.5%	0.4%	0.6%	0.2%	0.9%	0.1%	10.5%	4.4%	8.9%	0.2%	0.0%	0.0%	0.0%
3007	50	126	1.8%	19.6%	61.5%	1.3%	0.9%	1.6%	0.5%	2.5%	0.0%	2.8%	1.1%	1.8%	0.1%	0.0%	0.0%	4.4%
3008	50	121	1.8%	19.8%	60.9%	1.3%	0.9%	1.5%	0.5%	2.5%	0.0%	2.9%	1.2%	1.9%	0.1%	0.0%	0.0%	4.6%
3009	50	102	1.4%	15.4%	66.3%	1.4%	1.0%	1.6%	0.5%	2.5%	0.0%	3.2%	1.3%	0.0%	0.0%	0.0%	0.0%	5.4%
3010	50	12	2.6%	28.0%	29.9%	0.0%	0.0%	0.0%	0.0%	0.0%	0.3%	27.7%	11.5%	0.0%	0.0%	0.0%	0.0%	0.0%
3011	50	126	1.9%	20.9%	60.3%	1.3%	0.9%	1.5%	0.5%	2.4%	0.0%	2.5%	1.1%	2.2%	0.1%	0.0%	0.0%	4.4%
3012	50	439	3.0%	33.1%	38.7%	0.8%	0.6%	1.0%	0.3%	1.6%	0.1%	9.0%	3.7%	6.0%	0.4%	0.0%	0.4%	1.3%
3013	50	476	3.4%	37.4%	35.2%	0.7%	0.5%	0.8%	0.3%	1.3%	0.1%	8.2%	3.4%	7.0%	0.2%	0.0%	0.3%	1.2%
3014	50	182	3.8%	41.2%	32.7%	0.7%	0.5%	0.8%	0.3%	1.3%	0.1%	8.8%	3.6%	5.9%	0.4%	0.0%	0.0%	0.0%
3015	50	224	4.2%	46.6%	28.2%	0.5%	0.4%	0.6%	0.2%	1.0%	0.1%	7.9%	3.3%	6.8%	0.2%	0.0%	0.0%	0.0%
3016	50	163	4.3%	47.2%	28.5%	0.6%	0.4%	0.7%	0.2%	1.0%	0.1%	7.5%	3.1%	6.4%	0.2%	0.0%	0.0%	0.0%
3017	50	152	3.8%	42.1%	33.5%	0.7%	0.5%	0.8%	0.3%	1.3%	0.1%	7.9%	3.3%	5.3%	0.3%	0.0%	0.0%	0.0%
3018	50	974	3.5%	38.8%	35.4%	0.8%	0.5%	0.9%	0.3%	1.4%	0.1%	8.2%	3.4%	5.6%	0.3%	0.0%	0.2%	0.6%
3019	50	1064	3.9%	42.6%	32.1%	0.6%	0.5%	0.8%	0.2%	1.2%	0.1%	7.6%	3.2%	6.5%	0.2%	0.0%	0.1%	0.5%
3020	50	54	4.5%	49.5%	29.9%	0.6%	0.4%	0.7%	0.2%	1.1%	0.1%	5.9%	2.5%	4.5%	0.1%	0.0%	0.0%	0.0%
3021	50	91	4.0%	44.2%	35.2%	0.8%	0.5%	0.9%	0.3%	1.4%	0.1%	5.9%	2.5%	4.0%	0.3%	0.0%	0.0%	0.0%
3022	50	994	3.5%	38.7%	35.5%	0.8%	0.5%	0.9%	0.3%	1.4%	0.1%	8.2%	3.4%	5.6%	0.3%	0.0%	0.2%	0.6%
3023	50	1026	3.9%	42.8%	31.7%	0.6%	0.4%	0.7%	0.2%	1.2%	0.1%	7.6%	3.2%	6.6%	0.2%	0.0%	0.2%	0.5%
3024	50	119	3.9%	43.3%	34.4%	0.7%	0.5%	0.9%	0.3%	1.4%	0.1%	6.8%	2.8%	4.6%	0.3%	0.0%	0.0%	0.0%
3025	50	77	4.4%	48.3%	29.2%	0.6%	0.4%	0.7%	0.2%	1.1%	0.1%	6.6%	2.7%	5.7%	0.1%	0.0%	0.0%	0.0%
3026	50	1035	3.5%	38.5%	35.9%	0.8%	0.5%	0.9%	0.3%	1.4%	0.1%	8.2%	3.4%	5.4%	0.4%	0.0%	0.1%	0.5%
3027	50	1026	3.9%	42.8%	31.7%	0.6%	0.4%	0.7%	0.2%	1.2%	0.1%	7.6%	3.2%	6.6%	0.2%	0.0%	0.2%	0.5%
3028	50	856	3.7%	40.6%	33.0%	0.6%	0.5%	0.8%	0.2%	1.2%	0.1%	8.5%	3.5%	6.0%	0.4%	0.0%	0.2%	0.6%
3029	50	731	4.0%	43.7%	29.5%	0.8%	0.6%	1.0%	0.3%	1.5%	0.1%	8.1%	3.3%	6.0%	0.2%	0.0%	0.2%	0.8%
3030	50	958	3.9%	42.5%	35.6%	0.8%	0.6%	1.0%	0.3%	1.5%	0.1%	6.8%	2.8%	4.1%	0.1%	0.0%	0.0%	0.0%
3031	50	1075	4.0%	44.3%	33.7%	0.5%	0.4%	0.6%	0.2%	1.0%	0.1%	6.8%	2.8%	5.4%	0.2%	0.0%	0.0%	0.0%
3032	50	995	3.8%	42.2%	35.9%	0.8%	0.6%	1.0%	0.3%	1.5%	0.1%	6.8%	2.8%	4.0%	0.2%	0.0%	0.0%	0.0%
3033	50	1040	4.1%	44.6%	33.4%	0.5%	0.4%	0.6%	0.2%	1.0%	0.1%	6.8%	2.8%	5.5%	0.2%	0.0%	0.0%	0.0%
3034	50	691	3.7%	40.9%	38.1%	0.8%	0.5%	0.9%	0.3%	1.4%	0.1%	6.9%	2.9%	3.4%	0.2%	0.0%	0.0%	0.0%
3035	50	706	4.1%	44.8%	34.0%	0.3%	0.2%	0.4%	0.1%	0.6%	0.1%	6.8%	2.8%	5.6%	0.1%	0.0%	0.0%	0.0%
3036	50	856	3.7%	40.6%	33.0%	0.6%	0.5%	0.8%	0.2%	1.2%	0.1%	8.5%	3.5%	6.0%	0.4%	0.0%	0.2%	0.6%
3037	50	707	4.0%	43.9%	29.1%	0.8%	0.6%	1.0%	0.3%	1.5%	0.1%	8.1%	3.4%	6.1%	0.2%	0.0%	0.2%	0.8%
3038	50	856	3.7%	40.6%	33.0%	0.6%	0.5%	0.8%	0.2%	1.2%	0.1%	8.5%	3.5%	6.0%	0.4%	0.0%	0.2%	0.6%
3039	50	707	4.0%	43.9%	29.1%	0.8%	0.6%	1.0%	0.3%	1.5%	0.1%	8.1%	3.4%	6.1%	0.2%	0.0%	0.2%	0.8%
3040	50	866	4.2%	46.4%	29.7%	0.5%	0.3%	0.5%	0.2%	0.9%	0.1%	9.1%	3.8%	3.3%	0.1%	0.0%	0.2%	0.6%
3041	50	778	3.9%	42.5%	26.2%	0.6%	0.4%	0.7%	0.2%	1.1%	0.1%	12.6%	5.2%	5.1%	0.3%	0.0%	0.2%	0.7%
3042	50	220	4.3%	46.7%	20.7%	0.5%	0.3%	0.6%	0.2%	0.9%	0.2%	15.9%	6.6%	2.9%	0.3%	0.0%	0.0%	0.0%
3043	50	209	4.3%	47.4%	19.6%	0.4%	0.3%	0.5%	0.2%	0.8%	0.2%	16.3%	6.7%	2.9%	0.3%	0.0%	0.0%	0.0%
3044	50	758	3.7%	41.1%	28.7%	0.5%	0.4%	0.6%	0.2%	1.0%	0.1%	12.1%	5.0%	5.2%	0.2%	0.0%	0.2%	0.7%
3045	50	836	4.1%	45.4%	31.9%	0.4%	0.3%	0.5%	0.1%	0.7%	0.1%	8.6%	3.6%	3.4%	0.1%	0.0%	0.2%	0.7%
3046	50	73	4.2%	46.4%	32.9%	0.6%	0.4%	0.7%	0.2%	1.2%	0.1%	7.8%	3.2%	1.9%	0.3%	0.0%	0.0%	0.0%
3047	50	46	5.0%	55.1%	25.7%	0.3%	0.2%	0.3%	0.1%	0.5%	0.1%	7.7%	3.2%	1.8%	0.1%	0.0%	0.0%	0.0%
3048	80	1325	5.9%	64.5%	5.7%	0.3%	0.2%	0.3%	0.1%	0.5%	0.1%	6.3%	2.6%	11.5%	1.8%	0.0%	0.0%	0.0%
3049	80	788	4.6%	51.0%	5.0%	0.3%	0.2%	0.4%	0.1%	0.6%	0.2%	16.2%	6.7%	13.8%	1.0%	0.0%	0.0%	0.0%
3050	50	264	4.7%	51.7%	23.6%	0.4%	0.3%	0.4%	0.1%	0.7%	0.1%	10.8%	4.5%	2.5%	0.2%	0.0%	0.0%	0.0%
3052	50	757	3.8%	41.6%	28.8%	0.6%	0.4%	0.7%	0.2%	1.1%	0.1%	11.5%	4.8%	5.1%	0.2%	0.0%	0.2%	0.7%
3053	50	1100	4.3%	46.9%	29.9%	0.4%	0.3%	0.4%	0.1%	0.7%	0.1%	9.1%	3.8%	3.2%	0.1%	0.0%	0.1%	0.5%
3055	50	290	4.6%	50.1%	25.8%	0.3%	0.2%	0.4%	0.1%	0.6%	0.1%	10.6%	4.4%	2.5%	0.3%	0.0%	0.0%	0.0%
3056	70	1932	3.3%	36.4%	14.3%	0.7%	0.5%	0.8%	0.3%	1.3%	0.2%	19.3%	8.0%	10.9%	1.6%	0.0%	1.4%	0.9%
3057	50	344	4.2%	46.3%	14.4%	1.0%	0.7%	1.2%	0.4%	1.9%	0.1%	13.1%	5.4%	6.2%	0.0%	0.0%	0.9%	4.1%
3058	50	377	3.5%	38.0%	28.4%	0.6%	0.4%	0.7%	0.2%	1.2%	0.1%	12.9%	5.3%	4.1%	0.5%	0.0%	0.8%	3.1%
3059	50	703	4.0%	44.4%	24.0%	0.2%	0.2%	0.3%	0.1%	0.5%	0.1%	13.9%	5.8%	4.5%	0.4%	0.0%	0.0%	1.7%
3060	70	1324	3.6%	39.5%	10.6%	0.9%	0.6%	1.1%	0.3%	1.7%	0.2%	18.0%	7.4%	11.8%	2.2%	0.0%	1.8%	0.2%
3061	70	1763	4.7%	51.5%	10.1%	0.9%	0.7%	1.1%	0.3%	1.7%	0.1%	13.0%	5.4%	7.1%	0.4%	0.0%	1.9%	0.9%
3062	70	3260	4.8%	52.9%	9.5%	0.6%	0.5%	0.8%	0.2%	1.2%	0.1%	12.0%	5.0%	8.5%	0.3%	0.1%	2.9%	0.6%
3063	50	608	2.7%	29.8%	22.3%	0.3%	0.2%	0.4%	0.1%	0.6%	0.2%	22.3%	9.2%	8.7%	0.3%	0.0%	0.5%	2.3%
3064	70	1103	3.6%	39.2%	22.3%	0.6%	0.4%	0.7%	0.2%	1.2%	0.2%	15.5%	6.4%	6.8%	1.3%	0.0%	1.5%	0.0%
3065	70	976	3.7%	40.6%	17.7%	0.3%	0.2%	0.3%	0.1%	0.5%	0.2%	18.8%	7.8%	7.7%	0.9%	0.0%	1.3%	0.0%
3066	70	1071	4.8%	52.6%	10.6%	0.5%	0.4%	0.6%	0.2%	0.9%	0.1%	12.8%	5.3%	8.7%	0.6%	0.0%	1.5%	0.3%
3067	50	985	3.0%	32.9%	24.6%	0.4%	0.3%	0.5%	0.2%	0.8%	0.2%	18.7%	7.7%	6.9%	0.4%	0.0%	0.6%	2.6%
3068	50	1047	4.1%	45.0%	20.8%	0.5%	0.4%	0.6%	0.2%	0.9%	0.1%	13.6%	5.6%	5.0%	0.3%	0.0%	0.3%	2.5%
3069	50	831	3.9%	42.9%	19.9%	0.4%	0.3%	0.5%	0.2%	0.8%	0.1%	13.1%	5.4%	4.8%	0.4%	0.0%	1.7%	5.6%
3072	70	1763	4.7%	51.5%	10.1%	0.9%	0.7%	1.1%	0.3%	1.7%	0.1%	13.0%	5.4%	7.1%	0.4%	0.0%	1.9%	0.9%
3073	70	2189	4.8%	53.1%	8.9%	0.7%	0.5%	0.8%	0.3%	1.3%	0.1%	11.6%	4.8%	8.4%	0.1%	0.1%	3.6%	0.7%
3074	50	566	4.3%	47.0%	21.9%	1.0%	0.7%	1.2%	0.4%	1.9%	0.1%	10.5%	4.3%	6.0%	0.8%	0.0%	0.0%	0.0%

Traffic Flows and Breakdown by 16 Vehicle Classes (Year 2026)

Link No.	Speed Limit	Total Vehicle	19 - Motorcycles (MC)	01 - Private Cars (PC)	03 - Taxi	14 - Non-franchised Bus <=6.4t	15 - Non-franchised Bus 6.4-15t	16 - Non-franchised Bus >15t	12 - Private Light Bus <=3.5t	13 - Private Light Bus >3.5t	04 - Light Goods Vehicles <=2.5t	05 - Lt Goods Vehicles 2.5-3.5t	06 - Light Goods Vehicles >3.5t	07 - Heavy Goods Vehicles <=15t	08 - Heavy Goods Vehicles >15t	17 - Franchised Bus (SD)	18 - Franchised Bus (DD)	11 - Public Light Buses
	km/hr	1000-1100																
3075	50	756	4.6%	50.2%	16.4%	0.6%	0.4%	0.6%	0.2%	1.0%	0.2%	14.5%	6.0%	5.1%	0.3%	0.0%	0.0%	0.0%
3076	50	549	4.2%	46.3%	20.1%	0.3%	0.2%	0.4%	0.1%	0.6%	0.2%	14.9%	6.2%	5.9%	0.6%	0.0%	0.0%	0.0%
3077	80	1891	5.4%	59.3%	10.6%	0.5%	0.4%	0.6%	0.2%	0.9%	0.1%	7.6%	3.1%	9.9%	1.5%	0.0%	0.0%	0.0%
3078	80	1539	4.6%	50.6%	10.5%	0.4%	0.3%	0.5%	0.2%	0.8%	0.2%	15.4%	6.4%	9.5%	0.6%	0.0%	0.0%	0.0%
3081	50	68	4.7%	51.4%	30.7%	0.2%	0.2%	0.3%	0.1%	0.4%	0.1%	7.0%	2.9%	2.0%	0.2%	0.0%	0.0%	0.0%
3082	50	241	3.1%	33.9%	24.9%	0.3%	0.2%	0.3%	0.1%	0.5%	0.2%	20.0%	8.3%	7.0%	1.2%	0.0%	0.0%	0.0%
3084	70	2663	4.3%	47.0%	16.3%	0.4%	0.3%	0.4%	0.1%	0.7%	0.2%	14.7%	6.1%	7.7%	0.8%	0.0%	1.0%	0.1%
3086	70	764	4.2%	46.1%	12.8%	1.1%	0.7%	1.2%	0.4%	2.0%	0.2%	15.0%	6.2%	8.1%	2.0%	0.0%	0.0%	0.0%
3088	50	107	1.4%	15.4%	66.8%	1.4%	1.0%	1.6%	0.5%	2.6%	0.0%	3.0%	1.2%	0.0%	0.0%	0.0%	0.0%	5.1%
3089	50	30	3.5%	38.2%	30.4%	0.7%	0.5%	0.8%	0.2%	1.2%	0.1%	11.5%	4.8%	7.7%	0.5%	0.0%	0.0%	0.0%
4001	50	869	3.1%	33.7%	22.6%	0.6%	0.4%	0.7%	0.2%	1.1%	0.2%	19.6%	8.1%	7.7%	0.9%	0.0%	0.0%	1.1%
4002	50	324	3.8%	41.8%	23.9%	0.8%	0.6%	0.9%	0.3%	1.5%	0.1%	14.5%	6.0%	5.4%	0.3%	0.0%	0.0%	0.0%
4003	50	937	3.8%	42.0%	19.9%	0.3%	0.2%	0.4%	0.1%	0.6%	0.1%	13.4%	5.6%	7.8%	1.0%	0.1%	3.4%	1.2%
4004	70	4976	3.0%	32.8%	17.9%	0.6%	0.4%	0.7%	0.2%	1.1%	0.2%	17.3%	7.1%	7.8%	1.0%	0.1%	4.7%	5.2%
4005	70	5607	3.8%	41.8%	18.0%	0.3%	0.2%	0.4%	0.1%	0.6%	0.1%	11.5%	4.8%	6.9%	0.5%	0.1%	6.2%	4.7%
4006	70	2769	2.8%	31.0%	21.1%	0.6%	0.4%	0.7%	0.2%	1.1%	0.1%	14.4%	6.0%	6.5%	0.6%	0.2%	7.8%	6.6%
4007	80	567	4.8%	52.9%	4.9%	0.3%	0.2%	0.3%	0.1%	0.5%	0.2%	15.0%	6.2%	13.5%	1.0%	0.0%	0.0%	0.0%
4008	50	1091	3.6%	39.4%	17.3%	0.7%	0.5%	0.8%	0.2%	1.2%	0.2%	16.4%	6.8%	4.8%	1.6%	0.1%	2.1%	4.3%
4009	50	833	3.2%	35.6%	16.3%	0.6%	0.4%	0.7%	0.2%	1.1%	0.2%	15.1%	6.3%	4.2%	1.3%	0.1%	4.4%	10.2%
4010	50	467	4.6%	50.0%	22.7%	0.4%	0.3%	0.5%	0.2%	0.8%	0.1%	12.6%	5.2%	2.3%	0.2%	0.0%	0.0%	0.0%
4011	50	349	4.6%	50.5%	23.2%	0.4%	0.3%	0.5%	0.1%	0.8%	0.1%	12.2%	5.0%	2.1%	0.2%	0.0%	0.0%	0.0%
4012	50	35	4.6%	50.5%	23.2%	0.4%	0.3%	0.5%	0.1%	0.8%	0.1%	12.2%	5.0%	2.1%	0.2%	0.0%	0.0%	0.0%
4014	70	1284	3.8%	41.5%	24.8%	0.3%	0.2%	0.3%	0.1%	0.5%	0.1%	13.2%	5.5%	6.3%	1.2%	0.1%	2.2%	0.0%
4015	70	435	3.5%	38.2%	21.9%	1.0%	0.7%	1.2%	0.4%	1.9%	0.2%	15.1%	6.2%	9.1%	0.1%	0.0%	0.0%	0.7%
4016	70	792	3.9%	43.3%	15.9%	0.7%	0.5%	0.9%	0.3%	1.4%	0.2%	16.9%	7.0%	8.3%	0.3%	0.0%	0.0%	0.4%
4018	70	1087	3.9%	42.4%	24.4%	0.2%	0.1%	0.2%	0.1%	0.4%	0.1%	13.3%	5.5%	6.2%	1.2%	0.0%	2.0%	0.0%
4019	50	1494	2.5%	27.3%	14.4%	0.4%	0.3%	0.4%	0.1%	0.7%	0.2%	24.1%	10.0%	14.9%	2.3%	0.0%	0.0%	2.4%
4021	50	504	5.3%	57.9%	16.8%	0.5%	0.3%	0.6%	0.2%	0.9%	0.1%	5.3%	2.2%	2.7%	0.3%	0.1%	2.1%	4.7%
4022	50	31	1.0%	10.7%	11.4%	0.0%	0.0%	0.0%	0.0%	0.0%	0.1%	10.5%	4.4%	0.0%	0.0%	0.0%	0.0%	62.0%
4023	50	31	1.0%	10.7%	11.4%	0.0%	0.0%	0.0%	0.0%	0.0%	0.1%	10.5%	4.4%	0.0%	0.0%	0.0%	0.0%	62.0%
4024	50	241	5.0%	55.2%	19.7%	0.6%	0.4%	0.7%	0.2%	1.2%	0.1%	8.1%	3.4%	2.9%	0.4%	0.0%	0.0%	2.0%
4025	50	119	2.8%	30.6%	12.0%	0.3%	0.2%	0.4%	0.1%	0.6%	0.2%	15.5%	6.4%	11.9%	1.2%	0.0%	0.0%	17.9%
4026	50	276	3.0%	32.6%	19.0%	0.4%	0.3%	0.4%	0.1%	0.7%	0.3%	25.7%	10.7%	6.4%	0.6%	0.0%	0.0%	0.0%
4027	80	2896	4.7%	52.0%	8.9%	0.4%	0.3%	0.5%	0.2%	0.8%	0.2%	16.1%	6.7%	8.6%	0.6%	0.0%	0.0%	0.0%
4028	50	57	4.7%	52.0%	8.9%	0.4%	0.3%	0.5%	0.2%	0.8%	0.2%	16.1%	6.7%	8.6%	0.6%	0.0%	0.0%	0.0%
4029	50	231	3.9%	42.4%	16.9%	0.6%	0.4%	0.7%	0.2%	1.1%	0.1%	9.1%	3.8%	3.4%	0.7%	0.4%	16.3%	0.0%
4030	50	992	3.5%	38.7%	14.6%	0.4%	0.3%	0.5%	0.2%	0.8%	0.1%	9.8%	4.1%	3.4%	0.7%	0.1%	6.2%	16.6%
4031	50	83	4.8%	53.0%	21.8%	0.4%	0.3%	0.5%	0.2%	0.8%	0.1%	9.4%	3.9%	4.4%	0.2%	0.0%	0.0%	0.0%
4032	70	4065	3.4%	37.1%	19.7%	0.5%	0.4%	0.6%	0.2%	1.0%	0.2%	14.7%	6.1%	7.1%	0.8%	0.1%	3.3%	5.0%
4033	70	1063	4.1%	45.1%	14.7%	1.3%	0.9%	1.5%	0.5%	2.3%	0.1%	14.1%	5.9%	7.9%	1.7%	0.0%	0.0%	0.0%
4034	70	423	4.4%	48.5%	10.5%	0.6%	0.4%	0.7%	0.2%	1.2%	0.2%	17.8%	7.4%	7.6%	0.5%	0.0%	0.0%	0.0%
4035	70	858	3.9%	43.3%	16.2%	0.8%	0.6%	1.0%	0.3%	1.5%	0.2%	16.4%	6.8%	8.3%	0.3%	0.0%	0.0%	0.4%
4036	70	1199	3.9%	43.2%	16.1%	1.0%	0.7%	1.2%	0.4%	1.9%	0.2%	15.0%	6.2%	8.4%	1.3%	0.0%	0.0%	0.3%
4037	70	2353	3.6%	39.0%	15.3%	0.8%	0.6%	1.0%	0.3%	1.6%	0.2%	17.0%	7.1%	9.8%	1.8%	0.0%	1.7%	0.1%
5137	50	842	2.5%	27.0%	17.4%	0.5%	0.3%	0.5%	0.2%	0.8%	0.3%	24.9%	10.3%	13.7%	1.7%	0.0%	0.0%	0.0%
5138	50	435	3.5%	38.0%	14.4%	0.7%	0.5%	0.8%	0.3%	1.3%	0.2%	19.2%	7.9%	11.2%	0.6%	0.0%	0.0%	1.5%
5143	50	337	2.6%	28.9%	14.9%	0.8%	0.6%	0.9%	0.3%	1.5%	0.2%	21.4%	8.9%	15.6%	3.3%	0.0%	0.0%	0.0%
5144	50	211	2.2%	24.6%	10.8%	0.8%	0.5%	0.9%	0.3%	1.4%	0.2%	23.4%	9.7%	17.3%	4.7%	0.0%	0.0%	3.0%
5145	50	571	2.9%	31.7%	12.6%	0.5%	0.4%	0.6%	0.2%	1.0%	0.2%	22.2%	9.2%	15.1%	2.2%	0.0%	0.0%	1.1%
5146	50	853	2.1%	23.2%	15.1%	0.3%	0.2%	0.4%	0.1%	0.6%	0.3%	27.0%	11.2%	16.0%	2.7%	0.0%	0.0%	0.7%
5189	50	221	4.2%	45.9%	5.3%	0.4%	0.3%	0.4%	0.1%	0.7%	0.2%	19.3%	8.0%	14.3%	0.9%	0.0%	0.0%	0.0%
5190	50	176	3.4%	37.2%	9.1%	0.4%	0.3%	0.5%	0.2%	0.8%	0.2%	20.4%	8.5%	16.8%	2.2%	0.0%	0.0%	0.0%
5191	50	573	6.6%	72.9%	8.5%	0.8%	0.6%	1.0%	0.3%	1.5%	0.0%	1.9%	0.8%	5.0%	0.0%	0.0%	0.0%	0.0%
5192	50	597	6.4%	69.9%	8.3%	0.1%	0.1%	0.2%	0.0%	0.3%	0.1%	6.2%	2.6%	5.3%	0.7%	0.0%	0.0%	0.0%
5193	50	870	3.1%	34.2%	3.2%	0.3%	0.2%	0.4%	0.1%	0.6%	0.1%	12.2%	5.1%	40.1%	0.4%	0.0%	0.0%	0.0%
5194	50	691	3.8%	41.2%	13.3%	0.6%	0.5%	0.8%	0.2%	1.2%	0.1%	12.8%	5.3%	19.6%	0.7%	0.0%	0.0%	0.0%
5195	80	567	4.8%	52.9%	4.9%	0.3%	0.2%	0.3%	0.1%	0.5%	0.2%	15.0%	6.2%	13.5%	1.0%	0.0%	0.0%	0.0%
5196	80	729	5.5%	60.1%	3.7%	0.4%	0.3%	0.5%	0.2%	0.8%	0.1%	6.4%	2.7%	16.6%	2.7%	0.0%	0.0%	0.0%
5197	80	1590	3.8%	41.7%	4.5%	0.6%	0.4%	0.7%	0.2%	1.0%	0.1%	12.7%	5.3%	28.5%	0.6%	0.0%	0.0%	0.0%
5198	80	1419	4.6%	50.9%	8.3%	0.5%	0.4%	0.6%	0.2%	1.0%	0.1%	9.5%	4.0%	18.1%	1.8%	0.0%	0.0%	0.0%
5199	50	878	3.2%	34.9%	3.4%	0.3%	0.2%	0.4%	0.1%	0.6%	0.1%	12.4%	5.1%	38.9%	0.4%	0.0%	0.0%	0.0%
5200	50	168	3.0%	33.4%	8.5%	0.5%	0.4%	0.6%	0.2%	0.9%	0.2%	20.1%	8.3%	21.9%	2.1%	0.0%	0.0%	0.0%
5201	50	622	3.9%	43.3%	11.4%	0.5%	0.4%	0.6%	0.2%	1.0%	0.1%	13.2%	5.5%	19.2%	0.8%	0.0%	0.0%	0.0%
5202	50	289	3.7%	40.2%	11.3%	0.7%	0.5%	0.8%	0.3%	1.3%	0.2%	16.9%	7.0%	16.4%	0.7%	0.0%	0.0%	0.0%
5224	50	153	4.0%	43.4%	10.2%	3.1%	2.2%	3.6%	1.1%	5.7%	0.1%	6.3%	2.6%	17.6%	0.1%	0.0%	0.0%	0.0%
5225	50	1023	3.2%	35.5%	4.3%	0.7%	0.5%	0.8%	0.3%	1.3%	0.1%	11.4%	4.7%	36.7%	0.3%	0.0%	0.0%	0.0%
5226	50	423	7.6%	83.0%	7.9%	0.0%	0.0%	0.0%	0.0%	0.0%	0.0%	0.8%	0.3%	0.4%	0.0%	0.0%	0.0%	0.0%
5245	80	458	5.4%	59.8%	6.5%	2.2%	1.5%	2.6%	0.8%	4.1%	0.0%	1.2%	0.5%	15.3%	0.1%	0.0%	0.0%	0.0%
5254	50	206	2.2%	23.7%	11.0%	0.6%	0.4%	0.7%	0.2%	1.0%	0.3%	24.8%	10.3%	19.9%	4.9%	0.0%	0.0%	0.0%
5256	70	2240	5.0%	55.1%	6.4%	1.8%	1.3%	2.1%	0.6%	3.3%	0.1%	12.2%	5.0%	3.6%	0.1%	0.1%	2.4%	1.0%
5257	70	2605	4.0%	43.6%	5.6%	1.6%	1.1%	1.9%	0.6%	2.9%	0.2%	16.4%	6.8%	9.3%	0.1%	0.1%	5.3%	0.6%
5262	50	393	3.1%	34.4%	14.2%	0.4%	0.3%	0.5%	0.2%	0.8%	0.2%	19.7%	8.2%	12.5%	1.0%	0.0%	0.0%	4.6%
5263	50	638	2.2%	23.7%	19.3%	0.3%	0.2%	0.3%	0.1%	0.5%	0.3%	26.0%	10.8%	11.9%	1.7%	0.0%	0.0%	2.8%
5264	50	878	3.2%	34.9%	3.4%	0.3%	0.2%	0.4%	0.1%	0.6%	0.1%	12.4%	5.1%	38.9%	0.4%	0.0%	0.0%	0.0%
6252	50	4927	3.1%	34.6%	15.6%	0.4%	0.3%	0.5%	0.2%	0.8%	0.2%	15.1%	6.2%	6.8%	0.8%	0.3%	11.2%	3.8%
8033	70	743	4.6%	50.5%	8.6%	0.6%	0.4%	0.7%	0.2%	1.2%	0.1%	8.7%	3.6%	8.0%	0.1%	0.3%	12.5%	0.0%
8340	50	378	3.5%	38.0%	17.9%	1.0%	0.7%	1.2%	0.4%	1.9%	0.2%	16.2%	6.7%	10.2%	0.4%	0.0%	0.8%	0.8%
9098	70	1023	5.6%	61.0%	9.6%	0.9%	0.7%	1.1%	0.3%	1.8%	0.1%	8.9%	3.7%	4.9%	0.0%	0.0%	1.4%	0.0%
9112	70	958	5.9%	65.1%	7.4%	0.7%	0.5%	0.8%	0.2%	1.2%	0.1%	5.7%	2.4%	3.0%	0.0%	0.2%	6.9%	0.0%
9205	50	93	3.9%	42.9%	34.1%	0.7%	0.5%	0.9%	0.3%	1.4%	0.1%	7.2%	3.0%	4.8%	0.3%	0.0%	0.0%	0.0%
9206	50	63	4.3%	47.7%	28.8%	0.6%	0.4%	0.7%	0.2%	1.0%	0.1%	7.1%	2.9%	6.1%	0.2%	0.0%	0.0%	0.0%
9301	50	478	3.6%	39.3%	39.6%	0.7%	0.5%	0.9%	0.3%	1.4%	0.1%	7.3%	3.0%	3.3%	0.1%	0.0%	0.0%	0.0%
9302	50	212	4.1%	44.6%	34.7%	0.8%	0.6%	0.9%	0.3%	1.5%	0.1%	6.0%	2.5%	3.7%	0.3%	0.0%	0.0%	0.0%
9303	50	500	3.9%	42.7%	36.3%	0.3%	0.2%	0.4%	0.1%	0.6%	0.1%	6.8%	2.8%	5.9%	0.1%	0.0%	0.0%	0.0%
9304	50	206	4.5%	49.8%	28.7%	0.4%	0.2%	0.4%	0.1%	0.7%	0.1%	7.0%	2.9%	5.0%	0.2%	0.0%	0.0%	0.0%

Traffic Flows and Breakdown by 16 Vehicle Classes (Year 2026)

Link No.	Speed Limit	Total Vehicle	19 - Motorcycles (MC)	01 - Private Cars (PC)	03 - Taxi	14 - Non-franchised Bus <=6.4t	15 - Non-franchised Bus 6.4-15t	16 - Non-franchised Bus >15t	12 - Private Light Bus <=3.5t	13 - Private Light Bus >3.5t	04 - Light Goods Vehicles <=2.5t	05 - Lt Goods Vehicles 2.5-3.5t	06 - Light Goods Vehicles >3.5t	07 - Heavy Goods Vehicles <=15t	08 - Heavy Goods Vehicles >15t	17 - Franchised Bus (SD)	18 - Franchised Bus (DD)	11 - Public Light Buses
	km/hr	1100-1200																
1	50	228	5.7%	62.8%	16.4%	0.7%	0.5%	0.8%	0.2%	1.2%	0.1%	5.6%	2.3%	2.9%	0.7%	0.0%	0.0%	0.0%
2	50	576	4.2%	45.9%	20.1%	1.0%	0.7%	1.2%	0.4%	1.9%	0.1%	12.3%	5.1%	5.7%	1.6%	0.0%	0.0%	0.0%
3	70	1211	4.1%	44.6%	17.1%	0.7%	0.5%	0.8%	0.3%	1.3%	0.1%	11.8%	4.9%	10.1%	0.3%	0.0%	0.0%	3.4%
4	70	1578	3.5%	38.0%	17.9%	0.7%	0.5%	0.8%	0.3%	1.3%	0.2%	15.9%	6.6%	7.1%	1.0%	0.0%	0.0%	6.3%
5	50	91	4.0%	43.9%	16.5%	1.1%	0.8%	1.3%	0.4%	2.0%	0.2%	15.2%	6.3%	8.0%	0.4%	0.0%	0.0%	0.0%
6	50	102	4.6%	50.4%	8.2%	0.5%	0.4%	0.6%	0.2%	1.0%	0.1%	13.2%	5.5%	8.4%	2.6%	0.1%	4.2%	0.0%
7	50	528	2.4%	26.6%	6.5%	0.8%	0.5%	0.9%	0.3%	1.4%	0.2%	21.3%	8.8%	6.0%	1.1%	0.4%	16.4%	6.2%
8	50	539	2.4%	26.2%	14.5%	0.5%	0.3%	0.6%	0.2%	0.9%	0.1%	13.1%	5.4%	8.6%	2.5%	0.4%	15.8%	8.5%
9	50	41	3.4%	37.0%	12.0%	0.4%	0.3%	0.5%	0.2%	0.8%	0.2%	23.2%	9.6%	11.0%	1.4%	0.0%	0.0%	0.0%
10	50	189	3.0%	33.0%	17.3%	0.7%	0.5%	0.9%	0.3%	1.4%	0.2%	18.4%	7.6%	10.5%	2.8%	0.1%	3.4%	0.0%
11	50	497	3.6%	40.1%	9.4%	0.5%	0.4%	0.6%	0.2%	0.9%	0.1%	11.7%	4.8%	4.7%	0.9%	0.3%	12.6%	9.2%
12	50	342	2.3%	24.7%	12.5%	0.7%	0.5%	0.8%	0.3%	1.3%	0.1%	11.3%	4.7%	4.7%	1.2%	0.6%	25.5%	8.9%
13	50	214	4.1%	44.9%	17.0%	0.8%	0.6%	1.0%	0.3%	1.5%	0.2%	14.9%	6.2%	5.5%	1.1%	0.0%	0.0%	2.0%
14	50	244	3.2%	34.9%	17.6%	0.6%	0.4%	0.7%	0.2%	1.2%	0.2%	15.0%	6.2%	4.4%	0.8%	0.1%	4.6%	9.8%
15	50	654	3.2%	35.2%	15.9%	1.0%	0.7%	1.2%	0.4%	1.9%	0.2%	20.4%	8.5%	5.9%	1.8%	0.0%	0.0%	3.7%
16	50	180	5.3%	57.7%	17.1%	0.6%	0.4%	0.7%	0.2%	1.0%	0.1%	8.6%	3.6%	4.4%	0.4%	0.0%	0.0%	0.0%
17	50	99	4.3%	47.4%	11.2%	0.6%	0.4%	0.7%	0.2%	1.0%	0.2%	18.7%	7.8%	5.5%	1.9%	0.0%	0.0%	0.0%
18	50	394	3.9%	43.0%	19.8%	0.9%	0.6%	1.0%	0.3%	1.7%	0.2%	14.9%	6.2%	5.4%	1.0%	0.0%	0.0%	1.1%
19	50	73	4.6%	50.3%	14.9%	0.2%	0.1%	0.2%	0.1%	0.4%	0.1%	13.7%	5.7%	8.8%	0.8%	0.0%	0.0%	0.0%
20	50	12	2.3%	25.5%	27.2%	0.2%	0.1%	0.2%	0.1%	0.3%	0.3%	27.2%	11.3%	3.9%	1.4%	0.0%	0.0%	0.0%
21	50	179	3.0%	33.2%	14.2%	0.7%	0.5%	0.8%	0.3%	1.3%	0.2%	14.5%	6.0%	4.3%	1.0%	0.2%	6.3%	13.4%
22	50	495	3.1%	34.3%	14.9%	1.1%	0.7%	1.2%	0.4%	2.0%	0.2%	21.2%	8.8%	5.5%	1.7%	0.0%	0.0%	4.8%
23	50	155	1.9%	21.1%	8.5%	0.7%	0.5%	0.8%	0.2%	1.3%	0.3%	26.8%	11.1%	7.8%	1.6%	0.2%	7.3%	9.9%
24	50	79	4.7%	51.1%	20.3%	0.5%	0.3%	0.6%	0.2%	0.9%	0.1%	8.4%	3.5%	3.4%	0.5%	0.0%	0.0%	5.5%
25	50	33	4.5%	49.5%	23.1%	0.6%	0.4%	0.7%	0.2%	1.2%	0.1%	10.3%	4.3%	4.4%	0.6%	0.0%	0.0%	0.0%
26	50	42	3.9%	43.1%	14.0%	0.9%	0.7%	1.1%	0.3%	1.8%	0.2%	18.0%	7.5%	7.6%	0.9%	0.0%	0.0%	0.0%
27	50	353	3.5%	38.6%	17.6%	1.1%	0.8%	1.3%	0.4%	2.0%	0.2%	16.8%	7.0%	6.4%	1.3%	0.0%	0.0%	3.1%
28	50	68	3.8%	42.0%	14.7%	1.1%	0.8%	1.3%	0.4%	2.0%	0.2%	19.8%	8.2%	5.2%	0.5%	0.0%	0.0%	0.0%
29	50	170	3.5%	37.9%	17.6%	1.0%	0.7%	1.1%	0.4%	1.8%	0.2%	19.7%	8.2%	6.5%	1.5%	0.0%	0.0%	0.0%
30	50	195	3.4%	37.4%	14.4%	0.6%	0.4%	0.7%	0.2%	1.0%	0.2%	20.0%	8.3%	12.2%	1.3%	0.0%	0.0%	0.0%
31	50	313	3.7%	40.7%	11.8%	0.5%	0.4%	0.6%	0.2%	1.0%	0.2%	20.1%	8.3%	11.3%	1.1%	0.0%	0.0%	0.0%
32	50	245	2.5%	27.2%	11.0%	0.9%	0.6%	1.0%	0.3%	1.6%	0.1%	8.2%	3.4%	3.3%	0.5%	0.6%	24.3%	14.5%
33	50	858	3.1%	34.5%	16.7%	0.7%	0.5%	0.8%	0.3%	1.3%	0.1%	12.2%	5.1%	5.4%	1.2%	0.3%	12.5%	5.3%
34	50	462	3.5%	38.3%	11.9%	0.5%	0.4%	0.6%	0.2%	1.0%	0.2%	19.4%	8.0%	11.3%	1.1%	0.0%	0.0%	3.6%
35	50	123	0.8%	8.8%	4.1%	0.0%	0.0%	0.0%	0.0%	0.0%	0.0%	2.6%	1.1%	0.6%	0.0%	1.4%	60.4%	20.0%
36	50	852	2.9%	32.3%	15.9%	0.7%	0.5%	0.8%	0.3%	1.3%	0.2%	14.7%	6.1%	7.2%	1.5%	0.3%	11.2%	4.4%
37	50	242	2.5%	27.2%	11.8%	0.5%	0.4%	0.6%	0.2%	1.0%	0.2%	21.2%	8.8%	6.7%	0.7%	0.0%	0.0%	18.3%
38	50	150	3.2%	34.7%	20.8%	0.9%	0.7%	1.1%	0.3%	1.7%	0.2%	18.1%	7.5%	8.8%	2.1%	0.0%	0.0%	0.0%
39	50	663	3.3%	35.9%	16.2%	0.9%	0.6%	1.0%	0.3%	1.6%	0.2%	18.8%	7.8%	9.7%	1.5%	0.1%	2.1%	0.0%
40	50	247	3.8%	41.7%	14.6%	0.4%	0.3%	0.5%	0.2%	0.8%	0.2%	16.8%	6.9%	13.0%	0.8%	0.0%	0.0%	0.0%
41	50	800	3.0%	32.7%	20.5%	0.6%	0.4%	0.7%	0.2%	1.0%	0.2%	16.4%	6.8%	9.0%	1.4%	0.2%	6.5%	0.5%
53	50	614	3.6%	39.7%	23.4%	0.8%	0.6%	1.0%	0.3%	1.5%	0.1%	14.4%	6.0%	7.7%	0.8%	0.0%	0.0%	0.0%
54	50	647	3.6%	39.7%	22.6%	0.3%	0.2%	0.4%	0.1%	0.6%	0.2%	15.1%	6.3%	10.2%	0.8%	0.0%	0.0%	0.0%
55	50	647	3.6%	39.7%	22.6%	0.3%	0.2%	0.4%	0.1%	0.6%	0.2%	15.1%	6.3%	10.2%	0.8%	0.0%	0.0%	0.0%
56	50	639	3.6%	39.7%	17.2%	1.3%	0.9%	1.5%	0.5%	2.4%	0.2%	15.3%	6.3%	8.4%	2.6%	0.0%	0.0%	0.0%
57	50	1537	3.8%	42.0%	17.4%	0.7%	0.5%	0.8%	0.3%	1.3%	0.2%	16.5%	6.8%	8.5%	0.8%	0.0%	0.0%	0.4%
58	50	11	2.4%	26.6%	28.4%	0.1%	0.1%	0.1%	0.0%	0.2%	0.3%	28.3%	11.7%	1.7%	0.2%	0.0%	0.0%	0.0%
59	50	60	4.1%	45.2%	16.6%	0.6%	0.4%	0.7%	0.2%	1.2%	0.2%	15.3%	6.3%	7.8%	1.3%	0.0%	0.0%	0.0%
60	50	392	1.8%	19.7%	10.5%	0.3%	0.2%	0.3%	0.1%	0.5%	0.3%	24.8%	10.3%	15.2%	1.7%	0.3%	13.2%	0.9%
61	50	339	1.7%	19.2%	10.6%	0.2%	0.1%	0.2%	0.1%	0.3%	0.3%	24.7%	10.3%	13.8%	1.7%	0.4%	15.3%	1.1%
62	50	316	1.9%	20.7%	11.4%	0.1%	0.1%	0.2%	0.1%	0.3%	0.2%	23.3%	9.6%	12.5%	1.7%	0.4%	16.4%	1.1%
63	50	335	2.0%	22.1%	11.8%	0.2%	0.1%	0.2%	0.1%	0.3%	0.2%	22.8%	9.4%	12.3%	1.7%	0.4%	15.4%	1.1%
64	50	11	2.5%	27.2%	29.0%	0.0%	0.0%	0.0%	0.0%	0.0%	0.3%	29.0%	12.0%	0.0%	0.0%	0.0%	0.0%	0.0%
65	50	23	4.6%	51.0%	20.2%	0.4%	0.3%	0.4%	0.1%	0.7%	0.1%	14.0%	5.8%	2.3%	0.1%	0.0%	0.0%	0.0%
66	50	113	2.7%	29.6%	11.3%	0.5%	0.3%	0.5%	0.2%	0.9%	0.2%	16.2%	6.7%	12.5%	1.3%	0.0%	0.0%	17.4%
67	50	203	3.8%	42.0%	13.0%	0.4%	0.3%	0.5%	0.2%	0.8%	0.0%	4.1%	1.7%	2.7%	0.1%	0.6%	24.2%	5.7%
68	50	106	1.1%	12.5%	4.6%	0.1%	0.1%	0.2%	0.0%	0.2%	0.0%	3.0%	1.2%	1.8%	0.4%	1.1%	46.1%	27.4%
69	50	117	1.2%	13.6%	4.5%	0.3%	0.2%	0.4%	0.1%	0.6%	0.0%	3.3%	1.4%	2.2%	0.4%	1.0%	41.8%	29.1%
70	50	149	1.7%	18.2%	4.7%	0.7%	0.5%	0.8%	0.3%	1.3%	0.1%	6.8%	2.8%	4.1%	0.4%	0.8%	32.8%	23.9%
71	50	58	2.5%	27.0%	12.4%	0.4%	0.3%	0.5%	0.2%	0.8%	0.2%	23.2%	9.6%	20.8%	2.1%	0.0%	0.0%	0.0%
72	50	11	2.5%	27.2%	29.0%	0.0%	0.0%	0.0%	0.0%	0.0%	0.3%	29.0%	12.0%	0.0%	0.0%	0.0%	0.0%	0.0%
73	50	26	3.9%	42.4%	12.6%	1.2%	0.9%	1.4%	0.4%	2.2%	0.1%	12.2%	5.0%	0.9%	0.1%	0.0%	0.0%	16.6%
74	50	109	2.4%	26.1%	8.7%	0.2%	0.1%	0.2%	0.1%	0.4%	0.3%	29.0%	12.0%	19.3%	1.2%	0.0%	0.0%	0.0%
75	50	11	2.5%	27.2%	29.0%	0.0%	0.0%	0.0%	0.0%	0.0%	0.3%	29.0%	12.0%	0.0%	0.0%	0.0%	0.0%	0.0%
76	50	803	2.7%	29.1%	8.0%	0.6%	0.4%	0.7%	0.2%	1.1%	0.2%	19.5%	8.1%	6.7%	1.1%	0.3%	14.2%	7.1%
77	50	552	2.4%	26.6%	14.6%	0.5%	0.3%	0.6%	0.2%	0.9%	0.1%	13.2%	5.5%	8.6%	2.5%	0.4%	15.4%	8.3%
78	50	168	3.9%	42.5%	8.3%	0.6%	0.5%	0.8%	0.2%	1.2%	0.2%	22.4%	9.3%	8.2%	1.9%	0.0%	0.0%	0.0%
79	50	33	0.8%	9.1%	9.7%	0.1%	0.0%	0.1%	0.0%	0.1%	0.4%	34.1%	14.1%	11.0%	2.8%	0.0%	0.0%	17.7%
80	50	175	4.7%	51.6%	16.3%	1.2%	0.8%	1.4%	0.4%	2.2%	0.1%	8.3%	3.5%	9.1%	0.3%	0.0%	0.0%	0.0%
81	50	339	4.9%	53.7%	12.4%	0.6%	0.5%	0.8%	0.2%	1.2%	0.1%	13.4%	5.5%	5.2%	1.3%	0.0%	0.0%	0.0%
82	50	151	4.4%	48.7%	20.1%	0.8%	0.5%	0.9%	0.3%	1.4%	0.1%	11.4%	4.7%	5.7%	1.0%	0.0%	0.0%	0.0%
83	50	182	4.3%	47.4%	21.1%	0.4%	0.3%	0.5%	0.2%	0.8%	0.1%	11.5%	4.8%	6.8%	1.8%	0.0%	0.0%	0.0%
84	50	308	3.2%	35.7%	13.9%	0.8%	0.5%	0.9%	0.3%	1.4%	0.2%	18.0%	7.5%	8.8%	1.1%	0.1%	2.8%	5.0%
85	50	477	4.3%	47.1%	19.1%	0.6%	0.4%	0.7%	0.2%	1.0%	0.1%	11.7%	4.8%	4.5%	0.5%	0.0%	1.8%	3.2%
86	50	102	4.4%	48.6%	10.5%	0.7%	0.5%	0.8%	0.3%	1.3%	0.2%	15.7%	6.5%	8.3%	2.1%	0.0%	0.0%	0.0%
87	50	774	5.1%	55.9%	15.7%	0.7%	0.5%	0.9%	0.3%	1.4%	0.1%	9.5%	4.0%	4.3%	1.0%	0.0%	0.0%	0.6%
88	50	486	4.0%	44.0%	20.7%	0.5%	0.4%	0.6%	0.2%	1.0%	0.1%	13.0%	5.4%	6.9%	1.2%	0.0%	0.0%	2.1%
89	50	1118	3.7%	40.3%	17.1%	0.8%	0.5%	0.9%	0.3%	1.4%	0.1%	12.0%	5.0%	3.2%	0.3%	0.1%	4.2%	10.2%
90	50	1442	3.7%	40.7%	22.0%	1.1%	0.8%	1.3%	0.4%	2.1%	0.1%	12.2%	5.1%	5.3%	1.0%	0.1%	2.7%	1.5%
91	50	549	4.6%	50.3%	17.5%	0.7%	0.5%	0.8%	0.3%	1.3%	0.1%	11.6%	4.8%	2.8%	0.7%	0.0%	0.0%	4.1%
92	50	232	4.3%	47.6%	18.2%	1.2%	0.8%	1.4%	0.4%	2.2%	0.1%	10.6%	4.4%	5.5%	1.5%	0.0%	0.0%	1.9%
93	50	27	4.0%	43.5%	27.0%	0.9%	0.6%	1.1%	0.3%	1.7%	0.1%	12.0%	5.0%	2.9%	1.0%	0.0%	0.0%	0.0%
94	50	11	2.5%	27.2%	29.0%	0.0%	0.0%	0.0%	0.0%	0.0%	0.3%	29.0%	12.0%	0.0%	0.0%	0.0%	0.0%	0.0%
95	50	423	3.0%	32.4%	13.4%	0.8%	0.5%	0.9%	0.3%	1.4%	0.1%	12.2%	5.0%	4.8%	0.4%	0.4%	15.8%	8.6%
96	50	1185	3.2%	34.7%	13.1%	0.6%	0.5%	0.8%	0.2%	1.2%	0.1%	10.6%	4.4%	4.2%	0.8%	0.5%	20.8%	4.4%
97	50	634	3.9%	43.3%	20.7%	0.9%	0.6%	1.0%	0.3%	1.6%	0.2%	15.7%	6.5%	4.4%	0.9%	0.0%	0.0%	0.0%
98	50	15	1.9%	20.4%	21.8%	0.0%	0.0%	0.0%	0.0%	0.0%	0.2%	21.8%	9.0%	0.0%	0.0%	0.6%	24.3%	0.0%
99	70	1518	3.9%	42.9%	16.2%	0.8%	0.5%	0.9%	0.3%	1.4%	0.1%	13.5%	5.6%	10.2%	0.9%	0.0%	0.0%	2.7%
100	70	861	3.0%	33.2%	19.0%	0.6%	0.4%	0.7%	0.2%	1.0%	0.2%	18.8%	7.8%	11.7%	1.6%	0.0%	1.8%	0.0%
101	50	770	3.7%	41.0%	22.3%	0.4%	0.3%	0.5%	0.1%	0.7%	0.1%	14.0%	5.8%	9.5%	0.7%	0.0%	0.0%	0.8%
102	50	358	4.5%	49.4%	17.6%	0.6%	0.4%	0.7%	0.2%	1.1%	0.1%	11.0%	4.5%	3.2%	0.5%	0.0%	1.6%	4.5%
103	50	606	4.1%	44.9%	15.2%	1.2%	0.9%	1.4%	0.4%	2.2%	0.1%	11.3%	4.7%	5.7%	1.5%	0.0%	1.5%	4.8%
104	50	217	4.9%	53.5%	20.7%	0.8%	0.6%	0.9%	0.3%	1.5%	0.1%	9.9%	4.1%	2.5%	0.3%	0.0%	0.0%	0.0%
105	50	248	4.2%	46.1%	18.4%	1.3%	0.9%	1.5%	0.5%	2.4%	0.1%	11.2%	4.7%	7.0%	1.9%	0.0%	0.0%	0.0%
106	50	119	4.9%	54.3%	19.5%	0.7%	0.5%	0.9%	0.3%	1.4%	0.1%	9.9%	4.1%	2.8%	0.5%	0.0%	0.0%	0.0%
107	50	84	4.0%	44.0%	16.2%	1.0%	0.7%	1.2%	0.4%	1.8%	0.2%	17.0%	7.0%	5.6%	1.0%	0.0%	0.0%	0.0%
108	50	74	2.7%	29.6%	11.6%	0.4%	0.3%	0.5%	0.2%	0.8%	0.1%	7.3%	3.0%	1.1%	0.1%	0.6%	24.0%	17.7%
109	50	19	1.4%	15.7%	16.8%	0.4%	0.3%	0.4%	0.1%	0.7%	0.2%	16.8%	6.9%	1.7%	0.4%	0.9%	37.4%	0.0%
110	50	74	1.6%	17.5%	7.3%	0.2%	0.1%	0.2%	0.1%	0.4%	0.2%	17.3%	7.2%	7.7%	1.9%	0.8%	31.7%	5.9%
111	50	308	3.5%	38.3%	15.0%	0.5%	0.4%	0.6%	0.2%	1.0%	0.1%	12.9%	5.4%	5.2%	0.8%	0.3%	11.5%	4.2%
112	50	123	4.2%	45.8%	7.1%	0.2%	0.1%	0.2%	0.1%	0.3%	0.1%	11.8%	4.9%	3.6%	0.3%	0.4%	15.0%	5.9%
113	50	132	3.0%	33.4%	14.4%	0.8%	0.5%	0.9%	0.3%	1.4%	0.2%	17.9%	7.4%	5.0%	0.5%	0.3%	13.9%	0.0%
114	50	53	1.0%	11.5%	7.4%	0.2%	0.2%	0.3%	0.1%	0.5%	0.2%	17.3%	7.2%	4.4%	0.8%	0.8%	34.5%	13.6%
115	50	128	3.5%	38.1%	20.1%	0.4%	0.3%	0.5%	0.2%	0.8%	0.1%	11.9%	4.9%	2.6%	0.2%	0.4%	16.1%	0.0%
116	50	31	3.8%	41.3%	16.9%	0.8%	0.6%	0.9%	0.3%	1.5%	0.2%	20.7%	8.6%	3.9%	0.6%	0.0%	0.0%	0.0%

Traffic Flows and Breakdown by 16 Vehicle Classes (Year 2026)

Link No.	Speed Limit	Total Vehicle	19 - Motorcycles (MC)	01 - Private Cars (PC)	03 - Taxi	14 - Non-franchised Bus <=6.4t	15 - Non-franchised Bus 6.4-15t	16 - Non-franchised Bus >15t	12 - Private Light Bus <=3.5t	13 - Private Light Bus >3.5t	04 - Light Goods Vehicles <=2.5t	05 - Lt Goods Vehicles 2.5-3.5t	06 - Light Goods Vehicles >3.5t	07 - Heavy Goods Vehicles <=15t	08 - Heavy Goods Vehicles >15t	17 - Franchised Bus (SD)	18 - Franchised Bus (DD)	11 - Public Light Buses
	km/hr	1100-1200																
117	50	18	2.8%	31.1%	20.3%	0.5%	0.3%	0.6%	0.2%	0.9%	0.2%	17.8%	7.4%	5.5%	0.5%	0.3%	11.6%	0.0%
118	50	83	3.5%	38.4%	16.4%	0.8%	0.6%	1.0%	0.3%	1.6%	0.1%	8.4%	3.5%	6.4%	0.7%	0.1%	2.6%	15.7%
122	50	128	3.0%	32.7%	8.6%	0.9%	0.7%	1.1%	0.3%	1.8%	0.2%	22.8%	9.5%	7.4%	0.7%	0.0%	0.0%	10.2%
123	50	15	3.8%	41.5%	21.5%	0.2%	0.2%	0.3%	0.1%	0.4%	0.2%	21.4%	8.9%	1.3%	0.3%	0.0%	0.0%	0.0%
124	50	91	0.3%	3.3%	3.5%	0.0%	0.0%	0.1%	0.0%	0.1%	0.0%	3.5%	1.5%	0.2%	0.0%	0.1%	6.3%	81.0%
125	50	160	2.6%	28.7%	10.8%	1.3%	0.9%	1.5%	0.5%	2.4%	0.1%	8.1%	3.3%	6.5%	0.5%	0.0%	1.3%	31.4%
128	50	1177	4.1%	44.5%	18.0%	0.4%	0.3%	0.4%	0.1%	0.7%	0.2%	14.6%	6.1%	6.5%	0.8%	0.0%	0.0%	3.3%
129	50	1404	3.6%	39.9%	18.2%	0.8%	0.5%	0.9%	0.3%	1.4%	0.2%	17.8%	7.4%	7.9%	1.2%	0.0%	0.0%	0.0%
130	50	233	3.7%	41.1%	14.3%	0.6%	0.4%	0.7%	0.2%	1.1%	0.1%	6.6%	2.7%	0.7%	0.1%	0.2%	7.6%	20.0%
131	50	227	4.6%	50.3%	13.9%	1.5%	1.0%	1.7%	0.5%	2.7%	0.1%	11.2%	4.7%	7.4%	0.2%	0.0%	0.0%	0.0%
132	50	48	3.8%	41.6%	11.5%	1.2%	0.8%	1.4%	0.4%	2.2%	0.2%	15.1%	6.3%	9.0%	0.4%	0.0%	0.0%	6.1%
133	50	97	4.5%	49.8%	18.8%	0.7%	0.5%	0.8%	0.2%	1.2%	0.1%	12.8%	5.3%	4.6%	0.7%	0.0%	0.0%	0.0%
134	50	869	3.3%	36.6%	16.9%	0.8%	0.5%	0.9%	0.3%	1.4%	0.1%	13.2%	5.5%	4.0%	0.4%	0.1%	5.4%	10.5%
135	50	1510	3.7%	41.0%	21.6%	1.0%	0.7%	1.2%	0.4%	1.9%	0.1%	13.0%	5.4%	5.2%	1.0%	0.1%	2.5%	1.1%
136	70	2759	3.6%	39.1%	14.9%	0.6%	0.5%	0.8%	0.2%	1.2%	0.1%	13.8%	5.7%	5.7%	0.5%	0.2%	7.5%	5.6%
137	70	2553	2.9%	31.8%	18.5%	0.7%	0.5%	0.9%	0.3%	1.4%	0.2%	14.8%	6.1%	8.1%	1.0%	0.2%	8.2%	4.4%
138	50	80	0.4%	4.1%	4.0%	0.0%	0.0%	0.1%	0.0%	0.1%	0.0%	4.0%	1.6%	0.5%	0.0%	0.2%	7.1%	77.9%
139	50	17	3.4%	37.6%	18.4%	1.6%	1.1%	1.9%	0.6%	3.0%	0.2%	18.4%	7.6%	5.9%	0.3%	0.0%	0.0%	0.0%
141	50	105	2.7%	29.5%	10.2%	0.4%	0.3%	0.5%	0.2%	0.8%	0.1%	6.1%	2.5%	4.9%	0.1%	0.0%	0.0%	41.7%
142	50	115	2.3%	25.6%	11.7%	0.8%	0.6%	1.0%	0.3%	1.6%	0.1%	7.1%	3.0%	5.3%	0.2%	0.0%	0.0%	40.3%
143	50	24	3.6%	39.8%	13.2%	1.4%	1.0%	1.6%	0.5%	2.5%	0.2%	17.0%	7.0%	12.2%	0.2%	0.0%	0.0%	0.0%
144	50	367	3.0%	33.3%	11.6%	0.5%	0.4%	0.6%	0.2%	1.0%	0.1%	13.8%	5.7%	5.7%	0.8%	0.1%	4.4%	18.6%
145	50	728	2.4%	26.3%	10.4%	0.8%	0.5%	0.9%	0.3%	1.4%	0.2%	18.6%	7.7%	7.8%	1.4%	0.3%	11.8%	9.3%
146	50	701	2.6%	28.9%	14.9%	0.5%	0.4%	0.6%	0.2%	1.0%	0.2%	16.6%	6.9%	8.1%	1.6%	0.3%	12.6%	4.6%
147	50	713	2.2%	24.5%	11.5%	0.7%	0.5%	0.9%	0.3%	1.3%	0.2%	18.3%	7.6%	7.0%	1.1%	0.3%	13.2%	10.4%
148	50	793	2.5%	27.2%	13.1%	0.6%	0.4%	0.7%	0.2%	1.1%	0.2%	18.2%	7.5%	8.7%	1.5%	0.3%	11.7%	6.0%
149	50	389	3.0%	32.5%	16.7%	1.1%	0.7%	1.2%	0.4%	2.0%	0.2%	18.4%	7.6%	7.3%	0.3%	0.0%	0.0%	8.6%
150	50	464	3.4%	37.0%	16.0%	0.7%	0.5%	0.9%	0.3%	1.4%	0.1%	14.4%	6.0%	4.9%	0.5%	0.0%	0.0%	13.9%
151	50	67	3.9%	43.2%	25.1%	1.1%	0.7%	1.2%	0.4%	2.0%	0.1%	12.1%	5.0%	4.1%	1.0%	0.0%	0.0%	0.0%
152	50	102	3.5%	38.6%	17.4%	0.7%	0.5%	0.8%	0.2%	1.2%	0.2%	16.4%	6.8%	5.0%	0.2%	0.0%	0.0%	8.6%
153	50	14	2.0%	21.5%	23.0%	0.0%	0.0%	0.0%	0.0%	0.0%	0.2%	22.9%	9.5%	0.0%	0.0%	0.0%	0.0%	20.9%
154	50	78	0.9%	10.3%	4.1%	0.1%	0.1%	0.1%	0.0%	0.2%	0.1%	6.5%	2.7%	2.9%	0.0%	0.0%	0.0%	71.9%
155	50	219	2.7%	30.0%	12.7%	0.6%	0.4%	0.6%	0.2%	1.0%	0.1%	9.8%	4.1%	3.4%	0.3%	0.0%	0.0%	34.2%
156	50	341	3.2%	35.6%	16.0%	0.8%	0.6%	1.0%	0.3%	1.5%	0.2%	19.9%	8.2%	9.0%	1.9%	0.0%	0.0%	1.7%
157	50	258	3.4%	37.4%	16.2%	0.8%	0.6%	0.9%	0.3%	1.5%	0.2%	19.4%	8.0%	8.9%	2.4%	0.0%	0.0%	0.0%
158	50	472	2.7%	29.5%	13.6%	1.4%	1.0%	1.6%	0.5%	2.5%	0.2%	22.1%	9.1%	7.7%	0.1%	0.0%	1.8%	6.3%
159	70	1903	3.4%	37.2%	15.6%	0.7%	0.5%	0.9%	0.3%	1.4%	0.1%	13.3%	5.5%	6.5%	0.8%	0.2%	6.6%	7.0%
160	70	1941	3.0%	33.1%	19.0%	0.8%	0.6%	0.9%	0.3%	1.5%	0.2%	14.7%	6.1%	8.0%	0.8%	0.1%	6.3%	4.5%
162	50	273	3.7%	41.1%	16.0%	0.3%	0.2%	0.3%	0.1%	0.5%	0.2%	17.7%	7.3%	12.0%	0.6%	0.0%	0.0%	0.0%
163	50	158	1.7%	18.8%	14.3%	0.7%	0.5%	0.8%	0.3%	1.3%	0.3%	33.5%	13.9%	12.9%	0.9%	0.0%	0.0%	0.0%
164	50	298	4.5%	49.6%	19.6%	0.7%	0.5%	0.9%	0.3%	1.4%	0.1%	11.1%	4.6%	3.9%	0.2%	0.0%	0.0%	2.7%
165	50	56	1.8%	19.5%	16.2%	0.4%	0.3%	0.5%	0.1%	0.7%	0.3%	29.5%	12.2%	16.2%	2.2%	0.0%	0.0%	0.0%
166	50	81	3.4%	36.8%	14.4%	0.9%	0.6%	1.0%	0.3%	1.6%	0.2%	19.0%	7.9%	13.6%	0.6%	0.0%	0.0%	0.0%
167	50	134	2.1%	23.5%	14.6%	0.4%	0.3%	0.4%	0.1%	0.7%	0.3%	28.7%	11.9%	14.9%	2.0%	0.0%	0.0%	0.0%
168	50	520	2.7%	29.2%	12.2%	0.4%	0.3%	0.5%	0.2%	0.8%	0.2%	20.4%	8.4%	13.9%	0.7%	0.0%	1.6%	8.5%
170	50	266	2.7%	29.8%	17.3%	0.8%	0.6%	0.9%	0.3%	1.5%	0.2%	23.5%	9.7%	8.5%	0.1%	0.0%	0.0%	4.1%
171	50	419	2.8%	30.6%	11.9%	0.4%	0.3%	0.4%	0.1%	0.7%	0.2%	21.4%	8.9%	8.3%	0.8%	0.3%	10.8%	2.1%
172	50	24	4.2%	45.6%	15.9%	2.7%	1.9%	3.2%	1.0%	5.1%	0.1%	13.3%	5.5%	1.4%	0.0%	0.0%	0.0%	0.0%
173	50	281	2.9%	31.6%	15.2%	0.5%	0.4%	0.6%	0.2%	0.9%	0.3%	25.0%	10.4%	10.5%	1.5%	0.0%	0.0%	0.0%
174	50	724	2.7%	29.8%	15.9%	0.3%	0.2%	0.4%	0.1%	0.6%	0.2%	20.2%	8.4%	13.3%	0.5%	0.0%	1.2%	6.1%
175	50	410	2.3%	25.0%	9.7%	0.7%	0.5%	0.9%	0.3%	1.4%	0.2%	19.3%	8.0%	5.6%	0.3%	0.5%	20.1%	5.3%
176	50	744	2.7%	30.1%	16.0%	0.6%	0.4%	0.7%	0.2%	1.1%	0.2%	16.2%	6.7%	8.0%	1.7%	0.3%	11.8%	3.1%
179	50	392	4.2%	46.1%	18.8%	0.9%	0.6%	1.0%	0.3%	1.6%	0.1%	13.9%	5.7%	5.5%	1.2%	0.0%	0.0%	0.0%
180	50	373	4.7%	52.1%	16.3%	1.0%	0.7%	1.1%	0.4%	1.8%	0.1%	12.5%	5.2%	3.7%	0.4%	0.0%	0.0%	0.0%
181	50	214	1.9%	20.5%	9.6%	0.6%	0.5%	0.8%	0.2%	1.2%	0.1%	9.0%	3.7%	3.1%	0.3%	0.8%	31.5%	16.3%
182	50	602	3.1%	34.5%	10.8%	0.7%	0.5%	0.9%	0.3%	1.4%	0.1%	10.0%	4.1%	8.5%	0.4%	0.5%	20.4%	3.7%
183	50	675	2.7%	29.9%	16.6%	0.5%	0.4%	0.6%	0.2%	1.0%	0.1%	12.6%	5.2%	3.5%	0.1%	0.5%	19.0%	7.1%
184	50	244	0.6%	6.4%	2.2%	0.1%	0.1%	0.1%	0.0%	0.2%	0.0%	2.2%	0.9%	2.1%	0.1%	1.9%	80.6%	2.4%
185	70	1868	4.0%	44.2%	13.0%	1.7%	1.2%	2.0%	0.6%	3.2%	0.1%	12.9%	5.4%	6.7%	0.1%	0.1%	4.7%	0.0%
186	70	2535	4.5%	49.0%	10.0%	0.8%	0.6%	1.0%	0.3%	1.6%	0.1%	11.8%	4.9%	8.9%	0.1%	0.2%	6.3%	0.0%
187	50	164	1.9%	20.9%	6.6%	0.3%	0.2%	0.3%	0.1%	0.5%	0.1%	8.1%	3.4%	7.2%	0.4%	0.5%	21.6%	27.8%
188	50	386	3.3%	36.5%	25.4%	0.7%	0.5%	0.8%	0.2%	1.3%	0.0%	4.4%	1.8%	2.4%	0.3%	0.2%	10.3%	11.8%
189	70	3350	3.3%	36.2%	14.4%	0.8%	0.6%	1.0%	0.3%	1.5%	0.2%	18.0%	7.5%	10.4%	1.5%	0.1%	2.6%	1.5%
190	70	2540	4.3%	47.1%	12.9%	0.5%	0.4%	0.6%	0.2%	1.0%	0.1%	13.8%	5.7%	10.3%	1.1%	0.0%	0.4%	1.5%
191	70	3575	3.0%	33.3%	13.8%	0.8%	0.5%	0.9%	0.3%	1.4%	0.2%	18.5%	7.7%	10.0%	1.3%	0.1%	5.5%	2.8%
192	70	3419	4.3%	47.6%	15.4%	0.6%	0.4%	0.7%	0.2%	1.1%	0.1%	11.7%	4.8%	8.4%	0.8%	0.1%	2.1%	1.7%
193	70	1249	3.7%	40.5%	10.4%	1.3%	0.9%	1.5%	0.5%	2.4%	0.2%	16.9%	7.0%	12.6%	0.3%	0.0%	0.9%	1.2%
194	70	2733	3.1%	33.6%	22.1%	0.6%	0.4%	0.7%	0.2%	1.1%	0.1%	14.4%	6.0%	7.3%	0.7%	0.1%	3.5%	6.2%
195	50	39	0.7%	7.7%	8.3%	0.1%	0.1%	0.1%	0.0%	0.2%	0.1%	8.3%	3.4%	1.3%	0.0%	1.4%	60.7%	7.5%
196	50	361	3.6%	39.7%	22.9%	0.6%	0.4%	0.7%	0.2%	1.2%	0.1%	10.7%	4.4%	7.9%	0.2%	0.2%	7.1%	0.0%
197	50	99	2.9%	31.3%	29.2%	0.6%	0.4%	0.7%	0.2%	1.0%	0.0%	3.6%	1.5%	2.3%	0.1%	0.6%	25.7%	0.0%
198	50	72	1.8%	19.6%	12.1%	0.5%	0.4%	0.6%	0.2%	0.9%	0.0%	4.4%	1.8%	2.2%	0.1%	1.2%	50.2%	4.0%
199	70	1614	3.0%	32.4%	16.5%	0.8%	0.6%	1.0%	0.3%	1.6%	0.2%	18.7%	7.8%	11.1%	2.6%	0.1%	3.3%	0.0%
201	50	1028	3.6%	39.0%	17.2%	1.3%	0.9%	1.5%	0.5%	2.4%	0.2%	16.3%	6.7%	7.9%	0.6%	0.0%	0.6%	1.6%
202	50	1430	3.3%	35.7%	18.8%	1.3%	0.9%	1.5%	0.5%	2.4%	0.2%	15.5%	6.4%	9.8%	1.3%	0.0%	1.4%	1.1%
203	70	1110	3.0%	33.0%	13.7%	0.9%	0.7%	1.1%	0.3%	1.7%	0.2%	19.7%	8.1%	11.6%	2.5%	0.1%	3.3%	0.0%
204	70	1686	3.8%	41.2%	21.0%	0.5%	0.4%	0.6%	0.2%	1.0%	0.2%	14.6%	6.0%	8.2%	0.8%	0.0%	1.4%	0.2%
205	50	207	3.1%	34.2%	23.5%	0.8%	0.5%	0.9%	0.3%	1.4%	0.1%	11.7%	4.9%	6.1%	0.9%	0.2%	9.9%	1.4%
206	50	487	3.1%	34.0%	23.0%	0.5%	0.4%	0.6%	0.2%	1.0%	0.2%	14.8%	6.1%	9.6%	1.1%	0.1%	5.2%	0.0%
207	50	161	2.8%	30.5%	21.7%	0.9%	0.6%	1.0%	0.3%	1.6%	0.1%	5.8%	2.4%	3.5%	0.4%	0.4%	16.3%	11.7%
208	50	290	2.8%	30.2%	22.6%	0.5%	0.4%	0.6%	0.2%	1.0%	0.1%	11.5%	4.8%	6.6%	0.4%	0.2%	9.6%	8.5%
209	50	576	3.4%	36.9%	19.9%	1.9%	1.3%	2.2%	0.7%	3.5%	0.1%	13.8%	5.7%	5.8%	0.8%	0.0%	2.1%	1.8%
210	50	1037	3.2%	34.9%	23.0%	1.3%	0.9%	1.5%	0.5%	2.4%	0.1%	12.7%	5.3%	7.3%	1.1%	0.1%	3.3%	2.4%
211	70	1901	2.8%	31.1%	17.9%	1.2%	0.8%	1.4%	0.4%	2.2%	0.2%	21.1%	8.7%	9.0%	1.3%	0.0%	0.1%	1.8%
212	70	1679	3.9%	42.3%	20.9%	0.6%	0.4%	0.7%	0.2%	1.1%	0.1%	13.4%	5.5%	8.8%	0.4%	0.0%	0.1%	1.6%
213	50	383	2.9%	31.6%	19.1%	0.6%	0.5%	0.8%	0.2%	1.2%	0.1%	8.9%	3.7%	4.0%	0.4%	0.2%	8.5%	17.3%
214	70	471	3.0%	33.0%	13.8%	0.5%	0.4%	0.6%	0.2%	1.0%	0.1%	9.0%	3.7%	7.6%	0.4%	0.1%	5.3%	21.2%
215	50	224	3.6%	39.6%	25.6%	0.8%	0.5%	0.9%	0.3%	1.4%	0.1%	13.6%	5.6%	6.4%	0.3%	0.0%	1.3%	0.0%
216	50	197	2.9%	31.7%	25.9%	0.6%	0.4%	0.7%	0.2%	1.1%	0.1%	13.6%	5.7%	5.4%	0.1%	0.1%	2.2%	9.2%
217	50	874	2.9%	31.6%	24.4%	0.7%	0.5%	0.8%	0.2%	1.3%	0.1%	12.0%	5.0%	5.1%	0.7%	0.1%	5.4%	9.3%
218	50	543	3.0%	32.9%	16.3%	0.6%	0.4%	0.7%	0.2%	1.1%	0.1%	10.2%	4.2%	6.6%	0.5%	0.1%	5.4%	17.8%
219	50	491	2.9%	31.6%	28.5%	0.7%	0.5%	0.8%	0.3%	1.3%	0.1%	14.4%	6.0%	5.9%	0.9%	0.1%	2.9%	3.1%
220	50	196	3.4%	37.5%	19.5%	0.7%	0.5%	0.9%	0.3%	1.4%	0.1%	13.0%	5.4%	6.4%	0.9%	0.1%	2.2%	7.8%
221	50	474	3.2%	35.6%	22.1%	1.1%	0.8%	1.3%	0.4%	2.0%	0.1%	12.5%	5.2%	5.8%	0.6%	0.1%	3.1%	5.8%
222	50	347	2.4%	26.0%	21.0%	2.3%	1.6%	2.7%	0.8%	4.3%	0.2%	15.6%	6.4%	7.4%	0.9%	0.0%	0.6%	7.7%
223	50	114	2.5%	27.0%	18.3%	0.6%	0.4%	0.7%	0.2%	1.1%	0.3%	26.3%	10.9%	7.7%	0.7%	0.0%	0.0%	3.2%
226	50	171	3.4%	37.4%	22.3%	0.2%	0.1%	0.2%	0.1%	0.3%	0.1%	9.0%	3.7%	2.3%	0.0%	0.3%	12.4%	8.1%
227	50	687	4.1%	45.0%	25.4%	0.3%	0.2%	0.4%	0.1%	0.6%	0.1%	10.7%	4.5%	3.6%	0.2%	0.1%	3.5%	1.2%
228	50	12	2.2%	24.1%	25.7%	0.4%	0.3%	0.4%	0.1%	0.7%	0.3%	28.2%	11.7%	5.9%	0.0%	0.0%	0.0%	0.0%
229	50	91	3.5%	37.9%	30.0%	0.2%	0.1%	0.2%	0.1%	0.4%	0.2%	15.6%	6.5%	5.2%	0.2%	0.0%	0.0%	0.0%
230	50	174	2.3%	24.7%	18.2%	0.6%	0.4%	0.7%	0.2%	1.0%	0.2%	18.7%	7.7%	6.5%	0.9%	0.1%	4.1%	13.8%
231	50	371	2.6%	28.0%	20.2%	0.4%	0.3%	0.5%	0.2%	0.8%	0.3%	24.5%	10.1%	5.9%	0.3%	0.1%	2.5%	3.5%
232	50	44	3.5%	38.7%	21.0%	0.6%	0.4%	0.7%	0.2%	1.1%	0.2%	19.9%	8.2%	5.1%	0.5%	0.0%	0.0%	0.0%
235	50	639	3.2%	34.7%	26.6%	0.4%	0.3%	0.5%	0.2%	0.8%	0.1%	13.9%	5.7%	4.2%	0.2%	0.1%	2.4%	6.7%
236	50	418	4.2%	46.2%	21.1%	0.5%	0.4%	0.6%	0.2%	1.0%	0.1%	13.6%	5.6%	5.0%	0.3%	0.0%	0.0%	1.2%

Traffic Flows and Breakdown by 16 Vehicle Classes (Year 2026)

Link No.	Speed Limit	Total Vehicle	19 - Motorcycles (MC)	01 - Private Cars (PC)	03 - Taxi	14 - Non-franchised Bus <=6.4t	15 - Non-franchised Bus 6.4-15t	16 - Non-franchised Bus >15t	12 - Private Light Bus <=3.5t	13 - Private Light Bus >3.5t	04 - Light Goods Vehicles <=2.5t	05 - Lt Goods Vehicles 2.5-3.5t	06 - Light Goods Vehicles >3.5t	07 - Heavy Goods Vehicles <=15t	08 - Heavy Goods Vehicles >15t	17 - Franchised Bus (SD)	18 - Franchised Bus (DD)	11 - Public Light Buses
	km/hr	1100-1200																
237	50	282	3.1%	34.5%	20.7%	0.3%	0.2%	0.4%	0.1%	0.6%	0.2%	22.2%	9.2%	8.2%	0.3%	0.0%	0.0%	0.0%
238	50	116	2.4%	26.5%	17.6%	0.7%	0.5%	0.9%	0.3%	1.4%	0.3%	25.5%	10.6%	11.2%	2.3%	0.0%	0.0%	0.0%
239	70	2054	2.7%	29.3%	14.0%	0.8%	0.5%	0.9%	0.3%	1.4%	0.2%	18.2%	7.5%	8.2%	1.0%	0.2%	8.1%	6.7%
240	70	1872	3.3%	36.6%	12.1%	0.5%	0.4%	0.6%	0.2%	1.0%	0.1%	13.3%	5.5%	7.0%	0.7%	0.3%	13.0%	5.4%
241	50	245	2.3%	25.1%	17.0%	0.2%	0.1%	0.2%	0.1%	0.3%	0.1%	9.5%	3.9%	3.1%	0.2%	0.4%	14.7%	22.8%
242	50	378	2.0%	22.0%	18.8%	0.3%	0.2%	0.4%	0.1%	0.6%	0.1%	10.0%	4.1%	7.5%	0.1%	0.2%	9.6%	23.8%
243	50	123	3.7%	40.9%	32.1%	0.9%	0.7%	1.1%	0.3%	1.7%	0.1%	8.9%	3.7%	5.4%	0.4%	0.0%	0.0%	0.0%
244	50	44	4.3%	47.3%	30.7%	0.8%	0.6%	0.9%	0.3%	1.5%	0.1%	7.2%	3.0%	3.3%	0.1%	0.0%	0.0%	0.0%
245	50	544	2.2%	24.0%	17.4%	0.3%	0.2%	0.3%	0.1%	0.5%	0.1%	10.7%	4.4%	7.4%	0.2%	0.2%	8.5%	23.5%
246	50	411	2.6%	28.4%	21.1%	0.3%	0.2%	0.4%	0.1%	0.6%	0.1%	10.9%	4.5%	3.9%	0.1%	0.3%	11.2%	15.2%
247	50	95	2.5%	27.5%	32.3%	0.1%	0.1%	0.1%	0.0%	0.2%	0.1%	12.1%	5.0%	2.5%	0.0%	0.2%	10.5%	6.9%
248	50	194	3.8%	41.5%	20.7%	0.7%	0.5%	0.8%	0.2%	1.2%	0.1%	11.5%	4.7%	5.4%	0.4%	0.1%	5.1%	3.4%
249	50	396	3.4%	37.6%	24.2%	0.9%	0.6%	1.0%	0.3%	1.6%	0.2%	14.6%	6.1%	5.0%	0.3%	0.1%	2.5%	1.7%
250	50	905	3.1%	34.5%	20.9%	0.7%	0.5%	0.8%	0.3%	1.3%	0.2%	19.3%	8.0%	7.5%	0.6%	0.0%	1.1%	1.3%
253	50	667	3.4%	37.2%	25.3%	0.7%	0.5%	0.9%	0.3%	1.4%	0.2%	15.0%	6.2%	7.1%	0.4%	0.0%	0.6%	0.9%
254	50	284	3.6%	39.5%	24.2%	0.6%	0.4%	0.7%	0.2%	1.0%	0.2%	15.1%	6.2%	7.5%	0.3%	0.0%	0.5%	0.0%
255	50	323	3.2%	35.6%	22.7%	0.7%	0.5%	0.8%	0.2%	1.3%	0.2%	17.3%	7.2%	10.1%	0.3%	0.0%	0.0%	0.0%
256	50	186	3.1%	33.6%	23.7%	0.6%	0.4%	0.7%	0.2%	1.1%	0.2%	18.9%	7.8%	9.6%	0.2%	0.0%	0.0%	0.0%
257	50	997	3.2%	34.8%	21.7%	0.7%	0.5%	0.8%	0.3%	1.3%	0.2%	18.6%	7.7%	7.5%	0.8%	0.0%	2.0%	0.0%
258	50	2025	3.6%	40.0%	20.2%	0.4%	0.3%	0.5%	0.1%	0.7%	0.2%	16.6%	6.9%	10.2%	0.4%	0.0%	0.0%	0.0%
259	50	468	3.4%	37.8%	18.0%	0.5%	0.3%	0.6%	0.2%	0.9%	0.2%	20.9%	8.6%	7.9%	0.7%	0.0%	0.0%	0.0%
260	50	541	2.4%	26.0%	21.1%	0.6%	0.4%	0.7%	0.2%	1.1%	0.1%	9.8%	4.1%	5.9%	0.4%	0.3%	10.6%	16.4%
261	50	412	2.6%	28.8%	12.5%	0.6%	0.4%	0.7%	0.2%	1.1%	0.1%	9.4%	3.9%	5.4%	0.3%	0.1%	4.1%	29.6%
262	50	298	3.3%	35.7%	22.7%	0.7%	0.5%	0.8%	0.3%	1.3%	0.2%	16.7%	6.9%	10.4%	0.3%	0.0%	0.0%	0.0%
263	50	225	2.9%	31.4%	21.3%	0.6%	0.5%	0.7%	0.2%	1.2%	0.2%	21.3%	8.8%	10.6%	0.2%	0.0%	0.0%	0.0%
264	50	1060	3.3%	35.8%	22.4%	0.7%	0.5%	0.8%	0.2%	1.2%	0.2%	17.8%	7.4%	7.2%	0.7%	0.0%	1.9%	0.0%
265	50	1371	3.4%	37.9%	20.0%	0.4%	0.3%	0.5%	0.2%	0.8%	0.2%	17.1%	7.1%	11.6%	0.4%	0.0%	0.0%	0.0%
266	50	427	3.3%	36.0%	19.7%	0.6%	0.4%	0.7%	0.2%	1.0%	0.2%	22.1%	9.2%	6.4%	0.3%	0.0%	0.0%	0.0%
267	50	859	2.7%	29.4%	19.0%	0.8%	0.6%	0.9%	0.3%	1.5%	0.3%	24.7%	10.2%	7.4%	0.5%	0.0%	0.0%	1.9%
268	50	446	2.4%	26.7%	17.1%	0.7%	0.5%	0.9%	0.3%	1.4%	0.3%	26.9%	11.2%	10.6%	0.6%	0.0%	0.0%	0.5%
269	50	529	3.1%	34.6%	24.4%	0.3%	0.2%	0.3%	0.1%	0.5%	0.2%	19.6%	8.1%	7.5%	0.6%	0.0%	0.0%	0.4%
270	50	266	2.9%	31.4%	22.9%	0.4%	0.3%	0.4%	0.1%	0.7%	0.2%	21.7%	9.0%	8.4%	0.7%	0.0%	0.0%	0.8%
271	50	506	3.0%	33.4%	20.9%	0.7%	0.5%	0.8%	0.3%	1.3%	0.2%	21.7%	9.0%	7.5%	0.7%	0.0%	0.0%	0.0%
272	50	337	2.4%	26.3%	17.4%	0.5%	0.3%	0.5%	0.2%	0.9%	0.3%	27.4%	11.3%	7.7%	0.6%	0.0%	0.0%	4.3%
273	50	711	2.3%	25.6%	16.4%	0.8%	0.6%	0.9%	0.3%	1.5%	0.2%	22.8%	9.4%	6.3%	0.6%	0.3%	11.2%	0.9%
274	50	533	2.3%	25.5%	19.4%	0.6%	0.4%	0.6%	0.2%	1.0%	0.2%	19.7%	8.2%	5.0%	0.4%	0.4%	14.9%	1.2%
275	50	1203	3.5%	38.2%	19.0%	0.7%	0.5%	0.9%	0.3%	1.4%	0.2%	17.7%	7.3%	9.2%	0.6%	0.0%	0.0%	0.5%
276	50	1196	3.1%	33.9%	12.5%	1.0%	0.7%	1.2%	0.4%	1.9%	0.2%	19.0%	7.9%	12.7%	0.2%	0.1%	4.7%	0.4%
277	50	202	2.6%	28.3%	15.2%	1.0%	0.7%	1.2%	0.4%	2.0%	0.3%	26.3%	10.9%	10.2%	1.0%	0.0%	0.0%	0.0%
278	50	217	2.2%	24.6%	12.3%	0.5%	0.4%	0.6%	0.2%	0.9%	0.3%	30.2%	12.5%	14.3%	0.9%	0.0%	0.0%	0.0%
279	50	514	2.3%	24.8%	16.2%	0.7%	0.5%	0.8%	0.2%	1.2%	0.3%	28.4%	11.8%	9.5%	0.7%	0.0%	0.0%	2.8%
280	50	574	3.2%	35.6%	14.5%	0.6%	0.4%	0.7%	0.2%	1.0%	0.2%	18.0%	7.5%	7.3%	0.6%	0.2%	9.3%	0.8%
281	50	1105	2.8%	30.8%	15.8%	0.5%	0.4%	0.6%	0.2%	1.0%	0.2%	22.5%	9.3%	13.1%	1.4%	0.0%	0.5%	0.8%
282	50	922	4.3%	47.3%	9.5%	0.3%	0.2%	0.4%	0.1%	0.6%	0.1%	10.8%	4.5%	19.8%	0.3%	0.0%	0.9%	0.6%
283	50	709	2.8%	30.9%	11.6%	1.6%	1.1%	1.8%	0.6%	2.9%	0.3%	27.4%	11.3%	6.6%	0.1%	0.0%	1.0%	0.0%
284	50	338	3.5%	38.6%	23.5%	0.5%	0.4%	0.6%	0.2%	0.9%	0.2%	15.5%	6.4%	9.6%	0.1%	0.0%	0.0%	0.0%
285	50	1462	2.6%	29.0%	14.3%	0.6%	0.4%	0.7%	0.2%	1.2%	0.2%	23.4%	9.7%	14.6%	1.3%	0.0%	1.1%	0.4%
286	50	1144	3.1%	34.1%	8.5%	0.5%	0.4%	0.6%	0.2%	1.0%	0.1%	14.0%	5.8%	29.7%	0.4%	0.0%	1.1%	0.5%
287	50	478	3.6%	39.2%	21.3%	0.5%	0.3%	0.6%	0.2%	0.9%	0.1%	13.5%	5.6%	8.1%	0.9%	0.0%	0.6%	4.6%
288	50	405	3.8%	41.5%	20.7%	0.7%	0.5%	0.8%	0.3%	1.3%	0.1%	11.9%	4.9%	6.6%	0.6%	0.0%	0.9%	5.4%
289	50	807	3.1%	33.5%	14.4%	0.7%	0.5%	0.8%	0.2%	1.2%	0.2%	17.6%	7.3%	7.3%	1.1%	0.2%	8.7%	3.2%
290	50	1885	2.9%	32.1%	16.6%	1.5%	1.1%	1.8%	0.6%	2.9%	0.2%	15.7%	6.5%	4.8%	0.4%	0.1%	5.7%	7.2%
291	50	977	2.7%	29.9%	7.3%	1.3%	0.9%	1.5%	0.5%	2.4%	0.2%	14.6%	6.0%	8.5%	0.3%	0.3%	14.6%	9.1%
292	70	2908	3.3%	36.7%	14.6%	1.0%	0.7%	1.1%	0.4%	1.8%	0.2%	16.8%	6.9%	9.8%	0.9%	0.1%	2.5%	3.3%
293	70	2097	4.2%	46.6%	9.1%	1.3%	0.9%	1.5%	0.5%	2.4%	0.1%	13.8%	5.7%	4.2%	0.4%	0.1%	3.0%	6.0%
294	50	2569	2.8%	30.9%	16.4%	0.8%	0.6%	1.0%	0.3%	1.5%	0.2%	16.2%	6.7%	6.9%	0.7%	0.2%	7.7%	7.0%
295	50	1847	2.8%	31.0%	10.3%	0.8%	0.5%	0.9%	0.3%	1.4%	0.2%	15.4%	6.4%	7.8%	0.7%	0.3%	10.8%	10.4%
296	50	216	2.4%	26.2%	17.1%	0.6%	0.4%	0.7%	0.2%	1.1%	0.1%	13.8%	5.7%	5.1%	0.2%	0.0%	0.0%	26.2%
297	50	113	1.5%	16.8%	11.7%	0.1%	0.1%	0.2%	0.0%	0.3%	0.1%	9.2%	3.8%	3.5%	0.1%	0.0%	0.0%	52.5%
299	50	1224	2.9%	32.1%	14.8%	0.5%	0.4%	0.6%	0.2%	1.0%	0.2%	20.3%	8.4%	15.9%	1.3%	0.0%	0.0%	1.4%
300	70	2172	4.7%	52.0%	5.8%	2.5%	1.8%	2.9%	0.9%	4.6%	0.1%	12.4%	5.1%	3.7%	0.1%	0.1%	2.3%	0.9%
301	70	2541	3.7%	40.9%	5.1%	2.2%	1.6%	2.6%	0.8%	4.1%	0.2%	16.6%	6.9%	9.4%	0.1%	0.1%	5.0%	0.6%
302	70	1452	4.5%	49.5%	5.4%	2.8%	2.0%	3.3%	1.0%	5.3%	0.1%	14.5%	6.0%	3.1%	0.1%	0.0%	0.9%	1.4%
303	70	1620	3.7%	40.6%	6.0%	1.9%	1.4%	2.3%	0.7%	3.6%	0.2%	21.8%	9.0%	7.6%	0.1%	0.0%	0.2%	0.9%
304	50	1182	2.7%	29.9%	22.7%	0.4%	0.3%	0.5%	0.2%	0.8%	0.1%	12.0%	5.0%	5.7%	0.6%	0.2%	9.1%	9.7%
305	50	1138	3.2%	35.1%	15.1%	0.7%	0.5%	0.9%	0.3%	1.4%	0.1%	9.9%	4.1%	5.1%	0.3%	0.4%	16.3%	6.5%
306	50	904	3.5%	38.8%	16.9%	0.7%	0.5%	0.9%	0.3%	1.4%	0.1%	12.4%	5.1%	3.6%	0.3%	0.1%	5.2%	10.1%
307	50	1173	3.6%	39.5%	21.4%	1.1%	0.8%	1.3%	0.4%	2.0%	0.1%	13.0%	5.4%	5.6%	1.0%	0.1%	3.3%	1.4%
308	50	60	3.3%	36.6%	17.9%	0.6%	0.5%	0.8%	0.2%	1.2%	0.1%	8.1%	3.4%	6.0%	0.7%	0.1%	3.5%	17.0%
309	50	100	4.3%	47.1%	28.6%	0.9%	0.7%	1.1%	0.3%	1.8%	0.1%	6.6%	2.8%	5.4%	0.3%	0.0%	0.0%	0.0%
310	70	1518	3.9%	42.9%	16.2%	0.8%	0.5%	0.9%	0.3%	1.4%	0.1%	13.5%	5.6%	10.2%	0.9%	0.0%	0.0%	2.7%
311	70	1710	3.5%	38.2%	17.5%	0.7%	0.5%	0.9%	0.3%	1.3%	0.2%	16.3%	6.8%	7.1%	1.0%	0.0%	0.0%	5.8%
312	50	1072	3.0%	33.5%	6.5%	0.4%	0.3%	0.5%	0.2%	0.8%	0.1%	14.2%	5.9%	32.7%	0.4%	0.0%	0.0%	1.6%
313	50	241	5.1%	55.4%	17.7%	0.9%	0.6%	1.0%	0.3%	1.7%	0.1%	9.1%	3.8%	4.0%	0.3%	0.0%	0.0%	0.0%
314	50	183	4.7%	51.3%	21.1%	0.6%	0.4%	0.7%	0.2%	1.2%	0.1%	10.3%	4.3%	4.8%	0.2%	0.0%	0.0%	0.0%
315	50	105	4.6%	50.9%	21.0%	0.6%	0.4%	0.7%	0.2%	1.2%	0.1%	10.6%	4.4%	5.0%	0.2%	0.0%	0.0%	0.0%
316	50	126	5.0%	55.0%	17.5%	0.9%	0.6%	1.0%	0.3%	1.6%	0.1%	9.5%	3.9%	4.2%	0.3%	0.0%	0.0%	0.0%
317	50	135	4.9%	53.8%	17.8%	1.0%	0.7%	1.1%	0.3%	1.8%	0.1%	10.8%	4.5%	2.9%	0.3%	0.0%	0.0%	0.0%
318	50	122	4.6%	50.0%	22.3%	0.5%	0.3%	0.6%	0.2%	0.9%	0.1%	12.1%	5.0%	3.2%	0.2%	0.0%	0.0%	0.0%
319	50	274	4.3%	47.1%	22.7%	0.8%	0.6%	1.0%	0.3%	1.5%	0.1%	11.4%	4.7%	4.0%	0.2%	0.0%	1.3%	0.0%
320	50	140	3.5%	38.5%	24.1%	0.5%	0.4%	0.6%	0.2%	1.0%	0.1%	12.6%	5.2%	4.3%	0.6%	0.1%	6.1%	2.1%
321	50	401	4.2%	45.6%	13.7%	0.4%	0.3%	0.5%	0.2%	0.8%	0.2%	18.3%	7.6%	5.6%	0.5%	0.1%	2.1%	0.0%
322	50	30	4.3%	47.2%	21.0%	0.8%	0.5%	0.9%	0.3%	1.4%	0.1%	10.9%	4.5%	7.5%	0.6%	0.0%	0.0%	0.0%
323	50	72	4.6%	51.0%	22.1%	0.7%	0.5%	0.9%	0.3%	1.4%	0.1%	10.4%	4.3%	3.4%	0.4%	0.0%	0.0%	0.0%
324	50	224	3.6%	39.9%	20.1%	0.6%	0.4%	0.6%	0.2%	1.0%	0.1%	13.1%	5.4%	7.0%	1.0%	0.1%	5.4%	1.3%
325	50	349	3.9%	42.6%	20.1%	0.8%	0.5%	0.9%	0.3%	1.4%	0.1%	11.9%	4.9%	8.9%	0.3%	0.1%	2.4%	0.8%
326	50	93	3.5%	38.8%	14.6%	1.1%	0.8%	1.3%	0.4%	2.1%	0.2%	15.0%	6.2%	15.2%	0.7%	0.0%	0.0%	0.0%
327	50	296	3.9%	42.4%	18.1%	0.6%	0.4%	0.7%	0.2%	1.1%	0.1%	11.9%	4.9%	9.5%	0.5%	0.1%	4.3%	1.0%
328	50	197	3.6%	39.1%	15.5%	1.2%	0.8%	1.4%	0.4%	2.2%	0.1%	12.3%	5.1%	11.2%	0.7%	0.1%	6.1%	0.0%
329	50	110	4.4%	48.5%	21.1%	0.6%	0.5%	0.8%	0.2%	1.2%	0.1%	11.2%	4.6%	6.4%	0.2%	0.0%	0.0%	0.0%
330	50	72	4.5%	49.0%	19.7%	2.2%	1.5%	2.5%	0.8%	4.0%	0.1%	7.0%	2.9%	5.6%	0.2%	0.0%	0.0%	0.0%
331	50	154	5.1%	56.5%	19.0%	1.1%	0.8%	1.3%	0.4%	2.0%	0.1%	6.3%	2.6%	4.6%	0.2%	0.0%	0.0%	0.0%
332	50	49	4.4%	48.6%	19.1%	2.2%	1.6%	2.6%	0.8%	4.1%	0.1%	7.4%	3.1%	5.8%	0.2%	0.0%	0.0%	0.0%
333	50	133	5.1%	56.5%	18.8%	1.1%	0.8%	1.3%	0.4%	2.1%	0.1%	6.3%	2.6%	4.6%	0.2%	0.0%	0.0%	0.0%
334	50	52	4.8%	52.9%	19.2%	1.2%	0.8%	1.4%	0.4%	2.2%	0.1%	6.1%	2.5%	8.1%	0.2%	0.0%	0.0%	0.0%
335	50	133	5.3%	58.1%	18.4%	0.9%	0.6%	1.0%	0.3%	1.7%	0.0%	4.8%	2.0%	6.6%	0.2%	0.0%	0.0%	0.0%
336	50	589	4.0%	43.8%	28.9%	0.4%	0.3%	0.4%	0.1%	0.7%	0.1%	9.4%	3.9%	7.9%	0.2%	0.0%	0.0%	0.0%
337	50	610	3.8%	41.2%	30.3%	1.0%	0.7%	1.1%	0.4%	1.8%	0.1%	10.3%	4.3%	4.7%	0.4%	0.0%	0.0%	0.0%
338	50	546	3.9%	43.1%	29.5%	0.4%	0.3%	0.5%	0.2%	0.8%	0.1%	9.0%	3.7%	8.4%	0.2%	0.0%	0.0%	0.0%
339	50	587	3.7%	40.9%	31.0%	0.9%	0.6%	1.1%	0.3%	1.7%	0.1%	10.1%	4.2%	5.0%	0.3%	0.0%	0.0%	0.0%
340	50	351	4.1%	45.0%	24.9%	1.0%	0.7%	1.2%	0.4%	1.9%	0.1%	8.6%	3.6%	8.2%	0.3%	0.0%	0.0%	0.0%
341	50	314	4.2%	45.8%	22.0%	0.5%	0.4%	0.6%	0.2%	1.0%	0.1%	12.0%	5.0%	7.4%	0.7%	0.0%	0.0%	0.0%
342	80	2679	4.6%	50.4%	8.1%	0.6%	0.4%	0.7%	0.2%	1.1%	0.2%	16.8%	7.0%	9.1%	0.7%	0.0%	0.0%	0.0%
343	80	2792	4.8%	52.4%	11.2%	1.1%	0.8%	1.3%	0.4%	2.1%	0.1%	10.4%	4.3%	9.6%	1.6%	0.0%	0.0%	0.0%
346	70	64	3.7%	40.6%	18.8%	2.4%	1.7%	2.9%	0.9%	4.5%	0.1%	10.2%	4.2%	9.3%	0.6%	0.0%	0.0%	0.0%

Traffic Flows and Breakdown by 16 Vehicle Classes (Year 2026)

Link No.	Speed Limit	Total Vehicle	19 - Motorcycles (MC)	01 - Private Cars (PC)	03 - Taxi	14 - Non-franchised Bus <=6.4t	15 - Non-franchised Bus 6.4-15t	16 - Non-franchised Bus >15t	12 - Private Light Bus <=3.5t	13 - Private Light Bus >3.5t	04 - Light Goods Vehicles <=2.5t	05 - Lt Goods Vehicles 2.5-3.5t	06 - Light Goods Vehicles >3.5t	07 - Heavy Goods Vehicles <=15t	08 - Heavy Goods Vehicles >15t	17 - Franchised Bus (SD)	18 - Franchised Bus (DD)	11 - Public Light Buses
	km/hr	1100-1200																
349	70	831	5.0%	54.4%	5.0%	0.5%	0.4%	0.6%	0.2%	0.9%	0.2%	17.1%	7.1%	7.9%	0.8%	0.0%	0.0%	0.0%
350	50	615	3.8%	41.2%	35.0%	1.0%	0.7%	1.2%	0.4%	1.9%	0.1%	7.6%	3.2%	3.8%	0.2%	0.0%	0.0%	0.0%
351	50	618	4.2%	45.9%	30.7%	0.3%	0.2%	0.4%	0.1%	0.6%	0.1%	7.7%	3.2%	6.4%	0.2%	0.0%	0.0%	0.0%
364	50	275	3.8%	41.4%	21.9%	1.1%	0.8%	1.3%	0.4%	2.1%	0.2%	14.8%	6.1%	5.7%	0.3%	0.0%	0.0%	0.0%
365	50	363	4.1%	45.1%	29.7%	0.6%	0.4%	0.7%	0.2%	1.0%	0.1%	10.0%	4.1%	4.0%	0.1%	0.0%	0.0%	0.0%
368	50	900	3.9%	42.8%	10.6%	0.8%	0.6%	1.0%	0.3%	1.5%	0.1%	12.5%	5.2%	6.8%	5.5%	0.1%	5.2%	3.1%
369	50	159	4.2%	46.2%	19.8%	0.8%	0.6%	0.9%	0.3%	1.5%	0.1%	12.3%	5.1%	3.9%	0.6%	0.0%	0.0%	3.7%
370	50	36	1.7%	19.0%	13.0%	0.5%	0.4%	0.6%	0.2%	1.0%	0.2%	19.7%	8.2%	12.9%	4.1%	0.4%	17.9%	0.0%
371	70	1101	2.8%	30.6%	17.2%	0.9%	0.6%	1.0%	0.3%	1.6%	0.2%	18.6%	7.7%	11.7%	3.2%	0.1%	3.5%	0.0%
372	70	2013	3.7%	40.3%	22.8%	0.8%	0.6%	0.9%	0.3%	1.5%	0.1%	13.6%	5.7%	6.8%	1.6%	0.0%	1.3%	0.0%
373	50	196	3.5%	37.9%	13.4%	0.7%	0.5%	0.8%	0.2%	1.2%	0.3%	24.3%	10.1%	6.8%	0.5%	0.0%	0.0%	0.0%
374	50	29	3.2%	35.1%	18.6%	0.6%	0.4%	0.7%	0.2%	1.1%	0.2%	21.2%	8.8%	8.6%	1.3%	0.0%	0.0%	0.0%
375	50	58	3.5%	38.0%	15.4%	0.2%	0.2%	0.3%	0.1%	0.4%	0.1%	11.8%	4.9%	6.2%	0.3%	0.0%	0.0%	18.7%
376	50	454	3.3%	35.9%	16.9%	0.6%	0.5%	0.8%	0.2%	1.2%	0.2%	19.8%	8.2%	11.3%	1.1%	0.0%	0.0%	0.0%
377	50	130	3.7%	41.1%	19.1%	1.0%	0.7%	1.2%	0.4%	1.9%	0.2%	17.0%	7.0%	5.5%	1.2%	0.0%	0.0%	0.0%
378	50	364	4.2%	45.9%	13.9%	0.6%	0.4%	0.7%	0.2%	1.1%	0.2%	17.0%	7.0%	7.0%	0.4%	0.0%	0.0%	1.2%
380	50	153	3.6%	39.4%	19.1%	0.9%	0.7%	1.1%	0.3%	1.7%	0.2%	17.7%	7.3%	6.5%	1.4%	0.0%	0.0%	0.0%
381	50	255	3.2%	35.5%	12.0%	0.6%	0.4%	0.7%	0.2%	1.1%	0.1%	11.0%	4.5%	5.5%	0.8%	0.5%	20.9%	2.8%
382	50	232	3.0%	32.6%	18.0%	0.5%	0.4%	0.6%	0.2%	0.9%	0.1%	9.3%	3.8%	4.9%	0.7%	0.5%	21.4%	3.1%
383	50	2225	3.7%	40.1%	14.7%	0.7%	0.5%	0.8%	0.3%	1.3%	0.1%	12.7%	5.3%	8.4%	1.0%	0.2%	7.7%	2.6%
384	50	1275	2.5%	27.0%	14.9%	0.4%	0.3%	0.5%	0.2%	0.8%	0.2%	16.5%	6.8%	10.0%	1.5%	0.3%	13.2%	4.9%
385	50	1826	3.7%	40.9%	17.4%	0.9%	0.6%	1.0%	0.3%	1.6%	0.2%	16.2%	6.7%	8.8%	1.3%	0.0%	0.0%	0.3%
386	50	1909	3.8%	41.3%	17.3%	0.9%	0.6%	1.0%	0.3%	1.6%	0.2%	16.1%	6.7%	8.7%	1.3%	0.0%	0.0%	0.3%
388	50	287	3.9%	42.9%	17.1%	1.0%	0.7%	1.2%	0.4%	1.8%	0.2%	16.2%	6.7%	6.3%	1.6%	0.0%	0.0%	0.0%
389	50	1038	4.0%	43.5%	20.1%	0.6%	0.4%	0.7%	0.2%	1.1%	0.1%	14.1%	5.9%	8.1%	0.6%	0.0%	0.0%	0.6%
390	50	391	4.5%	49.9%	15.9%	1.0%	0.7%	1.2%	0.4%	1.9%	0.1%	12.5%	5.2%	4.6%	0.4%	0.0%	0.0%	1.5%
391	50	1602	3.8%	42.2%	17.3%	0.7%	0.5%	0.9%	0.3%	1.3%	0.2%	16.4%	6.8%	8.5%	0.8%	0.0%	0.0%	0.4%
394	50	254	2.7%	29.6%	12.9%	0.6%	0.4%	0.6%	0.2%	1.0%	0.3%	24.7%	10.2%	13.5%	3.3%	0.0%	0.0%	0.0%
395	50	214	3.1%	34.5%	15.8%	0.7%	0.5%	0.8%	0.2%	1.3%	0.2%	22.2%	9.2%	9.8%	1.7%	0.0%	0.0%	0.0%
397	50	306	3.3%	36.4%	12.5%	1.0%	0.7%	1.1%	0.4%	1.8%	0.2%	20.3%	8.4%	10.9%	3.0%	0.0%	0.0%	0.0%
398	50	132	3.7%	40.9%	12.5%	0.8%	0.6%	1.0%	0.3%	1.5%	0.2%	22.1%	9.2%	6.1%	1.1%	0.0%	0.0%	0.0%
399	50	612	2.5%	27.8%	16.8%	0.6%	0.4%	0.6%	0.2%	1.0%	0.2%	14.9%	6.2%	8.4%	1.9%	0.3%	14.4%	3.8%
403	50	340	3.8%	41.2%	24.0%	0.6%	0.4%	0.7%	0.2%	1.1%	0.2%	15.9%	6.6%	5.2%	0.1%	0.0%	0.0%	0.0%
405	50	599	4.3%	47.2%	18.2%	1.0%	0.7%	1.1%	0.4%	1.8%	0.1%	13.2%	5.5%	4.0%	0.7%	0.0%	1.4%	0.5%
406	50	187	3.9%	42.8%	28.5%	0.8%	0.6%	1.0%	0.3%	1.6%	0.1%	10.0%	4.1%	6.2%	0.0%	0.0%	0.0%	0.0%
407	50	143	1.2%	12.7%	7.0%	0.2%	0.2%	0.3%	0.1%	0.4%	0.4%	39.8%	16.5%	13.6%	0.1%	0.0%	0.0%	7.6%
408	50	240	3.7%	40.2%	19.3%	0.6%	0.4%	0.7%	0.2%	1.1%	0.1%	13.7%	5.7%	6.9%	1.0%	0.1%	5.0%	1.2%
409	50	406	4.0%	43.8%	20.0%	0.8%	0.5%	0.9%	0.3%	1.4%	0.1%	12.2%	5.0%	7.9%	0.3%	0.0%	2.1%	0.7%
412	70	568	2.7%	29.7%	22.0%	2.3%	1.6%	2.7%	0.8%	4.3%	0.2%	17.1%	7.1%	9.3%	0.1%	0.0%	0.0%	0.0%
413	70	67	1.6%	17.2%	21.9%	4.9%	3.5%	5.8%	1.8%	9.2%	0.2%	18.7%	7.7%	6.8%	0.8%	0.0%	0.0%	0.0%
414	70	1181	3.8%	41.8%	9.7%	1.1%	0.7%	1.2%	0.4%	2.0%	0.2%	16.8%	6.9%	12.9%	0.2%	0.0%	1.0%	1.2%
415	70	501	2.9%	31.4%	22.1%	1.9%	1.4%	2.3%	0.7%	3.6%	0.2%	16.8%	7.0%	9.7%	0.0%	0.0%	0.0%	0.0%
416	70	451	3.0%	33.0%	23.3%	0.7%	0.5%	0.9%	0.3%	1.4%	0.2%	16.2%	6.7%	13.8%	0.1%	0.0%	0.0%	0.0%
417	50	502	2.6%	29.0%	18.5%	0.9%	0.6%	1.1%	0.3%	1.7%	0.1%	9.1%	3.8%	5.1%	0.3%	0.6%	24.2%	2.0%
418	50	563	3.8%	41.4%	18.0%	1.2%	0.9%	1.4%	0.4%	2.3%	0.1%	12.2%	5.0%	4.5%	0.3%	0.2%	6.7%	1.8%
419	50	424	3.7%	40.7%	24.4%	0.4%	0.3%	0.5%	0.1%	0.8%	0.1%	11.9%	4.9%	6.5%	0.6%	0.0%	1.5%	3.6%
420	50	661	3.9%	43.3%	26.2%	0.8%	0.6%	0.9%	0.3%	1.5%	0.1%	8.5%	3.5%	5.1%	0.7%	0.1%	2.8%	1.8%
421	50	2174	3.5%	38.0%	19.9%	0.6%	0.4%	0.7%	0.2%	1.1%	0.1%	12.0%	5.0%	8.5%	0.9%	0.1%	4.0%	5.0%
422	50	1575	3.5%	38.7%	16.3%	1.0%	0.7%	1.2%	0.4%	1.9%	0.1%	12.0%	5.0%	8.2%	0.5%	0.1%	4.1%	6.1%
423	70	2115	3.0%	33.5%	13.1%	0.9%	0.6%	1.0%	0.3%	1.6%	0.2%	21.5%	8.9%	9.7%	1.5%	0.0%	0.7%	3.4%
424	70	2595	4.5%	49.4%	16.3%	0.5%	0.3%	0.6%	0.2%	0.9%	0.1%	11.2%	4.6%	7.3%	0.8%	0.0%	1.8%	1.4%
425	50	1468	3.0%	32.8%	14.6%	0.6%	0.4%	0.7%	0.2%	1.1%	0.1%	14.0%	5.8%	10.4%	1.1%	0.3%	12.3%	2.5%
426	50	832	3.8%	41.6%	12.4%	0.9%	0.6%	1.0%	0.3%	1.6%	0.1%	13.0%	5.4%	12.0%	0.8%	0.1%	3.0%	3.5%
427	50	151	5.2%	57.2%	22.7%	1.1%	0.8%	1.3%	0.4%	2.0%	0.0%	4.3%	1.8%	3.0%	0.3%	0.0%	0.0%	0.0%
429	50	500	2.1%	22.9%	15.5%	0.4%	0.3%	0.4%	0.1%	0.7%	0.2%	15.6%	6.5%	3.9%	0.0%	0.5%	21.3%	9.6%
430	70	190	2.6%	28.0%	10.5%	1.1%	0.8%	1.3%	0.4%	2.0%	0.2%	19.1%	7.9%	8.9%	0.0%	0.4%	16.8%	0.0%
433	50	97	2.5%	28.0%	11.2%	1.2%	0.8%	1.4%	0.4%	2.2%	0.3%	25.9%	10.8%	11.2%	1.0%	0.1%	2.9%	0.0%
434	50	736	3.2%	35.1%	20.2%	1.0%	0.7%	1.2%	0.4%	1.9%	0.2%	17.9%	7.4%	9.9%	0.2%	0.0%	0.4%	0.4%
435	50	655	2.6%	28.5%	18.5%	0.7%	0.5%	0.8%	0.2%	1.2%	0.2%	17.1%	7.1%	8.9%	0.6%	0.1%	5.0%	8.0%
436	50	244	3.0%	32.6%	21.3%	1.1%	0.7%	1.2%	0.4%	2.0%	0.1%	8.2%	3.4%	4.5%	0.1%	0.4%	16.9%	4.2%
437	50	247	2.2%	23.7%	13.1%	0.9%	0.6%	1.1%	0.3%	1.7%	0.1%	11.3%	4.7%	7.0%	0.1%	0.4%	18.7%	14.1%
438	50	340	2.7%	29.7%	23.3%	0.4%	0.3%	0.4%	0.1%	0.7%	0.2%	20.6%	8.5%	10.4%	1.3%	0.0%	0.0%	1.3%
439	50	165	2.9%	32.2%	18.1%	1.6%	1.1%	1.9%	0.6%	3.0%	0.1%	13.2%	5.5%	11.2%	1.6%	0.1%	5.2%	1.8%
440	50	954	2.9%	31.5%	18.0%	0.8%	0.6%	1.0%	0.3%	1.6%	0.2%	23.3%	9.7%	7.8%	0.4%	0.0%	0.0%	1.8%
443	50	270	3.0%	32.7%	20.7%	0.7%	0.5%	0.8%	0.3%	1.3%	0.2%	19.7%	8.2%	5.6%	0.2%	0.0%	0.0%	6.2%
444	50	187	3.5%	38.7%	28.2%	0.4%	0.3%	0.5%	0.2%	0.8%	0.1%	14.2%	5.9%	4.8%	0.4%	0.0%	0.0%	1.9%
445	50	223	3.2%	35.5%	25.2%	0.2%	0.1%	0.2%	0.1%	0.4%	0.1%	10.3%	4.3%	3.1%	0.0%	0.2%	7.0%	10.1%
446	50	499	4.3%	46.8%	22.3%	0.5%	0.3%	0.5%	0.2%	0.9%	0.1%	12.8%	5.3%	4.7%	0.3%	0.0%	0.0%	1.0%
447	50	118	2.6%	28.7%	18.4%	0.7%	0.5%	0.8%	0.2%	1.2%	0.2%	23.9%	9.9%	11.8%	1.0%	0.0%	0.0%	0.0%
448	50	193	3.2%	35.6%	25.2%	0.3%	0.2%	0.4%	0.1%	0.6%	0.2%	16.6%	6.9%	9.8%	0.9%	0.0%	0.0%	0.0%
449	50	174	3.0%	32.5%	28.2%	0.4%	0.3%	0.4%	0.1%	0.7%	0.2%	18.3%	7.6%	7.9%	0.5%	0.0%	0.0%	0.0%
450	50	30	1.7%	19.0%	19.1%	0.1%	0.1%	0.1%	0.0%	0.2%	0.3%	31.7%	13.1%	13.1%	1.3%	0.0%	0.0%	0.0%
451	50	174	3.6%	39.5%	17.7%	1.0%	0.7%	1.2%	0.4%	1.9%	0.2%	16.6%	6.9%	9.5%	0.7%	0.0%	0.0%	0.0%
452	50	195	3.1%	34.1%	33.2%	0.4%	0.3%	0.5%	0.2%	0.8%	0.2%	14.6%	6.0%	6.3%	0.4%	0.0%	0.0%	0.0%
453	50	533	3.7%	40.6%	19.2%	0.3%	0.2%	0.4%	0.1%	0.6%	0.2%	16.9%	7.0%	7.7%	0.7%	0.1%	2.1%	0.0%
454	50	240	4.4%	48.3%	20.6%	0.7%	0.5%	0.8%	0.2%	1.2%	0.1%	13.4%	5.6%	3.6%	0.5%	0.0%	0.0%	0.0%
459	50	323	4.1%	44.8%	12.6%	1.4%	1.0%	1.7%	0.5%	2.7%	0.1%	13.8%	5.7%	6.5%	0.0%	0.0%	0.9%	4.0%
460	50	692	3.8%	41.2%	26.3%	0.8%	0.6%	1.0%	0.3%	1.5%	0.1%	12.4%	5.2%	5.6%	0.2%	0.0%	0.2%	0.7%
461	50	1005	4.3%	46.7%	28.1%	0.5%	0.4%	0.6%	0.2%	1.0%	0.1%	9.9%	4.1%	3.4%	0.1%	0.0%	0.1%	0.5%
468	50	491	2.9%	31.6%	28.5%	0.7%	0.5%	0.8%	0.3%	1.3%	0.1%	14.4%	6.0%	5.9%	0.9%	0.1%	2.9%	3.1%
469	50	474	3.3%	35.9%	19.5%	1.7%	1.2%	2.0%	0.6%	3.2%	0.1%	12.8%	5.3%	4.6%	0.5%	0.0%	1.3%	7.8%
470	50	278	3.2%	34.7%	19.6%	2.4%	1.7%	2.8%	0.9%	4.4%	0.1%	12.7%	5.3%	3.4%	0.3%	0.0%	0.8%	7.8%
473	50	52	4.8%	52.9%	19.2%	1.2%	0.8%	1.4%	0.4%	2.2%	0.1%	6.1%	2.5%	8.1%	0.2%	0.0%	0.0%	0.0%
474	50	133	5.3%	58.1%	18.4%	0.9%	0.6%	1.0%	0.3%	1.7%	0.0%	4.8%	2.0%	6.6%	0.2%	0.0%	0.0%	0.0%
475	50	16	3.0%	33.4%	19.5%	2.1%	1.5%	2.4%	0.8%	3.9%	0.2%	19.4%	8.1%	5.6%	0.2%	0.0%	0.0%	0.0%
476	50	29	4.6%	50.0%	18.1%	1.2%	0.8%	1.4%	0.4%	2.1%	0.1%	11.1%	4.6%	5.4%	0.3%	0.0%	0.0%	0.0%
477	50	35	4.8%	52.7%	18.3%	0.8%	0.6%	1.0%	0.3%	1.5%	0.1%	9.1%	3.8%	6.8%	0.2%	0.0%	0.0%	0.0%
478	50	49	4.1%	45.4%	21.2%	1.8%	1.3%	2.1%	0.6%	3.3%	0.1%	8.2%	3.4%	8.3%	0.2%	0.0%	0.0%	0.0%
479	50	25	4.1%	45.0%	19.0%	1.8%	1.3%	2.1%	0.7%	3.4%	0.1%	12.6%	5.2%	4.5%	0.1%	0.0%	0.0%	0.0%
480	50	23	4.6%	50.2%	17.6%	0.9%	0.6%	1.0%	0.3%	1.6%	0.1%	13.6%	5.6%	3.8%	0.1%	0.0%	0.0%	0.0%
483	50	344	4.0%	43.9%	23.9%	1.1%	0.8%	1.3%	0.4%	2.1%	0.1%	9.3%	3.9%	8.9%	0.3%	0.0%	0.0%	0.0%
484	50	355	4.2%	46.5%	20.4%	0.7%	0.5%	0.8%	0.2%	1.2%	0.1%	12.2%	5.1%	7.4%	0.7%	0.0%	0.0%	0.0%
485	50	438	3.3%	36.7%	12.6%	0.9%	0.7%	1.1%	0.3%	1.7%	0.1%	10.9%	4.5%	4.7%	5.6%	0.3%	11.8%	4.6%
486	50	388	3.5%	38.7%	18.8%	1.0%	0.7%	1.2%	0.4%	1.9%	0.2%	16.3%	6.7%	8.4%	2.1%	0.0%	0.0%	0.0%
487	50	253	4.6%	50.0%	6.8%	0.6%	0.4%	0.7%	0.2%	1.1%	0.1%	11.3%	4.7%	4.6%	0.9%	0.0%	0.0%	14.1%
488	50	75	1.9%	21.0%	7.4%	0.7%	0.5%	0.9%	0.3%	1.4%	0.1%	13.8%	5.7%	3.9%	0.6%	1.0%	40.7%	0.0%
489	50	984	3.2%	35.6%	13.7%	0.8%	0.6%	1.0%	0.3%	1.5%	0.1%	12.3%	5.1%	6.5%	3.8%	0.2%	10.1%	5.1%
490	50	109	0.7%	7.7%	2.9%	0.1%	0.0%	0.1%	0.0%	0.1%	0.0%	2.9%	1.2%	0.5%	0.1%	1.5%	62.9%	19.2%
491	50	601	2.4%	26.9%	12.7%	0.7%	0.5%	0.8%	0.3%	1.3%	0.2%	14.8%	6.1%	6.3%	1.7%	0.4%	15.7%	9.1%
492	50	24	3.8%	42.2%	13.0%	1.4%	1.0%	1.6%	0.5%	2.5%	0.2%	20.2%	8.4%	4.7%	0.4%	0.0%	0.0%	0.0%
493	50	1096	3.3%	36.2%	14.3%	0.9%	0.6%	1.0%	0.3%	1.6%	0.1%	13.4%	5.6%	6.6%	3.6%	0.1%	4.7%	7.6%
494	50	78	5.2%	57.2%	17.0%	0.6%	0.4%	0.7%	0.2%	1.1%	0.1%	9.8%	4.1%	3.3%	0.5%	0.0%	0.0%	0.0%
495	50	75	4.2%	46.0%	18.0%	0.9%	0.7%	1.1%	0.3%	1.7%	0.2%	15.2%	6.3%	4.6%	0.9%	0.0%	0.0%	0.0%
496	50	397	3.6%	39.4%	6.8%	0.5%	0.3%	0.6%	0.2%	0.9%	0.1%	8.2%	3.4%	3.4%	0.6%	0.4%	17.3%	14.3%
497	50	628	2.5%	27.5%	13.0%	0.7%	0.5%	0.8%	0.3%	1.3%	0.2%	15.0%	6.2%	6.3%	1.7%	0.4%	15.0%	8.7%

Traffic Flows and Breakdown by 16 Vehicle Classes (Year 2026)

Link No.	Speed Limit	Total Vehicle	19 - Motorcycles (MC)	01 - Private Cars (PC)	03 - Taxi	14 - Non-franchised Bus <=6.4t	15 - Non-franchised Bus 6.4-15t	16 - Non-franchised Bus >15t	12 - Private Light Bus <=3.5t	13 - Private Light Bus >3.5t	04 - Light Goods Vehicles <=2.5t	05 - Lt Goods Vehicles 2.5-3.5t	06 - Light Goods Vehicles >3.5t	07 - Heavy Goods Vehicles <=15t	08 - Heavy Goods Vehicles >15t	17 - Franchised Bus (SD)	18 - Franchised Bus (DD)	11 - Public Light Buses
	km/hr	1100-1200																
498	50	64	1.8%	19.7%	5.4%	0.5%	0.3%	0.6%	0.2%	0.9%	0.3%	33.5%	13.9%	7.9%	1.3%	0.0%	0.0%	13.6%
499	50	57	4.0%	44.0%	13.9%	0.1%	0.1%	0.1%	0.0%	0.1%	0.2%	14.9%	6.2%	1.2%	0.0%	0.0%	0.0%	15.4%
500	50	114	2.4%	26.2%	8.7%	0.6%	0.4%	0.7%	0.2%	1.1%	0.2%	17.3%	7.2%	3.1%	0.6%	0.2%	10.0%	21.1%
501	50	392	3.3%	36.6%	15.4%	0.9%	0.6%	1.0%	0.3%	1.6%	0.2%	19.8%	8.2%	4.7%	1.2%	0.0%	0.0%	6.1%
502	50	11	2.5%	27.2%	29.0%	0.0%	0.0%	0.0%	0.0%	0.0%	0.3%	29.0%	12.0%	0.0%	0.0%	0.0%	0.0%	0.0%
503	50	214	2.6%	28.5%	9.9%	0.4%	0.3%	0.4%	0.1%	0.7%	0.2%	18.5%	7.7%	7.5%	1.1%	0.3%	12.9%	8.8%
504	50	629	3.6%	39.5%	17.0%	0.6%	0.4%	0.7%	0.2%	1.2%	0.2%	15.9%	6.6%	5.1%	0.6%	0.1%	4.3%	4.0%
505	50	173	3.4%	37.7%	11.0%	0.4%	0.3%	0.5%	0.2%	0.8%	0.2%	22.9%	9.5%	12.0%	1.1%	0.0%	0.0%	0.0%
506	50	223	3.7%	40.1%	12.1%	0.6%	0.4%	0.7%	0.2%	1.1%	0.2%	21.4%	8.8%	9.9%	0.7%	0.0%	0.0%	0.0%
507	50	152	3.6%	39.5%	18.4%	1.0%	0.7%	1.2%	0.4%	1.9%	0.2%	18.5%	7.6%	5.7%	1.3%	0.0%	0.0%	0.0%
508	50	76	3.8%	41.7%	11.8%	0.7%	0.5%	0.8%	0.3%	1.3%	0.2%	19.0%	7.9%	11.4%	0.5%	0.0%	0.0%	0.0%
509	50	237	3.3%	36.7%	17.1%	1.1%	0.8%	1.3%	0.4%	2.1%	0.2%	17.3%	7.2%	6.5%	1.5%	0.0%	0.0%	4.6%
512	50	426	3.1%	33.5%	12.8%	0.6%	0.4%	0.7%	0.2%	1.1%	0.2%	18.8%	7.8%	9.5%	1.0%	0.0%	0.0%	10.4%
513	50	57	4.2%	46.6%	19.0%	0.8%	0.6%	1.0%	0.3%	1.5%	0.2%	15.0%	6.2%	3.8%	0.7%	0.0%	0.0%	0.0%
514	50	403	3.6%	40.0%	7.0%	0.5%	0.3%	0.5%	0.2%	0.8%	0.1%	8.0%	3.3%	3.4%	0.7%	0.4%	17.1%	14.1%
515	50	694	2.7%	29.4%	14.3%	0.7%	0.5%	0.8%	0.2%	1.2%	0.2%	14.6%	6.0%	6.1%	1.6%	0.3%	13.6%	7.9%
516	50	99	3.5%	38.9%	11.7%	0.4%	0.3%	0.5%	0.1%	0.8%	0.1%	11.3%	4.7%	4.0%	0.9%	0.3%	11.4%	11.0%
517	50	289	3.2%	35.1%	18.9%	0.5%	0.3%	0.5%	0.2%	0.9%	0.1%	13.2%	5.5%	7.0%	2.1%	0.1%	4.2%	8.3%
518	50	144	4.4%	48.8%	19.2%	0.5%	0.4%	0.6%	0.2%	0.9%	0.1%	14.2%	5.9%	4.1%	0.6%	0.0%	0.0%	0.0%
519	50	138	3.8%	41.7%	21.4%	1.0%	0.7%	1.2%	0.4%	1.9%	0.1%	14.2%	5.9%	6.1%	1.4%	0.0%	0.0%	0.0%
520	50	506	3.7%	40.1%	9.5%	0.5%	0.4%	0.6%	0.2%	0.9%	0.1%	11.8%	4.9%	4.8%	0.9%	0.3%	12.4%	9.1%
521	50	570	2.8%	31.2%	15.5%	0.8%	0.6%	0.9%	0.3%	1.5%	0.1%	13.3%	5.5%	5.3%	1.2%	0.4%	15.3%	5.1%
522	50	304	4.7%	51.8%	8.5%	0.7%	0.5%	0.8%	0.3%	1.3%	0.1%	13.4%	5.6%	6.1%	1.2%	0.0%	0.0%	5.0%
523	50	54	4.1%	45.5%	19.8%	0.5%	0.4%	0.6%	0.2%	0.9%	0.1%	14.2%	5.9%	6.7%	1.0%	0.0%	0.0%	0.0%
524	50	273	4.6%	50.8%	8.3%	0.7%	0.5%	0.8%	0.2%	1.2%	0.1%	13.2%	5.5%	7.4%	1.9%	0.0%	0.0%	4.8%
525	50	73	4.3%	46.7%	21.5%	0.4%	0.3%	0.5%	0.2%	0.8%	0.1%	9.0%	3.7%	3.9%	0.5%	0.0%	0.0%	7.9%
526	50	207	2.1%	23.5%	11.2%	0.2%	0.1%	0.2%	0.1%	0.4%	0.1%	9.3%	3.8%	2.9%	0.4%	0.7%	30.2%	14.8%
527	50	521	2.7%	30.1%	15.1%	0.8%	0.6%	1.0%	0.3%	1.5%	0.1%	13.2%	5.5%	5.2%	1.2%	0.4%	16.8%	5.6%
528	50	114	0.6%	6.5%	2.8%	0.0%	0.0%	0.0%	0.0%	0.0%	0.0%	2.8%	1.2%	0.8%	0.1%	1.3%	52.5%	31.4%
529	50	943	3.2%	35.2%	16.5%	0.7%	0.5%	0.8%	0.3%	1.3%	0.1%	12.8%	5.3%	5.6%	1.2%	0.3%	11.4%	4.9%
530	50	247	2.5%	27.3%	11.0%	0.9%	0.6%	1.0%	0.3%	1.6%	0.1%	8.2%	3.4%	3.4%	0.6%	0.6%	24.1%	14.4%
531	50	943	3.2%	35.2%	16.5%	0.7%	0.5%	0.8%	0.3%	1.3%	0.1%	12.8%	5.3%	5.6%	1.2%	0.3%	11.4%	4.9%
532	50	90	4.3%	47.7%	13.7%	0.3%	0.2%	0.3%	0.1%	0.5%	0.2%	16.5%	6.8%	8.9%	0.6%	0.0%	0.0%	0.0%
533	50	212	4.1%	44.8%	20.8%	1.0%	0.7%	1.2%	0.4%	1.8%	0.1%	13.4%	5.6%	5.0%	1.1%	0.0%	0.0%	0.0%
534	50	251	2.5%	27.5%	11.1%	0.9%	0.6%	1.0%	0.3%	1.6%	0.1%	8.4%	3.5%	3.5%	0.6%	0.6%	23.8%	14.2%
535	50	948	3.3%	35.7%	17.3%	0.7%	0.5%	0.8%	0.3%	1.3%	0.1%	12.1%	5.0%	5.4%	1.2%	0.3%	11.3%	4.8%
536	50	432	3.7%	40.3%	18.6%	0.6%	0.4%	0.7%	0.2%	1.1%	0.1%	12.1%	5.0%	4.3%	0.6%	0.1%	6.2%	5.9%
537	50	213	1.7%	19.1%	7.0%	0.4%	0.3%	0.4%	0.1%	0.7%	0.1%	8.1%	3.4%	3.1%	0.3%	0.8%	35.0%	19.4%
538	50	831	3.0%	32.8%	16.0%	0.8%	0.5%	0.9%	0.3%	1.4%	0.1%	14.3%	5.9%	6.4%	1.5%	0.3%	11.4%	4.5%
539	50	322	1.7%	18.4%	4.6%	0.3%	0.2%	0.3%	0.1%	0.5%	0.1%	12.8%	5.3%	5.9%	1.1%	0.8%	35.5%	12.4%
540	50	869	3.1%	33.6%	17.4%	0.5%	0.3%	0.5%	0.2%	0.9%	0.1%	10.9%	4.5%	6.7%	1.8%	0.3%	12.9%	6.3%
543	50	475	2.8%	31.2%	9.0%	0.6%	0.4%	0.7%	0.2%	1.2%	0.1%	9.4%	3.9%	6.6%	0.7%	0.6%	24.1%	8.4%
544	50	869	3.1%	33.6%	17.4%	0.5%	0.3%	0.5%	0.2%	0.9%	0.1%	10.9%	4.5%	6.7%	1.8%	0.3%	12.9%	6.3%
545	50	475	2.8%	31.2%	9.0%	0.6%	0.4%	0.7%	0.2%	1.2%	0.1%	9.4%	3.9%	6.6%	0.7%	0.6%	24.1%	8.4%
546	50	687	2.7%	30.0%	16.5%	0.5%	0.3%	0.6%	0.2%	0.9%	0.1%	10.8%	4.5%	6.6%	1.7%	0.4%	16.3%	7.9%
547	50	955	2.9%	31.4%	17.1%	0.4%	0.3%	0.5%	0.2%	0.8%	0.1%	11.4%	4.7%	6.5%	1.4%	0.3%	11.7%	10.3%
548	50	96	5.1%	56.1%	21.6%	0.7%	0.5%	0.8%	0.3%	1.3%	0.1%	6.5%	2.7%	3.9%	0.3%	0.0%	0.0%	0.0%
549	50	818	3.5%	38.2%	12.3%	0.7%	0.5%	0.8%	0.2%	1.3%	0.1%	11.0%	4.5%	6.0%	0.7%	0.4%	15.0%	4.9%
550	50	982	2.9%	31.8%	16.7%	0.5%	0.4%	0.6%	0.2%	1.0%	0.1%	11.7%	4.9%	6.8%	1.3%	0.3%	12.3%	8.5%
551	50	590	3.4%	37.5%	12.4%	0.6%	0.4%	0.7%	0.2%	1.1%	0.1%	7.3%	3.0%	5.1%	0.2%	0.5%	20.8%	6.8%
552	50	919	2.8%	30.9%	16.8%	0.5%	0.4%	0.6%	0.2%	1.0%	0.1%	12.6%	5.2%	7.6%	1.4%	0.3%	13.1%	6.4%
553	50	11	2.5%	27.2%	29.0%	0.0%	0.0%	0.0%	0.0%	0.0%	0.3%	29.0%	12.0%	0.1%	0.0%	0.0%	0.0%	0.0%
554	50	142	2.4%	26.7%	10.3%	0.4%	0.3%	0.5%	0.1%	0.8%	0.1%	14.3%	5.9%	10.8%	1.3%	0.0%	0.0%	26.1%
555	50	1034	3.7%	40.5%	13.7%	0.5%	0.4%	0.6%	0.2%	1.0%	0.1%	8.3%	3.5%	5.1%	0.3%	0.4%	16.6%	5.0%
556	50	887	2.7%	30.1%	16.7%	0.5%	0.4%	0.6%	0.2%	1.0%	0.1%	12.7%	5.3%	7.7%	1.4%	0.3%	13.6%	6.6%
557	50	1034	3.7%	40.5%	13.7%	0.5%	0.4%	0.6%	0.2%	1.0%	0.1%	8.3%	3.5%	5.1%	0.3%	0.4%	16.6%	5.0%
558	50	1279	2.5%	26.9%	14.8%	0.4%	0.3%	0.5%	0.2%	0.8%	0.2%	16.4%	6.8%	10.0%	1.5%	0.3%	13.5%	4.9%
559	50	369	5.1%	56.3%	13.5%	0.7%	0.5%	0.8%	0.2%	1.3%	0.1%	10.8%	4.5%	5.0%	1.2%	0.0%	0.0%	0.0%
560	50	353	4.2%	45.9%	20.1%	0.6%	0.4%	0.7%	0.2%	1.1%	0.1%	12.1%	5.0%	6.7%	1.3%	0.0%	0.0%	1.6%
561	50	772	4.3%	47.5%	19.9%	0.5%	0.4%	0.6%	0.2%	1.0%	0.1%	11.1%	4.6%	5.1%	0.9%	0.0%	1.1%	2.7%
562	50	604	4.6%	51.0%	13.8%	0.7%	0.5%	0.8%	0.3%	1.3%	0.1%	11.5%	4.8%	5.3%	1.2%	0.0%	1.4%	2.5%
563	50	637	5.1%	56.2%	16.4%	0.7%	0.5%	0.9%	0.3%	1.4%	0.1%	9.0%	3.7%	4.0%	0.9%	0.0%	0.0%	0.7%
564	50	485	4.0%	44.1%	20.5%	0.5%	0.4%	0.6%	0.2%	0.9%	0.1%	12.9%	5.4%	7.0%	1.2%	0.0%	0.0%	2.1%
565	50	231	3.8%	41.9%	17.0%	0.8%	0.6%	1.0%	0.3%	1.6%	0.1%	12.6%	5.2%	5.8%	1.0%	0.1%	3.7%	4.7%
566	50	551	4.9%	54.3%	20.8%	0.7%	0.5%	0.8%	0.3%	1.3%	0.1%	7.2%	3.0%	2.2%	0.3%	0.0%	1.5%	2.0%
567	50	30	5.0%	55.0%	20.5%	0.5%	0.4%	0.6%	0.2%	0.9%	0.1%	10.6%	4.4%	1.8%	0.1%	0.0%	0.0%	0.0%
568	50	123	2.6%	28.0%	8.5%	0.8%	0.5%	0.9%	0.3%	1.4%	0.2%	24.1%	10.0%	10.8%	1.9%	0.0%	0.0%	10.1%
569	50	13	2.1%	23.6%	25.2%	0.4%	0.3%	0.5%	0.1%	0.7%	0.3%	25.2%	10.4%	9.8%	1.4%	0.0%	0.0%	0.0%
570	50	17	3.2%	35.0%	18.9%	1.1%	0.7%	1.2%	0.4%	2.0%	0.2%	18.8%	7.8%	8.4%	2.3%	0.0%	0.0%	0.0%
571	50	284	3.2%	35.0%	18.5%	0.4%	0.3%	0.4%	0.1%	0.7%	0.1%	13.2%	5.5%	6.3%	0.7%	0.0%	0.0%	15.6%
572	50	35	1.4%	15.9%	9.1%	0.3%	0.2%	0.4%	0.1%	0.6%	0.2%	18.3%	7.6%	8.6%	2.0%	0.0%	0.0%	35.1%
573	50	262	3.0%	32.7%	17.3%	0.2%	0.2%	0.3%	0.1%	0.5%	0.1%	12.4%	5.2%	5.8%	0.6%	0.0%	0.0%	21.7%
574	50	161	2.7%	30.0%	10.4%	0.7%	0.5%	0.8%	0.3%	1.3%	0.2%	23.1%	9.6%	10.7%	1.9%	0.0%	0.0%	7.7%
575	50	18	4.0%	44.3%	17.7%	0.4%	0.3%	0.5%	0.2%	0.8%	0.2%	17.7%	7.3%	5.4%	1.0%	0.0%	0.0%	0.0%
576	50	196	3.1%	34.5%	11.1%	0.8%	0.6%	0.9%	0.3%	1.5%	0.2%	19.8%	8.2%	9.4%	1.7%	0.0%	0.0%	7.8%
577	50	23	1.2%	12.8%	13.7%	0.0%	0.0%	0.0%	0.0%	0.0%	0.1%	13.6%	5.7%	0.0%	0.0%	0.0%	0.0%	52.9%
578	50	49	3.2%	35.3%	11.4%	0.7%	0.5%	0.8%	0.2%	1.3%	0.1%	12.5%	5.2%	5.9%	0.6%	0.0%	0.0%	22.2%
579	50	11	2.4%	26.2%	28.0%	0.4%	0.3%	0.5%	0.1%	0.7%	0.3%	28.0%	11.6%	1.5%	0.0%	0.0%	0.0%	0.0%
580	50	31	2.7%	29.3%	10.3%	0.2%	0.2%	0.3%	0.1%	0.4%	0.1%	10.3%	4.3%	1.8%	0.1%	0.0%	0.0%	39.9%
581	50	30	1.7%	18.9%	10.5%	0.5%	0.4%	0.6%	0.2%	1.0%	0.2%	15.3%	6.3%	8.4%	0.3%	0.0%	0.0%	35.8%
582	50	446	4.1%	45.4%	15.9%	0.3%	0.2%	0.4%	0.1%	0.6%	0.2%	15.2%	6.3%	9.7%	0.6%	0.0%	0.0%	1.0%
583	50	424	4.1%	45.1%	15.9%	0.3%	0.2%	0.3%	0.1%	0.5%	0.2%	15.9%	6.6%	10.1%	0.6%	0.0%	0.0%	0.0%
584	50	424	4.1%	45.1%	15.9%	0.3%	0.2%	0.3%	0.1%	0.5%	0.2%	15.9%	6.6%	10.1%	0.6%	0.0%	0.0%	0.0%
585	50	797	3.7%	40.6%	18.5%	0.6%	0.4%	0.7%	0.2%	1.1%	0.2%	17.1%	7.1%	9.2%	0.8%	0.0%	0.0%	0.0%
586	50	596	3.6%	39.7%	12.0%	0.4%	0.3%	0.5%	0.1%	0.8%	0.2%	20.9%	8.7%	11.8%	1.0%	0.0%	0.0%	0.0%
587	50	166	3.8%	42.2%	34.7%	1.8%	1.3%	2.2%	0.7%	3.4%	0.1%	5.7%	2.3%	1.6%	0.2%	0.0%	0.0%	0.0%
588	70	1847	3.7%	40.2%	21.7%	0.7%	0.5%	0.8%	0.3%	1.3%	0.1%	14.4%	5.9%	7.2%	1.7%	0.0%	1.4%	0.0%
589	70	950	2.7%	30.0%	16.6%	0.8%	0.6%	1.0%	0.3%	1.6%	0.2%	18.7%	7.7%	12.1%	3.4%	0.1%	4.1%	0.0%
590	70	1847	3.7%	40.2%	21.7%	0.7%	0.5%	0.8%	0.3%	1.3%	0.1%	14.4%	5.9%	7.2%	1.7%	0.0%	1.4%	0.0%
591	70	1614	3.0%	32.4%	16.5%	0.8%	0.6%	1.0%	0.3%	1.6%	0.2%	18.7%	7.8%	11.1%	2.6%	0.1%	3.3%	0.0%
594	50	465	2.6%	28.1%	10.8%	0.4%	0.3%	0.4%	0.1%	0.7%	0.2%	15.4%	6.4%	7.7%	0.6%	0.4%	16.0%	10.0%
595	50	711	2.9%	32.3%	16.4%	0.7%	0.5%	0.8%	0.3%	1.3%	0.2%	15.2%	6.3%	7.3%	1.5%	0.3%	13.4%	0.5%
596	50	391	2.5%	27.9%	10.4%	0.3%	0.2%	0.4%	0.1%	0.6%	0.2%	14.6%	6.0%	7.8%	0.5%	0.5%	19.1%	9.1%
597	50	992	3.0%	33.0%	18.1%	0.7%	0.5%	0.8%	0.2%	1.2%	0.2%	15.6%	6.5%	8.6%	1.4%	0.2%	9.6%	0.4%
598	50	568	3.0%	32.9%	11.3%	0.5%	0.3%	0.5%	0.2%	0.8%	0.2%	17.7%	7.3%	9.5%	0.6%	0.2%	8.6%	6.3%
599	50	632	2.9%	32.3%	21.8%	0.5%	0.4%	0.6%	0.2%	1.0%	0.2%	14.9%	6.2%	8.7%	1.3%	0.2%	8.2%	0.6%
600	50	511	3.6%	39.6%	24.2%	0.4%	0.3%	0.5%	0.2%	0.8%	0.1%	14.0%	5.8%	9.7%	0.7%	0.0%	0.0%	0.0%
601	50	564	3.4%	37.0%	24.8%	0.5%	0.4%	0.6%	0.2%	0.9%	0.2%	15.7%	6.5%	9.0%	0.9%	0.0%	0.0%	0.0%
602	50	355	3.1%	33.6%	20.3%	0.6%	0.4%	0.7%	0.2%	1.1%	0.2%	17.4%	7.2%	10.9%	1.3%	0.0%	0.0%	3.1%
603	50	13	2.1%	22.7%	24.3%	3.1%	2.2%	3.6%	1.1%	5.7%	0.3%	24.3%	10.1%	0.4%	0.1%	0.0%	0.0%	0.0%
604	50	551	3.2%	35.3%	17.4%	0.7%	0.5%	0.9%	0.3%	1.4%	0.2%	18.8%	7.8%	10.5%	1.2%	0.0%	0.0%	2.0%
605	50	538	3.3%	36.1%	17.8%	0.7%	0.5%	0.8%	0.2%	1.3%	0.2%	19.2%	8.0%	10.7%	1.3%	0.0%	0.0%	0.0%
606	50	69	3.8%	41.9%	14.9%	1.1%	0.8%	1.3%	0.4%	2.0%	0.2%	19.7%	8.2%	5.3%	0.5%	0.0%	0.0%	0.0%
607	50	11	2.5%	27.2%	29.0%	0.0%	0.0%	0.0%	0.0%	0.0%	0.3%	29.0%	12.0%	0.0%	0.0%	0.0%	0.0%	0.0%
608	50	708	3.1%	34.0%	11.6%	0.6%	0.4%	0.7%	0.2%	1.1%	0.1%	10.9%	4.5%	4.4%	1.1%	0.6%	24.3%	2.3%

Traffic Flows and Breakdown by 16 Vehicle Classes (Year 2026)

Link No.	Speed Limit	Total Vehicle	19 - Motorcycles (MC)	01 - Private Cars (PC)	03 - Taxi	14 - Non-franchised Bus <=6.4t	15 - Non-franchised Bus 6.4-15t	16 - Non-franchised Bus >15t	12 - Private Light Bus <=3.5t	13 - Private Light Bus >3.5t	04 - Light Goods Vehicles <=2.5t	05 - Lt Goods Vehicles 2.5-3.5t	06 - Light Goods Vehicles >3.5t	07 - Heavy Goods Vehicles <=15t	08 - Heavy Goods Vehicles >15t	17 - Franchised Bus (SD)	18 - Franchised Bus (DD)	11 - Public Light Buses
	km/hr	1100-1200																
609	50	1184	2.9%	31.6%	16.7%	0.3%	0.2%	0.4%	0.1%	0.6%	0.1%	13.2%	5.5%	8.5%	0.9%	0.3%	12.9%	5.8%
610	50	1607	2.9%	31.8%	15.8%	0.4%	0.3%	0.5%	0.2%	0.8%	0.1%	12.9%	5.4%	7.5%	0.8%	0.3%	13.7%	6.5%
611	50	737	1.9%	20.7%	12.7%	0.5%	0.3%	0.5%	0.2%	0.8%	0.1%	11.3%	4.7%	6.6%	0.3%	0.6%	25.9%	12.8%
612	70	632	3.3%	35.9%	16.0%	0.8%	0.5%	0.9%	0.3%	1.4%	0.2%	14.9%	6.2%	4.3%	0.3%	0.0%	0.7%	14.5%
613	70	956	3.6%	39.1%	22.6%	1.1%	0.8%	1.3%	0.4%	2.1%	0.1%	13.8%	5.7%	6.1%	1.0%	0.0%	0.4%	1.7%
614	70	956	3.6%	39.1%	22.6%	1.1%	0.8%	1.3%	0.4%	2.1%	0.1%	13.8%	5.7%	6.1%	1.0%	0.0%	0.4%	1.7%
615	70	632	3.3%	35.9%	16.0%	0.8%	0.5%	0.9%	0.3%	1.4%	0.2%	14.9%	6.2%	4.3%	0.3%	0.0%	0.7%	14.5%
617	50	950	3.1%	34.4%	10.4%	0.9%	0.6%	1.0%	0.3%	1.7%	0.1%	11.9%	4.9%	5.7%	0.3%	0.5%	21.4%	2.6%
618	70	1177	4.1%	44.5%	18.0%	0.4%	0.3%	0.4%	0.1%	0.7%	0.2%	14.6%	6.1%	6.5%	0.8%	0.0%	0.0%	3.3%
619	50	1821	3.4%	37.7%	14.3%	0.7%	0.5%	0.8%	0.2%	1.3%	0.1%	13.0%	5.4%	6.9%	0.7%	0.3%	12.8%	1.9%
620	50	1259	3.8%	42.3%	15.2%	0.7%	0.5%	0.8%	0.3%	1.3%	0.1%	14.1%	5.8%	8.0%	0.7%	0.1%	3.4%	2.8%
621	50	623	3.8%	41.4%	13.7%	0.7%	0.5%	0.8%	0.2%	1.3%	0.1%	10.6%	4.4%	3.9%	1.0%	0.2%	9.1%	8.4%
622	50	1363	3.9%	42.8%	15.4%	0.7%	0.5%	0.8%	0.3%	1.3%	0.1%	14.0%	5.8%	7.8%	0.7%	0.1%	3.2%	2.6%
623	50	1298	3.9%	42.7%	15.6%	0.7%	0.5%	0.8%	0.2%	1.2%	0.1%	14.0%	5.8%	7.8%	0.8%	0.1%	3.3%	2.5%
624	50	1034	3.7%	40.9%	15.9%	0.5%	0.3%	0.6%	0.2%	0.9%	0.2%	14.8%	6.1%	7.9%	0.9%	0.1%	4.2%	3.1%
625	50	929	3.4%	37.8%	14.0%	0.6%	0.4%	0.7%	0.2%	1.2%	0.1%	10.3%	4.3%	3.6%	0.7%	0.1%	6.1%	16.3%
627	50	623	3.8%	41.4%	13.7%	0.7%	0.5%	0.8%	0.2%	1.3%	0.1%	10.6%	4.4%	3.9%	1.0%	0.2%	9.1%	8.4%
628	50	306	2.8%	30.5%	14.5%	0.5%	0.4%	0.6%	0.2%	1.0%	0.1%	9.9%	4.1%	3.0%	0.1%	0.0%	0.0%	32.3%
629	70	1177	4.1%	44.5%	18.0%	0.4%	0.3%	0.4%	0.1%	0.7%	0.2%	14.6%	6.1%	6.5%	0.8%	0.0%	0.0%	3.3%
630	70	1710	3.5%	38.2%	17.5%	0.7%	0.5%	0.9%	0.3%	1.3%	0.2%	16.3%	6.8%	7.1%	1.0%	0.0%	0.0%	5.8%
631	50	299	3.9%	42.6%	14.8%	1.0%	0.7%	1.2%	0.4%	1.9%	0.1%	11.6%	4.8%	4.6%	0.9%	0.2%	7.8%	3.4%
632	50	442	3.6%	39.8%	13.9%	0.8%	0.6%	0.9%	0.3%	1.5%	0.1%	13.7%	5.7%	4.3%	0.7%	0.2%	8.0%	5.8%
633	50	118	2.4%	26.5%	11.5%	0.4%	0.3%	0.4%	0.1%	0.7%	0.2%	15.3%	6.3%	5.9%	1.1%	0.5%	19.8%	8.6%
634	50	393	3.5%	38.4%	13.4%	0.7%	0.5%	0.8%	0.3%	1.3%	0.2%	15.1%	6.3%	4.8%	0.8%	0.2%	9.0%	4.6%
640	50	123	4.3%	46.8%	20.5%	0.9%	0.7%	1.1%	0.3%	1.7%	0.1%	13.3%	5.5%	4.2%	0.5%	0.0%	0.0%	0.0%
641	50	225	3.9%	43.1%	19.1%	0.8%	0.6%	0.9%	0.3%	1.5%	0.2%	14.7%	6.1%	4.6%	0.3%	0.0%	0.0%	3.9%
642	50	535	3.2%	35.4%	14.9%	0.7%	0.5%	0.8%	0.3%	1.3%	0.1%	14.4%	6.0%	5.0%	0.6%	0.0%	0.0%	16.7%
643	50	687	3.3%	36.1%	16.2%	0.7%	0.5%	0.8%	0.3%	1.3%	0.2%	14.9%	6.2%	5.6%	0.9%	0.0%	0.0%	13.0%
644	50	462	3.0%	32.7%	14.8%	0.7%	0.5%	0.8%	0.2%	1.3%	0.2%	14.9%	6.2%	6.1%	1.2%	0.0%	0.0%	17.5%
645	50	240	3.2%	35.6%	16.8%	0.8%	0.6%	0.9%	0.3%	1.5%	0.2%	19.8%	8.2%	8.7%	2.1%	0.0%	0.0%	1.2%
646	50	70	3.2%	35.6%	18.3%	0.4%	0.3%	0.5%	0.2%	0.8%	0.2%	21.2%	8.8%	9.3%	1.1%	0.0%	0.0%	0.0%
647	50	330	2.5%	27.6%	9.4%	0.7%	0.5%	0.8%	0.3%	1.3%	0.2%	20.5%	8.5%	11.2%	0.4%	0.1%	2.6%	13.4%
648	50	649	2.7%	29.7%	12.8%	1.0%	0.7%	1.1%	0.3%	1.8%	0.2%	19.2%	7.9%	9.1%	0.2%	0.0%	1.3%	12.0%
649	50	574	2.9%	32.1%	14.0%	1.1%	0.8%	1.3%	0.4%	2.0%	0.2%	20.8%	8.6%	9.8%	0.3%	0.0%	1.5%	4.3%
650	50	553	2.7%	29.7%	13.9%	1.3%	0.9%	1.5%	0.5%	2.4%	0.2%	22.1%	9.2%	8.0%	0.1%	0.0%	1.5%	5.9%
651	50	181	3.4%	37.2%	13.9%	0.2%	0.2%	0.3%	0.1%	0.4%	0.2%	20.9%	8.7%	13.9%	0.6%	0.0%	0.0%	0.0%
652	50	159	2.7%	29.6%	13.4%	0.9%	0.7%	1.1%	0.3%	1.7%	0.3%	25.6%	10.6%	8.0%	0.1%	0.0%	0.0%	5.0%
653	50	115	5.1%	55.9%	17.9%	0.9%	0.6%	1.1%	0.3%	1.7%	0.1%	8.7%	3.6%	3.8%	0.3%	0.0%	0.0%	0.0%
654	50	13	2.4%	26.5%	24.6%	0.4%	0.3%	0.5%	0.1%	0.7%	0.3%	24.6%	10.2%	7.1%	2.3%	0.0%	0.0%	0.0%
657	50	135	4.9%	53.8%	17.8%	1.0%	0.7%	1.1%	0.3%	1.8%	0.1%	10.8%	4.5%	2.9%	0.3%	0.0%	0.0%	0.0%
658	50	122	4.6%	50.0%	22.3%	0.5%	0.3%	0.6%	0.2%	0.9%	0.1%	12.1%	5.0%	3.2%	0.2%	0.0%	0.0%	0.0%
659	50	107	5.2%	57.1%	18.7%	1.1%	0.8%	1.3%	0.4%	2.0%	0.1%	6.3%	2.6%	4.3%	0.2%	0.0%	0.0%	0.0%
660	50	39	4.4%	48.0%	20.5%	2.0%	1.4%	2.3%	0.7%	3.7%	0.1%	8.3%	3.4%	5.1%	0.2%	0.0%	0.0%	0.0%
661	50	367	3.6%	39.0%	18.3%	0.9%	0.6%	1.0%	0.3%	1.7%	0.1%	14.0%	5.8%	10.2%	0.9%	0.1%	3.3%	0.0%
662	50	353	4.1%	45.4%	24.0%	0.9%	0.6%	1.0%	0.3%	1.6%	0.1%	9.4%	3.9%	8.4%	0.2%	0.0%	0.0%	0.0%
665	70	112	4.5%	48.9%	18.2%	1.6%	1.1%	1.9%	0.6%	3.0%	0.1%	9.3%	3.9%	5.9%	0.9%	0.0%	0.0%	0.0%
669	70	682	2.9%	31.9%	21.3%	1.3%	0.9%	1.5%	0.5%	2.4%	0.2%	15.9%	6.6%	9.6%	2.5%	0.1%	2.4%	0.0%
670	50	504	2.8%	31.1%	22.5%	0.7%	0.5%	0.8%	0.2%	1.3%	0.2%	16.7%	6.9%	10.1%	3.0%	0.1%	3.2%	0.0%
671	70	178	3.1%	34.0%	18.0%	3.1%	2.2%	3.6%	1.1%	5.7%	0.1%	13.9%	5.7%	8.3%	1.2%	0.0%	0.0%	0.0%
672	70	290	3.6%	39.8%	18.1%	2.5%	1.8%	2.9%	0.9%	4.7%	0.1%	12.1%	5.0%	7.4%	1.1%	0.0%	0.0%	0.0%
674	50	1090	4.5%	49.0%	19.2%	0.7%	0.5%	0.9%	0.3%	1.4%	0.1%	12.4%	5.2%	4.2%	0.3%	0.0%	1.1%	0.3%
675	50	342	4.1%	44.5%	22.4%	0.8%	0.5%	0.9%	0.3%	1.4%	0.1%	11.7%	4.8%	3.6%	0.4%	0.1%	3.5%	0.9%
676	50	89	4.8%	52.6%	20.2%	1.1%	0.8%	1.3%	0.4%	2.0%	0.1%	9.9%	4.1%	2.6%	0.2%	0.0%	0.0%	0.0%
677	50	66	4.6%	50.7%	23.1%	0.6%	0.4%	0.7%	0.2%	1.2%	0.1%	10.6%	4.4%	3.0%	0.1%	0.0%	0.0%	0.0%
678	50	201	3.2%	34.6%	16.4%	0.7%	0.5%	0.8%	0.2%	1.2%	0.2%	22.0%	9.1%	9.9%	1.2%	0.0%	0.0%	0.0%
679	50	177	3.3%	35.7%	20.2%	0.1%	0.1%	0.2%	0.0%	0.3%	0.2%	16.9%	7.0%	14.9%	1.1%	0.0%	0.0%	0.0%
680	50	213	3.7%	40.1%	14.0%	0.5%	0.3%	0.5%	0.2%	0.9%	0.1%	12.7%	5.3%	5.0%	0.7%	0.0%	0.0%	16.1%
681	50	323	3.9%	42.7%	15.7%	0.4%	0.3%	0.5%	0.1%	0.7%	0.2%	15.8%	6.5%	10.3%	0.5%	0.0%	0.0%	2.5%
682	50	74	3.1%	34.2%	34.9%	0.3%	0.2%	0.4%	0.1%	0.6%	0.1%	14.1%	5.8%	5.1%	1.0%	0.0%	0.0%	0.0%
683	50	138	2.7%	29.3%	14.9%	1.2%	0.8%	1.4%	0.4%	2.2%	0.2%	23.2%	9.6%	11.8%	0.1%	0.0%	0.0%	2.1%
684	50	145	4.6%	50.8%	19.6%	0.7%	0.5%	0.8%	0.3%	1.3%	0.1%	11.6%	4.8%	4.2%	0.7%	0.0%	0.0%	0.0%
685	50	278	3.4%	37.7%	17.2%	0.5%	0.4%	0.6%	0.2%	1.0%	0.2%	19.8%	8.2%	9.3%	1.3%	0.0%	0.0%	0.0%
686	50	520	2.7%	29.2%	12.2%	0.4%	0.3%	0.5%	0.2%	0.8%	0.2%	20.4%	8.4%	13.9%	0.7%	0.0%	1.6%	8.5%
687	50	154	2.5%	27.2%	26.7%	0.4%	0.3%	0.5%	0.1%	0.7%	0.2%	22.6%	9.4%	9.4%	0.1%	0.0%	0.0%	0.0%
688	50	136	4.0%	44.1%	24.9%	0.8%	0.5%	0.9%	0.3%	1.4%	0.1%	10.9%	4.5%	4.9%	0.0%	0.1%	2.6%	0.0%
689	50	371	4.4%	48.8%	17.9%	0.7%	0.5%	0.8%	0.2%	1.3%	0.1%	11.0%	4.6%	4.2%	0.3%	0.1%	2.3%	2.9%
690	50	371	4.4%	48.7%	17.8%	0.7%	0.5%	0.8%	0.3%	1.3%	0.1%	11.0%	4.5%	4.2%	0.3%	0.1%	2.3%	2.9%
691	50	329	3.2%	34.8%	25.3%	0.6%	0.4%	0.7%	0.2%	1.1%	0.2%	17.5%	7.2%	7.6%	0.2%	0.0%	1.1%	0.0%
692	50	329	3.2%	34.8%	25.3%	0.6%	0.4%	0.7%	0.2%	1.1%	0.2%	17.5%	7.2%	7.6%	0.2%	0.0%	1.1%	0.0%
693	50	190	3.1%	34.2%	7.8%	0.4%	0.3%	0.4%	0.1%	0.7%	0.3%	30.1%	12.5%	9.3%	0.9%	0.0%	0.0%	0.0%
695	50	435	2.7%	30.1%	23.7%	0.5%	0.4%	0.6%	0.2%	1.0%	0.2%	22.0%	9.1%	8.4%	0.1%	0.0%	0.8%	0.0%
696	50	11	2.5%	27.2%	29.0%	0.0%	0.0%	0.0%	0.0%	0.0%	0.3%	29.0%	12.0%	0.0%	0.0%	0.0%	0.0%	0.0%
697	50	171	3.7%	40.6%	18.5%	0.7%	0.5%	0.8%	0.3%	1.3%	0.1%	10.7%	4.4%	8.7%	0.4%	0.2%	7.5%	1.7%
698	70	484	3.4%	37.2%	5.6%	0.7%	0.5%	0.8%	0.2%	1.2%	0.2%	22.3%	9.2%	15.6%	0.1%	0.1%	2.9%	0.0%
699	50	196	0.1%	1.5%	1.6%	0.0%	0.0%	0.0%	0.0%	0.0%	0.0%	1.6%	0.7%	0.0%	0.0%	2.1%	87.1%	5.2%
700	70	2114	3.2%	34.7%	21.1%	0.6%	0.4%	0.6%	0.2%	1.0%	0.1%	12.4%	5.1%	5.5%	0.4%	0.1%	5.6%	9.0%
701	70	714	3.3%	36.5%	10.3%	1.3%	0.9%	1.5%	0.5%	2.4%	0.2%	19.2%	8.0%	10.4%	0.9%	0.1%	2.5%	2.0%
702	70	2141	3.2%	34.8%	21.7%	0.6%	0.4%	0.7%	0.2%	1.1%	0.1%	12.1%	5.0%	5.3%	0.4%	0.1%	5.5%	8.9%
704	70	2248	2.8%	30.8%	17.4%	0.4%	0.3%	0.5%	0.1%	0.7%	0.1%	13.3%	5.5%	7.3%	0.3%	0.3%	11.8%	8.4%
705	70	2671	3.0%	32.4%	18.5%	0.4%	0.3%	0.5%	0.1%	0.7%	0.1%	13.0%	5.4%	7.2%	0.3%	0.2%	10.2%	7.7%
706	70	1622	2.7%	29.8%	20.1%	0.4%	0.3%	0.5%	0.2%	0.8%	0.2%	16.3%	6.7%	6.4%	0.9%	0.1%	4.8%	9.7%
712	50	546	3.5%	39.0%	21.1%	2.0%	1.4%	2.3%	0.7%	3.7%	0.1%	11.2%	4.6%	8.5%	0.7%	0.0%	0.5%	0.5%
713	50	30	1.6%	18.0%	16.4%	0.3%	0.2%	0.3%	0.1%	0.5%	0.1%	10.6%	4.4%	5.2%	0.9%	1.0%	40.3%	0.0%
714	50	33	2.6%	28.5%	20.5%	0.6%	0.4%	0.7%	0.2%	1.1%	0.2%	21.2%	8.8%	12.2%	3.1%	0.0%	0.0%	0.0%
715	50	24	2.3%	25.2%	24.0%	0.4%	0.3%	0.5%	0.1%	0.8%	0.2%	22.2%	9.2%	12.1%	2.7%	0.0%	0.0%	0.0%
716	50	129	2.8%	30.3%	24.0%	0.4%	0.3%	0.4%	0.1%	0.7%	0.1%	12.9%	5.4%	5.1%	0.6%	0.4%	16.5%	0.0%
717	50	829	3.5%	38.1%	21.6%	1.0%	0.7%	1.2%	0.4%	1.9%	0.1%	13.5%	5.6%	9.6%	0.8%	0.0%	2.1%	0.0%
718	50	1333	3.3%	36.3%	20.0%	1.0%	0.7%	1.2%	0.4%	1.9%	0.2%	15.2%	6.3%	10.0%	1.3%	0.0%	1.5%	0.7%
719	50	665	3.7%	40.5%	17.4%	1.2%	0.8%	1.4%	0.4%	2.2%	0.2%	16.0%	6.6%	6.5%	0.7%	0.0%	0.4%	2.0%
720	50	209	3.9%	42.6%	23.7%	1.7%	1.2%	1.9%	0.6%	3.1%	0.1%	9.6%	4.0%	6.7%	0.9%	0.0%	0.0%	0.0%
721	50	344	2.9%	32.0%	22.4%	0.9%	0.6%	1.0%	0.3%	1.6%	0.1%	8.9%	3.7%	5.6%	0.3%	0.2%	7.6%	11.8%
722	50	380	2.6%	28.6%	21.5%	0.5%	0.4%	0.6%	0.2%	1.0%	0.1%	12.0%	5.0%	6.9%	0.5%	0.2%	7.7%	12.3%
723	50	948	3.3%	35.8%	20.8%	1.4%	1.0%	1.6%	0.5%	2.6%	0.1%	12.7%	5.3%	5.2%	0.6%	0.1%	2.2%	6.8%
724	50	2100	3.6%	39.7%	25.0%	0.8%	0.6%	1.0%	0.3%	1.5%	0.1%	11.2%	4.6%	5.4%	0.7%	0.0%	2.1%	3.4%
725	50	208	3.4%	37.3%	18.5%	0.8%	0.6%	0.9%	0.3%	1.5%	0.1%	12.5%	5.2%	3.0%	0.1%	0.2%	10.2%	5.2%
726	50	936	4.1%	45.1%	26.3%	0.2%	0.2%	0.3%	0.1%	0.4%	0.1%	11.1%	4.6%	3.8%	0.3%	0.1%	2.6%	0.9%
727	50	369	3.8%	41.3%	24.3%	0.2%	0.1%	0.2%	0.1%	0.3%	0.2%	16.8%	6.9%	5.6%	0.3%	0.0%	0.0%	0.0%
728	50	181	2.7%	29.1%	14.8%	0.8%	0.6%	1.0%	0.3%	1.6%	0.3%	25.9%	10.7%	10.2%	2.0%	0.0%	0.0%	0.0%
729	50	184	3.7%	40.9%	26.6%	0.6%	0.4%	0.7%	0.2%	1.2%	0.1%	13.0%	5.4%	4.9%	0.3%	0.0%	0.0%	2.0%
730	50	181	2.9%	32.2%	19.0%	1.4%	1.0%	1.6%	0.5%	2.6%	0.2%	17.6%	7.3%	9.5%	2.6%	0.0%	0.0%	1.6%
731	50	329	2.7%	30.2%	17.2%	1.0%	0.7%	1.2%	0.4%	1.9%	0.2%	21.2%	8.8%	9.0%	1.9%	0.0%	1.9%	1.8%
732	50	559	3.3%	36.6%	21.1%	0.7%	0.5%	0.8%	0.3%	1.3%	0.2%	16.2%	6.7%	6.2%	0.4%	0.0%	1.3%	4.3%
733	50	74	2.0%	21.9%	14.8%	0.5%	0.3%	0.6%	0.2%	0.9%	0.3%	31.3%	13.0%	8.5%	0.9%	0.0%	0.0%	4.9%
734	50	15	2.0%	22.3%	21.5%	0.2%	0.1%	0.2%	0.1%	0.3%	0.3%	32.2%	13.4%	6.9%	0.4%	0.0%	0.0%	0.0%
735	50	54	3.0%	32.9%	23.8%	0.7%	0.5%	0.8%	0.2%	1.2%	0.2%	21.1%	8.7%	6.5%	0.4%	0.0%	0.0%	0.0%

Traffic Flows and Breakdown by 16 Vehicle Classes (Year 2026)

Link No.	Speed Limit	Total Vehicle	19 - Motorcycles (MC)	01 - Private Cars (PC)	03 - Taxi	14 - Non-franchised Bus <=6.4t	15 - Non-franchised Bus 6.4-15t	16 - Non-franchised Bus >15t	12 - Private Light Bus <=3.5t	13 - Private Light Bus >3.5t	04 - Light Goods Vehicles <=2.5t	05 - Lt Goods Vehicles 2.5-3.5t	06 - Light Goods Vehicles >3.5t	07 - Heavy Goods Vehicles <=15t	08 - Heavy Goods Vehicles >15t	17 - Franchised Bus (SD)	18 - Franchised Bus (DD)	11 - Public Light Buses
	km/hr	1100-1200																
736	50	458	2.9%	31.6%	20.8%	0.7%	0.5%	0.8%	0.3%	1.3%	0.2%	21.5%	8.9%	7.5%	0.8%	0.0%	0.0%	2.2%
737	50	35	1.6%	18.0%	13.4%	0.5%	0.4%	0.6%	0.2%	0.9%	0.3%	30.8%	12.8%	9.1%	1.1%	0.0%	0.0%	10.3%
738	50	313	2.7%	30.1%	18.4%	1.0%	0.7%	1.2%	0.4%	1.8%	0.2%	22.4%	9.3%	7.7%	0.9%	0.0%	0.0%	3.2%
739	50	238	2.6%	28.0%	18.3%	0.5%	0.4%	0.6%	0.2%	1.0%	0.2%	19.7%	8.2%	6.5%	0.8%	0.1%	3.0%	10.1%
740	50	327	2.5%	27.0%	20.1%	0.4%	0.3%	0.4%	0.1%	0.7%	0.3%	24.8%	10.3%	5.9%	0.3%	0.1%	2.8%	4.0%
741	50	198	2.8%	31.2%	20.8%	0.4%	0.3%	0.5%	0.1%	0.7%	0.2%	20.2%	8.4%	5.8%	0.2%	0.0%	0.0%	8.4%
742	50	192	3.1%	34.6%	18.3%	0.7%	0.5%	0.8%	0.2%	1.3%	0.1%	6.6%	2.7%	1.9%	0.1%	0.2%	6.6%	22.3%
743	50	264	3.2%	35.2%	18.9%	0.9%	0.6%	1.1%	0.3%	1.7%	0.1%	9.9%	4.1%	2.8%	0.1%	0.1%	4.8%	16.2%
745	50	327	2.7%	29.7%	20.6%	0.6%	0.4%	0.7%	0.2%	1.1%	0.2%	21.7%	9.0%	6.4%	0.7%	0.0%	2.0%	4.0%
746	50	137	2.1%	22.9%	8.4%	1.1%	0.8%	1.3%	0.4%	2.0%	0.2%	22.4%	9.3%	6.4%	0.1%	0.1%	5.2%	17.5%
749	70	3419	4.6%	50.5%	9.5%	1.0%	0.7%	1.1%	0.4%	1.8%	0.1%	12.6%	5.2%	8.6%	0.3%	0.1%	2.6%	0.9%
750	70	3545	3.8%	41.7%	11.7%	1.2%	0.8%	1.4%	0.4%	2.2%	0.2%	16.8%	7.0%	9.4%	1.0%	0.0%	1.6%	0.9%
751	70	1507	3.9%	42.5%	19.3%	0.3%	0.2%	0.4%	0.1%	0.6%	0.2%	15.8%	6.5%	9.8%	0.4%	0.0%	0.0%	0.0%
752	70	1199	2.9%	31.8%	20.4%	0.6%	0.5%	0.8%	0.2%	1.2%	0.2%	21.4%	8.9%	8.6%	0.9%	0.0%	1.7%	0.0%
753	70	924	3.6%	39.3%	17.0%	0.4%	0.3%	0.4%	0.1%	0.7%	0.2%	19.7%	8.2%	8.1%	0.9%	0.0%	1.2%	0.0%
754	70	1050	3.4%	37.7%	21.4%	0.9%	0.6%	1.1%	0.3%	1.7%	0.2%	16.1%	6.7%	7.1%	1.4%	0.0%	1.4%	0.0%
755	70	391	3.4%	37.4%	14.0%	0.4%	0.3%	0.5%	0.1%	0.7%	0.2%	23.5%	9.7%	8.6%	1.2%	0.0%	0.0%	0.0%
756	70	416	3.0%	33.0%	20.1%	0.5%	0.4%	0.6%	0.2%	1.0%	0.2%	18.5%	7.7%	9.2%	1.9%	0.1%	3.6%	0.0%
757	50	394	3.3%	36.3%	23.2%	1.4%	1.0%	1.7%	0.5%	2.6%	0.2%	15.3%	6.3%	6.9%	1.3%	0.0%	0.0%	0.0%
759	50	658	4.0%	43.4%	23.1%	0.3%	0.2%	0.4%	0.1%	0.6%	0.2%	14.7%	6.1%	4.7%	0.4%	0.0%	0.0%	1.7%
760	50	515	3.8%	42.2%	26.5%	0.7%	0.5%	0.8%	0.3%	1.3%	0.1%	12.4%	5.1%	4.0%	0.3%	0.0%	0.8%	1.1%
761	50	598	3.6%	40.0%	23.8%	0.4%	0.3%	0.5%	0.1%	0.7%	0.2%	15.8%	6.5%	6.5%	0.3%	0.0%	0.2%	1.0%
777	70	2082	4.7%	51.2%	8.6%	1.0%	0.7%	1.2%	0.4%	1.9%	0.1%	12.1%	5.0%	8.7%	0.1%	0.1%	3.5%	0.7%
778	50	36	2.6%	28.2%	20.0%	0.9%	0.7%	1.1%	0.3%	1.7%	0.2%	20.6%	8.5%	13.2%	2.0%	0.0%	0.0%	0.0%
779	50	1593	3.0%	32.9%	21.1%	0.8%	0.6%	1.0%	0.3%	1.5%	0.2%	19.9%	8.2%	8.2%	1.0%	0.0%	1.2%	0.0%
780	50	1800	3.8%	41.2%	19.1%	0.3%	0.2%	0.3%	0.1%	0.5%	0.2%	16.4%	6.8%	10.0%	0.5%	0.0%	0.6%	0.0%
781	50	304	3.8%	41.8%	22.4%	0.3%	0.2%	0.3%	0.1%	0.5%	0.2%	17.4%	7.2%	5.5%	0.3%	0.0%	0.0%	0.0%
782	50	345	3.2%	34.7%	17.4%	0.9%	0.6%	1.0%	0.3%	1.6%	0.2%	22.2%	9.2%	7.7%	1.0%	0.0%	0.0%	0.0%
783	50	515	3.8%	42.2%	26.5%	0.7%	0.5%	0.8%	0.3%	1.3%	0.1%	12.4%	5.1%	4.0%	0.3%	0.0%	0.8%	1.1%
784	50	639	3.3%	36.3%	21.0%	0.7%	0.5%	0.8%	0.3%	1.3%	0.2%	18.4%	7.6%	7.7%	0.7%	0.0%	0.2%	0.9%
785	50	335	3.9%	43.0%	28.6%	0.7%	0.5%	0.8%	0.2%	1.3%	0.1%	10.2%	4.2%	3.4%	0.1%	0.0%	1.3%	1.7%
786	50	673	3.4%	37.0%	23.4%	0.8%	0.6%	0.9%	0.3%	1.5%	0.2%	16.6%	6.9%	6.8%	0.6%	0.0%	0.2%	0.9%
787	50	720	3.0%	33.4%	22.4%	0.9%	0.6%	1.0%	0.3%	1.6%	0.2%	18.7%	7.8%	8.4%	0.8%	0.0%	0.0%	0.8%
788	50	1112	3.0%	32.9%	20.9%	0.8%	0.6%	0.9%	0.3%	1.5%	0.2%	19.6%	8.1%	8.5%	0.9%	0.0%	1.8%	0.0%
789	50	2039	3.7%	40.4%	19.7%	0.3%	0.2%	0.4%	0.1%	0.6%	0.2%	16.3%	6.7%	10.0%	0.5%	0.0%	0.6%	0.3%
790	50	1110	3.1%	34.5%	21.7%	0.7%	0.5%	0.8%	0.3%	1.3%	0.2%	18.7%	7.8%	7.6%	0.9%	0.0%	1.8%	0.0%
791	50	1866	3.7%	41.0%	19.8%	0.3%	0.2%	0.4%	0.1%	0.6%	0.2%	16.1%	6.7%	9.5%	0.4%	0.0%	0.6%	0.3%
792	50	327	3.1%	34.0%	22.2%	0.7%	0.5%	0.9%	0.3%	1.4%	0.2%	19.1%	7.9%	8.8%	0.5%	0.0%	0.4%	0.0%
793	50	704	3.6%	39.3%	23.2%	0.7%	0.5%	0.8%	0.3%	1.3%	0.2%	15.3%	6.3%	6.6%	0.4%	0.0%	0.6%	0.8%
794	50	349	3.3%	36.5%	24.5%	0.3%	0.2%	0.4%	0.1%	0.6%	0.2%	15.8%	6.6%	6.0%	0.0%	0.1%	3.7%	1.7%
795	50	1000	3.4%	37.4%	23.9%	0.7%	0.5%	0.8%	0.3%	1.3%	0.2%	15.8%	6.5%	7.9%	0.3%	0.0%	0.4%	0.6%
796	50	548	2.9%	32.3%	20.5%	0.6%	0.4%	0.7%	0.2%	1.0%	0.2%	21.0%	8.7%	7.4%	0.3%	0.1%	2.3%	1.5%
797	50	663	3.1%	34.5%	26.0%	0.8%	0.5%	0.9%	0.3%	1.4%	0.2%	15.5%	6.4%	8.8%	0.2%	0.0%	0.6%	0.9%
798	50	411	3.7%	40.4%	20.6%	0.7%	0.5%	0.9%	0.3%	1.4%	0.2%	15.8%	6.5%	7.5%	0.3%	0.0%	0.0%	1.4%
799	50	671	2.7%	29.9%	23.0%	0.6%	0.4%	0.7%	0.2%	1.1%	0.1%	13.8%	5.7%	9.7%	0.3%	0.1%	5.9%	5.6%
800	50	535	2.0%	22.2%	9.9%	0.5%	0.3%	0.6%	0.2%	0.9%	0.1%	9.7%	4.0%	5.8%	0.3%	0.9%	37.8%	4.9%
801	50	1336	3.9%	42.9%	13.4%	0.6%	0.4%	0.7%	0.2%	1.1%	0.2%	15.3%	6.3%	7.7%	0.8%	0.1%	3.1%	3.3%
802	50	1727	3.8%	41.6%	13.6%	0.5%	0.4%	0.6%	0.2%	1.0%	0.2%	17.1%	7.1%	7.9%	0.9%	0.1%	2.4%	2.6%
803	50	711	1.8%	19.7%	11.8%	0.6%	0.4%	0.7%	0.2%	1.1%	0.1%	11.2%	4.6%	4.5%	0.1%	0.9%	37.7%	4.6%
804	50	1260	3.1%	33.9%	16.9%	0.8%	0.6%	0.9%	0.3%	1.5%	0.2%	17.1%	7.1%	8.1%	1.1%	0.1%	3.3%	5.1%
805	50	815	1.9%	21.2%	13.2%	0.6%	0.4%	0.7%	0.2%	1.1%	0.2%	19.4%	8.0%	7.6%	0.7%	0.4%	15.2%	9.0%
806	50	1677	3.1%	33.7%	17.7%	0.7%	0.5%	0.9%	0.3%	1.4%	0.2%	17.4%	7.2%	8.3%	1.3%	0.1%	3.4%	3.9%
807	50	875	2.3%	25.7%	15.5%	0.8%	0.6%	1.0%	0.3%	1.6%	0.2%	17.1%	7.1%	5.7%	0.3%	0.4%	16.2%	5.2%
808	50	677	3.9%	42.4%	19.8%	0.3%	0.2%	0.4%	0.1%	0.6%	0.2%	16.7%	6.9%	8.0%	0.5%	0.0%	0.0%	0.0%
809	50	65	2.4%	26.3%	14.5%	0.6%	0.4%	0.7%	0.2%	1.1%	0.3%	29.1%	12.1%	11.9%	0.1%	0.0%	0.0%	0.0%
814	50	1022	3.3%	36.2%	22.5%	0.6%	0.4%	0.6%	0.2%	1.0%	0.2%	17.6%	7.3%	7.3%	0.8%	0.0%	1.9%	0.0%
815	50	1111	3.3%	36.2%	16.9%	0.7%	0.5%	0.8%	0.2%	1.2%	0.2%	18.6%	7.7%	13.4%	0.4%	0.0%	0.0%	0.0%
816	50	1719	3.3%	35.8%	21.0%	0.5%	0.4%	0.6%	0.2%	0.9%	0.2%	19.1%	7.9%	8.3%	0.6%	0.0%	1.2%	0.1%
817	50	1082	3.4%	37.3%	17.5%	0.6%	0.4%	0.7%	0.2%	1.1%	0.2%	17.6%	7.3%	13.4%	0.4%	0.0%	0.0%	0.0%
818	70	2497	4.7%	51.6%	9.4%	1.2%	0.9%	1.4%	0.4%	2.2%	0.1%	13.3%	5.5%	4.5%	0.3%	0.1%	3.3%	1.0%
819	70	2440	4.2%	46.6%	9.9%	1.4%	1.0%	1.7%	0.5%	2.7%	0.1%	14.3%	5.9%	7.7%	0.9%	0.0%	2.1%	0.9%
820	70	3206	4.3%	47.0%	9.9%	1.3%	0.9%	1.5%	0.5%	2.4%	0.2%	16.4%	6.8%	5.0%	0.2%	0.1%	2.8%	0.8%
821	70	2777	4.2%	45.6%	11.5%	1.3%	0.9%	1.6%	0.5%	2.5%	0.1%	14.4%	6.0%	7.9%	0.8%	0.0%	1.8%	0.8%
822	70	2028	3.6%	39.4%	14.1%	1.0%	0.7%	1.2%	0.4%	1.8%	0.2%	16.9%	7.0%	9.8%	1.1%	0.0%	1.8%	1.1%
823	70	1497	4.9%	53.4%	9.9%	1.0%	0.7%	1.2%	0.4%	1.9%	0.1%	13.6%	5.6%	4.1%	0.3%	0.0%	1.1%	1.7%
824	50	600	2.7%	29.6%	7.0%	2.0%	1.4%	2.3%	0.7%	3.7%	0.2%	14.5%	6.0%	4.3%	0.6%	0.2%	7.7%	16.9%
825	50	225	3.3%	36.0%	7.2%	1.7%	1.2%	2.0%	0.6%	3.2%	0.1%	14.4%	6.0%	12.4%	0.1%	0.0%	1.9%	9.7%
826	70	1709	3.8%	41.5%	9.9%	1.5%	1.1%	1.8%	0.5%	2.8%	0.2%	18.9%	7.8%	5.7%	0.1%	0.1%	4.2%	0.0%
827	70	750	5.7%	62.4%	4.7%	2.3%	1.6%	2.7%	0.8%	4.2%	0.1%	7.7%	3.2%	2.8%	0.1%	0.0%	1.8%	0.0%
828	50	154	3.6%	39.5%	9.2%	4.2%	3.0%	4.9%	1.5%	7.8%	0.1%	6.2%	2.6%	17.3%	0.1%	0.0%	0.0%	0.0%
829	50	389	7.6%	82.9%	7.9%	0.0%	0.0%	0.0%	0.0%	0.0%	0.0%	0.8%	0.3%	0.4%	0.0%	0.0%	0.0%	0.0%
830	50	840	3.0%	32.4%	3.0%	0.4%	0.3%	0.5%	0.2%	0.8%	0.1%	12.6%	5.2%	41.1%	0.4%	0.0%	0.0%	0.0%
831	50	211	4.0%	44.0%	5.1%	0.5%	0.4%	0.6%	0.2%	1.0%	0.2%	19.9%	8.3%	14.9%	1.0%	0.0%	0.0%	0.0%
832	50	169	3.2%	35.5%	8.7%	0.6%	0.4%	0.7%	0.2%	1.2%	0.2%	21.0%	8.7%	17.3%	2.2%	0.0%	0.0%	0.0%
833	50	661	3.6%	39.4%	12.6%	0.9%	0.6%	1.1%	0.3%	1.7%	0.1%	13.2%	5.5%	20.2%	0.7%	0.0%	0.0%	0.0%
834	50	782	3.5%	38.4%	21.5%	1.0%	0.7%	1.2%	0.4%	1.9%	0.1%	13.5%	5.6%	9.4%	0.5%	0.1%	2.2%	0.0%
835	50	345	3.4%	37.7%	23.6%	1.1%	0.8%	1.3%	0.4%	2.1%	0.1%	11.8%	4.9%	5.9%	0.4%	0.1%	6.2%	0.0%
836	50	759	2.2%	24.7%	15.3%	0.8%	0.6%	0.9%	0.3%	1.5%	0.2%	17.3%	7.2%	6.0%	0.3%	0.4%	16.4%	6.0%
837	50	420	3.4%	36.9%	23.2%	0.6%	0.4%	0.7%	0.2%	1.0%	0.2%	16.1%	6.7%	5.6%	0.0%	0.1%	3.0%	1.9%
838	50	521	2.9%	31.8%	26.0%	0.5%	0.3%	0.6%	0.2%	0.9%	0.1%	13.7%	5.7%	9.8%	0.4%	0.0%	0.8%	6.4%
839	50	744	1.8%	19.5%	12.6%	0.6%	0.4%	0.6%	0.2%	1.0%	0.2%	19.8%	8.2%	7.4%	0.6%	0.4%	16.7%	9.9%
840	50	100	3.8%	41.4%	20.6%	0.4%	0.3%	0.4%	0.1%	0.7%	0.2%	15.0%	6.2%	10.6%	0.5%	0.0%	0.0%	0.0%
841	50	116	2.9%	32.3%	16.5%	1.1%	0.8%	1.3%	0.4%	2.1%	0.2%	15.9%	6.6%	3.9%	0.1%	0.4%	15.3%	0.0%
842	50	435	1.6%	17.8%	7.4%	0.5%	0.4%	0.6%	0.2%	0.9%	0.1%	8.4%	3.5%	4.7%	0.3%	1.1%	46.5%	6.0%
843	50	595	1.6%	17.2%	10.9%	0.5%	0.3%	0.6%	0.2%	0.9%	0.1%	10.3%	4.3%	4.6%	0.1%	1.0%	42.1%	5.5%
847	50	935	3.6%	39.3%	16.0%	0.4%	0.3%	0.5%	0.1%	0.7%	0.1%	13.6%	5.6%	7.9%	0.9%	0.1%	3.6%	7.2%
848	50	877	3.8%	42.2%	16.8%	0.5%	0.3%	0.5%	0.2%	0.9%	0.1%	14.0%	5.8%	8.0%	0.9%	0.0%	1.8%	4.1%
849	50	122	2.5%	27.1%	10.4%	0.2%	0.1%	0.2%	0.1%	0.4%	0.1%	7.5%	3.1%	2.5%	0.5%	0.1%	4.7%	40.6%
850	50	337	3.9%	43.2%	16.3%	1.2%	0.9%	1.4%	0.4%	2.3%	0.1%	11.0%	4.5%	4.4%	1.1%	0.0%	0.6%	8.6%
851	50	122	2.5%	27.2%	10.4%	0.2%	0.1%	0.2%	0.1%	0.4%	0.1%	7.5%	3.1%	2.5%	0.5%	0.1%	4.7%	40.5%
852	50	204	3.3%	36.4%	16.2%	1.0%	0.7%	1.2%	0.4%	1.9%	0.1%	10.5%	4.3%	4.0%	1.1%	0.0%	1.0%	17.8%
853	50	74	1.0%	11.0%	4.3%	0.1%	0.1%	0.1%	0.0%	0.1%	0.0%	4.7%	1.9%	1.9%	0.3%	0.2%	7.6%	66.6%
854	50	459	4.0%	44.4%	15.3%	1.2%	0.9%	1.4%	0.4%	2.3%	0.1%	10.9%	4.5%	5.6%	0.6%	0.0%	0.5%	7.9%
855	50	85	0.9%	9.8%	3.8%	0.1%	0.0%	0.1%	0.0%	0.1%	0.0%	4.3%	1.8%	1.8%	0.3%	0.2%	6.7%	70.2%
856	50	343	4.1%	44.9%	16.1%	1.3%	0.9%	1.5%	0.5%	2.3%	0.1%	7.8%	3.2%	5.5%	0.6%	0.0%	0.6%	10.6%
859	50	392	4.2%	46.1%	18.8%	0.9%	0.6%	1.0%	0.3%	1.6%	0.1%	13.9%	5.7%	5.5%	1.2%	0.0%	0.0%	0.0%
860	50	373	4.7%	52.1%	16.3%	1.0%	0.7%	1.1%	0.4%	1.8%	0.1%	12.5%	5.2%	3.7%	0.3%	0.0%	0.0%	0.0%
861	50	200	4.7%	51.4%	18.4%	0.7%	0.5%	0.8%	0.2%	1.2%	0.1%	13.1%	5.4%	3.2%	0.2%	0.0%	0.0%	0.0%
862	50	283	4.4%	48.7%	17.2%	0.8%	0.6%	1.0%	0.3%	1.6%	0.1%	14.4%	6.0%	4.5%	0.3%	0.0%	0.0%	0.0%
863	50	281	4.8%	52.6%	18.4%	0.8%	0.5%	0.9%	0.3%	1.4%	0.1%	11.7%	4.9%	3.2%	0.3%	0.0%	0.0%	0.0%
864	50	350	4.4%	48.7%	19.0%	0.7%	0.5%	0.8%	0.3%	1.3%	0.1%	13.6%	5.6%	4.5%	0.3%	0.0%	0.0%	0.0%
865	50	888	4.9%	53.7%	17.6%	0.5%	0.4%	0.6%	0.2%	1.0%	0.1%	11.8%	4.9%	3.9%	0.3%	0.0%	0.0%	0.0%
866	50	417	4.4%	48.0%	21.4%	0.5%	0.4%	0.6%	0.2%	0.9%	0.1%	13.4%	5.6%	4.2%	0.2%	0.0%	0.0%	0.0%
867	50	161	3.5%	38.3%	17.9%	1.1%	0.8%	1.3%	0.4%	2.1%	0.2%	15.8%	6.6%	9.4%	2.7%	0.0%	0.0%	0.0%
868	50	607	4.9%	54.2%	17.2%	0.4%	0.3%	0.5%	0.2%	0.8%	0.1%	11.9%	4.9%	4.2%	0.3%	0.0%	0.0%	0.0%

Traffic Flows and Breakdown by 16 Vehicle Classes (Year 2026)

Link No.	Speed Limit	Total Vehicle	19 - Motorcycles (MC)	01 - Private Cars (PC)	03 - Taxi	14 - Non-franchised Bus <=6.4t	15 - Non-franchised Bus 6.4-15t	16 - Non-franchised Bus >15t	12 - Private Light Bus <=3.5t	13 - Private Light Bus >3.5t	04 - Light Goods Vehicles <=2.5t	05 - Lt Goods Vehicles 2.5-3.5t	06 - Light Goods Vehicles >3.5t	07 - Heavy Goods Vehicles <=15t	08 - Heavy Goods Vehicles >15t	17 - Franchised Bus (SD)	18 - Franchised Bus (DD)	11 - Public Light Buses
	km/hr	1100-1200																
870	50	15	2.5%	27.1%	20.9%	2.6%	1.8%	3.1%	1.0%	4.9%	0.2%	20.8%	8.6%	6.1%	0.5%	0.0%	0.0%	0.0%
871	50	465	3.8%	41.2%	19.3%	1.0%	0.7%	1.2%	0.4%	1.8%	0.1%	12.6%	5.2%	5.8%	0.6%	0.1%	6.3%	0.0%
872	70	1835	4.5%	49.0%	10.7%	0.8%	0.6%	1.0%	0.3%	1.5%	0.1%	12.8%	5.3%	9.1%	0.1%	0.1%	4.1%	0.0%
873	70	1351	4.9%	53.3%	12.5%	0.9%	0.6%	1.0%	0.3%	1.7%	0.1%	9.4%	3.9%	6.7%	0.0%	0.1%	4.5%	0.0%
874	50	1131	3.7%	40.5%	24.4%	0.6%	0.4%	0.7%	0.2%	1.1%	0.1%	9.4%	3.9%	5.4%	0.6%	0.1%	2.2%	6.5%
875	50	1196	3.2%	35.5%	15.7%	0.6%	0.4%	0.7%	0.2%	1.1%	0.2%	15.2%	6.3%	11.3%	1.2%	0.1%	5.2%	3.0%
876	50	34	0.8%	8.7%	9.3%	0.1%	0.0%	0.1%	0.0%	0.1%	0.1%	9.2%	3.8%	0.3%	0.0%	0.1%	4.1%	63.2%
877	50	55	2.4%	26.5%	20.3%	0.4%	0.3%	0.4%	0.1%	0.7%	0.1%	5.7%	2.4%	1.3%	0.0%	0.0%	0.0%	39.3%
878	50	53	2.4%	25.8%	18.7%	0.4%	0.3%	0.4%	0.1%	0.7%	0.1%	6.0%	2.5%	1.3%	0.0%	0.0%	0.0%	41.3%
879	50	34	0.8%	8.7%	9.3%	0.1%	0.0%	0.1%	0.0%	0.1%	0.1%	9.2%	3.8%	0.3%	0.0%	0.1%	4.1%	63.2%
882	50	518	4.1%	45.0%	19.5%	0.5%	0.3%	0.5%	0.2%	0.9%	0.2%	15.7%	6.5%	6.2%	0.6%	0.0%	0.0%	0.0%
883	50	536	2.7%	30.0%	21.5%	0.5%	0.4%	0.6%	0.2%	1.0%	0.2%	16.3%	6.8%	8.2%	1.0%	0.2%	9.7%	0.7%
884	50	533	2.7%	30.0%	21.6%	0.5%	0.4%	0.6%	0.2%	1.0%	0.2%	16.2%	6.7%	8.2%	1.1%	0.2%	9.7%	0.7%
885	50	529	2.7%	30.1%	21.7%	0.5%	0.4%	0.6%	0.2%	1.0%	0.2%	16.1%	6.7%	8.2%	1.1%	0.2%	9.8%	0.7%
886	50	526	2.7%	30.1%	21.7%	0.5%	0.4%	0.6%	0.2%	1.0%	0.2%	15.9%	6.6%	8.1%	1.1%	0.2%	9.8%	0.7%
887	50	523	2.7%	30.2%	21.8%	0.5%	0.4%	0.6%	0.2%	1.0%	0.2%	15.8%	6.5%	8.1%	1.2%	0.2%	9.9%	0.7%
888	50	520	2.8%	30.2%	21.9%	0.5%	0.4%	0.6%	0.2%	1.0%	0.2%	15.6%	6.5%	8.1%	1.2%	0.2%	10.0%	0.7%
889	50	517	2.8%	30.3%	22.0%	0.5%	0.4%	0.6%	0.2%	1.0%	0.2%	15.4%	6.4%	8.0%	1.3%	0.2%	10.0%	0.7%
890	50	513	2.8%	30.3%	22.0%	0.5%	0.4%	0.6%	0.2%	1.0%	0.2%	15.3%	6.3%	8.0%	1.3%	0.2%	10.1%	0.7%
891	50	510	2.8%	30.4%	22.1%	0.5%	0.4%	0.6%	0.2%	1.0%	0.2%	15.1%	6.3%	7.9%	1.4%	0.2%	10.2%	0.7%
892	50	507	2.8%	30.4%	22.2%	0.5%	0.4%	0.6%	0.2%	1.0%	0.2%	15.0%	6.2%	7.9%	1.4%	0.2%	10.2%	0.7%
893	50	504	2.8%	30.5%	22.3%	0.6%	0.4%	0.6%	0.2%	1.0%	0.2%	14.8%	6.1%	7.9%	1.4%	0.2%	10.3%	0.7%
894	50	501	2.8%	30.5%	22.4%	0.6%	0.4%	0.7%	0.2%	1.0%	0.2%	14.6%	6.1%	7.8%	1.5%	0.2%	10.3%	0.7%
895	50	13	2.1%	22.9%	24.4%	0.1%	0.1%	0.2%	0.1%	0.3%	0.3%	24.7%	10.2%	12.8%	1.9%	0.0%	0.0%	0.0%
896	50	13	2.1%	22.9%	24.4%	0.1%	0.1%	0.2%	0.1%	0.3%	0.3%	24.7%	10.2%	12.8%	1.9%	0.0%	0.0%	0.0%
897	50	24	2.8%	31.1%	13.3%	0.8%	0.5%	0.9%	0.3%	1.4%	0.2%	23.8%	9.9%	12.9%	2.1%	0.0%	0.0%	0.0%
898	50	24	2.8%	31.1%	13.3%	0.8%	0.5%	0.9%	0.3%	1.4%	0.2%	23.8%	9.9%	12.9%	2.1%	0.0%	0.0%	0.0%
899	50	13	2.1%	22.9%	24.4%	0.1%	0.1%	0.2%	0.1%	0.3%	0.3%	24.7%	10.2%	12.8%	1.9%	0.0%	0.0%	0.0%
900	50	13	2.1%	22.9%	24.4%	0.1%	0.1%	0.2%	0.1%	0.3%	0.3%	24.7%	10.2%	12.8%	1.9%	0.0%	0.0%	0.0%
901	50	19	2.0%	22.2%	16.8%	0.5%	0.4%	0.6%	0.2%	0.9%	0.3%	25.6%	10.6%	15.5%	4.4%	0.0%	0.0%	0.0%
902	50	19	2.0%	22.2%	16.8%	0.5%	0.4%	0.6%	0.2%	0.9%	0.3%	25.6%	10.6%	15.5%	4.4%	0.0%	0.0%	0.0%
903	50	13	2.1%	22.9%	24.4%	0.1%	0.1%	0.2%	0.1%	0.3%	0.3%	24.7%	10.2%	12.8%	1.9%	0.0%	0.0%	0.0%
904	50	13	2.1%	22.9%	24.4%	0.1%	0.1%	0.2%	0.1%	0.3%	0.3%	24.7%	10.2%	12.8%	1.9%	0.0%	0.0%	0.0%
905	50	19	2.0%	22.2%	16.8%	0.5%	0.4%	0.6%	0.2%	0.9%	0.3%	25.6%	10.6%	15.5%	4.4%	0.0%	0.0%	0.0%
906	50	534	2.5%	27.1%	10.2%	0.5%	0.3%	0.6%	0.2%	0.9%	0.2%	21.1%	8.8%	9.9%	1.7%	0.2%	9.2%	6.7%
907	50	517	2.5%	26.9%	10.1%	0.5%	0.3%	0.6%	0.2%	0.9%	0.2%	21.0%	8.7%	9.9%	1.6%	0.2%	9.5%	6.9%
908	50	501	2.4%	26.8%	10.0%	0.5%	0.3%	0.6%	0.2%	0.9%	0.2%	20.9%	8.7%	9.9%	1.6%	0.2%	9.8%	7.1%
909	50	485	2.4%	26.7%	9.8%	0.5%	0.3%	0.6%	0.2%	0.9%	0.2%	20.8%	8.6%	9.8%	1.6%	0.2%	10.1%	7.3%
910	50	469	2.4%	26.5%	9.7%	0.5%	0.3%	0.5%	0.2%	0.9%	0.2%	20.7%	8.6%	9.8%	1.5%	0.2%	10.4%	7.6%
911	50	453	2.4%	26.3%	9.5%	0.5%	0.3%	0.5%	0.2%	0.9%	0.2%	20.5%	8.5%	9.8%	1.5%	0.3%	10.8%	7.9%
912	50	437	2.4%	26.2%	9.3%	0.5%	0.3%	0.5%	0.2%	0.8%	0.2%	20.4%	8.4%	9.7%	1.4%	0.3%	11.2%	8.1%
913	50	421	2.4%	26.0%	9.2%	0.4%	0.3%	0.5%	0.2%	0.8%	0.2%	20.2%	8.4%	9.7%	1.4%	0.3%	11.6%	8.5%
914	50	405	2.3%	25.8%	9.0%	0.4%	0.3%	0.5%	0.2%	0.8%	0.2%	20.0%	8.3%	9.6%	1.3%	0.3%	12.1%	8.8%
915	50	389	2.3%	25.5%	8.7%	0.4%	0.3%	0.5%	0.2%	0.8%	0.2%	19.9%	8.2%	9.6%	1.3%	0.3%	12.6%	9.2%
916	50	373	2.3%	25.3%	8.5%	0.4%	0.3%	0.5%	0.2%	0.8%	0.2%	19.7%	8.1%	9.5%	1.2%	0.3%	13.1%	9.6%
917	50	356	2.3%	25.0%	8.3%	0.4%	0.3%	0.5%	0.2%	0.8%	0.2%	19.4%	8.1%	9.5%	1.1%	0.3%	13.7%	10.0%
918	50	551	3.2%	35.3%	17.4%	0.7%	0.5%	0.9%	0.3%	1.4%	0.2%	18.8%	7.8%	10.5%	1.2%	0.0%	0.0%	2.0%
919	50	11	2.5%	27.2%	29.0%	0.0%	0.0%	0.0%	0.0%	0.0%	0.3%	29.0%	12.0%	0.0%	0.0%	0.0%	0.0%	0.0%
920	50	454	3.3%	35.9%	16.9%	0.6%	0.5%	0.8%	0.2%	1.2%	0.2%	19.8%	8.2%	11.3%	1.1%	0.0%	0.0%	0.0%
921	50	39	0.7%	7.7%	8.3%	0.1%	0.1%	0.1%	0.0%	0.2%	0.1%	8.3%	3.4%	1.3%	0.0%	1.4%	60.7%	7.5%
922	50	361	3.6%	39.7%	22.9%	0.6%	0.4%	0.7%	0.2%	1.2%	0.1%	10.7%	4.4%	7.9%	0.2%	0.2%	7.1%	0.0%
923	50	11	2.5%	27.2%	29.0%	0.0%	0.0%	0.0%	0.0%	0.0%	0.3%	29.0%	12.0%	0.0%	0.0%	0.0%	0.0%	0.0%
924	50	11	2.5%	27.2%	29.0%	0.0%	0.0%	0.0%	0.0%	0.0%	0.3%	29.0%	12.0%	0.0%	0.0%	0.0%	0.0%	0.0%
925	50	11	2.5%	27.2%	29.0%	0.0%	0.0%	0.0%	0.0%	0.0%	0.3%	29.0%	12.0%	0.0%	0.0%	0.0%	0.0%	0.0%
926	50	11	2.5%	27.2%	29.0%	0.0%	0.0%	0.0%	0.0%	0.0%	0.3%	29.0%	12.0%	0.0%	0.0%	0.0%	0.0%	0.0%
927	50	159	2.9%	32.2%	19.3%	0.8%	0.5%	0.9%	0.3%	1.4%	0.1%	12.3%	5.1%	7.0%	0.6%	0.0%	0.0%	16.4%
928	50	41	0.7%	7.2%	7.7%	0.1%	0.1%	0.1%	0.0%	0.2%	0.1%	7.7%	3.2%	2.0%	0.6%	0.2%	6.9%	63.3%
929	50	130	3.4%	37.0%	19.9%	1.3%	0.9%	1.5%	0.5%	2.4%	0.2%	18.9%	7.9%	5.7%	0.3%	0.0%	0.0%	0.0%
930	50	154	2.8%	30.7%	22.3%	0.8%	0.6%	0.9%	0.3%	1.5%	0.2%	18.7%	7.7%	9.2%	2.4%	0.0%	0.0%	1.9%
931	50	66	3.5%	38.2%	20.9%	1.1%	0.7%	1.2%	0.4%	2.0%	0.2%	18.1%	7.5%	5.6%	0.7%	0.0%	0.0%	0.0%
932	50	64	2.6%	29.0%	23.1%	0.1%	0.1%	0.1%	0.0%	0.2%	0.2%	23.1%	9.6%	6.0%	0.2%	0.0%	0.0%	5.7%
933	50	261	3.3%	35.8%	29.0%	0.2%	0.1%	0.2%	0.1%	0.3%	0.1%	10.4%	4.3%	3.0%	0.2%	0.1%	4.1%	8.9%
934	50	50	2.3%	25.2%	13.0%	0.3%	0.2%	0.3%	0.1%	0.5%	0.3%	30.8%	12.8%	6.7%	0.2%	0.0%	0.0%	7.2%
935	50	165	3.3%	36.3%	24.8%	0.2%	0.1%	0.2%	0.1%	0.3%	0.1%	8.1%	3.4%	2.4%	0.1%	0.2%	6.4%	14.1%
936	50	253	2.5%	27.1%	18.0%	0.2%	0.2%	0.3%	0.1%	0.5%	0.2%	20.4%	8.4%	6.4%	0.8%	0.1%	3.9%	10.9%
937	50	318	2.7%	30.1%	19.6%	0.3%	0.2%	0.4%	0.1%	0.6%	0.2%	18.3%	7.6%	3.8%	0.2%	0.1%	5.6%	10.1%
938	50	205	2.4%	26.8%	15.8%	0.3%	0.2%	0.3%	0.1%	0.5%	0.3%	24.7%	10.2%	7.4%	0.8%	0.1%	4.8%	5.3%
939	50	469	3.2%	34.7%	25.3%	0.3%	0.2%	0.3%	0.1%	0.5%	0.2%	14.7%	6.1%	3.4%	0.1%	0.1%	6.1%	4.8%
940	50	410	2.6%	28.7%	20.0%	0.4%	0.3%	0.5%	0.2%	0.8%	0.3%	24.4%	10.1%	6.0%	0.3%	0.1%	2.3%	3.2%
941	50	353	2.5%	27.5%	20.0%	0.4%	0.3%	0.5%	0.1%	0.7%	0.3%	24.7%	10.3%	6.0%	0.3%	0.1%	2.6%	3.7%
942	50	120	3.7%	40.1%	21.8%	0.2%	0.2%	0.3%	0.1%	0.4%	0.2%	18.2%	7.5%	6.8%	0.4%	0.0%	0.0%	0.0%
943	50	101	2.3%	24.8%	10.6%	0.7%	0.5%	0.8%	0.3%	1.3%	0.3%	32.3%	13.4%	11.4%	1.2%	0.0%	0.0%	0.0%
944	50	121	2.5%	27.0%	15.3%	0.4%	0.3%	0.5%	0.2%	0.8%	0.3%	25.3%	10.5%	8.1%	1.1%	0.1%	5.3%	2.4%
945	50	408	3.0%	32.9%	18.0%	0.7%	0.5%	0.8%	0.3%	1.3%	0.2%	19.1%	7.9%	7.0%	0.5%	0.0%	1.7%	5.9%
946	50	77	2.6%	28.5%	18.0%	0.1%	0.1%	0.1%	0.0%	0.2%	0.2%	22.3%	9.3%	5.9%	0.4%	0.2%	8.3%	3.8%
947	50	344	2.7%	29.2%	15.4%	0.9%	0.6%	1.0%	0.3%	1.6%	0.2%	21.9%	9.1%	7.7%	0.6%	0.0%	2.1%	7.0%
948	50	14	1.9%	21.3%	22.7%	0.1%	0.0%	0.1%	0.0%	0.1%	0.2%	22.7%	9.4%	0.7%	0.0%	0.0%	0.0%	20.7%
949	50	33	2.2%	24.7%	9.6%	0.9%	0.7%	1.1%	0.3%	1.8%	0.1%	9.6%	4.0%	3.4%	0.2%	0.0%	0.0%	41.4%
950	50	14	1.9%	21.3%	22.7%	0.1%	0.0%	0.1%	0.0%	0.1%	0.2%	22.7%	9.4%	0.7%	0.0%	0.0%	0.0%	20.7%
951	50	33	2.2%	24.7%	9.6%	0.9%	0.7%	1.1%	0.3%	1.8%	0.1%	9.6%	4.0%	3.4%	0.2%	0.0%	0.0%	41.4%
952	50	14	1.9%	21.3%	22.7%	0.1%	0.0%	0.1%	0.0%	0.1%	0.2%	22.7%	9.4%	0.7%	0.0%	0.0%	0.0%	20.7%
953	50	33	2.2%	24.7%	9.6%	0.9%	0.7%	1.1%	0.3%	1.8%	0.1%	9.6%	4.0%	3.4%	0.2%	0.0%	0.0%	41.4%
954	50	14	1.9%	21.3%	22.7%	0.1%	0.0%	0.1%	0.0%	0.1%	0.2%	22.7%	9.4%	0.7%	0.0%	0.0%	0.0%	20.7%
955	50	33	2.2%	24.7%	9.6%	0.9%	0.7%	1.1%	0.3%	1.8%	0.1%	9.6%	4.0%	3.4%	0.2%	0.0%	0.0%	41.4%
956	50	14	1.9%	21.3%	22.7%	0.1%	0.0%	0.1%	0.0%	0.1%	0.2%	22.7%	9.4%	0.7%	0.0%	0.0%	0.0%	20.7%
957	50	33	2.2%	24.7%	9.6%	0.9%	0.7%	1.1%	0.3%	1.8%	0.1%	9.6%	4.0%	3.4%	0.2%	0.0%	0.0%	41.4%
958	50	11	2.5%	27.2%	29.0%	0.0%	0.0%	0.0%	0.0%	0.0%	0.3%	29.0%	12.0%	0.0%	0.0%	0.0%	0.0%	0.0%
959	50	11	2.5%	27.2%	29.0%	0.0%	0.0%	0.0%	0.0%	0.0%	0.3%	29.0%	12.0%	0.0%	0.0%	0.0%	0.0%	0.0%
960	50	76	0.4%	3.9%	4.2%	0.0%	0.0%	0.0%	0.0%	0.0%	0.0%	4.2%	1.7%	0.0%	0.0%	0.2%	7.4%	78.0%
961	50	130	2.8%	30.8%	11.1%	1.5%	1.0%	1.7%	0.5%	2.7%	0.1%	7.6%	3.1%	6.8%	0.6%	0.0%	1.6%	27.9%
962	50	11	2.5%	27.2%	29.0%	0.0%	0.0%	0.0%	0.0%	0.0%	0.3%	29.0%	12.0%	0.0%	0.0%	0.0%	0.0%	0.0%
963	50	11	2.5%	27.2%	29.0%	0.0%	0.0%	0.0%	0.0%	0.0%	0.3%	29.0%	12.0%	0.0%	0.0%	0.0%	0.0%	0.0%
964	50	11	2.5%	27.2%	29.0%	0.0%	0.0%	0.0%	0.0%	0.0%	0.3%	29.0%	12.0%	0.0%	0.0%	0.0%	0.0%	0.0%
965	50	11	2.5%	27.2%	29.0%	0.0%	0.0%	0.0%	0.0%	0.0%	0.3%	29.0%	12.0%	0.0%	0.0%	0.0%	0.0%	0.0%
966	50	48	4.7%	51.5%	19.0%	0.6%	0.5%	0.8%	0.2%	1.2%	0.1%	12.2%	5.1%	3.7%	0.5%	0.0%	0.0%	0.0%
968	50	76	0.4%	3.9%	4.2%	0.0%	0.0%	0.0%	0.0%	0.0%	0.0%	4.2%	1.7%	0.0%	0.0%	0.2%	7.4%	78.0%
969	50	130	2.8%	30.8%	11.1%	1.5%	1.0%	1.7%	0.5%	2.7%	0.1%	7.6%	3.1%	6.8%	0.6%	0.0%	1.6%	27.9%
970	50	76	0.4%	3.9%	4.2%	0.0%	0.0%	0.0%	0.0%	0.0%	0.0%	4.2%	1.7%	0.0%	0.0%	0.2%	7.4%	78.0%
971	50	130	2.8%	30.8%	11.1%	1.5%	1.0%	1.7%	0.5%	2.7%	0.1%	7.6%	3.1%	6.8%	0.6%	0.0%	1.6%	27.9%
972	50	76	0.4%	3.9%	4.2%	0.0%	0.0%	0.0%	0.0%	0.0%	0.0%	4.2%	1.7%	0.0%	0.0%	0.2%	7.4%	78.0%
973	50	130	2.8%	30.8%	11.1%	1.5%	1.0%	1.7%	0.5%	2.7%	0.1%	7.6%	3.1%	6.8%	0.6%	0.0%	1.6%	27.9%
974	50	76	0.4%	3.9%	4.2%	0.0%	0.0%	0.0%	0.0%	0.0%	0.0%	4.2%	1.7%	0.0%	0.0%	0.2%	7.4%	78.0%
975	50	130	2.8%	30.8%	11.1%	1.5%	1.0%	1.7%	0.5%	2.7%	0.1%	7.6%	3.1%	6.8%	0.6%	0.0%	1.6%	27.9%
976	50	11	2.5%	27.2%	29.0%	0.0%	0.0%	0.0%	0.0%	0.0%	0.3%	29.0%	12.0%	0.0%	0.0%	0.0%	0.0%	0.0%
977	50	11	2.5%	27.2%	29.0%	0.0%	0.0%	0.0%	0.0%	0.0%	0.3%	29.0%	12.0%	0.0%	0.0%	0.0%	0.0%	0.0%

Traffic Flows and Breakdown by 16 Vehicle Classes (Year 2026)

Link No.	Speed Limit	Total Vehicle	19 - Motorcycles (MC)	01 - Private Cars (PC)	03 - Taxi	14 - Non-franchised Bus <=6.4t	15 - Non-franchised Bus 6.4-15t	16 - Non-franchised Bus >15t	12 - Private Light Bus <=3.5t	13 - Private Light Bus >3.5t	04 - Light Goods Vehicles <=2.5t	05 - Lt Goods Vehicles 2.5-3.5t	06 - Light Goods Vehicles >3.5t	07 - Heavy Goods Vehicles <=15t	08 - Heavy Goods Vehicles >15t	17 - Franchised Bus (SD)	18 - Franchised Bus (DD)	11 - Public Light Buses
	km/hr	1100-1200																
978	50	11	2.5%	27.2%	29.0%	0.0%	0.0%	0.0%	0.0%	0.0%	0.3%	29.0%	12.0%	0.0%	0.0%	0.0%	0.0%	0.0%
979	50	11	2.5%	27.2%	29.0%	0.0%	0.0%	0.0%	0.0%	0.0%	0.3%	29.0%	12.0%	0.0%	0.0%	0.0%	0.0%	0.0%
980	50	11	2.5%	27.2%	29.0%	0.0%	0.0%	0.0%	0.0%	0.0%	0.3%	29.0%	12.0%	0.0%	0.0%	0.0%	0.0%	0.0%
981	50	11	2.5%	27.2%	29.0%	0.0%	0.0%	0.0%	0.0%	0.0%	0.3%	29.0%	12.0%	0.0%	0.0%	0.0%	0.0%	0.0%
982	50	160	2.6%	28.7%	10.8%	1.3%	0.9%	1.5%	0.5%	2.4%	0.1%	8.1%	3.3%	6.5%	0.5%	0.0%	1.3%	31.4%
983	50	160	2.6%	28.7%	10.8%	1.3%	0.9%	1.5%	0.5%	2.4%	0.1%	8.1%	3.3%	6.5%	0.5%	0.0%	1.3%	31.4%
984	50	159	2.9%	32.2%	19.3%	0.8%	0.5%	0.9%	0.3%	1.4%	0.1%	12.3%	5.1%	7.0%	0.6%	0.0%	0.0%	16.4%
985	50	41	0.7%	7.2%	7.7%	0.1%	0.1%	0.1%	0.0%	0.2%	0.1%	7.7%	3.2%	2.0%	0.6%	0.2%	6.9%	63.3%
986	70	187	3.2%	35.3%	26.3%	0.9%	0.6%	1.1%	0.3%	1.7%	0.1%	13.2%	5.5%	7.0%	1.8%	0.1%	3.0%	0.0%
987	70	271	2.9%	32.0%	22.8%	1.9%	1.3%	2.2%	0.7%	3.5%	0.1%	12.8%	5.3%	6.1%	1.4%	0.0%	2.1%	4.8%
988	70	747	3.6%	39.3%	16.5%	1.2%	0.9%	1.4%	0.5%	2.3%	0.2%	15.1%	6.3%	9.9%	0.2%	0.0%	0.5%	2.1%
989	70	664	3.7%	41.1%	16.7%	0.9%	0.6%	1.0%	0.3%	1.6%	0.2%	15.6%	6.4%	10.6%	0.2%	0.0%	0.5%	0.4%
990	50	83	2.2%	24.6%	15.1%	4.1%	2.9%	4.8%	1.5%	7.6%	0.1%	11.8%	4.9%	4.1%	0.6%	0.0%	0.0%	15.7%
992	70	3447	3.1%	34.2%	19.7%	0.7%	0.5%	0.8%	0.3%	1.3%	0.2%	15.4%	6.4%	8.0%	0.8%	0.1%	3.3%	5.3%
993	70	3329	3.5%	38.8%	15.8%	0.8%	0.6%	0.9%	0.3%	1.5%	0.1%	13.6%	5.6%	7.8%	0.4%	0.1%	4.0%	6.1%
994	50	793	4.5%	49.4%	17.9%	0.7%	0.5%	0.9%	0.3%	1.4%	0.1%	12.8%	5.3%	4.3%	0.4%	0.0%	1.1%	0.4%
995	50	178	4.3%	47.5%	22.5%	0.7%	0.5%	0.9%	0.3%	1.3%	0.1%	11.5%	4.8%	3.4%	0.2%	0.0%	2.0%	0.0%
996	50	394	2.5%	27.2%	10.9%	0.6%	0.4%	0.7%	0.2%	1.2%	0.2%	21.4%	8.9%	9.3%	1.8%	0.2%	8.6%	5.7%
998	50	196	2.6%	28.6%	12.5%	0.4%	0.3%	0.5%	0.2%	0.8%	0.2%	15.6%	6.5%	13.3%	0.9%	0.1%	6.2%	11.5%
999	50	311	4.0%	44.1%	29.0%	0.3%	0.2%	0.4%	0.1%	0.6%	0.1%	8.2%	3.4%	2.3%	0.2%	0.1%	5.2%	1.9%
1001	50	192	2.9%	31.4%	10.6%	1.0%	0.7%	1.2%	0.4%	1.9%	0.1%	13.8%	5.7%	8.9%	1.4%	0.0%	0.0%	20.0%
1002	50	279	3.3%	36.1%	17.2%	0.5%	0.4%	0.6%	0.2%	1.0%	0.1%	12.7%	5.3%	7.6%	1.2%	0.0%	0.0%	13.8%
1003	50	1224	2.9%	32.1%	14.8%	0.5%	0.4%	0.6%	0.2%	1.0%	0.2%	20.3%	8.4%	15.9%	1.3%	0.0%	0.0%	1.4%
1004	50	948	3.0%	33.4%	6.0%	0.4%	0.3%	0.5%	0.1%	0.8%	0.1%	14.2%	5.9%	34.8%	0.3%	0.0%	0.0%	0.0%
1006	70	2928	3.4%	37.8%	16.1%	0.9%	0.6%	1.0%	0.3%	1.6%	0.1%	12.9%	5.3%	8.1%	0.4%	0.1%	4.3%	7.0%
1007	70	3447	3.1%	34.2%	19.7%	0.7%	0.5%	0.8%	0.3%	1.3%	0.2%	15.4%	6.4%	8.0%	0.8%	0.1%	3.3%	5.3%
1008	50	96	3.9%	42.5%	31.0%	1.1%	0.8%	1.3%	0.4%	2.1%	0.1%	8.6%	3.6%	4.5%	0.1%	0.0%	0.0%	0.0%
1011	70	1541	4.4%	48.1%	14.0%	1.7%	1.2%	2.0%	0.6%	3.2%	0.1%	12.1%	5.0%	6.7%	0.1%	0.0%	0.9%	0.0%
1012	70	1687	4.5%	49.3%	9.7%	1.3%	0.9%	1.6%	0.5%	2.5%	0.1%	13.5%	5.6%	7.4%	0.4%	0.0%	1.9%	0.9%
1014	70	2312	3.2%	35.0%	14.6%	0.7%	0.5%	0.9%	0.3%	1.4%	0.1%	14.4%	6.0%	6.4%	0.7%	0.2%	9.0%	6.7%
1015	50	272	4.1%	45.5%	19.1%	0.7%	0.5%	0.8%	0.3%	1.3%	0.1%	6.5%	2.7%	2.0%	0.3%	0.4%	15.7%	0.0%
1016	50	236	2.7%	29.6%	18.0%	0.4%	0.3%	0.5%	0.2%	0.8%	0.3%	27.8%	11.5%	6.3%	0.2%	0.0%	1.2%	0.0%
1017	70	2284	4.3%	47.0%	14.8%	0.5%	0.4%	0.6%	0.2%	1.0%	0.2%	14.8%	6.1%	8.1%	0.8%	0.0%	1.0%	0.1%
1020	50	29	3.8%	41.9%	25.3%	0.7%	0.5%	0.9%	0.3%	1.4%	0.1%	11.0%	4.6%	9.3%	0.2%	0.0%	0.0%	0.0%
1021	50	28	3.4%	36.9%	29.3%	0.9%	0.7%	1.1%	0.3%	1.8%	0.1%	12.0%	5.0%	8.0%	0.5%	0.0%	0.0%	0.0%
3001	50	16	1.7%	18.6%	19.9%	0.0%	0.0%	0.0%	0.0%	0.0%	0.2%	19.8%	8.2%	0.0%	0.0%	0.0%	0.0%	31.6%
3002	50	16	1.7%	18.6%	19.9%	0.0%	0.0%	0.0%	0.0%	0.0%	0.2%	19.8%	8.2%	0.0%	0.0%	0.0%	0.0%	31.6%
3003	50	302	3.4%	36.8%	29.3%	0.9%	0.7%	1.1%	0.3%	1.7%	0.1%	11.9%	4.9%	7.9%	0.5%	0.0%	0.5%	0.0%
3004	50	330	3.8%	42.0%	25.4%	0.7%	0.5%	0.9%	0.3%	1.4%	0.1%	10.7%	4.4%	9.2%	0.2%	0.0%	0.4%	0.0%
3005	50	28	3.4%	36.9%	29.3%	0.9%	0.7%	1.1%	0.3%	1.8%	0.1%	12.0%	5.0%	8.0%	0.5%	0.0%	0.0%	0.0%
3006	50	29	3.8%	41.9%	25.3%	0.7%	0.5%	0.9%	0.3%	1.4%	0.1%	11.0%	4.6%	9.3%	0.2%	0.0%	0.0%	0.0%
3007	50	34	2.8%	31.3%	24.9%	0.8%	0.6%	0.9%	0.3%	1.5%	0.1%	10.2%	4.2%	6.8%	0.4%	0.0%	0.0%	15.2%
3008	50	34	2.9%	31.3%	24.9%	0.8%	0.6%	0.9%	0.3%	1.5%	0.1%	10.2%	4.2%	6.8%	0.4%	0.0%	0.0%	15.2%
3009	50	16	1.7%	18.6%	19.9%	0.0%	0.0%	0.0%	0.0%	0.0%	0.2%	19.8%	8.2%	0.0%	0.0%	0.0%	0.0%	31.6%
3010	50	11	2.5%	27.2%	29.0%	0.0%	0.0%	0.0%	0.0%	0.0%	0.3%	29.0%	12.0%	0.0%	0.0%	0.0%	0.0%	0.0%
3011	50	34	3.2%	35.6%	21.5%	0.6%	0.4%	0.7%	0.2%	1.2%	0.1%	9.4%	3.9%	7.9%	0.2%	0.0%	0.0%	14.9%
3012	50	335	3.3%	36.2%	28.8%	0.9%	0.7%	1.1%	0.3%	1.7%	0.1%	11.7%	4.8%	7.8%	0.5%	0.0%	0.4%	1.5%
3013	50	364	3.8%	41.4%	25.0%	0.7%	0.5%	0.9%	0.3%	1.4%	0.1%	10.5%	4.4%	9.1%	0.2%	0.0%	0.4%	1.4%
3014	50	172	3.6%	39.9%	31.7%	1.0%	0.7%	1.2%	0.4%	1.9%	0.1%	9.2%	3.8%	6.1%	0.4%	0.0%	0.0%	0.0%
3015	50	211	4.1%	45.4%	27.4%	0.8%	0.6%	0.9%	0.3%	1.5%	0.1%	8.3%	3.4%	7.1%	0.2%	0.0%	0.0%	0.0%
3016	50	153	4.2%	45.9%	27.7%	0.8%	0.6%	0.9%	0.3%	1.5%	0.1%	7.8%	3.2%	6.7%	0.2%	0.0%	0.0%	0.0%
3017	50	144	3.7%	40.8%	32.4%	1.0%	0.7%	1.2%	0.4%	1.9%	0.1%	8.3%	3.4%	5.5%	0.4%	0.0%	0.0%	0.0%
3018	50	841	3.6%	39.8%	30.5%	1.0%	0.7%	1.1%	0.4%	1.8%	0.1%	9.4%	3.9%	6.5%	0.4%	0.0%	0.2%	0.6%
3019	50	918	4.0%	43.9%	27.3%	0.8%	0.6%	0.9%	0.3%	1.5%	0.1%	8.7%	3.6%	7.4%	0.2%	0.0%	0.2%	0.6%
3020	50	51	4.4%	48.3%	29.2%	0.8%	0.6%	1.0%	0.3%	1.6%	0.1%	6.2%	2.6%	4.8%	0.1%	0.0%	0.0%	0.0%
3021	50	86	3.9%	43.0%	34.2%	1.1%	0.8%	1.3%	0.4%	2.0%	0.1%	6.2%	2.6%	4.1%	0.3%	0.0%	0.0%	0.0%
3022	50	859	3.6%	39.7%	30.8%	1.0%	0.7%	1.2%	0.4%	1.8%	0.1%	9.4%	3.9%	6.4%	0.4%	0.0%	0.2%	0.6%
3023	50	882	4.0%	44.2%	26.7%	0.8%	0.5%	0.9%	0.3%	1.4%	0.1%	8.8%	3.6%	7.6%	0.2%	0.0%	0.2%	0.6%
3024	50	112	3.8%	42.0%	33.4%	1.1%	0.8%	1.3%	0.4%	2.0%	0.1%	7.2%	3.0%	4.8%	0.3%	0.0%	0.0%	0.0%
3025	50	73	4.3%	47.0%	28.4%	0.8%	0.6%	1.0%	0.3%	1.5%	0.1%	7.0%	2.9%	6.0%	0.2%	0.0%	0.0%	0.0%
3026	50	899	3.6%	39.4%	31.3%	1.0%	0.7%	1.2%	0.4%	1.9%	0.1%	9.3%	3.9%	6.2%	0.4%	0.0%	0.2%	0.6%
3027	50	882	4.0%	44.2%	26.7%	0.8%	0.5%	0.9%	0.3%	1.4%	0.1%	8.8%	3.6%	7.6%	0.2%	0.0%	0.2%	0.6%
3028	50	763	3.7%	40.9%	29.6%	0.9%	0.6%	1.0%	0.3%	1.6%	0.1%	9.5%	3.9%	6.6%	0.5%	0.0%	0.2%	0.7%
3029	50	648	4.0%	44.1%	25.5%	1.1%	0.8%	1.3%	0.4%	2.1%	0.1%	9.0%	3.7%	6.6%	0.2%	0.0%	0.2%	0.8%
3030	50	844	3.9%	43.2%	31.8%	1.1%	0.8%	1.3%	0.4%	2.0%	0.1%	7.6%	3.2%	4.6%	0.2%	0.0%	0.0%	0.0%
3031	50	942	4.1%	45.3%	30.0%	0.7%	0.5%	0.8%	0.2%	1.2%	0.1%	7.6%	3.2%	6.1%	0.2%	0.0%	0.0%	0.0%
3032	50	879	3.9%	42.8%	32.1%	1.1%	0.8%	1.3%	0.4%	2.1%	0.1%	7.6%	3.1%	4.5%	0.2%	0.0%	0.0%	0.0%
3033	50	910	4.2%	45.7%	29.6%	0.6%	0.5%	0.8%	0.2%	1.2%	0.1%	7.7%	3.2%	6.2%	0.2%	0.0%	0.0%	0.0%
3034	50	616	3.8%	41.2%	34.9%	1.0%	0.7%	1.2%	0.4%	1.9%	0.1%	7.6%	3.2%	3.8%	0.2%	0.0%	0.0%	0.0%
3035	50	618	4.2%	45.9%	30.7%	0.3%	0.2%	0.4%	0.1%	0.6%	0.1%	7.7%	3.2%	6.4%	0.2%	0.0%	0.0%	0.0%
3036	50	763	3.7%	40.9%	29.6%	0.9%	0.6%	1.0%	0.3%	1.6%	0.1%	9.5%	3.9%	6.6%	0.5%	0.0%	0.2%	0.7%
3037	50	626	4.1%	44.5%	25.0%	1.1%	0.8%	1.3%	0.4%	2.0%	0.1%	9.1%	3.8%	6.8%	0.2%	0.0%	0.2%	0.8%
3038	50	763	3.7%	40.9%	29.6%	0.9%	0.6%	1.0%	0.3%	1.6%	0.1%	9.5%	3.9%	6.6%	0.5%	0.0%	0.2%	0.7%
3039	50	626	4.1%	44.5%	25.0%	1.1%	0.8%	1.3%	0.4%	2.0%	0.1%	9.1%	3.8%	6.8%	0.2%	0.0%	0.2%	0.8%
3040	50	787	4.2%	46.3%	27.6%	0.6%	0.4%	0.7%	0.2%	1.1%	0.1%	10.0%	4.1%	3.6%	0.1%	0.0%	0.2%	0.6%
3041	50	712	3.8%	42.1%	23.7%	0.8%	0.6%	1.0%	0.3%	1.5%	0.1%	13.6%	5.6%	5.5%	0.3%	0.0%	0.2%	0.7%
3042	50	207	4.1%	45.4%	19.9%	0.7%	0.5%	0.8%	0.3%	1.3%	0.2%	16.7%	6.9%	3.0%	0.3%	0.0%	0.0%	0.0%
3043	50	197	4.2%	46.1%	18.8%	0.6%	0.4%	0.7%	0.2%	1.2%	0.2%	17.1%	7.1%	3.1%	0.3%	0.0%	0.0%	0.0%
3044	50	692	3.7%	40.8%	26.3%	0.7%	0.5%	0.9%	0.3%	1.4%	0.1%	13.1%	5.4%	5.6%	0.3%	0.0%	0.2%	0.7%
3045	50	758	4.1%	45.4%	29.8%	0.5%	0.4%	0.6%	0.2%	0.9%	0.1%	9.4%	3.9%	3.7%	0.1%	0.0%	0.2%	0.7%
3046	50	69	4.1%	45.3%	32.0%	0.9%	0.6%	1.1%	0.3%	1.7%	0.1%	8.2%	3.4%	2.0%	0.3%	0.0%	0.0%	0.0%
3047	50	43	4.9%	54.3%	25.2%	0.4%	0.3%	0.4%	0.1%	0.7%	0.1%	8.2%	3.4%	1.9%	0.2%	0.0%	0.0%	0.0%
3048	80	1245	5.7%	62.9%	5.6%	0.4%	0.3%	0.5%	0.2%	0.8%	0.1%	6.7%	2.8%	12.1%	1.9%	0.0%	0.0%	0.0%
3049	80	749	4.5%	49.1%	4.8%	0.4%	0.3%	0.5%	0.2%	0.8%	0.2%	16.9%	7.0%	14.3%	1.0%	0.0%	0.0%	0.0%
3050	50	247	4.6%	50.6%	23.0%	0.5%	0.4%	0.6%	0.2%	1.0%	0.1%	11.4%	4.7%	2.7%	0.2%	0.0%	0.0%	0.0%
3052	50	692	3.8%	41.2%	26.3%	0.8%	0.6%	1.0%	0.3%	1.5%	0.1%	12.4%	5.2%	5.6%	0.2%	0.0%	0.2%	0.7%
3053	50	1005	4.3%	46.7%	28.1%	0.5%	0.4%	0.6%	0.2%	1.0%	0.1%	9.9%	4.1%	3.4%	0.1%	0.0%	0.1%	0.5%
3055	50	271	4.5%	49.0%	25.1%	0.5%	0.4%	0.6%	0.2%	0.9%	0.1%	11.2%	4.6%	2.7%	0.3%	0.0%	0.0%	0.0%
3056	70	1858	3.2%	34.7%	13.6%	1.0%	0.7%	1.2%	0.4%	1.9%	0.2%	19.9%	8.2%	11.2%	1.6%	0.0%	1.3%	0.9%
3057	50	323	4.1%	44.8%	12.6%	1.4%	1.0%	1.7%	0.5%	2.7%	0.1%	13.8%	5.7%	6.5%	0.0%	0.0%	0.9%	4.0%
3058	50	350	3.4%	37.2%	26.6%	0.9%	0.6%	1.0%	0.3%	1.6%	0.1%	13.7%	5.7%	4.3%	0.5%	0.0%	0.8%	3.1%
3059	50	658	4.0%	43.4%	23.1%	0.3%	0.2%	0.4%	0.1%	0.6%	0.2%	14.7%	6.1%	4.7%	0.4%	0.0%	0.0%	1.7%
3060	70	1278	3.4%	37.5%	10.0%	1.3%	0.9%	1.5%	0.5%	2.4%	0.2%	18.4%	7.6%	12.1%	2.2%	0.0%	1.7%	0.2%
3061	70	1687	4.5%	49.3%	9.7%	1.3%	0.9%	1.6%	0.5%	2.5%	0.1%	13.5%	5.6%	7.4%	0.4%	0.0%	1.9%	0.9%
3062	70	3096	4.7%	51.1%	9.1%	0.9%	0.7%	1.1%	0.3%	1.7%	0.1%	12.5%	5.2%	8.9%	0.3%	0.1%	2.8%	0.6%
3063	50	579	2.6%	28.6%	21.4%	0.4%	0.3%	0.5%	0.2%	0.8%	0.2%	23.2%	9.6%	9.0%	0.4%	0.0%	0.5%	2.3%
3064	70	1050	3.4%	37.7%	21.4%	0.9%	0.6%	1.1%	0.3%	1.7%	0.2%	16.1%	6.7%	7.1%	1.4%	0.0%	1.4%	0.0%
3065	70	924	3.6%	39.3%	17.0%	0.4%	0.3%	0.4%	0.1%	0.7%	0.2%	19.7%	8.2%	8.1%	0.9%	0.0%	1.2%	0.0%
3066	70	1014	4.6%	50.9%	10.2%	0.7%	0.5%	0.9%	0.3%	1.4%	0.1%	13.4%	5.5%	9.1%	0.6%	0.0%	1.5%	0.3%
3067	50	930	2.9%	31.9%	23.4%	0.6%	0.4%	0.7%	0.2%	1.1%	0.2%	19.6%	8.1%	7.3%	0.4%	0.0%	0.6%	2.6%
3068	50	982	4.0%	43.9%	19.7%	0.7%	0.5%	0.8%	0.3%	1.3%	0.1%	14.4%	6.0%	5.3%	0.3%	0.0%	0.3%	2.4%
3069	50	782	3.8%	41.7%	19.3%	0.6%	0.4%	0.7%	0.2%	1.1%	0.1%	13.7%	5.7%	5.0%	0.4%	0.0%	1.6%	5.5%
3072	70	1687	4.5%	49.3%	9.7%	1.3%	0.9%	1.6%	0.5%	2.5%	0.1%	13.5%	5.6%	7.4%	0.4%	0.0%	1.9%	0.9%
3073	70	2082	4.7%	51.2%	8.6%	1.0%	0.7%	1.2%	0.4%	1.9%	0.1%	12.1%	5.0%	8.7%	0.1%	0.1%	3.5%	0.7%
3074	50	521	4.2%	46.3%	19.0%	1.4%	1.0%	1.6%	0.5%	2.6%	0.1%	11.3%	4.7%	6.4%	0.8%	0.0%	0.0%	0.0%

Traffic Flows and Breakdown by 16 Vehicle Classes (Year 2026)

Link No.	Speed Limit	Total Vehicle	19 - Motorcycles (MC)	01 - Private Cars (PC)	03 - Taxi	14 - Non-franchised Bus <=6.4t	15 - Non-franchised Bus 6.4-15t	16 - Non-franchised Bus >15t	12 - Private Light Bus <=3.5t	13 - Private Light Bus >3.5t	04 - Light Goods Vehicles <=2.5t	05 - Lt Goods Vehicles 2.5-3.5t	06 - Light Goods Vehicles >3.5t	07 - Heavy Goods Vehicles <=15t	08 - Heavy Goods Vehicles >15t	17 - Franchised Bus (SD)	18 - Franchised Bus (DD)	11 - Public Light Buses
	km/hr	1100-1200																
3075	50	699	4.5%	49.4%	14.4%	0.8%	0.5%	0.9%	0.3%	1.4%	0.2%	15.5%	6.4%	5.4%	0.3%	0.0%	0.0%	0.0%
3076	50	518	4.1%	45.0%	19.5%	0.5%	0.3%	0.5%	0.2%	0.9%	0.2%	15.7%	6.5%	6.2%	0.6%	0.0%	0.0%	0.0%
3077	80	1765	5.3%	58.0%	9.6%	0.7%	0.5%	0.8%	0.3%	1.3%	0.1%	8.0%	3.3%	10.4%	1.6%	0.0%	0.0%	0.0%
3078	80	1443	4.5%	49.3%	9.4%	0.6%	0.4%	0.7%	0.2%	1.1%	0.2%	16.2%	6.7%	10.1%	0.7%	0.0%	0.0%	0.0%
3081	50	63	4.6%	50.7%	30.1%	0.3%	0.2%	0.4%	0.1%	0.6%	0.1%	7.4%	3.1%	2.2%	0.2%	0.0%	0.0%	0.0%
3082	50	229	3.0%	32.7%	24.0%	0.4%	0.3%	0.5%	0.1%	0.8%	0.2%	20.8%	8.6%	7.3%	1.3%	0.0%	0.0%	0.0%
3084	70	2516	4.2%	45.6%	15.7%	0.5%	0.4%	0.6%	0.2%	1.0%	0.2%	15.4%	6.4%	8.1%	0.8%	0.0%	0.9%	0.1%
3086	70	736	4.0%	43.9%	12.2%	1.5%	1.1%	1.8%	0.5%	2.8%	0.2%	15.4%	6.4%	8.3%	2.0%	0.0%	0.0%	0.0%
3088	50	16	1.7%	18.6%	19.9%	0.0%	0.0%	0.0%	0.0%	0.0%	0.2%	19.8%	8.2%	0.0%	0.0%	0.0%	0.0%	31.6%
3089	50	28	3.4%	36.9%	29.3%	0.9%	0.7%	1.1%	0.3%	1.7%	0.1%	12.0%	5.0%	8.0%	0.5%	0.0%	0.0%	0.0%
4001	50	824	3.0%	32.5%	21.3%	0.8%	0.6%	0.9%	0.3%	1.5%	0.2%	20.4%	8.5%	8.1%	1.0%	0.0%	0.0%	1.1%
4002	50	301	3.7%	40.9%	21.7%	1.1%	0.8%	1.3%	0.4%	2.1%	0.2%	15.4%	6.4%	5.8%	0.3%	0.0%	0.0%	0.0%
4003	50	871	3.8%	41.2%	18.5%	0.4%	0.3%	0.5%	0.2%	0.8%	0.1%	14.3%	5.9%	8.3%	1.1%	0.1%	3.3%	1.2%
4004	70	4739	2.9%	31.5%	17.0%	0.8%	0.6%	1.0%	0.3%	1.6%	0.2%	17.9%	7.4%	8.1%	1.0%	0.1%	4.5%	5.1%
4005	70	5267	3.7%	40.8%	17.4%	0.4%	0.3%	0.5%	0.2%	0.8%	0.1%	12.1%	5.0%	7.2%	0.6%	0.1%	6.1%	4.6%
4006	70	2625	2.7%	30.0%	20.2%	0.8%	0.6%	1.0%	0.3%	1.5%	0.2%	15.0%	6.2%	6.8%	0.6%	0.2%	7.6%	6.4%
4007	80	538	4.7%	51.1%	4.7%	0.4%	0.3%	0.5%	0.1%	0.7%	0.2%	15.7%	6.5%	14.1%	1.0%	0.0%	0.0%	0.0%
4008	50	1038	3.5%	37.9%	16.6%	0.9%	0.7%	1.1%	0.3%	1.8%	0.2%	17.0%	7.1%	5.0%	1.7%	0.0%	2.1%	4.2%
4009	50	789	3.1%	34.4%	15.7%	0.8%	0.6%	1.0%	0.3%	1.5%	0.2%	15.8%	6.5%	4.4%	1.4%	0.1%	4.3%	9.9%
4010	50	439	4.4%	48.7%	22.0%	0.6%	0.5%	0.8%	0.2%	1.2%	0.1%	13.3%	5.5%	2.4%	0.2%	0.0%	0.0%	0.0%
4011	50	328	4.5%	49.3%	22.5%	0.6%	0.4%	0.7%	0.2%	1.1%	0.1%	12.8%	5.3%	2.2%	0.2%	0.0%	0.0%	0.0%
4012	50	33	4.5%	49.3%	22.5%	0.6%	0.4%	0.7%	0.2%	1.1%	0.1%	12.8%	5.3%	2.2%	0.2%	0.0%	0.0%	0.0%
4014	70	1209	3.7%	40.4%	24.1%	0.4%	0.3%	0.5%	0.1%	0.7%	0.1%	13.8%	5.7%	6.6%	1.3%	0.1%	2.1%	0.0%
4015	70	417	3.3%	36.4%	20.7%	1.4%	1.0%	1.7%	0.5%	2.6%	0.2%	15.5%	6.4%	9.3%	0.1%	0.0%	0.0%	0.7%
4016	70	757	3.8%	41.5%	15.2%	1.1%	0.7%	1.2%	0.4%	2.0%	0.2%	17.5%	7.3%	8.6%	0.3%	0.0%	0.0%	0.4%
4018	70	1022	3.8%	41.3%	23.7%	0.3%	0.2%	0.3%	0.1%	0.5%	0.1%	14.0%	5.8%	6.6%	1.2%	0.0%	1.9%	0.0%
4019	50	1436	2.4%	26.0%	13.7%	0.5%	0.4%	0.6%	0.2%	1.0%	0.3%	24.8%	10.3%	15.4%	2.3%	0.0%	0.0%	2.3%
4021	50	471	5.2%	56.8%	16.4%	0.7%	0.5%	0.8%	0.3%	1.3%	0.1%	5.6%	2.3%	2.9%	0.4%	0.1%	2.1%	4.6%
4022	50	28	1.0%	10.5%	11.2%	0.0%	0.0%	0.0%	0.0%	0.0%	0.1%	11.2%	4.6%	0.0%	0.0%	0.0%	0.0%	61.3%
4023	50	28	1.0%	10.5%	11.2%	0.0%	0.0%	0.0%	0.0%	0.0%	0.1%	11.2%	4.6%	0.0%	0.0%	0.0%	0.0%	61.3%
4024	50	227	4.9%	53.8%	19.1%	0.9%	0.6%	1.1%	0.3%	1.7%	0.1%	8.6%	3.6%	3.0%	0.4%	0.0%	0.0%	1.9%
4025	50	113	2.7%	29.6%	11.3%	0.5%	0.3%	0.5%	0.2%	0.9%	0.2%	16.2%	6.7%	12.5%	1.3%	0.0%	0.0%	17.4%
4026	50	264	2.8%	31.2%	18.1%	0.5%	0.4%	0.6%	0.2%	0.9%	0.3%	26.6%	11.0%	6.6%	0.7%	0.0%	0.0%	0.0%
4027	80	2732	4.6%	50.4%	8.1%	0.6%	0.4%	0.7%	0.2%	1.1%	0.2%	16.8%	7.0%	9.1%	0.7%	0.0%	0.0%	0.0%
4028	50	54	4.6%	50.4%	8.1%	0.6%	0.4%	0.7%	0.2%	1.1%	0.2%	16.8%	7.0%	9.1%	0.7%	0.0%	0.0%	0.0%
4029	50	218	3.8%	41.3%	16.4%	0.9%	0.6%	1.0%	0.3%	1.6%	0.1%	9.6%	4.0%	3.6%	0.7%	0.4%	16.0%	0.0%
4030	50	929	3.4%	37.8%	14.0%	0.6%	0.4%	0.7%	0.2%	1.2%	0.1%	10.3%	4.3%	3.6%	0.7%	0.1%	6.1%	16.3%
4031	50	78	4.7%	51.8%	21.3%	0.6%	0.4%	0.7%	0.2%	1.2%	0.1%	9.9%	4.1%	4.7%	0.2%	0.0%	0.0%	0.0%
4032	70	3859	3.3%	35.8%	19.0%	0.8%	0.5%	0.9%	0.3%	1.4%	0.2%	15.3%	6.3%	7.4%	0.8%	0.1%	3.2%	4.8%
4033	70	1026	3.9%	42.7%	13.9%	1.8%	1.3%	2.1%	0.7%	3.3%	0.1%	14.5%	6.0%	8.0%	1.8%	0.0%	0.0%	0.0%
4034	70	404	4.2%	46.6%	10.0%	0.9%	0.6%	1.0%	0.3%	1.7%	0.2%	18.4%	7.6%	7.9%	0.5%	0.0%	0.0%	0.0%
4035	70	821	3.8%	41.4%	15.5%	1.2%	0.8%	1.4%	0.4%	2.2%	0.2%	16.9%	7.0%	8.6%	0.3%	0.0%	0.0%	0.4%
4036	70	1153	3.8%	41.2%	15.3%	1.5%	1.0%	1.7%	0.5%	2.7%	0.2%	15.4%	6.4%	8.7%	1.3%	0.0%	0.0%	0.3%
4037	70	2263	3.4%	37.2%	14.5%	1.2%	0.8%	1.4%	0.4%	2.2%	0.2%	17.5%	7.3%	10.1%	1.9%	0.0%	1.6%	0.1%
5137	50	811	2.3%	25.6%	16.5%	0.6%	0.5%	0.7%	0.2%	1.2%	0.3%	25.6%	10.6%	14.1%	1.8%	0.0%	0.0%	0.0%
5138	50	418	3.3%	36.2%	13.7%	1.0%	0.7%	1.2%	0.4%	1.9%	0.2%	19.7%	8.2%	11.6%	0.6%	0.0%	0.0%	1.4%
5143	50	327	2.5%	27.3%	14.1%	1.1%	0.8%	1.3%	0.4%	2.1%	0.2%	21.8%	9.0%	15.9%	3.3%	0.0%	0.0%	0.0%
5144	50	205	2.1%	23.2%	10.1%	1.1%	0.8%	1.3%	0.4%	2.0%	0.2%	23.8%	9.9%	17.6%	4.8%	0.0%	0.0%	2.8%
5145	50	551	2.7%	30.2%	12.0%	0.8%	0.5%	0.9%	0.3%	1.4%	0.2%	22.8%	9.4%	15.5%	2.2%	0.0%	0.0%	1.1%
5146	50	822	2.0%	22.0%	14.3%	0.4%	0.3%	0.5%	0.2%	0.8%	0.3%	27.7%	11.5%	16.4%	2.8%	0.0%	0.0%	0.7%
5189	50	211	4.0%	44.0%	5.1%	0.5%	0.4%	0.6%	0.2%	1.0%	0.2%	19.9%	8.3%	14.9%	1.0%	0.0%	0.0%	0.0%
5190	50	169	3.2%	35.5%	8.7%	0.6%	0.4%	0.7%	0.2%	1.2%	0.2%	21.0%	8.7%	17.3%	2.2%	0.0%	0.0%	0.0%
5191	50	539	6.5%	71.0%	8.3%	1.2%	0.9%	1.4%	0.4%	2.2%	0.0%	2.0%	0.8%	5.2%	0.1%	0.0%	0.0%	0.0%
5192	50	555	6.3%	68.9%	8.2%	0.2%	0.1%	0.2%	0.1%	0.4%	0.1%	6.6%	2.7%	5.6%	0.7%	0.0%	0.0%	0.0%
5193	50	840	3.0%	32.4%	3.0%	0.4%	0.3%	0.5%	0.2%	0.8%	0.1%	12.6%	5.2%	41.1%	0.4%	0.0%	0.0%	0.0%
5194	50	661	3.6%	39.4%	12.6%	0.9%	0.6%	1.1%	0.3%	1.7%	0.1%	13.2%	5.5%	20.2%	0.7%	0.0%	0.0%	0.0%
5195	80	538	4.7%	51.1%	4.7%	0.4%	0.3%	0.5%	0.1%	0.7%	0.2%	15.7%	6.5%	14.1%	1.0%	0.0%	0.0%	0.0%
5196	80	690	5.3%	58.2%	3.6%	0.6%	0.4%	0.7%	0.2%	1.1%	0.1%	6.7%	2.8%	17.4%	2.9%	0.0%	0.0%	0.0%
5197	80	1531	3.6%	39.7%	4.3%	0.8%	0.6%	0.9%	0.3%	1.5%	0.1%	13.0%	5.4%	29.2%	0.6%	0.0%	0.0%	0.0%
5198	80	1351	4.5%	49.0%	8.0%	0.8%	0.5%	0.9%	0.3%	1.4%	0.1%	9.9%	4.1%	18.8%	1.8%	0.0%	0.0%	0.0%
5199	50	846	3.0%	33.2%	3.2%	0.4%	0.3%	0.5%	0.2%	0.8%	0.1%	12.7%	5.3%	39.9%	0.4%	0.0%	0.0%	0.0%
5200	50	163	2.9%	31.7%	8.0%	0.7%	0.5%	0.8%	0.3%	1.3%	0.2%	20.5%	8.5%	22.4%	2.1%	0.0%	0.0%	0.0%
5201	50	594	3.8%	41.5%	10.8%	0.7%	0.5%	0.9%	0.3%	1.4%	0.1%	13.7%	5.7%	19.9%	0.8%	0.0%	0.0%	0.0%
5202	50	279	3.5%	38.3%	10.7%	1.0%	0.7%	1.2%	0.4%	1.9%	0.2%	17.3%	7.2%	16.8%	0.7%	0.0%	0.0%	0.0%
5224	50	154	3.6%	39.5%	9.2%	4.2%	3.0%	4.9%	1.5%	7.8%	0.1%	6.2%	2.6%	17.3%	0.1%	0.0%	0.0%	0.0%
5225	50	993	3.1%	33.5%	4.0%	1.0%	0.7%	1.2%	0.4%	1.9%	0.1%	11.6%	4.8%	37.4%	0.3%	0.0%	0.0%	0.0%
5226	50	389	7.6%	82.9%	7.9%	0.0%	0.0%	0.0%	0.0%	0.0%	0.0%	0.8%	0.3%	0.4%	0.0%	0.0%	0.0%	0.0%
5245	80	448	5.1%	55.9%	6.1%	3.1%	2.2%	3.6%	1.1%	5.7%	0.0%	1.2%	0.5%	15.5%	0.1%	0.0%	0.0%	0.0%
5254	50	200	2.0%	22.4%	10.4%	0.8%	0.6%	0.9%	0.3%	1.5%	0.3%	25.2%	10.4%	20.3%	5.0%	0.0%	0.0%	0.0%
5256	70	2172	4.7%	52.0%	5.8%	2.5%	1.8%	2.9%	0.9%	4.6%	0.1%	12.4%	5.1%	3.7%	0.1%	0.1%	2.3%	0.9%
5257	70	2541	3.7%	40.9%	5.1%	2.2%	1.6%	2.6%	0.8%	4.1%	0.2%	16.6%	6.9%	9.4%	0.1%	0.1%	5.0%	0.6%
5262	50	375	3.0%	32.9%	13.6%	0.6%	0.4%	0.7%	0.2%	1.1%	0.2%	20.4%	8.4%	13.0%	1.0%	0.0%	0.0%	4.5%
5263	50	611	2.1%	22.7%	18.3%	0.4%	0.3%	0.4%	0.1%	0.7%	0.3%	26.9%	11.1%	12.3%	1.7%	0.0%	0.0%	2.7%
5264	50	846	3.0%	33.2%	3.2%	0.4%	0.3%	0.5%	0.2%	0.8%	0.1%	12.7%	5.3%	39.9%	0.4%	0.0%	0.0%	0.0%
6252	50	4664	3.0%	33.4%	15.0%	0.6%	0.5%	0.7%	0.2%	1.2%	0.2%	15.7%	6.5%	7.1%	0.8%	0.3%	10.9%	3.7%
8033	70	700	4.5%	49.1%	8.1%	0.9%	0.6%	1.0%	0.3%	1.7%	0.1%	9.1%	3.8%	8.3%	0.1%	0.3%	12.2%	0.0%
8340	50	363	3.3%	36.2%	16.8%	1.5%	1.0%	1.7%	0.5%	2.7%	0.2%	16.7%	6.9%	10.5%	0.4%	0.0%	0.8%	0.8%
9098	70	973	5.4%	58.8%	9.2%	1.4%	1.0%	1.6%	0.5%	2.5%	0.1%	9.2%	3.8%	5.1%	0.0%	0.0%	1.4%	0.0%
9112	70	900	5.8%	63.4%	7.2%	1.0%	0.7%	1.1%	0.4%	1.8%	0.1%	6.0%	2.5%	3.2%	0.0%	0.2%	6.8%	0.0%
9205	50	88	3.8%	41.6%	33.1%	1.1%	0.8%	1.2%	0.4%	2.0%	0.1%	7.5%	3.1%	5.0%	0.3%	0.0%	0.0%	0.0%
9206	50	59	4.2%	46.4%	28.0%	0.8%	0.6%	1.0%	0.3%	1.5%	0.1%	7.4%	3.1%	6.4%	0.2%	0.0%	0.0%	0.0%
9301	50	426	3.6%	39.5%	36.5%	1.0%	0.7%	1.2%	0.4%	1.9%	0.1%	8.1%	3.3%	3.6%	0.1%	0.0%	0.0%	0.0%
9302	50	189	4.1%	45.0%	31.5%	1.1%	0.8%	1.3%	0.4%	2.0%	0.1%	6.6%	2.7%	4.1%	0.4%	0.0%	0.0%	0.0%
9303	50	440	4.0%	43.5%	33.3%	0.3%	0.2%	0.4%	0.1%	0.6%	0.1%	7.6%	3.2%	6.6%	0.1%	0.0%	0.0%	0.0%
9304	50	178	4.7%	51.7%	24.4%	0.4%	0.3%	0.4%	0.1%	0.7%	0.1%	8.0%	3.3%	5.7%	0.3%	0.0%	0.0%	0.0%

Traffic Flows and Breakdown by 16 Vehicle Classes (Year 2026)

Link No.	Speed Limit	Total Vehicle	19 - Motorcycles (MC)	01 - Private Cars (PC)	03 - Taxi	14 - Non-franchised Bus <=6.4t	15 - Non-franchised Bus 6.4-15t	16 - Non-franchised Bus >15t	12 - Private Light Bus <=3.5t	13 - Private Light Bus >3.5t	04 - Light Goods Vehicles <=2.5t	05 - Lt Goods Vehicles 2.5-3.5t	06 - Light Goods Vehicles >3.5t	07 - Heavy Goods Vehicles <=15t	08 - Heavy Goods Vehicles >15t	17 - Franchised Bus (SD)	18 - Franchised Bus (DD)	11 - Public Light Buses
	km/hr	1200-1300																
1	50	223	5.7%	62.4%	16.4%	1.0%	0.7%	1.2%	0.4%	1.9%	0.1%	5.0%	2.1%	2.6%	0.6%	0.0%	0.0%	0.0%
2	50	561	4.2%	45.9%	20.2%	1.5%	1.1%	1.8%	0.6%	2.8%	0.1%	10.9%	4.5%	5.1%	1.4%	0.0%	0.0%	0.0%
3	70	1163	4.1%	45.2%	17.3%	1.1%	0.8%	1.3%	0.4%	2.0%	0.1%	10.7%	4.4%	9.1%	0.3%	0.0%	0.0%	3.2%
4	70	1506	3.5%	38.8%	18.3%	1.1%	0.8%	1.3%	0.4%	2.1%	0.1%	14.4%	6.0%	6.5%	0.9%	0.0%	0.0%	5.8%
5	50	88	4.0%	44.0%	16.6%	1.6%	1.2%	1.9%	0.6%	3.0%	0.1%	13.7%	5.7%	7.2%	0.4%	0.0%	0.0%	0.0%
6	50	97	4.7%	51.5%	8.4%	0.8%	0.6%	1.0%	0.3%	1.5%	0.1%	12.0%	5.0%	7.7%	2.4%	0.1%	3.9%	0.0%
7	50	493	2.5%	27.7%	6.7%	1.2%	0.9%	1.4%	0.4%	2.3%	0.2%	19.8%	8.2%	5.6%	1.1%	0.4%	15.6%	5.9%
8	50	503	2.5%	27.3%	15.1%	0.7%	0.5%	0.9%	0.3%	1.4%	0.1%	12.2%	5.1%	8.0%	2.4%	0.4%	15.0%	8.1%
9	50	38	3.5%	38.4%	12.5%	0.7%	0.5%	0.8%	0.2%	1.2%	0.2%	21.6%	8.9%	10.2%	1.3%	0.0%	0.0%	0.0%
10	50	179	3.1%	33.8%	17.7%	1.2%	0.8%	1.4%	0.4%	2.2%	0.2%	16.9%	7.0%	9.6%	2.6%	0.1%	3.2%	0.0%
11	50	469	3.8%	41.3%	9.7%	0.8%	0.6%	0.9%	0.3%	1.5%	0.1%	10.7%	4.5%	4.3%	0.8%	0.3%	11.8%	8.7%
12	50	321	2.3%	25.6%	12.9%	1.1%	0.8%	1.3%	0.4%	2.1%	0.1%	10.4%	4.3%	4.3%	1.1%	0.6%	24.1%	8.4%
13	50	207	4.1%	45.3%	17.1%	1.3%	0.9%	1.5%	0.5%	2.4%	0.1%	13.4%	5.6%	4.9%	1.0%	0.0%	0.0%	1.9%
14	50	232	3.3%	35.8%	18.0%	1.0%	0.7%	1.2%	0.4%	1.8%	0.1%	13.7%	5.7%	4.0%	0.8%	0.1%	4.3%	9.2%
15	50	627	3.3%	35.8%	16.2%	1.6%	1.1%	1.9%	0.6%	3.0%	0.2%	18.5%	7.7%	5.3%	1.6%	0.0%	0.0%	3.4%
16	50	174	5.3%	57.9%	17.2%	0.8%	0.6%	1.0%	0.3%	1.6%	0.1%	7.7%	3.2%	3.9%	0.4%	0.0%	0.0%	0.0%
17	50	94	4.4%	48.5%	11.5%	0.9%	0.6%	1.0%	0.3%	1.6%	0.2%	17.1%	7.1%	5.0%	1.8%	0.0%	0.0%	0.0%
18	50	381	3.9%	43.4%	20.0%	1.4%	1.0%	1.6%	0.5%	2.5%	0.1%	13.4%	5.5%	4.8%	0.9%	0.0%	0.0%	1.0%
19	50	69	4.7%	51.6%	15.3%	0.3%	0.2%	0.4%	0.1%	0.6%	0.1%	12.6%	5.2%	8.1%	0.8%	0.0%	0.0%	0.0%
20	50	11	2.4%	26.6%	28.5%	0.3%	0.2%	0.3%	0.1%	0.5%	0.3%	25.3%	10.5%	3.7%	1.3%	0.0%	0.0%	0.0%
21	50	170	3.1%	34.1%	14.6%	1.1%	0.8%	1.3%	0.4%	2.1%	0.1%	13.3%	5.5%	3.9%	0.9%	0.1%	5.9%	12.5%
22	50	474	3.2%	34.9%	15.1%	1.6%	1.2%	1.9%	0.6%	3.0%	0.2%	19.3%	8.0%	5.0%	1.5%	0.0%	0.0%	4.5%
23	50	143	2.0%	22.1%	9.0%	1.1%	0.8%	1.3%	0.4%	2.0%	0.3%	25.1%	10.4%	7.3%	1.5%	0.2%	7.0%	9.5%
24	50	77	4.7%	51.6%	20.5%	0.8%	0.5%	0.9%	0.3%	1.4%	0.1%	7.6%	3.1%	3.1%	0.4%	0.0%	0.0%	5.1%
25	50	32	4.5%	49.8%	23.2%	1.0%	0.7%	1.1%	0.3%	1.8%	0.1%	9.2%	3.8%	4.0%	0.5%	0.0%	0.0%	0.0%
26	50	40	4.0%	43.6%	14.2%	1.5%	1.0%	1.7%	0.5%	2.7%	0.2%	16.3%	6.7%	6.8%	0.8%	0.0%	0.0%	0.0%
27	50	341	3.5%	38.9%	17.8%	1.6%	1.2%	1.9%	0.6%	3.1%	0.2%	15.1%	6.3%	5.8%	1.1%	0.0%	0.0%	2.8%
28	50	65	3.9%	42.3%	14.8%	1.7%	1.2%	2.0%	0.6%	3.1%	0.2%	17.8%	7.4%	4.7%	0.4%	0.0%	0.0%	0.0%
29	50	164	3.5%	38.4%	17.8%	1.5%	1.1%	1.7%	0.5%	2.8%	0.2%	17.8%	7.4%	5.9%	1.4%	0.0%	0.0%	0.0%
30	50	184	3.5%	38.5%	14.9%	0.9%	0.6%	1.0%	0.3%	1.6%	0.2%	18.4%	7.6%	11.2%	1.2%	0.0%	0.0%	0.0%
31	50	295	3.8%	41.9%	12.2%	0.8%	0.6%	1.0%	0.3%	1.6%	0.2%	18.5%	7.7%	10.4%	1.0%	0.0%	0.0%	0.0%
32	50	232	2.5%	28.0%	11.3%	1.4%	1.0%	1.6%	0.5%	2.6%	0.1%	7.5%	3.1%	3.0%	0.5%	0.5%	22.8%	13.6%
33	50	815	3.2%	35.3%	17.1%	1.1%	0.8%	1.3%	0.4%	2.0%	0.1%	11.2%	4.6%	4.9%	1.1%	0.3%	11.7%	5.0%
34	50	435	3.6%	39.6%	12.3%	0.8%	0.6%	1.0%	0.3%	1.5%	0.2%	17.9%	7.4%	10.4%	1.0%	0.0%	0.0%	3.4%
35	50	111	0.9%	9.6%	4.4%	0.0%	0.0%	0.0%	0.0%	0.1%	0.0%	2.5%	1.0%	0.5%	0.0%	1.4%	59.7%	19.8%
36	50	806	3.0%	33.2%	16.3%	1.1%	0.8%	1.3%	0.4%	2.0%	0.1%	13.5%	5.6%	6.6%	1.3%	0.2%	10.5%	4.1%
37	50	225	2.6%	28.4%	12.3%	0.8%	0.6%	1.0%	0.3%	1.5%	0.2%	19.7%	8.2%	6.2%	0.7%	0.0%	0.0%	17.4%
38	50	144	3.2%	35.2%	21.1%	1.4%	1.0%	1.7%	0.5%	2.6%	0.2%	16.4%	6.8%	7.9%	1.9%	0.0%	0.0%	0.0%
39	50	632	3.3%	36.7%	16.6%	1.3%	0.9%	1.6%	0.5%	2.5%	0.2%	17.1%	7.1%	8.8%	1.4%	0.0%	2.0%	0.0%
40	50	233	3.9%	42.9%	15.0%	0.7%	0.5%	0.8%	0.3%	1.3%	0.2%	15.4%	6.4%	11.9%	0.8%	0.0%	0.0%	0.0%
41	50	757	3.1%	33.7%	21.1%	0.9%	0.6%	1.0%	0.3%	1.6%	0.2%	15.1%	6.2%	8.3%	1.3%	0.1%	6.1%	0.4%
53	50	593	3.6%	40.1%	23.6%	1.3%	0.9%	1.5%	0.5%	2.4%	0.1%	13.0%	5.4%	7.0%	0.7%	0.0%	0.0%	0.0%
54	50	613	3.7%	40.7%	23.2%	0.5%	0.4%	0.6%	0.2%	0.9%	0.1%	13.9%	5.7%	9.3%	0.7%	0.0%	0.0%	0.0%
55	50	613	3.7%	40.7%	23.2%	0.5%	0.4%	0.6%	0.2%	0.9%	0.1%	13.9%	5.7%	9.3%	0.7%	0.0%	0.0%	0.0%
56	50	621	3.6%	39.8%	17.2%	2.0%	1.4%	2.3%	0.7%	3.7%	0.1%	13.7%	5.7%	7.5%	2.3%	0.0%	0.0%	0.0%
57	50	1471	3.9%	42.7%	17.7%	1.1%	0.8%	1.3%	0.4%	2.0%	0.2%	15.0%	6.2%	7.7%	0.7%	0.0%	0.0%	0.4%
58	50	10	2.5%	27.8%	29.7%	0.1%	0.1%	0.2%	0.0%	0.2%	0.3%	26.4%	10.9%	1.6%	0.2%	0.0%	0.0%	0.0%
59	50	57	4.2%	46.0%	16.9%	1.0%	0.7%	1.1%	0.4%	1.8%	0.1%	13.9%	5.7%	7.1%	1.2%	0.0%	0.0%	0.0%
60	50	358	1.9%	21.0%	11.2%	0.4%	0.3%	0.5%	0.2%	0.8%	0.2%	23.6%	9.8%	14.4%	1.6%	0.3%	12.8%	0.9%
61	50	309	1.9%	20.5%	11.3%	0.3%	0.2%	0.4%	0.1%	0.6%	0.2%	23.6%	9.8%	13.2%	1.7%	0.4%	14.9%	1.0%
62	50	288	2.0%	22.1%	12.1%	0.2%	0.2%	0.3%	0.1%	0.4%	0.2%	22.2%	9.2%	11.9%	1.6%	0.4%	15.9%	1.1%
63	50	307	2.1%	23.5%	12.5%	0.2%	0.2%	0.3%	0.1%	0.5%	0.2%	21.7%	9.0%	11.7%	1.6%	0.4%	15.0%	1.1%
64	50	10	2.6%	28.5%	30.4%	0.0%	0.0%	0.0%	0.0%	0.0%	0.3%	27.1%	11.2%	0.0%	0.0%	0.0%	0.0%	0.0%
65	50	22	4.7%	51.7%	20.5%	0.6%	0.4%	0.7%	0.2%	1.1%	0.1%	12.6%	5.2%	2.1%	0.1%	0.0%	0.0%	0.0%
66	50	105	2.8%	30.9%	11.8%	0.7%	0.5%	0.9%	0.3%	1.4%	0.2%	15.1%	6.2%	11.6%	1.2%	0.0%	0.0%	16.6%
67	50	193	3.9%	43.0%	13.3%	0.7%	0.5%	0.8%	0.2%	1.3%	0.0%	3.7%	1.5%	2.5%	0.1%	0.5%	22.6%	5.4%
68	50	96	1.2%	13.4%	4.9%	0.2%	0.2%	0.2%	0.1%	0.4%	0.0%	2.9%	1.2%	1.8%	0.4%	1.1%	45.2%	26.8%
69	50	107	1.3%	14.5%	4.8%	0.5%	0.4%	0.6%	0.2%	0.9%	0.0%	3.1%	1.3%	2.1%	0.4%	1.0%	40.6%	28.3%
70	50	138	1.7%	19.1%	5.0%	1.2%	0.8%	1.4%	0.4%	2.1%	0.1%	6.4%	2.6%	3.9%	0.4%	0.7%	31.4%	22.8%
71	50	54	2.6%	28.3%	13.0%	0.7%	0.5%	0.8%	0.3%	1.3%	0.2%	21.8%	9.0%	19.5%	1.9%	0.0%	0.0%	0.0%
72	50	10	2.6%	28.5%	30.4%	0.0%	0.0%	0.0%	0.0%	0.0%	0.3%	27.1%	11.2%	0.0%	0.0%	0.0%	0.0%	0.0%
73	50	25	3.9%	42.5%	12.6%	1.8%	1.3%	2.2%	0.7%	3.4%	0.1%	10.9%	4.5%	0.8%	0.1%	0.0%	0.0%	15.2%
74	50	100	2.5%	27.8%	9.3%	0.3%	0.2%	0.4%	0.1%	0.6%	0.3%	27.5%	11.4%	18.3%	1.1%	0.0%	0.0%	0.0%
75	50	10	2.6%	28.5%	30.4%	0.0%	0.0%	0.0%	0.0%	0.0%	0.3%	27.1%	11.2%	0.0%	0.0%	0.0%	0.0%	0.0%
76	50	748	2.8%	30.4%	8.4%	0.9%	0.6%	1.1%	0.3%	1.7%	0.2%	18.2%	7.5%	6.3%	1.0%	0.3%	13.5%	6.7%
77	50	515	2.5%	27.7%	15.2%	0.8%	0.5%	0.9%	0.3%	1.4%	0.1%	12.3%	5.1%	8.0%	2.3%	0.3%	14.7%	7.9%
78	50	159	4.0%	43.8%	8.6%	1.0%	0.7%	1.2%	0.4%	1.9%	0.2%	20.5%	8.5%	7.5%	1.8%	0.0%	0.0%	0.0%
79	50	29	0.9%	9.9%	10.6%	0.1%	0.1%	0.1%	0.0%	0.2%	0.3%	33.1%	13.7%	10.7%	2.7%	0.0%	0.0%	17.6%
80	50	172	4.7%	51.2%	16.1%	1.8%	1.3%	2.1%	0.7%	3.4%	0.1%	7.4%	3.1%	8.0%	0.3%	0.0%	0.0%	0.0%
81	50	326	4.9%	54.3%	12.6%	1.0%	0.7%	1.2%	0.4%	1.9%	0.1%	12.1%	5.0%	4.7%	1.2%	0.0%	0.0%	0.0%
82	50	146	4.5%	48.9%	20.2%	1.2%	0.8%	1.4%	0.4%	2.2%	0.1%	10.2%	4.2%	5.1%	0.9%	0.0%	0.0%	0.0%
83	50	174	4.4%	48.2%	21.5%	0.6%	0.5%	0.8%	0.2%	1.2%	0.1%	10.4%	4.3%	6.2%	1.6%	0.0%	0.0%	0.0%
84	50	292	3.3%	36.6%	14.3%	1.2%	0.8%	1.4%	0.4%	2.2%	0.2%	16.5%	6.8%	8.0%	1.0%	0.1%	2.6%	4.6%
85	50	458	4.4%	47.8%	19.4%	0.9%	0.6%	1.0%	0.3%	1.6%	0.1%	10.5%	4.4%	4.0%	0.5%	0.0%	1.7%	3.0%
86	50	98	4.5%	49.4%	10.7%	1.1%	0.8%	1.3%	0.4%	2.1%	0.1%	14.2%	5.9%	7.5%	1.9%	0.0%	0.0%	0.0%
87	50	752	5.1%	56.0%	15.8%	1.1%	0.8%	1.3%	0.4%	2.1%	0.1%	8.5%	3.5%	3.9%	0.9%	0.0%	0.0%	0.5%
88	50	465	4.1%	44.8%	21.1%	0.8%	0.6%	0.9%	0.3%	1.5%	0.1%	11.8%	4.9%	6.2%	1.1%	0.0%	0.0%	1.9%
89	50	1072	3.7%	40.9%	17.4%	1.2%	0.8%	1.4%	0.4%	2.2%	0.1%	10.8%	4.5%	2.9%	0.3%	0.1%	3.9%	9.4%
90	50	1404	3.7%	40.6%	22.0%	1.7%	1.2%	2.0%	0.6%	3.2%	0.1%	10.9%	4.5%	4.7%	0.9%	0.1%	2.4%	1.3%
91	50	531	4.6%	50.6%	17.7%	1.1%	0.7%	1.2%	0.4%	2.0%	0.1%	10.4%	4.3%	2.5%	0.6%	0.0%	0.0%	3.8%
92	50	227	4.3%	47.3%	18.1%	1.8%	1.2%	2.1%	0.6%	3.3%	0.1%	9.4%	3.9%	4.9%	1.3%	0.0%	0.0%	1.7%
93	50	26	4.0%	43.4%	26.9%	1.4%	1.0%	1.6%	0.5%	2.6%	0.1%	10.7%	4.4%	2.6%	0.9%	0.0%	0.0%	0.0%
94	50	10	2.6%	28.5%	30.4%	0.0%	0.0%	0.0%	0.0%	0.0%	0.3%	27.1%	11.2%	0.0%	0.0%	0.0%	0.0%	0.0%
95	50	401	3.0%	33.3%	13.7%	1.2%	0.9%	1.4%	0.4%	2.2%	0.1%	11.1%	4.6%	4.4%	0.4%	0.4%	14.8%	8.0%
96	50	1122	3.3%	35.7%	13.4%	1.0%	0.7%	1.2%	0.4%	1.9%	0.1%	9.7%	4.0%	3.8%	0.7%	0.5%	19.5%	4.1%
97	50	613	4.0%	43.6%	20.8%	1.3%	0.9%	1.6%	0.5%	2.5%	0.1%	14.1%	5.9%	4.0%	0.8%	0.0%	0.0%	0.0%
98	50	13	2.0%	21.6%	23.1%	0.0%	0.0%	0.0%	0.0%	0.0%	0.2%	20.6%	8.5%	0.0%	0.0%	0.6%	23.4%	0.0%
99	70	1455	4.0%	43.6%	16.4%	1.2%	0.8%	1.4%	0.4%	2.2%	0.1%	12.2%	5.1%	9.3%	0.8%	0.0%	0.0%	2.5%
100	70	813	3.1%	34.2%	19.6%	0.9%	0.6%	1.0%	0.3%	1.6%	0.2%	17.2%	7.1%	10.8%	1.5%	0.0%	1.7%	0.0%
101	50	733	3.8%	41.9%	22.8%	0.6%	0.4%	0.7%	0.2%	1.2%	0.1%	12.8%	5.3%	8.7%	0.6%	0.0%	0.0%	0.7%
102	50	345	4.5%	49.9%	17.7%	0.9%	0.7%	1.1%	0.3%	1.7%	0.1%	9.9%	4.1%	2.9%	0.5%	0.0%	1.5%	4.1%
103	50	590	4.1%	44.8%	15.1%	1.8%	1.3%	2.1%	0.7%	3.4%	0.1%	10.1%	4.2%	5.1%	1.3%	0.0%	1.4%	4.4%
104	50	212	4.9%	53.3%	20.6%	1.2%	0.9%	1.4%	0.4%	2.3%	0.1%	8.8%	3.6%	2.2%	0.2%	0.0%	0.0%	0.0%
105	50	243	4.2%	45.7%	18.2%	1.9%	1.4%	2.3%	0.7%	3.6%	0.1%	10.0%	4.1%	6.2%	1.7%	0.0%	0.0%	0.0%
106	50	116	4.9%	54.2%	19.5%	1.1%	0.8%	1.3%	0.4%	2.1%	0.1%	8.8%	3.7%	2.5%	0.5%	0.0%	0.0%	0.0%
107	50	82	4.0%	44.3%	16.3%	1.5%	1.1%	1.8%	0.6%	2.8%	0.2%	15.3%	6.3%	5.1%	0.9%	0.0%	0.0%	0.0%
108	50	69	2.8%	30.8%	12.1%	0.7%	0.5%	0.8%	0.2%	1.3%	0.1%	6.8%	2.8%	1.0%	0.1%	0.5%	22.8%	16.8%
109	50	18	1.5%	16.6%	17.7%	0.6%	0.4%	0.7%	0.2%	1.1%	0.2%	15.8%	6.5%	1.6%	0.4%	0.9%	35.9%	0.0%
110	50	67	1.7%	18.7%	7.8%	0.3%	0.2%	0.4%	0.1%	0.6%	0.2%	16.5%	6.8%	7.4%	1.8%	0.7%	30.9%	5.8%
111	50	292	3.6%	39.3%	15.4%	0.8%	0.6%	1.0%	0.3%	1.6%	0.1%	11.8%	4.9%	4.8%	0.8%	0.3%	10.8%	4.0%
112	50	115	4.3%	47.5%	7.4%	0.3%	0.2%	0.3%	0.1%	0.5%	0.1%	10.9%	4.5%	3.3%	0.3%	0.3%	14.2%	5.6%
113	50	126	3.1%	34.3%	14.8%	1.2%	0.8%	1.4%	0.4%	2.2%	0.2%	16.4%	6.8%	4.6%	0.4%	0.3%	13.0%	0.0%
114	50	48	1.1%	12.4%	8.0%	0.4%	0.3%	0.5%	0.1%	0.7%	0.2%	16.6%	6.9%	4.2%	0.8%	0.8%	33.8%	13.3%
115	50	121	3.6%	39.0%	20.6%	0.7%	0.5%	0.8%	0.2%	1.2%	0.1%	10.9%	4.5%	2.3%	0.2%	0.4%	15.1%	0.0%
116	50	30	3.8%	42.0%	17.2%	1.2%	0.9%	1.4%	0.4%	2.3%	0.2%	18.8%	7.8%	3.5%	0.5%	0.0%	0.0%	0.0%

Traffic Flows and Breakdown by 16 Vehicle Classes (Year 2026)

Link No.	Speed Limit	Total Vehicle	19 - Motorcycles (MC)	01 - Private Cars (PC)	03 - Taxi	14 - Non-franchised Bus <=6.4t	15 - Non-franchised Bus 6.4-15t	16 - Non-franchised Bus >15t	12 - Private Light Bus <=3.5t	13 - Private Light Bus >3.5t	04 - Light Goods Vehicles <=2.5t	05 - Lt Goods Vehicles 2.5-3.5t	06 - Light Goods Vehicles >3.5t	07 - Heavy Goods Vehicles <=15t	08 - Heavy Goods Vehicles >15t	17 - Franchised Bus (SD)	18 - Franchised Bus (DD)	11 - Public Light Buses
	km/hr	1200-1300																
117	50	17	2.9%	32.2%	21.0%	0.8%	0.5%	0.9%	0.3%	1.4%	0.2%	16.4%	6.8%	5.1%	0.5%	0.3%	10.9%	0.0%
118	50	80	3.6%	39.0%	16.6%	1.3%	0.9%	1.5%	0.5%	2.4%	0.1%	7.6%	3.2%	5.8%	0.6%	0.1%	2.4%	14.6%
122	50	121	3.1%	33.7%	8.9%	1.5%	1.0%	1.7%	0.5%	2.7%	0.2%	21.0%	8.7%	6.8%	0.6%	0.0%	0.0%	9.6%
123	50	14	3.9%	42.8%	22.1%	0.3%	0.2%	0.4%	0.1%	0.6%	0.2%	19.7%	8.2%	1.2%	0.3%	0.0%	0.0%	0.0%
124	50	81	0.3%	3.6%	3.8%	0.1%	0.1%	0.1%	0.0%	0.1%	0.0%	3.4%	1.4%	0.2%	0.0%	0.1%	6.2%	80.5%
125	50	153	2.7%	29.2%	11.0%	2.0%	1.4%	2.3%	0.7%	3.7%	0.1%	7.3%	3.0%	5.9%	0.5%	0.0%	1.2%	29.1%
128	50	1119	4.2%	45.6%	18.4%	0.6%	0.4%	0.7%	0.2%	1.1%	0.1%	13.4%	5.5%	6.0%	0.7%	0.0%	0.0%	3.1%
129	50	1344	3.7%	40.6%	18.5%	1.2%	0.8%	1.4%	0.4%	2.2%	0.2%	16.1%	6.7%	7.2%	1.0%	0.0%	0.0%	0.0%
130	50	222	3.8%	42.0%	14.5%	0.9%	0.6%	1.0%	0.3%	1.7%	0.1%	6.0%	2.5%	0.6%	0.1%	0.2%	7.1%	18.6%
131	50	224	4.5%	49.6%	13.8%	2.2%	1.6%	2.6%	0.8%	4.1%	0.1%	9.9%	4.1%	6.5%	0.2%	0.0%	0.0%	0.0%
132	50	46	3.8%	41.9%	11.6%	1.8%	1.3%	2.1%	0.7%	3.4%	0.1%	13.6%	5.6%	8.1%	0.3%	0.0%	0.0%	5.6%
133	50	94	4.6%	50.2%	19.0%	1.0%	0.7%	1.2%	0.4%	1.9%	0.1%	11.5%	4.8%	4.1%	0.7%	0.0%	0.0%	0.0%
134	50	829	3.4%	37.3%	17.2%	1.2%	0.8%	1.4%	0.4%	2.2%	0.1%	12.0%	5.0%	3.7%	0.4%	0.1%	5.0%	9.8%
135	50	1465	3.7%	41.1%	21.7%	1.6%	1.1%	1.8%	0.6%	2.9%	0.1%	11.6%	4.8%	4.6%	0.9%	0.1%	2.3%	1.0%
136	70	2625	3.6%	40.0%	15.3%	1.0%	0.7%	1.2%	0.4%	1.9%	0.1%	12.5%	5.2%	5.2%	0.5%	0.2%	7.0%	5.2%
137	70	2425	3.0%	32.6%	19.0%	1.2%	0.8%	1.4%	0.4%	2.2%	0.1%	13.5%	5.6%	7.4%	0.9%	0.2%	7.7%	4.1%
138	50	72	0.4%	4.4%	4.3%	0.1%	0.1%	0.1%	0.0%	0.2%	0.0%	3.8%	1.6%	0.5%	0.0%	0.2%	7.0%	77.2%
139	50	17	3.4%	37.3%	18.3%	2.4%	1.7%	2.9%	0.9%	4.5%	0.2%	16.3%	6.7%	5.2%	0.3%	0.0%	0.0%	0.0%
141	50	98	2.8%	30.7%	10.6%	0.7%	0.5%	0.8%	0.2%	1.2%	0.1%	5.7%	2.4%	4.6%	0.1%	0.0%	0.0%	39.6%
142	50	109	2.4%	26.5%	12.1%	1.3%	0.9%	1.5%	0.5%	2.4%	0.1%	6.6%	2.7%	4.9%	0.2%	0.0%	0.0%	37.9%
143	50	24	3.6%	39.9%	13.2%	2.1%	1.5%	2.4%	0.8%	3.8%	0.2%	15.2%	6.3%	11.0%	0.1%	0.0%	0.0%	0.0%
144	50	345	3.1%	34.5%	12.0%	0.8%	0.6%	1.0%	0.3%	1.6%	0.1%	12.8%	5.3%	5.3%	0.7%	0.1%	4.2%	17.6%
145	50	682	2.5%	27.4%	10.8%	1.2%	0.9%	1.4%	0.4%	2.2%	0.2%	17.2%	7.1%	7.2%	1.3%	0.3%	11.2%	8.8%
146	50	657	2.7%	30.1%	15.5%	0.9%	0.6%	1.0%	0.3%	1.6%	0.2%	15.3%	6.4%	7.5%	1.5%	0.3%	11.9%	4.3%
147	50	667	2.3%	25.5%	11.9%	1.1%	0.8%	1.3%	0.4%	2.1%	0.2%	17.0%	7.0%	6.5%	1.0%	0.3%	12.6%	9.9%
148	50	742	2.6%	28.3%	13.6%	0.9%	0.7%	1.1%	0.3%	1.8%	0.2%	16.9%	7.0%	8.1%	1.4%	0.3%	11.1%	5.7%
149	50	373	3.0%	33.1%	17.0%	1.6%	1.2%	1.9%	0.6%	3.0%	0.2%	16.7%	6.9%	6.6%	0.2%	0.0%	0.0%	8.0%
150	50	443	3.4%	37.7%	16.3%	1.2%	0.8%	1.4%	0.4%	2.2%	0.1%	13.1%	5.4%	4.5%	0.5%	0.0%	0.0%	13.0%
151	50	65	3.9%	43.0%	25.0%	1.6%	1.1%	1.9%	0.6%	3.0%	0.1%	10.8%	4.5%	3.6%	0.9%	0.0%	0.0%	0.0%
152	50	97	3.6%	39.4%	17.7%	1.0%	0.7%	1.2%	0.4%	1.9%	0.2%	15.0%	6.2%	4.6%	0.2%	0.0%	0.0%	8.0%
153	50	13	2.1%	22.7%	24.3%	0.0%	0.0%	0.0%	0.0%	0.0%	0.2%	21.6%	9.0%	0.0%	0.0%	0.0%	0.0%	20.2%
154	50	70	1.0%	11.2%	4.4%	0.1%	0.1%	0.2%	0.0%	0.3%	0.1%	6.3%	2.6%	2.8%	0.0%	0.0%	0.0%	70.9%
155	50	206	2.8%	31.1%	13.1%	0.9%	0.6%	1.0%	0.3%	1.6%	0.1%	9.0%	3.7%	3.1%	0.3%	0.0%	0.0%	32.2%
156	50	325	3.3%	36.4%	16.3%	1.3%	0.9%	1.5%	0.5%	2.4%	0.2%	18.1%	7.5%	8.2%	1.7%	0.0%	0.0%	1.6%
157	50	246	3.5%	38.2%	16.5%	1.2%	0.9%	1.4%	0.4%	2.3%	0.2%	17.7%	7.3%	8.1%	2.2%	0.0%	0.0%	0.0%
158	50	454	2.7%	29.9%	13.7%	2.1%	1.5%	2.5%	0.8%	3.9%	0.2%	20.0%	8.3%	7.0%	0.1%	0.0%	1.7%	5.8%
159	70	1813	3.5%	38.0%	15.9%	1.1%	0.8%	1.3%	0.4%	2.1%	0.1%	12.2%	5.0%	6.0%	0.7%	0.1%	6.2%	6.5%
160	70	1851	3.1%	33.7%	19.4%	1.3%	0.9%	1.5%	0.5%	2.3%	0.1%	13.4%	5.6%	7.3%	0.7%	0.1%	5.9%	4.2%
162	50	257	3.9%	42.6%	16.6%	0.4%	0.3%	0.5%	0.2%	0.8%	0.2%	16.3%	6.8%	11.1%	0.5%	0.0%	0.0%	0.0%
163	50	146	1.8%	19.7%	15.0%	1.1%	0.8%	1.3%	0.4%	2.1%	0.3%	31.4%	13.0%	12.1%	0.8%	0.0%	0.0%	0.0%
164	50	289	4.5%	49.9%	19.6%	1.1%	0.8%	1.3%	0.4%	2.1%	0.1%	9.9%	4.1%	3.5%	0.2%	0.0%	0.0%	2.5%
165	50	51	1.9%	20.7%	17.2%	0.6%	0.4%	0.7%	0.2%	1.2%	0.3%	27.8%	11.5%	15.3%	2.1%	0.0%	0.0%	0.0%
166	50	78	3.4%	37.6%	14.7%	1.3%	0.9%	1.6%	0.5%	2.5%	0.2%	17.3%	7.2%	12.4%	0.5%	0.0%	0.0%	0.0%
167	50	124	2.3%	24.8%	15.4%	0.6%	0.4%	0.7%	0.2%	1.1%	0.3%	27.0%	11.2%	14.1%	1.9%	0.0%	0.0%	0.0%
168	50	484	2.8%	30.5%	12.7%	0.7%	0.5%	0.8%	0.3%	1.3%	0.2%	19.0%	7.9%	13.0%	0.6%	0.0%	1.6%	8.1%
170	50	251	2.8%	30.7%	17.8%	1.2%	0.9%	1.4%	0.4%	2.3%	0.2%	21.5%	8.9%	7.8%	0.1%	0.0%	0.0%	3.9%
171	50	390	2.9%	32.0%	12.5%	0.6%	0.4%	0.7%	0.2%	1.1%	0.2%	20.0%	8.3%	7.7%	0.8%	0.2%	10.3%	2.0%
172	50	25	4.0%	43.4%	15.2%	4.0%	2.8%	4.6%	1.4%	7.4%	0.1%	11.3%	4.7%	1.2%	0.0%	0.0%	0.0%	0.0%
173	50	263	3.0%	32.8%	15.8%	0.8%	0.6%	0.9%	0.3%	1.5%	0.2%	23.2%	9.6%	9.7%	1.4%	0.0%	0.0%	0.0%
174	50	674	2.8%	31.2%	16.7%	0.5%	0.4%	0.6%	0.2%	1.0%	0.2%	18.8%	7.8%	12.4%	0.5%	0.0%	1.1%	5.8%
175	50	383	2.4%	26.0%	10.1%	1.2%	0.8%	1.4%	0.4%	2.2%	0.2%	17.9%	7.4%	5.2%	0.3%	0.5%	19.1%	5.0%
176	50	700	2.8%	31.2%	16.5%	0.9%	0.7%	1.1%	0.3%	1.8%	0.2%	14.9%	6.2%	7.4%	1.6%	0.3%	11.2%	2.9%
179	50	379	4.2%	46.4%	18.9%	1.3%	0.9%	1.5%	0.5%	2.4%	0.1%	12.4%	5.1%	5.0%	1.1%	0.0%	0.0%	0.0%
180	50	363	4.7%	52.0%	16.3%	1.5%	1.0%	1.7%	0.5%	2.7%	0.1%	11.1%	4.6%	3.3%	0.3%	0.0%	0.0%	0.0%
181	50	199	1.9%	21.4%	10.1%	1.0%	0.7%	1.2%	0.4%	1.9%	0.1%	8.4%	3.5%	2.9%	0.3%	0.7%	30.0%	15.5%
182	50	570	3.2%	35.5%	11.1%	1.1%	0.8%	1.3%	0.4%	2.1%	0.1%	9.2%	3.8%	7.8%	0.4%	0.5%	19.1%	3.5%
183	50	635	2.8%	30.9%	17.2%	0.8%	0.6%	1.0%	0.3%	1.5%	0.1%	11.6%	4.8%	3.3%	0.1%	0.4%	18.0%	6.7%
184	50	219	0.6%	6.9%	2.4%	0.2%	0.1%	0.2%	0.1%	0.3%	0.0%	2.2%	0.9%	2.1%	0.1%	1.9%	79.7%	2.4%
185	70	1843	4.0%	43.6%	12.8%	2.6%	1.8%	3.0%	0.9%	4.7%	0.1%	11.4%	4.7%	5.9%	0.1%	0.1%	4.3%	0.0%
186	70	2441	4.5%	49.6%	10.1%	1.3%	0.9%	1.5%	0.5%	2.4%	0.1%	10.6%	4.4%	8.0%	0.0%	0.1%	5.8%	0.0%
187	50	151	2.0%	22.2%	7.0%	0.5%	0.3%	0.5%	0.2%	0.8%	0.1%	7.7%	3.2%	6.8%	0.3%	0.5%	20.9%	26.9%
188	50	372	3.4%	37.0%	25.7%	1.0%	0.7%	1.2%	0.4%	1.9%	0.0%	3.9%	1.6%	2.1%	0.3%	0.2%	9.5%	10.9%
189	70	3188	3.4%	37.0%	14.8%	1.3%	0.9%	1.5%	0.5%	2.4%	0.2%	16.5%	6.8%	9.5%	1.4%	0.1%	2.4%	1.4%
190	70	2420	4.4%	48.1%	13.2%	0.8%	0.6%	1.0%	0.3%	1.5%	0.1%	12.6%	5.2%	9.4%	1.0%	0.0%	0.4%	1.4%
191	70	3382	3.1%	34.2%	14.2%	1.2%	0.8%	1.4%	0.4%	2.2%	0.2%	16.9%	7.0%	9.2%	1.2%	0.1%	5.1%	2.6%
192	70	3275	4.4%	48.4%	15.6%	0.9%	0.6%	1.1%	0.3%	1.7%	0.1%	10.6%	4.4%	7.6%	0.7%	0.0%	2.0%	1.6%
193	70	1206	3.7%	40.8%	10.5%	1.9%	1.4%	2.3%	0.7%	3.6%	0.2%	15.2%	6.3%	11.3%	0.2%	0.0%	0.8%	1.1%
194	70	2596	3.1%	34.4%	22.7%	0.9%	0.6%	1.0%	0.3%	1.7%	0.1%	13.1%	5.4%	6.7%	0.7%	0.1%	3.3%	5.8%
195	50	35	0.8%	8.4%	8.9%	0.2%	0.1%	0.2%	0.1%	0.3%	0.1%	7.9%	3.3%	1.3%	0.0%	1.4%	59.7%	7.4%
196	50	346	3.7%	40.3%	23.3%	1.0%	0.7%	1.1%	0.4%	1.8%	0.1%	9.7%	4.0%	7.1%	0.2%	0.2%	6.5%	0.0%
197	50	95	2.9%	31.8%	29.7%	0.9%	0.6%	1.0%	0.3%	1.6%	0.0%	3.3%	1.4%	2.0%	0.1%	0.6%	23.8%	0.0%
198	50	67	1.9%	20.5%	12.7%	0.8%	0.6%	0.9%	0.3%	1.5%	0.0%	4.1%	1.7%	2.0%	0.1%	1.1%	47.9%	3.8%
199	70	1533	3.0%	33.2%	16.9%	1.3%	0.9%	1.5%	0.5%	2.5%	0.2%	17.1%	7.1%	10.2%	2.4%	0.1%	3.1%	0.0%
201	50	998	3.6%	39.1%	17.2%	1.9%	1.4%	2.3%	0.7%	3.6%	0.2%	14.5%	6.0%	7.1%	0.5%	0.0%	0.5%	1.4%
202	50	1385	3.3%	35.9%	18.9%	1.9%	1.4%	2.3%	0.7%	3.6%	0.1%	13.9%	5.8%	8.7%	1.2%	0.0%	1.3%	1.0%
203	70	1054	3.1%	33.9%	14.1%	1.4%	1.0%	1.7%	0.5%	2.7%	0.2%	18.0%	7.4%	10.6%	2.3%	0.1%	3.1%	0.0%
204	70	1608	3.8%	42.1%	21.4%	0.8%	0.6%	1.0%	0.3%	1.5%	0.1%	13.3%	5.5%	7.4%	0.7%	0.0%	1.3%	0.2%
205	50	198	3.2%	34.7%	23.9%	1.2%	0.8%	1.4%	0.4%	2.2%	0.1%	10.6%	4.4%	5.5%	0.8%	0.2%	9.2%	1.3%
206	50	462	3.2%	34.9%	23.5%	0.8%	0.6%	1.0%	0.3%	1.6%	0.1%	13.6%	5.6%	8.8%	1.0%	0.1%	4.9%	0.0%
207	50	155	2.8%	31.0%	22.1%	1.3%	0.9%	1.5%	0.5%	2.4%	0.1%	5.3%	2.2%	3.2%	0.4%	0.4%	15.1%	10.9%
208	50	274	2.8%	31.0%	23.2%	0.8%	0.6%	1.0%	0.3%	1.6%	0.1%	10.6%	4.4%	6.1%	0.4%	0.2%	9.0%	8.0%
209	50	571	3.3%	36.2%	19.5%	2.8%	2.0%	3.3%	1.0%	5.3%	0.1%	12.1%	5.0%	5.1%	0.7%	0.0%	1.9%	1.6%
210	50	1010	3.2%	34.9%	23.0%	2.0%	1.4%	2.3%	0.7%	3.7%	0.1%	11.3%	4.7%	6.5%	1.0%	0.1%	3.0%	2.2%
211	70	1824	2.9%	31.6%	18.2%	1.8%	1.3%	2.1%	0.7%	3.3%	0.2%	19.1%	7.9%	8.1%	1.1%	0.0%	0.1%	1.7%
212	70	1608	3.9%	43.0%	21.3%	0.9%	0.7%	1.1%	0.3%	1.7%	0.1%	12.1%	5.0%	8.0%	0.3%	0.0%	0.1%	1.4%
213	50	364	2.9%	32.3%	19.6%	1.0%	0.7%	1.2%	0.4%	1.9%	0.1%	8.2%	3.4%	3.7%	0.4%	0.2%	8.0%	16.1%
214	70	444	3.1%	34.1%	14.2%	0.9%	0.6%	1.0%	0.3%	1.6%	0.1%	8.3%	3.4%	7.0%	0.3%	0.1%	5.0%	19.9%
215	50	216	3.6%	40.0%	25.8%	1.2%	0.8%	1.4%	0.4%	2.2%	0.1%	12.2%	5.1%	5.8%	0.3%	0.0%	1.2%	0.0%
216	50	187	3.0%	32.4%	26.4%	0.9%	0.7%	1.1%	0.3%	1.8%	0.1%	12.4%	5.1%	4.9%	0.1%	0.0%	2.0%	8.6%
217	50	834	2.9%	32.2%	24.9%	1.1%	0.7%	1.2%	0.4%	2.0%	0.1%	10.9%	4.5%	4.6%	0.6%	0.1%	5.0%	8.7%
218	50	514	3.1%	33.8%	16.8%	0.9%	0.6%	1.0%	0.3%	1.7%	0.1%	9.4%	3.9%	6.1%	0.4%	0.1%	5.0%	16.7%
219	50	470	2.9%	32.2%	29.0%	1.1%	0.8%	1.3%	0.4%	2.0%	0.1%	13.1%	5.4%	5.3%	0.8%	0.1%	2.7%	2.9%
220	50	187	3.5%	38.2%	19.8%	1.1%	0.8%	1.3%	0.4%	2.1%	0.1%	11.8%	4.9%	5.8%	0.8%	0.0%	2.0%	7.2%
221	50	459	3.3%	35.8%	22.2%	1.7%	1.2%	2.0%	0.6%	3.1%	0.1%	11.2%	4.7%	5.2%	0.6%	0.1%	2.9%	5.3%
222	50	345	2.3%	25.4%	20.6%	3.5%	2.4%	4.0%	1.3%	6.4%	0.1%	13.6%	5.6%	6.4%	0.8%	0.0%	0.5%	6.9%
223	50	107	2.6%	28.0%	19.0%	1.0%	0.7%	1.1%	0.4%	1.8%	0.3%	24.3%	10.1%	7.2%	0.7%	0.0%	0.0%	3.0%
226	50	161	3.5%	38.5%	23.0%	0.3%	0.2%	0.3%	0.1%	0.5%	0.1%	8.3%	3.4%	2.1%	0.0%	0.3%	11.7%	7.6%
227	50	657	4.2%	45.8%	25.8%	0.5%	0.3%	0.6%	0.2%	0.9%	0.1%	9.7%	4.0%	3.2%	0.2%	0.1%	3.3%	1.1%
228	50	12	2.3%	25.1%	26.8%	0.6%	0.4%	0.7%	0.2%	1.1%	0.3%	26.2%	10.9%	5.5%	0.0%	0.0%	0.0%	0.0%
229	50	86	3.5%	38.8%	30.8%	0.3%	0.2%	0.4%	0.1%	0.6%	0.1%	14.2%	5.9%	4.7%	0.2%	0.0%	0.0%	0.0%
230	50	163	2.3%	25.7%	19.0%	0.9%	0.6%	1.0%	0.3%	1.6%	0.2%	17.3%	7.2%	6.0%	0.8%	0.1%	3.9%	13.0%
231	50	347	2.7%	29.2%	21.0%	0.7%	0.5%	0.8%	0.2%	1.2%	0.2%	22.7%	9.4%	5.5%	0.3%	0.1%	2.4%	3.3%
232	50	42	3.6%	39.6%	21.4%	0.9%	0.6%	1.0%	0.3%	1.6%	0.2%	18.1%	7.5%	4.6%	0.5%	0.0%	0.0%	0.0%
235	50	608	3.2%	35.5%	27.2%	0.7%	0.5%	0.8%	0.2%	1.3%	0.1%	12.6%	5.2%	3.9%	0.2%	0.1%	2.3%	6.3%
236	50	401	4.3%	46.9%	21.4%	0.8%	0.6%	1.0%	0.3%	1.5%	0.1%	12.3%	5.1%	4.5%	0.2%	0.0%	0.0%	1.1%

Traffic Flows and Breakdown by 16 Vehicle Classes (Year 2026)

Link No.	Speed Limit	Total Vehicle	19 - Motorcycles (MC)	01 - Private Cars (PC)	03 - Taxi	14 - Non-franchised Bus <=6.4t	15 - Non-franchised Bus 6.4-15t	16 - Non-franchised Bus >15t	12 - Private Light Bus <=3.5t	13 - Private Light Bus >3.5t	04 - Light Goods Vehicles <=2.5t	05 - Lt Goods Vehicles 2.5-3.5t	06 - Light Goods Vehicles >3.5t	07 - Heavy Goods Vehicles <=15t	08 - Heavy Goods Vehicles >15t	17 - Franchised Bus (SD)	18 - Franchised Bus (DD)	11 - Public Light Buses
	km/hr	1200-1300																
237	50	265	3.3%	35.7%	21.5%	0.5%	0.4%	0.6%	0.2%	0.9%	0.2%	20.5%	8.5%	7.5%	0.2%	0.0%	0.0%	0.0%
238	50	109	2.5%	27.4%	18.2%	1.2%	0.8%	1.4%	0.4%	2.2%	0.2%	23.6%	9.8%	10.3%	2.1%	0.0%	0.0%	0.0%
239	70	1938	2.8%	30.2%	14.4%	1.2%	0.9%	1.4%	0.4%	2.3%	0.2%	16.7%	6.9%	7.5%	0.9%	0.2%	7.6%	6.3%
240	70	1765	3.4%	37.8%	12.5%	0.8%	0.6%	0.9%	0.3%	1.5%	0.1%	12.2%	5.1%	6.4%	0.6%	0.3%	12.3%	5.1%
241	50	228	2.4%	26.4%	17.8%	0.3%	0.2%	0.3%	0.1%	0.5%	0.1%	8.9%	3.7%	2.9%	0.2%	0.3%	14.1%	21.8%
242	50	351	2.1%	23.1%	19.6%	0.5%	0.4%	0.6%	0.2%	1.0%	0.1%	9.3%	3.9%	7.0%	0.0%	0.2%	9.1%	22.8%
243	50	121	3.7%	40.7%	32.0%	1.4%	1.0%	1.7%	0.5%	2.6%	0.1%	7.9%	3.3%	4.8%	0.3%	0.0%	0.0%	0.0%
244	50	43	4.3%	47.0%	30.5%	1.2%	0.9%	1.4%	0.4%	2.3%	0.1%	6.4%	2.6%	2.9%	0.1%	0.0%	0.0%	0.0%
245	50	505	2.3%	25.1%	18.2%	0.4%	0.3%	0.5%	0.2%	0.8%	0.1%	10.0%	4.1%	6.9%	0.2%	0.2%	8.1%	22.5%
246	50	386	2.7%	29.5%	21.9%	0.5%	0.4%	0.6%	0.2%	1.0%	0.1%	10.0%	4.2%	3.6%	0.1%	0.3%	10.6%	14.4%
247	50	89	2.6%	28.4%	33.4%	0.1%	0.1%	0.2%	0.0%	0.2%	0.1%	11.2%	4.7%	2.3%	0.0%	0.2%	9.9%	6.5%
248	50	186	3.8%	42.1%	20.9%	1.0%	0.7%	1.2%	0.4%	1.9%	0.1%	10.4%	4.3%	4.8%	0.3%	0.1%	4.7%	3.1%
249	50	382	3.5%	38.0%	24.5%	1.3%	0.9%	1.6%	0.5%	2.5%	0.1%	13.1%	5.4%	4.5%	0.2%	0.1%	2.3%	1.5%
250	50	861	3.2%	35.3%	21.4%	1.1%	0.8%	1.3%	0.4%	2.0%	0.2%	17.6%	7.3%	6.9%	0.6%	0.0%	1.0%	1.2%
253	50	641	3.4%	37.7%	25.6%	1.1%	0.8%	1.3%	0.4%	2.1%	0.1%	13.6%	5.6%	6.4%	0.3%	0.0%	0.6%	0.8%
254	50	272	3.7%	40.2%	24.6%	0.9%	0.6%	1.0%	0.3%	1.6%	0.1%	13.7%	5.7%	6.8%	0.3%	0.0%	0.5%	0.0%
255	50	308	3.3%	36.3%	23.1%	1.0%	0.7%	1.2%	0.4%	1.9%	0.2%	15.7%	6.5%	9.2%	0.3%	0.0%	0.0%	0.0%
256	50	176	3.1%	34.4%	24.3%	0.9%	0.6%	1.0%	0.3%	1.7%	0.2%	17.3%	7.2%	8.8%	0.2%	0.0%	0.0%	0.0%
257	50	950	3.2%	35.6%	22.2%	1.1%	0.8%	1.3%	0.4%	2.0%	0.2%	16.9%	7.0%	6.8%	0.7%	0.0%	1.9%	0.0%
258	50	1919	3.7%	41.1%	20.7%	0.6%	0.4%	0.7%	0.2%	1.2%	0.2%	15.2%	6.3%	9.4%	0.4%	0.0%	0.0%	0.0%
259	50	443	3.5%	38.9%	18.5%	0.8%	0.5%	0.9%	0.3%	1.4%	0.2%	19.1%	7.9%	7.3%	0.6%	0.0%	0.0%	0.0%
260	50	510	2.4%	26.8%	21.8%	0.9%	0.6%	1.0%	0.3%	1.7%	0.1%	9.1%	3.8%	5.5%	0.3%	0.2%	10.0%	15.4%
261	50	388	2.7%	29.9%	13.0%	0.9%	0.7%	1.1%	0.3%	1.8%	0.1%	8.7%	3.6%	5.0%	0.3%	0.1%	3.9%	28.0%
262	50	285	3.3%	36.4%	23.1%	1.1%	0.8%	1.3%	0.4%	2.1%	0.2%	15.2%	6.3%	9.5%	0.3%	0.0%	0.0%	0.0%
263	50	213	2.9%	32.3%	21.9%	1.0%	0.7%	1.2%	0.4%	1.9%	0.2%	19.5%	8.1%	9.8%	0.2%	0.0%	0.0%	0.0%
264	50	1011	3.3%	36.6%	22.8%	1.0%	0.7%	1.2%	0.4%	1.9%	0.2%	16.2%	6.7%	6.5%	0.7%	0.0%	1.7%	0.0%
265	50	1297	3.5%	38.9%	20.6%	0.7%	0.5%	0.8%	0.3%	1.3%	0.2%	15.7%	6.5%	10.6%	0.4%	0.0%	0.0%	0.0%
266	50	405	3.4%	37.0%	20.2%	0.9%	0.6%	1.0%	0.3%	1.6%	0.2%	20.2%	8.4%	5.9%	0.3%	0.0%	0.0%	0.0%
267	50	813	2.7%	30.2%	19.5%	1.2%	0.9%	1.4%	0.5%	2.3%	0.2%	22.6%	9.4%	6.7%	0.4%	0.0%	0.0%	1.8%
268	50	419	2.5%	27.7%	17.7%	1.2%	0.8%	1.4%	0.4%	2.2%	0.3%	24.9%	10.3%	9.8%	0.5%	0.0%	0.0%	0.5%
269	50	499	3.3%	35.7%	25.2%	0.4%	0.3%	0.5%	0.2%	0.8%	0.2%	18.1%	7.5%	6.9%	0.5%	0.0%	0.0%	0.4%
270	50	250	3.0%	32.5%	23.8%	0.6%	0.4%	0.7%	0.2%	1.1%	0.2%	20.0%	8.3%	7.7%	0.7%	0.0%	0.0%	0.8%
271	50	481	3.1%	34.2%	21.4%	1.1%	0.8%	1.3%	0.4%	2.0%	0.2%	19.9%	8.2%	6.9%	0.6%	0.0%	0.0%	0.0%
272	50	314	2.5%	27.5%	18.2%	0.7%	0.5%	0.9%	0.3%	1.4%	0.3%	25.5%	10.6%	7.2%	0.5%	0.0%	0.0%	4.1%
273	50	670	2.4%	26.5%	17.0%	1.2%	0.9%	1.4%	0.4%	2.3%	0.2%	21.0%	8.7%	5.8%	0.5%	0.3%	10.5%	0.9%
274	50	500	2.4%	26.5%	20.1%	0.9%	0.6%	1.0%	0.3%	1.6%	0.2%	18.2%	7.5%	4.6%	0.3%	0.3%	14.1%	1.2%
275	50	1149	3.5%	38.9%	19.4%	1.2%	0.8%	1.3%	0.4%	2.1%	0.2%	16.1%	6.7%	8.3%	0.5%	0.0%	0.0%	0.5%
276	50	1140	3.2%	34.7%	12.8%	1.6%	1.1%	1.9%	0.6%	3.0%	0.2%	17.3%	7.2%	11.6%	0.2%	0.1%	4.4%	0.3%
277	50	192	2.6%	29.0%	15.6%	1.6%	1.2%	1.9%	0.6%	3.0%	0.2%	24.0%	9.9%	9.4%	0.9%	0.0%	0.0%	0.0%
278	50	201	2.4%	25.9%	12.9%	0.8%	0.6%	0.9%	0.3%	1.5%	0.3%	28.3%	11.7%	13.4%	0.9%	0.0%	0.0%	0.0%
279	50	480	2.4%	25.8%	16.8%	1.0%	0.7%	1.2%	0.4%	1.9%	0.3%	26.4%	10.9%	8.8%	0.6%	0.0%	0.0%	2.7%
280	50	541	3.3%	36.7%	14.9%	0.9%	0.6%	1.0%	0.3%	1.6%	0.2%	16.6%	6.9%	6.7%	0.6%	0.2%	8.7%	0.7%
281	50	1036	2.9%	32.0%	16.4%	0.9%	0.6%	1.0%	0.3%	1.6%	0.2%	20.8%	8.6%	12.1%	1.3%	0.0%	0.5%	0.7%
282	50	870	4.4%	48.8%	9.8%	0.5%	0.4%	0.6%	0.2%	1.0%	0.1%	9.9%	4.1%	18.2%	0.2%	0.0%	0.9%	0.6%
283	50	684	2.8%	31.1%	11.7%	2.4%	1.7%	2.8%	0.9%	4.5%	0.3%	24.6%	10.2%	5.9%	0.1%	0.0%	0.9%	0.0%
284	50	322	3.6%	39.4%	24.0%	0.8%	0.6%	0.9%	0.3%	1.5%	0.1%	14.1%	5.8%	8.7%	0.1%	0.0%	0.0%	0.0%
285	50	1369	2.8%	30.2%	14.9%	1.0%	0.7%	1.2%	0.4%	1.8%	0.2%	21.7%	9.0%	13.5%	1.2%	0.0%	1.1%	0.4%
286	50	1067	3.2%	35.6%	8.8%	0.8%	0.6%	1.0%	0.3%	1.5%	0.1%	13.0%	5.4%	27.6%	0.3%	0.0%	1.0%	0.5%
287	50	455	3.7%	40.1%	21.8%	0.7%	0.5%	0.9%	0.3%	1.4%	0.1%	12.3%	5.1%	7.4%	0.8%	0.0%	0.6%	4.3%
288	50	389	3.8%	42.0%	21.0%	1.1%	0.7%	1.2%	0.4%	2.0%	0.1%	10.8%	4.5%	6.0%	0.6%	0.0%	0.8%	5.0%
289	50	763	3.1%	34.5%	14.9%	1.1%	0.7%	1.2%	0.4%	2.0%	0.2%	16.1%	6.7%	6.7%	1.0%	0.2%	8.2%	3.0%
290	50	1834	2.9%	32.1%	16.6%	2.4%	1.7%	2.8%	0.9%	4.4%	0.1%	14.0%	5.8%	4.3%	0.3%	0.1%	5.2%	6.5%
291	50	933	2.8%	30.5%	7.4%	2.0%	1.4%	2.3%	0.7%	3.7%	0.1%	13.3%	5.5%	7.8%	0.3%	0.3%	13.6%	8.4%
292	70	2783	3.4%	37.3%	14.8%	1.5%	1.1%	1.8%	0.6%	2.8%	0.2%	15.2%	6.3%	8.9%	0.8%	0.1%	2.4%	3.1%
293	70	2043	4.2%	46.6%	9.1%	2.0%	1.4%	2.3%	0.7%	3.7%	0.1%	12.3%	5.1%	3.7%	0.4%	0.1%	2.7%	5.5%
294	50	2440	2.9%	31.7%	16.8%	1.3%	0.9%	1.5%	0.5%	2.4%	0.2%	14.8%	6.1%	6.3%	0.6%	0.2%	7.2%	6.5%
295	50	1740	2.9%	32.1%	10.6%	1.2%	0.8%	1.4%	0.4%	2.2%	0.1%	14.2%	5.9%	7.2%	0.7%	0.2%	10.2%	9.8%
296	50	203	2.5%	27.1%	17.7%	1.0%	0.7%	1.1%	0.4%	1.8%	0.1%	12.8%	5.3%	4.7%	0.2%	0.0%	0.0%	24.7%
297	50	104	1.6%	17.9%	12.5%	0.2%	0.2%	0.3%	0.1%	0.4%	0.1%	8.7%	3.6%	3.3%	0.1%	0.0%	0.0%	51.0%
299	50	1148	3.0%	33.3%	15.4%	0.9%	0.6%	1.0%	0.3%	1.6%	0.2%	18.8%	7.8%	14.7%	1.2%	0.0%	0.0%	1.3%
300	70	2199	4.6%	50.0%	5.6%	3.6%	2.6%	4.3%	1.3%	6.8%	0.1%	10.6%	4.4%	3.2%	0.1%	0.0%	2.0%	0.8%
301	70	2517	3.7%	40.2%	5.0%	3.3%	2.3%	3.9%	1.2%	6.1%	0.2%	14.6%	6.0%	8.2%	0.1%	0.1%	4.5%	0.5%
302	70	1480	4.3%	47.3%	5.1%	4.1%	2.9%	4.8%	1.5%	7.6%	0.1%	12.3%	5.1%	2.7%	0.0%	0.0%	0.8%	1.2%
303	70	1590	3.7%	40.2%	5.9%	2.9%	2.1%	3.4%	1.1%	5.4%	0.2%	19.2%	8.0%	6.7%	0.1%	0.0%	0.2%	0.8%
304	50	1116	2.8%	30.8%	23.5%	0.7%	0.5%	0.8%	0.2%	1.3%	0.1%	11.1%	4.6%	5.2%	0.5%	0.2%	8.6%	9.1%
305	50	1084	3.3%	35.9%	15.5%	1.1%	0.8%	1.3%	0.4%	2.1%	0.1%	9.1%	3.8%	4.6%	0.3%	0.4%	15.2%	6.1%
306	50	864	3.6%	39.5%	17.2%	1.1%	0.8%	1.3%	0.4%	2.1%	0.1%	11.2%	4.7%	3.3%	0.3%	0.1%	4.8%	9.4%
307	50	1139	3.6%	39.6%	21.5%	1.7%	1.2%	1.9%	0.6%	3.1%	0.1%	11.6%	4.8%	5.0%	0.9%	0.1%	3.0%	1.3%
308	50	57	3.4%	37.4%	18.3%	1.0%	0.7%	1.2%	0.4%	1.9%	0.1%	7.4%	3.1%	5.4%	0.7%	0.1%	3.3%	15.8%
309	50	98	4.3%	46.7%	28.3%	1.4%	1.0%	1.7%	0.5%	2.6%	0.1%	5.9%	2.4%	4.8%	0.3%	0.0%	0.0%	0.0%
310	70	1455	4.0%	43.6%	16.4%	1.2%	0.8%	1.4%	0.4%	2.2%	0.1%	12.2%	5.1%	9.3%	0.8%	0.0%	0.0%	2.5%
311	70	1632	3.6%	39.0%	17.9%	1.1%	0.8%	1.3%	0.4%	2.1%	0.2%	14.9%	6.2%	6.4%	0.9%	0.0%	0.0%	5.4%
312	50	994	3.2%	35.1%	6.8%	0.7%	0.5%	0.8%	0.3%	1.3%	0.1%	13.3%	5.5%	30.6%	0.3%	0.0%	0.0%	1.5%
313	50	236	5.0%	55.2%	17.6%	1.3%	1.0%	1.6%	0.5%	2.5%	0.1%	8.1%	3.3%	3.6%	0.3%	0.0%	0.0%	0.0%
314	50	177	4.7%	51.5%	21.2%	1.0%	0.7%	1.1%	0.4%	1.8%	0.1%	9.2%	3.8%	4.3%	0.2%	0.0%	0.0%	0.0%
315	50	101	4.7%	51.2%	21.1%	1.0%	0.7%	1.1%	0.4%	1.8%	0.1%	9.5%	3.9%	4.4%	0.2%	0.0%	0.0%	0.0%
316	50	124	5.0%	54.8%	17.4%	1.3%	0.9%	1.6%	0.5%	2.5%	0.1%	8.4%	3.5%	3.7%	0.3%	0.0%	0.0%	0.0%
317	50	133	4.9%	53.6%	17.7%	1.4%	1.0%	1.7%	0.5%	2.7%	0.1%	9.6%	4.0%	2.6%	0.3%	0.0%	0.0%	0.0%
318	50	117	4.6%	50.5%	22.5%	0.7%	0.5%	0.9%	0.3%	1.4%	0.1%	10.9%	4.5%	2.9%	0.2%	0.0%	0.0%	0.0%
319	50	267	4.3%	47.2%	22.7%	1.3%	0.9%	1.5%	0.5%	2.3%	0.1%	10.1%	4.2%	3.5%	0.2%	0.0%	1.2%	0.0%
320	50	134	3.6%	39.2%	24.5%	0.8%	0.6%	1.0%	0.3%	1.6%	0.1%	11.5%	4.8%	3.9%	0.6%	0.1%	5.6%	1.9%
321	50	380	4.3%	46.8%	14.1%	0.7%	0.5%	0.8%	0.2%	1.2%	0.2%	16.8%	6.9%	5.1%	0.5%	0.0%	2.0%	0.0%
322	50	29	4.3%	47.5%	21.1%	1.2%	0.8%	1.4%	0.4%	2.2%	0.1%	9.7%	4.0%	6.8%	0.5%	0.0%	0.0%	0.0%
323	50	70	4.6%	51.0%	22.2%	1.1%	0.8%	1.3%	0.4%	2.1%	0.1%	9.2%	3.8%	3.0%	0.3%	0.0%	0.0%	0.0%
324	50	214	3.7%	40.8%	20.6%	0.9%	0.6%	1.0%	0.3%	1.6%	0.1%	11.9%	4.9%	6.4%	1.0%	0.1%	5.0%	1.2%
325	50	336	3.9%	43.1%	20.4%	1.2%	0.8%	1.4%	0.4%	2.2%	0.1%	10.7%	4.5%	8.0%	0.3%	0.1%	2.3%	0.8%
326	50	90	3.6%	39.2%	14.8%	1.7%	1.2%	2.0%	0.6%	3.2%	0.1%	13.5%	5.6%	13.7%	0.6%	0.0%	0.0%	0.0%
327	50	283	3.9%	43.2%	18.5%	0.9%	0.7%	1.1%	0.3%	1.8%	0.1%	10.8%	4.5%	8.7%	0.4%	0.1%	4.0%	0.9%
328	50	191	3.6%	39.4%	15.6%	1.8%	1.3%	2.1%	0.7%	3.3%	0.1%	11.1%	4.6%	10.0%	0.7%	0.1%	5.6%	0.0%
329	50	106	4.5%	48.9%	21.3%	1.0%	0.7%	1.2%	0.4%	1.8%	0.1%	10.1%	4.2%	5.8%	0.2%	0.0%	0.0%	0.0%
330	50	73	4.3%	47.1%	19.0%	3.2%	2.2%	3.7%	1.2%	5.9%	0.1%	6.0%	2.5%	4.8%	0.1%	0.0%	0.0%	0.0%
331	50	152	5.1%	55.7%	18.7%	1.6%	1.2%	1.9%	0.6%	3.1%	0.1%	5.5%	2.3%	4.0%	0.2%	0.0%	0.0%	0.0%
332	50	50	4.3%	46.7%	18.3%	3.2%	2.3%	3.8%	1.2%	6.0%	0.1%	6.3%	2.6%	5.0%	0.2%	0.0%	0.0%	0.0%
333	50	132	5.1%	55.7%	18.6%	1.7%	1.2%	2.0%	0.6%	3.1%	0.1%	5.6%	2.3%	4.1%	0.2%	0.0%	0.0%	0.0%
334	50	51	4.8%	52.3%	19.0%	1.8%	1.2%	2.1%	0.6%	3.3%	0.1%	5.4%	2.2%	7.1%	0.2%	0.0%	0.0%	0.0%
335	50	131	5.2%	57.6%	18.3%	1.3%	1.0%	1.6%	0.5%	2.5%	0.0%	4.3%	1.8%	5.8%	0.2%	0.0%	0.0%	0.0%
336	50	566	4.0%	44.4%	29.3%	0.6%	0.4%	0.7%	0.2%	1.1%	0.1%	8.5%	3.5%	7.1%	0.2%	0.0%	0.0%	0.0%
337	50	596	3.7%	41.1%	30.1%	1.5%	1.0%	1.7%	0.5%	2.7%	0.1%	9.2%	3.8%	4.2%	0.3%	0.0%	0.0%	0.0%
338	50	525	4.0%	43.6%	29.8%	0.6%	0.5%	0.7%	0.2%	1.2%	0.1%	8.1%	3.4%	7.6%	0.1%	0.0%	0.0%	0.0%
339	50	573	3.7%	40.8%	30.9%	1.4%	1.0%	1.6%	0.5%	2.5%	0.1%	9.0%	3.7%	4.4%	0.3%	0.0%	0.0%	0.0%
340	50	343	4.1%	44.8%	24.8%	1.5%	1.1%	1.8%	0.6%	2.9%	0.1%	7.7%	3.2%	7.3%	0.3%	0.0%	0.0%	0.0%
341	50	301	4.2%	46.4%	22.3%	0.8%	0.6%	1.0%	0.3%	1.6%	0.1%	10.9%	4.5%	6.7%	0.6%	0.0%	0.0%	0.0%
342	80	2554	4.7%	51.5%	8.3%	0.9%	0.7%	1.1%	0.3%	1.8%	0.2%	15.3%	6.4%	8.3%	0.6%	0.0%	0.0%	0.0%
343	80	2721	4.8%	52.3%	11.1%	1.7%	1.2%	2.0%	0.6%	3.1%	0.1%	9.3%	3.8%	8.5%	1.5%	0.0%	0.0%	0.0%
346	70	65	3.6%	39.1%	18.1%	3.6%	2.5%	4.2%	1.3%	6.6%	0.1%	8.8%	3.6%	8.0%	0.5%	0.0%	0.0%	0.0%

Traffic Flows and Breakdown by 16 Vehicle Classes (Year 2026)

Link No.	Speed Limit	Total Vehicle	19 - Motorcycles (MC)	01 - Private Cars (PC)	03 - Taxi	14 - Non-franchised Bus <=6.4t	15 - Non-franchised Bus 6.4-15t	16 - Non-franchised Bus >15t	12 - Private Light Bus <=3.5t	13 - Private Light Bus >3.5t	04 - Light Goods Vehicles <=2.5t	05 - Lt Goods Vehicles 2.5-3.5t	06 - Light Goods Vehicles >3.5t	07 - Heavy Goods Vehicles <=15t	08 - Heavy Goods Vehicles >15t	17 - Franchised Bus (SD)	18 - Franchised Bus (DD)	11 - Public Light Buses
	km/hr	1200-1300																
349	70	791	5.1%	55.7%	5.1%	0.8%	0.5%	0.9%	0.3%	1.4%	0.2%	15.6%	6.5%	7.2%	0.7%	0.0%	0.0%	0.0%
350	50	606	3.7%	40.7%	34.6%	1.6%	1.1%	1.8%	0.6%	2.9%	0.1%	6.7%	2.8%	3.3%	0.1%	0.0%	0.0%	0.0%
351	50	596	4.2%	46.4%	31.0%	0.5%	0.4%	0.6%	0.2%	1.0%	0.1%	7.0%	2.9%	5.7%	0.1%	0.0%	0.0%	0.0%
364	50	268	3.8%	41.4%	21.9%	1.7%	1.2%	2.0%	0.6%	3.2%	0.1%	13.2%	5.5%	5.1%	0.3%	0.0%	0.0%	0.0%
365	50	352	4.1%	45.3%	29.8%	0.9%	0.6%	1.0%	0.3%	1.6%	0.1%	8.9%	3.7%	3.6%	0.1%	0.0%	0.0%	0.0%
368	50	860	4.0%	43.6%	10.8%	1.3%	0.9%	1.5%	0.5%	2.4%	0.1%	11.3%	4.7%	6.2%	5.0%	0.1%	4.8%	2.8%
369	50	154	4.2%	46.5%	19.9%	1.2%	0.9%	1.4%	0.4%	2.3%	0.1%	11.1%	4.6%	3.5%	0.5%	0.0%	0.0%	3.4%
370	50	33	1.8%	20.0%	13.7%	0.9%	0.6%	1.0%	0.3%	1.6%	0.2%	18.5%	7.7%	12.2%	3.9%	0.4%	17.2%	0.0%
371	70	1044	2.9%	31.4%	17.6%	1.3%	0.9%	1.6%	0.5%	2.5%	0.2%	17.0%	7.0%	10.7%	2.9%	0.1%	3.3%	0.0%
372	70	1940	3.7%	40.7%	23.0%	1.2%	0.9%	1.4%	0.4%	2.3%	0.1%	12.3%	5.1%	6.1%	1.4%	0.0%	1.2%	0.0%
373	50	186	3.5%	39.0%	13.8%	1.0%	0.7%	1.2%	0.4%	1.9%	0.2%	22.3%	9.2%	6.2%	0.4%	0.0%	0.0%	0.0%
374	50	28	3.3%	36.1%	19.1%	0.9%	0.7%	1.1%	0.3%	1.8%	0.2%	19.4%	8.0%	7.9%	1.2%	0.0%	0.0%	0.0%
375	50	55	3.6%	39.4%	15.9%	0.4%	0.3%	0.4%	0.1%	0.7%	0.1%	10.9%	4.5%	5.7%	0.3%	0.0%	0.0%	17.7%
376	50	430	3.4%	36.9%	17.4%	1.0%	0.7%	1.2%	0.4%	1.9%	0.2%	18.1%	7.5%	10.4%	1.0%	0.0%	0.0%	0.0%
377	50	126	3.8%	41.4%	19.2%	1.5%	1.1%	1.8%	0.6%	2.9%	0.2%	15.2%	6.3%	4.9%	1.1%	0.0%	0.0%	0.0%
378	50	347	4.3%	46.9%	14.2%	0.9%	0.7%	1.1%	0.3%	1.7%	0.2%	15.5%	6.4%	6.4%	0.4%	0.0%	0.0%	1.1%
380	50	147	3.6%	39.8%	19.3%	1.4%	1.0%	1.7%	0.5%	2.7%	0.2%	16.0%	6.6%	5.9%	1.2%	0.0%	0.0%	0.0%
381	50	241	3.3%	36.6%	12.4%	0.9%	0.7%	1.1%	0.3%	1.8%	0.1%	10.1%	4.2%	5.1%	0.7%	0.5%	19.6%	2.7%
382	50	219	3.1%	33.6%	18.6%	0.8%	0.6%	0.9%	0.3%	1.5%	0.1%	8.5%	3.5%	4.5%	0.6%	0.5%	20.1%	2.9%
383	50	2123	3.7%	40.9%	15.0%	1.1%	0.8%	1.3%	0.4%	2.1%	0.1%	11.5%	4.8%	7.6%	0.9%	0.2%	7.2%	2.4%
384	50	1189	2.6%	28.2%	15.5%	0.7%	0.5%	0.8%	0.3%	1.3%	0.2%	15.3%	6.4%	9.3%	1.4%	0.3%	12.6%	4.7%
385	50	1754	3.8%	41.5%	17.6%	1.3%	0.9%	1.6%	0.5%	2.5%	0.2%	14.6%	6.1%	8.0%	1.2%	0.0%	0.0%	0.3%
386	50	1834	3.8%	41.8%	17.6%	1.3%	0.9%	1.6%	0.5%	2.5%	0.2%	14.5%	6.0%	7.9%	1.1%	0.0%	0.0%	0.3%
388	50	277	3.9%	43.2%	17.3%	1.5%	1.1%	1.8%	0.6%	2.8%	0.2%	14.6%	6.0%	5.7%	1.4%	0.0%	0.0%	0.0%
389	50	994	4.0%	44.2%	20.4%	0.9%	0.7%	1.1%	0.3%	1.7%	0.1%	12.8%	5.3%	7.3%	0.6%	0.0%	0.0%	0.5%
390	50	382	4.5%	49.8%	15.9%	1.6%	1.1%	1.9%	0.6%	3.0%	0.1%	11.1%	4.6%	4.1%	0.3%	0.0%	0.0%	1.4%
391	50	1534	3.9%	42.9%	17.6%	1.1%	0.8%	1.3%	0.4%	2.1%	0.2%	14.8%	6.2%	7.7%	0.7%	0.0%	0.0%	0.3%
394	50	237	2.8%	30.8%	13.5%	0.9%	0.6%	1.0%	0.3%	1.6%	0.2%	23.0%	9.5%	12.6%	3.0%	0.0%	0.0%	0.0%
395	50	202	3.2%	35.5%	16.3%	1.1%	0.8%	1.2%	0.4%	2.0%	0.2%	20.4%	8.4%	9.0%	1.6%	0.0%	0.0%	0.0%
397	50	292	3.4%	37.1%	12.8%	1.5%	1.1%	1.8%	0.5%	2.8%	0.2%	18.5%	7.6%	9.9%	2.8%	0.0%	0.0%	0.0%
398	50	126	3.8%	41.7%	12.7%	1.3%	0.9%	1.5%	0.5%	2.4%	0.2%	20.1%	8.3%	5.6%	1.0%	0.0%	0.0%	0.0%
399	50	574	2.6%	28.8%	17.4%	0.9%	0.6%	1.0%	0.3%	1.6%	0.1%	13.8%	5.7%	7.8%	1.7%	0.3%	13.6%	3.6%
403	50	326	3.8%	41.8%	24.3%	0.9%	0.7%	1.1%	0.3%	1.7%	0.1%	14.4%	6.0%	4.7%	0.1%	0.0%	0.0%	0.0%
405	50	582	4.3%	47.3%	18.2%	1.5%	1.0%	1.7%	0.5%	2.7%	0.1%	11.8%	4.9%	3.5%	0.6%	0.0%	1.3%	0.4%
406	50	182	3.9%	42.8%	28.5%	1.3%	0.9%	1.5%	0.5%	2.4%	0.1%	8.9%	3.7%	5.6%	0.0%	0.0%	0.0%	0.0%
407	50	129	1.3%	13.8%	7.6%	0.4%	0.3%	0.4%	0.1%	0.7%	0.4%	38.5%	15.9%	13.1%	0.1%	0.0%	0.0%	7.5%
408	50	229	3.7%	41.1%	19.7%	0.9%	0.6%	1.0%	0.3%	1.6%	0.1%	12.5%	5.2%	6.3%	0.9%	0.1%	4.7%	1.1%
409	50	392	4.0%	44.3%	20.2%	1.2%	0.8%	1.4%	0.4%	2.1%	0.1%	10.9%	4.5%	7.1%	0.3%	0.0%	1.9%	0.7%
412	70	567	2.6%	29.0%	21.5%	3.4%	2.4%	4.0%	1.2%	6.3%	0.2%	14.8%	6.1%	8.1%	0.1%	0.0%	0.0%	0.0%
413	70	72	1.4%	15.7%	20.0%	6.8%	4.8%	8.0%	2.5%	12.7%	0.2%	15.2%	6.3%	5.5%	0.7%	0.0%	0.0%	0.0%
414	70	1134	3.9%	42.4%	9.9%	1.6%	1.2%	1.9%	0.6%	3.0%	0.2%	15.1%	6.3%	11.7%	0.2%	0.0%	0.9%	1.1%
415	70	495	2.8%	30.9%	21.7%	2.9%	2.1%	3.4%	1.1%	5.4%	0.2%	14.8%	6.1%	8.5%	0.0%	0.0%	0.0%	0.0%
416	70	430	3.1%	33.7%	23.8%	1.1%	0.8%	1.3%	0.4%	2.1%	0.2%	14.8%	6.1%	12.6%	0.1%	0.0%	0.0%	0.0%
417	50	479	2.7%	29.6%	18.9%	1.4%	1.0%	1.6%	0.5%	2.6%	0.1%	8.3%	3.4%	4.7%	0.3%	0.5%	22.5%	1.9%
418	50	548	3.8%	41.3%	18.0%	1.8%	1.3%	2.2%	0.7%	3.4%	0.1%	10.8%	4.5%	4.0%	0.2%	0.1%	6.1%	1.6%
419	50	404	3.8%	41.5%	24.9%	0.6%	0.4%	0.7%	0.2%	1.2%	0.1%	10.8%	4.5%	5.9%	0.5%	0.0%	1.4%	3.4%
420	50	641	4.0%	43.4%	26.3%	1.2%	0.9%	1.4%	0.4%	2.2%	0.1%	7.6%	3.1%	4.6%	0.7%	0.1%	2.6%	1.6%
421	50	2073	3.5%	38.8%	20.3%	0.9%	0.7%	1.1%	0.3%	1.8%	0.1%	10.9%	4.5%	7.7%	0.8%	0.1%	3.7%	4.7%
422	50	1518	3.6%	39.1%	16.4%	1.6%	1.1%	1.9%	0.6%	3.0%	0.1%	10.8%	4.5%	7.4%	0.4%	0.1%	3.8%	5.6%
423	70	2005	3.1%	34.4%	13.5%	1.3%	0.9%	1.6%	0.5%	2.5%	0.2%	19.7%	8.2%	8.9%	1.4%	0.0%	0.7%	3.2%
424	70	2486	4.6%	50.2%	16.6%	0.8%	0.5%	0.9%	0.3%	1.4%	0.1%	10.1%	4.2%	6.6%	0.7%	0.0%	1.7%	1.3%
425	50	1385	3.1%	33.8%	15.1%	1.0%	0.7%	1.1%	0.4%	1.8%	0.1%	12.9%	5.3%	9.6%	1.0%	0.3%	11.6%	2.3%
426	50	796	3.9%	42.3%	12.7%	1.3%	0.9%	1.6%	0.5%	2.5%	0.1%	11.8%	4.9%	10.9%	0.7%	0.1%	2.8%	3.2%
427	50	149	5.1%	56.1%	22.3%	1.6%	1.1%	1.9%	0.6%	3.0%	0.0%	3.8%	1.6%	2.7%	0.2%	0.0%	0.0%	0.0%
429	50	464	2.2%	24.0%	16.3%	0.6%	0.4%	0.7%	0.2%	1.1%	0.2%	14.6%	6.1%	3.6%	0.0%	0.5%	20.3%	9.2%
430	70	180	2.6%	28.8%	10.7%	1.7%	1.2%	2.0%	0.6%	3.1%	0.2%	17.5%	7.3%	8.2%	0.0%	0.4%	15.7%	0.0%
433	50	93	2.6%	28.7%	11.5%	1.9%	1.3%	2.2%	0.7%	3.5%	0.2%	23.7%	9.8%	10.2%	0.9%	0.1%	2.7%	0.0%
434	50	708	3.2%	35.6%	20.4%	1.5%	1.1%	1.8%	0.6%	2.9%	0.2%	16.2%	6.7%	8.9%	0.2%	0.0%	0.4%	0.4%
435	50	618	2.7%	29.3%	19.1%	1.1%	0.7%	1.2%	0.4%	2.0%	0.2%	15.7%	6.5%	8.2%	0.6%	0.1%	4.7%	7.5%
436	50	236	3.0%	32.8%	21.4%	1.6%	1.1%	1.9%	0.6%	3.0%	0.1%	7.4%	3.1%	4.1%	0.1%	0.4%	15.5%	3.8%
437	50	233	2.2%	24.5%	13.5%	1.4%	1.0%	1.6%	0.5%	2.6%	0.1%	10.4%	4.3%	6.4%	0.1%	0.4%	17.6%	13.3%
438	50	319	2.8%	30.8%	24.2%	0.6%	0.4%	0.7%	0.2%	1.1%	0.2%	19.1%	7.9%	9.6%	1.2%	0.0%	0.0%	1.2%
439	50	161	2.9%	32.1%	18.1%	2.4%	1.7%	2.9%	0.9%	4.5%	0.1%	11.8%	4.9%	10.0%	1.4%	0.1%	4.7%	1.6%
440	50	906	2.9%	32.3%	18.5%	1.3%	0.9%	1.6%	0.5%	2.5%	0.2%	21.3%	8.8%	7.1%	0.4%	0.0%	0.0%	1.6%
443	50	257	3.0%	33.5%	21.2%	1.1%	0.8%	1.3%	0.4%	2.0%	0.2%	18.0%	7.5%	5.1%	0.2%	0.0%	0.0%	5.8%
444	50	178	3.6%	39.4%	28.7%	0.7%	0.5%	0.8%	0.2%	1.2%	0.1%	12.9%	5.3%	4.3%	0.4%	0.0%	0.0%	1.8%
445	50	210	3.3%	36.5%	26.0%	0.3%	0.2%	0.4%	0.1%	0.6%	0.1%	9.4%	3.9%	2.8%	0.0%	0.2%	6.6%	9.5%
446	50	479	4.3%	47.4%	22.6%	0.7%	0.5%	0.8%	0.3%	1.3%	0.1%	11.6%	4.8%	4.3%	0.2%	0.0%	0.0%	0.9%
447	50	111	2.7%	29.6%	19.1%	1.1%	0.7%	1.2%	0.4%	2.0%	0.2%	22.0%	9.1%	10.9%	0.9%	0.0%	0.0%	0.0%
448	50	183	3.3%	36.6%	26.0%	0.5%	0.4%	0.6%	0.2%	1.0%	0.2%	15.2%	6.3%	9.0%	0.8%	0.0%	0.0%	0.0%
449	50	164	3.1%	33.5%	29.0%	0.6%	0.4%	0.7%	0.2%	1.0%	0.2%	16.8%	6.9%	7.3%	0.4%	0.0%	0.0%	0.0%
450	50	27	1.8%	20.2%	20.4%	0.2%	0.1%	0.2%	0.1%	0.3%	0.3%	30.1%	12.5%	12.5%	1.2%	0.0%	0.0%	0.0%
451	50	168	3.6%	39.9%	17.8%	1.6%	1.1%	1.9%	0.6%	3.0%	0.2%	14.9%	6.2%	8.6%	0.7%	0.0%	0.0%	0.0%
452	50	186	3.2%	34.7%	33.8%	0.7%	0.5%	0.8%	0.2%	1.2%	0.1%	13.2%	5.5%	5.7%	0.3%	0.0%	0.0%	0.0%
453	50	504	3.8%	41.8%	19.8%	0.5%	0.4%	0.6%	0.2%	1.0%	0.2%	15.5%	6.4%	7.1%	0.7%	0.0%	2.0%	0.0%
454	50	232	4.4%	48.7%	20.8%	1.0%	0.7%	1.2%	0.4%	1.9%	0.1%	12.1%	5.0%	3.2%	0.5%	0.0%	0.0%	0.0%
459	50	317	4.1%	44.5%	12.6%	2.2%	1.5%	2.6%	0.8%	4.1%	0.1%	12.2%	5.1%	5.7%	0.0%	0.0%	0.8%	3.7%
460	50	671	3.8%	41.4%	26.5%	1.3%	0.9%	1.5%	0.5%	2.3%	0.1%	11.1%	4.6%	5.0%	0.2%	0.0%	0.2%	0.7%
461	50	972	4.3%	47.0%	28.3%	0.8%	0.6%	0.9%	0.3%	1.5%	0.1%	8.9%	3.7%	3.1%	0.1%	0.0%	0.1%	0.5%
468	50	470	2.9%	32.2%	29.0%	1.1%	0.8%	1.3%	0.4%	2.0%	0.1%	13.1%	5.4%	5.3%	0.8%	0.1%	2.7%	2.9%
469	50	467	3.2%	35.4%	19.3%	2.6%	1.8%	3.0%	0.9%	4.8%	0.1%	11.3%	4.7%	4.1%	0.5%	0.0%	1.2%	7.0%
470	50	280	3.1%	33.6%	19.0%	3.5%	2.5%	4.1%	1.3%	6.5%	0.1%	11.0%	4.6%	2.9%	0.2%	0.0%	0.7%	6.9%
473	50	51	4.8%	52.3%	19.0%	1.8%	1.2%	2.1%	0.6%	3.3%	0.1%	5.4%	2.2%	7.1%	0.2%	0.0%	0.0%	0.0%
474	50	131	5.2%	57.6%	18.3%	1.3%	1.0%	1.6%	0.5%	2.5%	0.0%	4.3%	1.8%	5.8%	0.2%	0.0%	0.0%	0.0%
475	50	16	3.0%	32.8%	19.1%	3.1%	2.2%	3.6%	1.1%	5.8%	0.2%	17.0%	7.0%	4.9%	0.1%	0.0%	0.0%	0.0%
476	50	28	4.5%	49.7%	17.9%	1.7%	1.2%	2.0%	0.6%	3.2%	0.1%	9.8%	4.1%	4.8%	0.3%	0.0%	0.0%	0.0%
477	50	34	4.8%	52.7%	18.3%	1.2%	0.9%	1.5%	0.5%	2.3%	0.1%	8.1%	3.4%	6.1%	0.2%	0.0%	0.0%	0.0%
478	50	49	4.0%	44.3%	20.7%	2.6%	1.9%	3.1%	1.0%	4.9%	0.1%	7.1%	2.9%	7.3%	0.2%	0.0%	0.0%	0.0%
479	50	25	4.0%	43.9%	18.6%	2.7%	1.9%	3.2%	1.0%	5.0%	0.1%	11.0%	4.6%	3.9%	0.1%	0.0%	0.0%	0.0%
480	50	23	4.6%	50.2%	17.6%	1.3%	0.9%	1.6%	0.5%	2.5%	0.1%	12.2%	5.0%	3.4%	0.1%	0.0%	0.0%	0.0%
483	50	337	4.0%	43.6%	23.8%	1.7%	1.2%	2.0%	0.6%	3.2%	0.1%	8.3%	3.4%	7.9%	0.3%	0.0%	0.0%	0.0%
484	50	342	4.3%	47.0%	20.6%	1.0%	0.7%	1.2%	0.4%	1.9%	0.1%	11.0%	4.6%	6.6%	0.6%	0.0%	0.0%	0.0%
485	50	419	3.4%	37.4%	12.8%	1.4%	1.0%	1.7%	0.5%	2.7%	0.1%	9.9%	4.1%	4.3%	5.1%	0.3%	11.0%	4.3%
486	50	374	3.6%	39.1%	19.0%	1.6%	1.1%	1.9%	0.6%	2.9%	0.2%	14.6%	6.1%	7.5%	1.9%	0.0%	0.0%	0.0%
487	50	241	4.6%	51.0%	6.9%	0.9%	0.7%	1.1%	0.3%	1.7%	0.1%	10.3%	4.3%	4.1%	0.8%	0.0%	0.0%	13.1%
488	50	70	2.0%	22.0%	7.7%	1.2%	0.8%	1.4%	0.4%	2.2%	0.1%	12.9%	5.3%	3.7%	0.6%	0.9%	38.8%	0.0%
489	50	937	3.3%	36.4%	14.0%	1.3%	0.9%	1.5%	0.5%	2.4%	0.1%	11.2%	4.7%	5.9%	3.4%	0.2%	9.4%	4.7%
490	50	98	0.8%	8.4%	3.2%	0.1%	0.1%	0.1%	0.0%	0.2%	0.0%	2.8%	1.2%	0.5%	0.1%	1.5%	62.2%	19.0%
491	50	565	2.5%	27.9%	13.2%	1.1%	0.8%	1.3%	0.4%	2.1%	0.1%	13.7%	5.7%	5.9%	1.6%	0.4%	14.8%	8.6%
492	50	24	3.8%	42.2%	13.0%	2.1%	1.5%	2.4%	0.8%	3.9%	0.2%	18.0%	7.5%	4.2%	0.3%	0.0%	0.0%	0.0%
493	50	1046	3.4%	36.9%	14.6%	1.3%	1.0%	1.6%	0.5%	2.5%	0.1%	12.2%	5.1%	6.0%	3.2%	0.1%	4.4%	7.1%
494	50	76	5.2%	57.4%	17.0%	0.9%	0.6%	1.0%	0.3%	1.6%	0.1%	8.8%	3.6%	2.9%	0.4%	0.0%	0.0%	0.0%
495	50	73	4.2%	46.2%	18.0%	1.4%	1.0%	1.7%	0.5%	2.7%	0.1%	13.6%	5.6%	4.1%	0.8%	0.0%	0.0%	0.0%
496	50	374	3.7%	40.7%	7.0%	0.7%	0.5%	0.9%	0.3%	1.4%	0.1%	7.6%	3.1%	3.2%	0.6%	0.4%	16.3%	13.5%
497	50	590	2.6%	28.4%	13.5%	1.1%	0.8%	1.3%	0.4%	2.1%	0.1%	13.8%	5.7%	5.8%	1.6%	0.3%	14.2%	8.2%

Traffic Flows and Breakdown by 16 Vehicle Classes (Year 2026)

Link No.	Speed Limit	Total Vehicle	19 - Motorcycles (MC)	01 - Private Cars (PC)	03 - Taxi	14 - Non-franchised Bus <=6.4t	15 - Non-franchised Bus 6.4-15t	16 - Non-franchised Bus >15t	12 - Private Light Bus <=3.5t	13 - Private Light Bus >3.5t	04 - Light Goods Vehicles <=2.5t	05 - Lt Goods Vehicles 2.5-3.5t	06 - Light Goods Vehicles >3.5t	07 - Heavy Goods Vehicles <=15t	08 - Heavy Goods Vehicles >15t	17 - Franchised Bus (SD)	18 - Franchised Bus (DD)	11 - Public Light Buses
	km/hr	1200-1300																
498	50	58	1.9%	21.0%	5.8%	0.8%	0.5%	0.9%	0.3%	1.4%	0.3%	31.8%	13.2%	7.5%	1.3%	0.0%	0.0%	13.2%
499	50	53	4.2%	45.6%	14.4%	0.1%	0.1%	0.1%	0.0%	0.2%	0.1%	13.7%	5.7%	1.1%	0.0%	0.0%	0.0%	14.6%
500	50	106	2.5%	27.3%	9.1%	1.0%	0.7%	1.1%	0.4%	1.8%	0.2%	16.2%	6.7%	2.9%	0.5%	0.2%	9.5%	20.0%
501	50	374	3.4%	37.3%	15.7%	1.3%	0.9%	1.6%	0.5%	2.5%	0.2%	18.1%	7.5%	4.2%	1.1%	0.0%	0.0%	5.7%
502	50	10	2.6%	28.5%	30.4%	0.0%	0.0%	0.0%	0.0%	0.0%	0.3%	27.1%	11.2%	0.0%	0.0%	0.0%	0.0%	0.0%
503	50	199	2.7%	29.9%	10.4%	0.6%	0.4%	0.7%	0.2%	1.1%	0.2%	17.3%	7.2%	7.0%	1.0%	0.3%	12.4%	8.4%
504	50	599	3.7%	40.4%	17.3%	1.0%	0.7%	1.1%	0.4%	1.8%	0.1%	14.5%	6.0%	4.6%	0.5%	0.1%	4.0%	3.8%
505	50	162	3.6%	39.2%	11.4%	0.7%	0.5%	0.8%	0.2%	1.2%	0.2%	21.2%	8.8%	11.2%	1.0%	0.0%	0.0%	0.0%
506	50	211	3.8%	41.3%	12.5%	0.9%	0.7%	1.1%	0.3%	1.8%	0.2%	19.6%	8.1%	9.1%	0.7%	0.0%	0.0%	0.0%
507	50	147	3.6%	39.9%	18.6%	1.5%	1.1%	1.8%	0.6%	2.9%	0.2%	16.6%	6.9%	5.1%	1.2%	0.0%	0.0%	0.0%
508	50	72	3.9%	42.7%	12.1%	1.1%	0.8%	1.3%	0.4%	2.1%	0.2%	17.3%	7.2%	10.5%	0.4%	0.0%	0.0%	0.0%
509	50	229	3.4%	37.1%	17.2%	1.7%	1.2%	2.0%	0.6%	3.2%	0.2%	15.5%	6.4%	5.9%	1.3%	0.0%	0.0%	4.2%
512	50	401	3.2%	34.7%	13.2%	0.9%	0.6%	1.1%	0.3%	1.7%	0.2%	17.4%	7.2%	8.7%	1.0%	0.0%	0.0%	9.8%
513	50	55	4.3%	46.9%	19.1%	1.3%	0.9%	1.5%	0.5%	2.4%	0.1%	13.5%	5.6%	3.4%	0.6%	0.0%	0.0%	0.0%
514	50	379	3.8%	41.3%	7.2%	0.7%	0.5%	0.8%	0.3%	1.3%	0.1%	7.4%	3.1%	3.2%	0.6%	0.4%	16.1%	13.3%
515	50	654	2.8%	30.3%	14.8%	1.1%	0.7%	1.2%	0.4%	2.0%	0.1%	13.4%	5.6%	5.6%	1.5%	0.3%	12.8%	7.4%
516	50	93	3.7%	40.2%	12.1%	0.6%	0.4%	0.7%	0.2%	1.2%	0.1%	10.4%	4.3%	3.7%	0.8%	0.3%	10.8%	10.3%
517	50	273	3.3%	36.1%	19.5%	0.7%	0.5%	0.8%	0.3%	1.3%	0.1%	12.2%	5.0%	6.4%	1.9%	0.1%	3.9%	7.8%
518	50	139	4.5%	49.5%	19.5%	0.8%	0.5%	0.9%	0.3%	1.4%	0.1%	12.9%	5.3%	3.7%	0.5%	0.0%	0.0%	0.0%
519	50	134	3.8%	41.8%	21.4%	1.6%	1.1%	1.9%	0.6%	2.9%	0.1%	12.7%	5.3%	5.5%	1.3%	0.0%	0.0%	0.0%
520	50	477	3.8%	41.3%	9.8%	0.8%	0.6%	0.9%	0.3%	1.5%	0.1%	10.9%	4.5%	4.4%	0.8%	0.3%	11.6%	8.5%
521	50	541	2.9%	32.0%	15.8%	1.3%	0.9%	1.5%	0.5%	2.3%	0.1%	12.2%	5.1%	4.9%	1.1%	0.3%	14.3%	4.8%
522	50	291	4.8%	52.5%	8.7%	1.1%	0.8%	1.3%	0.4%	2.0%	0.1%	12.2%	5.0%	5.5%	1.1%	0.0%	0.0%	4.6%
523	50	52	4.2%	46.3%	20.2%	0.8%	0.5%	0.9%	0.3%	1.4%	0.1%	12.9%	5.4%	6.1%	0.9%	0.0%	0.0%	0.0%
524	50	262	4.7%	51.7%	8.4%	1.0%	0.7%	1.2%	0.4%	1.9%	0.1%	12.0%	5.0%	6.8%	1.7%	0.0%	0.0%	4.4%
525	50	70	4.3%	47.4%	21.8%	0.7%	0.5%	0.8%	0.3%	1.3%	0.1%	8.2%	3.4%	3.6%	0.4%	0.0%	0.0%	7.3%
526	50	191	2.3%	24.8%	11.8%	0.3%	0.2%	0.4%	0.1%	0.6%	0.1%	8.7%	3.6%	2.8%	0.4%	0.7%	29.1%	14.2%
527	50	494	2.8%	30.8%	15.5%	1.3%	0.9%	1.5%	0.5%	2.4%	0.1%	12.0%	5.0%	4.7%	1.1%	0.4%	15.7%	5.2%
528	50	102	0.6%	7.1%	3.1%	0.0%	0.0%	0.0%	0.0%	0.0%	0.0%	2.7%	1.1%	0.7%	0.1%	1.2%	52.0%	31.1%
529	50	897	3.3%	36.0%	16.9%	1.1%	0.8%	1.3%	0.4%	2.1%	0.1%	11.6%	4.8%	5.1%	1.1%	0.3%	10.6%	4.5%
530	50	234	2.6%	28.1%	11.3%	1.4%	1.0%	1.6%	0.5%	2.5%	0.1%	7.5%	3.1%	3.1%	0.5%	0.5%	22.7%	13.5%
531	50	897	3.3%	36.0%	16.9%	1.1%	0.8%	1.3%	0.4%	2.1%	0.1%	11.6%	4.8%	5.1%	1.1%	0.3%	10.6%	4.5%
532	50	85	4.5%	49.1%	14.1%	0.4%	0.3%	0.5%	0.1%	0.7%	0.2%	15.2%	6.3%	8.1%	0.6%	0.0%	0.0%	0.0%
533	50	206	4.1%	44.8%	20.8%	1.5%	1.1%	1.8%	0.6%	2.8%	0.1%	12.0%	5.0%	4.5%	1.0%	0.0%	0.0%	0.0%
534	50	237	2.6%	28.3%	11.4%	1.4%	1.0%	1.6%	0.5%	2.5%	0.1%	7.7%	3.2%	3.2%	0.5%	0.5%	22.3%	13.3%
535	50	902	3.3%	36.5%	17.7%	1.1%	0.8%	1.3%	0.4%	2.0%	0.1%	11.1%	4.6%	4.9%	1.1%	0.3%	10.5%	4.5%
536	50	413	3.7%	41.0%	18.9%	0.9%	0.7%	1.1%	0.3%	1.8%	0.1%	11.0%	4.6%	3.9%	0.5%	0.1%	5.8%	5.5%
537	50	196	1.8%	20.3%	7.4%	0.6%	0.4%	0.7%	0.2%	1.1%	0.1%	7.7%	3.2%	2.9%	0.3%	0.8%	33.7%	18.8%
538	50	789	3.1%	33.6%	16.4%	1.2%	0.8%	1.4%	0.4%	2.2%	0.1%	13.1%	5.4%	5.8%	1.3%	0.3%	10.7%	4.2%
539	50	294	1.8%	19.6%	4.9%	0.5%	0.3%	0.5%	0.2%	0.8%	0.1%	12.2%	5.0%	5.6%	1.0%	0.8%	34.5%	12.1%
540	50	819	3.2%	34.7%	18.0%	0.7%	0.5%	0.8%	0.3%	1.3%	0.1%	10.1%	4.2%	6.1%	1.6%	0.3%	12.1%	5.9%
543	50	446	2.9%	32.3%	9.3%	1.0%	0.7%	1.2%	0.4%	1.8%	0.1%	8.7%	3.6%	6.1%	0.6%	0.5%	22.7%	8.0%
544	50	819	3.2%	34.7%	18.0%	0.7%	0.5%	0.8%	0.3%	1.3%	0.1%	10.1%	4.2%	6.1%	1.6%	0.3%	12.1%	5.9%
545	50	446	2.9%	32.3%	9.3%	1.0%	0.7%	1.2%	0.4%	1.8%	0.1%	8.7%	3.6%	6.1%	0.6%	0.5%	22.7%	8.0%
546	50	645	2.8%	31.1%	17.0%	0.7%	0.5%	0.9%	0.3%	1.4%	0.1%	10.0%	4.1%	6.1%	1.6%	0.4%	15.4%	7.5%
547	50	898	3.0%	32.5%	17.7%	0.7%	0.5%	0.8%	0.2%	1.2%	0.1%	10.5%	4.4%	6.0%	1.3%	0.3%	11.1%	9.8%
548	50	94	5.1%	55.9%	21.5%	1.1%	0.8%	1.3%	0.4%	2.0%	0.1%	5.8%	2.4%	3.5%	0.3%	0.0%	0.0%	0.0%
549	50	777	3.6%	39.1%	12.6%	1.1%	0.7%	1.2%	0.4%	2.0%	0.1%	10.0%	4.1%	5.5%	0.6%	0.3%	14.0%	4.6%
550	50	926	3.0%	32.8%	17.3%	0.8%	0.6%	1.0%	0.3%	1.5%	0.1%	10.8%	4.5%	6.3%	1.2%	0.3%	11.6%	8.0%
551	50	559	3.5%	38.5%	12.7%	0.9%	0.6%	1.1%	0.3%	1.7%	0.1%	6.6%	2.8%	4.7%	0.2%	0.5%	19.5%	6.3%
552	50	865	2.9%	31.9%	17.4%	0.8%	0.6%	0.9%	0.3%	1.5%	0.1%	11.6%	4.8%	7.0%	1.3%	0.3%	12.4%	6.0%
553	50	10	2.6%	28.4%	30.4%	0.0%	0.0%	0.0%	0.0%	0.0%	0.3%	27.0%	11.2%	0.1%	0.0%	0.0%	0.0%	0.0%
554	50	132	2.5%	28.0%	10.8%	0.6%	0.5%	0.8%	0.2%	1.2%	0.1%	13.3%	5.5%	10.1%	1.2%	0.0%	0.0%	25.0%
555	50	982	3.8%	41.5%	14.0%	0.8%	0.6%	1.0%	0.3%	1.6%	0.1%	7.6%	3.2%	4.7%	0.3%	0.4%	15.5%	4.7%
556	50	834	2.8%	31.2%	17.3%	0.8%	0.6%	1.0%	0.3%	1.5%	0.1%	11.7%	4.9%	7.1%	1.3%	0.3%	12.8%	6.3%
557	50	982	3.8%	41.5%	14.0%	0.8%	0.6%	1.0%	0.3%	1.6%	0.1%	7.6%	3.2%	4.7%	0.3%	0.4%	15.5%	4.7%
558	50	1192	2.6%	28.1%	15.5%	0.7%	0.5%	0.8%	0.3%	1.3%	0.2%	15.3%	6.3%	9.3%	1.4%	0.3%	12.8%	4.7%
559	50	357	5.2%	56.6%	13.6%	1.0%	0.7%	1.2%	0.4%	1.9%	0.1%	9.7%	4.0%	4.5%	1.1%	0.0%	0.0%	0.0%
560	50	339	4.2%	46.5%	20.3%	0.9%	0.6%	1.0%	0.3%	1.6%	0.1%	10.9%	4.5%	6.1%	1.2%	0.0%	0.0%	1.5%
561	50	742	4.4%	48.1%	20.1%	0.8%	0.6%	1.0%	0.3%	1.5%	0.1%	10.0%	4.1%	4.6%	0.8%	0.0%	1.0%	2.5%
562	50	582	4.7%	51.5%	14.0%	1.1%	0.8%	1.3%	0.4%	2.0%	0.1%	10.4%	4.3%	4.8%	1.1%	0.0%	1.3%	2.3%
563	50	620	5.1%	56.2%	16.5%	1.1%	0.8%	1.3%	0.4%	2.1%	0.1%	8.1%	3.3%	3.6%	0.8%	0.0%	0.0%	0.6%
564	50	464	4.1%	44.9%	20.8%	0.8%	0.6%	0.9%	0.3%	1.5%	0.1%	11.7%	4.9%	6.3%	1.1%	0.0%	0.0%	1.9%
565	50	223	3.9%	42.4%	17.2%	1.3%	0.9%	1.5%	0.5%	2.4%	0.1%	11.4%	4.7%	5.2%	0.9%	0.1%	3.4%	4.3%
566	50	538	4.9%	54.1%	20.7%	1.1%	0.8%	1.3%	0.4%	2.0%	0.1%	6.4%	2.7%	2.0%	0.3%	0.0%	1.4%	1.8%
567	50	29	5.0%	55.2%	20.6%	0.8%	0.5%	0.9%	0.3%	1.4%	0.1%	9.5%	4.0%	1.6%	0.1%	0.0%	0.0%	0.0%
568	50	115	2.7%	29.2%	8.9%	1.2%	0.9%	1.4%	0.4%	2.2%	0.2%	22.3%	9.3%	10.0%	1.7%	0.0%	0.0%	9.6%
569	50	12	2.2%	24.6%	26.3%	0.6%	0.4%	0.7%	0.2%	1.2%	0.2%	23.4%	9.7%	9.1%	1.3%	0.0%	0.0%	0.0%
570	50	16	3.2%	35.5%	19.1%	1.6%	1.1%	1.9%	0.6%	3.0%	0.2%	17.0%	7.0%	7.6%	2.1%	0.0%	0.0%	0.0%
571	50	267	3.3%	36.2%	19.1%	0.6%	0.4%	0.7%	0.2%	1.0%	0.1%	12.2%	5.0%	5.8%	0.6%	0.0%	0.0%	14.7%
572	50	32	1.5%	17.0%	9.7%	0.5%	0.4%	0.6%	0.2%	1.0%	0.2%	17.4%	7.2%	8.2%	1.9%	0.0%	0.0%	34.1%
573	50	245	3.1%	34.0%	18.0%	0.4%	0.3%	0.5%	0.1%	0.7%	0.1%	11.5%	4.8%	5.3%	0.6%	0.0%	0.0%	20.6%
574	50	150	2.8%	31.1%	10.8%	1.1%	0.8%	1.3%	0.4%	2.1%	0.2%	21.4%	8.9%	9.9%	1.8%	0.0%	0.0%	7.3%
575	50	17	4.1%	45.4%	18.1%	0.7%	0.5%	0.8%	0.3%	1.3%	0.2%	16.2%	6.7%	4.9%	0.9%	0.0%	0.0%	0.0%
576	50	185	3.2%	35.5%	11.5%	1.2%	0.9%	1.5%	0.5%	2.3%	0.2%	18.2%	7.5%	8.6%	1.6%	0.0%	0.0%	7.3%
577	50	21	1.3%	13.7%	14.7%	0.0%	0.0%	0.0%	0.0%	0.0%	0.1%	13.1%	5.4%	0.0%	0.0%	0.0%	0.0%	51.8%
578	50	46	3.3%	36.3%	11.7%	1.1%	0.7%	1.2%	0.4%	2.0%	0.1%	11.5%	4.8%	5.5%	0.5%	0.0%	0.0%	20.8%
579	50	11	2.5%	27.1%	29.0%	0.6%	0.4%	0.7%	0.2%	1.2%	0.3%	25.8%	10.7%	1.4%	0.0%	0.0%	0.0%	0.0%
580	50	29	2.8%	30.7%	10.8%	0.4%	0.3%	0.4%	0.1%	0.7%	0.1%	9.6%	4.0%	1.7%	0.1%	0.0%	0.0%	38.2%
581	50	28	1.8%	19.9%	11.1%	0.8%	0.6%	1.0%	0.3%	1.5%	0.1%	14.3%	5.9%	7.9%	0.3%	0.0%	0.0%	34.4%
582	50	423	4.2%	46.6%	16.3%	0.5%	0.4%	0.6%	0.2%	1.0%	0.1%	14.0%	5.8%	8.8%	0.5%	0.0%	0.0%	0.9%
583	50	400	4.2%	46.5%	16.4%	0.4%	0.3%	0.5%	0.2%	0.8%	0.2%	14.6%	6.1%	9.3%	0.5%	0.0%	0.0%	0.0%
584	50	400	4.2%	46.5%	16.4%	0.4%	0.3%	0.5%	0.2%	0.8%	0.2%	14.6%	6.1%	9.3%	0.5%	0.0%	0.0%	0.0%
585	50	759	3.8%	41.5%	18.9%	0.9%	0.6%	1.1%	0.3%	1.7%	0.2%	15.5%	6.4%	8.4%	0.7%	0.0%	0.0%	0.0%
586	50	560	3.7%	41.2%	12.4%	0.6%	0.5%	0.7%	0.2%	1.2%	0.2%	19.3%	8.0%	10.9%	1.0%	0.0%	0.0%	0.0%
587	50	168	3.7%	40.6%	33.4%	2.7%	1.9%	3.2%	1.0%	5.0%	0.1%	4.9%	2.0%	1.4%	0.1%	0.0%	0.0%	0.0%
588	70	1772	3.7%	40.8%	22.0%	1.1%	0.8%	1.3%	0.4%	2.0%	0.1%	13.0%	5.4%	6.6%	1.6%	0.0%	1.3%	0.0%
589	70	900	2.8%	30.8%	17.1%	1.3%	0.9%	1.5%	0.5%	2.5%	0.2%	17.1%	7.1%	11.1%	3.1%	0.1%	3.8%	0.0%
590	70	1772	3.7%	40.8%	22.0%	1.1%	0.8%	1.3%	0.4%	2.0%	0.1%	13.0%	5.4%	6.6%	1.6%	0.0%	1.3%	0.0%
591	70	1533	3.0%	33.2%	16.9%	1.3%	0.9%	1.5%	0.5%	2.5%	0.2%	17.1%	7.1%	10.2%	2.4%	0.1%	3.1%	0.0%
594	50	432	2.7%	29.5%	11.3%	0.6%	0.4%	0.7%	0.2%	1.1%	0.1%	14.4%	6.0%	7.2%	0.5%	0.4%	15.3%	9.6%
595	50	673	3.0%	33.2%	16.9%	1.1%	0.8%	1.3%	0.4%	2.1%	0.1%	13.9%	5.8%	6.7%	1.3%	0.3%	12.5%	0.5%
596	50	362	2.7%	29.3%	10.9%	0.5%	0.3%	0.6%	0.2%	0.9%	0.1%	13.6%	5.7%	7.3%	0.4%	0.4%	18.3%	8.7%
597	50	940	3.1%	33.9%	18.6%	1.0%	0.7%	1.2%	0.4%	1.9%	0.1%	14.3%	5.9%	7.9%	1.3%	0.2%	9.0%	0.3%
598	50	531	3.1%	34.3%	11.8%	0.7%	0.5%	0.8%	0.3%	1.3%	0.2%	16.4%	6.8%	8.8%	0.6%	0.2%	8.2%	6.0%
599	50	598	3.0%	33.2%	22.4%	0.8%	0.6%	1.0%	0.3%	1.6%	0.1%	13.7%	5.7%	8.0%	1.2%	0.2%	7.7%	0.5%
600	50	487	3.7%	40.5%	24.7%	0.7%	0.5%	0.8%	0.2%	1.3%	0.1%	12.8%	5.3%	8.8%	0.7%	0.0%	0.0%	0.0%
601	50	537	3.4%	37.8%	25.4%	0.8%	0.6%	0.9%	0.3%	1.5%	0.1%	14.3%	5.9%	8.2%	0.9%	0.0%	0.0%	0.0%
602	50	337	3.1%	34.5%	20.9%	0.9%	0.7%	1.1%	0.3%	1.7%	0.2%	15.9%	6.6%	10.0%	1.2%	0.0%	0.0%	2.9%
603	50	13	2.0%	21.8%	23.3%	4.5%	3.2%	5.3%	1.6%	8.4%	0.2%	20.7%	8.6%	0.4%	0.1%	0.0%	0.0%	0.0%
604	50	523	3.3%	36.1%	17.8%	1.1%	0.8%	1.3%	0.4%	2.1%	0.2%	17.1%	7.1%	9.6%	1.1%	0.0%	0.0%	1.8%
605	50	511	3.4%	37.0%	18.3%	1.0%	0.7%	1.2%	0.4%	2.0%	0.2%	17.6%	7.3%	9.8%	1.2%	0.0%	0.0%	0.0%
606	50	66	3.9%	42.3%	15.0%	1.7%	1.2%	1.9%	0.6%	3.1%	0.2%	17.7%	7.3%	4.7%	0.4%	0.0%	0.0%	0.0%
607	50	10	2.6%	28.5%	30.4%	0.0%	0.0%	0.0%	0.0%	0.0%	0.3%	27.1%	11.2%	0.0%	0.0%	0.0%	0.0%	0.0%
608	50	668	3.2%	35.0%	12.0%	1.0%	0.7%	1.1%	0.4%	1.8%	0.1%	10.0%	4.2%	4.0%	1.1%	0.5%	22.8%	2.1%

Traffic Flows and Breakdown by 16 Vehicle Classes (Year 2026)

Link No.	Speed Limit	Total Vehicle	19 - Motorcycles (MC)	01 - Private Cars (PC)	03 - Taxi	14 - Non-franchised Bus <=6.4t	15 - Non-franchised Bus 6.4-15t	16 - Non-franchised Bus >15t	12 - Private Light Bus <=3.5t	13 - Private Light Bus >3.5t	04 - Light Goods Vehicles <=2.5t	05 - Lt Goods Vehicles 2.5-3.5t	06 - Light Goods Vehicles >3.5t	07 - Heavy Goods Vehicles <=15t	08 - Heavy Goods Vehicles >15t	17 - Franchised Bus (SD)	18 - Franchised Bus (DD)	11 - Public Light Buses
	km/hr	1200-1300																
609	50	1108	3.0%	32.8%	17.4%	0.5%	0.4%	0.6%	0.2%	1.0%	0.1%	12.2%	5.1%	7.8%	0.8%	0.3%	12.3%	5.5%
610	50	1510	3.0%	32.9%	16.4%	0.7%	0.5%	0.8%	0.3%	1.3%	0.1%	12.0%	5.0%	6.9%	0.7%	0.3%	12.9%	6.2%
611	50	683	2.0%	21.7%	13.3%	0.7%	0.5%	0.9%	0.3%	1.4%	0.1%	10.6%	4.4%	6.2%	0.3%	0.6%	24.8%	12.3%
612	70	602	3.3%	36.7%	16.3%	1.2%	0.8%	1.4%	0.4%	2.2%	0.1%	13.6%	5.6%	3.9%	0.3%	0.0%	0.6%	13.5%
613	70	930	3.6%	39.1%	22.6%	1.7%	1.2%	2.0%	0.6%	3.2%	0.1%	12.3%	5.1%	5.5%	0.9%	0.0%	0.3%	1.6%
614	70	930	3.6%	39.1%	22.6%	1.7%	1.2%	2.0%	0.6%	3.2%	0.1%	12.3%	5.1%	5.5%	0.9%	0.0%	0.3%	1.6%
615	70	602	3.3%	36.7%	16.3%	1.2%	0.8%	1.4%	0.4%	2.2%	0.1%	13.6%	5.6%	3.9%	0.3%	0.0%	0.6%	13.5%
617	50	904	3.2%	35.2%	10.7%	1.4%	1.0%	1.6%	0.5%	2.6%	0.1%	10.8%	4.5%	5.2%	0.3%	0.5%	20.0%	2.4%
618	70	1119	4.2%	45.6%	18.4%	0.6%	0.4%	0.7%	0.2%	1.1%	0.1%	13.4%	5.5%	6.0%	0.7%	0.0%	0.0%	3.1%
619	50	1730	3.5%	38.6%	14.6%	1.1%	0.7%	1.2%	0.4%	2.0%	0.1%	11.9%	4.9%	6.3%	0.6%	0.3%	11.9%	1.8%
620	50	1203	3.9%	43.0%	15.5%	1.1%	0.8%	1.3%	0.4%	2.0%	0.1%	12.8%	5.3%	7.3%	0.7%	0.1%	3.2%	2.6%
621	50	595	3.8%	42.2%	14.0%	1.1%	0.7%	1.2%	0.4%	2.0%	0.1%	9.6%	4.0%	3.6%	0.9%	0.2%	8.5%	7.8%
622	50	1304	4.0%	43.5%	15.7%	1.1%	0.8%	1.3%	0.4%	2.0%	0.1%	12.7%	5.3%	7.1%	0.7%	0.1%	2.9%	2.4%
623	50	1241	4.0%	43.5%	15.9%	1.0%	0.7%	1.2%	0.4%	1.9%	0.1%	12.8%	5.3%	7.0%	0.7%	0.1%	3.1%	2.3%
624	50	981	3.8%	42.0%	16.3%	0.7%	0.5%	0.9%	0.3%	1.4%	0.1%	13.5%	5.6%	7.2%	0.8%	0.1%	3.9%	2.9%
625	50	883	3.5%	38.7%	14.3%	1.0%	0.7%	1.2%	0.4%	1.8%	0.1%	9.4%	3.9%	3.3%	0.6%	0.1%	5.7%	15.2%
627	50	595	3.8%	42.2%	14.0%	1.1%	0.7%	1.2%	0.4%	2.0%	0.1%	9.6%	4.0%	3.6%	0.9%	0.2%	8.5%	7.8%
628	50	288	2.9%	31.5%	15.0%	0.8%	0.6%	1.0%	0.3%	1.6%	0.1%	9.1%	3.8%	2.7%	0.1%	0.0%	0.0%	30.4%
629	70	1119	4.2%	45.6%	18.4%	0.6%	0.4%	0.7%	0.2%	1.1%	0.1%	13.4%	5.5%	6.0%	0.7%	0.0%	0.0%	3.1%
630	70	1632	3.6%	39.0%	17.9%	1.1%	0.8%	1.3%	0.4%	2.1%	0.2%	14.9%	6.2%	6.4%	0.9%	0.0%	0.0%	5.4%
631	50	290	3.9%	42.9%	14.9%	1.6%	1.1%	1.9%	0.6%	2.9%	0.1%	10.4%	4.3%	4.1%	0.8%	0.2%	7.2%	3.1%
632	50	422	3.7%	40.5%	14.2%	1.2%	0.9%	1.4%	0.4%	2.3%	0.1%	12.5%	5.2%	3.9%	0.6%	0.2%	7.5%	5.3%
633	50	110	2.5%	27.8%	12.0%	0.6%	0.4%	0.7%	0.2%	1.1%	0.1%	14.3%	5.9%	5.6%	1.0%	0.5%	19.0%	8.2%
634	50	374	3.6%	39.2%	13.7%	1.1%	0.8%	1.3%	0.4%	2.1%	0.1%	13.8%	5.7%	4.4%	0.7%	0.2%	8.4%	4.3%
640	50	120	4.3%	46.9%	20.5%	1.4%	1.0%	1.7%	0.5%	2.6%	0.1%	11.9%	4.9%	3.8%	0.4%	0.0%	0.0%	0.0%
641	50	217	4.0%	43.5%	19.3%	1.2%	0.9%	1.5%	0.5%	2.3%	0.1%	13.3%	5.5%	4.1%	0.3%	0.0%	0.0%	3.6%
642	50	508	3.3%	36.3%	15.3%	1.1%	0.8%	1.3%	0.4%	2.0%	0.1%	13.2%	5.5%	4.6%	0.6%	0.0%	0.0%	15.6%
643	50	654	3.4%	36.9%	16.5%	1.1%	0.8%	1.3%	0.4%	2.1%	0.1%	13.6%	5.6%	5.1%	0.9%	0.0%	0.0%	12.1%
644	50	437	3.1%	33.7%	15.2%	1.1%	0.8%	1.2%	0.4%	2.0%	0.1%	13.7%	5.7%	5.6%	1.1%	0.0%	0.0%	16.4%
645	50	228	3.3%	36.4%	17.2%	1.2%	0.9%	1.5%	0.5%	2.3%	0.2%	18.1%	7.5%	7.9%	1.9%	0.0%	0.0%	1.1%
646	50	66	3.3%	36.7%	19.0%	0.7%	0.5%	0.8%	0.3%	1.3%	0.2%	19.6%	8.1%	8.6%	1.0%	0.0%	0.0%	0.0%
647	50	308	2.6%	28.7%	9.8%	1.1%	0.8%	1.3%	0.4%	2.1%	0.2%	19.0%	7.9%	10.4%	0.4%	0.1%	2.5%	12.8%
648	50	615	2.8%	30.5%	13.2%	1.5%	1.1%	1.7%	0.5%	2.8%	0.2%	17.5%	7.3%	8.3%	0.2%	0.0%	1.2%	11.2%
649	50	548	3.0%	32.8%	14.3%	1.7%	1.2%	1.9%	0.6%	3.1%	0.2%	18.9%	7.8%	8.9%	0.2%	0.0%	1.4%	4.0%
650	50	530	2.7%	30.2%	14.1%	2.0%	1.4%	2.4%	0.7%	3.7%	0.2%	20.0%	8.3%	7.2%	0.1%	0.0%	1.4%	5.5%
651	50	169	3.5%	38.9%	14.5%	0.4%	0.3%	0.4%	0.1%	0.7%	0.2%	19.4%	8.1%	12.9%	0.5%	0.0%	0.0%	0.0%
652	50	150	2.8%	30.4%	13.8%	1.5%	1.0%	1.7%	0.5%	2.7%	0.2%	23.5%	9.7%	7.3%	0.1%	0.0%	0.0%	4.7%
653	50	112	5.1%	55.6%	17.8%	1.4%	1.0%	1.6%	0.5%	2.5%	0.1%	7.7%	3.2%	3.4%	0.3%	0.0%	0.0%	0.0%
654	50	12	2.5%	27.6%	25.6%	0.6%	0.4%	0.7%	0.2%	1.1%	0.2%	22.8%	9.4%	6.6%	2.1%	0.0%	0.0%	0.0%
657	50	133	4.9%	53.6%	17.7%	1.4%	1.0%	1.7%	0.5%	2.7%	0.1%	9.6%	4.0%	2.6%	0.3%	0.0%	0.0%	0.0%
658	50	117	4.6%	50.5%	22.5%	0.7%	0.5%	0.9%	0.3%	1.4%	0.1%	10.9%	4.5%	2.9%	0.2%	0.0%	0.0%	0.0%
659	50	105	5.1%	56.3%	18.4%	1.6%	1.1%	1.9%	0.6%	3.0%	0.1%	5.6%	2.3%	3.8%	0.2%	0.0%	0.0%	0.0%
660	50	39	4.2%	46.5%	19.8%	2.9%	2.0%	3.4%	1.1%	5.4%	0.1%	7.1%	3.0%	4.4%	0.1%	0.0%	0.0%	0.0%
661	50	353	3.6%	39.5%	18.6%	1.4%	1.0%	1.6%	0.5%	2.6%	0.1%	12.7%	5.3%	9.3%	0.8%	0.1%	3.0%	0.0%
662	50	343	4.1%	45.4%	24.0%	1.3%	0.9%	1.5%	0.5%	2.4%	0.1%	8.4%	3.5%	7.5%	0.2%	0.0%	0.0%	0.0%
665	70	112	4.4%	47.9%	17.8%	2.4%	1.7%	2.8%	0.9%	4.5%	0.1%	8.2%	3.4%	5.2%	0.7%	0.0%	0.0%	0.0%
669	70	660	2.9%	32.0%	21.4%	2.0%	1.4%	2.3%	0.7%	3.7%	0.1%	14.3%	5.9%	8.6%	2.2%	0.1%	2.2%	0.0%
670	50	479	2.9%	31.9%	23.1%	1.1%	0.7%	1.2%	0.4%	2.0%	0.2%	15.2%	6.3%	9.2%	2.7%	0.1%	3.0%	0.0%
671	70	182	3.0%	32.4%	17.2%	4.4%	3.1%	5.2%	1.6%	8.2%	0.1%	11.8%	4.9%	7.0%	1.0%	0.0%	0.0%	0.0%
672	70	294	3.5%	38.3%	17.4%	3.7%	2.6%	4.3%	1.3%	6.8%	0.1%	10.4%	4.3%	6.3%	0.9%	0.0%	0.0%	0.0%
674	50	1055	4.5%	49.3%	19.3%	1.1%	0.8%	1.3%	0.4%	2.1%	0.1%	11.2%	4.6%	3.8%	0.3%	0.0%	1.0%	0.2%
675	50	331	4.1%	44.8%	22.6%	1.2%	0.8%	1.4%	0.4%	2.2%	0.1%	10.5%	4.3%	3.2%	0.3%	0.1%	3.2%	0.8%
676	50	88	4.7%	52.1%	20.0%	1.6%	1.2%	1.9%	0.6%	3.0%	0.1%	8.7%	3.6%	2.3%	0.2%	0.0%	0.0%	0.0%
677	50	64	4.6%	50.9%	23.2%	1.0%	0.7%	1.1%	0.4%	1.8%	0.1%	9.5%	3.9%	2.7%	0.1%	0.0%	0.0%	0.0%
678	50	190	3.2%	35.6%	16.9%	1.0%	0.7%	1.2%	0.4%	1.9%	0.2%	20.2%	8.4%	9.1%	1.1%	0.0%	0.0%	0.0%
679	50	165	3.4%	37.2%	21.1%	0.2%	0.2%	0.3%	0.1%	0.4%	0.2%	15.7%	6.5%	13.8%	1.0%	0.0%	0.0%	0.0%
680	50	201	3.8%	41.2%	14.4%	0.7%	0.5%	0.9%	0.3%	1.4%	0.1%	11.7%	4.8%	4.5%	0.7%	0.0%	0.0%	15.1%
681	50	306	4.0%	43.9%	16.1%	0.6%	0.4%	0.7%	0.2%	1.2%	0.1%	14.5%	6.0%	9.5%	0.4%	0.0%	0.0%	2.3%
682	50	71	3.2%	34.9%	35.6%	0.5%	0.3%	0.5%	0.2%	0.9%	0.1%	12.9%	5.3%	4.7%	0.9%	0.0%	0.0%	0.0%
683	50	132	2.7%	29.8%	15.2%	1.9%	1.3%	2.2%	0.7%	3.5%	0.2%	21.0%	8.7%	10.7%	0.1%	0.0%	0.0%	2.0%
684	50	140	4.6%	51.0%	19.7%	1.1%	0.8%	1.2%	0.4%	2.0%	0.1%	10.4%	4.3%	3.7%	0.6%	0.0%	0.0%	0.0%
685	50	264	3.5%	38.7%	17.7%	0.8%	0.6%	1.0%	0.3%	1.6%	0.2%	18.2%	7.5%	8.6%	1.2%	0.0%	0.0%	0.0%
686	50	484	2.8%	30.5%	12.7%	0.7%	0.5%	0.8%	0.3%	1.3%	0.2%	19.0%	7.9%	13.0%	0.6%	0.0%	1.6%	8.1%
687	50	145	2.6%	28.2%	27.6%	0.6%	0.4%	0.7%	0.2%	1.1%	0.2%	20.9%	8.7%	8.6%	0.1%	0.0%	0.0%	0.0%
688	50	132	4.0%	44.2%	25.0%	1.2%	0.8%	1.4%	0.4%	2.2%	0.1%	9.8%	4.0%	4.4%	0.0%	0.1%	2.4%	0.0%
689	50	358	4.5%	49.2%	18.0%	1.0%	0.7%	1.2%	0.4%	1.9%	0.1%	9.9%	4.1%	3.8%	0.3%	0.1%	2.1%	2.7%
690	50	358	4.5%	49.1%	18.0%	1.1%	0.8%	1.3%	0.4%	2.0%	0.1%	9.9%	4.1%	3.8%	0.3%	0.1%	2.1%	2.7%
691	50	314	3.2%	35.5%	25.9%	0.9%	0.6%	1.1%	0.3%	1.7%	0.2%	15.9%	6.6%	6.9%	0.2%	0.0%	1.0%	0.0%
692	50	314	3.2%	35.5%	25.9%	0.9%	0.6%	1.1%	0.3%	1.7%	0.2%	15.9%	6.6%	6.9%	0.2%	0.0%	1.0%	0.0%
693	50	176	3.3%	35.9%	8.2%	0.6%	0.4%	0.7%	0.2%	1.1%	0.3%	28.2%	11.7%	8.8%	0.8%	0.0%	0.0%	0.0%
695	50	411	2.8%	31.0%	24.5%	0.9%	0.6%	1.0%	0.3%	1.6%	0.2%	20.2%	8.4%	7.7%	0.1%	0.0%	0.8%	0.0%
696	50	10	2.6%	28.5%	30.4%	0.0%	0.0%	0.0%	0.0%	0.0%	0.3%	27.1%	11.2%	0.0%	0.0%	0.0%	0.0%	0.0%
697	50	163	3.8%	41.2%	18.8%	1.1%	0.8%	1.2%	0.4%	2.0%	0.1%	9.7%	4.0%	7.9%	0.4%	0.2%	6.9%	1.6%
698	70	454	3.5%	38.6%	5.8%	1.0%	0.7%	1.2%	0.4%	2.0%	0.2%	20.6%	8.5%	14.5%	0.1%	0.1%	2.8%	0.0%
699	50	175	0.2%	1.7%	1.8%	0.0%	0.0%	0.0%	0.0%	0.0%	0.0%	1.6%	0.7%	0.0%	0.0%	2.1%	86.9%	5.2%
700	70	2009	3.2%	35.5%	21.6%	0.9%	0.6%	1.0%	0.3%	1.6%	0.1%	11.4%	4.7%	5.0%	0.3%	0.1%	5.2%	8.4%
701	70	687	3.4%	36.9%	10.5%	2.0%	1.4%	2.3%	0.7%	3.7%	0.2%	17.3%	7.2%	9.4%	0.8%	0.1%	2.3%	1.9%
702	70	2037	3.2%	35.6%	22.2%	0.9%	0.6%	1.0%	0.3%	1.7%	0.1%	11.0%	4.6%	4.9%	0.3%	0.1%	5.1%	8.3%
704	70	2108	2.9%	32.0%	18.0%	0.6%	0.4%	0.7%	0.2%	1.1%	0.1%	12.3%	5.1%	6.8%	0.3%	0.3%	11.2%	8.0%
705	70	2512	3.1%	33.5%	19.1%	0.6%	0.4%	0.7%	0.2%	1.1%	0.1%	12.0%	5.0%	6.6%	0.3%	0.2%	9.6%	7.2%
706	70	1524	2.8%	30.9%	20.9%	0.7%	0.5%	0.8%	0.3%	1.3%	0.2%	15.0%	6.2%	5.9%	0.8%	0.1%	4.5%	9.2%
712	50	545	3.5%	38.0%	20.6%	3.0%	2.1%	3.5%	1.1%	5.5%	0.1%	9.7%	4.0%	7.4%	0.6%	0.0%	0.5%	0.5%
713	50	28	1.7%	19.0%	17.3%	0.5%	0.3%	0.5%	0.2%	0.9%	0.1%	10.0%	4.1%	4.9%	0.9%	0.9%	38.7%	0.0%
714	50	31	2.7%	29.5%	21.3%	0.9%	0.6%	1.0%	0.3%	1.7%	0.2%	19.6%	8.1%	11.2%	2.8%	0.0%	0.0%	0.0%
715	50	23	2.4%	26.3%	24.9%	0.6%	0.5%	0.8%	0.2%	1.2%	0.2%	20.6%	8.5%	11.3%	2.5%	0.0%	0.0%	0.0%
716	50	122	2.9%	31.3%	24.8%	0.6%	0.4%	0.7%	0.2%	1.1%	0.1%	11.9%	4.9%	4.7%	0.5%	0.4%	15.5%	0.0%
717	50	801	3.5%	38.3%	21.7%	1.6%	1.1%	1.8%	0.6%	2.9%	0.1%	12.2%	5.0%	8.6%	0.7%	0.0%	1.9%	0.0%
718	50	1284	3.3%	36.7%	20.2%	1.6%	1.1%	1.8%	0.6%	2.9%	0.1%	13.7%	5.7%	9.0%	1.2%	0.0%	1.4%	0.7%
719	50	645	3.7%	40.7%	17.5%	1.8%	1.3%	2.1%	0.6%	3.3%	0.1%	14.3%	5.9%	5.8%	0.6%	0.0%	0.4%	1.8%
720	50	207	3.8%	41.8%	23.3%	2.5%	1.7%	2.9%	0.9%	4.6%	0.1%	8.4%	3.5%	5.8%	0.7%	0.0%	0.0%	0.0%
721	50	330	3.0%	32.4%	22.7%	1.3%	1.0%	1.6%	0.5%	2.5%	0.1%	8.0%	3.3%	5.1%	0.3%	0.2%	7.1%	10.9%
722	50	358	2.7%	29.5%	22.2%	0.8%	0.6%	1.0%	0.3%	1.5%	0.1%	11.0%	4.6%	6.4%	0.5%	0.2%	7.2%	11.5%
723	50	926	3.2%	35.6%	20.7%	2.1%	1.5%	2.5%	0.8%	4.0%	0.1%	11.3%	4.7%	4.6%	0.5%	0.0%	2.0%	6.2%
724	50	2031	3.6%	40.0%	25.1%	1.3%	0.9%	1.5%	0.5%	2.4%	0.1%	10.0%	4.2%	4.9%	0.6%	0.0%	1.9%	3.1%
725	50	200	3.4%	37.9%	18.8%	1.2%	0.9%	1.4%	0.5%	2.3%	0.1%	11.3%	4.7%	2.8%	0.1%	0.2%	9.5%	4.8%
726	50	894	4.2%	45.9%	26.8%	0.4%	0.3%	0.4%	0.1%	0.7%	0.1%	10.1%	4.2%	3.5%	0.2%	0.1%	2.4%	0.8%
727	50	349	3.9%	42.4%	25.0%	0.3%	0.2%	0.3%	0.1%	0.5%	0.2%	15.4%	6.4%	5.1%	0.3%	0.0%	0.0%	0.0%
728	50	171	2.7%	30.0%	15.3%	1.3%	0.9%	1.6%	0.5%	2.5%	0.2%	23.8%	9.9%	9.4%	1.9%	0.0%	0.0%	0.0%
729	50	177	3.8%	41.3%	26.9%	1.0%	0.7%	1.1%	0.3%	1.8%	0.1%	11.7%	4.8%	4.4%	0.3%	0.0%	0.0%	1.8%
730	50	176	3.0%	32.4%	19.1%	2.1%	1.5%	2.5%	0.8%	3.9%	0.2%	15.7%	6.5%	8.6%	2.3%	0.0%	0.0%	1.5%
731	50	314	2.8%	30.8%	17.5%	1.6%	1.1%	1.8%	0.6%	2.9%	0.2%	19.3%	8.0%	8.2%	1.7%	0.0%	1.8%	1.6%
732	50	534	3.4%	37.3%	21.4%	1.1%	0.8%	1.3%	0.4%	2.1%	0.2%	14.7%	6.1%	5.6%	0.4%	0.0%	1.2%	4.0%
733	50	69	2.1%	23.0%	15.6%	0.8%	0.5%	0.9%	0.3%	1.4%	0.3%	29.4%	12.2%	7.9%	0.8%	0.0%	0.0%	4.7%
734	50	14	2.1%	23.6%	22.7%	0.3%	0.2%	0.4%	0.1%	0.6%	0.3%	30.3%	12.6%	6.5%	0.3%	0.0%	0.0%	0.0%
735	50	52	3.1%	33.6%	24.3%	1.0%	0.7%	1.2%	0.4%	1.9%	0.2%	19.2%	8.0%	6.0%	0.4%	0.0%	0.0%	0.0%

Traffic Flows and Breakdown by 16 Vehicle Classes (Year 2026)

Link No.	Speed Limit	Total Vehicle	19 - Motorcycles (MC)	01 - Private Cars (PC)	03 - Taxi	14 - Non-franchised Bus <=6.4t	15 - Non-franchised Bus 6.4-15t	16 - Non-franchised Bus >15t	12 - Private Light Bus <=3.5t	13 - Private Light Bus >3.5t	04 - Light Goods Vehicles <=2.5t	05 - Lt Goods Vehicles 2.5-3.5t	06 - Light Goods Vehicles >3.5t	07 - Heavy Goods Vehicles <=15t	08 - Heavy Goods Vehicles >15t	17 - Franchised Bus (SD)	18 - Franchised Bus (DD)	11 - Public Light Buses
	km/hr	1200-1300																
736	50	434	2.9%	32.4%	21.3%	1.1%	0.8%	1.3%	0.4%	2.1%	0.2%	19.6%	8.1%	6.8%	0.8%	0.0%	0.0%	2.1%
737	50	33	1.7%	19.1%	14.1%	0.8%	0.6%	1.0%	0.3%	1.5%	0.3%	29.1%	12.0%	8.6%	1.1%	0.0%	0.0%	9.9%
738	50	299	2.8%	30.7%	18.8%	1.5%	1.1%	1.8%	0.6%	2.8%	0.2%	20.4%	8.5%	7.0%	0.8%	0.0%	0.0%	3.0%
739	50	224	2.6%	29.0%	19.0%	0.8%	0.6%	1.0%	0.3%	1.5%	0.2%	18.2%	7.5%	6.0%	0.8%	0.1%	2.8%	9.5%
740	50	305	2.6%	28.2%	20.9%	0.6%	0.4%	0.7%	0.2%	1.1%	0.2%	23.1%	9.6%	5.5%	0.3%	0.1%	2.7%	3.8%
741	50	186	2.9%	32.3%	21.6%	0.6%	0.4%	0.7%	0.2%	1.2%	0.2%	18.6%	7.7%	5.3%	0.2%	0.0%	0.0%	8.0%
742	50	183	3.2%	35.3%	18.6%	1.0%	0.7%	1.2%	0.4%	1.9%	0.1%	6.0%	2.5%	1.7%	0.1%	0.1%	6.2%	20.8%
743	50	254	3.2%	35.7%	19.1%	1.4%	1.0%	1.6%	0.5%	2.6%	0.1%	8.9%	3.7%	2.5%	0.1%	0.1%	4.5%	15.0%
745	50	309	2.8%	30.7%	21.2%	0.9%	0.7%	1.1%	0.3%	1.7%	0.2%	20.0%	8.3%	5.9%	0.6%	0.0%	1.8%	3.8%
746	50	129	2.2%	23.6%	8.6%	1.7%	1.2%	2.0%	0.6%	3.2%	0.2%	20.7%	8.6%	5.9%	0.1%	0.1%	4.9%	16.5%
749	70	3307	4.6%	50.8%	9.5%	1.5%	1.1%	1.7%	0.5%	2.8%	0.1%	11.3%	4.7%	7.7%	0.2%	0.1%	2.4%	0.8%
750	70	3422	3.8%	42.0%	11.8%	1.8%	1.3%	2.1%	0.7%	3.3%	0.2%	15.1%	6.3%	8.4%	0.9%	0.0%	1.5%	0.8%
751	70	1427	4.0%	43.7%	19.9%	0.5%	0.3%	0.6%	0.2%	0.9%	0.1%	14.5%	6.0%	8.9%	0.4%	0.0%	0.0%	0.0%
752	70	1135	3.0%	32.7%	21.0%	1.0%	0.7%	1.2%	0.4%	1.9%	0.2%	19.6%	8.1%	7.9%	0.8%	0.0%	1.6%	0.0%
753	70	871	3.7%	40.6%	17.6%	0.6%	0.4%	0.7%	0.2%	1.0%	0.2%	18.1%	7.5%	7.4%	0.8%	0.0%	1.2%	0.0%
754	70	1011	3.5%	38.2%	21.6%	1.4%	1.0%	1.6%	0.5%	2.6%	0.2%	14.6%	6.0%	6.4%	1.2%	0.0%	1.3%	0.0%
755	70	367	3.5%	38.8%	14.6%	0.6%	0.4%	0.7%	0.2%	1.1%	0.2%	21.7%	9.0%	7.9%	1.1%	0.0%	0.0%	0.0%
756	70	394	3.1%	34.0%	20.7%	0.9%	0.6%	1.0%	0.3%	1.6%	0.2%	17.0%	7.0%	8.4%	1.8%	0.1%	3.4%	0.0%
757	50	385	3.3%	36.1%	23.1%	2.1%	1.5%	2.5%	0.8%	4.0%	0.1%	13.6%	5.6%	6.1%	1.2%	0.0%	0.0%	0.0%
759	50	627	4.0%	44.4%	23.6%	0.5%	0.4%	0.6%	0.2%	1.0%	0.1%	13.4%	5.5%	4.3%	0.4%	0.0%	0.0%	1.5%
760	50	498	3.9%	42.5%	26.6%	1.1%	0.8%	1.3%	0.4%	2.0%	0.1%	11.1%	4.6%	3.6%	0.2%	0.0%	0.8%	1.0%
761	50	569	3.7%	41.0%	24.3%	0.6%	0.4%	0.7%	0.2%	1.1%	0.1%	14.4%	6.0%	6.0%	0.3%	0.0%	0.2%	0.9%
777	70	2016	4.7%	51.4%	8.7%	1.6%	1.1%	1.8%	0.6%	2.9%	0.1%	10.8%	4.5%	7.8%	0.1%	0.1%	3.2%	0.6%
778	50	34	2.6%	28.9%	20.4%	1.5%	1.0%	1.7%	0.5%	2.7%	0.2%	18.8%	7.8%	12.1%	1.8%	0.0%	0.0%	0.0%
779	50	1520	3.1%	33.6%	21.5%	1.3%	0.9%	1.5%	0.5%	2.4%	0.2%	18.1%	7.5%	7.4%	0.9%	0.0%	1.2%	0.0%
780	50	1700	3.9%	42.5%	19.7%	0.4%	0.3%	0.5%	0.2%	0.8%	0.2%	15.1%	6.3%	9.2%	0.5%	0.0%	0.6%	0.0%
781	50	288	3.9%	42.9%	22.9%	0.4%	0.3%	0.5%	0.2%	0.8%	0.2%	15.9%	6.6%	5.0%	0.3%	0.0%	0.0%	0.0%
782	50	329	3.2%	35.4%	17.8%	1.4%	1.0%	1.6%	0.5%	2.5%	0.2%	20.2%	8.4%	7.0%	0.9%	0.0%	0.0%	0.0%
783	50	498	3.9%	42.5%	26.6%	1.1%	0.8%	1.3%	0.4%	2.0%	0.1%	11.1%	4.6%	3.6%	0.2%	0.0%	0.8%	1.0%
784	50	609	3.4%	37.0%	21.4%	1.1%	0.8%	1.3%	0.4%	2.0%	0.2%	16.8%	7.0%	7.0%	0.6%	0.0%	0.2%	0.8%
785	50	325	3.9%	43.1%	28.8%	1.0%	0.7%	1.2%	0.4%	1.9%	0.1%	9.1%	3.8%	3.1%	0.0%	0.0%	1.2%	1.6%
786	50	646	3.4%	37.5%	23.8%	1.2%	0.9%	1.4%	0.4%	2.3%	0.2%	15.0%	6.2%	6.2%	0.5%	0.0%	0.2%	0.8%
787	50	690	3.1%	33.9%	22.8%	1.4%	1.0%	1.6%	0.5%	2.5%	0.2%	17.0%	7.0%	7.6%	0.7%	0.0%	0.0%	0.7%
788	50	1059	3.1%	33.6%	21.4%	1.2%	0.9%	1.4%	0.4%	2.3%	0.2%	17.8%	7.4%	7.7%	0.9%	0.0%	1.7%	0.0%
789	50	1929	3.8%	41.6%	20.3%	0.5%	0.4%	0.6%	0.2%	1.0%	0.2%	14.9%	6.2%	9.2%	0.4%	0.0%	0.5%	0.3%
790	50	1059	3.2%	35.2%	22.1%	1.1%	0.8%	1.3%	0.4%	2.1%	0.2%	17.1%	7.1%	6.9%	0.8%	0.0%	1.7%	0.0%
791	50	1765	3.8%	42.1%	20.4%	0.5%	0.4%	0.6%	0.2%	0.9%	0.2%	14.8%	6.1%	8.7%	0.4%	0.0%	0.6%	0.3%
792	50	312	3.2%	34.8%	22.7%	1.1%	0.8%	1.3%	0.4%	2.1%	0.2%	17.4%	7.2%	8.0%	0.5%	0.0%	0.4%	0.0%
793	50	677	3.6%	39.8%	23.6%	1.1%	0.8%	1.3%	0.4%	2.1%	0.1%	13.8%	5.7%	6.0%	0.4%	0.0%	0.6%	0.8%
794	50	331	3.4%	37.5%	25.1%	0.5%	0.4%	0.6%	0.2%	1.0%	0.2%	14.5%	6.0%	5.5%	0.0%	0.1%	3.4%	1.6%
795	50	958	3.5%	38.0%	24.3%	1.1%	0.8%	1.3%	0.4%	2.0%	0.1%	14.3%	5.9%	7.2%	0.3%	0.0%	0.4%	0.5%
796	50	517	3.0%	33.2%	21.1%	0.9%	0.6%	1.0%	0.3%	1.6%	0.2%	19.3%	8.0%	6.8%	0.3%	0.1%	2.2%	1.4%
797	50	636	3.2%	35.0%	26.4%	1.2%	0.8%	1.4%	0.4%	2.2%	0.1%	14.0%	5.8%	8.0%	0.1%	0.0%	0.6%	0.8%
798	50	394	3.7%	40.9%	20.8%	1.2%	0.8%	1.4%	0.4%	2.1%	0.1%	14.2%	5.9%	6.8%	0.2%	0.0%	0.0%	1.3%
799	50	635	2.8%	30.8%	23.7%	0.9%	0.6%	1.0%	0.3%	1.6%	0.1%	12.7%	5.2%	8.9%	0.3%	0.1%	5.6%	5.3%
800	50	496	2.1%	23.3%	10.3%	0.8%	0.5%	0.9%	0.3%	1.4%	0.1%	9.0%	3.7%	5.4%	0.3%	0.9%	36.2%	4.7%
801	50	1270	4.0%	43.9%	13.7%	0.9%	0.6%	1.1%	0.3%	1.7%	0.1%	14.0%	5.8%	7.0%	0.8%	0.1%	2.9%	3.1%
802	50	1637	3.9%	42.8%	13.9%	0.8%	0.6%	1.0%	0.3%	1.6%	0.2%	15.7%	6.5%	7.2%	0.8%	0.1%	2.3%	2.4%
803	50	661	1.9%	20.6%	12.4%	0.9%	0.6%	1.1%	0.3%	1.7%	0.1%	10.5%	4.3%	4.2%	0.1%	0.9%	36.0%	4.4%
804	50	1199	3.2%	34.7%	17.3%	1.2%	0.9%	1.4%	0.4%	2.3%	0.2%	15.6%	6.5%	7.3%	1.0%	0.1%	3.1%	4.8%
805	50	758	2.0%	22.2%	13.8%	1.0%	0.7%	1.1%	0.4%	1.8%	0.2%	18.1%	7.5%	7.1%	0.7%	0.3%	14.5%	8.6%
806	50	1592	3.1%	34.5%	18.1%	1.1%	0.8%	1.3%	0.4%	2.1%	0.2%	15.9%	6.6%	7.6%	1.2%	0.1%	3.2%	3.6%
807	50	826	2.4%	26.5%	16.0%	1.3%	0.9%	1.5%	0.5%	2.4%	0.2%	15.7%	6.5%	5.3%	0.2%	0.4%	15.3%	4.9%
808	50	641	4.0%	43.6%	20.4%	0.5%	0.3%	0.6%	0.2%	0.9%	0.2%	15.3%	6.4%	7.3%	0.4%	0.0%	0.0%	0.0%
809	50	61	2.5%	27.4%	15.2%	1.0%	0.7%	1.1%	0.4%	1.8%	0.3%	27.1%	11.2%	11.1%	0.1%	0.0%	0.0%	0.0%
814	50	972	3.4%	37.0%	23.1%	0.9%	0.6%	1.0%	0.3%	1.6%	0.2%	16.0%	6.6%	6.7%	0.7%	0.0%	1.8%	0.0%
815	50	1054	3.4%	37.2%	17.4%	1.0%	0.7%	1.2%	0.4%	1.9%	0.2%	17.0%	7.0%	12.3%	0.4%	0.0%	0.0%	0.0%
816	50	1628	3.3%	36.8%	21.6%	0.8%	0.5%	0.9%	0.3%	1.4%	0.2%	17.5%	7.2%	7.6%	0.6%	0.0%	1.1%	0.1%
817	50	1026	3.5%	38.3%	17.9%	0.9%	0.7%	1.1%	0.3%	1.7%	0.2%	16.1%	6.7%	12.3%	0.3%	0.0%	0.0%	0.0%
818	70	2436	4.7%	51.5%	9.4%	1.8%	1.3%	2.1%	0.7%	3.4%	0.1%	11.8%	4.9%	4.0%	0.2%	0.1%	3.0%	0.9%
819	70	2386	4.2%	46.4%	9.8%	2.2%	1.6%	2.6%	0.8%	4.1%	0.1%	12.7%	5.2%	6.8%	0.8%	0.0%	1.9%	0.8%
820	70	3121	4.3%	47.0%	9.9%	2.0%	1.4%	2.3%	0.7%	3.6%	0.2%	14.6%	6.1%	4.4%	0.2%	0.1%	2.5%	0.7%
821	70	2708	4.2%	45.6%	11.5%	2.0%	1.4%	2.4%	0.7%	3.8%	0.1%	12.8%	5.3%	7.0%	0.7%	0.0%	1.7%	0.7%
822	70	1946	3.6%	40.0%	14.3%	1.5%	1.1%	1.8%	0.6%	2.8%	0.2%	15.3%	6.3%	8.8%	1.0%	0.0%	1.7%	1.0%
823	70	1456	4.9%	53.4%	9.9%	1.6%	1.1%	1.9%	0.6%	3.0%	0.1%	12.1%	5.0%	3.6%	0.3%	0.0%	1.0%	1.5%
824	50	586	2.7%	29.5%	7.0%	3.0%	2.1%	3.6%	1.1%	5.6%	0.1%	12.9%	5.3%	3.9%	0.5%	0.2%	7.0%	15.4%
825	50	219	3.3%	36.0%	7.2%	2.6%	1.9%	3.1%	1.0%	4.9%	0.1%	12.9%	5.3%	11.0%	0.1%	0.0%	1.7%	8.8%
826	70	1664	3.8%	41.5%	9.9%	2.3%	1.6%	2.7%	0.8%	4.2%	0.2%	16.9%	7.0%	5.1%	0.1%	0.1%	3.8%	0.0%
827	70	762	5.4%	59.7%	4.5%	3.3%	2.3%	3.9%	1.2%	6.2%	0.1%	6.6%	2.7%	2.4%	0.1%	0.0%	1.6%	0.0%
828	50	162	3.3%	36.5%	8.5%	5.9%	4.2%	6.9%	2.2%	10.9%	0.1%	5.1%	2.1%	14.3%	0.1%	0.0%	0.0%	0.0%
829	50	378	7.6%	83.0%	7.9%	0.0%	0.0%	0.0%	0.0%	0.0%	0.0%	0.7%	0.3%	0.4%	0.0%	0.0%	0.0%	0.0%
830	50	774	3.1%	34.2%	3.2%	0.7%	0.5%	0.8%	0.3%	1.3%	0.1%	11.8%	4.9%	38.7%	0.4%	0.0%	0.0%	0.0%
831	50	198	4.2%	45.6%	5.3%	0.8%	0.6%	1.0%	0.3%	1.5%	0.2%	18.4%	7.6%	13.7%	0.9%	0.0%	0.0%	0.0%
832	50	159	3.4%	36.8%	9.0%	1.0%	0.7%	1.2%	0.4%	1.8%	0.2%	19.4%	8.1%	16.1%	2.1%	0.0%	0.0%	0.0%
833	50	632	3.7%	40.1%	12.8%	1.4%	1.0%	1.7%	0.5%	2.6%	0.1%	12.0%	5.0%	18.3%	0.7%	0.0%	0.0%	0.0%
834	50	757	3.5%	38.6%	21.7%	1.6%	1.1%	1.9%	0.6%	2.9%	0.1%	12.1%	5.0%	8.4%	0.5%	0.0%	2.0%	0.0%
835	50	336	3.4%	37.7%	23.6%	1.7%	1.2%	2.0%	0.6%	3.2%	0.1%	10.5%	4.4%	5.2%	0.4%	0.1%	5.6%	0.0%
836	50	715	2.3%	25.5%	15.9%	1.2%	0.9%	1.5%	0.5%	2.3%	0.2%	15.9%	6.6%	5.6%	0.3%	0.4%	15.4%	5.7%
837	50	401	3.4%	37.6%	23.7%	0.9%	0.6%	1.0%	0.3%	1.6%	0.2%	14.7%	6.1%	5.1%	0.0%	0.1%	2.8%	1.8%
838	50	494	3.0%	32.6%	26.6%	0.7%	0.5%	0.9%	0.3%	1.4%	0.1%	12.5%	5.2%	8.9%	0.4%	0.0%	0.8%	6.0%
839	50	689	1.9%	20.5%	13.3%	0.9%	0.6%	1.0%	0.3%	1.6%	0.2%	18.6%	7.7%	7.0%	0.6%	0.4%	16.0%	9.4%
840	50	95	3.9%	42.4%	21.1%	0.6%	0.4%	0.7%	0.2%	1.0%	0.1%	13.7%	5.7%	9.7%	0.5%	0.0%	0.0%	0.0%
841	50	111	3.0%	32.8%	16.7%	1.7%	1.2%	2.0%	0.6%	3.2%	0.1%	14.4%	6.0%	3.6%	0.1%	0.3%	14.2%	0.0%
842	50	401	1.7%	18.8%	7.8%	0.8%	0.6%	0.9%	0.3%	1.5%	0.1%	7.9%	3.3%	4.4%	0.3%	1.1%	44.7%	5.8%
843	50	550	1.7%	18.2%	11.5%	0.8%	0.5%	0.9%	0.3%	1.4%	0.1%	9.7%	4.0%	4.3%	0.1%	1.0%	40.5%	5.3%
847	50	883	3.7%	40.5%	16.5%	0.6%	0.4%	0.7%	0.2%	1.2%	0.1%	12.5%	5.2%	7.2%	0.8%	0.1%	3.4%	6.8%
848	50	833	3.9%	43.2%	17.2%	0.7%	0.5%	0.8%	0.3%	1.3%	0.1%	12.8%	5.3%	7.3%	0.8%	0.0%	1.7%	3.9%
849	50	113	2.6%	28.5%	10.9%	0.3%	0.2%	0.4%	0.1%	0.6%	0.1%	7.1%	2.9%	2.3%	0.4%	0.1%	4.5%	39.0%
850	50	328	3.9%	43.1%	16.3%	1.9%	1.3%	2.2%	0.7%	3.4%	0.1%	9.8%	4.0%	3.9%	1.0%	0.0%	0.6%	7.9%
851	50	113	2.6%	28.6%	10.9%	0.3%	0.2%	0.4%	0.1%	0.6%	0.1%	7.1%	2.9%	2.3%	0.4%	0.1%	4.5%	38.9%
852	50	197	3.4%	36.8%	16.3%	1.6%	1.1%	1.8%	0.6%	2.9%	0.1%	9.5%	3.9%	3.6%	1.0%	0.0%	1.0%	16.4%
853	50	67	1.1%	11.9%	4.6%	0.1%	0.1%	0.1%	0.0%	0.2%	0.0%	4.5%	1.9%	1.9%	0.3%	0.2%	7.5%	65.5%
854	50	448	4.0%	44.3%	15.3%	1.9%	1.3%	2.2%	0.7%	3.5%	0.1%	9.7%	4.0%	5.0%	0.6%	0.0%	0.4%	7.2%
855	50	76	1.0%	10.6%	4.1%	0.1%	0.1%	0.1%	0.0%	0.2%	0.0%	4.1%	1.7%	1.7%	0.3%	0.2%	6.6%	69.2%
856	50	335	4.1%	44.7%	16.1%	1.9%	1.4%	2.2%	0.7%	3.6%	0.1%	6.9%	2.9%	4.9%	0.5%	0.0%	0.6%	9.6%
859	50	379	4.2%	46.4%	18.9%	1.3%	0.9%	1.5%	0.5%	2.4%	0.1%	12.4%	5.1%	5.0%	1.1%	0.0%	0.0%	0.0%
860	50	364	4.7%	52.0%	16.3%	1.5%	1.0%	1.7%	0.5%	2.7%	0.1%	11.1%	4.6%	3.3%	0.3%	0.0%	0.0%	0.0%
861	50	193	4.7%	51.8%	18.5%	1.0%	0.7%	1.2%	0.4%	1.9%	0.1%	11.8%	4.9%	2.9%	0.2%	0.0%	0.0%	0.0%
862	50	274	4.5%	49.0%	17.3%	1.3%	0.9%	1.5%	0.5%	2.4%	0.1%	12.9%	5.4%	4.1%	0.3%	0.0%	0.0%	0.0%
863	50	273	4.8%	52.7%	18.5%	1.2%	0.8%	1.4%	0.4%	2.2%	0.1%	10.5%	4.3%	2.9%	0.3%	0.0%	0.0%	0.0%
864	50	339	4.5%	49.1%	19.2%	1.1%	0.8%	1.3%	0.4%	2.0%	0.1%	12.2%	5.1%	4.0%	0.3%	0.0%	0.0%	0.0%
865	50	857	4.9%	54.2%	17.7%	0.8%	0.6%	1.0%	0.3%	1.5%	0.1%	10.6%	4.4%	3.5%	0.3%	0.0%	0.0%	0.0%
866	50	401	4.4%	48.6%	21.7%	0.8%	0.6%	0.9%	0.3%	1.5%	0.1%	12.1%	5.0%	3.8%	0.2%	0.0%	0.0%	0.0%
867	50	155	3.5%	38.6%	18.0%	1.7%	1.2%	2.0%	0.6%	3.2%	0.1%	14.2%	5.9%	8.4%	2.4%	0.0%	0.0%	0.0%
868	50	584	5.0%	54.9%	17.4%	0.7%	0.5%	0.8%	0.2%	1.2%	0.1%	10.7%	4.4%	3.8%	0.3%	0.0%	0.0%	0.0%

Traffic Flows and Breakdown by 16 Vehicle Classes (Year 2026)

Link No.	Speed Limit	Total Vehicle	19 - Motorcycles (MC)	01 - Private Cars (PC)	03 - Taxi	14 - Non-franchised Bus <=6.4t	15 - Non-franchised Bus 6.4-15t	16 - Non-franchised Bus >15t	12 - Private Light Bus <=3.5t	13 - Private Light Bus >3.5t	04 - Light Goods Vehicles <=2.5t	05 - Lt Goods Vehicles 2.5-3.5t	06 - Light Goods Vehicles >3.5t	07 - Heavy Goods Vehicles <=15t	08 - Heavy Goods Vehicles >15t	17 - Franchised Bus (SD)	18 - Franchised Bus (DD)	11 - Public Light Buses
	km/hr	1200-1300																
870	50	15	2.4%	26.3%	20.2%	3.9%	2.7%	4.5%	1.4%	7.2%	0.2%	18.0%	7.5%	5.2%	0.4%	0.0%	0.0%	0.0%
871	50	450	3.8%	41.5%	19.4%	1.5%	1.1%	1.8%	0.6%	2.8%	0.1%	11.3%	4.7%	5.2%	0.6%	0.1%	5.7%	0.0%
872	70	1766	4.5%	49.6%	10.8%	1.3%	0.9%	1.5%	0.5%	2.4%	0.1%	11.5%	4.8%	8.2%	0.0%	0.1%	3.8%	0.0%
873	70	1312	4.9%	53.4%	12.6%	1.4%	1.0%	1.6%	0.5%	2.5%	0.1%	8.4%	3.5%	6.0%	0.0%	0.1%	4.1%	0.0%
874	50	1087	3.7%	41.1%	24.7%	0.9%	0.7%	1.1%	0.3%	1.8%	0.1%	8.5%	3.5%	4.9%	0.6%	0.0%	2.0%	6.0%
875	50	1131	3.3%	36.5%	16.2%	0.9%	0.7%	1.1%	0.3%	1.8%	0.1%	13.9%	5.8%	10.3%	1.1%	0.1%	4.9%	2.8%
876	50	31	0.9%	9.3%	10.0%	0.1%	0.1%	0.1%	0.0%	0.2%	0.1%	8.9%	3.7%	0.3%	0.0%	0.1%	4.0%	62.2%
877	50	52	2.5%	27.5%	21.0%	0.6%	0.4%	0.7%	0.2%	1.1%	0.1%	5.3%	2.2%	1.2%	0.0%	0.0%	0.0%	37.2%
878	50	49	2.4%	26.8%	19.4%	0.6%	0.4%	0.7%	0.2%	1.1%	0.1%	5.6%	2.3%	1.2%	0.0%	0.0%	0.0%	39.2%
879	50	31	0.9%	9.3%	10.0%	0.1%	0.1%	0.1%	0.0%	0.2%	0.1%	8.9%	3.7%	0.3%	0.0%	0.1%	4.0%	62.2%
882	50	495	4.2%	45.9%	19.8%	0.7%	0.5%	0.8%	0.3%	1.3%	0.1%	14.2%	5.9%	5.6%	0.6%	0.0%	0.0%	0.0%
883	50	505	2.8%	30.9%	22.2%	0.8%	0.6%	1.0%	0.3%	1.5%	0.2%	15.0%	6.2%	7.6%	1.0%	0.2%	9.1%	0.6%
884	50	503	2.8%	31.0%	22.3%	0.8%	0.6%	1.0%	0.3%	1.5%	0.2%	14.9%	6.2%	7.5%	1.0%	0.2%	9.1%	0.6%
885	50	500	2.8%	31.0%	22.4%	0.8%	0.6%	1.0%	0.3%	1.5%	0.2%	14.8%	6.1%	7.5%	1.0%	0.2%	9.2%	0.6%
886	50	497	2.8%	31.0%	22.4%	0.8%	0.6%	1.0%	0.3%	1.5%	0.2%	14.6%	6.1%	7.5%	1.1%	0.2%	9.3%	0.6%
887	50	494	2.8%	31.1%	22.5%	0.8%	0.6%	1.0%	0.3%	1.5%	0.1%	14.5%	6.0%	7.4%	1.1%	0.2%	9.3%	0.7%
888	50	491	2.8%	31.1%	22.6%	0.8%	0.6%	1.0%	0.3%	1.6%	0.1%	14.3%	5.9%	7.4%	1.1%	0.2%	9.4%	0.7%
889	50	488	2.8%	31.2%	22.6%	0.8%	0.6%	1.0%	0.3%	1.6%	0.1%	14.2%	5.9%	7.4%	1.2%	0.2%	9.4%	0.7%
890	50	485	2.8%	31.2%	22.7%	0.8%	0.6%	1.0%	0.3%	1.6%	0.1%	14.0%	5.8%	7.3%	1.2%	0.2%	9.5%	0.7%
891	50	482	2.8%	31.3%	22.8%	0.9%	0.6%	1.0%	0.3%	1.6%	0.1%	13.9%	5.8%	7.3%	1.2%	0.2%	9.5%	0.7%
892	50	480	2.9%	31.3%	22.8%	0.9%	0.6%	1.0%	0.3%	1.6%	0.1%	13.7%	5.7%	7.2%	1.3%	0.2%	9.6%	0.7%
893	50	477	2.9%	31.4%	22.9%	0.9%	0.6%	1.0%	0.3%	1.6%	0.1%	13.6%	5.6%	7.2%	1.3%	0.2%	9.6%	0.7%
894	50	474	2.9%	31.4%	23.0%	0.9%	0.6%	1.0%	0.3%	1.6%	0.1%	13.4%	5.6%	7.2%	1.4%	0.2%	9.7%	0.7%
895	50	12	2.2%	24.1%	25.7%	0.2%	0.2%	0.3%	0.1%	0.4%	0.2%	23.1%	9.6%	12.0%	1.8%	0.0%	0.0%	0.0%
896	50	12	2.2%	24.1%	25.7%	0.2%	0.2%	0.3%	0.1%	0.4%	0.2%	23.1%	9.6%	12.0%	1.8%	0.0%	0.0%	0.0%
897	50	23	2.9%	32.1%	13.7%	1.2%	0.8%	1.4%	0.4%	2.2%	0.2%	22.0%	9.1%	11.9%	1.9%	0.0%	0.0%	0.0%
898	50	23	2.9%	32.1%	13.7%	1.2%	0.8%	1.4%	0.4%	2.2%	0.2%	22.0%	9.1%	11.9%	1.9%	0.0%	0.0%	0.0%
899	50	12	2.2%	24.1%	25.7%	0.2%	0.2%	0.3%	0.1%	0.4%	0.2%	23.1%	9.6%	12.0%	1.8%	0.0%	0.0%	0.0%
900	50	12	2.2%	24.1%	25.7%	0.2%	0.2%	0.3%	0.1%	0.4%	0.2%	23.1%	9.6%	12.0%	1.8%	0.0%	0.0%	0.0%
901	50	18	2.1%	23.4%	17.6%	0.8%	0.6%	0.9%	0.3%	1.5%	0.2%	24.0%	9.9%	14.6%	4.1%	0.0%	0.0%	0.0%
902	50	18	2.1%	23.4%	17.6%	0.8%	0.6%	0.9%	0.3%	1.5%	0.2%	24.0%	9.9%	14.6%	4.1%	0.0%	0.0%	0.0%
903	50	12	2.2%	24.1%	25.7%	0.2%	0.2%	0.3%	0.1%	0.4%	0.2%	23.1%	9.6%	12.0%	1.8%	0.0%	0.0%	0.0%
904	50	12	2.2%	24.1%	25.7%	0.2%	0.2%	0.3%	0.1%	0.4%	0.2%	23.1%	9.6%	12.0%	1.8%	0.0%	0.0%	0.0%
905	50	18	2.1%	23.4%	17.6%	0.8%	0.6%	0.9%	0.3%	1.5%	0.2%	24.0%	9.9%	14.6%	4.1%	0.0%	0.0%	0.0%
906	50	495	2.6%	28.4%	10.7%	0.8%	0.5%	0.9%	0.3%	1.4%	0.2%	19.8%	8.2%	9.3%	1.6%	0.2%	8.8%	6.4%
907	50	480	2.6%	28.3%	10.6%	0.8%	0.5%	0.9%	0.3%	1.4%	0.2%	19.7%	8.1%	9.3%	1.5%	0.2%	9.1%	6.6%
908	50	465	2.6%	28.1%	10.5%	0.8%	0.5%	0.9%	0.3%	1.4%	0.2%	19.6%	8.1%	9.2%	1.5%	0.2%	9.3%	6.8%
909	50	450	2.5%	28.0%	10.3%	0.8%	0.5%	0.9%	0.3%	1.4%	0.2%	19.5%	8.1%	9.2%	1.5%	0.2%	9.7%	7.0%
910	50	435	2.5%	27.8%	10.2%	0.7%	0.5%	0.9%	0.3%	1.4%	0.2%	19.4%	8.0%	9.2%	1.4%	0.2%	10.0%	7.3%
911	50	420	2.5%	27.7%	10.0%	0.7%	0.5%	0.9%	0.3%	1.4%	0.2%	19.2%	8.0%	9.1%	1.4%	0.2%	10.4%	7.5%
912	50	405	2.5%	27.5%	9.8%	0.7%	0.5%	0.9%	0.3%	1.4%	0.2%	19.1%	7.9%	9.1%	1.3%	0.3%	10.7%	7.8%
913	50	389	2.5%	27.3%	9.6%	0.7%	0.5%	0.8%	0.3%	1.3%	0.2%	19.0%	7.9%	9.1%	1.3%	0.3%	11.2%	8.1%
914	50	374	2.5%	27.1%	9.4%	0.7%	0.5%	0.8%	0.3%	1.3%	0.2%	18.8%	7.8%	9.0%	1.2%	0.3%	11.6%	8.4%
915	50	359	2.4%	26.9%	9.2%	0.7%	0.5%	0.8%	0.3%	1.3%	0.2%	18.6%	7.7%	9.0%	1.2%	0.3%	12.1%	8.8%
916	50	344	2.4%	26.7%	9.0%	0.7%	0.5%	0.8%	0.2%	1.3%	0.2%	18.5%	7.7%	8.9%	1.1%	0.3%	12.6%	9.2%
917	50	329	2.4%	26.4%	8.7%	0.7%	0.5%	0.8%	0.2%	1.2%	0.2%	18.3%	7.6%	8.9%	1.1%	0.3%	13.2%	9.6%
918	50	523	3.3%	36.1%	17.8%	1.1%	0.8%	1.3%	0.4%	2.1%	0.2%	17.1%	7.1%	9.6%	1.1%	0.0%	0.0%	1.8%
919	50	10	2.6%	28.5%	30.4%	0.0%	0.0%	0.0%	0.0%	0.0%	0.3%	27.1%	11.2%	0.0%	0.0%	0.0%	0.0%	0.0%
920	50	430	3.4%	36.9%	17.4%	1.0%	0.7%	1.2%	0.4%	1.9%	0.2%	18.1%	7.5%	10.4%	1.0%	0.0%	0.0%	0.0%
921	50	35	0.8%	8.4%	8.9%	0.2%	0.1%	0.2%	0.1%	0.3%	0.1%	7.9%	3.3%	1.3%	0.0%	1.4%	59.7%	7.4%
922	50	346	3.7%	40.3%	23.3%	1.0%	0.7%	1.1%	0.4%	1.8%	0.1%	9.7%	4.0%	7.1%	0.2%	0.2%	6.5%	0.0%
923	50	10	2.6%	28.5%	30.4%	0.0%	0.0%	0.0%	0.0%	0.0%	0.3%	27.1%	11.2%	0.0%	0.0%	0.0%	0.0%	0.0%
924	50	10	2.6%	28.5%	30.4%	0.0%	0.0%	0.0%	0.0%	0.0%	0.3%	27.1%	11.2%	0.0%	0.0%	0.0%	0.0%	0.0%
925	50	10	2.6%	28.5%	30.4%	0.0%	0.0%	0.0%	0.0%	0.0%	0.3%	27.1%	11.2%	0.0%	0.0%	0.0%	0.0%	0.0%
926	50	10	2.6%	28.5%	30.4%	0.0%	0.0%	0.0%	0.0%	0.0%	0.3%	27.1%	11.2%	0.0%	0.0%	0.0%	0.0%	0.0%
927	50	152	3.0%	32.9%	19.7%	1.2%	0.9%	1.4%	0.4%	2.2%	0.1%	11.2%	4.7%	6.4%	0.5%	0.0%	0.0%	15.3%
928	50	37	0.7%	7.8%	8.3%	0.1%	0.1%	0.2%	0.1%	0.3%	0.1%	7.4%	3.1%	1.9%	0.6%	0.2%	6.8%	62.4%
929	50	127	3.4%	37.1%	20.0%	2.0%	1.4%	2.3%	0.7%	3.7%	0.2%	16.9%	7.0%	5.1%	0.3%	0.0%	0.0%	0.0%
930	50	147	2.9%	31.4%	22.8%	1.2%	0.9%	1.4%	0.5%	2.3%	0.2%	17.0%	7.1%	8.4%	2.2%	0.0%	0.0%	1.8%
931	50	63	3.5%	38.4%	21.0%	1.6%	1.1%	1.9%	0.6%	3.0%	0.2%	16.2%	6.7%	5.0%	0.7%	0.0%	0.0%	0.0%
932	50	59	2.8%	30.4%	24.2%	0.1%	0.1%	0.2%	0.0%	0.2%	0.2%	21.5%	8.9%	5.6%	0.2%	0.0%	0.0%	5.4%
933	50	247	3.3%	36.8%	29.8%	0.3%	0.2%	0.3%	0.1%	0.5%	0.1%	9.6%	4.0%	2.8%	0.2%	0.1%	3.8%	8.4%
934	50	46	2.4%	26.7%	13.8%	0.5%	0.3%	0.5%	0.2%	0.9%	0.3%	29.0%	12.0%	6.3%	0.2%	0.0%	0.0%	7.0%
935	50	156	3.4%	37.4%	25.6%	0.3%	0.2%	0.3%	0.1%	0.5%	0.1%	7.5%	3.1%	2.2%	0.1%	0.1%	6.0%	13.2%
936	50	235	2.6%	28.5%	18.9%	0.4%	0.3%	0.5%	0.1%	0.7%	0.2%	19.0%	7.9%	6.0%	0.7%	0.1%	3.8%	10.4%
937	50	297	2.9%	31.3%	20.4%	0.5%	0.4%	0.6%	0.2%	0.9%	0.2%	17.0%	7.0%	3.5%	0.2%	0.1%	5.3%	9.5%
938	50	190	2.6%	28.2%	16.6%	0.4%	0.3%	0.5%	0.1%	0.8%	0.2%	23.1%	9.6%	7.0%	0.7%	0.1%	4.6%	5.1%
939	50	443	3.3%	35.8%	26.0%	0.4%	0.3%	0.5%	0.1%	0.7%	0.1%	13.5%	5.6%	3.1%	0.1%	0.1%	5.7%	4.5%
940	50	384	2.7%	29.9%	20.8%	0.7%	0.5%	0.8%	0.2%	1.2%	0.2%	22.6%	9.4%	5.6%	0.3%	0.1%	2.1%	3.0%
941	50	330	2.6%	28.7%	20.9%	0.6%	0.4%	0.7%	0.2%	1.2%	0.2%	23.0%	9.5%	5.6%	0.3%	0.1%	2.5%	3.5%
942	50	113	3.8%	41.3%	22.5%	0.4%	0.3%	0.4%	0.1%	0.7%	0.2%	16.7%	6.9%	6.3%	0.4%	0.0%	0.0%	0.0%
943	50	94	2.4%	25.9%	11.1%	1.1%	0.8%	1.3%	0.4%	2.1%	0.3%	30.2%	12.5%	10.6%	1.2%	0.0%	0.0%	0.0%
944	50	113	2.6%	28.3%	16.1%	0.7%	0.5%	0.8%	0.2%	1.3%	0.2%	23.7%	9.8%	7.5%	1.0%	0.1%	5.0%	2.3%
945	50	387	3.1%	33.8%	18.4%	1.1%	0.8%	1.3%	0.4%	2.1%	0.2%	17.5%	7.2%	6.4%	0.5%	0.0%	1.6%	5.5%
946	50	71	2.7%	30.0%	18.9%	0.2%	0.1%	0.2%	0.1%	0.3%	0.2%	21.0%	8.7%	5.6%	0.3%	0.2%	8.0%	3.6%
947	50	326	2.7%	30.0%	15.8%	1.3%	0.9%	1.6%	0.5%	2.5%	0.2%	20.1%	8.3%	7.0%	0.5%	0.0%	1.9%	6.5%
948	50	13	2.0%	22.5%	24.0%	0.1%	0.1%	0.1%	0.0%	0.2%	0.2%	21.4%	8.9%	0.6%	0.0%	0.0%	0.0%	19.9%
949	50	31	2.3%	25.4%	9.9%	1.5%	1.1%	1.7%	0.5%	2.8%	0.1%	8.8%	3.6%	3.1%	0.2%	0.0%	0.0%	38.9%
950	50	13	2.0%	22.5%	24.0%	0.1%	0.1%	0.1%	0.0%	0.2%	0.2%	21.4%	8.9%	0.6%	0.0%	0.0%	0.0%	19.9%
951	50	31	2.3%	25.4%	9.9%	1.5%	1.1%	1.7%	0.5%	2.8%	0.1%	8.8%	3.6%	3.1%	0.2%	0.0%	0.0%	38.9%
952	50	13	2.0%	22.5%	24.0%	0.1%	0.1%	0.1%	0.0%	0.2%	0.2%	21.4%	8.9%	0.6%	0.0%	0.0%	0.0%	19.9%
953	50	31	2.3%	25.4%	9.9%	1.5%	1.1%	1.7%	0.5%	2.8%	0.1%	8.8%	3.6%	3.1%	0.2%	0.0%	0.0%	38.9%
954	50	13	2.0%	22.5%	24.0%	0.1%	0.1%	0.1%	0.0%	0.2%	0.2%	21.4%	8.9%	0.6%	0.0%	0.0%	0.0%	19.9%
955	50	31	2.3%	25.4%	9.9%	1.5%	1.1%	1.7%	0.5%	2.8%	0.1%	8.8%	3.6%	3.1%	0.2%	0.0%	0.0%	38.9%
956	50	13	2.0%	22.5%	24.0%	0.1%	0.1%	0.1%	0.0%	0.2%	0.2%	21.4%	8.9%	0.6%	0.0%	0.0%	0.0%	19.9%
957	50	31	2.3%	25.4%	9.9%	1.5%	1.1%	1.7%	0.5%	2.8%	0.1%	8.8%	3.6%	3.1%	0.2%	0.0%	0.0%	38.9%
958	50	10	2.6%	28.5%	30.4%	0.0%	0.0%	0.0%	0.0%	0.0%	0.3%	27.1%	11.2%	0.0%	0.0%	0.0%	0.0%	0.0%
959	50	10	2.6%	28.5%	30.4%	0.0%	0.0%	0.0%	0.0%	0.0%	0.3%	27.1%	11.2%	0.0%	0.0%	0.0%	0.0%	0.0%
960	50	68	0.4%	4.3%	4.6%	0.0%	0.0%	0.0%	0.0%	0.0%	0.0%	4.1%	1.7%	0.0%	0.0%	0.2%	7.4%	77.5%
961	50	126	2.8%	31.0%	11.2%	2.2%	1.6%	2.6%	0.8%	4.2%	0.1%	6.8%	2.8%	6.1%	0.5%	0.0%	1.5%	25.6%
962	50	10	2.6%	28.5%	30.4%	0.0%	0.0%	0.0%	0.0%	0.0%	0.3%	27.1%	11.2%	0.0%	0.0%	0.0%	0.0%	0.0%
963	50	10	2.6%	28.5%	30.4%	0.0%	0.0%	0.0%	0.0%	0.0%	0.3%	27.1%	11.2%	0.0%	0.0%	0.0%	0.0%	0.0%
964	50	10	2.6%	28.5%	30.4%	0.0%	0.0%	0.0%	0.0%	0.0%	0.3%	27.1%	11.2%	0.0%	0.0%	0.0%	0.0%	0.0%
965	50	10	2.6%	28.5%	30.4%	0.0%	0.0%	0.0%	0.0%	0.0%	0.3%	27.1%	11.2%	0.0%	0.0%	0.0%	0.0%	0.0%
966	50	46	4.7%	51.8%	19.1%	1.0%	0.7%	1.2%	0.4%	1.8%	0.1%	10.9%	4.5%	3.3%	0.5%	0.0%	0.0%	0.0%
968	50	68	0.4%	4.3%	4.6%	0.0%	0.0%	0.0%	0.0%	0.0%	0.0%	4.1%	1.7%	0.0%	0.0%	0.2%	7.4%	77.5%
969	50	126	2.8%	31.0%	11.2%	2.2%	1.6%	2.6%	0.8%	4.2%	0.1%	6.8%	2.8%	6.1%	0.5%	0.0%	1.5%	25.6%
970	50	68	0.4%	4.3%	4.6%	0.0%	0.0%	0.0%	0.0%	0.0%	0.0%	4.1%	1.7%	0.0%	0.0%	0.2%	7.4%	77.5%
971	50	126	2.8%	31.0%	11.2%	2.2%	1.6%	2.6%	0.8%	4.2%	0.1%	6.8%	2.8%	6.1%	0.5%	0.0%	1.5%	25.6%
972	50	68	0.4%	4.3%	4.6%	0.0%	0.0%	0.0%	0.0%	0.0%	0.0%	4.1%	1.7%	0.0%	0.0%	0.2%	7.4%	77.5%
973	50	126	2.8%	31.0%	11.2%	2.2%	1.6%	2.6%	0.8%	4.2%	0.1%	6.8%	2.8%	6.1%	0.5%	0.0%	1.5%	25.6%
974	50	68	0.4%	4.3%	4.6%	0.0%	0.0%	0.0%	0.0%	0.0%	0.0%	4.1%	1.7%	0.0%	0.0%	0.2%	7.4%	77.5%
975	50	126	2.8%	31.0%	11.2%	2.2%	1.6%	2.6%	0.8%	4.2%	0.1%	6.8%	2.8%	6.1%	0.5%	0.0%	1.5%	25.6%
976	50	10	2.6%	28.5%	30.4%	0.0%	0.0%	0.0%	0.0%	0.0%	0.3%	27.1%	11.2%	0.0%	0.0%	0.0%	0.0%	0.0%
977	50	10	2.6%	28.5%	30.4%	0.0%	0.0%	0.0%	0.0%	0.0%	0.3%	27.1%	11.2%	0.0%	0.0%	0.0%	0.0%	0.0%

Traffic Flows and Breakdown by 16 Vehicle Classes (Year 2026)

Link No.	Speed Limit	Total Vehicle	19 - Motorcycles (MC)	01 - Private Cars (PC)	03 - Taxi	14 - Non-franchised Bus <=6.4t	15 - Non-franchised Bus 6.4-15t	16 - Non-franchised Bus >15t	12 - Private Light Bus <=3.5t	13 - Private Light Bus >3.5t	04 - Light Goods Vehicles <=2.5t	05 - Lt Goods Vehicles 2.5-3.5t	06 - Light Goods Vehicles >3.5t	07 - Heavy Goods Vehicles <=15t	08 - Heavy Goods Vehicles >15t	17 - Franchised Bus (SD)	18 - Franchised Bus (DD)	11 - Public Light Buses
	km/hr	1200-1300																
978	50	10	2.6%	28.5%	30.4%	0.0%	0.0%	0.0%	0.0%	0.0%	0.3%	27.1%	11.2%	0.0%	0.0%	0.0%	0.0%	0.0%
979	50	10	2.6%	28.5%	30.4%	0.0%	0.0%	0.0%	0.0%	0.0%	0.3%	27.1%	11.2%	0.0%	0.0%	0.0%	0.0%	0.0%
980	50	10	2.6%	28.5%	30.4%	0.0%	0.0%	0.0%	0.0%	0.0%	0.3%	27.1%	11.2%	0.0%	0.0%	0.0%	0.0%	0.0%
981	50	10	2.6%	28.5%	30.4%	0.0%	0.0%	0.0%	0.0%	0.0%	0.3%	27.1%	11.2%	0.0%	0.0%	0.0%	0.0%	0.0%
982	50	153	2.7%	29.2%	11.0%	2.0%	1.4%	2.3%	0.7%	3.7%	0.1%	7.3%	3.0%	5.9%	0.5%	0.0%	1.2%	29.1%
983	50	153	2.7%	29.2%	11.0%	2.0%	1.4%	2.3%	0.7%	3.7%	0.1%	7.3%	3.0%	5.9%	0.5%	0.0%	1.2%	29.1%
984	50	152	3.0%	32.9%	19.7%	1.2%	0.9%	1.4%	0.4%	2.2%	0.1%	11.2%	4.7%	6.4%	0.5%	0.0%	0.0%	15.3%
985	50	37	0.7%	7.8%	8.3%	0.1%	0.1%	0.2%	0.1%	0.3%	0.1%	7.4%	3.1%	1.9%	0.6%	0.2%	6.8%	62.4%
986	70	181	3.2%	35.6%	26.5%	1.4%	1.0%	1.6%	0.5%	2.6%	0.1%	11.8%	4.9%	6.3%	1.6%	0.1%	2.8%	0.0%
987	70	268	2.9%	31.5%	22.5%	2.8%	2.0%	3.3%	1.0%	5.2%	0.1%	11.2%	4.6%	5.4%	1.2%	0.0%	1.9%	4.3%
988	70	725	3.6%	39.4%	16.6%	1.9%	1.3%	2.2%	0.7%	3.5%	0.1%	13.6%	5.6%	8.9%	0.2%	0.0%	0.4%	2.0%
989	70	638	3.8%	41.6%	16.9%	1.4%	1.0%	1.6%	0.5%	2.5%	0.1%	14.1%	5.8%	9.6%	0.2%	0.0%	0.5%	0.4%
990	50	87	2.1%	23.0%	14.1%	5.8%	4.1%	6.8%	2.1%	10.7%	0.1%	9.8%	4.1%	3.4%	0.5%	0.0%	0.0%	13.3%
992	70	3283	3.2%	34.9%	20.1%	1.1%	0.8%	1.3%	0.4%	2.1%	0.1%	14.0%	5.8%	7.3%	0.7%	0.1%	3.1%	5.0%
993	70	3184	3.6%	39.5%	16.1%	1.2%	0.9%	1.5%	0.5%	2.3%	0.1%	12.3%	5.1%	7.1%	0.4%	0.1%	3.7%	5.7%
994	50	767	4.5%	49.7%	18.0%	1.1%	0.8%	1.3%	0.4%	2.1%	0.1%	11.5%	4.8%	3.9%	0.3%	0.0%	1.0%	0.3%
995	50	172	4.3%	47.7%	22.6%	1.1%	0.8%	1.3%	0.4%	2.1%	0.1%	10.3%	4.3%	3.0%	0.2%	0.0%	1.8%	0.0%
996	50	368	2.6%	28.4%	11.3%	1.0%	0.7%	1.2%	0.4%	1.9%	0.2%	19.9%	8.3%	8.6%	1.7%	0.2%	8.2%	5.4%
998	50	183	2.7%	29.9%	13.1%	0.7%	0.5%	0.8%	0.2%	1.2%	0.2%	14.5%	6.0%	12.4%	0.8%	0.1%	5.9%	11.0%
999	50	299	4.1%	44.7%	29.4%	0.5%	0.3%	0.6%	0.2%	0.9%	0.1%	7.4%	3.1%	2.0%	0.1%	0.1%	4.8%	1.7%
1001	50	183	2.9%	32.2%	10.8%	1.6%	1.1%	1.9%	0.6%	2.9%	0.1%	12.6%	5.2%	8.1%	1.3%	0.0%	0.0%	18.7%
1002	50	264	3.4%	37.1%	17.7%	0.8%	0.6%	1.0%	0.3%	1.5%	0.1%	11.6%	4.8%	7.0%	1.1%	0.0%	0.0%	12.9%
1003	50	1148	3.0%	33.3%	15.4%	0.9%	0.6%	1.0%	0.3%	1.6%	0.2%	18.8%	7.8%	14.7%	1.2%	0.0%	0.0%	1.3%
1004	50	878	3.2%	35.2%	6.4%	0.7%	0.5%	0.8%	0.2%	1.2%	0.1%	13.3%	5.5%	32.6%	0.3%	0.0%	0.0%	0.0%
1006	70	2804	3.5%	38.5%	16.4%	1.3%	0.9%	1.6%	0.5%	2.5%	0.1%	11.7%	4.8%	7.3%	0.3%	0.1%	4.0%	6.5%
1007	70	3283	3.2%	34.9%	20.1%	1.1%	0.8%	1.3%	0.4%	2.1%	0.1%	14.0%	5.8%	7.3%	0.7%	0.1%	3.1%	5.0%
1008	50	95	3.8%	42.0%	30.6%	1.7%	1.2%	2.0%	0.6%	3.2%	0.1%	7.6%	3.1%	3.9%	0.1%	0.0%	0.0%	0.0%
1011	70	1528	4.3%	47.2%	13.7%	2.5%	1.8%	3.0%	0.9%	4.7%	0.1%	10.6%	4.4%	5.8%	0.1%	0.0%	0.8%	0.0%
1012	70	1648	4.5%	49.2%	9.7%	2.0%	1.4%	2.4%	0.7%	3.7%	0.1%	11.9%	5.0%	6.5%	0.4%	0.0%	1.7%	0.8%
1014	70	2196	3.3%	35.9%	14.9%	1.1%	0.8%	1.3%	0.4%	2.1%	0.1%	13.2%	5.4%	5.8%	0.7%	0.2%	8.4%	6.3%
1015	50	263	4.2%	45.9%	19.2%	1.1%	0.8%	1.3%	0.4%	2.0%	0.1%	5.9%	2.4%	1.8%	0.3%	0.3%	14.4%	0.0%
1016	50	220	2.8%	30.9%	18.7%	0.7%	0.5%	0.8%	0.3%	1.3%	0.3%	25.8%	10.7%	5.9%	0.2%	0.0%	1.1%	0.0%
1017	70	2180	4.4%	48.0%	15.1%	0.8%	0.6%	1.0%	0.3%	1.5%	0.1%	13.4%	5.6%	7.4%	0.7%	0.0%	1.0%	0.1%
1020	50	28	3.8%	42.2%	25.5%	1.1%	0.8%	1.3%	0.4%	2.1%	0.1%	9.9%	4.1%	8.4%	0.2%	0.0%	0.0%	0.0%
1021	50	28	3.4%	37.0%	29.4%	1.4%	1.0%	1.7%	0.5%	2.7%	0.1%	10.7%	4.5%	7.2%	0.5%	0.0%	0.0%	0.0%
3001	50	15	1.8%	19.7%	21.1%	0.0%	0.0%	0.0%	0.0%	0.0%	0.2%	18.8%	7.8%	0.0%	0.0%	0.0%	0.0%	30.6%
3002	50	15	1.8%	19.7%	21.1%	0.0%	0.0%	0.0%	0.0%	0.0%	0.2%	18.8%	7.8%	0.0%	0.0%	0.0%	0.0%	30.6%
3003	50	293	3.4%	36.9%	29.3%	1.4%	1.0%	1.7%	0.5%	2.7%	0.1%	10.6%	4.4%	7.1%	0.5%	0.0%	0.4%	0.0%
3004	50	319	3.9%	42.3%	25.6%	1.1%	0.8%	1.3%	0.4%	2.1%	0.1%	9.6%	4.0%	8.3%	0.2%	0.0%	0.4%	0.0%
3005	50	28	3.4%	37.0%	29.4%	1.4%	1.0%	1.7%	0.5%	2.7%	0.1%	10.7%	4.5%	7.2%	0.5%	0.0%	0.0%	0.0%
3006	50	28	3.8%	42.2%	25.5%	1.1%	0.8%	1.3%	0.4%	2.1%	0.1%	9.9%	4.1%	8.4%	0.2%	0.0%	0.0%	0.0%
3007	50	32	2.9%	31.8%	25.3%	1.2%	0.9%	1.5%	0.5%	2.3%	0.1%	9.2%	3.8%	6.2%	0.4%	0.0%	0.0%	14.0%
3008	50	32	2.9%	31.8%	25.3%	1.2%	0.9%	1.4%	0.5%	2.3%	0.1%	9.2%	3.8%	6.2%	0.4%	0.0%	0.0%	14.0%
3009	50	15	1.8%	19.7%	21.1%	0.0%	0.0%	0.0%	0.0%	0.0%	0.2%	18.8%	7.8%	0.0%	0.0%	0.0%	0.0%	30.6%
3010	50	10	2.6%	28.5%	30.4%	0.0%	0.0%	0.0%	0.0%	0.0%	0.3%	27.1%	11.2%	0.0%	0.0%	0.0%	0.0%	0.0%
3011	50	32	3.3%	36.4%	22.0%	1.0%	0.7%	1.1%	0.4%	1.8%	0.1%	8.5%	3.5%	7.2%	0.2%	0.0%	0.0%	13.9%
3012	50	325	3.3%	36.4%	28.9%	1.4%	1.0%	1.7%	0.5%	2.6%	0.1%	10.5%	4.3%	7.0%	0.5%	0.0%	0.4%	1.4%
3013	50	351	3.8%	41.8%	25.2%	1.1%	0.8%	1.3%	0.4%	2.1%	0.1%	9.5%	3.9%	8.2%	0.2%	0.0%	0.4%	1.3%
3014	50	168	3.6%	39.6%	31.5%	1.5%	1.1%	1.8%	0.6%	2.9%	0.1%	8.1%	3.4%	5.4%	0.4%	0.0%	0.0%	0.0%
3015	50	206	4.1%	45.3%	27.4%	1.2%	0.9%	1.4%	0.4%	2.3%	0.1%	7.4%	3.0%	6.3%	0.2%	0.0%	0.0%	0.0%
3016	50	149	4.2%	45.8%	27.7%	1.2%	0.9%	1.4%	0.4%	2.3%	0.1%	7.0%	2.9%	6.0%	0.2%	0.0%	0.0%	0.0%
3017	50	141	3.7%	40.4%	32.2%	1.6%	1.1%	1.8%	0.6%	2.9%	0.1%	7.3%	3.0%	4.9%	0.3%	0.0%	0.0%	0.0%
3018	50	821	3.6%	39.7%	30.4%	1.5%	1.0%	1.7%	0.5%	2.7%	0.1%	8.4%	3.5%	5.7%	0.4%	0.0%	0.2%	0.6%
3019	50	893	4.0%	43.9%	27.3%	1.2%	0.9%	1.4%	0.4%	2.3%	0.1%	7.8%	3.2%	6.6%	0.2%	0.0%	0.1%	0.5%
3020	50	50	4.4%	47.9%	29.0%	1.3%	0.9%	1.5%	0.5%	2.4%	0.1%	5.5%	2.3%	4.2%	0.1%	0.0%	0.0%	0.0%
3021	50	85	3.9%	42.4%	33.7%	1.6%	1.2%	1.9%	0.6%	3.1%	0.1%	5.5%	2.3%	3.6%	0.2%	0.0%	0.0%	0.0%
3022	50	840	3.6%	39.5%	30.7%	1.5%	1.1%	1.7%	0.5%	2.8%	0.1%	8.3%	3.5%	5.7%	0.4%	0.0%	0.2%	0.5%
3023	50	857	4.0%	44.3%	26.8%	1.2%	0.8%	1.4%	0.4%	2.2%	0.1%	7.9%	3.3%	6.8%	0.2%	0.0%	0.1%	0.5%
3024	50	110	3.8%	41.5%	33.0%	1.6%	1.1%	1.9%	0.6%	3.0%	0.1%	6.3%	2.6%	4.2%	0.3%	0.0%	0.0%	0.0%
3025	50	71	4.3%	46.8%	28.3%	1.3%	0.9%	1.5%	0.5%	2.3%	0.1%	6.2%	2.6%	5.3%	0.1%	0.0%	0.0%	0.0%
3026	50	879	3.6%	39.2%	31.2%	1.5%	1.1%	1.8%	0.6%	2.8%	0.1%	8.3%	3.4%	5.5%	0.4%	0.0%	0.1%	0.5%
3027	50	857	4.0%	44.3%	26.8%	1.2%	0.8%	1.4%	0.4%	2.2%	0.1%	7.9%	3.3%	6.8%	0.2%	0.0%	0.1%	0.5%
3028	50	742	3.7%	40.9%	29.6%	1.3%	0.9%	1.5%	0.5%	2.4%	0.1%	8.4%	3.5%	5.9%	0.4%	0.0%	0.2%	0.6%
3029	50	635	4.0%	43.8%	25.3%	1.7%	1.2%	2.0%	0.6%	3.1%	0.1%	8.0%	3.3%	5.9%	0.2%	0.0%	0.2%	0.7%
3030	50	831	3.9%	42.7%	31.4%	1.6%	1.2%	1.9%	0.6%	3.0%	0.1%	6.7%	2.8%	4.0%	0.1%	0.0%	0.0%	0.0%
3031	50	917	4.1%	45.3%	30.0%	1.0%	0.7%	1.2%	0.4%	1.9%	0.1%	6.8%	2.8%	5.4%	0.2%	0.0%	0.0%	0.0%
3032	50	866	3.9%	42.3%	31.7%	1.7%	1.2%	1.9%	0.6%	3.1%	0.1%	6.7%	2.8%	4.0%	0.2%	0.0%	0.0%	0.0%
3033	50	884	4.2%	45.7%	29.7%	1.0%	0.7%	1.1%	0.4%	1.8%	0.1%	6.8%	2.8%	5.5%	0.2%	0.0%	0.0%	0.0%
3034	50	606	3.7%	40.7%	34.6%	1.6%	1.1%	1.8%	0.6%	2.9%	0.1%	6.7%	2.8%	3.3%	0.1%	0.0%	0.0%	0.0%
3035	50	596	4.2%	46.4%	31.0%	0.5%	0.4%	0.6%	0.2%	1.0%	0.1%	7.0%	2.9%	5.7%	0.1%	0.0%	0.0%	0.0%
3036	50	742	3.7%	40.9%	29.6%	1.3%	0.9%	1.5%	0.5%	2.4%	0.1%	8.4%	3.5%	5.9%	0.4%	0.0%	0.2%	0.6%
3037	50	613	4.0%	44.2%	24.8%	1.7%	1.2%	1.9%	0.6%	3.1%	0.1%	8.0%	3.3%	6.0%	0.2%	0.0%	0.2%	0.7%
3038	50	742	3.7%	40.9%	29.6%	1.3%	0.9%	1.5%	0.5%	2.4%	0.1%	8.4%	3.5%	5.9%	0.4%	0.0%	0.2%	0.6%
3039	50	613	4.0%	44.2%	24.8%	1.7%	1.2%	1.9%	0.6%	3.1%	0.1%	8.0%	3.3%	6.0%	0.2%	0.0%	0.2%	0.7%
3040	50	764	4.2%	46.5%	27.7%	0.9%	0.7%	1.1%	0.3%	1.7%	0.1%	8.9%	3.7%	3.2%	0.1%	0.0%	0.2%	0.6%
3041	50	689	3.9%	42.4%	23.9%	1.3%	0.9%	1.5%	0.5%	2.3%	0.1%	12.2%	5.1%	5.0%	0.2%	0.0%	0.2%	0.7%
3042	50	199	4.2%	45.9%	20.1%	1.1%	0.7%	1.2%	0.4%	2.0%	0.2%	15.0%	6.2%	2.7%	0.3%	0.0%	0.0%	0.0%
3043	50	190	4.3%	46.7%	19.1%	1.0%	0.7%	1.2%	0.4%	1.8%	0.2%	15.4%	6.4%	2.8%	0.3%	0.0%	0.0%	0.0%
3044	50	668	3.7%	41.1%	26.5%	1.1%	0.8%	1.3%	0.4%	2.1%	0.1%	11.8%	4.9%	5.1%	0.2%	0.0%	0.2%	0.7%
3045	50	733	4.2%	45.7%	30.0%	0.8%	0.6%	0.9%	0.3%	1.4%	0.1%	8.4%	3.5%	3.3%	0.1%	0.0%	0.2%	0.6%
3046	50	68	4.1%	44.9%	31.7%	1.4%	1.0%	1.6%	0.5%	2.5%	0.1%	7.2%	3.0%	1.8%	0.3%	0.0%	0.0%	0.0%
3047	50	41	5.0%	54.6%	25.3%	0.6%	0.4%	0.7%	0.2%	1.1%	0.1%	7.3%	3.0%	1.7%	0.1%	0.0%	0.0%	0.0%
3048	80	1195	5.8%	63.8%	5.7%	0.7%	0.5%	0.8%	0.2%	1.2%	0.1%	6.0%	2.5%	11.0%	1.7%	0.0%	0.0%	0.0%
3049	80	706	4.6%	50.7%	5.0%	0.7%	0.5%	0.8%	0.2%	1.3%	0.2%	15.5%	6.4%	13.2%	0.9%	0.0%	0.0%	0.0%
3050	50	239	4.6%	50.9%	23.2%	0.8%	0.6%	0.9%	0.3%	1.5%	0.1%	10.2%	4.2%	2.4%	0.2%	0.0%	0.0%	0.0%
3052	50	671	3.8%	41.4%	26.5%	1.3%	0.9%	1.5%	0.5%	2.3%	0.1%	11.1%	4.6%	5.0%	0.2%	0.0%	0.2%	0.7%
3053	50	972	4.3%	47.0%	28.3%	0.8%	0.6%	0.9%	0.3%	1.5%	0.1%	8.9%	3.7%	3.1%	0.1%	0.0%	0.1%	0.5%
3055	50	262	4.5%	49.4%	25.3%	0.8%	0.5%	0.9%	0.3%	1.4%	0.1%	10.0%	4.2%	2.4%	0.2%	0.0%	0.0%	0.0%
3056	70	1773	3.2%	35.4%	13.8%	1.6%	1.1%	1.9%	0.6%	2.9%	0.2%	18.1%	7.5%	10.2%	1.5%	0.0%	1.2%	0.8%
3057	50	317	4.1%	44.5%	12.6%	2.2%	1.5%	2.6%	0.8%	4.1%	0.1%	12.2%	5.1%	5.7%	0.0%	0.0%	0.8%	3.7%
3058	50	339	3.4%	37.4%	26.8%	1.3%	1.0%	1.6%	0.5%	2.5%	0.1%	12.3%	5.1%	3.9%	0.5%	0.0%	0.7%	2.9%
3059	50	627	4.0%	44.4%	23.6%	0.5%	0.4%	0.6%	0.2%	1.0%	0.1%	13.4%	5.5%	4.3%	0.4%	0.0%	0.0%	1.5%
3060	70	1230	3.5%	37.9%	10.1%	2.0%	1.4%	2.3%	0.7%	3.7%	0.2%	16.6%	6.9%	10.9%	2.0%	0.0%	1.6%	0.2%
3061	70	1648	4.5%	49.2%	9.7%	2.0%	1.4%	2.4%	0.7%	3.7%	0.1%	11.9%	5.0%	6.5%	0.4%	0.0%	1.7%	0.8%
3062	70	2990	4.7%	51.5%	9.2%	1.4%	1.0%	1.7%	0.5%	2.6%	0.1%	11.2%	4.7%	8.0%	0.3%	0.1%	2.6%	0.5%
3063	50	543	2.7%	29.7%	22.3%	0.7%	0.5%	0.8%	0.2%	1.3%	0.2%	21.4%	8.9%	8.4%	0.3%	0.0%	0.5%	2.1%
3064	70	1011	3.5%	38.2%	21.6%	1.4%	1.0%	1.6%	0.5%	2.6%	0.2%	14.6%	6.0%	6.4%	1.2%	0.0%	1.3%	0.0%
3065	70	871	3.7%	40.6%	17.6%	0.6%	0.4%	0.7%	0.2%	1.0%	0.2%	18.1%	7.5%	7.4%	0.8%	0.0%	1.2%	0.0%
3066	70	974	4.7%	51.6%	10.3%	1.1%	0.8%	1.3%	0.4%	2.1%	0.1%	12.1%	5.0%	8.2%	0.6%	0.0%	1.4%	0.3%
3067	50	882	3.0%	32.7%	24.0%	0.9%	0.7%	1.1%	0.3%	1.7%	0.2%	17.9%	7.4%	6.6%	0.4%	0.0%	0.6%	2.4%
3068	50	944	4.0%	44.4%	19.9%	1.1%	0.8%	1.3%	0.4%	2.0%	0.1%	13.0%	5.4%	4.8%	0.2%	0.0%	0.3%	2.3%
3069	50	749	3.9%	42.4%	19.6%	0.9%	0.7%	1.1%	0.3%	1.8%	0.1%	12.4%	5.2%	4.6%	0.4%	0.0%	1.5%	5.1%
3072	70	1648	4.5%	49.2%	9.7%	2.0%	1.4%	2.4%	0.7%	3.7%	0.1%	11.9%	5.0%	6.5%	0.4%	0.0%	1.7%	0.8%
3073	70	2016	4.7%	51.4%	8.7%	1.6%	1.1%	1.8%	0.6%	2.9%	0.1%	10.8%	4.5%	7.8%	0.1%	0.1%	3.2%	0.6%
3074	50	513	4.2%	45.7%	18.8%	2.1%	1.5%	2.5%	0.8%	3.9%	0.1%	9.9%	4.1%	5.6%	0.7%	0.0%	0.0%	0.0%

Traffic Flows and Breakdown by 16 Vehicle Classes (Year 2026)

Link No.	Speed Limit	Total Vehicle	19 - Motorcycles (MC)	01 - Private Cars (PC)	03 - Taxi	14 - Non-franchised Bus <=6.4t	15 - Non-franchised Bus 6.4-15t	16 - Non-franchised Bus >15t	12 - Private Light Bus <=3.5t	13 - Private Light Bus >3.5t	04 - Light Goods Vehicles <=2.5t	05 - Lt Goods Vehicles 2.5-3.5t	06 - Light Goods Vehicles >3.5t	07 - Heavy Goods Vehicles <=15t	08 - Heavy Goods Vehicles >15t	17 - Franchised Bus (SD)	18 - Franchised Bus (DD)	11 - Public Light Buses
	km/hr	1200-1300																
3075	50	673	4.5%	49.9%	14.5%	1.2%	0.8%	1.4%	0.4%	2.2%	0.1%	14.0%	5.8%	4.9%	0.2%	0.0%	0.0%	0.0%
3076	50	495	4.2%	45.9%	19.8%	0.7%	0.5%	0.8%	0.3%	1.3%	0.1%	14.2%	5.9%	5.6%	0.6%	0.0%	0.0%	0.0%
3077	80	1708	5.3%	58.4%	9.6%	1.1%	0.8%	1.3%	0.4%	2.0%	0.1%	7.2%	3.0%	9.4%	1.4%	0.0%	0.0%	0.0%
3078	80	1375	4.6%	50.3%	9.6%	0.9%	0.6%	1.1%	0.3%	1.7%	0.2%	14.8%	6.1%	9.2%	0.6%	0.0%	0.0%	0.0%
3081	50	61	4.6%	50.9%	30.3%	0.5%	0.3%	0.6%	0.2%	0.9%	0.1%	6.7%	2.8%	1.9%	0.2%	0.0%	0.0%	0.0%
3082	50	216	3.1%	33.7%	24.8%	0.6%	0.5%	0.7%	0.2%	1.2%	0.2%	19.1%	7.9%	6.7%	1.2%	0.0%	0.0%	0.0%
3084	70	2399	4.2%	46.5%	16.0%	0.8%	0.6%	0.9%	0.3%	1.5%	0.1%	14.0%	5.8%	7.4%	0.7%	0.0%	0.9%	0.1%
3086	70	720	4.0%	43.7%	12.2%	2.3%	1.6%	2.7%	0.8%	4.2%	0.1%	13.7%	5.7%	7.4%	1.8%	0.0%	0.0%	0.0%
3088	50	15	1.8%	19.7%	21.1%	0.0%	0.0%	0.0%	0.0%	0.0%	0.2%	18.8%	7.8%	0.0%	0.0%	0.0%	0.0%	30.6%
3089	50	28	3.4%	37.0%	29.4%	1.4%	1.0%	1.7%	0.5%	2.7%	0.1%	10.7%	4.5%	7.2%	0.5%	0.0%	0.0%	0.0%
4001	50	786	3.0%	33.1%	21.8%	1.3%	0.9%	1.5%	0.5%	2.3%	0.2%	18.6%	7.7%	7.3%	0.9%	0.0%	0.0%	1.0%
4002	50	293	3.7%	40.9%	21.7%	1.7%	1.2%	2.0%	0.6%	3.1%	0.1%	13.7%	5.7%	5.2%	0.3%	0.0%	0.0%	0.0%
4003	50	827	3.8%	42.2%	19.0%	0.7%	0.5%	0.8%	0.2%	1.3%	0.1%	13.1%	5.4%	7.6%	1.0%	0.1%	3.1%	1.1%
4004	70	4503	2.9%	32.3%	17.4%	1.3%	0.9%	1.5%	0.5%	2.4%	0.2%	16.4%	6.8%	7.4%	0.9%	0.1%	4.2%	4.7%
4005	70	4998	3.8%	41.8%	17.8%	0.7%	0.5%	0.8%	0.3%	1.3%	0.1%	11.1%	4.6%	6.6%	0.5%	0.1%	5.7%	4.3%
4006	70	2499	2.8%	30.6%	20.7%	1.3%	0.9%	1.5%	0.5%	2.4%	0.1%	13.7%	5.7%	6.2%	0.6%	0.2%	7.1%	6.0%
4007	80	508	4.8%	52.7%	4.9%	0.6%	0.4%	0.7%	0.2%	1.1%	0.1%	14.4%	6.0%	13.0%	0.9%	0.0%	0.0%	0.0%
4008	50	996	3.5%	38.4%	16.8%	1.5%	1.0%	1.7%	0.5%	2.7%	0.2%	15.4%	6.4%	4.5%	1.5%	0.0%	1.9%	3.9%
4009	50	752	3.2%	35.1%	16.0%	1.3%	0.9%	1.5%	0.5%	2.4%	0.1%	14.4%	6.0%	4.0%	1.3%	0.1%	4.0%	9.3%
4010	50	425	4.5%	49.0%	22.1%	1.0%	0.7%	1.2%	0.4%	1.8%	0.1%	11.9%	4.9%	2.2%	0.2%	0.0%	0.0%	0.0%
4011	50	317	4.5%	49.7%	22.7%	0.9%	0.6%	1.1%	0.3%	1.7%	0.1%	11.5%	4.8%	2.0%	0.2%	0.0%	0.0%	0.0%
4012	50	32	4.5%	49.7%	22.7%	0.9%	0.6%	1.1%	0.3%	1.7%	0.1%	11.5%	4.8%	2.0%	0.2%	0.0%	0.0%	0.0%
4014	70	1151	3.8%	41.3%	24.6%	0.6%	0.4%	0.7%	0.2%	1.1%	0.1%	12.6%	5.2%	6.1%	1.2%	0.0%	2.0%	0.0%
4015	70	407	3.3%	36.3%	20.7%	2.2%	1.5%	2.5%	0.8%	4.0%	0.1%	13.8%	5.7%	8.3%	0.1%	0.0%	0.0%	0.6%
4016	70	730	3.8%	41.9%	15.3%	1.6%	1.1%	1.9%	0.6%	3.0%	0.2%	15.8%	6.5%	7.7%	0.3%	0.0%	0.0%	0.4%
4018	70	971	3.9%	42.3%	24.3%	0.5%	0.3%	0.5%	0.2%	0.8%	0.1%	12.8%	5.3%	6.0%	1.1%	0.0%	1.8%	0.0%
4019	50	1334	2.5%	27.2%	14.3%	0.8%	0.6%	1.0%	0.3%	1.5%	0.2%	23.2%	9.6%	14.4%	2.2%	0.0%	0.0%	2.2%
4021	50	459	5.2%	56.8%	16.3%	1.1%	0.8%	1.3%	0.4%	2.0%	0.1%	5.0%	2.1%	2.6%	0.3%	0.0%	1.9%	4.2%
4022	50	26	1.0%	11.3%	12.1%	0.0%	0.0%	0.0%	0.0%	0.0%	0.1%	10.8%	4.5%	0.0%	0.0%	0.0%	0.0%	60.2%
4023	50	26	1.0%	11.3%	12.1%	0.0%	0.0%	0.0%	0.0%	0.0%	0.1%	10.8%	4.5%	0.0%	0.0%	0.0%	0.0%	60.2%
4024	50	222	4.9%	53.5%	19.0%	1.4%	1.0%	1.6%	0.5%	2.5%	0.1%	7.6%	3.1%	2.7%	0.4%	0.0%	0.0%	1.7%
4025	50	105	2.8%	30.9%	11.8%	0.7%	0.5%	0.9%	0.3%	1.4%	0.2%	15.1%	6.2%	11.6%	1.2%	0.0%	0.0%	16.6%
4026	50	248	3.0%	32.4%	18.8%	0.8%	0.6%	0.9%	0.3%	1.5%	0.3%	24.6%	10.2%	6.1%	0.6%	0.0%	0.0%	0.0%
4027	80	2605	4.7%	51.5%	8.3%	0.9%	0.7%	1.1%	0.3%	1.8%	0.2%	15.3%	6.4%	8.3%	0.6%	0.0%	0.0%	0.0%
4028	50	51	4.7%	51.5%	8.3%	0.9%	0.7%	1.1%	0.3%	1.8%	0.2%	15.3%	6.4%	8.3%	0.6%	0.0%	0.0%	0.0%
4029	50	210	3.8%	41.7%	16.6%	1.3%	0.9%	1.5%	0.5%	2.4%	0.1%	8.6%	3.6%	3.2%	0.7%	0.4%	14.7%	0.0%
4030	50	883	3.5%	38.7%	14.3%	1.0%	0.7%	1.2%	0.4%	1.8%	0.1%	9.4%	3.9%	3.3%	0.6%	0.1%	5.7%	15.2%
4031	50	76	4.7%	51.9%	21.3%	1.0%	0.7%	1.1%	0.4%	1.8%	0.1%	8.9%	3.7%	4.2%	0.2%	0.0%	0.0%	0.0%
4032	70	3683	3.3%	36.5%	19.4%	1.2%	0.8%	1.4%	0.4%	2.2%	0.1%	13.9%	5.8%	6.7%	0.7%	0.1%	2.9%	4.5%
4033	70	1014	3.8%	42.1%	13.7%	2.7%	1.9%	3.1%	1.0%	5.0%	0.1%	12.7%	5.3%	7.1%	1.5%	0.0%	0.0%	0.0%
4034	70	388	4.3%	47.2%	10.2%	1.4%	1.0%	1.6%	0.5%	2.6%	0.2%	16.6%	6.9%	7.1%	0.5%	0.0%	0.0%	0.0%
4035	70	795	3.8%	41.6%	15.5%	1.8%	1.3%	2.1%	0.6%	3.3%	0.2%	15.2%	6.3%	7.7%	0.3%	0.0%	0.0%	0.3%
4036	70	1127	3.7%	41.0%	15.2%	2.2%	1.6%	2.6%	0.8%	4.1%	0.1%	13.7%	5.7%	7.7%	1.2%	0.0%	0.0%	0.2%
4037	70	2181	3.4%	37.6%	14.7%	1.8%	1.3%	2.2%	0.7%	3.4%	0.2%	15.8%	6.5%	9.1%	1.7%	0.0%	1.5%	0.1%
5137	50	758	2.4%	26.7%	17.2%	1.0%	0.7%	1.2%	0.4%	1.9%	0.2%	23.7%	9.8%	13.1%	1.6%	0.0%	0.0%	0.0%
5138	50	399	3.4%	36.9%	13.9%	1.6%	1.1%	1.8%	0.6%	2.9%	0.2%	17.9%	7.4%	10.5%	0.5%	0.0%	0.0%	1.3%
5143	50	310	2.5%	27.9%	14.4%	1.8%	1.3%	2.1%	0.6%	3.3%	0.2%	19.9%	8.3%	14.6%	3.0%	0.0%	0.0%	0.0%
5144	50	193	2.2%	24.0%	10.5%	1.7%	1.2%	2.0%	0.6%	3.2%	0.2%	22.0%	9.1%	16.2%	4.4%	0.0%	0.0%	2.7%
5145	50	517	2.8%	31.3%	12.4%	1.2%	0.8%	1.4%	0.4%	2.2%	0.2%	21.1%	8.7%	14.3%	2.0%	0.0%	0.0%	1.0%
5146	50	758	2.1%	23.2%	15.1%	0.7%	0.5%	0.8%	0.3%	1.3%	0.3%	26.1%	10.8%	15.5%	2.6%	0.0%	0.0%	0.7%
5189	50	198	4.2%	45.6%	5.3%	0.8%	0.6%	1.0%	0.3%	1.5%	0.2%	18.4%	7.6%	13.7%	0.9%	0.0%	0.0%	0.0%
5190	50	159	3.4%	36.8%	9.0%	1.0%	0.7%	1.2%	0.4%	1.8%	0.2%	19.4%	8.1%	16.1%	2.1%	0.0%	0.0%	0.0%
5191	50	537	6.3%	69.4%	8.1%	1.8%	1.3%	2.1%	0.7%	3.3%	0.0%	1.7%	0.7%	4.6%	0.0%	0.0%	0.0%	0.0%
5192	50	534	6.3%	69.7%	8.3%	0.3%	0.2%	0.4%	0.1%	0.6%	0.1%	6.0%	2.5%	5.0%	0.6%	0.0%	0.0%	0.0%
5193	50	774	3.1%	34.2%	3.2%	0.7%	0.5%	0.8%	0.3%	1.3%	0.1%	11.8%	4.9%	38.7%	0.4%	0.0%	0.0%	0.0%
5194	50	632	3.7%	40.1%	12.8%	1.4%	1.0%	1.7%	0.5%	2.6%	0.1%	12.0%	5.0%	18.3%	0.7%	0.0%	0.0%	0.0%
5195	80	508	4.8%	52.7%	4.9%	0.6%	0.4%	0.7%	0.2%	1.1%	0.1%	14.4%	6.0%	13.0%	0.9%	0.0%	0.0%	0.0%
5196	80	661	5.4%	59.1%	3.6%	0.9%	0.7%	1.1%	0.3%	1.8%	0.1%	6.1%	2.5%	15.7%	2.6%	0.0%	0.0%	0.0%
5197	80	1444	3.7%	41.0%	4.4%	1.3%	0.9%	1.5%	0.5%	2.3%	0.1%	12.0%	5.0%	26.9%	0.5%	0.0%	0.0%	0.0%
5198	80	1292	4.5%	49.8%	8.1%	1.2%	0.8%	1.4%	0.4%	2.2%	0.1%	9.0%	3.7%	17.0%	1.7%	0.0%	0.0%	0.0%
5199	50	781	3.2%	35.0%	3.4%	0.7%	0.5%	0.8%	0.2%	1.3%	0.1%	12.0%	5.0%	37.6%	0.4%	0.0%	0.0%	0.0%
5200	50	152	3.0%	33.0%	8.4%	1.1%	0.8%	1.3%	0.4%	2.1%	0.2%	19.1%	7.9%	20.8%	2.0%	0.0%	0.0%	0.0%
5201	50	564	3.9%	42.6%	11.1%	1.1%	0.8%	1.3%	0.4%	2.1%	0.1%	12.5%	5.2%	18.2%	0.7%	0.0%	0.0%	0.0%
5202	50	266	3.6%	39.0%	10.9%	1.6%	1.1%	1.8%	0.6%	2.9%	0.2%	15.8%	6.5%	15.3%	0.7%	0.0%	0.0%	0.0%
5224	50	162	3.3%	36.5%	8.5%	5.9%	4.2%	6.9%	2.2%	10.9%	0.1%	5.1%	2.1%	14.3%	0.1%	0.0%	0.0%	0.0%
5225	50	936	3.2%	34.6%	4.1%	1.6%	1.1%	1.9%	0.6%	3.0%	0.1%	10.7%	4.4%	34.5%	0.3%	0.0%	0.0%	0.0%
5226	50	378	7.6%	83.0%	7.9%	0.0%	0.0%	0.0%	0.0%	0.0%	0.0%	0.7%	0.3%	0.4%	0.0%	0.0%	0.0%	0.0%
5245	80	464	4.8%	52.6%	5.7%	4.4%	3.1%	5.1%	1.6%	8.1%	0.0%	1.0%	0.4%	13.0%	0.1%	0.0%	0.0%	0.0%
5254	50	186	2.1%	23.4%	10.9%	1.3%	0.9%	1.5%	0.5%	2.3%	0.2%	23.5%	9.7%	18.9%	4.7%	0.0%	0.0%	0.0%
5256	70	2199	4.6%	50.0%	5.6%	3.6%	2.6%	4.3%	1.3%	6.8%	0.1%	10.6%	4.4%	3.2%	0.1%	0.0%	2.0%	0.8%
5257	70	2517	3.7%	40.2%	5.0%	3.3%	2.3%	3.9%	1.2%	6.1%	0.2%	14.6%	6.0%	8.2%	0.1%	0.1%	4.5%	0.5%
5262	50	353	3.1%	34.1%	14.1%	0.9%	0.7%	1.1%	0.3%	1.7%	0.2%	18.8%	7.8%	12.0%	1.0%	0.0%	0.0%	4.2%
5263	50	566	2.2%	23.9%	19.3%	0.6%	0.4%	0.7%	0.2%	1.1%	0.3%	25.2%	10.4%	11.5%	1.6%	0.0%	0.0%	2.6%
5264	50	781	3.2%	35.0%	3.4%	0.7%	0.5%	0.8%	0.2%	1.3%	0.1%	12.0%	5.0%	37.6%	0.4%	0.0%	0.0%	0.0%
6252	50	4408	3.1%	34.4%	15.4%	1.0%	0.7%	1.2%	0.4%	1.9%	0.1%	14.5%	6.0%	6.6%	0.8%	0.2%	10.2%	3.5%
8033	70	674	4.5%	49.6%	8.2%	1.4%	1.0%	1.6%	0.5%	2.5%	0.1%	8.2%	3.4%	7.5%	0.1%	0.3%	11.2%	0.0%
8340	50	353	3.3%	36.2%	16.8%	2.2%	1.6%	2.6%	0.8%	4.1%	0.2%	14.9%	6.2%	9.3%	0.4%	0.0%	0.7%	0.7%
9098	70	962	5.3%	57.9%	9.1%	2.0%	1.4%	2.4%	0.7%	3.8%	0.1%	8.1%	3.4%	4.5%	0.0%	0.0%	1.2%	0.0%
9112	70	882	5.7%	63.0%	7.1%	1.5%	1.0%	1.7%	0.5%	2.7%	0.1%	5.3%	2.2%	2.8%	0.0%	0.1%	6.1%	0.0%
9205	50	86	3.7%	41.2%	32.7%	1.6%	1.1%	1.9%	0.6%	3.0%	0.1%	6.7%	2.8%	4.4%	0.3%	0.0%	0.0%	0.0%
9206	50	58	4.2%	46.3%	27.9%	1.2%	0.9%	1.4%	0.5%	2.3%	0.1%	6.6%	2.7%	5.7%	0.1%	0.0%	0.0%	0.0%
9301	50	419	3.6%	39.1%	36.1%	1.5%	1.1%	1.8%	0.6%	2.8%	0.1%	7.1%	3.0%	3.2%	0.1%	0.0%	0.0%	0.0%
9302	50	187	4.0%	44.4%	31.0%	1.6%	1.1%	1.9%	0.6%	3.0%	0.1%	5.8%	2.4%	3.6%	0.3%	0.0%	0.0%	0.0%
9303	50	424	4.0%	44.0%	33.6%	0.5%	0.3%	0.6%	0.2%	0.9%	0.1%	6.9%	2.8%	6.0%	0.1%	0.0%	0.0%	0.0%
9304	50	172	4.8%	52.1%	24.6%	0.6%	0.4%	0.6%	0.2%	1.0%	0.1%	7.2%	3.0%	5.1%	0.2%	0.0%	0.0%	0.0%

Traffic Flows and Breakdown by 16 Vehicle Classes (Year 2026)

Link No.	Speed Limit	Total Vehicle	19 - Motorcycles (MC)	01 - Private Cars (PC)	03 - Taxi	14 - Non-franchised Bus <=6.4t	15 - Non-franchised Bus 6.4-15t	16 - Non-franchised Bus >15t	12 - Private Light Bus <=3.5t	13 - Private Light Bus >3.5t	04 - Light Goods Vehicles <=2.5t	05 - Lt Goods Vehicles 2.5-3.5t	06 - Light Goods Vehicles >3.5t	07 - Heavy Goods Vehicles <=15t	08 - Heavy Goods Vehicles >15t	17 - Franchised Bus (SD)	18 - Franchised Bus (DD)	11 - Public Light Buses
	km/hr	1300-1400																
1	50	113	4.7%	49.7%	18.8%	0.3%	0.2%	0.3%	0.0%	0.2%	0.1%	13.7%	5.7%	5.4%	0.7%	0.0%	0.0%	0.0%
2	50	473	4.0%	42.2%	14.3%	1.4%	1.0%	1.6%	0.2%	0.9%	0.2%	17.3%	7.1%	8.2%	1.7%	0.0%	0.0%	0.0%
3	70	1414	3.1%	32.9%	13.8%	1.3%	0.9%	1.5%	0.2%	0.8%	0.2%	23.0%	9.5%	9.5%	0.8%	0.0%	0.0%	2.5%
4	70	1718	3.5%	36.3%	17.2%	0.7%	0.5%	0.8%	0.1%	0.4%	0.2%	19.4%	8.0%	6.3%	1.1%	0.0%	0.0%	5.6%
5	50	103	6.3%	66.1%	13.7%	0.4%	0.3%	0.5%	0.1%	0.3%	0.1%	6.8%	2.8%	2.3%	0.4%	0.0%	0.0%	0.0%
6	50	74	3.0%	31.9%	20.9%	1.8%	1.3%	2.1%	0.2%	1.2%	0.2%	16.4%	6.8%	7.1%	2.1%	0.1%	4.9%	0.0%
7	50	837	2.5%	25.8%	13.1%	1.3%	0.9%	1.5%	0.2%	0.8%	0.3%	24.3%	10.1%	6.0%	1.1%	0.2%	7.8%	4.2%
8	50	498	3.0%	31.0%	11.0%	0.9%	0.6%	1.0%	0.1%	0.6%	0.2%	14.7%	6.1%	8.4%	2.5%	0.3%	11.1%	8.6%
9	50	64	4.4%	46.4%	16.7%	0.1%	0.1%	0.1%	0.0%	0.1%	0.2%	18.9%	7.8%	4.9%	0.3%	0.0%	0.0%	0.0%
10	50	98	4.3%	44.9%	13.8%	2.0%	1.4%	2.4%	0.3%	1.3%	0.1%	13.7%	5.7%	4.2%	1.0%	0.1%	4.9%	0.0%
11	50	458	2.8%	29.4%	12.0%	0.9%	0.6%	1.0%	0.1%	0.5%	0.2%	19.6%	8.1%	5.3%	0.8%	0.2%	10.7%	7.6%
12	50	387	3.0%	31.5%	14.1%	0.6%	0.4%	0.7%	0.1%	0.4%	0.1%	14.4%	6.0%	5.3%	2.1%	0.3%	14.9%	6.1%
13	50	119	4.0%	41.7%	15.6%	0.9%	0.7%	1.1%	0.1%	0.6%	0.2%	17.7%	7.3%	4.3%	0.6%	0.0%	0.0%	5.1%
14	50	283	2.6%	27.4%	14.4%	0.5%	0.4%	0.6%	0.1%	0.4%	0.2%	22.6%	9.4%	8.0%	1.8%	0.1%	4.4%	7.1%
15	50	670	4.1%	42.7%	21.9%	0.9%	0.6%	1.0%	0.1%	0.5%	0.1%	14.2%	5.9%	3.8%	1.1%	0.0%	0.0%	3.0%
16	50	70	4.2%	43.9%	15.9%	1.0%	0.7%	1.2%	0.1%	0.6%	0.2%	17.6%	7.3%	6.4%	1.0%	0.0%	0.0%	0.0%
17	50	118	4.7%	49.7%	18.5%	0.6%	0.4%	0.7%	0.1%	0.4%	0.2%	14.9%	6.2%	3.1%	0.7%	0.0%	0.0%	0.0%
18	50	260	3.6%	37.6%	17.0%	0.7%	0.5%	0.8%	0.1%	0.5%	0.2%	21.6%	8.9%	5.1%	1.1%	0.0%	0.0%	2.3%
19	50	61	4.6%	48.2%	18.8%	0.8%	0.6%	0.9%	0.1%	0.5%	0.1%	13.6%	5.6%	5.2%	0.9%	0.0%	0.0%	0.0%
20	50	12	2.0%	21.3%	22.8%	0.2%	0.1%	0.2%	0.0%	0.1%	0.4%	35.0%	14.5%	2.7%	0.8%	0.0%	0.0%	0.0%
21	50	214	2.6%	27.3%	14.3%	0.4%	0.3%	0.5%	0.1%	0.3%	0.2%	20.6%	8.5%	7.5%	2.1%	0.1%	5.8%	9.4%
22	50	475	3.9%	41.0%	22.0%	0.9%	0.7%	1.1%	0.1%	0.6%	0.2%	14.5%	6.0%	3.6%	1.0%	0.0%	0.0%	4.2%
23	50	231	3.4%	35.7%	13.4%	0.8%	0.6%	1.0%	0.1%	0.5%	0.2%	19.5%	8.1%	4.7%	1.0%	0.1%	5.4%	5.5%
24	50	70	2.7%	28.0%	9.0%	0.5%	0.3%	0.6%	0.1%	0.3%	0.3%	27.5%	11.4%	12.3%	2.0%	0.0%	0.0%	5.2%
25	50	88	3.0%	31.3%	10.1%	0.4%	0.3%	0.5%	0.1%	0.3%	0.3%	29.6%	12.3%	10.0%	1.9%	0.0%	0.0%	0.0%
26	50	41	4.0%	41.5%	16.4%	0.8%	0.6%	1.0%	0.1%	0.5%	0.2%	19.3%	8.0%	6.4%	1.3%	0.0%	0.0%	0.0%
27	50	339	2.8%	29.6%	14.7%	1.2%	0.8%	1.4%	0.1%	0.7%	0.3%	25.5%	10.6%	8.0%	1.6%	0.0%	0.0%	2.7%
28	50	175	3.3%	34.8%	15.4%	1.0%	0.7%	1.2%	0.1%	0.6%	0.3%	25.3%	10.5%	5.9%	0.8%	0.0%	0.0%	0.0%
29	50	153	3.1%	32.0%	16.7%	1.4%	1.0%	1.7%	0.2%	0.9%	0.2%	21.5%	8.9%	9.6%	2.8%	0.0%	0.0%	0.0%
30	50	199	3.4%	35.6%	14.8%	0.5%	0.4%	0.6%	0.1%	0.3%	0.2%	22.7%	9.4%	10.7%	1.2%	0.0%	0.0%	0.0%
31	50	327	3.4%	36.0%	15.7%	0.5%	0.3%	0.6%	0.1%	0.3%	0.2%	23.6%	9.8%	8.0%	1.4%	0.0%	0.0%	0.0%
32	50	293	2.8%	29.3%	14.7%	1.0%	0.7%	1.2%	0.1%	0.6%	0.1%	13.0%	5.4%	5.1%	1.3%	0.4%	15.3%	9.0%
33	50	736	2.9%	30.6%	12.7%	0.6%	0.4%	0.7%	0.1%	0.4%	0.2%	20.0%	8.3%	5.9%	1.5%	0.2%	10.0%	5.3%
34	50	702	3.2%	33.4%	13.7%	0.5%	0.4%	0.6%	0.1%	0.3%	0.3%	25.1%	10.4%	8.9%	1.2%	0.0%	0.0%	2.0%
35	50	224	2.7%	27.8%	14.1%	1.2%	0.9%	1.4%	0.2%	0.8%	0.1%	8.9%	3.7%	1.7%	0.2%	0.6%	25.3%	10.4%
36	50	846	3.3%	34.6%	14.1%	0.6%	0.4%	0.7%	0.1%	0.4%	0.2%	19.0%	7.9%	6.2%	1.2%	0.2%	7.8%	3.5%
37	50	493	3.8%	40.3%	20.1%	1.6%	1.2%	1.9%	0.2%	1.1%	0.1%	12.7%	5.3%	3.9%	0.5%	0.0%	0.0%	7.2%
38	50	190	3.7%	38.8%	27.9%	2.6%	1.9%	3.1%	0.3%	1.7%	0.1%	11.2%	4.6%	3.3%	0.7%	0.0%	0.0%	0.0%
39	50	619	4.5%	47.6%	9.8%	0.6%	0.5%	0.8%	0.1%	0.4%	0.2%	20.7%	8.6%	4.2%	0.4%	0.0%	1.5%	0.0%
40	50	502	4.7%	48.8%	22.8%	2.1%	1.5%	2.5%	0.3%	1.4%	0.1%	9.5%	3.9%	2.4%	0.1%	0.0%	0.0%	0.0%
41	50	794	3.0%	31.4%	18.1%	1.1%	0.8%	1.3%	0.1%	0.7%	0.2%	20.7%	8.6%	7.7%	1.3%	0.1%	4.4%	0.4%
53	50	541	3.5%	36.5%	37.2%	0.9%	0.6%	1.0%	0.1%	0.6%	0.1%	10.8%	4.5%	3.9%	0.4%	0.0%	0.0%	0.0%
54	50	558	4.1%	42.8%	18.7%	1.6%	1.1%	1.9%	0.2%	1.0%	0.2%	15.4%	6.4%	5.9%	0.8%	0.0%	0.0%	0.0%
55	50	558	4.1%	42.8%	18.7%	1.6%	1.1%	1.9%	0.2%	1.0%	0.2%	15.4%	6.4%	5.9%	0.8%	0.0%	0.0%	0.0%
56	50	855	2.8%	29.0%	14.3%	2.1%	1.5%	2.4%	0.3%	1.3%	0.2%	21.3%	8.8%	12.7%	3.4%	0.0%	0.0%	0.0%
57	50	1671	3.6%	37.6%	22.8%	0.6%	0.5%	0.8%	0.1%	0.4%	0.2%	18.9%	7.8%	5.9%	0.6%	0.0%	0.0%	0.3%
58	50	12	2.0%	21.4%	22.9%	0.1%	0.1%	0.2%	0.0%	0.1%	0.4%	35.2%	14.6%	2.6%	0.4%	0.0%	0.0%	0.0%
59	50	76	4.9%	51.4%	20.1%	0.5%	0.4%	0.6%	0.1%	0.3%	0.1%	12.2%	5.1%	3.7%	0.5%	0.0%	0.0%	0.0%
60	50	478	2.8%	28.9%	10.3%	0.8%	0.6%	0.9%	0.1%	0.5%	0.3%	25.3%	10.5%	9.7%	1.2%	0.2%	7.4%	0.6%
61	50	389	2.8%	29.7%	11.8%	0.9%	0.7%	1.1%	0.1%	0.6%	0.2%	22.6%	9.4%	8.7%	1.1%	0.2%	9.0%	0.8%
62	50	366	2.8%	29.6%	12.3%	1.0%	0.7%	1.2%	0.1%	0.7%	0.2%	21.9%	9.1%	8.4%	1.1%	0.2%	9.6%	0.8%
63	50	384	2.9%	30.1%	12.5%	1.0%	0.7%	1.2%	0.1%	0.7%	0.2%	21.8%	9.0%	8.5%	1.2%	0.2%	9.2%	0.8%
64	50	11	2.1%	22.2%	23.8%	0.0%	0.0%	0.0%	0.0%	0.0%	0.4%	36.5%	15.1%	0.0%	0.0%	0.0%	0.0%	0.0%
65	50	18	3.8%	39.9%	16.7%	0.8%	0.6%	1.0%	0.1%	0.5%	0.2%	22.9%	9.5%	3.7%	0.3%	0.0%	0.0%	0.0%
66	50	137	3.8%	39.4%	13.1%	0.4%	0.3%	0.4%	0.0%	0.2%	0.2%	15.9%	6.6%	8.0%	1.1%	0.0%	0.0%	10.7%
67	50	117	3.4%	35.8%	12.0%	0.7%	0.5%	0.8%	0.1%	0.4%	0.1%	6.0%	2.5%	2.6%	0.1%	0.7%	29.1%	5.2%
68	50	106	2.1%	22.0%	9.7%	0.7%	0.5%	0.8%	0.1%	0.4%	0.0%	4.7%	1.9%	2.0%	0.5%	0.7%	32.0%	21.8%
69	50	125	2.0%	21.2%	9.7%	0.7%	0.5%	0.9%	0.1%	0.5%	0.1%	7.1%	2.9%	2.4%	0.6%	0.6%	27.2%	23.5%
70	50	195	2.7%	28.0%	10.5%	0.8%	0.6%	0.9%	0.1%	0.5%	0.1%	12.5%	5.2%	3.2%	0.6%	0.4%	17.4%	16.6%
71	50	66	3.5%	36.4%	10.3%	0.2%	0.2%	0.3%	0.0%	0.1%	0.2%	23.2%	9.6%	14.0%	1.9%	0.0%	0.0%	0.0%
72	50	11	2.1%	22.2%	23.8%	0.0%	0.0%	0.0%	0.0%	0.0%	0.4%	36.5%	15.1%	0.0%	0.0%	0.0%	0.0%	0.0%
73	50	57	3.6%	37.2%	16.2%	0.9%	0.6%	1.0%	0.1%	0.5%	0.2%	19.4%	8.1%	4.9%	0.9%	0.0%	0.0%	6.4%
74	50	147	3.2%	33.5%	13.2%	0.5%	0.4%	0.6%	0.1%	0.3%	0.3%	26.3%	10.9%	9.9%	0.8%	0.0%	0.0%	0.0%
75	50	11	2.1%	22.2%	23.8%	0.0%	0.0%	0.0%	0.0%	0.0%	0.4%	36.5%	15.1%	0.0%	0.0%	0.0%	0.0%	0.0%
76	50	1094	2.7%	28.6%	13.6%	1.0%	0.7%	1.2%	0.1%	0.7%	0.2%	21.6%	9.0%	5.5%	1.0%	0.2%	8.5%	5.2%
77	50	537	3.1%	32.6%	11.4%	0.9%	0.6%	1.1%	0.1%	0.6%	0.1%	14.5%	6.0%	8.1%	2.4%	0.2%	10.3%	7.9%
78	50	182	3.3%	34.1%	16.4%	1.1%	0.8%	1.3%	0.1%	0.7%	0.2%	22.4%	9.3%	8.3%	2.2%	0.0%	0.0%	0.0%
79	50	18	1.4%	14.7%	15.0%	0.1%	0.1%	0.2%	0.0%	0.1%	0.2%	23.1%	9.6%	6.4%	2.1%	0.0%	0.0%	27.0%
80	50	205	4.2%	43.9%	14.0%	2.4%	1.7%	2.8%	0.3%	1.5%	0.2%	15.7%	6.5%	6.5%	0.4%	0.0%	0.0%	0.0%
81	50	370	3.6%	37.9%	17.3%	0.6%	0.4%	0.7%	0.1%	0.4%	0.2%	21.6%	8.9%	6.6%	1.6%	0.0%	0.0%	0.0%
82	50	111	4.4%	46.2%	15.5%	0.4%	0.3%	0.5%	0.1%	0.3%	0.2%	17.1%	7.1%	6.7%	1.4%	0.0%	0.0%	0.0%
83	50	268	3.6%	37.7%	16.7%	1.2%	0.9%	1.5%	0.2%	0.8%	0.2%	20.7%	8.6%	6.4%	1.5%	0.0%	0.0%	0.0%
84	50	420	3.5%	36.7%	13.7%	0.6%	0.4%	0.7%	0.1%	0.4%	0.2%	22.2%	9.2%	6.4%	1.1%	0.0%	1.7%	3.1%
85	50	484	3.8%	40.3%	20.7%	1.1%	0.8%	1.3%	0.1%	0.7%	0.2%	15.4%	6.4%	4.3%	0.7%	0.0%	1.5%	2.6%
86	50	14	2.2%	23.1%	20.0%	0.9%	0.6%	1.1%	0.1%	0.6%	0.3%	30.7%	12.7%	5.9%	1.7%	0.0%	0.0%	0.0%
87	50	681	4.0%	41.8%	18.2%	0.7%	0.5%	0.8%	0.1%	0.4%	0.2%	18.5%	7.7%	5.5%	1.1%	0.0%	0.0%	0.5%
88	50	541	4.1%	42.8%	16.3%	1.0%	0.7%	1.2%	0.1%	0.6%	0.2%	17.8%	7.4%	5.2%	1.0%	0.0%	0.0%	1.6%
89	50	1514	3.0%	31.9%	18.5%	0.9%	0.6%	1.0%	0.1%	0.6%	0.2%	18.4%	7.6%	4.2%	0.7%	0.1%	2.8%	9.4%
90	50	1251	4.7%	49.0%	24.3%	0.9%	0.6%	1.1%	0.1%	0.6%	0.1%	9.3%	3.8%	2.6%	0.5%	0.0%	2.1%	0.3%
91	50	599	3.8%	40.2%	21.7%	0.6%	0.4%	0.7%	0.1%	0.4%	0.2%	14.9%	6.2%	3.8%	0.8%	0.0%	0.0%	6.3%
92	50	206	4.7%	48.8%	24.5%	0.8%	0.6%	1.0%	0.1%	0.5%	0.1%	8.8%	3.7%	3.7%	0.9%	0.0%	0.0%	1.8%
93	50	15	2.2%	23.0%	18.6%	1.0%	0.7%	1.2%	0.1%	0.7%	0.3%	28.6%	11.8%	8.8%	3.0%	0.0%	0.0%	0.0%
94	50	11	2.1%	22.2%	23.8%	0.0%	0.0%	0.0%	0.0%	0.0%	0.4%	36.5%	15.1%	0.0%	0.0%	0.0%	0.0%	0.0%
95	50	334	3.1%	32.2%	14.0%	0.9%	0.7%	1.1%	0.1%	0.6%	0.1%	13.8%	5.7%	2.6%	0.3%	0.4%	15.2%	9.1%
96	50	1170	3.0%	31.8%	16.6%	0.8%	0.5%	0.9%	0.1%	0.5%	0.1%	13.7%	5.7%	4.3%	1.0%	0.4%	16.7%	3.8%
97	50	679	3.5%	36.3%	29.2%	0.9%	0.7%	1.1%	0.1%	0.6%	0.2%	15.6%	6.5%	4.3%	1.0%	0.0%	0.0%	0.0%
98	50	14	1.7%	18.3%	19.6%	0.0%	0.0%	0.0%	0.0%	0.0%	0.3%	30.1%	12.5%	0.0%	0.0%	0.4%	17.2%	0.0%
99	70	1702	3.3%	34.5%	14.2%	1.3%	0.9%	1.5%	0.2%	0.8%	0.2%	21.5%	8.9%	9.4%	1.1%	0.0%	0.0%	2.0%
100	70	927	3.1%	32.3%	7.6%	0.5%	0.3%	0.6%	0.1%	0.3%	0.3%	27.5%	11.4%	12.7%	2.1%	0.0%	1.4%	0.0%
101	50	695	4.0%	42.0%	16.7%	1.3%	0.9%	1.5%	0.2%	0.8%	0.2%	17.7%	7.3%	5.8%	0.7%	0.0%	0.0%	0.7%
102	50	198	3.0%	31.1%	20.2%	0.7%	0.5%	0.8%	0.1%	0.5%	0.2%	14.6%	6.1%	3.8%	0.7%	0.1%	2.7%	15.1%
103	50	518	4.2%	44.2%	17.6%	1.0%	0.7%	1.1%	0.1%	0.6%	0.1%	12.4%	5.2%	5.1%	1.4%	0.0%	1.5%	4.7%
104	50	120	3.2%	34.0%	20.9%	0.8%	0.6%	0.9%	0.1%	0.5%	0.2%	23.1%	9.6%	5.3%	0.6%	0.0%	0.0%	0.0%
105	50	144	4.7%	49.0%	15.6%	1.2%	0.9%	1.4%	0.2%	0.8%	0.1%	13.2%	5.5%	5.8%	1.5%	0.0%	0.0%	0.0%
106	50	56	3.7%	39.0%	20.3%	0.7%	0.5%	0.9%	0.1%	0.5%	0.2%	20.1%	8.3%	4.8%	0.9%	0.0%	0.0%	0.0%
107	50	142	4.5%	46.8%	21.2%	0.8%	0.6%	0.9%	0.1%	0.5%	0.2%	14.8%	6.1%	3.1%	0.5%	0.0%	0.0%	0.0%
108	50	71	1.3%	13.3%	7.4%	0.2%	0.2%	0.3%	0.0%	0.2%	0.1%	11.0%	4.6%	1.6%	0.3%	0.5%	20.2%	38.8%
109	50	20	1.9%	19.8%	13.7%	0.1%	0.1%	0.1%	0.0%	0.1%	0.2%	21.1%	8.7%	2.8%	0.6%	0.7%	30.1%	0.0%
110	50	103	2.6%	27.2%	10.1%	0.2%	0.1%	0.2%	0.0%	0.1%	0.2%	17.1%	7.1%	9.2%	2.8%	0.4%	19.1%	3.5%
111	50	280	3.1%	32.3%	13.3%	0.5%	0.3%	0.5%	0.1%	0.3%	0.2%	20.9%	8.7%	3.6%	0.6%	0.3%	11.5%	3.9%
112	50	44	1.5%	15.4%	13.3%	0.2%	0.2%	0.3%	0.0%	0.1%	0.1%	11.5%	4.8%	1.9%	0.5%	0.8%	35.4%	13.9%
113	50	138	3.7%	38.4%	15.0%	0.4%	0.3%	0.5%	0.1%	0.3%	0.2%	18.3%	7.6%	1.1%	0.1%	0.3%	13.8%	0.0%
114	50	59	2.7%	27.9%	14.2%	0.2%	0.1%	0.2%	0.0%	0.1%	0.1%	10.8%	4.5%	1.9%	0.3%	0.6%	26.3%	10.3%
115	50	88	2.1%	21.9%	6.3%	0.3%	0.2%	0.3%	0.0%	0.2%	0.3%	28.2%	11.7%	4.1%	0.3%	0.5%	23.6%	0.0%
116	50	35	2.7%	27.9%	10.3%	1.5%	1.0%	1.7%	0.2%	0.9%	0.4%	35.8%	14.8%	2.4%	0.4%	0.0%	0.0%	0.0%

Traffic Flows and Breakdown by 16 Vehicle Classes (Year 2026)

Link No.	Speed Limit	Total Vehicle	19 - Motorcycles (MC)	01 - Private Cars (PC)	03 - Taxi	14 - Non-franchised Bus <=6.4t	15 - Non-franchised Bus 6.4-15t	16 - Non-franchised Bus >15t	12 - Private Light Bus <=3.5t	13 - Private Light Bus >3.5t	04 - Light Goods Vehicles <=2.5t	05 - Lt Goods Vehicles 2.5-3.5t	06 - Light Goods Vehicles >3.5t	07 - Heavy Goods Vehicles <=15t	08 - Heavy Goods Vehicles >15t	17 - Franchised Bus (SD)	18 - Franchised Bus (DD)	11 - Public Light Buses
	km/hr	1300-1400																
117	50	16	2.5%	26.6%	16.9%	0.1%	0.0%	0.1%	0.0%	0.0%	0.3%	25.9%	10.7%	5.2%	0.4%	0.3%	11.1%	0.0%
118	50	73	3.7%	39.2%	17.5%	1.1%	0.8%	1.3%	0.1%	0.7%	0.1%	9.5%	3.9%	4.1%	0.6%	0.1%	2.4%	15.0%
122	50	226	3.6%	37.3%	17.0%	1.3%	0.9%	1.5%	0.2%	0.8%	0.2%	20.2%	8.4%	3.3%	0.4%	0.0%	0.0%	4.9%
123	50	15	3.5%	37.1%	17.8%	0.3%	0.2%	0.4%	0.0%	0.2%	0.3%	27.3%	11.3%	1.3%	0.3%	0.0%	0.0%	0.0%
124	50	97	0.2%	2.6%	2.8%	0.0%	0.0%	0.0%	0.0%	0.0%	0.0%	4.3%	1.8%	0.0%	0.0%	0.1%	5.5%	82.6%
125	50	174	3.0%	31.5%	11.2%	0.9%	0.6%	1.0%	0.1%	0.6%	0.1%	10.2%	4.2%	3.7%	0.5%	0.0%	1.0%	31.3%
128	50	1021	3.4%	35.6%	23.0%	0.6%	0.5%	0.8%	0.1%	0.4%	0.2%	18.3%	7.6%	6.2%	1.5%	0.0%	0.0%	2.0%
129	50	1391	3.5%	37.1%	20.9%	0.6%	0.5%	0.8%	0.1%	0.4%	0.2%	19.0%	7.9%	7.6%	1.4%	0.0%	0.0%	0.0%
130	50	188	2.9%	30.5%	15.7%	0.5%	0.4%	0.6%	0.1%	0.3%	0.1%	6.8%	2.8%	0.6%	0.1%	0.2%	7.6%	30.9%
131	50	214	4.6%	47.8%	19.0%	1.6%	1.2%	1.9%	0.2%	1.0%	0.1%	13.2%	5.5%	3.7%	0.2%	0.0%	0.0%	0.0%
132	50	100	2.8%	29.3%	12.7%	1.1%	0.8%	1.3%	0.1%	0.7%	0.3%	29.3%	12.2%	6.6%	0.5%	0.0%	0.0%	2.4%
133	50	72	4.3%	44.7%	17.0%	0.9%	0.6%	1.0%	0.1%	0.6%	0.2%	15.7%	6.5%	6.6%	1.9%	0.0%	0.0%	0.0%
134	50	1225	2.9%	30.4%	18.2%	1.0%	0.7%	1.2%	0.1%	0.6%	0.2%	19.4%	8.0%	4.5%	0.6%	0.1%	3.5%	8.6%
135	50	1355	4.5%	47.5%	24.1%	0.9%	0.6%	1.0%	0.1%	0.5%	0.1%	10.8%	4.5%	2.9%	0.6%	0.0%	1.9%	0.0%
136	70	2796	3.0%	31.5%	18.2%	0.9%	0.6%	1.0%	0.1%	0.6%	0.2%	18.9%	7.8%	5.0%	0.9%	0.1%	5.9%	5.2%
137	70	2328	3.7%	38.4%	10.8%	0.6%	0.4%	0.7%	0.1%	0.4%	0.2%	18.6%	7.7%	7.2%	1.1%	0.1%	6.3%	3.6%
138	50	91	0.5%	5.2%	3.0%	0.0%	0.0%	0.0%	0.0%	0.0%	0.0%	4.6%	1.9%	0.3%	0.0%	0.1%	5.9%	78.4%
139	50	11	2.1%	22.2%	23.7%	0.0%	0.0%	0.0%	0.0%	0.0%	0.4%	36.4%	15.1%	0.1%	0.0%	0.0%	0.0%	0.0%
141	50	141	3.2%	33.1%	15.7%	0.1%	0.1%	0.1%	0.0%	0.1%	0.1%	6.4%	2.7%	3.7%	0.1%	0.0%	0.0%	34.6%
142	50	116	2.5%	25.9%	9.8%	0.5%	0.4%	0.6%	0.1%	0.4%	0.1%	8.0%	3.3%	4.0%	0.2%	0.0%	0.0%	44.2%
143	50	35	3.9%	40.8%	20.2%	1.4%	1.0%	1.6%	0.2%	0.9%	0.2%	16.7%	6.9%	5.9%	0.3%	0.0%	0.0%	0.0%
144	50	445	3.1%	32.3%	13.9%	0.5%	0.3%	0.6%	0.1%	0.3%	0.2%	14.9%	6.2%	6.4%	1.2%	0.1%	2.9%	17.1%
145	50	696	3.2%	33.2%	15.3%	1.2%	0.9%	1.4%	0.2%	0.8%	0.1%	12.7%	5.3%	5.3%	1.2%	0.2%	8.4%	10.8%
146	50	651	3.4%	35.8%	11.1%	0.7%	0.5%	0.8%	0.1%	0.4%	0.2%	15.8%	6.5%	10.2%	2.4%	0.2%	8.1%	3.8%
147	50	617	3.0%	31.9%	14.8%	1.2%	0.9%	1.4%	0.2%	0.8%	0.1%	13.9%	5.8%	4.2%	0.7%	0.3%	10.8%	10.0%
148	50	748	3.3%	34.2%	11.2%	0.7%	0.5%	0.9%	0.1%	0.5%	0.2%	16.8%	7.0%	9.8%	2.0%	0.2%	7.7%	5.1%
149	50	306	2.8%	29.1%	11.0%	1.2%	0.8%	1.4%	0.1%	0.8%	0.3%	27.0%	11.2%	4.9%	0.2%	0.0%	0.0%	9.2%
150	50	412	2.7%	28.3%	13.6%	0.8%	0.6%	0.9%	0.1%	0.5%	0.2%	22.8%	9.4%	6.1%	0.7%	0.0%	0.0%	13.2%
151	50	76	4.9%	51.2%	15.5%	0.5%	0.4%	0.6%	0.1%	0.3%	0.1%	13.5%	5.6%	5.6%	1.6%	0.0%	0.0%	0.0%
152	50	78	3.7%	39.1%	15.4%	0.3%	0.2%	0.3%	0.0%	0.2%	0.2%	19.5%	8.1%	3.4%	0.2%	0.0%	0.0%	9.4%
153	50	14	1.7%	18.3%	19.6%	0.0%	0.0%	0.0%	0.0%	0.0%	0.3%	30.1%	12.5%	0.0%	0.0%	0.0%	0.0%	17.6%
154	50	91	1.6%	16.6%	7.4%	0.0%	0.0%	0.0%	0.0%	0.0%	0.1%	12.6%	5.2%	4.8%	0.0%	0.0%	0.0%	51.5%
155	50	217	2.6%	27.3%	11.3%	0.2%	0.2%	0.3%	0.0%	0.1%	0.2%	16.9%	7.0%	4.6%	0.4%	0.0%	0.0%	29.0%
156	50	390	3.4%	35.2%	16.9%	1.6%	1.1%	1.9%	0.2%	1.0%	0.2%	18.7%	7.8%	8.6%	2.2%	0.0%	0.0%	1.3%
157	50	251	2.8%	28.9%	16.7%	1.9%	1.3%	2.2%	0.2%	1.2%	0.2%	21.5%	8.9%	11.0%	3.3%	0.0%	0.0%	0.0%
158	50	598	2.7%	28.8%	10.7%	0.8%	0.6%	1.0%	0.1%	0.5%	0.3%	30.6%	12.7%	5.4%	0.2%	0.0%	1.2%	4.4%
159	70	2064	2.7%	27.9%	17.9%	1.0%	0.7%	1.2%	0.1%	0.6%	0.2%	20.0%	8.3%	6.5%	1.3%	0.1%	5.4%	6.2%
160	70	1707	3.8%	40.1%	10.9%	0.6%	0.4%	0.7%	0.1%	0.4%	0.2%	19.1%	7.9%	5.7%	0.4%	0.1%	5.5%	3.9%
162	50	211	2.6%	27.4%	12.3%	1.3%	0.9%	1.5%	0.2%	0.8%	0.3%	28.9%	12.0%	10.9%	0.9%	0.0%	0.0%	0.0%
163	50	324	2.6%	27.6%	12.2%	0.4%	0.3%	0.5%	0.1%	0.3%	0.3%	32.6%	13.5%	8.7%	0.8%	0.0%	0.0%	0.0%
164	50	278	3.6%	37.4%	20.6%	2.6%	1.8%	3.0%	0.3%	1.7%	0.2%	14.9%	6.2%	4.7%	0.3%	0.0%	0.0%	2.9%
165	50	102	2.5%	26.0%	12.4%	0.2%	0.1%	0.2%	0.0%	0.1%	0.3%	29.9%	12.4%	14.2%	1.8%	0.0%	0.0%	0.0%
166	50	70	1.7%	18.1%	8.8%	4.1%	2.9%	4.8%	0.5%	2.6%	0.3%	30.1%	12.5%	12.7%	0.8%	0.0%	0.0%	0.0%
167	50	171	2.3%	24.6%	12.2%	1.3%	0.9%	1.6%	0.2%	0.9%	0.3%	28.5%	11.8%	13.7%	1.7%	0.0%	0.0%	0.0%
168	50	484	2.4%	25.6%	6.1%	0.8%	0.5%	0.9%	0.1%	0.5%	0.3%	29.5%	12.2%	11.1%	0.9%	0.0%	1.5%	7.7%
170	50	256	3.1%	33.0%	17.8%	1.4%	1.0%	1.6%	0.2%	0.9%	0.2%	23.7%	9.8%	3.3%	0.1%	0.0%	0.0%	4.0%
171	50	502	2.6%	27.5%	14.5%	0.5%	0.3%	0.5%	0.1%	0.3%	0.3%	24.8%	10.3%	7.2%	0.8%	0.2%	8.7%	1.5%
172	50	39	4.8%	50.0%	27.8%	0.0%	0.0%	0.0%	0.0%	0.0%	0.1%	10.7%	4.4%	2.1%	0.0%	0.0%	0.0%	0.0%
173	50	397	2.9%	30.8%	13.6%	1.6%	1.2%	1.9%	0.2%	1.0%	0.3%	24.3%	10.1%	10.6%	1.5%	0.0%	0.0%	0.0%
174	50	707	2.4%	25.1%	6.8%	0.7%	0.5%	0.8%	0.1%	0.4%	0.3%	32.3%	13.4%	10.3%	0.7%	0.0%	1.0%	5.3%
175	50	420	3.2%	34.0%	17.5%	1.3%	0.9%	1.5%	0.2%	0.8%	0.1%	13.7%	5.7%	3.0%	0.5%	0.3%	13.1%	4.2%
176	50	727	3.5%	36.8%	11.3%	0.7%	0.5%	0.8%	0.1%	0.4%	0.2%	16.3%	6.7%	10.3%	2.5%	0.2%	7.3%	2.4%
179	50	495	3.8%	40.0%	16.7%	1.5%	1.0%	1.7%	0.2%	0.9%	0.2%	18.2%	7.5%	6.8%	1.5%	0.0%	0.0%	0.0%
180	50	410	4.2%	44.2%	18.4%	0.8%	0.5%	0.9%	0.1%	0.5%	0.2%	18.8%	7.8%	3.3%	0.3%	0.0%	0.0%	0.0%
181	50	359	3.0%	31.1%	15.6%	0.5%	0.3%	0.6%	0.1%	0.3%	0.1%	14.5%	6.0%	4.1%	0.5%	0.3%	14.9%	8.1%
182	50	388	2.8%	28.9%	9.5%	0.5%	0.4%	0.6%	0.1%	0.3%	0.2%	15.4%	6.4%	7.6%	0.5%	0.5%	21.2%	5.2%
183	50	581	2.8%	29.8%	13.0%	1.2%	0.8%	1.4%	0.1%	0.8%	0.2%	14.6%	6.1%	3.5%	0.1%	0.4%	18.2%	6.9%
184	50	203	1.6%	17.1%	6.3%	0.1%	0.1%	0.1%	0.0%	0.1%	0.1%	5.4%	2.2%	2.1%	0.1%	1.4%	60.8%	2.4%
185	70	2294	3.5%	36.2%	6.6%	1.7%	1.2%	2.0%	0.2%	1.1%	0.2%	22.9%	9.5%	10.7%	0.1%	0.1%	4.0%	0.0%
186	70	1879	3.7%	39.0%	4.8%	1.8%	1.3%	2.1%	0.2%	1.2%	0.2%	20.6%	8.5%	12.4%	0.1%	0.1%	3.9%	0.0%
187	50	223	3.3%	35.1%	15.2%	0.5%	0.3%	0.5%	0.1%	0.3%	0.1%	7.7%	3.2%	3.9%	0.6%	0.3%	11.8%	17.3%
188	50	264	3.4%	35.4%	15.8%	0.5%	0.4%	0.6%	0.1%	0.3%	0.1%	10.6%	4.4%	3.1%	0.2%	0.2%	10.4%	14.6%
189	70	3490	2.7%	28.5%	7.3%	0.6%	0.4%	0.7%	0.1%	0.4%	0.3%	28.5%	11.8%	11.8%	3.2%	0.1%	2.6%	1.2%
190	70	2785	3.2%	33.6%	7.4%	0.6%	0.4%	0.7%	0.1%	0.4%	0.3%	27.1%	11.2%	12.2%	1.6%	0.0%	0.4%	0.9%
191	70	3999	2.8%	29.2%	7.9%	0.8%	0.5%	0.9%	0.1%	0.5%	0.3%	26.2%	10.9%	10.7%	2.7%	0.1%	4.4%	2.0%
192	70	3420	3.4%	35.2%	8.6%	0.6%	0.4%	0.7%	0.1%	0.4%	0.3%	25.2%	10.4%	10.7%	1.3%	0.0%	1.4%	1.2%
193	70	1451	3.0%	31.4%	10.1%	1.6%	1.2%	1.9%	0.2%	1.0%	0.3%	25.8%	10.7%	10.0%	0.9%	0.0%	1.1%	0.8%
194	70	2440	4.0%	42.2%	13.9%	0.5%	0.3%	0.5%	0.1%	0.3%	0.2%	15.5%	6.4%	6.1%	0.7%	0.1%	3.2%	6.0%
195	50	36	1.4%	14.4%	7.6%	0.0%	0.0%	0.0%	0.0%	0.0%	0.1%	11.7%	4.8%	2.0%	0.0%	1.2%	49.9%	6.8%
196	50	195	2.9%	30.8%	9.5%	0.8%	0.6%	1.0%	0.1%	0.5%	0.2%	22.4%	9.3%	8.7%	0.3%	0.3%	12.6%	0.0%
197	50	39	1.1%	11.5%	7.0%	0.1%	0.1%	0.1%	0.0%	0.1%	0.1%	10.7%	4.4%	0.5%	0.0%	1.5%	62.8%	0.0%
198	50	102	2.1%	22.3%	14.1%	0.5%	0.3%	0.5%	0.1%	0.3%	0.2%	15.1%	6.3%	9.6%	1.1%	0.6%	24.6%	2.4%
199	70	1231	4.4%	45.7%	13.1%	0.8%	0.6%	0.9%	0.1%	0.5%	0.2%	17.2%	7.1%	5.3%	1.1%	0.1%	3.0%	0.0%
201	50	1421	3.8%	39.8%	17.7%	1.8%	1.3%	2.2%	0.2%	1.2%	0.2%	17.4%	7.2%	5.3%	0.5%	0.0%	0.4%	0.9%
202	50	1524	3.8%	40.2%	13.4%	1.2%	0.9%	1.4%	0.2%	0.8%	0.2%	19.7%	8.2%	7.3%	0.9%	0.0%	0.9%	0.9%
203	70	801	4.4%	46.0%	11.9%	0.8%	0.6%	1.0%	0.1%	0.5%	0.2%	18.7%	7.7%	4.5%	0.7%	0.1%	2.9%	0.0%
204	70	1849	3.2%	34.0%	17.5%	0.8%	0.6%	0.9%	0.1%	0.5%	0.2%	22.8%	9.4%	7.2%	1.2%	0.0%	1.3%	0.1%
205	50	292	3.3%	34.1%	12.6%	1.1%	0.8%	1.3%	0.1%	0.7%	0.2%	22.7%	9.4%	6.7%	0.5%	0.1%	5.3%	0.8%
206	50	377	3.2%	34.0%	9.0%	1.0%	0.7%	1.1%	0.1%	0.6%	0.2%	22.9%	9.5%	9.6%	1.4%	0.2%	6.5%	0.0%
207	50	162	3.7%	39.1%	12.9%	0.4%	0.3%	0.5%	0.1%	0.3%	0.1%	11.3%	4.7%	4.6%	0.5%	0.3%	11.4%	9.8%
208	50	263	3.2%	33.5%	14.2%	0.5%	0.4%	0.6%	0.1%	0.3%	0.2%	17.5%	7.3%	7.8%	0.8%	0.2%	6.6%	7.0%
209	50	680	3.7%	39.1%	23.1%	1.7%	1.2%	2.0%	0.2%	1.1%	0.1%	13.3%	5.5%	5.2%	1.1%	0.0%	1.4%	1.3%
210	50	850	3.4%	35.6%	12.1%	2.7%	1.9%	3.1%	0.3%	1.7%	0.2%	18.2%	7.5%	7.2%	0.9%	0.0%	1.7%	3.4%
211	70	2149	3.5%	36.8%	12.1%	0.9%	0.6%	1.1%	0.1%	0.6%	0.2%	22.9%	9.5%	7.4%	2.0%	0.0%	0.1%	2.1%
212	70	1331	3.0%	31.8%	13.2%	1.5%	1.1%	1.7%	0.2%	1.0%	0.3%	26.1%	10.8%	7.0%	0.5%	0.0%	0.1%	1.7%
213	50	349	3.3%	34.5%	9.3%	0.5%	0.4%	0.6%	0.1%	0.3%	0.1%	13.5%	5.6%	5.9%	0.9%	0.2%	7.9%	16.9%
214	70	565	2.4%	25.6%	15.3%	0.2%	0.2%	0.3%	0.0%	0.1%	0.2%	20.9%	8.6%	8.6%	0.6%	0.1%	3.6%	13.3%
215	50	238	4.6%	48.4%	21.2%	0.2%	0.1%	0.2%	0.0%	0.1%	0.1%	14.2%	5.9%	3.5%	0.3%	0.0%	1.0%	0.0%
216	50	154	3.0%	31.2%	8.3%	0.6%	0.4%	0.7%	0.1%	0.4%	0.2%	23.0%	9.5%	6.2%	0.5%	0.0%	1.5%	14.3%
217	50	596	3.4%	35.4%	9.4%	0.6%	0.4%	0.7%	0.1%	0.4%	0.2%	17.4%	7.2%	6.0%	0.9%	0.1%	5.9%	12.1%
218	50	685	3.3%	34.7%	18.5%	0.2%	0.2%	0.3%	0.0%	0.1%	0.2%	16.6%	6.9%	5.6%	0.4%	0.1%	3.4%	9.6%
219	50	246	3.5%	36.6%	9.5%	0.7%	0.5%	0.8%	0.1%	0.5%	0.2%	22.8%	9.5%	6.1%	0.8%	0.1%	3.1%	5.2%
220	50	373	4.4%	46.2%	25.2%	0.2%	0.2%	0.3%	0.0%	0.2%	0.1%	10.7%	4.4%	3.5%	0.4%	0.0%	0.8%	3.4%
221	50	529	3.4%	35.3%	18.4%	1.8%	1.2%	2.1%	0.2%	1.1%	0.2%	14.8%	6.1%	7.5%	1.8%	0.1%	2.3%	3.9%
222	50	279	2.9%	30.0%	10.2%	4.9%	3.5%	5.8%	0.6%	3.2%	0.2%	17.4%	7.2%	5.1%	0.4%	0.0%	0.6%	8.1%
223	50	185	3.1%	32.8%	13.8%	0.3%	0.2%	0.3%	0.0%	0.2%	0.2%	24.0%	9.9%	7.1%	1.7%	0.0%	0.0%	6.3%
226	50	160	3.2%	33.7%	15.2%	2.4%	1.7%	2.8%	0.3%	1.5%	0.1%	13.6%	5.6%	2.2%	0.1%	0.2%	10.1%	7.3%
227	50	720	3.1%	32.6%	13.0%	1.1%	0.8%	1.3%	0.1%	0.7%	0.3%	26.2%	10.9%	6.0%	0.4%	0.1%	2.4%	0.9%
228	50	33	3.5%	36.8%	11.9%	0.5%	0.4%	0.6%	0.1%	0.3%	0.3%	29.1%	12.1%	4.3%	0.1%	0.0%	0.0%	0.0%
229	50	98	3.2%	33.2%	11.3%	0.6%	0.4%	0.7%	0.1%	0.4%	0.3%	31.6%	13.1%	5.0%	0.2%	0.0%	0.0%	0.0%
230	50	184	2.2%	23.0%	20.3%	2.1%	1.5%	2.5%	0.3%	1.4%	0.2%	20.8%	8.6%	3.2%	0.4%	0.1%	2.6%	10.9%
231	50	502	2.8%	29.7%	9.1%	1.0%	0.7%	1.2%	0.1%	0.6%	0.3%	31.3%	13.0%	4.6%	0.2%	0.0%	1.5%	3.6%
232	50	65	3.7%	38.3%	14.7%	0.3%	0.2%	0.3%	0.0%	0.2%	0.3%	24.6%	10.2%	6.3%	1.0%	0.0%	0.0%	0.0%
235	50	744	3.2%	33.4%	11.4%	2.1%	1.5%	2.5%	0.3%	1.4%	0.2%	22.8%	9.4%	3.7%	0.3%	0.0%	1.8%	6.0%
236	50	520	3.7%	38.5%	13.6%	1.0%	0.7%	1.2%	0.1%	0.7%	0.2%	23.9%	9.9%	5.3%	0.3%	0.0%	0.0%	0.8%

Traffic Flows and Breakdown by 16 Vehicle Classes (Year 2026)

Link No.	Speed Limit	Total Vehicle	19 - Motorcycles (MC)	01 - Private Cars (PC)	03 - Taxi	14 - Non-franchised Bus <=6.4t	15 - Non-franchised Bus 6.4-15t	16 - Non-franchised Bus >15t	12 - Private Light Bus <=3.5t	13 - Private Light Bus >3.5t	04 - Light Goods Vehicles <=2.5t	05 - Lt Goods Vehicles 2.5-3.5t	06 - Light Goods Vehicles >3.5t	07 - Heavy Goods Vehicles <=15t	08 - Heavy Goods Vehicles >15t	17 - Franchised Bus (SD)	18 - Franchised Bus (DD)	11 - Public Light Buses
	km/hr	1300-1400																
237	50	263	2.3%	24.4%	7.0%	0.9%	0.7%	1.1%	0.1%	0.6%	0.4%	39.8%	16.5%	6.0%	0.2%	0.0%	0.0%	0.0%
238	50	175	2.6%	27.0%	9.5%	0.1%	0.1%	0.1%	0.0%	0.1%	0.3%	32.6%	13.5%	8.5%	1.4%	0.0%	0.0%	4.2%
239	70	2260	3.1%	32.6%	9.3%	0.5%	0.3%	0.5%	0.1%	0.3%	0.2%	22.3%	9.3%	7.9%	1.9%	0.2%	7.1%	4.5%
240	70	1862	3.0%	31.3%	9.0%	0.9%	0.6%	1.1%	0.1%	0.6%	0.2%	21.9%	9.1%	7.7%	1.2%	0.2%	8.4%	4.8%
241	50	230	2.6%	26.8%	9.8%	0.2%	0.1%	0.2%	0.0%	0.1%	0.2%	15.3%	6.3%	3.0%	0.2%	0.3%	13.2%	21.8%
242	50	265	2.5%	25.9%	6.1%	0.1%	0.1%	0.1%	0.0%	0.1%	0.2%	20.5%	8.5%	6.0%	0.1%	0.2%	7.0%	22.8%
243	50	84	4.1%	42.7%	15.0%	0.6%	0.4%	0.7%	0.1%	0.4%	0.2%	20.5%	8.5%	6.4%	0.5%	0.0%	0.0%	0.0%
244	50	97	3.7%	39.2%	17.9%	0.4%	0.3%	0.4%	0.0%	0.2%	0.2%	20.5%	8.5%	8.2%	0.4%	0.0%	0.0%	0.0%
245	50	413	2.5%	26.0%	7.7%	0.1%	0.1%	0.2%	0.0%	0.1%	0.2%	20.4%	8.5%	6.6%	0.3%	0.2%	6.5%	20.5%
246	50	339	2.8%	29.0%	10.9%	0.2%	0.2%	0.3%	0.0%	0.1%	0.2%	17.6%	7.3%	3.3%	0.1%	0.3%	11.4%	16.4%
247	50	65	3.6%	38.2%	7.1%	0.0%	0.0%	0.0%	0.0%	0.0%	0.2%	18.8%	7.8%	2.7%	0.0%	0.3%	12.8%	8.4%
248	50	223	3.5%	36.8%	17.8%	0.8%	0.6%	1.0%	0.1%	0.5%	0.2%	17.9%	7.4%	6.3%	0.9%	0.1%	3.7%	2.5%
249	50	429	4.4%	46.2%	11.5%	0.7%	0.5%	0.8%	0.1%	0.4%	0.2%	19.0%	7.9%	4.7%	0.3%	0.0%	1.9%	1.3%
250	50	971	3.1%	32.4%	11.9%	1.0%	0.7%	1.2%	0.1%	0.7%	0.3%	27.8%	11.5%	6.2%	1.0%	0.0%	0.9%	1.0%
253	50	749	3.6%	38.1%	11.6%	1.5%	1.1%	1.8%	0.2%	1.0%	0.2%	23.5%	9.7%	6.1%	0.4%	0.0%	0.3%	0.7%
254	50	250	2.9%	30.5%	10.8%	1.1%	0.8%	1.3%	0.1%	0.7%	0.3%	30.1%	12.5%	8.6%	0.4%	0.0%	0.0%	0.0%
255	50	534	3.3%	34.5%	10.3%	1.4%	1.0%	1.6%	0.2%	0.9%	0.3%	28.2%	11.7%	6.4%	0.3%	0.0%	0.0%	0.0%
256	50	176	3.1%	32.1%	10.4%	0.4%	0.2%	0.4%	0.0%	0.2%	0.3%	31.8%	13.2%	7.4%	0.5%	0.0%	0.0%	0.0%
257	50	1292	3.5%	36.2%	10.9%	1.0%	0.7%	1.2%	0.1%	0.6%	0.3%	25.6%	10.6%	7.6%	1.7%	0.0%	0.0%	0.0%
258	50	1561	2.9%	30.4%	12.3%	1.0%	0.7%	1.2%	0.1%	0.6%	0.3%	29.3%	12.1%	8.4%	0.6%	0.0%	0.0%	0.0%
259	50	465	2.5%	26.1%	10.7%	1.1%	0.8%	1.3%	0.1%	0.7%	0.3%	31.7%	13.1%	10.3%	1.2%	0.0%	0.0%	0.0%
260	50	406	2.9%	30.9%	7.4%	1.4%	1.0%	1.6%	0.2%	0.9%	0.1%	12.8%	5.3%	6.0%	0.8%	0.3%	11.9%	16.4%
261	50	358	2.9%	30.9%	11.8%	0.6%	0.4%	0.7%	0.1%	0.4%	0.1%	14.3%	5.9%	4.8%	0.6%	0.1%	4.0%	22.3%
262	50	488	3.4%	35.6%	10.3%	1.5%	1.1%	1.8%	0.2%	1.0%	0.3%	26.9%	11.2%	6.4%	0.3%	0.0%	0.0%	0.0%
263	50	255	2.5%	26.0%	8.5%	0.3%	0.2%	0.4%	0.0%	0.2%	0.4%	37.2%	15.4%	8.3%	0.5%	0.0%	0.0%	0.0%
264	50	1414	3.3%	34.6%	10.9%	1.0%	0.7%	1.2%	0.1%	0.7%	0.3%	26.8%	11.1%	7.7%	1.6%	0.0%	0.0%	0.0%
265	50	935	3.1%	33.0%	13.0%	0.9%	0.7%	1.1%	0.1%	0.6%	0.3%	28.1%	11.7%	6.8%	0.5%	0.0%	0.0%	0.0%
266	50	486	2.6%	27.0%	11.1%	1.1%	0.8%	1.3%	0.1%	0.7%	0.3%	32.7%	13.6%	8.0%	0.6%	0.0%	0.0%	0.0%
267	50	1028	3.1%	32.4%	10.4%	0.6%	0.4%	0.7%	0.1%	0.4%	0.3%	29.7%	12.3%	7.2%	1.4%	0.0%	0.0%	0.9%
268	50	489	2.8%	29.1%	8.8%	0.8%	0.6%	0.9%	0.1%	0.5%	0.3%	33.8%	14.0%	7.3%	0.5%	0.0%	0.0%	0.4%
269	50	366	2.3%	24.5%	7.5%	1.0%	0.7%	1.2%	0.1%	0.7%	0.4%	38.8%	16.1%	5.7%	0.3%	0.0%	0.0%	0.5%
270	50	285	3.0%	31.8%	11.5%	0.9%	0.6%	1.0%	0.1%	0.6%	0.3%	28.9%	12.0%	7.6%	1.0%	0.0%	0.0%	0.6%
271	50	525	2.5%	26.4%	8.3%	0.8%	0.6%	1.0%	0.1%	0.5%	0.4%	36.2%	15.0%	7.5%	0.7%	0.0%	0.0%	0.0%
272	50	498	2.7%	28.6%	8.7%	0.7%	0.5%	0.9%	0.1%	0.5%	0.3%	32.8%	13.6%	7.3%	1.9%	0.0%	0.0%	1.5%
273	50	1057	2.7%	28.6%	9.7%	1.7%	1.2%	2.0%	0.2%	1.1%	0.3%	28.2%	11.7%	6.5%	0.8%	0.1%	4.5%	0.5%
274	50	792	2.6%	26.9%	9.0%	2.3%	1.6%	2.7%	0.3%	1.5%	0.3%	28.6%	11.9%	5.0%	0.5%	0.1%	6.0%	0.7%
275	50	1137	3.2%	33.6%	6.7%	1.2%	0.8%	1.4%	0.1%	0.8%	0.3%	30.5%	12.6%	7.0%	1.3%	0.0%	0.0%	0.5%
276	50	1205	2.7%	28.5%	7.9%	1.3%	0.9%	1.5%	0.2%	0.8%	0.3%	30.5%	12.6%	7.0%	0.4%	0.1%	5.0%	0.3%
277	50	358	2.7%	28.4%	9.0%	0.4%	0.3%	0.5%	0.1%	0.3%	0.4%	34.0%	14.1%	8.9%	1.0%	0.0%	0.0%	0.0%
278	50	292	3.3%	34.9%	8.4%	1.5%	1.1%	1.8%	0.2%	1.0%	0.3%	29.0%	12.0%	6.1%	0.5%	0.0%	0.0%	0.0%
279	50	739	2.7%	28.1%	7.2%	0.8%	0.6%	0.9%	0.1%	0.5%	0.4%	34.0%	14.1%	8.2%	1.6%	0.0%	0.0%	1.0%
280	50	737	2.4%	24.7%	8.0%	0.4%	0.3%	0.4%	0.0%	0.2%	0.3%	32.2%	13.4%	7.7%	1.5%	0.2%	7.8%	0.5%
281	50	1250	3.1%	32.8%	8.6%	0.6%	0.4%	0.7%	0.1%	0.4%	0.3%	27.5%	11.4%	12.4%	0.8%	0.0%	0.4%	0.4%
282	50	745	3.1%	32.8%	9.5%	0.7%	0.5%	0.8%	0.1%	0.4%	0.2%	22.8%	9.4%	17.2%	0.8%	0.0%	1.0%	0.7%
283	50	1016	2.9%	30.9%	6.4%	1.3%	0.9%	1.5%	0.2%	0.8%	0.4%	34.6%	14.4%	5.3%	0.3%	0.0%	0.4%	0.0%
284	50	453	4.4%	46.5%	6.6%	0.5%	0.4%	0.6%	0.1%	0.3%	0.3%	25.7%	10.7%	3.7%	0.1%	0.0%	0.0%	0.0%
285	50	1667	3.0%	31.2%	7.6%	0.7%	0.5%	0.8%	0.1%	0.4%	0.3%	29.3%	12.1%	11.9%	1.0%	0.0%	0.7%	0.3%
286	50	1152	3.4%	35.9%	9.9%	1.0%	0.7%	1.2%	0.1%	0.6%	0.2%	21.1%	8.7%	15.0%	0.6%	0.0%	1.1%	0.4%
287	50	258	3.6%	37.9%	9.0%	0.5%	0.3%	0.6%	0.1%	0.3%	0.2%	20.8%	8.6%	8.3%	1.4%	0.0%	1.2%	7.1%
288	50	410	4.1%	43.5%	12.5%	1.0%	0.7%	1.1%	0.1%	0.6%	0.2%	15.2%	6.3%	8.3%	0.9%	0.0%	1.0%	4.5%
289	50	833	2.8%	28.9%	7.9%	0.5%	0.3%	0.5%	0.1%	0.3%	0.3%	27.6%	11.5%	6.9%	0.9%	0.2%	8.8%	2.6%
290	50	1965	2.7%	28.6%	9.8%	2.9%	2.0%	3.3%	0.4%	1.8%	0.2%	22.3%	9.2%	5.2%	0.4%	0.1%	5.2%	5.9%
291	50	1286	3.2%	33.7%	5.0%	1.6%	1.1%	1.9%	0.2%	1.0%	0.2%	22.8%	9.4%	5.2%	0.4%	0.1%	6.0%	7.9%
292	70	3171	3.3%	34.7%	5.0%	0.8%	0.5%	0.9%	0.1%	0.5%	0.3%	31.3%	12.9%	5.1%	0.4%	0.0%	1.5%	2.6%
293	70	2720	3.0%	31.3%	9.1%	1.3%	0.9%	1.5%	0.2%	0.8%	0.3%	25.7%	10.6%	7.9%	0.7%	0.1%	2.4%	4.3%
294	50	2406	2.7%	27.9%	7.8%	1.5%	1.1%	1.8%	0.2%	1.0%	0.3%	25.0%	10.4%	5.0%	0.8%	0.2%	7.8%	6.7%
295	50	2249	2.9%	30.8%	7.8%	1.0%	0.7%	1.2%	0.1%	0.7%	0.2%	22.6%	9.4%	6.9%	1.0%	0.1%	5.7%	8.9%
296	50	240	3.4%	35.4%	11.2%	0.3%	0.2%	0.4%	0.0%	0.2%	0.2%	18.1%	7.5%	3.7%	0.3%	0.0%	0.0%	19.1%
297	50	67	1.0%	10.0%	4.1%	0.1%	0.1%	0.1%	0.0%	0.1%	0.1%	6.2%	2.6%	1.0%	0.0%	0.0%	0.0%	74.6%
299	50	1167	3.0%	31.4%	6.9%	0.4%	0.3%	0.5%	0.1%	0.3%	0.3%	28.4%	11.8%	15.0%	0.5%	0.0%	0.0%	1.2%
300	70	2433	3.1%	32.1%	8.7%	5.0%	3.5%	5.8%	0.6%	3.2%	0.2%	21.4%	8.9%	4.0%	0.0%	0.1%	2.8%	0.7%
301	70	2339	4.0%	42.4%	1.5%	2.4%	1.7%	2.8%	0.3%	1.6%	0.3%	25.2%	10.4%	4.6%	0.1%	0.0%	1.8%	0.8%
302	70	1840	2.8%	29.5%	8.9%	4.8%	3.4%	5.7%	0.6%	3.1%	0.3%	25.2%	10.4%	2.9%	0.0%	0.0%	1.5%	0.9%
303	70	1944	4.0%	42.1%	1.6%	2.3%	1.6%	2.7%	0.3%	1.5%	0.3%	27.8%	11.5%	3.1%	0.1%	0.0%	0.0%	1.0%
304	50	1105	3.4%	36.1%	8.5%	0.6%	0.4%	0.7%	0.1%	0.4%	0.2%	17.2%	7.1%	6.1%	0.6%	0.2%	9.2%	9.0%
305	50	1723	3.2%	33.6%	11.2%	0.3%	0.2%	0.4%	0.0%	0.2%	0.2%	21.0%	8.7%	8.9%	1.3%	0.1%	5.7%	4.7%
306	50	1213	2.9%	30.6%	18.6%	1.0%	0.7%	1.1%	0.1%	0.6%	0.2%	19.1%	7.9%	4.3%	0.6%	0.1%	3.5%	8.6%
307	50	913	5.1%	53.4%	17.8%	0.8%	0.5%	0.9%	0.1%	0.5%	0.1%	10.4%	4.3%	2.7%	0.4%	0.1%	2.9%	0.0%
308	50	49	3.7%	38.5%	17.2%	0.8%	0.6%	1.0%	0.1%	0.5%	0.1%	8.5%	3.5%	3.6%	0.7%	0.1%	3.7%	17.5%
309	50	58	4.8%	50.3%	19.6%	0.7%	0.5%	0.8%	0.1%	0.4%	0.1%	11.6%	4.8%	5.8%	0.5%	0.0%	0.0%	0.0%
310	70	1702	3.3%	34.5%	14.2%	1.3%	0.9%	1.5%	0.2%	0.8%	0.2%	21.5%	8.9%	9.4%	1.1%	0.0%	0.0%	2.0%
311	70	1823	3.6%	37.4%	17.2%	0.7%	0.5%	0.8%	0.1%	0.4%	0.2%	18.9%	7.8%	6.2%	1.1%	0.0%	0.0%	5.3%
312	50	1015	3.1%	32.3%	7.9%	0.8%	0.6%	0.9%	0.1%	0.5%	0.2%	23.3%	9.6%	18.4%	0.8%	0.0%	0.1%	1.4%
313	50	176	4.5%	47.4%	17.0%	0.9%	0.6%	1.1%	0.1%	0.6%	0.2%	16.1%	6.7%	4.5%	0.3%	0.0%	0.0%	0.0%
314	50	203	5.1%	53.0%	13.4%	0.6%	0.4%	0.7%	0.1%	0.4%	0.2%	15.9%	6.6%	3.6%	0.2%	0.0%	0.0%	0.0%
315	50	111	5.0%	52.2%	13.2%	0.6%	0.4%	0.7%	0.1%	0.4%	0.2%	16.5%	6.8%	3.7%	0.2%	0.0%	0.0%	0.0%
316	50	101	4.5%	46.8%	16.8%	0.9%	0.6%	1.1%	0.1%	0.6%	0.2%	16.6%	6.9%	4.6%	0.4%	0.0%	0.0%	0.0%
317	50	117	4.2%	44.4%	19.2%	0.7%	0.5%	0.8%	0.1%	0.4%	0.2%	18.5%	7.7%	3.0%	0.3%	0.0%	0.0%	0.0%
318	50	126	4.7%	49.3%	14.6%	0.7%	0.5%	0.8%	0.1%	0.5%	0.2%	18.2%	7.5%	2.7%	0.2%	0.0%	0.0%	0.0%
319	50	294	3.9%	40.8%	16.1%	0.7%	0.5%	0.8%	0.1%	0.4%	0.2%	22.7%	9.4%	3.9%	0.4%	0.0%	0.0%	0.0%
320	50	107	4.4%	46.5%	15.0%	0.4%	0.3%	0.4%	0.0%	0.2%	0.1%	12.8%	5.3%	4.7%	0.9%	0.2%	6.7%	2.3%
321	50	397	2.2%	22.7%	15.2%	1.4%	1.0%	1.6%	0.2%	0.9%	0.3%	29.8%	12.3%	9.5%	1.1%	0.0%	1.8%	0.0%
322	50	25	3.5%	36.4%	18.1%	1.1%	0.8%	1.3%	0.1%	0.7%	0.2%	19.6%	8.1%	8.3%	1.6%	0.0%	0.0%	0.0%
323	50	76	4.2%	44.6%	15.3%	1.0%	0.7%	1.2%	0.1%	0.7%	0.2%	17.6%	7.3%	6.1%	1.1%	0.0%	0.0%	0.0%
324	50	268	3.5%	36.3%	22.7%	0.4%	0.3%	0.5%	0.1%	0.3%	0.2%	15.9%	6.6%	8.4%	1.3%	0.1%	2.7%	0.9%
325	50	355	3.9%	40.6%	18.5%	0.7%	0.5%	0.9%	0.1%	0.5%	0.2%	17.9%	7.4%	5.7%	0.5%	0.0%	2.0%	0.7%
326	50	58	3.2%	33.2%	9.9%	0.4%	0.3%	0.4%	0.0%	0.2%	0.3%	27.3%	11.3%	12.5%	1.0%	0.0%	0.0%	0.0%
327	50	247	3.4%	35.3%	10.2%	0.9%	0.6%	1.1%	0.1%	0.6%	0.2%	20.5%	8.5%	13.6%	1.0%	0.1%	2.9%	1.0%
328	50	250	3.5%	36.3%	20.8%	0.5%	0.4%	0.6%	0.1%	0.3%	0.2%	19.1%	7.9%	7.0%	0.4%	0.1%	2.9%	0.0%
329	50	169	5.0%	52.2%	22.2%	1.3%	0.9%	1.5%	0.2%	0.8%	0.1%	9.1%	3.8%	2.8%	0.1%	0.0%	0.0%	0.0%
330	50	104	5.4%	56.3%	13.7%	0.9%	0.6%	1.0%	0.1%	0.6%	0.1%	12.2%	5.1%	4.0%	0.1%	0.0%	0.0%	0.0%
331	50	73	5.2%	54.6%	14.3%	1.3%	0.9%	1.6%	0.2%	0.9%	0.1%	11.1%	4.6%	5.0%	0.2%	0.0%	0.0%	0.0%
332	50	93	5.3%	56.1%	13.5%	0.9%	0.6%	1.0%	0.1%	0.6%	0.1%	12.4%	5.1%	4.0%	0.1%	0.0%	0.0%	0.0%
333	50	57	5.1%	54.0%	14.1%	1.4%	1.0%	1.6%	0.2%	0.9%	0.1%	11.5%	4.8%	5.2%	0.2%	0.0%	0.0%	0.0%
334	50	94	5.6%	59.2%	12.6%	0.6%	0.4%	0.7%	0.1%	0.4%	0.1%	9.7%	4.0%	6.6%	0.1%	0.0%	0.0%	0.0%
335	50	58	5.4%	56.3%	12.3%	1.3%	0.9%	1.5%	0.2%	0.8%	0.1%	8.7%	3.6%	8.6%	0.3%	0.0%	0.0%	0.0%
336	50	1030	4.8%	50.1%	24.3%	2.2%	1.6%	2.6%	0.3%	1.4%	0.1%	7.7%	3.2%	1.5%	0.1%	0.0%	0.0%	0.0%
337	50	692	3.8%	39.7%	39.4%	1.2%	0.8%	1.4%	0.1%	0.7%	0.1%	7.4%	3.1%	2.3%	0.1%	0.0%	0.0%	0.0%
338	50	390	4.1%	42.6%	22.9%	0.3%	0.2%	0.4%	0.0%	0.2%	0.2%	17.8%	7.4%	3.8%	0.1%	0.0%	0.0%	0.0%
339	50	1024	4.3%	45.3%	36.1%	1.9%	1.3%	2.2%	0.2%	1.2%	0.0%	4.1%	1.7%	1.5%	0.0%	0.0%	0.0%	0.0%
340	50	419	4.1%	43.4%	35.4%	0.7%	0.5%	0.8%	0.1%	0.4%	0.1%	8.0%	3.3%	2.9%	0.2%	0.0%	0.0%	0.0%
341	50	677	5.0%	52.7%	22.4%	2.0%	1.4%	2.4%	0.3%	1.3%	0.1%	6.9%	2.8%	2.6%	0.1%	0.0%	0.0%	0.0%
342	80	3033	3.7%	38.4%	10.7%	1.0%	0.7%	1.2%	0.1%	0.7%	0.2%	20.8%	8.6%	13.1%	0.7%	0.0%	0.0%	0.0%
343	80	2839	3.9%	41.2%	7.3%	0.9%	0.6%	1.0%	0.1%	0.6%	0.3%	25.2%	10.5%	7.7%	0.7%	0.0%	0.0%	0.0%
346	70	108	4.2%	44.6%	12.1%	1.8%	1.2%	2.1%	0.2%	1.1%	0.2%	17.5%	7.3%	7.2%	0.5%	0.0%	0.0%	0.0%

Traffic Flows and Breakdown by 16 Vehicle Classes (Year 2026)

Link No.	Speed Limit	Total Vehicle	19 - Motorcycles (MC)	01 - Private Cars (PC)	03 - Taxi	14 - Non-franchised Bus <=6.4t	15 - Non-franchised Bus 6.4-15t	16 - Non-franchised Bus >15t	12 - Private Light Bus <=3.5t	13 - Private Light Bus >3.5t	04 - Light Goods Vehicles <=2.5t	05 - Lt Goods Vehicles 2.5-3.5t	06 - Light Goods Vehicles >3.5t	07 - Heavy Goods Vehicles <=15t	08 - Heavy Goods Vehicles >15t	17 - Franchised Bus (SD)	18 - Franchised Bus (DD)	11 - Public Light Buses
	km/hr	1300-1400																
349	70	982	3.5%	37.0%	8.8%	1.1%	0.7%	1.2%	0.1%	0.7%	0.2%	24.0%	10.0%	11.7%	0.8%	0.0%	0.0%	0.0%
350	50	863	3.9%	40.8%	44.4%	1.1%	0.8%	1.3%	0.1%	0.7%	0.0%	3.8%	1.6%	1.4%	0.0%	0.0%	0.0%	0.0%
351	50	451	4.4%	45.7%	22.4%	0.5%	0.3%	0.6%	0.1%	0.3%	0.2%	15.4%	6.4%	3.7%	0.1%	0.0%	0.0%	0.0%
364	50	321	4.6%	48.7%	12.1%	0.9%	0.6%	1.1%	0.1%	0.6%	0.2%	18.3%	7.6%	4.9%	0.3%	0.0%	0.0%	0.0%
365	50	328	4.7%	49.1%	13.4%	1.3%	0.9%	1.5%	0.2%	0.8%	0.2%	17.4%	7.2%	3.3%	0.1%	0.0%	0.0%	0.0%
368	50	919	3.1%	32.8%	8.2%	2.2%	1.5%	2.5%	0.3%	1.4%	0.2%	20.9%	8.7%	10.0%	1.0%	0.1%	4.5%	2.5%
369	50	109	3.5%	36.3%	13.4%	0.9%	0.6%	1.0%	0.1%	0.5%	0.2%	23.0%	9.5%	5.6%	0.8%	0.0%	0.0%	4.5%
370	50	16	1.5%	15.6%	16.7%	0.0%	0.0%	0.0%	0.0%	0.0%	0.3%	25.6%	10.6%	0.0%	0.0%	0.7%	29.2%	0.0%
371	70	801	4.1%	42.6%	19.2%	1.3%	1.0%	1.6%	0.2%	0.9%	0.1%	13.0%	5.4%	5.7%	1.6%	0.1%	3.3%	0.0%
372	70	2604	2.9%	30.4%	18.5%	1.3%	0.9%	1.5%	0.2%	0.8%	0.2%	22.3%	9.2%	8.6%	2.1%	0.0%	1.1%	0.0%
373	50	342	4.2%	44.2%	21.2%	1.6%	1.2%	1.9%	0.2%	1.1%	0.2%	14.7%	6.1%	3.1%	0.4%	0.0%	0.0%	0.0%
374	50	51	2.4%	25.4%	9.7%	0.5%	0.4%	0.6%	0.1%	0.4%	0.3%	29.3%	12.1%	14.7%	4.1%	0.0%	0.0%	0.0%
375	50	117	3.4%	36.1%	17.2%	1.0%	0.7%	1.1%	0.1%	0.6%	0.2%	18.2%	7.6%	5.1%	0.9%	0.0%	0.0%	7.8%
376	50	590	3.3%	35.0%	13.6%	0.7%	0.5%	0.8%	0.1%	0.4%	0.3%	24.3%	10.1%	9.7%	1.2%	0.0%	0.0%	0.0%
377	50	103	3.6%	38.1%	18.7%	1.7%	1.2%	2.0%	0.2%	1.1%	0.2%	18.3%	7.6%	6.0%	1.5%	0.0%	0.0%	0.0%
378	50	599	3.9%	40.4%	18.7%	1.1%	0.8%	1.3%	0.1%	0.7%	0.2%	18.4%	7.6%	5.5%	0.5%	0.0%	0.0%	0.6%
380	50	131	3.3%	34.8%	16.8%	1.5%	1.0%	1.7%	0.2%	0.9%	0.2%	20.7%	8.6%	8.2%	2.0%	0.0%	0.0%	0.0%
381	50	309	2.9%	30.4%	14.3%	1.4%	1.0%	1.6%	0.2%	0.9%	0.2%	16.7%	6.9%	6.9%	1.6%	0.3%	12.7%	2.0%
382	50	245	3.3%	35.0%	13.9%	0.9%	0.6%	1.0%	0.1%	0.6%	0.1%	12.5%	5.2%	5.9%	1.4%	0.4%	16.5%	2.5%
383	50	2403	3.2%	33.2%	15.4%	1.1%	0.8%	1.3%	0.1%	0.7%	0.2%	19.1%	7.9%	8.3%	1.2%	0.1%	5.5%	2.0%
384	50	1340	3.0%	31.0%	8.9%	0.6%	0.4%	0.7%	0.1%	0.4%	0.2%	21.6%	9.0%	9.7%	1.6%	0.2%	8.6%	4.2%
385	50	2044	3.2%	33.8%	20.6%	1.0%	0.7%	1.2%	0.1%	0.7%	0.2%	20.0%	8.3%	8.4%	1.5%	0.0%	0.0%	0.2%
386	50	2150	3.3%	34.4%	20.5%	1.0%	0.7%	1.2%	0.1%	0.7%	0.2%	19.8%	8.2%	8.2%	1.5%	0.0%	0.0%	0.2%
388	50	402	3.5%	37.2%	17.1%	1.7%	1.2%	2.0%	0.2%	1.1%	0.2%	18.8%	7.8%	7.5%	1.8%	0.0%	0.0%	0.0%
389	50	1013	4.0%	42.0%	17.6%	1.2%	0.8%	1.4%	0.1%	0.7%	0.2%	18.3%	7.6%	5.0%	0.6%	0.0%	0.0%	0.5%
390	50	455	3.9%	40.9%	16.2%	0.6%	0.4%	0.7%	0.1%	0.4%	0.2%	21.9%	9.1%	4.0%	0.3%	0.0%	0.0%	1.1%
391	50	1780	3.5%	37.0%	21.8%	0.6%	0.4%	0.7%	0.1%	0.4%	0.2%	20.0%	8.3%	6.1%	0.6%	0.0%	0.0%	0.3%
394	50	213	2.6%	26.8%	13.6%	0.7%	0.5%	0.8%	0.1%	0.5%	0.3%	26.9%	11.1%	12.6%	3.7%	0.0%	0.0%	0.0%
395	50	239	2.5%	26.2%	11.5%	1.1%	0.8%	1.3%	0.1%	0.7%	0.3%	32.6%	13.5%	8.0%	1.2%	0.0%	0.0%	0.0%
397	50	288	4.1%	42.7%	16.2%	1.5%	1.0%	1.7%	0.2%	1.0%	0.1%	14.5%	6.0%	8.6%	2.5%	0.0%	0.0%	0.0%
398	50	106	5.2%	54.1%	16.6%	0.9%	0.7%	1.1%	0.1%	0.6%	0.1%	11.2%	4.6%	3.9%	0.9%	0.0%	0.0%	0.0%
399	50	621	3.2%	33.8%	10.4%	0.6%	0.5%	0.7%	0.1%	0.4%	0.2%	17.1%	7.1%	11.4%	2.8%	0.2%	8.5%	2.8%
403	50	350	4.5%	47.7%	8.7%	0.9%	0.6%	1.0%	0.1%	0.6%	0.2%	22.6%	9.4%	3.5%	0.0%	0.0%	0.0%	0.0%
405	50	608	4.2%	43.6%	20.3%	0.6%	0.4%	0.7%	0.1%	0.4%	0.2%	15.9%	6.6%	4.7%	0.7%	0.0%	1.2%	0.4%
406	50	107	5.0%	52.3%	9.9%	1.1%	0.8%	1.3%	0.1%	0.7%	0.2%	15.5%	6.4%	6.7%	0.0%	0.0%	0.0%	0.0%
407	50	127	0.8%	8.2%	3.2%	1.8%	1.3%	2.1%	0.2%	1.2%	0.5%	46.1%	19.1%	7.3%	0.1%	0.0%	0.0%	8.2%
408	50	282	3.5%	37.0%	22.6%	0.4%	0.3%	0.5%	0.1%	0.3%	0.2%	15.9%	6.6%	8.0%	1.3%	0.1%	2.5%	0.9%
409	50	422	4.0%	41.8%	18.0%	0.8%	0.5%	0.9%	0.1%	0.5%	0.2%	17.7%	7.3%	5.4%	0.5%	0.0%	1.7%	0.6%
412	70	635	3.6%	38.2%	11.6%	2.0%	1.4%	2.4%	0.3%	1.3%	0.2%	19.3%	8.0%	11.6%	0.2%	0.0%	0.0%	0.0%
413	70	116	3.3%	34.2%	21.3%	4.9%	3.4%	5.7%	0.6%	3.1%	0.1%	12.3%	5.1%	5.4%	0.5%	0.0%	0.0%	0.0%
414	70	1336	3.0%	31.2%	9.1%	1.4%	1.0%	1.6%	0.2%	0.9%	0.3%	27.0%	11.2%	10.4%	1.0%	0.0%	1.2%	0.9%
415	70	519	3.7%	39.1%	9.4%	1.4%	1.0%	1.6%	0.2%	0.9%	0.2%	20.8%	8.6%	12.9%	0.1%	0.0%	0.0%	0.0%
416	70	379	2.8%	29.1%	6.6%	1.2%	0.8%	1.4%	0.1%	0.8%	0.3%	30.7%	12.7%	13.2%	0.2%	0.0%	0.0%	0.0%
417	50	586	3.8%	40.0%	13.9%	0.6%	0.4%	0.7%	0.1%	0.4%	0.1%	9.5%	3.9%	3.8%	0.3%	0.5%	20.7%	1.5%
418	50	722	3.8%	39.5%	17.0%	0.7%	0.5%	0.8%	0.1%	0.4%	0.2%	17.3%	7.2%	6.0%	0.8%	0.1%	4.1%	1.7%
419	50	311	4.2%	44.2%	10.2%	1.7%	1.2%	2.0%	0.2%	1.1%	0.2%	17.9%	7.4%	4.8%	0.4%	0.0%	0.8%	3.7%
420	50	490	5.1%	53.5%	12.6%	0.7%	0.5%	0.8%	0.1%	0.5%	0.1%	10.7%	4.5%	4.9%	0.9%	0.1%	3.2%	1.9%
421	50	1881	3.6%	37.6%	8.2%	1.0%	0.7%	1.2%	0.1%	0.7%	0.2%	18.8%	7.8%	10.6%	1.4%	0.1%	3.1%	4.9%
422	50	2117	3.9%	40.9%	12.5%	0.4%	0.3%	0.5%	0.1%	0.3%	0.2%	17.9%	7.4%	8.3%	0.7%	0.1%	2.6%	4.0%
423	70	2509	2.8%	29.4%	8.5%	0.6%	0.4%	0.7%	0.1%	0.4%	0.3%	29.1%	12.1%	9.4%	3.3%	0.0%	0.6%	2.3%
424	70	2212	3.2%	33.2%	8.7%	0.7%	0.5%	0.9%	0.1%	0.5%	0.3%	26.7%	11.1%	10.3%	1.5%	0.0%	1.2%	1.1%
425	50	1497	2.7%	28.8%	6.9%	1.0%	0.7%	1.2%	0.1%	0.7%	0.2%	21.3%	8.8%	12.7%	1.6%	0.2%	10.7%	2.2%
426	50	1215	3.7%	38.6%	8.4%	0.4%	0.3%	0.5%	0.0%	0.3%	0.2%	22.2%	9.2%	11.3%	1.0%	0.0%	1.8%	2.0%
427	50	66	4.8%	50.0%	17.8%	0.3%	0.2%	0.3%	0.0%	0.2%	0.1%	11.7%	4.8%	9.0%	0.7%	0.0%	0.0%	0.0%
429	50	495	2.7%	28.2%	12.9%	1.3%	1.0%	1.6%	0.2%	0.9%	0.2%	15.6%	6.5%	2.9%	0.1%	0.4%	17.5%	8.1%
430	70	273	2.9%	30.4%	7.3%	1.7%	1.2%	2.0%	0.2%	1.1%	0.2%	20.5%	8.5%	11.8%	0.1%	0.3%	11.8%	0.0%
433	50	167	2.4%	25.4%	7.6%	1.1%	0.8%	1.3%	0.1%	0.7%	0.4%	36.0%	14.9%	7.3%	0.6%	0.0%	1.4%	0.0%
434	50	655	2.8%	29.2%	8.2%	2.0%	1.4%	2.3%	0.2%	1.3%	0.3%	31.5%	13.1%	6.5%	0.4%	0.0%	0.8%	0.0%
435	50	618	3.2%	33.9%	5.5%	0.6%	0.4%	0.7%	0.1%	0.4%	0.3%	28.0%	11.6%	2.6%	1.1%	0.1%	4.4%	7.1%
436	50	459	3.9%	40.6%	12.6%	1.1%	0.8%	1.3%	0.1%	0.7%	0.2%	16.8%	7.0%	5.2%	0.4%	0.2%	6.8%	2.4%
437	50	218	2.2%	22.8%	3.2%	1.6%	1.2%	1.9%	0.2%	1.1%	0.2%	20.2%	8.4%	4.7%	0.2%	0.4%	18.1%	13.7%
438	50	277	2.8%	29.8%	6.8%	0.5%	0.3%	0.6%	0.1%	0.3%	0.3%	31.3%	13.0%	12.0%	1.0%	0.0%	0.0%	1.3%
439	50	233	4.1%	42.9%	12.9%	0.9%	0.6%	1.0%	0.1%	0.6%	0.2%	19.3%	8.0%	4.9%	0.9%	0.1%	2.6%	1.0%
440	50	1285	3.2%	33.6%	10.9%	0.6%	0.4%	0.7%	0.1%	0.4%	0.3%	28.3%	11.7%	7.6%	1.3%	0.0%	0.0%	0.7%
443	50	296	3.1%	33.0%	12.1%	2.1%	1.5%	2.4%	0.3%	1.3%	0.3%	24.4%	10.1%	4.4%	0.4%	0.0%	0.0%	4.7%
444	50	265	3.1%	32.9%	10.7%	0.7%	0.5%	0.8%	0.1%	0.5%	0.3%	27.4%	11.3%	6.4%	0.8%	0.0%	0.0%	4.4%
445	50	210	2.9%	30.7%	9.2%	2.6%	1.8%	3.1%	0.3%	1.7%	0.2%	21.0%	8.7%	2.3%	0.0%	0.1%	6.2%	9.0%
446	50	603	3.6%	37.4%	13.6%	1.1%	0.7%	1.2%	0.1%	0.7%	0.3%	24.3%	10.1%	5.9%	0.4%	0.0%	0.0%	0.7%
447	50	247	2.8%	29.7%	7.5%	0.5%	0.3%	0.6%	0.1%	0.3%	0.3%	32.7%	13.6%	10.8%	0.8%	0.0%	0.0%	0.0%
448	50	170	1.8%	19.0%	7.9%	0.3%	0.2%	0.3%	0.0%	0.2%	0.4%	41.4%	17.2%	10.4%	0.9%	0.0%	0.0%	0.0%
449	50	129	3.9%	41.4%	11.5%	1.7%	1.2%	2.0%	0.2%	1.1%	0.2%	23.4%	9.7%	3.6%	0.1%	0.0%	0.0%	0.0%
450	50	35	2.1%	21.9%	9.9%	0.2%	0.1%	0.2%	0.0%	0.1%	0.4%	38.7%	16.1%	9.5%	0.6%	0.0%	0.0%	0.0%
451	50	186	4.3%	45.3%	12.6%	0.4%	0.3%	0.4%	0.0%	0.2%	0.2%	17.7%	7.3%	9.4%	1.8%	0.0%	0.0%	0.0%
452	50	281	4.2%	43.7%	10.2%	1.6%	1.1%	1.9%	0.2%	1.0%	0.2%	22.1%	9.2%	4.4%	0.2%	0.0%	0.0%	0.0%
453	50	462	3.2%	33.6%	17.5%	1.3%	0.9%	1.5%	0.2%	0.8%	0.2%	21.4%	8.8%	7.7%	0.7%	0.0%	2.1%	0.0%
454	50	238	4.3%	45.4%	14.3%	1.1%	0.7%	1.2%	0.1%	0.7%	0.2%	17.6%	7.3%	6.4%	0.6%	0.0%	0.0%	0.0%
459	50	527	4.4%	46.2%	10.7%	0.9%	0.6%	1.0%	0.1%	0.6%	0.2%	19.6%	8.1%	4.8%	0.2%	0.0%	0.5%	2.1%
460	50	707	4.3%	45.5%	13.6%	0.7%	0.5%	0.9%	0.1%	0.5%	0.2%	18.8%	7.8%	6.0%	0.5%	0.0%	0.0%	0.6%
461	50	827	4.6%	48.1%	16.4%	1.2%	0.9%	1.4%	0.2%	0.8%	0.2%	15.7%	6.5%	3.5%	0.1%	0.0%	0.0%	0.5%
468	50	246	3.5%	36.6%	9.5%	0.7%	0.5%	0.8%	0.1%	0.5%	0.2%	22.8%	9.5%	6.1%	0.8%	0.1%	3.1%	5.2%
469	50	591	3.8%	39.9%	22.2%	1.8%	1.2%	2.1%	0.2%	1.1%	0.1%	12.3%	5.1%	3.6%	0.4%	0.0%	0.8%	5.3%
470	50	218	2.8%	29.2%	17.0%	4.4%	3.1%	5.1%	0.6%	2.8%	0.2%	15.1%	6.3%	3.8%	0.3%	0.0%	0.8%	8.4%
473	50	94	5.6%	59.2%	12.6%	0.6%	0.4%	0.7%	0.1%	0.4%	0.1%	9.7%	4.0%	6.6%	0.1%	0.0%	0.0%	0.0%
474	50	58	5.4%	56.3%	12.3%	1.3%	0.9%	1.5%	0.2%	0.8%	0.1%	8.7%	3.6%	8.6%	0.3%	0.0%	0.0%	0.0%
475	50	23	4.5%	47.5%	12.0%	1.2%	0.9%	1.4%	0.2%	0.8%	0.2%	18.4%	7.6%	5.0%	0.2%	0.0%	0.0%	0.0%
476	50	19	3.7%	38.9%	14.5%	1.4%	1.0%	1.6%	0.2%	0.9%	0.2%	22.3%	9.2%	5.8%	0.3%	0.0%	0.0%	0.0%
477	50	40	4.8%	50.9%	15.4%	0.9%	0.6%	1.0%	0.1%	0.6%	0.1%	12.7%	5.3%	7.3%	0.3%	0.0%	0.0%	0.0%
478	50	28	5.0%	52.0%	13.5%	0.6%	0.4%	0.7%	0.1%	0.4%	0.2%	15.1%	6.2%	5.9%	0.2%	0.0%	0.0%	0.0%
479	50	16	3.7%	39.0%	16.8%	0.4%	0.3%	0.5%	0.1%	0.3%	0.3%	25.7%	10.7%	2.4%	0.0%	0.0%	0.0%	0.0%
480	50	20	4.3%	44.9%	13.8%	1.0%	0.7%	1.1%	0.1%	0.6%	0.2%	21.1%	8.8%	3.3%	0.1%	0.0%	0.0%	0.0%
483	50	453	4.0%	42.3%	31.8%	0.7%	0.5%	0.8%	0.1%	0.4%	0.1%	10.7%	4.4%	3.9%	0.3%	0.0%	0.0%	0.0%
484	50	671	5.0%	52.1%	21.8%	2.0%	1.4%	2.3%	0.2%	1.3%	0.1%	7.7%	3.2%	2.8%	0.1%	0.0%	0.0%	0.0%
485	50	325	3.1%	32.4%	12.6%	2.0%	1.4%	2.4%	0.3%	1.3%	0.1%	12.0%	5.0%	2.3%	9.0%	0.3%	11.0%	4.7%
486	50	349	4.7%	49.7%	19.1%	0.6%	0.4%	0.7%	0.1%	0.4%	0.1%	12.8%	5.3%	4.9%	1.1%	0.0%	0.0%	0.0%
487	50	190	2.0%	20.8%	11.3%	1.1%	0.8%	1.3%	0.1%	0.7%	0.3%	27.6%	11.5%	7.2%	1.6%	0.0%	0.0%	13.8%
488	50	41	1.7%	18.2%	6.6%	1.3%	0.9%	1.6%	0.2%	0.9%	0.1%	10.1%	4.2%	0.8%	0.0%	1.2%	52.1%	0.0%
489	50	944	3.6%	37.7%	11.0%	1.6%	1.1%	1.8%	0.2%	1.0%	0.2%	14.6%	6.1%	7.2%	0.9%	0.2%	8.5%	4.5%
490	50	86	0.4%	4.0%	3.2%	0.0%	0.0%	0.1%	0.0%	0.0%	0.1%	4.9%	2.0%	0.3%	0.0%	1.5%	63.1%	20.6%
491	50	596	3.0%	31.1%	14.8%	0.6%	0.4%	0.7%	0.1%	0.4%	0.2%	16.6%	6.9%	5.4%	1.6%	0.2%	10.6%	7.4%
492	50	17	3.3%	35.0%	16.0%	2.5%	1.7%	2.9%	0.3%	1.6%	0.3%	24.5%	10.2%	1.6%	0.1%	0.0%	0.0%	0.0%
493	50	1055	3.7%	38.8%	12.2%	1.5%	1.0%	1.7%	0.2%	1.0%	0.2%	15.2%	6.3%	7.1%	1.0%	0.1%	3.6%	6.5%
494	50	38	4.1%	42.8%	12.0%	0.8%	0.5%	0.9%	0.1%	0.5%	0.2%	23.2%	9.6%	4.9%	0.4%	0.0%	0.0%	0.0%
495	50	145	5.2%	54.9%	18.5%	0.8%	0.6%	0.9%	0.1%	0.5%	0.1%	10.6%	4.4%	3.0%	0.4%	0.0%	0.0%	0.0%
496	50	293	1.7%	17.9%	9.0%	0.8%	0.5%	0.9%	0.1%	0.5%	0.2%	19.8%	8.2%	5.4%	1.1%	0.4%	18.5%	15.0%
497	50	626	3.1%	32.7%	15.1%	0.6%	0.4%	0.7%	0.1%	0.4%	0.2%	16.0%	6.6%	5.2%	1.6%	0.2%	10.1%	7.0%

Traffic Flows and Breakdown by 16 Vehicle Classes (Year 2026)

Link No.	Speed Limit	Total Vehicle	19 - Motorcycles (MC)	01 - Private Cars (PC)	03 - Taxi	14 - Non-franchised Bus <=6.4t	15 - Non-franchised Bus 6.4-15t	16 - Non-franchised Bus >15t	12 - Private Light Bus <=3.5t	13 - Private Light Bus >3.5t	04 - Light Goods Vehicles <=2.5t	05 - Lt Goods Vehicles 2.5-3.5t	06 - Light Goods Vehicles >3.5t	07 - Heavy Goods Vehicles <=15t	08 - Heavy Goods Vehicles >15t	17 - Franchised Bus (SD)	18 - Franchised Bus (DD)	11 - Public Light Buses
	km/hr	1300-1400																
498	50	128	3.7%	39.0%	14.6%	0.7%	0.5%	0.8%	0.1%	0.4%	0.2%	20.9%	8.7%	4.1%	0.5%	0.0%	0.0%	5.7%
499	50	44	2.9%	30.6%	14.0%	0.0%	0.0%	0.0%	0.0%	0.0%	0.2%	24.0%	9.9%	1.5%	0.0%	0.0%	0.0%	16.7%
500	50	124	2.8%	29.1%	11.9%	0.4%	0.3%	0.5%	0.1%	0.3%	0.2%	17.9%	7.4%	2.2%	0.4%	0.2%	10.1%	16.3%
501	50	425	3.7%	38.9%	20.4%	0.9%	0.6%	1.1%	0.1%	0.6%	0.2%	16.8%	7.0%	4.2%	0.9%	0.0%	0.0%	4.7%
502	50	16	3.3%	35.1%	17.2%	1.8%	1.3%	2.1%	0.2%	1.2%	0.3%	26.3%	10.9%	0.3%	0.0%	0.0%	0.0%	0.0%
503	50	314	3.7%	38.4%	14.7%	0.3%	0.2%	0.3%	0.0%	0.2%	0.2%	15.9%	6.6%	4.6%	0.8%	0.2%	8.9%	5.1%
504	50	1045	3.0%	31.7%	14.1%	1.1%	0.8%	1.3%	0.1%	0.7%	0.3%	24.3%	10.1%	6.8%	0.9%	0.0%	1.9%	2.9%
505	50	236	3.5%	36.4%	14.5%	0.5%	0.3%	0.5%	0.1%	0.3%	0.3%	25.1%	10.4%	7.1%	1.1%	0.0%	0.0%	0.0%
506	50	399	3.4%	35.8%	14.8%	0.7%	0.5%	0.8%	0.1%	0.4%	0.3%	25.3%	10.5%	6.5%	0.9%	0.0%	0.0%	0.0%
507	50	142	3.1%	32.1%	16.8%	1.4%	1.0%	1.7%	0.2%	0.9%	0.2%	21.5%	8.9%	9.5%	2.8%	0.0%	0.0%	0.0%
508	50	112	3.6%	38.2%	14.4%	0.2%	0.1%	0.2%	0.0%	0.1%	0.3%	25.0%	10.3%	6.5%	0.9%	0.0%	0.0%	0.0%
509	50	174	3.3%	35.1%	20.3%	1.7%	1.2%	2.0%	0.2%	1.1%	0.2%	14.8%	6.1%	6.6%	2.1%	0.0%	0.0%	5.2%
512	50	733	3.5%	36.6%	17.9%	1.4%	1.0%	1.6%	0.2%	0.9%	0.2%	16.9%	7.0%	7.0%	1.2%	0.0%	0.0%	4.8%
513	50	67	5.3%	55.7%	20.4%	0.6%	0.4%	0.7%	0.1%	0.4%	0.1%	9.9%	4.1%	2.1%	0.4%	0.0%	0.0%	0.0%
514	50	298	1.8%	18.6%	9.1%	0.7%	0.5%	0.8%	0.1%	0.5%	0.2%	19.7%	8.1%	5.5%	1.1%	0.4%	18.2%	14.8%
515	50	688	3.3%	34.5%	15.3%	0.6%	0.4%	0.7%	0.1%	0.4%	0.2%	15.8%	6.5%	5.1%	1.5%	0.2%	9.2%	6.4%
516	50	130	3.4%	35.2%	18.6%	0.2%	0.1%	0.2%	0.0%	0.1%	0.2%	16.8%	7.0%	3.4%	0.7%	0.2%	6.9%	7.1%
517	50	237	3.4%	35.6%	16.1%	0.6%	0.4%	0.7%	0.1%	0.4%	0.2%	16.1%	6.7%	6.5%	1.0%	0.1%	3.8%	8.5%
518	50	127	3.5%	37.2%	15.8%	0.8%	0.6%	0.9%	0.1%	0.5%	0.2%	23.1%	9.6%	6.7%	0.8%	0.0%	0.0%	0.0%
519	50	136	4.3%	45.1%	22.5%	0.7%	0.5%	0.8%	0.1%	0.4%	0.1%	13.5%	5.6%	4.7%	1.6%	0.0%	0.0%	0.0%
520	50	463	2.8%	29.5%	12.0%	0.9%	0.6%	1.0%	0.1%	0.5%	0.2%	19.6%	8.1%	5.4%	0.8%	0.2%	10.6%	7.5%
521	50	530	3.2%	33.5%	15.7%	0.6%	0.4%	0.7%	0.1%	0.4%	0.2%	16.0%	6.6%	5.1%	1.9%	0.3%	10.9%	4.7%
522	50	230	3.8%	39.5%	14.2%	1.3%	0.9%	1.5%	0.2%	0.8%	0.2%	19.5%	8.1%	4.2%	0.5%	0.0%	0.0%	5.6%
523	50	67	4.9%	51.7%	13.6%	0.4%	0.3%	0.5%	0.0%	0.3%	0.2%	15.3%	6.3%	5.7%	0.8%	0.0%	0.0%	0.0%
524	50	153	4.0%	41.7%	11.4%	2.3%	1.6%	2.7%	0.3%	1.5%	0.2%	16.2%	6.7%	3.6%	0.8%	0.0%	0.0%	7.2%
525	50	118	5.1%	53.2%	13.2%	0.3%	0.2%	0.4%	0.0%	0.2%	0.1%	12.7%	5.3%	4.4%	0.7%	0.0%	0.0%	4.1%
526	50	235	1.9%	20.1%	10.0%	0.5%	0.3%	0.5%	0.1%	0.3%	0.2%	19.6%	8.1%	6.6%	1.2%	0.5%	20.8%	9.3%
527	50	466	3.0%	31.1%	16.0%	0.6%	0.4%	0.7%	0.1%	0.4%	0.2%	16.0%	6.6%	5.0%	2.0%	0.3%	12.4%	5.4%
528	50	117	1.4%	14.8%	6.8%	0.4%	0.3%	0.5%	0.1%	0.3%	0.1%	7.1%	3.0%	3.1%	0.8%	0.9%	38.2%	22.4%
529	50	827	3.0%	31.4%	13.1%	0.7%	0.5%	0.8%	0.1%	0.4%	0.2%	20.0%	8.3%	6.1%	1.6%	0.2%	8.9%	4.7%
530	50	295	2.8%	29.4%	14.7%	1.0%	0.7%	1.2%	0.1%	0.6%	0.1%	13.0%	5.4%	5.2%	1.3%	0.4%	15.1%	8.9%
531	50	827	3.0%	31.4%	13.1%	0.7%	0.5%	0.8%	0.1%	0.4%	0.2%	20.0%	8.3%	6.1%	1.6%	0.2%	8.9%	4.7%
532	50	119	4.5%	47.4%	20.8%	0.6%	0.4%	0.7%	0.1%	0.4%	0.2%	14.6%	6.0%	3.8%	0.6%	0.0%	0.0%	0.0%
533	50	140	2.8%	29.5%	14.5%	0.9%	0.6%	1.1%	0.1%	0.6%	0.3%	25.7%	10.7%	10.6%	2.6%	0.0%	0.0%	0.0%
534	50	305	2.7%	28.5%	14.3%	1.0%	0.7%	1.1%	0.1%	0.6%	0.1%	14.2%	5.9%	5.6%	1.4%	0.3%	14.7%	8.6%
535	50	962	2.9%	30.7%	12.2%	0.6%	0.4%	0.7%	0.1%	0.4%	0.2%	22.2%	9.2%	6.9%	1.6%	0.2%	7.7%	4.1%
536	50	703	2.4%	25.5%	10.6%	0.9%	0.6%	1.0%	0.1%	0.6%	0.3%	29.0%	12.0%	8.6%	1.2%	0.1%	2.8%	4.3%
537	50	356	2.4%	25.5%	12.2%	1.0%	0.7%	1.2%	0.1%	0.6%	0.2%	16.4%	6.8%	5.2%	1.1%	0.4%	15.9%	10.5%
538	50	650	3.2%	33.8%	14.2%	0.6%	0.4%	0.7%	0.1%	0.4%	0.2%	17.1%	7.1%	5.3%	1.9%	0.2%	10.2%	4.5%
539	50	286	1.8%	18.6%	7.8%	0.3%	0.2%	0.4%	0.0%	0.2%	0.1%	14.1%	5.8%	3.7%	0.6%	0.8%	32.5%	13.0%
540	50	956	3.1%	32.3%	11.6%	0.8%	0.6%	1.0%	0.1%	0.5%	0.2%	18.4%	7.6%	8.3%	1.9%	0.2%	7.9%	5.5%
543	50	480	2.8%	29.3%	10.3%	1.2%	0.9%	1.4%	0.2%	0.8%	0.1%	14.3%	5.9%	4.7%	0.4%	0.5%	19.4%	7.7%
544	50	956	3.1%	32.3%	11.6%	0.8%	0.6%	1.0%	0.1%	0.5%	0.2%	18.4%	7.6%	8.3%	1.9%	0.2%	7.9%	5.5%
545	50	480	2.8%	29.3%	10.3%	1.2%	0.9%	1.4%	0.2%	0.8%	0.1%	14.3%	5.9%	4.7%	0.4%	0.5%	19.4%	7.7%
546	50	688	2.9%	30.2%	9.6%	0.7%	0.5%	0.8%	0.1%	0.4%	0.2%	17.5%	7.3%	9.0%	2.0%	0.3%	10.9%	7.6%
547	50	1015	3.2%	33.3%	11.8%	0.8%	0.5%	0.9%	0.1%	0.5%	0.2%	16.3%	6.7%	7.9%	1.6%	0.2%	7.4%	8.7%
548	50	81	4.3%	45.5%	15.7%	0.4%	0.3%	0.5%	0.0%	0.2%	0.2%	18.2%	7.5%	6.1%	1.1%	0.0%	0.0%	0.0%
549	50	825	3.1%	32.3%	13.4%	1.1%	0.8%	1.2%	0.1%	0.7%	0.2%	16.9%	7.0%	5.7%	0.6%	0.3%	12.1%	4.5%
550	50	1023	3.3%	34.4%	10.1%	0.6%	0.4%	0.7%	0.1%	0.4%	0.2%	17.3%	7.2%	8.4%	1.6%	0.2%	8.0%	7.3%
551	50	688	3.0%	31.6%	13.0%	1.0%	0.7%	1.2%	0.1%	0.7%	0.2%	15.7%	6.5%	5.6%	0.5%	0.3%	14.6%	5.4%
552	50	916	3.2%	33.1%	8.8%	0.5%	0.3%	0.5%	0.1%	0.3%	0.2%	18.9%	7.8%	9.3%	1.8%	0.2%	9.0%	5.9%
553	50	11	2.1%	22.1%	23.7%	0.0%	0.0%	0.0%	0.0%	0.0%	0.4%	36.4%	15.1%	0.1%	0.1%	0.0%	0.0%	0.0%
554	50	185	3.5%	36.2%	13.5%	0.6%	0.4%	0.7%	0.1%	0.4%	0.1%	13.7%	5.7%	6.8%	1.1%	0.0%	0.0%	17.1%
555	50	1039	3.3%	34.1%	14.1%	1.1%	0.8%	1.3%	0.1%	0.7%	0.2%	15.0%	6.2%	5.4%	0.6%	0.3%	12.6%	4.2%
556	50	865	3.1%	32.1%	8.2%	0.4%	0.3%	0.5%	0.1%	0.3%	0.2%	19.5%	8.1%	9.6%	1.8%	0.2%	9.5%	6.2%
557	50	1039	3.3%	34.1%	14.1%	1.1%	0.8%	1.3%	0.1%	0.7%	0.2%	15.0%	6.2%	5.4%	0.6%	0.3%	12.6%	4.2%
558	50	1343	3.0%	30.9%	8.9%	0.6%	0.4%	0.7%	0.1%	0.4%	0.2%	21.6%	8.9%	9.6%	1.6%	0.2%	8.7%	4.2%
559	50	354	3.8%	39.4%	17.5%	0.6%	0.4%	0.7%	0.1%	0.4%	0.2%	20.6%	8.5%	6.5%	1.6%	0.0%	0.0%	0.0%
560	50	387	3.8%	40.1%	15.3%	0.8%	0.6%	0.9%	0.1%	0.5%	0.2%	20.2%	8.4%	6.5%	1.3%	0.0%	0.0%	1.3%
561	50	816	3.8%	39.7%	18.6%	1.0%	0.7%	1.2%	0.1%	0.6%	0.2%	17.6%	7.3%	5.2%	0.9%	0.0%	0.9%	2.2%
562	50	624	3.6%	38.2%	17.4%	0.7%	0.5%	0.8%	0.1%	0.4%	0.2%	19.2%	7.9%	6.3%	1.5%	0.0%	1.1%	2.1%
563	50	633	3.9%	41.1%	18.0%	0.7%	0.5%	0.8%	0.1%	0.4%	0.2%	19.0%	7.9%	5.7%	1.2%	0.0%	0.0%	0.6%
564	50	547	4.0%	42.5%	16.6%	1.0%	0.7%	1.2%	0.1%	0.6%	0.2%	17.7%	7.3%	5.3%	1.0%	0.0%	0.0%	1.6%
565	50	193	4.0%	41.8%	17.4%	0.8%	0.6%	0.9%	0.1%	0.5%	0.1%	13.1%	5.4%	5.4%	1.4%	0.1%	3.7%	4.7%
566	50	470	3.9%	41.2%	21.2%	0.9%	0.6%	1.0%	0.1%	0.6%	0.2%	15.4%	6.4%	4.3%	0.7%	0.0%	1.5%	1.9%
567	50	22	4.2%	43.7%	18.8%	0.7%	0.5%	0.9%	0.1%	0.5%	0.2%	18.6%	7.7%	3.9%	0.3%	0.0%	0.0%	0.0%
568	50	168	2.8%	28.9%	13.0%	0.7%	0.5%	0.8%	0.1%	0.4%	0.3%	27.4%	11.3%	6.5%	1.2%	0.0%	0.0%	6.2%
569	50	15	2.8%	29.5%	18.7%	1.2%	0.8%	1.4%	0.2%	0.8%	0.3%	28.7%	11.9%	3.2%	0.6%	0.0%	0.0%	0.0%
570	50	25	4.0%	42.3%	14.9%	1.7%	1.2%	2.0%	0.2%	1.1%	0.2%	16.8%	6.9%	6.7%	2.0%	0.0%	0.0%	0.0%
571	50	351	3.8%	40.1%	16.3%	1.0%	0.7%	1.2%	0.1%	0.7%	0.1%	13.7%	5.7%	5.5%	0.8%	0.0%	0.0%	10.1%
572	50	39	2.6%	27.6%	11.9%	0.9%	0.7%	1.1%	0.1%	0.6%	0.2%	14.7%	6.1%	5.4%	1.4%	0.0%	0.0%	26.6%
573	50	308	3.5%	36.9%	16.5%	1.1%	0.8%	1.3%	0.1%	0.7%	0.1%	13.0%	5.4%	4.9%	0.7%	0.0%	0.0%	14.8%
574	50	226	3.2%	33.1%	13.4%	0.6%	0.4%	0.7%	0.1%	0.4%	0.3%	24.7%	10.2%	7.0%	1.4%	0.0%	0.0%	4.6%
575	50	20	4.0%	42.4%	13.9%	1.3%	0.9%	1.5%	0.2%	0.8%	0.2%	20.7%	8.6%	4.3%	1.0%	0.0%	0.0%	0.0%
576	50	270	2.9%	30.8%	14.4%	0.7%	0.5%	0.8%	0.1%	0.4%	0.3%	25.6%	10.6%	6.8%	1.4%	0.0%	0.0%	4.8%
577	50	22	1.1%	11.6%	12.5%	0.0%	0.0%	0.0%	0.0%	0.0%	0.2%	19.1%	7.9%	0.0%	0.0%	0.0%	0.0%	47.5%
578	50	57	3.5%	36.8%	15.1%	0.7%	0.5%	0.8%	0.1%	0.4%	0.2%	15.1%	6.2%	4.0%	0.7%	0.0%	0.0%	15.9%
579	50	13	2.7%	28.6%	20.8%	0.3%	0.2%	0.4%	0.0%	0.2%	0.3%	31.9%	13.2%	1.3%	0.0%	0.0%	0.0%	0.0%
580	50	29	2.9%	30.3%	9.3%	0.3%	0.2%	0.3%	0.0%	0.2%	0.1%	14.2%	5.9%	1.1%	0.0%	0.0%	0.0%	35.3%
581	50	37	3.3%	34.6%	9.2%	0.4%	0.3%	0.5%	0.1%	0.3%	0.2%	16.4%	6.8%	3.0%	0.3%	0.0%	0.0%	24.7%
582	50	513	3.5%	37.2%	15.2%	0.5%	0.3%	0.6%	0.1%	0.3%	0.2%	23.0%	9.5%	8.1%	0.7%	0.0%	0.0%	0.7%
583	50	456	3.5%	37.2%	15.1%	0.4%	0.3%	0.5%	0.1%	0.3%	0.2%	23.5%	9.7%	8.5%	0.6%	0.0%	0.0%	0.0%
584	50	456	3.5%	37.2%	15.1%	0.4%	0.3%	0.5%	0.1%	0.3%	0.2%	23.5%	9.7%	8.5%	0.6%	0.0%	0.0%	0.0%
585	50	987	3.2%	33.3%	15.3%	0.7%	0.5%	0.8%	0.1%	0.4%	0.3%	26.2%	10.9%	7.7%	0.8%	0.0%	0.0%	0.0%
586	50	783	3.3%	34.9%	14.5%	0.4%	0.3%	0.5%	0.1%	0.3%	0.3%	25.3%	10.5%	8.8%	0.9%	0.0%	0.0%	0.0%
587	50	256	2.3%	24.6%	16.1%	1.6%	1.1%	1.8%	0.2%	1.0%	0.3%	31.4%	13.0%	5.5%	1.0%	0.0%	0.0%	0.0%
588	70	2349	3.0%	31.0%	18.7%	1.2%	0.9%	1.4%	0.2%	0.8%	0.2%	21.3%	8.8%	9.0%	2.2%	0.0%	1.2%	0.0%
589	70	612	4.2%	43.8%	16.4%	0.9%	0.7%	1.1%	0.1%	0.6%	0.1%	13.6%	5.7%	6.4%	1.8%	0.1%	4.4%	0.0%
590	70	2349	3.0%	31.0%	18.7%	1.2%	0.9%	1.4%	0.2%	0.8%	0.2%	21.3%	8.8%	9.0%	2.2%	0.0%	1.2%	0.0%
591	70	1231	4.4%	45.7%	13.1%	0.8%	0.6%	0.9%	0.1%	0.5%	0.2%	17.2%	7.1%	5.3%	1.1%	0.1%	3.0%	0.0%
594	50	771	3.5%	36.9%	18.7%	1.5%	1.1%	1.8%	0.2%	1.0%	0.1%	12.8%	5.3%	3.7%	0.4%	0.2%	7.3%	5.4%
595	50	544	3.6%	37.6%	14.9%	0.5%	0.4%	0.6%	0.1%	0.3%	0.2%	17.4%	7.2%	3.7%	0.5%	0.3%	12.2%	0.6%
596	50	699	3.6%	38.1%	19.8%	1.6%	1.1%	1.9%	0.2%	1.0%	0.1%	11.6%	4.8%	2.9%	0.3%	0.2%	8.1%	4.6%
597	50	807	3.7%	38.5%	14.0%	0.6%	0.4%	0.7%	0.1%	0.4%	0.2%	18.3%	7.6%	5.8%	0.8%	0.2%	8.2%	0.4%
598	50	984	3.7%	39.3%	17.0%	1.4%	1.0%	1.7%	0.2%	0.9%	0.2%	15.9%	6.6%	4.6%	0.6%	0.1%	3.5%	3.3%
599	50	598	3.2%	33.7%	20.8%	1.1%	0.8%	1.3%	0.1%	0.7%	0.2%	16.0%	6.6%	7.5%	1.3%	0.1%	5.9%	0.5%
600	50	762	4.5%	47.5%	22.6%	2.0%	1.4%	2.4%	0.3%	1.3%	0.1%	10.5%	4.3%	2.7%	0.2%	0.0%	0.0%	0.0%
601	50	440	3.5%	36.7%	22.1%	1.1%	0.8%	1.2%	0.1%	0.7%	0.2%	17.9%	7.4%	7.4%	0.9%	0.0%	0.0%	0.0%
602	50	335	3.5%	37.1%	11.5%	0.8%	0.6%	0.9%	0.1%	0.5%	0.2%	21.3%	8.8%	10.6%	1.4%	0.0%	0.0%	2.7%
603	50	12	2.1%	21.6%	23.2%	0.0%	0.0%	0.0%	0.0%	0.0%	0.4%	35.6%	14.7%	1.7%	0.5%	0.0%	0.0%	0.0%
604	50	554	3.3%	34.4%	13.6%	0.8%	0.5%	0.9%	0.1%	0.5%	0.2%	22.8%	9.4%	10.4%	1.5%	0.0%	0.0%	1.7%
605	50	545	3.3%	35.0%	13.8%	0.8%	0.5%	0.9%	0.1%	0.5%	0.2%	23.1%	9.6%	10.6%	1.5%	0.0%	0.0%	0.0%
606	50	176	3.3%	34.8%	15.4%	1.0%	0.7%	1.2%	0.1%	0.7%	0.3%	25.3%	10.5%	5.9%	0.8%	0.0%	0.0%	0.0%
607	50	11	2.1%	22.2%	23.8%	0.0%	0.0%	0.0%	0.0%	0.0%	0.4%	36.5%	15.1%	0.0%	0.0%	0.0%	0.0%	0.0%
608	50	701	2.9%	30.0%	18.3%	0.6%	0.4%	0.7%	0.1%	0.4%	0.1%	13.0%	5.4%	5.6%	1.6%	0.4%	18.7%	1.9%

Traffic Flows and Breakdown by 16 Vehicle Classes (Year 2026)

Link No.	Speed Limit	Total Vehicle	19 - Motorcycles (MC)	01 - Private Cars (PC)	03 - Taxi	14 - Non-franchised Bus <=6.4t	15 - Non-franchised Bus 6.4-15t	16 - Non-franchised Bus >15t	12 - Private Light Bus <=3.5t	13 - Private Light Bus >3.5t	04 - Light Goods Vehicles <=2.5t	05 - Lt Goods Vehicles 2.5-3.5t	06 - Light Goods Vehicles >3.5t	07 - Heavy Goods Vehicles <=15t	08 - Heavy Goods Vehicles >15t	17 - Franchised Bus (SD)	18 - Franchised Bus (DD)	11 - Public Light Buses
	km/hr	1300-1400																
609	50	1108	3.5%	36.8%	15.0%	1.1%	0.8%	1.3%	0.1%	0.7%	0.1%	14.3%	5.9%	4.7%	0.6%	0.2%	9.2%	5.6%
610	50	1442	3.4%	35.7%	14.8%	1.1%	0.8%	1.2%	0.1%	0.7%	0.1%	14.2%	5.9%	4.2%	0.6%	0.2%	10.6%	6.4%
611	50	626	2.4%	25.1%	7.7%	0.7%	0.5%	0.8%	0.1%	0.5%	0.2%	15.6%	6.5%	4.6%	0.5%	0.5%	21.0%	13.4%
612	70	940	2.7%	28.5%	18.8%	0.9%	0.7%	1.1%	0.1%	0.6%	0.2%	20.7%	8.6%	4.8%	0.6%	0.0%	0.6%	11.2%
613	70	775	5.4%	56.5%	17.2%	0.8%	0.5%	0.9%	0.1%	0.5%	0.1%	10.3%	4.3%	2.7%	0.4%	0.0%	0.3%	0.0%
614	70	775	5.4%	56.5%	17.2%	0.8%	0.5%	0.9%	0.1%	0.5%	0.1%	10.3%	4.3%	2.7%	0.4%	0.0%	0.3%	0.0%
615	70	940	2.7%	28.5%	18.8%	0.9%	0.7%	1.1%	0.1%	0.6%	0.2%	20.7%	8.6%	4.8%	0.6%	0.0%	0.6%	11.2%
617	50	835	2.9%	30.0%	11.8%	1.1%	0.8%	1.3%	0.1%	0.7%	0.2%	17.6%	7.3%	3.7%	0.3%	0.4%	19.2%	2.5%
618	70	1021	3.4%	35.6%	23.0%	0.6%	0.5%	0.8%	0.1%	0.4%	0.2%	18.3%	7.6%	6.2%	1.5%	0.0%	0.0%	2.0%
619	50	1651	3.5%	36.9%	15.9%	1.2%	0.9%	1.4%	0.2%	0.8%	0.2%	15.4%	6.4%	3.8%	0.5%	0.3%	11.0%	1.8%
620	50	1077	3.8%	40.2%	17.3%	1.3%	0.9%	1.5%	0.2%	0.8%	0.2%	16.3%	6.7%	4.2%	0.5%	0.1%	3.2%	2.7%
621	50	597	3.1%	33.0%	19.7%	0.5%	0.4%	0.6%	0.1%	0.3%	0.1%	13.7%	5.7%	5.6%	1.5%	0.2%	8.0%	7.4%
622	50	1163	3.9%	40.6%	17.3%	1.3%	0.9%	1.5%	0.2%	0.8%	0.2%	16.2%	6.7%	4.4%	0.6%	0.1%	2.9%	2.5%
623	50	1045	4.0%	41.7%	17.7%	1.3%	0.9%	1.5%	0.2%	0.8%	0.2%	14.9%	6.2%	4.2%	0.6%	0.1%	3.3%	2.6%
624	50	795	3.9%	40.4%	17.5%	1.2%	0.9%	1.4%	0.2%	0.8%	0.2%	15.1%	6.2%	4.0%	0.6%	0.1%	4.3%	3.4%
625	50	1029	3.4%	35.2%	13.5%	0.6%	0.4%	0.7%	0.1%	0.4%	0.2%	15.8%	6.5%	4.0%	0.9%	0.1%	4.6%	13.6%
627	50	597	3.1%	33.0%	19.7%	0.5%	0.4%	0.6%	0.1%	0.3%	0.1%	13.7%	5.7%	5.6%	1.5%	0.2%	8.0%	7.4%
628	50	433	3.6%	38.3%	5.0%	0.8%	0.5%	0.9%	0.1%	0.5%	0.2%	18.6%	7.7%	1.7%	0.0%	0.0%	0.0%	22.1%
629	70	1021	3.4%	35.6%	23.0%	0.6%	0.5%	0.8%	0.1%	0.4%	0.2%	18.3%	7.6%	6.2%	1.5%	0.0%	0.0%	2.0%
630	70	1823	3.6%	37.4%	17.2%	0.7%	0.5%	0.8%	0.1%	0.4%	0.2%	18.9%	7.8%	6.2%	1.1%	0.0%	0.0%	5.3%
631	50	282	3.8%	39.6%	9.5%	0.4%	0.3%	0.4%	0.0%	0.2%	0.2%	19.3%	8.0%	6.3%	1.8%	0.2%	7.0%	3.0%
632	50	420	3.3%	35.1%	18.1%	0.6%	0.4%	0.7%	0.1%	0.4%	0.2%	15.9%	6.6%	2.5%	0.4%	0.2%	7.7%	8.0%
633	50	128	2.4%	25.4%	6.9%	0.3%	0.2%	0.4%	0.0%	0.2%	0.2%	22.2%	9.2%	7.8%	2.2%	0.4%	15.3%	6.7%
634	50	399	3.5%	36.7%	18.9%	0.6%	0.4%	0.7%	0.1%	0.4%	0.2%	16.6%	6.9%	2.5%	0.4%	0.2%	8.1%	3.8%
640	50	110	3.8%	40.1%	16.1%	0.4%	0.3%	0.5%	0.1%	0.3%	0.2%	22.9%	9.5%	5.1%	0.7%	0.0%	0.0%	0.0%
641	50	188	3.8%	39.7%	15.8%	0.4%	0.3%	0.4%	0.0%	0.2%	0.2%	21.5%	8.9%	4.4%	0.5%	0.0%	0.0%	3.9%
642	50	493	2.8%	29.2%	14.2%	0.9%	0.6%	1.1%	0.1%	0.6%	0.2%	20.1%	8.3%	5.7%	0.8%	0.0%	0.0%	15.2%
643	50	661	3.1%	32.1%	14.7%	0.9%	0.7%	1.1%	0.1%	0.6%	0.2%	19.4%	8.0%	6.5%	1.3%	0.0%	0.0%	11.4%
644	50	473	2.8%	29.1%	14.3%	1.1%	0.8%	1.3%	0.1%	0.7%	0.2%	18.6%	7.7%	7.3%	1.6%	0.0%	0.0%	14.3%
645	50	254	2.9%	30.9%	17.1%	1.9%	1.4%	2.3%	0.2%	1.2%	0.2%	20.2%	8.4%	9.7%	2.6%	0.0%	0.0%	1.0%
646	50	32	4.1%	42.7%	15.8%	4.3%	3.0%	5.0%	0.5%	2.8%	0.1%	13.2%	5.5%	3.0%	0.0%	0.0%	0.0%	0.0%
647	50	365	2.5%	26.3%	8.2%	0.7%	0.5%	0.9%	0.1%	0.5%	0.3%	27.2%	11.3%	8.9%	0.5%	0.0%	2.0%	10.2%
648	50	640	2.6%	26.8%	9.2%	0.8%	0.5%	0.9%	0.1%	0.5%	0.3%	27.8%	11.5%	7.2%	0.4%	0.0%	1.1%	10.2%
649	50	551	2.7%	28.4%	9.4%	0.9%	0.6%	1.0%	0.1%	0.6%	0.3%	30.2%	12.5%	7.6%	0.4%	0.0%	1.3%	3.8%
650	50	734	3.1%	32.2%	12.0%	0.9%	0.6%	1.1%	0.1%	0.6%	0.3%	27.5%	11.4%	5.2%	0.2%	0.0%	1.0%	3.9%
651	50	127	1.6%	17.1%	7.3%	1.1%	0.8%	1.3%	0.1%	0.7%	0.4%	37.7%	15.6%	15.4%	1.0%	0.0%	0.0%	0.0%
652	50	310	3.1%	32.8%	14.5%	1.0%	0.7%	1.2%	0.1%	0.6%	0.3%	26.8%	11.1%	5.0%	0.2%	0.0%	0.0%	2.6%
653	50	76	4.6%	48.1%	17.3%	0.9%	0.7%	1.1%	0.1%	0.6%	0.2%	15.5%	6.4%	4.3%	0.3%	0.0%	0.0%	0.0%
654	50	16	2.5%	26.5%	17.3%	0.5%	0.3%	0.6%	0.1%	0.3%	0.3%	26.6%	11.0%	10.5%	3.5%	0.0%	0.0%	0.0%
657	50	117	4.2%	44.4%	19.2%	0.7%	0.5%	0.8%	0.1%	0.4%	0.2%	18.5%	7.7%	3.0%	0.3%	0.0%	0.0%	0.0%
658	50	126	4.7%	49.3%	14.6%	0.7%	0.5%	0.8%	0.1%	0.5%	0.2%	18.2%	7.5%	2.7%	0.2%	0.0%	0.0%	0.0%
659	50	42	5.3%	55.9%	14.9%	1.2%	0.9%	1.4%	0.2%	0.8%	0.1%	10.4%	4.3%	4.5%	0.2%	0.0%	0.0%	0.0%
660	50	71	5.5%	58.2%	14.1%	0.8%	0.6%	0.9%	0.1%	0.5%	0.1%	10.9%	4.5%	3.6%	0.1%	0.0%	0.0%	0.0%
661	50	666	4.7%	48.8%	18.8%	1.7%	1.2%	2.0%	0.2%	1.1%	0.1%	11.2%	4.6%	4.1%	0.2%	0.0%	1.1%	0.0%
662	50	336	4.1%	43.2%	31.3%	0.8%	0.6%	1.0%	0.1%	0.5%	0.1%	10.0%	4.1%	3.9%	0.2%	0.0%	0.0%	0.0%
665	70	68	4.4%	46.3%	17.7%	1.8%	1.3%	2.1%	0.2%	1.1%	0.1%	13.2%	5.5%	5.6%	0.6%	0.0%	0.0%	0.0%
669	70	724	3.9%	40.8%	11.5%	0.9%	0.6%	1.0%	0.1%	0.5%	0.2%	20.4%	8.4%	8.4%	1.4%	0.0%	1.8%	0.0%
670	50	430	4.3%	45.3%	15.3%	0.8%	0.5%	0.9%	0.1%	0.5%	0.1%	14.4%	6.0%	6.9%	1.8%	0.1%	3.1%	0.0%
671	70	294	3.3%	34.3%	6.0%	1.0%	0.7%	1.2%	0.1%	0.6%	0.3%	29.1%	12.1%	10.5%	0.8%	0.0%	0.0%	0.0%
672	70	362	3.5%	36.5%	8.2%	1.2%	0.8%	1.3%	0.1%	0.7%	0.3%	26.1%	10.8%	9.6%	0.8%	0.0%	0.0%	0.0%
674	50	1007	4.2%	44.0%	17.7%	0.7%	0.5%	0.9%	0.1%	0.5%	0.2%	18.6%	7.7%	3.6%	0.4%	0.0%	0.7%	0.2%
675	50	259	4.5%	47.6%	17.5%	0.5%	0.4%	0.6%	0.1%	0.3%	0.2%	14.6%	6.0%	3.5%	0.5%	0.1%	2.8%	0.9%
676	50	65	4.7%	49.0%	18.3%	0.7%	0.5%	0.8%	0.1%	0.5%	0.2%	15.9%	6.6%	2.6%	0.2%	0.0%	0.0%	0.0%
677	50	76	5.0%	52.6%	16.1%	0.8%	0.5%	0.9%	0.1%	0.5%	0.2%	14.6%	6.1%	2.5%	0.1%	0.0%	0.0%	0.0%
678	50	302	2.6%	27.5%	14.1%	1.2%	0.8%	1.4%	0.2%	0.8%	0.3%	27.6%	11.4%	11.0%	1.2%	0.0%	0.0%	0.0%
679	50	147	2.9%	30.9%	7.5%	0.3%	0.2%	0.3%	0.0%	0.2%	0.3%	30.1%	12.5%	13.2%	1.6%	0.0%	0.0%	0.0%
680	50	221	3.2%	33.1%	16.0%	0.4%	0.3%	0.4%	0.0%	0.2%	0.2%	17.5%	7.2%	7.3%	1.1%	0.0%	0.0%	13.0%
681	50	296	3.1%	32.3%	14.8%	1.5%	1.1%	1.8%	0.2%	1.0%	0.2%	22.9%	9.5%	8.2%	0.6%	0.0%	0.0%	2.7%
682	50	83	4.2%	43.8%	17.9%	0.3%	0.2%	0.3%	0.0%	0.2%	0.2%	19.0%	7.9%	5.1%	1.0%	0.0%	0.0%	0.0%
683	50	115	3.8%	39.7%	11.3%	1.0%	0.7%	1.1%	0.1%	0.6%	0.2%	24.1%	10.0%	5.2%	0.2%	0.0%	0.0%	2.1%
684	50	178	3.6%	38.1%	16.3%	1.0%	0.7%	1.2%	0.1%	0.6%	0.2%	20.5%	8.5%	7.9%	1.2%	0.0%	0.0%	0.0%
685	50	349	3.0%	31.5%	14.3%	1.2%	0.8%	1.4%	0.1%	0.8%	0.3%	24.4%	10.1%	10.8%	1.5%	0.0%	0.0%	0.0%
686	50	484	2.4%	25.6%	6.1%	0.8%	0.5%	0.9%	0.1%	0.5%	0.3%	29.5%	12.2%	11.1%	0.9%	0.0%	1.5%	7.7%
687	50	223	2.4%	25.2%	10.7%	0.3%	0.2%	0.3%	0.0%	0.2%	0.4%	38.1%	15.8%	6.2%	0.2%	0.0%	0.0%	0.0%
688	50	145	3.3%	35.0%	18.9%	0.5%	0.4%	0.6%	0.1%	0.3%	0.3%	26.4%	10.9%	3.2%	0.1%	0.0%	0.0%	0.0%
689	50	331	3.3%	35.0%	20.4%	2.4%	1.7%	2.8%	0.3%	1.5%	0.1%	14.3%	5.9%	6.3%	0.6%	0.1%	2.2%	3.1%
690	50	330	3.3%	35.1%	20.4%	2.3%	1.6%	2.7%	0.3%	1.5%	0.1%	14.3%	5.9%	6.3%	0.6%	0.1%	2.2%	3.1%
691	50	492	3.0%	31.7%	16.0%	0.5%	0.3%	0.5%	0.1%	0.3%	0.3%	29.4%	12.2%	5.5%	0.3%	0.0%	0.0%	0.0%
692	50	492	3.0%	31.7%	16.0%	0.5%	0.3%	0.5%	0.1%	0.3%	0.3%	29.4%	12.2%	5.5%	0.3%	0.0%	0.0%	0.0%
693	50	250	1.8%	18.8%	12.0%	0.5%	0.4%	0.6%	0.1%	0.3%	0.4%	37.5%	15.5%	10.6%	1.4%	0.0%	0.0%	0.0%
695	50	566	2.8%	29.6%	15.4%	0.4%	0.3%	0.5%	0.1%	0.3%	0.3%	32.3%	13.4%	4.5%	0.1%	0.0%	0.0%	0.0%
696	50	11	2.1%	22.2%	23.8%	0.0%	0.0%	0.0%	0.0%	0.0%	0.4%	36.5%	15.1%	0.0%	0.0%	0.0%	0.0%	0.0%
697	50	122	3.3%	34.2%	9.8%	0.8%	0.6%	1.0%	0.1%	0.5%	0.2%	19.5%	8.1%	13.0%	1.0%	0.1%	5.9%	2.0%
698	70	519	4.3%	45.1%	7.5%	3.2%	2.3%	3.7%	0.4%	2.1%	0.1%	13.4%	5.5%	12.4%	0.0%	0.0%	0.0%	0.0%
699	50	127	0.2%	2.0%	2.1%	0.0%	0.0%	0.0%	0.0%	0.0%	0.0%	3.3%	1.4%	0.0%	0.0%	1.9%	82.3%	6.7%
700	70	2543	2.9%	30.0%	18.3%	0.5%	0.3%	0.6%	0.1%	0.3%	0.2%	21.9%	9.1%	4.6%	0.6%	0.1%	3.8%	7.0%
701	70	833	2.7%	28.4%	7.1%	1.4%	1.0%	1.6%	0.2%	0.9%	0.3%	33.6%	13.9%	5.7%	0.5%	0.0%	1.0%	1.5%
702	70	2525	2.9%	29.9%	18.3%	0.5%	0.3%	0.6%	0.1%	0.3%	0.2%	21.9%	9.1%	4.6%	0.6%	0.1%	3.8%	7.0%
704	70	2438	2.8%	28.9%	15.5%	1.0%	0.7%	1.1%	0.1%	0.6%	0.2%	20.4%	8.5%	5.6%	0.3%	0.2%	7.0%	7.1%
705	70	2748	2.9%	30.6%	14.9%	1.1%	0.7%	1.2%	0.1%	0.7%	0.2%	20.1%	8.3%	5.5%	0.3%	0.1%	6.3%	6.7%
706	70	1571	4.0%	41.9%	16.1%	0.2%	0.1%	0.2%	0.0%	0.1%	0.1%	13.3%	5.5%	4.7%	0.8%	0.1%	4.0%	8.8%
712	50	635	3.9%	40.9%	23.1%	1.5%	1.1%	1.8%	0.2%	1.0%	0.1%	14.4%	6.0%	4.8%	0.4%	0.0%	0.5%	0.4%
713	50	36	3.7%	38.9%	14.2%	1.0%	0.7%	1.2%	0.1%	0.6%	0.1%	11.6%	4.8%	2.7%	0.1%	0.5%	19.8%	0.0%
714	50	44	3.0%	31.7%	15.9%	0.8%	0.6%	1.0%	0.1%	0.5%	0.2%	22.9%	9.5%	10.8%	2.9%	0.0%	0.0%	0.0%
715	50	33	4.2%	44.3%	17.6%	1.1%	0.8%	1.3%	0.1%	0.7%	0.1%	13.8%	5.7%	7.9%	2.3%	0.0%	0.0%	0.0%
716	50	142	3.1%	32.8%	12.7%	0.4%	0.3%	0.4%	0.0%	0.2%	0.2%	23.3%	9.7%	7.2%	0.7%	0.2%	8.8%	0.0%
717	50	785	3.8%	39.6%	19.2%	1.1%	0.8%	1.3%	0.1%	0.7%	0.2%	16.9%	7.0%	6.5%	0.7%	0.1%	2.2%	0.0%
718	50	1246	3.7%	39.2%	12.9%	1.3%	0.9%	1.5%	0.2%	0.8%	0.2%	19.9%	8.3%	7.7%	1.0%	0.0%	1.1%	1.3%
719	50	730	3.4%	35.7%	18.2%	1.9%	1.3%	2.2%	0.2%	1.2%	0.2%	19.0%	7.9%	6.1%	0.8%	0.0%	0.4%	1.5%
720	50	230	4.8%	50.8%	18.1%	2.2%	1.5%	2.5%	0.3%	1.4%	0.1%	9.5%	3.9%	4.5%	0.3%	0.0%	0.0%	0.0%
721	50	318	3.8%	40.3%	14.3%	0.5%	0.4%	0.6%	0.1%	0.3%	0.1%	12.8%	5.3%	4.4%	0.4%	0.1%	5.8%	10.7%
722	50	331	3.0%	31.5%	12.9%	0.5%	0.4%	0.6%	0.1%	0.3%	0.2%	18.2%	7.5%	7.6%	0.8%	0.1%	5.2%	11.0%
723	50	1120	3.6%	37.7%	20.4%	1.8%	1.2%	2.1%	0.2%	1.1%	0.1%	13.5%	5.6%	5.4%	1.0%	0.0%	1.5%	4.6%
724	50	1821	3.3%	35.1%	12.8%	1.8%	1.3%	2.1%	0.2%	1.1%	0.2%	21.1%	8.7%	6.5%	0.7%	0.0%	1.3%	3.7%
725	50	316	3.5%	36.8%	16.7%	2.5%	1.7%	2.9%	0.3%	1.6%	0.2%	14.7%	6.1%	4.0%	0.9%	0.1%	5.1%	2.9%
726	50	860	3.0%	31.7%	12.6%	1.1%	0.8%	1.3%	0.1%	0.7%	0.3%	27.2%	11.3%	6.5%	0.5%	0.0%	2.0%	0.8%
727	50	353	3.1%	32.1%	12.1%	0.8%	0.5%	0.9%	0.1%	0.5%	0.3%	29.8%	12.3%	7.1%	0.4%	0.0%	0.0%	0.0%
728	50	266	3.2%	33.2%	12.3%	0.5%	0.3%	0.6%	0.1%	0.3%	0.3%	29.1%	12.1%	7.1%	1.0%	0.0%	0.0%	0.0%
729	50	242	3.2%	33.4%	16.2%	3.0%	2.1%	3.5%	0.4%	1.9%	0.2%	18.2%	7.6%	5.3%	0.3%	0.0%	0.0%	4.8%
730	50	215	3.7%	38.4%	10.6%	0.9%	0.7%	1.1%	0.1%	0.6%	0.2%	23.4%	9.7%	8.1%	1.5%	0.0%	0.0%	1.1%
731	50	537	3.7%	38.9%	12.5%	0.6%	0.4%	0.7%	0.1%	0.4%	0.2%	22.7%	9.4%	7.1%	1.1%	0.0%	1.0%	0.9%
732	50	527	2.6%	26.9%	12.1%	2.7%	1.9%	3.2%	0.3%	1.7%	0.3%	25.8%	10.7%	6.7%	0.4%	0.0%	0.9%	3.8%
733	50	139	3.1%	32.3%	14.8%	0.1%	0.1%	0.2%	0.0%	0.1%	0.2%	22.4%	9.3%	7.0%	2.0%	0.0%	0.0%	8.3%
734	50	12	2.0%	20.6%	22.0%	0.7%	0.5%	0.8%	0.1%	0.5%	0.3%	33.8%	14.0%	4.4%	0.2%	0.0%	0.0%	0.0%
735	50	55	3.1%	32.1%	10.4%	0.7%	0.5%	0.8%	0.1%	0.4%	0.3%	30.9%	12.8%	7.3%	0.6%	0.0%	0.0%	0.0%

Traffic Flows and Breakdown by 16 Vehicle Classes (Year 2026)

Link No.	Speed Limit	Total Vehicle	19 - Motorcycles (MC)	01 - Private Cars (PC)	03 - Taxi	14 - Non-franchised Bus <=6.4t	15 - Non-franchised Bus 6.4-15t	16 - Non-franchised Bus >15t	12 - Private Light Bus <=3.5t	13 - Private Light Bus >3.5t	04 - Light Goods Vehicles <=2.5t	05 - Lt Goods Vehicles 2.5-3.5t	06 - Light Goods Vehicles >3.5t	07 - Heavy Goods Vehicles <=15t	08 - Heavy Goods Vehicles >15t	17 - Franchised Bus (SD)	18 - Franchised Bus (DD)	11 - Public Light Buses
	km/hr	1300-1400																
736	50	484	2.7%	28.5%	11.5%	1.8%	1.3%	2.1%	0.2%	1.1%	0.3%	29.6%	12.3%	6.2%	0.6%	0.0%	0.0%	1.8%
737	50	71	2.5%	26.5%	11.9%	0.1%	0.1%	0.2%	0.0%	0.1%	0.2%	22.5%	9.3%	7.8%	2.4%	0.0%	0.0%	16.3%
738	50	383	3.0%	31.9%	12.0%	1.9%	1.3%	2.2%	0.2%	1.2%	0.3%	26.8%	11.1%	5.3%	0.5%	0.0%	0.0%	2.2%
739	50	294	2.8%	28.9%	18.6%	1.4%	1.0%	1.6%	0.2%	0.9%	0.2%	21.8%	9.0%	4.4%	0.7%	0.0%	1.6%	6.8%
740	50	431	2.7%	28.1%	8.3%	1.1%	0.8%	1.3%	0.1%	0.7%	0.3%	32.5%	13.5%	4.3%	0.2%	0.0%	1.8%	4.2%
741	50	183	2.8%	29.7%	9.7%	0.9%	0.6%	1.1%	0.1%	0.6%	0.3%	28.9%	12.0%	5.1%	0.5%	0.0%	0.0%	7.7%
742	50	267	3.2%	33.1%	12.9%	1.6%	1.1%	1.9%	0.2%	1.0%	0.2%	14.6%	6.0%	3.2%	0.3%	0.1%	4.0%	16.6%
743	50	381	3.3%	34.6%	13.8%	2.3%	1.6%	2.7%	0.3%	1.5%	0.2%	15.3%	6.3%	3.2%	0.3%	0.1%	2.8%	11.7%
745	50	386	2.9%	30.8%	13.0%	1.5%	1.1%	1.8%	0.2%	1.0%	0.3%	27.0%	11.2%	4.8%	0.4%	0.0%	1.4%	2.8%
746	50	122	2.5%	26.4%	8.6%	2.6%	1.8%	3.0%	0.3%	1.6%	0.2%	20.5%	8.5%	3.4%	0.1%	0.1%	3.9%	16.5%
749	70	3927	3.6%	38.3%	9.2%	1.1%	0.8%	1.3%	0.1%	0.7%	0.2%	23.0%	9.5%	9.5%	0.8%	0.0%	1.2%	0.7%
750	70	4044	3.2%	33.6%	6.4%	1.5%	1.1%	1.8%	0.2%	1.0%	0.3%	29.5%	12.2%	7.1%	0.4%	0.0%	1.2%	0.6%
751	70	1243	3.1%	32.5%	11.9%	0.9%	0.6%	1.0%	0.1%	0.6%	0.3%	28.4%	11.8%	8.3%	0.5%	0.0%	0.0%	0.0%
752	70	1274	3.8%	40.2%	12.4%	0.9%	0.6%	1.0%	0.1%	0.6%	0.2%	22.9%	9.5%	6.1%	1.5%	0.0%	0.0%	0.0%
753	70	939	2.8%	29.7%	14.0%	0.8%	0.6%	1.0%	0.1%	0.5%	0.3%	27.2%	11.3%	8.9%	0.9%	0.0%	1.1%	0.8%
754	70	1165	4.0%	42.3%	10.8%	0.7%	0.5%	0.8%	0.1%	0.5%	0.2%	22.2%	9.2%	6.7%	0.8%	0.0%	1.0%	0.0%
755	70	477	2.5%	26.0%	10.7%	0.4%	0.3%	0.5%	0.1%	0.3%	0.3%	32.8%	13.6%	10.0%	1.0%	0.0%	0.1%	1.5%
756	70	382	4.0%	41.5%	8.6%	0.7%	0.5%	0.9%	0.1%	0.5%	0.2%	23.6%	9.8%	5.9%	0.7%	0.1%	3.0%	0.0%
757	50	545	4.0%	41.6%	10.9%	0.6%	0.4%	0.7%	0.1%	0.4%	0.2%	23.3%	9.6%	7.4%	0.9%	0.0%	0.0%	0.0%
759	50	617	3.4%	36.0%	16.2%	1.3%	0.9%	1.5%	0.2%	0.8%	0.2%	22.5%	9.3%	5.6%	0.4%	0.0%	0.0%	1.5%
760	50	467	4.4%	46.0%	15.2%	1.5%	1.1%	1.8%	0.2%	1.0%	0.2%	16.7%	6.9%	3.5%	0.1%	0.0%	0.5%	1.0%
761	50	628	3.2%	33.4%	13.0%	1.2%	0.9%	1.4%	0.2%	0.8%	0.3%	26.4%	10.9%	7.2%	0.4%	0.0%	0.0%	0.8%
777	70	1978	3.3%	34.3%	7.0%	1.4%	1.0%	1.6%	0.2%	0.9%	0.3%	25.5%	10.6%	11.4%	0.7%	0.0%	1.4%	0.6%
778	50	55	2.7%	27.9%	8.2%	0.3%	0.2%	0.4%	0.0%	0.2%	0.3%	30.5%	12.6%	14.9%	1.7%	0.0%	0.0%	0.0%
779	50	1819	3.9%	40.6%	12.0%	0.8%	0.6%	0.9%	0.1%	0.5%	0.2%	23.0%	9.5%	6.5%	1.3%	0.0%	0.0%	0.0%
780	50	1467	2.9%	30.8%	13.3%	1.0%	0.7%	1.1%	0.1%	0.6%	0.3%	28.0%	11.6%	8.4%	0.6%	0.0%	0.7%	0.0%
781	50	372	3.3%	34.8%	14.6%	1.6%	1.1%	1.8%	0.2%	1.0%	0.3%	25.1%	10.4%	5.5%	0.3%	0.0%	0.0%	0.0%
782	50	376	4.0%	42.0%	15.5%	0.3%	0.2%	0.4%	0.0%	0.2%	0.2%	22.7%	9.4%	4.6%	0.3%	0.0%	0.0%	0.0%
783	50	467	4.4%	46.0%	15.2%	1.5%	1.1%	1.8%	0.2%	1.0%	0.2%	16.7%	6.9%	3.5%	0.1%	0.0%	0.5%	1.0%
784	50	633	3.6%	37.6%	13.5%	0.5%	0.4%	0.6%	0.1%	0.3%	0.3%	24.9%	10.3%	6.7%	0.5%	0.0%	0.0%	0.8%
785	50	293	4.3%	45.5%	14.3%	2.1%	1.5%	2.5%	0.3%	1.3%	0.2%	15.7%	6.5%	3.3%	0.0%	0.0%	0.8%	1.7%
786	50	634	3.7%	38.3%	13.1%	0.7%	0.5%	0.8%	0.1%	0.4%	0.3%	24.5%	10.1%	6.4%	0.5%	0.0%	0.0%	0.8%
787	50	839	3.6%	38.0%	12.0%	0.8%	0.6%	1.0%	0.1%	0.5%	0.3%	25.0%	10.4%	6.5%	0.6%	0.0%	0.0%	0.6%
788	50	1301	3.7%	39.0%	11.2%	0.9%	0.6%	1.0%	0.1%	0.6%	0.2%	23.8%	9.9%	7.2%	1.7%	0.0%	0.0%	0.0%
789	50	1787	2.9%	30.2%	12.5%	1.0%	0.7%	1.2%	0.1%	0.7%	0.3%	28.6%	11.9%	8.5%	0.6%	0.0%	0.5%	0.3%
790	50	1377	3.5%	37.1%	10.9%	0.9%	0.7%	1.1%	0.1%	0.6%	0.3%	25.1%	10.4%	7.6%	1.6%	0.0%	0.0%	0.0%
791	50	1635	3.0%	31.1%	12.9%	0.9%	0.6%	1.0%	0.1%	0.5%	0.3%	28.0%	11.6%	8.5%	0.6%	0.0%	0.6%	0.3%
792	50	364	3.6%	38.1%	13.5%	0.6%	0.4%	0.7%	0.1%	0.4%	0.3%	25.5%	10.6%	6.0%	0.4%	0.0%	0.0%	0.0%
793	50	647	3.0%	31.8%	10.4%	1.0%	0.7%	1.2%	0.1%	0.6%	0.3%	28.5%	11.8%	8.8%	0.6%	0.0%	0.4%	0.8%
794	50	474	3.3%	34.8%	13.1%	0.4%	0.3%	0.5%	0.1%	0.3%	0.3%	26.6%	11.0%	6.1%	0.2%	0.0%	2.0%	1.0%
795	50	768	3.0%	31.2%	9.3%	1.0%	0.7%	1.2%	0.1%	0.6%	0.3%	30.3%	12.6%	8.3%	0.4%	0.0%	0.3%	0.6%
796	50	867	3.4%	35.4%	12.2%	0.3%	0.2%	0.4%	0.0%	0.2%	0.3%	26.7%	11.1%	6.8%	1.0%	0.0%	1.1%	0.8%
797	50	402	2.9%	30.4%	7.4%	1.0%	0.7%	1.2%	0.1%	0.6%	0.3%	32.7%	13.5%	7.2%	0.1%	0.0%	0.6%	1.2%
798	50	351	3.7%	39.2%	14.9%	0.7%	0.5%	0.8%	0.1%	0.4%	0.2%	23.0%	9.5%	5.3%	0.3%	0.0%	0.0%	1.4%
799	50	472	3.3%	34.3%	7.4%	1.2%	0.9%	1.4%	0.2%	0.8%	0.2%	22.5%	9.3%	8.8%	0.7%	0.1%	4.5%	4.4%
800	50	419	2.4%	25.5%	7.5%	1.1%	0.8%	1.3%	0.1%	0.7%	0.1%	14.2%	5.9%	4.3%	0.3%	0.7%	30.7%	4.1%
801	50	1446	3.2%	33.6%	9.1%	0.9%	0.6%	1.1%	0.1%	0.6%	0.3%	24.6%	10.2%	8.6%	1.4%	0.0%	1.9%	3.7%
802	50	1923	3.0%	31.7%	9.5%	0.8%	0.6%	0.9%	0.1%	0.5%	0.3%	26.6%	11.0%	9.0%	1.3%	0.0%	1.4%	3.2%
803	50	969	2.9%	30.0%	9.1%	1.0%	0.7%	1.2%	0.1%	0.6%	0.2%	20.9%	8.7%	4.2%	0.2%	0.4%	17.6%	2.3%
804	50	1286	3.2%	34.0%	9.1%	0.9%	0.6%	1.0%	0.1%	0.6%	0.3%	24.6%	10.2%	6.8%	1.7%	0.1%	3.0%	3.8%
805	50	1070	3.0%	31.7%	9.3%	0.2%	0.2%	0.3%	0.0%	0.2%	0.2%	20.4%	8.5%	7.9%	1.7%	0.3%	11.4%	4.8%
806	50	1668	3.4%	35.7%	9.0%	0.9%	0.6%	1.0%	0.1%	0.6%	0.3%	24.4%	10.1%	6.6%	1.4%	0.1%	3.0%	3.0%
807	50	1057	2.8%	29.4%	9.0%	0.6%	0.4%	0.7%	0.1%	0.4%	0.2%	23.8%	9.9%	5.1%	0.7%	0.3%	12.9%	3.7%
808	50	641	2.8%	28.9%	12.2%	1.0%	0.7%	1.1%	0.1%	0.6%	0.3%	28.9%	12.0%	10.6%	0.9%	0.0%	0.0%	0.0%
809	50	126	1.5%	15.9%	6.4%	0.2%	0.1%	0.2%	0.0%	0.1%	0.5%	46.4%	19.2%	9.0%	0.5%	0.0%	0.0%	0.0%
814	50	1299	3.3%	34.1%	10.9%	1.2%	0.8%	1.4%	0.1%	0.7%	0.3%	26.7%	11.0%	7.7%	1.8%	0.0%	0.0%	0.0%
815	50	944	3.3%	34.8%	13.4%	0.7%	0.5%	0.9%	0.1%	0.5%	0.3%	26.5%	11.0%	7.5%	0.5%	0.0%	0.0%	0.0%
816	50	1950	3.2%	33.6%	10.4%	1.4%	1.0%	1.6%	0.2%	0.9%	0.3%	27.6%	11.4%	7.1%	1.2%	0.0%	0.0%	0.1%
817	50	976	3.1%	33.0%	12.7%	1.1%	0.8%	1.3%	0.1%	0.7%	0.3%	27.2%	11.3%	7.7%	0.6%	0.0%	0.0%	0.0%
818	70	3182	3.8%	39.6%	9.2%	1.2%	0.8%	1.4%	0.1%	0.8%	0.2%	23.0%	9.5%	7.7%	0.8%	0.0%	1.2%	0.7%
819	70	2794	3.2%	34.0%	5.4%	1.9%	1.3%	2.2%	0.2%	1.2%	0.3%	30.3%	12.6%	4.7%	0.2%	0.0%	1.6%	0.7%
820	70	4198	3.6%	37.5%	8.5%	1.2%	0.8%	1.4%	0.2%	0.8%	0.3%	25.9%	10.7%	7.1%	0.7%	0.0%	1.0%	0.5%
821	70	3247	3.4%	35.7%	5.5%	1.7%	1.2%	2.0%	0.2%	1.1%	0.3%	29.7%	12.3%	4.6%	0.2%	0.0%	1.4%	0.6%
822	70	2267	3.3%	34.4%	5.1%	0.7%	0.5%	0.8%	0.1%	0.4%	0.3%	33.0%	13.7%	5.7%	0.3%	0.0%	0.8%	0.9%
823	70	1825	3.1%	32.0%	10.3%	1.1%	0.8%	1.3%	0.1%	0.7%	0.3%	27.3%	11.3%	8.7%	0.5%	0.0%	1.4%	1.1%
824	50	895	2.8%	29.7%	6.8%	1.6%	1.1%	1.9%	0.2%	1.0%	0.2%	22.4%	9.3%	6.4%	1.2%	0.1%	4.4%	10.9%
825	50	286	3.7%	38.6%	3.2%	2.0%	1.4%	2.3%	0.2%	1.3%	0.3%	24.4%	10.1%	5.4%	0.0%	0.0%	0.8%	6.4%
826	70	2373	4.0%	41.6%	7.1%	1.3%	0.9%	1.5%	0.2%	0.8%	0.3%	24.7%	10.3%	5.9%	0.8%	0.0%	0.7%	0.0%
827	70	980	3.7%	38.7%	6.6%	4.0%	2.9%	4.7%	0.5%	2.6%	0.2%	22.0%	9.1%	1.9%	0.0%	0.1%	2.8%	0.0%
828	50	271	3.9%	40.8%	10.5%	6.1%	4.3%	7.2%	0.8%	3.9%	0.1%	7.0%	2.9%	12.3%	0.1%	0.0%	0.0%	0.0%
829	50	111	5.9%	61.6%	7.6%	0.1%	0.0%	0.1%	0.0%	0.0%	0.1%	13.4%	5.5%	5.7%	0.0%	0.0%	0.0%	0.0%
830	50	665	2.7%	28.7%	5.9%	1.0%	0.7%	1.2%	0.1%	0.7%	0.2%	22.5%	9.3%	25.8%	1.0%	0.0%	0.0%	0.0%
831	50	355	2.1%	21.7%	4.1%	0.3%	0.2%	0.4%	0.0%	0.2%	0.4%	35.0%	14.5%	20.1%	1.0%	0.0%	0.0%	0.0%
832	50	201	3.7%	38.6%	4.7%	0.9%	0.6%	1.0%	0.1%	0.6%	0.3%	25.9%	10.7%	11.8%	1.1%	0.0%	0.0%	0.0%
833	50	610	3.3%	34.2%	6.0%	0.5%	0.3%	0.6%	0.1%	0.3%	0.3%	25.9%	10.7%	17.4%	0.4%	0.0%	0.0%	0.0%
834	50	780	3.9%	41.1%	19.7%	1.1%	0.8%	1.3%	0.1%	0.7%	0.2%	16.0%	6.7%	5.7%	0.4%	0.1%	2.2%	0.0%
835	50	444	4.2%	44.3%	17.0%	1.4%	1.0%	1.6%	0.2%	0.9%	0.2%	15.0%	6.2%	5.0%	0.3%	0.1%	2.8%	0.0%
836	50	716	2.4%	25.5%	7.4%	0.5%	0.4%	0.6%	0.1%	0.3%	0.2%	23.5%	9.7%	5.6%	0.9%	0.4%	16.9%	5.4%
837	50	488	3.3%	34.5%	13.3%	0.5%	0.3%	0.5%	0.1%	0.3%	0.3%	27.1%	11.2%	5.2%	0.1%	0.0%	2.0%	1.4%
838	50	322	3.2%	34.0%	7.6%	0.8%	0.6%	1.0%	0.1%	0.5%	0.3%	24.2%	10.0%	10.3%	0.9%	0.0%	1.1%	5.3%
839	50	1015	2.9%	30.4%	8.7%	0.3%	0.2%	0.4%	0.0%	0.2%	0.2%	21.1%	8.7%	7.7%	1.7%	0.3%	12.0%	5.0%
840	50	78	3.4%	35.8%	12.2%	0.7%	0.5%	0.8%	0.1%	0.4%	0.3%	26.3%	10.9%	8.6%	0.3%	0.0%	0.0%	0.0%
841	50	340	3.6%	37.7%	12.5%	0.7%	0.5%	0.8%	0.1%	0.4%	0.3%	24.5%	10.2%	4.1%	0.3%	0.1%	4.4%	0.0%
842	50	341	2.2%	23.2%	6.5%	1.2%	0.9%	1.5%	0.2%	0.8%	0.1%	11.5%	4.8%	3.3%	0.3%	0.9%	37.7%	5.0%
843	50	629	2.5%	25.8%	7.2%	1.1%	0.8%	1.3%	0.1%	0.7%	0.2%	19.0%	7.9%	4.2%	0.1%	0.6%	24.8%	3.6%
847	50	731	3.9%	40.6%	18.0%	1.2%	0.9%	1.4%	0.2%	0.8%	0.1%	11.6%	4.8%	4.2%	0.7%	0.1%	3.8%	7.8%
848	50	686	4.1%	42.8%	18.7%	1.3%	0.9%	1.5%	0.2%	0.8%	0.1%	12.8%	5.3%	4.2%	0.6%	0.0%	2.0%	4.4%
849	50	106	1.8%	19.2%	8.5%	0.2%	0.1%	0.2%	0.0%	0.1%	0.0%	4.5%	1.8%	1.1%	0.3%	0.1%	5.1%	56.9%
850	50	315	4.0%	42.4%	13.7%	0.7%	0.5%	0.8%	0.1%	0.4%	0.2%	15.5%	6.4%	5.5%	1.6%	0.0%	0.6%	7.7%
851	50	107	1.9%	19.4%	8.5%	0.2%	0.1%	0.2%	0.0%	0.1%	0.0%	4.5%	1.8%	1.1%	0.3%	0.1%	5.0%	56.6%
852	50	183	2.9%	30.5%	13.9%	0.8%	0.6%	1.0%	0.1%	0.5%	0.1%	12.9%	5.4%	5.3%	1.5%	0.0%	1.0%	23.4%
853	50	90	1.2%	12.5%	5.1%	0.1%	0.1%	0.2%	0.0%	0.1%	0.0%	4.6%	1.9%	0.7%	0.2%	0.1%	6.0%	67.2%
854	50	401	3.8%	39.8%	16.7%	1.3%	0.9%	1.5%	0.2%	0.8%	0.1%	13.2%	5.5%	4.4%	0.8%	0.0%	0.4%	10.6%
855	50	99	1.1%	11.5%	4.7%	0.1%	0.1%	0.2%	0.0%	0.1%	0.0%	4.2%	1.8%	0.6%	0.2%	0.1%	5.4%	69.9%
856	50	272	3.5%	36.7%	14.3%	1.1%	0.8%	1.3%	0.1%	0.7%	0.1%	12.9%	5.3%	5.8%	1.1%	0.0%	0.7%	15.7%
859	50	495	3.8%	40.0%	16.7%	1.5%	1.0%	1.7%	0.2%	0.9%	0.2%	18.2%	7.5%	6.8%	1.5%	0.0%	0.0%	0.0%
860	50	410	4.2%	44.3%	18.4%	0.8%	0.5%	0.9%	0.1%	0.5%	0.2%	18.8%	7.8%	3.3%	0.3%	0.0%	0.0%	0.0%
861	50	211	3.9%	41.1%	16.4%	1.0%	0.7%	1.1%	0.1%	0.6%	0.2%	21.3%	8.8%	4.3%	0.4%	0.0%	0.0%	0.0%
862	50	382	4.3%	45.3%	16.5%	0.6%	0.4%	0.7%	0.1%	0.4%	0.2%	19.6%	8.1%	3.4%	0.3%	0.0%	0.0%	0.0%
863	50	266	4.0%	42.0%	16.6%	0.9%	0.6%	1.0%	0.1%	0.6%	0.2%	20.7%	8.6%	4.3%	0.5%	0.0%	0.0%	0.0%
864	50	446	4.5%	46.7%	15.3%	0.6%	0.4%	0.7%	0.1%	0.4%	0.2%	19.3%	8.0%	3.4%	0.3%	0.0%	0.0%	0.0%
865	50	806	4.2%	43.7%	18.5%	0.7%	0.5%	0.9%	0.1%	0.5%	0.2%	18.9%	7.8%	3.6%	0.5%	0.0%	0.0%	0.0%
866	50	432	4.6%	48.4%	12.8%	0.6%	0.5%	0.8%	0.1%	0.4%	0.2%	19.9%	8.2%	3.3%	0.2%	0.0%	0.0%	0.0%
867	50	229	3.3%	34.3%	16.7%	2.1%	1.5%	2.5%	0.3%	1.4%	0.2%	17.0%	7.1%	10.8%	2.9%	0.0%	0.0%	0.0%
868	50	540	4.2%	44.5%	19.4%	0.7%	0.5%	0.8%	0.1%	0.4%	0.2%	18.0%	7.5%	3.3%	0.4%	0.0%	0.0%	0.0%

Traffic Flows and Breakdown by 16 Vehicle Classes (Year 2026)

Link No.	Speed Limit	Total Vehicle	19 - Motorcycles (MC)	01 - Private Cars (PC)	03 - Taxi	14 - Non-franchised Bus <=6.4t	15 - Non-franchised Bus 6.4-15t	16 - Non-franchised Bus >15t	12 - Private Light Bus <=3.5t	13 - Private Light Bus >3.5t	04 - Light Goods Vehicles <=2.5t	05 - Lt Goods Vehicles 2.5-3.5t	06 - Light Goods Vehicles >3.5t	07 - Heavy Goods Vehicles <=15t	08 - Heavy Goods Vehicles >15t	17 - Franchised Bus (SD)	18 - Franchised Bus (DD)	11 - Public Light Buses
	km/hr	1300-1400																
870	50	14	1.9%	19.8%	19.0%	4.1%	2.9%	4.8%	0.5%	2.6%	0.3%	29.2%	12.1%	2.6%	0.3%	0.0%	0.0%	0.0%
871	50	260	1.8%	18.5%	8.3%	0.4%	0.3%	0.4%	0.0%	0.2%	0.3%	30.2%	12.5%	13.2%	0.9%	0.3%	12.6%	0.0%
872	70	1541	3.8%	39.4%	5.2%	2.0%	1.4%	2.3%	0.2%	1.3%	0.2%	21.4%	8.9%	13.1%	0.1%	0.0%	0.8%	0.0%
873	70	1022	3.5%	36.5%	4.1%	1.3%	0.9%	1.6%	0.2%	0.8%	0.3%	25.5%	10.6%	13.4%	0.1%	0.0%	1.2%	0.0%
874	50	840	4.5%	47.6%	11.1%	1.1%	0.7%	1.2%	0.1%	0.7%	0.1%	12.9%	5.3%	4.6%	0.7%	0.0%	2.1%	7.1%
875	50	1215	2.9%	30.1%	6.7%	0.9%	0.6%	1.1%	0.1%	0.6%	0.2%	24.1%	10.0%	14.5%	1.9%	0.1%	3.4%	2.7%
876	50	30	0.8%	8.5%	9.1%	0.0%	0.0%	0.0%	0.0%	0.0%	0.1%	14.0%	5.8%	0.1%	0.0%	0.0%	0.0%	61.4%
877	50	48	3.1%	32.7%	10.9%	0.1%	0.1%	0.2%	0.0%	0.1%	0.1%	8.7%	3.6%	2.3%	0.1%	0.0%	0.0%	38.1%
878	50	47	3.1%	32.2%	10.6%	0.1%	0.1%	0.2%	0.0%	0.1%	0.1%	8.8%	3.7%	2.2%	0.1%	0.0%	0.0%	38.8%
879	50	30	0.8%	8.5%	9.1%	0.0%	0.0%	0.0%	0.0%	0.0%	0.1%	14.0%	5.8%	0.1%	0.0%	0.0%	0.0%	61.4%
882	50	531	3.3%	34.2%	16.8%	0.9%	0.6%	1.0%	0.1%	0.6%	0.2%	23.6%	9.8%	8.1%	0.9%	0.0%	0.0%	0.0%
883	50	588	2.8%	28.9%	14.5%	1.2%	0.9%	1.5%	0.2%	0.8%	0.3%	24.6%	10.2%	6.7%	0.9%	0.1%	6.0%	0.5%
884	50	590	2.8%	29.4%	14.7%	1.3%	0.9%	1.5%	0.2%	0.8%	0.2%	24.1%	10.0%	6.7%	0.9%	0.1%	6.0%	0.5%
885	50	592	2.8%	29.8%	14.9%	1.3%	0.9%	1.5%	0.2%	0.8%	0.2%	23.6%	9.8%	6.6%	0.9%	0.1%	5.9%	0.5%
886	50	595	2.9%	30.2%	15.2%	1.3%	0.9%	1.5%	0.2%	0.8%	0.2%	23.1%	9.6%	6.5%	1.0%	0.1%	5.9%	0.5%
887	50	597	2.9%	30.6%	15.4%	1.3%	1.0%	1.6%	0.2%	0.9%	0.2%	22.6%	9.4%	6.5%	1.0%	0.1%	5.9%	0.5%
888	50	600	3.0%	31.0%	15.6%	1.4%	1.0%	1.6%	0.2%	0.9%	0.2%	22.1%	9.2%	6.4%	1.0%	0.1%	5.9%	0.5%
889	50	602	3.0%	31.4%	15.9%	1.4%	1.0%	1.6%	0.2%	0.9%	0.2%	21.6%	9.0%	6.4%	1.0%	0.1%	5.8%	0.5%
890	50	604	3.0%	31.8%	16.1%	1.4%	1.0%	1.7%	0.2%	0.9%	0.2%	21.1%	8.8%	6.3%	1.0%	0.1%	5.8%	0.5%
891	50	607	3.1%	32.2%	16.3%	1.4%	1.0%	1.7%	0.2%	0.9%	0.2%	20.6%	8.6%	6.2%	1.1%	0.1%	5.8%	0.5%
892	50	609	3.1%	32.6%	16.5%	1.5%	1.0%	1.7%	0.2%	0.9%	0.2%	20.2%	8.4%	6.2%	1.1%	0.1%	5.8%	0.5%
893	50	612	3.1%	33.0%	16.8%	1.5%	1.1%	1.8%	0.2%	1.0%	0.2%	19.7%	8.2%	6.1%	1.1%	0.1%	5.7%	0.5%
894	50	614	3.2%	33.3%	17.0%	1.5%	1.1%	1.8%	0.2%	1.0%	0.2%	19.2%	8.0%	6.1%	1.1%	0.1%	5.7%	0.5%
895	50	13	1.8%	19.1%	20.4%	0.4%	0.3%	0.4%	0.0%	0.2%	0.3%	31.5%	13.1%	10.5%	1.9%	0.0%	0.0%	0.0%
896	50	13	1.8%	19.1%	20.4%	0.4%	0.3%	0.4%	0.0%	0.2%	0.3%	31.5%	13.1%	10.5%	1.9%	0.0%	0.0%	0.0%
897	50	18	3.3%	34.9%	15.2%	1.6%	1.1%	1.8%	0.2%	1.0%	0.3%	25.8%	10.7%	3.7%	0.3%	0.0%	0.0%	0.0%
898	50	18	3.3%	34.9%	15.2%	1.6%	1.1%	1.8%	0.2%	1.0%	0.3%	25.8%	10.7%	3.7%	0.3%	0.0%	0.0%	0.0%
899	50	13	1.8%	19.1%	20.4%	0.4%	0.3%	0.4%	0.0%	0.2%	0.3%	31.5%	13.1%	10.5%	1.9%	0.0%	0.0%	0.0%
900	50	13	1.8%	19.1%	20.4%	0.4%	0.3%	0.4%	0.0%	0.2%	0.3%	31.5%	13.1%	10.5%	1.9%	0.0%	0.0%	0.0%
901	50	24	2.5%	26.1%	12.0%	1.3%	0.9%	1.5%	0.2%	0.8%	0.3%	26.2%	10.9%	13.3%	4.2%	0.0%	0.0%	0.0%
902	50	24	2.5%	26.1%	12.0%	1.3%	0.9%	1.5%	0.2%	0.8%	0.3%	26.2%	10.9%	13.3%	4.2%	0.0%	0.0%	0.0%
903	50	13	1.8%	19.1%	20.4%	0.4%	0.3%	0.4%	0.0%	0.2%	0.3%	31.5%	13.1%	10.5%	1.9%	0.0%	0.0%	0.0%
904	50	13	1.8%	19.1%	20.4%	0.4%	0.3%	0.4%	0.0%	0.2%	0.3%	31.5%	13.1%	10.5%	1.9%	0.0%	0.0%	0.0%
905	50	24	2.5%	26.1%	12.0%	1.3%	0.9%	1.5%	0.2%	0.8%	0.3%	26.2%	10.9%	13.3%	4.2%	0.0%	0.0%	0.0%
906	50	662	2.7%	28.5%	11.4%	0.7%	0.5%	0.8%	0.1%	0.5%	0.2%	24.0%	9.9%	8.7%	1.9%	0.1%	5.1%	4.9%
907	50	645	2.7%	28.7%	11.5%	0.7%	0.5%	0.8%	0.1%	0.4%	0.2%	23.7%	9.8%	8.5%	1.8%	0.1%	5.3%	5.0%
908	50	627	2.8%	28.9%	11.6%	0.7%	0.5%	0.8%	0.1%	0.4%	0.2%	23.5%	9.7%	8.3%	1.8%	0.1%	5.4%	5.2%
909	50	610	2.8%	29.2%	11.7%	0.7%	0.5%	0.8%	0.1%	0.4%	0.2%	23.2%	9.6%	8.1%	1.7%	0.1%	5.6%	5.3%
910	50	592	2.8%	29.5%	11.9%	0.6%	0.5%	0.8%	0.1%	0.4%	0.2%	22.9%	9.5%	7.9%	1.6%	0.1%	5.7%	5.5%
911	50	575	2.8%	29.8%	12.0%	0.6%	0.4%	0.7%	0.1%	0.4%	0.2%	22.6%	9.4%	7.7%	1.5%	0.1%	5.9%	5.6%
912	50	557	2.9%	30.1%	12.1%	0.6%	0.4%	0.7%	0.1%	0.4%	0.2%	22.3%	9.2%	7.5%	1.4%	0.1%	6.1%	5.8%
913	50	540	2.9%	30.4%	12.3%	0.6%	0.4%	0.7%	0.1%	0.4%	0.2%	21.9%	9.1%	7.3%	1.3%	0.1%	6.3%	6.0%
914	50	523	2.9%	30.8%	12.4%	0.6%	0.4%	0.7%	0.1%	0.4%	0.2%	21.6%	8.9%	7.0%	1.2%	0.2%	6.5%	6.2%
915	50	505	3.0%	31.2%	12.6%	0.5%	0.4%	0.6%	0.1%	0.3%	0.2%	21.2%	8.8%	6.8%	1.1%	0.2%	6.7%	6.4%
916	50	488	3.0%	31.6%	12.8%	0.5%	0.4%	0.6%	0.1%	0.3%	0.2%	20.7%	8.6%	6.5%	0.9%	0.2%	7.0%	6.6%
917	50	470	3.1%	32.0%	13.0%	0.5%	0.3%	0.6%	0.1%	0.3%	0.2%	20.3%	8.4%	6.2%	0.8%	0.2%	7.2%	6.9%
918	50	554	3.3%	34.4%	13.6%	0.8%	0.5%	0.9%	0.1%	0.5%	0.2%	22.8%	9.4%	10.4%	1.5%	0.0%	0.0%	1.7%
919	50	11	2.1%	22.2%	23.8%	0.0%	0.0%	0.0%	0.0%	0.0%	0.4%	36.5%	15.1%	0.0%	0.0%	0.0%	0.0%	0.0%
920	50	590	3.3%	35.0%	13.6%	0.7%	0.5%	0.8%	0.1%	0.4%	0.3%	24.3%	10.1%	9.7%	1.2%	0.0%	0.0%	0.0%
921	50	36	1.4%	14.4%	7.6%	0.0%	0.0%	0.0%	0.0%	0.0%	0.1%	11.7%	4.8%	2.0%	0.0%	1.2%	49.9%	6.8%
922	50	195	2.9%	30.8%	9.5%	0.8%	0.6%	1.0%	0.1%	0.5%	0.2%	22.4%	9.3%	8.7%	0.3%	0.3%	12.6%	0.0%
923	50	11	2.1%	22.2%	23.8%	0.0%	0.0%	0.0%	0.0%	0.0%	0.4%	36.5%	15.1%	0.0%	0.0%	0.0%	0.0%	0.0%
924	50	11	2.1%	22.2%	23.8%	0.0%	0.0%	0.0%	0.0%	0.0%	0.4%	36.5%	15.1%	0.0%	0.0%	0.0%	0.0%	0.0%
925	50	11	2.1%	22.2%	23.8%	0.0%	0.0%	0.0%	0.0%	0.0%	0.4%	36.5%	15.1%	0.0%	0.0%	0.0%	0.0%	0.0%
926	50	11	2.1%	22.2%	23.8%	0.0%	0.0%	0.0%	0.0%	0.0%	0.4%	36.5%	15.1%	0.0%	0.0%	0.0%	0.0%	0.0%
927	50	155	3.5%	36.5%	17.4%	1.0%	0.7%	1.2%	0.1%	0.7%	0.1%	13.7%	5.7%	4.7%	0.5%	0.0%	0.0%	14.2%
928	50	44	1.6%	16.6%	6.2%	0.3%	0.2%	0.4%	0.0%	0.2%	0.1%	9.5%	3.9%	4.5%	1.1%	0.1%	5.4%	49.8%
929	50	249	3.6%	37.6%	15.9%	2.1%	1.5%	2.4%	0.3%	1.3%	0.2%	19.4%	8.1%	6.4%	1.2%	0.0%	0.0%	0.0%
930	50	146	2.9%	30.5%	11.1%	0.8%	0.6%	0.9%	0.1%	0.5%	0.3%	28.2%	11.7%	9.0%	1.8%	0.0%	0.0%	1.7%
931	50	121	3.7%	39.1%	16.7%	0.2%	0.1%	0.2%	0.0%	0.1%	0.2%	21.9%	9.1%	6.9%	1.6%	0.0%	0.0%	0.0%
932	50	77	2.6%	27.2%	9.1%	0.6%	0.4%	0.7%	0.1%	0.4%	0.3%	27.0%	11.2%	5.2%	0.3%	0.0%	0.0%	15.1%
933	50	172	2.6%	26.8%	13.0%	0.9%	0.6%	1.1%	0.1%	0.6%	0.3%	24.7%	10.2%	4.0%	0.2%	0.1%	3.5%	11.4%
934	50	95	3.7%	38.9%	12.4%	0.3%	0.2%	0.3%	0.0%	0.2%	0.2%	20.2%	8.4%	2.8%	0.1%	0.0%	0.0%	12.2%
935	50	83	1.6%	16.6%	7.5%	0.8%	0.6%	1.0%	0.1%	0.5%	0.3%	25.1%	10.4%	4.5%	0.1%	0.2%	7.2%	23.6%
936	50	304	2.6%	27.1%	18.1%	0.8%	0.6%	0.9%	0.1%	0.5%	0.2%	23.5%	9.8%	5.0%	0.9%	0.1%	2.2%	7.6%
937	50	504	2.8%	29.8%	10.2%	1.2%	0.8%	1.4%	0.1%	0.7%	0.3%	26.3%	10.9%	3.8%	0.2%	0.1%	3.0%	8.5%
938	50	266	2.8%	29.2%	18.0%	0.7%	0.5%	0.9%	0.1%	0.5%	0.3%	24.6%	10.2%	5.4%	0.9%	0.1%	2.5%	3.4%
939	50	532	2.8%	29.0%	10.3%	1.3%	0.9%	1.5%	0.2%	0.8%	0.3%	28.1%	11.7%	4.2%	0.2%	0.1%	3.9%	4.9%
940	50	578	3.0%	31.3%	10.1%	0.9%	0.6%	1.0%	0.1%	0.6%	0.3%	30.0%	12.4%	4.8%	0.3%	0.0%	1.3%	3.2%
941	50	472	2.7%	28.8%	8.7%	1.0%	0.7%	1.2%	0.1%	0.7%	0.3%	32.0%	13.2%	4.6%	0.2%	0.0%	1.6%	3.9%
942	50	82	2.1%	22.2%	11.1%	1.0%	0.7%	1.1%	0.1%	0.6%	0.4%	36.3%	15.0%	8.9%	0.5%	0.0%	0.0%	0.0%
943	50	211	4.2%	44.0%	12.2%	0.5%	0.3%	0.6%	0.1%	0.3%	0.2%	22.2%	9.2%	5.9%	0.4%	0.0%	0.0%	0.0%
944	50	245	3.7%	38.6%	12.3%	0.6%	0.4%	0.7%	0.1%	0.4%	0.2%	23.5%	9.8%	6.2%	0.4%	0.1%	2.2%	1.0%
945	50	337	2.0%	21.3%	8.8%	2.1%	1.5%	2.5%	0.3%	1.4%	0.3%	31.2%	12.9%	7.7%	0.7%	0.0%	1.4%	6.0%
946	50	85	2.6%	27.2%	14.7%	1.0%	0.7%	1.2%	0.1%	0.6%	0.3%	26.2%	10.8%	5.1%	0.1%	0.1%	6.3%	2.9%
947	50	305	2.3%	24.5%	9.3%	2.2%	1.6%	2.6%	0.3%	1.4%	0.3%	28.4%	11.7%	6.6%	0.6%	0.0%	1.6%	6.6%
948	50	15	2.0%	21.1%	18.6%	0.1%	0.0%	0.1%	0.0%	0.0%	0.3%	28.5%	11.8%	0.8%	0.0%	0.0%	0.0%	16.7%
949	50	23	1.1%	11.0%	11.8%	0.0%	0.0%	0.0%	0.0%	0.0%	0.2%	18.1%	7.5%	0.0%	0.0%	0.0%	0.0%	50.3%
950	50	15	2.0%	21.1%	18.6%	0.1%	0.0%	0.1%	0.0%	0.0%	0.3%	28.5%	11.8%	0.8%	0.0%	0.0%	0.0%	16.7%
951	50	23	1.1%	11.0%	11.8%	0.0%	0.0%	0.0%	0.0%	0.0%	0.2%	18.1%	7.5%	0.0%	0.0%	0.0%	0.0%	50.3%
952	50	15	2.0%	21.1%	18.6%	0.1%	0.0%	0.1%	0.0%	0.0%	0.3%	28.5%	11.8%	0.8%	0.0%	0.0%	0.0%	16.7%
953	50	23	1.1%	11.0%	11.8%	0.0%	0.0%	0.0%	0.0%	0.0%	0.2%	18.1%	7.5%	0.0%	0.0%	0.0%	0.0%	50.3%
954	50	15	2.0%	21.1%	18.6%	0.1%	0.0%	0.1%	0.0%	0.0%	0.3%	28.5%	11.8%	0.8%	0.0%	0.0%	0.0%	16.7%
955	50	23	1.1%	11.0%	11.8%	0.0%	0.0%	0.0%	0.0%	0.0%	0.2%	18.1%	7.5%	0.0%	0.0%	0.0%	0.0%	50.3%
956	50	15	2.0%	21.1%	18.6%	0.1%	0.0%	0.1%	0.0%	0.0%	0.3%	28.5%	11.8%	0.8%	0.0%	0.0%	0.0%	16.7%
957	50	23	1.1%	11.0%	11.8%	0.0%	0.0%	0.0%	0.0%	0.0%	0.2%	18.1%	7.5%	0.0%	0.0%	0.0%	0.0%	50.3%
958	50	11	2.1%	22.2%	23.8%	0.0%	0.0%	0.0%	0.0%	0.0%	0.4%	36.5%	15.1%	0.0%	0.0%	0.0%	0.0%	0.0%
959	50	11	2.1%	22.2%	23.8%	0.0%	0.0%	0.0%	0.0%	0.0%	0.4%	36.5%	15.1%	0.0%	0.0%	0.0%	0.0%	0.0%
960	50	86	0.3%	3.0%	3.2%	0.0%	0.0%	0.0%	0.0%	0.0%	0.1%	4.9%	2.0%	0.0%	0.0%	0.1%	6.2%	80.3%
961	50	139	3.1%	32.3%	12.1%	0.9%	0.7%	1.1%	0.1%	0.6%	0.1%	9.0%	3.7%	3.7%	0.6%	0.0%	1.3%	30.7%
962	50	11	2.1%	22.2%	23.8%	0.0%	0.0%	0.0%	0.0%	0.0%	0.4%	36.5%	15.1%	0.0%	0.0%	0.0%	0.0%	0.0%
963	50	11	2.1%	22.2%	23.8%	0.0%	0.0%	0.0%	0.0%	0.0%	0.4%	36.5%	15.1%	0.0%	0.0%	0.0%	0.0%	0.0%
964	50	11	2.1%	22.2%	23.8%	0.0%	0.0%	0.0%	0.0%	0.0%	0.4%	36.5%	15.1%	0.0%	0.0%	0.0%	0.0%	0.0%
965	50	11	2.1%	22.2%	23.8%	0.0%	0.0%	0.0%	0.0%	0.0%	0.4%	36.5%	15.1%	0.0%	0.0%	0.0%	0.0%	0.0%
966	50	25	4.3%	45.6%	19.7%	0.7%	0.5%	0.9%	0.1%	0.5%	0.2%	16.7%	6.9%	3.2%	0.7%	0.0%	0.0%	0.0%
968	50	86	0.3%	3.0%	3.2%	0.0%	0.0%	0.0%	0.0%	0.0%	0.1%	4.9%	2.0%	0.0%	0.0%	0.1%	6.2%	80.3%
969	50	139	3.1%	32.3%	12.1%	0.9%	0.7%	1.1%	0.1%	0.6%	0.1%	9.0%	3.7%	3.7%	0.6%	0.0%	1.3%	30.7%
970	50	86	0.3%	3.0%	3.2%	0.0%	0.0%	0.0%	0.0%	0.0%	0.1%	4.9%	2.0%	0.0%	0.0%	0.1%	6.2%	80.3%
971	50	139	3.1%	32.3%	12.1%	0.9%	0.7%	1.1%	0.1%	0.6%	0.1%	9.0%	3.7%	3.7%	0.6%	0.0%	1.3%	30.7%
972	50	86	0.3%	3.0%	3.2%	0.0%	0.0%	0.0%	0.0%	0.0%	0.1%	4.9%	2.0%	0.0%	0.0%	0.1%	6.2%	80.3%
973	50	139	3.1%	32.3%	12.1%	0.9%	0.7%	1.1%	0.1%	0.6%	0.1%	9.0%	3.7%	3.7%	0.6%	0.0%	1.3%	30.7%
974	50	86	0.3%	3.0%	3.2%	0.0%	0.0%	0.0%	0.0%	0.0%	0.1%	4.9%	2.0%	0.0%	0.0%	0.1%	6.2%	80.3%
975	50	139	3.1%	32.3%	12.1%	0.9%	0.7%	1.1%	0.1%	0.6%	0.1%	9.0%	3.7%	3.7%	0.6%	0.0%	1.3%	30.7%
976	50	11	2.1%	22.2%	23.8%	0.0%	0.0%	0.0%	0.0%	0.0%	0.4%	36.5%	15.1%	0.0%	0.0%	0.0%	0.0%	0.0%
977	50	11	2.1%	22.2%	23.8%	0.0%	0.0%	0.0%	0.0%	0.0%	0.4%	36.5%	15.1%	0.0%	0.0%	0.0%	0.0%	0.0%

Traffic Flows and Breakdown by 16 Vehicle Classes (Year 2026)

Link No.	Speed Limit	Total Vehicle	19 - Motorcycles (MC)	01 - Private Cars (PC)	03 - Taxi	14 - Non-franchised Bus <=6.4t	15 - Non-franchised Bus 6.4-15t	16 - Non-franchised Bus >15t	12 - Private Light Bus <=3.5t	13 - Private Light Bus >3.5t	04 - Light Goods Vehicles <=2.5t	05 - Lt Goods Vehicles 2.5-3.5t	06 - Light Goods Vehicles >3.5t	07 - Heavy Goods Vehicles <=15t	08 - Heavy Goods Vehicles >15t	17 - Franchised Bus (SD)	18 - Franchised Bus (DD)	11 - Public Light Buses
	km/hr	1300-1400																
978	50	11	2.1%	22.2%	23.8%	0.0%	0.0%	0.0%	0.0%	0.0%	0.4%	36.5%	15.1%	0.0%	0.0%	0.0%	0.0%	0.0%
979	50	11	2.1%	22.2%	23.8%	0.0%	0.0%	0.0%	0.0%	0.0%	0.4%	36.5%	15.1%	0.0%	0.0%	0.0%	0.0%	0.0%
980	50	11	2.1%	22.2%	23.8%	0.0%	0.0%	0.0%	0.0%	0.0%	0.4%	36.5%	15.1%	0.0%	0.0%	0.0%	0.0%	0.0%
981	50	11	2.1%	22.2%	23.8%	0.0%	0.0%	0.0%	0.0%	0.0%	0.4%	36.5%	15.1%	0.0%	0.0%	0.0%	0.0%	0.0%
982	50	174	3.0%	31.5%	11.2%	0.9%	0.6%	1.0%	0.1%	0.6%	0.1%	10.2%	4.2%	3.7%	0.5%	0.0%	1.0%	31.3%
983	50	174	3.0%	31.5%	11.2%	0.9%	0.6%	1.0%	0.1%	0.6%	0.1%	10.2%	4.2%	3.7%	0.5%	0.0%	1.0%	31.3%
984	50	155	3.5%	36.5%	17.4%	1.0%	0.7%	1.2%	0.1%	0.7%	0.1%	13.7%	5.7%	4.7%	0.5%	0.0%	0.0%	14.2%
985	50	44	1.6%	16.6%	6.2%	0.3%	0.2%	0.4%	0.0%	0.2%	0.1%	9.5%	3.9%	4.5%	1.1%	0.1%	5.4%	49.8%
986	70	340	3.7%	39.3%	28.5%	1.0%	0.7%	1.2%	0.1%	0.7%	0.1%	12.0%	5.0%	4.8%	1.0%	0.0%	1.8%	0.0%
987	70	444	3.6%	38.3%	25.8%	2.0%	1.4%	2.4%	0.3%	1.3%	0.1%	11.1%	4.6%	4.3%	1.0%	0.0%	1.3%	2.5%
988	70	800	3.8%	39.7%	15.1%	1.6%	1.1%	1.9%	0.2%	1.0%	0.2%	19.1%	7.9%	6.3%	0.4%	0.0%	0.0%	1.7%
989	70	696	3.9%	40.4%	14.9%	1.0%	0.7%	1.2%	0.1%	0.7%	0.2%	20.7%	8.6%	6.8%	0.4%	0.0%	0.0%	0.4%
990	50	104	3.3%	35.0%	16.8%	5.3%	3.8%	6.3%	0.7%	3.4%	0.1%	8.1%	3.4%	2.6%	0.7%	0.0%	0.0%	10.5%
992	70	3274	3.7%	38.7%	12.2%	0.7%	0.5%	0.8%	0.1%	0.4%	0.2%	20.1%	8.3%	6.0%	0.7%	0.1%	2.6%	4.9%
993	70	3825	2.8%	29.8%	15.3%	1.0%	0.7%	1.2%	0.1%	0.7%	0.2%	22.6%	9.4%	7.1%	0.8%	0.1%	3.1%	4.9%
994	50	725	4.3%	45.2%	18.6%	0.7%	0.5%	0.9%	0.1%	0.5%	0.2%	16.9%	7.0%	3.4%	0.4%	0.0%	1.0%	0.3%
995	50	162	4.8%	50.2%	18.1%	0.6%	0.4%	0.7%	0.1%	0.4%	0.2%	15.3%	6.3%	2.5%	0.2%	0.0%	0.0%	0.0%
996	50	487	3.5%	37.2%	13.3%	0.8%	0.6%	0.9%	0.1%	0.5%	0.2%	18.3%	7.6%	5.2%	1.1%	0.2%	6.7%	3.9%
998	50	337	4.1%	43.2%	11.5%	0.3%	0.2%	0.3%	0.0%	0.2%	0.2%	16.0%	6.6%	7.3%	0.6%	0.1%	3.9%	5.6%
999	50	130	3.5%	37.0%	7.9%	1.4%	1.0%	1.6%	0.2%	0.9%	0.2%	20.1%	8.3%	5.0%	0.2%	0.2%	8.7%	3.8%
1001	50	261	3.9%	40.6%	11.7%	0.6%	0.4%	0.7%	0.1%	0.4%	0.2%	14.6%	6.1%	7.6%	1.0%	0.0%	0.0%	12.4%
1002	50	155	3.2%	33.1%	9.0%	0.6%	0.5%	0.8%	0.1%	0.4%	0.2%	16.0%	6.6%	7.4%	1.4%	0.0%	0.0%	20.9%
1003	50	1167	3.0%	31.4%	6.9%	0.4%	0.3%	0.5%	0.1%	0.3%	0.3%	28.4%	11.8%	15.0%	0.5%	0.0%	0.0%	1.2%
1004	50	819	3.1%	32.7%	8.4%	0.8%	0.5%	0.9%	0.1%	0.5%	0.2%	23.1%	9.6%	19.4%	0.7%	0.0%	0.0%	0.0%
1006	70	3428	2.9%	30.7%	15.3%	1.0%	0.7%	1.1%	0.1%	0.6%	0.2%	21.8%	9.0%	6.9%	0.8%	0.1%	3.2%	5.5%
1007	70	3274	3.7%	38.7%	12.2%	0.7%	0.5%	0.8%	0.1%	0.4%	0.2%	20.1%	8.3%	6.0%	0.7%	0.1%	2.6%	4.9%
1008	50	86	4.3%	45.4%	21.4%	1.1%	0.8%	1.3%	0.1%	0.7%	0.2%	14.6%	6.0%	3.7%	0.2%	0.0%	0.0%	0.0%
1011	70	1884	3.6%	38.1%	6.7%	1.6%	1.2%	1.9%	0.2%	1.0%	0.2%	23.5%	9.7%	10.6%	0.1%	0.0%	1.5%	0.0%
1012	70	2082	3.3%	34.2%	5.3%	1.4%	1.0%	1.7%	0.2%	0.9%	0.3%	28.8%	12.0%	8.4%	0.2%	0.0%	1.7%	0.6%
1014	70	2484	2.8%	29.0%	17.8%	1.0%	0.7%	1.2%	0.1%	0.7%	0.2%	18.9%	7.8%	5.9%	1.1%	0.2%	6.7%	5.9%
1015	50	273	3.6%	38.1%	17.9%	1.1%	0.8%	1.3%	0.1%	0.7%	0.1%	13.7%	5.7%	2.5%	0.4%	0.3%	13.7%	0.0%
1016	50	317	3.1%	32.9%	11.5%	0.3%	0.2%	0.3%	0.0%	0.2%	0.3%	30.9%	12.8%	4.2%	0.2%	0.0%	0.8%	2.3%
1017	70	2612	3.4%	36.0%	13.6%	0.9%	0.6%	1.0%	0.1%	0.6%	0.2%	22.8%	9.5%	9.1%	1.1%	0.0%	0.9%	0.1%
1020	50	30	4.1%	43.2%	16.3%	0.8%	0.6%	0.9%	0.1%	0.5%	0.2%	18.5%	7.7%	6.7%	0.3%	0.0%	0.0%	0.0%
1021	50	29	3.6%	37.8%	18.9%	1.8%	1.2%	2.1%	0.2%	1.1%	0.2%	16.8%	7.0%	8.8%	0.4%	0.0%	0.0%	0.0%
3001	50	16	1.5%	16.2%	17.3%	0.0%	0.0%	0.0%	0.0%	0.0%	0.3%	26.6%	11.0%	0.0%	0.0%	0.0%	0.0%	27.2%
3002	50	16	1.5%	16.2%	17.3%	0.0%	0.0%	0.0%	0.0%	0.0%	0.3%	26.6%	11.0%	0.0%	0.0%	0.0%	0.0%	27.2%
3003	50	360	3.6%	37.3%	18.7%	1.7%	1.2%	2.0%	0.2%	1.1%	0.2%	17.3%	7.1%	9.1%	0.5%	0.0%	0.0%	0.0%
3004	50	427	4.1%	42.7%	16.1%	0.8%	0.5%	0.9%	0.1%	0.5%	0.2%	18.9%	7.8%	6.9%	0.4%	0.0%	0.0%	0.0%
3005	50	29	3.6%	37.8%	18.9%	1.8%	1.2%	2.1%	0.2%	1.1%	0.2%	16.8%	7.0%	8.8%	0.4%	0.0%	0.0%	0.0%
3006	50	30	4.1%	43.2%	16.3%	0.8%	0.6%	0.9%	0.1%	0.5%	0.2%	18.5%	7.7%	6.7%	0.3%	0.0%	0.0%	0.0%
3007	50	34	3.1%	33.0%	16.5%	1.5%	1.1%	1.8%	0.2%	1.0%	0.2%	14.7%	6.1%	7.7%	0.4%	0.0%	0.0%	12.7%
3008	50	34	3.1%	33.0%	16.5%	1.5%	1.1%	1.8%	0.2%	1.0%	0.2%	14.7%	6.1%	7.7%	0.4%	0.0%	0.0%	12.7%
3009	50	16	1.5%	16.2%	17.3%	0.0%	0.0%	0.0%	0.0%	0.0%	0.3%	26.6%	11.0%	0.0%	0.0%	0.0%	0.0%	27.2%
3010	50	11	2.1%	22.2%	23.8%	0.0%	0.0%	0.0%	0.0%	0.0%	0.4%	36.5%	15.1%	0.0%	0.0%	0.0%	0.0%	0.0%
3011	50	34	3.6%	37.8%	14.3%	0.7%	0.5%	0.8%	0.1%	0.4%	0.2%	16.2%	6.7%	5.9%	0.3%	0.0%	0.0%	12.5%
3012	50	393	3.5%	37.0%	18.5%	1.7%	1.2%	2.0%	0.2%	1.1%	0.2%	17.0%	7.1%	9.0%	0.4%	0.0%	0.0%	1.1%
3013	50	461	4.0%	42.4%	16.0%	0.8%	0.5%	0.9%	0.1%	0.5%	0.2%	18.7%	7.8%	6.8%	0.3%	0.0%	0.0%	0.9%
3014	50	165	4.0%	41.9%	21.0%	2.0%	1.4%	2.3%	0.2%	1.3%	0.1%	13.1%	5.4%	6.9%	0.3%	0.0%	0.0%	0.0%
3015	50	177	4.6%	48.0%	18.1%	0.9%	0.6%	1.0%	0.1%	0.6%	0.2%	14.5%	6.0%	5.3%	0.3%	0.0%	0.0%	0.0%
3016	50	122	4.7%	48.9%	18.4%	0.9%	0.6%	1.0%	0.1%	0.6%	0.1%	13.7%	5.7%	5.0%	0.3%	0.0%	0.0%	0.0%
3017	50	114	4.1%	42.6%	21.3%	2.0%	1.4%	2.3%	0.2%	1.3%	0.1%	12.6%	5.2%	6.6%	0.3%	0.0%	0.0%	0.0%
3018	50	810	3.9%	40.8%	19.6%	1.7%	1.2%	2.0%	0.2%	1.1%	0.2%	14.7%	6.1%	7.5%	0.4%	0.0%	0.0%	0.5%
3019	50	897	4.3%	45.4%	17.3%	0.9%	0.6%	1.0%	0.1%	0.6%	0.2%	16.2%	6.7%	5.9%	0.3%	0.0%	0.0%	0.5%
3020	50	47	5.1%	53.1%	20.0%	1.0%	0.7%	1.1%	0.1%	0.6%	0.1%	10.1%	4.2%	3.7%	0.2%	0.0%	0.0%	0.0%
3021	50	35	4.2%	44.4%	22.2%	2.1%	1.5%	2.4%	0.3%	1.3%	0.1%	11.8%	4.9%	4.6%	0.2%	0.0%	0.0%	0.0%
3022	50	802	3.9%	40.5%	19.7%	1.8%	1.2%	2.1%	0.2%	1.1%	0.2%	14.7%	6.1%	7.6%	0.4%	0.0%	0.0%	0.5%
3023	50	910	4.4%	45.8%	17.3%	0.8%	0.6%	1.0%	0.1%	0.5%	0.2%	16.1%	6.7%	5.9%	0.3%	0.0%	0.0%	0.5%
3024	50	56	4.1%	43.1%	21.6%	2.0%	1.4%	2.4%	0.3%	1.3%	0.1%	12.1%	5.0%	6.3%	0.3%	0.0%	0.0%	0.0%
3025	50	72	4.8%	49.9%	18.8%	0.9%	0.6%	1.1%	0.1%	0.6%	0.1%	12.9%	5.3%	4.7%	0.2%	0.0%	0.0%	0.0%
3026	50	786	3.8%	39.9%	19.9%	1.9%	1.3%	2.2%	0.2%	1.2%	0.2%	14.7%	6.1%	7.7%	0.4%	0.0%	0.0%	0.5%
3027	50	910	4.4%	45.8%	17.3%	0.8%	0.6%	1.0%	0.1%	0.5%	0.2%	16.1%	6.7%	5.9%	0.3%	0.0%	0.0%	0.5%
3028	50	668	3.9%	40.8%	14.8%	1.6%	1.1%	1.9%	0.2%	1.0%	0.2%	17.4%	7.2%	8.8%	0.5%	0.0%	0.0%	0.6%
3029	50	785	4.5%	47.0%	16.1%	1.1%	0.8%	1.3%	0.1%	0.7%	0.2%	15.0%	6.2%	6.0%	0.4%	0.0%	0.0%	0.5%
3030	50	822	4.5%	47.1%	23.0%	1.6%	1.1%	1.9%	0.2%	1.0%	0.1%	10.7%	4.4%	4.2%	0.2%	0.0%	0.0%	0.0%
3031	50	829	4.5%	47.5%	19.5%	1.0%	0.7%	1.2%	0.1%	0.6%	0.1%	14.1%	5.8%	4.7%	0.2%	0.0%	0.0%	0.0%
3032	50	807	4.4%	46.7%	23.2%	1.7%	1.2%	2.0%	0.2%	1.1%	0.1%	10.6%	4.4%	4.3%	0.2%	0.0%	0.0%	0.0%
3033	50	841	4.6%	47.8%	19.3%	0.9%	0.7%	1.1%	0.1%	0.6%	0.1%	14.1%	5.8%	4.6%	0.2%	0.0%	0.0%	0.0%
3034	50	405	4.0%	42.4%	30.7%	2.0%	1.4%	2.4%	0.3%	1.3%	0.1%	8.6%	3.6%	3.1%	0.1%	0.0%	0.0%	0.0%
3035	50	451	4.4%	45.7%	22.4%	0.5%	0.3%	0.6%	0.1%	0.3%	0.2%	15.4%	6.4%	3.7%	0.1%	0.0%	0.0%	0.0%
3036	50	668	3.9%	40.8%	14.8%	1.6%	1.1%	1.9%	0.2%	1.0%	0.2%	17.4%	7.2%	8.8%	0.5%	0.0%	0.0%	0.6%
3037	50	793	4.5%	47.3%	16.1%	1.1%	0.8%	1.3%	0.1%	0.7%	0.2%	15.0%	6.2%	5.9%	0.3%	0.0%	0.0%	0.5%
3038	50	668	3.9%	40.8%	14.8%	1.6%	1.1%	1.9%	0.2%	1.0%	0.2%	17.4%	7.2%	8.8%	0.5%	0.0%	0.0%	0.6%
3039	50	793	4.5%	47.3%	16.1%	1.1%	0.8%	1.3%	0.1%	0.7%	0.2%	15.0%	6.2%	5.9%	0.3%	0.0%	0.0%	0.5%
3040	50	768	4.6%	48.3%	16.5%	1.1%	0.8%	1.3%	0.1%	0.7%	0.2%	15.6%	6.5%	3.7%	0.1%	0.0%	0.0%	0.6%
3041	50	726	4.2%	43.8%	14.2%	0.8%	0.6%	0.9%	0.1%	0.5%	0.2%	19.4%	8.1%	6.1%	0.5%	0.0%	0.0%	0.6%
3042	50	183	4.1%	42.9%	17.1%	0.7%	0.5%	0.9%	0.1%	0.5%	0.2%	20.9%	8.7%	3.2%	0.2%	0.0%	0.0%	0.0%
3043	50	186	4.1%	42.8%	17.5%	0.7%	0.5%	0.9%	0.1%	0.5%	0.2%	20.7%	8.6%	3.2%	0.2%	0.0%	0.0%	0.0%
3044	50	625	4.2%	43.6%	13.0%	0.8%	0.6%	1.0%	0.1%	0.5%	0.2%	19.9%	8.3%	6.5%	0.5%	0.0%	0.0%	0.7%
3045	50	670	4.6%	48.6%	15.9%	1.2%	0.8%	1.4%	0.2%	0.8%	0.2%	15.5%	6.4%	3.7%	0.1%	0.0%	0.0%	0.6%
3046	50	29	5.1%	53.6%	16.3%	0.6%	0.4%	0.7%	0.1%	0.4%	0.2%	14.6%	6.0%	1.8%	0.2%	0.0%	0.0%	0.0%
3047	50	36	4.9%	51.9%	21.1%	0.7%	0.5%	0.8%	0.1%	0.4%	0.1%	12.4%	5.1%	1.8%	0.1%	0.0%	0.0%	0.0%
3048	80	838	5.2%	54.2%	3.9%	0.5%	0.4%	0.6%	0.1%	0.3%	0.2%	20.5%	8.5%	5.2%	0.4%	0.0%	0.0%	0.0%
3049	80	1021	3.8%	40.3%	7.4%	0.5%	0.4%	0.6%	0.1%	0.3%	0.2%	18.6%	7.7%	19.5%	0.7%	0.0%	0.0%	0.0%
3050	50	157	4.4%	45.9%	18.5%	1.3%	0.9%	1.5%	0.2%	0.8%	0.2%	16.7%	6.9%	2.5%	0.2%	0.0%	0.0%	0.0%
3052	50	707	4.3%	45.5%	13.6%	0.7%	0.5%	0.9%	0.1%	0.5%	0.2%	18.8%	7.8%	6.0%	0.5%	0.0%	0.0%	0.6%
3053	50	827	4.6%	48.1%	16.4%	1.2%	0.9%	1.4%	0.2%	0.8%	0.2%	15.7%	6.5%	3.5%	0.1%	0.0%	0.0%	0.5%
3055	50	145	4.5%	47.5%	18.1%	0.6%	0.4%	0.7%	0.1%	0.4%	0.2%	17.3%	7.2%	2.7%	0.2%	0.0%	0.0%	0.0%
3056	70	1962	3.2%	33.0%	7.4%	1.6%	1.1%	1.8%	0.2%	1.0%	0.3%	30.1%	12.5%	5.7%	0.6%	0.0%	0.7%	0.7%
3057	50	527	4.4%	46.2%	10.7%	0.9%	0.6%	1.0%	0.1%	0.6%	0.2%	19.6%	8.1%	4.8%	0.2%	0.0%	0.5%	2.1%
3058	50	343	4.4%	45.7%	16.0%	1.2%	0.8%	1.4%	0.1%	0.7%	0.2%	15.3%	6.3%	4.0%	0.6%	0.0%	0.7%	2.7%
3059	50	617	3.4%	36.0%	16.2%	1.3%	0.9%	1.5%	0.2%	0.8%	0.2%	22.5%	9.3%	5.6%	0.4%	0.0%	0.0%	1.5%
3060	70	1305	3.6%	37.2%	8.1%	1.4%	1.0%	1.6%	0.2%	0.9%	0.3%	26.9%	11.1%	6.2%	0.5%	0.0%	0.9%	0.2%
3061	70	2082	3.3%	34.2%	5.3%	1.4%	1.0%	1.7%	0.2%	0.9%	0.3%	28.8%	12.0%	8.4%	0.2%	0.0%	1.7%	0.6%
3062	70	3400	3.5%	37.0%	9.0%	1.1%	0.8%	1.3%	0.1%	0.7%	0.2%	23.5%	9.7%	10.2%	0.9%	0.0%	1.3%	0.4%
3063	50	656	2.4%	24.7%	6.1%	2.0%	1.4%	2.3%	0.3%	1.3%	0.4%	36.6%	15.2%	4.7%	0.7%	0.0%	0.4%	1.7%
3064	70	1165	4.0%	42.3%	10.8%	0.7%	0.5%	0.8%	0.1%	0.5%	0.2%	22.2%	9.2%	6.7%	0.8%	0.0%	1.0%	0.0%
3065	70	939	2.8%	29.7%	14.0%	0.8%	0.6%	1.0%	0.1%	0.5%	0.3%	27.2%	11.3%	8.9%	0.9%	0.0%	1.1%	0.8%
3066	70	1422	3.9%	40.8%	11.8%	0.8%	0.5%	0.9%	0.1%	0.5%	0.2%	20.8%	8.6%	8.6%	1.2%	0.0%	1.1%	0.2%
3067	50	999	3.0%	31.9%	9.5%	1.7%	1.2%	2.0%	0.2%	1.1%	0.3%	29.3%	12.1%	4.5%	0.7%	0.0%	0.5%	2.0%
3068	50	1144	3.9%	40.7%	13.7%	1.1%	0.8%	1.3%	0.1%	0.7%	0.2%	21.2%	8.8%	5.2%	0.3%	0.0%	0.2%	1.8%
3069	50	912	3.3%	34.4%	15.6%	1.5%	1.0%	1.7%	0.2%	0.9%	0.2%	20.1%	8.3%	6.0%	0.6%	0.0%	1.2%	4.9%
3072	70	2082	3.3%	34.2%	5.3%	1.4%	1.0%	1.7%	0.2%	0.9%	0.3%	28.8%	12.0%	8.4%	0.2%	0.0%	1.7%	0.6%
3073	70	1978	3.3%	34.3%	7.0%	1.4%	1.0%	1.6%	0.2%	0.9%	0.3%	25.5%	10.6%	11.4%	0.7%	0.0%	1.4%	0.6%
3074	50	595	3.9%	41.4%	16.5%	1.5%	1.1%	1.8%	0.2%	1.0%	0.2%	17.7%	7.3%	7.0%	0.4%	0.0%	0.0%	0.0%

Traffic Flows and Breakdown by 16 Vehicle Classes (Year 2026)

Link No.	Speed Limit	Total Vehicle	19 - Motorcycles (MC)	01 - Private Cars (PC)	03 - Taxi	14 - Non-franchised Bus <=6.4t	15 - Non-franchised Bus 6.4-15t	16 - Non-franchised Bus >15t	12 - Private Light Bus <=3.5t	13 - Private Light Bus >3.5t	04 - Light Goods Vehicles <=2.5t	05 - Lt Goods Vehicles 2.5-3.5t	06 - Light Goods Vehicles >3.5t	07 - Heavy Goods Vehicles <=15t	08 - Heavy Goods Vehicles >15t	17 - Franchised Bus (SD)	18 - Franchised Bus (DD)	11 - Public Light Buses
	km/hr	1300-1400																
3075	50	598	3.8%	40.1%	17.2%	1.4%	1.0%	1.6%	0.2%	0.9%	0.2%	18.1%	7.5%	7.5%	0.6%	0.0%	0.0%	0.0%
3076	50	531	3.3%	34.2%	16.8%	0.9%	0.6%	1.0%	0.1%	0.6%	0.2%	23.6%	9.8%	8.1%	0.9%	0.0%	0.0%	0.0%
3077	80	1433	4.7%	48.9%	9.1%	0.9%	0.7%	1.1%	0.1%	0.6%	0.2%	19.3%	8.0%	6.0%	0.4%	0.0%	0.0%	0.0%
3078	80	1613	3.8%	40.2%	11.0%	0.8%	0.6%	1.0%	0.1%	0.5%	0.2%	18.4%	7.6%	15.1%	0.7%	0.0%	0.0%	0.0%
3081	50	38	1.3%	13.2%	7.2%	0.7%	0.5%	0.8%	0.1%	0.4%	0.5%	46.0%	19.1%	9.3%	0.9%	0.0%	0.0%	0.0%
3082	50	263	3.0%	31.9%	25.7%	0.9%	0.7%	1.1%	0.1%	0.6%	0.2%	22.0%	9.1%	3.9%	0.7%	0.0%	0.0%	0.0%
3084	70	2831	3.3%	35.1%	14.5%	0.9%	0.6%	1.0%	0.1%	0.6%	0.2%	23.2%	9.6%	8.8%	1.1%	0.0%	0.8%	0.1%
3086	70	1044	3.1%	32.4%	4.5%	0.7%	0.5%	0.8%	0.1%	0.4%	0.3%	33.1%	13.7%	9.5%	0.9%	0.0%	0.0%	0.0%
3088	50	16	1.5%	16.2%	17.3%	0.0%	0.0%	0.0%	0.0%	0.0%	0.3%	26.6%	11.0%	0.0%	0.0%	0.0%	0.0%	27.2%
3089	50	29	3.6%	37.8%	18.9%	1.8%	1.2%	2.1%	0.2%	1.1%	0.2%	16.8%	7.0%	8.8%	0.4%	0.0%	0.0%	0.0%
4001	50	975	3.2%	33.4%	10.8%	0.8%	0.6%	0.9%	0.1%	0.5%	0.3%	28.1%	11.6%	6.7%	1.3%	0.0%	0.0%	1.6%
4002	50	364	4.5%	47.7%	12.3%	0.8%	0.6%	0.9%	0.1%	0.5%	0.2%	19.0%	7.9%	5.1%	0.4%	0.0%	0.0%	0.0%
4003	50	816	4.2%	43.9%	20.2%	1.3%	0.9%	1.6%	0.2%	0.9%	0.1%	13.0%	5.4%	3.9%	0.6%	0.1%	2.6%	1.0%
4004	70	5186	3.4%	35.4%	11.5%	0.6%	0.4%	0.7%	0.1%	0.4%	0.2%	21.3%	8.8%	7.7%	1.9%	0.1%	3.9%	3.9%
4005	70	4960	3.0%	31.8%	12.1%	0.9%	0.6%	1.1%	0.1%	0.6%	0.2%	23.1%	9.6%	7.6%	0.9%	0.1%	4.0%	4.2%
4006	70	2676	3.9%	40.9%	14.3%	0.5%	0.4%	0.6%	0.1%	0.3%	0.1%	13.9%	5.8%	6.1%	0.5%	0.2%	6.9%	5.5%
4007	80	666	4.8%	50.2%	9.1%	0.6%	0.4%	0.7%	0.1%	0.4%	0.1%	9.8%	4.1%	19.1%	0.6%	0.0%	0.0%	0.0%
4008	50	1006	3.8%	40.2%	19.5%	1.0%	0.7%	1.2%	0.1%	0.7%	0.2%	15.2%	6.3%	4.2%	1.1%	0.0%	2.1%	3.6%
4009	50	802	3.5%	37.2%	18.4%	0.9%	0.6%	1.0%	0.1%	0.6%	0.2%	14.6%	6.0%	4.0%	1.0%	0.1%	3.7%	8.2%
4010	50	324	4.4%	45.7%	17.4%	0.8%	0.5%	0.9%	0.1%	0.5%	0.2%	18.5%	7.7%	3.1%	0.3%	0.0%	0.0%	0.0%
4011	50	278	4.5%	47.1%	17.8%	0.8%	0.5%	0.9%	0.1%	0.5%	0.2%	17.3%	7.2%	2.9%	0.3%	0.0%	0.0%	0.0%
4012	50	28	4.5%	47.1%	17.8%	0.8%	0.5%	0.9%	0.1%	0.5%	0.2%	17.3%	7.2%	2.9%	0.3%	0.0%	0.0%	0.0%
4014	70	1493	3.1%	32.2%	21.2%	0.7%	0.5%	0.9%	0.1%	0.5%	0.2%	21.3%	8.8%	6.9%	1.6%	0.0%	2.0%	0.0%
4015	70	647	4.3%	44.9%	13.8%	1.8%	1.2%	2.1%	0.2%	1.1%	0.2%	18.5%	7.7%	3.9%	0.1%	0.0%	0.0%	0.4%
4016	70	977	3.9%	40.5%	14.1%	1.7%	1.2%	2.1%	0.2%	1.1%	0.2%	20.3%	8.4%	5.7%	0.2%	0.0%	0.0%	0.2%
4018	70	1153	2.9%	30.1%	19.1%	0.7%	0.5%	0.8%	0.1%	0.4%	0.2%	24.0%	10.0%	7.5%	1.7%	0.0%	2.0%	0.0%
4019	50	1359	2.8%	29.6%	8.1%	0.4%	0.3%	0.5%	0.1%	0.3%	0.3%	29.8%	12.4%	12.9%	0.5%	0.0%	0.0%	2.1%
4021	50	387	5.5%	57.8%	16.8%	0.6%	0.4%	0.7%	0.1%	0.4%	0.1%	5.8%	2.4%	2.3%	0.3%	0.1%	2.2%	4.7%
4022	50	26	0.9%	9.7%	10.4%	0.0%	0.0%	0.0%	0.0%	0.0%	0.2%	16.0%	6.6%	0.0%	0.0%	0.0%	0.0%	56.1%
4023	50	26	0.9%	9.7%	10.4%	0.0%	0.0%	0.0%	0.0%	0.0%	0.2%	16.0%	6.6%	0.0%	0.0%	0.0%	0.0%	56.1%
4024	50	141	4.9%	51.9%	19.6%	0.7%	0.5%	0.9%	0.1%	0.5%	0.1%	10.7%	4.4%	2.7%	0.3%	0.0%	0.0%	2.6%
4025	50	137	3.8%	39.4%	13.1%	0.4%	0.3%	0.4%	0.0%	0.2%	0.2%	15.9%	6.6%	8.0%	1.1%	0.0%	0.0%	10.7%
4026	50	317	2.4%	24.9%	7.3%	0.9%	0.7%	1.1%	0.1%	0.6%	0.4%	34.8%	14.4%	11.3%	1.0%	0.0%	0.0%	0.0%
4027	80	3094	3.7%	38.4%	10.7%	1.0%	0.7%	1.2%	0.1%	0.7%	0.2%	20.8%	8.6%	13.1%	0.7%	0.0%	0.0%	0.0%
4028	50	61	3.7%	38.4%	10.7%	1.0%	0.7%	1.2%	0.1%	0.7%	0.2%	20.8%	8.6%	13.1%	0.7%	0.0%	0.0%	0.0%
4029	50	138	3.4%	35.7%	21.6%	0.8%	0.6%	1.0%	0.1%	0.5%	0.1%	10.5%	4.4%	2.9%	0.7%	0.4%	17.3%	0.0%
4030	50	1029	3.4%	35.2%	13.5%	0.6%	0.4%	0.7%	0.1%	0.4%	0.2%	15.8%	6.5%	4.0%	0.9%	0.1%	4.6%	13.6%
4031	50	92	5.1%	54.0%	13.6%	0.6%	0.4%	0.7%	0.1%	0.4%	0.2%	15.1%	6.2%	3.4%	0.2%	0.0%	0.0%	0.0%
4032	70	3775	3.7%	39.1%	13.6%	0.7%	0.5%	0.8%	0.1%	0.4%	0.2%	19.6%	8.1%	5.8%	0.7%	0.1%	2.5%	4.3%
4033	70	1406	3.2%	33.4%	5.5%	0.8%	0.6%	0.9%	0.1%	0.5%	0.3%	31.3%	13.0%	9.5%	0.9%	0.0%	0.0%	0.0%
4034	70	438	3.3%	34.9%	14.1%	1.7%	1.2%	2.0%	0.2%	1.1%	0.2%	22.4%	9.3%	8.8%	0.5%	0.0%	0.0%	0.0%
4035	70	1085	3.9%	40.9%	13.9%	1.8%	1.2%	2.1%	0.2%	1.1%	0.2%	20.1%	8.3%	5.9%	0.3%	0.0%	0.0%	0.2%
4036	70	1691	3.5%	37.2%	8.1%	1.1%	0.8%	1.3%	0.1%	0.7%	0.3%	27.5%	11.4%	7.3%	0.6%	0.0%	0.0%	0.1%
4037	70	2492	3.8%	40.0%	9.3%	1.0%	0.7%	1.2%	0.1%	0.6%	0.3%	24.7%	10.2%	6.4%	0.6%	0.0%	0.9%	0.1%
5137	50	714	3.0%	31.5%	7.9%	0.6%	0.4%	0.7%	0.1%	0.4%	0.3%	29.6%	12.3%	12.7%	0.5%	0.0%	0.0%	0.0%
5138	50	525	2.9%	30.0%	9.1%	0.5%	0.3%	0.6%	0.1%	0.3%	0.3%	29.5%	12.2%	12.7%	0.6%	0.0%	0.0%	0.9%
5143	50	239	3.1%	32.5%	8.8%	0.9%	0.6%	1.0%	0.1%	0.6%	0.3%	26.9%	11.1%	12.7%	1.2%	0.0%	0.2%	0.0%
5144	50	111	3.4%	35.8%	12.1%	1.6%	1.1%	1.9%	0.2%	1.0%	0.2%	19.2%	8.0%	9.3%	1.8%	0.0%	0.0%	4.4%
5145	50	602	2.6%	27.3%	7.9%	0.3%	0.2%	0.4%	0.0%	0.2%	0.3%	31.6%	13.1%	14.3%	0.8%	0.0%	0.1%	0.8%
5146	50	663	2.8%	29.2%	7.3%	0.5%	0.3%	0.6%	0.1%	0.3%	0.3%	30.8%	12.8%	13.6%	0.7%	0.0%	0.0%	0.7%
5189	50	355	2.1%	21.7%	4.1%	0.3%	0.2%	0.4%	0.0%	0.2%	0.4%	35.0%	14.5%	20.1%	1.0%	0.0%	0.0%	0.0%
5190	50	201	3.7%	38.6%	4.7%	0.9%	0.6%	1.0%	0.1%	0.6%	0.3%	25.9%	10.7%	11.8%	1.1%	0.0%	0.0%	0.0%
5191	50	382	4.5%	46.9%	9.6%	4.4%	3.1%	5.1%	0.6%	2.8%	0.1%	8.9%	3.7%	10.4%	0.1%	0.0%	0.0%	0.0%
5192	50	312	4.5%	46.8%	5.7%	0.6%	0.4%	0.7%	0.1%	0.4%	0.2%	21.4%	8.9%	9.6%	0.7%	0.0%	0.0%	0.0%
5193	50	665	2.7%	28.7%	5.9%	1.0%	0.7%	1.2%	0.1%	0.7%	0.2%	22.5%	9.3%	25.8%	1.0%	0.0%	0.0%	0.0%
5194	50	610	3.3%	34.2%	6.0%	0.5%	0.3%	0.6%	0.1%	0.3%	0.3%	25.9%	10.7%	17.4%	0.4%	0.0%	0.0%	0.0%
5195	80	666	4.8%	50.2%	9.1%	0.6%	0.4%	0.7%	0.1%	0.4%	0.1%	9.8%	4.1%	19.1%	0.6%	0.0%	0.0%	0.0%
5196	80	525	5.6%	58.7%	2.7%	0.5%	0.4%	0.6%	0.1%	0.3%	0.2%	19.9%	8.2%	2.6%	0.2%	0.0%	0.0%	0.0%
5197	80	1602	3.8%	39.7%	8.0%	1.7%	1.2%	2.0%	0.2%	1.1%	0.2%	14.6%	6.1%	20.7%	0.7%	0.0%	0.0%	0.0%
5198	80	1135	4.3%	45.5%	4.5%	0.5%	0.4%	0.6%	0.1%	0.3%	0.2%	23.1%	9.6%	10.6%	0.3%	0.0%	0.0%	0.0%
5199	50	702	2.9%	30.1%	5.8%	1.0%	0.7%	1.2%	0.1%	0.6%	0.2%	22.6%	9.4%	24.3%	1.1%	0.0%	0.0%	0.0%
5200	50	164	3.3%	34.9%	4.6%	1.0%	0.7%	1.1%	0.1%	0.6%	0.3%	26.4%	10.9%	14.9%	1.0%	0.0%	0.0%	0.0%
5201	50	622	3.2%	34.0%	5.6%	0.5%	0.3%	0.6%	0.1%	0.3%	0.3%	26.4%	10.9%	17.4%	0.5%	0.0%	0.0%	0.0%
5202	50	343	2.1%	21.7%	4.9%	0.3%	0.2%	0.4%	0.0%	0.2%	0.4%	34.5%	14.3%	20.2%	0.8%	0.0%	0.0%	0.0%
5224	50	271	3.9%	40.8%	10.5%	6.1%	4.3%	7.2%	0.8%	3.9%	0.1%	7.0%	2.9%	12.3%	0.1%	0.0%	0.0%	0.0%
5225	50	936	3.1%	32.2%	7.2%	2.5%	1.8%	2.9%	0.3%	1.6%	0.2%	18.0%	7.5%	21.9%	0.8%	0.0%	0.0%	0.0%
5226	50	111	5.9%	61.6%	7.6%	0.1%	0.0%	0.1%	0.0%	0.0%	0.1%	13.4%	5.5%	5.7%	0.0%	0.0%	0.0%	0.0%
5245	80	209	5.7%	59.6%	1.3%	2.5%	1.8%	3.0%	0.3%	1.6%	0.0%	4.1%	1.7%	18.2%	0.1%	0.0%	0.0%	0.0%
5254	50	146	2.6%	27.0%	7.3%	0.5%	0.4%	0.6%	0.1%	0.3%	0.3%	30.9%	12.8%	15.4%	1.4%	0.0%	0.4%	0.0%
5256	70	2433	3.1%	32.1%	8.7%	5.0%	3.5%	5.8%	0.6%	3.2%	0.2%	21.4%	8.9%	4.0%	0.0%	0.1%	2.8%	0.7%
5257	70	2339	4.0%	42.4%	1.5%	2.4%	1.7%	2.8%	0.3%	1.6%	0.3%	25.2%	10.4%	4.6%	0.1%	0.0%	1.8%	0.8%
5262	50	476	3.5%	36.5%	9.8%	0.5%	0.4%	0.6%	0.1%	0.4%	0.3%	25.4%	10.5%	8.5%	0.5%	0.0%	0.1%	2.9%
5263	50	540	2.7%	28.5%	8.5%	0.3%	0.2%	0.4%	0.0%	0.2%	0.3%	30.8%	12.8%	12.2%	0.4%	0.0%	0.0%	2.6%
5264	50	702	2.9%	30.1%	5.8%	1.0%	0.7%	1.2%	0.1%	0.6%	0.2%	22.6%	9.4%	24.3%	1.1%	0.0%	0.0%	0.0%
6252	50	5069	3.0%	31.7%	8.9%	0.9%	0.6%	1.0%	0.1%	0.6%	0.3%	24.2%	10.0%	6.7%	1.0%	0.2%	7.6%	3.2%
8033	70	338	3.5%	37.0%	2.8%	1.2%	0.8%	1.4%	0.1%	0.7%	0.2%	17.0%	7.1%	9.5%	0.2%	0.4%	18.0%	0.0%
8340	50	691	4.2%	44.2%	17.2%	1.8%	1.3%	2.1%	0.2%	1.2%	0.2%	15.8%	6.5%	4.4%	0.1%	0.0%	0.4%	0.4%
9098	70	1249	3.6%	38.0%	4.2%	1.4%	1.0%	1.7%	0.2%	0.9%	0.3%	25.6%	10.6%	10.2%	0.0%	0.1%	2.2%	0.0%
9112	70	643	3.9%	40.9%	2.6%	1.4%	1.0%	1.7%	0.2%	0.9%	0.2%	22.4%	9.3%	13.5%	0.1%	0.0%	1.9%	0.0%
9205	50	48	4.0%	42.2%	21.1%	2.0%	1.4%	2.3%	0.2%	1.3%	0.1%	12.9%	5.3%	6.8%	0.3%	0.0%	0.0%	0.0%
9206	50	60	4.7%	49.0%	18.5%	0.9%	0.6%	1.0%	0.1%	0.6%	0.1%	13.6%	5.7%	5.0%	0.3%	0.0%	0.0%	0.0%
9301	50	565	3.7%	39.1%	44.6%	1.3%	0.9%	1.5%	0.2%	0.8%	0.0%	4.4%	1.8%	1.6%	0.0%	0.0%	0.0%	0.0%
9302	50	298	4.2%	44.0%	44.2%	0.7%	0.5%	0.8%	0.1%	0.4%	0.0%	2.8%	1.2%	1.1%	0.1%	0.0%	0.0%	0.0%
9303	50	280	4.1%	43.0%	26.0%	0.3%	0.2%	0.3%	0.0%	0.2%	0.2%	16.1%	6.7%	2.9%	0.0%	0.0%	0.0%	0.0%
9304	50	171	4.8%	50.2%	16.6%	0.8%	0.6%	1.0%	0.1%	0.5%	0.1%	14.2%	5.9%	5.1%	0.2%	0.0%	0.0%	0.0%

Traffic Flows and Breakdown by 16 Vehicle Classes (Year 2026)

Link No.	Speed Limit	Total Vehicle	19 - Motorcycles (MC)	01 - Private Cars (PC)	03 - Taxi	14 - Non-franchised Bus <=6.4t	15 - Non-franchised Bus 6.4-15t	16 - Non-franchised Bus >15t	12 - Private Light Bus <=3.5t	13 - Private Light Bus >3.5t	04 - Light Goods Vehicles <=2.5t	05 - Lt Goods Vehicles 2.5-3.5t	06 - Light Goods Vehicles >3.5t	07 - Heavy Goods Vehicles <=15t	08 - Heavy Goods Vehicles >15t	17 - Franchised Bus (SD)	18 - Franchised Bus (DD)	11 - Public Light Buses
	km/hr	1400-1500																
1	50	126	4.6%	48.7%	18.4%	0.2%	0.2%	0.3%	0.0%	0.1%	0.2%	14.7%	6.1%	5.8%	0.8%	0.0%	0.0%	0.0%
2	50	527	3.9%	41.3%	14.0%	1.1%	0.8%	1.3%	0.1%	0.7%	0.2%	18.4%	7.6%	8.8%	1.8%	0.0%	0.0%	0.0%
3	70	1588	3.0%	31.9%	13.4%	1.0%	0.7%	1.2%	0.1%	0.7%	0.3%	24.3%	10.1%	10.1%	0.9%	0.0%	0.0%	2.3%
4	70	1921	3.4%	35.4%	16.7%	0.5%	0.4%	0.6%	0.1%	0.3%	0.2%	20.6%	8.5%	6.7%	1.2%	0.0%	0.0%	5.3%
5	50	113	6.2%	65.5%	13.6%	0.3%	0.2%	0.4%	0.0%	0.2%	0.1%	7.4%	3.1%	2.5%	0.5%	0.0%	0.0%	0.0%
6	50	82	3.0%	31.4%	20.5%	1.5%	1.0%	1.7%	0.2%	1.0%	0.2%	17.6%	7.3%	7.6%	2.2%	0.1%	4.7%	0.0%
7	50	936	2.4%	25.1%	12.8%	1.0%	0.7%	1.2%	0.1%	0.7%	0.3%	25.8%	10.7%	6.4%	1.2%	0.2%	7.4%	4.0%
8	50	553	2.9%	30.4%	10.8%	0.7%	0.5%	0.8%	0.1%	0.5%	0.2%	15.7%	6.5%	9.0%	2.7%	0.2%	10.7%	8.2%
9	50	72	4.3%	45.1%	16.3%	0.1%	0.1%	0.1%	0.0%	0.0%	0.2%	20.0%	8.3%	5.2%	0.3%	0.0%	0.0%	0.0%
10	50	107	4.2%	44.5%	13.6%	1.7%	1.2%	2.0%	0.2%	1.1%	0.2%	14.8%	6.1%	4.5%	1.0%	0.1%	4.7%	0.0%
11	50	509	2.7%	28.8%	11.8%	0.7%	0.5%	0.8%	0.1%	0.4%	0.2%	20.9%	8.7%	5.7%	0.9%	0.2%	10.2%	7.3%
12	50	429	2.9%	30.9%	13.9%	0.5%	0.3%	0.5%	0.1%	0.3%	0.2%	15.5%	6.4%	5.7%	2.2%	0.3%	14.4%	5.9%
13	50	133	3.9%	40.9%	15.3%	0.8%	0.5%	0.9%	0.1%	0.5%	0.2%	18.9%	7.8%	4.6%	0.7%	0.0%	0.0%	4.9%
14	50	318	2.5%	26.6%	13.9%	0.4%	0.3%	0.5%	0.1%	0.3%	0.2%	23.8%	9.9%	8.4%	1.9%	0.1%	4.2%	6.7%
15	50	743	4.0%	42.0%	21.6%	0.7%	0.5%	0.8%	0.1%	0.4%	0.2%	15.2%	6.3%	4.1%	1.2%	0.0%	0.0%	2.9%
16	50	78	4.1%	42.9%	15.6%	0.8%	0.6%	0.9%	0.1%	0.5%	0.2%	18.7%	7.8%	6.8%	1.0%	0.0%	0.0%	0.0%
17	50	131	4.6%	48.8%	18.2%	0.5%	0.3%	0.5%	0.1%	0.3%	0.2%	16.0%	6.6%	3.3%	0.7%	0.0%	0.0%	0.0%
18	50	291	3.5%	36.5%	16.5%	0.6%	0.4%	0.7%	0.1%	0.4%	0.2%	22.8%	9.5%	5.4%	1.2%	0.0%	0.0%	2.2%
19	50	68	4.5%	47.4%	18.5%	0.7%	0.5%	0.8%	0.1%	0.4%	0.2%	14.5%	6.0%	5.6%	1.0%	0.0%	0.0%	0.0%
20	50	14	1.9%	20.3%	21.8%	0.1%	0.1%	0.2%	0.0%	0.1%	0.4%	36.4%	15.1%	2.8%	0.8%	0.0%	0.0%	0.0%
21	50	241	2.5%	26.5%	13.9%	0.3%	0.2%	0.4%	0.0%	0.2%	0.2%	21.8%	9.0%	7.9%	2.2%	0.1%	5.5%	8.9%
22	50	526	3.9%	40.4%	21.7%	0.8%	0.5%	0.9%	0.1%	0.5%	0.2%	15.6%	6.5%	3.9%	1.1%	0.0%	0.0%	4.1%
23	50	258	3.3%	34.9%	13.1%	0.7%	0.5%	0.8%	0.1%	0.4%	0.2%	20.8%	8.6%	5.0%	1.0%	0.1%	5.2%	5.3%
24	50	80	2.6%	26.8%	8.6%	0.4%	0.3%	0.4%	0.0%	0.2%	0.3%	28.7%	11.9%	12.9%	2.1%	0.0%	0.0%	4.9%
25	50	100	2.9%	29.9%	9.6%	0.3%	0.2%	0.4%	0.0%	0.2%	0.3%	30.9%	12.8%	10.4%	2.0%	0.0%	0.0%	0.0%
26	50	46	3.9%	40.4%	16.0%	0.7%	0.5%	0.8%	0.1%	0.4%	0.2%	20.5%	8.5%	6.8%	1.4%	0.0%	0.0%	0.0%
27	50	382	2.7%	28.6%	14.2%	0.9%	0.7%	1.1%	0.1%	0.6%	0.3%	26.9%	11.2%	8.4%	1.7%	0.0%	0.0%	2.6%
28	50	196	3.2%	33.7%	14.9%	0.8%	0.6%	1.0%	0.1%	0.5%	0.3%	26.7%	11.1%	6.2%	0.9%	0.0%	0.0%	0.0%
29	50	172	3.0%	31.1%	16.2%	1.1%	0.8%	1.3%	0.1%	0.7%	0.2%	22.8%	9.4%	10.1%	2.9%	0.0%	0.0%	0.0%
30	50	225	3.3%	34.4%	14.3%	0.4%	0.3%	0.5%	0.1%	0.3%	0.2%	23.9%	9.9%	11.3%	1.2%	0.0%	0.0%	0.0%
31	50	369	3.3%	34.8%	15.2%	0.4%	0.3%	0.5%	0.0%	0.3%	0.3%	24.8%	10.3%	8.4%	1.5%	0.0%	0.0%	0.0%
32	50	323	2.8%	29.0%	14.6%	0.8%	0.6%	1.0%	0.1%	0.5%	0.1%	14.0%	5.8%	5.5%	1.4%	0.3%	14.8%	8.7%
33	50	822	2.8%	29.9%	12.4%	0.5%	0.4%	0.6%	0.1%	0.3%	0.2%	21.3%	8.8%	6.3%	1.6%	0.2%	9.6%	5.1%
34	50	794	3.1%	32.2%	13.2%	0.4%	0.3%	0.5%	0.1%	0.3%	0.3%	26.3%	10.9%	9.4%	1.3%	0.0%	0.0%	1.9%
35	50	243	2.7%	27.9%	14.1%	1.0%	0.7%	1.2%	0.1%	0.7%	0.1%	9.7%	4.0%	1.9%	0.2%	0.6%	24.8%	10.2%
36	50	945	3.2%	33.7%	13.8%	0.5%	0.3%	0.6%	0.1%	0.3%	0.2%	20.2%	8.4%	6.6%	1.3%	0.2%	7.5%	3.3%
37	50	542	3.8%	40.0%	19.9%	1.4%	1.0%	1.6%	0.2%	0.9%	0.1%	13.7%	5.7%	4.2%	0.6%	0.0%	0.0%	7.0%
38	50	207	3.7%	38.7%	27.9%	2.2%	1.5%	2.6%	0.3%	1.4%	0.1%	12.1%	5.0%	3.6%	0.8%	0.0%	0.0%	0.0%
39	50	692	4.4%	46.4%	9.5%	0.5%	0.4%	0.6%	0.1%	0.3%	0.2%	22.0%	9.1%	4.5%	0.4%	0.0%	1.5%	0.0%
40	50	548	4.6%	48.8%	22.8%	1.8%	1.2%	2.1%	0.2%	1.1%	0.1%	10.3%	4.3%	2.6%	0.1%	0.0%	0.0%	0.0%
41	50	888	2.9%	30.6%	17.6%	0.9%	0.7%	1.1%	0.1%	0.6%	0.2%	22.0%	9.1%	8.2%	1.3%	0.1%	4.2%	0.4%
53	50	597	3.4%	36.1%	36.8%	0.7%	0.5%	0.8%	0.1%	0.5%	0.1%	11.6%	4.8%	4.2%	0.4%	0.0%	0.0%	0.0%
54	50	617	4.0%	42.2%	18.4%	1.3%	0.9%	1.5%	0.2%	0.8%	0.2%	16.5%	6.8%	6.3%	0.8%	0.0%	0.0%	0.0%
55	50	617	4.0%	42.2%	18.4%	1.3%	0.9%	1.5%	0.2%	0.8%	0.2%	16.5%	6.8%	6.3%	0.8%	0.0%	0.0%	0.0%
56	50	959	2.7%	28.2%	13.9%	1.7%	1.2%	2.0%	0.2%	1.1%	0.2%	22.6%	9.3%	13.4%	3.6%	0.0%	0.0%	0.0%
57	50	1868	3.5%	36.6%	22.3%	0.5%	0.4%	0.6%	0.1%	0.3%	0.2%	20.1%	8.3%	6.2%	0.6%	0.0%	0.0%	0.3%
58	50	14	2.0%	20.5%	21.9%	0.1%	0.1%	0.1%	0.0%	0.1%	0.4%	36.6%	15.2%	2.7%	0.4%	0.0%	0.0%	0.0%
59	50	84	4.8%	50.6%	19.8%	0.4%	0.3%	0.5%	0.1%	0.3%	0.1%	13.1%	5.4%	4.0%	0.5%	0.0%	0.0%	0.0%
60	50	539	2.7%	28.0%	10.0%	0.6%	0.5%	0.7%	0.1%	0.4%	0.3%	26.6%	11.0%	10.2%	1.3%	0.2%	7.0%	0.6%
61	50	437	2.8%	28.9%	11.5%	0.8%	0.5%	0.9%	0.1%	0.5%	0.2%	24.0%	9.9%	9.2%	1.2%	0.2%	8.6%	0.7%
62	50	410	2.7%	28.8%	12.0%	0.8%	0.6%	1.0%	0.1%	0.5%	0.2%	23.3%	9.6%	8.9%	1.2%	0.2%	9.2%	0.8%
63	50	430	2.8%	29.3%	12.1%	0.8%	0.6%	1.0%	0.1%	0.5%	0.2%	23.1%	9.6%	9.0%	1.2%	0.2%	8.7%	0.8%
64	50	13	2.0%	21.2%	22.7%	0.0%	0.0%	0.0%	0.0%	0.0%	0.4%	38.0%	15.7%	0.0%	0.0%	0.0%	0.0%	0.0%
65	50	20	3.7%	38.8%	16.3%	0.7%	0.5%	0.8%	0.1%	0.4%	0.3%	24.2%	10.0%	3.9%	0.3%	0.0%	0.0%	0.0%
66	50	152	3.7%	38.5%	12.8%	0.3%	0.2%	0.4%	0.0%	0.2%	0.2%	16.9%	7.0%	8.5%	1.1%	0.0%	0.0%	10.2%
67	50	127	3.4%	35.8%	12.0%	0.6%	0.4%	0.7%	0.1%	0.4%	0.1%	6.6%	2.7%	2.8%	0.1%	0.7%	28.5%	5.1%
68	50	115	2.1%	22.1%	9.8%	0.6%	0.4%	0.7%	0.1%	0.4%	0.1%	5.2%	2.1%	2.2%	0.6%	0.7%	31.6%	21.5%
69	50	135	2.0%	21.3%	9.7%	0.6%	0.4%	0.7%	0.1%	0.4%	0.1%	7.7%	3.2%	2.6%	0.6%	0.6%	26.8%	23.1%
70	50	214	2.6%	27.8%	10.4%	0.7%	0.5%	0.8%	0.1%	0.4%	0.1%	13.5%	5.6%	3.4%	0.6%	0.4%	17.0%	16.1%
71	50	75	3.3%	34.9%	9.9%	0.2%	0.1%	0.2%	0.0%	0.1%	0.3%	24.2%	10.0%	14.7%	2.0%	0.0%	0.0%	0.0%
72	50	13	2.0%	21.2%	22.7%	0.0%	0.0%	0.0%	0.0%	0.0%	0.4%	38.0%	15.7%	0.0%	0.0%	0.0%	0.0%	0.0%
73	50	64	3.5%	36.4%	15.9%	0.7%	0.5%	0.8%	0.1%	0.4%	0.2%	20.7%	8.6%	5.2%	0.9%	0.0%	0.0%	6.1%
74	50	166	3.1%	32.2%	12.7%	0.4%	0.3%	0.5%	0.1%	0.3%	0.3%	27.6%	11.4%	10.4%	0.8%	0.0%	0.0%	0.0%
75	50	13	2.0%	21.2%	22.7%	0.0%	0.0%	0.0%	0.0%	0.0%	0.4%	38.0%	15.7%	0.0%	0.0%	0.0%	0.0%	0.0%
76	50	1221	2.7%	27.9%	13.3%	0.8%	0.6%	1.0%	0.1%	0.5%	0.2%	23.0%	9.5%	5.9%	1.0%	0.2%	8.1%	5.0%
77	50	596	3.1%	32.1%	11.2%	0.7%	0.5%	0.9%	0.1%	0.5%	0.2%	15.5%	6.4%	8.6%	2.6%	0.2%	9.9%	7.6%
78	50	205	3.2%	33.1%	15.9%	0.9%	0.6%	1.0%	0.1%	0.5%	0.2%	23.6%	9.8%	8.7%	2.4%	0.0%	0.0%	0.0%
79	50	20	1.4%	14.3%	14.6%	0.1%	0.1%	0.1%	0.0%	0.1%	0.3%	24.4%	10.1%	6.8%	2.2%	0.0%	0.0%	25.6%
80	50	226	4.1%	43.4%	13.8%	2.0%	1.4%	2.3%	0.2%	1.3%	0.2%	16.9%	7.0%	7.0%	0.4%	0.0%	0.0%	0.0%
81	50	416	3.5%	36.7%	16.8%	0.5%	0.4%	0.6%	0.1%	0.3%	0.2%	22.8%	9.5%	7.0%	1.7%	0.0%	0.0%	0.0%
82	50	124	4.3%	45.0%	15.1%	0.3%	0.2%	0.4%	0.0%	0.2%	0.2%	18.1%	7.5%	7.1%	1.5%	0.0%	0.0%	0.0%
83	50	299	3.5%	36.7%	16.3%	1.0%	0.7%	1.2%	0.1%	0.6%	0.2%	22.0%	9.1%	6.8%	1.6%	0.0%	0.0%	0.0%
84	50	471	3.4%	35.6%	13.3%	0.5%	0.3%	0.6%	0.1%	0.3%	0.2%	23.5%	9.7%	6.7%	1.2%	0.0%	1.6%	2.9%
85	50	536	3.8%	39.7%	20.3%	0.9%	0.6%	1.1%	0.1%	0.6%	0.2%	16.5%	6.8%	4.6%	0.8%	0.0%	1.4%	2.5%
86	50	15	2.1%	22.2%	19.2%	0.7%	0.5%	0.9%	0.1%	0.5%	0.3%	32.2%	13.3%	6.2%	1.8%	0.0%	0.0%	0.0%
87	50	761	3.9%	40.8%	17.8%	0.5%	0.4%	0.6%	0.1%	0.3%	0.2%	19.6%	8.1%	5.9%	1.2%	0.0%	0.0%	0.5%
88	50	602	4.0%	41.9%	16.0%	0.8%	0.6%	0.9%	0.1%	0.5%	0.2%	19.0%	7.9%	5.6%	1.0%	0.0%	0.0%	1.5%
89	50	1682	3.0%	31.3%	18.2%	0.7%	0.5%	0.8%	0.1%	0.5%	0.2%	19.6%	8.1%	4.5%	0.7%	0.1%	2.7%	9.0%
90	50	1375	4.6%	48.6%	24.1%	0.7%	0.5%	0.9%	0.1%	0.5%	0.1%	10.0%	4.1%	2.8%	0.6%	0.0%	2.0%	0.3%
91	50	665	3.8%	39.5%	21.3%	0.5%	0.3%	0.5%	0.1%	0.3%	0.2%	15.9%	6.6%	4.0%	0.9%	0.0%	0.0%	6.1%
92	50	227	4.6%	48.4%	24.2%	0.7%	0.5%	0.8%	0.1%	0.4%	0.1%	9.5%	3.9%	4.0%	1.0%	0.0%	0.0%	1.7%
93	50	17	2.1%	22.1%	17.9%	0.8%	0.6%	1.0%	0.1%	0.5%	0.3%	29.9%	12.4%	9.2%	3.1%	0.0%	0.0%	0.0%
94	50	13	2.0%	21.2%	22.7%	0.0%	0.0%	0.0%	0.0%	0.0%	0.4%	38.0%	15.7%	0.0%	0.0%	0.0%	0.0%	0.0%
95	50	367	3.0%	31.9%	13.9%	0.8%	0.5%	0.9%	0.1%	0.5%	0.2%	14.9%	6.2%	2.8%	0.3%	0.3%	14.7%	8.9%
96	50	1292	3.0%	31.4%	16.4%	0.6%	0.4%	0.7%	0.1%	0.4%	0.2%	14.7%	6.1%	4.7%	1.1%	0.4%	16.1%	3.6%
97	50	754	3.4%	35.7%	28.7%	0.8%	0.5%	0.9%	0.1%	0.5%	0.2%	16.7%	6.9%	4.6%	1.1%	0.0%	0.0%	0.0%
98	50	16	1.7%	17.7%	18.9%	0.0%	0.0%	0.0%	0.0%	0.0%	0.3%	31.6%	13.1%	0.0%	0.0%	0.4%	16.2%	0.0%
99	70	1908	3.2%	33.6%	13.8%	1.1%	0.8%	1.2%	0.1%	0.7%	0.2%	22.8%	9.5%	9.9%	1.2%	0.0%	0.0%	1.9%
100	70	1056	2.9%	30.9%	7.2%	0.4%	0.3%	0.4%	0.0%	0.2%	0.3%	28.6%	11.9%	13.2%	2.1%	0.0%	1.3%	0.0%
101	50	773	3.9%	41.2%	16.4%	1.1%	0.7%	1.2%	0.1%	0.7%	0.2%	18.9%	7.8%	6.2%	0.7%	0.0%	0.0%	0.7%
102	50	219	2.9%	30.6%	19.9%	0.6%	0.4%	0.7%	0.1%	0.4%	0.2%	15.7%	6.5%	4.0%	0.7%	0.1%	2.6%	14.6%
103	50	572	4.1%	43.5%	17.3%	0.8%	0.6%	0.9%	0.1%	0.5%	0.1%	13.4%	5.5%	5.5%	1.5%	0.0%	1.4%	4.5%
104	50	134	3.1%	33.0%	20.3%	0.6%	0.5%	0.8%	0.1%	0.4%	0.3%	24.5%	10.1%	5.6%	0.7%	0.0%	0.0%	0.0%
105	50	159	4.6%	48.3%	15.4%	1.0%	0.7%	1.2%	0.1%	0.6%	0.1%	14.2%	5.9%	6.2%	1.6%	0.0%	0.0%	0.0%
106	50	63	3.6%	38.0%	19.8%	0.6%	0.4%	0.7%	0.1%	0.4%	0.2%	21.3%	8.8%	5.1%	1.0%	0.0%	0.0%	0.0%
107	50	157	4.4%	46.0%	20.9%	0.6%	0.4%	0.7%	0.1%	0.4%	0.2%	15.9%	6.6%	3.3%	0.5%	0.0%	0.0%	0.0%
108	50	77	1.3%	13.3%	7.4%	0.2%	0.1%	0.2%	0.0%	0.1%	0.1%	12.0%	5.0%	1.8%	0.4%	0.5%	19.7%	37.9%
109	50	22	1.8%	19.4%	13.4%	0.1%	0.1%	0.1%	0.0%	0.0%	0.2%	22.4%	9.3%	3.0%	0.7%	0.7%	28.8%	0.0%
110	50	115	2.5%	26.5%	9.8%	0.2%	0.1%	0.2%	0.0%	0.1%	0.2%	18.1%	7.5%	9.8%	2.9%	0.4%	18.2%	3.4%
111	50	313	3.0%	31.5%	13.0%	0.4%	0.3%	0.4%	0.0%	0.2%	0.2%	22.3%	9.2%	3.8%	0.6%	0.3%	11.0%	3.7%
112	50	48	1.5%	15.4%	13.2%	0.2%	0.1%	0.2%	0.0%	0.1%	0.1%	12.5%	5.2%	2.1%	0.5%	0.8%	34.5%	13.6%
113	50	153	3.6%	37.6%	14.8%	0.3%	0.2%	0.4%	0.0%	0.2%	0.2%	19.5%	8.1%	1.2%	0.1%	0.3%	13.3%	0.0%
114	50	65	2.6%	27.7%	14.1%	0.1%	0.1%	0.2%	0.0%	0.1%	0.1%	11.7%	4.8%	2.1%	0.3%	0.6%	25.5%	10.0%
115	50	99	2.0%	21.2%	6.1%	0.2%	0.2%	0.3%	0.0%	0.2%	0.3%	29.7%	12.3%	4.3%	0.3%	0.5%	22.4%	0.0%
116	50	39	2.6%	26.8%	9.9%	1.2%	0.8%	1.4%	0.1%	0.8%	0.4%	37.6%	15.6%	2.5%	0.4%	0.0%	0.0%	0.0%

Traffic Flows and Breakdown by 16 Vehicle Classes (Year 2026)

Link No.	Speed Limit	Total Vehicle	19 - Motorcycles (MC)	01 - Private Cars (PC)	03 - Taxi	14 - Non-franchised Bus <=6.4t	15 - Non-franchised Bus 6.4-15t	16 - Non-franchised Bus >15t	12 - Private Light Bus <=3.5t	13 - Private Light Bus >3.5t	04 - Light Goods Vehicles <=2.5t	05 - Lt Goods Vehicles 2.5-3.5t	06 - Light Goods Vehicles >3.5t	07 - Heavy Goods Vehicles <=15t	08 - Heavy Goods Vehicles >15t	17 - Franchised Bus (SD)	18 - Franchised Bus (DD)	11 - Public Light Buses
	km/hr	1400-1500																
117	50	18	2.4%	25.7%	16.3%	0.0%	0.0%	0.1%	0.0%	0.0%	0.3%	27.2%	11.3%	5.5%	0.4%	0.2%	10.5%	0.0%
118	50	80	3.7%	39.0%	17.4%	0.9%	0.6%	1.0%	0.1%	0.6%	0.1%	10.3%	4.2%	4.4%	0.7%	0.1%	2.4%	14.6%
122	50	251	3.5%	36.6%	16.7%	1.1%	0.7%	1.2%	0.1%	0.7%	0.2%	21.6%	8.9%	3.6%	0.4%	0.0%	0.0%	4.7%
123	50	17	3.4%	35.8%	17.2%	0.3%	0.2%	0.3%	0.0%	0.2%	0.3%	28.7%	11.9%	1.4%	0.3%	0.0%	0.0%	0.0%
124	50	105	0.3%	2.6%	2.8%	0.0%	0.0%	0.0%	0.0%	0.0%	0.0%	4.7%	2.0%	0.0%	0.0%	0.1%	5.5%	81.9%
125	50	190	3.0%	31.4%	11.1%	0.7%	0.5%	0.9%	0.1%	0.5%	0.1%	11.1%	4.6%	4.0%	0.6%	0.0%	1.0%	30.5%
128	50	1141	3.3%	34.7%	22.4%	0.5%	0.4%	0.6%	0.1%	0.3%	0.2%	19.4%	8.0%	6.6%	1.6%	0.0%	0.0%	1.9%
129	50	1559	3.4%	36.1%	20.4%	0.5%	0.4%	0.6%	0.1%	0.3%	0.2%	20.1%	8.3%	8.1%	1.5%	0.0%	0.0%	0.0%
130	50	204	2.9%	30.5%	15.8%	0.4%	0.3%	0.5%	0.1%	0.3%	0.1%	7.4%	3.1%	0.6%	0.1%	0.2%	7.5%	30.3%
131	50	236	4.5%	47.4%	18.8%	1.3%	0.9%	1.6%	0.2%	0.9%	0.1%	14.2%	5.9%	4.0%	0.3%	0.0%	0.0%	0.0%
132	50	113	2.7%	28.3%	12.2%	0.9%	0.6%	1.0%	0.1%	0.5%	0.3%	30.8%	12.8%	7.0%	0.5%	0.0%	0.0%	2.3%
133	50	80	4.2%	43.7%	16.6%	0.7%	0.5%	0.8%	0.1%	0.5%	0.2%	16.8%	6.9%	7.0%	2.0%	0.0%	0.0%	0.0%
134	50	1363	2.8%	29.8%	17.8%	0.8%	0.6%	0.9%	0.1%	0.5%	0.2%	20.7%	8.6%	4.8%	0.7%	0.1%	3.4%	8.2%
135	50	1493	4.5%	47.0%	23.8%	0.7%	0.5%	0.8%	0.1%	0.4%	0.1%	11.6%	4.8%	3.1%	0.6%	0.0%	1.9%	0.0%
136	70	3112	2.9%	30.9%	17.8%	0.7%	0.5%	0.8%	0.1%	0.5%	0.2%	20.1%	8.3%	5.3%	0.9%	0.1%	5.7%	5.0%
137	70	2601	3.6%	37.5%	10.5%	0.5%	0.4%	0.6%	0.1%	0.3%	0.2%	19.7%	8.2%	7.7%	1.1%	0.1%	6.0%	3.4%
138	50	98	0.5%	5.2%	3.0%	0.0%	0.0%	0.0%	0.0%	0.0%	0.1%	5.1%	2.1%	0.3%	0.0%	0.1%	5.8%	77.7%
139	50	13	2.0%	21.2%	22.7%	0.0%	0.0%	0.0%	0.0%	0.0%	0.4%	37.9%	15.7%	0.1%	0.0%	0.0%	0.0%	0.0%
141	50	154	3.1%	33.0%	15.6%	0.1%	0.1%	0.1%	0.0%	0.1%	0.1%	7.0%	2.9%	4.1%	0.1%	0.0%	0.0%	33.7%
142	50	126	2.5%	25.9%	9.8%	0.5%	0.3%	0.5%	0.1%	0.3%	0.1%	8.7%	3.6%	4.4%	0.2%	0.0%	0.0%	43.3%
143	50	38	3.8%	40.1%	19.8%	1.1%	0.8%	1.3%	0.1%	0.7%	0.2%	17.9%	7.4%	6.3%	0.3%	0.0%	0.0%	0.0%
144	50	494	3.0%	31.7%	13.6%	0.4%	0.3%	0.5%	0.1%	0.3%	0.2%	15.9%	6.6%	6.8%	1.3%	0.1%	2.8%	16.5%
145	50	766	3.1%	32.9%	15.1%	1.0%	0.7%	1.2%	0.1%	0.6%	0.1%	13.7%	5.7%	5.7%	1.3%	0.2%	8.1%	10.4%
146	50	727	3.3%	34.9%	10.9%	0.5%	0.4%	0.6%	0.1%	0.3%	0.2%	16.8%	6.9%	10.8%	2.5%	0.2%	7.8%	3.7%
147	50	680	3.0%	31.6%	14.7%	1.0%	0.7%	1.2%	0.1%	0.6%	0.2%	15.0%	6.2%	4.6%	0.7%	0.2%	10.5%	9.7%
148	50	835	3.2%	33.4%	10.9%	0.6%	0.4%	0.7%	0.1%	0.4%	0.2%	17.8%	7.4%	10.4%	2.2%	0.2%	7.3%	4.9%
149	50	344	2.7%	28.3%	10.7%	0.9%	0.7%	1.1%	0.1%	0.6%	0.3%	28.6%	11.9%	5.1%	0.3%	0.0%	0.0%	8.7%
150	50	461	2.6%	27.6%	13.2%	0.7%	0.5%	0.8%	0.1%	0.4%	0.2%	24.1%	10.0%	6.4%	0.8%	0.0%	0.0%	12.6%
151	50	85	4.8%	50.2%	15.2%	0.4%	0.3%	0.5%	0.1%	0.3%	0.1%	14.4%	6.0%	6.0%	1.7%	0.0%	0.0%	0.0%
152	50	87	3.6%	38.2%	15.0%	0.2%	0.2%	0.3%	0.0%	0.1%	0.2%	20.7%	8.6%	3.6%	0.2%	0.0%	0.0%	9.0%
153	50	16	1.7%	17.7%	18.9%	0.0%	0.0%	0.0%	0.0%	0.0%	0.3%	31.6%	13.1%	0.0%	0.0%	0.0%	0.0%	16.6%
154	50	100	1.6%	16.5%	7.3%	0.0%	0.0%	0.0%	0.0%	0.0%	0.1%	13.6%	5.6%	5.2%	0.1%	0.0%	0.0%	50.0%
155	50	241	2.6%	26.8%	11.1%	0.2%	0.1%	0.2%	0.0%	0.1%	0.2%	18.1%	7.5%	4.9%	0.4%	0.0%	0.0%	27.8%
156	50	435	3.3%	34.4%	16.5%	1.3%	0.9%	1.5%	0.2%	0.8%	0.2%	19.9%	8.3%	9.1%	2.3%	0.0%	0.0%	1.2%
157	50	282	2.7%	28.1%	16.2%	1.5%	1.1%	1.8%	0.2%	1.0%	0.2%	22.7%	9.4%	11.7%	3.4%	0.0%	0.0%	0.0%
158	50	676	2.6%	27.7%	10.3%	0.7%	0.5%	0.8%	0.1%	0.4%	0.3%	32.1%	13.3%	5.6%	0.3%	0.0%	1.1%	4.1%
159	70	2303	2.6%	27.3%	17.5%	0.8%	0.6%	0.9%	0.1%	0.5%	0.2%	21.2%	8.8%	6.9%	1.4%	0.1%	5.1%	5.9%
160	70	1905	3.7%	39.2%	10.7%	0.5%	0.4%	0.6%	0.1%	0.3%	0.2%	20.3%	8.4%	6.0%	0.5%	0.1%	5.2%	3.7%
162	50	239	2.5%	26.4%	11.8%	1.0%	0.7%	1.2%	0.1%	0.7%	0.3%	30.3%	12.6%	11.4%	0.9%	0.0%	0.0%	0.0%
163	50	370	2.5%	26.4%	11.7%	0.3%	0.2%	0.4%	0.0%	0.2%	0.4%	33.9%	14.1%	9.1%	0.8%	0.0%	0.0%	0.0%
164	50	304	3.5%	37.1%	20.4%	2.1%	1.5%	2.5%	0.3%	1.4%	0.2%	16.2%	6.7%	5.1%	0.3%	0.0%	0.0%	2.8%
165	50	116	2.4%	24.7%	11.8%	0.1%	0.1%	0.1%	0.0%	0.1%	0.3%	30.9%	12.8%	14.7%	1.8%	0.0%	0.0%	0.0%
166	50	78	1.7%	17.7%	8.6%	3.3%	2.3%	3.9%	0.4%	2.1%	0.3%	32.0%	13.3%	13.5%	0.9%	0.0%	0.0%	0.0%
167	50	194	2.3%	23.6%	11.7%	1.1%	0.8%	1.2%	0.1%	0.7%	0.3%	29.8%	12.3%	14.4%	1.8%	0.0%	0.0%	0.0%
168	50	549	2.3%	24.5%	5.9%	0.6%	0.4%	0.7%	0.1%	0.4%	0.3%	30.8%	12.8%	11.6%	0.9%	0.0%	1.4%	7.2%
170	50	286	3.1%	32.2%	17.3%	1.1%	0.8%	1.3%	0.1%	0.7%	0.3%	25.2%	10.4%	3.5%	0.1%	0.0%	0.0%	3.9%
171	50	565	2.5%	26.6%	14.0%	0.4%	0.3%	0.4%	0.0%	0.2%	0.3%	26.1%	10.8%	7.6%	0.9%	0.2%	8.2%	1.4%
172	50	43	4.7%	49.2%	27.4%	0.0%	0.0%	0.0%	0.0%	0.0%	0.1%	11.5%	4.8%	2.2%	0.0%	0.0%	0.0%	0.0%
173	50	446	2.9%	29.9%	13.2%	1.3%	0.9%	1.5%	0.2%	0.8%	0.3%	25.6%	10.6%	11.2%	1.6%	0.0%	0.0%	0.0%
174	50	806	2.3%	24.0%	6.5%	0.5%	0.4%	0.6%	0.1%	0.3%	0.3%	33.6%	13.9%	10.7%	0.8%	0.0%	0.9%	4.9%
175	50	462	3.2%	33.7%	17.4%	1.1%	0.7%	1.2%	0.1%	0.7%	0.2%	14.8%	6.1%	3.2%	0.5%	0.3%	12.7%	4.1%
176	50	813	3.4%	35.8%	11.0%	0.6%	0.4%	0.6%	0.1%	0.4%	0.2%	17.3%	7.2%	11.0%	2.7%	0.2%	7.0%	2.3%
179	50	551	3.7%	39.2%	16.3%	1.2%	0.8%	1.4%	0.1%	0.8%	0.2%	19.4%	8.0%	7.2%	1.6%	0.0%	0.0%	0.0%
180	50	457	4.1%	43.3%	18.0%	0.6%	0.4%	0.7%	0.1%	0.4%	0.2%	20.0%	8.3%	3.5%	0.3%	0.0%	0.0%	0.0%
181	50	397	2.9%	30.7%	15.3%	0.4%	0.3%	0.5%	0.0%	0.3%	0.2%	15.5%	6.4%	4.4%	0.5%	0.3%	14.4%	7.9%
182	50	430	2.7%	28.4%	9.3%	0.4%	0.3%	0.5%	0.1%	0.3%	0.2%	16.5%	6.8%	8.1%	0.5%	0.5%	20.4%	5.0%
183	50	639	2.8%	29.5%	12.9%	1.0%	0.7%	1.1%	0.1%	0.6%	0.2%	15.8%	6.6%	3.8%	0.2%	0.4%	17.6%	6.7%
184	50	220	1.6%	17.2%	6.4%	0.1%	0.1%	0.1%	0.0%	0.1%	0.1%	5.9%	2.4%	2.3%	0.1%	1.4%	59.9%	2.4%
185	70	2568	3.4%	35.3%	6.4%	1.4%	1.0%	1.6%	0.2%	0.9%	0.3%	24.2%	10.0%	11.3%	0.1%	0.1%	3.8%	0.0%
186	70	2100	3.6%	38.0%	4.7%	1.5%	1.0%	1.7%	0.2%	0.9%	0.2%	21.9%	9.1%	13.2%	0.1%	0.1%	3.7%	0.0%
187	50	244	3.3%	34.9%	15.1%	0.4%	0.3%	0.4%	0.0%	0.2%	0.1%	8.4%	3.5%	4.2%	0.6%	0.3%	11.5%	16.8%
188	50	290	3.3%	35.1%	15.6%	0.4%	0.3%	0.5%	0.1%	0.3%	0.1%	11.5%	4.7%	3.3%	0.3%	0.2%	10.1%	14.1%
189	70	3976	2.6%	27.3%	6.9%	0.5%	0.3%	0.5%	0.1%	0.3%	0.3%	29.7%	12.3%	12.4%	3.3%	0.1%	2.4%	1.1%
190	70	3166	3.1%	32.2%	7.0%	0.5%	0.3%	0.5%	0.1%	0.3%	0.3%	28.3%	11.7%	12.8%	1.7%	0.0%	0.4%	0.8%
191	70	4529	2.7%	28.1%	7.6%	0.6%	0.4%	0.7%	0.1%	0.4%	0.3%	27.5%	11.4%	11.2%	2.8%	0.1%	4.1%	1.9%
192	70	3871	3.2%	33.9%	8.3%	0.5%	0.4%	0.6%	0.1%	0.3%	0.3%	26.4%	10.9%	11.2%	1.4%	0.0%	1.3%	1.1%
193	70	1633	2.9%	30.5%	9.8%	1.3%	0.9%	1.5%	0.2%	0.8%	0.3%	27.2%	11.3%	10.5%	1.0%	0.0%	1.0%	0.8%
194	70	2715	3.9%	41.4%	13.6%	0.4%	0.3%	0.4%	0.0%	0.2%	0.2%	16.5%	6.8%	6.5%	0.8%	0.1%	3.1%	5.8%
195	50	39	1.4%	14.4%	7.6%	0.0%	0.0%	0.0%	0.0%	0.0%	0.1%	12.7%	5.2%	2.1%	0.0%	1.1%	48.7%	6.6%
196	50	218	2.9%	30.0%	9.2%	0.7%	0.5%	0.8%	0.1%	0.4%	0.2%	23.7%	9.8%	9.2%	0.3%	0.3%	11.9%	0.0%
197	50	42	1.1%	11.5%	7.0%	0.1%	0.1%	0.1%	0.0%	0.0%	0.1%	11.7%	4.8%	0.5%	0.0%	1.4%	61.5%	0.0%
198	50	113	2.1%	21.9%	13.8%	0.4%	0.3%	0.4%	0.0%	0.2%	0.2%	16.2%	6.7%	10.2%	1.2%	0.5%	23.6%	2.3%
199	70	1371	4.3%	44.7%	12.8%	0.6%	0.5%	0.8%	0.1%	0.4%	0.2%	18.3%	7.6%	5.7%	1.2%	0.1%	2.8%	0.0%
201	50	1573	3.7%	39.2%	17.5%	1.5%	1.1%	1.8%	0.2%	1.0%	0.2%	18.7%	7.8%	5.7%	0.5%	0.0%	0.4%	0.9%
202	50	1702	3.7%	39.3%	13.1%	1.0%	0.7%	1.2%	0.1%	0.6%	0.2%	21.0%	8.7%	7.7%	0.9%	0.0%	0.8%	0.8%
203	70	893	4.3%	44.9%	11.6%	0.7%	0.5%	0.8%	0.1%	0.4%	0.2%	19.9%	8.3%	4.7%	0.8%	0.1%	2.8%	0.0%
204	70	2078	3.1%	33.0%	17.0%	0.6%	0.4%	0.7%	0.1%	0.4%	0.2%	24.1%	10.0%	7.6%	1.3%	0.0%	1.2%	0.1%
205	50	327	3.2%	33.2%	12.3%	0.9%	0.6%	1.1%	0.1%	0.6%	0.2%	24.1%	10.0%	7.1%	0.6%	0.1%	5.1%	0.8%
206	50	424	3.1%	33.0%	8.7%	0.8%	0.6%	0.9%	0.1%	0.5%	0.3%	24.2%	10.0%	10.1%	1.4%	0.1%	6.1%	0.0%
207	50	178	3.7%	38.7%	12.7%	0.3%	0.2%	0.4%	0.0%	0.2%	0.1%	12.2%	5.1%	5.0%	0.5%	0.3%	11.1%	9.5%
208	50	294	3.1%	32.7%	13.9%	0.4%	0.3%	0.5%	0.1%	0.3%	0.2%	18.6%	7.7%	8.3%	0.8%	0.1%	6.3%	6.6%
209	50	750	3.7%	38.7%	22.8%	1.4%	1.0%	1.7%	0.2%	0.9%	0.1%	14.3%	5.9%	5.6%	1.2%	0.0%	1.4%	1.2%
210	50	938	3.4%	35.2%	11.9%	2.2%	1.5%	2.6%	0.3%	1.4%	0.2%	19.6%	8.1%	7.7%	1.0%	0.0%	1.6%	3.3%
211	70	2415	3.4%	35.7%	11.8%	0.7%	0.5%	0.9%	0.1%	0.5%	0.3%	24.2%	10.0%	7.8%	2.1%	0.0%	0.1%	2.0%
212	70	1494	2.9%	30.9%	12.9%	1.2%	0.8%	1.4%	0.2%	0.8%	0.3%	27.6%	11.4%	7.4%	0.5%	0.0%	0.1%	1.6%
213	50	386	3.2%	34.0%	9.1%	0.4%	0.3%	0.5%	0.1%	0.3%	0.2%	14.5%	6.0%	6.3%	1.0%	0.2%	7.6%	16.3%
214	70	634	2.4%	24.8%	14.8%	0.2%	0.1%	0.2%	0.0%	0.1%	0.2%	22.1%	9.1%	9.1%	0.6%	0.1%	3.4%	12.6%
215	50	265	4.5%	47.5%	20.8%	0.2%	0.1%	0.2%	0.0%	0.1%	0.2%	15.2%	6.3%	3.7%	0.3%	0.0%	1.0%	0.0%
216	50	172	2.9%	30.4%	8.1%	0.5%	0.3%	0.6%	0.1%	0.3%	0.3%	24.3%	10.1%	6.5%	0.6%	0.0%	1.5%	13.6%
217	50	662	3.3%	34.7%	9.2%	0.5%	0.3%	0.6%	0.1%	0.3%	0.2%	18.5%	7.7%	6.4%	0.9%	0.1%	5.7%	11.6%
218	50	763	3.2%	33.9%	18.1%	0.2%	0.1%	0.2%	0.0%	0.1%	0.2%	17.7%	7.3%	6.0%	0.4%	0.1%	3.2%	9.2%
219	50	276	3.4%	35.6%	9.2%	0.6%	0.4%	0.7%	0.1%	0.4%	0.3%	24.2%	10.0%	6.5%	0.8%	0.1%	3.0%	4.9%
220	50	412	4.3%	45.5%	24.8%	0.2%	0.1%	0.2%	0.0%	0.1%	0.1%	11.5%	4.7%	3.7%	0.5%	0.0%	0.8%	3.3%
221	50	585	3.3%	34.8%	18.2%	1.4%	1.0%	1.7%	0.2%	0.9%	0.2%	15.9%	6.6%	8.0%	1.9%	0.1%	2.2%	3.8%
222	50	303	2.9%	30.2%	10.2%	4.1%	2.9%	4.8%	0.5%	2.6%	0.2%	19.1%	7.9%	5.6%	0.4%	0.0%	0.6%	8.0%
223	50	208	3.0%	31.7%	13.3%	0.2%	0.1%	0.2%	0.0%	0.1%	0.3%	25.2%	10.5%	7.5%	1.8%	0.0%	0.0%	5.9%
226	50	174	3.2%	33.6%	15.2%	2.0%	1.4%	2.3%	0.3%	1.3%	0.2%	14.8%	6.1%	2.4%	0.1%	0.2%	9.9%	7.1%
227	50	809	3.0%	31.6%	12.6%	0.9%	0.6%	1.1%	0.1%	0.6%	0.3%	27.7%	11.5%	6.4%	0.4%	0.1%	2.3%	0.9%
228	50	37	3.4%	35.5%	11.5%	0.4%	0.3%	0.5%	0.1%	0.3%	0.3%	30.6%	12.7%	4.5%	0.1%	0.0%	0.0%	0.0%
229	50	112	3.0%	31.9%	10.9%	0.5%	0.3%	0.6%	0.1%	0.3%	0.3%	33.0%	13.7%	5.2%	0.2%	0.0%	0.0%	0.0%
230	50	203	2.2%	22.7%	20.0%	1.7%	1.2%	2.0%	0.2%	1.1%	0.2%	22.3%	9.2%	3.4%	0.4%	0.1%	2.5%	10.5%
231	50	568	2.7%	28.7%	8.8%	0.8%	0.6%	0.9%	0.1%	0.5%	0.3%	32.9%	13.6%	4.8%	0.2%	0.0%	1.5%	3.4%
232	50	73	3.5%	37.0%	14.2%	0.2%	0.1%	0.2%	0.0%	0.1%	0.3%	25.9%	10.7%	6.6%	1.0%	0.0%	0.0%	0.0%
235	50	826	3.1%	32.9%	11.2%	1.7%	1.2%	2.0%	0.2%	1.1%	0.3%	24.4%	10.1%	4.0%	0.3%	0.0%	1.7%	5.8%
236	50	583	3.6%	37.4%	13.3%	0.8%	0.6%	1.0%	0.1%	0.5%	0.3%	25.3%	10.5%	5.6%	0.3%	0.0%	0.0%	0.8%

Traffic Flows and Breakdown by 16 Vehicle Classes (Year 2026)

Link No.	Speed Limit	Total Vehicle	19 - Motorcycles (MC)	01 - Private Cars (PC)	03 - Taxi	14 - Non-franchised Bus <=6.4t	15 - Non-franchised Bus 6.4-15t	16 - Non-franchised Bus >15t	12 - Private Light Bus <=3.5t	13 - Private Light Bus >3.5t	04 - Light Goods Vehicles <=2.5t	05 - Lt Goods Vehicles 2.5-3.5t	06 - Light Goods Vehicles >3.5t	07 - Heavy Goods Vehicles <=15t	08 - Heavy Goods Vehicles >15t	17 - Franchised Bus (SD)	18 - Franchised Bus (DD)	11 - Public Light Buses
	km/hr	1400-1500																
237	50	301	2.2%	23.2%	6.7%	0.7%	0.5%	0.9%	0.1%	0.5%	0.4%	41.2%	17.1%	6.3%	0.2%	0.0%	0.0%	0.0%
238	50	200	2.4%	25.7%	9.1%	0.1%	0.1%	0.1%	0.0%	0.1%	0.4%	33.9%	14.0%	8.8%	1.4%	0.0%	0.0%	3.9%
239	70	2542	3.0%	31.6%	9.0%	0.4%	0.3%	0.4%	0.0%	0.2%	0.2%	23.6%	9.8%	8.3%	2.0%	0.2%	6.7%	4.2%
240	70	2085	2.9%	30.4%	8.8%	0.7%	0.5%	0.9%	0.1%	0.5%	0.2%	23.3%	9.6%	8.1%	1.2%	0.2%	8.0%	4.6%
241	50	254	2.5%	26.4%	9.6%	0.1%	0.1%	0.2%	0.0%	0.1%	0.2%	16.4%	6.8%	3.2%	0.2%	0.3%	12.8%	21.0%
242	50	296	2.4%	25.2%	5.9%	0.1%	0.1%	0.1%	0.0%	0.0%	0.2%	21.8%	9.0%	6.4%	0.1%	0.2%	6.7%	21.7%
243	50	94	4.0%	41.5%	14.6%	0.4%	0.3%	0.5%	0.1%	0.3%	0.2%	21.7%	9.0%	6.8%	0.5%	0.0%	0.0%	0.0%
244	50	109	3.6%	38.0%	17.3%	0.3%	0.2%	0.3%	0.0%	0.2%	0.2%	21.7%	9.0%	8.7%	0.4%	0.0%	0.0%	0.0%
245	50	461	2.4%	25.4%	7.5%	0.1%	0.1%	0.1%	0.0%	0.1%	0.2%	21.7%	9.0%	7.0%	0.4%	0.1%	6.2%	19.6%
246	50	376	2.7%	28.4%	10.7%	0.2%	0.1%	0.2%	0.0%	0.1%	0.2%	18.8%	7.8%	3.6%	0.1%	0.3%	11.0%	15.7%
247	50	73	3.6%	37.4%	7.0%	0.0%	0.0%	0.0%	0.0%	0.0%	0.2%	20.1%	8.3%	2.8%	0.0%	0.3%	12.2%	8.0%
248	50	248	3.4%	35.9%	17.4%	0.7%	0.5%	0.8%	0.1%	0.4%	0.2%	19.1%	7.9%	6.7%	0.9%	0.1%	3.6%	2.4%
249	50	479	4.3%	45.1%	11.3%	0.5%	0.4%	0.6%	0.1%	0.4%	0.2%	20.2%	8.4%	5.0%	0.3%	0.0%	1.9%	1.2%
250	50	1095	3.0%	31.3%	11.5%	0.8%	0.6%	1.0%	0.1%	0.5%	0.3%	29.3%	12.1%	6.5%	1.1%	0.0%	0.8%	1.0%
253	50	837	3.5%	37.2%	11.3%	1.2%	0.9%	1.5%	0.2%	0.8%	0.3%	25.0%	10.3%	6.5%	0.4%	0.0%	0.3%	0.6%
254	50	283	2.8%	29.3%	10.4%	0.9%	0.6%	1.0%	0.1%	0.6%	0.3%	31.5%	13.1%	9.0%	0.4%	0.0%	0.0%	0.0%
255	50	601	3.2%	33.4%	10.0%	1.1%	0.8%	1.3%	0.1%	0.7%	0.3%	29.7%	12.3%	6.7%	0.3%	0.0%	0.0%	0.0%
256	50	200	2.9%	30.7%	10.0%	0.3%	0.2%	0.3%	0.0%	0.2%	0.3%	33.1%	13.7%	7.7%	0.5%	0.0%	0.0%	0.0%
257	50	1457	3.3%	35.0%	10.5%	0.8%	0.6%	1.0%	0.1%	0.5%	0.3%	26.9%	11.2%	8.0%	1.8%	0.0%	0.0%	0.0%
258	50	1768	2.8%	29.2%	11.8%	0.8%	0.6%	0.9%	0.1%	0.5%	0.3%	30.7%	12.7%	8.8%	0.7%	0.0%	0.0%	0.0%
259	50	529	2.4%	25.0%	10.3%	0.9%	0.6%	1.1%	0.1%	0.6%	0.3%	33.0%	13.7%	10.8%	1.2%	0.0%	0.0%	0.0%
260	50	445	2.9%	30.7%	7.3%	1.1%	0.8%	1.3%	0.1%	0.7%	0.1%	13.9%	5.7%	6.5%	0.8%	0.3%	11.6%	15.9%
261	50	395	2.9%	30.5%	11.6%	0.5%	0.3%	0.6%	0.1%	0.3%	0.2%	15.4%	6.4%	5.2%	0.6%	0.1%	3.9%	21.6%
262	50	548	3.3%	34.6%	10.0%	1.2%	0.9%	1.4%	0.2%	0.8%	0.3%	28.5%	11.8%	6.7%	0.4%	0.0%	0.0%	0.0%
263	50	293	2.4%	24.7%	8.1%	0.3%	0.2%	0.3%	0.0%	0.2%	0.4%	38.5%	16.0%	8.6%	0.6%	0.0%	0.0%	0.0%
264	50	1596	3.2%	33.4%	10.5%	0.8%	0.6%	1.0%	0.1%	0.5%	0.3%	28.2%	11.7%	8.1%	1.7%	0.0%	0.0%	0.0%
265	50	1056	3.0%	31.9%	12.5%	0.8%	0.5%	0.9%	0.1%	0.5%	0.3%	29.6%	12.3%	7.2%	0.5%	0.0%	0.0%	0.0%
266	50	552	2.5%	25.9%	10.6%	0.9%	0.6%	1.1%	0.1%	0.6%	0.4%	34.2%	14.2%	8.4%	0.6%	0.0%	0.0%	0.0%
267	50	1167	3.0%	31.1%	10.0%	0.5%	0.4%	0.6%	0.1%	0.3%	0.3%	31.1%	12.9%	7.5%	1.5%	0.0%	0.0%	0.8%
268	50	557	2.7%	27.9%	8.4%	0.6%	0.5%	0.8%	0.1%	0.4%	0.4%	35.2%	14.6%	7.6%	0.6%	0.0%	0.0%	0.4%
269	50	418	2.2%	23.4%	7.1%	0.8%	0.6%	1.0%	0.1%	0.5%	0.4%	40.4%	16.7%	5.9%	0.3%	0.0%	0.0%	0.5%
270	50	323	2.9%	30.6%	11.1%	0.7%	0.5%	0.8%	0.1%	0.4%	0.3%	30.3%	12.6%	8.0%	1.1%	0.0%	0.0%	0.6%
271	50	600	2.4%	25.2%	7.9%	0.6%	0.5%	0.8%	0.1%	0.4%	0.4%	37.6%	15.6%	7.8%	0.7%	0.0%	0.0%	0.0%
272	50	567	2.6%	27.4%	8.3%	0.6%	0.4%	0.7%	0.1%	0.4%	0.4%	34.1%	14.1%	7.6%	2.0%	0.0%	0.0%	1.4%
273	50	1187	2.6%	27.8%	9.4%	1.4%	1.0%	1.6%	0.2%	0.9%	0.3%	29.8%	12.4%	6.9%	0.8%	0.1%	4.3%	0.5%
274	50	885	2.5%	26.2%	8.8%	1.9%	1.3%	2.2%	0.2%	1.2%	0.3%	30.4%	12.6%	5.4%	0.5%	0.1%	5.7%	0.7%
275	50	1288	3.1%	32.3%	6.4%	0.9%	0.7%	1.1%	0.1%	0.6%	0.3%	32.0%	13.3%	7.4%	1.3%	0.0%	0.0%	0.5%
276	50	1361	2.6%	27.5%	7.6%	1.0%	0.7%	1.2%	0.1%	0.7%	0.3%	32.0%	13.3%	7.4%	0.4%	0.1%	4.7%	0.3%
277	50	410	2.6%	27.1%	8.6%	0.3%	0.2%	0.4%	0.0%	0.2%	0.4%	35.3%	14.6%	9.2%	1.0%	0.0%	0.0%	0.0%
278	50	329	3.2%	33.8%	8.1%	1.2%	0.9%	1.4%	0.2%	0.8%	0.3%	30.6%	12.7%	6.4%	0.6%	0.0%	0.0%	0.0%
279	50	843	2.6%	26.9%	6.9%	0.6%	0.4%	0.7%	0.1%	0.4%	0.4%	35.3%	14.6%	8.5%	1.7%	0.0%	0.0%	0.9%
280	50	839	2.3%	23.7%	7.7%	0.3%	0.2%	0.3%	0.0%	0.2%	0.3%	33.6%	13.9%	8.1%	1.5%	0.2%	7.3%	0.5%
281	50	1421	3.0%	31.5%	8.2%	0.5%	0.4%	0.6%	0.1%	0.3%	0.3%	28.7%	11.9%	13.0%	0.8%	0.0%	0.4%	0.4%
282	50	845	3.0%	31.6%	9.1%	0.5%	0.4%	0.6%	0.1%	0.3%	0.2%	23.8%	9.9%	18.1%	0.9%	0.0%	0.9%	0.6%
283	50	1153	2.8%	29.6%	6.1%	1.0%	0.7%	1.2%	0.1%	0.6%	0.4%	36.2%	15.0%	5.5%	0.3%	0.0%	0.3%	0.0%
284	50	510	4.3%	45.1%	6.4%	0.4%	0.3%	0.5%	0.1%	0.3%	0.3%	27.2%	11.2%	4.0%	0.1%	0.0%	0.0%	0.0%
285	50	1897	2.8%	29.9%	7.3%	0.6%	0.4%	0.6%	0.1%	0.4%	0.3%	30.6%	12.7%	12.4%	1.0%	0.0%	0.6%	0.3%
286	50	1298	3.3%	34.7%	9.6%	0.8%	0.6%	0.9%	0.1%	0.5%	0.2%	22.2%	9.2%	15.8%	0.6%	0.0%	1.1%	0.4%
287	50	290	3.5%	36.8%	8.7%	0.4%	0.3%	0.5%	0.0%	0.3%	0.2%	22.0%	9.1%	8.8%	1.5%	0.0%	1.1%	6.7%
288	50	456	4.1%	42.7%	12.3%	0.8%	0.5%	0.9%	0.1%	0.5%	0.2%	16.2%	6.7%	8.9%	0.9%	0.0%	1.0%	4.3%
289	50	941	2.7%	27.9%	7.6%	0.4%	0.3%	0.4%	0.0%	0.2%	0.3%	29.0%	12.0%	7.2%	0.9%	0.2%	8.3%	2.5%
290	50	2170	2.7%	28.2%	9.6%	2.3%	1.6%	2.7%	0.3%	1.5%	0.2%	24.0%	9.9%	5.6%	0.4%	0.1%	5.0%	5.7%
291	50	1430	3.2%	33.1%	4.9%	1.3%	0.9%	1.5%	0.2%	0.8%	0.3%	24.3%	10.1%	5.5%	0.4%	0.1%	5.8%	7.5%
292	70	3591	3.2%	33.4%	4.8%	0.6%	0.4%	0.7%	0.1%	0.4%	0.3%	32.8%	13.6%	5.3%	0.5%	0.0%	1.4%	2.5%
293	70	3057	2.9%	30.3%	8.9%	1.0%	0.7%	1.2%	0.1%	0.6%	0.3%	27.1%	11.2%	8.4%	0.7%	0.1%	2.3%	4.1%
294	50	2686	2.6%	27.2%	7.6%	1.2%	0.9%	1.4%	0.2%	0.8%	0.3%	26.6%	11.0%	5.3%	0.9%	0.2%	7.5%	6.4%
295	50	2516	2.9%	30.0%	7.6%	0.8%	0.6%	1.0%	0.1%	0.5%	0.2%	24.0%	9.9%	7.3%	1.1%	0.1%	5.4%	8.5%
296	50	266	3.3%	34.7%	10.9%	0.3%	0.2%	0.3%	0.0%	0.2%	0.2%	19.3%	8.0%	3.9%	0.3%	0.0%	0.0%	18.3%
297	50	72	1.0%	10.1%	4.1%	0.1%	0.1%	0.1%	0.0%	0.1%	0.1%	6.8%	2.8%	1.1%	0.0%	0.0%	0.0%	73.6%
299	50	1331	2.9%	30.0%	6.6%	0.3%	0.2%	0.4%	0.0%	0.2%	0.3%	29.6%	12.3%	15.6%	0.5%	0.0%	0.0%	1.1%
300	70	2649	3.1%	32.1%	8.7%	4.1%	2.9%	4.8%	0.5%	2.6%	0.2%	23.3%	9.7%	4.3%	0.0%	0.1%	2.7%	0.7%
301	70	2601	4.0%	41.5%	1.4%	2.0%	1.4%	2.3%	0.2%	1.3%	0.3%	26.9%	11.2%	4.9%	0.1%	0.0%	1.7%	0.8%
302	70	2014	2.8%	29.4%	8.8%	4.0%	2.8%	4.7%	0.5%	2.6%	0.3%	27.4%	11.3%	3.1%	0.0%	0.0%	1.5%	0.9%
303	70	2168	3.9%	41.2%	1.5%	1.9%	1.3%	2.2%	0.2%	1.2%	0.3%	29.6%	12.3%	3.3%	0.1%	0.0%	0.0%	1.0%
304	50	1229	3.4%	35.3%	8.4%	0.5%	0.4%	0.6%	0.1%	0.3%	0.2%	18.4%	7.6%	6.5%	0.7%	0.2%	8.8%	8.6%
305	50	1938	3.1%	32.6%	10.9%	0.3%	0.2%	0.3%	0.0%	0.2%	0.2%	22.1%	9.2%	9.4%	1.4%	0.1%	5.4%	4.5%
306	50	1349	2.9%	30.0%	18.2%	0.8%	0.6%	0.9%	0.1%	0.5%	0.2%	20.4%	8.4%	4.6%	0.6%	0.1%	3.4%	8.3%
307	50	1005	5.0%	52.8%	17.6%	0.6%	0.4%	0.7%	0.1%	0.4%	0.1%	11.2%	4.6%	2.9%	0.5%	0.1%	2.8%	0.0%
308	50	53	3.7%	38.3%	17.1%	0.7%	0.5%	0.8%	0.1%	0.4%	0.1%	9.3%	3.8%	3.9%	0.7%	0.1%	3.6%	17.0%
309	50	64	4.7%	49.5%	19.3%	0.6%	0.4%	0.7%	0.1%	0.4%	0.1%	12.4%	5.2%	6.2%	0.5%	0.0%	0.0%	0.0%
310	70	1908	3.2%	33.6%	13.8%	1.1%	0.8%	1.2%	0.1%	0.7%	0.2%	22.8%	9.5%	9.9%	1.2%	0.0%	0.0%	1.9%
311	70	2037	3.5%	36.5%	16.7%	0.5%	0.4%	0.6%	0.1%	0.3%	0.2%	20.1%	8.3%	6.6%	1.1%	0.0%	0.0%	5.0%
312	50	1152	3.0%	31.0%	7.6%	0.6%	0.4%	0.7%	0.1%	0.4%	0.3%	24.3%	10.1%	19.2%	0.9%	0.0%	0.1%	1.3%
313	50	196	4.4%	46.5%	16.7%	0.7%	0.5%	0.9%	0.1%	0.5%	0.2%	17.2%	7.1%	4.8%	0.4%	0.0%	0.0%	0.0%
314	50	226	5.0%	52.0%	13.1%	0.5%	0.3%	0.6%	0.1%	0.3%	0.2%	16.9%	7.0%	3.8%	0.2%	0.0%	0.0%	0.0%
315	50	124	4.9%	51.2%	12.9%	0.5%	0.3%	0.6%	0.1%	0.3%	0.2%	17.6%	7.3%	4.0%	0.2%	0.0%	0.0%	0.0%
316	50	112	4.4%	45.9%	16.5%	0.7%	0.5%	0.9%	0.1%	0.5%	0.2%	17.7%	7.3%	4.9%	0.4%	0.0%	0.0%	0.0%
317	50	131	4.1%	43.5%	18.7%	0.5%	0.4%	0.6%	0.1%	0.3%	0.2%	19.8%	8.2%	3.2%	0.4%	0.0%	0.0%	0.0%
318	50	141	4.6%	48.3%	14.3%	0.6%	0.4%	0.7%	0.1%	0.4%	0.2%	19.4%	8.0%	2.8%	0.2%	0.0%	0.0%	0.0%
319	50	329	3.8%	39.7%	15.6%	0.5%	0.4%	0.6%	0.1%	0.4%	0.2%	24.1%	10.0%	4.2%	0.4%	0.0%	0.0%	0.0%
320	50	119	4.4%	45.7%	14.7%	0.3%	0.2%	0.3%	0.0%	0.2%	0.1%	13.7%	5.7%	5.0%	0.9%	0.1%	6.4%	2.2%
321	50	449	2.1%	21.8%	14.7%	1.1%	0.8%	1.3%	0.1%	0.7%	0.3%	31.3%	13.0%	9.9%	1.1%	0.0%	1.7%	0.0%
322	50	28	3.4%	35.5%	17.6%	0.9%	0.7%	1.1%	0.1%	0.6%	0.2%	20.8%	8.6%	8.8%	1.7%	0.0%	0.0%	0.0%
323	50	85	4.2%	43.6%	14.9%	0.8%	0.6%	1.0%	0.1%	0.5%	0.2%	18.7%	7.8%	6.5%	1.1%	0.0%	0.0%	0.0%
324	50	299	3.4%	35.4%	22.2%	0.3%	0.2%	0.4%	0.0%	0.2%	0.2%	16.9%	7.0%	8.9%	1.4%	0.1%	2.6%	0.9%
325	50	396	3.8%	39.6%	18.1%	0.6%	0.4%	0.7%	0.1%	0.4%	0.2%	19.1%	7.9%	6.1%	0.5%	0.0%	1.9%	0.7%
326	50	66	3.0%	31.7%	9.4%	0.3%	0.2%	0.4%	0.0%	0.2%	0.3%	28.5%	11.8%	13.0%	1.1%	0.0%	0.0%	0.0%
327	50	278	3.3%	34.2%	9.9%	0.7%	0.5%	0.9%	0.1%	0.5%	0.2%	21.6%	9.0%	14.3%	1.1%	0.1%	2.7%	0.9%
328	50	280	3.4%	35.3%	20.2%	0.4%	0.3%	0.5%	0.1%	0.3%	0.2%	20.3%	8.4%	7.5%	0.4%	0.1%	2.7%	0.0%
329	50	185	4.9%	51.9%	22.0%	1.1%	0.8%	1.3%	0.1%	0.7%	0.1%	9.8%	4.1%	3.1%	0.1%	0.0%	0.0%	0.0%
330	50	115	5.3%	55.6%	13.5%	0.7%	0.5%	0.8%	0.1%	0.5%	0.1%	13.1%	5.4%	4.3%	0.1%	0.0%	0.0%	0.0%
331	50	80	5.2%	54.0%	14.2%	1.1%	0.8%	1.3%	0.1%	0.7%	0.1%	11.9%	4.9%	5.4%	0.3%	0.0%	0.0%	0.0%
332	50	103	5.3%	55.3%	13.3%	0.7%	0.5%	0.9%	0.1%	0.5%	0.1%	13.3%	5.5%	4.3%	0.1%	0.0%	0.0%	0.0%
333	50	63	5.1%	53.4%	13.9%	1.1%	0.8%	1.3%	0.1%	0.7%	0.1%	12.4%	5.1%	5.6%	0.3%	0.0%	0.0%	0.0%
334	50	105	5.6%	58.4%	12.4%	0.5%	0.3%	0.5%	0.1%	0.3%	0.1%	10.4%	4.3%	7.1%	0.1%	0.0%	0.0%	0.0%
335	50	64	5.3%	55.7%	12.2%	1.0%	0.7%	1.2%	0.1%	0.7%	0.1%	9.4%	3.9%	9.3%	0.3%	0.0%	0.0%	0.0%
336	50	1120	4.8%	50.3%	24.4%	1.9%	1.3%	2.2%	0.2%	1.2%	0.1%	8.4%	3.5%	1.7%	0.1%	0.0%	0.0%	0.0%
337	50	758	3.8%	39.5%	39.2%	1.0%	0.7%	1.1%	0.1%	0.6%	0.1%	8.0%	3.3%	2.5%	0.1%	0.0%	0.0%	0.0%
338	50	435	4.0%	41.6%	22.3%	0.3%	0.2%	0.3%	0.0%	0.2%	0.2%	18.9%	7.8%	4.1%	0.1%	0.0%	0.0%	0.0%
339	50	1110	4.3%	45.5%	36.3%	1.6%	1.1%	1.9%	0.2%	1.0%	0.0%	4.5%	1.9%	1.6%	0.0%	0.0%	0.0%	0.0%
340	50	461	4.1%	43.1%	35.1%	0.6%	0.4%	0.7%	0.1%	0.4%	0.1%	8.7%	3.6%	3.1%	0.2%	0.0%	0.0%	0.0%
341	50	737	5.0%	52.7%	22.4%	1.7%	1.2%	2.0%	0.2%	1.1%	0.1%	7.5%	3.1%	2.9%	0.1%	0.0%	0.0%	0.0%
342	80	3413	3.5%	37.2%	10.4%	0.8%	0.6%	1.0%	0.1%	0.5%	0.2%	21.9%	9.1%	13.8%	0.7%	0.0%	0.0%	0.0%
343	80	3200	3.8%	39.9%	7.1%	0.7%	0.5%	0.8%	0.1%	0.4%	0.3%	26.6%	11.0%	8.1%	0.7%	0.0%	0.0%	0.0%
346	70	120	4.2%	43.8%	11.9%	1.4%	1.0%	1.7%	0.2%	0.9%	0.2%	18.8%	7.8%	7.7%	0.6%	0.0%	0.0%	0.0%

Traffic Flows and Breakdown by 16 Vehicle Classes (Year 2026)

Link No.	Speed Limit	Total Vehicle	19 - Motorcycles (MC)	01 - Private Cars (PC)	03 - Taxi	14 - Non-franchised Bus <=6.4t	15 - Non-franchised Bus 6.4-15t	16 - Non-franchised Bus >15t	12 - Private Light Bus <=3.5t	13 - Private Light Bus >3.5t	04 - Light Goods Vehicles <=2.5t	05 - Lt Goods Vehicles 2.5-3.5t	06 - Light Goods Vehicles >3.5t	07 - Heavy Goods Vehicles <=15t	08 - Heavy Goods Vehicles >15t	17 - Franchised Bus (SD)	18 - Franchised Bus (DD)	11 - Public Light Buses
	km/hr	1400-1500																
349	70	1108	3.4%	35.8%	8.5%	0.8%	0.6%	1.0%	0.1%	0.5%	0.3%	25.3%	10.5%	12.4%	0.8%	0.0%	0.0%	0.0%
350	50	940	3.9%	40.8%	44.5%	0.9%	0.6%	1.0%	0.1%	0.6%	0.0%	4.2%	1.7%	1.6%	0.0%	0.0%	0.0%	0.0%
351	50	501	4.3%	44.8%	22.0%	0.4%	0.3%	0.5%	0.0%	0.3%	0.2%	16.4%	6.8%	4.0%	0.1%	0.0%	0.0%	0.0%
364	50	358	4.5%	47.7%	11.8%	0.7%	0.5%	0.9%	0.1%	0.5%	0.2%	19.5%	8.1%	5.2%	0.3%	0.0%	0.0%	0.0%
365	50	364	4.6%	48.3%	13.2%	1.1%	0.7%	1.2%	0.1%	0.7%	0.2%	18.6%	7.7%	3.5%	0.1%	0.0%	0.0%	0.0%
368	50	1023	3.1%	32.1%	8.1%	1.8%	1.2%	2.1%	0.2%	1.1%	0.2%	22.3%	9.2%	10.7%	1.0%	0.1%	4.4%	2.4%
369	50	122	3.4%	35.3%	13.1%	0.7%	0.5%	0.8%	0.1%	0.4%	0.3%	24.4%	10.1%	5.9%	0.9%	0.0%	0.0%	4.3%
370	50	18	1.4%	15.2%	16.2%	0.0%	0.0%	0.0%	0.0%	0.0%	0.3%	27.1%	11.2%	0.0%	0.0%	0.6%	27.8%	0.0%
371	70	886	4.0%	42.0%	18.9%	1.1%	0.8%	1.3%	0.1%	0.7%	0.1%	14.0%	5.8%	6.1%	1.7%	0.1%	3.2%	0.0%
372	70	2923	2.8%	29.5%	17.9%	1.0%	0.7%	1.2%	0.1%	0.7%	0.2%	23.6%	9.8%	9.1%	2.2%	0.0%	1.1%	0.0%
373	50	377	4.2%	43.7%	21.0%	1.3%	1.0%	1.6%	0.2%	0.9%	0.2%	15.8%	6.5%	3.3%	0.4%	0.0%	0.0%	0.0%
374	50	58	2.3%	24.1%	9.3%	0.4%	0.3%	0.5%	0.1%	0.3%	0.3%	30.3%	12.6%	15.3%	4.2%	0.0%	0.0%	0.0%
375	50	130	3.4%	35.3%	16.9%	0.8%	0.6%	0.9%	0.1%	0.5%	0.2%	19.5%	8.1%	5.4%	0.9%	0.0%	0.0%	7.5%
376	50	666	3.2%	33.7%	13.1%	0.5%	0.4%	0.6%	0.1%	0.4%	0.3%	25.6%	10.6%	10.2%	1.3%	0.0%	0.0%	0.0%
377	50	115	3.6%	37.3%	18.3%	1.4%	1.0%	1.6%	0.2%	0.9%	0.2%	19.5%	8.1%	6.5%	1.6%	0.0%	0.0%	0.0%
378	50	667	3.8%	39.6%	18.3%	0.9%	0.6%	1.1%	0.1%	0.6%	0.2%	19.7%	8.1%	5.9%	0.5%	0.0%	0.0%	0.6%
380	50	147	3.2%	34.0%	16.4%	1.2%	0.8%	1.4%	0.1%	0.8%	0.2%	22.0%	9.1%	8.7%	2.1%	0.0%	0.0%	0.0%
381	50	343	2.9%	29.9%	14.1%	1.1%	0.8%	1.3%	0.1%	0.7%	0.2%	17.9%	7.4%	7.3%	1.7%	0.3%	12.2%	1.9%
382	50	270	3.3%	34.6%	13.7%	0.7%	0.5%	0.9%	0.1%	0.5%	0.1%	13.4%	5.6%	6.4%	1.5%	0.4%	16.0%	2.4%
383	50	2683	3.1%	32.4%	15.0%	0.9%	0.6%	1.0%	0.1%	0.6%	0.2%	20.3%	8.4%	8.8%	1.3%	0.1%	5.2%	1.9%
384	50	1506	2.9%	30.1%	8.7%	0.5%	0.3%	0.5%	0.1%	0.3%	0.2%	22.8%	9.5%	10.2%	1.7%	0.2%	8.1%	4.0%
385	50	2289	3.1%	32.9%	20.0%	0.8%	0.6%	1.0%	0.1%	0.5%	0.2%	21.2%	8.8%	8.9%	1.6%	0.0%	0.0%	0.2%
386	50	2407	3.2%	33.5%	19.9%	0.8%	0.6%	1.0%	0.1%	0.5%	0.2%	20.9%	8.7%	8.7%	1.6%	0.0%	0.0%	0.2%
388	50	448	3.5%	36.4%	16.7%	1.4%	1.0%	1.6%	0.2%	0.9%	0.2%	20.0%	8.3%	8.0%	1.9%	0.0%	0.0%	0.0%
389	50	1127	3.9%	41.1%	17.2%	0.9%	0.7%	1.1%	0.1%	0.6%	0.2%	19.6%	8.1%	5.4%	0.6%	0.0%	0.0%	0.5%
390	50	510	3.8%	39.8%	15.8%	0.5%	0.4%	0.6%	0.1%	0.3%	0.2%	23.3%	9.6%	4.2%	0.4%	0.0%	0.0%	1.0%
391	50	1993	3.4%	36.0%	21.3%	0.5%	0.4%	0.6%	0.1%	0.3%	0.2%	21.2%	8.8%	6.4%	0.6%	0.0%	0.0%	0.3%
394	50	243	2.4%	25.6%	13.0%	0.6%	0.4%	0.7%	0.1%	0.4%	0.3%	28.0%	11.6%	13.1%	3.8%	0.0%	0.0%	0.0%
395	50	272	2.4%	25.2%	11.0%	0.9%	0.6%	1.1%	0.1%	0.6%	0.4%	34.1%	14.1%	8.3%	1.3%	0.0%	0.0%	0.0%
397	50	320	4.0%	41.9%	15.9%	1.2%	0.9%	1.4%	0.2%	0.8%	0.2%	15.5%	6.4%	9.1%	2.7%	0.0%	0.0%	0.0%
398	50	117	5.1%	53.4%	16.4%	0.8%	0.5%	0.9%	0.1%	0.5%	0.1%	12.0%	5.0%	4.1%	0.9%	0.0%	0.0%	0.0%
399	50	696	3.1%	32.9%	10.1%	0.5%	0.4%	0.6%	0.1%	0.3%	0.2%	18.2%	7.5%	12.1%	3.0%	0.2%	8.1%	2.7%
403	50	392	4.4%	46.5%	8.5%	0.7%	0.5%	0.8%	0.1%	0.5%	0.2%	24.0%	10.0%	3.7%	0.0%	0.0%	0.0%	0.0%
405	50	677	4.1%	42.7%	19.9%	0.5%	0.3%	0.6%	0.1%	0.3%	0.2%	17.0%	7.0%	5.1%	0.8%	0.0%	1.1%	0.4%
406	50	119	4.9%	51.3%	9.7%	0.9%	0.6%	1.0%	0.1%	0.6%	0.2%	16.6%	6.9%	7.2%	0.0%	0.0%	0.0%	0.0%
407	50	145	0.7%	7.8%	3.0%	1.4%	1.0%	1.7%	0.2%	0.9%	0.5%	47.7%	19.8%	7.6%	0.1%	0.0%	0.0%	7.6%
408	50	316	3.4%	36.1%	22.0%	0.3%	0.2%	0.4%	0.0%	0.2%	0.2%	16.9%	7.0%	8.5%	1.4%	0.1%	2.4%	0.8%
409	50	470	3.9%	40.9%	17.6%	0.6%	0.4%	0.7%	0.1%	0.4%	0.2%	18.8%	7.8%	5.8%	0.5%	0.0%	1.6%	0.6%
412	70	707	3.6%	37.4%	11.3%	1.6%	1.2%	1.9%	0.2%	1.0%	0.2%	20.5%	8.5%	12.3%	0.2%	0.0%	0.0%	0.0%
413	70	125	3.3%	34.6%	21.5%	4.1%	2.9%	4.8%	0.5%	2.6%	0.1%	13.5%	5.6%	6.0%	0.5%	0.0%	0.0%	0.0%
414	70	1508	2.9%	30.1%	8.8%	1.1%	0.8%	1.3%	0.1%	0.7%	0.3%	28.4%	11.7%	10.9%	1.0%	0.0%	1.1%	0.9%
415	70	583	3.6%	38.0%	9.2%	1.1%	0.8%	1.3%	0.1%	0.7%	0.2%	22.0%	9.1%	13.7%	0.1%	0.0%	0.0%	0.0%
416	70	431	2.7%	27.9%	6.3%	0.9%	0.7%	1.1%	0.1%	0.6%	0.3%	32.1%	13.3%	13.8%	0.2%	0.0%	0.0%	0.0%
417	50	643	3.8%	39.7%	13.8%	0.5%	0.3%	0.5%	0.1%	0.3%	0.1%	10.3%	4.3%	4.1%	0.3%	0.5%	20.2%	1.4%
418	50	804	3.7%	38.6%	16.6%	0.5%	0.4%	0.6%	0.1%	0.3%	0.2%	18.4%	7.6%	6.4%	0.9%	0.1%	4.0%	1.6%
419	50	344	4.1%	43.5%	10.1%	1.4%	1.0%	1.6%	0.2%	0.9%	0.2%	19.2%	7.9%	5.2%	0.4%	0.0%	0.7%	3.6%
420	50	541	5.0%	52.8%	12.4%	0.6%	0.4%	0.7%	0.1%	0.4%	0.1%	11.6%	4.8%	5.2%	1.0%	0.1%	3.1%	1.8%
421	50	2104	3.5%	36.6%	8.0%	0.8%	0.6%	1.0%	0.1%	0.5%	0.2%	19.9%	8.3%	11.3%	1.4%	0.1%	3.0%	4.7%
422	50	2370	3.8%	39.9%	12.2%	0.3%	0.2%	0.4%	0.0%	0.2%	0.2%	19.0%	7.9%	8.8%	0.8%	0.1%	2.4%	3.8%
423	70	2855	2.7%	28.2%	8.1%	0.5%	0.3%	0.6%	0.1%	0.3%	0.3%	30.4%	12.6%	9.8%	3.5%	0.0%	0.6%	2.1%
424	70	2506	3.0%	31.9%	8.4%	0.6%	0.4%	0.7%	0.1%	0.4%	0.3%	28.0%	11.6%	10.8%	1.6%	0.0%	1.1%	1.0%
425	50	1681	2.7%	27.9%	6.7%	0.8%	0.6%	1.0%	0.1%	0.5%	0.2%	22.5%	9.3%	13.4%	1.7%	0.2%	10.2%	2.1%
426	50	1373	3.6%	37.3%	8.1%	0.3%	0.2%	0.4%	0.0%	0.2%	0.2%	23.4%	9.7%	11.9%	1.0%	0.0%	1.7%	1.9%
427	50	74	4.7%	48.9%	17.5%	0.2%	0.2%	0.3%	0.0%	0.1%	0.1%	12.4%	5.2%	9.6%	0.8%	0.0%	0.0%	0.0%
429	50	544	2.7%	28.0%	12.8%	1.1%	0.8%	1.3%	0.1%	0.7%	0.2%	16.9%	7.0%	3.2%	0.1%	0.4%	16.9%	7.9%
430	70	305	2.8%	29.7%	7.2%	1.4%	1.0%	1.6%	0.2%	0.9%	0.2%	21.8%	9.0%	12.5%	0.1%	0.3%	11.3%	0.0%
433	50	190	2.3%	24.3%	7.2%	0.8%	0.6%	1.0%	0.1%	0.5%	0.4%	37.5%	15.5%	7.6%	0.6%	0.0%	1.3%	0.0%
434	50	738	2.7%	28.2%	7.9%	1.6%	1.1%	1.9%	0.2%	1.0%	0.3%	33.2%	13.8%	6.9%	0.5%	0.0%	0.8%	0.0%
435	50	696	3.1%	32.9%	5.3%	0.5%	0.3%	0.5%	0.1%	0.3%	0.3%	29.6%	12.3%	2.7%	1.2%	0.1%	4.2%	6.7%
436	50	509	3.8%	39.9%	12.4%	0.9%	0.6%	1.1%	0.1%	0.6%	0.2%	18.0%	7.5%	5.5%	0.4%	0.2%	6.5%	2.3%
437	50	240	2.2%	22.6%	3.1%	1.3%	0.9%	1.6%	0.2%	0.9%	0.2%	21.7%	9.0%	5.0%	0.2%	0.4%	17.4%	13.3%
438	50	317	2.7%	28.4%	6.5%	0.4%	0.3%	0.4%	0.0%	0.2%	0.3%	32.5%	13.5%	12.4%	1.1%	0.0%	0.0%	1.2%
439	50	260	4.0%	41.9%	12.6%	0.7%	0.5%	0.8%	0.1%	0.5%	0.2%	20.5%	8.5%	5.2%	0.9%	0.1%	2.4%	1.0%
440	50	1457	3.1%	32.3%	10.5%	0.5%	0.3%	0.6%	0.1%	0.3%	0.3%	29.7%	12.3%	8.0%	1.4%	0.0%	0.0%	0.7%
443	50	329	3.1%	32.3%	11.9%	1.7%	1.2%	2.0%	0.2%	1.1%	0.3%	26.0%	10.8%	4.7%	0.4%	0.0%	0.0%	4.5%
444	50	299	3.0%	31.8%	10.4%	0.6%	0.4%	0.7%	0.1%	0.4%	0.3%	28.8%	11.9%	6.7%	0.8%	0.0%	0.0%	4.1%
445	50	231	2.9%	30.4%	9.1%	2.1%	1.5%	2.5%	0.3%	1.4%	0.2%	22.7%	9.4%	2.5%	0.0%	0.1%	6.0%	8.7%
446	50	677	3.5%	36.3%	13.2%	0.8%	0.6%	1.0%	0.1%	0.5%	0.3%	25.7%	10.7%	6.2%	0.4%	0.0%	0.0%	0.7%
447	50	283	2.7%	28.3%	7.2%	0.4%	0.3%	0.4%	0.0%	0.2%	0.4%	34.0%	14.1%	11.2%	0.8%	0.0%	0.0%	0.0%
448	50	196	1.7%	17.9%	7.4%	0.2%	0.2%	0.3%	0.0%	0.1%	0.4%	42.5%	17.6%	10.7%	0.9%	0.0%	0.0%	0.0%
449	50	144	3.9%	40.5%	11.3%	1.4%	1.0%	1.6%	0.2%	0.9%	0.3%	24.9%	10.3%	3.9%	0.1%	0.0%	0.0%	0.0%
450	50	41	2.0%	20.7%	9.4%	0.2%	0.1%	0.2%	0.0%	0.1%	0.4%	39.9%	16.5%	9.8%	0.6%	0.0%	0.0%	0.0%
451	50	209	4.2%	44.0%	12.2%	0.3%	0.2%	0.4%	0.0%	0.2%	0.2%	18.7%	7.7%	10.0%	1.9%	0.0%	0.0%	0.0%
452	50	313	4.1%	42.8%	10.0%	1.3%	0.9%	1.5%	0.2%	0.8%	0.2%	23.6%	9.8%	4.7%	0.2%	0.0%	0.0%	0.0%
453	50	516	3.1%	32.7%	17.1%	1.0%	0.7%	1.2%	0.1%	0.7%	0.2%	22.7%	9.4%	8.2%	0.7%	0.0%	2.0%	0.0%
454	50	265	4.2%	44.4%	14.0%	0.9%	0.6%	1.0%	0.1%	0.5%	0.2%	18.8%	7.8%	6.9%	0.7%	0.0%	0.0%	0.0%
459	50	588	4.3%	45.2%	10.5%	0.7%	0.5%	0.8%	0.1%	0.5%	0.2%	20.8%	8.6%	5.1%	0.2%	0.0%	0.4%	2.0%
460	50	790	4.2%	44.4%	13.2%	0.6%	0.4%	0.7%	0.1%	0.4%	0.2%	19.9%	8.3%	6.4%	0.5%	0.0%	0.0%	0.6%
461	50	915	4.5%	47.4%	16.1%	1.0%	0.7%	1.2%	0.1%	0.6%	0.2%	16.8%	7.0%	3.8%	0.1%	0.0%	0.0%	0.5%
468	50	276	3.4%	35.6%	9.2%	0.6%	0.4%	0.7%	0.1%	0.4%	0.3%	24.2%	10.0%	6.5%	0.8%	0.1%	3.0%	4.9%
469	50	648	3.8%	39.6%	22.0%	1.5%	1.0%	1.7%	0.2%	0.9%	0.1%	13.3%	5.5%	3.9%	0.4%	0.0%	0.8%	5.1%
470	50	236	2.8%	29.4%	17.1%	3.7%	2.6%	4.3%	0.5%	2.3%	0.2%	16.6%	6.9%	4.2%	0.4%	0.0%	0.8%	8.3%
473	50	105	5.6%	58.4%	12.4%	0.5%	0.3%	0.5%	0.1%	0.3%	0.1%	10.4%	4.3%	7.1%	0.1%	0.0%	0.0%	0.0%
474	50	64	5.3%	55.7%	12.2%	1.0%	0.7%	1.2%	0.1%	0.7%	0.1%	9.4%	3.9%	9.3%	0.3%	0.0%	0.0%	0.0%
475	50	25	4.4%	46.6%	11.8%	1.0%	0.7%	1.2%	0.1%	0.6%	0.2%	19.7%	8.2%	5.3%	0.2%	0.0%	0.0%	0.0%
476	50	21	3.6%	38.0%	14.2%	1.1%	0.8%	1.3%	0.1%	0.7%	0.2%	23.7%	9.8%	6.1%	0.3%	0.0%	0.0%	0.0%
477	50	44	4.8%	50.0%	15.1%	0.7%	0.5%	0.8%	0.1%	0.5%	0.1%	13.6%	5.6%	7.9%	0.3%	0.0%	0.0%	0.0%
478	50	31	4.9%	51.0%	13.2%	0.5%	0.3%	0.5%	0.1%	0.3%	0.2%	16.1%	6.7%	6.3%	0.2%	0.0%	0.0%	0.0%
479	50	18	3.6%	37.8%	16.2%	0.3%	0.2%	0.4%	0.0%	0.2%	0.3%	27.1%	11.2%	2.5%	0.0%	0.0%	0.0%	0.0%
480	50	22	4.2%	43.8%	13.5%	0.8%	0.6%	0.9%	0.1%	0.5%	0.2%	22.5%	9.3%	3.5%	0.2%	0.0%	0.0%	0.0%
483	50	501	4.0%	41.7%	31.4%	0.6%	0.4%	0.7%	0.1%	0.4%	0.1%	11.5%	4.8%	4.2%	0.3%	0.0%	0.0%	0.0%
484	50	732	5.0%	52.1%	21.8%	1.6%	1.2%	1.9%	0.2%	1.0%	0.1%	8.4%	3.5%	3.1%	0.1%	0.0%	0.0%	0.0%
485	50	357	3.1%	32.2%	12.5%	1.7%	1.2%	2.0%	0.2%	1.1%	0.1%	13.0%	5.4%	2.5%	9.7%	0.2%	10.7%	4.6%
486	50	387	4.7%	48.8%	18.8%	0.5%	0.4%	0.6%	0.1%	0.3%	0.1%	13.7%	5.7%	5.2%	1.2%	0.0%	0.0%	0.0%
487	50	214	1.9%	20.1%	11.0%	0.9%	0.6%	1.0%	0.1%	0.6%	0.3%	29.1%	12.1%	7.6%	1.6%	0.0%	0.0%	13.0%
488	50	45	1.7%	18.3%	6.6%	1.1%	0.8%	1.3%	0.1%	0.7%	0.1%	11.1%	4.6%	0.9%	0.0%	1.2%	51.3%	0.0%
489	50	1043	3.5%	37.2%	10.8%	1.3%	0.9%	1.5%	0.2%	0.8%	0.2%	15.7%	6.5%	7.8%	0.9%	0.2%	8.2%	4.3%
490	50	93	0.4%	4.0%	3.2%	0.0%	0.0%	0.0%	0.0%	0.0%	0.1%	5.4%	2.2%	0.3%	0.0%	1.5%	62.5%	20.4%
491	50	663	2.9%	30.5%	14.5%	0.5%	0.4%	0.6%	0.1%	0.3%	0.2%	17.8%	7.4%	5.7%	1.7%	0.2%	10.2%	7.1%
492	50	19	3.3%	34.4%	15.7%	2.0%	1.4%	2.3%	0.3%	1.3%	0.3%	26.3%	10.9%	1.7%	0.1%	0.0%	0.0%	0.0%
493	50	1168	3.6%	38.2%	12.1%	1.2%	0.9%	1.4%	0.2%	0.8%	0.2%	16.3%	6.8%	7.6%	1.1%	0.1%	3.5%	6.2%
494	50	43	4.0%	41.6%	11.6%	0.6%	0.4%	0.7%	0.1%	0.4%	0.3%	24.5%	10.2%	5.2%	0.4%	0.0%	0.0%	0.0%
495	50	160	5.2%	54.2%	18.3%	0.7%	0.5%	0.8%	0.1%	0.4%	0.1%	11.4%	4.7%	3.3%	0.4%	0.0%	0.0%	0.0%
496	50	325	1.7%	17.6%	8.8%	0.6%	0.4%	0.7%	0.1%	0.4%	0.2%	21.1%	8.8%	5.8%	1.2%	0.4%	17.8%	14.4%
497	50	695	3.1%	32.1%	14.8%	0.5%	0.3%	0.6%	0.1%	0.3%	0.2%	17.1%	7.1%	5.6%	1.7%	0.2%	9.7%	6.7%

Traffic Flows and Breakdown by 16 Vehicle Classes (Year 2026)

Link No.	Speed Limit	Total Vehicle	19 - Motorcycles (MC)	01 - Private Cars (PC)	03 - Taxi	14 - Non-franchised Bus <=6.4t	15 - Non-franchised Bus 6.4-15t	16 - Non-franchised Bus >15t	12 - Private Light Bus <=3.5t	13 - Private Light Bus >3.5t	04 - Light Goods Vehicles <=2.5t	05 - Lt Goods Vehicles 2.5-3.5t	06 - Light Goods Vehicles >3.5t	07 - Heavy Goods Vehicles <=15t	08 - Heavy Goods Vehicles >15t	17 - Franchised Bus (SD)	18 - Franchised Bus (DD)	11 - Public Light Buses
	km/hr	1400-1500																
498	50	143	3.6%	38.1%	14.2%	0.5%	0.4%	0.6%	0.1%	0.4%	0.2%	22.3%	9.2%	4.4%	0.5%	0.0%	0.0%	5.4%
499	50	49	2.8%	29.8%	13.6%	0.0%	0.0%	0.0%	0.0%	0.0%	0.3%	25.4%	10.5%	1.6%	0.0%	0.0%	0.0%	15.9%
500	50	137	2.7%	28.6%	11.7%	0.4%	0.3%	0.4%	0.0%	0.2%	0.2%	19.2%	8.0%	2.3%	0.4%	0.2%	9.7%	15.6%
501	50	472	3.6%	38.1%	20.0%	0.7%	0.5%	0.9%	0.1%	0.5%	0.2%	17.9%	7.4%	4.5%	0.9%	0.0%	0.0%	4.5%
502	50	18	3.3%	34.3%	16.8%	1.5%	1.0%	1.7%	0.2%	0.9%	0.3%	28.0%	11.6%	0.3%	0.0%	0.0%	0.0%	0.0%
503	50	349	3.6%	37.7%	14.4%	0.2%	0.1%	0.2%	0.0%	0.1%	0.2%	17.0%	7.0%	4.9%	0.9%	0.2%	8.6%	4.9%
504	50	1172	2.9%	30.8%	13.7%	0.9%	0.6%	1.1%	0.1%	0.6%	0.3%	25.7%	10.7%	7.2%	1.0%	0.0%	1.8%	2.7%
505	50	266	3.3%	35.1%	14.0%	0.4%	0.3%	0.4%	0.0%	0.2%	0.3%	26.3%	10.9%	7.5%	1.2%	0.0%	0.0%	0.0%
506	50	450	3.3%	34.6%	14.3%	0.5%	0.4%	0.6%	0.1%	0.3%	0.3%	26.6%	11.0%	6.8%	1.0%	0.0%	0.0%	0.0%
507	50	159	3.0%	31.2%	16.3%	1.2%	0.8%	1.4%	0.1%	0.7%	0.2%	22.7%	9.4%	10.0%	2.9%	0.0%	0.0%	0.0%
508	50	127	3.5%	36.9%	13.9%	0.2%	0.1%	0.2%	0.0%	0.1%	0.3%	26.2%	10.9%	6.8%	0.9%	0.0%	0.0%	0.0%
509	50	193	3.3%	34.6%	20.0%	1.4%	1.0%	1.6%	0.2%	0.9%	0.2%	15.9%	6.6%	7.1%	2.2%	0.0%	0.0%	5.1%
512	50	814	3.4%	35.9%	17.5%	1.1%	0.8%	1.3%	0.1%	0.7%	0.2%	18.0%	7.5%	7.5%	1.3%	0.0%	0.0%	4.6%
513	50	74	5.2%	55.0%	20.2%	0.5%	0.3%	0.6%	0.1%	0.3%	0.1%	10.6%	4.4%	2.2%	0.5%	0.0%	0.0%	0.0%
514	50	331	1.7%	18.2%	9.0%	0.6%	0.4%	0.7%	0.1%	0.4%	0.2%	21.0%	8.7%	5.8%	1.2%	0.4%	17.5%	14.2%
515	50	764	3.2%	33.8%	15.0%	0.5%	0.3%	0.5%	0.1%	0.3%	0.2%	16.9%	7.0%	5.5%	1.6%	0.2%	8.8%	6.1%
516	50	144	3.3%	34.5%	18.2%	0.1%	0.1%	0.1%	0.0%	0.1%	0.2%	18.0%	7.4%	3.6%	0.7%	0.2%	6.6%	6.8%
517	50	264	3.3%	34.9%	15.8%	0.5%	0.3%	0.6%	0.1%	0.3%	0.2%	17.2%	7.1%	6.9%	1.0%	0.1%	3.6%	8.1%
518	50	143	3.4%	36.1%	15.4%	0.7%	0.5%	0.8%	0.1%	0.4%	0.3%	24.5%	10.1%	7.0%	0.8%	0.0%	0.0%	0.0%
519	50	151	4.2%	44.2%	22.1%	0.6%	0.4%	0.7%	0.1%	0.4%	0.1%	14.5%	6.0%	5.1%	1.7%	0.0%	0.0%	0.0%
520	50	515	2.8%	28.9%	11.8%	0.7%	0.5%	0.8%	0.1%	0.4%	0.2%	20.9%	8.7%	5.7%	0.9%	0.2%	10.1%	7.2%
521	50	589	3.1%	32.9%	15.4%	0.5%	0.3%	0.5%	0.1%	0.3%	0.2%	17.0%	7.1%	5.4%	2.0%	0.2%	10.5%	4.5%
522	50	256	3.7%	38.7%	13.9%	1.0%	0.7%	1.2%	0.1%	0.7%	0.2%	20.8%	8.6%	4.4%	0.5%	0.0%	0.0%	5.3%
523	50	74	4.8%	50.6%	13.3%	0.3%	0.2%	0.4%	0.0%	0.2%	0.2%	16.3%	6.7%	6.1%	0.9%	0.0%	0.0%	0.0%
524	50	168	3.9%	41.3%	11.3%	1.9%	1.3%	2.2%	0.2%	1.2%	0.2%	17.5%	7.2%	3.9%	0.8%	0.0%	0.0%	7.0%
525	50	131	5.0%	52.3%	13.0%	0.3%	0.2%	0.3%	0.0%	0.2%	0.1%	13.6%	5.6%	4.8%	0.7%	0.0%	0.0%	4.0%
526	50	262	1.9%	19.7%	9.8%	0.4%	0.3%	0.4%	0.0%	0.2%	0.2%	20.9%	8.7%	7.0%	1.3%	0.5%	19.9%	8.9%
527	50	518	2.9%	30.5%	15.7%	0.5%	0.3%	0.6%	0.1%	0.3%	0.2%	17.1%	7.1%	5.3%	2.1%	0.3%	11.9%	5.1%
528	50	127	1.4%	14.8%	6.8%	0.4%	0.2%	0.4%	0.0%	0.2%	0.1%	7.8%	3.2%	3.4%	0.9%	0.9%	37.5%	22.0%
529	50	924	2.9%	30.7%	12.8%	0.5%	0.4%	0.6%	0.1%	0.3%	0.2%	21.3%	8.8%	6.5%	1.6%	0.2%	8.5%	4.5%
530	50	325	2.8%	29.1%	14.6%	0.8%	0.6%	1.0%	0.1%	0.5%	0.1%	14.1%	5.8%	5.6%	1.4%	0.3%	14.7%	8.6%
531	50	924	2.9%	30.7%	12.8%	0.5%	0.4%	0.6%	0.1%	0.3%	0.2%	21.3%	8.8%	6.5%	1.6%	0.2%	8.5%	4.5%
532	50	132	4.4%	46.5%	20.4%	0.5%	0.4%	0.6%	0.1%	0.3%	0.2%	15.6%	6.4%	4.0%	0.6%	0.0%	0.0%	0.0%
533	50	158	2.7%	28.4%	14.0%	0.7%	0.5%	0.8%	0.1%	0.5%	0.3%	27.0%	11.2%	11.1%	2.8%	0.0%	0.0%	0.0%
534	50	337	2.7%	28.2%	14.1%	0.8%	0.6%	0.9%	0.1%	0.5%	0.2%	15.3%	6.3%	6.1%	1.5%	0.3%	14.2%	8.3%
535	50	1080	2.8%	29.8%	11.8%	0.5%	0.3%	0.6%	0.1%	0.3%	0.2%	23.5%	9.7%	7.3%	1.7%	0.2%	7.3%	3.9%
536	50	795	2.3%	24.6%	10.2%	0.7%	0.5%	0.8%	0.1%	0.4%	0.3%	30.4%	12.6%	9.0%	1.3%	0.1%	2.6%	4.0%
537	50	394	2.4%	25.1%	12.0%	0.8%	0.6%	0.9%	0.1%	0.5%	0.2%	17.6%	7.3%	5.6%	1.1%	0.4%	15.3%	10.1%
538	50	724	3.2%	33.1%	13.9%	0.5%	0.4%	0.6%	0.1%	0.3%	0.2%	18.2%	7.6%	5.7%	2.0%	0.2%	9.8%	4.3%
539	50	315	1.8%	18.5%	7.7%	0.3%	0.2%	0.3%	0.0%	0.2%	0.2%	15.2%	6.3%	4.0%	0.7%	0.7%	31.5%	12.6%
540	50	1068	3.0%	31.5%	11.3%	0.7%	0.5%	0.8%	0.1%	0.4%	0.2%	19.6%	8.1%	8.8%	2.0%	0.2%	7.5%	5.2%
543	50	528	2.8%	29.0%	10.2%	1.0%	0.7%	1.2%	0.1%	0.6%	0.2%	15.4%	6.4%	5.1%	0.5%	0.4%	18.8%	7.5%
544	50	1068	3.0%	31.5%	11.3%	0.7%	0.5%	0.8%	0.1%	0.4%	0.2%	19.6%	8.1%	8.8%	2.0%	0.2%	7.5%	5.2%
545	50	528	2.8%	29.0%	10.2%	1.0%	0.7%	1.2%	0.1%	0.6%	0.2%	15.4%	6.4%	5.1%	0.5%	0.4%	18.8%	7.5%
546	50	768	2.8%	29.5%	9.4%	0.5%	0.4%	0.6%	0.1%	0.4%	0.2%	18.7%	7.7%	9.6%	2.1%	0.2%	10.4%	7.3%
547	50	1129	3.1%	32.6%	11.6%	0.6%	0.4%	0.7%	0.1%	0.4%	0.2%	17.4%	7.2%	8.4%	1.7%	0.2%	7.1%	8.3%
548	50	91	4.2%	44.3%	15.3%	0.3%	0.2%	0.4%	0.0%	0.2%	0.2%	19.3%	8.0%	6.5%	1.1%	0.0%	0.0%	0.0%
549	50	915	3.0%	31.7%	13.2%	0.9%	0.6%	1.0%	0.1%	0.6%	0.2%	18.1%	7.5%	6.1%	0.7%	0.3%	11.7%	4.3%
550	50	1142	3.2%	33.5%	9.8%	0.5%	0.3%	0.5%	0.1%	0.3%	0.2%	18.4%	7.6%	8.9%	1.7%	0.2%	7.7%	7.0%
551	50	761	3.0%	31.1%	12.8%	0.8%	0.6%	1.0%	0.1%	0.5%	0.2%	16.8%	7.0%	6.0%	0.5%	0.3%	14.0%	5.2%
552	50	1026	3.1%	32.2%	8.6%	0.4%	0.3%	0.4%	0.0%	0.2%	0.2%	20.1%	8.3%	9.9%	1.9%	0.2%	8.5%	5.6%
553	50	13	2.0%	21.2%	22.7%	0.0%	0.0%	0.0%	0.0%	0.0%	0.4%	37.9%	15.7%	0.1%	0.1%	0.0%	0.0%	0.0%
554	50	205	3.4%	35.6%	13.3%	0.5%	0.4%	0.6%	0.1%	0.3%	0.2%	14.7%	6.1%	7.3%	1.1%	0.0%	0.0%	16.5%
555	50	1148	3.2%	33.7%	13.9%	0.9%	0.6%	1.1%	0.1%	0.6%	0.2%	16.1%	6.7%	5.8%	0.6%	0.3%	12.2%	4.0%
556	50	970	3.0%	31.2%	7.9%	0.4%	0.2%	0.4%	0.0%	0.2%	0.2%	20.7%	8.6%	10.2%	1.9%	0.2%	9.0%	5.9%
557	50	1148	3.2%	33.7%	13.9%	0.9%	0.6%	1.1%	0.1%	0.6%	0.2%	16.1%	6.7%	5.8%	0.6%	0.3%	12.2%	4.0%
558	50	1509	2.9%	30.0%	8.7%	0.5%	0.3%	0.5%	0.1%	0.3%	0.2%	22.8%	9.4%	10.2%	1.7%	0.2%	8.3%	4.0%
559	50	397	3.6%	38.2%	17.0%	0.4%	0.3%	0.5%	0.1%	0.3%	0.2%	21.7%	9.0%	6.9%	1.7%	0.0%	0.0%	0.0%
560	50	433	3.7%	39.1%	14.9%	0.7%	0.5%	0.8%	0.1%	0.4%	0.2%	21.4%	8.9%	6.9%	1.4%	0.0%	0.0%	1.2%
561	50	908	3.7%	38.9%	18.2%	0.8%	0.6%	1.0%	0.1%	0.5%	0.2%	18.8%	7.8%	5.5%	1.0%	0.0%	0.8%	2.1%
562	50	699	3.5%	37.2%	16.9%	0.5%	0.4%	0.6%	0.1%	0.3%	0.2%	20.4%	8.4%	6.7%	1.6%	0.0%	1.1%	2.0%
563	50	708	3.8%	40.1%	17.5%	0.5%	0.4%	0.6%	0.1%	0.3%	0.2%	20.2%	8.4%	6.1%	1.3%	0.0%	0.0%	0.6%
564	50	609	4.0%	41.6%	16.3%	0.8%	0.6%	1.0%	0.1%	0.5%	0.2%	18.9%	7.8%	5.7%	1.1%	0.0%	0.0%	1.5%
565	50	214	3.9%	41.1%	17.1%	0.7%	0.5%	0.8%	0.1%	0.4%	0.1%	14.0%	5.8%	5.8%	1.5%	0.1%	3.6%	4.6%
566	50	522	3.9%	40.5%	20.9%	0.7%	0.5%	0.9%	0.1%	0.5%	0.2%	16.5%	6.8%	4.6%	0.7%	0.0%	1.5%	1.9%
567	50	25	4.1%	42.7%	18.3%	0.6%	0.4%	0.7%	0.1%	0.4%	0.2%	19.9%	8.2%	4.2%	0.3%	0.0%	0.0%	0.0%
568	50	189	2.7%	27.9%	12.5%	0.5%	0.4%	0.6%	0.1%	0.3%	0.3%	28.8%	11.9%	6.9%	1.3%	0.0%	0.0%	5.8%
569	50	16	2.7%	28.5%	18.1%	1.0%	0.7%	1.1%	0.1%	0.6%	0.3%	30.2%	12.5%	3.4%	0.7%	0.0%	0.0%	0.0%
570	50	28	4.0%	41.5%	14.6%	1.4%	1.0%	1.7%	0.2%	0.9%	0.2%	17.9%	7.4%	7.1%	2.1%	0.0%	0.0%	0.0%
571	50	388	3.8%	39.5%	16.1%	0.9%	0.6%	1.0%	0.1%	0.5%	0.2%	14.7%	6.1%	5.9%	0.9%	0.0%	0.0%	9.7%
572	50	43	2.6%	27.2%	11.8%	0.8%	0.5%	0.9%	0.1%	0.5%	0.2%	15.9%	6.6%	5.8%	1.5%	0.0%	0.0%	25.7%
573	50	340	3.5%	36.4%	16.3%	0.9%	0.6%	1.1%	0.1%	0.6%	0.1%	14.0%	5.8%	5.3%	0.7%	0.0%	0.0%	14.4%
574	50	255	3.0%	32.0%	12.9%	0.5%	0.4%	0.6%	0.1%	0.3%	0.3%	26.0%	10.8%	7.3%	1.5%	0.0%	0.0%	4.3%
575	50	22	4.0%	41.5%	13.6%	1.1%	0.8%	1.3%	0.1%	0.7%	0.2%	22.1%	9.1%	4.6%	1.1%	0.0%	0.0%	0.0%
576	50	304	2.8%	29.8%	13.9%	0.5%	0.4%	0.6%	0.1%	0.3%	0.3%	26.9%	11.1%	7.2%	1.5%	0.0%	0.0%	4.5%
577	50	24	1.1%	11.5%	12.3%	0.0%	0.0%	0.0%	0.0%	0.0%	0.2%	20.6%	8.5%	0.0%	0.0%	0.0%	0.0%	45.8%
578	50	64	3.5%	36.2%	14.9%	0.5%	0.4%	0.6%	0.1%	0.3%	0.2%	16.2%	6.7%	4.3%	0.8%	0.0%	0.0%	15.3%
579	50	15	2.6%	27.5%	20.0%	0.2%	0.2%	0.3%	0.0%	0.2%	0.3%	33.4%	13.9%	1.4%	0.0%	0.0%	0.0%	0.0%
580	50	32	2.9%	30.0%	9.2%	0.2%	0.2%	0.3%	0.0%	0.1%	0.2%	15.3%	6.3%	1.1%	0.1%	0.0%	0.0%	34.2%
581	50	41	3.2%	34.1%	9.1%	0.3%	0.2%	0.4%	0.0%	0.2%	0.2%	17.6%	7.3%	3.2%	0.3%	0.0%	0.0%	23.8%
582	50	578	3.4%	35.9%	14.7%	0.4%	0.3%	0.5%	0.0%	0.3%	0.3%	24.3%	10.0%	8.6%	0.7%	0.0%	0.0%	0.7%
583	50	514	3.4%	35.9%	14.6%	0.4%	0.3%	0.4%	0.0%	0.2%	0.3%	24.7%	10.2%	9.0%	0.7%	0.0%	0.0%	0.0%
584	50	514	3.4%	35.9%	14.6%	0.4%	0.3%	0.4%	0.0%	0.2%	0.3%	24.7%	10.2%	9.0%	0.7%	0.0%	0.0%	0.0%
585	50	1116	3.1%	32.1%	14.7%	0.5%	0.4%	0.6%	0.1%	0.4%	0.3%	27.5%	11.4%	8.1%	0.9%	0.0%	0.0%	0.0%
586	50	886	3.2%	33.7%	14.0%	0.3%	0.2%	0.4%	0.0%	0.2%	0.3%	26.5%	11.0%	9.2%	1.0%	0.0%	0.0%	0.0%
587	50	289	2.3%	23.7%	15.6%	1.2%	0.9%	1.5%	0.2%	0.8%	0.3%	33.1%	13.7%	5.8%	1.0%	0.0%	0.0%	0.0%
588	70	2634	2.9%	30.2%	18.2%	1.0%	0.7%	1.2%	0.1%	0.6%	0.2%	22.5%	9.3%	9.5%	2.3%	0.0%	1.2%	0.0%
589	70	679	4.1%	43.0%	16.2%	0.8%	0.5%	0.9%	0.1%	0.5%	0.2%	14.6%	6.0%	6.9%	1.9%	0.1%	4.2%	0.0%
590	70	2634	2.9%	30.2%	18.2%	1.0%	0.7%	1.2%	0.1%	0.6%	0.2%	22.5%	9.3%	9.5%	2.3%	0.0%	1.2%	0.0%
591	70	1371	4.3%	44.7%	12.8%	0.6%	0.5%	0.8%	0.1%	0.4%	0.2%	18.3%	7.6%	5.7%	1.2%	0.1%	2.8%	0.0%
594	50	847	3.5%	36.6%	18.6%	1.3%	0.9%	1.5%	0.2%	0.8%	0.1%	13.9%	5.8%	4.0%	0.4%	0.2%	7.1%	5.2%
595	50	604	3.5%	36.8%	14.6%	0.4%	0.3%	0.5%	0.1%	0.3%	0.2%	18.6%	7.7%	3.9%	0.6%	0.3%	11.7%	0.5%
596	50	765	3.6%	38.0%	19.7%	1.3%	0.9%	1.6%	0.2%	0.9%	0.1%	12.5%	5.2%	3.2%	0.3%	0.2%	7.9%	4.5%
597	50	900	3.6%	37.7%	13.7%	0.5%	0.4%	0.6%	0.1%	0.3%	0.2%	19.5%	8.1%	6.2%	0.8%	0.2%	7.8%	0.4%
598	50	1088	3.7%	38.7%	16.8%	1.2%	0.8%	1.4%	0.1%	0.8%	0.2%	17.1%	7.1%	4.9%	0.7%	0.1%	3.3%	3.2%
599	50	665	3.1%	33.0%	20.4%	0.9%	0.6%	1.1%	0.1%	0.6%	0.2%	17.1%	7.1%	8.1%	1.4%	0.1%	5.6%	0.5%
600	50	833	4.5%	47.4%	22.6%	1.7%	1.2%	2.0%	0.2%	1.1%	0.1%	11.4%	4.7%	2.9%	0.2%	0.0%	0.0%	0.0%
601	50	490	3.4%	35.8%	21.6%	0.9%	0.6%	1.0%	0.1%	0.6%	0.2%	19.1%	7.9%	7.9%	1.0%	0.0%	0.0%	0.0%
602	50	377	3.4%	35.9%	11.2%	0.6%	0.4%	0.7%	0.1%	0.4%	0.2%	22.4%	9.3%	11.1%	1.4%	0.0%	0.0%	2.6%
603	50	13	2.0%	20.7%	22.1%	0.0%	0.0%	0.0%	0.0%	0.0%	0.4%	37.0%	15.3%	1.8%	0.6%	0.0%	0.0%	0.0%
604	50	625	3.2%	33.3%	13.1%	0.6%	0.4%	0.7%	0.1%	0.4%	0.2%	24.0%	9.9%	10.9%	1.6%	0.0%	0.0%	1.6%
605	50	615	3.2%	33.8%	13.3%	0.6%	0.4%	0.7%	0.1%	0.4%	0.3%	24.4%	10.1%	11.1%	1.6%	0.0%	0.0%	0.0%
606	50	198	3.2%	33.7%	14.9%	0.8%	0.6%	1.0%	0.1%	0.5%	0.3%	26.7%	11.1%	6.2%	0.9%	0.0%	0.0%	0.0%
607	50	13	2.0%	21.2%	22.7%	0.0%	0.0%	0.0%	0.0%	0.0%	0.4%	38.0%	15.7%	0.0%	0.0%	0.0%	0.0%	0.0%
608	50	775	2.8%	29.6%	18.0%	0.5%	0.3%	0.6%	0.1%	0.3%	0.1%	14.0%	5.8%	6.0%	1.7%	0.4%	18.0%	1.8%

Traffic Flows and Breakdown by 16 Vehicle Classes (Year 2026)

Link No.	Speed Limit	Total Vehicle	19 - Motorcycles (MC)	01 - Private Cars (PC)	03 - Taxi	14 - Non-franchised Bus <=6.4t	15 - Non-franchised Bus 6.4-15t	16 - Non-franchised Bus >15t	12 - Private Light Bus <=3.5t	13 - Private Light Bus >3.5t	04 - Light Goods Vehicles <=2.5t	05 - Lt Goods Vehicles 2.5-3.5t	06 - Light Goods Vehicles >3.5t	07 - Heavy Goods Vehicles <=15t	08 - Heavy Goods Vehicles >15t	17 - Franchised Bus (SD)	18 - Franchised Bus (DD)	11 - Public Light Buses
	km/hr	1400-1500																
609	50	1223	3.5%	36.3%	14.8%	0.9%	0.6%	1.1%	0.1%	0.6%	0.2%	15.4%	6.4%	5.1%	0.7%	0.2%	8.9%	5.4%
610	50	1590	3.4%	35.3%	14.6%	0.9%	0.6%	1.0%	0.1%	0.6%	0.2%	15.3%	6.3%	4.6%	0.6%	0.2%	10.2%	6.2%
611	50	690	2.4%	24.8%	7.6%	0.6%	0.4%	0.7%	0.1%	0.4%	0.2%	16.8%	7.0%	5.0%	0.5%	0.5%	20.3%	12.9%
612	70	1048	2.7%	27.8%	18.4%	0.8%	0.5%	0.9%	0.1%	0.5%	0.2%	22.0%	9.1%	5.1%	0.7%	0.0%	0.5%	10.7%
613	70	854	5.3%	55.9%	17.0%	0.6%	0.4%	0.7%	0.1%	0.4%	0.1%	11.1%	4.6%	2.9%	0.4%	0.0%	0.3%	0.0%
614	70	854	5.3%	55.9%	17.0%	0.6%	0.4%	0.7%	0.1%	0.4%	0.1%	11.1%	4.6%	2.9%	0.4%	0.0%	0.3%	0.0%
615	70	1048	2.7%	27.8%	18.4%	0.8%	0.5%	0.9%	0.1%	0.5%	0.2%	22.0%	9.1%	5.1%	0.7%	0.0%	0.5%	10.7%
617	50	923	2.8%	29.6%	11.6%	0.9%	0.6%	1.1%	0.1%	0.6%	0.2%	18.9%	7.8%	4.0%	0.4%	0.4%	18.5%	2.4%
618	70	1141	3.3%	34.7%	22.4%	0.5%	0.4%	0.6%	0.1%	0.3%	0.2%	19.4%	8.0%	6.6%	1.6%	0.0%	0.0%	1.9%
619	50	1823	3.5%	36.4%	15.7%	1.0%	0.7%	1.2%	0.1%	0.6%	0.2%	16.5%	6.8%	4.1%	0.5%	0.2%	10.6%	1.7%
620	50	1192	3.8%	39.6%	17.0%	1.1%	0.8%	1.3%	0.1%	0.7%	0.2%	17.5%	7.2%	4.5%	0.5%	0.1%	3.0%	2.6%
621	50	662	3.1%	32.5%	19.3%	0.4%	0.3%	0.5%	0.1%	0.3%	0.2%	14.7%	6.1%	6.0%	1.6%	0.2%	7.7%	7.1%
622	50	1288	3.8%	40.0%	17.0%	1.0%	0.7%	1.2%	0.1%	0.7%	0.2%	17.4%	7.2%	4.7%	0.6%	0.1%	2.8%	2.4%
623	50	1154	3.9%	41.1%	17.5%	1.1%	0.8%	1.2%	0.1%	0.7%	0.2%	16.0%	6.6%	4.5%	0.6%	0.1%	3.1%	2.5%
624	50	879	3.8%	39.9%	17.3%	1.0%	0.7%	1.2%	0.1%	0.6%	0.2%	16.2%	6.7%	4.3%	0.6%	0.1%	4.1%	3.3%
625	50	1141	3.3%	34.7%	13.3%	0.5%	0.4%	0.6%	0.1%	0.3%	0.2%	16.9%	7.0%	4.3%	1.0%	0.1%	4.5%	13.1%
627	50	662	3.1%	32.5%	19.3%	0.4%	0.3%	0.5%	0.1%	0.3%	0.2%	14.7%	6.1%	6.0%	1.6%	0.2%	7.7%	7.1%
628	50	479	3.6%	37.7%	4.9%	0.6%	0.4%	0.7%	0.1%	0.4%	0.2%	20.0%	8.3%	1.8%	0.0%	0.0%	0.0%	21.3%
629	70	1141	3.3%	34.7%	22.4%	0.5%	0.4%	0.6%	0.1%	0.3%	0.2%	19.4%	8.0%	6.6%	1.6%	0.0%	0.0%	1.9%
630	70	2037	3.5%	36.5%	16.7%	0.5%	0.4%	0.6%	0.1%	0.3%	0.2%	20.1%	8.3%	6.6%	1.1%	0.0%	0.0%	5.0%
631	50	316	3.7%	38.5%	9.3%	0.3%	0.2%	0.4%	0.0%	0.2%	0.2%	20.5%	8.5%	6.7%	1.9%	0.2%	6.6%	2.9%
632	50	465	3.3%	34.5%	17.8%	0.5%	0.3%	0.6%	0.1%	0.3%	0.2%	17.1%	7.1%	2.6%	0.4%	0.2%	7.4%	7.7%
633	50	144	2.3%	24.6%	6.7%	0.3%	0.2%	0.3%	0.0%	0.2%	0.2%	23.5%	9.7%	8.3%	2.3%	0.3%	14.6%	6.3%
634	50	443	3.4%	36.0%	18.6%	0.5%	0.3%	0.6%	0.1%	0.3%	0.2%	17.8%	7.4%	2.7%	0.5%	0.2%	7.8%	3.7%
640	50	124	3.7%	38.9%	15.6%	0.3%	0.2%	0.4%	0.0%	0.2%	0.3%	24.2%	10.0%	5.4%	0.8%	0.0%	0.0%	0.0%
641	50	210	3.7%	38.6%	15.4%	0.3%	0.2%	0.3%	0.0%	0.2%	0.2%	22.8%	9.4%	4.6%	0.5%	0.0%	0.0%	3.7%
642	50	549	2.7%	28.6%	13.9%	0.7%	0.5%	0.9%	0.1%	0.5%	0.2%	21.5%	8.9%	6.1%	0.9%	0.0%	0.0%	14.6%
643	50	737	3.0%	31.4%	14.4%	0.7%	0.5%	0.9%	0.1%	0.5%	0.2%	20.6%	8.6%	6.9%	1.4%	0.0%	0.0%	10.9%
644	50	526	2.7%	28.5%	14.0%	0.9%	0.7%	1.1%	0.1%	0.6%	0.2%	19.8%	8.2%	7.8%	1.7%	0.0%	0.0%	13.7%
645	50	283	2.9%	30.1%	16.7%	1.6%	1.1%	1.8%	0.2%	1.0%	0.2%	21.4%	8.9%	10.3%	2.8%	0.0%	0.0%	0.9%
646	50	34	4.1%	43.1%	15.9%	3.6%	2.5%	4.2%	0.5%	2.3%	0.1%	14.5%	6.0%	3.2%	0.0%	0.0%	0.0%	0.0%
647	50	412	2.4%	25.4%	8.0%	0.6%	0.4%	0.7%	0.1%	0.4%	0.3%	28.6%	11.9%	9.3%	0.5%	0.0%	1.9%	9.6%
648	50	721	2.5%	25.9%	8.9%	0.6%	0.4%	0.7%	0.1%	0.4%	0.3%	29.3%	12.1%	7.6%	0.4%	0.0%	1.1%	9.6%
649	50	624	2.6%	27.3%	9.1%	0.7%	0.5%	0.8%	0.1%	0.5%	0.3%	31.7%	13.1%	8.0%	0.4%	0.0%	1.2%	3.5%
650	50	826	3.0%	31.2%	11.6%	0.7%	0.5%	0.8%	0.1%	0.5%	0.3%	29.0%	12.0%	5.4%	0.3%	0.0%	0.9%	3.7%
651	50	146	1.5%	16.2%	6.9%	0.8%	0.6%	1.0%	0.1%	0.5%	0.4%	38.8%	16.1%	15.9%	1.0%	0.0%	0.0%	0.0%
652	50	349	3.0%	31.8%	14.1%	0.8%	0.6%	0.9%	0.1%	0.5%	0.3%	28.3%	11.7%	5.3%	0.2%	0.0%	0.0%	2.4%
653	50	84	4.5%	47.2%	17.0%	0.8%	0.5%	0.9%	0.1%	0.5%	0.2%	16.5%	6.9%	4.6%	0.4%	0.0%	0.0%	0.0%
654	50	18	2.4%	25.4%	16.6%	0.4%	0.3%	0.5%	0.0%	0.2%	0.3%	27.8%	11.5%	11.0%	3.6%	0.0%	0.0%	0.0%
657	50	131	4.1%	43.5%	18.7%	0.5%	0.4%	0.6%	0.1%	0.3%	0.2%	19.8%	8.2%	3.2%	0.4%	0.0%	0.0%	0.0%
658	50	141	4.6%	48.3%	14.3%	0.6%	0.4%	0.7%	0.1%	0.4%	0.2%	19.4%	8.0%	2.8%	0.2%	0.0%	0.0%	0.0%
659	50	46	5.3%	55.3%	14.7%	1.0%	0.7%	1.2%	0.1%	0.6%	0.1%	11.2%	4.6%	4.9%	0.2%	0.0%	0.0%	0.0%
660	50	79	5.5%	57.5%	13.9%	0.6%	0.5%	0.7%	0.1%	0.4%	0.1%	11.7%	4.9%	3.9%	0.1%	0.0%	0.0%	0.0%
661	50	731	4.6%	48.5%	18.7%	1.4%	1.0%	1.7%	0.2%	0.9%	0.1%	12.1%	5.0%	4.4%	0.2%	0.0%	1.0%	0.0%
662	50	370	4.1%	42.7%	31.0%	0.7%	0.5%	0.8%	0.1%	0.4%	0.1%	10.8%	4.5%	4.2%	0.3%	0.0%	0.0%	0.0%
665	70	74	4.4%	45.8%	17.5%	1.5%	1.0%	1.7%	0.2%	0.9%	0.1%	14.3%	5.9%	6.1%	0.6%	0.0%	0.0%	0.0%
669	70	812	3.8%	39.7%	11.2%	0.7%	0.5%	0.8%	0.1%	0.4%	0.2%	21.6%	8.9%	8.9%	1.5%	0.0%	1.7%	0.0%
670	50	478	4.2%	44.4%	15.0%	0.6%	0.4%	0.7%	0.1%	0.4%	0.2%	15.4%	6.4%	7.4%	1.9%	0.1%	2.9%	0.0%
671	70	334	3.1%	32.9%	5.7%	0.8%	0.6%	0.9%	0.1%	0.5%	0.3%	30.5%	12.6%	11.0%	0.9%	0.0%	0.0%	0.0%
672	70	409	3.4%	35.3%	7.9%	0.9%	0.7%	1.1%	0.1%	0.6%	0.3%	27.5%	11.4%	10.1%	0.8%	0.0%	0.0%	0.0%
674	50	1122	4.1%	43.0%	17.3%	0.6%	0.4%	0.7%	0.1%	0.4%	0.2%	19.8%	8.2%	3.8%	0.5%	0.0%	0.7%	0.2%
675	50	287	4.5%	46.8%	17.2%	0.4%	0.3%	0.5%	0.1%	0.3%	0.2%	15.6%	6.5%	3.7%	0.6%	0.1%	2.7%	0.9%
676	50	73	4.6%	48.1%	18.0%	0.6%	0.4%	0.7%	0.1%	0.4%	0.2%	17.0%	7.0%	2.8%	0.2%	0.0%	0.0%	0.0%
677	50	84	4.9%	51.8%	15.8%	0.6%	0.4%	0.7%	0.1%	0.4%	0.2%	15.7%	6.5%	2.7%	0.2%	0.0%	0.0%	0.0%
678	50	342	2.5%	26.5%	13.5%	0.9%	0.7%	1.1%	0.1%	0.6%	0.3%	28.9%	12.0%	11.6%	1.3%	0.0%	0.0%	0.0%
679	50	168	2.8%	29.5%	7.1%	0.2%	0.2%	0.3%	0.0%	0.1%	0.3%	31.2%	12.9%	13.7%	1.6%	0.0%	0.0%	0.0%
680	50	247	3.1%	32.3%	15.6%	0.3%	0.2%	0.4%	0.0%	0.2%	0.2%	18.6%	7.7%	7.7%	1.2%	0.0%	0.0%	12.4%
681	50	332	3.0%	31.5%	14.4%	1.2%	0.9%	1.4%	0.2%	0.8%	0.3%	24.3%	10.1%	8.7%	0.7%	0.0%	0.0%	2.6%
682	50	93	4.1%	42.6%	17.4%	0.2%	0.2%	0.3%	0.0%	0.1%	0.2%	20.1%	8.3%	5.4%	1.1%	0.0%	0.0%	0.0%
683	50	129	3.7%	38.6%	10.9%	0.8%	0.5%	0.9%	0.1%	0.5%	0.3%	25.5%	10.6%	5.5%	0.2%	0.0%	0.0%	2.0%
684	50	200	3.5%	37.0%	15.9%	0.8%	0.6%	1.0%	0.1%	0.5%	0.2%	21.7%	9.0%	8.4%	1.3%	0.0%	0.0%	0.0%
685	50	394	2.9%	30.4%	13.8%	0.9%	0.7%	1.1%	0.1%	0.6%	0.3%	25.7%	10.6%	11.3%	1.5%	0.0%	0.0%	0.0%
686	50	549	2.3%	24.5%	5.9%	0.6%	0.4%	0.7%	0.1%	0.4%	0.3%	30.8%	12.8%	11.6%	0.9%	0.0%	1.4%	7.2%
687	50	255	2.3%	24.0%	10.2%	0.2%	0.1%	0.2%	0.0%	0.1%	0.4%	39.4%	16.3%	6.4%	0.2%	0.0%	0.0%	0.0%
688	50	164	3.2%	33.9%	18.3%	0.4%	0.3%	0.5%	0.1%	0.3%	0.3%	27.8%	11.5%	3.3%	0.1%	0.0%	0.0%	0.0%
689	50	364	3.3%	34.7%	20.2%	2.0%	1.4%	2.3%	0.2%	1.3%	0.2%	15.4%	6.4%	6.8%	0.7%	0.0%	2.1%	3.0%
690	50	363	3.3%	34.8%	20.3%	1.9%	1.3%	2.2%	0.2%	1.2%	0.2%	15.5%	6.4%	6.8%	0.7%	0.0%	2.1%	3.0%
691	50	558	2.9%	30.4%	15.4%	0.4%	0.3%	0.4%	0.0%	0.2%	0.3%	30.8%	12.8%	5.7%	0.4%	0.0%	0.0%	0.0%
692	50	558	2.9%	30.4%	15.4%	0.4%	0.3%	0.4%	0.0%	0.2%	0.3%	30.8%	12.8%	5.7%	0.4%	0.0%	0.0%	0.0%
693	50	287	1.7%	17.8%	11.4%	0.4%	0.3%	0.5%	0.1%	0.3%	0.4%	38.7%	16.0%	11.0%	1.4%	0.0%	0.0%	0.0%
695	50	643	2.7%	28.4%	14.8%	0.3%	0.2%	0.4%	0.0%	0.2%	0.3%	33.8%	14.0%	4.7%	0.1%	0.0%	0.0%	0.0%
696	50	13	2.0%	21.2%	22.7%	0.0%	0.0%	0.0%	0.0%	0.0%	0.4%	38.0%	15.7%	0.0%	0.0%	0.0%	0.0%	0.0%
697	50	137	3.2%	33.2%	9.5%	0.7%	0.5%	0.8%	0.1%	0.4%	0.2%	20.6%	8.6%	13.7%	1.0%	0.1%	5.6%	1.9%
698	70	570	4.3%	44.7%	7.4%	2.6%	1.9%	3.1%	0.3%	1.7%	0.1%	14.4%	6.0%	13.4%	0.0%	0.0%	0.0%	0.0%
699	50	136	0.2%	2.0%	2.2%	0.0%	0.0%	0.0%	0.0%	0.0%	0.0%	3.6%	1.5%	0.0%	0.0%	1.9%	81.8%	6.7%
700	70	2847	2.8%	29.2%	17.9%	0.4%	0.3%	0.4%	0.0%	0.2%	0.2%	23.2%	9.6%	4.8%	0.6%	0.1%	3.6%	6.6%
701	70	944	2.6%	27.4%	6.9%	1.1%	0.8%	1.3%	0.1%	0.7%	0.4%	35.3%	14.6%	6.0%	0.5%	0.0%	0.9%	1.4%
702	70	2827	2.8%	29.1%	17.8%	0.4%	0.3%	0.4%	0.0%	0.2%	0.2%	23.2%	9.6%	4.8%	0.6%	0.1%	3.6%	6.7%
704	70	2716	2.7%	28.3%	15.2%	0.8%	0.6%	0.9%	0.1%	0.5%	0.2%	21.8%	9.0%	6.0%	0.4%	0.2%	6.7%	6.8%
705	70	3060	2.9%	30.0%	14.6%	0.9%	0.6%	1.0%	0.1%	0.6%	0.2%	21.5%	8.9%	5.9%	0.4%	0.1%	6.0%	6.4%
706	70	1743	3.9%	41.1%	15.8%	0.2%	0.1%	0.2%	0.0%	0.1%	0.1%	14.2%	5.9%	5.1%	0.9%	0.1%	3.8%	8.4%
712	50	702	3.8%	40.3%	22.8%	1.2%	0.9%	1.4%	0.2%	0.8%	0.2%	15.5%	6.4%	5.2%	0.4%	0.0%	0.5%	0.4%
713	50	40	3.7%	38.6%	14.1%	0.8%	0.6%	1.0%	0.1%	0.5%	0.1%	12.5%	5.2%	2.9%	0.1%	0.4%	19.3%	0.0%
714	50	50	2.9%	30.6%	15.3%	0.7%	0.5%	0.8%	0.1%	0.4%	0.2%	24.1%	10.0%	11.4%	3.0%	0.0%	0.0%	0.0%
715	50	37	4.1%	43.4%	17.3%	0.9%	0.6%	1.0%	0.1%	0.6%	0.2%	14.7%	6.1%	8.4%	2.5%	0.0%	0.0%	0.0%
716	50	160	3.0%	31.7%	12.3%	0.3%	0.2%	0.3%	0.0%	0.2%	0.3%	24.6%	10.2%	7.6%	0.8%	0.2%	8.3%	0.0%
717	50	874	3.7%	38.8%	18.8%	0.9%	0.6%	1.0%	0.1%	0.6%	0.2%	18.1%	7.5%	6.9%	0.7%	0.0%	2.1%	0.0%
718	50	1391	3.6%	38.2%	12.6%	1.1%	0.7%	1.2%	0.1%	0.7%	0.2%	21.2%	8.8%	8.2%	1.0%	0.0%	1.0%	1.3%
719	50	811	3.3%	35.0%	17.9%	1.5%	1.1%	1.8%	0.2%	1.0%	0.2%	20.4%	8.4%	6.6%	0.8%	0.0%	0.4%	1.4%
720	50	251	4.8%	50.7%	18.1%	1.8%	1.3%	2.1%	0.2%	1.1%	0.1%	10.3%	4.3%	4.9%	0.3%	0.0%	0.0%	0.0%
721	50	351	3.8%	39.7%	14.1%	0.4%	0.3%	0.5%	0.1%	0.3%	0.1%	13.8%	5.7%	4.8%	0.4%	0.1%	5.6%	10.4%
722	50	370	2.9%	30.8%	12.6%	0.4%	0.3%	0.5%	0.1%	0.3%	0.2%	19.3%	8.0%	8.1%	0.8%	0.1%	5.0%	10.6%
723	50	1234	3.6%	37.3%	20.2%	1.4%	1.0%	1.7%	0.2%	0.9%	0.2%	14.5%	6.0%	5.9%	1.1%	0.0%	1.4%	4.5%
724	50	2026	3.3%	34.4%	12.5%	1.4%	1.0%	1.7%	0.2%	0.9%	0.2%	22.5%	9.3%	7.0%	0.7%	0.0%	1.3%	3.6%
725	50	347	3.5%	36.6%	16.6%	2.0%	1.4%	2.4%	0.3%	1.3%	0.2%	16.0%	6.6%	4.4%	0.9%	0.1%	5.0%	2.8%
726	50	969	2.9%	30.7%	12.2%	0.9%	0.6%	1.0%	0.1%	0.6%	0.3%	28.7%	11.9%	6.9%	0.5%	0.0%	1.9%	0.7%
727	50	400	2.9%	30.9%	11.6%	0.6%	0.4%	0.7%	0.1%	0.4%	0.3%	31.2%	12.9%	7.4%	0.4%	0.0%	0.0%	0.0%
728	50	302	3.0%	31.9%	11.8%	0.4%	0.3%	0.4%	0.0%	0.2%	0.3%	30.4%	12.6%	7.4%	1.1%	0.0%	0.0%	0.0%
729	50	267	3.2%	33.1%	16.1%	2.4%	1.7%	2.9%	0.3%	1.6%	0.2%	19.7%	8.2%	5.7%	0.3%	0.0%	0.0%	4.6%
730	50	242	3.5%	37.2%	10.2%	0.7%	0.5%	0.9%	0.1%	0.5%	0.3%	24.7%	10.2%	8.5%	1.6%	0.0%	0.0%	1.1%
731	50	604	3.6%	37.7%	12.1%	0.5%	0.4%	0.6%	0.1%	0.3%	0.2%	24.0%	9.9%	7.5%	1.2%	0.0%	0.9%	0.9%
732	50	586	2.5%	26.3%	11.8%	2.2%	1.5%	2.6%	0.3%	1.4%	0.3%	27.6%	11.4%	7.1%	0.4%	0.0%	0.9%	3.7%
733	50	157	3.0%	31.3%	14.3%	0.1%	0.1%	0.1%	0.0%	0.1%	0.2%	23.6%	9.8%	7.3%	2.1%	0.0%	0.0%	7.9%
734	50	14	1.9%	19.7%	21.1%	0.6%	0.4%	0.7%	0.1%	0.4%	0.4%	35.3%	14.6%	4.6%	0.2%	0.0%	0.0%	0.0%
735	50	62	2.9%	30.8%	10.0%	0.5%	0.4%	0.6%	0.1%	0.4%	0.3%	32.3%	13.4%	7.6%	0.6%	0.0%	0.0%	0.0%

Traffic Flows and Breakdown by 16 Vehicle Classes (Year 2026)

Link No.	Speed Limit	Total Vehicle	19 - Motorcycles (MC)	01 - Private Cars (PC)	03 - Taxi	14 - Non-franchised Bus <=6.4t	15 - Non-franchised Bus 6.4-15t	16 - Non-franchised Bus >15t	12 - Private Light Bus <=3.5t	13 - Private Light Bus >3.5t	04 - Light Goods Vehicles <=2.5t	05 - Lt Goods Vehicles 2.5-3.5t	06 - Light Goods Vehicles >3.5t	07 - Heavy Goods Vehicles <=15t	08 - Heavy Goods Vehicles >15t	17 - Franchised Bus (SD)	18 - Franchised Bus (DD)	11 - Public Light Buses
	km/hr	1400-1500																
736	50	544	2.6%	27.6%	11.1%	1.4%	1.0%	1.7%	0.2%	0.9%	0.3%	31.3%	13.0%	6.5%	0.7%	0.0%	0.0%	1.7%
737	50	80	2.4%	25.6%	11.6%	0.1%	0.1%	0.1%	0.0%	0.1%	0.2%	23.7%	9.8%	8.2%	2.5%	0.0%	0.0%	15.4%
738	50	428	3.0%	31.0%	11.7%	1.5%	1.1%	1.8%	0.2%	1.0%	0.3%	28.4%	11.8%	5.6%	0.5%	0.0%	0.0%	2.1%
739	50	328	2.7%	28.3%	18.2%	1.1%	0.8%	1.3%	0.1%	0.7%	0.2%	23.2%	9.6%	4.7%	0.7%	0.0%	1.6%	6.6%
740	50	487	2.6%	27.1%	8.0%	0.9%	0.6%	1.1%	0.1%	0.6%	0.4%	34.1%	14.1%	4.6%	0.2%	0.0%	1.7%	4.0%
741	50	206	2.7%	28.7%	9.4%	0.7%	0.5%	0.8%	0.1%	0.5%	0.3%	30.5%	12.6%	5.4%	0.5%	0.0%	0.0%	7.3%
742	50	294	3.1%	32.8%	12.8%	1.3%	0.9%	1.6%	0.2%	0.9%	0.2%	15.8%	6.5%	3.4%	0.3%	0.1%	3.9%	16.2%
743	50	417	3.3%	34.5%	13.8%	1.9%	1.3%	2.2%	0.2%	1.2%	0.2%	16.6%	6.9%	3.5%	0.3%	0.1%	2.7%	11.4%
745	50	433	2.9%	29.9%	12.6%	1.2%	0.9%	1.4%	0.2%	0.8%	0.3%	28.6%	11.8%	5.0%	0.4%	0.0%	1.3%	2.7%
746	50	135	2.5%	26.2%	8.6%	2.1%	1.5%	2.5%	0.3%	1.3%	0.2%	22.1%	9.2%	3.7%	0.1%	0.1%	3.8%	16.0%
749	70	4414	3.5%	37.1%	8.9%	0.9%	0.6%	1.0%	0.1%	0.6%	0.3%	24.3%	10.1%	10.0%	0.8%	0.0%	1.1%	0.6%
750	70	4559	3.1%	32.5%	6.1%	1.2%	0.8%	1.4%	0.2%	0.8%	0.3%	31.0%	12.9%	7.5%	0.4%	0.0%	1.2%	0.6%
751	70	1407	3.0%	31.3%	11.4%	0.7%	0.5%	0.8%	0.1%	0.4%	0.3%	29.8%	12.4%	8.7%	0.6%	0.0%	0.0%	0.0%
752	70	1431	3.7%	39.0%	12.1%	0.7%	0.5%	0.8%	0.1%	0.5%	0.3%	24.3%	10.0%	6.5%	1.6%	0.0%	0.0%	0.0%
753	70	1062	2.7%	28.6%	13.5%	0.7%	0.5%	0.8%	0.1%	0.4%	0.3%	28.5%	11.8%	9.3%	0.9%	0.0%	1.0%	0.7%
754	70	1308	3.9%	41.1%	10.5%	0.6%	0.4%	0.7%	0.1%	0.4%	0.2%	23.5%	9.7%	7.1%	0.8%	0.0%	0.9%	0.0%
755	70	546	2.4%	24.8%	10.2%	0.3%	0.2%	0.4%	0.0%	0.2%	0.4%	34.1%	14.1%	10.4%	1.1%	0.0%	0.1%	1.4%
756	70	429	3.8%	40.3%	8.3%	0.6%	0.4%	0.7%	0.1%	0.4%	0.3%	24.9%	10.3%	6.2%	0.8%	0.1%	2.8%	0.0%
757	50	614	3.8%	40.3%	10.6%	0.5%	0.3%	0.5%	0.1%	0.3%	0.3%	24.5%	10.2%	7.8%	0.9%	0.0%	0.0%	0.0%
759	50	690	3.4%	35.1%	15.8%	1.1%	0.8%	1.2%	0.1%	0.7%	0.2%	23.9%	9.9%	5.9%	0.4%	0.0%	0.0%	1.4%
760	50	517	4.3%	45.3%	15.0%	1.2%	0.9%	1.4%	0.2%	0.8%	0.2%	17.9%	7.4%	3.7%	0.1%	0.0%	0.5%	1.0%
761	50	707	3.1%	32.3%	12.6%	1.0%	0.7%	1.2%	0.1%	0.6%	0.3%	27.8%	11.5%	7.6%	0.5%	0.0%	0.0%	0.7%
777	70	2230	3.2%	33.2%	6.7%	1.1%	0.8%	1.3%	0.1%	0.7%	0.3%	26.8%	11.1%	12.0%	0.7%	0.0%	1.3%	0.6%
778	50	64	2.5%	26.5%	7.8%	0.3%	0.2%	0.3%	0.0%	0.2%	0.3%	31.6%	13.1%	15.5%	1.8%	0.0%	0.0%	0.0%
779	50	2045	3.8%	39.4%	11.6%	0.6%	0.4%	0.7%	0.1%	0.4%	0.3%	24.3%	10.1%	6.9%	1.4%	0.0%	0.0%	0.0%
780	50	1658	2.8%	29.7%	12.8%	0.8%	0.5%	0.9%	0.1%	0.5%	0.3%	29.4%	12.2%	8.8%	0.6%	0.0%	0.6%	0.0%
781	50	416	3.2%	33.9%	14.2%	1.3%	0.9%	1.5%	0.2%	0.8%	0.3%	26.6%	11.0%	5.8%	0.3%	0.0%	0.0%	0.0%
782	50	423	3.9%	40.8%	15.0%	0.3%	0.2%	0.3%	0.0%	0.2%	0.2%	24.0%	9.9%	4.8%	0.3%	0.0%	0.0%	0.0%
783	50	517	4.3%	45.3%	15.0%	1.2%	0.9%	1.4%	0.2%	0.8%	0.2%	17.9%	7.4%	3.7%	0.1%	0.0%	0.5%	1.0%
784	50	713	3.5%	36.4%	13.1%	0.4%	0.3%	0.5%	0.1%	0.3%	0.3%	26.3%	10.9%	7.0%	0.5%	0.0%	0.0%	0.7%
785	50	323	4.3%	45.1%	14.2%	1.7%	1.2%	2.0%	0.2%	1.1%	0.2%	16.9%	7.0%	3.6%	0.0%	0.0%	0.8%	1.6%
786	50	713	3.5%	37.1%	12.7%	0.5%	0.4%	0.6%	0.1%	0.3%	0.3%	25.8%	10.7%	6.7%	0.5%	0.0%	0.0%	0.7%
787	50	945	3.5%	36.8%	11.6%	0.7%	0.5%	0.8%	0.1%	0.4%	0.3%	26.4%	10.9%	6.9%	0.6%	0.0%	0.0%	0.6%
788	50	1464	3.6%	37.8%	10.9%	0.7%	0.5%	0.8%	0.1%	0.5%	0.3%	25.2%	10.4%	7.5%	1.8%	0.0%	0.0%	0.0%
789	50	2022	2.8%	29.1%	12.1%	0.8%	0.6%	1.0%	0.1%	0.5%	0.3%	30.0%	12.4%	9.0%	0.6%	0.0%	0.5%	0.3%
790	50	1553	3.4%	35.9%	10.6%	0.7%	0.5%	0.9%	0.1%	0.5%	0.3%	26.5%	11.0%	8.0%	1.7%	0.0%	0.0%	0.0%
791	50	1850	2.9%	30.0%	12.4%	0.7%	0.5%	0.8%	0.1%	0.4%	0.3%	29.4%	12.2%	8.9%	0.7%	0.0%	0.5%	0.3%
792	50	410	3.5%	36.8%	13.0%	0.5%	0.3%	0.5%	0.1%	0.3%	0.3%	26.8%	11.1%	6.3%	0.4%	0.0%	0.0%	0.0%
793	50	732	2.9%	30.6%	10.0%	0.8%	0.6%	0.9%	0.1%	0.5%	0.3%	29.9%	12.4%	9.2%	0.6%	0.0%	0.3%	0.7%
794	50	535	3.2%	33.6%	12.6%	0.3%	0.2%	0.4%	0.0%	0.2%	0.3%	28.0%	11.6%	6.4%	0.2%	0.0%	1.9%	1.0%
795	50	871	2.9%	30.0%	8.9%	0.8%	0.6%	0.9%	0.1%	0.5%	0.3%	31.8%	13.2%	8.7%	0.4%	0.0%	0.3%	0.6%
796	50	982	3.3%	34.1%	11.8%	0.3%	0.2%	0.3%	0.0%	0.2%	0.3%	28.0%	11.6%	7.1%	1.0%	0.0%	1.0%	0.7%
797	50	456	2.8%	29.2%	7.1%	0.8%	0.6%	0.9%	0.1%	0.5%	0.4%	34.2%	14.2%	7.5%	0.1%	0.0%	0.6%	1.1%
798	50	394	3.6%	38.0%	14.5%	0.5%	0.4%	0.6%	0.1%	0.3%	0.3%	24.3%	10.1%	5.6%	0.3%	0.0%	0.0%	1.3%
799	50	529	3.2%	33.3%	7.2%	1.0%	0.7%	1.1%	0.1%	0.6%	0.2%	23.9%	9.9%	9.3%	0.7%	0.1%	4.3%	4.2%
800	50	460	2.4%	25.3%	7.5%	0.9%	0.7%	1.1%	0.1%	0.6%	0.2%	15.4%	6.4%	4.6%	0.3%	0.7%	29.8%	4.0%
801	50	1629	3.1%	32.5%	8.8%	0.7%	0.5%	0.9%	0.1%	0.5%	0.3%	25.9%	10.7%	9.1%	1.5%	0.0%	1.8%	3.5%
802	50	2174	2.9%	30.6%	9.2%	0.6%	0.4%	0.7%	0.1%	0.4%	0.3%	28.0%	11.6%	9.4%	1.4%	0.0%	1.3%	3.0%
803	50	1078	2.8%	29.4%	8.9%	0.8%	0.6%	0.9%	0.1%	0.5%	0.2%	22.3%	9.3%	4.4%	0.2%	0.4%	16.9%	2.2%
804	50	1446	3.1%	33.0%	8.8%	0.7%	0.5%	0.8%	0.1%	0.5%	0.3%	26.0%	10.8%	7.2%	1.7%	0.1%	2.8%	3.6%
805	50	1200	2.9%	30.8%	9.0%	0.2%	0.1%	0.2%	0.0%	0.1%	0.2%	21.6%	8.9%	8.4%	1.8%	0.3%	10.9%	4.6%
806	50	1875	3.3%	34.6%	8.7%	0.7%	0.5%	0.8%	0.1%	0.4%	0.3%	25.7%	10.7%	7.0%	1.5%	0.1%	2.8%	2.8%
807	50	1184	2.7%	28.6%	8.8%	0.5%	0.3%	0.5%	0.1%	0.3%	0.3%	25.2%	10.5%	5.4%	0.7%	0.3%	12.2%	3.5%
808	50	727	2.6%	27.8%	11.7%	0.8%	0.5%	0.9%	0.1%	0.5%	0.3%	30.2%	12.5%	11.1%	0.9%	0.0%	0.0%	0.0%
809	50	146	1.4%	15.0%	6.0%	0.1%	0.1%	0.2%	0.0%	0.1%	0.5%	47.4%	19.6%	9.2%	0.5%	0.0%	0.0%	0.0%
814	50	1466	3.1%	33.0%	10.5%	0.9%	0.7%	1.1%	0.1%	0.6%	0.3%	28.1%	11.6%	8.1%	1.8%	0.0%	0.0%	0.0%
815	50	1066	3.2%	33.6%	13.0%	0.6%	0.4%	0.7%	0.1%	0.4%	0.3%	27.8%	11.5%	7.9%	0.5%	0.0%	0.0%	0.0%
816	50	2197	3.1%	32.5%	10.1%	1.1%	0.8%	1.3%	0.1%	0.7%	0.3%	29.1%	12.0%	7.5%	1.3%	0.0%	0.0%	0.1%
817	50	1101	3.0%	31.9%	12.3%	0.9%	0.6%	1.1%	0.1%	0.6%	0.3%	28.6%	11.8%	8.2%	0.6%	0.0%	0.0%	0.0%
818	70	3569	3.7%	38.4%	8.9%	1.0%	0.7%	1.1%	0.1%	0.6%	0.3%	24.4%	10.1%	8.1%	0.8%	0.0%	1.2%	0.6%
819	70	3139	3.1%	33.0%	5.2%	1.5%	1.1%	1.8%	0.2%	1.0%	0.3%	32.1%	13.3%	5.0%	0.3%	0.0%	1.5%	0.7%
820	70	4722	3.5%	36.3%	8.2%	1.0%	0.7%	1.1%	0.1%	0.6%	0.3%	27.3%	11.3%	7.5%	0.7%	0.0%	1.0%	0.5%
821	70	3649	3.3%	34.7%	5.4%	1.4%	1.0%	1.6%	0.2%	0.9%	0.3%	31.4%	13.0%	4.8%	0.2%	0.0%	1.3%	0.6%
822	70	2576	3.1%	33.0%	4.8%	0.5%	0.4%	0.6%	0.1%	0.3%	0.4%	34.5%	14.3%	6.0%	0.3%	0.0%	0.7%	0.9%
823	70	2060	2.9%	30.9%	9.9%	0.9%	0.6%	1.0%	0.1%	0.6%	0.3%	28.7%	11.9%	9.1%	0.5%	0.0%	1.4%	1.1%
824	50	997	2.8%	29.1%	6.7%	1.3%	0.9%	1.5%	0.2%	0.8%	0.2%	23.9%	9.9%	6.8%	1.2%	0.1%	4.2%	10.4%
825	50	319	3.6%	37.8%	3.1%	1.6%	1.1%	1.9%	0.2%	1.0%	0.3%	26.0%	10.8%	5.7%	0.1%	0.0%	0.8%	6.1%
826	70	2663	3.9%	40.4%	6.9%	1.0%	0.7%	1.2%	0.1%	0.7%	0.3%	26.2%	10.9%	6.2%	0.8%	0.0%	0.6%	0.0%
827	70	1073	3.7%	38.6%	6.6%	3.3%	2.4%	3.9%	0.4%	2.1%	0.2%	23.9%	9.9%	2.1%	0.0%	0.1%	2.7%	0.0%
828	50	290	4.0%	41.6%	10.7%	5.2%	3.7%	6.1%	0.7%	3.3%	0.1%	7.8%	3.2%	13.7%	0.1%	0.0%	0.0%	0.0%
829	50	124	5.7%	60.3%	7.4%	0.0%	0.0%	0.0%	0.0%	0.0%	0.1%	14.2%	5.9%	6.1%	0.0%	0.0%	0.0%	0.0%
830	50	758	2.6%	27.4%	5.6%	0.8%	0.6%	1.0%	0.1%	0.5%	0.2%	23.5%	9.7%	26.8%	1.1%	0.0%	0.0%	0.0%
831	50	411	1.9%	20.5%	3.9%	0.2%	0.2%	0.3%	0.0%	0.2%	0.4%	36.0%	14.9%	20.6%	1.0%	0.0%	0.0%	0.0%
832	50	228	3.5%	37.1%	4.5%	0.7%	0.5%	0.8%	0.1%	0.5%	0.3%	27.2%	11.3%	12.4%	1.1%	0.0%	0.0%	0.0%
833	50	695	3.1%	32.7%	5.8%	0.4%	0.3%	0.5%	0.0%	0.3%	0.3%	27.0%	11.2%	18.1%	0.4%	0.0%	0.0%	0.0%
834	50	866	3.8%	40.3%	19.3%	0.9%	0.6%	1.1%	0.1%	0.6%	0.2%	17.2%	7.1%	6.1%	0.5%	0.0%	2.1%	0.0%
835	50	491	4.2%	43.6%	16.7%	1.1%	0.8%	1.3%	0.1%	0.7%	0.2%	16.1%	6.7%	5.3%	0.3%	0.1%	2.7%	0.0%
836	50	802	2.4%	24.8%	7.2%	0.4%	0.3%	0.5%	0.1%	0.3%	0.3%	24.9%	10.3%	6.0%	1.0%	0.4%	16.1%	5.2%
837	50	551	3.2%	33.3%	12.9%	0.4%	0.3%	0.4%	0.0%	0.2%	0.3%	28.5%	11.8%	5.4%	0.1%	0.0%	1.8%	1.3%
838	50	363	3.1%	32.9%	7.4%	0.7%	0.5%	0.8%	0.1%	0.4%	0.3%	25.5%	10.6%	10.8%	0.9%	0.0%	1.1%	5.0%
839	50	1139	2.8%	29.5%	8.5%	0.2%	0.2%	0.3%	0.0%	0.2%	0.2%	22.3%	9.3%	8.2%	1.8%	0.3%	11.4%	4.8%
840	50	88	3.3%	34.5%	11.7%	0.5%	0.4%	0.6%	0.1%	0.3%	0.3%	27.6%	11.4%	9.0%	0.3%	0.0%	0.0%	0.0%
841	50	382	3.5%	36.6%	12.1%	0.5%	0.4%	0.6%	0.1%	0.4%	0.3%	25.9%	10.7%	4.3%	0.3%	0.1%	4.2%	0.0%
842	50	372	2.2%	23.2%	6.5%	1.0%	0.7%	1.2%	0.1%	0.7%	0.1%	12.5%	5.2%	3.6%	0.3%	0.9%	36.9%	4.9%
843	50	696	2.4%	25.5%	7.1%	0.9%	0.7%	1.1%	0.1%	0.6%	0.2%	20.4%	8.4%	4.5%	0.1%	0.6%	23.9%	3.5%
847	50	803	3.8%	40.2%	17.8%	1.0%	0.7%	1.2%	0.1%	0.6%	0.1%	12.5%	5.2%	4.5%	0.8%	0.1%	3.7%	7.5%
848	50	755	4.0%	42.3%	18.5%	1.1%	0.8%	1.3%	0.1%	0.7%	0.1%	13.8%	5.7%	4.6%	0.7%	0.0%	1.9%	4.3%
849	50	115	1.8%	19.3%	8.5%	0.2%	0.1%	0.2%	0.0%	0.1%	0.1%	4.9%	2.0%	1.2%	0.3%	0.1%	5.0%	56.1%
850	50	351	4.0%	41.6%	13.4%	0.5%	0.4%	0.6%	0.1%	0.4%	0.2%	16.6%	6.9%	5.8%	1.7%	0.0%	0.5%	7.4%
851	50	115	1.9%	19.6%	8.6%	0.2%	0.1%	0.2%	0.0%	0.1%	0.1%	4.9%	2.0%	1.2%	0.3%	0.1%	5.0%	55.8%
852	50	202	2.9%	30.2%	13.7%	0.7%	0.5%	0.8%	0.1%	0.4%	0.1%	13.9%	5.8%	5.7%	1.6%	0.0%	0.9%	22.6%
853	50	97	1.2%	12.6%	5.1%	0.1%	0.1%	0.1%	0.0%	0.1%	0.1%	5.1%	2.1%	0.7%	0.2%	0.1%	5.9%	66.4%
854	50	442	3.8%	39.4%	16.5%	1.0%	0.7%	1.2%	0.1%	0.7%	0.1%	14.2%	5.9%	4.8%	0.9%	0.0%	0.4%	10.3%
855	50	106	1.1%	11.6%	4.7%	0.1%	0.1%	0.1%	0.0%	0.1%	0.0%	4.7%	1.9%	0.7%	0.2%	0.1%	5.4%	69.1%
856	50	300	3.5%	36.2%	14.1%	0.9%	0.6%	1.0%	0.1%	0.6%	0.1%	13.8%	5.7%	6.3%	1.1%	0.0%	0.6%	15.2%
859	50	551	3.7%	39.2%	16.3%	1.2%	0.8%	1.4%	0.1%	0.8%	0.2%	19.4%	8.0%	7.2%	1.6%	0.0%	0.0%	0.0%
860	50	457	4.1%	43.3%	18.0%	0.6%	0.4%	0.7%	0.1%	0.4%	0.2%	20.0%	8.3%	3.5%	0.3%	0.0%	0.0%	0.0%
861	50	236	3.8%	40.1%	16.0%	0.8%	0.6%	0.9%	0.1%	0.5%	0.2%	22.6%	9.4%	4.6%	0.5%	0.0%	0.0%	0.0%
862	50	427	4.2%	44.2%	16.1%	0.5%	0.4%	0.6%	0.1%	0.3%	0.2%	20.8%	8.6%	3.6%	0.3%	0.0%	0.0%	0.0%
863	50	297	3.9%	41.0%	16.2%	0.7%	0.5%	0.8%	0.1%	0.5%	0.2%	22.0%	9.1%	4.5%	0.5%	0.0%	0.0%	0.0%
864	50	498	4.3%	45.6%	15.0%	0.5%	0.4%	0.6%	0.1%	0.3%	0.2%	20.5%	8.5%	3.6%	0.3%	0.0%	0.0%	0.0%
865	50	899	4.1%	42.7%	18.0%	0.6%	0.4%	0.7%	0.1%	0.4%	0.2%	20.1%	8.3%	3.8%	0.5%	0.0%	0.0%	0.0%
866	50	483	4.5%	47.3%	12.5%	0.5%	0.4%	0.6%	0.1%	0.3%	0.2%	21.1%	8.8%	3.5%	0.2%	0.0%	0.0%	0.0%
867	50	254	3.2%	33.6%	16.3%	1.7%	1.2%	2.0%	0.2%	1.1%	0.2%	18.2%	7.5%	11.5%	3.1%	0.0%	0.0%	0.0%
868	50	601	4.2%	43.6%	19.0%	0.6%	0.4%	0.6%	0.1%	0.4%	0.2%	19.2%	8.0%	3.5%	0.5%	0.0%	0.0%	0.0%

Traffic Flows and Breakdown by 16 Vehicle Classes (Year 2026)

Link No.	Speed Limit	Total Vehicle	19 - Motorcycles (MC)	01 - Private Cars (PC)	03 - Taxi	14 - Non-franchised Bus <=6.4t	15 - Non-franchised Bus 6.4-15t	16 - Non-franchised Bus >15t	12 - Private Light Bus <=3.5t	13 - Private Light Bus >3.5t	04 - Light Goods Vehicles <=2.5t	05 - Lt Goods Vehicles 2.5-3.5t	06 - Light Goods Vehicles >3.5t	07 - Heavy Goods Vehicles <=15t	08 - Heavy Goods Vehicles >15t	17 - Franchised Bus (SD)	18 - Franchised Bus (DD)	11 - Public Light Buses
	km/hr	1400-1500																
870	50	16	1.9%	19.5%	18.8%	3.3%	2.3%	3.9%	0.4%	2.1%	0.3%	31.3%	13.0%	2.8%	0.3%	0.0%	0.0%	0.0%
871	50	296	1.7%	17.7%	7.9%	0.3%	0.2%	0.3%	0.0%	0.2%	0.3%	31.5%	13.0%	13.8%	1.0%	0.3%	11.8%	0.0%
872	70	1724	3.7%	38.4%	5.1%	1.6%	1.1%	1.8%	0.2%	1.0%	0.2%	22.7%	9.4%	13.9%	0.1%	0.0%	0.8%	0.0%
873	70	1154	3.4%	35.3%	3.9%	1.1%	0.7%	1.2%	0.1%	0.7%	0.3%	26.8%	11.1%	14.1%	0.2%	0.0%	1.2%	0.0%
874	50	927	4.5%	47.0%	11.0%	0.9%	0.6%	1.0%	0.1%	0.6%	0.1%	13.9%	5.7%	5.0%	0.7%	0.0%	2.1%	6.9%
875	50	1375	2.8%	29.0%	6.5%	0.7%	0.5%	0.9%	0.1%	0.5%	0.3%	25.3%	10.5%	15.3%	2.0%	0.1%	3.2%	2.5%
876	50	33	0.8%	8.5%	9.1%	0.0%	0.0%	0.0%	0.0%	0.0%	0.2%	15.2%	6.3%	0.1%	0.0%	0.0%	0.0%	59.8%
877	50	53	3.1%	32.6%	10.8%	0.1%	0.1%	0.1%	0.0%	0.1%	0.1%	9.4%	3.9%	2.5%	0.1%	0.0%	0.0%	37.1%
878	50	52	3.1%	32.1%	10.5%	0.1%	0.1%	0.1%	0.0%	0.1%	0.1%	9.6%	4.0%	2.4%	0.1%	0.0%	0.0%	37.8%
879	50	33	0.8%	8.5%	9.1%	0.0%	0.0%	0.0%	0.0%	0.0%	0.2%	15.2%	6.3%	0.1%	0.0%	0.0%	0.0%	59.8%
882	50	598	3.2%	33.1%	16.3%	0.7%	0.5%	0.8%	0.1%	0.4%	0.3%	24.9%	10.3%	8.5%	0.9%	0.0%	0.0%	0.0%
883	50	659	2.7%	28.1%	14.1%	1.0%	0.7%	1.2%	0.1%	0.6%	0.3%	26.0%	10.8%	7.1%	0.9%	0.1%	5.7%	0.5%
884	50	661	2.7%	28.6%	14.3%	1.0%	0.7%	1.2%	0.1%	0.7%	0.3%	25.5%	10.6%	7.1%	1.0%	0.1%	5.7%	0.5%
885	50	663	2.8%	29.0%	14.6%	1.0%	0.7%	1.2%	0.1%	0.7%	0.3%	25.0%	10.4%	7.0%	1.0%	0.1%	5.7%	0.5%
886	50	665	2.8%	29.4%	14.8%	1.1%	0.8%	1.3%	0.1%	0.7%	0.3%	24.5%	10.1%	6.9%	1.0%	0.1%	5.6%	0.5%
887	50	668	2.8%	29.8%	15.0%	1.1%	0.8%	1.3%	0.1%	0.7%	0.2%	24.0%	9.9%	6.9%	1.0%	0.1%	5.6%	0.5%
888	50	670	2.9%	30.2%	15.3%	1.1%	0.8%	1.3%	0.1%	0.7%	0.2%	23.5%	9.7%	6.8%	1.1%	0.1%	5.6%	0.5%
889	50	672	2.9%	30.7%	15.5%	1.1%	0.8%	1.3%	0.1%	0.7%	0.2%	23.0%	9.5%	6.8%	1.1%	0.1%	5.6%	0.5%
890	50	674	3.0%	31.1%	15.7%	1.2%	0.8%	1.3%	0.1%	0.7%	0.2%	22.5%	9.3%	6.7%	1.1%	0.1%	5.6%	0.5%
891	50	676	3.0%	31.5%	16.0%	1.2%	0.8%	1.4%	0.1%	0.8%	0.2%	22.0%	9.1%	6.7%	1.1%	0.1%	5.5%	0.5%
892	50	678	3.0%	31.9%	16.2%	1.2%	0.8%	1.4%	0.2%	0.8%	0.2%	21.5%	8.9%	6.6%	1.2%	0.1%	5.5%	0.5%
893	50	681	3.1%	32.3%	16.4%	1.2%	0.9%	1.4%	0.2%	0.8%	0.2%	21.0%	8.7%	6.5%	1.2%	0.1%	5.5%	0.5%
894	50	683	3.1%	32.7%	16.6%	1.2%	0.9%	1.4%	0.2%	0.8%	0.2%	20.5%	8.5%	6.5%	1.2%	0.1%	5.5%	0.5%
895	50	15	1.7%	18.2%	19.5%	0.3%	0.2%	0.4%	0.0%	0.2%	0.3%	32.7%	13.6%	11.0%	1.9%	0.0%	0.0%	0.0%
896	50	15	1.7%	18.2%	19.5%	0.3%	0.2%	0.4%	0.0%	0.2%	0.3%	32.7%	13.6%	11.0%	1.9%	0.0%	0.0%	0.0%
897	50	20	3.2%	34.0%	14.8%	1.3%	0.9%	1.5%	0.2%	0.8%	0.3%	27.4%	11.4%	3.9%	0.3%	0.0%	0.0%	0.0%
898	50	20	3.2%	34.0%	14.8%	1.3%	0.9%	1.5%	0.2%	0.8%	0.3%	27.4%	11.4%	3.9%	0.3%	0.0%	0.0%	0.0%
899	50	15	1.7%	18.2%	19.5%	0.3%	0.2%	0.4%	0.0%	0.2%	0.3%	32.7%	13.6%	11.0%	1.9%	0.0%	0.0%	0.0%
900	50	15	1.7%	18.2%	19.5%	0.3%	0.2%	0.4%	0.0%	0.2%	0.3%	32.7%	13.6%	11.0%	1.9%	0.0%	0.0%	0.0%
901	50	27	2.4%	25.1%	11.6%	1.0%	0.7%	1.2%	0.1%	0.6%	0.3%	27.4%	11.4%	13.9%	4.4%	0.0%	0.0%	0.0%
902	50	27	2.4%	25.1%	11.6%	1.0%	0.7%	1.2%	0.1%	0.6%	0.3%	27.4%	11.4%	13.9%	4.4%	0.0%	0.0%	0.0%
903	50	15	1.7%	18.2%	19.5%	0.3%	0.2%	0.4%	0.0%	0.2%	0.3%	32.7%	13.6%	11.0%	1.9%	0.0%	0.0%	0.0%
904	50	15	1.7%	18.2%	19.5%	0.3%	0.2%	0.4%	0.0%	0.2%	0.3%	32.7%	13.6%	11.0%	1.9%	0.0%	0.0%	0.0%
905	50	27	2.4%	25.1%	11.6%	1.0%	0.7%	1.2%	0.1%	0.6%	0.3%	27.4%	11.4%	13.9%	4.4%	0.0%	0.0%	0.0%
906	50	746	2.6%	27.5%	11.1%	0.6%	0.4%	0.7%	0.1%	0.4%	0.3%	25.3%	10.5%	9.1%	2.0%	0.1%	4.9%	4.6%
907	50	726	2.6%	27.8%	11.2%	0.6%	0.4%	0.6%	0.1%	0.4%	0.3%	25.0%	10.4%	9.0%	1.9%	0.1%	5.0%	4.8%
908	50	706	2.7%	28.0%	11.3%	0.5%	0.4%	0.6%	0.1%	0.3%	0.3%	24.8%	10.3%	8.8%	1.9%	0.1%	5.1%	4.9%
909	50	686	2.7%	28.3%	11.4%	0.5%	0.4%	0.6%	0.1%	0.3%	0.3%	24.5%	10.1%	8.6%	1.8%	0.1%	5.3%	5.0%
910	50	666	2.7%	28.6%	11.5%	0.5%	0.4%	0.6%	0.1%	0.3%	0.3%	24.2%	10.0%	8.4%	1.7%	0.1%	5.4%	5.2%
911	50	646	2.8%	28.9%	11.6%	0.5%	0.4%	0.6%	0.1%	0.3%	0.2%	23.9%	9.9%	8.2%	1.6%	0.1%	5.6%	5.3%
912	50	626	2.8%	29.2%	11.8%	0.5%	0.3%	0.6%	0.1%	0.3%	0.2%	23.6%	9.8%	7.9%	1.5%	0.1%	5.8%	5.5%
913	50	606	2.8%	29.6%	11.9%	0.5%	0.3%	0.6%	0.1%	0.3%	0.2%	23.2%	9.6%	7.7%	1.4%	0.1%	6.0%	5.7%
914	50	586	2.9%	29.9%	12.1%	0.5%	0.3%	0.5%	0.1%	0.3%	0.2%	22.8%	9.5%	7.4%	1.3%	0.1%	6.2%	5.9%
915	50	566	2.9%	30.3%	12.3%	0.4%	0.3%	0.5%	0.1%	0.3%	0.2%	22.4%	9.3%	7.2%	1.1%	0.1%	6.4%	6.1%
916	50	546	2.9%	30.8%	12.4%	0.4%	0.3%	0.5%	0.1%	0.3%	0.2%	22.0%	9.1%	6.9%	1.0%	0.2%	6.6%	6.3%
917	50	526	3.0%	31.2%	12.6%	0.4%	0.3%	0.5%	0.1%	0.3%	0.2%	21.5%	8.9%	6.5%	0.9%	0.2%	6.9%	6.6%
918	50	625	3.2%	33.3%	13.1%	0.6%	0.4%	0.7%	0.1%	0.4%	0.2%	24.0%	9.9%	10.9%	1.6%	0.0%	0.0%	1.6%
919	50	13	2.0%	21.2%	22.7%	0.0%	0.0%	0.0%	0.0%	0.0%	0.4%	38.0%	15.7%	0.0%	0.0%	0.0%	0.0%	0.0%
920	50	666	3.2%	33.7%	13.1%	0.5%	0.4%	0.6%	0.1%	0.4%	0.3%	25.6%	10.6%	10.2%	1.3%	0.0%	0.0%	0.0%
921	50	39	1.4%	14.4%	7.6%	0.0%	0.0%	0.0%	0.0%	0.0%	0.1%	12.7%	5.2%	2.1%	0.0%	1.1%	48.7%	6.6%
922	50	218	2.9%	30.0%	9.2%	0.7%	0.5%	0.8%	0.1%	0.4%	0.2%	23.7%	9.8%	9.2%	0.3%	0.3%	11.9%	0.0%
923	50	13	2.0%	21.2%	22.7%	0.0%	0.0%	0.0%	0.0%	0.0%	0.4%	38.0%	15.7%	0.0%	0.0%	0.0%	0.0%	0.0%
924	50	13	2.0%	21.2%	22.7%	0.0%	0.0%	0.0%	0.0%	0.0%	0.4%	38.0%	15.7%	0.0%	0.0%	0.0%	0.0%	0.0%
925	50	13	2.0%	21.2%	22.7%	0.0%	0.0%	0.0%	0.0%	0.0%	0.4%	38.0%	15.7%	0.0%	0.0%	0.0%	0.0%	0.0%
926	50	13	2.0%	21.2%	22.7%	0.0%	0.0%	0.0%	0.0%	0.0%	0.4%	38.0%	15.7%	0.0%	0.0%	0.0%	0.0%	0.0%
927	50	171	3.4%	36.0%	17.2%	0.8%	0.6%	1.0%	0.1%	0.5%	0.2%	14.7%	6.1%	5.0%	0.6%	0.0%	0.0%	13.7%
928	50	48	1.6%	16.6%	6.2%	0.3%	0.2%	0.3%	0.0%	0.2%	0.1%	10.3%	4.3%	4.8%	1.2%	0.1%	5.3%	48.6%
929	50	277	3.5%	36.9%	15.7%	1.7%	1.2%	2.0%	0.2%	1.1%	0.2%	20.8%	8.6%	6.9%	1.2%	0.0%	0.0%	0.0%
930	50	165	2.8%	29.4%	10.6%	0.6%	0.4%	0.7%	0.1%	0.4%	0.3%	29.5%	12.2%	9.4%	1.9%	0.0%	0.0%	1.6%
931	50	136	3.6%	37.8%	16.1%	0.2%	0.1%	0.2%	0.0%	0.1%	0.2%	23.1%	9.6%	7.3%	1.7%	0.0%	0.0%	0.0%
932	50	86	2.5%	26.3%	8.8%	0.5%	0.3%	0.5%	0.1%	0.3%	0.3%	28.5%	11.8%	5.5%	0.3%	0.0%	0.0%	14.3%
933	50	192	2.5%	26.1%	12.6%	0.7%	0.5%	0.9%	0.1%	0.5%	0.3%	26.3%	10.9%	4.2%	0.2%	0.1%	3.3%	10.8%
934	50	106	3.6%	38.0%	12.1%	0.2%	0.2%	0.3%	0.0%	0.2%	0.2%	21.5%	8.9%	3.0%	0.1%	0.0%	0.0%	11.7%
935	50	92	1.5%	16.2%	7.3%	0.7%	0.5%	0.8%	0.1%	0.4%	0.3%	26.7%	11.0%	4.8%	0.2%	0.2%	6.9%	22.5%
936	50	341	2.5%	26.4%	17.6%	0.6%	0.5%	0.8%	0.1%	0.4%	0.3%	24.9%	10.3%	5.3%	0.9%	0.0%	2.1%	7.2%
937	50	564	2.8%	29.0%	10.0%	0.9%	0.7%	1.1%	0.1%	0.6%	0.3%	27.9%	11.6%	4.0%	0.2%	0.1%	2.8%	8.1%
938	50	299	2.7%	28.3%	17.5%	0.6%	0.4%	0.7%	0.1%	0.4%	0.3%	26.0%	10.8%	5.7%	1.0%	0.1%	2.3%	3.3%
939	50	597	2.7%	28.1%	10.0%	1.0%	0.7%	1.2%	0.1%	0.6%	0.3%	29.8%	12.3%	4.4%	0.2%	0.1%	3.7%	4.7%
940	50	653	2.9%	30.2%	9.8%	0.7%	0.5%	0.8%	0.1%	0.5%	0.3%	31.6%	13.1%	5.0%	0.3%	0.0%	1.3%	3.0%
941	50	533	2.6%	27.8%	8.4%	0.8%	0.6%	1.0%	0.1%	0.5%	0.3%	33.6%	13.9%	4.8%	0.2%	0.0%	1.5%	3.7%
942	50	94	2.0%	21.2%	10.6%	0.8%	0.5%	0.9%	0.1%	0.5%	0.4%	37.7%	15.6%	9.3%	0.5%	0.0%	0.0%	0.0%
943	50	237	4.1%	42.7%	11.8%	0.4%	0.3%	0.5%	0.0%	0.2%	0.2%	23.4%	9.7%	6.2%	0.4%	0.0%	0.0%	0.0%
944	50	276	3.6%	37.4%	11.9%	0.5%	0.3%	0.6%	0.1%	0.3%	0.3%	24.9%	10.3%	6.5%	0.4%	0.0%	2.1%	0.9%
945	50	379	2.0%	20.6%	8.5%	1.7%	1.2%	2.0%	0.2%	1.1%	0.3%	32.9%	13.6%	8.1%	0.7%	0.0%	1.3%	5.7%
946	50	96	2.5%	26.4%	14.2%	0.8%	0.6%	0.9%	0.1%	0.5%	0.3%	27.7%	11.5%	5.4%	0.1%	0.1%	6.0%	2.7%
947	50	342	2.3%	23.8%	9.1%	1.8%	1.3%	2.1%	0.2%	1.1%	0.3%	30.1%	12.5%	7.0%	0.7%	0.0%	1.5%	6.3%
948	50	16	1.9%	20.4%	18.0%	0.0%	0.0%	0.1%	0.0%	0.0%	0.3%	30.1%	12.5%	0.8%	0.0%	0.0%	0.0%	15.8%
949	50	25	1.0%	10.9%	11.7%	0.0%	0.0%	0.0%	0.0%	0.0%	0.2%	19.5%	8.1%	0.0%	0.0%	0.0%	0.0%	48.6%
950	50	16	1.9%	20.4%	18.0%	0.0%	0.0%	0.1%	0.0%	0.0%	0.3%	30.1%	12.5%	0.8%	0.0%	0.0%	0.0%	15.8%
951	50	25	1.0%	10.9%	11.7%	0.0%	0.0%	0.0%	0.0%	0.0%	0.2%	19.5%	8.1%	0.0%	0.0%	0.0%	0.0%	48.6%
952	50	16	1.9%	20.4%	18.0%	0.0%	0.0%	0.1%	0.0%	0.0%	0.3%	30.1%	12.5%	0.8%	0.0%	0.0%	0.0%	15.8%
953	50	25	1.0%	10.9%	11.7%	0.0%	0.0%	0.0%	0.0%	0.0%	0.2%	19.5%	8.1%	0.0%	0.0%	0.0%	0.0%	48.6%
954	50	16	1.9%	20.4%	18.0%	0.0%	0.0%	0.1%	0.0%	0.0%	0.3%	30.1%	12.5%	0.8%	0.0%	0.0%	0.0%	15.8%
955	50	25	1.0%	10.9%	11.7%	0.0%	0.0%	0.0%	0.0%	0.0%	0.2%	19.5%	8.1%	0.0%	0.0%	0.0%	0.0%	48.6%
956	50	16	1.9%	20.4%	18.0%	0.0%	0.0%	0.1%	0.0%	0.0%	0.3%	30.1%	12.5%	0.8%	0.0%	0.0%	0.0%	15.8%
957	50	25	1.0%	10.9%	11.7%	0.0%	0.0%	0.0%	0.0%	0.0%	0.2%	19.5%	8.1%	0.0%	0.0%	0.0%	0.0%	48.6%
958	50	13	2.0%	21.2%	22.7%	0.0%	0.0%	0.0%	0.0%	0.0%	0.4%	38.0%	15.7%	0.0%	0.0%	0.0%	0.0%	0.0%
959	50	13	2.0%	21.2%	22.7%	0.0%	0.0%	0.0%	0.0%	0.0%	0.4%	38.0%	15.7%	0.0%	0.0%	0.0%	0.0%	0.0%
960	50	92	0.3%	3.0%	3.2%	0.0%	0.0%	0.0%	0.0%	0.0%	0.1%	5.4%	2.2%	0.0%	0.0%	0.1%	6.2%	79.5%
961	50	152	3.1%	32.2%	12.1%	0.8%	0.5%	0.9%	0.1%	0.5%	0.1%	9.8%	4.1%	4.0%	0.6%	0.0%	1.3%	30.0%
962	50	13	2.0%	21.2%	22.7%	0.0%	0.0%	0.0%	0.0%	0.0%	0.4%	38.0%	15.7%	0.0%	0.0%	0.0%	0.0%	0.0%
963	50	13	2.0%	21.2%	22.7%	0.0%	0.0%	0.0%	0.0%	0.0%	0.4%	38.0%	15.7%	0.0%	0.0%	0.0%	0.0%	0.0%
964	50	13	2.0%	21.2%	22.7%	0.0%	0.0%	0.0%	0.0%	0.0%	0.4%	38.0%	15.7%	0.0%	0.0%	0.0%	0.0%	0.0%
965	50	13	2.0%	21.2%	22.7%	0.0%	0.0%	0.0%	0.0%	0.0%	0.4%	38.0%	15.7%	0.0%	0.0%	0.0%	0.0%	0.0%
966	50	28	4.3%	44.7%	19.3%	0.6%	0.4%	0.7%	0.1%	0.4%	0.2%	17.8%	7.4%	3.4%	0.7%	0.0%	0.0%	0.0%
968	50	92	0.3%	3.0%	3.2%	0.0%	0.0%	0.0%	0.0%	0.0%	0.1%	5.4%	2.2%	0.0%	0.0%	0.1%	6.2%	79.5%
969	50	152	3.1%	32.2%	12.1%	0.8%	0.5%	0.9%	0.1%	0.5%	0.1%	9.8%	4.1%	4.0%	0.6%	0.0%	1.3%	30.0%
970	50	92	0.3%	3.0%	3.2%	0.0%	0.0%	0.0%	0.0%	0.0%	0.1%	5.4%	2.2%	0.0%	0.0%	0.1%	6.2%	79.5%
971	50	152	3.1%	32.2%	12.1%	0.8%	0.5%	0.9%	0.1%	0.5%	0.1%	9.8%	4.1%	4.0%	0.6%	0.0%	1.3%	30.0%
972	50	92	0.3%	3.0%	3.2%	0.0%	0.0%	0.0%	0.0%	0.0%	0.1%	5.4%	2.2%	0.0%	0.0%	0.1%	6.2%	79.5%
973	50	152	3.1%	32.2%	12.1%	0.8%	0.5%	0.9%	0.1%	0.5%	0.1%	9.8%	4.1%	4.0%	0.6%	0.0%	1.3%	30.0%
974	50	92	0.3%	3.0%	3.2%	0.0%	0.0%	0.0%	0.0%	0.0%	0.1%	5.4%	2.2%	0.0%	0.0%	0.1%	6.2%	79.5%
975	50	152	3.1%	32.2%	12.1%	0.8%	0.5%	0.9%	0.1%	0.5%	0.1%	9.8%	4.1%	4.0%	0.6%	0.0%	1.3%	30.0%
976	50	13	2.0%	21.2%	22.7%	0.0%	0.0%	0.0%	0.0%	0.0%	0.4%	38.0%	15.7%	0.0%	0.0%	0.0%	0.0%	0.0%
977	50	13	2.0%	21.2%	22.7%	0.0%	0.0%	0.0%	0.0%	0.0%	0.4%	38.0%	15.7%	0.0%	0.0%	0.0%	0.0%	0.0%

Traffic Flows and Breakdown by 16 Vehicle Classes (Year 2026)

Link No.	Speed Limit	Total Vehicle	19 - Motorcycles (MC)	01 - Private Cars (PC)	03 - Taxi	14 - Non-franchised Bus <=6.4t	15 - Non-franchised Bus 6.4-15t	16 - Non-franchised Bus >15t	12 - Private Light Bus <=3.5t	13 - Private Light Bus >3.5t	04 - Light Goods Vehicles <=2.5t	05 - Lt Goods Vehicles 2.5-3.5t	06 - Light Goods Vehicles >3.5t	07 - Heavy Goods Vehicles <=15t	08 - Heavy Goods Vehicles >15t	17 - Franchised Bus (SD)	18 - Franchised Bus (DD)	11 - Public Light Buses
	km/hr	1400-1500																
978	50	13	2.0%	21.2%	22.7%	0.0%	0.0%	0.0%	0.0%	0.0%	0.4%	38.0%	15.7%	0.0%	0.0%	0.0%	0.0%	0.0%
979	50	13	2.0%	21.2%	22.7%	0.0%	0.0%	0.0%	0.0%	0.0%	0.4%	38.0%	15.7%	0.0%	0.0%	0.0%	0.0%	0.0%
980	50	13	2.0%	21.2%	22.7%	0.0%	0.0%	0.0%	0.0%	0.0%	0.4%	38.0%	15.7%	0.0%	0.0%	0.0%	0.0%	0.0%
981	50	13	2.0%	21.2%	22.7%	0.0%	0.0%	0.0%	0.0%	0.0%	0.4%	38.0%	15.7%	0.0%	0.0%	0.0%	0.0%	0.0%
982	50	190	3.0%	31.4%	11.1%	0.7%	0.5%	0.9%	0.1%	0.5%	0.1%	11.1%	4.6%	4.0%	0.6%	0.0%	1.0%	30.5%
983	50	190	3.0%	31.4%	11.1%	0.7%	0.5%	0.9%	0.1%	0.5%	0.1%	11.1%	4.6%	4.0%	0.6%	0.0%	1.0%	30.5%
984	50	171	3.4%	36.0%	17.2%	0.8%	0.6%	1.0%	0.1%	0.5%	0.2%	14.7%	6.1%	5.0%	0.6%	0.0%	0.0%	13.7%
985	50	48	1.6%	16.6%	6.2%	0.3%	0.2%	0.3%	0.0%	0.2%	0.1%	10.3%	4.3%	4.8%	1.2%	0.1%	5.3%	48.6%
986	70	376	3.7%	38.8%	28.1%	0.8%	0.6%	1.0%	0.1%	0.5%	0.1%	12.9%	5.3%	5.1%	1.1%	0.0%	1.7%	0.0%
987	70	487	3.6%	38.1%	25.6%	1.7%	1.2%	2.0%	0.2%	1.1%	0.1%	12.0%	5.0%	4.6%	1.0%	0.0%	1.3%	2.4%
988	70	889	3.7%	38.9%	14.8%	1.3%	0.9%	1.5%	0.2%	0.8%	0.2%	20.4%	8.4%	6.7%	0.5%	0.0%	0.0%	1.6%
989	70	778	3.8%	39.4%	14.5%	0.8%	0.6%	1.0%	0.1%	0.5%	0.2%	22.0%	9.1%	7.2%	0.4%	0.0%	0.0%	0.3%
990	50	111	3.4%	35.8%	17.2%	4.5%	3.2%	5.3%	0.6%	2.9%	0.1%	9.1%	3.8%	2.9%	0.7%	0.0%	0.0%	10.5%
992	70	3659	3.6%	37.7%	11.9%	0.6%	0.4%	0.7%	0.1%	0.4%	0.2%	21.4%	8.9%	6.4%	0.7%	0.1%	2.5%	4.6%
993	70	4285	2.8%	29.0%	14.9%	0.8%	0.6%	1.0%	0.1%	0.5%	0.2%	24.0%	9.9%	7.6%	0.9%	0.1%	2.9%	4.7%
994	50	807	4.2%	44.3%	18.2%	0.6%	0.4%	0.7%	0.1%	0.4%	0.2%	18.0%	7.5%	3.6%	0.5%	0.0%	0.9%	0.3%
995	50	180	4.7%	49.3%	17.8%	0.5%	0.4%	0.6%	0.1%	0.3%	0.2%	16.4%	6.8%	2.7%	0.3%	0.0%	0.0%	0.0%
996	50	542	3.5%	36.4%	13.0%	0.7%	0.5%	0.8%	0.1%	0.4%	0.2%	19.5%	8.1%	5.5%	1.1%	0.2%	6.5%	3.7%
998	50	376	4.0%	42.2%	11.2%	0.2%	0.2%	0.3%	0.0%	0.1%	0.2%	17.0%	7.1%	7.8%	0.6%	0.1%	3.7%	5.4%
999	50	144	3.5%	36.3%	7.8%	1.1%	0.8%	1.3%	0.1%	0.7%	0.2%	21.5%	8.9%	5.3%	0.2%	0.2%	8.4%	3.6%
1001	50	290	3.8%	39.8%	11.4%	0.5%	0.3%	0.5%	0.1%	0.3%	0.2%	15.6%	6.5%	8.2%	1.0%	0.0%	0.0%	11.9%
1002	50	172	3.1%	32.4%	8.8%	0.5%	0.4%	0.6%	0.1%	0.3%	0.2%	17.1%	7.1%	7.9%	1.5%	0.0%	0.0%	20.0%
1003	50	1331	2.9%	30.0%	6.6%	0.3%	0.2%	0.4%	0.0%	0.2%	0.3%	29.6%	12.3%	15.6%	0.5%	0.0%	0.0%	1.1%
1004	50	931	3.0%	31.4%	8.0%	0.6%	0.4%	0.7%	0.1%	0.4%	0.2%	24.1%	10.0%	20.3%	0.8%	0.0%	0.0%	0.0%
1006	70	3836	2.8%	29.9%	14.9%	0.8%	0.6%	0.9%	0.1%	0.5%	0.2%	23.1%	9.6%	7.3%	0.8%	0.1%	3.1%	5.3%
1007	70	3659	3.6%	37.7%	11.9%	0.6%	0.4%	0.7%	0.1%	0.4%	0.2%	21.4%	8.9%	6.4%	0.7%	0.1%	2.5%	4.6%
1008	50	95	4.3%	44.8%	21.1%	0.9%	0.6%	1.1%	0.1%	0.6%	0.2%	15.6%	6.5%	4.0%	0.2%	0.0%	0.0%	0.0%
1011	70	2112	3.5%	37.0%	6.5%	1.3%	0.9%	1.5%	0.2%	0.8%	0.3%	24.9%	10.3%	11.3%	0.1%	0.0%	1.4%	0.0%
1012	70	2349	3.1%	33.0%	5.2%	1.1%	0.8%	1.3%	0.1%	0.7%	0.3%	30.4%	12.6%	8.8%	0.2%	0.0%	1.6%	0.6%
1014	70	2765	2.7%	28.4%	17.5%	0.8%	0.6%	1.0%	0.1%	0.5%	0.2%	20.2%	8.4%	6.3%	1.2%	0.1%	6.4%	5.6%
1015	50	301	3.6%	37.7%	17.7%	0.9%	0.6%	1.0%	0.1%	0.6%	0.2%	14.7%	6.1%	2.7%	0.4%	0.3%	13.3%	0.0%
1016	50	360	3.0%	31.6%	11.1%	0.2%	0.1%	0.2%	0.0%	0.1%	0.3%	32.3%	13.4%	4.4%	0.2%	0.0%	0.7%	2.2%
1017	70	2939	3.3%	34.9%	13.1%	0.7%	0.5%	0.8%	0.1%	0.4%	0.2%	24.1%	10.0%	9.6%	1.2%	0.0%	0.8%	0.1%
1020	50	33	4.0%	42.2%	15.9%	0.6%	0.4%	0.7%	0.1%	0.4%	0.2%	19.7%	8.2%	7.2%	0.4%	0.0%	0.0%	0.0%
1021	50	33	3.5%	37.1%	18.6%	1.4%	1.0%	1.7%	0.2%	0.9%	0.2%	18.0%	7.4%	9.5%	0.5%	0.0%	0.0%	0.0%
3001	50	18	1.5%	15.7%	16.8%	0.0%	0.0%	0.0%	0.0%	0.0%	0.3%	28.1%	11.7%	0.0%	0.0%	0.0%	0.0%	25.8%
3002	50	18	1.5%	15.7%	16.8%	0.0%	0.0%	0.0%	0.0%	0.0%	0.3%	28.1%	11.7%	0.0%	0.0%	0.0%	0.0%	25.8%
3003	50	400	3.5%	36.6%	18.3%	1.4%	1.0%	1.7%	0.2%	0.9%	0.2%	18.4%	7.6%	9.7%	0.5%	0.0%	0.0%	0.0%
3004	50	477	4.0%	41.7%	15.7%	0.6%	0.4%	0.7%	0.1%	0.4%	0.2%	20.1%	8.3%	7.3%	0.4%	0.0%	0.0%	0.0%
3005	50	33	3.5%	37.1%	18.6%	1.4%	1.0%	1.7%	0.2%	0.9%	0.2%	18.0%	7.4%	9.5%	0.5%	0.0%	0.0%	0.0%
3006	50	33	4.0%	42.2%	15.9%	0.6%	0.4%	0.7%	0.1%	0.4%	0.2%	19.7%	8.2%	7.2%	0.4%	0.0%	0.0%	0.0%
3007	50	37	3.1%	32.6%	16.3%	1.3%	0.9%	1.5%	0.2%	0.8%	0.2%	15.8%	6.5%	8.3%	0.4%	0.0%	0.0%	12.3%
3008	50	37	3.1%	32.6%	16.3%	1.3%	0.9%	1.5%	0.2%	0.8%	0.2%	15.8%	6.5%	8.3%	0.4%	0.0%	0.0%	12.3%
3009	50	18	1.5%	15.7%	16.8%	0.0%	0.0%	0.0%	0.0%	0.0%	0.3%	28.1%	11.7%	0.0%	0.0%	0.0%	0.0%	25.8%
3010	50	13	2.0%	21.2%	22.7%	0.0%	0.0%	0.0%	0.0%	0.0%	0.4%	38.0%	15.7%	0.0%	0.0%	0.0%	0.0%	0.0%
3011	50	38	3.5%	37.1%	14.0%	0.6%	0.4%	0.7%	0.1%	0.4%	0.2%	17.3%	7.2%	6.3%	0.3%	0.0%	0.0%	12.0%
3012	50	437	3.5%	36.3%	18.1%	1.4%	1.0%	1.6%	0.2%	0.9%	0.2%	18.2%	7.5%	9.6%	0.5%	0.0%	0.0%	1.0%
3013	50	515	3.9%	41.3%	15.6%	0.6%	0.4%	0.7%	0.1%	0.4%	0.2%	19.9%	8.3%	7.3%	0.4%	0.0%	0.0%	0.9%
3014	50	182	4.0%	41.5%	20.8%	1.6%	1.1%	1.9%	0.2%	1.0%	0.1%	14.2%	5.9%	7.4%	0.4%	0.0%	0.0%	0.0%
3015	50	196	4.5%	47.1%	17.8%	0.7%	0.5%	0.8%	0.1%	0.5%	0.2%	15.5%	6.4%	5.7%	0.3%	0.0%	0.0%	0.0%
3016	50	136	4.6%	48.1%	18.1%	0.7%	0.5%	0.8%	0.1%	0.5%	0.2%	14.7%	6.1%	5.3%	0.3%	0.0%	0.0%	0.0%
3017	50	125	4.0%	42.2%	21.1%	1.6%	1.1%	1.9%	0.2%	1.0%	0.1%	13.6%	5.6%	7.1%	0.4%	0.0%	0.0%	0.0%
3018	50	895	3.8%	40.2%	19.4%	1.4%	1.0%	1.6%	0.2%	0.9%	0.2%	15.8%	6.5%	8.0%	0.4%	0.0%	0.0%	0.5%
3019	50	998	4.2%	44.5%	17.0%	0.7%	0.5%	0.8%	0.1%	0.5%	0.2%	17.2%	7.1%	6.3%	0.3%	0.0%	0.0%	0.5%
3020	50	52	5.0%	52.6%	19.8%	0.8%	0.6%	0.9%	0.1%	0.5%	0.1%	10.9%	4.5%	4.0%	0.2%	0.0%	0.0%	0.0%
3021	50	39	4.2%	44.1%	22.1%	1.7%	1.2%	2.0%	0.2%	1.1%	0.1%	12.7%	5.3%	5.0%	0.2%	0.0%	0.0%	0.0%
3022	50	887	3.8%	40.0%	19.4%	1.4%	1.0%	1.7%	0.2%	0.9%	0.2%	15.8%	6.5%	8.1%	0.4%	0.0%	0.0%	0.5%
3023	50	1013	4.3%	44.8%	16.9%	0.7%	0.5%	0.8%	0.1%	0.4%	0.2%	17.2%	7.1%	6.3%	0.3%	0.0%	0.0%	0.4%
3024	50	62	4.1%	42.7%	21.4%	1.6%	1.2%	1.9%	0.2%	1.1%	0.1%	13.1%	5.4%	6.9%	0.3%	0.0%	0.0%	0.0%
3025	50	80	4.7%	49.2%	18.5%	0.7%	0.5%	0.9%	0.1%	0.5%	0.1%	13.8%	5.7%	5.0%	0.3%	0.0%	0.0%	0.0%
3026	50	868	3.7%	39.3%	19.7%	1.5%	1.1%	1.8%	0.2%	1.0%	0.2%	15.8%	6.5%	8.3%	0.4%	0.0%	0.0%	0.5%
3027	50	1013	4.3%	44.8%	16.9%	0.7%	0.5%	0.8%	0.1%	0.4%	0.2%	17.2%	7.1%	6.3%	0.3%	0.0%	0.0%	0.4%
3028	50	742	3.8%	40.0%	14.5%	1.3%	0.9%	1.5%	0.2%	0.8%	0.2%	18.6%	7.7%	9.4%	0.5%	0.0%	0.0%	0.6%
3029	50	871	4.4%	46.2%	15.8%	0.9%	0.6%	1.1%	0.1%	0.6%	0.2%	16.1%	6.7%	6.4%	0.4%	0.0%	0.0%	0.5%
3030	50	902	4.5%	46.7%	22.8%	1.3%	0.9%	1.5%	0.2%	0.8%	0.1%	11.5%	4.8%	4.5%	0.2%	0.0%	0.0%	0.0%
3031	50	918	4.5%	46.7%	19.1%	0.8%	0.6%	0.9%	0.1%	0.5%	0.2%	15.1%	6.3%	5.0%	0.2%	0.0%	0.0%	0.0%
3032	50	886	4.4%	46.4%	23.0%	1.4%	1.0%	1.6%	0.2%	0.9%	0.1%	11.5%	4.8%	4.6%	0.2%	0.0%	0.0%	0.0%
3033	50	931	4.5%	47.0%	19.0%	0.8%	0.5%	0.9%	0.1%	0.5%	0.2%	15.1%	6.2%	5.0%	0.2%	0.0%	0.0%	0.0%
3034	50	442	4.0%	42.4%	30.7%	1.7%	1.2%	2.0%	0.2%	1.1%	0.1%	9.3%	3.9%	3.4%	0.1%	0.0%	0.0%	0.0%
3035	50	501	4.3%	44.8%	22.0%	0.4%	0.3%	0.5%	0.0%	0.3%	0.2%	16.4%	6.8%	4.0%	0.1%	0.0%	0.0%	0.0%
3036	50	742	3.8%	40.0%	14.5%	1.3%	0.9%	1.5%	0.2%	0.8%	0.2%	18.6%	7.7%	9.4%	0.5%	0.0%	0.0%	0.6%
3037	50	880	4.4%	46.4%	15.8%	0.9%	0.6%	1.0%	0.1%	0.6%	0.2%	16.1%	6.7%	6.3%	0.4%	0.0%	0.0%	0.5%
3038	50	742	3.8%	40.0%	14.5%	1.3%	0.9%	1.5%	0.2%	0.8%	0.2%	18.6%	7.7%	9.4%	0.5%	0.0%	0.0%	0.6%
3039	50	880	4.4%	46.4%	15.8%	0.9%	0.6%	1.0%	0.1%	0.6%	0.2%	16.1%	6.7%	6.3%	0.4%	0.0%	0.0%	0.5%
3040	50	851	4.5%	47.5%	16.3%	0.9%	0.6%	1.1%	0.1%	0.6%	0.2%	16.7%	6.9%	3.9%	0.1%	0.0%	0.0%	0.5%
3041	50	811	4.1%	42.8%	13.8%	0.7%	0.5%	0.8%	0.1%	0.4%	0.2%	20.7%	8.6%	6.4%	0.5%	0.0%	0.0%	0.6%
3042	50	204	4.0%	41.8%	16.7%	0.6%	0.4%	0.7%	0.1%	0.4%	0.2%	22.2%	9.2%	3.4%	0.3%	0.0%	0.0%	0.0%
3043	50	208	4.0%	41.7%	17.0%	0.6%	0.4%	0.7%	0.1%	0.4%	0.2%	22.1%	9.1%	3.4%	0.2%	0.0%	0.0%	0.0%
3044	50	699	4.0%	42.5%	12.7%	0.7%	0.5%	0.8%	0.1%	0.4%	0.2%	21.2%	8.8%	6.9%	0.5%	0.0%	0.0%	0.7%
3045	50	742	4.6%	47.9%	15.6%	1.0%	0.7%	1.1%	0.1%	0.6%	0.2%	16.6%	6.9%	4.0%	0.1%	0.0%	0.0%	0.6%
3046	50	32	5.0%	52.7%	16.1%	0.5%	0.3%	0.6%	0.1%	0.3%	0.2%	15.6%	6.5%	1.9%	0.2%	0.0%	0.0%	0.0%
3047	50	40	4.9%	51.2%	20.8%	0.5%	0.4%	0.6%	0.1%	0.3%	0.1%	13.3%	5.5%	2.0%	0.2%	0.0%	0.0%	0.0%
3048	80	938	5.0%	52.8%	3.8%	0.4%	0.3%	0.5%	0.1%	0.3%	0.2%	21.7%	9.0%	5.5%	0.4%	0.0%	0.0%	0.0%
3049	80	1156	3.7%	38.8%	7.1%	0.4%	0.3%	0.5%	0.1%	0.3%	0.2%	19.5%	8.1%	20.4%	0.8%	0.0%	0.0%	0.0%
3050	50	173	4.3%	45.2%	18.3%	1.0%	0.7%	1.2%	0.1%	0.7%	0.2%	17.9%	7.4%	2.7%	0.2%	0.0%	0.0%	0.0%
3052	50	790	4.2%	44.4%	13.2%	0.6%	0.4%	0.7%	0.1%	0.4%	0.2%	19.9%	8.3%	6.4%	0.5%	0.0%	0.0%	0.6%
3053	50	915	4.5%	47.4%	16.1%	1.0%	0.7%	1.2%	0.1%	0.6%	0.2%	16.8%	7.0%	3.8%	0.1%	0.0%	0.0%	0.5%
3055	50	161	4.4%	46.6%	17.7%	0.5%	0.3%	0.6%	0.1%	0.3%	0.2%	18.5%	7.7%	2.8%	0.3%	0.0%	0.0%	0.0%
3056	70	2210	3.0%	32.0%	7.2%	1.3%	0.9%	1.5%	0.2%	0.8%	0.3%	31.7%	13.1%	6.0%	0.6%	0.0%	0.7%	0.6%
3057	50	588	4.3%	45.2%	10.5%	0.7%	0.5%	0.8%	0.1%	0.5%	0.2%	20.8%	8.6%	5.1%	0.2%	0.0%	0.4%	2.0%
3058	50	379	4.3%	45.0%	15.8%	1.0%	0.7%	1.1%	0.1%	0.6%	0.2%	16.4%	6.8%	4.3%	0.6%	0.0%	0.7%	2.6%
3059	50	690	3.4%	35.1%	15.8%	1.1%	0.8%	1.2%	0.1%	0.7%	0.2%	23.9%	9.9%	5.9%	0.4%	0.0%	0.0%	1.4%
3060	70	1468	3.4%	36.1%	7.8%	1.1%	0.8%	1.3%	0.1%	0.7%	0.3%	28.4%	11.8%	6.6%	0.6%	0.0%	0.9%	0.2%
3061	70	2349	3.1%	33.0%	5.2%	1.1%	0.8%	1.3%	0.1%	0.7%	0.3%	30.4%	12.6%	8.8%	0.2%	0.0%	1.6%	0.6%
3062	70	3826	3.4%	35.9%	8.7%	0.9%	0.6%	1.1%	0.1%	0.6%	0.3%	24.8%	10.3%	10.8%	0.9%	0.0%	1.2%	0.4%
3063	50	743	2.3%	23.8%	5.9%	1.6%	1.1%	1.9%	0.2%	1.0%	0.4%	38.4%	15.9%	4.9%	0.8%	0.0%	0.3%	1.6%
3064	70	1308	3.9%	41.1%	10.5%	0.6%	0.4%	0.7%	0.1%	0.4%	0.2%	23.5%	9.7%	7.1%	0.8%	0.0%	0.9%	0.0%
3065	70	1062	2.7%	28.6%	13.5%	0.7%	0.5%	0.8%	0.1%	0.4%	0.3%	28.5%	11.8%	9.3%	0.9%	0.0%	1.0%	0.7%
3066	70	1596	3.8%	39.6%	11.4%	0.6%	0.4%	0.7%	0.1%	0.4%	0.2%	22.0%	9.1%	9.1%	1.2%	0.0%	1.0%	0.2%
3067	50	1122	2.9%	30.9%	9.2%	1.4%	1.0%	1.6%	0.2%	0.9%	0.3%	30.9%	12.8%	4.7%	0.7%	0.0%	0.5%	1.9%
3068	50	1278	3.8%	39.8%	13.4%	0.9%	0.6%	1.1%	0.1%	0.6%	0.2%	22.5%	9.3%	5.5%	0.3%	0.0%	0.2%	1.7%
3069	50	1015	3.2%	33.6%	15.3%	1.2%	0.8%	1.4%	0.2%	0.8%	0.2%	21.5%	8.9%	6.4%	0.6%	0.0%	1.1%	4.7%
3072	70	2349	3.1%	33.0%	5.2%	1.1%	0.8%	1.3%	0.1%	0.7%	0.3%	30.4%	12.6%	8.8%	0.2%	0.0%	1.6%	0.6%
3073	70	2230	3.2%	33.2%	6.7%	1.1%	0.8%	1.3%	0.1%	0.7%	0.3%	26.8%	11.1%	12.0%	0.7%	0.0%	1.3%	0.6%
3074	50	662	3.9%	40.6%	16.2%	1.2%	0.9%	1.4%	0.2%	0.8%	0.2%	18.9%	7.8%	7.5%	0.4%	0.0%	0.0%	0.0%

Traffic Flows and Breakdown by 16 Vehicle Classes (Year 2026)

Link No.	Speed Limit	Total Vehicle	19 - Motorcycles (MC)	01 - Private Cars (PC)	03 - Taxi	14 - Non-franchised Bus <=6.4t	15 - Non-franchised Bus 6.4-15t	16 - Non-franchised Bus >15t	12 - Private Light Bus <=3.5t	13 - Private Light Bus >3.5t	04 - Light Goods Vehicles <=2.5t	05 - Lt Goods Vehicles 2.5-3.5t	06 - Light Goods Vehicles >3.5t	07 - Heavy Goods Vehicles <=15t	08 - Heavy Goods Vehicles >15t	17 - Franchised Bus (SD)	18 - Franchised Bus (DD)	11 - Public Light Buses
	km/hr	1400-1500																
3075	50	666	3.7%	39.3%	16.8%	1.1%	0.8%	1.3%	0.1%	0.7%	0.2%	19.3%	8.0%	8.0%	0.7%	0.0%	0.0%	0.0%
3076	50	598	3.2%	33.1%	16.3%	0.7%	0.5%	0.8%	0.1%	0.4%	0.3%	24.9%	10.3%	8.5%	0.9%	0.0%	0.0%	0.0%
3077	80	1600	4.6%	47.7%	8.9%	0.8%	0.5%	0.9%	0.1%	0.5%	0.2%	20.5%	8.5%	6.4%	0.4%	0.0%	0.0%	0.0%
3078	80	1816	3.7%	38.9%	10.6%	0.7%	0.5%	0.8%	0.1%	0.4%	0.2%	19.4%	8.0%	15.9%	0.7%	0.0%	0.0%	0.0%
3081	50	44	1.2%	12.5%	6.7%	0.5%	0.4%	0.6%	0.1%	0.3%	0.5%	47.2%	19.5%	9.6%	0.9%	0.0%	0.0%	0.0%
3082	50	294	3.0%	31.1%	25.0%	0.8%	0.5%	0.9%	0.1%	0.5%	0.2%	23.4%	9.7%	4.1%	0.7%	0.0%	0.0%	0.0%
3084	70	3186	3.2%	33.9%	14.1%	0.7%	0.5%	0.8%	0.1%	0.5%	0.3%	24.5%	10.1%	9.3%	1.1%	0.0%	0.8%	0.1%
3086	70	1191	2.9%	30.9%	4.3%	0.5%	0.4%	0.6%	0.1%	0.3%	0.4%	34.4%	14.3%	9.9%	1.0%	0.0%	0.0%	0.0%
3088	50	18	1.5%	15.7%	16.8%	0.0%	0.0%	0.0%	0.0%	0.0%	0.3%	28.1%	11.7%	0.0%	0.0%	0.0%	0.0%	25.8%
3089	50	33	3.5%	37.1%	18.6%	1.4%	1.0%	1.7%	0.2%	0.9%	0.2%	18.0%	7.4%	9.5%	0.5%	0.0%	0.0%	0.0%
4001	50	1103	3.1%	32.2%	10.4%	0.6%	0.5%	0.8%	0.1%	0.4%	0.3%	29.5%	12.2%	7.0%	1.4%	0.0%	0.0%	1.5%
4002	50	406	4.4%	46.5%	12.0%	0.6%	0.5%	0.7%	0.1%	0.4%	0.2%	20.2%	8.4%	5.4%	0.4%	0.0%	0.0%	0.0%
4003	50	900	4.1%	43.4%	20.0%	1.1%	0.8%	1.3%	0.1%	0.7%	0.1%	14.0%	5.8%	4.2%	0.7%	0.1%	2.5%	1.0%
4004	70	5824	3.3%	34.3%	11.2%	0.4%	0.3%	0.5%	0.1%	0.3%	0.2%	22.5%	9.3%	8.1%	2.0%	0.1%	3.7%	3.7%
4005	70	5566	2.9%	30.9%	11.8%	0.7%	0.5%	0.9%	0.1%	0.5%	0.3%	24.4%	10.1%	8.1%	0.9%	0.1%	3.8%	4.0%
4006	70	2969	3.8%	40.2%	14.1%	0.4%	0.3%	0.5%	0.1%	0.3%	0.2%	14.9%	6.2%	6.5%	0.6%	0.2%	6.6%	5.3%
4007	80	745	4.7%	48.9%	8.9%	0.5%	0.3%	0.6%	0.1%	0.3%	0.1%	10.4%	4.3%	20.3%	0.6%	0.0%	0.0%	0.0%
4008	50	1114	3.8%	39.6%	19.2%	0.8%	0.6%	1.0%	0.1%	0.5%	0.2%	16.3%	6.8%	4.5%	1.2%	0.0%	2.0%	3.5%
4009	50	887	3.5%	36.6%	18.1%	0.7%	0.5%	0.8%	0.1%	0.5%	0.2%	15.6%	6.5%	4.3%	1.0%	0.1%	3.6%	7.9%
4010	50	360	4.3%	44.7%	17.0%	0.6%	0.4%	0.7%	0.1%	0.4%	0.2%	19.8%	8.2%	3.3%	0.3%	0.0%	0.0%	0.0%
4011	50	309	4.4%	46.2%	17.4%	0.6%	0.4%	0.7%	0.1%	0.4%	0.2%	18.5%	7.7%	3.1%	0.3%	0.0%	0.0%	0.0%
4012	50	31	4.4%	46.2%	17.4%	0.6%	0.4%	0.7%	0.1%	0.4%	0.2%	18.5%	7.7%	3.1%	0.3%	0.0%	0.0%	0.0%
4014	70	1676	3.0%	31.3%	20.6%	0.6%	0.4%	0.7%	0.1%	0.4%	0.2%	22.5%	9.3%	7.3%	1.6%	0.0%	1.9%	0.0%
4015	70	716	4.2%	44.2%	13.6%	1.4%	1.0%	1.7%	0.2%	0.9%	0.2%	19.8%	8.2%	4.1%	0.1%	0.0%	0.0%	0.4%
4016	70	1086	3.8%	39.7%	13.8%	1.4%	1.0%	1.7%	0.2%	0.9%	0.2%	21.7%	9.0%	6.1%	0.2%	0.0%	0.0%	0.2%
4018	70	1300	2.8%	29.1%	18.5%	0.5%	0.4%	0.6%	0.1%	0.3%	0.3%	25.3%	10.5%	7.9%	1.8%	0.0%	1.9%	0.0%
4019	50	1551	2.7%	28.2%	7.7%	0.3%	0.2%	0.4%	0.0%	0.2%	0.3%	31.1%	12.9%	13.4%	0.5%	0.0%	0.0%	1.9%
4021	50	424	5.5%	57.5%	16.7%	0.5%	0.3%	0.6%	0.1%	0.3%	0.1%	6.3%	2.6%	2.5%	0.3%	0.0%	2.1%	4.6%
4022	50	29	0.9%	9.7%	10.3%	0.0%	0.0%	0.0%	0.0%	0.0%	0.2%	17.3%	7.2%	0.0%	0.0%	0.0%	0.0%	54.4%
4023	50	29	0.9%	9.7%	10.3%	0.0%	0.0%	0.0%	0.0%	0.0%	0.2%	17.3%	7.2%	0.0%	0.0%	0.0%	0.0%	54.4%
4024	50	155	4.9%	51.3%	19.4%	0.6%	0.4%	0.7%	0.1%	0.4%	0.1%	11.5%	4.8%	2.9%	0.3%	0.0%	0.0%	2.5%
4025	50	152	3.7%	38.5%	12.8%	0.3%	0.2%	0.4%	0.0%	0.2%	0.2%	16.9%	7.0%	8.5%	1.1%	0.0%	0.0%	10.2%
4026	50	362	2.3%	23.8%	7.0%	0.7%	0.5%	0.9%	0.1%	0.5%	0.4%	36.2%	15.0%	11.7%	1.0%	0.0%	0.0%	0.0%
4027	80	3481	3.5%	37.2%	10.4%	0.8%	0.6%	1.0%	0.1%	0.5%	0.2%	21.9%	9.1%	13.8%	0.7%	0.0%	0.0%	0.0%
4028	50	68	3.5%	37.2%	10.4%	0.8%	0.6%	1.0%	0.1%	0.5%	0.2%	21.9%	9.1%	13.8%	0.7%	0.0%	0.0%	0.0%
4029	50	151	3.4%	35.4%	21.4%	0.7%	0.5%	0.8%	0.1%	0.4%	0.1%	11.4%	4.7%	3.1%	0.7%	0.4%	16.8%	0.0%
4030	50	1141	3.3%	34.7%	13.3%	0.5%	0.4%	0.6%	0.1%	0.3%	0.2%	16.9%	7.0%	4.3%	1.0%	0.1%	4.5%	13.1%
4031	50	102	5.1%	53.0%	13.4%	0.5%	0.3%	0.6%	0.1%	0.3%	0.2%	16.1%	6.7%	3.6%	0.2%	0.0%	0.0%	0.0%
4032	70	4217	3.6%	38.2%	13.2%	0.5%	0.4%	0.6%	0.1%	0.3%	0.2%	20.8%	8.6%	6.1%	0.7%	0.1%	2.4%	4.1%
4033	70	1600	3.1%	32.0%	5.2%	0.6%	0.4%	0.7%	0.1%	0.4%	0.3%	32.6%	13.5%	9.9%	0.9%	0.0%	0.0%	0.0%
4034	70	490	3.2%	34.1%	13.7%	1.4%	1.0%	1.7%	0.2%	0.9%	0.2%	23.8%	9.9%	9.4%	0.6%	0.0%	0.0%	0.0%
4035	70	1206	3.8%	40.1%	13.6%	1.4%	1.0%	1.7%	0.2%	0.9%	0.2%	21.4%	8.9%	6.3%	0.3%	0.0%	0.0%	0.2%
4036	70	1908	3.4%	35.9%	7.8%	0.9%	0.6%	1.0%	0.1%	0.6%	0.3%	28.9%	12.0%	7.7%	0.6%	0.0%	0.0%	0.1%
4037	70	2801	3.7%	38.8%	9.0%	0.8%	0.6%	0.9%	0.1%	0.5%	0.3%	26.1%	10.8%	6.8%	0.7%	0.0%	0.9%	0.1%
5137	50	814	2.9%	30.1%	7.6%	0.5%	0.3%	0.5%	0.1%	0.3%	0.3%	30.9%	12.8%	13.2%	0.6%	0.0%	0.0%	0.0%
5138	50	598	2.7%	28.7%	8.7%	0.4%	0.3%	0.5%	0.0%	0.2%	0.3%	30.7%	12.7%	13.2%	0.6%	0.0%	0.0%	0.9%
5143	50	271	3.0%	31.2%	8.4%	0.7%	0.5%	0.8%	0.1%	0.4%	0.3%	28.1%	11.6%	13.3%	1.3%	0.0%	0.2%	0.0%
5144	50	124	3.3%	34.9%	11.8%	1.3%	0.9%	1.5%	0.2%	0.8%	0.2%	20.4%	8.5%	9.9%	2.0%	0.0%	0.0%	4.2%
5145	50	690	2.5%	26.0%	7.5%	0.2%	0.2%	0.3%	0.0%	0.2%	0.3%	32.7%	13.6%	14.8%	0.8%	0.0%	0.1%	0.8%
5146	50	758	2.7%	27.9%	7.0%	0.4%	0.3%	0.4%	0.0%	0.2%	0.3%	32.0%	13.3%	14.1%	0.7%	0.0%	0.0%	0.7%
5189	50	411	1.9%	20.5%	3.9%	0.2%	0.2%	0.3%	0.0%	0.2%	0.4%	36.0%	14.9%	20.6%	1.0%	0.0%	0.0%	0.0%
5190	50	228	3.5%	37.1%	4.5%	0.7%	0.5%	0.8%	0.1%	0.5%	0.3%	27.2%	11.3%	12.4%	1.1%	0.0%	0.0%	0.0%
5191	50	414	4.5%	47.2%	9.7%	3.6%	2.6%	4.3%	0.5%	2.3%	0.1%	9.7%	4.0%	11.4%	0.1%	0.0%	0.0%	0.0%
5192	50	352	4.3%	45.3%	5.6%	0.5%	0.3%	0.6%	0.1%	0.3%	0.2%	22.6%	9.4%	10.2%	0.7%	0.0%	0.0%	0.0%
5193	50	758	2.6%	27.4%	5.6%	0.8%	0.6%	1.0%	0.1%	0.5%	0.2%	23.5%	9.7%	26.8%	1.1%	0.0%	0.0%	0.0%
5194	50	695	3.1%	32.7%	5.8%	0.4%	0.3%	0.5%	0.0%	0.3%	0.3%	27.0%	11.2%	18.1%	0.4%	0.0%	0.0%	0.0%
5195	80	745	4.7%	48.9%	8.9%	0.5%	0.3%	0.6%	0.1%	0.3%	0.1%	10.4%	4.3%	20.3%	0.6%	0.0%	0.0%	0.0%
5196	80	587	5.5%	57.2%	2.7%	0.4%	0.3%	0.5%	0.1%	0.3%	0.2%	21.1%	8.8%	2.8%	0.2%	0.0%	0.0%	0.0%
5197	80	1793	3.7%	38.6%	7.8%	1.4%	1.0%	1.6%	0.2%	0.9%	0.2%	15.5%	6.4%	22.0%	0.7%	0.0%	0.0%	0.0%
5198	80	1282	4.2%	44.0%	4.4%	0.4%	0.3%	0.5%	0.1%	0.3%	0.3%	24.3%	10.1%	11.1%	0.3%	0.0%	0.0%	0.0%
5199	50	800	2.7%	28.8%	5.6%	0.8%	0.6%	0.9%	0.1%	0.5%	0.2%	23.5%	9.8%	25.3%	1.1%	0.0%	0.0%	0.0%
5200	50	186	3.2%	33.5%	4.4%	0.8%	0.5%	0.9%	0.1%	0.5%	0.3%	27.6%	11.4%	15.6%	1.1%	0.0%	0.0%	0.0%
5201	50	710	3.1%	32.5%	5.3%	0.4%	0.3%	0.5%	0.0%	0.3%	0.3%	27.5%	11.4%	18.1%	0.5%	0.0%	0.0%	0.0%
5202	50	397	2.0%	20.5%	4.6%	0.2%	0.2%	0.3%	0.0%	0.2%	0.4%	35.4%	14.7%	20.8%	0.8%	0.0%	0.0%	0.0%
5224	50	290	4.0%	41.6%	10.7%	5.2%	3.7%	6.1%	0.7%	3.3%	0.1%	7.8%	3.2%	13.7%	0.1%	0.0%	0.0%	0.0%
5225	50	1048	3.0%	31.4%	7.0%	2.0%	1.4%	2.4%	0.3%	1.3%	0.2%	19.1%	7.9%	23.2%	0.8%	0.0%	0.0%	0.0%
5226	50	124	5.7%	60.3%	7.4%	0.0%	0.0%	0.0%	0.0%	0.0%	0.1%	14.2%	5.9%	6.1%	0.0%	0.0%	0.0%	0.0%
5245	80	229	5.6%	59.2%	1.3%	2.1%	1.5%	2.4%	0.3%	1.3%	0.0%	4.5%	1.9%	19.7%	0.2%	0.0%	0.0%	0.0%
5254	50	167	2.4%	25.7%	6.9%	0.4%	0.3%	0.5%	0.1%	0.3%	0.3%	32.1%	13.3%	16.0%	1.4%	0.0%	0.4%	0.0%
5256	70	2649	3.1%	32.1%	8.7%	4.1%	2.9%	4.8%	0.5%	2.6%	0.2%	23.3%	9.7%	4.3%	0.0%	0.1%	2.7%	0.7%
5257	70	2601	4.0%	41.5%	1.4%	2.0%	1.4%	2.3%	0.2%	1.3%	0.3%	26.9%	11.2%	4.9%	0.1%	0.0%	1.7%	0.8%
5262	50	537	3.4%	35.2%	9.5%	0.4%	0.3%	0.5%	0.1%	0.3%	0.3%	26.7%	11.1%	8.9%	0.6%	0.0%	0.1%	2.8%
5263	50	617	2.6%	27.2%	8.1%	0.3%	0.2%	0.3%	0.0%	0.2%	0.3%	32.0%	13.3%	12.7%	0.4%	0.0%	0.0%	2.4%
5264	50	800	2.7%	28.8%	5.6%	0.8%	0.6%	0.9%	0.1%	0.5%	0.2%	23.5%	9.8%	25.3%	1.1%	0.0%	0.0%	0.0%
6252	50	5690	2.9%	30.8%	8.7%	0.7%	0.5%	0.8%	0.1%	0.4%	0.3%	25.6%	10.6%	7.1%	1.1%	0.2%	7.2%	3.1%
8033	70	375	3.5%	36.3%	2.8%	0.9%	0.7%	1.1%	0.1%	0.6%	0.2%	18.2%	7.5%	10.2%	0.2%	0.4%	17.3%	0.0%
8340	50	762	4.2%	43.6%	17.0%	1.5%	1.1%	1.8%	0.2%	1.0%	0.2%	17.0%	7.0%	4.7%	0.2%	0.0%	0.4%	0.3%
9098	70	1405	3.5%	36.8%	4.0%	1.2%	0.8%	1.4%	0.1%	0.7%	0.3%	27.1%	11.2%	10.7%	0.0%	0.0%	2.1%	0.0%
9112	70	722	3.8%	39.6%	2.5%	1.1%	0.8%	1.3%	0.1%	0.7%	0.2%	23.6%	9.8%	14.3%	0.1%	0.0%	1.8%	0.0%
9205	50	53	4.0%	41.8%	20.9%	1.6%	1.1%	1.9%	0.2%	1.0%	0.1%	13.9%	5.7%	7.3%	0.4%	0.0%	0.0%	0.0%
9206	50	66	4.6%	48.2%	18.2%	0.7%	0.5%	0.8%	0.1%	0.5%	0.2%	14.6%	6.1%	5.3%	0.3%	0.0%	0.0%	0.0%
9301	50	615	3.7%	39.1%	44.6%	1.1%	0.8%	1.2%	0.1%	0.7%	0.0%	4.8%	2.0%	1.8%	0.0%	0.0%	0.0%	0.0%
9302	50	325	4.2%	43.9%	44.2%	0.6%	0.4%	0.7%	0.1%	0.4%	0.0%	3.1%	1.3%	1.2%	0.1%	0.0%	0.0%	0.0%
9303	50	311	4.0%	42.1%	25.4%	0.2%	0.2%	0.3%	0.0%	0.1%	0.2%	17.2%	7.1%	3.1%	0.0%	0.0%	0.0%	0.0%
9304	50	190	4.7%	49.3%	16.3%	0.7%	0.5%	0.8%	0.1%	0.4%	0.2%	15.2%	6.3%	5.5%	0.2%	0.0%	0.0%	0.0%

Traffic Flows and Breakdown by 16 Vehicle Classes (Year 2026)

Link No.	Speed Limit	Total Vehicle	19 - Motorcycles (MC)	01 - Private Cars (PC)	03 - Taxi	14 - Non-franchised Bus <=6.4t	15 - Non-franchised Bus 6.4-15t	16 - Non-franchised Bus >15t	12 - Private Light Bus <=3.5t	13 - Private Light Bus >3.5t	04 - Light Goods Vehicles <=2.5t	05 - Lt Goods Vehicles 2.5-3.5t	06 - Light Goods Vehicles >3.5t	07 - Heavy Goods Vehicles <=15t	08 - Heavy Goods Vehicles >15t	17 - Franchised Bus (SD)	18 - Franchised Bus (DD)	11 - Public Light Buses
	km/hr	1500-1600																
1	50	133	4.8%	50.2%	19.0%	0.4%	0.3%	0.5%	0.1%	0.3%	0.1%	13.1%	5.4%	5.1%	0.7%	0.0%	0.0%	0.0%
2	50	564	4.0%	41.8%	14.2%	2.1%	1.5%	2.5%	0.3%	1.4%	0.2%	16.1%	6.7%	7.7%	1.6%	0.0%	0.0%	0.0%
3	70	1669	3.1%	33.0%	13.8%	2.0%	1.4%	2.4%	0.3%	1.3%	0.2%	21.7%	9.0%	9.0%	0.8%	0.0%	0.0%	2.1%
4	70	2000	3.5%	36.9%	17.5%	1.0%	0.7%	1.2%	0.1%	0.7%	0.2%	18.6%	7.7%	6.1%	1.0%	0.0%	0.0%	4.8%
5	50	122	6.3%	66.0%	13.7%	0.6%	0.4%	0.7%	0.1%	0.4%	0.1%	6.4%	2.7%	2.1%	0.4%	0.0%	0.0%	0.0%
6	50	88	3.0%	31.5%	20.6%	2.8%	2.0%	3.3%	0.4%	1.8%	0.2%	15.3%	6.3%	6.6%	2.0%	0.1%	4.1%	0.0%
7	50	973	2.5%	26.2%	13.3%	2.0%	1.4%	2.4%	0.3%	1.3%	0.2%	23.3%	9.7%	5.8%	1.1%	0.2%	6.7%	3.6%
8	50	571	3.0%	32.0%	11.4%	1.4%	1.0%	1.7%	0.2%	0.9%	0.1%	14.3%	5.9%	8.2%	2.5%	0.2%	9.7%	7.5%
9	50	74	4.5%	47.2%	17.0%	0.1%	0.1%	0.2%	0.0%	0.1%	0.2%	18.1%	7.5%	4.7%	0.3%	0.0%	0.0%	0.0%
10	50	118	4.2%	44.0%	13.5%	3.1%	2.2%	3.6%	0.4%	2.0%	0.1%	12.7%	5.3%	3.9%	0.9%	0.1%	4.1%	0.0%
11	50	524	2.9%	30.4%	12.4%	1.4%	1.0%	1.6%	0.2%	0.9%	0.2%	19.0%	7.9%	5.2%	0.8%	0.2%	9.3%	6.6%
12	50	440	3.1%	32.7%	14.7%	0.9%	0.6%	1.1%	0.1%	0.6%	0.1%	14.1%	5.9%	5.2%	2.0%	0.3%	13.1%	5.4%
13	50	140	4.0%	41.9%	15.7%	1.5%	1.1%	1.7%	0.2%	1.0%	0.2%	16.8%	7.0%	4.1%	0.6%	0.0%	0.0%	4.3%
14	50	324	2.7%	28.3%	14.8%	0.9%	0.6%	1.0%	0.1%	0.6%	0.2%	22.0%	9.1%	7.8%	1.8%	0.1%	3.9%	6.2%
15	50	791	4.1%	42.8%	22.0%	1.3%	0.9%	1.6%	0.2%	0.9%	0.1%	13.4%	5.6%	3.6%	1.1%	0.0%	0.0%	2.5%
16	50	83	4.2%	43.8%	15.9%	1.5%	1.1%	1.8%	0.2%	1.0%	0.2%	16.5%	6.9%	6.0%	0.9%	0.0%	0.0%	0.0%
17	50	139	4.7%	49.8%	18.6%	0.9%	0.6%	1.0%	0.1%	0.6%	0.1%	14.1%	5.8%	2.9%	0.6%	0.0%	0.0%	0.0%
18	50	304	3.6%	38.0%	17.2%	1.1%	0.8%	1.3%	0.1%	0.7%	0.2%	20.5%	8.5%	4.9%	1.1%	0.0%	0.0%	2.0%
19	50	73	4.6%	48.1%	18.8%	1.3%	0.9%	1.5%	0.2%	0.8%	0.1%	12.8%	5.3%	4.9%	0.9%	0.0%	0.0%	0.0%
20	50	14	2.1%	21.9%	23.4%	0.3%	0.2%	0.3%	0.0%	0.2%	0.4%	33.9%	14.0%	2.6%	0.8%	0.0%	0.0%	0.0%
21	50	244	2.7%	28.4%	14.9%	0.7%	0.5%	0.8%	0.1%	0.4%	0.2%	20.2%	8.4%	7.3%	2.0%	0.1%	5.1%	8.2%
22	50	561	3.9%	41.1%	22.1%	1.5%	1.0%	1.7%	0.2%	0.9%	0.1%	13.7%	5.7%	3.4%	1.0%	0.0%	0.0%	3.6%
23	50	268	3.5%	36.4%	13.7%	1.3%	0.9%	1.5%	0.2%	0.8%	0.2%	18.8%	7.8%	4.5%	0.9%	0.1%	4.7%	4.8%
24	50	81	2.7%	28.8%	9.2%	0.8%	0.5%	0.9%	0.1%	0.5%	0.3%	26.7%	11.1%	12.0%	1.9%	0.0%	0.0%	4.5%
25	50	102	3.0%	32.0%	10.3%	0.7%	0.5%	0.8%	0.1%	0.4%	0.3%	28.6%	11.8%	9.7%	1.8%	0.0%	0.0%	0.0%
26	50	49	4.0%	41.6%	16.5%	1.3%	0.9%	1.5%	0.2%	0.8%	0.2%	18.2%	7.6%	6.0%	1.2%	0.0%	0.0%	0.0%
27	50	399	2.8%	29.8%	14.8%	1.8%	1.3%	2.1%	0.2%	1.2%	0.3%	24.2%	10.0%	7.6%	1.5%	0.0%	0.0%	2.3%
28	50	206	3.3%	34.9%	15.5%	1.6%	1.1%	1.9%	0.2%	1.0%	0.2%	24.0%	9.9%	5.6%	0.8%	0.0%	0.0%	0.0%
29	50	182	3.0%	31.9%	16.6%	2.2%	1.6%	2.6%	0.3%	1.4%	0.2%	20.2%	8.4%	9.0%	2.6%	0.0%	0.0%	0.0%
30	50	232	3.4%	36.1%	15.0%	0.9%	0.6%	1.0%	0.1%	0.5%	0.2%	21.7%	9.0%	10.3%	1.1%	0.0%	0.0%	0.0%
31	50	381	3.5%	36.6%	15.9%	0.8%	0.5%	0.9%	0.1%	0.5%	0.2%	22.6%	9.3%	7.7%	1.4%	0.0%	0.0%	0.0%
32	50	335	2.9%	30.3%	15.2%	1.6%	1.1%	1.9%	0.2%	1.0%	0.1%	12.6%	5.2%	5.0%	1.2%	0.3%	13.3%	7.8%
33	50	842	3.0%	31.6%	13.2%	1.0%	0.7%	1.2%	0.1%	0.6%	0.2%	19.5%	8.1%	5.8%	1.5%	0.2%	8.8%	4.6%
34	50	815	3.2%	34.0%	13.9%	0.8%	0.6%	1.0%	0.1%	0.5%	0.2%	24.1%	10.0%	8.6%	1.2%	0.0%	0.0%	1.7%
35	50	254	2.8%	29.0%	14.7%	2.0%	1.4%	2.3%	0.3%	1.3%	0.1%	8.7%	3.6%	1.7%	0.2%	0.5%	22.3%	9.1%
36	50	975	3.4%	35.5%	14.5%	0.9%	0.7%	1.1%	0.1%	0.6%	0.2%	18.4%	7.6%	6.0%	1.2%	0.2%	6.8%	3.0%
37	50	589	3.8%	40.0%	19.9%	2.5%	1.8%	3.0%	0.3%	1.6%	0.1%	11.9%	4.9%	3.6%	0.5%	0.0%	0.0%	6.0%
38	50	234	3.5%	37.2%	26.8%	4.0%	2.8%	4.6%	0.5%	2.5%	0.1%	10.1%	4.2%	3.0%	0.7%	0.0%	0.0%	0.0%
39	50	725	4.6%	48.1%	9.8%	1.0%	0.7%	1.2%	0.1%	0.6%	0.2%	19.7%	8.2%	4.0%	0.4%	0.0%	1.3%	0.0%
40	50	615	4.5%	47.2%	22.1%	3.2%	2.3%	3.8%	0.4%	2.1%	0.1%	8.6%	3.6%	2.2%	0.1%	0.0%	0.0%	0.0%
41	50	933	3.0%	31.6%	18.2%	1.8%	1.3%	2.1%	0.2%	1.1%	0.2%	19.7%	8.1%	7.3%	1.2%	0.1%	3.8%	0.3%
53	50	644	3.5%	36.3%	37.0%	1.3%	0.9%	1.6%	0.2%	0.9%	0.1%	10.1%	4.2%	3.6%	0.3%	0.0%	0.0%	0.0%
54	50	670	4.0%	42.2%	18.4%	2.4%	1.7%	2.9%	0.3%	1.6%	0.1%	14.3%	5.9%	5.4%	0.7%	0.0%	0.0%	0.0%
55	50	670	4.0%	42.2%	18.4%	2.4%	1.7%	2.9%	0.3%	1.6%	0.1%	14.3%	5.9%	5.4%	0.7%	0.0%	0.0%	0.0%
56	50	1028	2.7%	28.5%	14.0%	3.2%	2.3%	3.8%	0.4%	2.1%	0.2%	19.8%	8.2%	11.8%	3.1%	0.0%	0.0%	0.0%
57	50	1964	3.6%	37.8%	23.0%	1.0%	0.7%	1.2%	0.1%	0.6%	0.2%	17.9%	7.4%	5.6%	0.5%	0.0%	0.0%	0.2%
58	50	14	2.1%	22.0%	23.6%	0.2%	0.2%	0.3%	0.0%	0.2%	0.4%	34.1%	14.1%	2.5%	0.3%	0.0%	0.0%	0.0%
59	50	89	4.9%	51.4%	20.2%	0.8%	0.6%	1.0%	0.1%	0.5%	0.1%	11.5%	4.8%	3.5%	0.5%	0.0%	0.0%	0.0%
60	50	552	2.8%	29.6%	10.6%	1.3%	0.9%	1.5%	0.2%	0.8%	0.3%	24.4%	10.1%	9.4%	1.2%	0.1%	6.4%	0.6%
61	50	451	2.9%	30.4%	12.1%	1.5%	1.1%	1.8%	0.2%	1.0%	0.2%	21.8%	9.0%	8.4%	1.1%	0.2%	7.8%	0.7%
62	50	424	2.9%	30.2%	12.6%	1.6%	1.2%	1.9%	0.2%	1.0%	0.2%	21.1%	8.7%	8.1%	1.1%	0.2%	8.3%	0.7%
63	50	445	2.9%	30.6%	12.7%	1.6%	1.1%	1.9%	0.2%	1.0%	0.2%	20.9%	8.7%	8.1%	1.1%	0.2%	7.9%	0.7%
64	50	13	2.2%	22.9%	24.5%	0.0%	0.0%	0.0%	0.0%	0.0%	0.4%	35.4%	14.7%	0.0%	0.0%	0.0%	0.0%	0.0%
65	50	22	3.8%	40.1%	16.8%	1.3%	0.9%	1.5%	0.2%	0.8%	0.2%	21.6%	9.0%	3.5%	0.3%	0.0%	0.0%	0.0%
66	50	157	3.9%	40.5%	13.4%	0.6%	0.4%	0.7%	0.1%	0.4%	0.2%	15.4%	6.4%	7.8%	1.0%	0.0%	0.0%	9.3%
67	50	132	3.6%	37.5%	12.6%	1.1%	0.8%	1.3%	0.1%	0.7%	0.1%	6.0%	2.5%	2.6%	0.1%	0.6%	25.8%	4.6%
68	50	116	2.3%	23.8%	10.5%	1.1%	0.8%	1.3%	0.1%	0.7%	0.0%	4.8%	2.0%	2.0%	0.5%	0.7%	29.3%	20.0%
69	50	137	2.2%	22.9%	10.4%	1.2%	0.9%	1.4%	0.2%	0.8%	0.1%	7.2%	3.0%	2.5%	0.6%	0.6%	24.8%	21.4%
70	50	219	2.8%	29.4%	11.0%	1.3%	0.9%	1.5%	0.2%	0.8%	0.1%	12.4%	5.1%	3.2%	0.6%	0.4%	15.5%	14.8%
71	50	77	3.6%	37.3%	10.6%	0.4%	0.3%	0.4%	0.0%	0.2%	0.2%	22.3%	9.3%	13.5%	1.9%	0.0%	0.0%	0.0%
72	50	13	2.2%	22.9%	24.5%	0.0%	0.0%	0.0%	0.0%	0.0%	0.4%	35.4%	14.7%	0.0%	0.0%	0.0%	0.0%	0.0%
73	50	67	3.6%	37.7%	16.4%	1.3%	0.9%	1.6%	0.2%	0.9%	0.2%	18.5%	7.7%	4.6%	0.8%	0.0%	0.0%	5.5%
74	50	171	3.3%	34.1%	13.4%	0.8%	0.6%	1.0%	0.1%	0.5%	0.3%	25.2%	10.4%	9.5%	0.7%	0.0%	0.0%	0.0%
75	50	13	2.2%	22.9%	24.5%	0.0%	0.0%	0.0%	0.0%	0.0%	0.4%	35.4%	14.7%	0.0%	0.0%	0.0%	0.0%	0.0%
76	50	1266	2.8%	29.2%	13.9%	1.7%	1.2%	2.0%	0.2%	1.1%	0.2%	20.8%	8.6%	5.3%	0.9%	0.2%	7.3%	4.5%
77	50	617	3.2%	33.6%	11.7%	1.5%	1.0%	1.7%	0.2%	0.9%	0.1%	14.0%	5.8%	7.8%	2.3%	0.2%	9.0%	6.9%
78	50	215	3.3%	34.2%	16.4%	1.7%	1.2%	2.0%	0.2%	1.1%	0.2%	21.1%	8.8%	7.8%	2.1%	0.0%	0.0%	0.0%
79	50	20	1.5%	15.7%	16.0%	0.2%	0.2%	0.3%	0.0%	0.1%	0.2%	23.2%	9.6%	6.4%	2.1%	0.0%	0.0%	24.3%
80	50	251	4.1%	42.5%	13.5%	3.6%	2.6%	4.3%	0.5%	2.3%	0.1%	14.3%	5.9%	5.9%	0.4%	0.0%	0.0%	0.0%
81	50	434	3.6%	38.2%	17.5%	1.0%	0.7%	1.2%	0.1%	0.6%	0.2%	20.5%	8.5%	6.3%	1.5%	0.0%	0.0%	0.0%
82	50	129	4.4%	46.6%	15.7%	0.7%	0.5%	0.8%	0.1%	0.4%	0.2%	16.3%	6.7%	6.3%	1.3%	0.0%	0.0%	0.0%
83	50	318	3.6%	37.5%	16.7%	1.9%	1.4%	2.3%	0.2%	1.2%	0.2%	19.5%	8.1%	6.0%	1.4%	0.0%	0.0%	0.0%
84	50	488	3.6%	37.3%	13.9%	1.0%	0.7%	1.1%	0.1%	0.6%	0.2%	21.3%	8.8%	6.1%	1.1%	0.0%	1.5%	2.6%
85	50	573	3.8%	40.3%	20.7%	1.7%	1.2%	2.0%	0.2%	1.1%	0.2%	14.5%	6.0%	4.1%	0.7%	0.0%	1.2%	2.2%
86	50	16	2.2%	23.4%	20.2%	1.4%	1.0%	1.7%	0.2%	0.9%	0.3%	29.3%	12.1%	5.6%	1.6%	0.0%	0.0%	0.0%
87	50	800	4.0%	42.1%	18.3%	1.1%	0.7%	1.2%	0.1%	0.7%	0.2%	17.5%	7.3%	5.3%	1.1%	0.0%	0.0%	0.5%
88	50	639	4.1%	42.8%	16.3%	1.5%	1.1%	1.8%	0.2%	1.0%	0.2%	16.8%	7.0%	4.9%	0.9%	0.0%	0.0%	1.3%
89	50	1757	3.1%	32.5%	18.9%	1.4%	1.0%	1.7%	0.2%	0.9%	0.2%	17.6%	7.3%	4.0%	0.6%	0.1%	2.4%	8.1%
90	50	1487	4.6%	48.7%	24.2%	1.4%	1.0%	1.6%	0.2%	0.9%	0.1%	8.7%	3.6%	2.4%	0.5%	0.0%	1.8%	0.2%
91	50	699	3.9%	40.8%	22.0%	0.9%	0.6%	1.1%	0.1%	0.6%	0.1%	14.2%	5.9%	3.6%	0.8%	0.0%	0.0%	5.4%
92	50	245	4.6%	48.6%	24.4%	1.3%	0.9%	1.5%	0.2%	0.8%	0.1%	8.3%	3.4%	3.5%	0.8%	0.0%	0.0%	1.5%
93	50	17	2.2%	23.2%	18.8%	1.6%	1.1%	1.9%	0.2%	1.0%	0.3%	27.2%	11.3%	8.4%	2.8%	0.0%	0.0%	0.0%
94	50	13	2.2%	22.9%	24.5%	0.0%	0.0%	0.0%	0.0%	0.0%	0.4%	35.4%	14.7%	0.0%	0.0%	0.0%	0.0%	0.0%
95	50	382	3.2%	33.2%	14.5%	1.5%	1.1%	1.8%	0.2%	1.0%	0.1%	13.4%	5.6%	2.5%	0.3%	0.3%	13.3%	8.0%
96	50	1342	3.1%	32.9%	17.1%	1.2%	0.9%	1.4%	0.2%	0.8%	0.1%	13.3%	5.5%	4.2%	1.0%	0.3%	14.6%	3.3%
97	50	805	3.5%	36.2%	29.1%	1.5%	1.0%	1.7%	0.2%	0.9%	0.2%	14.7%	6.1%	4.0%	0.9%	0.0%	0.0%	0.0%
98	50	16	1.8%	19.3%	20.7%	0.0%	0.0%	0.0%	0.0%	0.0%	0.3%	29.9%	12.4%	0.0%	0.0%	0.4%	15.3%	0.0%
99	70	2013	3.3%	34.5%	14.2%	2.1%	1.5%	2.4%	0.3%	1.3%	0.2%	20.3%	8.4%	8.8%	1.0%	0.0%	0.0%	1.7%
100	70	1071	3.2%	33.1%	7.7%	0.8%	0.5%	0.9%	0.1%	0.5%	0.3%	26.5%	11.0%	12.3%	2.0%	0.0%	1.2%	0.0%
101	50	828	4.0%	41.7%	16.6%	2.0%	1.4%	2.4%	0.3%	1.3%	0.2%	16.6%	6.9%	5.5%	0.7%	0.0%	0.0%	0.6%
102	50	227	3.0%	31.9%	20.8%	1.2%	0.8%	1.4%	0.1%	0.7%	0.1%	14.2%	5.9%	3.6%	0.7%	0.1%	2.4%	13.1%
103	50	610	4.2%	44.3%	17.6%	1.5%	1.1%	1.8%	0.2%	1.0%	0.1%	11.8%	4.9%	4.9%	1.3%	0.0%	1.3%	4.0%
104	50	141	3.3%	34.2%	21.1%	1.3%	0.9%	1.5%	0.2%	0.8%	0.2%	21.9%	9.1%	5.0%	0.6%	0.0%	0.0%	0.0%
105	50	171	4.6%	48.5%	15.5%	1.9%	1.3%	2.2%	0.2%	1.2%	0.1%	12.4%	5.1%	5.4%	1.4%	0.0%	0.0%	0.0%
106	50	66	3.7%	39.1%	20.4%	1.1%	0.8%	1.3%	0.1%	0.7%	0.2%	19.0%	7.9%	4.5%	0.9%	0.0%	0.0%	0.0%
107	50	168	4.4%	46.7%	21.2%	1.2%	0.9%	1.4%	0.2%	0.8%	0.1%	13.9%	5.8%	2.9%	0.5%	0.0%	0.0%	0.0%
108	50	76	1.4%	14.8%	8.2%	0.4%	0.3%	0.5%	0.1%	0.3%	0.1%	11.5%	4.8%	1.7%	0.4%	0.4%	18.9%	36.3%
109	50	22	2.0%	21.2%	14.7%	0.1%	0.1%	0.2%	0.0%	0.1%	0.2%	21.2%	8.8%	2.8%	0.6%	0.6%	27.2%	0.0%
110	50	116	2.7%	28.7%	10.6%	0.3%	0.2%	0.4%	0.0%	0.2%	0.2%	17.0%	7.0%	9.2%	2.7%	0.4%	17.0%	3.2%
111	50	320	3.2%	33.4%	13.8%	0.7%	0.5%	0.9%	0.1%	0.5%	0.2%	20.4%	8.5%	3.5%	0.5%	0.2%	10.1%	3.4%
112	50	47	1.6%	16.9%	14.5%	0.4%	0.3%	0.5%	0.0%	0.2%	0.1%	11.8%	4.9%	2.0%	0.5%	0.8%	32.6%	12.8%
113	50	158	3.8%	39.5%	15.5%	0.7%	0.5%	0.8%	0.1%	0.4%	0.2%	17.7%	7.3%	1.1%	0.1%	0.3%	12.0%	0.0%
114	50	65	2.8%	29.8%	15.1%	0.3%	0.2%	0.3%	0.0%	0.2%	0.1%	10.8%	4.5%	1.9%	0.3%	0.6%	23.7%	9.3%
115	50	99	2.2%	23.3%	6.6%	0.5%	0.3%	0.6%	0.1%	0.3%	0.3%	28.1%	11.7%	4.1%	0.3%	0.5%	21.2%	0.0%
116	50	41	2.7%	27.9%	10.3%	2.3%	1.6%	2.7%	0.3%	1.5%	0.3%	33.8%	14.0%	2.3%	0.3%	0.0%	0.0%	0.0%

Traffic Flows and Breakdown by 16 Vehicle Classes (Year 2026)

Link No.	Speed Limit	Total Vehicle	19 - Motorcycles (MC)	01 - Private Cars (PC)	03 - Taxi	14 - Non-franchised Bus <=6.4t	15 - Non-franchised Bus 6.4-15t	16 - Non-franchised Bus >15t	12 - Private Light Bus <=3.5t	13 - Private Light Bus >3.5t	04 - Light Goods Vehicles <=2.5t	05 - Lt Goods Vehicles 2.5-3.5t	06 - Light Goods Vehicles >3.5t	07 - Heavy Goods Vehicles <=15t	08 - Heavy Goods Vehicles >15t	17 - Franchised Bus (SD)	18 - Franchised Bus (DD)	11 - Public Light Buses
	km/hr	1500-1600																
117	50	18	2.6%	27.7%	17.6%	0.1%	0.1%	0.1%	0.0%	0.1%	0.3%	25.4%	10.5%	5.2%	0.4%	0.2%	9.8%	0.0%
118	50	85	3.8%	39.8%	17.8%	1.7%	1.2%	2.0%	0.2%	1.1%	0.1%	9.1%	3.8%	3.9%	0.6%	0.0%	2.1%	12.9%
122	50	268	3.6%	37.3%	17.0%	2.0%	1.4%	2.4%	0.3%	1.3%	0.2%	19.0%	7.9%	3.1%	0.4%	0.0%	0.0%	4.1%
123	50	18	3.6%	37.7%	18.1%	0.5%	0.4%	0.6%	0.1%	0.3%	0.3%	26.1%	10.8%	1.3%	0.3%	0.0%	0.0%	0.0%
124	50	99	0.3%	3.0%	3.2%	0.0%	0.0%	0.0%	0.0%	0.0%	0.0%	4.7%	1.9%	0.0%	0.0%	0.1%	5.4%	81.2%
125	50	196	3.1%	32.9%	11.7%	1.4%	1.0%	1.7%	0.2%	0.9%	0.1%	10.1%	4.2%	3.6%	0.5%	0.0%	0.9%	27.6%
128	50	1196	3.4%	35.9%	23.2%	1.0%	0.7%	1.2%	0.1%	0.7%	0.2%	17.4%	7.2%	5.9%	1.4%	0.0%	0.0%	1.7%
129	50	1632	3.6%	37.4%	21.1%	1.0%	0.7%	1.2%	0.1%	0.6%	0.2%	18.0%	7.5%	7.2%	1.3%	0.0%	0.0%	0.0%
130	50	210	3.1%	32.2%	16.7%	0.9%	0.6%	1.0%	0.1%	0.6%	0.1%	6.7%	2.8%	0.6%	0.1%	0.2%	6.8%	27.6%
131	50	259	4.5%	46.9%	18.6%	2.5%	1.8%	2.9%	0.3%	1.6%	0.1%	12.2%	5.0%	3.4%	0.2%	0.0%	0.0%	0.0%
132	50	117	2.8%	29.6%	12.8%	1.7%	1.2%	2.0%	0.2%	1.1%	0.3%	27.9%	11.6%	6.3%	0.4%	0.0%	0.0%	2.1%
133	50	85	4.3%	44.7%	17.0%	1.4%	1.0%	1.6%	0.2%	0.9%	0.2%	14.8%	6.1%	6.2%	1.8%	0.0%	0.0%	0.0%
134	50	1424	3.0%	31.0%	18.5%	1.6%	1.1%	1.8%	0.2%	1.0%	0.2%	18.6%	7.7%	4.3%	0.6%	0.1%	3.0%	7.4%
135	50	1608	4.5%	47.3%	24.0%	1.3%	0.9%	1.6%	0.2%	0.9%	0.1%	10.1%	4.2%	2.7%	0.5%	0.0%	1.6%	0.0%
136	70	3246	3.1%	32.1%	18.6%	1.4%	1.0%	1.6%	0.2%	0.9%	0.2%	18.1%	7.5%	4.8%	0.8%	0.1%	5.1%	4.5%
137	70	2691	3.7%	39.3%	11.0%	1.0%	0.7%	1.2%	0.1%	0.7%	0.2%	17.9%	7.4%	6.9%	1.0%	0.1%	5.4%	3.1%
138	50	93	0.6%	6.0%	3.5%	0.0%	0.0%	0.0%	0.0%	0.0%	0.1%	5.0%	2.1%	0.3%	0.0%	0.1%	5.8%	76.6%
139	50	13	2.2%	22.8%	24.5%	0.0%	0.0%	0.0%	0.0%	0.0%	0.4%	35.4%	14.7%	0.1%	0.0%	0.0%	0.0%	0.0%
141	50	157	3.4%	35.2%	16.6%	0.2%	0.1%	0.2%	0.0%	0.1%	0.1%	6.5%	2.7%	3.7%	0.1%	0.0%	0.0%	31.1%
142	50	128	2.6%	27.7%	10.5%	0.9%	0.6%	1.1%	0.1%	0.6%	0.1%	8.1%	3.3%	4.1%	0.2%	0.0%	0.0%	40.1%
143	50	41	3.8%	40.4%	19.9%	2.2%	1.5%	2.5%	0.3%	1.4%	0.2%	15.5%	6.4%	5.5%	0.3%	0.0%	0.0%	0.0%
144	50	506	3.2%	33.5%	14.4%	0.8%	0.6%	0.9%	0.1%	0.5%	0.2%	14.6%	6.0%	6.3%	1.2%	0.1%	2.6%	15.1%
145	50	807	3.2%	33.8%	15.6%	1.9%	1.4%	2.3%	0.2%	1.2%	0.1%	12.2%	5.0%	5.1%	1.2%	0.2%	7.2%	9.3%
146	50	751	3.5%	36.7%	11.4%	1.1%	0.8%	1.3%	0.1%	0.7%	0.2%	15.3%	6.3%	9.9%	2.3%	0.2%	7.1%	3.3%
147	50	714	3.1%	32.7%	15.2%	1.9%	1.4%	2.3%	0.2%	1.2%	0.1%	13.4%	5.6%	4.1%	0.6%	0.2%	9.3%	8.6%
148	50	862	3.4%	35.2%	11.5%	1.2%	0.8%	1.4%	0.1%	0.7%	0.2%	16.2%	6.7%	9.5%	2.0%	0.2%	6.6%	4.5%
149	50	357	2.8%	29.6%	11.2%	1.9%	1.3%	2.2%	0.2%	1.2%	0.3%	25.9%	10.7%	4.6%	0.2%	0.0%	0.0%	7.9%
150	50	474	2.8%	29.1%	14.0%	1.3%	0.9%	1.5%	0.2%	0.8%	0.2%	22.0%	9.1%	5.9%	0.7%	0.0%	0.0%	11.4%
151	50	90	4.9%	51.4%	15.6%	0.8%	0.6%	1.0%	0.1%	0.5%	0.1%	12.8%	5.3%	5.3%	1.5%	0.0%	0.0%	0.0%
152	50	90	3.8%	40.2%	15.8%	0.5%	0.3%	0.5%	0.1%	0.3%	0.2%	18.8%	7.8%	3.3%	0.2%	0.0%	0.0%	8.2%
153	50	16	1.8%	19.3%	20.7%	0.0%	0.0%	0.0%	0.0%	0.0%	0.3%	29.9%	12.4%	0.0%	0.0%	0.0%	0.0%	15.7%
154	50	98	1.7%	18.3%	8.2%	0.0%	0.0%	0.1%	0.0%	0.0%	0.1%	13.0%	5.4%	5.0%	0.0%	0.0%	0.0%	48.0%
155	50	242	2.8%	28.9%	11.9%	0.4%	0.3%	0.4%	0.0%	0.2%	0.2%	16.9%	7.0%	4.6%	0.4%	0.0%	0.0%	26.0%
156	50	466	3.3%	34.9%	16.7%	2.5%	1.8%	2.9%	0.3%	1.6%	0.2%	17.5%	7.2%	8.0%	2.0%	0.0%	0.0%	1.0%
157	50	301	2.7%	28.5%	16.5%	2.9%	2.0%	3.4%	0.4%	1.8%	0.2%	20.0%	8.3%	10.3%	3.0%	0.0%	0.0%	0.0%
158	50	693	2.8%	29.3%	10.9%	1.3%	0.9%	1.6%	0.2%	0.8%	0.3%	29.4%	12.2%	5.2%	0.2%	0.0%	1.0%	3.8%
159	70	2396	2.7%	28.5%	18.2%	1.6%	1.1%	1.8%	0.2%	1.0%	0.2%	19.2%	7.9%	6.2%	1.2%	0.1%	4.6%	5.3%
160	70	1977	3.9%	41.0%	11.2%	1.0%	0.7%	1.2%	0.1%	0.6%	0.2%	18.4%	7.6%	5.4%	0.4%	0.1%	4.7%	3.3%
162	50	249	2.6%	27.5%	12.3%	2.0%	1.4%	2.4%	0.3%	1.3%	0.3%	27.4%	11.3%	10.3%	0.9%	0.0%	0.0%	0.0%
163	50	374	2.7%	28.3%	12.5%	0.7%	0.5%	0.8%	0.1%	0.4%	0.3%	31.5%	13.0%	8.4%	0.7%	0.0%	0.0%	0.0%
164	50	339	3.4%	36.2%	19.9%	3.9%	2.8%	4.6%	0.5%	2.5%	0.1%	13.6%	5.6%	4.3%	0.3%	0.0%	0.0%	2.3%
165	50	117	2.6%	26.8%	12.8%	0.2%	0.2%	0.3%	0.0%	0.2%	0.3%	29.0%	12.0%	13.8%	1.7%	0.0%	0.0%	0.0%
166	50	87	1.6%	17.3%	8.4%	6.1%	4.3%	7.1%	0.8%	3.9%	0.3%	27.0%	11.2%	11.3%	0.7%	0.0%	0.0%	0.0%
167	50	201	2.4%	24.7%	12.3%	2.1%	1.5%	2.5%	0.3%	1.3%	0.3%	27.0%	11.2%	13.0%	1.6%	0.0%	0.0%	0.0%
168	50	555	2.5%	26.3%	6.3%	1.2%	0.9%	1.4%	0.2%	0.8%	0.3%	28.6%	11.9%	10.8%	0.8%	0.0%	1.3%	6.7%
170	50	303	3.1%	33.0%	17.8%	2.1%	1.5%	2.5%	0.3%	1.4%	0.2%	22.3%	9.2%	3.1%	0.1%	0.0%	0.0%	3.4%
171	50	575	2.7%	28.4%	15.0%	0.7%	0.5%	0.9%	0.1%	0.5%	0.2%	24.1%	10.0%	7.1%	0.8%	0.2%	7.6%	1.3%
172	50	46	4.8%	50.5%	28.1%	0.0%	0.0%	0.0%	0.0%	0.0%	0.1%	10.2%	4.2%	2.0%	0.0%	0.0%	0.0%	0.0%
173	50	472	2.9%	30.6%	13.5%	2.5%	1.8%	3.0%	0.3%	1.6%	0.2%	22.7%	9.4%	9.9%	1.4%	0.0%	0.0%	0.0%
174	50	812	2.5%	25.9%	7.0%	1.1%	0.7%	1.2%	0.1%	0.7%	0.3%	31.3%	13.0%	10.0%	0.7%	0.0%	0.9%	4.6%
175	50	489	3.3%	34.4%	17.8%	2.0%	1.4%	2.4%	0.3%	1.3%	0.1%	13.1%	5.4%	2.8%	0.4%	0.3%	11.2%	3.6%
176	50	841	3.6%	37.6%	11.6%	1.1%	0.8%	1.3%	0.1%	0.7%	0.2%	15.7%	6.5%	10.0%	2.4%	0.1%	6.3%	2.1%
179	50	591	3.8%	39.6%	16.5%	2.3%	1.6%	2.6%	0.3%	1.4%	0.2%	16.9%	7.0%	6.3%	1.4%	0.0%	0.0%	0.0%
180	50	484	4.2%	44.3%	18.5%	1.2%	0.8%	1.4%	0.2%	0.8%	0.2%	17.7%	7.3%	3.1%	0.3%	0.0%	0.0%	0.0%
181	50	408	3.1%	32.4%	16.2%	0.8%	0.6%	0.9%	0.1%	0.5%	0.1%	14.2%	5.9%	4.0%	0.5%	0.3%	13.2%	7.2%
182	50	437	2.9%	30.3%	10.0%	0.9%	0.6%	1.0%	0.1%	0.6%	0.2%	15.2%	6.3%	7.5%	0.5%	0.4%	18.8%	4.6%
183	50	667	2.9%	30.7%	13.4%	1.9%	1.3%	2.2%	0.2%	1.2%	0.1%	14.2%	5.9%	3.4%	0.1%	0.4%	15.8%	6.0%
184	50	215	1.8%	19.1%	7.1%	0.2%	0.1%	0.2%	0.0%	0.1%	0.1%	5.7%	2.3%	2.2%	0.1%	1.3%	57.3%	2.3%
185	70	2725	3.4%	36.1%	6.6%	2.7%	1.9%	3.2%	0.3%	1.7%	0.2%	21.5%	8.9%	10.0%	0.1%	0.1%	3.3%	0.0%
186	70	2237	3.7%	38.7%	4.8%	2.8%	2.0%	3.3%	0.4%	1.8%	0.2%	19.3%	8.0%	11.6%	0.1%	0.1%	3.3%	0.0%
187	50	251	3.5%	36.7%	15.9%	0.7%	0.5%	0.9%	0.1%	0.5%	0.1%	7.6%	3.2%	3.9%	0.6%	0.2%	10.4%	15.3%
188	50	300	3.5%	36.8%	16.4%	0.8%	0.6%	1.0%	0.1%	0.5%	0.1%	10.4%	4.3%	3.0%	0.2%	0.2%	9.1%	12.8%
189	70	4021	2.8%	29.2%	7.5%	0.9%	0.7%	1.1%	0.1%	0.6%	0.3%	27.6%	11.4%	11.5%	3.1%	0.1%	2.2%	1.0%
190	70	3226	3.3%	34.3%	7.5%	0.9%	0.6%	1.1%	0.1%	0.6%	0.3%	26.1%	10.8%	11.8%	1.6%	0.0%	0.3%	0.7%
191	70	4618	2.9%	29.9%	8.1%	1.2%	0.9%	1.4%	0.2%	0.8%	0.3%	25.3%	10.5%	10.3%	2.6%	0.1%	3.8%	1.8%
192	70	3968	3.4%	35.9%	8.8%	1.0%	0.7%	1.2%	0.1%	0.6%	0.3%	24.2%	10.0%	10.3%	1.3%	0.0%	1.2%	1.0%
193	70	1722	3.0%	31.3%	10.0%	2.5%	1.8%	3.0%	0.3%	1.6%	0.3%	24.2%	10.0%	9.4%	0.9%	0.0%	0.9%	0.7%
194	70	2823	4.1%	43.2%	14.2%	0.7%	0.5%	0.9%	0.1%	0.5%	0.2%	14.9%	6.2%	5.9%	0.7%	0.1%	2.8%	5.2%
195	50	38	1.5%	16.0%	8.4%	0.0%	0.0%	0.0%	0.0%	0.0%	0.1%	12.2%	5.1%	2.1%	0.0%	1.1%	46.9%	6.4%
196	50	224	3.0%	31.7%	9.8%	1.3%	1.0%	1.6%	0.2%	0.9%	0.2%	21.6%	9.0%	8.4%	0.3%	0.3%	10.9%	0.0%
197	50	41	1.2%	12.9%	7.8%	0.1%	0.1%	0.2%	0.0%	0.1%	0.1%	11.3%	4.7%	0.5%	0.0%	1.4%	59.4%	0.0%
198	50	114	2.2%	23.5%	14.9%	0.8%	0.5%	0.9%	0.1%	0.5%	0.2%	15.0%	6.2%	9.5%	1.1%	0.5%	21.9%	2.1%
199	70	1446	4.4%	46.0%	13.2%	1.2%	0.9%	1.5%	0.2%	0.8%	0.2%	16.3%	6.8%	5.0%	1.0%	0.1%	2.5%	0.0%
201	50	1711	3.7%	39.1%	17.4%	2.8%	2.0%	3.3%	0.4%	1.8%	0.2%	16.2%	6.7%	4.9%	0.4%	0.0%	0.3%	0.8%
202	50	1806	3.8%	40.2%	13.4%	1.9%	1.4%	2.3%	0.2%	1.2%	0.2%	18.5%	7.7%	6.9%	0.8%	0.0%	0.7%	0.7%
203	70	941	4.4%	46.3%	12.0%	1.3%	0.9%	1.5%	0.2%	0.8%	0.2%	17.7%	7.4%	4.2%	0.7%	0.1%	2.5%	0.0%
204	70	2166	3.3%	34.3%	17.7%	1.2%	0.9%	1.5%	0.2%	0.8%	0.2%	21.7%	9.0%	6.9%	1.2%	0.0%	1.1%	0.1%
205	50	342	3.3%	34.4%	12.7%	1.8%	1.3%	2.1%	0.2%	1.2%	0.2%	21.6%	9.0%	6.3%	0.5%	0.1%	4.5%	0.7%
206	50	439	3.3%	34.5%	9.1%	1.5%	1.1%	1.8%	0.2%	1.0%	0.2%	22.0%	9.1%	9.2%	1.3%	0.1%	5.6%	0.0%
207	50	184	3.9%	40.6%	13.4%	0.7%	0.5%	0.8%	0.1%	0.4%	0.1%	11.1%	4.6%	4.5%	0.4%	0.2%	10.0%	8.6%
208	50	302	3.3%	34.6%	14.7%	0.8%	0.6%	0.9%	0.1%	0.5%	0.2%	17.0%	7.0%	7.6%	0.8%	0.1%	5.7%	6.1%
209	50	818	3.7%	38.5%	22.7%	2.6%	1.9%	3.1%	0.3%	1.7%	0.1%	12.3%	5.1%	4.8%	1.0%	0.0%	1.2%	1.0%
210	50	1032	3.3%	34.7%	11.8%	4.0%	2.9%	4.7%	0.5%	2.6%	0.2%	16.7%	6.9%	6.6%	0.9%	0.0%	1.4%	2.8%
211	70	2519	3.5%	37.2%	12.2%	1.4%	1.0%	1.7%	0.2%	0.9%	0.2%	21.8%	9.0%	7.0%	1.9%	0.0%	0.1%	1.8%
212	70	1577	3.0%	31.7%	13.2%	2.3%	1.6%	2.7%	0.3%	1.5%	0.3%	24.6%	10.2%	6.6%	0.4%	0.0%	0.1%	1.4%
213	50	395	3.4%	36.1%	9.7%	0.8%	0.6%	1.0%	0.1%	0.5%	0.1%	13.3%	5.5%	5.8%	0.9%	0.2%	6.9%	15.0%
214	70	639	2.5%	26.7%	16.0%	0.4%	0.3%	0.4%	0.0%	0.2%	0.2%	20.6%	8.5%	8.5%	0.6%	0.1%	3.2%	11.7%
215	50	279	4.7%	49.0%	21.5%	0.3%	0.2%	0.4%	0.0%	0.2%	0.1%	13.5%	5.6%	3.3%	0.2%	0.0%	0.9%	0.0%
216	50	176	3.1%	32.4%	8.6%	1.0%	0.7%	1.1%	0.1%	0.6%	0.2%	22.4%	9.3%	6.0%	0.5%	0.0%	1.4%	12.5%
217	50	680	3.5%	36.7%	9.7%	0.9%	0.7%	1.1%	0.1%	0.6%	0.2%	17.0%	7.0%	5.8%	0.9%	0.1%	5.2%	10.6%
218	50	784	3.4%	35.9%	19.1%	0.3%	0.2%	0.4%	0.0%	0.2%	0.2%	16.2%	6.7%	5.5%	0.4%	0.1%	3.0%	8.4%
219	50	285	3.6%	37.4%	9.7%	1.1%	0.8%	1.3%	0.1%	0.7%	0.2%	22.0%	9.1%	5.9%	0.8%	0.1%	2.7%	4.5%
220	50	435	4.5%	46.8%	25.5%	0.4%	0.3%	0.4%	0.0%	0.2%	0.1%	10.2%	4.2%	3.3%	0.4%	0.0%	0.7%	2.9%
221	50	632	3.3%	35.0%	18.3%	2.7%	1.9%	3.2%	0.3%	1.7%	0.1%	13.8%	5.7%	7.0%	1.6%	0.0%	1.9%	3.3%
222	50	353	2.7%	28.1%	9.5%	7.2%	5.1%	8.4%	0.9%	4.6%	0.2%	15.3%	6.4%	4.5%	0.3%	0.0%	0.5%	6.4%
223	50	212	3.2%	33.8%	14.2%	0.4%	0.3%	0.5%	0.1%	0.3%	0.2%	23.3%	9.6%	6.9%	1.6%	0.0%	0.0%	5.5%
226	50	191	3.2%	33.3%	15.0%	3.7%	2.6%	4.4%	0.5%	2.4%	0.1%	12.7%	5.2%	2.1%	0.1%	0.2%	8.4%	6.1%
227	50	845	3.1%	32.8%	13.1%	1.8%	1.3%	2.1%	0.2%	1.1%	0.3%	24.9%	10.3%	5.7%	0.4%	0.0%	2.0%	0.8%
228	50	38	3.6%	37.4%	12.1%	0.8%	0.6%	0.9%	0.1%	0.5%	0.3%	27.9%	11.6%	4.1%	0.1%	0.0%	0.0%	0.0%
229	50	114	3.2%	33.8%	11.5%	0.9%	0.7%	1.1%	0.1%	0.6%	0.3%	30.2%	12.5%	4.8%	0.2%	0.0%	0.0%	0.0%
230	50	219	2.2%	22.9%	20.2%	3.3%	2.3%	3.9%	0.4%	2.1%	0.2%	19.5%	8.1%	3.0%	0.4%	0.1%	2.2%	9.2%
231	50	585	2.9%	30.2%	9.3%	1.6%	1.1%	1.9%	0.2%	1.0%	0.3%	30.0%	12.4%	4.4%	0.2%	0.0%	1.3%	3.1%
232	50	75	3.7%	39.1%	15.0%	0.4%	0.3%	0.5%	0.1%	0.3%	0.2%	23.7%	9.8%	6.0%	1.0%	0.0%	0.0%	0.0%
235	50	889	3.2%	33.1%	11.3%	3.3%	2.3%	3.8%	0.4%	2.1%	0.2%	21.2%	8.8%	3.5%	0.3%	0.0%	1.5%	5.0%
236	50	613	3.7%	38.6%	13.7%	1.6%	1.1%	1.9%	0.2%	1.0%	0.2%	22.6%	9.4%	5.0%	0.3%	0.0%	0.0%	0.7%

Traffic Flows and Breakdown by 16 Vehicle Classes (Year 2026)

Link No.	Speed Limit	Total Vehicle	19 - Motorcycles (MC)	01 - Private Cars (PC)	03 - Taxi	14 - Non-franchised Bus <=6.4t	15 - Non-franchised Bus 6.4-15t	16 - Non-franchised Bus >15t	12 - Private Light Bus <=3.5t	13 - Private Light Bus >3.5t	04 - Light Goods Vehicles <=2.5t	05 - Lt Goods Vehicles 2.5-3.5t	06 - Light Goods Vehicles >3.5t	07 - Heavy Goods Vehicles <=15t	08 - Heavy Goods Vehicles >15t	17 - Franchised Bus (SD)	18 - Franchised Bus (DD)	11 - Public Light Buses
	km/hr	1500-1600																
237	50	306	2.4%	24.8%	7.2%	1.5%	1.0%	1.7%	0.2%	0.9%	0.4%	38.1%	15.8%	5.8%	0.2%	0.0%	0.0%	0.0%
238	50	199	2.7%	28.0%	9.9%	0.2%	0.1%	0.2%	0.0%	0.1%	0.3%	31.9%	13.2%	8.3%	1.3%	0.0%	0.0%	3.7%
239	70	2586	3.2%	33.7%	9.7%	0.7%	0.5%	0.9%	0.1%	0.5%	0.2%	21.8%	9.0%	7.7%	1.8%	0.1%	6.2%	3.9%
240	70	2147	3.1%	32.1%	9.3%	1.4%	1.0%	1.7%	0.2%	0.9%	0.2%	21.2%	8.8%	7.4%	1.1%	0.2%	7.2%	4.2%
241	50	254	2.7%	28.6%	10.5%	0.3%	0.2%	0.3%	0.0%	0.2%	0.2%	15.4%	6.4%	3.0%	0.2%	0.3%	12.0%	19.7%
242	50	293	2.6%	27.7%	6.5%	0.2%	0.1%	0.2%	0.0%	0.1%	0.2%	20.7%	8.6%	6.0%	0.1%	0.1%	6.3%	20.6%
243	50	98	4.1%	43.2%	15.1%	0.9%	0.6%	1.0%	0.1%	0.6%	0.2%	19.5%	8.1%	6.1%	0.5%	0.0%	0.0%	0.0%
244	50	113	3.8%	39.7%	18.1%	0.6%	0.4%	0.7%	0.1%	0.4%	0.2%	19.6%	8.1%	7.9%	0.4%	0.0%	0.0%	0.0%
245	50	459	2.6%	27.7%	8.2%	0.2%	0.2%	0.3%	0.0%	0.2%	0.2%	20.5%	8.5%	6.6%	0.3%	0.1%	5.8%	18.5%
246	50	379	2.9%	30.7%	11.6%	0.4%	0.3%	0.4%	0.0%	0.2%	0.2%	17.5%	7.3%	3.3%	0.1%	0.2%	10.2%	14.7%
247	50	74	3.8%	40.2%	7.5%	0.1%	0.0%	0.1%	0.0%	0.0%	0.2%	18.7%	7.7%	2.7%	0.0%	0.3%	11.3%	7.5%
248	50	260	3.5%	37.2%	18.0%	1.3%	0.9%	1.5%	0.2%	0.8%	0.2%	17.1%	7.1%	6.0%	0.8%	0.1%	3.2%	2.1%
249	50	502	4.4%	46.7%	11.6%	1.1%	0.7%	1.2%	0.1%	0.7%	0.2%	18.1%	7.5%	4.5%	0.3%	0.0%	1.7%	1.1%
250	50	1138	3.1%	32.7%	12.0%	1.6%	1.2%	1.9%	0.2%	1.1%	0.3%	26.4%	11.0%	5.9%	1.0%	0.0%	0.7%	0.9%
253	50	891	3.6%	37.9%	11.5%	2.4%	1.7%	2.8%	0.3%	1.5%	0.2%	22.0%	9.1%	5.7%	0.4%	0.0%	0.3%	0.5%
254	50	293	2.9%	30.7%	10.9%	1.7%	1.2%	2.0%	0.2%	1.1%	0.3%	28.6%	11.8%	8.1%	0.4%	0.0%	0.0%	0.0%
255	50	633	3.3%	34.4%	10.3%	2.2%	1.5%	2.6%	0.3%	1.4%	0.3%	26.5%	11.0%	6.0%	0.3%	0.0%	0.0%	0.0%
256	50	203	3.1%	32.9%	10.7%	0.6%	0.4%	0.7%	0.1%	0.4%	0.3%	30.7%	12.7%	7.1%	0.4%	0.0%	0.0%	0.0%
257	50	1520	3.5%	36.4%	10.9%	1.6%	1.1%	1.9%	0.2%	1.0%	0.3%	24.2%	10.0%	7.2%	1.6%	0.0%	0.0%	0.0%
258	50	1830	2.9%	30.6%	12.4%	1.6%	1.1%	1.8%	0.2%	1.0%	0.3%	27.8%	11.5%	8.0%	0.6%	0.0%	0.0%	0.0%
259	50	544	2.5%	26.4%	10.8%	1.8%	1.3%	2.1%	0.2%	1.1%	0.3%	30.1%	12.5%	9.8%	1.1%	0.0%	0.0%	0.0%
260	50	465	3.0%	31.9%	7.6%	2.2%	1.6%	2.6%	0.3%	1.4%	0.1%	12.5%	5.2%	5.9%	0.8%	0.2%	10.4%	14.3%
261	50	404	3.1%	32.3%	12.3%	1.0%	0.7%	1.1%	0.1%	0.6%	0.1%	14.1%	5.8%	4.8%	0.6%	0.1%	3.5%	19.7%
262	50	580	3.4%	35.5%	10.3%	2.4%	1.7%	2.8%	0.3%	1.5%	0.3%	25.2%	10.5%	6.0%	0.3%	0.0%	0.0%	0.0%
263	50	293	2.5%	26.7%	8.7%	0.5%	0.4%	0.6%	0.1%	0.3%	0.4%	36.1%	15.0%	8.0%	0.5%	0.0%	0.0%	0.0%
264	50	1662	3.3%	34.8%	10.9%	1.6%	1.1%	1.9%	0.2%	1.0%	0.3%	25.4%	10.5%	7.3%	1.5%	0.0%	0.0%	0.0%
265	50	1097	3.2%	33.3%	13.1%	1.5%	1.0%	1.7%	0.2%	0.9%	0.3%	26.7%	11.1%	6.5%	0.4%	0.0%	0.0%	0.0%
266	50	570	2.6%	27.2%	11.2%	1.8%	1.3%	2.1%	0.2%	1.2%	0.3%	31.1%	12.9%	7.6%	0.5%	0.0%	0.0%	0.0%
267	50	1194	3.1%	33.0%	10.6%	1.0%	0.7%	1.2%	0.1%	0.6%	0.3%	28.5%	11.8%	6.9%	1.4%	0.0%	0.0%	0.8%
268	50	569	2.8%	29.6%	8.9%	1.3%	0.9%	1.5%	0.2%	0.8%	0.3%	32.4%	13.4%	7.0%	0.5%	0.0%	0.0%	0.3%
269	50	426	2.4%	24.9%	7.6%	1.6%	1.2%	1.9%	0.2%	1.1%	0.4%	37.2%	15.4%	5.5%	0.3%	0.0%	0.0%	0.4%
270	50	333	3.1%	32.2%	11.6%	1.4%	1.0%	1.6%	0.2%	0.9%	0.3%	27.6%	11.4%	7.3%	1.0%	0.0%	0.0%	0.5%
271	50	610	2.6%	26.9%	8.4%	1.3%	0.9%	1.5%	0.2%	0.8%	0.4%	34.8%	14.4%	7.2%	0.7%	0.0%	0.0%	0.0%
272	50	578	2.8%	29.2%	8.9%	1.2%	0.8%	1.4%	0.1%	0.7%	0.3%	31.5%	13.0%	7.0%	1.8%	0.0%	0.0%	1.3%
273	50	1250	2.7%	28.6%	9.7%	2.7%	1.9%	3.2%	0.3%	1.7%	0.3%	26.6%	11.0%	6.1%	0.7%	0.1%	3.8%	0.4%
274	50	945	2.5%	26.6%	8.9%	3.6%	2.5%	4.2%	0.4%	2.3%	0.3%	26.7%	11.1%	4.7%	0.4%	0.1%	5.0%	0.6%
275	50	1336	3.2%	33.8%	6.7%	1.9%	1.3%	2.2%	0.2%	1.2%	0.3%	29.0%	12.0%	6.7%	1.2%	0.0%	0.0%	0.4%
276	50	1410	2.7%	28.8%	7.9%	2.1%	1.5%	2.4%	0.3%	1.3%	0.3%	29.0%	12.0%	6.7%	0.3%	0.1%	4.3%	0.3%
277	50	413	2.8%	29.1%	9.2%	0.7%	0.5%	0.8%	0.1%	0.4%	0.3%	32.8%	13.6%	8.6%	1.0%	0.0%	0.0%	0.0%
278	50	346	3.3%	34.8%	8.4%	2.3%	1.6%	2.7%	0.3%	1.5%	0.3%	27.2%	11.3%	5.7%	0.5%	0.0%	0.0%	0.0%
279	50	857	2.7%	28.7%	7.3%	1.2%	0.9%	1.5%	0.2%	0.8%	0.3%	32.6%	13.5%	7.8%	1.5%	0.0%	0.0%	0.9%
280	50	839	2.5%	25.7%	8.3%	0.6%	0.4%	0.7%	0.1%	0.4%	0.3%	31.6%	13.1%	7.6%	1.4%	0.2%	6.8%	0.4%
281	50	1451	3.2%	33.4%	8.7%	1.0%	0.7%	1.2%	0.1%	0.6%	0.3%	26.4%	10.9%	11.9%	0.7%	0.0%	0.3%	0.3%
282	50	865	3.2%	33.4%	9.6%	1.1%	0.7%	1.2%	0.1%	0.7%	0.2%	21.9%	9.1%	16.6%	0.8%	0.0%	0.8%	0.6%
283	50	1194	3.0%	31.1%	6.4%	2.0%	1.4%	2.3%	0.2%	1.3%	0.3%	32.9%	13.6%	5.0%	0.3%	0.0%	0.3%	0.0%
284	50	529	4.5%	47.2%	6.7%	0.8%	0.6%	0.9%	0.1%	0.5%	0.3%	24.6%	10.2%	3.6%	0.1%	0.0%	0.0%	0.0%
285	50	1934	3.0%	31.8%	7.8%	1.1%	0.8%	1.3%	0.1%	0.7%	0.3%	28.1%	11.7%	11.5%	1.0%	0.0%	0.6%	0.3%
286	50	1350	3.5%	36.2%	10.0%	1.5%	1.1%	1.8%	0.2%	1.0%	0.2%	20.0%	8.3%	14.2%	0.6%	0.0%	1.0%	0.4%
287	50	297	3.7%	38.9%	9.2%	0.8%	0.6%	0.9%	0.1%	0.5%	0.2%	20.1%	8.3%	8.0%	1.4%	0.0%	1.0%	6.2%
288	50	482	4.2%	43.8%	12.6%	1.5%	1.1%	1.8%	0.2%	1.0%	0.1%	14.4%	6.0%	7.9%	0.8%	0.0%	0.9%	3.8%
289	50	950	2.9%	30.0%	8.2%	0.7%	0.5%	0.9%	0.1%	0.5%	0.3%	27.0%	11.2%	6.7%	0.9%	0.2%	7.7%	2.3%
290	50	2369	2.7%	28.0%	9.6%	4.4%	3.1%	5.1%	0.6%	2.8%	0.2%	20.6%	8.5%	4.8%	0.3%	0.1%	4.3%	4.9%
291	50	1504	3.3%	34.1%	5.1%	2.6%	1.8%	3.0%	0.3%	1.6%	0.2%	21.7%	9.0%	4.9%	0.4%	0.1%	5.1%	6.7%
292	70	3677	3.4%	35.4%	5.1%	1.2%	0.9%	1.4%	0.2%	0.8%	0.3%	30.0%	12.4%	4.9%	0.4%	0.0%	1.3%	2.3%
293	70	3183	3.0%	31.6%	9.2%	2.0%	1.4%	2.3%	0.3%	1.3%	0.3%	24.5%	10.1%	7.6%	0.7%	0.0%	2.1%	3.7%
294	50	2800	2.7%	28.3%	7.9%	2.4%	1.7%	2.8%	0.3%	1.5%	0.2%	24.0%	9.9%	4.8%	0.8%	0.2%	6.7%	5.7%
295	50	2595	3.0%	31.5%	8.0%	1.7%	1.2%	1.9%	0.2%	1.1%	0.2%	21.8%	9.0%	6.6%	1.0%	0.1%	4.9%	7.7%
296	50	272	3.5%	36.9%	11.6%	0.5%	0.4%	0.6%	0.1%	0.3%	0.2%	17.8%	7.4%	3.6%	0.3%	0.0%	0.0%	16.8%
297	50	70	1.1%	11.4%	4.6%	0.2%	0.1%	0.2%	0.0%	0.1%	0.1%	6.7%	2.8%	1.1%	0.0%	0.0%	0.0%	71.6%
299	50	1345	3.1%	32.2%	7.1%	0.7%	0.5%	0.8%	0.1%	0.4%	0.3%	27.5%	11.4%	14.5%	0.4%	0.0%	0.0%	1.0%
300	70	3096	2.8%	29.8%	8.1%	7.2%	5.1%	8.4%	0.9%	4.6%	0.2%	18.7%	7.8%	3.5%	0.0%	0.1%	2.2%	0.6%
301	70	2827	4.0%	41.4%	1.4%	3.7%	2.6%	4.3%	0.5%	2.4%	0.2%	23.3%	9.6%	4.3%	0.1%	0.0%	1.5%	0.7%
302	70	2334	2.6%	27.5%	8.3%	7.0%	4.9%	8.2%	0.9%	4.5%	0.2%	22.2%	9.2%	2.5%	0.0%	0.0%	1.2%	0.7%
303	70	2348	3.9%	41.3%	1.5%	3.5%	2.5%	4.2%	0.4%	2.3%	0.3%	25.7%	10.6%	2.9%	0.1%	0.0%	0.0%	0.8%
304	50	1263	3.6%	37.3%	8.8%	1.0%	0.7%	1.2%	0.1%	0.7%	0.2%	16.8%	7.0%	6.0%	0.6%	0.2%	8.1%	7.9%
305	50	1971	3.3%	34.8%	11.6%	0.5%	0.4%	0.6%	0.1%	0.3%	0.2%	20.4%	8.5%	8.7%	1.3%	0.1%	5.0%	4.1%
306	50	1410	3.0%	31.2%	18.9%	1.5%	1.1%	1.8%	0.2%	1.0%	0.2%	18.3%	7.6%	4.1%	0.5%	0.1%	3.0%	7.4%
307	50	1081	5.1%	53.4%	17.8%	1.2%	0.8%	1.4%	0.2%	0.8%	0.1%	9.8%	4.0%	2.6%	0.4%	0.1%	2.4%	0.0%
308	50	56	3.8%	39.5%	17.6%	1.3%	0.9%	1.5%	0.2%	0.8%	0.1%	8.3%	3.4%	3.5%	0.6%	0.1%	3.2%	15.2%
309	50	69	4.8%	50.2%	19.6%	1.1%	0.8%	1.2%	0.1%	0.7%	0.1%	10.9%	4.5%	5.4%	0.5%	0.0%	0.0%	0.0%
310	70	2013	3.3%	34.5%	14.2%	2.1%	1.5%	2.4%	0.3%	1.3%	0.2%	20.3%	8.4%	8.8%	1.0%	0.0%	0.0%	1.7%
311	70	2126	3.6%	37.9%	17.4%	1.1%	0.7%	1.2%	0.1%	0.7%	0.2%	18.1%	7.5%	5.9%	1.0%	0.0%	0.0%	4.5%
312	50	1181	3.1%	32.8%	8.1%	1.3%	0.9%	1.5%	0.2%	0.8%	0.2%	22.3%	9.2%	17.6%	0.8%	0.0%	0.1%	1.2%
313	50	209	4.5%	47.2%	17.0%	1.4%	1.0%	1.7%	0.2%	0.9%	0.2%	15.1%	6.3%	4.2%	0.3%	0.0%	0.0%	0.0%
314	50	240	5.1%	53.2%	13.4%	0.9%	0.7%	1.1%	0.1%	0.6%	0.2%	15.0%	6.2%	3.4%	0.2%	0.0%	0.0%	0.0%
315	50	131	5.0%	52.4%	13.2%	0.9%	0.7%	1.1%	0.1%	0.6%	0.2%	15.6%	6.5%	3.5%	0.2%	0.0%	0.0%	0.0%
316	50	119	4.5%	46.7%	16.8%	1.4%	1.0%	1.6%	0.2%	0.9%	0.2%	15.6%	6.5%	4.3%	0.3%	0.0%	0.0%	0.0%
317	50	138	4.3%	44.6%	19.2%	1.0%	0.7%	1.2%	0.1%	0.7%	0.2%	17.5%	7.3%	2.8%	0.3%	0.0%	0.0%	0.0%
318	50	149	4.7%	49.4%	14.6%	1.1%	0.8%	1.3%	0.1%	0.7%	0.2%	17.2%	7.1%	2.5%	0.2%	0.0%	0.0%	0.0%
319	50	345	3.9%	41.1%	16.2%	1.1%	0.8%	1.2%	0.1%	0.7%	0.2%	21.6%	8.9%	3.7%	0.4%	0.0%	0.0%	0.0%
320	50	124	4.5%	47.4%	15.3%	0.6%	0.4%	0.7%	0.1%	0.4%	0.1%	12.3%	5.1%	4.5%	0.8%	0.1%	5.8%	2.0%
321	50	467	2.2%	22.8%	15.3%	2.2%	1.6%	2.6%	0.3%	1.4%	0.3%	28.2%	11.7%	9.0%	1.0%	0.0%	1.5%	0.0%
322	50	30	3.5%	36.4%	18.1%	1.8%	1.3%	2.1%	0.2%	1.1%	0.2%	18.5%	7.6%	7.8%	1.5%	0.0%	0.0%	0.0%
323	50	91	4.2%	44.4%	15.2%	1.6%	1.1%	1.9%	0.2%	1.0%	0.2%	16.5%	6.8%	5.7%	1.0%	0.0%	0.0%	0.0%
324	50	311	3.5%	36.9%	23.1%	0.6%	0.5%	0.7%	0.1%	0.4%	0.2%	15.2%	6.3%	8.1%	1.3%	0.1%	2.3%	0.8%
325	50	417	3.9%	40.9%	18.6%	1.2%	0.8%	1.4%	0.1%	0.7%	0.2%	17.0%	7.0%	5.4%	0.4%	0.0%	1.7%	0.6%
326	50	67	3.2%	33.9%	10.1%	0.6%	0.4%	0.7%	0.1%	0.4%	0.3%	26.3%	10.9%	12.0%	1.0%	0.0%	0.0%	0.0%
327	50	288	3.4%	35.7%	10.4%	1.4%	1.0%	1.7%	0.2%	0.9%	0.2%	19.6%	8.1%	13.0%	1.0%	0.1%	2.5%	0.8%
328	50	292	3.5%	36.8%	21.1%	0.8%	0.6%	1.0%	0.1%	0.5%	0.2%	18.3%	7.6%	6.7%	0.4%	0.1%	2.4%	0.0%
329	50	203	4.9%	51.3%	21.8%	2.0%	1.4%	2.3%	0.3%	1.3%	0.1%	8.4%	3.5%	2.6%	0.1%	0.0%	0.0%	0.0%
330	50	124	5.3%	56.0%	13.6%	1.3%	0.9%	1.6%	0.2%	0.9%	0.1%	11.4%	4.7%	3.7%	0.1%	0.0%	0.0%	0.0%
331	50	87	5.1%	53.8%	14.1%	2.1%	1.4%	2.4%	0.3%	1.3%	0.1%	10.3%	4.3%	4.6%	0.2%	0.0%	0.0%	0.0%
332	50	111	5.3%	55.8%	13.5%	1.4%	1.0%	1.6%	0.2%	0.9%	0.1%	11.6%	4.8%	3.7%	0.1%	0.0%	0.0%	0.0%
333	50	69	5.1%	53.2%	13.9%	2.1%	1.5%	2.5%	0.3%	1.3%	0.1%	10.6%	4.4%	4.9%	0.2%	0.0%	0.0%	0.0%
334	50	112	5.6%	59.2%	12.6%	0.9%	0.6%	1.0%	0.1%	0.6%	0.1%	9.1%	3.8%	6.2%	0.1%	0.0%	0.0%	0.0%
335	50	70	5.3%	55.6%	12.1%	1.9%	1.4%	2.3%	0.2%	1.2%	0.1%	8.1%	3.4%	8.0%	0.3%	0.0%	0.0%	0.0%
336	50	1266	4.6%	48.3%	23.4%	3.4%	2.4%	4.0%	0.4%	2.2%	0.1%	7.0%	2.9%	1.4%	0.0%	0.0%	0.0%	0.0%
337	50	832	3.7%	39.1%	38.7%	1.8%	1.3%	2.1%	0.2%	1.1%	0.1%	6.8%	2.8%	2.1%	0.1%	0.0%	0.0%	0.0%
338	50	456	4.1%	43.1%	23.1%	0.5%	0.4%	0.6%	0.1%	0.3%	0.2%	16.9%	7.0%	3.7%	0.1%	0.0%	0.0%	0.0%
339	50	1252	4.2%	43.8%	34.9%	2.9%	2.0%	3.4%	0.4%	1.8%	0.0%	3.7%	1.5%	1.3%	0.0%	0.0%	0.0%	0.0%
340	50	499	4.1%	43.2%	35.2%	1.1%	0.8%	1.3%	0.1%	0.7%	0.1%	7.5%	3.1%	2.7%	0.2%	0.0%	0.0%	0.0%
341	50	829	4.9%	50.9%	21.6%	3.1%	2.2%	3.6%	0.4%	2.0%	0.1%	6.3%	2.6%	2.4%	0.1%	0.0%	0.0%	0.0%
342	80	3573	3.7%	38.6%	10.8%	1.6%	1.1%	1.9%	0.2%	1.0%	0.2%	19.7%	8.2%	12.4%	0.7%	0.0%	0.0%	0.0%
343	80	3331	4.0%	41.6%	7.4%	1.4%	1.0%	1.6%	0.2%	0.9%	0.2%	24.0%	9.9%	7.3%	0.6%	0.0%	0.0%	0.0%
346	70	130	4.2%	43.8%	11.9%	2.7%	1.9%	3.2%	0.3%	1.7%	0.2%	16.2%	6.7%	6.6%	0.5%	0.0%	0.0%	0.0%

Traffic Flows and Breakdown by 16 Vehicle Classes (Year 2026)

Link No.	Speed Limit	Total Vehicle	19 - Motorcycles (MC)	01 - Private Cars (PC)	03 - Taxi	14 - Non-franchised Bus <=6.4t	15 - Non-franchised Bus 6.4-15t	16 - Non-franchised Bus >15t	12 - Private Light Bus <=3.5t	13 - Private Light Bus >3.5t	04 - Light Goods Vehicles <=2.5t	05 - Lt Goods Vehicles 2.5-3.5t	06 - Light Goods Vehicles >3.5t	07 - Heavy Goods Vehicles <=15t	08 - Heavy Goods Vehicles >15t	17 - Franchised Bus (SD)	18 - Franchised Bus (DD)	11 - Public Light Buses
	km/hr	1500-1600																
349	70	1155	3.6%	37.2%	8.9%	1.7%	1.2%	1.9%	0.2%	1.1%	0.2%	22.8%	9.4%	11.1%	0.7%	0.0%	0.0%	0.0%
350	50	1039	3.8%	40.1%	43.7%	1.6%	1.2%	1.9%	0.2%	1.1%	0.0%	3.6%	1.5%	1.3%	0.0%	0.0%	0.0%	0.0%
351	50	531	4.4%	45.9%	22.5%	0.8%	0.5%	0.9%	0.1%	0.5%	0.2%	14.6%	6.0%	3.6%	0.1%	0.0%	0.0%	0.0%
364	50	380	4.6%	48.7%	12.1%	1.4%	1.0%	1.7%	0.2%	0.9%	0.2%	17.2%	7.1%	4.6%	0.3%	0.0%	0.0%	0.0%
365	50	392	4.6%	48.6%	13.2%	2.0%	1.4%	2.3%	0.3%	1.3%	0.2%	16.2%	6.7%	3.1%	0.1%	0.0%	0.0%	0.0%
368	50	1097	3.1%	32.4%	8.2%	3.3%	2.4%	3.9%	0.4%	2.1%	0.2%	19.5%	8.1%	9.4%	0.9%	0.1%	3.8%	2.1%
369	50	127	3.5%	36.7%	13.6%	1.3%	1.0%	1.6%	0.2%	0.9%	0.2%	22.0%	9.1%	5.3%	0.8%	0.0%	0.0%	3.8%
370	50	18	1.6%	16.7%	17.9%	0.0%	0.0%	0.0%	0.0%	0.0%	0.3%	25.8%	10.7%	0.0%	0.0%	0.6%	26.5%	0.0%
371	70	955	4.0%	42.3%	19.0%	2.1%	1.5%	2.4%	0.3%	1.3%	0.1%	12.2%	5.1%	5.3%	1.5%	0.1%	2.8%	0.0%
372	70	3079	2.9%	30.4%	18.5%	2.0%	1.4%	2.3%	0.2%	1.3%	0.2%	21.0%	8.7%	8.1%	2.0%	0.0%	0.9%	0.0%
373	50	412	4.1%	43.4%	20.8%	2.5%	1.8%	3.0%	0.3%	1.6%	0.1%	13.6%	5.6%	2.9%	0.3%	0.0%	0.0%	0.0%
374	50	59	2.5%	26.0%	10.0%	0.9%	0.6%	1.0%	0.1%	0.6%	0.3%	28.3%	11.7%	14.2%	3.9%	0.0%	0.0%	0.0%
375	50	137	3.5%	36.4%	17.4%	1.5%	1.1%	1.8%	0.2%	1.0%	0.2%	17.4%	7.2%	4.8%	0.8%	0.0%	0.0%	6.7%
376	50	689	3.4%	35.4%	13.8%	1.1%	0.8%	1.3%	0.1%	0.7%	0.2%	23.2%	9.6%	9.3%	1.1%	0.0%	0.0%	0.0%
377	50	124	3.6%	37.5%	18.4%	2.6%	1.8%	3.0%	0.3%	1.6%	0.2%	17.0%	7.0%	5.6%	1.3%	0.0%	0.0%	0.0%
378	50	711	3.8%	40.3%	18.6%	1.8%	1.2%	2.1%	0.2%	1.1%	0.2%	17.3%	7.2%	5.2%	0.5%	0.0%	0.0%	0.5%
380	50	156	3.3%	34.6%	16.7%	2.3%	1.6%	2.7%	0.3%	1.5%	0.2%	19.4%	8.0%	7.6%	1.8%	0.0%	0.0%	0.0%
381	50	361	2.9%	30.8%	14.5%	2.2%	1.6%	2.6%	0.3%	1.4%	0.2%	15.9%	6.6%	6.6%	1.5%	0.3%	10.9%	1.7%
382	50	282	3.4%	36.0%	14.3%	1.4%	1.0%	1.7%	0.2%	0.9%	0.1%	12.1%	5.0%	5.8%	1.3%	0.3%	14.4%	2.2%
383	50	2813	3.2%	33.6%	15.5%	1.7%	1.2%	2.0%	0.2%	1.1%	0.2%	18.2%	7.5%	7.9%	1.2%	0.1%	4.7%	1.7%
384	50	1533	3.1%	32.1%	9.2%	0.9%	0.6%	1.1%	0.1%	0.6%	0.2%	21.0%	8.7%	9.4%	1.5%	0.2%	7.5%	3.7%
385	50	2415	3.2%	33.8%	20.6%	1.6%	1.2%	1.9%	0.2%	1.0%	0.2%	18.8%	7.8%	7.9%	1.4%	0.0%	0.0%	0.2%
386	50	2540	3.3%	34.5%	20.5%	1.6%	1.1%	1.9%	0.2%	1.0%	0.2%	18.6%	7.7%	7.8%	1.4%	0.0%	0.0%	0.2%
388	50	482	3.5%	36.7%	16.9%	2.6%	1.8%	3.0%	0.3%	1.7%	0.2%	17.4%	7.2%	7.0%	1.7%	0.0%	0.0%	0.0%
389	50	1203	4.0%	41.8%	17.5%	1.8%	1.3%	2.1%	0.2%	1.2%	0.2%	17.2%	7.1%	4.7%	0.5%	0.0%	0.0%	0.4%
390	50	533	3.9%	41.3%	16.4%	1.0%	0.7%	1.2%	0.1%	0.6%	0.2%	20.9%	8.6%	3.8%	0.3%	0.0%	0.0%	0.9%
391	50	2088	3.6%	37.3%	22.0%	1.0%	0.7%	1.1%	0.1%	0.6%	0.2%	19.0%	7.9%	5.8%	0.6%	0.0%	0.0%	0.2%
394	50	248	2.6%	27.2%	13.8%	1.1%	0.8%	1.3%	0.1%	0.7%	0.3%	25.8%	10.7%	12.1%	3.5%	0.0%	0.0%	0.0%
395	50	281	2.5%	26.5%	11.6%	1.8%	1.3%	2.1%	0.2%	1.1%	0.3%	31.0%	12.8%	7.6%	1.2%	0.0%	0.0%	0.0%
397	50	345	4.0%	42.1%	16.0%	2.3%	1.6%	2.7%	0.3%	1.5%	0.1%	13.5%	5.6%	8.0%	2.4%	0.0%	0.0%	0.0%
398	50	126	5.1%	53.7%	16.5%	1.5%	1.0%	1.7%	0.2%	0.9%	0.1%	10.4%	4.3%	3.6%	0.8%	0.0%	0.0%	0.0%
399	50	715	3.3%	34.7%	10.7%	1.0%	0.7%	1.2%	0.1%	0.7%	0.2%	16.6%	6.9%	11.1%	2.7%	0.2%	7.4%	2.5%
403	50	413	4.6%	47.8%	8.7%	1.4%	1.0%	1.6%	0.2%	0.9%	0.2%	21.4%	8.9%	3.3%	0.0%	0.0%	0.0%	0.0%
405	50	715	4.2%	43.9%	20.5%	0.9%	0.6%	1.1%	0.1%	0.6%	0.2%	15.1%	6.2%	4.5%	0.7%	0.0%	1.0%	0.3%
406	50	128	5.0%	52.0%	9.9%	1.7%	1.2%	2.0%	0.2%	1.1%	0.2%	14.5%	6.0%	6.3%	0.0%	0.0%	0.0%	0.0%
407	50	147	0.8%	8.4%	3.2%	2.9%	2.0%	3.4%	0.4%	1.8%	0.5%	44.2%	18.3%	7.0%	0.1%	0.0%	0.0%	7.0%
408	50	329	3.6%	37.6%	22.9%	0.7%	0.5%	0.8%	0.1%	0.4%	0.2%	15.2%	6.3%	7.7%	1.2%	0.1%	2.2%	0.7%
409	50	496	4.0%	42.1%	18.1%	1.2%	0.8%	1.4%	0.2%	0.8%	0.2%	16.8%	6.9%	5.2%	0.5%	0.0%	1.4%	0.5%
412	70	765	3.6%	37.5%	11.4%	3.1%	2.2%	3.6%	0.4%	2.0%	0.2%	17.8%	7.4%	10.7%	0.1%	0.0%	0.0%	0.0%
413	70	149	3.0%	31.6%	19.7%	7.0%	4.9%	8.2%	0.9%	4.5%	0.1%	10.7%	4.4%	4.7%	0.4%	0.0%	0.0%	0.0%
414	70	1573	3.0%	31.3%	9.1%	2.1%	1.5%	2.5%	0.3%	1.4%	0.3%	25.5%	10.6%	9.8%	0.9%	0.0%	1.0%	0.8%
415	70	616	3.7%	39.0%	9.4%	2.1%	1.5%	2.5%	0.3%	1.4%	0.2%	19.6%	8.1%	12.1%	0.1%	0.0%	0.0%	0.0%
416	70	445	2.8%	29.4%	6.7%	1.8%	1.3%	2.2%	0.2%	1.2%	0.3%	29.2%	12.1%	12.6%	0.2%	0.0%	0.0%	0.0%
417	50	670	3.9%	41.4%	14.4%	0.9%	0.6%	1.1%	0.1%	0.6%	0.1%	9.3%	3.8%	3.7%	0.3%	0.4%	18.1%	1.3%
418	50	842	3.8%	40.0%	17.2%	1.1%	0.7%	1.2%	0.1%	0.7%	0.2%	16.5%	6.8%	5.7%	0.8%	0.1%	3.5%	1.4%
419	50	371	4.2%	43.7%	10.1%	2.6%	1.9%	3.1%	0.3%	1.7%	0.2%	16.7%	6.9%	4.5%	0.3%	0.0%	0.6%	3.1%
420	50	576	5.1%	53.8%	12.7%	1.1%	0.8%	1.3%	0.1%	0.7%	0.1%	10.2%	4.2%	4.6%	0.9%	0.1%	2.7%	1.6%
421	50	2194	3.6%	38.1%	8.3%	1.6%	1.2%	1.9%	0.2%	1.1%	0.2%	17.9%	7.4%	10.1%	1.3%	0.1%	2.7%	4.2%
422	50	2449	4.0%	41.9%	12.8%	0.6%	0.4%	0.7%	0.1%	0.4%	0.2%	17.3%	7.2%	8.0%	0.7%	0.1%	2.2%	3.4%
423	70	2899	2.9%	30.1%	8.7%	1.0%	0.7%	1.1%	0.1%	0.6%	0.3%	28.1%	11.6%	9.1%	3.2%	0.0%	0.5%	2.0%
424	70	2572	3.2%	33.8%	8.8%	1.2%	0.8%	1.4%	0.1%	0.8%	0.3%	25.6%	10.6%	9.9%	1.5%	0.0%	1.0%	0.9%
425	50	1726	2.8%	29.5%	7.1%	1.7%	1.2%	1.9%	0.2%	1.1%	0.2%	20.6%	8.5%	12.3%	1.6%	0.2%	9.3%	1.9%
426	50	1404	3.8%	39.6%	8.6%	0.6%	0.4%	0.7%	0.1%	0.4%	0.2%	21.5%	8.9%	11.0%	0.9%	0.0%	1.6%	1.7%
427	50	78	4.8%	50.5%	18.0%	0.4%	0.3%	0.5%	0.1%	0.3%	0.1%	11.1%	4.6%	8.6%	0.7%	0.0%	0.0%	0.0%
429	50	570	2.8%	29.0%	13.3%	2.2%	1.5%	2.5%	0.3%	1.4%	0.2%	15.1%	6.3%	2.9%	0.1%	0.4%	15.2%	7.1%
430	70	321	2.9%	30.6%	7.4%	2.7%	1.9%	3.2%	0.3%	1.7%	0.2%	19.5%	8.1%	11.2%	0.1%	0.2%	10.0%	0.0%
433	50	194	2.5%	25.8%	7.7%	1.7%	1.2%	2.0%	0.2%	1.1%	0.4%	34.5%	14.3%	6.9%	0.6%	0.0%	1.2%	0.0%
434	50	782	2.8%	28.9%	8.1%	3.0%	2.1%	3.6%	0.4%	2.0%	0.3%	29.4%	12.2%	6.1%	0.4%	0.0%	0.7%	0.0%
435	50	708	3.3%	35.1%	5.6%	0.9%	0.6%	1.1%	0.1%	0.6%	0.3%	27.3%	11.3%	2.5%	1.1%	0.1%	3.9%	6.2%
436	50	538	3.9%	40.9%	12.7%	1.8%	1.3%	2.1%	0.2%	1.1%	0.2%	16.0%	6.6%	4.9%	0.4%	0.1%	5.8%	2.0%
437	50	248	2.3%	23.7%	3.3%	2.6%	1.9%	3.1%	0.3%	1.7%	0.2%	19.7%	8.2%	4.5%	0.2%	0.4%	15.8%	12.0%
438	50	320	2.9%	30.6%	6.9%	0.8%	0.5%	0.9%	0.1%	0.5%	0.3%	30.3%	12.5%	11.6%	1.0%	0.0%	0.0%	1.1%
439	50	274	4.1%	43.2%	13.0%	1.4%	1.0%	1.6%	0.2%	0.9%	0.2%	18.3%	7.6%	4.6%	0.8%	0.1%	2.2%	0.9%
440	50	1495	3.3%	34.2%	11.1%	1.0%	0.7%	1.1%	0.1%	0.6%	0.3%	27.2%	11.3%	7.3%	1.3%	0.0%	0.0%	0.6%
443	50	354	3.1%	32.6%	12.0%	3.2%	2.2%	3.7%	0.4%	2.0%	0.2%	22.7%	9.4%	4.1%	0.3%	0.0%	0.0%	4.0%
444	50	307	3.2%	33.6%	10.9%	1.1%	0.8%	1.3%	0.1%	0.7%	0.3%	26.3%	10.9%	6.2%	0.7%	0.0%	0.0%	3.8%
445	50	251	2.9%	30.4%	9.1%	4.0%	2.8%	4.7%	0.5%	2.6%	0.2%	19.6%	8.1%	2.2%	0.0%	0.1%	5.2%	7.5%
446	50	711	3.6%	37.5%	13.7%	1.6%	1.2%	1.9%	0.2%	1.1%	0.2%	23.0%	9.5%	5.6%	0.4%	0.0%	0.0%	0.6%
447	50	286	2.9%	30.4%	7.7%	0.8%	0.5%	0.9%	0.1%	0.5%	0.3%	31.6%	13.1%	10.4%	0.7%	0.0%	0.0%	0.0%
448	50	194	1.9%	19.7%	8.2%	0.4%	0.3%	0.5%	0.1%	0.3%	0.4%	40.5%	16.8%	10.1%	0.9%	0.0%	0.0%	0.0%
449	50	154	3.9%	40.9%	11.4%	2.6%	1.8%	3.0%	0.3%	1.7%	0.2%	21.7%	9.0%	3.4%	0.1%	0.0%	0.0%	0.0%
450	50	41	2.2%	22.7%	10.3%	0.3%	0.2%	0.4%	0.0%	0.2%	0.4%	37.8%	15.7%	9.3%	0.6%	0.0%	0.0%	0.0%
451	50	217	4.4%	46.0%	12.7%	0.6%	0.4%	0.7%	0.1%	0.4%	0.2%	16.9%	7.0%	9.0%	1.7%	0.0%	0.0%	0.0%
452	50	336	4.1%	43.2%	10.1%	2.4%	1.7%	2.9%	0.3%	1.6%	0.2%	20.6%	8.5%	4.1%	0.1%	0.0%	0.0%	0.0%
453	50	547	3.2%	33.6%	17.5%	2.0%	1.4%	2.4%	0.3%	1.3%	0.2%	20.1%	8.3%	7.3%	0.7%	0.0%	1.7%	0.0%
454	50	282	4.3%	45.2%	14.2%	1.6%	1.2%	1.9%	0.2%	1.1%	0.2%	16.5%	6.9%	6.1%	0.6%	0.0%	0.0%	0.0%
459	50	620	4.4%	46.5%	10.8%	1.4%	1.0%	1.6%	0.2%	0.9%	0.2%	18.5%	7.7%	4.6%	0.2%	0.0%	0.4%	1.8%
460	50	832	4.4%	45.8%	13.6%	1.2%	0.8%	1.4%	0.1%	0.7%	0.2%	17.8%	7.4%	5.7%	0.5%	0.0%	0.0%	0.5%
461	50	987	4.5%	47.7%	16.2%	1.9%	1.3%	2.2%	0.2%	1.2%	0.2%	14.7%	6.1%	3.3%	0.1%	0.0%	0.0%	0.4%
468	50	285	3.6%	37.4%	9.7%	1.1%	0.8%	1.3%	0.1%	0.7%	0.2%	22.0%	9.1%	5.9%	0.8%	0.1%	2.7%	4.5%
469	50	708	3.8%	39.4%	21.9%	2.7%	1.9%	3.2%	0.3%	1.7%	0.1%	11.4%	4.7%	3.4%	0.4%	0.0%	0.7%	4.4%
470	50	273	2.6%	27.6%	16.1%	6.4%	4.5%	7.5%	0.8%	4.1%	0.1%	13.5%	5.6%	3.4%	0.3%	0.0%	0.7%	6.7%
473	50	112	5.6%	59.2%	12.6%	0.9%	0.6%	1.0%	0.1%	0.6%	0.1%	9.1%	3.8%	6.2%	0.1%	0.0%	0.0%	0.0%
474	50	70	5.3%	55.6%	12.1%	1.9%	1.4%	2.3%	0.2%	1.2%	0.1%	8.1%	3.4%	8.0%	0.3%	0.0%	0.0%	0.0%
475	50	27	4.5%	47.2%	11.9%	1.9%	1.3%	2.2%	0.2%	1.2%	0.2%	17.3%	7.2%	4.7%	0.2%	0.0%	0.0%	0.0%
476	50	22	3.7%	38.7%	14.4%	2.2%	1.5%	2.5%	0.3%	1.4%	0.2%	20.8%	8.6%	5.4%	0.3%	0.0%	0.0%	0.0%
477	50	47	4.8%	50.7%	15.3%	1.3%	0.9%	1.6%	0.2%	0.9%	0.1%	12.0%	5.0%	6.9%	0.3%	0.0%	0.0%	0.0%
478	50	33	5.0%	52.3%	13.5%	0.9%	0.6%	1.0%	0.1%	0.6%	0.1%	14.3%	5.9%	5.6%	0.1%	0.0%	0.0%	0.0%
479	50	19	3.8%	39.5%	17.0%	0.7%	0.5%	0.8%	0.1%	0.4%	0.3%	24.6%	10.2%	2.3%	0.0%	0.0%	0.0%	0.0%
480	50	23	4.3%	44.8%	13.8%	1.5%	1.1%	1.8%	0.2%	1.0%	0.2%	19.9%	8.3%	3.1%	0.1%	0.0%	0.0%	0.0%
483	50	538	4.0%	42.1%	31.7%	1.1%	0.8%	1.3%	0.1%	0.7%	0.1%	10.1%	4.2%	3.6%	0.2%	0.0%	0.0%	0.0%
484	50	819	4.8%	50.5%	21.1%	3.0%	2.1%	3.5%	0.4%	1.9%	0.1%	7.1%	2.9%	2.6%	0.1%	0.0%	0.0%	0.0%
485	50	384	3.1%	32.4%	12.6%	3.2%	2.3%	3.7%	0.4%	2.0%	0.1%	11.3%	4.7%	2.2%	8.4%	0.2%	9.3%	4.0%
486	50	412	4.7%	49.7%	19.2%	1.0%	0.7%	1.1%	0.1%	0.6%	0.1%	12.1%	5.0%	4.6%	1.0%	0.0%	0.0%	0.0%
487	50	219	2.0%	21.4%	11.7%	1.7%	1.2%	2.0%	0.2%	1.1%	0.3%	26.8%	11.1%	7.0%	1.5%	0.0%	0.0%	12.0%
488	50	46	1.9%	19.5%	7.1%	2.2%	1.6%	2.6%	0.3%	1.4%	0.1%	10.2%	4.2%	0.8%	0.0%	1.1%	47.0%	0.0%
489	50	1111	3.6%	37.9%	11.0%	2.5%	1.7%	2.9%	0.3%	1.6%	0.1%	13.9%	5.7%	6.8%	0.8%	0.2%	7.2%	3.8%
490	50	88	0.4%	4.6%	3.7%	0.1%	0.1%	0.1%	0.0%	0.1%	0.1%	5.3%	2.2%	0.3%	0.0%	1.4%	61.6%	20.1%
491	50	682	3.1%	32.2%	15.3%	1.0%	0.7%	1.2%	0.1%	0.6%	0.2%	16.2%	6.7%	5.2%	1.6%	0.2%	9.3%	6.4%
492	50	21	3.2%	34.0%	15.5%	3.7%	2.6%	4.4%	0.5%	2.4%	0.2%	22.5%	9.3%	1.5%	0.1%	0.0%	0.0%	0.0%
493	50	1245	3.7%	38.9%	12.3%	2.3%	1.6%	2.7%	0.3%	1.5%	0.1%	14.3%	5.9%	6.7%	0.9%	0.1%	3.1%	5.5%
494	50	45	4.1%	43.1%	12.0%	1.2%	0.9%	1.4%	0.2%	0.8%	0.2%	22.0%	9.1%	4.7%	0.4%	0.0%	0.0%	0.0%
495	50	172	5.2%	54.6%	18.4%	1.2%	0.9%	1.4%	0.2%	0.8%	0.1%	9.9%	4.1%	2.9%	0.3%	0.0%	0.0%	0.0%
496	50	327	1.8%	19.0%	9.5%	1.3%	0.9%	1.5%	0.2%	0.8%	0.2%	19.7%	8.2%	5.4%	1.1%	0.4%	16.6%	13.4%
497	50	717	3.2%	33.8%	15.6%	1.0%	0.7%	1.1%	0.1%	0.6%	0.2%	15.6%	6.5%	5.1%	1.5%	0.2%	8.8%	6.1%

Traffic Flows and Breakdown by 16 Vehicle Classes (Year 2026)

Link No.	Speed Limit	Total Vehicle	19 - Motorcycles (MC)	01 - Private Cars (PC)	03 - Taxi	14 - Non-franchised Bus <=6.4t	15 - Non-franchised Bus 6.4-15t	16 - Non-franchised Bus >15t	12 - Private Light Bus <=3.5t	13 - Private Light Bus >3.5t	04 - Light Goods Vehicles <=2.5t	05 - Lt Goods Vehicles 2.5-3.5t	06 - Light Goods Vehicles >3.5t	07 - Heavy Goods Vehicles <=15t	08 - Heavy Goods Vehicles >15t	17 - Franchised Bus (SD)	18 - Franchised Bus (DD)	11 - Public Light Buses
	km/hr	1500-1600																
498	50	149	3.8%	39.6%	14.8%	1.1%	0.8%	1.3%	0.1%	0.7%	0.2%	20.0%	8.3%	4.0%	0.5%	0.0%	0.0%	4.9%
499	50	49	3.1%	32.1%	14.6%	0.0%	0.0%	0.0%	0.0%	0.0%	0.2%	23.7%	9.8%	1.5%	0.0%	0.0%	0.0%	14.8%
500	50	139	2.9%	30.5%	12.5%	0.7%	0.5%	0.8%	0.1%	0.5%	0.2%	17.7%	7.4%	2.1%	0.4%	0.2%	9.0%	14.4%
501	50	500	3.7%	39.1%	20.5%	1.4%	1.0%	1.7%	0.2%	0.9%	0.2%	15.9%	6.6%	4.0%	0.8%	0.0%	0.0%	4.0%
502	50	19	3.3%	34.6%	16.9%	2.8%	2.0%	3.2%	0.3%	1.8%	0.3%	24.4%	10.1%	0.3%	0.0%	0.0%	0.0%	0.0%
503	50	359	3.8%	39.7%	15.2%	0.4%	0.3%	0.5%	0.1%	0.3%	0.2%	15.5%	6.4%	4.5%	0.8%	0.2%	7.8%	4.4%
504	50	1224	3.0%	32.0%	14.2%	1.8%	1.2%	2.1%	0.2%	1.1%	0.2%	23.1%	9.6%	6.5%	0.9%	0.0%	1.6%	2.4%
505	50	274	3.5%	37.0%	14.7%	0.7%	0.5%	0.9%	0.1%	0.5%	0.2%	24.0%	9.9%	6.8%	1.1%	0.0%	0.0%	0.0%
506	50	466	3.5%	36.3%	15.0%	1.1%	0.8%	1.3%	0.1%	0.7%	0.2%	24.1%	10.0%	6.2%	0.9%	0.0%	0.0%	0.0%
507	50	169	3.0%	31.9%	16.7%	2.2%	1.6%	2.6%	0.3%	1.4%	0.2%	20.2%	8.4%	8.9%	2.6%	0.0%	0.0%	0.0%
508	50	130	3.7%	39.0%	14.7%	0.3%	0.2%	0.4%	0.0%	0.2%	0.2%	24.0%	10.0%	6.3%	0.9%	0.0%	0.0%	0.0%
509	50	208	3.3%	34.7%	20.1%	2.6%	1.9%	3.1%	0.3%	1.7%	0.1%	13.8%	5.7%	6.2%	2.0%	0.0%	0.0%	4.4%
512	50	868	3.5%	36.5%	17.9%	2.1%	1.5%	2.5%	0.3%	1.4%	0.2%	15.9%	6.6%	6.6%	1.2%	0.0%	0.0%	4.1%
513	50	79	5.3%	55.5%	20.4%	0.9%	0.6%	1.1%	0.1%	0.6%	0.1%	9.3%	3.8%	1.9%	0.4%	0.0%	0.0%	0.0%
514	50	332	1.9%	19.7%	9.7%	1.2%	0.8%	1.4%	0.1%	0.7%	0.2%	19.7%	8.1%	5.5%	1.1%	0.4%	16.3%	13.2%
515	50	790	3.4%	35.5%	15.8%	0.9%	0.7%	1.1%	0.1%	0.6%	0.2%	15.3%	6.3%	5.0%	1.4%	0.2%	8.0%	5.6%
516	50	148	3.5%	36.5%	19.3%	0.3%	0.2%	0.3%	0.0%	0.2%	0.2%	16.4%	6.8%	3.3%	0.7%	0.1%	6.0%	6.2%
517	50	274	3.5%	36.5%	16.5%	1.0%	0.7%	1.1%	0.1%	0.6%	0.2%	15.5%	6.4%	6.3%	0.9%	0.1%	3.3%	7.3%
518	50	150	3.6%	37.5%	16.0%	1.3%	0.9%	1.5%	0.2%	0.8%	0.2%	22.0%	9.1%	6.3%	0.8%	0.0%	0.0%	0.0%
519	50	160	4.3%	45.1%	22.5%	1.1%	0.8%	1.2%	0.1%	0.7%	0.1%	12.8%	5.3%	4.5%	1.5%	0.0%	0.0%	0.0%
520	50	530	2.9%	30.5%	12.4%	1.4%	1.0%	1.6%	0.2%	0.9%	0.2%	19.1%	7.9%	5.2%	0.8%	0.2%	9.2%	6.6%
521	50	608	3.3%	34.6%	16.1%	0.9%	0.6%	1.1%	0.1%	0.6%	0.2%	15.5%	6.4%	4.9%	1.8%	0.2%	9.5%	4.1%
522	50	272	3.8%	39.6%	14.2%	2.0%	1.4%	2.3%	0.2%	1.3%	0.2%	18.4%	7.6%	3.9%	0.4%	0.0%	0.0%	4.7%
523	50	78	5.0%	52.2%	13.8%	0.6%	0.4%	0.7%	0.1%	0.4%	0.2%	14.5%	6.0%	5.4%	0.8%	0.0%	0.0%	0.0%
524	50	184	3.9%	40.8%	11.2%	3.5%	2.5%	4.1%	0.4%	2.3%	0.2%	15.0%	6.2%	3.3%	0.7%	0.0%	0.0%	6.0%
525	50	138	5.1%	53.9%	13.4%	0.5%	0.4%	0.6%	0.1%	0.3%	0.1%	12.1%	5.0%	4.2%	0.6%	0.0%	0.0%	3.5%
526	50	262	2.0%	21.4%	10.6%	0.8%	0.5%	0.9%	0.1%	0.5%	0.2%	19.6%	8.1%	6.6%	1.2%	0.4%	18.6%	8.4%
527	50	534	3.1%	32.1%	16.5%	1.0%	0.7%	1.1%	0.1%	0.6%	0.2%	15.6%	6.5%	4.9%	2.0%	0.3%	10.8%	4.7%
528	50	125	1.6%	16.3%	7.5%	0.7%	0.5%	0.9%	0.1%	0.5%	0.1%	7.4%	3.1%	3.3%	0.8%	0.8%	35.6%	20.9%
529	50	950	3.1%	32.4%	13.5%	1.0%	0.7%	1.2%	0.1%	0.7%	0.2%	19.4%	8.1%	6.0%	1.5%	0.2%	7.8%	4.1%
530	50	338	2.9%	30.4%	15.2%	1.6%	1.1%	1.9%	0.2%	1.0%	0.1%	12.7%	5.3%	5.0%	1.2%	0.3%	13.2%	7.8%
531	50	950	3.1%	32.4%	13.5%	1.0%	0.7%	1.2%	0.1%	0.7%	0.2%	19.4%	8.1%	6.0%	1.5%	0.2%	7.8%	4.1%
532	50	141	4.5%	47.5%	20.9%	1.0%	0.7%	1.1%	0.1%	0.6%	0.1%	13.7%	5.7%	3.6%	0.5%	0.0%	0.0%	0.0%
533	50	164	2.8%	29.8%	14.7%	1.4%	1.0%	1.7%	0.2%	0.9%	0.3%	24.5%	10.2%	10.1%	2.5%	0.0%	0.0%	0.0%
534	50	349	2.8%	29.5%	14.8%	1.6%	1.1%	1.8%	0.2%	1.0%	0.1%	13.8%	5.7%	5.5%	1.3%	0.3%	12.8%	7.5%
535	50	1105	3.0%	31.6%	12.5%	0.9%	0.7%	1.1%	0.1%	0.6%	0.2%	21.5%	8.9%	6.7%	1.6%	0.2%	6.7%	3.5%
536	50	812	2.5%	26.1%	10.8%	1.4%	1.0%	1.6%	0.2%	0.9%	0.3%	28.0%	11.6%	8.3%	1.2%	0.1%	2.4%	3.7%
537	50	405	2.5%	26.5%	12.7%	1.6%	1.1%	1.9%	0.2%	1.0%	0.2%	16.0%	6.6%	5.1%	1.0%	0.3%	14.0%	9.2%
538	50	747	3.3%	34.8%	14.6%	1.0%	0.7%	1.2%	0.1%	0.6%	0.2%	16.6%	6.9%	5.2%	1.8%	0.2%	8.9%	3.9%
539	50	312	1.9%	20.2%	8.4%	0.5%	0.4%	0.6%	0.1%	0.4%	0.1%	14.4%	6.0%	3.8%	0.6%	0.7%	29.8%	11.9%
540	50	1103	3.2%	33.1%	11.9%	1.3%	0.9%	1.6%	0.2%	0.9%	0.2%	17.8%	7.4%	8.0%	1.8%	0.2%	6.8%	4.8%
543	50	550	2.9%	30.3%	10.7%	2.0%	1.4%	2.3%	0.2%	1.3%	0.1%	13.9%	5.8%	4.6%	0.4%	0.4%	16.9%	6.8%
544	50	1103	3.2%	33.1%	11.9%	1.3%	0.9%	1.6%	0.2%	0.9%	0.2%	17.8%	7.4%	8.0%	1.8%	0.2%	6.8%	4.8%
545	50	550	2.9%	30.3%	10.7%	2.0%	1.4%	2.3%	0.2%	1.3%	0.1%	13.9%	5.8%	4.6%	0.4%	0.4%	16.9%	6.8%
546	50	785	3.0%	31.3%	10.0%	1.1%	0.8%	1.3%	0.1%	0.7%	0.2%	17.2%	7.1%	8.8%	2.0%	0.2%	9.6%	6.7%
547	50	1167	3.3%	34.3%	12.2%	1.2%	0.9%	1.5%	0.2%	0.8%	0.2%	15.8%	6.5%	7.6%	1.6%	0.1%	6.4%	7.5%
548	50	95	4.4%	46.1%	15.8%	0.6%	0.4%	0.7%	0.1%	0.4%	0.2%	17.3%	7.2%	5.8%	1.0%	0.0%	0.0%	0.0%
549	50	955	3.1%	33.0%	13.7%	1.7%	1.2%	2.0%	0.2%	1.1%	0.2%	16.3%	6.7%	5.5%	0.6%	0.2%	10.5%	3.9%
550	50	1171	3.4%	35.5%	10.4%	0.9%	0.6%	1.1%	0.1%	0.6%	0.2%	16.9%	7.0%	8.2%	1.6%	0.2%	7.0%	6.4%
551	50	792	3.1%	32.4%	13.3%	1.6%	1.2%	1.9%	0.2%	1.1%	0.2%	15.2%	6.3%	5.4%	0.5%	0.3%	12.6%	4.7%
552	50	1045	3.3%	34.4%	9.2%	0.8%	0.5%	0.9%	0.1%	0.5%	0.2%	18.5%	7.7%	9.1%	1.7%	0.2%	7.9%	5.1%
553	50	13	2.2%	22.8%	24.4%	0.0%	0.0%	0.0%	0.0%	0.0%	0.4%	35.3%	14.6%	0.1%	0.1%	0.0%	0.0%	0.0%
554	50	213	3.6%	37.3%	13.9%	1.0%	0.7%	1.2%	0.1%	0.6%	0.1%	13.4%	5.5%	6.6%	1.0%	0.0%	0.0%	14.9%
555	50	1204	3.3%	34.8%	14.4%	1.7%	1.2%	2.0%	0.2%	1.1%	0.1%	14.4%	6.0%	5.2%	0.6%	0.3%	10.9%	3.6%
556	50	984	3.2%	33.3%	8.5%	0.7%	0.5%	0.8%	0.1%	0.5%	0.2%	19.1%	7.9%	9.4%	1.8%	0.2%	8.4%	5.5%
557	50	1204	3.3%	34.8%	14.4%	1.7%	1.2%	2.0%	0.2%	1.1%	0.1%	14.4%	6.0%	5.2%	0.6%	0.3%	10.9%	3.6%
558	50	1536	3.1%	32.0%	9.2%	0.9%	0.6%	1.1%	0.1%	0.6%	0.2%	21.0%	8.7%	9.4%	1.5%	0.2%	7.6%	3.7%
559	50	415	3.8%	39.8%	17.6%	0.9%	0.6%	1.0%	0.1%	0.6%	0.2%	19.6%	8.1%	6.2%	1.5%	0.0%	0.0%	0.0%
560	50	455	3.8%	40.4%	15.4%	1.3%	0.9%	1.5%	0.2%	0.8%	0.2%	19.2%	7.9%	6.2%	1.2%	0.0%	0.0%	1.1%
561	50	963	3.8%	39.8%	18.6%	1.6%	1.1%	1.8%	0.2%	1.0%	0.2%	16.6%	6.9%	4.9%	0.9%	0.0%	0.7%	1.8%
562	50	730	3.7%	38.7%	17.6%	1.0%	0.7%	1.2%	0.1%	0.7%	0.2%	18.3%	7.6%	6.1%	1.4%	0.0%	1.0%	1.8%
563	50	743	3.9%	41.4%	18.1%	1.0%	0.7%	1.2%	0.1%	0.7%	0.2%	18.0%	7.5%	5.5%	1.1%	0.0%	0.0%	0.5%
564	50	647	4.0%	42.5%	16.6%	1.6%	1.1%	1.8%	0.2%	1.0%	0.2%	16.7%	6.9%	5.0%	1.0%	0.0%	0.0%	1.3%
565	50	226	4.0%	42.2%	17.6%	1.3%	0.9%	1.5%	0.2%	0.8%	0.1%	12.5%	5.2%	5.1%	1.4%	0.1%	3.2%	4.0%
566	50	555	3.9%	41.3%	21.3%	1.4%	1.0%	1.6%	0.2%	0.9%	0.2%	14.6%	6.0%	4.0%	0.6%	0.0%	1.3%	1.6%
567	50	26	4.2%	43.8%	18.8%	1.1%	0.8%	1.3%	0.1%	0.7%	0.2%	17.6%	7.3%	3.7%	0.3%	0.0%	0.0%	0.0%
568	50	194	2.8%	29.6%	13.3%	1.0%	0.7%	1.2%	0.1%	0.7%	0.3%	26.4%	10.9%	6.3%	1.2%	0.0%	0.0%	5.3%
569	50	17	2.8%	29.5%	18.7%	1.9%	1.3%	2.2%	0.2%	1.2%	0.3%	27.0%	11.2%	3.1%	0.6%	0.0%	0.0%	0.0%
570	50	30	4.0%	41.6%	14.6%	2.7%	1.9%	3.1%	0.3%	1.7%	0.2%	15.5%	6.4%	6.2%	1.8%	0.0%	0.0%	0.0%
571	50	411	3.9%	40.5%	16.5%	1.6%	1.2%	1.9%	0.2%	1.1%	0.1%	13.0%	5.4%	5.3%	0.8%	0.0%	0.0%	8.6%
572	50	44	2.7%	28.7%	12.4%	1.5%	1.1%	1.8%	0.2%	1.0%	0.1%	14.5%	6.0%	5.3%	1.4%	0.0%	0.0%	23.4%
573	50	359	3.6%	37.4%	16.7%	1.8%	1.3%	2.1%	0.2%	1.1%	0.1%	12.5%	5.2%	4.7%	0.7%	0.0%	0.0%	12.7%
574	50	263	3.2%	33.7%	13.6%	1.0%	0.7%	1.2%	0.1%	0.6%	0.2%	23.7%	9.8%	6.7%	1.3%	0.0%	0.0%	3.9%
575	50	24	4.0%	42.1%	13.8%	2.0%	1.4%	2.4%	0.3%	1.3%	0.2%	19.4%	8.0%	4.0%	0.9%	0.0%	0.0%	0.0%
576	50	313	3.0%	31.4%	14.7%	1.1%	0.7%	1.2%	0.1%	0.7%	0.3%	24.6%	10.2%	6.6%	1.3%	0.0%	0.0%	4.1%
577	50	24	1.2%	12.8%	13.7%	0.0%	0.0%	0.0%	0.0%	0.0%	0.2%	19.8%	8.2%	0.0%	0.0%	0.0%	0.0%	44.1%
578	50	66	3.6%	37.8%	15.5%	1.1%	0.8%	1.3%	0.1%	0.7%	0.2%	14.6%	6.0%	3.9%	0.7%	0.0%	0.0%	13.8%
579	50	15	2.8%	29.2%	21.3%	0.5%	0.3%	0.6%	0.1%	0.3%	0.3%	30.7%	12.7%	1.2%	0.0%	0.0%	0.0%	0.0%
580	50	33	3.1%	32.3%	9.9%	0.4%	0.3%	0.5%	0.1%	0.3%	0.1%	14.3%	5.9%	1.1%	0.0%	0.0%	0.0%	31.8%
581	50	42	3.5%	36.3%	9.6%	0.7%	0.5%	0.8%	0.1%	0.4%	0.2%	16.2%	6.7%	3.0%	0.3%	0.0%	0.0%	21.8%
582	50	598	3.6%	37.7%	15.4%	0.8%	0.5%	0.9%	0.1%	0.5%	0.2%	22.0%	9.1%	7.8%	0.6%	0.0%	0.0%	0.6%
583	50	531	3.6%	37.7%	15.3%	0.7%	0.5%	0.8%	0.1%	0.5%	0.2%	22.5%	9.3%	8.2%	0.6%	0.0%	0.0%	0.0%
584	50	531	3.6%	37.7%	15.3%	0.7%	0.5%	0.8%	0.1%	0.5%	0.2%	22.5%	9.3%	8.2%	0.6%	0.0%	0.0%	0.0%
585	50	1153	3.2%	33.7%	15.5%	1.1%	0.8%	1.3%	0.1%	0.7%	0.3%	25.0%	10.4%	7.3%	0.8%	0.0%	0.0%	0.0%
586	50	910	3.4%	35.6%	14.7%	0.7%	0.5%	0.8%	0.1%	0.4%	0.3%	24.2%	10.0%	8.4%	0.9%	0.0%	0.0%	0.0%
587	50	303	2.3%	24.5%	16.1%	2.4%	1.7%	2.8%	0.3%	1.6%	0.3%	29.6%	12.2%	5.2%	0.9%	0.0%	0.0%	0.0%
588	70	2775	3.0%	31.1%	18.7%	1.9%	1.4%	2.3%	0.2%	1.2%	0.2%	20.1%	8.3%	8.5%	2.1%	0.0%	1.1%	0.0%
589	70	721	4.2%	44.0%	16.5%	1.5%	1.0%	1.7%	0.2%	0.9%	0.1%	12.9%	5.3%	6.1%	1.7%	0.1%	3.7%	0.0%
590	70	2775	3.0%	31.1%	18.7%	1.9%	1.4%	2.3%	0.2%	1.2%	0.2%	20.1%	8.3%	8.5%	2.1%	0.0%	1.1%	0.0%
591	70	1446	4.4%	46.0%	13.2%	1.2%	0.9%	1.5%	0.2%	0.8%	0.2%	16.3%	6.8%	5.0%	1.0%	0.1%	2.5%	0.0%
594	50	911	3.5%	36.9%	18.8%	2.4%	1.7%	2.8%	0.3%	1.5%	0.1%	12.1%	5.0%	3.5%	0.4%	0.1%	6.2%	4.6%
595	50	626	3.7%	38.6%	15.3%	0.8%	0.6%	1.0%	0.1%	0.5%	0.2%	16.9%	7.0%	3.5%	0.5%	0.2%	10.6%	0.5%
596	50	828	3.6%	38.1%	19.7%	2.5%	1.8%	2.9%	0.3%	1.6%	0.1%	10.9%	4.5%	2.8%	0.2%	0.2%	6.8%	3.9%
597	50	935	3.7%	39.3%	14.3%	1.0%	0.7%	1.2%	0.1%	0.6%	0.2%	17.6%	7.3%	5.6%	0.7%	0.2%	7.1%	0.3%
598	50	1167	3.7%	39.2%	17.0%	2.2%	1.6%	2.6%	0.3%	1.4%	0.2%	15.0%	6.2%	4.3%	0.6%	0.1%	2.9%	2.8%
599	50	704	3.2%	33.9%	20.9%	1.8%	1.2%	2.1%	0.2%	1.1%	0.2%	15.1%	6.3%	7.1%	1.3%	0.1%	5.0%	0.4%
600	50	929	4.4%	46.1%	21.9%	3.1%	2.2%	3.6%	0.4%	2.0%	0.1%	9.6%	4.0%	2.5%	0.2%	0.0%	0.0%	0.0%
601	50	521	3.5%	36.6%	22.0%	1.7%	1.2%	1.9%	0.2%	1.1%	0.2%	16.8%	7.0%	7.0%	0.9%	0.0%	0.0%	0.0%
602	50	391	3.6%	37.6%	11.7%	1.2%	0.9%	1.5%	0.2%	0.8%	0.2%	20.3%	8.4%	10.1%	1.3%	0.0%	0.0%	2.3%
603	50	13	2.1%	22.3%	23.9%	0.1%	0.0%	0.1%	0.0%	0.0%	0.4%	34.6%	14.3%	1.7%	0.5%	0.0%	0.0%	0.0%
604	50	647	3.3%	34.9%	13.8%	1.2%	0.8%	1.4%	0.2%	0.8%	0.2%	21.7%	9.0%	9.9%	1.4%	0.0%	0.0%	1.4%
605	50	638	3.4%	35.4%	14.0%	1.2%	0.9%	1.4%	0.2%	0.8%	0.2%	22.0%	9.1%	10.1%	1.4%	0.0%	0.0%	0.0%
606	50	207	3.3%	34.9%	15.5%	1.6%	1.1%	1.9%	0.2%	1.0%	0.2%	23.9%	9.9%	5.6%	0.8%	0.0%	0.0%	0.0%
607	50	13	2.2%	22.9%	24.5%	0.0%	0.0%	0.0%	0.0%	0.0%	0.4%	35.4%	14.7%	0.0%	0.0%	0.0%	0.0%	0.0%
608	50	800	3.0%	31.1%	18.9%	0.9%	0.7%	1.1%	0.1%	0.6%	0.1%	12.7%	5.3%	5.5%	1.5%	0.4%	16.4%	1.7%

Traffic Flows and Breakdown by 16 Vehicle Classes (Year 2026)

Link No.	Speed Limit	Total Vehicle	19 - Motorcycles (MC)	01 - Private Cars (PC)	03 - Taxi	14 - Non-franchised Bus <=6.4t	15 - Non-franchised Bus 6.4-15t	16 - Non-franchised Bus >15t	12 - Private Light Bus <=3.5t	13 - Private Light Bus >3.5t	04 - Light Goods Vehicles <=2.5t	05 - Lt Goods Vehicles 2.5-3.5t	06 - Light Goods Vehicles >3.5t	07 - Heavy Goods Vehicles <=15t	08 - Heavy Goods Vehicles >15t	17 - Franchised Bus (SD)	18 - Franchised Bus (DD)	11 - Public Light Buses
	km/hr	1500-1600																
609	50	1290	3.6%	37.4%	15.2%	1.7%	1.2%	2.0%	0.2%	1.1%	0.1%	13.7%	5.7%	4.5%	0.6%	0.2%	7.9%	4.8%
610	50	1672	3.5%	36.4%	15.1%	1.7%	1.2%	2.0%	0.2%	1.1%	0.1%	13.6%	5.6%	4.1%	0.5%	0.2%	9.1%	5.5%
611	50	699	2.5%	26.6%	8.1%	1.2%	0.8%	1.4%	0.1%	0.8%	0.2%	15.6%	6.5%	4.6%	0.5%	0.4%	18.8%	11.9%
612	70	1091	2.8%	29.0%	19.1%	1.5%	1.1%	1.8%	0.2%	1.0%	0.2%	19.8%	8.2%	4.6%	0.6%	0.0%	0.5%	9.6%
613	70	921	5.4%	56.3%	17.1%	1.2%	0.8%	1.4%	0.1%	0.8%	0.1%	9.7%	4.0%	2.5%	0.4%	0.0%	0.3%	0.0%
614	70	921	5.4%	56.3%	17.1%	1.2%	0.8%	1.4%	0.1%	0.8%	0.1%	9.7%	4.0%	2.5%	0.4%	0.0%	0.3%	0.0%
615	70	1091	2.8%	29.0%	19.1%	1.5%	1.1%	1.8%	0.2%	1.0%	0.2%	19.8%	8.2%	4.6%	0.6%	0.0%	0.5%	9.6%
617	50	959	2.9%	30.9%	12.1%	1.8%	1.2%	2.1%	0.2%	1.1%	0.2%	17.1%	7.1%	3.6%	0.3%	0.4%	16.7%	2.2%
618	70	1196	3.4%	35.9%	23.2%	1.0%	0.7%	1.2%	0.1%	0.7%	0.2%	17.4%	7.2%	5.9%	1.4%	0.0%	0.0%	1.7%
619	50	1932	3.6%	37.3%	16.1%	1.9%	1.4%	2.2%	0.2%	1.2%	0.2%	14.6%	6.1%	3.6%	0.5%	0.2%	9.4%	1.5%
620	50	1276	3.8%	40.2%	17.3%	2.0%	1.4%	2.4%	0.3%	1.3%	0.2%	15.3%	6.3%	4.0%	0.4%	0.1%	2.7%	2.3%
621	50	686	3.2%	34.0%	20.2%	0.8%	0.6%	1.0%	0.1%	0.5%	0.1%	13.3%	5.5%	5.5%	1.5%	0.2%	7.0%	6.4%
622	50	1378	3.9%	40.5%	17.2%	2.0%	1.4%	2.3%	0.3%	1.3%	0.2%	15.3%	6.3%	4.2%	0.5%	0.1%	2.5%	2.1%
623	50	1238	4.0%	41.6%	17.7%	2.0%	1.4%	2.4%	0.3%	1.3%	0.1%	14.0%	5.8%	3.9%	0.6%	0.1%	2.7%	2.2%
624	50	939	3.9%	40.5%	17.5%	1.9%	1.3%	2.2%	0.2%	1.2%	0.1%	14.2%	5.9%	3.8%	0.6%	0.1%	3.6%	2.9%
625	50	1179	3.5%	36.4%	13.9%	1.0%	0.7%	1.2%	0.1%	0.6%	0.2%	15.4%	6.4%	3.9%	0.9%	0.1%	4.0%	11.8%
627	50	686	3.2%	34.0%	20.2%	0.8%	0.6%	1.0%	0.1%	0.5%	0.1%	13.3%	5.5%	5.5%	1.5%	0.2%	7.0%	6.4%
628	50	494	3.8%	39.7%	5.1%	1.2%	0.9%	1.4%	0.2%	0.8%	0.2%	18.2%	7.5%	1.7%	0.0%	0.0%	0.0%	19.4%
629	70	1196	3.4%	35.9%	23.2%	1.0%	0.7%	1.2%	0.1%	0.7%	0.2%	17.4%	7.2%	5.9%	1.4%	0.0%	0.0%	1.7%
630	70	2126	3.6%	37.9%	17.4%	1.1%	0.7%	1.2%	0.1%	0.7%	0.2%	18.1%	7.5%	5.9%	1.0%	0.0%	0.0%	4.5%
631	50	324	3.9%	40.7%	9.8%	0.6%	0.4%	0.7%	0.1%	0.4%	0.2%	18.8%	7.8%	6.1%	1.7%	0.1%	6.1%	2.6%
632	50	483	3.4%	36.0%	18.6%	0.9%	0.7%	1.1%	0.1%	0.6%	0.2%	15.4%	6.4%	2.4%	0.4%	0.2%	6.7%	6.9%
633	50	144	2.5%	26.7%	7.3%	0.6%	0.4%	0.7%	0.1%	0.4%	0.2%	22.1%	9.2%	7.8%	2.2%	0.3%	13.7%	5.9%
634	50	462	3.6%	37.5%	19.4%	1.0%	0.7%	1.1%	0.1%	0.6%	0.2%	16.0%	6.6%	2.5%	0.4%	0.2%	7.0%	3.3%
640	50	128	3.9%	40.6%	16.3%	0.7%	0.5%	0.8%	0.1%	0.4%	0.2%	21.9%	9.1%	4.9%	0.7%	0.0%	0.0%	0.0%
641	50	218	3.9%	40.5%	16.1%	0.6%	0.4%	0.7%	0.1%	0.4%	0.2%	20.6%	8.6%	4.2%	0.5%	0.0%	0.0%	3.4%
642	50	568	2.9%	30.0%	14.6%	1.5%	1.0%	1.7%	0.2%	0.9%	0.2%	19.5%	8.1%	5.5%	0.8%	0.0%	0.0%	13.2%
643	50	766	3.1%	32.7%	15.0%	1.5%	1.0%	1.7%	0.2%	0.9%	0.2%	18.6%	7.7%	6.2%	1.2%	0.0%	0.0%	9.8%
644	50	549	2.8%	29.6%	14.6%	1.8%	1.3%	2.1%	0.2%	1.2%	0.2%	17.8%	7.4%	7.0%	1.5%	0.0%	0.0%	12.3%
645	50	304	2.9%	30.4%	16.8%	3.0%	2.1%	3.5%	0.4%	1.9%	0.2%	18.7%	7.8%	9.0%	2.5%	0.0%	0.0%	0.8%
646	50	40	3.8%	39.8%	14.7%	6.2%	4.4%	7.3%	0.8%	4.0%	0.1%	11.6%	4.8%	2.6%	0.0%	0.0%	0.0%	0.0%
647	50	418	2.6%	27.2%	8.5%	1.2%	0.8%	1.4%	0.1%	0.8%	0.3%	26.5%	11.0%	8.6%	0.4%	0.0%	1.7%	8.9%
648	50	734	2.6%	27.6%	9.5%	1.2%	0.9%	1.4%	0.2%	0.8%	0.3%	27.0%	11.2%	7.0%	0.4%	0.0%	1.0%	8.9%
649	50	639	2.8%	29.0%	9.6%	1.4%	1.0%	1.7%	0.2%	0.9%	0.3%	29.0%	12.0%	7.3%	0.4%	0.0%	1.1%	3.2%
650	50	855	3.1%	32.7%	12.2%	1.4%	1.0%	1.7%	0.2%	0.9%	0.3%	26.3%	10.9%	4.9%	0.2%	0.0%	0.8%	3.4%
651	50	148	1.7%	17.4%	7.4%	1.7%	1.2%	2.0%	0.2%	1.1%	0.4%	36.2%	15.0%	14.8%	1.0%	0.0%	0.0%	0.0%
652	50	364	3.2%	33.1%	14.7%	1.5%	1.1%	1.8%	0.2%	1.0%	0.3%	25.5%	10.5%	4.8%	0.2%	0.0%	0.0%	2.2%
653	50	90	4.6%	47.9%	17.2%	1.4%	1.0%	1.7%	0.2%	0.9%	0.2%	14.5%	6.0%	4.0%	0.3%	0.0%	0.0%	0.0%
654	50	18	2.6%	27.0%	17.7%	0.8%	0.5%	0.9%	0.1%	0.5%	0.3%	25.6%	10.6%	10.1%	3.3%	0.0%	0.0%	0.0%
657	50	138	4.3%	44.6%	19.2%	1.0%	0.7%	1.2%	0.1%	0.7%	0.2%	17.5%	7.3%	2.8%	0.3%	0.0%	0.0%	0.0%
658	50	149	4.7%	49.4%	14.6%	1.1%	0.8%	1.3%	0.1%	0.7%	0.2%	17.2%	7.1%	2.5%	0.2%	0.0%	0.0%	0.0%
659	50	51	5.3%	55.1%	14.7%	1.9%	1.3%	2.2%	0.2%	1.2%	0.1%	9.6%	4.0%	4.2%	0.2%	0.0%	0.0%	0.0%
660	50	85	5.5%	57.9%	14.0%	1.2%	0.9%	1.4%	0.2%	0.8%	0.1%	10.2%	4.2%	3.4%	0.1%	0.0%	0.0%	0.0%
661	50	806	4.6%	47.8%	18.4%	2.7%	1.9%	3.1%	0.3%	1.7%	0.1%	10.3%	4.3%	3.8%	0.2%	0.0%	0.9%	0.0%
662	50	399	4.1%	43.0%	31.1%	1.3%	0.9%	1.5%	0.2%	0.8%	0.1%	9.4%	3.9%	3.6%	0.2%	0.0%	0.0%	0.0%
665	70	82	4.3%	45.3%	17.3%	2.7%	1.9%	3.2%	0.3%	1.7%	0.1%	12.2%	5.1%	5.2%	0.6%	0.0%	0.0%	0.0%
669	70	850	3.9%	41.1%	11.6%	1.3%	0.9%	1.6%	0.2%	0.9%	0.2%	19.4%	8.0%	8.0%	1.3%	0.0%	1.5%	0.0%
670	50	505	4.3%	45.6%	15.4%	1.2%	0.8%	1.4%	0.1%	0.8%	0.1%	13.7%	5.7%	6.6%	1.7%	0.1%	2.6%	0.0%
671	70	345	3.3%	34.6%	6.0%	1.6%	1.1%	1.9%	0.2%	1.0%	0.3%	27.7%	11.5%	10.0%	0.8%	0.0%	0.0%	0.0%
672	70	426	3.5%	36.7%	8.2%	1.8%	1.3%	2.1%	0.2%	1.2%	0.3%	24.7%	10.3%	9.1%	0.7%	0.0%	0.0%	0.0%
674	50	1185	4.2%	44.1%	17.8%	1.1%	0.8%	1.3%	0.1%	0.7%	0.2%	17.6%	7.3%	3.4%	0.4%	0.0%	0.6%	0.2%
675	50	303	4.6%	48.1%	17.7%	0.8%	0.6%	0.9%	0.1%	0.5%	0.1%	13.9%	5.8%	3.3%	0.5%	0.1%	2.4%	0.8%
676	50	77	4.7%	49.0%	18.3%	1.1%	0.8%	1.3%	0.1%	0.7%	0.2%	15.0%	6.2%	2.5%	0.2%	0.0%	0.0%	0.0%
677	50	90	5.0%	52.5%	16.0%	1.2%	0.9%	1.4%	0.2%	0.8%	0.1%	13.8%	5.7%	2.3%	0.1%	0.0%	0.0%	0.0%
678	50	355	2.6%	27.6%	14.1%	1.9%	1.3%	2.2%	0.2%	1.2%	0.3%	26.1%	10.8%	10.4%	1.1%	0.0%	0.0%	0.0%
679	50	169	3.0%	31.8%	7.7%	0.5%	0.3%	0.5%	0.1%	0.3%	0.3%	29.1%	12.1%	12.7%	1.5%	0.0%	0.0%	0.0%
680	50	253	3.3%	34.2%	16.5%	0.6%	0.4%	0.7%	0.1%	0.4%	0.2%	17.0%	7.1%	7.1%	1.1%	0.0%	0.0%	11.3%
681	50	352	3.1%	32.2%	14.8%	2.4%	1.7%	2.8%	0.3%	1.5%	0.2%	21.5%	8.9%	7.7%	0.6%	0.0%	0.0%	2.3%
682	50	97	4.2%	44.4%	18.1%	0.4%	0.3%	0.5%	0.1%	0.3%	0.2%	18.1%	7.5%	4.9%	1.0%	0.0%	0.0%	0.0%
683	50	136	3.8%	39.9%	11.3%	1.5%	1.1%	1.8%	0.2%	1.0%	0.2%	22.8%	9.5%	4.9%	0.2%	0.0%	0.0%	1.8%
684	50	210	3.6%	38.1%	16.3%	1.6%	1.1%	1.8%	0.2%	1.0%	0.2%	19.3%	8.0%	7.5%	1.2%	0.0%	0.0%	0.0%
685	50	412	3.0%	31.6%	14.3%	1.8%	1.3%	2.1%	0.2%	1.2%	0.2%	23.1%	9.6%	10.2%	1.4%	0.0%	0.0%	0.0%
686	50	555	2.5%	26.3%	6.3%	1.2%	0.9%	1.4%	0.2%	0.8%	0.3%	28.6%	11.9%	10.8%	0.8%	0.0%	1.3%	6.7%
687	50	256	2.5%	26.0%	11.1%	0.4%	0.3%	0.5%	0.1%	0.3%	0.4%	37.0%	15.3%	6.0%	0.2%	0.0%	0.0%	0.0%
688	50	170	3.4%	35.5%	19.1%	0.8%	0.6%	1.0%	0.1%	0.5%	0.3%	25.2%	10.4%	3.0%	0.1%	0.0%	0.0%	0.0%
689	50	401	3.3%	34.2%	19.9%	3.6%	2.6%	4.2%	0.5%	2.3%	0.1%	13.1%	5.4%	5.8%	0.6%	0.0%	1.8%	2.6%
690	50	399	3.3%	34.3%	20.0%	3.5%	2.5%	4.1%	0.4%	2.3%	0.1%	13.2%	5.5%	5.8%	0.6%	0.0%	1.8%	2.6%
691	50	572	3.1%	32.3%	16.3%	0.7%	0.5%	0.8%	0.1%	0.5%	0.3%	28.2%	11.7%	5.2%	0.3%	0.0%	0.0%	0.0%
692	50	572	3.1%	32.3%	16.3%	0.7%	0.5%	0.8%	0.1%	0.5%	0.3%	28.2%	11.7%	5.2%	0.3%	0.0%	0.0%	0.0%
693	50	287	1.8%	19.3%	12.3%	0.9%	0.6%	1.0%	0.1%	0.6%	0.4%	36.3%	15.0%	10.3%	1.3%	0.0%	0.0%	0.0%
695	50	655	2.9%	30.2%	15.8%	0.6%	0.5%	0.8%	0.1%	0.4%	0.3%	31.1%	12.9%	4.4%	0.1%	0.0%	0.0%	0.0%
696	50	13	2.2%	22.9%	24.5%	0.0%	0.0%	0.0%	0.0%	0.0%	0.4%	35.4%	14.7%	0.0%	0.0%	0.0%	0.0%	0.0%
697	50	141	3.3%	34.9%	10.0%	1.3%	0.9%	1.5%	0.2%	0.8%	0.2%	18.8%	7.8%	12.5%	0.9%	0.1%	5.1%	1.7%
698	70	643	4.1%	43.1%	7.2%	4.8%	3.4%	5.6%	0.6%	3.1%	0.1%	12.0%	5.0%	11.2%	0.0%	0.0%	0.0%	0.0%
699	50	128	0.2%	2.3%	2.5%	0.0%	0.0%	0.0%	0.0%	0.0%	0.0%	3.6%	1.5%	0.0%	0.0%	1.9%	81.2%	6.6%
700	70	2923	2.9%	30.9%	18.9%	0.8%	0.5%	0.9%	0.1%	0.5%	0.2%	21.2%	8.8%	4.4%	0.6%	0.1%	3.3%	6.0%
701	70	979	2.7%	28.6%	7.2%	2.2%	1.5%	2.6%	0.3%	1.4%	0.3%	31.9%	13.2%	5.4%	0.5%	0.0%	0.9%	1.2%
702	70	2903	2.9%	30.8%	18.8%	0.8%	0.5%	0.9%	0.1%	0.5%	0.2%	21.3%	8.8%	4.4%	0.6%	0.1%	3.3%	6.1%
704	70	2819	2.8%	29.6%	15.9%	1.6%	1.1%	1.8%	0.2%	1.0%	0.2%	19.7%	8.2%	5.4%	0.3%	0.1%	6.0%	6.1%
705	70	3190	3.0%	31.2%	15.2%	1.7%	1.2%	2.0%	0.2%	1.1%	0.2%	19.3%	8.0%	5.3%	0.3%	0.1%	5.4%	5.8%
706	70	1803	4.1%	43.2%	16.6%	0.3%	0.2%	0.4%	0.0%	0.2%	0.1%	12.9%	5.3%	4.6%	0.8%	0.1%	3.5%	7.6%
712	50	763	3.8%	40.3%	22.8%	2.3%	1.6%	2.7%	0.3%	1.5%	0.1%	13.4%	5.6%	4.5%	0.4%	0.0%	0.4%	0.3%
713	50	42	3.8%	39.8%	14.5%	1.6%	1.1%	1.9%	0.2%	1.0%	0.1%	11.1%	4.6%	2.6%	0.1%	0.4%	17.1%	0.0%
714	50	52	3.1%	32.0%	16.0%	1.3%	0.9%	1.5%	0.2%	0.8%	0.2%	21.8%	9.0%	10.3%	2.8%	0.0%	0.0%	0.0%
715	50	39	4.2%	44.1%	17.5%	1.7%	1.2%	2.0%	0.2%	1.1%	0.1%	12.9%	5.4%	7.4%	2.2%	0.0%	0.0%	0.0%
716	50	163	3.2%	33.8%	13.1%	0.6%	0.4%	0.7%	0.1%	0.4%	0.2%	22.7%	9.4%	7.0%	0.7%	0.2%	7.7%	0.0%
717	50	929	3.8%	39.5%	19.1%	1.7%	1.2%	2.0%	0.2%	1.1%	0.2%	15.9%	6.6%	6.1%	0.7%	0.0%	1.9%	0.0%
718	50	1476	3.7%	39.1%	12.9%	2.0%	1.4%	2.4%	0.3%	1.3%	0.2%	18.7%	7.8%	7.3%	0.9%	0.0%	0.9%	1.1%
719	50	877	3.3%	35.1%	18.0%	2.8%	2.0%	3.3%	0.4%	1.8%	0.2%	17.7%	7.3%	5.7%	0.7%	0.0%	0.3%	1.3%
720	50	281	4.7%	49.2%	17.5%	3.2%	2.3%	3.8%	0.4%	2.1%	0.1%	8.7%	3.6%	4.1%	0.3%	0.0%	0.0%	0.0%
721	50	365	4.0%	41.5%	14.7%	0.8%	0.6%	1.0%	0.1%	0.5%	0.1%	12.4%	5.2%	4.3%	0.4%	0.1%	5.1%	9.3%
722	50	378	3.1%	32.6%	13.4%	0.8%	0.6%	1.0%	0.1%	0.5%	0.2%	17.7%	7.3%	7.4%	0.8%	0.1%	4.6%	9.7%
723	50	1340	3.6%	37.3%	20.2%	2.7%	1.9%	3.2%	0.3%	1.7%	0.1%	12.6%	5.2%	5.1%	1.0%	0.0%	1.2%	3.9%
724	50	2168	3.3%	34.9%	12.7%	2.8%	1.9%	3.2%	0.3%	1.8%	0.2%	19.7%	8.2%	6.1%	0.6%	0.0%	1.1%	3.1%
725	50	382	3.4%	36.0%	16.3%	3.8%	2.7%	4.4%	0.5%	2.4%	0.1%	13.6%	5.6%	3.7%	0.8%	0.1%	4.2%	2.4%
726	50	1009	3.0%	32.0%	12.7%	1.8%	1.2%	2.1%	0.2%	1.1%	0.3%	25.8%	10.7%	6.2%	0.4%	0.0%	1.7%	0.7%
727	50	413	3.1%	32.5%	12.3%	1.2%	0.9%	1.4%	0.2%	0.8%	0.3%	28.4%	11.8%	6.8%	0.4%	0.0%	0.0%	0.0%
728	50	309	3.2%	33.9%	12.5%	0.8%	0.5%	0.9%	0.1%	0.5%	0.3%	28.0%	11.6%	6.8%	1.0%	0.0%	0.0%	0.0%
729	50	297	3.1%	32.3%	15.7%	4.5%	3.2%	5.3%	0.6%	2.9%	0.2%	16.6%	6.9%	4.8%	0.3%	0.0%	0.0%	3.9%
730	50	252	3.7%	38.7%	10.7%	1.5%	1.0%	1.7%	0.2%	0.9%	0.2%	22.2%	9.2%	7.7%	1.4%	0.0%	0.0%	1.0%
731	50	627	3.8%	39.4%	12.7%	1.0%	0.7%	1.2%	0.1%	0.6%	0.2%	21.7%	9.0%	6.8%	1.1%	0.0%	0.9%	0.8%
732	50	637	2.5%	26.3%	11.8%	4.1%	2.9%	4.8%	0.5%	2.6%	0.2%	23.8%	9.9%	6.2%	0.4%	0.0%	0.7%	3.2%
733	50	159	3.2%	33.5%	15.3%	0.2%	0.2%	0.3%	0.0%	0.1%	0.2%	21.9%	9.1%	6.8%	2.0%	0.0%	0.0%	7.3%
734	50	14	2.0%	20.9%	22.4%	1.1%	0.8%	1.3%	0.1%	0.7%	0.3%	32.4%	13.4%	4.2%	0.2%	0.0%	0.0%	0.0%
735	50	64	3.1%	32.6%	10.6%	1.1%	0.8%	1.3%	0.1%	0.7%	0.3%	29.6%	12.3%	6.9%	0.6%	0.0%	0.0%	0.0%

Traffic Flows and Breakdown by 16 Vehicle Classes (Year 2026)

Link No.	Speed Limit	Total Vehicle	19 - Motorcycles (MC)	01 - Private Cars (PC)	03 - Taxi	14 - Non-franchised Bus <=6.4t	15 - Non-franchised Bus 6.4-15t	16 - Non-franchised Bus >15t	12 - Private Light Bus <=3.5t	13 - Private Light Bus >3.5t	04 - Light Goods Vehicles <=2.5t	05 - Lt Goods Vehicles 2.5-3.5t	06 - Light Goods Vehicles >3.5t	07 - Heavy Goods Vehicles <=15t	08 - Heavy Goods Vehicles >15t	17 - Franchised Bus (SD)	18 - Franchised Bus (DD)	11 - Public Light Buses
	km/hr	1500-1600																
736	50	576	2.7%	28.4%	11.4%	2.8%	2.0%	3.2%	0.3%	1.8%	0.3%	27.8%	11.5%	5.8%	0.6%	0.0%	0.0%	1.5%
737	50	80	2.6%	27.8%	12.5%	0.2%	0.1%	0.2%	0.0%	0.1%	0.2%	22.3%	9.2%	7.7%	2.4%	0.0%	0.0%	14.4%
738	50	457	3.0%	31.5%	11.9%	2.9%	2.1%	3.4%	0.4%	1.9%	0.3%	25.0%	10.4%	5.0%	0.4%	0.0%	0.0%	1.9%
739	50	346	2.8%	29.1%	18.7%	2.2%	1.5%	2.6%	0.3%	1.4%	0.2%	20.6%	8.5%	4.2%	0.7%	0.0%	1.4%	5.8%
740	50	501	2.7%	28.5%	8.4%	1.8%	1.3%	2.1%	0.2%	1.2%	0.3%	31.1%	12.9%	4.2%	0.2%	0.0%	1.5%	3.6%
741	50	212	2.9%	30.3%	9.9%	1.4%	1.0%	1.7%	0.2%	0.9%	0.3%	27.8%	11.5%	4.9%	0.5%	0.0%	0.0%	6.6%
742	50	312	3.2%	33.5%	13.1%	2.6%	1.8%	3.0%	0.3%	1.6%	0.1%	13.9%	5.8%	3.0%	0.3%	0.1%	3.4%	14.3%
743	50	455	3.3%	34.3%	13.7%	3.6%	2.5%	4.2%	0.4%	2.3%	0.1%	14.3%	5.9%	3.0%	0.2%	0.1%	2.4%	9.8%
745	50	456	2.9%	30.8%	13.0%	2.4%	1.7%	2.8%	0.3%	1.5%	0.3%	25.4%	10.5%	4.5%	0.3%	0.0%	1.2%	2.4%
746	50	145	2.5%	26.4%	8.6%	4.0%	2.8%	4.7%	0.5%	2.5%	0.2%	19.3%	8.0%	3.2%	0.1%	0.1%	3.3%	13.9%
749	70	4619	3.7%	38.5%	9.3%	1.7%	1.2%	2.0%	0.2%	1.1%	0.2%	21.8%	9.0%	9.0%	0.7%	0.0%	1.0%	0.6%
750	70	4778	3.2%	33.7%	6.4%	2.3%	1.6%	2.7%	0.3%	1.5%	0.3%	27.8%	11.5%	6.7%	0.4%	0.0%	1.0%	0.5%
751	70	1454	3.1%	32.9%	12.0%	1.4%	1.0%	1.6%	0.2%	0.9%	0.3%	27.1%	11.2%	7.9%	0.5%	0.0%	0.0%	0.0%
752	70	1499	3.9%	40.4%	12.5%	1.4%	1.0%	1.6%	0.2%	0.9%	0.2%	21.7%	9.0%	5.8%	1.5%	0.0%	0.0%	0.0%
753	70	1095	2.9%	30.1%	14.2%	1.3%	0.9%	1.6%	0.2%	0.9%	0.3%	26.0%	10.8%	8.5%	0.8%	0.0%	0.9%	0.7%
754	70	1365	4.1%	42.7%	10.9%	1.1%	0.8%	1.3%	0.1%	0.7%	0.2%	21.1%	8.8%	6.4%	0.7%	0.0%	0.8%	0.0%
755	70	549	2.5%	26.7%	11.0%	0.6%	0.5%	0.8%	0.1%	0.4%	0.3%	31.8%	13.2%	9.7%	1.0%	0.0%	0.1%	1.3%
756	70	446	4.0%	42.0%	8.7%	1.2%	0.8%	1.4%	0.1%	0.8%	0.2%	22.5%	9.3%	5.6%	0.7%	0.1%	2.5%	0.0%
757	50	636	4.0%	42.1%	11.1%	0.9%	0.6%	1.0%	0.1%	0.6%	0.2%	22.2%	9.2%	7.1%	0.8%	0.0%	0.0%	0.0%
759	50	732	3.4%	35.9%	16.2%	2.0%	1.4%	2.4%	0.3%	1.3%	0.2%	21.2%	8.8%	5.2%	0.4%	0.0%	0.0%	1.2%
760	50	559	4.3%	45.4%	15.0%	2.3%	1.6%	2.7%	0.3%	1.5%	0.2%	15.5%	6.4%	3.2%	0.1%	0.0%	0.4%	0.9%
761	50	742	3.2%	33.4%	13.0%	1.9%	1.4%	2.2%	0.2%	1.2%	0.3%	24.9%	10.3%	6.8%	0.4%	0.0%	0.0%	0.7%
777	70	2333	3.3%	34.4%	7.0%	2.1%	1.5%	2.5%	0.3%	1.4%	0.2%	24.1%	10.0%	10.8%	0.6%	0.0%	1.2%	0.5%
778	50	64	2.7%	28.6%	8.4%	0.6%	0.4%	0.6%	0.1%	0.4%	0.3%	29.5%	12.2%	14.5%	1.7%	0.0%	0.0%	0.0%
779	50	2135	3.9%	40.9%	12.1%	1.2%	0.9%	1.4%	0.2%	0.8%	0.2%	21.9%	9.1%	6.2%	1.3%	0.0%	0.0%	0.0%
780	50	1718	3.0%	31.1%	13.4%	1.5%	1.1%	1.8%	0.2%	1.0%	0.3%	26.6%	11.0%	8.0%	0.5%	0.0%	0.6%	0.0%
781	50	444	3.3%	34.6%	14.5%	2.4%	1.7%	2.8%	0.3%	1.6%	0.2%	23.5%	9.7%	5.1%	0.3%	0.0%	0.0%	0.0%
782	50	438	4.1%	42.7%	15.7%	0.5%	0.4%	0.6%	0.1%	0.3%	0.2%	21.7%	9.0%	4.4%	0.3%	0.0%	0.0%	0.0%
783	50	559	4.3%	45.4%	15.0%	2.3%	1.6%	2.7%	0.3%	1.5%	0.2%	15.5%	6.4%	3.2%	0.1%	0.0%	0.4%	0.9%
784	50	736	3.6%	38.2%	13.7%	0.8%	0.6%	0.9%	0.1%	0.5%	0.2%	23.9%	9.9%	6.4%	0.4%	0.0%	0.0%	0.7%
785	50	355	4.2%	44.5%	14.0%	3.2%	2.3%	3.7%	0.4%	2.0%	0.1%	14.4%	6.0%	3.1%	0.0%	0.0%	0.7%	1.4%
786	50	741	3.7%	38.7%	13.2%	1.1%	0.8%	1.3%	0.1%	0.7%	0.2%	23.3%	9.7%	6.1%	0.4%	0.0%	0.0%	0.7%
787	50	984	3.7%	38.3%	12.1%	1.3%	0.9%	1.5%	0.2%	0.8%	0.2%	23.8%	9.9%	6.2%	0.6%	0.0%	0.0%	0.5%
788	50	1528	3.7%	39.3%	11.3%	1.4%	1.0%	1.6%	0.2%	0.9%	0.2%	22.6%	9.4%	6.8%	1.6%	0.0%	0.0%	0.0%
789	50	2095	2.9%	30.4%	12.6%	1.6%	1.1%	1.9%	0.2%	1.0%	0.3%	27.2%	11.3%	8.1%	0.6%	0.0%	0.5%	0.2%
790	50	1617	3.6%	37.4%	11.0%	1.5%	1.0%	1.7%	0.2%	0.9%	0.2%	23.9%	9.9%	7.2%	1.6%	0.0%	0.0%	0.0%
791	50	1910	3.0%	31.5%	13.1%	1.3%	0.9%	1.6%	0.2%	0.9%	0.3%	26.7%	11.1%	8.1%	0.6%	0.0%	0.5%	0.3%
792	50	425	3.7%	38.6%	13.7%	0.9%	0.6%	1.1%	0.1%	0.6%	0.3%	24.3%	10.1%	5.7%	0.4%	0.0%	0.0%	0.0%
793	50	758	3.1%	32.1%	10.5%	1.6%	1.1%	1.9%	0.2%	1.0%	0.3%	27.1%	11.2%	8.4%	0.6%	0.0%	0.3%	0.6%
794	50	548	3.4%	35.6%	13.4%	0.6%	0.4%	0.7%	0.1%	0.4%	0.3%	25.7%	10.6%	5.9%	0.1%	0.0%	1.7%	0.9%
795	50	899	3.0%	31.6%	9.4%	1.6%	1.1%	1.8%	0.2%	1.0%	0.3%	28.9%	12.0%	7.9%	0.4%	0.0%	0.3%	0.5%
796	50	1003	3.5%	36.2%	12.5%	0.5%	0.4%	0.6%	0.1%	0.3%	0.3%	25.8%	10.7%	6.6%	0.9%	0.0%	1.0%	0.7%
797	50	469	2.9%	30.9%	7.5%	1.6%	1.1%	1.9%	0.2%	1.0%	0.3%	31.2%	12.9%	6.8%	0.1%	0.0%	0.5%	1.0%
798	50	411	3.8%	39.6%	15.1%	1.1%	0.7%	1.2%	0.1%	0.7%	0.2%	21.9%	9.1%	5.0%	0.3%	0.0%	0.0%	1.2%
799	50	551	3.3%	34.7%	7.5%	1.9%	1.3%	2.2%	0.2%	1.2%	0.2%	21.5%	8.9%	8.4%	0.6%	0.1%	3.9%	3.8%
800	50	473	2.6%	26.8%	7.9%	1.9%	1.3%	2.2%	0.2%	1.2%	0.1%	14.1%	5.8%	4.2%	0.3%	0.6%	27.2%	3.6%
801	50	1683	3.3%	34.2%	9.3%	1.4%	1.0%	1.7%	0.2%	0.9%	0.2%	23.6%	9.8%	8.3%	1.4%	0.0%	1.6%	3.2%
802	50	2232	3.1%	32.3%	9.7%	1.2%	0.9%	1.5%	0.2%	0.8%	0.3%	25.6%	10.6%	8.6%	1.3%	0.0%	1.2%	2.7%
803	50	1111	3.0%	30.9%	9.3%	1.6%	1.1%	1.9%	0.2%	1.0%	0.2%	20.4%	8.4%	4.0%	0.2%	0.4%	15.4%	2.0%
804	50	1494	3.3%	34.6%	9.3%	1.4%	1.0%	1.7%	0.2%	0.9%	0.2%	23.6%	9.8%	6.5%	1.6%	0.1%	2.6%	3.3%
805	50	1211	3.2%	33.1%	9.7%	0.4%	0.3%	0.5%	0.0%	0.2%	0.2%	20.1%	8.3%	7.8%	1.6%	0.2%	10.1%	4.2%
806	50	1940	3.5%	36.3%	9.2%	1.4%	1.0%	1.6%	0.2%	0.9%	0.2%	23.3%	9.7%	6.3%	1.4%	0.1%	2.5%	2.5%
807	50	1203	2.9%	30.6%	9.4%	0.9%	0.7%	1.1%	0.1%	0.6%	0.2%	23.3%	9.7%	5.0%	0.7%	0.3%	11.3%	3.2%
808	50	750	2.8%	29.2%	12.3%	1.5%	1.1%	1.8%	0.2%	1.0%	0.3%	27.5%	11.4%	10.1%	0.9%	0.0%	0.0%	0.0%
809	50	143	1.6%	16.6%	6.6%	0.3%	0.2%	0.4%	0.0%	0.2%	0.5%	45.5%	18.9%	8.8%	0.5%	0.0%	0.0%	0.0%
814	50	1531	3.3%	34.2%	10.9%	1.8%	1.3%	2.1%	0.2%	1.2%	0.3%	25.2%	10.4%	7.3%	1.7%	0.0%	0.0%	0.0%
815	50	1104	3.4%	35.2%	13.6%	1.2%	0.8%	1.4%	0.1%	0.7%	0.3%	25.2%	10.5%	7.2%	0.5%	0.0%	0.0%	0.0%
816	50	2307	3.2%	33.6%	10.4%	2.1%	1.5%	2.5%	0.3%	1.4%	0.3%	26.0%	10.8%	6.7%	1.2%	0.0%	0.0%	0.1%
817	50	1150	3.2%	33.1%	12.8%	1.8%	1.3%	2.1%	0.2%	1.1%	0.3%	25.7%	10.7%	7.3%	0.6%	0.0%	0.0%	0.0%
818	70	3754	3.8%	39.7%	9.2%	1.8%	1.3%	2.2%	0.2%	1.2%	0.2%	21.8%	9.0%	7.3%	0.7%	0.0%	1.0%	0.6%
819	70	3327	3.2%	33.8%	5.3%	2.9%	2.1%	3.4%	0.4%	1.9%	0.3%	28.4%	11.8%	4.4%	0.2%	0.0%	1.4%	0.6%
820	70	4948	3.6%	37.6%	8.5%	1.9%	1.3%	2.2%	0.2%	1.2%	0.3%	24.5%	10.1%	6.7%	0.6%	0.0%	0.9%	0.4%
821	70	3856	3.4%	35.6%	5.5%	2.6%	1.9%	3.1%	0.3%	1.7%	0.3%	27.9%	11.5%	4.3%	0.2%	0.0%	1.2%	0.5%
822	70	2629	3.3%	35.1%	5.2%	1.1%	0.8%	1.3%	0.1%	0.7%	0.3%	31.7%	13.1%	5.5%	0.3%	0.0%	0.7%	0.8%
823	70	2139	3.1%	32.3%	10.4%	1.7%	1.2%	2.0%	0.2%	1.1%	0.3%	26.0%	10.8%	8.3%	0.5%	0.0%	1.2%	1.0%
824	50	1044	2.9%	30.1%	6.9%	2.5%	1.8%	2.9%	0.3%	1.6%	0.2%	21.4%	8.9%	6.1%	1.1%	0.1%	3.8%	9.3%
825	50	341	3.7%	38.4%	3.2%	3.0%	2.1%	3.6%	0.4%	1.9%	0.2%	22.8%	9.5%	5.0%	0.0%	0.0%	0.7%	5.4%
826	70	2809	4.0%	41.6%	7.1%	2.0%	1.4%	2.3%	0.3%	1.3%	0.2%	23.3%	9.7%	5.6%	0.8%	0.0%	0.6%	0.0%
827	70	1227	3.5%	36.6%	6.3%	5.9%	4.2%	7.0%	0.7%	3.8%	0.2%	19.6%	8.1%	1.7%	0.0%	0.1%	2.2%	0.0%
828	50	357	3.5%	36.7%	9.4%	8.6%	6.1%	10.1%	1.1%	5.5%	0.1%	5.9%	2.5%	10.5%	0.1%	0.0%	0.0%	0.0%
829	50	130	6.0%	62.4%	7.7%	0.1%	0.1%	0.1%	0.0%	0.1%	0.1%	12.8%	5.3%	5.4%	0.0%	0.0%	0.0%	0.0%
830	50	777	2.8%	29.1%	6.0%	1.6%	1.2%	1.9%	0.2%	1.0%	0.2%	21.5%	8.9%	24.6%	1.0%	0.0%	0.0%	0.0%
831	50	406	2.1%	22.5%	4.2%	0.5%	0.4%	0.6%	0.1%	0.3%	0.4%	34.2%	14.2%	19.6%	0.9%	0.0%	0.0%	0.0%
832	50	235	3.7%	39.0%	4.8%	1.4%	1.0%	1.6%	0.2%	0.9%	0.3%	24.7%	10.2%	11.3%	1.0%	0.0%	0.0%	0.0%
833	50	706	3.3%	35.0%	6.2%	0.8%	0.6%	0.9%	0.1%	0.5%	0.3%	24.9%	10.3%	16.8%	0.4%	0.0%	0.0%	0.0%
834	50	925	3.9%	41.0%	19.6%	1.7%	1.2%	2.0%	0.2%	1.1%	0.2%	15.1%	6.3%	5.4%	0.4%	0.0%	1.9%	0.0%
835	50	530	4.2%	43.9%	16.8%	2.1%	1.5%	2.5%	0.3%	1.4%	0.1%	14.0%	5.8%	4.6%	0.3%	0.1%	2.4%	0.0%
836	50	807	2.6%	26.8%	7.8%	0.9%	0.6%	1.0%	0.1%	0.6%	0.2%	23.2%	9.6%	5.6%	0.9%	0.3%	15.0%	4.8%
837	50	565	3.4%	35.2%	13.6%	0.7%	0.5%	0.9%	0.1%	0.5%	0.3%	26.1%	10.8%	5.0%	0.1%	0.0%	1.7%	1.2%
838	50	373	3.3%	34.7%	7.8%	1.3%	0.9%	1.5%	0.2%	0.8%	0.2%	23.3%	9.6%	9.9%	0.9%	0.0%	1.0%	4.6%
839	50	1149	3.0%	31.8%	9.1%	0.5%	0.3%	0.6%	0.1%	0.3%	0.2%	20.8%	8.6%	7.6%	1.7%	0.2%	10.6%	4.5%
840	50	91	3.5%	36.2%	12.3%	1.1%	0.7%	1.2%	0.1%	0.7%	0.3%	25.1%	10.4%	8.2%	0.2%	0.0%	0.0%	0.0%
841	50	396	3.6%	38.3%	12.7%	1.1%	0.8%	1.3%	0.1%	0.7%	0.2%	23.5%	9.7%	3.9%	0.3%	0.1%	3.8%	0.0%
842	50	382	2.3%	24.5%	6.8%	2.0%	1.4%	2.4%	0.3%	1.3%	0.1%	11.5%	4.8%	3.3%	0.3%	0.8%	33.7%	4.5%
843	50	715	2.6%	26.9%	7.5%	1.9%	1.3%	2.2%	0.2%	1.2%	0.2%	18.6%	7.7%	4.1%	0.1%	0.5%	21.8%	3.2%
847	50	859	3.9%	40.8%	18.1%	1.9%	1.4%	2.2%	0.2%	1.2%	0.1%	11.0%	4.6%	4.0%	0.7%	0.1%	3.3%	6.6%
848	50	813	4.1%	42.7%	18.6%	2.0%	1.4%	2.4%	0.3%	1.3%	0.1%	12.0%	5.0%	4.0%	0.6%	0.0%	1.7%	3.7%
849	50	113	2.0%	21.2%	9.4%	0.4%	0.3%	0.4%	0.0%	0.2%	0.0%	4.6%	1.9%	1.2%	0.3%	0.1%	4.7%	53.2%
850	50	367	4.1%	43.1%	13.9%	1.1%	0.8%	1.3%	0.1%	0.7%	0.2%	14.9%	6.2%	5.2%	1.5%	0.0%	0.5%	6.6%
851	50	114	2.0%	21.5%	9.4%	0.4%	0.3%	0.4%	0.0%	0.2%	0.0%	4.6%	1.9%	1.1%	0.3%	0.1%	4.7%	52.9%
852	50	208	3.0%	31.7%	14.4%	1.3%	1.0%	1.6%	0.2%	0.9%	0.1%	12.6%	5.2%	5.2%	1.5%	0.0%	0.9%	20.5%
853	50	94	1.3%	14.1%	5.7%	0.3%	0.2%	0.3%	0.0%	0.2%	0.1%	4.9%	2.0%	0.7%	0.2%	0.1%	5.7%	64.1%
854	50	472	3.8%	40.0%	16.8%	2.0%	1.4%	2.3%	0.2%	1.3%	0.1%	12.5%	5.2%	4.2%	0.8%	0.0%	0.4%	9.0%
855	50	103	1.2%	13.0%	5.3%	0.2%	0.2%	0.3%	0.0%	0.2%	0.0%	4.5%	1.9%	0.7%	0.2%	0.1%	5.2%	67.0%
856	50	315	3.6%	37.3%	14.5%	1.7%	1.2%	2.0%	0.2%	1.1%	0.1%	12.3%	5.1%	5.6%	1.0%	0.0%	0.6%	13.5%
859	50	591	3.8%	39.6%	16.5%	2.3%	1.6%	2.6%	0.3%	1.4%	0.2%	16.9%	7.0%	6.3%	1.4%	0.0%	0.0%	0.0%
860	50	484	4.2%	44.4%	18.4%	1.2%	0.8%	1.4%	0.1%	0.8%	0.2%	17.7%	7.3%	3.1%	0.3%	0.0%	0.0%	0.0%
861	50	250	3.9%	41.1%	16.4%	1.5%	1.1%	1.8%	0.2%	1.0%	0.2%	20.1%	8.3%	4.1%	0.4%	0.0%	0.0%	0.0%
862	50	450	4.3%	45.6%	16.6%	1.0%	0.7%	1.1%	0.1%	0.6%	0.2%	18.6%	7.7%	3.2%	0.3%	0.0%	0.0%	0.0%
863	50	314	4.0%	42.1%	16.7%	1.4%	1.0%	1.6%	0.2%	0.9%	0.2%	19.5%	8.1%	4.0%	0.5%	0.0%	0.0%	0.0%
864	50	525	4.5%	46.9%	15.4%	1.0%	0.7%	1.1%	0.1%	0.6%	0.2%	18.3%	7.6%	3.2%	0.3%	0.0%	0.0%	0.0%
865	50	951	4.2%	43.8%	18.5%	1.2%	0.8%	1.4%	0.1%	0.7%	0.2%	17.9%	7.4%	3.4%	0.4%	0.0%	0.0%	0.0%
866	50	509	4.6%	48.7%	12.8%	1.0%	0.7%	1.2%	0.1%	0.6%	0.2%	18.8%	7.8%	3.1%	0.2%	0.0%	0.0%	0.0%
867	50	276	3.2%	33.6%	16.3%	3.3%	2.3%	3.8%	0.4%	2.1%	0.2%	15.7%	6.5%	9.9%	2.7%	0.0%	0.0%	0.0%
868	50	637	4.3%	44.7%	19.4%	1.1%	0.8%	1.3%	0.1%	0.7%	0.2%	17.0%	7.1%	3.1%	0.4%	0.0%	0.0%	0.0%

Traffic Flows and Breakdown by 16 Vehicle Classes (Year 2026)

Link No.	Speed Limit	Total Vehicle	19 - Motorcycles (MC)	01 - Private Cars (PC)	03 - Taxi	14 - Non-franchised Bus <=6.4t	15 - Non-franchised Bus 6.4-15t	16 - Non-franchised Bus >15t	12 - Private Light Bus <=3.5t	13 - Private Light Bus >3.5t	04 - Light Goods Vehicles <=2.5t	05 - Lt Goods Vehicles 2.5-3.5t	06 - Light Goods Vehicles >3.5t	07 - Heavy Goods Vehicles <=15t	08 - Heavy Goods Vehicles >15t	17 - Franchised Bus (SD)	18 - Franchised Bus (DD)	11 - Public Light Buses
	km/hr	1500-1600																
870	50	18	1.8%	18.7%	18.0%	6.0%	4.2%	7.0%	0.8%	3.8%	0.3%	26.0%	10.8%	2.3%	0.3%	0.0%	0.0%	0.0%
871	50	293	1.8%	19.4%	8.7%	0.6%	0.4%	0.7%	0.1%	0.4%	0.3%	29.9%	12.4%	13.1%	0.9%	0.3%	11.2%	0.0%
872	70	1847	3.7%	38.9%	5.1%	3.0%	2.1%	3.5%	0.4%	1.9%	0.2%	19.9%	8.2%	12.2%	0.1%	0.0%	0.7%	0.0%
873	70	1204	3.5%	36.7%	4.1%	2.1%	1.5%	2.4%	0.3%	1.3%	0.2%	24.1%	10.0%	12.7%	0.1%	0.0%	1.0%	0.0%
874	50	987	4.6%	47.9%	11.2%	1.7%	1.2%	1.9%	0.2%	1.1%	0.1%	12.2%	5.1%	4.4%	0.6%	0.0%	1.8%	6.1%
875	50	1408	2.9%	30.8%	6.8%	1.4%	1.0%	1.7%	0.2%	0.9%	0.2%	23.2%	9.6%	14.0%	1.8%	0.1%	2.9%	2.3%
876	50	32	0.9%	9.5%	10.2%	0.0%	0.0%	0.0%	0.0%	0.0%	0.2%	14.8%	6.1%	0.1%	0.0%	0.0%	0.0%	58.1%
877	50	53	3.3%	34.9%	11.6%	0.2%	0.2%	0.3%	0.0%	0.2%	0.1%	8.8%	3.6%	2.3%	0.1%	0.0%	0.0%	34.4%
878	50	52	3.3%	34.5%	11.3%	0.2%	0.2%	0.3%	0.0%	0.1%	0.1%	8.9%	3.7%	2.3%	0.1%	0.0%	0.0%	35.1%
879	50	32	0.9%	9.5%	10.2%	0.0%	0.0%	0.0%	0.0%	0.0%	0.2%	14.8%	6.1%	0.1%	0.0%	0.0%	0.0%	58.1%
882	50	624	3.3%	34.4%	16.9%	1.4%	1.0%	1.6%	0.2%	0.9%	0.2%	22.4%	9.3%	7.7%	0.8%	0.0%	0.0%	0.0%
883	50	688	2.8%	29.2%	14.6%	2.0%	1.4%	2.3%	0.2%	1.3%	0.2%	23.4%	9.7%	6.4%	0.8%	0.1%	5.1%	0.4%
884	50	692	2.8%	29.6%	14.8%	2.0%	1.4%	2.3%	0.3%	1.3%	0.2%	22.9%	9.5%	6.3%	0.9%	0.1%	5.1%	0.4%
885	50	695	2.9%	30.0%	15.1%	2.0%	1.4%	2.4%	0.3%	1.3%	0.2%	22.4%	9.3%	6.3%	0.9%	0.1%	5.1%	0.4%
886	50	699	2.9%	30.4%	15.3%	2.1%	1.5%	2.4%	0.3%	1.3%	0.2%	21.9%	9.1%	6.2%	0.9%	0.1%	5.0%	0.4%
887	50	702	2.9%	30.8%	15.5%	2.1%	1.5%	2.5%	0.3%	1.4%	0.2%	21.4%	8.9%	6.1%	0.9%	0.1%	5.0%	0.4%
888	50	706	3.0%	31.1%	15.7%	2.1%	1.5%	2.5%	0.3%	1.4%	0.2%	20.9%	8.7%	6.1%	1.0%	0.1%	5.0%	0.4%
889	50	709	3.0%	31.5%	15.9%	2.2%	1.5%	2.6%	0.3%	1.4%	0.2%	20.4%	8.5%	6.0%	1.0%	0.1%	5.0%	0.4%
890	50	713	3.0%	31.9%	16.1%	2.2%	1.6%	2.6%	0.3%	1.4%	0.2%	20.0%	8.3%	6.0%	1.0%	0.1%	4.9%	0.4%
891	50	717	3.1%	32.2%	16.3%	2.3%	1.6%	2.6%	0.3%	1.4%	0.2%	19.5%	8.1%	5.9%	1.0%	0.1%	4.9%	0.4%
892	50	720	3.1%	32.6%	16.6%	2.3%	1.6%	2.7%	0.3%	1.5%	0.2%	19.0%	7.9%	5.8%	1.0%	0.1%	4.9%	0.4%
893	50	724	3.1%	33.0%	16.8%	2.3%	1.6%	2.7%	0.3%	1.5%	0.2%	18.6%	7.7%	5.8%	1.0%	0.1%	4.9%	0.4%
894	50	727	3.2%	33.3%	17.0%	2.4%	1.7%	2.8%	0.3%	1.5%	0.2%	18.1%	7.5%	5.7%	1.1%	0.1%	4.8%	0.4%
895	50	15	1.9%	19.6%	21.0%	0.6%	0.4%	0.7%	0.1%	0.4%	0.3%	30.5%	12.6%	10.2%	1.8%	0.0%	0.0%	0.0%
896	50	15	1.9%	19.6%	21.0%	0.6%	0.4%	0.7%	0.1%	0.4%	0.3%	30.5%	12.6%	10.2%	1.8%	0.0%	0.0%	0.0%
897	50	21	3.3%	34.6%	15.1%	2.4%	1.7%	2.9%	0.3%	1.6%	0.3%	24.1%	10.0%	3.5%	0.3%	0.0%	0.0%	0.0%
898	50	21	3.3%	34.6%	15.1%	2.4%	1.7%	2.9%	0.3%	1.6%	0.3%	24.1%	10.0%	3.5%	0.3%	0.0%	0.0%	0.0%
899	50	15	1.9%	19.6%	21.0%	0.6%	0.4%	0.7%	0.1%	0.4%	0.3%	30.5%	12.6%	10.2%	1.8%	0.0%	0.0%	0.0%
900	50	15	1.9%	19.6%	21.0%	0.6%	0.4%	0.7%	0.1%	0.4%	0.3%	30.5%	12.6%	10.2%	1.8%	0.0%	0.0%	0.0%
901	50	28	2.5%	26.2%	12.1%	2.0%	1.4%	2.3%	0.3%	1.3%	0.3%	24.8%	10.3%	12.6%	3.9%	0.0%	0.0%	0.0%
902	50	28	2.5%	26.2%	12.1%	2.0%	1.4%	2.3%	0.3%	1.3%	0.3%	24.8%	10.3%	12.6%	3.9%	0.0%	0.0%	0.0%
903	50	15	1.9%	19.6%	21.0%	0.6%	0.4%	0.7%	0.1%	0.4%	0.3%	30.5%	12.6%	10.2%	1.8%	0.0%	0.0%	0.0%
904	50	15	1.9%	19.6%	21.0%	0.6%	0.4%	0.7%	0.1%	0.4%	0.3%	30.5%	12.6%	10.2%	1.8%	0.0%	0.0%	0.0%
905	50	28	2.5%	26.2%	12.1%	2.0%	1.4%	2.3%	0.3%	1.3%	0.3%	24.8%	10.3%	12.6%	3.9%	0.0%	0.0%	0.0%
906	50	762	2.8%	29.2%	11.7%	1.1%	0.8%	1.3%	0.1%	0.7%	0.2%	23.2%	9.6%	8.4%	1.8%	0.1%	4.5%	4.2%
907	50	741	2.8%	29.5%	11.9%	1.1%	0.8%	1.3%	0.1%	0.7%	0.2%	23.0%	9.5%	8.2%	1.8%	0.1%	4.6%	4.4%
908	50	721	2.8%	29.8%	12.0%	1.1%	0.8%	1.3%	0.1%	0.7%	0.2%	22.7%	9.4%	8.1%	1.7%	0.1%	4.7%	4.5%
909	50	701	2.9%	30.1%	12.1%	1.1%	0.7%	1.2%	0.1%	0.7%	0.2%	22.5%	9.3%	7.9%	1.6%	0.1%	4.8%	4.6%
910	50	680	2.9%	30.4%	12.2%	1.0%	0.7%	1.2%	0.1%	0.7%	0.2%	22.2%	9.2%	7.7%	1.5%	0.1%	5.0%	4.7%
911	50	660	2.9%	30.7%	12.4%	1.0%	0.7%	1.2%	0.1%	0.6%	0.2%	21.9%	9.1%	7.5%	1.5%	0.1%	5.1%	4.9%
912	50	640	3.0%	31.0%	12.5%	1.0%	0.7%	1.1%	0.1%	0.6%	0.2%	21.6%	9.0%	7.3%	1.4%	0.1%	5.3%	5.1%
913	50	619	3.0%	31.4%	12.7%	0.9%	0.7%	1.1%	0.1%	0.6%	0.2%	21.3%	8.8%	7.1%	1.3%	0.1%	5.5%	5.2%
914	50	599	3.0%	31.8%	12.8%	0.9%	0.6%	1.1%	0.1%	0.6%	0.2%	21.0%	8.7%	6.8%	1.2%	0.1%	5.7%	5.4%
915	50	579	3.1%	32.2%	13.0%	0.9%	0.6%	1.0%	0.1%	0.6%	0.2%	20.6%	8.5%	6.6%	1.0%	0.1%	5.9%	5.6%
916	50	558	3.1%	32.6%	13.2%	0.8%	0.6%	1.0%	0.1%	0.5%	0.2%	20.2%	8.4%	6.3%	0.9%	0.1%	6.1%	5.8%
917	50	538	3.2%	33.1%	13.4%	0.8%	0.6%	0.9%	0.1%	0.5%	0.2%	19.8%	8.2%	6.0%	0.8%	0.1%	6.3%	6.0%
918	50	647	3.3%	34.9%	13.8%	1.2%	0.8%	1.4%	0.2%	0.8%	0.2%	21.7%	9.0%	9.9%	1.4%	0.0%	0.0%	1.4%
919	50	13	2.2%	22.9%	24.5%	0.0%	0.0%	0.0%	0.0%	0.0%	0.4%	35.4%	14.7%	0.0%	0.0%	0.0%	0.0%	0.0%
920	50	689	3.4%	35.4%	13.8%	1.1%	0.8%	1.3%	0.1%	0.7%	0.2%	23.2%	9.6%	9.3%	1.1%	0.0%	0.0%	0.0%
921	50	38	1.5%	16.0%	8.4%	0.0%	0.0%	0.0%	0.0%	0.0%	0.1%	12.2%	5.1%	2.1%	0.0%	1.1%	46.9%	6.4%
922	50	224	3.0%	31.7%	9.8%	1.3%	1.0%	1.6%	0.2%	0.9%	0.2%	21.6%	9.0%	8.4%	0.3%	0.3%	10.9%	0.0%
923	50	13	2.2%	22.9%	24.5%	0.0%	0.0%	0.0%	0.0%	0.0%	0.4%	35.4%	14.7%	0.0%	0.0%	0.0%	0.0%	0.0%
924	50	13	2.2%	22.9%	24.5%	0.0%	0.0%	0.0%	0.0%	0.0%	0.4%	35.4%	14.7%	0.0%	0.0%	0.0%	0.0%	0.0%
925	50	13	2.2%	22.9%	24.5%	0.0%	0.0%	0.0%	0.0%	0.0%	0.4%	35.4%	14.7%	0.0%	0.0%	0.0%	0.0%	0.0%
926	50	13	2.2%	22.9%	24.5%	0.0%	0.0%	0.0%	0.0%	0.0%	0.4%	35.4%	14.7%	0.0%	0.0%	0.0%	0.0%	0.0%
927	50	181	3.5%	37.0%	17.7%	1.6%	1.2%	1.9%	0.2%	1.0%	0.1%	13.1%	5.4%	4.5%	0.5%	0.0%	0.0%	12.1%
928	50	47	1.7%	18.3%	6.8%	0.6%	0.4%	0.7%	0.1%	0.4%	0.1%	9.8%	4.1%	4.6%	1.1%	0.1%	5.0%	46.3%
929	50	301	3.5%	36.8%	15.6%	3.2%	2.2%	3.7%	0.4%	2.0%	0.2%	17.9%	7.4%	5.9%	1.1%	0.0%	0.0%	0.0%
930	50	170	3.0%	31.0%	11.2%	1.3%	0.9%	1.5%	0.2%	0.8%	0.3%	27.0%	11.2%	8.6%	1.8%	0.0%	0.0%	1.4%
931	50	140	3.8%	39.8%	17.0%	0.3%	0.2%	0.4%	0.0%	0.2%	0.2%	21.0%	8.7%	6.7%	1.5%	0.0%	0.0%	0.0%
932	50	87	2.7%	28.2%	9.4%	0.9%	0.7%	1.1%	0.1%	0.6%	0.3%	26.4%	10.9%	5.1%	0.2%	0.0%	0.0%	13.3%
933	50	198	2.6%	27.5%	13.3%	1.5%	1.0%	1.7%	0.2%	0.9%	0.2%	24.0%	9.9%	3.9%	0.2%	0.1%	3.0%	9.9%
934	50	109	3.8%	40.2%	12.8%	0.5%	0.3%	0.6%	0.1%	0.3%	0.2%	19.7%	8.1%	2.8%	0.1%	0.0%	0.0%	10.7%
935	50	93	1.7%	17.5%	7.9%	1.3%	0.9%	1.6%	0.2%	0.9%	0.3%	25.0%	10.4%	4.5%	0.1%	0.1%	6.4%	21.1%
936	50	352	2.6%	27.7%	18.5%	1.3%	0.9%	1.5%	0.2%	0.8%	0.2%	22.7%	9.4%	4.9%	0.8%	0.0%	1.9%	6.6%
937	50	585	2.9%	30.3%	10.4%	1.9%	1.3%	2.2%	0.2%	1.2%	0.3%	25.2%	10.5%	3.6%	0.2%	0.1%	2.5%	7.3%
938	50	309	2.8%	29.7%	18.3%	1.2%	0.8%	1.4%	0.1%	0.8%	0.2%	23.7%	9.8%	5.1%	0.9%	0.0%	2.1%	3.0%
939	50	620	2.8%	29.4%	10.4%	2.0%	1.4%	2.3%	0.3%	1.3%	0.3%	26.9%	11.1%	4.0%	0.2%	0.1%	3.4%	4.2%
940	50	672	3.0%	31.8%	10.3%	1.4%	1.0%	1.7%	0.2%	0.9%	0.3%	28.8%	11.9%	4.6%	0.3%	0.0%	1.2%	2.7%
941	50	549	2.8%	29.3%	8.9%	1.7%	1.2%	1.9%	0.2%	1.1%	0.3%	30.6%	12.7%	4.4%	0.2%	0.0%	1.4%	3.3%
942	50	95	2.1%	22.5%	11.3%	1.5%	1.1%	1.8%	0.2%	1.0%	0.4%	34.7%	14.4%	8.6%	0.5%	0.0%	0.0%	0.0%
943	50	246	4.2%	44.5%	12.3%	0.8%	0.5%	0.9%	0.1%	0.5%	0.2%	21.2%	8.8%	5.6%	0.4%	0.0%	0.0%	0.0%
944	50	285	3.7%	39.2%	12.5%	0.9%	0.7%	1.1%	0.1%	0.6%	0.2%	22.5%	9.3%	5.9%	0.4%	0.0%	1.9%	0.9%
945	50	399	2.0%	21.2%	8.8%	3.3%	2.3%	3.9%	0.4%	2.1%	0.3%	29.4%	12.2%	7.2%	0.6%	0.0%	1.2%	5.0%
946	50	99	2.6%	27.7%	14.9%	1.6%	1.1%	1.9%	0.2%	1.0%	0.3%	25.1%	10.4%	4.9%	0.1%	0.1%	5.4%	2.5%
947	50	363	2.3%	24.4%	9.3%	3.4%	2.4%	4.0%	0.4%	2.2%	0.3%	26.6%	11.0%	6.2%	0.6%	0.0%	1.3%	5.5%
948	50	16	2.1%	22.2%	19.6%	0.1%	0.1%	0.1%	0.0%	0.1%	0.3%	28.3%	11.7%	0.8%	0.0%	0.0%	0.0%	14.8%
949	50	25	1.2%	12.1%	13.0%	0.0%	0.0%	0.0%	0.0%	0.0%	0.2%	18.8%	7.8%	0.0%	0.0%	0.0%	0.0%	46.8%
950	50	16	2.1%	22.2%	19.6%	0.1%	0.1%	0.1%	0.0%	0.1%	0.3%	28.3%	11.7%	0.8%	0.0%	0.0%	0.0%	14.8%
951	50	25	1.2%	12.1%	13.0%	0.0%	0.0%	0.0%	0.0%	0.0%	0.2%	18.8%	7.8%	0.0%	0.0%	0.0%	0.0%	46.8%
952	50	16	2.1%	22.2%	19.6%	0.1%	0.1%	0.1%	0.0%	0.1%	0.3%	28.3%	11.7%	0.8%	0.0%	0.0%	0.0%	14.8%
953	50	25	1.2%	12.1%	13.0%	0.0%	0.0%	0.0%	0.0%	0.0%	0.2%	18.8%	7.8%	0.0%	0.0%	0.0%	0.0%	46.8%
954	50	16	2.1%	22.2%	19.6%	0.1%	0.1%	0.1%	0.0%	0.1%	0.3%	28.3%	11.7%	0.8%	0.0%	0.0%	0.0%	14.8%
955	50	25	1.2%	12.1%	13.0%	0.0%	0.0%	0.0%	0.0%	0.0%	0.2%	18.8%	7.8%	0.0%	0.0%	0.0%	0.0%	46.8%
956	50	16	2.1%	22.2%	19.6%	0.1%	0.1%	0.1%	0.0%	0.1%	0.3%	28.3%	11.7%	0.8%	0.0%	0.0%	0.0%	14.8%
957	50	25	1.2%	12.1%	13.0%	0.0%	0.0%	0.0%	0.0%	0.0%	0.2%	18.8%	7.8%	0.0%	0.0%	0.0%	0.0%	46.8%
958	50	13	2.2%	22.9%	24.5%	0.0%	0.0%	0.0%	0.0%	0.0%	0.4%	35.4%	14.7%	0.0%	0.0%	0.0%	0.0%	0.0%
959	50	13	2.2%	22.9%	24.5%	0.0%	0.0%	0.0%	0.0%	0.0%	0.4%	35.4%	14.7%	0.0%	0.0%	0.0%	0.0%	0.0%
960	50	88	0.3%	3.4%	3.7%	0.0%	0.0%	0.0%	0.0%	0.0%	0.1%	5.3%	2.2%	0.0%	0.0%	0.1%	6.1%	78.7%
961	50	158	3.2%	33.7%	12.6%	1.5%	1.1%	1.8%	0.2%	1.0%	0.1%	8.8%	3.7%	3.6%	0.5%	0.0%	1.1%	27.1%
962	50	13	2.2%	22.9%	24.5%	0.0%	0.0%	0.0%	0.0%	0.0%	0.4%	35.4%	14.7%	0.0%	0.0%	0.0%	0.0%	0.0%
963	50	13	2.2%	22.9%	24.5%	0.0%	0.0%	0.0%	0.0%	0.0%	0.4%	35.4%	14.7%	0.0%	0.0%	0.0%	0.0%	0.0%
964	50	13	2.2%	22.9%	24.5%	0.0%	0.0%	0.0%	0.0%	0.0%	0.4%	35.4%	14.7%	0.0%	0.0%	0.0%	0.0%	0.0%
965	50	13	2.2%	22.9%	24.5%	0.0%	0.0%	0.0%	0.0%	0.0%	0.4%	35.4%	14.7%	0.0%	0.0%	0.0%	0.0%	0.0%
966	50	30	4.3%	45.6%	19.7%	1.2%	0.8%	1.4%	0.1%	0.7%	0.2%	15.7%	6.5%	3.0%	0.6%	0.0%	0.0%	0.0%
968	50	88	0.3%	3.4%	3.7%	0.0%	0.0%	0.0%	0.0%	0.0%	0.1%	5.3%	2.2%	0.0%	0.0%	0.1%	6.1%	78.7%
969	50	158	3.2%	33.7%	12.6%	1.5%	1.1%	1.8%	0.2%	1.0%	0.1%	8.8%	3.7%	3.6%	0.5%	0.0%	1.1%	27.1%
970	50	88	0.3%	3.4%	3.7%	0.0%	0.0%	0.0%	0.0%	0.0%	0.1%	5.3%	2.2%	0.0%	0.0%	0.1%	6.1%	78.7%
971	50	158	3.2%	33.7%	12.6%	1.5%	1.1%	1.8%	0.2%	1.0%	0.1%	8.8%	3.7%	3.6%	0.5%	0.0%	1.1%	27.1%
972	50	88	0.3%	3.4%	3.7%	0.0%	0.0%	0.0%	0.0%	0.0%	0.1%	5.3%	2.2%	0.0%	0.0%	0.1%	6.1%	78.7%
973	50	158	3.2%	33.7%	12.6%	1.5%	1.1%	1.8%	0.2%	1.0%	0.1%	8.8%	3.7%	3.6%	0.5%	0.0%	1.1%	27.1%
974	50	88	0.3%	3.4%	3.7%	0.0%	0.0%	0.0%	0.0%	0.0%	0.1%	5.3%	2.2%	0.0%	0.0%	0.1%	6.1%	78.7%
975	50	158	3.2%	33.7%	12.6%	1.5%	1.1%	1.8%	0.2%	1.0%	0.1%	8.8%	3.7%	3.6%	0.5%	0.0%	1.1%	27.1%
976	50	13	2.2%	22.9%	24.5%	0.0%	0.0%	0.0%	0.0%	0.0%	0.4%	35.4%	14.7%	0.0%	0.0%	0.0%	0.0%	0.0%
977	50	13	2.2%	22.9%	24.5%	0.0%	0.0%	0.0%	0.0%	0.0%	0.4%	35.4%	14.7%	0.0%	0.0%	0.0%	0.0%	0.0%

Traffic Flows and Breakdown by 16 Vehicle Classes (Year 2026)

Link No.	Speed Limit	Total Vehicle	19 - Motorcycles (MC)	01 - Private Cars (PC)	03 - Taxi	14 - Non-franchised Bus <=6.4t	15 - Non-franchised Bus 6.4-15t	16 - Non-franchised Bus >15t	12 - Private Light Bus <=3.5t	13 - Private Light Bus >3.5t	04 - Light Goods Vehicles <=2.5t	05 - Lt Goods Vehicles 2.5-3.5t	06 - Light Goods Vehicles >3.5t	07 - Heavy Goods Vehicles <=15t	08 - Heavy Goods Vehicles >15t	17 - Franchised Bus (SD)	18 - Franchised Bus (DD)	11 - Public Light Buses
	km/hr	1500-1600																
978	50	13	2.2%	22.9%	24.5%	0.0%	0.0%	0.0%	0.0%	0.0%	0.4%	35.4%	14.7%	0.0%	0.0%	0.0%	0.0%	0.0%
979	50	13	2.2%	22.9%	24.5%	0.0%	0.0%	0.0%	0.0%	0.0%	0.4%	35.4%	14.7%	0.0%	0.0%	0.0%	0.0%	0.0%
980	50	13	2.2%	22.9%	24.5%	0.0%	0.0%	0.0%	0.0%	0.0%	0.4%	35.4%	14.7%	0.0%	0.0%	0.0%	0.0%	0.0%
981	50	13	2.2%	22.9%	24.5%	0.0%	0.0%	0.0%	0.0%	0.0%	0.4%	35.4%	14.7%	0.0%	0.0%	0.0%	0.0%	0.0%
982	50	196	3.1%	32.9%	11.7%	1.4%	1.0%	1.7%	0.2%	0.9%	0.1%	10.1%	4.2%	3.6%	0.5%	0.0%	0.9%	27.6%
983	50	196	3.1%	32.9%	11.7%	1.4%	1.0%	1.7%	0.2%	0.9%	0.1%	10.1%	4.2%	3.6%	0.5%	0.0%	0.9%	27.6%
984	50	181	3.5%	37.0%	17.7%	1.6%	1.2%	1.9%	0.2%	1.0%	0.1%	13.1%	5.4%	4.5%	0.5%	0.0%	0.0%	12.1%
985	50	47	1.7%	18.3%	6.8%	0.6%	0.4%	0.7%	0.1%	0.4%	0.1%	9.8%	4.1%	4.6%	1.1%	0.1%	5.0%	46.3%
986	70	404	3.7%	39.1%	28.3%	1.6%	1.1%	1.9%	0.2%	1.0%	0.1%	11.2%	4.7%	4.5%	1.0%	0.0%	1.5%	0.0%
987	70	538	3.6%	37.4%	25.2%	3.1%	2.2%	3.7%	0.4%	2.0%	0.1%	10.2%	4.2%	3.9%	0.9%	0.0%	1.1%	2.0%
988	70	956	3.7%	39.3%	15.0%	2.4%	1.7%	2.9%	0.3%	1.6%	0.2%	17.8%	7.4%	5.9%	0.4%	0.0%	0.0%	1.4%
989	70	822	3.9%	40.5%	14.9%	1.6%	1.1%	1.9%	0.2%	1.0%	0.2%	19.6%	8.1%	6.4%	0.4%	0.0%	0.0%	0.3%
990	50	134	3.1%	32.3%	15.5%	7.7%	5.4%	9.0%	1.0%	4.9%	0.1%	7.1%	2.9%	2.3%	0.6%	0.0%	0.0%	8.2%
992	70	3803	3.8%	39.4%	12.4%	1.1%	0.8%	1.3%	0.1%	0.7%	0.2%	19.3%	8.0%	5.7%	0.6%	0.1%	2.3%	4.2%
993	70	4457	2.9%	30.3%	15.5%	1.6%	1.1%	1.9%	0.2%	1.0%	0.2%	21.7%	9.0%	6.8%	0.8%	0.1%	2.6%	4.2%
994	50	855	4.3%	45.3%	18.6%	1.1%	0.8%	1.3%	0.1%	0.7%	0.2%	16.0%	6.6%	3.2%	0.4%	0.0%	0.8%	0.3%
995	50	192	4.8%	50.3%	18.2%	1.0%	0.7%	1.2%	0.1%	0.6%	0.1%	14.4%	6.0%	2.4%	0.2%	0.0%	0.0%	0.0%
996	50	565	3.6%	37.9%	13.5%	1.3%	0.9%	1.5%	0.2%	0.8%	0.2%	17.6%	7.3%	5.0%	1.0%	0.1%	5.8%	3.3%
998	50	387	4.2%	44.4%	11.8%	0.4%	0.3%	0.5%	0.1%	0.3%	0.2%	15.5%	6.4%	7.1%	0.6%	0.1%	3.4%	4.9%
999	50	152	3.6%	37.4%	8.0%	2.2%	1.5%	2.5%	0.3%	1.4%	0.2%	19.1%	7.9%	4.8%	0.2%	0.2%	7.5%	3.2%
1001	50	301	4.0%	41.6%	12.0%	0.9%	0.6%	1.1%	0.1%	0.6%	0.1%	14.1%	5.9%	7.4%	0.9%	0.0%	0.0%	10.7%
1002	50	176	3.3%	34.3%	9.3%	1.0%	0.7%	1.2%	0.1%	0.7%	0.2%	15.7%	6.5%	7.2%	1.4%	0.0%	0.0%	18.3%
1003	50	1345	3.1%	32.2%	7.1%	0.7%	0.5%	0.8%	0.1%	0.4%	0.3%	27.5%	11.4%	14.5%	0.4%	0.0%	0.0%	1.0%
1004	50	954	3.2%	33.3%	8.5%	1.2%	0.8%	1.4%	0.2%	0.8%	0.2%	22.1%	9.1%	18.6%	0.7%	0.0%	0.0%	0.0%
1006	70	3989	3.0%	31.2%	15.6%	1.5%	1.1%	1.8%	0.2%	1.0%	0.2%	20.9%	8.7%	6.6%	0.8%	0.1%	2.8%	4.7%
1007	70	3803	3.8%	39.4%	12.4%	1.1%	0.8%	1.3%	0.1%	0.7%	0.2%	19.3%	8.0%	5.7%	0.6%	0.1%	2.3%	4.2%
1008	50	103	4.3%	45.1%	21.3%	1.7%	1.2%	2.0%	0.2%	1.1%	0.1%	13.6%	5.6%	3.5%	0.2%	0.0%	0.0%	0.0%
1011	70	2240	3.6%	37.9%	6.6%	2.5%	1.8%	3.0%	0.3%	1.6%	0.2%	22.0%	9.1%	10.0%	0.1%	0.0%	1.2%	0.0%
1012	70	2455	3.3%	34.3%	5.4%	2.2%	1.6%	2.6%	0.3%	1.4%	0.3%	27.3%	11.3%	7.9%	0.2%	0.0%	1.5%	0.5%
1014	70	2885	2.8%	29.5%	18.2%	1.7%	1.2%	1.9%	0.2%	1.1%	0.2%	18.1%	7.5%	5.7%	1.1%	0.1%	5.7%	5.1%
1015	50	319	3.7%	38.5%	18.2%	1.7%	1.2%	2.0%	0.2%	1.1%	0.1%	13.1%	5.4%	2.4%	0.4%	0.3%	11.8%	0.0%
1016	50	365	3.2%	33.8%	11.9%	0.4%	0.3%	0.5%	0.1%	0.3%	0.3%	29.9%	12.4%	4.1%	0.2%	0.0%	0.7%	2.0%
1017	70	3063	3.5%	36.4%	13.7%	1.4%	1.0%	1.6%	0.2%	0.9%	0.2%	21.7%	9.0%	8.7%	1.1%	0.0%	0.8%	0.1%
1020	50	35	4.1%	43.4%	16.4%	1.2%	0.9%	1.4%	0.2%	0.8%	0.2%	17.5%	7.3%	6.4%	0.3%	0.0%	0.0%	0.0%
1021	50	35	3.5%	37.2%	18.6%	2.7%	1.9%	3.2%	0.3%	1.7%	0.2%	15.6%	6.5%	8.2%	0.4%	0.0%	0.0%	0.0%
3001	50	17	1.6%	17.3%	18.5%	0.0%	0.0%	0.0%	0.0%	0.0%	0.3%	26.7%	11.1%	0.0%	0.0%	0.0%	0.0%	24.5%
3002	50	17	1.6%	17.3%	18.5%	0.0%	0.0%	0.0%	0.0%	0.0%	0.3%	26.7%	11.1%	0.0%	0.0%	0.0%	0.0%	24.5%
3003	50	432	3.5%	36.7%	18.4%	2.7%	1.9%	3.1%	0.3%	1.7%	0.2%	16.0%	6.6%	8.4%	0.4%	0.0%	0.0%	0.0%
3004	50	503	4.1%	42.9%	16.2%	1.2%	0.9%	1.4%	0.2%	0.8%	0.2%	17.9%	7.4%	6.5%	0.3%	0.0%	0.0%	0.0%
3005	50	35	3.5%	37.2%	18.6%	2.7%	1.9%	3.2%	0.3%	1.7%	0.2%	15.6%	6.5%	8.2%	0.4%	0.0%	0.0%	0.0%
3006	50	35	4.1%	43.4%	16.4%	1.2%	0.9%	1.4%	0.2%	0.8%	0.2%	17.5%	7.3%	6.4%	0.3%	0.0%	0.0%	0.0%
3007	50	40	3.2%	33.2%	16.6%	2.4%	1.7%	2.8%	0.3%	1.5%	0.1%	13.9%	5.8%	7.3%	0.4%	0.0%	0.0%	10.8%
3008	50	40	3.2%	33.2%	16.6%	2.4%	1.7%	2.8%	0.3%	1.5%	0.1%	13.9%	5.8%	7.3%	0.4%	0.0%	0.0%	10.8%
3009	50	17	1.6%	17.3%	18.5%	0.0%	0.0%	0.0%	0.0%	0.0%	0.3%	26.7%	11.1%	0.0%	0.0%	0.0%	0.0%	24.5%
3010	50	13	2.2%	22.9%	24.5%	0.0%	0.0%	0.0%	0.0%	0.0%	0.4%	35.4%	14.7%	0.0%	0.0%	0.0%	0.0%	0.0%
3011	50	39	3.7%	38.7%	14.6%	1.1%	0.8%	1.3%	0.1%	0.7%	0.2%	15.6%	6.5%	5.7%	0.3%	0.0%	0.0%	10.8%
3012	50	472	3.5%	36.4%	18.2%	2.6%	1.9%	3.1%	0.3%	1.7%	0.2%	15.8%	6.6%	8.3%	0.4%	0.0%	0.0%	0.9%
3013	50	542	4.1%	42.6%	16.1%	1.2%	0.9%	1.4%	0.2%	0.8%	0.2%	17.8%	7.4%	6.5%	0.3%	0.0%	0.0%	0.8%
3014	50	200	3.9%	40.9%	20.5%	3.0%	2.1%	3.5%	0.4%	1.9%	0.1%	12.1%	5.0%	6.4%	0.3%	0.0%	0.0%	0.0%
3015	50	210	4.6%	47.8%	18.0%	1.4%	1.0%	1.6%	0.2%	0.9%	0.1%	13.6%	5.6%	5.0%	0.3%	0.0%	0.0%	0.0%
3016	50	145	4.6%	48.7%	18.4%	1.4%	1.0%	1.6%	0.2%	0.9%	0.1%	12.8%	5.3%	4.7%	0.2%	0.0%	0.0%	0.0%
3017	50	138	4.0%	41.5%	20.8%	3.0%	2.1%	3.5%	0.4%	1.9%	0.1%	11.5%	4.8%	6.1%	0.3%	0.0%	0.0%	0.0%
3018	50	974	3.8%	40.1%	19.3%	2.6%	1.9%	3.1%	0.3%	1.7%	0.1%	13.6%	5.7%	6.9%	0.3%	0.0%	0.0%	0.4%
3019	50	1061	4.3%	45.4%	17.3%	1.4%	1.0%	1.6%	0.2%	0.9%	0.2%	15.2%	6.3%	5.6%	0.3%	0.0%	0.0%	0.4%
3020	50	56	5.0%	52.6%	19.9%	1.5%	1.1%	1.7%	0.2%	1.0%	0.1%	9.5%	3.9%	3.4%	0.2%	0.0%	0.0%	0.0%
3021	50	43	4.1%	43.1%	21.6%	3.1%	2.2%	3.7%	0.4%	2.0%	0.1%	10.8%	4.5%	4.2%	0.2%	0.0%	0.0%	0.0%
3022	50	966	3.8%	39.8%	19.4%	2.7%	1.9%	3.2%	0.3%	1.7%	0.1%	13.6%	5.6%	7.0%	0.4%	0.0%	0.0%	0.4%
3023	50	1076	4.4%	45.8%	17.3%	1.3%	0.9%	1.5%	0.2%	0.8%	0.2%	15.2%	6.3%	5.5%	0.3%	0.0%	0.0%	0.4%
3024	50	68	4.0%	42.0%	21.0%	3.0%	2.2%	3.6%	0.4%	2.0%	0.1%	11.1%	4.6%	5.8%	0.3%	0.0%	0.0%	0.0%
3025	50	86	4.7%	49.6%	18.7%	1.4%	1.0%	1.6%	0.2%	0.9%	0.1%	12.1%	5.0%	4.4%	0.2%	0.0%	0.0%	0.0%
3026	50	948	3.7%	39.1%	19.6%	2.8%	2.0%	3.3%	0.4%	1.8%	0.1%	13.6%	5.6%	7.1%	0.4%	0.0%	0.0%	0.5%
3027	50	1076	4.4%	45.8%	17.3%	1.3%	0.9%	1.5%	0.2%	0.8%	0.2%	15.2%	6.3%	5.5%	0.3%	0.0%	0.0%	0.4%
3028	50	800	3.8%	40.3%	14.6%	2.5%	1.8%	2.9%	0.3%	1.6%	0.2%	16.2%	6.7%	8.2%	0.4%	0.0%	0.0%	0.5%
3029	50	934	4.5%	46.7%	16.0%	1.7%	1.2%	2.0%	0.2%	1.1%	0.1%	14.1%	5.8%	5.6%	0.3%	0.0%	0.0%	0.5%
3030	50	992	4.4%	46.1%	22.5%	2.4%	1.7%	2.9%	0.3%	1.6%	0.1%	9.9%	4.1%	3.9%	0.2%	0.0%	0.0%	0.0%
3031	50	986	4.5%	47.2%	19.3%	1.5%	1.1%	1.8%	0.2%	1.0%	0.1%	13.2%	5.5%	4.4%	0.2%	0.0%	0.0%	0.0%
3032	50	977	4.4%	45.6%	22.7%	2.5%	1.8%	3.0%	0.3%	1.6%	0.1%	9.8%	4.1%	3.9%	0.2%	0.0%	0.0%	0.0%
3033	50	999	4.5%	47.6%	19.3%	1.5%	1.0%	1.7%	0.2%	0.9%	0.1%	13.2%	5.5%	4.3%	0.2%	0.0%	0.0%	0.0%
3034	50	495	3.9%	41.1%	29.8%	3.0%	2.1%	3.6%	0.4%	1.9%	0.1%	7.8%	3.3%	2.9%	0.1%	0.0%	0.0%	0.0%
3035	50	531	4.4%	45.9%	22.5%	0.8%	0.5%	0.9%	0.1%	0.5%	0.2%	14.6%	6.0%	3.6%	0.1%	0.0%	0.0%	0.0%
3036	50	800	3.8%	40.3%	14.6%	2.5%	1.8%	2.9%	0.3%	1.6%	0.2%	16.2%	6.7%	8.2%	0.4%	0.0%	0.0%	0.5%
3037	50	943	4.5%	47.0%	16.0%	1.7%	1.2%	2.0%	0.2%	1.1%	0.1%	14.1%	5.8%	5.5%	0.3%	0.0%	0.0%	0.5%
3038	50	800	3.8%	40.3%	14.6%	2.5%	1.8%	2.9%	0.3%	1.6%	0.2%	16.2%	6.7%	8.2%	0.4%	0.0%	0.0%	0.5%
3039	50	943	4.5%	47.0%	16.0%	1.7%	1.2%	2.0%	0.2%	1.1%	0.1%	14.1%	5.8%	5.5%	0.3%	0.0%	0.0%	0.5%
3040	50	915	4.6%	47.9%	16.4%	1.7%	1.2%	2.0%	0.2%	1.1%	0.2%	14.6%	6.0%	3.4%	0.1%	0.0%	0.0%	0.5%
3041	50	855	4.2%	44.0%	14.3%	1.3%	0.9%	1.5%	0.2%	0.8%	0.2%	18.4%	7.6%	5.7%	0.4%	0.0%	0.0%	0.5%
3042	50	216	4.1%	43.0%	17.2%	1.2%	0.8%	1.4%	0.1%	0.7%	0.2%	19.8%	8.2%	3.0%	0.2%	0.0%	0.0%	0.0%
3043	50	219	4.1%	42.9%	17.5%	1.2%	0.8%	1.4%	0.1%	0.7%	0.2%	19.6%	8.1%	3.0%	0.2%	0.0%	0.0%	0.0%
3044	50	736	4.2%	43.8%	13.1%	1.3%	0.9%	1.6%	0.2%	0.8%	0.2%	18.9%	7.8%	6.2%	0.5%	0.0%	0.0%	0.6%
3045	50	799	4.6%	48.2%	15.7%	1.9%	1.3%	2.2%	0.2%	1.2%	0.1%	14.4%	6.0%	3.5%	0.1%	0.0%	0.0%	0.5%
3046	50	34	5.1%	53.7%	16.4%	0.9%	0.6%	1.1%	0.1%	0.6%	0.1%	13.7%	5.7%	1.7%	0.2%	0.0%	0.0%	0.0%
3047	50	42	4.9%	51.7%	21.1%	1.0%	0.7%	1.2%	0.1%	0.7%	0.1%	11.7%	4.8%	1.7%	0.1%	0.0%	0.0%	0.0%
3048	80	982	5.2%	54.7%	3.9%	0.9%	0.6%	1.0%	0.1%	0.5%	0.2%	19.4%	8.1%	5.0%	0.4%	0.0%	0.0%	0.0%
3049	80	1188	3.9%	41.0%	7.5%	0.8%	0.6%	0.9%	0.1%	0.5%	0.2%	17.8%	7.4%	18.6%	0.7%	0.0%	0.0%	0.0%
3050	50	187	4.3%	45.4%	18.3%	2.0%	1.4%	2.3%	0.2%	1.3%	0.2%	15.5%	6.4%	2.4%	0.2%	0.0%	0.0%	0.0%
3052	50	832	4.4%	45.8%	13.6%	1.2%	0.8%	1.4%	0.1%	0.7%	0.2%	17.8%	7.4%	5.7%	0.5%	0.0%	0.0%	0.5%
3053	50	987	4.5%	47.7%	16.2%	1.9%	1.3%	2.2%	0.2%	1.2%	0.2%	14.7%	6.1%	3.3%	0.1%	0.0%	0.0%	0.4%
3055	50	170	4.5%	47.7%	18.2%	0.9%	0.7%	1.1%	0.1%	0.6%	0.2%	16.4%	6.8%	2.5%	0.2%	0.0%	0.0%	0.0%
3056	70	2323	3.1%	33.0%	7.4%	2.4%	1.7%	2.9%	0.3%	1.6%	0.3%	28.3%	11.7%	5.4%	0.6%	0.0%	0.6%	0.6%
3057	50	620	4.4%	46.5%	10.8%	1.4%	1.0%	1.6%	0.2%	0.9%	0.2%	18.5%	7.7%	4.6%	0.2%	0.0%	0.4%	1.8%
3058	50	407	4.3%	45.5%	16.0%	1.8%	1.3%	2.1%	0.2%	1.2%	0.1%	14.3%	5.9%	3.8%	0.5%	0.0%	0.6%	2.2%
3059	50	732	3.4%	35.9%	16.2%	2.0%	1.4%	2.4%	0.3%	1.3%	0.2%	21.2%	8.8%	5.2%	0.4%	0.0%	0.0%	1.2%
3060	70	1544	3.6%	37.2%	8.1%	2.1%	1.5%	2.5%	0.3%	1.4%	0.3%	25.3%	10.5%	5.9%	0.5%	0.0%	0.8%	0.2%
3061	70	2455	3.3%	34.3%	5.4%	2.2%	1.6%	2.6%	0.3%	1.4%	0.3%	27.3%	11.3%	7.9%	0.2%	0.0%	1.5%	0.5%
3062	70	3999	3.6%	37.3%	9.0%	1.7%	1.2%	2.1%	0.2%	1.1%	0.2%	22.3%	9.2%	9.7%	0.8%	0.0%	1.1%	0.4%
3063	50	779	2.3%	24.6%	6.1%	3.1%	2.2%	3.6%	0.4%	2.0%	0.4%	34.3%	14.2%	4.4%	0.7%	0.0%	0.3%	1.4%
3064	70	1365	4.1%	42.7%	10.9%	1.1%	0.8%	1.3%	0.1%	0.7%	0.2%	21.1%	8.8%	6.4%	0.7%	0.0%	0.8%	0.0%
3065	70	1095	2.9%	30.1%	14.2%	1.3%	0.9%	1.6%	0.2%	0.9%	0.3%	26.0%	10.8%	8.5%	0.8%	0.0%	0.9%	0.7%
3066	70	1666	3.9%	41.2%	11.9%	1.2%	0.8%	1.4%	0.2%	0.8%	0.2%	19.8%	8.2%	8.2%	1.1%	0.0%	0.9%	0.1%
3067	50	1186	3.0%	31.8%	9.5%	2.7%	1.9%	3.1%	0.3%	1.7%	0.3%	27.5%	11.4%	4.2%	0.6%	0.0%	0.4%	1.7%
3068	50	1352	3.9%	40.8%	13.7%	1.7%	1.2%	2.0%	0.2%	1.1%	0.2%	20.0%	8.3%	4.9%	0.3%	0.0%	0.2%	1.5%
3069	50	1079	3.3%	34.4%	15.6%	2.3%	1.6%	2.7%	0.3%	1.5%	0.2%	19.0%	7.9%	5.7%	0.6%	0.0%	1.0%	4.1%
3072	70	2455	3.3%	34.3%	5.4%	2.2%	1.6%	2.6%	0.3%	1.4%	0.3%	27.3%	11.3%	7.9%	0.2%	0.0%	1.5%	0.5%
3073	70	2333	3.3%	34.4%	7.0%	2.1%	1.5%	2.5%	0.3%	1.4%	0.2%	24.1%	10.0%	10.8%	0.6%	0.0%	1.2%	0.5%
3074	50	712	3.9%	40.9%	16.3%	2.3%	1.6%	2.7%	0.3%	1.5%	0.2%	16.5%	6.8%	6.6%	0.4%	0.0%	0.0%	0.0%

Traffic Flows and Breakdown by 16 Vehicle Classes (Year 2026)

Link No.	Speed Limit	Total Vehicle	19 - Motorcycles (MC)	01 - Private Cars (PC)	03 - Taxi	14 - Non-franchised Bus <=6.4t	15 - Non-franchised Bus 6.4-15t	16 - Non-franchised Bus >15t	12 - Private Light Bus <=3.5t	13 - Private Light Bus >3.5t	04 - Light Goods Vehicles <=2.5t	05 - Lt Goods Vehicles 2.5-3.5t	06 - Light Goods Vehicles >3.5t	07 - Heavy Goods Vehicles <=15t	08 - Heavy Goods Vehicles >15t	17 - Franchised Bus (SD)	18 - Franchised Bus (DD)	11 - Public Light Buses
	km/hr	1500-1600																
3075	50	714	3.8%	39.8%	17.0%	2.1%	1.5%	2.5%	0.3%	1.3%	0.2%	16.9%	7.0%	7.0%	0.6%	0.0%	0.0%	0.0%
3076	50	624	3.3%	34.4%	16.9%	1.4%	1.0%	1.6%	0.2%	0.9%	0.2%	22.4%	9.3%	7.7%	0.8%	0.0%	0.0%	0.0%
3077	80	1694	4.7%	48.9%	9.1%	1.5%	1.0%	1.7%	0.2%	0.9%	0.2%	18.2%	7.5%	5.6%	0.4%	0.0%	0.0%	0.0%
3078	80	1894	3.9%	40.5%	11.0%	1.3%	0.9%	1.5%	0.2%	0.8%	0.2%	17.5%	7.2%	14.3%	0.7%	0.0%	0.0%	0.0%
3081	50	44	1.3%	13.6%	7.4%	1.1%	0.8%	1.3%	0.1%	0.7%	0.5%	44.7%	18.5%	9.1%	0.9%	0.0%	0.0%	0.0%
3082	50	311	3.0%	32.0%	25.7%	1.5%	1.0%	1.7%	0.2%	0.9%	0.2%	20.8%	8.6%	3.7%	0.6%	0.0%	0.0%	0.0%
3084	70	3321	3.4%	35.3%	14.6%	1.4%	1.0%	1.6%	0.2%	0.9%	0.2%	22.1%	9.1%	8.4%	1.0%	0.0%	0.7%	0.1%
3086	70	1211	3.1%	33.0%	4.6%	1.1%	0.8%	1.3%	0.1%	0.7%	0.3%	31.8%	13.2%	9.1%	0.9%	0.0%	0.0%	0.0%
3088	50	17	1.6%	17.3%	18.5%	0.0%	0.0%	0.0%	0.0%	0.0%	0.3%	26.7%	11.1%	0.0%	0.0%	0.0%	0.0%	24.5%
3089	50	35	3.5%	37.2%	18.6%	2.7%	1.9%	3.2%	0.3%	1.7%	0.2%	15.6%	6.5%	8.2%	0.4%	0.0%	0.0%	0.0%
4001	50	1138	3.2%	33.9%	10.9%	1.3%	0.9%	1.5%	0.2%	0.8%	0.3%	26.8%	11.1%	6.4%	1.3%	0.0%	0.0%	1.4%
4002	50	429	4.6%	47.8%	12.4%	1.2%	0.9%	1.4%	0.2%	0.8%	0.2%	18.0%	7.5%	4.8%	0.4%	0.0%	0.0%	0.0%
4003	50	973	4.1%	43.5%	20.0%	2.1%	1.5%	2.4%	0.3%	1.3%	0.1%	12.2%	5.0%	3.7%	0.6%	0.1%	2.2%	0.9%
4004	70	5988	3.5%	36.2%	11.8%	0.9%	0.6%	1.0%	0.1%	0.6%	0.2%	20.5%	8.5%	7.4%	1.8%	0.1%	3.3%	3.4%
4005	70	5762	3.1%	32.4%	12.4%	1.5%	1.0%	1.7%	0.2%	0.9%	0.2%	22.1%	9.2%	7.3%	0.8%	0.1%	3.5%	3.6%
4006	70	3089	4.0%	41.9%	14.7%	0.8%	0.6%	1.0%	0.1%	0.5%	0.1%	13.4%	5.6%	5.9%	0.5%	0.1%	6.0%	4.7%
4007	80	782	4.8%	50.6%	9.2%	0.9%	0.7%	1.1%	0.1%	0.6%	0.1%	9.3%	3.9%	18.2%	0.6%	0.0%	0.0%	0.0%
4008	50	1185	3.8%	40.4%	19.6%	1.6%	1.1%	1.9%	0.2%	1.0%	0.1%	14.4%	6.0%	3.9%	1.0%	0.0%	1.8%	3.1%
4009	50	934	3.6%	37.8%	18.7%	1.4%	1.0%	1.6%	0.2%	0.9%	0.1%	13.9%	5.8%	3.9%	0.9%	0.1%	3.2%	7.1%
4010	50	382	4.4%	45.8%	17.4%	1.2%	0.8%	1.4%	0.2%	0.8%	0.2%	17.5%	7.3%	2.9%	0.3%	0.0%	0.0%	0.0%
4011	50	328	4.5%	47.1%	17.8%	1.2%	0.8%	1.4%	0.2%	0.8%	0.2%	16.3%	6.8%	2.7%	0.2%	0.0%	0.0%	0.0%
4012	50	33	4.5%	47.1%	17.8%	1.2%	0.8%	1.4%	0.2%	0.8%	0.2%	16.3%	6.8%	2.7%	0.2%	0.0%	0.0%	0.0%
4014	70	1748	3.1%	32.5%	21.5%	1.2%	0.8%	1.4%	0.1%	0.7%	0.2%	20.3%	8.4%	6.5%	1.5%	0.0%	1.7%	0.0%
4015	70	779	4.2%	44.1%	13.5%	2.7%	1.9%	3.1%	0.3%	1.7%	0.2%	17.1%	7.1%	3.6%	0.1%	0.0%	0.0%	0.3%
4016	70	1173	3.8%	39.9%	13.9%	2.7%	1.9%	3.1%	0.3%	1.7%	0.2%	18.9%	7.8%	5.3%	0.2%	0.0%	0.0%	0.2%
4018	70	1344	2.9%	30.6%	19.4%	1.0%	0.7%	1.2%	0.1%	0.7%	0.2%	23.0%	9.5%	7.2%	1.6%	0.0%	1.7%	0.0%
4019	50	1564	2.9%	30.4%	8.3%	0.6%	0.5%	0.8%	0.1%	0.4%	0.3%	28.9%	12.0%	12.5%	0.5%	0.0%	0.0%	1.8%
4021	50	455	5.5%	58.1%	16.9%	0.9%	0.6%	1.1%	0.1%	0.6%	0.1%	5.5%	2.3%	2.2%	0.3%	0.0%	1.8%	4.0%
4022	50	28	1.0%	10.8%	11.6%	0.0%	0.0%	0.0%	0.0%	0.0%	0.2%	16.8%	6.9%	0.0%	0.0%	0.0%	0.0%	52.7%
4023	50	28	1.0%	10.8%	11.6%	0.0%	0.0%	0.0%	0.0%	0.0%	0.2%	16.8%	6.9%	0.0%	0.0%	0.0%	0.0%	52.7%
4024	50	166	4.9%	51.9%	19.6%	1.1%	0.8%	1.3%	0.1%	0.7%	0.1%	10.1%	4.2%	2.5%	0.3%	0.0%	0.0%	2.2%
4025	50	157	3.9%	40.5%	13.4%	0.6%	0.4%	0.7%	0.1%	0.4%	0.2%	15.4%	6.4%	7.8%	1.0%	0.0%	0.0%	9.3%
4026	50	369	2.4%	25.4%	7.5%	1.5%	1.0%	1.7%	0.2%	1.0%	0.3%	33.4%	13.8%	10.8%	0.9%	0.0%	0.0%	0.0%
4027	80	3644	3.7%	38.6%	10.8%	1.6%	1.1%	1.9%	0.2%	1.0%	0.2%	19.7%	8.2%	12.4%	0.7%	0.0%	0.0%	0.0%
4028	50	71	3.7%	38.6%	10.8%	1.6%	1.1%	1.9%	0.2%	1.0%	0.2%	19.7%	8.2%	12.4%	0.7%	0.0%	0.0%	0.0%
4029	50	159	3.5%	36.5%	22.1%	1.3%	0.9%	1.6%	0.2%	0.9%	0.1%	10.1%	4.2%	2.8%	0.6%	0.3%	14.9%	0.0%
4030	50	1179	3.5%	36.4%	13.9%	1.0%	0.7%	1.2%	0.1%	0.6%	0.2%	15.4%	6.4%	3.9%	0.9%	0.1%	4.0%	11.8%
4031	50	109	5.2%	54.1%	13.6%	0.9%	0.7%	1.1%	0.1%	0.6%	0.1%	14.2%	5.9%	3.2%	0.2%	0.0%	0.0%	0.0%
4032	70	4390	3.8%	39.8%	13.8%	1.1%	0.7%	1.2%	0.1%	0.7%	0.2%	18.7%	7.8%	5.5%	0.7%	0.0%	2.1%	3.7%
4033	70	1637	3.2%	34.0%	5.6%	1.3%	0.9%	1.5%	0.2%	0.8%	0.3%	29.9%	12.4%	9.1%	0.9%	0.0%	0.0%	0.0%
4034	70	524	3.3%	34.5%	13.9%	2.7%	1.9%	3.2%	0.3%	1.7%	0.2%	20.9%	8.6%	8.2%	0.5%	0.0%	0.0%	0.0%
4035	70	1303	3.8%	40.3%	13.7%	2.7%	1.9%	3.2%	0.3%	1.7%	0.2%	18.6%	7.7%	5.5%	0.2%	0.0%	0.0%	0.2%
4036	70	1989	3.6%	37.4%	8.1%	1.7%	1.2%	2.0%	0.2%	1.1%	0.3%	26.0%	10.8%	7.0%	0.6%	0.0%	0.0%	0.1%
4037	70	2931	3.8%	40.2%	9.4%	1.6%	1.1%	1.8%	0.2%	1.0%	0.2%	23.4%	9.7%	6.1%	0.6%	0.0%	0.8%	0.1%
5137	50	827	3.1%	32.2%	8.1%	0.9%	0.7%	1.1%	0.1%	0.6%	0.3%	28.5%	11.8%	12.2%	0.5%	0.0%	0.0%	0.0%
5138	50	606	2.9%	30.8%	9.3%	0.8%	0.6%	0.9%	0.1%	0.5%	0.3%	28.4%	11.8%	12.2%	0.6%	0.0%	0.0%	0.8%
5143	50	279	3.1%	32.9%	8.9%	1.4%	1.0%	1.6%	0.2%	0.9%	0.3%	25.6%	10.6%	12.1%	1.2%	0.0%	0.2%	0.0%
5144	50	132	3.4%	35.6%	12.1%	2.5%	1.8%	2.9%	0.3%	1.6%	0.2%	18.0%	7.5%	8.7%	1.7%	0.0%	0.0%	3.7%
5145	50	691	2.7%	28.1%	8.2%	0.5%	0.4%	0.6%	0.1%	0.3%	0.3%	30.7%	12.7%	13.9%	0.8%	0.0%	0.1%	0.7%
5146	50	765	2.9%	30.0%	7.5%	0.8%	0.5%	0.9%	0.1%	0.5%	0.3%	29.8%	12.3%	13.1%	0.7%	0.0%	0.0%	0.6%
5189	50	406	2.1%	22.5%	4.2%	0.5%	0.4%	0.6%	0.1%	0.3%	0.4%	34.2%	14.2%	19.6%	0.9%	0.0%	0.0%	0.0%
5190	50	235	3.7%	39.0%	4.8%	1.4%	1.0%	1.6%	0.2%	0.9%	0.3%	24.7%	10.2%	11.3%	1.0%	0.0%	0.0%	0.0%
5191	50	486	4.2%	43.6%	9.0%	6.3%	4.5%	7.4%	0.8%	4.1%	0.1%	7.8%	3.2%	9.1%	0.1%	0.0%	0.0%	0.0%
5192	50	365	4.5%	47.3%	5.8%	0.9%	0.7%	1.1%	0.1%	0.6%	0.2%	20.4%	8.5%	9.2%	0.7%	0.0%	0.0%	0.0%
5193	50	777	2.8%	29.1%	6.0%	1.6%	1.2%	1.9%	0.2%	1.0%	0.2%	21.5%	8.9%	24.6%	1.0%	0.0%	0.0%	0.0%
5194	50	706	3.3%	35.0%	6.2%	0.8%	0.6%	0.9%	0.1%	0.5%	0.3%	24.9%	10.3%	16.8%	0.4%	0.0%	0.0%	0.0%
5195	80	782	4.8%	50.6%	9.2%	0.9%	0.7%	1.1%	0.1%	0.6%	0.1%	9.3%	3.9%	18.2%	0.6%	0.0%	0.0%	0.0%
5196	80	617	5.6%	59.1%	2.8%	0.8%	0.6%	1.0%	0.1%	0.5%	0.2%	18.9%	7.8%	2.5%	0.2%	0.0%	0.0%	0.0%
5197	80	1915	3.7%	39.3%	7.9%	2.6%	1.9%	3.1%	0.3%	1.7%	0.1%	13.6%	5.6%	19.3%	0.7%	0.0%	0.0%	0.0%
5198	80	1323	4.4%	46.2%	4.6%	0.8%	0.6%	0.9%	0.1%	0.5%	0.2%	22.1%	9.2%	10.1%	0.3%	0.0%	0.0%	0.0%
5199	50	820	2.9%	30.5%	5.9%	1.6%	1.1%	1.9%	0.2%	1.0%	0.2%	21.6%	8.9%	23.2%	1.0%	0.0%	0.0%	0.0%
5200	50	192	3.4%	35.3%	4.6%	1.5%	1.1%	1.8%	0.2%	1.0%	0.3%	25.2%	10.4%	14.2%	1.0%	0.0%	0.0%	0.0%
5201	50	720	3.3%	34.7%	5.7%	0.8%	0.6%	0.9%	0.1%	0.5%	0.3%	25.4%	10.5%	16.7%	0.5%	0.0%	0.0%	0.0%
5202	50	392	2.1%	22.5%	5.1%	0.5%	0.4%	0.6%	0.1%	0.3%	0.3%	33.7%	13.9%	19.8%	0.7%	0.0%	0.0%	0.0%
5224	50	357	3.5%	36.7%	9.4%	8.6%	6.1%	10.1%	1.1%	5.5%	0.1%	5.9%	2.5%	10.5%	0.1%	0.0%	0.0%	0.0%
5225	50	1133	3.0%	31.5%	7.0%	3.8%	2.7%	4.5%	0.5%	2.5%	0.2%	16.6%	6.9%	20.2%	0.7%	0.0%	0.0%	0.0%
5226	50	130	6.0%	62.4%	7.7%	0.1%	0.1%	0.1%	0.0%	0.1%	0.1%	12.8%	5.3%	5.4%	0.0%	0.0%	0.0%	0.0%
5245	80	256	5.5%	57.4%	1.3%	3.8%	2.7%	4.5%	0.5%	2.4%	0.0%	3.8%	1.6%	16.5%	0.1%	0.0%	0.0%	0.0%
5254	50	168	2.6%	27.7%	7.5%	0.8%	0.6%	1.0%	0.1%	0.5%	0.3%	29.9%	12.4%	14.9%	1.3%	0.0%	0.4%	0.0%
5256	70	3096	2.8%	29.8%	8.1%	7.2%	5.1%	8.4%	0.9%	4.6%	0.2%	18.7%	7.8%	3.5%	0.0%	0.1%	2.2%	0.6%
5257	70	2827	4.0%	41.4%	1.4%	3.7%	2.6%	4.3%	0.5%	2.4%	0.2%	23.3%	9.6%	4.3%	0.1%	0.0%	1.5%	0.7%
5262	50	552	3.5%	37.2%	10.0%	0.9%	0.6%	1.0%	0.1%	0.6%	0.3%	24.4%	10.1%	8.1%	0.5%	0.0%	0.1%	2.5%
5263	50	620	2.8%	29.4%	8.8%	0.5%	0.4%	0.6%	0.1%	0.3%	0.3%	29.9%	12.4%	11.9%	0.3%	0.0%	0.0%	2.3%
5264	50	820	2.9%	30.5%	5.9%	1.6%	1.1%	1.9%	0.2%	1.0%	0.2%	21.6%	8.9%	23.2%	1.0%	0.0%	0.0%	0.0%
6252	50	5854	3.1%	32.5%	9.1%	1.4%	1.0%	1.6%	0.2%	0.9%	0.2%	23.3%	9.7%	6.5%	1.0%	0.2%	6.6%	2.8%
8033	70	390	3.6%	37.9%	2.9%	1.8%	1.3%	2.2%	0.2%	1.2%	0.2%	16.5%	6.8%	9.2%	0.2%	0.4%	15.6%	0.0%
8340	50	834	4.1%	43.3%	16.9%	2.8%	2.0%	3.3%	0.4%	1.8%	0.2%	14.6%	6.0%	4.0%	0.1%	0.0%	0.4%	0.3%
9098	70	1475	3.6%	38.0%	4.2%	2.2%	1.6%	2.6%	0.3%	1.4%	0.3%	24.2%	10.0%	9.6%	0.0%	0.0%	1.9%	0.0%
9112	70	760	3.9%	40.9%	2.6%	2.2%	1.6%	2.6%	0.3%	1.4%	0.2%	21.1%	8.7%	12.7%	0.1%	0.0%	1.6%	0.0%
9205	50	58	3.9%	41.2%	20.6%	3.0%	2.1%	3.5%	0.4%	1.9%	0.1%	11.8%	4.9%	6.2%	0.3%	0.0%	0.0%	0.0%
9206	50	71	4.6%	48.8%	18.4%	1.4%	1.0%	1.6%	0.2%	0.9%	0.1%	12.8%	5.3%	4.7%	0.2%	0.0%	0.0%	0.0%
9301	50	682	3.6%	38.3%	43.6%	2.0%	1.4%	2.3%	0.2%	1.3%	0.0%	4.1%	1.7%	1.5%	0.0%	0.0%	0.0%	0.0%
9302	50	356	4.1%	43.5%	43.7%	1.0%	0.7%	1.2%	0.1%	0.7%	0.0%	2.6%	1.1%	1.0%	0.1%	0.0%	0.0%	0.0%
9303	50	328	4.1%	43.4%	26.2%	0.4%	0.3%	0.5%	0.1%	0.3%	0.2%	15.4%	6.4%	2.8%	0.0%	0.0%	0.0%	0.0%
9304	50	203	4.8%	50.1%	16.6%	1.3%	0.9%	1.5%	0.2%	0.8%	0.1%	13.3%	5.5%	4.8%	0.2%	0.0%	0.0%	0.0%

Traffic Flows and Breakdown by 16 Vehicle Classes (Year 2026)

Link No.	Speed Limit	Total Vehicle	19 - Motorcycles (MC)	01 - Private Cars (PC)	03 - Taxi	14 - Non-franchised Bus <=6.4t	15 - Non-franchised Bus 6.4-15t	16 - Non-franchised Bus >15t	12 - Private Light Bus <=3.5t	13 - Private Light Bus >3.5t	04 - Light Goods Vehicles <=2.5t	05 - Lt Goods Vehicles 2.5-3.5t	06 - Light Goods Vehicles >3.5t	07 - Heavy Goods Vehicles <=15t	08 - Heavy Goods Vehicles >15t	17 - Franchised Bus (SD)	18 - Franchised Bus (DD)	11 - Public Light Buses
	km/hr	1600-1700																
1	50	137	4.9%	51.4%	19.4%	0.5%	0.4%	0.6%	0.1%	0.3%	0.1%	12.0%	5.0%	4.7%	0.6%	0.0%	0.0%	0.0%
2	50	584	4.1%	42.9%	14.6%	2.4%	1.7%	2.8%	0.3%	1.5%	0.2%	14.8%	6.1%	7.1%	1.4%	0.0%	0.0%	0.0%
3	70	1722	3.2%	33.9%	14.4%	2.3%	1.6%	2.7%	0.3%	1.5%	0.2%	20.0%	8.3%	8.3%	0.7%	0.0%	0.0%	2.5%
4	70	2085	3.6%	37.6%	18.1%	1.2%	0.8%	1.4%	0.1%	0.8%	0.2%	16.9%	7.0%	5.5%	1.0%	0.0%	0.0%	5.8%
5	50	130	6.3%	65.7%	14.9%	0.7%	0.5%	0.9%	0.1%	0.5%	0.1%	5.7%	2.4%	1.9%	0.4%	0.0%	0.0%	0.0%
6	50	92	3.0%	31.9%	20.9%	3.1%	2.2%	3.7%	0.4%	2.0%	0.1%	13.9%	5.8%	6.0%	1.8%	0.1%	4.9%	0.0%
7	50	1035	2.5%	26.4%	14.5%	2.3%	1.6%	2.7%	0.3%	1.5%	0.2%	20.9%	8.6%	5.2%	0.9%	0.2%	7.9%	4.3%
8	50	609	3.0%	31.8%	11.3%	1.6%	1.1%	1.8%	0.2%	1.0%	0.1%	12.8%	5.3%	7.3%	2.2%	0.3%	11.5%	8.8%
9	50	77	4.6%	48.7%	17.6%	0.2%	0.1%	0.2%	0.0%	0.1%	0.2%	16.7%	6.9%	4.4%	0.3%	0.0%	0.0%	0.0%
10	50	126	4.2%	43.9%	14.2%	3.4%	2.4%	4.0%	0.4%	2.2%	0.1%	11.3%	4.7%	3.5%	0.8%	0.1%	4.8%	0.0%
11	50	561	2.9%	30.2%	12.8%	1.5%	1.1%	1.8%	0.2%	1.0%	0.2%	16.9%	7.0%	4.6%	0.7%	0.3%	11.0%	7.8%
12	50	480	3.1%	32.1%	15.5%	1.0%	0.7%	1.2%	0.1%	0.6%	0.1%	12.3%	5.1%	4.6%	1.8%	0.4%	15.2%	6.2%
13	50	148	4.0%	42.3%	16.4%	1.7%	1.2%	2.0%	0.2%	1.1%	0.2%	15.2%	6.3%	3.7%	0.5%	0.0%	0.0%	5.2%
14	50	338	2.7%	28.8%	15.3%	1.0%	0.7%	1.2%	0.1%	0.6%	0.2%	20.0%	8.3%	7.1%	1.6%	0.1%	4.7%	7.5%
15	50	838	4.1%	43.1%	22.9%	1.5%	1.1%	1.8%	0.2%	1.0%	0.1%	12.1%	5.0%	3.2%	0.9%	0.0%	0.0%	3.0%
16	50	88	4.2%	44.4%	17.5%	1.7%	1.2%	2.0%	0.2%	1.1%	0.2%	14.9%	6.2%	5.4%	0.8%	0.0%	0.0%	0.0%
17	50	144	4.8%	50.9%	19.0%	1.0%	0.7%	1.2%	0.1%	0.6%	0.1%	12.9%	5.4%	2.7%	0.6%	0.0%	0.0%	0.0%
18	50	323	3.7%	38.3%	19.4%	1.3%	0.9%	1.5%	0.2%	0.8%	0.2%	18.4%	7.6%	4.4%	0.9%	0.0%	0.0%	2.4%
19	50	78	4.6%	48.1%	20.8%	1.4%	1.0%	1.7%	0.2%	0.9%	0.1%	11.3%	4.7%	4.3%	0.8%	0.0%	0.0%	0.0%
20	50	14	2.2%	23.1%	24.7%	0.3%	0.2%	0.4%	0.0%	0.2%	0.3%	32.0%	13.3%	2.5%	0.7%	0.0%	0.0%	0.0%
21	50	257	2.7%	28.6%	15.3%	0.7%	0.5%	0.9%	0.1%	0.5%	0.2%	18.3%	7.6%	6.6%	1.9%	0.1%	6.1%	9.9%
22	50	591	4.0%	41.5%	22.6%	1.6%	1.2%	1.9%	0.2%	1.1%	0.1%	12.4%	5.1%	3.1%	0.9%	0.0%	0.0%	4.3%
23	50	282	3.5%	36.8%	13.8%	1.5%	1.0%	1.7%	0.2%	0.9%	0.2%	17.0%	7.0%	4.1%	0.9%	0.1%	5.6%	5.7%
24	50	82	2.9%	30.1%	9.7%	0.9%	0.6%	1.0%	0.1%	0.6%	0.3%	25.0%	10.3%	11.2%	1.8%	0.0%	0.0%	5.6%
25	50	103	3.2%	33.6%	11.1%	0.8%	0.6%	0.9%	0.1%	0.5%	0.3%	26.9%	11.1%	9.1%	1.7%	0.0%	0.0%	0.0%
26	50	50	4.1%	42.8%	17.1%	1.5%	1.0%	1.7%	0.2%	1.0%	0.2%	16.8%	7.0%	5.6%	1.1%	0.0%	0.0%	0.0%
27	50	409	2.9%	30.8%	15.4%	2.1%	1.5%	2.4%	0.3%	1.3%	0.2%	22.5%	9.3%	7.0%	1.4%	0.0%	0.0%	2.8%
28	50	216	3.4%	35.6%	17.6%	1.8%	1.3%	2.1%	0.2%	1.2%	0.2%	21.7%	9.0%	5.1%	0.7%	0.0%	0.0%	0.0%
29	50	190	3.1%	32.6%	18.2%	2.5%	1.8%	3.0%	0.3%	1.6%	0.2%	18.4%	7.6%	8.2%	2.4%	0.0%	0.0%	0.0%
30	50	237	3.6%	37.6%	15.8%	1.0%	0.7%	1.2%	0.1%	0.6%	0.2%	20.2%	8.4%	9.6%	1.0%	0.0%	0.0%	0.0%
31	50	389	3.6%	38.1%	16.6%	0.9%	0.6%	1.0%	0.1%	0.6%	0.2%	21.0%	8.7%	7.2%	1.3%	0.0%	0.0%	0.0%
32	50	369	2.8%	29.4%	15.8%	1.8%	1.2%	2.1%	0.2%	1.1%	0.1%	10.9%	4.5%	4.3%	1.1%	0.4%	15.3%	8.9%
33	50	909	3.0%	31.4%	14.7%	1.1%	0.8%	1.3%	0.1%	0.7%	0.2%	17.2%	7.1%	5.1%	1.3%	0.2%	10.2%	5.4%
34	50	832	3.4%	35.4%	14.6%	1.0%	0.7%	1.1%	0.1%	0.6%	0.2%	22.4%	9.3%	8.0%	1.1%	0.0%	0.0%	2.1%
35	50	298	2.6%	26.9%	17.0%	2.1%	1.5%	2.5%	0.3%	1.4%	0.1%	7.1%	2.9%	1.4%	0.2%	0.6%	23.9%	9.8%
36	50	1046	3.4%	35.4%	16.0%	1.1%	0.8%	1.3%	0.1%	0.7%	0.2%	16.3%	6.8%	5.3%	1.0%	0.2%	8.0%	3.5%
37	50	655	3.7%	38.8%	22.5%	2.8%	2.0%	3.3%	0.4%	1.8%	0.1%	10.2%	4.2%	3.1%	0.4%	0.0%	0.0%	6.8%
38	50	275	3.3%	35.0%	31.8%	4.2%	3.0%	4.9%	0.5%	2.7%	0.1%	8.2%	3.4%	2.4%	0.5%	0.0%	0.0%	0.0%
39	50	751	4.7%	49.3%	10.3%	1.2%	0.8%	1.4%	0.1%	0.7%	0.2%	18.1%	7.5%	3.7%	0.3%	0.0%	1.6%	0.0%
40	50	706	4.3%	44.8%	26.3%	3.5%	2.4%	4.1%	0.4%	2.2%	0.1%	7.1%	3.0%	1.8%	0.1%	0.0%	0.0%	0.0%
41	50	1027	3.0%	31.3%	21.9%	2.0%	1.4%	2.4%	0.3%	1.3%	0.2%	17.0%	7.0%	6.3%	1.0%	0.1%	4.3%	0.4%
53	50	784	3.2%	33.7%	42.8%	1.6%	1.1%	1.9%	0.2%	1.0%	0.1%	7.9%	3.3%	2.8%	0.3%	0.0%	0.0%	0.0%
54	50	737	3.9%	41.4%	21.8%	2.7%	1.9%	3.2%	0.3%	1.7%	0.1%	12.4%	5.1%	4.7%	0.6%	0.0%	0.0%	0.0%
55	50	737	3.9%	41.4%	21.8%	2.7%	1.9%	3.2%	0.3%	1.7%	0.1%	12.4%	5.1%	4.7%	0.6%	0.0%	0.0%	0.0%
56	50	1056	2.8%	29.5%	14.5%	3.7%	2.6%	4.3%	0.5%	2.3%	0.2%	18.3%	7.6%	10.9%	2.9%	0.0%	0.0%	0.0%
57	50	2135	3.6%	37.7%	26.3%	1.2%	0.9%	1.4%	0.2%	0.8%	0.2%	15.7%	6.5%	4.9%	0.5%	0.0%	0.0%	0.3%
58	50	14	2.2%	23.2%	24.9%	0.3%	0.2%	0.3%	0.0%	0.2%	0.3%	32.3%	13.4%	2.3%	0.3%	0.0%	0.0%	0.0%
59	50	101	4.7%	49.5%	24.8%	1.1%	0.7%	1.2%	0.1%	0.7%	0.1%	9.7%	4.0%	3.0%	0.4%	0.0%	0.0%	0.0%
60	50	585	2.9%	30.1%	12.7%	1.5%	1.0%	1.7%	0.2%	0.9%	0.2%	21.9%	9.1%	8.4%	1.0%	0.2%	7.6%	0.7%
61	50	489	2.9%	30.3%	14.8%	1.7%	1.2%	2.0%	0.2%	1.1%	0.2%	19.1%	7.9%	7.4%	1.0%	0.2%	9.1%	0.8%
62	50	462	2.9%	30.1%	15.4%	1.9%	1.3%	2.2%	0.2%	1.2%	0.2%	18.4%	7.6%	7.1%	0.9%	0.2%	9.6%	0.8%
63	50	484	2.9%	30.5%	15.5%	1.8%	1.3%	2.2%	0.2%	1.2%	0.2%	18.3%	7.6%	7.1%	1.0%	0.2%	9.1%	0.8%
64	50	13	2.3%	24.1%	25.8%	0.0%	0.0%	0.0%	0.0%	0.0%	0.3%	33.5%	13.9%	0.0%	0.0%	0.0%	0.0%	0.0%
65	50	23	3.9%	40.7%	18.9%	1.5%	1.0%	1.7%	0.2%	1.0%	0.2%	19.5%	8.1%	3.2%	0.3%	0.0%	0.0%	0.0%
66	50	170	3.8%	40.2%	15.4%	0.7%	0.5%	0.8%	0.1%	0.5%	0.1%	13.6%	5.6%	6.8%	0.9%	0.0%	0.0%	10.9%
67	50	147	3.4%	35.7%	12.0%	1.2%	0.8%	1.4%	0.1%	0.7%	0.1%	5.1%	2.1%	2.2%	0.1%	0.7%	29.2%	5.2%
68	50	134	2.1%	21.8%	9.7%	1.1%	0.8%	1.3%	0.1%	0.7%	0.0%	4.0%	1.6%	1.7%	0.5%	0.7%	31.9%	21.8%
69	50	157	2.0%	21.2%	9.7%	1.3%	0.9%	1.5%	0.2%	0.8%	0.1%	6.0%	2.5%	2.0%	0.5%	0.6%	27.3%	23.5%
70	50	242	2.7%	28.3%	10.6%	1.4%	1.0%	1.6%	0.2%	0.9%	0.1%	10.7%	4.4%	2.7%	0.5%	0.4%	17.7%	16.8%
71	50	79	3.7%	38.6%	12.6%	0.5%	0.3%	0.5%	0.1%	0.3%	0.2%	20.5%	8.5%	12.4%	1.7%	0.0%	0.0%	0.0%
72	50	13	2.3%	24.1%	25.8%	0.0%	0.0%	0.0%	0.0%	0.0%	0.3%	33.5%	13.9%	0.0%	0.0%	0.0%	0.0%	0.0%
73	50	70	3.7%	38.3%	16.8%	1.5%	1.1%	1.8%	0.2%	1.0%	0.2%	16.9%	7.0%	4.2%	0.8%	0.0%	0.0%	6.6%
74	50	173	3.4%	35.6%	14.2%	1.0%	0.7%	1.1%	0.1%	0.6%	0.2%	23.6%	9.8%	8.9%	0.7%	0.0%	0.0%	0.0%
75	50	13	2.3%	24.1%	25.8%	0.0%	0.0%	0.0%	0.0%	0.0%	0.3%	33.5%	13.9%	0.0%	0.0%	0.0%	0.0%	0.0%
76	50	1350	2.8%	29.3%	14.8%	1.9%	1.3%	2.2%	0.2%	1.2%	0.2%	18.6%	7.7%	4.8%	0.8%	0.2%	8.7%	5.3%
77	50	660	3.2%	33.4%	11.8%	1.6%	1.1%	1.9%	0.2%	1.0%	0.1%	12.5%	5.2%	7.0%	2.1%	0.2%	10.6%	8.2%
78	50	220	3.4%	35.4%	17.0%	1.9%	1.3%	2.2%	0.2%	1.2%	0.2%	19.6%	8.1%	7.3%	2.0%	0.0%	0.0%	0.0%
79	50	21	1.5%	15.7%	16.0%	0.2%	0.2%	0.3%	0.0%	0.2%	0.2%	20.7%	8.6%	5.8%	1.9%	0.0%	0.0%	28.8%
80	50	263	4.1%	43.1%	13.7%	4.1%	2.9%	4.8%	0.5%	2.6%	0.1%	13.0%	5.4%	5.4%	0.3%	0.0%	0.0%	0.0%
81	50	445	3.8%	39.6%	18.1%	1.1%	0.8%	1.3%	0.1%	0.7%	0.2%	19.1%	7.9%	5.8%	1.4%	0.0%	0.0%	0.0%
82	50	134	4.6%	48.0%	16.3%	0.8%	0.5%	0.9%	0.1%	0.5%	0.2%	15.0%	6.2%	5.8%	1.2%	0.0%	0.0%	0.0%
83	50	337	3.6%	38.0%	18.8%	2.2%	1.6%	2.6%	0.3%	1.4%	0.2%	17.5%	7.2%	5.4%	1.2%	0.0%	0.0%	0.0%
84	50	506	3.6%	38.3%	14.6%	1.1%	0.8%	1.3%	0.1%	0.7%	0.2%	19.5%	8.1%	5.6%	1.0%	0.0%	1.8%	3.2%
85	50	612	3.8%	40.3%	22.0%	1.9%	1.4%	2.3%	0.2%	1.2%	0.1%	12.9%	5.4%	3.6%	0.6%	0.0%	1.5%	2.6%
86	50	16	2.3%	24.5%	21.2%	1.7%	1.2%	2.0%	0.2%	1.1%	0.3%	27.5%	11.4%	5.3%	1.5%	0.0%	0.0%	0.0%
87	50	826	4.1%	43.2%	18.9%	1.2%	0.8%	1.4%	0.2%	0.8%	0.2%	16.2%	6.7%	4.8%	1.0%	0.0%	0.0%	0.6%
88	50	678	4.1%	43.1%	18.0%	1.8%	1.2%	2.1%	0.2%	1.1%	0.2%	15.1%	6.3%	4.4%	0.8%	0.0%	0.0%	1.6%
89	50	1868	3.1%	32.5%	19.4%	1.6%	1.1%	1.8%	0.2%	1.0%	0.2%	15.8%	6.5%	3.6%	0.6%	0.1%	2.9%	9.6%
90	50	1625	4.6%	47.8%	26.2%	1.6%	1.1%	1.9%	0.2%	1.0%	0.1%	7.6%	3.1%	2.1%	0.4%	0.0%	2.0%	0.3%
91	50	740	3.9%	41.0%	22.7%	1.0%	0.7%	1.2%	0.1%	0.7%	0.1%	12.8%	5.3%	3.2%	0.7%	0.0%	0.0%	6.4%
92	50	258	4.7%	48.9%	24.7%	1.5%	1.0%	1.7%	0.2%	0.9%	0.1%	7.5%	3.1%	3.1%	0.8%	0.0%	0.0%	1.8%
93	50	17	2.3%	24.3%	19.7%	1.9%	1.3%	2.2%	0.2%	1.2%	0.3%	25.5%	10.6%	7.9%	2.7%	0.0%	0.0%	0.0%
94	50	13	2.3%	24.1%	25.8%	0.0%	0.0%	0.0%	0.0%	0.0%	0.3%	33.5%	13.9%	0.0%	0.0%	0.0%	0.0%	0.0%
95	50	415	3.1%	32.5%	14.1%	1.6%	1.2%	1.9%	0.2%	1.1%	0.1%	11.8%	4.9%	2.2%	0.3%	0.4%	15.4%	9.3%
96	50	1474	3.1%	32.0%	18.1%	1.4%	1.0%	1.6%	0.2%	0.9%	0.1%	11.5%	4.8%	3.7%	0.9%	0.4%	16.7%	3.8%
97	50	897	3.4%	35.5%	32.9%	1.7%	1.2%	2.0%	0.2%	1.1%	0.1%	12.5%	5.2%	3.4%	0.8%	0.0%	0.0%	0.0%
98	50	16	1.9%	19.6%	21.0%	0.0%	0.0%	0.0%	0.0%	0.0%	0.3%	27.2%	11.3%	0.0%	0.0%	0.4%	18.4%	0.0%
99	70	2087	3.4%	35.4%	14.9%	2.3%	1.7%	2.7%	0.3%	1.5%	0.2%	18.7%	7.7%	8.1%	1.0%	0.0%	0.0%	2.1%
100	70	1088	3.3%	34.6%	8.5%	0.9%	0.6%	1.1%	0.1%	0.6%	0.3%	24.8%	10.3%	11.5%	1.9%	0.0%	1.5%	0.0%
101	50	894	4.0%	41.5%	19.3%	2.3%	1.6%	2.7%	0.3%	1.5%	0.2%	14.6%	6.1%	4.8%	0.6%	0.0%	0.0%	0.7%
102	50	243	3.0%	31.7%	20.6%	1.3%	0.9%	1.5%	0.2%	0.8%	0.1%	12.6%	5.2%	3.2%	0.6%	0.1%	2.8%	15.5%
103	50	647	4.2%	44.5%	18.2%	1.7%	1.2%	2.0%	0.2%	1.1%	0.1%	10.6%	4.4%	4.4%	1.2%	0.0%	1.5%	4.7%
104	50	145	3.4%	35.4%	21.9%	1.4%	1.0%	1.7%	0.2%	0.9%	0.2%	20.3%	8.4%	4.6%	0.6%	0.0%	0.0%	0.0%
105	50	180	4.7%	49.1%	16.4%	2.1%	1.5%	2.5%	0.3%	1.4%	0.1%	11.2%	4.6%	4.9%	1.3%	0.0%	0.0%	0.0%
106	50	68	3.8%	40.3%	21.1%	1.3%	0.9%	1.5%	0.2%	0.8%	0.2%	17.6%	7.3%	4.2%	0.8%	0.0%	0.0%	0.0%
107	50	175	4.5%	47.4%	21.9%	1.4%	1.0%	1.6%	0.2%	0.9%	0.1%	12.7%	5.3%	2.7%	0.4%	0.0%	0.0%	0.0%
108	50	87	1.3%	13.6%	7.7%	0.4%	0.3%	0.5%	0.1%	0.3%	0.1%	9.5%	3.9%	1.4%	0.3%	0.5%	20.6%	39.6%
109	50	24	2.0%	20.9%	14.4%	0.2%	0.1%	0.2%	0.0%	0.1%	0.2%	18.7%	7.8%	2.5%	0.5%	0.7%	31.7%	0.0%
110	50	123	2.7%	28.6%	10.6%	0.4%	0.2%	0.4%	0.0%	0.2%	0.2%	15.2%	6.3%	8.2%	2.5%	0.5%	20.1%	3.7%
111	50	339	3.2%	33.5%	14.2%	0.8%	0.6%	1.0%	0.1%	0.5%	0.2%	18.3%	7.6%	3.1%	0.5%	0.3%	12.0%	4.1%
112	50	54	1.5%	15.8%	13.6%	0.4%	0.3%	0.5%	0.1%	0.3%	0.1%	9.9%	4.1%	1.7%	0.4%	0.8%	36.3%	14.3%
113	50	169	3.8%	39.4%	15.9%	0.8%	0.5%	0.9%	0.1%	0.5%	0.2%	15.8%	6.5%	1.0%	0.1%	0.3%	14.2%	0.0%
114	50	72	2.7%	28.5%	14.5%	0.3%	0.2%	0.3%	0.0%	0.2%	0.1%	9.3%	3.9%	1.7%	0.2%	0.6%	26.9%	10.6%
115	50	104	2.2%	23.3%	6.7%	0.5%	0.4%	0.6%	0.1%	0.3%	0.3%	25.3%	10.5%	3.7%	0.3%	0.6%	25.2%	0.0%
116	50	42	2.8%	29.0%	11.6%	2.7%	1.9%	3.1%	0.3%	1.7%	0.3%	31.3%	13.0%	2.1%	0.3%	0.0%	0.0%	0.0%

Traffic Flows and Breakdown by 16 Vehicle Classes (Year 2026)

Link No.	Speed Limit	Total Vehicle	19 - Motorcycles (MC)	01 - Private Cars (PC)	03 - Taxi	14 - Non-franchised Bus <=6.4t	15 - Non-franchised Bus 6.4-15t	16 - Non-franchised Bus >15t	12 - Private Light Bus <=3.5t	13 - Private Light Bus >3.5t	04 - Light Goods Vehicles <=2.5t	05 - Lt Goods Vehicles 2.5-3.5t	06 - Light Goods Vehicles >3.5t	07 - Heavy Goods Vehicles <=15t	08 - Heavy Goods Vehicles >15t	17 - Franchised Bus (SD)	18 - Franchised Bus (DD)	11 - Public Light Buses
	km/hr	1600-1700																
117	50	19	2.7%	28.4%	18.0%	0.1%	0.1%	0.1%	0.0%	0.1%	0.2%	23.3%	9.7%	4.7%	0.4%	0.3%	11.9%	0.0%
118	50	93	3.7%	38.9%	18.1%	1.8%	1.3%	2.2%	0.2%	1.2%	0.1%	7.9%	3.3%	3.4%	0.5%	0.1%	2.4%	14.9%
122	50	281	3.6%	37.8%	17.5%	2.3%	1.6%	2.7%	0.3%	1.5%	0.2%	17.3%	7.2%	2.9%	0.4%	0.0%	0.0%	4.9%
123	50	18	3.7%	39.2%	18.8%	0.6%	0.4%	0.7%	0.1%	0.4%	0.3%	24.4%	10.1%	1.2%	0.2%	0.0%	0.0%	0.0%
124	50	122	0.3%	2.6%	2.8%	0.0%	0.0%	0.0%	0.0%	0.0%	0.0%	3.6%	1.5%	0.0%	0.0%	0.1%	5.6%	83.4%
125	50	218	3.0%	31.6%	11.5%	1.5%	1.1%	1.8%	0.2%	1.0%	0.1%	8.6%	3.6%	3.1%	0.4%	0.0%	1.0%	31.4%
128	50	1239	3.5%	36.8%	23.9%	1.2%	0.8%	1.4%	0.1%	0.7%	0.2%	16.0%	6.6%	5.4%	1.3%	0.0%	0.0%	2.0%
129	50	1687	3.7%	38.5%	22.1%	1.2%	0.8%	1.4%	0.1%	0.7%	0.2%	16.6%	6.9%	6.6%	1.2%	0.0%	0.0%	0.0%
130	50	235	2.9%	30.5%	15.8%	0.9%	0.7%	1.1%	0.1%	0.6%	0.1%	5.7%	2.4%	0.5%	0.1%	0.2%	7.7%	31.0%
131	50	273	4.5%	47.2%	19.2%	2.8%	2.0%	3.3%	0.4%	1.8%	0.1%	11.0%	4.5%	3.1%	0.2%	0.0%	0.0%	0.0%
132	50	120	2.9%	30.7%	13.5%	1.9%	1.4%	2.3%	0.2%	1.2%	0.3%	25.9%	10.7%	5.9%	0.4%	0.0%	0.0%	2.6%
133	50	88	4.4%	45.7%	17.6%	1.5%	1.1%	1.8%	0.2%	1.0%	0.1%	13.6%	5.6%	5.7%	1.6%	0.0%	0.0%	0.0%
134	50	1514	3.0%	31.0%	19.1%	1.7%	1.2%	2.0%	0.2%	1.1%	0.2%	16.6%	6.9%	3.9%	0.6%	0.1%	3.6%	8.7%
135	50	1754	4.4%	46.6%	26.1%	1.5%	1.1%	1.8%	0.2%	1.0%	0.1%	8.8%	3.7%	2.4%	0.5%	0.0%	1.9%	0.0%
136	70	3419	3.1%	32.4%	18.8%	1.6%	1.1%	1.8%	0.2%	1.0%	0.2%	16.4%	6.8%	4.3%	0.7%	0.1%	6.1%	5.4%
137	70	2829	3.8%	39.8%	11.5%	1.1%	0.8%	1.3%	0.1%	0.7%	0.2%	16.2%	6.7%	6.3%	0.9%	0.2%	6.5%	3.7%
138	50	113	0.5%	5.2%	3.0%	0.0%	0.0%	0.0%	0.0%	0.0%	0.0%	3.9%	1.6%	0.2%	0.0%	0.1%	6.0%	79.3%
139	50	13	2.3%	24.1%	25.8%	0.0%	0.0%	0.0%	0.0%	0.0%	0.3%	33.5%	13.9%	0.1%	0.0%	0.0%	0.0%	0.0%
141	50	174	3.2%	33.7%	15.9%	0.2%	0.2%	0.2%	0.0%	0.1%	0.1%	5.5%	2.3%	3.2%	0.1%	0.0%	0.0%	35.3%
142	50	144	2.5%	26.1%	10.0%	1.0%	0.7%	1.1%	0.1%	0.6%	0.1%	6.8%	2.8%	3.4%	0.2%	0.0%	0.0%	44.7%
143	50	44	3.9%	40.8%	21.3%	2.4%	1.7%	2.9%	0.3%	1.6%	0.1%	14.0%	5.8%	5.0%	0.3%	0.0%	0.0%	0.0%
144	50	546	3.2%	33.1%	14.9%	0.9%	0.6%	1.0%	0.1%	0.6%	0.1%	12.8%	5.3%	5.5%	1.1%	0.1%	3.0%	17.6%
145	50	877	3.2%	33.2%	15.9%	2.1%	1.5%	2.5%	0.3%	1.4%	0.1%	10.7%	4.4%	4.4%	1.0%	0.2%	8.4%	10.8%
146	50	793	3.5%	37.0%	12.0%	1.2%	0.9%	1.4%	0.2%	0.8%	0.1%	13.7%	5.7%	8.9%	2.1%	0.2%	8.4%	4.0%
147	50	773	3.1%	32.1%	15.1%	2.1%	1.5%	2.5%	0.3%	1.4%	0.1%	11.8%	4.9%	3.6%	0.6%	0.3%	10.9%	10.0%
148	50	908	3.4%	35.4%	11.8%	1.3%	0.9%	1.5%	0.2%	0.8%	0.2%	14.7%	6.1%	8.5%	1.8%	0.2%	7.9%	5.3%
149	50	371	2.9%	30.2%	11.5%	2.1%	1.5%	2.5%	0.3%	1.4%	0.2%	23.7%	9.8%	4.3%	0.2%	0.0%	0.0%	9.5%
150	50	497	2.8%	29.5%	14.2%	1.5%	1.0%	1.7%	0.2%	0.9%	0.2%	20.0%	8.3%	5.3%	0.7%	0.0%	0.0%	13.7%
151	50	94	5.0%	52.0%	16.9%	1.0%	0.7%	1.2%	0.1%	0.6%	0.1%	11.5%	4.8%	4.8%	1.4%	0.0%	0.0%	0.0%
152	50	94	3.9%	40.8%	16.0%	0.5%	0.4%	0.6%	0.1%	0.3%	0.2%	17.1%	7.1%	3.0%	0.2%	0.0%	0.0%	9.8%
153	50	16	1.9%	19.6%	21.0%	0.0%	0.0%	0.0%	0.0%	0.0%	0.3%	27.2%	11.3%	0.0%	0.0%	0.0%	0.0%	18.9%
154	50	111	1.6%	17.2%	7.7%	0.0%	0.0%	0.1%	0.0%	0.0%	0.1%	11.0%	4.5%	4.2%	0.0%	0.0%	0.0%	53.5%
155	50	262	2.7%	28.4%	11.8%	0.4%	0.3%	0.5%	0.1%	0.3%	0.2%	14.8%	6.1%	4.0%	0.3%	0.0%	0.0%	30.1%
156	50	484	3.4%	35.7%	17.4%	2.8%	2.0%	3.3%	0.4%	1.8%	0.2%	16.0%	6.6%	7.3%	1.9%	0.0%	0.0%	1.3%
157	50	311	2.8%	29.4%	17.3%	3.3%	2.3%	3.9%	0.4%	2.1%	0.2%	18.4%	7.6%	9.5%	2.8%	0.0%	0.0%	0.0%
158	50	711	2.9%	30.4%	11.4%	1.5%	1.1%	1.8%	0.2%	1.0%	0.3%	27.2%	11.3%	4.8%	0.2%	0.0%	1.3%	4.6%
159	70	2517	2.7%	28.8%	18.5%	1.8%	1.2%	2.1%	0.2%	1.1%	0.2%	17.4%	7.2%	5.6%	1.1%	0.1%	5.5%	6.4%
160	70	2076	4.0%	41.5%	11.5%	1.1%	0.8%	1.3%	0.1%	0.7%	0.2%	16.7%	6.9%	4.9%	0.4%	0.1%	5.7%	4.0%
162	50	253	2.7%	28.7%	13.2%	2.3%	1.6%	2.7%	0.3%	1.5%	0.3%	25.6%	10.6%	9.6%	0.8%	0.0%	0.0%	0.0%
163	50	379	2.8%	29.8%	13.7%	0.8%	0.6%	1.0%	0.1%	0.5%	0.3%	29.6%	12.3%	7.9%	0.7%	0.0%	0.0%	0.0%
164	50	360	3.5%	36.2%	20.3%	4.3%	3.1%	5.1%	0.5%	2.8%	0.1%	12.2%	5.1%	3.8%	0.3%	0.0%	0.0%	2.8%
165	50	118	2.7%	28.3%	14.3%	0.3%	0.2%	0.4%	0.0%	0.2%	0.3%	27.3%	11.3%	13.0%	1.6%	0.0%	0.0%	0.0%
166	50	90	1.7%	17.8%	8.8%	6.9%	4.9%	8.1%	0.9%	4.4%	0.3%	24.8%	10.3%	10.4%	0.7%	0.0%	0.0%	0.0%
167	50	204	2.5%	25.9%	12.9%	2.4%	1.7%	2.9%	0.3%	1.6%	0.3%	25.4%	10.5%	12.2%	1.5%	0.0%	0.0%	0.0%
168	50	569	2.6%	27.3%	6.6%	1.4%	1.0%	1.6%	0.2%	0.9%	0.3%	26.6%	11.0%	10.0%	0.8%	0.0%	1.6%	8.2%
170	50	318	3.2%	33.5%	18.8%	2.4%	1.7%	2.8%	0.3%	1.5%	0.2%	20.2%	8.4%	2.8%	0.1%	0.0%	0.0%	4.1%
171	50	596	2.8%	29.1%	15.4%	0.8%	0.6%	1.0%	0.1%	0.5%	0.2%	22.2%	9.2%	6.5%	0.7%	0.2%	9.2%	1.5%
172	50	48	4.9%	51.3%	28.6%	0.0%	0.0%	0.0%	0.0%	0.0%	0.1%	9.3%	3.8%	1.8%	0.0%	0.0%	0.0%	0.0%
173	50	484	3.0%	31.7%	14.1%	2.9%	2.1%	3.4%	0.4%	1.9%	0.2%	21.1%	8.7%	9.2%	1.3%	0.0%	0.0%	0.0%
174	50	825	2.6%	27.0%	7.4%	1.2%	0.9%	1.4%	0.2%	0.8%	0.3%	29.3%	12.1%	9.4%	0.7%	0.0%	1.1%	5.7%
175	50	529	3.2%	33.9%	17.9%	2.2%	1.6%	2.6%	0.3%	1.4%	0.1%	11.6%	4.8%	2.5%	0.4%	0.3%	13.1%	4.2%
176	50	885	3.6%	38.0%	12.3%	1.2%	0.9%	1.4%	0.2%	0.8%	0.1%	14.2%	5.9%	9.0%	2.2%	0.2%	7.5%	2.5%
179	50	619	3.8%	40.3%	17.5%	2.6%	1.8%	3.0%	0.3%	1.6%	0.2%	15.4%	6.4%	5.7%	1.3%	0.0%	0.0%	0.0%
180	50	507	4.3%	45.1%	19.6%	1.4%	1.0%	1.6%	0.2%	0.9%	0.2%	16.1%	6.7%	2.8%	0.3%	0.0%	0.0%	0.0%
181	50	442	3.0%	31.8%	16.4%	0.9%	0.6%	1.0%	0.1%	0.6%	0.1%	12.5%	5.2%	3.5%	0.4%	0.4%	15.3%	8.3%
182	50	472	2.8%	29.8%	9.8%	1.0%	0.7%	1.1%	0.1%	0.6%	0.1%	13.4%	5.6%	6.6%	0.4%	0.5%	22.0%	5.4%
183	50	730	2.8%	29.8%	13.6%	2.0%	1.4%	2.4%	0.3%	1.3%	0.1%	12.4%	5.1%	3.0%	0.1%	0.4%	18.2%	6.9%
184	50	252	1.7%	17.3%	6.4%	0.2%	0.1%	0.2%	0.0%	0.1%	0.0%	4.6%	1.9%	1.8%	0.1%	1.4%	61.6%	2.4%
185	70	2853	3.5%	36.7%	7.6%	3.0%	2.2%	3.6%	0.4%	2.0%	0.2%	19.5%	8.1%	9.1%	0.1%	0.1%	4.0%	0.0%
186	70	2360	3.7%	39.2%	6.1%	3.2%	2.2%	3.7%	0.4%	2.0%	0.2%	17.4%	7.2%	10.5%	0.1%	0.1%	3.9%	0.0%
187	50	278	3.4%	35.3%	15.6%	0.8%	0.6%	0.9%	0.1%	0.5%	0.1%	6.6%	2.7%	3.3%	0.5%	0.3%	11.9%	17.4%
188	50	329	3.4%	35.7%	16.4%	0.9%	0.6%	1.1%	0.1%	0.6%	0.1%	9.0%	3.7%	2.6%	0.2%	0.2%	10.5%	14.7%
189	70	4101	2.9%	30.5%	8.3%	1.1%	0.8%	1.3%	0.1%	0.7%	0.3%	25.7%	10.7%	10.7%	2.8%	0.1%	2.8%	1.3%
190	70	3284	3.4%	35.9%	8.3%	1.1%	0.8%	1.3%	0.1%	0.7%	0.3%	24.4%	10.1%	11.0%	1.5%	0.0%	0.4%	0.9%
191	70	4769	2.9%	30.9%	9.0%	1.4%	1.0%	1.7%	0.2%	0.9%	0.2%	23.3%	9.7%	9.5%	2.4%	0.1%	4.6%	2.2%
192	70	4071	3.5%	37.2%	9.6%	1.1%	0.8%	1.3%	0.1%	0.7%	0.2%	22.4%	9.3%	9.5%	1.2%	0.0%	1.5%	1.3%
193	70	1766	3.1%	32.4%	10.4%	2.9%	2.1%	3.4%	0.4%	1.9%	0.2%	22.5%	9.3%	8.7%	0.8%	0.0%	1.1%	0.9%
194	70	2978	4.1%	43.5%	14.7%	0.8%	0.6%	1.0%	0.1%	0.5%	0.1%	13.5%	5.6%	5.3%	0.6%	0.1%	3.3%	6.2%
195	50	44	1.4%	14.8%	7.8%	0.0%	0.0%	0.0%	0.0%	0.0%	0.1%	10.1%	4.2%	1.7%	0.0%	1.2%	51.5%	7.0%
196	50	236	3.1%	32.0%	10.4%	1.5%	1.1%	1.8%	0.2%	1.0%	0.2%	19.5%	8.1%	7.6%	0.3%	0.3%	13.0%	0.0%
197	50	49	1.1%	11.8%	8.9%	0.2%	0.1%	0.2%	0.0%	0.1%	0.1%	9.0%	3.7%	0.4%	0.0%	1.5%	62.7%	0.0%
198	50	125	2.2%	23.0%	15.7%	0.8%	0.6%	1.0%	0.1%	0.5%	0.1%	13.1%	5.4%	8.3%	0.9%	0.6%	25.2%	2.5%
199	70	1505	4.5%	46.9%	13.5%	1.4%	1.0%	1.6%	0.2%	0.9%	0.2%	14.9%	6.2%	4.6%	0.9%	0.1%	3.0%	0.0%
201	50	1808	3.8%	39.4%	18.4%	3.2%	2.2%	3.7%	0.4%	2.0%	0.2%	14.5%	6.0%	4.4%	0.4%	0.0%	0.4%	0.9%
202	50	1893	3.9%	40.9%	14.5%	2.2%	1.5%	2.6%	0.3%	1.4%	0.2%	16.8%	7.0%	6.2%	0.8%	0.0%	0.9%	0.9%
203	70	978	4.5%	47.2%	12.3%	1.4%	1.0%	1.7%	0.2%	0.9%	0.2%	16.2%	6.7%	3.9%	0.6%	0.1%	3.0%	0.0%
204	70	2238	3.4%	35.4%	18.7%	1.4%	1.0%	1.7%	0.2%	0.9%	0.2%	20.0%	8.3%	6.3%	1.1%	0.0%	1.3%	0.1%
205	50	356	3.4%	35.2%	13.2%	2.0%	1.4%	2.4%	0.3%	1.3%	0.2%	19.8%	8.2%	5.8%	0.5%	0.1%	5.5%	0.9%
206	50	458	3.4%	35.3%	9.9%	1.8%	1.2%	2.1%	0.2%	1.1%	0.2%	20.1%	8.3%	8.4%	1.2%	0.2%	6.7%	0.0%
207	50	199	3.8%	39.9%	13.2%	0.7%	0.5%	0.9%	0.1%	0.5%	0.1%	9.8%	4.1%	4.0%	0.4%	0.3%	11.7%	10.1%
208	50	319	3.3%	34.8%	15.1%	0.9%	0.6%	1.1%	0.1%	0.6%	0.2%	15.3%	6.3%	6.8%	0.7%	0.2%	6.8%	7.2%
209	50	887	3.6%	38.1%	24.6%	2.9%	2.1%	3.4%	0.4%	1.9%	0.1%	10.8%	4.5%	4.2%	0.9%	0.0%	1.4%	1.2%
210	50	1140	3.2%	34.0%	14.9%	4.4%	3.1%	5.2%	0.6%	2.8%	0.1%	14.4%	6.0%	5.7%	0.7%	0.0%	1.6%	3.2%
211	70	2661	3.6%	37.7%	14.4%	1.7%	1.2%	2.0%	0.2%	1.1%	0.2%	19.6%	8.1%	6.3%	1.7%	0.0%	0.1%	2.1%
212	70	1623	3.1%	32.8%	13.7%	2.6%	1.9%	3.1%	0.3%	1.7%	0.2%	22.7%	9.4%	6.1%	0.4%	0.0%	0.1%	1.7%
213	50	427	3.4%	35.5%	9.5%	0.9%	0.6%	1.0%	0.1%	0.6%	0.1%	11.7%	4.9%	5.1%	0.8%	0.2%	8.1%	17.5%
214	70	672	2.6%	27.0%	16.2%	0.4%	0.3%	0.5%	0.1%	0.3%	0.2%	18.6%	7.7%	7.7%	0.5%	0.1%	3.8%	14.1%
215	50	294	4.7%	49.5%	22.7%	0.4%	0.3%	0.4%	0.0%	0.2%	0.1%	12.2%	5.1%	3.0%	0.2%	0.0%	1.0%	0.0%
216	50	186	3.1%	32.5%	9.2%	1.1%	0.8%	1.3%	0.1%	0.7%	0.2%	20.2%	8.4%	5.4%	0.5%	0.0%	1.6%	14.9%
217	50	725	3.5%	36.5%	9.9%	1.0%	0.7%	1.2%	0.1%	0.7%	0.2%	15.1%	6.3%	5.2%	0.8%	0.1%	6.1%	12.5%
218	50	835	3.4%	35.9%	19.9%	0.4%	0.3%	0.5%	0.1%	0.3%	0.1%	14.4%	6.0%	4.9%	0.4%	0.1%	3.5%	9.9%
219	50	299	3.6%	38.0%	10.4%	1.3%	0.9%	1.5%	0.2%	0.8%	0.2%	20.0%	8.3%	5.4%	0.7%	0.1%	3.3%	5.4%
220	50	466	4.4%	46.6%	26.8%	0.5%	0.3%	0.5%	0.1%	0.3%	0.1%	9.1%	3.8%	2.9%	0.4%	0.0%	0.8%	3.5%
221	50	684	3.3%	34.7%	20.0%	3.0%	2.1%	3.5%	0.4%	1.9%	0.1%	12.1%	5.0%	6.1%	1.5%	0.1%	2.2%	3.8%
222	50	385	2.6%	27.5%	10.2%	7.8%	5.5%	9.1%	1.0%	5.0%	0.1%	13.4%	5.6%	3.9%	0.3%	0.0%	0.6%	7.4%
223	50	219	3.3%	34.7%	15.1%	0.5%	0.4%	0.6%	0.1%	0.3%	0.2%	21.4%	8.9%	6.4%	1.5%	0.0%	0.0%	6.7%
226	50	208	3.1%	32.5%	15.1%	4.0%	2.8%	4.7%	0.5%	2.6%	0.1%	11.1%	4.6%	1.8%	0.1%	0.2%	9.8%	7.0%
227	50	900	3.2%	33.2%	15.6%	2.0%	1.4%	2.4%	0.3%	1.3%	0.2%	22.2%	9.2%	5.1%	0.4%	0.1%	2.4%	0.9%
228	50	40	3.7%	38.7%	13.7%	0.9%	0.7%	1.1%	0.1%	0.6%	0.3%	25.7%	10.6%	3.8%	0.1%	0.0%	0.0%	0.0%
229	50	116	3.4%	35.3%	12.3%	1.1%	0.8%	1.3%	0.1%	0.7%	0.3%	28.3%	11.7%	4.5%	0.1%	0.0%	0.0%	0.0%
230	50	232	2.2%	22.9%	20.2%	3.7%	2.6%	4.3%	0.5%	2.3%	0.2%	17.5%	7.2%	2.7%	0.3%	0.1%	2.6%	10.9%
231	50	604	3.0%	31.1%	10.2%	1.8%	1.3%	2.1%	0.2%	1.2%	0.3%	27.6%	11.4%	4.1%	0.2%	0.0%	1.6%	3.8%
232	50	78	3.8%	40.2%	16.8%	0.5%	0.4%	0.6%	0.1%	0.3%	0.2%	21.7%	9.0%	5.5%	0.9%	0.0%	0.0%	0.0%
235	50	962	3.1%	32.9%	13.3%	3.6%	2.5%	4.2%	0.5%	2.3%	0.2%	18.7%	7.7%	3.1%	0.3%	0.0%	1.7%	5.8%
236	50	667	3.7%	38.4%	17.6%	1.8%	1.3%	2.2%	0.2%	1.2%	0.2%	19.8%	8.2%	4.4%	0.3%	0.0%	0.0%	0.8%

Traffic Flows and Breakdown by 16 Vehicle Classes (Year 2026)

Link No.	Speed Limit	Total Vehicle	19 - Motorcycles (MC)	01 - Private Cars (PC)	03 - Taxi	14 - Non-franchised Bus <=6.4t	15 - Non-franchised Bus 6.4-15t	16 - Non-franchised Bus >15t	12 - Private Light Bus <=3.5t	13 - Private Light Bus >3.5t	04 - Light Goods Vehicles <=2.5t	05 - Lt Goods Vehicles 2.5-3.5t	06 - Light Goods Vehicles >3.5t	07 - Heavy Goods Vehicles <=15t	08 - Heavy Goods Vehicles >15t	17 - Franchised Bus (SD)	18 - Franchised Bus (DD)	11 - Public Light Buses
	km/hr	1600-1700																
237	50	310	2.5%	26.1%	8.6%	1.7%	1.2%	2.0%	0.2%	1.1%	0.4%	35.7%	14.8%	5.4%	0.2%	0.0%	0.0%	0.0%
238	50	201	2.8%	29.4%	10.5%	0.2%	0.1%	0.2%	0.0%	0.1%	0.3%	30.1%	12.5%	7.8%	1.3%	0.0%	0.0%	4.6%
239	70	2689	3.3%	34.4%	9.8%	0.8%	0.6%	1.0%	0.1%	0.5%	0.2%	19.9%	8.3%	7.0%	1.7%	0.2%	7.5%	4.7%
240	70	2251	3.1%	32.5%	9.5%	1.6%	1.1%	1.9%	0.2%	1.0%	0.2%	19.3%	8.0%	6.7%	1.0%	0.2%	8.7%	5.0%
241	50	279	2.6%	27.7%	10.2%	0.3%	0.2%	0.3%	0.0%	0.2%	0.1%	13.4%	5.5%	2.6%	0.2%	0.3%	13.7%	22.6%
242	50	319	2.6%	27.1%	7.2%	0.2%	0.1%	0.2%	0.0%	0.1%	0.2%	18.1%	7.5%	5.3%	0.1%	0.2%	7.3%	23.8%
243	50	103	4.2%	43.8%	17.2%	1.0%	0.7%	1.2%	0.1%	0.7%	0.2%	17.6%	7.3%	5.5%	0.4%	0.0%	0.0%	0.0%
244	50	116	3.9%	41.2%	18.8%	0.7%	0.5%	0.8%	0.1%	0.4%	0.2%	18.3%	7.6%	7.3%	0.4%	0.0%	0.0%	0.0%
245	50	506	2.6%	27.1%	10.1%	0.3%	0.2%	0.4%	0.0%	0.2%	0.2%	17.7%	7.3%	5.7%	0.3%	0.2%	6.7%	21.1%
246	50	410	2.9%	30.0%	11.5%	0.4%	0.3%	0.5%	0.1%	0.3%	0.2%	15.4%	6.4%	2.9%	0.1%	0.3%	11.9%	17.0%
247	50	79	3.8%	39.9%	7.5%	0.1%	0.0%	0.1%	0.0%	0.0%	0.2%	16.7%	6.9%	2.4%	0.0%	0.3%	13.4%	8.8%
248	50	285	3.5%	36.7%	21.1%	1.5%	1.1%	1.8%	0.2%	1.0%	0.2%	14.8%	6.1%	5.2%	0.7%	0.1%	3.7%	2.4%
249	50	601	4.1%	43.3%	20.4%	1.3%	1.0%	1.6%	0.2%	0.9%	0.1%	14.4%	6.0%	3.6%	0.2%	0.0%	1.7%	1.1%
250	50	1229	3.1%	32.9%	15.9%	1.9%	1.4%	2.2%	0.2%	1.2%	0.2%	23.3%	9.7%	5.2%	0.8%	0.0%	0.9%	1.0%
253	50	1006	3.5%	36.9%	17.3%	2.7%	1.9%	3.1%	0.3%	1.7%	0.2%	18.6%	7.7%	4.8%	0.3%	0.0%	0.3%	0.6%
254	50	339	2.9%	30.0%	19.3%	2.0%	1.4%	2.4%	0.3%	1.3%	0.2%	23.5%	9.7%	6.7%	0.3%	0.0%	0.0%	0.0%
255	50	687	3.3%	34.5%	14.5%	2.5%	1.8%	2.9%	0.3%	1.6%	0.2%	23.2%	9.6%	5.3%	0.3%	0.0%	0.0%	0.0%
256	50	229	3.1%	32.4%	18.3%	0.8%	0.6%	1.0%	0.1%	0.5%	0.3%	25.8%	10.7%	6.0%	0.4%	0.0%	0.0%	0.0%
257	50	1629	3.5%	36.8%	14.5%	1.8%	1.3%	2.2%	0.2%	1.2%	0.2%	21.5%	8.9%	6.4%	1.4%	0.0%	0.0%	0.0%
258	50	1883	3.0%	31.8%	13.8%	1.8%	1.3%	2.1%	0.2%	1.2%	0.3%	25.8%	10.7%	7.4%	0.6%	0.0%	0.0%	0.0%
259	50	558	2.6%	27.5%	12.4%	2.1%	1.5%	2.4%	0.3%	1.3%	0.3%	27.9%	11.6%	9.1%	1.0%	0.0%	0.0%	0.0%
260	50	510	2.9%	30.9%	7.6%	2.4%	1.7%	2.8%	0.3%	1.5%	0.1%	10.8%	4.5%	5.1%	0.7%	0.3%	11.9%	16.4%
261	50	442	3.0%	31.5%	12.6%	1.1%	0.7%	1.2%	0.1%	0.7%	0.1%	12.3%	5.1%	4.1%	0.5%	0.1%	4.1%	22.8%
262	50	635	3.4%	35.3%	14.8%	2.7%	1.9%	3.2%	0.3%	1.7%	0.2%	21.9%	9.1%	5.2%	0.3%	0.0%	0.0%	0.0%
263	50	317	2.6%	27.4%	14.6%	0.8%	0.5%	0.9%	0.1%	0.5%	0.3%	31.7%	13.1%	7.1%	0.5%	0.0%	0.0%	0.0%
264	50	1771	3.4%	35.3%	14.2%	1.9%	1.3%	2.2%	0.2%	1.2%	0.2%	22.7%	9.4%	6.5%	1.4%	0.0%	0.0%	0.0%
265	50	1128	3.3%	34.5%	14.3%	1.7%	1.2%	2.0%	0.2%	1.1%	0.3%	24.7%	10.3%	6.0%	0.4%	0.0%	0.0%	0.0%
266	50	582	2.7%	28.4%	12.3%	2.1%	1.5%	2.5%	0.3%	1.3%	0.3%	29.0%	12.0%	7.1%	0.5%	0.0%	0.0%	0.0%
267	50	1220	3.3%	34.4%	11.6%	1.2%	0.8%	1.4%	0.1%	0.7%	0.3%	26.6%	11.0%	6.4%	1.3%	0.0%	0.0%	0.9%
268	50	598	2.9%	30.5%	12.0%	1.5%	1.1%	1.8%	0.2%	1.0%	0.3%	29.3%	12.2%	6.3%	0.5%	0.0%	0.0%	0.4%
269	50	435	2.5%	26.1%	9.1%	1.9%	1.4%	2.3%	0.2%	1.2%	0.4%	34.6%	14.4%	5.1%	0.3%	0.0%	0.0%	0.5%
270	50	342	3.2%	33.4%	12.8%	1.6%	1.1%	1.9%	0.2%	1.0%	0.3%	25.6%	10.6%	6.7%	0.9%	0.0%	0.0%	0.7%
271	50	621	2.7%	28.3%	9.8%	1.5%	1.1%	1.8%	0.2%	1.0%	0.3%	32.5%	13.5%	6.7%	0.6%	0.0%	0.0%	0.0%
272	50	586	2.9%	30.6%	9.6%	1.4%	1.0%	1.6%	0.2%	0.9%	0.3%	29.5%	12.2%	6.5%	1.7%	0.0%	0.0%	1.6%
273	50	1345	2.7%	28.8%	12.6%	3.1%	2.2%	3.6%	0.4%	2.0%	0.2%	23.5%	9.7%	5.4%	0.7%	0.1%	4.5%	0.5%
274	50	1029	2.5%	26.6%	12.1%	3.9%	2.8%	4.6%	0.5%	2.5%	0.2%	23.4%	9.7%	4.1%	0.4%	0.1%	5.8%	0.7%
275	50	1409	3.3%	34.5%	9.5%	2.1%	1.5%	2.5%	0.3%	1.4%	0.3%	26.1%	10.8%	6.0%	1.1%	0.0%	0.0%	0.5%
276	50	1462	2.8%	29.6%	8.9%	2.4%	1.7%	2.8%	0.3%	1.5%	0.3%	26.6%	11.0%	6.1%	0.3%	0.1%	5.2%	0.3%
277	50	417	2.9%	30.7%	10.1%	0.8%	0.6%	1.0%	0.1%	0.5%	0.3%	31.0%	12.8%	8.1%	0.9%	0.0%	0.0%	0.0%
278	50	356	3.4%	36.0%	9.1%	2.7%	1.9%	3.1%	0.3%	1.7%	0.3%	25.2%	10.5%	5.3%	0.5%	0.0%	0.0%	0.0%
279	50	875	2.9%	30.0%	8.7%	1.5%	1.0%	1.7%	0.2%	0.9%	0.3%	30.4%	12.6%	7.3%	1.4%	0.0%	0.0%	1.1%
280	50	866	2.5%	26.6%	9.5%	0.7%	0.5%	0.8%	0.1%	0.4%	0.3%	29.1%	12.1%	7.0%	1.3%	0.2%	8.3%	0.5%
281	50	1468	3.3%	35.1%	9.2%	1.2%	0.8%	1.4%	0.1%	0.7%	0.3%	24.9%	10.3%	11.2%	0.7%	0.0%	0.4%	0.4%
282	50	881	3.3%	34.9%	10.2%	1.2%	0.9%	1.4%	0.2%	0.8%	0.2%	20.4%	8.5%	15.5%	0.8%	0.0%	1.0%	0.7%
283	50	1209	3.1%	32.5%	6.7%	2.3%	1.6%	2.7%	0.3%	1.5%	0.3%	30.9%	12.8%	4.7%	0.2%	0.0%	0.4%	0.0%
284	50	566	4.5%	47.4%	10.0%	1.0%	0.7%	1.2%	0.1%	0.6%	0.2%	21.9%	9.1%	3.2%	0.1%	0.0%	0.0%	0.0%
285	50	1972	3.2%	33.2%	8.8%	1.3%	0.9%	1.5%	0.2%	0.8%	0.3%	26.3%	10.9%	10.7%	0.9%	0.0%	0.7%	0.3%
286	50	1392	3.6%	37.4%	10.9%	1.8%	1.3%	2.1%	0.2%	1.1%	0.2%	18.5%	7.7%	13.1%	0.5%	0.0%	1.2%	0.4%
287	50	310	3.8%	39.7%	9.8%	0.9%	0.6%	1.0%	0.1%	0.6%	0.2%	18.4%	7.6%	7.3%	1.3%	0.0%	1.2%	7.4%
288	50	506	4.2%	44.4%	13.1%	1.7%	1.2%	2.0%	0.2%	1.1%	0.1%	13.1%	5.4%	7.2%	0.7%	0.0%	1.0%	4.6%
289	50	985	2.9%	30.7%	8.6%	0.9%	0.6%	1.0%	0.1%	0.5%	0.3%	24.8%	10.3%	6.2%	0.8%	0.2%	9.4%	2.8%
290	50	2542	2.7%	27.9%	10.4%	4.8%	3.4%	5.6%	0.6%	3.1%	0.2%	18.3%	7.6%	4.3%	0.3%	0.1%	5.0%	5.8%
291	50	1590	3.3%	34.2%	5.2%	2.8%	2.0%	3.3%	0.4%	1.8%	0.2%	19.5%	8.1%	4.5%	0.3%	0.1%	6.1%	8.0%
292	70	3779	3.5%	36.7%	5.7%	1.4%	1.0%	1.7%	0.2%	0.9%	0.3%	27.8%	11.5%	4.5%	0.4%	0.0%	1.6%	2.8%
293	70	3312	3.1%	32.3%	9.9%	2.3%	1.6%	2.6%	0.3%	1.4%	0.2%	22.4%	9.3%	6.9%	0.6%	0.1%	2.5%	4.5%
294	50	2978	2.7%	28.4%	8.7%	2.7%	1.9%	3.1%	0.3%	1.7%	0.2%	21.4%	8.9%	4.3%	0.7%	0.2%	8.0%	6.8%
295	50	2737	3.0%	31.8%	8.3%	1.9%	1.3%	2.2%	0.2%	1.2%	0.2%	19.7%	8.2%	6.0%	0.9%	0.1%	5.9%	9.2%
296	50	290	3.5%	36.8%	11.7%	0.6%	0.4%	0.7%	0.1%	0.4%	0.2%	15.9%	6.6%	3.2%	0.3%	0.0%	0.0%	19.9%
297	50	84	1.0%	10.1%	4.8%	0.2%	0.2%	0.3%	0.0%	0.1%	0.1%	5.3%	2.2%	0.9%	0.0%	0.0%	0.0%	74.9%
299	50	1365	3.2%	33.8%	8.1%	0.8%	0.6%	0.9%	0.1%	0.5%	0.3%	25.8%	10.7%	13.6%	0.4%	0.0%	0.0%	1.3%
300	70	3319	2.8%	29.6%	8.7%	7.9%	5.6%	9.3%	1.0%	5.1%	0.2%	16.6%	6.9%	3.1%	0.0%	0.1%	2.6%	0.6%
301	70	2970	4.0%	42.0%	2.2%	4.2%	2.9%	4.9%	0.5%	2.7%	0.2%	21.1%	8.7%	3.9%	0.1%	0.0%	1.8%	0.8%
302	70	2493	2.6%	27.5%	9.0%	7.7%	5.5%	9.1%	1.0%	5.0%	0.2%	19.7%	8.2%	2.2%	0.0%	0.0%	1.4%	0.9%
303	70	2459	4.0%	42.0%	2.5%	4.0%	2.8%	4.7%	0.5%	2.6%	0.2%	23.3%	9.7%	2.6%	0.1%	0.0%	0.0%	1.0%
304	50	1350	3.5%	37.1%	9.1%	1.1%	0.8%	1.3%	0.1%	0.7%	0.2%	14.9%	6.2%	5.3%	0.5%	0.2%	9.5%	9.3%
305	50	2067	3.4%	35.4%	12.4%	0.6%	0.4%	0.7%	0.1%	0.4%	0.2%	18.6%	7.7%	7.9%	1.2%	0.1%	6.0%	5.0%
306	50	1501	3.0%	31.2%	19.6%	1.7%	1.2%	2.0%	0.2%	1.1%	0.2%	16.4%	6.8%	3.7%	0.5%	0.1%	3.6%	8.8%
307	50	1142	5.1%	53.6%	18.2%	1.3%	0.9%	1.6%	0.2%	0.9%	0.1%	8.8%	3.6%	2.3%	0.4%	0.1%	2.9%	0.0%
308	50	62	3.7%	38.4%	17.8%	1.4%	1.0%	1.7%	0.2%	0.9%	0.1%	7.2%	3.0%	3.0%	0.6%	0.1%	3.6%	17.4%
309	50	72	4.9%	51.0%	20.2%	1.2%	0.8%	1.4%	0.2%	0.8%	0.1%	9.9%	4.1%	5.0%	0.4%	0.0%	0.0%	0.0%
310	70	2087	3.4%	35.4%	14.9%	2.3%	1.7%	2.7%	0.3%	1.5%	0.2%	18.7%	7.7%	8.1%	1.0%	0.0%	0.0%	2.1%
311	70	2217	3.7%	38.6%	18.0%	1.2%	0.8%	1.4%	0.2%	0.8%	0.2%	16.5%	6.8%	5.4%	0.9%	0.0%	0.0%	5.4%
312	50	1204	3.3%	34.2%	8.8%	1.5%	1.0%	1.7%	0.2%	0.9%	0.2%	20.8%	8.6%	16.4%	0.7%	0.0%	0.1%	1.5%
313	50	218	4.6%	48.1%	17.8%	1.6%	1.1%	1.9%	0.2%	1.0%	0.1%	13.8%	5.7%	3.8%	0.3%	0.0%	0.0%	0.0%
314	50	250	5.2%	54.1%	14.1%	1.1%	0.8%	1.3%	0.1%	0.7%	0.1%	13.7%	5.7%	3.1%	0.2%	0.0%	0.0%	0.0%
315	50	137	5.1%	53.4%	13.9%	1.1%	0.7%	1.2%	0.1%	0.7%	0.1%	14.3%	5.9%	3.2%	0.2%	0.0%	0.0%	0.0%
316	50	124	4.5%	47.6%	17.6%	1.6%	1.1%	1.9%	0.2%	1.0%	0.1%	14.2%	5.9%	4.0%	0.3%	0.0%	0.0%	0.0%
317	50	144	4.3%	45.4%	20.3%	1.2%	0.8%	1.4%	0.2%	0.8%	0.2%	16.0%	6.6%	2.5%	0.3%	0.0%	0.0%	0.0%
318	50	156	4.8%	50.4%	15.4%	1.3%	0.9%	1.5%	0.2%	0.8%	0.2%	15.6%	6.5%	2.3%	0.2%	0.0%	0.0%	0.0%
319	50	356	4.0%	42.3%	17.0%	1.2%	0.9%	1.4%	0.2%	0.8%	0.2%	19.9%	8.2%	3.5%	0.4%	0.0%	0.0%	0.0%
320	50	135	4.5%	46.8%	17.1%	0.7%	0.5%	0.8%	0.1%	0.4%	0.1%	10.8%	4.5%	3.9%	0.7%	0.2%	6.7%	2.3%
321	50	477	2.3%	23.7%	16.1%	2.5%	1.8%	3.0%	0.3%	1.6%	0.3%	26.3%	10.9%	8.3%	0.9%	0.0%	1.9%	0.0%
322	50	31	3.5%	36.9%	20.0%	2.0%	1.4%	2.4%	0.3%	1.3%	0.2%	16.6%	6.9%	7.0%	1.4%	0.0%	0.0%	0.0%
323	50	94	4.3%	45.3%	16.1%	1.8%	1.3%	2.1%	0.2%	1.2%	0.2%	15.1%	6.3%	5.2%	0.9%	0.0%	0.0%	0.0%
324	50	337	3.5%	36.8%	25.9%	0.8%	0.6%	0.9%	0.1%	0.5%	0.1%	13.4%	5.5%	7.1%	1.1%	0.1%	2.7%	0.9%
325	50	452	3.9%	40.7%	21.4%	1.3%	1.0%	1.6%	0.2%	0.9%	0.2%	14.9%	6.2%	4.8%	0.4%	0.0%	2.0%	0.7%
326	50	67	3.4%	35.6%	10.8%	0.7%	0.5%	0.8%	0.1%	0.5%	0.3%	24.8%	10.3%	11.3%	0.9%	0.0%	0.0%	0.0%
327	50	297	3.5%	36.8%	10.9%	1.7%	1.2%	1.9%	0.2%	1.1%	0.2%	18.1%	7.5%	12.0%	0.9%	0.1%	3.0%	1.0%
328	50	321	3.5%	36.4%	24.9%	1.0%	0.7%	1.2%	0.1%	0.6%	0.2%	15.8%	6.6%	5.8%	0.3%	0.1%	2.8%	0.0%
329	50	234	4.6%	48.6%	26.4%	2.2%	1.6%	2.6%	0.3%	1.4%	0.1%	7.0%	2.9%	2.2%	0.1%	0.0%	0.0%	0.0%
330	50	131	5.4%	56.5%	14.5%	1.5%	1.1%	1.8%	0.2%	1.0%	0.1%	10.3%	4.3%	3.3%	0.1%	0.0%	0.0%	0.0%
331	50	92	5.2%	54.2%	14.6%	2.3%	1.6%	2.7%	0.3%	1.5%	0.1%	9.3%	3.8%	4.2%	0.2%	0.0%	0.0%	0.0%
332	50	117	5.4%	56.3%	14.2%	1.6%	1.1%	1.8%	0.2%	1.0%	0.1%	10.5%	4.4%	3.4%	0.1%	0.0%	0.0%	0.0%
333	50	72	5.1%	53.7%	14.4%	2.3%	1.7%	2.7%	0.3%	1.5%	0.1%	9.6%	4.0%	4.4%	0.2%	0.0%	0.0%	0.0%
334	50	117	5.7%	59.9%	13.2%	1.0%	0.7%	1.2%	0.1%	0.6%	0.1%	8.2%	3.4%	5.6%	0.1%	0.0%	0.0%	0.0%
335	50	74	5.4%	56.2%	12.5%	2.2%	1.5%	2.6%	0.3%	1.4%	0.1%	7.4%	3.1%	7.3%	0.3%	0.0%	0.0%	0.0%
336	50	1474	4.3%	45.3%	28.0%	3.6%	2.5%	4.2%	0.5%	2.3%	0.1%	5.7%	2.4%	1.1%	0.0%	0.0%	0.0%	0.0%
337	50	1047	3.4%	35.3%	44.8%	2.0%	1.4%	2.4%	0.3%	1.3%	0.1%	5.2%	2.1%	1.6%	0.1%	0.0%	0.0%	0.0%
338	50	601	3.6%	37.9%	35.0%	0.9%	0.7%	1.1%	0.1%	0.6%	0.1%	12.2%	5.1%	2.6%	0.1%	0.0%	0.0%	0.0%
339	50	1506	3.9%	40.4%	39.3%	3.1%	2.2%	3.6%	0.4%	2.0%	0.0%	3.0%	1.2%	1.1%	0.0%	0.0%	0.0%	0.0%
340	50	600	3.8%	40.1%	40.5%	1.3%	0.9%	1.5%	0.2%	0.8%	0.1%	5.9%	2.5%	2.1%	0.1%	0.0%	0.0%	0.0%
341	50	987	4.5%	47.0%	27.4%	3.3%	2.3%	3.8%	0.4%	2.1%	0.1%	5.0%	2.1%	1.9%	0.1%	0.0%	0.0%	0.0%
342	80	3810	3.7%	39.0%	13.8%	1.9%	1.3%	2.2%	0.2%	1.2%	0.2%	17.6%	7.3%	11.1%	0.6%	0.0%	0.0%	0.0%
343	80	3569	4.0%	41.9%	10.9%	1.6%	1.1%	1.9%	0.2%	1.0%	0.2%	21.3%	8.8%	6.5%	0.5%	0.0%	0.0%	0.0%
346	70	135	4.3%	44.7%	12.3%	3.1%	2.2%	3.6%	0.4%	2.0%	0.2%	14.8%	6.2%	6.1%	0.4%	0.0%	0.0%	0.0%

Traffic Flows and Breakdown by 16 Vehicle Classes (Year 2026)

Link No.	Speed Limit	Total Vehicle	19 - Motorcycles (MC)	01 - Private Cars (PC)	03 - Taxi	14 - Non-franchised Bus <=6.4t	15 - Non-franchised Bus 6.4-15t	16 - Non-franchised Bus >15t	12 - Private Light Bus <=3.5t	13 - Private Light Bus >3.5t	04 - Light Goods Vehicles <=2.5t	05 - Lt Goods Vehicles 2.5-3.5t	06 - Light Goods Vehicles >3.5t	07 - Heavy Goods Vehicles <=15t	08 - Heavy Goods Vehicles >15t	17 - Franchised Bus (SD)	18 - Franchised Bus (DD)	11 - Public Light Buses
	km/hr	1600-1700																
349	70	1177	3.7%	38.8%	9.2%	1.9%	1.3%	2.2%	0.2%	1.2%	0.2%	21.2%	8.8%	10.4%	0.7%	0.0%	0.0%	0.0%
350	50	1350	3.4%	35.6%	49.3%	1.9%	1.3%	2.2%	0.2%	1.2%	0.0%	2.6%	1.1%	1.0%	0.0%	0.0%	0.0%	0.0%
351	50	789	3.6%	37.4%	38.8%	1.3%	0.9%	1.5%	0.2%	0.8%	0.1%	9.3%	3.9%	2.3%	0.1%	0.0%	0.0%	0.0%
364	50	474	4.2%	43.9%	23.2%	1.7%	1.2%	2.0%	0.2%	1.1%	0.1%	13.2%	5.5%	3.5%	0.2%	0.0%	0.0%	0.0%
365	50	498	4.1%	43.3%	24.7%	2.3%	1.6%	2.7%	0.3%	1.5%	0.1%	12.1%	5.0%	2.3%	0.1%	0.0%	0.0%	0.0%
368	50	1147	3.1%	32.9%	8.3%	3.8%	2.7%	4.4%	0.5%	2.4%	0.2%	17.8%	7.4%	8.5%	0.8%	0.1%	4.6%	2.5%
369	50	131	3.6%	37.7%	14.0%	1.5%	1.1%	1.8%	0.2%	1.0%	0.2%	20.2%	8.4%	4.9%	0.7%	0.0%	0.0%	4.7%
370	50	19	1.6%	16.5%	17.6%	0.0%	0.0%	0.0%	0.0%	0.0%	0.2%	22.9%	9.5%	0.0%	0.0%	0.7%	31.0%	0.0%
371	70	1030	4.0%	42.0%	20.8%	2.3%	1.6%	2.7%	0.3%	1.5%	0.1%	10.8%	4.5%	4.7%	1.3%	0.1%	3.3%	0.0%
372	70	3185	3.0%	31.3%	19.5%	2.3%	1.6%	2.6%	0.3%	1.4%	0.2%	19.3%	8.0%	7.5%	1.8%	0.0%	1.2%	0.0%
373	50	449	4.1%	42.8%	23.2%	2.8%	2.0%	3.3%	0.4%	1.8%	0.1%	11.8%	4.9%	2.5%	0.3%	0.0%	0.0%	0.0%
374	50	59	2.6%	27.5%	10.7%	1.0%	0.7%	1.2%	0.1%	0.7%	0.3%	26.8%	11.1%	13.5%	3.7%	0.0%	0.0%	0.0%
375	50	149	3.4%	36.0%	20.0%	1.7%	1.2%	2.0%	0.2%	1.1%	0.2%	15.1%	6.3%	4.2%	0.7%	0.0%	0.0%	7.7%
376	50	709	3.5%	36.7%	15.0%	1.3%	0.9%	1.5%	0.2%	0.8%	0.2%	21.5%	8.9%	8.6%	1.1%	0.0%	0.0%	0.0%
377	50	132	3.6%	37.8%	20.3%	2.9%	2.0%	3.4%	0.4%	1.8%	0.2%	15.2%	6.3%	5.0%	1.2%	0.0%	0.0%	0.0%
378	50	754	3.9%	40.6%	20.3%	2.0%	1.4%	2.3%	0.3%	1.3%	0.2%	15.5%	6.4%	4.7%	0.4%	0.0%	0.0%	0.6%
380	50	164	3.4%	35.2%	18.5%	2.6%	1.8%	3.0%	0.3%	1.7%	0.2%	17.5%	7.3%	6.9%	1.7%	0.0%	0.0%	0.0%
381	50	386	2.9%	30.7%	14.9%	2.4%	1.7%	2.9%	0.3%	1.6%	0.1%	14.2%	5.9%	5.8%	1.3%	0.3%	12.8%	2.0%
382	50	305	3.4%	35.4%	14.6%	1.6%	1.1%	1.8%	0.2%	1.0%	0.1%	10.6%	4.4%	5.1%	1.2%	0.4%	16.7%	2.5%
383	50	2969	3.2%	33.9%	16.5%	2.0%	1.4%	2.3%	0.2%	1.3%	0.2%	16.4%	6.8%	7.1%	1.1%	0.1%	5.6%	2.0%
384	50	1616	3.1%	32.4%	10.1%	1.0%	0.7%	1.2%	0.1%	0.7%	0.2%	19.0%	7.9%	8.5%	1.4%	0.2%	9.0%	4.4%
385	50	2579	3.3%	34.1%	23.3%	1.9%	1.3%	2.2%	0.2%	1.2%	0.2%	16.8%	7.0%	7.1%	1.3%	0.0%	0.0%	0.2%
386	50	2717	3.3%	34.7%	23.2%	1.8%	1.3%	2.2%	0.2%	1.2%	0.2%	16.6%	6.9%	6.9%	1.2%	0.0%	0.0%	0.2%
388	50	506	3.6%	37.4%	18.0%	2.9%	2.1%	3.4%	0.4%	1.9%	0.2%	15.8%	6.6%	6.3%	1.5%	0.0%	0.0%	0.0%
389	50	1288	4.0%	41.9%	19.8%	2.0%	1.4%	2.4%	0.3%	1.3%	0.2%	15.3%	6.3%	4.2%	0.5%	0.0%	0.0%	0.5%
390	50	551	4.0%	42.5%	17.1%	1.1%	0.8%	1.3%	0.1%	0.7%	0.2%	19.2%	8.0%	3.5%	0.3%	0.0%	0.0%	1.1%
391	50	2260	3.6%	37.3%	25.3%	1.2%	0.8%	1.4%	0.1%	0.7%	0.2%	16.7%	6.9%	5.1%	0.5%	0.0%	0.0%	0.3%
394	50	251	2.7%	28.6%	14.7%	1.3%	0.9%	1.5%	0.2%	0.8%	0.3%	24.2%	10.0%	11.3%	3.3%	0.0%	0.0%	0.0%
395	50	284	2.6%	27.8%	12.3%	2.1%	1.5%	2.4%	0.3%	1.3%	0.3%	29.1%	12.1%	7.1%	1.1%	0.0%	0.0%	0.0%
397	50	365	4.1%	42.5%	17.5%	2.6%	1.8%	3.0%	0.3%	1.7%	0.1%	12.1%	5.0%	7.2%	2.1%	0.0%	0.0%	0.0%
398	50	132	5.2%	54.5%	16.8%	1.6%	1.2%	1.9%	0.2%	1.1%	0.1%	9.5%	3.9%	3.3%	0.7%	0.0%	0.0%	0.0%
399	50	754	3.3%	35.1%	11.5%	1.2%	0.8%	1.4%	0.1%	0.7%	0.2%	15.0%	6.2%	10.0%	2.5%	0.2%	8.9%	3.0%
403	50	427	4.7%	49.2%	9.2%	1.6%	1.1%	1.9%	0.2%	1.0%	0.2%	19.7%	8.2%	3.0%	0.0%	0.0%	0.0%	0.0%
405	50	750	4.2%	44.6%	21.5%	1.0%	0.7%	1.2%	0.1%	0.7%	0.1%	13.7%	5.7%	4.1%	0.6%	0.0%	1.2%	0.4%
406	50	137	4.9%	51.7%	12.4%	1.9%	1.4%	2.3%	0.2%	1.2%	0.1%	12.9%	5.3%	5.6%	0.0%	0.0%	0.0%	0.0%
407	50	149	0.8%	8.8%	3.5%	3.3%	2.4%	3.9%	0.4%	2.1%	0.4%	41.6%	17.2%	6.6%	0.1%	0.0%	0.0%	8.8%
408	50	355	3.6%	37.6%	25.5%	0.8%	0.6%	0.9%	0.1%	0.5%	0.1%	13.4%	5.6%	6.8%	1.1%	0.1%	2.5%	0.9%
409	50	532	4.0%	42.1%	20.4%	1.4%	1.0%	1.6%	0.2%	0.9%	0.2%	14.8%	6.2%	4.6%	0.4%	0.0%	1.7%	0.6%
412	70	818	3.6%	37.7%	13.8%	3.5%	2.4%	4.1%	0.4%	2.2%	0.2%	15.9%	6.6%	9.5%	0.1%	0.0%	0.0%	0.0%
413	70	159	3.0%	31.4%	19.5%	7.7%	5.4%	9.0%	1.0%	4.9%	0.1%	9.5%	3.9%	4.2%	0.4%	0.0%	0.0%	0.0%
414	70	1608	3.1%	32.5%	9.5%	2.4%	1.7%	2.9%	0.3%	1.6%	0.2%	23.8%	9.8%	9.1%	0.8%	0.0%	1.2%	1.0%
415	70	660	3.7%	39.2%	12.4%	2.4%	1.7%	2.9%	0.3%	1.6%	0.2%	17.4%	7.2%	10.8%	0.1%	0.0%	0.0%	0.0%
416	70	458	2.9%	30.6%	8.5%	2.1%	1.5%	2.5%	0.3%	1.4%	0.3%	27.0%	11.2%	11.6%	0.2%	0.0%	0.0%	0.0%
417	50	744	3.8%	39.8%	15.5%	1.0%	0.7%	1.2%	0.1%	0.7%	0.1%	7.9%	3.3%	3.2%	0.2%	0.5%	20.6%	1.4%
418	50	878	3.9%	40.7%	17.5%	1.2%	0.8%	1.4%	0.2%	0.8%	0.2%	15.1%	6.2%	5.2%	0.7%	0.1%	4.3%	1.8%
419	50	398	4.2%	43.6%	11.7%	2.9%	2.1%	3.5%	0.4%	1.9%	0.2%	14.8%	6.1%	4.0%	0.3%	0.0%	0.8%	3.7%
420	50	608	5.2%	54.1%	12.9%	1.3%	0.9%	1.5%	0.2%	0.8%	0.1%	9.2%	3.8%	4.2%	0.8%	0.1%	3.2%	1.9%
421	50	2294	3.7%	38.7%	8.7%	1.9%	1.3%	2.2%	0.2%	1.2%	0.2%	16.3%	6.8%	9.2%	1.2%	0.1%	3.2%	5.1%
422	50	2559	4.1%	42.6%	13.4%	0.7%	0.5%	0.9%	0.1%	0.5%	0.2%	15.7%	6.5%	7.3%	0.7%	0.1%	2.7%	4.1%
423	70	2978	3.0%	31.3%	10.0%	1.1%	0.8%	1.3%	0.1%	0.7%	0.3%	26.0%	10.8%	8.4%	3.0%	0.0%	0.7%	2.4%
424	70	2643	3.3%	35.0%	9.9%	1.4%	1.0%	1.6%	0.2%	0.9%	0.2%	23.7%	9.8%	9.2%	1.4%	0.0%	1.3%	1.1%
425	50	1801	2.9%	30.0%	7.2%	1.9%	1.3%	2.2%	0.2%	1.2%	0.2%	18.8%	7.8%	11.2%	1.4%	0.3%	11.2%	2.3%
426	50	1438	3.9%	41.0%	8.9%	0.7%	0.5%	0.8%	0.1%	0.5%	0.2%	19.9%	8.3%	10.2%	0.9%	0.0%	1.9%	2.1%
427	50	80	4.9%	51.7%	18.4%	0.5%	0.4%	0.6%	0.1%	0.3%	0.1%	10.2%	4.2%	7.9%	0.6%	0.0%	0.0%	0.0%
429	50	625	2.7%	28.2%	13.5%	2.3%	1.6%	2.7%	0.3%	1.5%	0.1%	13.1%	5.4%	2.5%	0.1%	0.4%	17.4%	8.1%
430	70	343	2.9%	30.6%	8.8%	3.0%	2.1%	3.5%	0.4%	1.9%	0.2%	17.3%	7.2%	9.9%	0.1%	0.3%	11.8%	0.0%
433	50	196	2.6%	27.2%	8.1%	2.0%	1.4%	2.3%	0.2%	1.3%	0.3%	32.5%	13.5%	6.5%	0.6%	0.0%	1.5%	0.0%
434	50	805	2.8%	29.9%	8.9%	3.5%	2.5%	4.1%	0.4%	2.2%	0.3%	27.2%	11.3%	5.6%	0.4%	0.0%	0.8%	0.0%
435	50	735	3.4%	35.8%	5.8%	1.0%	0.7%	1.2%	0.1%	0.7%	0.3%	25.0%	10.4%	2.3%	1.0%	0.1%	4.7%	7.5%
436	50	571	3.9%	41.0%	13.3%	2.0%	1.4%	2.3%	0.2%	1.3%	0.1%	14.3%	5.9%	4.4%	0.3%	0.2%	6.8%	2.4%
437	50	272	2.2%	23.0%	3.3%	2.8%	2.0%	3.3%	0.4%	1.8%	0.2%	17.2%	7.1%	4.0%	0.2%	0.4%	18.2%	13.9%
438	50	324	3.1%	32.1%	7.8%	0.9%	0.6%	1.0%	0.1%	0.6%	0.3%	28.5%	11.8%	10.9%	0.9%	0.0%	0.0%	1.4%
439	50	285	4.2%	44.2%	13.3%	1.5%	1.1%	1.8%	0.2%	1.0%	0.2%	16.8%	7.0%	4.2%	0.7%	0.1%	2.6%	1.1%
440	50	1530	3.4%	35.6%	12.1%	1.1%	0.8%	1.3%	0.1%	0.7%	0.3%	25.3%	10.5%	6.8%	1.2%	0.0%	0.0%	0.8%
443	50	378	3.1%	32.7%	13.8%	3.5%	2.5%	4.1%	0.4%	2.3%	0.2%	20.2%	8.4%	3.7%	0.3%	0.0%	0.0%	4.7%
444	50	332	3.2%	33.7%	14.5%	1.4%	1.0%	1.6%	0.2%	0.9%	0.2%	23.2%	9.6%	5.4%	0.7%	0.0%	0.0%	4.4%
445	50	274	2.8%	29.8%	10.1%	4.4%	3.1%	5.1%	0.6%	2.8%	0.2%	17.1%	7.1%	1.9%	0.0%	0.1%	6.0%	8.7%
446	50	768	3.6%	37.6%	17.1%	1.9%	1.3%	2.2%	0.2%	1.2%	0.2%	20.3%	8.4%	4.9%	0.3%	0.0%	0.0%	0.7%
447	50	291	3.0%	31.9%	9.1%	0.9%	0.6%	1.1%	0.1%	0.6%	0.3%	29.6%	12.2%	9.8%	0.7%	0.0%	0.0%	0.0%
448	50	192	2.0%	21.1%	8.9%	0.5%	0.4%	0.6%	0.1%	0.3%	0.4%	38.9%	16.1%	9.7%	0.9%	0.0%	0.0%	0.0%
449	50	160	4.0%	41.9%	11.8%	2.9%	2.1%	3.5%	0.4%	1.9%	0.2%	20.0%	8.3%	3.1%	0.1%	0.0%	0.0%	0.0%
450	50	41	2.3%	24.0%	12.3%	0.4%	0.3%	0.5%	0.1%	0.3%	0.4%	35.5%	14.7%	8.7%	0.6%	0.0%	0.0%	0.0%
451	50	223	4.5%	47.5%	13.2%	0.7%	0.5%	0.8%	0.1%	0.4%	0.2%	15.7%	6.5%	8.4%	1.6%	0.0%	0.0%	0.0%
452	50	348	4.2%	44.3%	10.4%	2.8%	2.0%	3.2%	0.3%	1.8%	0.2%	19.0%	7.9%	3.8%	0.1%	0.0%	0.0%	0.0%
453	50	565	3.3%	34.4%	18.1%	2.3%	1.6%	2.7%	0.3%	1.5%	0.2%	18.5%	7.7%	6.7%	0.6%	0.0%	2.1%	0.0%
454	50	295	4.4%	46.1%	15.2%	1.9%	1.3%	2.2%	0.2%	1.2%	0.2%	15.1%	6.2%	5.5%	0.5%	0.0%	0.0%	0.0%
459	50	703	4.3%	44.8%	16.6%	1.6%	1.1%	1.9%	0.2%	1.0%	0.2%	15.6%	6.4%	3.8%	0.1%	0.0%	0.4%	2.0%
460	50	1087	3.8%	40.2%	27.0%	1.5%	1.1%	1.8%	0.2%	1.0%	0.1%	12.9%	5.4%	4.2%	0.3%	0.0%	0.0%	0.5%
461	50	1257	4.0%	42.3%	27.2%	2.1%	1.5%	2.5%	0.3%	1.4%	0.1%	10.9%	4.5%	2.5%	0.1%	0.0%	0.0%	0.4%
468	50	299	3.6%	38.0%	10.4%	1.3%	0.9%	1.5%	0.2%	0.8%	0.2%	20.0%	8.3%	5.4%	0.7%	0.1%	3.3%	5.4%
469	50	761	3.7%	39.1%	22.6%	3.0%	2.1%	3.5%	0.4%	1.9%	0.1%	10.1%	4.2%	3.0%	0.3%	0.0%	0.8%	5.1%
470	50	295	2.6%	27.1%	15.9%	7.0%	4.9%	8.2%	0.9%	4.5%	0.1%	11.9%	4.9%	3.0%	0.3%	0.0%	0.8%	7.8%
473	50	117	5.7%	59.9%	13.2%	1.0%	0.7%	1.2%	0.1%	0.6%	0.1%	8.2%	3.4%	5.6%	0.1%	0.0%	0.0%	0.0%
474	50	74	5.4%	56.2%	12.5%	2.2%	1.5%	2.6%	0.3%	1.4%	0.1%	7.4%	3.1%	7.3%	0.3%	0.0%	0.0%	0.0%
475	50	28	4.6%	47.8%	13.2%	2.1%	1.5%	2.5%	0.3%	1.4%	0.2%	15.6%	6.5%	4.2%	0.2%	0.0%	0.0%	0.0%
476	50	23	3.8%	39.6%	15.3%	2.5%	1.7%	2.9%	0.3%	1.6%	0.2%	19.1%	7.9%	4.9%	0.3%	0.0%	0.0%	0.0%
477	50	49	4.9%	51.6%	15.9%	1.5%	1.1%	1.8%	0.2%	1.0%	0.1%	10.9%	4.5%	6.3%	0.3%	0.0%	0.0%	0.0%
478	50	34	5.1%	53.3%	14.2%	1.0%	0.7%	1.2%	0.1%	0.6%	0.1%	13.0%	5.4%	5.1%	0.1%	0.0%	0.0%	0.0%
479	50	20	3.9%	40.7%	18.3%	0.8%	0.5%	0.9%	0.1%	0.5%	0.2%	22.6%	9.4%	2.1%	0.0%	0.0%	0.0%	0.0%
480	50	24	4.4%	45.9%	14.4%	1.7%	1.2%	2.0%	0.2%	1.1%	0.2%	18.3%	7.6%	2.8%	0.1%	0.0%	0.0%	0.0%
483	50	637	3.8%	39.6%	37.2%	1.3%	0.9%	1.5%	0.2%	0.8%	0.1%	8.1%	3.3%	2.9%	0.2%	0.0%	0.0%	0.0%
484	50	976	4.5%	46.7%	27.1%	3.2%	2.2%	3.7%	0.4%	2.0%	0.1%	5.6%	2.3%	2.1%	0.1%	0.0%	0.0%	0.0%
485	50	412	3.1%	32.1%	12.5%	3.5%	2.5%	4.1%	0.4%	2.2%	0.1%	10.1%	4.2%	1.9%	7.5%	0.3%	10.9%	4.7%
486	50	434	4.8%	50.3%	20.3%	1.1%	0.8%	1.3%	0.1%	0.7%	0.1%	10.9%	4.5%	4.2%	0.9%	0.0%	0.0%	0.0%
487	50	229	2.1%	21.8%	12.1%	1.9%	1.4%	2.3%	0.2%	1.2%	0.3%	24.4%	10.1%	6.4%	1.4%	0.0%	0.0%	14.4%
488	50	52	1.7%	18.0%	6.5%	2.3%	1.6%	2.7%	0.3%	1.5%	0.1%	8.4%	3.5%	0.7%	0.0%	1.2%	51.5%	0.0%
489	50	1185	3.6%	37.7%	11.2%	2.7%	1.9%	3.2%	0.3%	1.7%	0.1%	12.4%	5.1%	6.1%	0.7%	0.2%	8.5%	4.5%
490	50	107	0.4%	4.0%	3.3%	0.1%	0.1%	0.1%	0.0%	0.1%	0.0%	4.1%	1.7%	0.2%	0.0%	1.5%	63.6%	20.7%
491	50	733	3.0%	31.9%	15.9%	1.1%	0.8%	1.3%	0.1%	0.7%	0.1%	14.4%	5.9%	4.6%	1.4%	0.3%	10.9%	7.5%
492	50	22	3.3%	34.7%	15.9%	4.2%	3.0%	4.9%	0.5%	2.7%	0.2%	20.6%	8.5%	1.4%	0.1%	0.0%	0.0%	0.0%
493	50	1323	3.7%	38.9%	12.6%	2.6%	1.8%	3.0%	0.3%	1.7%	0.1%	12.9%	5.3%	6.0%	0.8%	0.1%	3.6%	6.5%
494	50	46	4.2%	44.5%	12.4%	1.4%	1.0%	1.6%	0.2%	0.9%	0.2%	20.4%	8.4%	4.3%	0.3%	0.0%	0.0%	0.0%
495	50	181	5.3%	55.1%	18.9%	1.4%	1.0%	1.6%	0.2%	0.9%	0.1%	9.0%	3.7%	2.6%	0.3%	0.0%	0.0%	0.0%
496	50	357	1.8%	18.5%	9.4%	1.4%	1.0%	1.6%	0.2%	0.9%	0.2%	17.2%	7.1%	4.7%	1.0%	0.4%	19.2%	15.5%
497	50	771	3.2%	33.5%	16.2%	1.1%	0.8%	1.2%	0.1%	0.7%	0.1%	13.8%	5.7%	4.5%	1.4%	0.2%	10.3%	7.2%

Traffic Flows and Breakdown by 16 Vehicle Classes (Year 2026)

Link No.	Speed Limit	Total Vehicle	19 - Motorcycles (MC)	01 - Private Cars (PC)	03 - Taxi	14 - Non-franchised Bus <=6.4t	15 - Non-franchised Bus 6.4-15t	16 - Non-franchised Bus >15t	12 - Private Light Bus <=3.5t	13 - Private Light Bus >3.5t	04 - Light Goods Vehicles <=2.5t	05 - Lt Goods Vehicles 2.5-3.5t	06 - Light Goods Vehicles >3.5t	07 - Heavy Goods Vehicles <=15t	08 - Heavy Goods Vehicles >15t	17 - Franchised Bus (SD)	18 - Franchised Bus (DD)	11 - Public Light Buses
	km/hr	1600-1700																
498	50	155	3.9%	40.5%	15.1%	1.2%	0.9%	1.4%	0.2%	0.8%	0.2%	18.4%	7.6%	3.6%	0.4%	0.0%	0.0%	5.9%
499	50	52	3.1%	32.4%	14.8%	0.0%	0.0%	0.0%	0.0%	0.0%	0.2%	21.5%	8.9%	1.3%	0.0%	0.0%	0.0%	17.8%
500	50	151	2.9%	30.0%	12.3%	0.8%	0.6%	0.9%	0.1%	0.5%	0.2%	15.6%	6.5%	1.9%	0.3%	0.2%	10.5%	16.8%
501	50	524	3.8%	39.6%	21.0%	1.6%	1.1%	1.9%	0.2%	1.0%	0.1%	14.4%	6.0%	3.6%	0.8%	0.0%	0.0%	4.8%
502	50	21	3.3%	34.3%	20.6%	3.1%	2.2%	3.6%	0.4%	2.0%	0.2%	21.2%	8.8%	0.2%	0.0%	0.0%	0.0%	0.0%
503	50	380	3.8%	39.8%	15.5%	0.5%	0.3%	0.5%	0.1%	0.3%	0.1%	13.9%	5.8%	4.0%	0.7%	0.2%	9.3%	5.3%
504	50	1290	3.1%	32.5%	15.8%	2.0%	1.4%	2.4%	0.3%	1.3%	0.2%	20.9%	8.7%	5.8%	0.8%	0.0%	1.9%	2.9%
505	50	279	3.7%	38.6%	15.4%	0.8%	0.6%	1.0%	0.1%	0.5%	0.2%	22.4%	9.3%	6.4%	1.0%	0.0%	0.0%	0.0%
506	50	481	3.6%	37.4%	16.3%	1.2%	0.9%	1.5%	0.2%	0.8%	0.2%	22.2%	9.2%	5.7%	0.8%	0.0%	0.0%	0.0%
507	50	176	3.1%	32.7%	18.4%	2.5%	1.8%	3.0%	0.3%	1.6%	0.2%	18.3%	7.6%	8.1%	2.4%	0.0%	0.0%	0.0%
508	50	134	3.9%	40.4%	16.1%	0.4%	0.3%	0.5%	0.0%	0.2%	0.2%	22.2%	9.2%	5.8%	0.8%	0.0%	0.0%	0.0%
509	50	220	3.3%	34.9%	20.7%	2.9%	2.1%	3.5%	0.4%	1.9%	0.1%	12.4%	5.2%	5.6%	1.8%	0.0%	0.0%	5.2%
512	50	938	3.5%	36.4%	20.0%	2.4%	1.7%	2.8%	0.3%	1.5%	0.1%	14.0%	5.8%	5.8%	1.0%	0.0%	0.0%	4.8%
513	50	84	5.3%	55.8%	21.2%	1.0%	0.7%	1.2%	0.1%	0.7%	0.1%	8.3%	3.5%	1.7%	0.4%	0.0%	0.0%	0.0%
514	50	362	1.8%	19.2%	9.7%	1.3%	0.9%	1.5%	0.2%	0.8%	0.2%	17.1%	7.1%	4.8%	0.9%	0.4%	18.9%	15.3%
515	50	848	3.4%	35.3%	16.4%	1.0%	0.7%	1.2%	0.1%	0.7%	0.1%	13.6%	5.6%	4.4%	1.3%	0.2%	9.4%	6.5%
516	50	156	3.5%	36.7%	19.4%	0.3%	0.2%	0.3%	0.0%	0.2%	0.2%	14.8%	6.1%	3.0%	0.6%	0.2%	7.2%	7.4%
517	50	289	3.5%	36.7%	16.8%	1.1%	0.8%	1.3%	0.1%	0.7%	0.1%	14.0%	5.8%	5.6%	0.8%	0.1%	3.9%	8.8%
518	50	153	3.7%	38.8%	16.5%	1.5%	1.0%	1.7%	0.2%	0.9%	0.2%	20.4%	8.5%	5.9%	0.7%	0.0%	0.0%	0.0%
519	50	174	4.3%	44.7%	25.3%	1.3%	0.9%	1.5%	0.2%	0.8%	0.1%	11.2%	4.6%	3.9%	1.3%	0.0%	0.0%	0.0%
520	50	567	2.9%	30.3%	12.8%	1.5%	1.1%	1.8%	0.2%	1.0%	0.2%	17.0%	7.0%	4.7%	0.7%	0.3%	10.9%	7.7%
521	50	663	3.2%	34.0%	17.7%	1.0%	0.7%	1.2%	0.1%	0.7%	0.1%	13.5%	5.6%	4.3%	1.6%	0.3%	11.0%	4.8%
522	50	284	3.8%	40.2%	14.5%	2.2%	1.6%	2.6%	0.3%	1.4%	0.2%	16.7%	6.9%	3.6%	0.4%	0.0%	0.0%	5.7%
523	50	81	5.1%	53.4%	14.3%	0.7%	0.5%	0.8%	0.1%	0.5%	0.1%	13.3%	5.5%	5.0%	0.7%	0.0%	0.0%	0.0%
524	50	196	3.9%	40.8%	11.4%	3.9%	2.7%	4.6%	0.5%	2.5%	0.1%	13.4%	5.5%	3.0%	0.6%	0.0%	0.0%	7.1%
525	50	144	5.2%	54.6%	13.6%	0.6%	0.4%	0.7%	0.1%	0.4%	0.1%	11.0%	4.6%	3.9%	0.6%	0.0%	0.0%	4.3%
526	50	287	2.0%	20.9%	11.4%	0.8%	0.6%	1.0%	0.1%	0.5%	0.2%	17.1%	7.1%	5.7%	1.0%	0.5%	21.5%	9.6%
527	50	586	3.0%	31.5%	18.3%	1.1%	0.8%	1.3%	0.1%	0.7%	0.1%	13.5%	5.6%	4.2%	1.7%	0.3%	12.4%	5.4%
528	50	150	1.4%	14.9%	8.7%	0.8%	0.6%	0.9%	0.1%	0.5%	0.1%	5.9%	2.4%	2.6%	0.7%	0.9%	37.6%	22.1%
529	50	1020	3.1%	32.3%	14.9%	1.2%	0.8%	1.4%	0.2%	0.8%	0.2%	17.2%	7.1%	5.3%	1.3%	0.2%	9.1%	4.8%
530	50	372	2.8%	29.5%	15.8%	1.8%	1.2%	2.1%	0.2%	1.1%	0.1%	11.0%	4.6%	4.3%	1.1%	0.4%	15.1%	8.9%
531	50	1020	3.1%	32.3%	14.9%	1.2%	0.8%	1.4%	0.2%	0.8%	0.2%	17.2%	7.1%	5.3%	1.3%	0.2%	9.1%	4.8%
532	50	150	4.5%	47.5%	22.8%	1.1%	0.8%	1.3%	0.1%	0.7%	0.1%	12.2%	5.1%	3.2%	0.5%	0.0%	0.0%	0.0%
533	50	168	3.0%	31.0%	16.0%	1.6%	1.2%	1.9%	0.2%	1.1%	0.2%	22.7%	9.4%	9.4%	2.3%	0.0%	0.0%	0.0%
534	50	382	2.7%	28.8%	15.4%	1.7%	1.2%	2.0%	0.2%	1.1%	0.1%	12.0%	5.0%	4.8%	1.2%	0.3%	14.7%	8.6%
535	50	1175	3.0%	31.9%	14.0%	1.1%	0.8%	1.3%	0.1%	0.7%	0.2%	19.3%	8.0%	6.0%	1.4%	0.2%	7.9%	4.2%
536	50	841	2.6%	26.9%	11.9%	1.6%	1.1%	1.9%	0.2%	1.0%	0.3%	25.7%	10.7%	7.6%	1.1%	0.1%	2.9%	4.5%
537	50	453	2.4%	25.6%	14.4%	1.7%	1.2%	2.0%	0.2%	1.1%	0.1%	13.7%	5.7%	4.3%	0.9%	0.4%	15.8%	10.4%
538	50	813	3.3%	34.4%	16.4%	1.1%	0.8%	1.3%	0.1%	0.7%	0.2%	14.5%	6.0%	4.5%	1.6%	0.2%	10.3%	4.5%
539	50	349	1.8%	19.2%	8.0%	0.6%	0.4%	0.7%	0.1%	0.4%	0.1%	12.2%	5.1%	3.2%	0.5%	0.8%	33.5%	13.4%
540	50	1169	3.2%	33.3%	12.6%	1.5%	1.1%	1.8%	0.2%	1.0%	0.2%	16.0%	6.6%	7.2%	1.6%	0.2%	8.1%	5.7%
543	50	599	2.8%	29.5%	10.4%	2.1%	1.5%	2.5%	0.3%	1.4%	0.1%	12.2%	5.0%	4.0%	0.4%	0.5%	19.5%	7.8%
544	50	1169	3.2%	33.3%	12.6%	1.5%	1.1%	1.8%	0.2%	1.0%	0.2%	16.0%	6.6%	7.2%	1.6%	0.2%	8.1%	5.7%
545	50	599	2.8%	29.5%	10.4%	2.1%	1.5%	2.5%	0.3%	1.4%	0.1%	12.2%	5.0%	4.0%	0.4%	0.5%	19.5%	7.8%
546	50	832	3.0%	31.4%	10.0%	1.2%	0.9%	1.4%	0.2%	0.8%	0.2%	15.4%	6.4%	7.9%	1.8%	0.3%	11.4%	7.9%
547	50	1250	3.2%	34.1%	12.9%	1.4%	1.0%	1.6%	0.2%	0.9%	0.1%	14.0%	5.8%	6.8%	1.4%	0.2%	7.6%	8.8%
548	50	98	4.5%	47.3%	16.7%	0.7%	0.5%	0.8%	0.1%	0.5%	0.2%	15.9%	6.6%	5.4%	0.9%	0.0%	0.0%	0.0%
549	50	1017	3.1%	32.9%	13.7%	1.9%	1.3%	2.2%	0.2%	1.2%	0.2%	14.5%	6.0%	4.9%	0.5%	0.3%	12.4%	4.6%
550	50	1240	3.4%	35.6%	10.7%	1.0%	0.7%	1.2%	0.1%	0.7%	0.2%	15.1%	6.3%	7.4%	1.4%	0.2%	8.4%	7.6%
551	50	849	3.1%	32.1%	13.2%	1.8%	1.3%	2.1%	0.2%	1.2%	0.1%	13.5%	5.6%	4.8%	0.4%	0.3%	14.9%	5.5%
552	50	1099	3.3%	34.7%	9.4%	0.8%	0.6%	1.0%	0.1%	0.5%	0.2%	16.8%	6.9%	8.3%	1.6%	0.2%	9.4%	6.2%
553	50	13	2.3%	24.1%	25.8%	0.0%	0.0%	0.0%	0.0%	0.0%	0.3%	33.4%	13.9%	0.1%	0.1%	0.0%	0.0%	0.0%
554	50	231	3.5%	36.7%	15.1%	1.1%	0.8%	1.3%	0.1%	0.7%	0.1%	11.7%	4.8%	5.8%	0.9%	0.0%	0.0%	17.3%
555	50	1287	3.3%	34.6%	14.3%	1.9%	1.4%	2.3%	0.2%	1.2%	0.1%	12.9%	5.3%	4.6%	0.5%	0.3%	12.8%	4.2%
556	50	1034	3.2%	33.7%	8.6%	0.8%	0.6%	0.9%	0.1%	0.5%	0.2%	17.3%	7.2%	8.5%	1.6%	0.2%	10.0%	6.5%
557	50	1287	3.3%	34.6%	14.3%	1.9%	1.4%	2.3%	0.2%	1.2%	0.1%	12.9%	5.3%	4.6%	0.5%	0.3%	12.8%	4.2%
558	50	1619	3.1%	32.4%	10.1%	1.0%	0.7%	1.2%	0.1%	0.7%	0.2%	19.0%	7.9%	8.5%	1.4%	0.2%	9.1%	4.4%
559	50	425	3.9%	41.1%	18.3%	1.0%	0.7%	1.2%	0.1%	0.6%	0.2%	18.2%	7.5%	5.8%	1.4%	0.0%	0.0%	0.0%
560	50	478	3.9%	41.1%	17.0%	1.5%	1.0%	1.7%	0.2%	0.9%	0.2%	17.3%	7.2%	5.6%	1.1%	0.0%	0.0%	1.3%
561	50	1022	3.8%	40.1%	20.1%	1.8%	1.3%	2.1%	0.2%	1.1%	0.2%	14.9%	6.2%	4.4%	0.8%	0.0%	0.9%	2.2%
562	50	755	3.8%	39.7%	18.1%	1.2%	0.8%	1.4%	0.1%	0.8%	0.2%	16.8%	7.0%	5.6%	1.3%	0.0%	1.2%	2.1%
563	50	766	4.1%	42.6%	18.7%	1.2%	0.8%	1.4%	0.1%	0.8%	0.2%	16.7%	6.9%	5.0%	1.0%	0.0%	0.0%	0.6%
564	50	686	4.1%	42.8%	18.3%	1.8%	1.3%	2.1%	0.2%	1.1%	0.2%	15.0%	6.2%	4.5%	0.9%	0.0%	0.0%	1.6%
565	50	239	4.0%	42.4%	17.9%	1.4%	1.0%	1.6%	0.2%	0.9%	0.1%	11.2%	4.6%	4.6%	1.2%	0.1%	3.8%	4.8%
566	50	585	4.0%	41.7%	22.1%	1.6%	1.1%	1.9%	0.2%	1.0%	0.1%	13.1%	5.4%	3.6%	0.6%	0.0%	1.5%	2.0%
567	50	28	4.2%	44.3%	20.5%	1.3%	0.9%	1.5%	0.2%	0.8%	0.2%	15.9%	6.6%	3.3%	0.2%	0.0%	0.0%	0.0%
568	50	199	2.9%	30.6%	13.7%	1.2%	0.8%	1.4%	0.2%	0.8%	0.3%	24.5%	10.1%	5.8%	1.1%	0.0%	0.0%	6.6%
569	50	18	2.9%	30.6%	19.4%	2.1%	1.5%	2.5%	0.3%	1.4%	0.3%	25.2%	10.4%	2.9%	0.6%	0.0%	0.0%	0.0%
570	50	31	4.0%	42.5%	14.9%	3.0%	2.1%	3.5%	0.4%	1.9%	0.1%	14.2%	5.9%	5.7%	1.7%	0.0%	0.0%	0.0%
571	50	449	3.8%	39.8%	18.3%	1.8%	1.3%	2.2%	0.2%	1.2%	0.1%	11.4%	4.7%	4.6%	0.7%	0.0%	0.0%	9.9%
572	50	48	2.7%	28.1%	12.2%	1.6%	1.1%	1.9%	0.2%	1.0%	0.1%	12.7%	5.3%	4.7%	1.2%	0.0%	0.0%	27.2%
573	50	398	3.5%	36.3%	18.7%	2.0%	1.4%	2.3%	0.2%	1.3%	0.1%	10.7%	4.4%	4.1%	0.6%	0.0%	0.0%	14.5%
574	50	270	3.3%	34.8%	14.1%	1.1%	0.8%	1.3%	0.1%	0.7%	0.2%	22.0%	9.1%	6.2%	1.2%	0.0%	0.0%	4.8%
575	50	25	4.1%	42.9%	14.9%	2.3%	1.6%	2.7%	0.3%	1.5%	0.2%	17.6%	7.3%	3.7%	0.8%	0.0%	0.0%	0.0%
576	50	321	3.1%	32.5%	15.3%	1.2%	0.9%	1.4%	0.2%	0.8%	0.2%	22.7%	9.4%	6.1%	1.2%	0.0%	0.0%	5.0%
577	50	26	1.2%	12.1%	13.0%	0.0%	0.0%	0.0%	0.0%	0.0%	0.2%	16.9%	7.0%	0.0%	0.0%	0.0%	0.0%	49.7%
578	50	71	3.6%	37.3%	16.3%	1.2%	0.8%	1.4%	0.2%	0.8%	0.1%	12.9%	5.3%	3.4%	0.6%	0.0%	0.0%	16.1%
579	50	16	2.8%	29.7%	25.1%	0.7%	0.5%	0.8%	0.1%	0.4%	0.3%	27.3%	11.3%	1.1%	0.0%	0.0%	0.0%	0.0%
580	50	36	3.0%	31.0%	9.5%	0.5%	0.3%	0.6%	0.1%	0.3%	0.1%	12.3%	5.1%	0.9%	0.0%	0.0%	0.0%	36.3%
581	50	45	3.4%	35.7%	9.5%	0.7%	0.5%	0.8%	0.1%	0.5%	0.1%	14.3%	5.9%	2.6%	0.3%	0.0%	0.0%	25.5%
582	50	612	3.7%	39.1%	16.2%	0.9%	0.6%	1.0%	0.1%	0.6%	0.2%	20.5%	8.5%	7.2%	0.6%	0.0%	0.0%	0.8%
583	50	542	3.7%	39.2%	16.1%	0.8%	0.6%	1.0%	0.1%	0.5%	0.2%	20.9%	8.7%	7.6%	0.6%	0.0%	0.0%	0.0%
584	50	542	3.7%	39.2%	16.1%	0.8%	0.6%	1.0%	0.1%	0.5%	0.2%	20.9%	8.7%	7.6%	0.6%	0.0%	0.0%	0.0%
585	50	1188	3.3%	34.9%	16.8%	1.3%	0.9%	1.5%	0.2%	0.8%	0.2%	23.1%	9.6%	6.8%	0.7%	0.0%	0.0%	0.0%
586	50	925	3.5%	37.1%	15.4%	0.8%	0.6%	0.9%	0.1%	0.5%	0.2%	22.7%	9.4%	7.9%	0.8%	0.0%	0.0%	0.0%
587	50	322	2.4%	25.1%	19.2%	2.8%	2.0%	3.2%	0.3%	1.8%	0.3%	26.5%	11.0%	4.6%	0.8%	0.0%	0.0%	0.0%
588	70	2863	3.1%	32.0%	19.5%	2.2%	1.5%	2.6%	0.3%	1.4%	0.2%	18.5%	7.7%	7.8%	1.9%	0.0%	1.3%	0.0%
589	70	755	4.2%	44.6%	16.8%	1.7%	1.2%	1.9%	0.2%	1.1%	0.1%	11.7%	4.9%	5.5%	1.5%	0.1%	4.5%	0.0%
590	70	2863	3.1%	32.0%	19.5%	2.2%	1.5%	2.6%	0.3%	1.4%	0.2%	18.5%	7.7%	7.8%	1.9%	0.0%	1.3%	0.0%
591	70	1505	4.5%	46.9%	13.5%	1.4%	1.0%	1.6%	0.2%	0.9%	0.2%	14.9%	6.2%	4.6%	0.9%	0.1%	3.0%	0.0%
594	50	1025	3.4%	35.5%	21.5%	2.6%	1.8%	3.0%	0.3%	1.7%	0.1%	10.2%	4.2%	3.0%	0.3%	0.2%	7.0%	5.1%
595	50	685	3.6%	37.9%	17.4%	1.0%	0.7%	1.2%	0.1%	0.6%	0.2%	14.7%	6.1%	3.1%	0.4%	0.3%	12.2%	0.6%
596	50	940	3.5%	36.4%	22.6%	2.7%	1.9%	3.2%	0.3%	1.8%	0.1%	9.1%	3.8%	2.3%	0.2%	0.2%	7.6%	4.3%
597	50	1007	3.7%	39.2%	16.3%	1.2%	0.8%	1.3%	0.1%	0.7%	0.2%	15.6%	6.5%	4.9%	0.6%	0.2%	8.3%	0.4%
598	50	1285	3.7%	38.4%	19.6%	2.5%	1.7%	2.9%	0.3%	1.6%	0.1%	12.9%	5.4%	3.7%	0.5%	0.1%	3.3%	3.2%
599	50	796	3.1%	32.9%	25.3%	2.0%	1.4%	2.3%	0.3%	1.3%	0.1%	12.7%	5.3%	6.0%	1.1%	0.1%	5.6%	0.5%
600	50	1072	4.2%	43.6%	26.6%	3.3%	2.4%	3.9%	0.4%	2.1%	0.1%	7.9%	3.3%	2.0%	0.2%	0.0%	0.0%	0.0%
601	50	598	3.4%	35.3%	27.9%	1.9%	1.4%	2.2%	0.2%	1.2%	0.1%	14.0%	5.8%	5.8%	0.7%	0.0%	0.0%	0.0%
602	50	407	3.7%	38.5%	12.9%	1.4%	1.0%	1.7%	0.2%	0.9%	0.2%	18.6%	7.7%	9.2%	1.2%	0.0%	0.0%	2.8%
603	50	14	2.2%	23.6%	25.2%	0.1%	0.0%	0.1%	0.0%	0.0%	0.3%	32.7%	13.6%	1.6%	0.5%	0.0%	0.0%	0.0%
604	50	667	3.4%	36.0%	14.8%	1.4%	1.0%	1.6%	0.2%	0.9%	0.2%	20.1%	8.3%	9.1%	1.3%	0.0%	0.0%	1.7%
605	50	656	3.5%	36.6%	15.1%	1.4%	1.0%	1.6%	0.2%	0.9%	0.2%	20.4%	8.5%	9.3%	1.3%	0.0%	0.0%	0.0%
606	50	218	3.4%	35.6%	17.6%	1.8%	1.3%	2.2%	0.2%	1.2%	0.2%	21.7%	9.0%	5.1%	0.7%	0.0%	0.0%	0.0%
607	50	13	2.3%	24.1%	25.8%	0.0%	0.0%	0.0%	0.0%	0.0%	0.3%	33.5%	13.9%	0.0%	0.0%	0.0%	0.0%	0.0%
608	50	882	2.9%	30.3%	20.2%	1.1%	0.7%	1.2%	0.1%	0.7%	0.1%	11.0%	4.5%	4.7%	1.3%	0.4%	18.7%	1.9%

Traffic Flows and Breakdown by 16 Vehicle Classes (Year 2026)

Link No.	Speed Limit	Total Vehicle	19 - Motorcycles (MC)	01 - Private Cars (PC)	03 - Taxi	14 - Non-franchised Bus <=6.4t	15 - Non-franchised Bus 6.4-15t	16 - Non-franchised Bus >15t	12 - Private Light Bus <=3.5t	13 - Private Light Bus >3.5t	04 - Light Goods Vehicles <=2.5t	05 - Lt Goods Vehicles 2.5-3.5t	06 - Light Goods Vehicles >3.5t	07 - Heavy Goods Vehicles <=15t	08 - Heavy Goods Vehicles >15t	17 - Franchised Bus (SD)	18 - Franchised Bus (DD)	11 - Public Light Buses
	km/hr	1600-1700																
609	50	1421	3.5%	36.5%	17.1%	1.9%	1.4%	2.3%	0.2%	1.2%	0.1%	11.8%	4.9%	3.9%	0.5%	0.2%	9.0%	5.5%
610	50	1836	3.4%	35.6%	16.4%	1.9%	1.3%	2.2%	0.2%	1.2%	0.1%	11.8%	4.9%	3.5%	0.5%	0.2%	10.5%	6.3%
611	50	776	2.4%	25.6%	8.6%	1.3%	0.9%	1.5%	0.2%	0.8%	0.1%	13.4%	5.5%	4.0%	0.4%	0.5%	21.3%	13.6%
612	70	1148	2.8%	29.3%	19.4%	1.7%	1.2%	2.0%	0.2%	1.1%	0.2%	17.9%	7.4%	4.2%	0.5%	0.0%	0.6%	11.5%
613	70	965	5.4%	57.0%	17.3%	1.3%	0.9%	1.5%	0.2%	0.8%	0.1%	8.8%	3.6%	2.3%	0.4%	0.0%	0.3%	0.0%
614	70	965	5.4%	57.0%	17.3%	1.3%	0.9%	1.5%	0.2%	0.8%	0.1%	8.8%	3.6%	2.3%	0.4%	0.0%	0.3%	0.0%
615	70	1148	2.8%	29.3%	19.4%	1.7%	1.2%	2.0%	0.2%	1.1%	0.2%	17.9%	7.4%	4.2%	0.5%	0.0%	0.6%	11.5%
617	50	1033	2.9%	30.5%	12.0%	1.9%	1.4%	2.3%	0.2%	1.2%	0.2%	15.1%	6.3%	3.2%	0.3%	0.5%	19.6%	2.5%
618	70	1239	3.5%	36.8%	23.9%	1.2%	0.8%	1.4%	0.1%	0.7%	0.2%	16.0%	6.6%	5.4%	1.3%	0.0%	0.0%	2.0%
619	50	2093	3.5%	36.8%	17.1%	2.1%	1.5%	2.5%	0.3%	1.4%	0.1%	12.9%	5.3%	3.2%	0.4%	0.3%	10.9%	1.8%
620	50	1366	3.8%	40.1%	18.5%	2.3%	1.6%	2.7%	0.3%	1.5%	0.1%	13.6%	5.6%	3.5%	0.4%	0.1%	3.1%	2.7%
621	50	747	3.2%	33.5%	21.5%	0.9%	0.7%	1.1%	0.1%	0.6%	0.1%	11.7%	4.8%	4.8%	1.3%	0.2%	8.0%	7.4%
622	50	1472	3.9%	40.5%	18.4%	2.2%	1.6%	2.6%	0.3%	1.4%	0.1%	13.6%	5.6%	3.7%	0.5%	0.1%	2.9%	2.5%
623	50	1328	3.9%	41.4%	18.9%	2.3%	1.6%	2.6%	0.3%	1.4%	0.1%	12.4%	5.2%	3.5%	0.5%	0.1%	3.2%	2.5%
624	50	1013	3.8%	40.2%	19.0%	2.1%	1.5%	2.5%	0.3%	1.4%	0.1%	12.5%	5.2%	3.3%	0.5%	0.1%	4.2%	3.3%
625	50	1277	3.4%	35.9%	14.7%	1.1%	0.8%	1.3%	0.1%	0.7%	0.1%	13.5%	5.6%	3.4%	0.8%	0.1%	4.7%	13.8%
627	50	747	3.2%	33.5%	21.5%	0.9%	0.7%	1.1%	0.1%	0.6%	0.1%	11.7%	4.8%	4.8%	1.3%	0.2%	8.0%	7.4%
628	50	530	3.7%	39.2%	5.1%	1.3%	0.9%	1.6%	0.2%	0.9%	0.2%	16.1%	6.7%	1.5%	0.0%	0.0%	0.0%	22.7%
629	70	1239	3.5%	36.8%	23.9%	1.2%	0.8%	1.4%	0.1%	0.7%	0.2%	16.0%	6.6%	5.4%	1.3%	0.0%	0.0%	2.0%
630	70	2217	3.7%	38.6%	18.0%	1.2%	0.8%	1.4%	0.2%	0.8%	0.2%	16.5%	6.8%	5.4%	0.9%	0.0%	0.0%	5.4%
631	50	342	3.9%	41.1%	10.7%	0.7%	0.5%	0.8%	0.1%	0.4%	0.2%	16.9%	7.0%	5.5%	1.5%	0.2%	7.2%	3.1%
632	50	516	3.4%	35.8%	18.7%	1.0%	0.7%	1.2%	0.1%	0.7%	0.1%	13.8%	5.7%	2.1%	0.4%	0.2%	7.9%	8.2%
633	50	153	2.6%	26.8%	7.7%	0.6%	0.4%	0.7%	0.1%	0.4%	0.2%	19.8%	8.2%	7.0%	2.0%	0.4%	16.2%	7.0%
634	50	490	3.6%	37.5%	19.6%	1.1%	0.8%	1.3%	0.1%	0.7%	0.1%	14.3%	5.9%	2.2%	0.4%	0.2%	8.3%	3.9%
640	50	132	4.0%	42.0%	17.2%	0.8%	0.5%	0.9%	0.1%	0.5%	0.2%	20.3%	8.4%	4.5%	0.6%	0.0%	0.0%	0.0%
641	50	226	4.0%	41.5%	16.7%	0.7%	0.5%	0.8%	0.1%	0.4%	0.2%	19.0%	7.9%	3.9%	0.4%	0.0%	0.0%	4.1%
642	50	601	2.9%	30.1%	14.7%	1.6%	1.1%	1.9%	0.2%	1.0%	0.2%	17.5%	7.3%	5.0%	0.7%	0.0%	0.0%	15.7%
643	50	807	3.1%	33.0%	15.4%	1.6%	1.2%	1.9%	0.2%	1.1%	0.2%	16.8%	7.0%	5.6%	1.1%	0.0%	0.0%	11.7%
644	50	581	2.8%	29.7%	14.9%	2.0%	1.4%	2.4%	0.3%	1.3%	0.2%	16.0%	6.6%	6.3%	1.4%	0.0%	0.0%	14.7%
645	50	316	3.0%	31.2%	17.5%	3.4%	2.4%	4.0%	0.4%	2.2%	0.2%	17.2%	7.1%	8.3%	2.2%	0.0%	0.0%	1.0%
646	50	43	3.8%	39.6%	14.6%	6.9%	4.9%	8.1%	0.9%	4.4%	0.1%	10.3%	4.3%	2.3%	0.0%	0.0%	0.0%	0.0%
647	50	433	2.7%	27.8%	8.8%	1.3%	0.9%	1.6%	0.2%	0.9%	0.3%	24.3%	10.1%	7.9%	0.4%	0.0%	2.1%	10.8%
648	50	761	2.7%	28.3%	9.8%	1.4%	1.0%	1.6%	0.2%	0.9%	0.3%	24.8%	10.3%	6.4%	0.3%	0.0%	1.2%	10.8%
649	50	654	2.9%	30.1%	10.1%	1.6%	1.1%	1.9%	0.2%	1.0%	0.3%	27.0%	11.2%	6.8%	0.4%	0.0%	1.4%	4.0%
650	50	881	3.2%	33.7%	12.7%	1.6%	1.1%	1.9%	0.2%	1.0%	0.3%	24.3%	10.1%	4.5%	0.2%	0.0%	1.0%	4.1%
651	50	147	1.8%	18.6%	8.1%	2.0%	1.4%	2.4%	0.3%	1.3%	0.4%	34.5%	14.3%	14.1%	0.9%	0.0%	0.0%	0.0%
652	50	375	3.3%	34.2%	15.4%	1.8%	1.3%	2.1%	0.2%	1.1%	0.2%	23.5%	9.7%	4.4%	0.2%	0.0%	0.0%	2.7%
653	50	94	4.6%	48.7%	18.0%	1.6%	1.1%	1.9%	0.2%	1.0%	0.1%	13.2%	5.5%	3.7%	0.3%	0.0%	0.0%	0.0%
654	50	18	2.7%	28.3%	19.0%	0.9%	0.6%	1.1%	0.1%	0.6%	0.2%	24.0%	9.9%	9.5%	3.1%	0.0%	0.0%	0.0%
657	50	144	4.3%	45.4%	20.3%	1.2%	0.8%	1.4%	0.2%	0.8%	0.2%	16.0%	6.6%	2.5%	0.3%	0.0%	0.0%	0.0%
658	50	156	4.8%	50.4%	15.4%	1.3%	0.9%	1.5%	0.2%	0.8%	0.2%	15.6%	6.5%	2.3%	0.2%	0.0%	0.0%	0.0%
659	50	53	5.3%	55.6%	15.1%	2.1%	1.5%	2.5%	0.3%	1.4%	0.1%	8.7%	3.6%	3.8%	0.2%	0.0%	0.0%	0.0%
660	50	89	5.6%	58.4%	14.7%	1.4%	1.0%	1.6%	0.2%	0.9%	0.1%	9.3%	3.8%	3.1%	0.1%	0.0%	0.0%	0.0%
661	50	937	4.3%	45.1%	23.8%	2.9%	2.0%	3.4%	0.4%	1.9%	0.1%	8.5%	3.5%	3.1%	0.1%	0.0%	1.0%	0.0%
662	50	472	3.9%	40.5%	36.4%	1.5%	1.1%	1.8%	0.2%	1.0%	0.1%	7.5%	3.1%	2.9%	0.2%	0.0%	0.0%	0.0%
665	70	87	4.3%	45.4%	18.6%	3.0%	2.1%	3.6%	0.4%	1.9%	0.1%	10.9%	4.5%	4.6%	0.5%	0.0%	0.0%	0.0%
669	70	876	4.0%	42.4%	12.0%	1.5%	1.1%	1.8%	0.2%	1.0%	0.2%	17.9%	7.4%	7.4%	1.2%	0.0%	1.9%	0.0%
670	50	527	4.4%	46.4%	15.8%	1.3%	0.9%	1.6%	0.2%	0.9%	0.1%	12.5%	5.2%	6.0%	1.5%	0.1%	3.1%	0.0%
671	70	349	3.5%	36.3%	6.3%	1.8%	1.3%	2.2%	0.2%	1.2%	0.3%	26.0%	10.8%	9.4%	0.7%	0.0%	0.0%	0.0%
672	70	436	3.6%	38.1%	8.8%	2.1%	1.5%	2.4%	0.3%	1.3%	0.2%	23.0%	9.5%	8.5%	0.7%	0.0%	0.0%	0.0%
674	50	1242	4.3%	44.9%	18.9%	1.3%	0.9%	1.5%	0.2%	0.8%	0.2%	16.0%	6.6%	3.1%	0.4%	0.0%	0.7%	0.2%
675	50	327	4.6%	47.8%	19.7%	0.9%	0.7%	1.1%	0.1%	0.6%	0.1%	12.3%	5.1%	2.9%	0.4%	0.1%	2.8%	0.9%
676	50	81	4.7%	49.7%	19.2%	1.2%	0.9%	1.5%	0.2%	0.8%	0.1%	13.6%	5.6%	2.3%	0.2%	0.0%	0.0%	0.0%
677	50	94	5.1%	53.3%	16.6%	1.4%	1.0%	1.6%	0.2%	0.9%	0.1%	12.5%	5.2%	2.1%	0.1%	0.0%	0.0%	0.0%
678	50	362	2.7%	28.8%	14.9%	2.2%	1.5%	2.5%	0.3%	1.4%	0.3%	24.4%	10.1%	9.8%	1.1%	0.0%	0.0%	0.0%
679	50	170	3.2%	33.6%	8.3%	0.5%	0.4%	0.6%	0.1%	0.4%	0.3%	27.6%	11.4%	12.1%	1.5%	0.0%	0.0%	0.0%
680	50	266	3.3%	34.5%	16.7%	0.7%	0.5%	0.8%	0.1%	0.4%	0.2%	15.4%	6.4%	6.4%	1.0%	0.0%	0.0%	13.6%
681	50	364	3.2%	33.1%	15.3%	2.7%	1.9%	3.2%	0.3%	1.7%	0.2%	19.8%	8.2%	7.1%	0.6%	0.0%	0.0%	2.7%
682	50	103	4.3%	44.9%	20.3%	0.6%	0.4%	0.7%	0.1%	0.4%	0.2%	16.3%	6.8%	4.4%	0.9%	0.0%	0.0%	0.0%
683	50	140	3.9%	41.1%	11.7%	1.7%	1.2%	2.0%	0.2%	1.1%	0.2%	21.1%	8.7%	4.5%	0.1%	0.0%	0.0%	2.2%
684	50	217	3.7%	39.3%	17.1%	1.8%	1.3%	2.1%	0.2%	1.2%	0.2%	17.8%	7.4%	6.9%	1.1%	0.0%	0.0%	0.0%
685	50	421	3.1%	32.8%	15.0%	2.1%	1.5%	2.5%	0.3%	1.4%	0.2%	21.5%	8.9%	9.5%	1.3%	0.0%	0.0%	0.0%
686	50	569	2.6%	27.3%	6.6%	1.4%	1.0%	1.6%	0.2%	0.9%	0.3%	26.6%	11.0%	10.0%	0.8%	0.0%	1.6%	8.2%
687	50	256	2.6%	27.6%	12.0%	0.5%	0.3%	0.6%	0.1%	0.3%	0.4%	35.2%	14.6%	5.7%	0.2%	0.0%	0.0%	0.0%
688	50	173	3.5%	36.8%	19.9%	1.0%	0.7%	1.1%	0.1%	0.6%	0.2%	23.4%	9.7%	2.8%	0.0%	0.0%	0.0%	0.0%
689	50	426	3.3%	34.2%	20.2%	4.0%	2.8%	4.7%	0.5%	2.6%	0.1%	11.8%	4.9%	5.2%	0.5%	0.0%	2.1%	3.1%
690	50	424	3.3%	34.4%	20.3%	3.9%	2.8%	4.6%	0.5%	2.5%	0.1%	11.8%	4.9%	5.2%	0.5%	0.0%	2.1%	3.1%
691	50	582	3.2%	33.7%	17.3%	0.8%	0.6%	1.0%	0.1%	0.5%	0.3%	26.4%	10.9%	4.9%	0.3%	0.0%	0.0%	0.0%
692	50	582	3.2%	33.7%	17.3%	0.8%	0.6%	1.0%	0.1%	0.5%	0.3%	26.4%	10.9%	4.9%	0.3%	0.0%	0.0%	0.0%
693	50	286	2.0%	20.6%	13.2%	1.0%	0.7%	1.2%	0.1%	0.7%	0.4%	34.7%	14.4%	9.8%	1.3%	0.0%	0.0%	0.0%
695	50	667	3.0%	31.6%	17.0%	0.8%	0.5%	0.9%	0.1%	0.5%	0.3%	29.1%	12.0%	4.1%	0.1%	0.0%	0.0%	0.0%
696	50	13	2.3%	24.1%	25.8%	0.0%	0.0%	0.0%	0.0%	0.0%	0.3%	33.5%	13.9%	0.0%	0.0%	0.0%	0.0%	0.0%
697	50	146	3.4%	35.7%	10.4%	1.5%	1.0%	1.7%	0.2%	0.9%	0.2%	17.2%	7.1%	11.4%	0.8%	0.1%	6.2%	2.1%
698	70	707	4.0%	42.2%	10.3%	5.2%	3.7%	6.1%	0.7%	3.3%	0.1%	10.4%	4.3%	9.7%	0.0%	0.0%	0.0%	0.0%
699	50	158	0.2%	2.0%	2.2%	0.0%	0.0%	0.0%	0.0%	0.0%	0.0%	2.8%	1.2%	0.0%	0.0%	1.9%	82.9%	6.8%
700	70	3063	3.0%	31.3%	19.4%	0.9%	0.6%	1.0%	0.1%	0.5%	0.2%	19.3%	8.0%	4.0%	0.5%	0.1%	3.9%	7.3%
701	70	997	2.8%	29.8%	7.5%	2.5%	1.8%	3.0%	0.3%	1.6%	0.3%	29.8%	12.4%	5.1%	0.4%	0.0%	1.1%	1.5%
702	70	3041	3.0%	31.2%	19.3%	0.9%	0.6%	1.0%	0.1%	0.6%	0.2%	19.3%	8.0%	4.0%	0.5%	0.1%	4.0%	7.3%
704	70	3015	2.8%	29.5%	16.8%	1.7%	1.2%	2.0%	0.2%	1.1%	0.2%	17.5%	7.3%	4.8%	0.3%	0.2%	7.1%	7.2%
705	70	3413	3.0%	31.2%	16.2%	1.9%	1.3%	2.2%	0.2%	1.2%	0.2%	17.2%	7.1%	4.7%	0.3%	0.1%	6.4%	6.8%
706	70	1912	4.1%	43.2%	16.7%	0.4%	0.3%	0.4%	0.0%	0.2%	0.1%	11.6%	4.8%	4.1%	0.7%	0.1%	4.1%	9.1%
712	50	850	3.8%	39.4%	26.3%	2.6%	1.8%	3.0%	0.3%	1.7%	0.1%	11.5%	4.7%	3.8%	0.3%	0.0%	0.4%	0.4%
713	50	51	3.5%	36.4%	20.9%	1.8%	1.3%	2.1%	0.2%	1.1%	0.1%	8.7%	3.6%	2.0%	0.1%	0.4%	17.7%	0.0%
714	50	53	3.2%	33.2%	17.0%	1.5%	1.1%	1.8%	0.2%	1.0%	0.2%	20.3%	8.4%	9.6%	2.6%	0.0%	0.0%	0.0%
715	50	41	4.3%	44.9%	18.3%	1.9%	1.4%	2.3%	0.2%	1.2%	0.1%	11.8%	4.9%	6.7%	2.0%	0.0%	0.0%	0.0%
716	50	171	3.3%	34.4%	14.0%	0.7%	0.5%	0.8%	0.1%	0.4%	0.2%	20.6%	8.5%	6.4%	0.6%	0.2%	9.2%	0.0%
717	50	1018	3.7%	39.2%	22.3%	1.9%	1.3%	2.2%	0.2%	1.2%	0.1%	13.9%	5.7%	5.3%	0.6%	0.0%	2.1%	0.0%
718	50	1548	3.8%	39.8%	14.0%	2.3%	1.6%	2.7%	0.3%	1.5%	0.2%	17.0%	7.0%	6.6%	0.8%	0.0%	1.1%	1.3%
719	50	913	3.4%	35.8%	18.3%	3.2%	2.3%	3.8%	0.4%	2.1%	0.2%	16.1%	6.7%	5.2%	0.6%	0.0%	0.4%	1.5%
720	50	357	4.2%	43.9%	27.1%	3.4%	2.4%	3.9%	0.4%	2.2%	0.1%	6.5%	2.7%	3.1%	0.2%	0.0%	0.0%	0.0%
721	50	391	3.9%	41.2%	14.6%	0.9%	0.6%	1.0%	0.1%	0.6%	0.1%	11.1%	4.6%	3.8%	0.3%	0.1%	6.0%	11.0%
722	50	401	3.1%	32.7%	13.7%	0.9%	0.7%	1.1%	0.1%	0.6%	0.2%	15.9%	6.6%	6.7%	0.7%	0.1%	5.4%	11.5%
723	50	1444	3.5%	37.0%	21.4%	3.0%	2.1%	3.5%	0.4%	1.9%	0.1%	11.1%	4.6%	4.5%	0.9%	0.0%	1.5%	4.5%
724	50	2339	3.3%	34.8%	15.0%	3.1%	2.2%	3.6%	0.4%	2.0%	0.2%	17.4%	7.2%	5.4%	0.6%	0.0%	1.3%	3.6%
725	50	408	3.4%	35.8%	16.4%	4.1%	2.9%	4.9%	0.5%	2.7%	0.1%	12.1%	5.0%	3.3%	0.7%	0.1%	5.0%	2.8%
726	50	1060	3.1%	32.7%	14.6%	2.0%	1.4%	2.4%	0.3%	1.3%	0.2%	23.4%	9.7%	5.6%	0.4%	0.0%	2.1%	0.8%
727	50	418	3.2%	34.0%	12.9%	1.4%	1.0%	1.7%	0.2%	0.9%	0.3%	26.7%	11.0%	6.3%	0.4%	0.0%	0.0%	0.0%
728	50	319	3.3%	35.1%	14.4%	0.9%	0.6%	1.1%	0.1%	0.6%	0.3%	25.7%	10.7%	6.3%	0.9%	0.0%	0.0%	0.0%
729	50	315	3.1%	32.3%	16.0%	5.0%	3.5%	5.8%	0.6%	3.2%	0.2%	14.9%	6.2%	4.3%	0.2%	0.0%	0.0%	4.6%
730	50	261	3.8%	39.7%	11.8%	1.7%	1.2%	2.0%	0.2%	1.1%	0.2%	20.4%	8.4%	7.1%	1.3%	0.0%	0.0%	1.2%
731	50	650	3.9%	40.5%	13.8%	1.2%	0.8%	1.4%	0.1%	0.7%	0.2%	19.9%	8.3%	6.2%	1.0%	0.0%	1.0%	0.9%
732	50	666	2.5%	26.7%	12.3%	4.6%	3.3%	5.4%	0.6%	3.0%	0.2%	21.7%	9.0%	5.6%	0.4%	0.0%	0.9%	3.8%
733	50	165	3.3%	34.3%	15.9%	0.3%	0.2%	0.3%	0.0%	0.2%	0.2%	20.1%	8.3%	6.2%	1.8%	0.0%	0.0%	8.9%
734	50	15	2.1%	21.9%	23.8%	1.3%	0.9%	1.6%	0.2%	0.9%	0.3%	30.3%	12.6%	3.9%	0.2%	0.0%	0.0%	0.0%
735	50	66	3.2%	33.9%	12.2%	1.3%	0.9%	1.5%	0.2%	0.8%	0.3%	27.4%	11.3%	6.4%	0.5%	0.0%	0.0%	0.0%

Traffic Flows and Breakdown by 16 Vehicle Classes (Year 2026)

Link No.	Speed Limit	Total Vehicle	19 - Motorcycles (MC)	01 - Private Cars (PC)	03 - Taxi	14 - Non-franchised Bus <=6.4t	15 - Non-franchised Bus 6.4-15t	16 - Non-franchised Bus >15t	12 - Private Light Bus <=3.5t	13 - Private Light Bus >3.5t	04 - Light Goods Vehicles <=2.5t	05 - Lt Goods Vehicles 2.5-3.5t	06 - Light Goods Vehicles >3.5t	07 - Heavy Goods Vehicles <=15t	08 - Heavy Goods Vehicles >15t	17 - Franchised Bus (SD)	18 - Franchised Bus (DD)	11 - Public Light Buses
	km/hr	1600-1700																
736	50	592	2.8%	29.3%	12.0%	3.2%	2.2%	3.7%	0.4%	2.0%	0.3%	25.7%	10.6%	5.4%	0.6%	0.0%	0.0%	1.8%
737	50	84	2.7%	28.2%	12.7%	0.2%	0.2%	0.3%	0.0%	0.2%	0.2%	20.3%	8.4%	7.0%	2.2%	0.0%	0.0%	17.4%
738	50	474	3.1%	32.4%	12.5%	3.3%	2.3%	3.9%	0.4%	2.1%	0.2%	23.0%	9.5%	4.6%	0.4%	0.0%	0.0%	2.3%
739	50	364	2.8%	29.4%	19.3%	2.4%	1.7%	2.9%	0.3%	1.6%	0.2%	18.6%	7.7%	3.8%	0.6%	0.0%	1.6%	7.0%
740	50	518	2.8%	29.4%	9.2%	2.1%	1.5%	2.4%	0.3%	1.3%	0.3%	28.6%	11.9%	3.8%	0.2%	0.0%	1.9%	4.4%
741	50	220	3.0%	31.1%	10.6%	1.6%	1.2%	1.9%	0.2%	1.1%	0.3%	25.5%	10.6%	4.5%	0.5%	0.0%	0.0%	8.0%
742	50	343	3.1%	32.6%	13.8%	2.8%	2.0%	3.2%	0.3%	1.8%	0.1%	12.0%	5.0%	2.6%	0.3%	0.1%	3.9%	16.3%
743	50	502	3.2%	33.4%	15.2%	3.8%	2.7%	4.5%	0.5%	2.5%	0.1%	12.3%	5.1%	2.6%	0.2%	0.1%	2.7%	11.2%
745	50	473	3.0%	31.5%	13.6%	2.7%	1.9%	3.2%	0.3%	1.7%	0.2%	23.3%	9.7%	4.1%	0.3%	0.0%	1.4%	2.9%
746	50	157	2.5%	25.9%	8.9%	4.3%	3.0%	5.1%	0.5%	2.8%	0.2%	16.9%	7.0%	2.8%	0.1%	0.1%	3.8%	16.1%
749	70	4815	3.8%	39.4%	10.6%	1.9%	1.4%	2.3%	0.2%	1.2%	0.2%	19.9%	8.2%	8.2%	0.7%	0.0%	1.2%	0.7%
750	70	4891	3.3%	34.9%	6.6%	2.7%	1.9%	3.1%	0.3%	1.7%	0.3%	25.8%	10.7%	6.2%	0.4%	0.0%	1.3%	0.7%
751	70	1484	3.3%	34.3%	12.8%	1.6%	1.1%	1.9%	0.2%	1.0%	0.3%	25.3%	10.5%	7.3%	0.5%	0.0%	0.0%	0.0%
752	70	1635	3.8%	40.2%	16.7%	1.6%	1.1%	1.9%	0.2%	1.0%	0.2%	19.0%	7.9%	5.1%	1.3%	0.0%	0.0%	0.0%
753	70	1121	3.0%	31.3%	15.1%	1.5%	1.1%	1.8%	0.2%	1.0%	0.3%	24.2%	10.0%	7.9%	0.8%	0.0%	1.1%	0.8%
754	70	1406	4.2%	44.1%	11.5%	1.3%	0.9%	1.5%	0.2%	0.8%	0.2%	19.5%	8.1%	5.9%	0.7%	0.0%	1.0%	0.0%
755	70	556	2.7%	28.1%	12.0%	0.8%	0.5%	0.9%	0.1%	0.5%	0.3%	29.9%	12.4%	9.1%	0.9%	0.0%	0.1%	1.7%
756	70	460	4.1%	43.3%	9.0%	1.3%	1.0%	1.6%	0.2%	0.9%	0.2%	20.8%	8.6%	5.2%	0.6%	0.1%	3.1%	0.0%
757	50	652	4.2%	43.7%	11.6%	1.0%	0.7%	1.2%	0.1%	0.7%	0.2%	20.6%	8.6%	6.6%	0.8%	0.0%	0.0%	0.0%
759	50	806	3.4%	35.5%	20.3%	2.3%	1.6%	2.7%	0.3%	1.5%	0.2%	18.3%	7.6%	4.5%	0.3%	0.0%	0.0%	1.4%
760	50	673	4.0%	42.0%	23.2%	2.6%	1.8%	3.0%	0.3%	1.6%	0.1%	12.3%	5.1%	2.5%	0.1%	0.0%	0.4%	0.9%
761	50	838	3.1%	32.8%	19.3%	2.2%	1.6%	2.6%	0.3%	1.4%	0.2%	21.0%	8.7%	5.7%	0.4%	0.0%	0.0%	0.7%
777	70	2387	3.4%	35.7%	7.2%	2.5%	1.7%	2.9%	0.3%	1.6%	0.2%	22.4%	9.3%	10.0%	0.6%	0.0%	1.5%	0.6%
778	50	66	2.9%	30.0%	10.8%	0.7%	0.5%	0.8%	0.1%	0.4%	0.3%	27.3%	11.3%	13.4%	1.5%	0.0%	0.0%	0.0%
779	50	2287	3.9%	41.2%	15.3%	1.4%	1.0%	1.7%	0.2%	0.9%	0.2%	19.4%	8.1%	5.5%	1.1%	0.0%	0.0%	0.0%
780	50	1754	3.1%	32.3%	14.1%	1.8%	1.2%	2.1%	0.2%	1.1%	0.3%	24.8%	10.3%	7.4%	0.5%	0.0%	0.7%	0.0%
781	50	460	3.4%	35.5%	15.4%	2.8%	2.0%	3.2%	0.3%	1.8%	0.2%	21.5%	8.9%	4.7%	0.3%	0.0%	0.0%	0.0%
782	50	455	4.2%	43.8%	17.1%	0.6%	0.5%	0.8%	0.1%	0.4%	0.2%	19.9%	8.2%	4.0%	0.3%	0.0%	0.0%	0.0%
783	50	673	4.0%	42.0%	23.2%	2.6%	1.8%	3.0%	0.3%	1.6%	0.1%	12.3%	5.1%	2.5%	0.1%	0.0%	0.4%	0.9%
784	50	833	3.6%	37.3%	20.2%	1.0%	0.7%	1.2%	0.1%	0.7%	0.2%	20.1%	8.3%	5.4%	0.4%	0.0%	0.0%	0.7%
785	50	453	3.8%	39.5%	24.9%	3.3%	2.4%	3.9%	0.4%	2.1%	0.1%	10.7%	4.5%	2.3%	0.0%	0.0%	0.7%	1.4%
786	50	833	3.6%	37.9%	19.3%	1.3%	0.9%	1.6%	0.2%	0.8%	0.2%	19.7%	8.2%	5.2%	0.4%	0.0%	0.0%	0.7%
787	50	1047	3.7%	38.8%	15.0%	1.5%	1.1%	1.8%	0.2%	1.0%	0.2%	21.3%	8.8%	5.6%	0.5%	0.0%	0.0%	0.6%
788	50	1644	3.8%	39.5%	14.9%	1.6%	1.2%	1.9%	0.2%	1.0%	0.2%	20.0%	8.3%	6.0%	1.4%	0.0%	0.0%	0.0%
789	50	2158	3.0%	31.5%	13.9%	1.9%	1.3%	2.2%	0.2%	1.2%	0.3%	25.1%	10.4%	7.5%	0.5%	0.0%	0.6%	0.3%
790	50	1731	3.6%	37.7%	14.4%	1.7%	1.2%	2.0%	0.2%	1.1%	0.2%	21.2%	8.8%	6.4%	1.4%	0.0%	0.0%	0.0%
791	50	1969	3.1%	32.6%	14.5%	1.6%	1.1%	1.8%	0.2%	1.0%	0.3%	24.6%	10.2%	7.5%	0.6%	0.0%	0.6%	0.3%
792	50	449	3.7%	39.2%	16.4%	1.1%	0.8%	1.3%	0.1%	0.7%	0.2%	21.9%	9.1%	5.1%	0.3%	0.0%	0.0%	0.0%
793	50	815	3.1%	32.4%	14.5%	1.9%	1.3%	2.2%	0.2%	1.2%	0.2%	24.0%	10.0%	7.4%	0.5%	0.0%	0.4%	0.8%
794	50	576	3.5%	36.4%	15.6%	0.8%	0.5%	0.9%	0.1%	0.5%	0.2%	23.2%	9.6%	5.3%	0.1%	0.0%	2.1%	1.1%
795	50	957	3.1%	32.2%	12.9%	1.8%	1.3%	2.2%	0.2%	1.2%	0.3%	25.9%	10.7%	7.1%	0.3%	0.0%	0.3%	0.6%
796	50	1037	3.6%	37.4%	14.0%	0.6%	0.5%	0.8%	0.1%	0.4%	0.2%	23.7%	9.8%	6.0%	0.9%	0.0%	1.2%	0.8%
797	50	497	3.0%	31.5%	10.7%	1.9%	1.3%	2.2%	0.2%	1.2%	0.3%	28.0%	11.6%	6.1%	0.1%	0.0%	0.6%	1.2%
798	50	425	3.9%	40.7%	16.0%	1.2%	0.9%	1.4%	0.2%	0.8%	0.2%	20.1%	8.3%	4.6%	0.3%	0.0%	0.0%	1.4%
799	50	588	3.3%	34.9%	9.3%	2.2%	1.5%	2.5%	0.3%	1.4%	0.2%	19.2%	8.0%	7.5%	0.6%	0.1%	4.6%	4.4%
800	50	523	2.4%	25.7%	7.7%	2.0%	1.4%	2.3%	0.2%	1.3%	0.1%	12.1%	5.0%	3.6%	0.3%	0.7%	31.0%	4.1%
801	50	1732	3.4%	35.2%	9.6%	1.6%	1.2%	1.9%	0.2%	1.1%	0.2%	21.8%	9.0%	7.6%	1.3%	0.0%	2.0%	3.9%
802	50	2288	3.2%	33.5%	10.2%	1.4%	1.0%	1.7%	0.2%	0.9%	0.2%	23.8%	9.8%	8.0%	1.2%	0.0%	1.5%	3.4%
803	50	1203	2.9%	30.5%	10.3%	1.7%	1.2%	2.1%	0.2%	1.1%	0.2%	17.9%	7.4%	3.6%	0.1%	0.4%	17.9%	2.4%
804	50	1543	3.4%	35.5%	9.5%	1.6%	1.1%	1.9%	0.2%	1.0%	0.2%	21.7%	9.0%	6.0%	1.5%	0.1%	3.1%	4.0%
805	50	1272	3.2%	33.5%	9.8%	0.4%	0.3%	0.5%	0.1%	0.3%	0.2%	18.2%	7.5%	7.1%	1.5%	0.3%	12.1%	5.1%
806	50	2003	3.6%	37.3%	9.4%	1.5%	1.1%	1.8%	0.2%	1.0%	0.2%	21.5%	8.9%	5.8%	1.3%	0.1%	3.1%	3.1%
807	50	1278	2.9%	30.7%	10.1%	1.1%	0.7%	1.2%	0.1%	0.7%	0.2%	20.9%	8.7%	4.5%	0.6%	0.3%	13.4%	3.8%
808	50	774	2.9%	30.3%	14.1%	1.8%	1.3%	2.1%	0.2%	1.1%	0.3%	25.3%	10.5%	9.3%	0.8%	0.0%	0.0%	0.0%
809	50	140	1.7%	18.0%	7.2%	0.4%	0.3%	0.4%	0.0%	0.2%	0.5%	44.1%	18.3%	8.5%	0.4%	0.0%	0.0%	0.0%
814	50	1635	3.3%	34.7%	14.3%	2.1%	1.5%	2.5%	0.3%	1.4%	0.2%	22.5%	9.3%	6.5%	1.5%	0.0%	0.0%	0.0%
815	50	1146	3.5%	36.3%	15.3%	1.4%	1.0%	1.6%	0.2%	0.9%	0.2%	23.1%	9.6%	6.6%	0.4%	0.0%	0.0%	0.0%
816	50	2467	3.2%	34.0%	13.8%	2.5%	1.7%	2.9%	0.3%	1.6%	0.2%	23.1%	9.6%	6.0%	1.0%	0.0%	0.0%	0.1%
817	50	1194	3.2%	34.1%	14.4%	2.0%	1.4%	2.4%	0.3%	1.3%	0.2%	23.6%	9.8%	6.7%	0.5%	0.0%	0.0%	0.0%
818	70	3934	3.9%	40.4%	10.7%	2.1%	1.5%	2.5%	0.3%	1.4%	0.2%	19.8%	8.2%	6.6%	0.7%	0.0%	1.2%	0.7%
819	70	3423	3.3%	34.8%	5.6%	3.3%	2.4%	3.9%	0.4%	2.1%	0.3%	26.3%	10.9%	4.1%	0.2%	0.0%	1.7%	0.8%
820	70	5144	3.7%	38.6%	9.7%	2.2%	1.5%	2.5%	0.3%	1.4%	0.2%	22.4%	9.3%	6.2%	0.6%	0.0%	1.0%	0.5%
821	70	3989	3.5%	36.6%	6.2%	3.0%	2.1%	3.5%	0.4%	1.9%	0.3%	25.6%	10.6%	3.9%	0.2%	0.0%	1.4%	0.7%
822	70	2688	3.5%	36.6%	6.1%	1.3%	0.9%	1.5%	0.2%	0.8%	0.3%	29.5%	12.2%	5.1%	0.3%	0.0%	0.8%	1.0%
823	70	2209	3.2%	33.3%	11.4%	2.0%	1.4%	2.3%	0.3%	1.3%	0.2%	23.9%	9.9%	7.6%	0.4%	0.0%	1.5%	1.2%
824	50	1103	2.9%	30.3%	7.0%	2.8%	2.0%	3.3%	0.4%	1.8%	0.2%	19.3%	8.0%	5.5%	1.0%	0.1%	4.5%	11.1%
825	50	356	3.7%	39.0%	3.2%	3.4%	2.4%	4.0%	0.4%	2.2%	0.2%	20.8%	8.6%	4.6%	0.0%	0.0%	0.8%	6.5%
826	70	2935	4.1%	42.5%	8.5%	2.3%	1.6%	2.7%	0.3%	1.5%	0.2%	21.2%	8.8%	5.1%	0.7%	0.0%	0.7%	0.0%
827	70	1301	3.5%	36.7%	6.4%	6.6%	4.7%	7.7%	0.8%	4.2%	0.2%	17.6%	7.3%	1.5%	0.0%	0.1%	2.7%	0.0%
828	50	384	3.5%	36.2%	9.3%	9.4%	6.6%	11.0%	1.2%	6.0%	0.1%	5.2%	2.2%	9.3%	0.1%	0.0%	0.0%	0.0%
829	50	134	6.1%	64.0%	7.9%	0.1%	0.1%	0.1%	0.0%	0.1%	0.1%	11.7%	4.9%	5.0%	0.0%	0.0%	0.0%	0.0%
830	50	785	2.9%	30.6%	6.6%	1.9%	1.3%	2.2%	0.2%	1.2%	0.2%	20.2%	8.4%	23.2%	0.9%	0.0%	0.0%	0.0%
831	50	401	2.3%	24.2%	4.6%	0.6%	0.4%	0.7%	0.1%	0.4%	0.3%	33.0%	13.7%	18.9%	0.9%	0.0%	0.0%	0.0%
832	50	239	3.9%	40.8%	5.0%	1.6%	1.1%	1.9%	0.2%	1.0%	0.2%	23.1%	9.6%	10.6%	1.0%	0.0%	0.0%	0.0%
833	50	715	3.5%	36.8%	6.9%	0.9%	0.7%	1.1%	0.1%	0.6%	0.2%	23.4%	9.7%	15.8%	0.3%	0.0%	0.0%	0.0%
834	50	1010	3.9%	40.5%	22.5%	2.0%	1.4%	2.3%	0.2%	1.3%	0.1%	13.1%	5.4%	4.7%	0.3%	0.1%	2.2%	0.0%
835	50	612	4.0%	41.7%	22.4%	2.4%	1.7%	2.8%	0.3%	1.5%	0.1%	11.6%	4.8%	3.8%	0.2%	0.1%	2.6%	0.0%
836	50	869	2.5%	26.6%	8.7%	1.0%	0.7%	1.1%	0.1%	0.6%	0.2%	20.5%	8.5%	4.9%	0.8%	0.4%	17.5%	5.7%
837	50	594	3.4%	36.0%	15.7%	0.9%	0.6%	1.0%	0.1%	0.6%	0.2%	23.6%	9.8%	4.5%	0.1%	0.0%	2.0%	1.4%
838	50	393	3.4%	35.3%	9.6%	1.5%	1.1%	1.8%	0.2%	1.0%	0.2%	21.0%	8.7%	8.9%	0.8%	0.0%	1.1%	5.5%
839	50	1208	3.1%	32.1%	9.2%	0.6%	0.4%	0.6%	0.1%	0.4%	0.2%	18.8%	7.8%	6.9%	1.5%	0.3%	12.7%	5.3%
840	50	93	3.6%	37.6%	13.3%	1.2%	0.9%	1.4%	0.2%	0.8%	0.2%	23.3%	9.6%	7.6%	0.2%	0.0%	0.0%	0.0%
841	50	409	3.7%	39.3%	13.1%	1.2%	0.9%	1.4%	0.2%	0.8%	0.2%	21.6%	9.0%	3.6%	0.2%	0.1%	4.6%	0.0%
842	50	430	2.2%	23.1%	6.5%	2.1%	1.5%	2.5%	0.3%	1.4%	0.1%	9.7%	4.0%	2.8%	0.3%	0.9%	37.7%	5.0%
843	50	794	2.5%	26.0%	8.9%	2.0%	1.4%	2.4%	0.3%	1.3%	0.2%	15.9%	6.6%	3.5%	0.1%	0.6%	24.8%	3.6%
847	50	937	3.8%	40.0%	19.3%	2.1%	1.5%	2.5%	0.3%	1.4%	0.1%	9.6%	4.0%	3.5%	0.6%	0.1%	3.8%	7.6%
848	50	881	4.0%	42.2%	20.1%	2.3%	1.6%	2.7%	0.3%	1.5%	0.1%	10.6%	4.4%	3.5%	0.5%	0.0%	2.0%	4.4%
849	50	133	1.8%	19.2%	8.5%	0.4%	0.3%	0.4%	0.0%	0.2%	0.0%	3.8%	1.6%	0.9%	0.2%	0.1%	5.1%	57.3%
850	50	388	4.1%	43.3%	14.5%	1.2%	0.9%	1.4%	0.2%	0.8%	0.1%	13.4%	5.5%	4.7%	1.3%	0.0%	0.6%	7.9%
851	50	133	1.9%	19.5%	8.6%	0.4%	0.3%	0.4%	0.0%	0.2%	0.0%	3.8%	1.6%	0.9%	0.2%	0.1%	5.1%	57.0%
852	50	226	3.0%	31.0%	14.1%	1.5%	1.0%	1.7%	0.2%	0.9%	0.1%	11.1%	4.6%	4.6%	1.3%	0.0%	1.0%	23.8%
853	50	112	1.2%	12.5%	5.1%	0.3%	0.2%	0.3%	0.0%	0.2%	0.0%	3.9%	1.6%	0.6%	0.1%	0.1%	6.0%	67.7%
854	50	503	3.8%	39.9%	16.9%	2.2%	1.5%	2.6%	0.3%	1.4%	0.1%	11.1%	4.6%	3.7%	0.7%	0.0%	0.4%	10.7%
855	50	123	1.1%	11.5%	4.7%	0.2%	0.2%	0.3%	0.0%	0.2%	0.0%	3.6%	1.5%	0.5%	0.1%	0.1%	5.5%	70.4%
856	50	338	3.5%	37.0%	14.6%	1.9%	1.3%	2.2%	0.2%	1.2%	0.1%	10.9%	4.5%	4.9%	0.9%	0.0%	0.7%	15.9%
859	50	619	3.8%	40.3%	17.5%	2.6%	1.8%	3.0%	0.3%	1.6%	0.2%	15.4%	6.4%	5.7%	1.3%	0.0%	0.0%	0.0%
860	50	507	4.3%	45.1%	19.6%	1.4%	1.0%	1.6%	0.2%	0.9%	0.2%	16.1%	6.7%	2.8%	0.3%	0.0%	0.0%	0.0%
861	50	259	4.0%	42.2%	17.2%	1.7%	1.2%	2.0%	0.2%	1.1%	0.2%	18.4%	7.6%	3.7%	0.4%	0.0%	0.0%	0.0%
862	50	469	4.4%	46.5%	17.6%	1.1%	0.8%	1.3%	0.1%	0.7%	0.2%	16.9%	7.0%	2.9%	0.3%	0.0%	0.0%	0.0%
863	50	325	4.1%	43.2%	17.3%	1.5%	1.1%	1.8%	0.2%	1.0%	0.2%	18.0%	7.5%	3.7%	0.4%	0.0%	0.0%	0.0%
864	50	546	4.6%	48.0%	16.3%	1.1%	0.8%	1.3%	0.1%	0.7%	0.2%	16.7%	6.9%	2.9%	0.3%	0.0%	0.0%	0.0%
865	50	988	4.3%	44.8%	19.3%	1.3%	0.9%	1.6%	0.2%	0.9%	0.2%	16.4%	6.8%	3.1%	0.4%	0.0%	0.0%	0.0%
866	50	528	4.7%	49.8%	13.5%	1.2%	0.8%	1.4%	0.1%	0.7%	0.2%	17.3%	7.2%	2.9%	0.2%	0.0%	0.0%	0.0%
867	50	290	3.3%	34.2%	17.5%	3.7%	2.6%	4.3%	0.5%	2.4%	0.1%	14.3%	5.9%	9.0%	2.4%	0.0%	0.0%	0.0%
868	50	663	4.3%	45.6%	20.2%	1.2%	0.9%	1.4%	0.2%	0.8%	0.2%	15.6%	6.4%	2.8%	0.4%	0.0%	0.0%	0.0%

Traffic Flows and Breakdown by 16 Vehicle Classes (Year 2026)

Link No.	Speed Limit	Total Vehicle	19 - Motorcycles (MC)	01 - Private Cars (PC)	03 - Taxi	14 - Non-franchised Bus <=6.4t	15 - Non-franchised Bus 6.4-15t	16 - Non-franchised Bus >15t	12 - Private Light Bus <=3.5t	13 - Private Light Bus >3.5t	04 - Light Goods Vehicles <=2.5t	05 - Lt Goods Vehicles 2.5-3.5t	06 - Light Goods Vehicles >3.5t	07 - Heavy Goods Vehicles <=15t	08 - Heavy Goods Vehicles >15t	17 - Franchised Bus (SD)	18 - Franchised Bus (DD)	11 - Public Light Buses
	km/hr	1600-1700																
870	50	19	1.8%	19.0%	18.3%	6.7%	4.8%	7.9%	0.9%	4.3%	0.2%	23.8%	9.8%	2.1%	0.2%	0.0%	0.0%	0.0%
871	50	301	1.9%	20.1%	9.0%	0.7%	0.5%	0.8%	0.1%	0.4%	0.3%	27.7%	11.5%	12.1%	0.9%	0.3%	13.7%	0.0%
872	70	1945	3.8%	39.5%	6.8%	3.4%	2.4%	4.0%	0.4%	2.2%	0.2%	18.0%	7.5%	11.0%	0.1%	0.0%	0.8%	0.0%
873	70	1238	3.6%	37.9%	4.8%	2.4%	1.7%	2.8%	0.3%	1.5%	0.2%	22.3%	9.2%	11.7%	0.1%	0.0%	1.3%	0.0%
874	50	1055	4.5%	47.6%	11.9%	1.8%	1.3%	2.2%	0.2%	1.2%	0.1%	10.9%	4.5%	3.9%	0.6%	0.0%	2.1%	7.1%
875	50	1442	3.0%	31.9%	7.1%	1.7%	1.2%	1.9%	0.2%	1.1%	0.2%	21.6%	8.9%	13.0%	1.7%	0.1%	3.6%	2.8%
876	50	36	0.8%	8.8%	9.4%	0.0%	0.0%	0.0%	0.0%	0.0%	0.1%	12.2%	5.0%	0.1%	0.0%	0.0%	0.0%	63.4%
877	50	59	3.2%	33.2%	11.2%	0.3%	0.2%	0.3%	0.0%	0.2%	0.1%	7.5%	3.1%	1.9%	0.1%	0.0%	0.0%	38.8%
878	50	58	3.1%	32.8%	10.8%	0.2%	0.2%	0.3%	0.0%	0.1%	0.1%	7.6%	3.2%	1.9%	0.1%	0.0%	0.0%	39.6%
879	50	36	0.8%	8.8%	9.4%	0.0%	0.0%	0.0%	0.0%	0.0%	0.1%	12.2%	5.0%	0.1%	0.0%	0.0%	0.0%	63.4%
882	50	642	3.4%	35.6%	17.9%	1.6%	1.1%	1.8%	0.2%	1.0%	0.2%	20.7%	8.6%	7.1%	0.8%	0.0%	0.0%	0.0%
883	50	747	2.8%	29.2%	17.7%	2.2%	1.6%	2.6%	0.3%	1.4%	0.2%	20.5%	8.5%	5.6%	0.7%	0.1%	5.9%	0.5%
884	50	752	2.8%	29.6%	17.9%	2.3%	1.6%	2.7%	0.3%	1.5%	0.2%	20.0%	8.3%	5.6%	0.8%	0.1%	5.9%	0.5%
885	50	756	2.9%	29.9%	18.1%	2.3%	1.6%	2.7%	0.3%	1.5%	0.2%	19.6%	8.1%	5.5%	0.8%	0.1%	5.9%	0.5%
886	50	761	2.9%	30.3%	18.3%	2.3%	1.7%	2.7%	0.3%	1.5%	0.2%	19.1%	7.9%	5.4%	0.8%	0.1%	5.8%	0.5%
887	50	765	2.9%	30.6%	18.5%	2.4%	1.7%	2.8%	0.3%	1.5%	0.2%	18.7%	7.7%	5.4%	0.8%	0.1%	5.8%	0.5%
888	50	769	3.0%	31.0%	18.7%	2.4%	1.7%	2.8%	0.3%	1.6%	0.2%	18.3%	7.6%	5.3%	0.8%	0.1%	5.8%	0.5%
889	50	774	3.0%	31.3%	18.9%	2.5%	1.7%	2.9%	0.3%	1.6%	0.2%	17.8%	7.4%	5.3%	0.8%	0.1%	5.7%	0.5%
890	50	778	3.0%	31.7%	19.1%	2.5%	1.8%	2.9%	0.3%	1.6%	0.2%	17.4%	7.2%	5.2%	0.9%	0.1%	5.7%	0.5%
891	50	782	3.0%	32.0%	19.2%	2.5%	1.8%	3.0%	0.3%	1.6%	0.2%	17.0%	7.0%	5.1%	0.9%	0.1%	5.7%	0.5%
892	50	787	3.1%	32.3%	19.4%	2.6%	1.8%	3.0%	0.3%	1.6%	0.2%	16.6%	6.9%	5.1%	0.9%	0.1%	5.6%	0.5%
893	50	791	3.1%	32.6%	19.6%	2.6%	1.8%	3.0%	0.3%	1.7%	0.2%	16.2%	6.7%	5.0%	0.9%	0.1%	5.6%	0.5%
894	50	795	3.1%	33.0%	19.8%	2.6%	1.9%	3.1%	0.3%	1.7%	0.2%	15.8%	6.5%	5.0%	0.9%	0.1%	5.6%	0.5%
895	50	15	2.0%	20.7%	22.2%	0.7%	0.5%	0.8%	0.1%	0.5%	0.3%	28.9%	12.0%	9.7%	1.7%	0.0%	0.0%	0.0%
896	50	15	2.0%	20.7%	22.2%	0.7%	0.5%	0.8%	0.1%	0.5%	0.3%	28.9%	12.0%	9.7%	1.7%	0.0%	0.0%	0.0%
897	50	22	3.4%	35.5%	16.0%	2.8%	2.0%	3.3%	0.4%	1.8%	0.2%	22.2%	9.2%	3.2%	0.3%	0.0%	0.0%	0.0%
898	50	22	3.4%	35.5%	16.0%	2.8%	2.0%	3.3%	0.4%	1.8%	0.2%	22.2%	9.2%	3.2%	0.3%	0.0%	0.0%	0.0%
899	50	15	2.0%	20.7%	22.2%	0.7%	0.5%	0.8%	0.1%	0.5%	0.3%	28.9%	12.0%	9.7%	1.7%	0.0%	0.0%	0.0%
900	50	15	2.0%	20.7%	22.2%	0.7%	0.5%	0.8%	0.1%	0.5%	0.3%	28.9%	12.0%	9.7%	1.7%	0.0%	0.0%	0.0%
901	50	28	2.6%	27.5%	12.9%	2.3%	1.6%	2.7%	0.3%	1.5%	0.2%	23.3%	9.6%	11.8%	3.7%	0.0%	0.0%	0.0%
902	50	28	2.6%	27.5%	12.9%	2.3%	1.6%	2.7%	0.3%	1.5%	0.2%	23.3%	9.6%	11.8%	3.7%	0.0%	0.0%	0.0%
903	50	15	2.0%	20.7%	22.2%	0.7%	0.5%	0.8%	0.1%	0.5%	0.3%	28.9%	12.0%	9.7%	1.7%	0.0%	0.0%	0.0%
904	50	15	2.0%	20.7%	22.2%	0.7%	0.5%	0.8%	0.1%	0.5%	0.3%	28.9%	12.0%	9.7%	1.7%	0.0%	0.0%	0.0%
905	50	28	2.6%	27.5%	12.9%	2.3%	1.6%	2.7%	0.3%	1.5%	0.2%	23.3%	9.6%	11.8%	3.7%	0.0%	0.0%	0.0%
906	50	790	2.9%	29.9%	12.1%	1.3%	0.9%	1.5%	0.2%	0.8%	0.2%	21.3%	8.8%	7.7%	1.7%	0.1%	5.4%	5.2%
907	50	769	2.9%	30.2%	12.2%	1.3%	0.9%	1.5%	0.2%	0.8%	0.2%	21.1%	8.7%	7.6%	1.6%	0.1%	5.6%	5.3%
908	50	749	2.9%	30.4%	12.3%	1.2%	0.9%	1.4%	0.2%	0.8%	0.2%	20.8%	8.6%	7.4%	1.6%	0.1%	5.7%	5.4%
909	50	729	2.9%	30.7%	12.4%	1.2%	0.8%	1.4%	0.2%	0.8%	0.2%	20.6%	8.5%	7.2%	1.5%	0.1%	5.9%	5.6%
910	50	708	3.0%	31.0%	12.5%	1.2%	0.8%	1.4%	0.1%	0.7%	0.2%	20.3%	8.4%	7.0%	1.4%	0.1%	6.0%	5.7%
911	50	688	3.0%	31.2%	12.6%	1.1%	0.8%	1.3%	0.1%	0.7%	0.2%	20.0%	8.3%	6.9%	1.3%	0.1%	6.2%	5.9%
912	50	667	3.0%	31.6%	12.8%	1.1%	0.8%	1.3%	0.1%	0.7%	0.2%	19.7%	8.2%	6.7%	1.2%	0.1%	6.4%	6.1%
913	50	647	3.0%	31.9%	12.9%	1.1%	0.8%	1.2%	0.1%	0.7%	0.2%	19.4%	8.0%	6.4%	1.1%	0.2%	6.6%	6.3%
914	50	627	3.1%	32.2%	13.0%	1.0%	0.7%	1.2%	0.1%	0.7%	0.2%	19.1%	7.9%	6.2%	1.1%	0.2%	6.8%	6.5%
915	50	606	3.1%	32.6%	13.2%	1.0%	0.7%	1.2%	0.1%	0.6%	0.2%	18.7%	7.7%	6.0%	0.9%	0.2%	7.1%	6.7%
916	50	586	3.1%	33.0%	13.4%	0.9%	0.7%	1.1%	0.1%	0.6%	0.2%	18.3%	7.6%	5.7%	0.8%	0.2%	7.3%	6.9%
917	50	565	3.2%	33.4%	13.5%	0.9%	0.6%	1.0%	0.1%	0.6%	0.2%	17.9%	7.4%	5.4%	0.7%	0.2%	7.6%	7.2%
918	50	667	3.4%	36.0%	14.8%	1.4%	1.0%	1.6%	0.2%	0.9%	0.2%	20.1%	8.3%	9.1%	1.3%	0.0%	0.0%	1.7%
919	50	13	2.3%	24.1%	25.8%	0.0%	0.0%	0.0%	0.0%	0.0%	0.3%	33.5%	13.9%	0.0%	0.0%	0.0%	0.0%	0.0%
920	50	709	3.5%	36.7%	15.0%	1.3%	0.9%	1.5%	0.2%	0.8%	0.2%	21.5%	8.9%	8.6%	1.1%	0.0%	0.0%	0.0%
921	50	44	1.4%	14.8%	7.8%	0.0%	0.0%	0.0%	0.0%	0.0%	0.1%	10.1%	4.2%	1.7%	0.0%	1.2%	51.5%	7.0%
922	50	236	3.1%	32.0%	10.4%	1.5%	1.1%	1.8%	0.2%	1.0%	0.2%	19.5%	8.1%	7.6%	0.3%	0.3%	13.0%	0.0%
923	50	13	2.3%	24.1%	25.8%	0.0%	0.0%	0.0%	0.0%	0.0%	0.3%	33.5%	13.9%	0.0%	0.0%	0.0%	0.0%	0.0%
924	50	13	2.3%	24.1%	25.8%	0.0%	0.0%	0.0%	0.0%	0.0%	0.3%	33.5%	13.9%	0.0%	0.0%	0.0%	0.0%	0.0%
925	50	13	2.3%	24.1%	25.8%	0.0%	0.0%	0.0%	0.0%	0.0%	0.3%	33.5%	13.9%	0.0%	0.0%	0.0%	0.0%	0.0%
926	50	13	2.3%	24.1%	25.8%	0.0%	0.0%	0.0%	0.0%	0.0%	0.3%	33.5%	13.9%	0.0%	0.0%	0.0%	0.0%	0.0%
927	50	193	3.5%	36.8%	17.8%	1.8%	1.3%	2.1%	0.2%	1.2%	0.1%	11.7%	4.8%	4.0%	0.4%	0.0%	0.0%	14.3%
928	50	54	1.6%	16.9%	6.6%	0.6%	0.4%	0.7%	0.1%	0.4%	0.1%	8.1%	3.4%	3.8%	0.9%	0.1%	5.5%	50.8%
929	50	313	3.6%	37.6%	16.0%	3.6%	2.5%	4.2%	0.5%	2.3%	0.2%	16.4%	6.8%	5.4%	1.0%	0.0%	0.0%	0.0%
930	50	174	3.1%	32.3%	12.2%	1.5%	1.0%	1.7%	0.2%	0.9%	0.3%	25.1%	10.4%	8.0%	1.6%	0.0%	0.0%	1.8%
931	50	143	3.9%	41.3%	17.8%	0.4%	0.3%	0.4%	0.0%	0.2%	0.2%	19.6%	8.1%	6.2%	1.4%	0.0%	0.0%	0.0%
932	50	92	2.7%	28.5%	10.3%	1.1%	0.8%	1.2%	0.1%	0.7%	0.2%	23.8%	9.9%	4.6%	0.2%	0.0%	0.0%	15.8%
933	50	209	2.6%	27.7%	13.8%	1.6%	1.2%	1.9%	0.2%	1.0%	0.2%	21.6%	8.9%	3.5%	0.2%	0.1%	3.6%	11.8%
934	50	117	3.8%	39.9%	14.5%	0.6%	0.4%	0.7%	0.1%	0.4%	0.2%	17.4%	7.2%	2.4%	0.1%	0.0%	0.0%	12.5%
935	50	100	1.6%	17.3%	8.1%	1.5%	1.0%	1.7%	0.2%	0.9%	0.2%	22.0%	9.1%	4.0%	0.1%	0.2%	7.5%	24.6%
936	50	367	2.7%	28.2%	18.9%	1.4%	1.0%	1.7%	0.2%	0.9%	0.2%	20.7%	8.6%	4.4%	0.8%	0.1%	2.2%	8.0%
937	50	617	2.9%	30.6%	11.2%	2.1%	1.5%	2.4%	0.3%	1.3%	0.2%	22.8%	9.4%	3.3%	0.1%	0.1%	3.0%	8.7%
938	50	319	2.9%	30.5%	18.9%	1.3%	0.9%	1.6%	0.2%	0.9%	0.2%	21.8%	9.0%	4.7%	0.8%	0.1%	2.6%	3.6%
939	50	647	2.9%	29.9%	11.0%	2.3%	1.6%	2.6%	0.3%	1.4%	0.3%	24.5%	10.2%	3.6%	0.2%	0.1%	4.1%	5.1%
940	50	696	3.1%	32.7%	11.3%	1.6%	1.1%	1.9%	0.2%	1.0%	0.3%	26.4%	11.0%	4.2%	0.3%	0.0%	1.4%	3.3%
941	50	566	2.9%	30.2%	9.7%	1.9%	1.3%	2.2%	0.2%	1.2%	0.3%	28.2%	11.7%	4.1%	0.2%	0.0%	1.7%	4.1%
942	50	96	2.3%	23.8%	12.1%	1.8%	1.3%	2.1%	0.2%	1.1%	0.3%	32.8%	13.6%	8.1%	0.5%	0.0%	0.0%	0.0%
943	50	256	4.4%	45.7%	13.5%	0.9%	0.6%	1.0%	0.1%	0.6%	0.2%	19.4%	8.0%	5.1%	0.4%	0.0%	0.0%	0.0%
944	50	297	3.8%	40.1%	13.6%	1.1%	0.8%	1.3%	0.1%	0.7%	0.2%	20.6%	8.5%	5.4%	0.3%	0.1%	2.3%	1.0%
945	50	413	2.1%	21.8%	9.3%	3.7%	2.6%	4.4%	0.5%	2.4%	0.3%	27.0%	11.2%	6.6%	0.6%	0.0%	1.5%	6.1%
946	50	104	2.7%	28.2%	15.9%	1.8%	1.3%	2.1%	0.2%	1.2%	0.2%	22.8%	9.4%	4.5%	0.1%	0.2%	6.5%	3.0%
947	50	379	2.4%	24.8%	9.8%	3.9%	2.7%	4.5%	0.5%	2.5%	0.3%	24.2%	10.0%	5.6%	0.5%	0.0%	1.6%	6.7%
948	50	17	2.1%	22.5%	19.8%	0.1%	0.1%	0.1%	0.0%	0.1%	0.3%	25.7%	10.7%	0.7%	0.0%	0.0%	0.0%	17.8%
949	50	28	1.1%	11.5%	12.3%	0.0%	0.0%	0.0%	0.0%	0.0%	0.2%	15.9%	6.6%	0.0%	0.0%	0.0%	0.0%	52.5%
950	50	17	2.1%	22.5%	19.8%	0.1%	0.1%	0.1%	0.0%	0.1%	0.3%	25.7%	10.7%	0.7%	0.0%	0.0%	0.0%	17.8%
951	50	28	1.1%	11.5%	12.3%	0.0%	0.0%	0.0%	0.0%	0.0%	0.2%	15.9%	6.6%	0.0%	0.0%	0.0%	0.0%	52.5%
952	50	17	2.1%	22.5%	19.8%	0.1%	0.1%	0.1%	0.0%	0.1%	0.3%	25.7%	10.7%	0.7%	0.0%	0.0%	0.0%	17.8%
953	50	28	1.1%	11.5%	12.3%	0.0%	0.0%	0.0%	0.0%	0.0%	0.2%	15.9%	6.6%	0.0%	0.0%	0.0%	0.0%	52.5%
954	50	17	2.1%	22.5%	19.8%	0.1%	0.1%	0.1%	0.0%	0.1%	0.3%	25.7%	10.7%	0.7%	0.0%	0.0%	0.0%	17.8%
955	50	28	1.1%	11.5%	12.3%	0.0%	0.0%	0.0%	0.0%	0.0%	0.2%	15.9%	6.6%	0.0%	0.0%	0.0%	0.0%	52.5%
956	50	17	2.1%	22.5%	19.8%	0.1%	0.1%	0.1%	0.0%	0.1%	0.3%	25.7%	10.7%	0.7%	0.0%	0.0%	0.0%	17.8%
957	50	28	1.1%	11.5%	12.3%	0.0%	0.0%	0.0%	0.0%	0.0%	0.2%	15.9%	6.6%	0.0%	0.0%	0.0%	0.0%	52.5%
958	50	13	2.3%	24.1%	25.8%	0.0%	0.0%	0.0%	0.0%	0.0%	0.3%	33.5%	13.9%	0.0%	0.0%	0.0%	0.0%	0.0%
959	50	13	2.3%	24.1%	25.8%	0.0%	0.0%	0.0%	0.0%	0.0%	0.3%	33.5%	13.9%	0.0%	0.0%	0.0%	0.0%	0.0%
960	50	107	0.3%	3.0%	3.2%	0.0%	0.0%	0.0%	0.0%	0.0%	0.0%	4.1%	1.7%	0.0%	0.0%	0.1%	6.3%	81.2%
961	50	175	3.1%	32.3%	12.3%	1.6%	1.1%	1.9%	0.2%	1.0%	0.1%	7.6%	3.1%	3.1%	0.5%	0.0%	1.3%	30.8%
962	50	13	2.3%	24.1%	25.8%	0.0%	0.0%	0.0%	0.0%	0.0%	0.3%	33.5%	13.9%	0.0%	0.0%	0.0%	0.0%	0.0%
963	50	13	2.3%	24.1%	25.8%	0.0%	0.0%	0.0%	0.0%	0.0%	0.3%	33.5%	13.9%	0.0%	0.0%	0.0%	0.0%	0.0%
964	50	13	2.3%	24.1%	25.8%	0.0%	0.0%	0.0%	0.0%	0.0%	0.3%	33.5%	13.9%	0.0%	0.0%	0.0%	0.0%	0.0%
965	50	13	2.3%	24.1%	25.8%	0.0%	0.0%	0.0%	0.0%	0.0%	0.3%	33.5%	13.9%	0.0%	0.0%	0.0%	0.0%	0.0%
966	50	31	4.4%	46.6%	20.3%	1.3%	0.9%	1.5%	0.2%	0.8%	0.1%	14.4%	6.0%	2.8%	0.6%	0.0%	0.0%	0.0%
968	50	107	0.3%	3.0%	3.2%	0.0%	0.0%	0.0%	0.0%	0.0%	0.0%	4.1%	1.7%	0.0%	0.0%	0.1%	6.3%	81.2%
969	50	175	3.1%	32.3%	12.3%	1.6%	1.1%	1.9%	0.2%	1.0%	0.1%	7.6%	3.1%	3.1%	0.5%	0.0%	1.3%	30.8%
970	50	107	0.3%	3.0%	3.2%	0.0%	0.0%	0.0%	0.0%	0.0%	0.0%	4.1%	1.7%	0.0%	0.0%	0.1%	6.3%	81.2%
971	50	175	3.1%	32.3%	12.3%	1.6%	1.1%	1.9%	0.2%	1.0%	0.1%	7.6%	3.1%	3.1%	0.5%	0.0%	1.3%	30.8%
972	50	107	0.3%	3.0%	3.2%	0.0%	0.0%	0.0%	0.0%	0.0%	0.0%	4.1%	1.7%	0.0%	0.0%	0.1%	6.3%	81.2%
973	50	175	3.1%	32.3%	12.3%	1.6%	1.1%	1.9%	0.2%	1.0%	0.1%	7.6%	3.1%	3.1%	0.5%	0.0%	1.3%	30.8%
974	50	107	0.3%	3.0%	3.2%	0.0%	0.0%	0.0%	0.0%	0.0%	0.0%	4.1%	1.7%	0.0%	0.0%	0.1%	6.3%	81.2%
975	50	175	3.1%	32.3%	12.3%	1.6%	1.1%	1.9%	0.2%	1.0%	0.1%	7.6%	3.1%	3.1%	0.5%	0.0%	1.3%	30.8%
976	50	13	2.3%	24.1%	25.8%	0.0%	0.0%	0.0%	0.0%	0.0%	0.3%	33.5%	13.9%	0.0%	0.0%	0.0%	0.0%	0.0%
977	50	13	2.3%	24.1%	25.8%	0.0%	0.0%	0.0%	0.0%	0.0%	0.3%	33.5%	13.9%	0.0%	0.0%	0.0%	0.0%	0.0%

Traffic Flows and Breakdown by 16 Vehicle Classes (Year 2026)

Link No.	Speed Limit	Total Vehicle	19 - Motorcycles (MC)	01 - Private Cars (PC)	03 - Taxi	14 - Non-franchised Bus <=6.4t	15 - Non-franchised Bus 6.4-15t	16 - Non-franchised Bus >15t	12 - Private Light Bus <=3.5t	13 - Private Light Bus >3.5t	04 - Light Goods Vehicles <=2.5t	05 - Lt Goods Vehicles 2.5-3.5t	06 - Light Goods Vehicles >3.5t	07 - Heavy Goods Vehicles <=15t	08 - Heavy Goods Vehicles >15t	17 - Franchised Bus (SD)	18 - Franchised Bus (DD)	11 - Public Light Buses
	km/hr	1600-1700																
978	50	13	2.3%	24.1%	25.8%	0.0%	0.0%	0.0%	0.0%	0.0%	0.3%	33.5%	13.9%	0.0%	0.0%	0.0%	0.0%	0.0%
979	50	13	2.3%	24.1%	25.8%	0.0%	0.0%	0.0%	0.0%	0.0%	0.3%	33.5%	13.9%	0.0%	0.0%	0.0%	0.0%	0.0%
980	50	13	2.3%	24.1%	25.8%	0.0%	0.0%	0.0%	0.0%	0.0%	0.3%	33.5%	13.9%	0.0%	0.0%	0.0%	0.0%	0.0%
981	50	13	2.3%	24.1%	25.8%	0.0%	0.0%	0.0%	0.0%	0.0%	0.3%	33.5%	13.9%	0.0%	0.0%	0.0%	0.0%	0.0%
982	50	218	3.0%	31.6%	11.5%	1.5%	1.1%	1.8%	0.2%	1.0%	0.1%	8.6%	3.6%	3.1%	0.4%	0.0%	1.0%	31.4%
983	50	218	3.0%	31.6%	11.5%	1.5%	1.1%	1.8%	0.2%	1.0%	0.1%	8.6%	3.6%	3.1%	0.4%	0.0%	1.0%	31.4%
984	50	193	3.5%	36.8%	17.8%	1.8%	1.3%	2.1%	0.2%	1.2%	0.1%	11.7%	4.8%	4.0%	0.4%	0.0%	0.0%	14.3%
985	50	54	1.6%	16.9%	6.6%	0.6%	0.4%	0.7%	0.1%	0.4%	0.1%	8.1%	3.4%	3.8%	0.9%	0.1%	5.5%	50.8%
986	70	432	3.7%	39.1%	29.6%	1.8%	1.3%	2.1%	0.2%	1.2%	0.1%	10.0%	4.2%	4.0%	0.9%	0.0%	1.7%	0.0%
987	70	586	3.5%	36.8%	26.6%	3.4%	2.4%	4.0%	0.4%	2.2%	0.1%	8.9%	3.7%	3.4%	0.8%	0.0%	1.3%	2.4%
988	70	1017	3.8%	39.6%	16.7%	2.7%	1.9%	3.2%	0.3%	1.8%	0.2%	15.9%	6.6%	5.2%	0.4%	0.0%	0.0%	1.7%
989	70	863	3.9%	41.2%	16.4%	1.8%	1.3%	2.1%	0.2%	1.2%	0.2%	17.7%	7.4%	5.8%	0.3%	0.0%	0.0%	0.4%
990	50	154	2.9%	30.4%	18.2%	7.9%	5.6%	9.3%	1.0%	5.1%	0.1%	5.8%	2.4%	1.9%	0.5%	0.0%	0.0%	8.9%
992	70	3975	3.8%	40.1%	12.9%	1.2%	0.9%	1.5%	0.2%	0.8%	0.2%	17.6%	7.3%	5.2%	0.6%	0.1%	2.7%	5.0%
993	70	4639	2.9%	30.9%	15.9%	1.8%	1.3%	2.1%	0.2%	1.2%	0.2%	19.8%	8.2%	6.2%	0.7%	0.1%	3.2%	5.1%
994	50	901	4.4%	45.9%	19.8%	1.3%	0.9%	1.5%	0.2%	0.8%	0.1%	14.4%	6.0%	2.9%	0.4%	0.0%	1.0%	0.3%
995	50	205	4.8%	50.2%	20.2%	1.2%	0.8%	1.4%	0.1%	0.7%	0.1%	12.8%	5.3%	2.1%	0.2%	0.0%	0.0%	0.0%
996	50	597	3.6%	38.1%	14.0%	1.4%	1.0%	1.7%	0.2%	0.9%	0.2%	15.9%	6.6%	4.5%	0.9%	0.2%	6.9%	4.0%
998	50	408	4.3%	44.8%	12.3%	0.5%	0.3%	0.6%	0.1%	0.3%	0.1%	14.0%	5.8%	6.4%	0.5%	0.1%	4.0%	5.8%
999	50	161	3.6%	37.4%	8.5%	2.4%	1.7%	2.8%	0.3%	1.5%	0.2%	17.1%	7.1%	4.3%	0.2%	0.2%	8.8%	3.8%
1001	50	319	4.0%	41.6%	12.5%	1.0%	0.7%	1.2%	0.1%	0.7%	0.1%	12.7%	5.2%	6.6%	0.8%	0.0%	0.0%	12.7%
1002	50	190	3.2%	34.0%	9.7%	1.2%	0.8%	1.4%	0.1%	0.7%	0.1%	13.9%	5.7%	6.4%	1.2%	0.0%	0.0%	21.5%
1003	50	1365	3.2%	33.8%	8.1%	0.8%	0.6%	0.9%	0.1%	0.5%	0.3%	25.8%	10.7%	13.6%	0.4%	0.0%	0.0%	1.3%
1004	50	971	3.3%	34.8%	9.4%	1.4%	1.0%	1.6%	0.2%	0.9%	0.2%	20.6%	8.6%	17.4%	0.6%	0.0%	0.0%	0.0%
1006	70	4162	3.0%	31.7%	15.9%	1.7%	1.2%	2.0%	0.2%	1.1%	0.2%	19.1%	7.9%	6.0%	0.7%	0.1%	3.4%	5.7%
1007	70	3975	3.8%	40.1%	12.9%	1.2%	0.9%	1.5%	0.2%	0.8%	0.2%	17.6%	7.3%	5.2%	0.6%	0.1%	2.7%	5.0%
1008	50	109	4.3%	45.2%	22.7%	1.9%	1.4%	2.3%	0.2%	1.2%	0.1%	12.2%	5.0%	3.1%	0.2%	0.0%	0.0%	0.0%
1011	70	2332	3.7%	38.8%	7.6%	2.9%	2.0%	3.4%	0.4%	1.9%	0.2%	20.1%	8.3%	9.1%	0.1%	0.0%	1.5%	0.0%
1012	70	2511	3.4%	35.6%	5.6%	2.6%	1.8%	3.0%	0.3%	1.6%	0.3%	25.4%	10.5%	7.4%	0.2%	0.0%	1.8%	0.6%
1014	70	3046	2.8%	29.7%	18.4%	1.8%	1.3%	2.2%	0.2%	1.2%	0.2%	16.4%	6.8%	5.1%	1.0%	0.2%	6.9%	6.0%
1015	50	353	3.6%	37.5%	20.0%	1.9%	1.3%	2.2%	0.2%	1.2%	0.1%	11.2%	4.7%	2.1%	0.3%	0.3%	13.4%	0.0%
1016	50	377	3.3%	35.0%	13.3%	0.5%	0.4%	0.6%	0.1%	0.3%	0.3%	27.6%	11.4%	3.8%	0.2%	0.0%	0.8%	2.4%
1017	70	3153	3.6%	37.6%	14.5%	1.6%	1.1%	1.8%	0.2%	1.0%	0.2%	20.1%	8.3%	8.0%	1.0%	0.0%	0.9%	0.1%
1020	50	36	4.3%	44.6%	16.8%	1.4%	1.0%	1.6%	0.2%	0.9%	0.2%	16.2%	6.7%	5.9%	0.3%	0.0%	0.0%	0.0%
1021	50	37	3.6%	38.0%	19.0%	3.1%	2.2%	3.6%	0.4%	2.0%	0.1%	14.3%	5.9%	7.5%	0.4%	0.0%	0.0%	0.0%
3001	50	665	1.4%	15.1%	73.6%	2.2%	1.6%	2.6%	0.3%	1.4%	0.0%	0.7%	0.3%	0.0%	0.0%	0.0%	0.0%	0.8%
3002	50	653	1.4%	14.9%	73.8%	2.2%	1.6%	2.6%	0.3%	1.4%	0.0%	0.7%	0.3%	0.0%	0.0%	0.0%	0.0%	0.8%
3003	50	448	3.6%	37.6%	18.8%	3.0%	2.1%	3.5%	0.4%	1.9%	0.2%	14.7%	6.1%	7.7%	0.4%	0.0%	0.0%	0.0%
3004	50	518	4.2%	44.2%	16.7%	1.4%	1.0%	1.6%	0.2%	0.9%	0.2%	16.6%	6.9%	6.0%	0.3%	0.0%	0.0%	0.0%
3005	50	37	3.6%	38.0%	19.0%	3.1%	2.2%	3.6%	0.4%	2.0%	0.1%	14.3%	5.9%	7.5%	0.4%	0.0%	0.0%	0.0%
3006	50	36	4.3%	44.6%	16.8%	1.4%	1.0%	1.6%	0.2%	0.9%	0.2%	16.2%	6.7%	5.9%	0.3%	0.0%	0.0%	0.0%
3007	50	677	1.5%	16.0%	71.8%	2.3%	1.6%	2.7%	0.3%	1.5%	0.0%	0.8%	0.3%	0.4%	0.0%	0.0%	0.0%	0.8%
3008	50	688	1.5%	16.2%	71.6%	2.3%	1.6%	2.7%	0.3%	1.5%	0.0%	0.8%	0.3%	0.4%	0.0%	0.0%	0.0%	0.8%
3009	50	665	1.4%	15.1%	73.6%	2.2%	1.6%	2.6%	0.3%	1.4%	0.0%	0.7%	0.3%	0.0%	0.0%	0.0%	0.0%	0.8%
3010	50	13	2.3%	24.1%	25.8%	0.0%	0.0%	0.0%	0.0%	0.0%	0.3%	33.5%	13.9%	0.0%	0.0%	0.0%	0.0%	0.0%
3011	50	676	1.6%	16.3%	71.7%	2.2%	1.6%	2.6%	0.3%	1.4%	0.0%	0.9%	0.4%	0.3%	0.0%	0.0%	0.0%	0.8%
3012	50	1137	2.3%	24.6%	50.8%	2.6%	1.8%	3.0%	0.3%	1.7%	0.1%	6.3%	2.6%	3.3%	0.2%	0.0%	0.0%	0.5%
3013	50	1194	2.7%	28.4%	47.8%	1.9%	1.3%	2.2%	0.2%	1.2%	0.1%	7.7%	3.2%	2.8%	0.1%	0.0%	0.0%	0.5%
3014	50	210	4.0%	41.5%	20.7%	3.3%	2.4%	3.9%	0.4%	2.1%	0.1%	11.0%	4.6%	5.8%	0.3%	0.0%	0.0%	0.0%
3015	50	218	4.7%	48.8%	18.4%	1.5%	1.1%	1.8%	0.2%	1.0%	0.1%	12.5%	5.2%	4.5%	0.2%	0.0%	0.0%	0.0%
3016	50	151	4.7%	49.7%	18.7%	1.6%	1.1%	1.8%	0.2%	1.0%	0.1%	11.7%	4.9%	4.3%	0.2%	0.0%	0.0%	0.0%
3017	50	145	4.0%	42.0%	21.0%	3.4%	2.4%	4.0%	0.4%	2.2%	0.1%	10.5%	4.3%	5.5%	0.3%	0.0%	0.0%	0.0%
3018	50	1663	2.9%	30.8%	41.2%	2.7%	1.9%	3.2%	0.3%	1.7%	0.1%	7.6%	3.2%	3.9%	0.2%	0.0%	0.0%	0.3%
3019	50	1736	3.3%	34.9%	38.8%	1.8%	1.3%	2.1%	0.2%	1.2%	0.1%	8.9%	3.7%	3.3%	0.2%	0.0%	0.0%	0.3%
3020	50	59	5.1%	53.3%	20.1%	1.7%	1.2%	2.0%	0.2%	1.1%	0.1%	8.6%	3.6%	3.1%	0.2%	0.0%	0.0%	0.0%
3021	50	45	4.1%	43.5%	21.8%	3.5%	2.5%	4.1%	0.4%	2.2%	0.1%	9.7%	4.0%	3.8%	0.2%	0.0%	0.0%	0.0%
3022	50	1654	2.9%	30.5%	41.4%	2.7%	1.9%	3.2%	0.3%	1.8%	0.1%	7.6%	3.1%	3.9%	0.2%	0.0%	0.0%	0.3%
3023	50	1751	3.4%	35.2%	38.6%	1.8%	1.2%	2.1%	0.2%	1.1%	0.1%	8.9%	3.7%	3.2%	0.2%	0.0%	0.0%	0.3%
3024	50	72	4.0%	42.4%	21.2%	3.4%	2.4%	4.0%	0.4%	2.2%	0.1%	10.1%	4.2%	5.3%	0.3%	0.0%	0.0%	0.0%
3025	50	90	4.8%	50.5%	19.0%	1.6%	1.1%	1.9%	0.2%	1.0%	0.1%	11.0%	4.6%	4.0%	0.2%	0.0%	0.0%	0.0%
3026	50	1636	2.9%	30.0%	41.7%	2.8%	2.0%	3.3%	0.4%	1.8%	0.1%	7.5%	3.1%	3.9%	0.2%	0.0%	0.0%	0.3%
3027	50	1751	3.4%	35.2%	38.6%	1.8%	1.2%	2.1%	0.2%	1.1%	0.1%	8.9%	3.7%	3.2%	0.2%	0.0%	0.0%	0.3%
3028	50	1229	3.1%	32.6%	34.6%	2.7%	1.9%	3.1%	0.3%	1.7%	0.1%	10.0%	4.1%	5.1%	0.3%	0.0%	0.0%	0.4%
3029	50	1368	3.6%	38.1%	33.5%	2.1%	1.5%	2.4%	0.3%	1.3%	0.1%	9.2%	3.8%	3.6%	0.2%	0.0%	0.0%	0.4%
3030	50	1555	3.5%	36.2%	39.9%	2.6%	1.8%	3.0%	0.3%	1.7%	0.1%	6.0%	2.5%	2.3%	0.1%	0.0%	0.0%	0.0%
3031	50	1530	3.5%	37.2%	38.0%	1.9%	1.3%	2.2%	0.2%	1.2%	0.1%	8.1%	3.4%	2.7%	0.1%	0.0%	0.0%	0.0%
3032	50	1539	3.4%	35.8%	40.2%	2.7%	1.9%	3.1%	0.3%	1.7%	0.1%	5.9%	2.4%	2.4%	0.1%	0.0%	0.0%	0.0%
3033	50	1544	3.6%	37.5%	37.8%	1.9%	1.3%	2.2%	0.2%	1.2%	0.1%	8.1%	3.4%	2.7%	0.1%	0.0%	0.0%	0.0%
3034	50	771	3.2%	33.1%	44.1%	3.0%	2.1%	3.5%	0.4%	1.9%	0.0%	4.8%	2.0%	1.7%	0.1%	0.0%	0.0%	0.0%
3035	50	789	3.6%	37.4%	38.8%	1.3%	0.9%	1.5%	0.2%	0.8%	0.1%	9.3%	3.9%	2.3%	0.1%	0.0%	0.0%	0.0%
3036	50	1229	3.1%	32.6%	34.6%	2.7%	1.9%	3.1%	0.3%	1.7%	0.1%	10.0%	4.1%	5.1%	0.3%	0.0%	0.0%	0.4%
3037	50	1378	3.7%	38.4%	33.3%	2.0%	1.4%	2.4%	0.3%	1.3%	0.1%	9.2%	3.8%	3.6%	0.2%	0.0%	0.0%	0.4%
3038	50	1229	3.1%	32.6%	34.6%	2.7%	1.9%	3.1%	0.3%	1.7%	0.1%	10.0%	4.1%	5.1%	0.3%	0.0%	0.0%	0.4%
3039	50	1378	3.7%	38.4%	33.3%	2.0%	1.4%	2.4%	0.3%	1.3%	0.1%	9.2%	3.8%	3.6%	0.2%	0.0%	0.0%	0.4%
3040	50	1185	4.0%	42.1%	28.2%	2.0%	1.4%	2.4%	0.3%	1.3%	0.1%	10.7%	4.4%	2.5%	0.1%	0.0%	0.0%	0.5%
3041	50	1115	3.7%	38.9%	27.4%	1.6%	1.1%	1.9%	0.2%	1.0%	0.1%	13.4%	5.6%	4.2%	0.3%	0.0%	0.0%	0.5%
3042	50	227	4.2%	43.7%	18.8%	1.3%	1.0%	1.6%	0.2%	0.9%	0.2%	17.9%	7.4%	2.7%	0.2%	0.0%	0.0%	0.0%
3043	50	230	4.2%	43.6%	19.1%	1.3%	1.0%	1.6%	0.2%	0.9%	0.2%	17.8%	7.4%	2.7%	0.2%	0.0%	0.0%	0.0%
3044	50	987	3.6%	38.0%	27.9%	1.7%	1.2%	2.0%	0.2%	1.1%	0.1%	13.4%	5.5%	4.4%	0.3%	0.0%	0.0%	0.5%
3045	50	1061	4.0%	41.7%	28.8%	2.1%	1.5%	2.5%	0.3%	1.4%	0.1%	10.4%	4.3%	2.5%	0.1%	0.0%	0.0%	0.5%
3046	50	36	5.1%	54.0%	17.7%	1.1%	0.7%	1.2%	0.1%	0.7%	0.1%	12.3%	5.1%	1.5%	0.2%	0.0%	0.0%	0.0%
3047	50	45	5.0%	52.1%	22.0%	1.2%	0.8%	1.4%	0.1%	0.8%	0.1%	10.5%	4.4%	1.5%	0.1%	0.0%	0.0%	0.0%
3048	80	1010	5.4%	56.5%	4.0%	1.0%	0.7%	1.1%	0.1%	0.6%	0.2%	18.0%	7.5%	4.6%	0.4%	0.0%	0.0%	0.0%
3049	80	1206	4.1%	42.8%	7.8%	0.9%	0.6%	1.1%	0.1%	0.6%	0.2%	16.7%	6.9%	17.5%	0.7%	0.0%	0.0%	0.0%
3050	50	197	4.4%	46.0%	19.1%	2.2%	1.6%	2.6%	0.3%	1.4%	0.1%	14.1%	5.8%	2.1%	0.2%	0.0%	0.0%	0.0%
3052	50	1087	3.8%	40.2%	27.0%	1.5%	1.1%	1.8%	0.2%	1.0%	0.1%	12.9%	5.4%	4.2%	0.3%	0.0%	0.0%	0.5%
3053	50	1257	4.0%	42.3%	27.2%	2.1%	1.5%	2.5%	0.3%	1.4%	0.1%	10.9%	4.5%	2.5%	0.1%	0.0%	0.0%	0.4%
3055	50	178	4.6%	48.5%	19.2%	1.1%	0.8%	1.3%	0.1%	0.7%	0.2%	14.9%	6.2%	2.3%	0.2%	0.0%	0.0%	0.0%
3056	70	2380	3.3%	34.2%	7.8%	2.8%	2.0%	3.3%	0.4%	1.8%	0.3%	26.3%	10.9%	5.0%	0.5%	0.0%	0.8%	0.7%
3057	50	703	4.3%	44.8%	16.6%	1.6%	1.1%	1.9%	0.2%	1.0%	0.2%	15.6%	6.4%	3.8%	0.1%	0.0%	0.4%	2.0%
3058	50	495	4.0%	41.7%	24.5%	2.1%	1.5%	2.4%	0.3%	1.3%	0.1%	11.2%	4.6%	2.9%	0.4%	0.0%	0.6%	2.3%
3059	50	806	3.4%	35.5%	20.3%	2.3%	1.6%	2.7%	0.3%	1.5%	0.2%	18.3%	7.6%	4.5%	0.3%	0.0%	0.0%	1.4%
3060	70	1586	3.7%	38.5%	8.5%	2.4%	1.7%	2.8%	0.3%	1.6%	0.2%	23.5%	9.7%	5.4%	0.5%	0.0%	0.9%	0.2%
3061	70	2511	3.4%	35.6%	5.6%	2.6%	1.8%	3.0%	0.3%	1.6%	0.3%	25.4%	10.5%	7.4%	0.2%	0.0%	1.8%	0.6%
3062	70	4112	3.7%	38.5%	9.6%	2.0%	1.4%	2.4%	0.3%	1.3%	0.2%	20.6%	8.5%	9.0%	0.8%	0.0%	1.3%	0.4%
3063	50	794	2.4%	25.6%	6.4%	3.6%	2.5%	4.2%	0.5%	2.3%	0.3%	32.1%	13.3%	4.1%	0.6%	0.0%	0.4%	1.7%
3064	70	1406	4.2%	44.1%	11.5%	1.3%	0.9%	1.5%	0.2%	0.8%	0.2%	19.5%	8.1%	5.9%	0.7%	0.0%	1.0%	0.0%
3065	70	1121	3.0%	31.3%	15.1%	1.5%	1.1%	1.8%	0.2%	1.0%	0.3%	24.2%	10.0%	7.9%	0.8%	0.0%	1.1%	0.8%
3066	70	1724	4.0%	42.4%	12.8%	1.4%	1.0%	1.6%	0.2%	0.9%	0.2%	18.2%	7.5%	7.5%	1.0%	0.0%	1.1%	0.2%
3067	50	1289	3.0%	31.8%	13.3%	3.0%	2.1%	3.5%	0.4%	1.9%	0.2%	24.1%	10.0%	3.7%	0.6%	0.0%	0.5%	2.0%
3068	50	1509	3.8%	39.8%	18.5%	2.0%	1.4%	2.3%	0.3%	1.3%	0.2%	17.0%	7.1%	4.2%	0.2%	0.0%	0.2%	1.7%
3069	50	1144	3.3%	34.6%	16.7%	2.6%	1.8%	3.0%	0.3%	1.6%	0.2%	17.0%	7.1%	5.1%	0.5%	0.0%	1.2%	4.9%
3072	70	2511	3.4%	35.6%	5.6%	2.6%	1.8%	3.0%	0.3%	1.6%	0.3%	25.4%	10.5%	7.4%	0.2%	0.0%	1.8%	0.6%
3073	70	2387	3.4%	35.7%	7.2%	2.5%	1.7%	2.9%	0.3%	1.6%	0.2%	22.4%	9.3%	10.0%	0.6%	0.0%	1.5%	0.6%
3074	50	907	3.5%	36.8%	27.6%	2.6%	1.8%	3.0%	0.3%	1.6%	0.1%	12.3%	5.1%	4.9%	0.3%	0.0%	0.0%	0.0%

Traffic Flows and Breakdown by 16 Vehicle Classes (Year 2026)

Link No.	Speed Limit	Total Vehicle	19 - Motorcycles (MC)	01 - Private Cars (PC)	03 - Taxi	14 - Non-franchised Bus <=6.4t	15 - Non-franchised Bus 6.4-15t	16 - Non-franchised Bus >15t	12 - Private Light Bus <=3.5t	13 - Private Light Bus >3.5t	04 - Light Goods Vehicles <=2.5t	05 - Lt Goods Vehicles 2.5-3.5t	06 - Light Goods Vehicles >3.5t	07 - Heavy Goods Vehicles <=15t	08 - Heavy Goods Vehicles >15t	17 - Franchised Bus (SD)	18 - Franchised Bus (DD)	11 - Public Light Buses
	km/hr	1600-1700																
3075	50	897	3.4%	36.2%	27.7%	2.4%	1.7%	2.8%	0.3%	1.5%	0.1%	12.8%	5.3%	5.3%	0.4%	0.0%	0.0%	0.0%
3076	50	642	3.4%	35.6%	17.9%	1.6%	1.1%	1.8%	0.2%	1.0%	0.2%	20.7%	8.6%	7.1%	0.8%	0.0%	0.0%	0.0%
3077	80	1917	4.5%	47.2%	15.2%	1.7%	1.2%	2.0%	0.2%	1.1%	0.2%	15.3%	6.3%	4.7%	0.3%	0.0%	0.0%	0.0%
3078	80	2093	3.8%	40.0%	16.2%	1.5%	1.1%	1.8%	0.2%	1.0%	0.2%	15.1%	6.2%	12.3%	0.6%	0.0%	0.0%	0.0%
3081	50	43	1.4%	14.7%	8.3%	1.3%	0.9%	1.5%	0.2%	0.8%	0.4%	43.0%	17.8%	8.7%	0.8%	0.0%	0.0%	0.0%
3082	50	321	3.1%	32.8%	26.7%	1.7%	1.2%	2.0%	0.2%	1.1%	0.2%	19.2%	7.9%	3.4%	0.6%	0.0%	0.0%	0.0%
3084	70	3416	3.5%	36.5%	15.5%	1.6%	1.1%	1.9%	0.2%	1.0%	0.2%	20.4%	8.5%	7.7%	0.9%	0.0%	0.9%	0.1%
3086	70	1217	3.3%	34.8%	4.9%	1.2%	0.9%	1.5%	0.2%	0.8%	0.3%	30.1%	12.5%	8.6%	0.9%	0.0%	0.0%	0.0%
3088	50	653	1.4%	14.9%	73.8%	2.2%	1.6%	2.6%	0.3%	1.4%	0.0%	0.7%	0.3%	0.0%	0.0%	0.0%	0.0%	0.8%
3089	50	37	3.6%	38.0%	19.0%	3.1%	2.2%	3.6%	0.4%	2.0%	0.1%	14.3%	5.9%	7.5%	0.4%	0.0%	0.0%	0.0%
4001	50	1227	3.3%	34.2%	14.9%	1.5%	1.1%	1.8%	0.2%	1.0%	0.2%	23.7%	9.8%	5.6%	1.1%	0.0%	0.0%	1.6%
4002	50	523	4.2%	43.8%	22.3%	1.5%	1.1%	1.8%	0.2%	1.0%	0.1%	14.0%	5.8%	3.7%	0.3%	0.0%	0.0%	0.0%
4003	50	1061	4.1%	42.9%	22.1%	2.3%	1.6%	2.7%	0.3%	1.5%	0.1%	10.6%	4.4%	3.2%	0.5%	0.1%	2.5%	1.0%
4004	70	6293	3.5%	36.8%	13.0%	1.0%	0.7%	1.2%	0.1%	0.7%	0.2%	18.6%	7.7%	6.7%	1.7%	0.1%	4.0%	4.1%
4005	70	6055	3.1%	32.9%	13.4%	1.7%	1.2%	1.9%	0.2%	1.1%	0.2%	20.1%	8.3%	6.6%	0.8%	0.1%	4.1%	4.3%
4006	70	3315	4.0%	41.7%	15.6%	0.9%	0.7%	1.1%	0.1%	0.6%	0.1%	11.9%	4.9%	5.2%	0.5%	0.2%	7.0%	5.6%
4007	80	805	5.0%	52.1%	9.4%	1.1%	0.8%	1.3%	0.1%	0.7%	0.1%	8.6%	3.6%	16.8%	0.5%	0.0%	0.0%	0.0%
4008	50	1254	3.9%	40.6%	20.3%	1.8%	1.3%	2.1%	0.2%	1.1%	0.1%	12.9%	5.4%	3.6%	0.9%	0.0%	2.1%	3.7%
4009	50	996	3.6%	37.6%	19.0%	1.5%	1.1%	1.8%	0.2%	1.0%	0.1%	12.4%	5.2%	3.4%	0.8%	0.1%	3.8%	8.3%
4010	50	399	4.4%	46.6%	18.3%	1.4%	1.0%	1.6%	0.2%	0.9%	0.2%	16.0%	6.6%	2.7%	0.2%	0.0%	0.0%	0.0%
4011	50	344	4.6%	47.9%	18.7%	1.4%	1.0%	1.6%	0.2%	0.9%	0.2%	14.9%	6.2%	2.5%	0.2%	0.0%	0.0%	0.0%
4012	50	34	4.6%	47.9%	18.7%	1.4%	1.0%	1.6%	0.2%	0.9%	0.2%	14.9%	6.2%	2.5%	0.2%	0.0%	0.0%	0.0%
4014	70	1807	3.2%	33.5%	22.4%	1.3%	0.9%	1.6%	0.2%	0.9%	0.2%	18.7%	7.7%	6.0%	1.4%	0.0%	2.0%	0.0%
4015	70	817	4.3%	44.7%	14.2%	3.0%	2.1%	3.5%	0.4%	1.9%	0.2%	15.5%	6.4%	3.2%	0.1%	0.0%	0.0%	0.4%
4016	70	1222	3.9%	40.7%	14.5%	3.0%	2.1%	3.6%	0.4%	1.9%	0.2%	17.2%	7.1%	4.9%	0.2%	0.0%	0.0%	0.3%
4018	70	1376	3.0%	31.7%	20.1%	1.2%	0.8%	1.4%	0.2%	0.8%	0.2%	21.4%	8.9%	6.6%	1.5%	0.0%	2.1%	0.0%
4019	50	1588	3.0%	31.9%	9.2%	0.8%	0.5%	0.9%	0.1%	0.5%	0.3%	27.1%	11.2%	11.7%	0.5%	0.0%	0.0%	2.2%
4021	50	488	5.5%	57.6%	17.2%	1.0%	0.7%	1.2%	0.1%	0.6%	0.1%	4.9%	2.0%	2.0%	0.2%	0.1%	2.2%	4.7%
4022	50	32	1.0%	10.1%	10.8%	0.0%	0.0%	0.0%	0.0%	0.0%	0.1%	14.0%	5.8%	0.0%	0.0%	0.0%	0.0%	58.2%
4023	50	32	1.0%	10.1%	10.8%	0.0%	0.0%	0.0%	0.0%	0.0%	0.1%	14.0%	5.8%	0.0%	0.0%	0.0%	0.0%	58.2%
4024	50	177	5.0%	52.0%	20.4%	1.3%	0.9%	1.5%	0.2%	0.8%	0.1%	9.0%	3.7%	2.2%	0.3%	0.0%	0.0%	2.6%
4025	50	170	3.8%	40.2%	15.4%	0.7%	0.5%	0.8%	0.1%	0.5%	0.1%	13.6%	5.6%	6.8%	0.9%	0.0%	0.0%	10.9%
4026	50	372	2.6%	26.8%	8.3%	1.7%	1.2%	2.0%	0.2%	1.1%	0.3%	31.5%	13.1%	10.2%	0.9%	0.0%	0.0%	0.0%
4027	80	3886	3.7%	39.0%	13.8%	1.9%	1.3%	2.2%	0.2%	1.2%	0.2%	17.6%	7.3%	11.1%	0.6%	0.0%	0.0%	0.0%
4028	50	76	3.7%	39.0%	13.8%	1.9%	1.3%	2.2%	0.2%	1.2%	0.2%	17.6%	7.3%	11.1%	0.6%	0.0%	0.0%	0.0%
4029	50	176	3.4%	35.4%	23.1%	1.5%	1.0%	1.7%	0.2%	1.0%	0.1%	8.7%	3.6%	2.4%	0.5%	0.4%	17.0%	0.0%
4030	50	1277	3.4%	35.9%	14.7%	1.1%	0.8%	1.3%	0.1%	0.7%	0.1%	13.5%	5.6%	3.4%	0.8%	0.1%	4.7%	13.8%
4031	50	114	5.2%	54.9%	14.4%	1.1%	0.8%	1.3%	0.1%	0.7%	0.1%	12.9%	5.4%	2.9%	0.2%	0.0%	0.0%	0.0%
4032	70	4588	3.9%	40.5%	14.3%	1.2%	0.8%	1.4%	0.2%	0.8%	0.2%	17.1%	7.1%	5.0%	0.6%	0.1%	2.6%	4.4%
4033	70	1653	3.4%	35.7%	5.9%	1.5%	1.0%	1.7%	0.2%	0.9%	0.3%	28.2%	11.7%	8.6%	0.8%	0.0%	0.0%	0.0%
4034	70	540	3.4%	35.6%	14.4%	3.1%	2.2%	3.6%	0.4%	2.0%	0.2%	19.3%	8.0%	7.6%	0.5%	0.0%	0.0%	0.0%
4035	70	1357	3.9%	41.1%	14.3%	3.0%	2.1%	3.6%	0.4%	1.9%	0.2%	17.0%	7.0%	5.0%	0.2%	0.0%	0.0%	0.2%
4036	70	2034	3.7%	38.8%	8.6%	2.0%	1.4%	2.3%	0.2%	1.3%	0.3%	24.2%	10.0%	6.5%	0.5%	0.0%	0.0%	0.2%
4037	70	3012	4.0%	41.5%	9.8%	1.8%	1.3%	2.1%	0.2%	1.2%	0.2%	21.6%	9.0%	5.6%	0.6%	0.0%	1.0%	0.1%
5137	50	840	3.2%	33.7%	9.1%	1.1%	0.8%	1.3%	0.1%	0.7%	0.3%	26.7%	11.1%	11.4%	0.5%	0.0%	0.0%	0.0%
5138	50	613	3.1%	32.3%	10.1%	0.9%	0.6%	1.1%	0.1%	0.6%	0.3%	26.7%	11.1%	11.5%	0.5%	0.0%	0.0%	1.0%
5143	50	282	3.3%	34.5%	9.3%	1.6%	1.1%	1.9%	0.2%	1.0%	0.2%	24.1%	10.0%	11.4%	1.1%	0.0%	0.3%	0.0%
5144	50	137	3.5%	36.4%	12.4%	2.8%	2.0%	3.3%	0.4%	1.8%	0.2%	16.5%	6.8%	8.0%	1.6%	0.0%	0.0%	4.5%
5145	50	694	2.8%	29.8%	8.9%	0.6%	0.4%	0.7%	0.1%	0.4%	0.3%	29.1%	12.1%	13.2%	0.7%	0.0%	0.1%	0.9%
5146	50	775	3.0%	31.5%	8.6%	0.9%	0.6%	1.1%	0.1%	0.6%	0.3%	27.9%	11.6%	12.3%	0.6%	0.0%	0.0%	0.8%
5189	50	401	2.3%	24.2%	4.6%	0.6%	0.4%	0.7%	0.1%	0.4%	0.3%	33.0%	13.7%	18.9%	0.9%	0.0%	0.0%	0.0%
5190	50	239	3.9%	40.8%	5.0%	1.6%	1.1%	1.9%	0.2%	1.0%	0.2%	23.1%	9.6%	10.6%	1.0%	0.0%	0.0%	0.0%
5191	50	518	4.1%	43.4%	8.9%	7.0%	4.9%	8.2%	0.9%	4.5%	0.1%	6.9%	2.9%	8.2%	0.1%	0.0%	0.0%	0.0%
5192	50	373	4.7%	49.1%	6.0%	1.1%	0.8%	1.3%	0.1%	0.7%	0.2%	19.0%	7.9%	8.6%	0.6%	0.0%	0.0%	0.0%
5193	50	785	2.9%	30.6%	6.6%	1.9%	1.3%	2.2%	0.2%	1.2%	0.2%	20.2%	8.4%	23.2%	0.9%	0.0%	0.0%	0.0%
5194	50	715	3.5%	36.8%	6.9%	0.9%	0.7%	1.1%	0.1%	0.6%	0.2%	23.4%	9.7%	15.8%	0.3%	0.0%	0.0%	0.0%
5195	80	805	5.0%	52.1%	9.4%	1.1%	0.8%	1.3%	0.1%	0.7%	0.1%	8.6%	3.6%	16.8%	0.5%	0.0%	0.0%	0.0%
5196	80	636	5.8%	60.8%	2.8%	0.9%	0.7%	1.1%	0.1%	0.6%	0.2%	17.4%	7.2%	2.3%	0.2%	0.0%	0.0%	0.0%
5197	80	1974	3.9%	40.5%	8.3%	3.0%	2.1%	3.5%	0.4%	1.9%	0.1%	12.6%	5.2%	17.9%	0.6%	0.0%	0.0%	0.0%
5198	80	1351	4.6%	48.1%	5.0%	0.9%	0.7%	1.1%	0.1%	0.6%	0.2%	20.6%	8.5%	9.4%	0.3%	0.0%	0.0%	0.0%
5199	50	830	3.1%	32.0%	6.5%	1.9%	1.3%	2.2%	0.2%	1.2%	0.2%	20.3%	8.4%	21.8%	1.0%	0.0%	0.0%	0.0%
5200	50	194	3.5%	37.1%	4.9%	1.8%	1.3%	2.1%	0.2%	1.1%	0.2%	23.7%	9.8%	13.4%	0.9%	0.0%	0.0%	0.0%
5201	50	728	3.5%	36.5%	6.3%	0.9%	0.7%	1.1%	0.1%	0.6%	0.2%	23.9%	9.9%	15.7%	0.5%	0.0%	0.0%	0.0%
5202	50	387	2.3%	24.2%	5.4%	0.6%	0.4%	0.7%	0.1%	0.4%	0.3%	32.4%	13.4%	19.0%	0.7%	0.0%	0.0%	0.0%
5224	50	384	3.5%	36.2%	9.3%	9.4%	6.6%	11.0%	1.2%	6.0%	0.1%	5.2%	2.2%	9.3%	0.1%	0.0%	0.0%	0.0%
5225	50	1168	3.1%	32.4%	7.5%	4.4%	3.1%	5.1%	0.6%	2.8%	0.2%	15.3%	6.3%	18.6%	0.7%	0.0%	0.0%	0.0%
5226	50	134	6.1%	64.0%	7.9%	0.1%	0.1%	0.1%	0.0%	0.1%	0.1%	11.7%	4.9%	5.0%	0.0%	0.0%	0.0%	0.0%
5245	80	270	5.5%	57.9%	1.3%	4.2%	3.0%	5.0%	0.5%	2.7%	0.0%	3.4%	1.4%	14.9%	0.1%	0.0%	0.0%	0.0%
5254	50	169	2.8%	29.3%	7.9%	1.0%	0.7%	1.1%	0.1%	0.6%	0.3%	28.4%	11.8%	14.2%	1.3%	0.0%	0.4%	0.0%
5256	70	3319	2.8%	29.6%	8.7%	7.9%	5.6%	9.3%	1.0%	5.1%	0.2%	16.6%	6.9%	3.1%	0.0%	0.1%	2.6%	0.6%
5257	70	2970	4.0%	42.0%	2.2%	4.2%	2.9%	4.9%	0.5%	2.7%	0.2%	21.1%	8.7%	3.9%	0.1%	0.0%	1.8%	0.8%
5262	50	567	3.7%	38.4%	10.8%	1.0%	0.7%	1.2%	0.1%	0.6%	0.2%	22.6%	9.4%	7.5%	0.5%	0.0%	0.1%	3.1%
5263	50	633	2.9%	30.7%	10.1%	0.6%	0.5%	0.8%	0.1%	0.4%	0.3%	27.9%	11.6%	11.1%	0.3%	0.0%	0.0%	2.8%
5264	50	830	3.1%	32.0%	6.5%	1.9%	1.3%	2.2%	0.2%	1.2%	0.2%	20.3%	8.4%	21.8%	1.0%	0.0%	0.0%	0.0%
6252	50	6129	3.1%	33.0%	9.7%	1.6%	1.1%	1.8%	0.2%	1.0%	0.2%	21.2%	8.8%	5.9%	0.9%	0.2%	7.9%	3.4%
8033	70	415	3.6%	37.8%	2.9%	2.0%	1.4%	2.4%	0.3%	1.3%	0.2%	14.7%	6.1%	8.2%	0.2%	0.4%	18.4%	0.0%
8340	50	895	4.1%	43.1%	18.6%	3.1%	2.2%	3.6%	0.4%	2.0%	0.1%	12.9%	5.3%	3.6%	0.1%	0.0%	0.4%	0.3%
9098	70	1514	3.8%	39.3%	4.3%	2.6%	1.8%	3.0%	0.3%	1.7%	0.2%	22.4%	9.3%	8.9%	0.0%	0.1%	2.3%	0.0%
9112	70	780	4.0%	42.3%	2.6%	2.5%	1.8%	3.0%	0.3%	1.6%	0.2%	19.5%	8.1%	11.8%	0.1%	0.0%	2.0%	0.0%
9205	50	61	4.0%	41.7%	20.9%	3.3%	2.4%	3.9%	0.4%	2.1%	0.1%	10.7%	4.5%	5.7%	0.3%	0.0%	0.0%	0.0%
9206	50	74	4.7%	49.7%	18.7%	1.6%	1.1%	1.8%	0.2%	1.0%	0.1%	11.7%	4.9%	4.3%	0.2%	0.0%	0.0%	0.0%
9301	50	895	3.2%	34.0%	49.5%	2.2%	1.5%	2.6%	0.3%	1.4%	0.0%	2.9%	1.2%	1.1%	0.0%	0.0%	0.0%	0.0%
9302	50	455	3.7%	38.9%	48.9%	1.3%	0.9%	1.6%	0.2%	0.9%	0.0%	1.9%	0.8%	0.8%	0.0%	0.0%	0.0%	0.0%
9303	50	470	3.5%	36.2%	40.4%	1.0%	0.7%	1.2%	0.1%	0.6%	0.1%	10.2%	4.2%	1.8%	0.0%	0.0%	0.0%	0.0%
9304	50	319	3.7%	39.1%	36.5%	1.7%	1.2%	2.0%	0.2%	1.1%	0.1%	8.1%	3.3%	2.9%	0.1%	0.0%	0.0%	0.0%

Traffic Flows and Breakdown by 16 Vehicle Classes (Year 2026)

Link No.	Speed Limit	Total Vehicle	19 - Motorcycles (MC)	01 - Private Cars (PC)	03 - Taxi	14 - Non-franchised Bus <=6.4t	15 - Non-franchised Bus 6.4-15t	16 - Non-franchised Bus >15t	12 - Private Light Bus <=3.5t	13 - Private Light Bus >3.5t	04 - Light Goods Vehicles <=2.5t	05 - Lt Goods Vehicles 2.5-3.5t	06 - Light Goods Vehicles >3.5t	07 - Heavy Goods Vehicles <=15t	08 - Heavy Goods Vehicles >15t	17 - Franchised Bus (SD)	18 - Franchised Bus (DD)	11 - Public Light Buses
	km/hr	1700-1800																
1	50	150	5.3%	55.7%	21.1%	0.5%	0.3%	0.5%	0.1%	0.3%	0.1%	8.7%	3.6%	3.4%	0.5%	0.0%	0.0%	0.0%
2	50	611	4.6%	48.4%	16.4%	2.3%	1.6%	2.6%	0.3%	1.4%	0.1%	11.2%	4.6%	5.3%	1.1%	0.0%	0.0%	0.0%
3	70	1750	3.8%	39.4%	16.6%	2.2%	1.6%	2.6%	0.3%	1.4%	0.2%	15.6%	6.5%	6.4%	0.6%	0.0%	0.0%	3.0%
4	70	2193	4.0%	42.2%	20.2%	1.1%	0.8%	1.3%	0.1%	0.7%	0.1%	12.7%	5.3%	4.2%	0.7%	0.0%	0.0%	6.6%
5	50	147	6.5%	68.5%	15.4%	0.6%	0.5%	0.7%	0.1%	0.4%	0.0%	4.0%	1.7%	1.3%	0.3%	0.0%	0.0%	0.0%
6	50	97	3.4%	35.9%	23.5%	2.9%	2.1%	3.4%	0.4%	1.9%	0.1%	10.5%	4.3%	4.5%	1.3%	0.1%	5.6%	0.0%
7	50	1058	2.9%	30.4%	16.5%	2.2%	1.6%	2.6%	0.3%	1.4%	0.2%	16.1%	6.7%	4.0%	0.7%	0.2%	9.2%	5.0%
8	50	648	3.4%	35.3%	12.5%	1.4%	1.0%	1.7%	0.2%	0.9%	0.1%	9.5%	3.9%	5.4%	1.6%	0.3%	12.8%	9.9%
9	50	82	5.1%	53.8%	19.4%	0.2%	0.1%	0.2%	0.0%	0.1%	0.1%	12.4%	5.1%	3.2%	0.2%	0.0%	0.0%	0.0%
10	50	135	4.6%	48.2%	15.5%	3.1%	2.2%	3.7%	0.4%	2.0%	0.1%	8.3%	3.4%	2.5%	0.6%	0.1%	5.3%	0.0%
11	50	592	3.2%	33.8%	14.3%	1.4%	1.0%	1.7%	0.2%	0.9%	0.1%	12.7%	5.3%	3.4%	0.5%	0.3%	12.4%	8.8%
12	50	518	3.3%	35.0%	16.8%	0.9%	0.6%	1.1%	0.1%	0.6%	0.1%	9.0%	3.7%	3.3%	1.3%	0.4%	16.7%	6.9%
13	50	157	4.5%	46.8%	18.1%	1.5%	1.1%	1.8%	0.2%	1.0%	0.1%	11.3%	4.7%	2.8%	0.4%	0.0%	0.0%	5.8%
14	50	348	3.2%	33.0%	17.5%	1.0%	0.7%	1.1%	0.1%	0.6%	0.2%	15.4%	6.4%	5.5%	1.3%	0.1%	5.4%	8.7%
15	50	908	4.5%	46.9%	24.8%	1.4%	1.0%	1.6%	0.2%	0.9%	0.1%	8.8%	3.6%	2.3%	0.7%	0.0%	0.0%	3.3%
16	50	93	4.7%	49.5%	19.3%	1.6%	1.1%	1.9%	0.2%	1.0%	0.1%	11.2%	4.6%	4.1%	0.6%	0.0%	0.0%	0.0%
17	50	157	5.3%	55.1%	20.6%	0.9%	0.6%	1.1%	0.1%	0.6%	0.1%	9.4%	3.9%	1.9%	0.4%	0.0%	0.0%	0.0%
18	50	337	4.1%	43.3%	21.6%	1.2%	0.9%	1.4%	0.2%	0.8%	0.1%	13.9%	5.8%	3.3%	0.7%	0.0%	0.0%	2.7%
19	50	84	5.0%	52.4%	22.4%	1.3%	0.9%	1.5%	0.2%	0.8%	0.1%	8.3%	3.4%	3.2%	0.6%	0.0%	0.0%	0.0%
20	50	14	2.6%	27.6%	29.5%	0.3%	0.2%	0.4%	0.0%	0.2%	0.3%	25.6%	10.6%	2.0%	0.6%	0.0%	0.0%	0.0%
21	50	268	3.1%	32.4%	17.3%	0.7%	0.5%	0.8%	0.1%	0.4%	0.1%	13.9%	5.7%	5.0%	1.4%	0.2%	7.0%	11.3%
22	50	640	4.3%	45.2%	24.6%	1.5%	1.0%	1.7%	0.2%	1.0%	0.1%	9.0%	3.7%	2.3%	0.6%	0.0%	0.0%	4.7%
23	50	298	3.9%	41.1%	15.4%	1.3%	1.0%	1.6%	0.2%	0.9%	0.1%	12.7%	5.3%	3.1%	0.6%	0.1%	6.3%	6.5%
24	50	81	3.4%	36.0%	11.6%	0.9%	0.6%	1.0%	0.1%	0.6%	0.2%	20.0%	8.3%	9.0%	1.4%	0.0%	0.0%	6.8%
25	50	101	3.9%	40.4%	13.3%	0.8%	0.6%	0.9%	0.1%	0.5%	0.2%	21.7%	9.0%	7.3%	1.4%	0.0%	0.0%	0.0%
26	50	53	4.6%	48.1%	19.2%	1.4%	1.0%	1.6%	0.2%	0.9%	0.1%	12.7%	5.2%	4.2%	0.8%	0.0%	0.0%	0.0%
27	50	412	3.4%	36.1%	18.0%	2.0%	1.4%	2.4%	0.3%	1.3%	0.2%	17.6%	7.3%	5.5%	1.1%	0.0%	0.0%	3.3%
28	50	220	3.9%	41.2%	20.0%	1.8%	1.2%	2.1%	0.2%	1.1%	0.2%	16.8%	7.0%	3.9%	0.6%	0.0%	0.0%	0.0%
29	50	193	3.6%	37.9%	20.9%	2.4%	1.7%	2.9%	0.3%	1.6%	0.1%	14.3%	5.9%	6.4%	1.8%	0.0%	0.0%	0.0%
30	50	241	4.1%	43.5%	18.3%	0.9%	0.7%	1.1%	0.1%	0.6%	0.2%	15.7%	6.5%	7.4%	0.8%	0.0%	0.0%	0.0%
31	50	398	4.2%	43.9%	19.2%	0.8%	0.6%	1.0%	0.1%	0.5%	0.2%	16.3%	6.7%	5.5%	1.0%	0.0%	0.0%	0.0%
32	50	401	3.0%	31.9%	17.0%	1.6%	1.1%	1.9%	0.2%	1.0%	0.1%	8.0%	3.3%	3.1%	0.8%	0.4%	16.7%	9.8%
33	50	954	3.4%	35.3%	16.3%	1.1%	0.8%	1.2%	0.1%	0.7%	0.1%	12.9%	5.4%	3.8%	1.0%	0.3%	11.6%	6.1%
34	50	842	3.9%	41.2%	17.0%	0.9%	0.7%	1.1%	0.1%	0.6%	0.2%	17.5%	7.3%	6.2%	0.8%	0.0%	0.0%	2.5%
35	50	333	2.7%	28.3%	17.4%	1.9%	1.3%	2.2%	0.2%	1.2%	0.1%	5.0%	2.1%	1.0%	0.1%	0.6%	25.5%	10.5%
36	50	1103	3.8%	39.6%	17.6%	1.0%	0.7%	1.2%	0.1%	0.6%	0.1%	12.2%	5.1%	4.0%	0.8%	0.2%	9.0%	4.0%
37	50	709	4.0%	42.2%	23.9%	2.5%	1.8%	3.0%	0.3%	1.6%	0.1%	7.4%	3.1%	2.3%	0.3%	0.0%	0.0%	7.5%
38	50	296	3.6%	38.2%	33.6%	3.8%	2.7%	4.5%	0.5%	2.4%	0.1%	6.0%	2.5%	1.8%	0.4%	0.0%	0.0%	0.0%
39	50	792	5.3%	55.1%	11.5%	1.1%	0.8%	1.3%	0.1%	0.7%	0.1%	13.6%	5.6%	2.8%	0.3%	0.0%	1.8%	0.0%
40	50	773	4.6%	48.1%	27.4%	3.1%	2.2%	3.6%	0.4%	2.0%	0.1%	5.2%	2.1%	1.3%	0.1%	0.0%	0.0%	0.0%
41	50	1061	3.4%	35.6%	24.2%	1.9%	1.4%	2.3%	0.2%	1.2%	0.1%	13.0%	5.4%	4.8%	0.8%	0.1%	5.0%	0.4%
53	50	854	3.4%	36.2%	44.6%	1.5%	1.0%	1.7%	0.2%	0.9%	0.1%	5.7%	2.4%	2.1%	0.2%	0.0%	0.0%	0.0%
54	50	783	4.4%	45.9%	23.5%	2.5%	1.8%	2.9%	0.3%	1.6%	0.1%	9.2%	3.8%	3.5%	0.5%	0.0%	0.0%	0.0%
55	50	783	4.4%	45.9%	23.5%	2.5%	1.8%	2.9%	0.3%	1.6%	0.1%	9.2%	3.8%	3.5%	0.5%	0.0%	0.0%	0.0%
56	50	1053	3.3%	34.9%	17.2%	3.6%	2.5%	4.2%	0.5%	2.3%	0.2%	14.5%	6.0%	8.6%	2.3%	0.0%	0.0%	0.0%
57	50	2251	4.0%	42.0%	28.8%	1.1%	0.8%	1.3%	0.1%	0.7%	0.1%	11.8%	4.9%	3.7%	0.4%	0.0%	0.0%	0.3%
58	50	14	2.6%	27.7%	29.7%	0.3%	0.2%	0.3%	0.0%	0.2%	0.3%	25.8%	10.7%	1.9%	0.3%	0.0%	0.0%	0.0%
59	50	110	5.1%	53.2%	25.8%	1.0%	0.7%	1.1%	0.1%	0.6%	0.1%	7.0%	2.9%	2.1%	0.3%	0.0%	0.0%	0.0%
60	50	589	3.3%	35.1%	14.5%	1.4%	1.0%	1.7%	0.2%	0.9%	0.2%	17.2%	7.1%	6.6%	0.8%	0.2%	9.0%	0.8%
61	50	500	3.3%	34.9%	16.5%	1.7%	1.2%	1.9%	0.2%	1.1%	0.2%	14.8%	6.1%	5.7%	0.7%	0.2%	10.6%	0.9%
62	50	475	3.3%	34.4%	17.2%	1.8%	1.2%	2.1%	0.2%	1.1%	0.1%	14.2%	5.9%	5.4%	0.7%	0.3%	11.1%	1.0%
63	50	498	3.3%	34.9%	17.3%	1.8%	1.2%	2.1%	0.2%	1.1%	0.1%	14.1%	5.8%	5.5%	0.8%	0.2%	10.6%	0.9%
64	50	13	2.7%	28.6%	30.7%	0.0%	0.0%	0.0%	0.0%	0.0%	0.3%	26.6%	11.0%	0.0%	0.0%	0.0%	0.0%	0.0%
65	50	24	4.4%	45.9%	21.0%	1.4%	1.0%	1.6%	0.2%	0.9%	0.2%	14.8%	6.1%	2.4%	0.2%	0.0%	0.0%	0.0%
66	50	181	4.2%	44.4%	16.7%	0.7%	0.5%	0.8%	0.1%	0.4%	0.1%	10.1%	4.2%	5.1%	0.7%	0.0%	0.0%	12.1%
67	50	167	3.5%	37.0%	12.4%	1.0%	0.7%	1.2%	0.1%	0.6%	0.0%	3.5%	1.5%	1.5%	0.1%	0.7%	30.6%	5.5%
68	50	154	2.1%	22.5%	9.9%	1.0%	0.7%	1.1%	0.1%	0.6%	0.0%	2.7%	1.1%	1.2%	0.3%	0.8%	33.2%	22.6%
69	50	178	2.1%	22.1%	10.1%	1.1%	0.8%	1.3%	0.1%	0.7%	0.0%	4.2%	1.7%	1.4%	0.3%	0.7%	28.7%	24.7%
70	50	266	2.9%	30.3%	11.3%	1.2%	0.9%	1.4%	0.2%	0.8%	0.1%	7.6%	3.2%	1.9%	0.4%	0.4%	19.1%	18.2%
71	50	79	4.3%	45.3%	14.5%	0.5%	0.3%	0.5%	0.1%	0.3%	0.2%	16.2%	6.7%	9.8%	1.4%	0.0%	0.0%	0.0%
72	50	13	2.7%	28.6%	30.7%	0.0%	0.0%	0.0%	0.0%	0.0%	0.3%	26.6%	11.0%	0.0%	0.0%	0.0%	0.0%	0.0%
73	50	74	4.1%	42.8%	18.7%	1.4%	1.0%	1.6%	0.2%	0.9%	0.1%	12.7%	5.2%	3.2%	0.6%	0.0%	0.0%	7.4%
74	50	174	4.0%	41.9%	16.7%	0.9%	0.7%	1.1%	0.1%	0.6%	0.2%	18.6%	7.7%	7.0%	0.5%	0.0%	0.0%	0.0%
75	50	13	2.7%	28.6%	30.7%	0.0%	0.0%	0.0%	0.0%	0.0%	0.3%	26.6%	11.0%	0.0%	0.0%	0.0%	0.0%	0.0%
76	50	1406	3.2%	33.1%	16.6%	1.8%	1.2%	2.1%	0.2%	1.1%	0.1%	14.1%	5.8%	3.6%	0.6%	0.2%	9.9%	6.1%
77	50	703	3.5%	37.0%	13.0%	1.5%	1.0%	1.7%	0.2%	0.9%	0.1%	9.3%	3.8%	5.2%	1.5%	0.3%	11.8%	9.1%
78	50	225	3.9%	40.9%	19.7%	1.8%	1.3%	2.1%	0.2%	1.2%	0.2%	15.2%	6.3%	5.6%	1.5%	0.0%	0.0%	0.0%
79	50	22	1.7%	17.8%	18.2%	0.2%	0.2%	0.3%	0.0%	0.1%	0.2%	15.8%	6.6%	4.4%	1.4%	0.0%	0.0%	33.1%
80	50	277	4.6%	48.2%	15.3%	3.8%	2.7%	4.4%	0.5%	2.4%	0.1%	9.7%	4.0%	4.0%	0.2%	0.0%	0.0%	0.0%
81	50	461	4.3%	45.0%	20.6%	1.1%	0.8%	1.2%	0.1%	0.7%	0.2%	14.5%	6.0%	4.4%	1.1%	0.0%	0.0%	0.0%
82	50	142	5.1%	53.2%	18.0%	0.7%	0.5%	0.8%	0.1%	0.4%	0.1%	11.2%	4.6%	4.3%	0.9%	0.0%	0.0%	0.0%
83	50	349	4.1%	43.2%	21.1%	2.1%	1.5%	2.4%	0.3%	1.3%	0.1%	13.3%	5.5%	4.1%	0.9%	0.0%	0.0%	0.0%
84	50	525	4.1%	43.5%	16.5%	1.0%	0.7%	1.2%	0.1%	0.7%	0.2%	14.9%	6.2%	4.3%	0.7%	0.0%	2.0%	3.7%
85	50	657	4.2%	44.2%	23.9%	1.8%	1.2%	2.1%	0.2%	1.1%	0.1%	9.5%	3.9%	2.7%	0.4%	0.0%	1.6%	2.9%
86	50	16	2.8%	29.2%	25.3%	1.7%	1.2%	1.9%	0.2%	1.1%	0.2%	22.0%	9.1%	4.2%	1.2%	0.0%	0.0%	0.0%
87	50	874	4.6%	48.2%	21.0%	1.1%	0.8%	1.3%	0.1%	0.7%	0.1%	12.1%	5.0%	3.6%	0.7%	0.0%	0.0%	0.6%
88	50	719	4.6%	48.0%	19.8%	1.6%	1.2%	1.9%	0.2%	1.0%	0.1%	11.3%	4.7%	3.3%	0.6%	0.0%	0.0%	1.8%
89	50	1989	3.4%	36.0%	21.4%	1.5%	1.0%	1.7%	0.2%	0.9%	0.1%	11.7%	4.9%	2.7%	0.4%	0.1%	3.2%	10.8%
90	50	1805	4.8%	50.7%	27.4%	1.4%	1.0%	1.6%	0.2%	0.9%	0.1%	5.4%	2.2%	1.5%	0.3%	0.1%	2.2%	0.3%
91	50	803	4.2%	44.6%	24.6%	0.9%	0.7%	1.1%	0.1%	0.6%	0.1%	9.3%	3.9%	2.3%	0.5%	0.0%	0.0%	7.1%
92	50	287	4.9%	51.9%	26.2%	1.3%	0.9%	1.5%	0.2%	0.8%	0.1%	5.3%	2.2%	2.2%	0.5%	0.0%	0.0%	1.9%
93	50	17	2.8%	29.1%	23.6%	1.9%	1.3%	2.2%	0.2%	1.2%	0.2%	20.5%	8.5%	6.3%	2.1%	0.0%	0.0%	0.0%
94	50	13	2.7%	28.6%	30.7%	0.0%	0.0%	0.0%	0.0%	0.0%	0.3%	26.6%	11.0%	0.0%	0.0%	0.0%	0.0%	0.0%
95	50	455	3.3%	35.0%	15.2%	1.5%	1.0%	1.7%	0.2%	0.9%	0.1%	8.5%	3.5%	1.6%	0.2%	0.4%	16.7%	10.1%
96	50	1603	3.3%	34.7%	19.4%	1.2%	0.9%	1.4%	0.2%	0.8%	0.1%	8.4%	3.5%	2.7%	0.6%	0.4%	18.3%	4.1%
97	50	960	3.7%	38.9%	35.4%	1.5%	1.1%	1.8%	0.2%	1.0%	0.1%	9.3%	3.8%	2.5%	0.6%	0.0%	0.0%	0.0%
98	50	17	2.1%	22.4%	24.0%	0.0%	0.0%	0.0%	0.0%	0.0%	0.2%	20.8%	8.6%	0.0%	0.0%	0.5%	21.3%	0.0%
99	70	2135	3.9%	40.8%	17.1%	2.2%	1.6%	2.6%	0.3%	1.4%	0.1%	14.4%	6.0%	6.3%	0.7%	0.0%	0.0%	2.4%
100	70	1070	4.0%	41.6%	10.2%	0.9%	0.6%	1.1%	0.1%	0.6%	0.2%	20.0%	8.3%	9.2%	1.5%	0.0%	1.8%	0.0%
101	50	943	4.4%	46.4%	21.1%	2.1%	1.5%	2.5%	0.3%	1.4%	0.1%	11.0%	4.5%	3.6%	0.4%	0.0%	0.0%	0.8%
102	50	265	3.3%	34.4%	22.3%	1.1%	0.8%	1.3%	0.1%	0.7%	0.1%	9.1%	3.8%	2.3%	0.4%	0.1%	3.0%	17.0%
103	50	703	4.6%	48.2%	19.7%	1.5%	1.1%	1.8%	0.2%	1.0%	0.1%	7.7%	3.2%	3.2%	0.9%	0.0%	1.7%	5.2%
104	50	150	3.8%	40.3%	24.9%	1.4%	1.0%	1.6%	0.2%	0.9%	0.2%	15.5%	6.4%	3.5%	0.4%	0.0%	0.0%	0.0%
105	50	194	5.1%	53.8%	17.8%	1.9%	1.4%	2.3%	0.2%	1.2%	0.1%	8.2%	3.4%	3.6%	0.9%	0.0%	0.0%	0.0%
106	50	72	4.3%	45.2%	23.6%	1.2%	0.9%	1.4%	0.2%	0.8%	0.1%	13.2%	5.5%	3.1%	0.6%	0.0%	0.0%	0.0%
107	50	190	4.9%	51.5%	23.7%	1.2%	0.9%	1.4%	0.2%	0.8%	0.1%	9.2%	3.8%	1.9%	0.3%	0.0%	0.0%	0.0%
108	50	98	1.4%	14.2%	8.1%	0.4%	0.3%	0.4%	0.0%	0.2%	0.1%	6.7%	2.8%	1.0%	0.2%	0.5%	21.9%	42.0%
109	50	25	2.2%	23.1%	16.0%	0.1%	0.1%	0.2%	0.0%	0.1%	0.1%	13.9%	5.7%	1.8%	0.4%	0.8%	35.4%	0.0%
110	50	130	3.1%	32.1%	11.9%	0.3%	0.2%	0.4%	0.0%	0.2%	0.1%	11.4%	4.7%	6.2%	1.8%	0.5%	22.8%	4.2%
111	50	359	3.6%	37.3%	15.7%	0.8%	0.5%	0.9%	0.1%	0.5%	0.1%	13.7%	5.7%	2.3%	0.4%	0.3%	13.5%	4.6%
112	50	60	1.6%	16.6%	14.3%	0.4%	0.2%	0.4%	0.0%	0.2%	0.1%	7.0%	2.9%	1.2%	0.3%	0.9%	38.6%	15.2%
113	50	183	4.1%	42.9%	17.3%	0.7%	0.5%	0.8%	0.1%	0.4%	0.1%	11.5%	4.8%	0.7%	0.1%	0.4%	15.7%	0.0%
114	50	81	2.9%	29.9%	15.2%	0.2%	0.2%	0.3%	0.0%	0.2%	0.1%	6.5%	2.7%	1.2%	0.2%	0.7%	28.6%	11.2%
115	50	107	2.6%	26.9%	7.8%	0.5%	0.4%	0.6%	0.1%	0.3%	0.2%	19.5%	8.1%	2.8%	0.2%	0.7%	29.3%	0.0%
116	50	41	3.3%	35.0%	13.8%	2.7%	1.9%	3.1%	0.3%	1.7%	0.3%	25.3%	10.5%	1.7%	0.2%	0.0%	0.0%	0.0%

Traffic Flows and Breakdown by 16 Vehicle Classes (Year 2026)

Link No.	Speed Limit	Total Vehicle	19 - Motorcycles (MC)	01 - Private Cars (PC)	03 - Taxi	14 - Non-franchised Bus <=6.4t	15 - Non-franchised Bus 6.4-15t	16 - Non-franchised Bus >15t	12 - Private Light Bus <=3.5t	13 - Private Light Bus >3.5t	04 - Light Goods Vehicles <=2.5t	05 - Lt Goods Vehicles 2.5-3.5t	06 - Light Goods Vehicles >3.5t	07 - Heavy Goods Vehicles <=15t	08 - Heavy Goods Vehicles >15t	17 - Franchised Bus (SD)	18 - Franchised Bus (DD)	11 - Public Light Buses
	km/hr	1700-1800																
117	50	20	3.1%	32.5%	20.6%	0.1%	0.1%	0.1%	0.0%	0.1%	0.2%	17.9%	7.4%	3.6%	0.3%	0.3%	13.7%	0.0%
118	50	103	3.9%	41.4%	19.1%	1.6%	1.2%	1.9%	0.2%	1.0%	0.1%	5.6%	2.3%	2.4%	0.4%	0.1%	2.6%	16.0%
122	50	296	4.0%	42.3%	19.5%	2.1%	1.5%	2.5%	0.3%	1.4%	0.1%	12.9%	5.4%	2.1%	0.3%	0.0%	0.0%	5.6%
123	50	19	4.3%	44.7%	21.5%	0.5%	0.4%	0.6%	0.1%	0.3%	0.2%	18.6%	7.7%	0.9%	0.2%	0.0%	0.0%	0.0%
124	50	142	0.3%	2.6%	2.8%	0.0%	0.0%	0.0%	0.0%	0.0%	0.0%	2.5%	1.0%	0.0%	0.0%	0.1%	5.7%	85.0%
125	50	242	3.2%	33.6%	12.1%	1.4%	1.0%	1.6%	0.2%	0.9%	0.1%	6.1%	2.5%	2.2%	0.3%	0.0%	1.1%	33.7%
128	50	1308	3.9%	41.1%	26.7%	1.1%	0.8%	1.3%	0.1%	0.7%	0.1%	12.0%	5.0%	4.1%	1.0%	0.0%	0.0%	2.3%
129	50	1767	4.1%	43.3%	24.8%	1.1%	0.8%	1.3%	0.1%	0.7%	0.1%	12.5%	5.2%	5.0%	0.9%	0.0%	0.0%	0.0%
130	50	269	3.0%	31.4%	16.2%	0.8%	0.6%	0.9%	0.1%	0.5%	0.0%	3.9%	1.6%	0.3%	0.0%	0.2%	8.0%	32.3%
131	50	296	4.9%	51.4%	20.8%	2.5%	1.8%	3.0%	0.3%	1.6%	0.1%	8.0%	3.3%	2.2%	0.1%	0.0%	0.0%	0.0%
132	50	120	3.5%	36.3%	16.0%	1.9%	1.3%	2.2%	0.2%	1.2%	0.2%	20.5%	8.5%	4.6%	0.3%	0.0%	0.0%	3.1%
133	50	94	4.8%	50.7%	19.5%	1.4%	1.0%	1.7%	0.2%	0.9%	0.1%	10.1%	4.2%	4.2%	1.2%	0.0%	0.0%	0.0%
134	50	1602	3.3%	34.6%	21.2%	1.6%	1.1%	1.9%	0.2%	1.0%	0.1%	12.4%	5.1%	2.9%	0.4%	0.1%	4.0%	9.8%
135	50	1934	4.7%	49.7%	27.5%	1.3%	0.9%	1.6%	0.2%	0.9%	0.1%	6.3%	2.6%	1.7%	0.3%	0.0%	2.0%	0.0%
136	70	3620	3.4%	36.1%	20.9%	1.4%	1.0%	1.7%	0.2%	0.9%	0.1%	12.2%	5.1%	3.2%	0.6%	0.2%	6.9%	6.0%
137	70	2981	4.2%	44.5%	12.8%	1.1%	0.8%	1.2%	0.1%	0.7%	0.1%	12.2%	5.0%	4.7%	0.7%	0.2%	7.4%	4.2%
138	50	132	0.5%	5.3%	3.0%	0.0%	0.0%	0.0%	0.0%	0.0%	0.0%	2.6%	1.1%	0.1%	0.0%	0.1%	6.1%	81.0%
139	50	13	2.7%	28.6%	30.7%	0.0%	0.0%	0.0%	0.0%	0.0%	0.3%	26.6%	11.0%	0.1%	0.0%	0.0%	0.0%	0.0%
141	50	198	3.3%	34.9%	16.5%	0.2%	0.1%	0.2%	0.0%	0.1%	0.0%	3.8%	1.6%	2.2%	0.0%	0.0%	0.0%	36.9%
142	50	163	2.6%	27.3%	10.4%	0.8%	0.6%	1.0%	0.1%	0.5%	0.0%	4.8%	2.0%	2.4%	0.1%	0.0%	0.0%	47.3%
143	50	47	4.3%	45.3%	23.5%	2.3%	1.6%	2.6%	0.3%	1.4%	0.1%	10.4%	4.3%	3.7%	0.2%	0.0%	0.0%	0.0%
144	50	588	3.5%	36.2%	16.2%	0.8%	0.6%	1.0%	0.1%	0.5%	0.1%	9.4%	3.9%	4.1%	0.8%	0.1%	3.3%	19.5%
145	50	951	3.4%	36.1%	17.2%	1.9%	1.3%	2.2%	0.2%	1.2%	0.1%	7.8%	3.2%	3.2%	0.7%	0.2%	9.2%	11.8%
146	50	835	3.9%	41.4%	13.3%	1.1%	0.8%	1.3%	0.1%	0.7%	0.1%	10.3%	4.3%	6.7%	1.6%	0.2%	9.5%	4.5%
147	50	838	3.3%	34.9%	16.3%	1.9%	1.3%	2.2%	0.2%	1.2%	0.1%	8.6%	3.6%	2.6%	0.4%	0.3%	12.0%	11.0%
148	50	954	3.8%	39.8%	13.2%	1.2%	0.9%	1.4%	0.2%	0.8%	0.1%	11.0%	4.6%	6.4%	1.3%	0.2%	9.0%	6.1%
149	50	377	3.3%	35.1%	13.3%	2.0%	1.4%	2.4%	0.3%	1.3%	0.2%	18.4%	7.6%	3.3%	0.2%	0.0%	0.0%	11.2%
150	50	516	3.2%	33.5%	16.2%	1.4%	1.0%	1.6%	0.2%	0.9%	0.2%	15.2%	6.3%	4.1%	0.5%	0.0%	0.0%	15.8%
151	50	102	5.4%	56.7%	18.2%	0.9%	0.6%	1.0%	0.1%	0.6%	0.1%	8.4%	3.5%	3.5%	1.0%	0.0%	0.0%	0.0%
152	50	100	4.3%	45.0%	17.7%	0.5%	0.3%	0.6%	0.1%	0.3%	0.1%	12.7%	5.2%	2.2%	0.1%	0.0%	0.0%	11.0%
153	50	17	2.1%	22.4%	24.0%	0.0%	0.0%	0.0%	0.0%	0.0%	0.2%	20.8%	8.6%	0.0%	0.0%	0.0%	0.0%	21.8%
154	50	123	1.7%	18.3%	8.2%	0.0%	0.0%	0.1%	0.0%	0.0%	0.1%	7.8%	3.2%	3.0%	0.0%	0.0%	0.0%	57.5%
155	50	284	2.9%	30.9%	12.9%	0.4%	0.3%	0.4%	0.0%	0.2%	0.1%	10.8%	4.5%	3.0%	0.2%	0.0%	0.0%	33.2%
156	50	501	3.9%	40.7%	19.8%	2.7%	1.9%	3.1%	0.3%	1.7%	0.1%	12.2%	5.1%	5.6%	1.4%	0.0%	0.0%	1.5%
157	50	312	3.3%	34.5%	20.2%	3.2%	2.3%	3.8%	0.4%	2.1%	0.2%	14.5%	6.0%	7.5%	2.2%	0.0%	0.0%	0.0%
158	50	710	3.4%	35.9%	13.5%	1.5%	1.1%	1.7%	0.2%	1.0%	0.2%	21.6%	8.9%	3.8%	0.2%	0.0%	1.5%	5.5%
159	70	2632	3.1%	32.5%	20.8%	1.7%	1.2%	1.9%	0.2%	1.1%	0.1%	13.1%	5.4%	4.3%	0.8%	0.1%	6.3%	7.3%
160	70	2198	4.4%	46.2%	12.8%	1.1%	0.7%	1.2%	0.1%	0.7%	0.1%	12.4%	5.2%	3.7%	0.3%	0.1%	6.4%	4.5%
162	50	248	3.3%	34.6%	15.8%	2.3%	1.6%	2.7%	0.3%	1.5%	0.2%	20.6%	8.5%	7.8%	0.6%	0.0%	0.0%	0.0%
163	50	369	3.4%	36.0%	16.5%	0.8%	0.6%	1.0%	0.1%	0.5%	0.2%	24.0%	9.9%	6.4%	0.6%	0.0%	0.0%	0.0%
164	50	383	3.8%	40.2%	22.4%	4.0%	2.8%	4.7%	0.5%	2.6%	0.1%	9.1%	3.8%	2.8%	0.2%	0.0%	0.0%	3.1%
165	50	114	3.3%	34.5%	17.2%	0.3%	0.2%	0.4%	0.0%	0.2%	0.2%	22.3%	9.3%	10.6%	1.3%	0.0%	0.0%	0.0%
166	50	85	2.1%	22.1%	10.9%	7.2%	5.1%	8.4%	0.9%	4.6%	0.2%	20.7%	8.6%	8.7%	0.6%	0.0%	0.0%	0.0%
167	50	197	3.0%	31.6%	15.7%	2.5%	1.7%	2.9%	0.3%	1.6%	0.2%	20.7%	8.6%	10.0%	1.2%	0.0%	0.0%	0.0%
168	50	558	3.1%	32.8%	7.9%	1.4%	1.0%	1.6%	0.2%	0.9%	0.2%	21.4%	8.9%	8.0%	0.6%	0.0%	1.9%	10.0%
170	50	330	3.6%	38.0%	21.2%	2.3%	1.6%	2.6%	0.3%	1.4%	0.2%	15.4%	6.4%	2.2%	0.1%	0.0%	0.0%	4.7%
171	50	610	3.2%	33.5%	17.7%	0.8%	0.6%	0.9%	0.1%	0.5%	0.2%	17.1%	7.1%	5.0%	0.6%	0.2%	10.7%	1.8%
172	50	53	5.1%	54.0%	30.1%	0.0%	0.0%	0.0%	0.0%	0.0%	0.1%	6.6%	2.7%	1.3%	0.0%	0.0%	0.0%	0.0%
173	50	484	3.6%	37.4%	16.6%	2.8%	2.0%	3.3%	0.4%	1.8%	0.2%	16.7%	6.9%	7.3%	1.0%	0.0%	0.0%	0.0%
174	50	800	3.1%	32.9%	9.0%	1.2%	0.9%	1.4%	0.2%	0.8%	0.2%	23.9%	9.9%	7.6%	0.5%	0.0%	1.3%	7.0%
175	50	576	3.5%	36.7%	19.3%	2.0%	1.4%	2.3%	0.3%	1.3%	0.1%	8.4%	3.5%	1.8%	0.3%	0.3%	14.3%	4.6%
176	50	928	4.1%	42.7%	13.7%	1.2%	0.8%	1.4%	0.1%	0.7%	0.1%	10.7%	4.4%	6.8%	1.7%	0.2%	8.6%	2.9%
179	50	648	4.3%	45.4%	19.6%	2.4%	1.7%	2.8%	0.3%	1.5%	0.1%	11.6%	4.8%	4.3%	1.0%	0.0%	0.0%	0.0%
180	50	541	4.7%	49.8%	21.6%	1.3%	0.9%	1.5%	0.2%	0.8%	0.1%	11.9%	4.9%	2.1%	0.2%	0.0%	0.0%	0.0%
181	50	483	3.3%	34.4%	17.6%	0.8%	0.5%	0.9%	0.1%	0.5%	0.1%	9.0%	3.7%	2.5%	0.3%	0.4%	16.7%	9.1%
182	50	507	3.1%	32.7%	10.8%	0.9%	0.6%	1.0%	0.1%	0.6%	0.1%	9.9%	4.1%	4.9%	0.3%	0.6%	24.4%	6.0%
183	50	793	3.1%	32.4%	14.7%	1.8%	1.3%	2.2%	0.2%	1.2%	0.1%	9.0%	3.7%	2.2%	0.1%	0.5%	20.0%	7.6%
184	50	291	1.7%	17.7%	6.5%	0.2%	0.1%	0.2%	0.0%	0.1%	0.0%	3.1%	1.3%	1.2%	0.1%	1.5%	63.7%	2.5%
185	70	2887	4.1%	42.8%	8.7%	2.9%	2.1%	3.5%	0.4%	1.9%	0.2%	15.2%	6.3%	7.1%	0.1%	0.1%	4.7%	0.0%
186	70	2398	4.3%	45.5%	6.9%	3.0%	2.2%	3.6%	0.4%	2.0%	0.1%	13.5%	5.6%	8.2%	0.1%	0.1%	4.6%	0.0%
187	50	313	3.5%	37.0%	16.3%	0.7%	0.5%	0.8%	0.1%	0.4%	0.0%	4.6%	1.9%	2.3%	0.3%	0.3%	12.6%	18.5%
188	50	366	3.6%	37.8%	17.3%	0.8%	0.6%	0.9%	0.1%	0.5%	0.1%	6.4%	2.7%	1.9%	0.1%	0.3%	11.2%	15.7%
189	70	4002	3.5%	36.9%	9.9%	1.1%	0.8%	1.3%	0.1%	0.7%	0.2%	20.8%	8.6%	8.7%	2.3%	0.1%	3.4%	1.6%
190	70	3242	4.1%	42.8%	9.8%	1.1%	0.7%	1.2%	0.1%	0.7%	0.2%	19.5%	8.1%	8.8%	1.2%	0.0%	0.5%	1.1%
191	70	4736	3.5%	36.7%	10.5%	1.4%	1.0%	1.6%	0.2%	0.9%	0.2%	18.6%	7.7%	7.5%	1.9%	0.1%	5.6%	2.6%
192	70	4089	4.2%	43.7%	11.1%	1.1%	0.8%	1.3%	0.1%	0.7%	0.2%	17.7%	7.3%	7.5%	0.9%	0.0%	1.8%	1.5%
193	70	1761	3.7%	38.4%	12.3%	2.9%	2.0%	3.3%	0.4%	1.8%	0.2%	17.8%	7.4%	6.9%	0.6%	0.0%	1.3%	1.0%
194	70	3205	4.5%	47.6%	16.0%	0.7%	0.5%	0.9%	0.1%	0.5%	0.1%	9.9%	4.1%	3.9%	0.5%	0.1%	3.7%	6.9%
195	50	49	1.5%	15.6%	8.2%	0.0%	0.0%	0.0%	0.0%	0.0%	0.1%	7.1%	2.9%	1.2%	0.0%	1.3%	54.6%	7.4%
196	50	243	3.5%	36.6%	11.8%	1.4%	1.0%	1.7%	0.2%	0.9%	0.2%	15.0%	6.2%	5.8%	0.2%	0.4%	15.1%	0.0%
197	50	55	1.2%	12.3%	8.9%	0.2%	0.1%	0.2%	0.0%	0.1%	0.1%	6.3%	2.6%	0.3%	0.0%	1.5%	66.1%	0.0%
198	50	133	2.4%	25.4%	17.1%	0.8%	0.5%	0.9%	0.1%	0.5%	0.1%	9.7%	4.0%	6.1%	0.7%	0.7%	28.2%	2.7%
199	70	1603	5.0%	52.0%	15.0%	1.3%	0.9%	1.5%	0.2%	0.8%	0.1%	11.1%	4.6%	3.4%	0.7%	0.1%	3.4%	0.0%
201	50	1909	4.2%	44.0%	20.4%	2.9%	2.1%	3.4%	0.4%	1.9%	0.1%	10.9%	4.5%	3.3%	0.3%	0.0%	0.5%	1.1%
202	50	1971	4.4%	46.2%	16.3%	2.1%	1.5%	2.4%	0.3%	1.3%	0.1%	12.8%	5.3%	4.7%	0.6%	0.0%	1.0%	1.0%
203	70	1039	5.0%	52.5%	13.7%	1.3%	0.9%	1.6%	0.2%	0.9%	0.1%	12.1%	5.0%	2.9%	0.5%	0.1%	3.4%	0.0%
204	70	2303	3.9%	40.5%	21.4%	1.4%	1.0%	1.6%	0.2%	0.9%	0.2%	15.4%	6.4%	4.9%	0.8%	0.0%	1.5%	0.2%
205	50	367	3.8%	40.2%	15.0%	1.9%	1.4%	2.3%	0.2%	1.2%	0.2%	15.2%	6.3%	4.4%	0.4%	0.1%	6.3%	1.0%
206	50	466	3.9%	40.9%	11.4%	1.7%	1.2%	2.0%	0.2%	1.1%	0.2%	15.6%	6.5%	6.5%	0.9%	0.2%	7.9%	0.0%
207	50	220	4.1%	42.6%	14.0%	0.7%	0.5%	0.8%	0.1%	0.4%	0.1%	7.0%	2.9%	2.9%	0.3%	0.3%	12.6%	10.8%
208	50	338	3.7%	38.7%	16.7%	0.8%	0.6%	1.0%	0.1%	0.5%	0.1%	11.4%	4.7%	5.1%	0.5%	0.2%	7.7%	8.1%
209	50	953	4.0%	41.8%	26.6%	2.7%	1.9%	3.1%	0.3%	1.7%	0.1%	7.9%	3.3%	3.1%	0.6%	0.0%	1.5%	1.3%
210	50	1180	3.7%	38.6%	16.3%	4.2%	2.9%	4.9%	0.5%	2.7%	0.1%	11.0%	4.6%	4.3%	0.6%	0.0%	1.8%	3.7%
211	70	2723	4.1%	43.4%	16.2%	1.6%	1.1%	1.9%	0.2%	1.0%	0.2%	15.2%	6.3%	4.9%	1.3%	0.0%	0.1%	2.5%
212	70	1637	3.7%	38.3%	16.1%	2.6%	1.8%	3.0%	0.3%	1.6%	0.2%	17.8%	7.4%	4.8%	0.3%	0.0%	0.2%	2.0%
213	50	464	3.7%	38.4%	10.3%	0.8%	0.6%	0.9%	0.1%	0.5%	0.1%	8.5%	3.5%	3.7%	0.6%	0.2%	8.9%	19.1%
214	70	701	2.9%	30.5%	18.3%	0.4%	0.3%	0.5%	0.0%	0.3%	0.1%	14.1%	5.8%	5.8%	0.4%	0.1%	4.3%	16.1%
215	50	321	5.1%	53.4%	24.2%	0.3%	0.2%	0.4%	0.0%	0.2%	0.1%	8.8%	3.7%	2.2%	0.2%	0.0%	1.1%	0.0%
216	50	193	3.5%	37.0%	10.4%	1.0%	0.7%	1.2%	0.1%	0.7%	0.2%	15.4%	6.4%	4.1%	0.4%	0.0%	1.9%	17.1%
217	50	774	3.8%	40.4%	10.9%	1.0%	0.7%	1.1%	0.1%	0.6%	0.1%	11.2%	4.6%	3.9%	0.6%	0.2%	6.8%	14.0%
218	50	899	3.7%	39.3%	21.7%	0.4%	0.3%	0.4%	0.0%	0.2%	0.1%	10.6%	4.4%	3.6%	0.3%	0.1%	3.9%	11.0%
219	50	309	4.1%	43.3%	11.8%	1.2%	0.9%	1.4%	0.2%	0.8%	0.2%	15.2%	6.3%	4.1%	0.5%	0.1%	3.8%	6.2%
220	50	517	4.7%	49.5%	28.2%	0.4%	0.3%	0.5%	0.1%	0.3%	0.1%	6.4%	2.7%	2.1%	0.3%	0.0%	0.9%	3.7%
221	50	722	3.7%	38.7%	22.0%	2.8%	2.0%	3.3%	0.4%	1.8%	0.1%	9.1%	3.8%	4.6%	1.1%	0.1%	2.5%	4.3%
222	50	396	3.0%	31.5%	11.5%	7.4%	5.2%	8.6%	0.9%	4.7%	0.1%	10.3%	4.3%	3.0%	0.2%	0.0%	0.7%	8.5%
223	50	225	3.8%	39.9%	17.3%	0.5%	0.3%	0.6%	0.1%	0.3%	0.2%	16.5%	6.8%	4.9%	1.2%	0.0%	0.0%	7.7%
226	50	225	3.4%	35.4%	16.4%	3.6%	2.6%	4.3%	0.5%	2.3%	0.1%	8.1%	3.3%	1.3%	0.1%	0.2%	10.7%	7.7%
227	50	914	3.7%	38.5%	17.7%	2.0%	1.4%	2.3%	0.2%	1.3%	0.2%	17.3%	7.2%	4.0%	0.3%	0.1%	2.8%	1.1%
228	50	40	4.3%	45.0%	15.8%	0.9%	0.6%	1.1%	0.1%	0.6%	0.2%	20.1%	8.3%	3.0%	0.1%	0.0%	0.0%	0.0%
229	50	116	4.0%	41.8%	14.5%	1.1%	0.8%	1.3%	0.1%	0.7%	0.2%	22.5%	9.3%	3.6%	0.1%	0.0%	0.0%	0.0%
230	50	243	2.5%	25.8%	22.8%	3.4%	2.4%	4.0%	0.4%	2.2%	0.1%	13.2%	5.5%	2.0%	0.3%	0.1%	2.9%	12.4%
231	50	602	3.5%	36.9%	12.0%	1.8%	1.3%	2.1%	0.2%	1.2%	0.2%	21.9%	9.1%	3.2%	0.1%	0.0%	1.9%	4.6%
232	50	80	4.4%	46.1%	19.0%	0.5%	0.3%	0.6%	0.1%	0.3%	0.2%	16.7%	6.9%	4.3%	0.7%	0.0%	0.0%	0.0%
235	50	994	3.6%	37.5%	14.8%	3.4%	2.4%	4.0%	0.4%	2.2%	0.1%	14.3%	5.9%	2.3%	0.2%	0.0%	2.0%	6.7%
236	50	687	4.2%	43.9%	19.4%	1.8%	1.2%	2.1%	0.2%	1.1%	0.2%	15.2%	6.3%	3.4%	0.2%	0.0%	0.0%	0.9%

Traffic Flows and Breakdown by 16 Vehicle Classes (Year 2026)

Link No.	Speed Limit	Total Vehicle	19 - Motorcycles (MC)	01 - Private Cars (PC)	03 - Taxi	14 - Non-franchised Bus <=6.4t	15 - Non-franchised Bus 6.4-15t	16 - Non-franchised Bus >15t	12 - Private Light Bus <=3.5t	13 - Private Light Bus >3.5t	04 - Light Goods Vehicles <=2.5t	05 - Lt Goods Vehicles 2.5-3.5t	06 - Light Goods Vehicles >3.5t	07 - Heavy Goods Vehicles <=15t	08 - Heavy Goods Vehicles >15t	17 - Franchised Bus (SD)	18 - Franchised Bus (DD)	11 - Public Light Buses
	km/hr	1700-1800																
237	50	293	3.1%	32.6%	10.5%	1.8%	1.3%	2.1%	0.2%	1.2%	0.3%	29.9%	12.4%	4.6%	0.2%	0.0%	0.0%	0.0%
238	50	196	3.4%	35.5%	12.7%	0.2%	0.1%	0.2%	0.0%	0.1%	0.3%	24.4%	10.1%	6.4%	1.0%	0.0%	0.0%	5.6%
239	70	2773	3.8%	39.4%	11.3%	0.8%	0.6%	0.9%	0.1%	0.5%	0.2%	15.3%	6.3%	5.4%	1.3%	0.2%	8.7%	5.4%
240	70	2325	3.5%	37.1%	10.8%	1.5%	1.1%	1.8%	0.2%	1.0%	0.2%	14.7%	6.1%	5.1%	0.8%	0.2%	10.0%	5.8%
241	50	306	2.8%	29.8%	10.9%	0.3%	0.2%	0.3%	0.0%	0.2%	0.1%	9.6%	4.0%	1.9%	0.1%	0.3%	14.9%	24.6%
242	50	338	2.9%	30.2%	7.9%	0.2%	0.1%	0.2%	0.0%	0.1%	0.1%	13.5%	5.6%	3.9%	0.1%	0.2%	8.2%	26.8%
243	50	108	4.7%	49.3%	19.0%	1.0%	0.7%	1.1%	0.1%	0.6%	0.1%	13.3%	5.5%	4.2%	0.3%	0.0%	0.0%	0.0%
244	50	121	4.4%	46.5%	21.3%	0.6%	0.4%	0.7%	0.1%	0.4%	0.1%	13.8%	5.7%	5.5%	0.3%	0.0%	0.0%	0.0%
245	50	534	2.9%	30.2%	10.9%	0.3%	0.2%	0.4%	0.0%	0.2%	0.1%	13.3%	5.5%	4.3%	0.2%	0.2%	7.5%	23.8%
246	50	444	3.1%	32.7%	12.5%	0.4%	0.3%	0.4%	0.0%	0.2%	0.1%	11.2%	4.7%	2.1%	0.1%	0.3%	13.1%	18.8%
247	50	85	4.2%	43.6%	8.2%	0.1%	0.0%	0.1%	0.0%	0.0%	0.1%	12.2%	5.0%	1.7%	0.0%	0.3%	14.8%	9.7%
248	50	301	3.9%	40.9%	22.9%	1.4%	1.0%	1.6%	0.2%	0.9%	0.1%	11.1%	4.6%	3.9%	0.5%	0.1%	4.2%	2.7%
249	50	634	4.6%	48.2%	21.1%	1.3%	0.9%	1.5%	0.2%	0.8%	0.1%	10.8%	4.5%	2.7%	0.2%	0.0%	2.0%	1.3%
250	50	1235	3.7%	38.5%	17.9%	1.9%	1.3%	2.2%	0.2%	1.2%	0.2%	18.3%	7.6%	4.1%	0.7%	0.0%	1.0%	1.2%
253	50	1029	4.0%	42.3%	18.9%	2.6%	1.8%	3.0%	0.3%	1.6%	0.1%	14.3%	5.9%	3.7%	0.3%	0.0%	0.3%	0.7%
254	50	335	3.4%	35.5%	21.3%	2.0%	1.4%	2.4%	0.3%	1.3%	0.2%	18.8%	7.8%	5.4%	0.3%	0.0%	0.0%	0.0%
255	50	688	3.9%	40.5%	16.3%	2.4%	1.7%	2.9%	0.3%	1.6%	0.2%	18.3%	7.6%	4.2%	0.2%	0.0%	0.0%	0.0%
256	50	227	3.7%	38.5%	20.3%	0.8%	0.6%	1.0%	0.1%	0.5%	0.2%	20.7%	8.6%	4.8%	0.3%	0.0%	0.0%	0.0%
257	50	1643	4.1%	42.9%	16.3%	1.8%	1.3%	2.1%	0.2%	1.2%	0.2%	16.9%	7.0%	5.0%	1.1%	0.0%	0.0%	0.0%
258	50	1864	3.6%	37.9%	16.3%	1.8%	1.3%	2.1%	0.2%	1.2%	0.2%	20.6%	8.5%	5.9%	0.4%	0.0%	0.0%	0.0%
259	50	540	3.2%	33.5%	14.9%	2.1%	1.5%	2.5%	0.3%	1.3%	0.2%	22.8%	9.5%	7.4%	0.8%	0.0%	0.0%	0.0%
260	50	552	3.2%	33.7%	8.3%	2.2%	1.5%	2.5%	0.3%	1.4%	0.1%	7.9%	3.3%	3.7%	0.5%	0.3%	13.1%	18.1%
261	50	481	3.3%	34.1%	13.6%	1.0%	0.7%	1.1%	0.1%	0.6%	0.1%	8.9%	3.7%	3.0%	0.4%	0.1%	4.5%	24.9%
262	50	639	3.9%	41.2%	16.4%	2.6%	1.9%	3.1%	0.3%	1.7%	0.2%	17.2%	7.1%	4.1%	0.2%	0.0%	0.0%	0.0%
263	50	303	3.2%	33.5%	16.8%	0.8%	0.5%	0.9%	0.1%	0.5%	0.3%	26.2%	10.9%	5.8%	0.4%	0.0%	0.0%	0.0%
264	50	1775	3.9%	41.4%	16.2%	1.8%	1.3%	2.2%	0.2%	1.2%	0.2%	17.9%	7.4%	5.1%	1.1%	0.0%	0.0%	0.0%
265	50	1132	3.9%	40.6%	16.7%	1.7%	1.2%	2.0%	0.2%	1.1%	0.2%	19.5%	8.1%	4.7%	0.3%	0.0%	0.0%	0.0%
266	50	566	3.3%	34.5%	14.7%	2.1%	1.5%	2.5%	0.3%	1.4%	0.2%	23.6%	9.8%	5.8%	0.4%	0.0%	0.0%	0.0%
267	50	1211	3.9%	40.9%	13.7%	1.1%	0.8%	1.3%	0.1%	0.7%	0.2%	21.2%	8.8%	5.1%	1.0%	0.0%	0.0%	1.1%
268	50	582	3.5%	36.9%	14.0%	1.5%	1.1%	1.8%	0.2%	1.0%	0.2%	23.8%	9.9%	5.2%	0.4%	0.0%	0.0%	0.5%
269	50	414	3.1%	32.4%	11.1%	2.0%	1.4%	2.3%	0.3%	1.3%	0.3%	28.8%	11.9%	4.2%	0.2%	0.0%	0.0%	0.7%
270	50	340	3.8%	39.6%	15.1%	1.6%	1.1%	1.8%	0.2%	1.0%	0.2%	20.3%	8.4%	5.4%	0.7%	0.0%	0.0%	0.8%
271	50	594	3.3%	34.8%	11.9%	1.6%	1.1%	1.8%	0.2%	1.0%	0.3%	26.8%	11.1%	5.6%	0.5%	0.0%	0.0%	0.0%
272	50	570	3.5%	37.1%	11.6%	1.4%	1.0%	1.6%	0.2%	0.9%	0.2%	24.0%	9.9%	5.3%	1.4%	0.0%	0.0%	1.9%
273	50	1341	3.2%	34.0%	14.4%	3.0%	2.1%	3.5%	0.4%	1.9%	0.2%	18.6%	7.7%	4.3%	0.5%	0.1%	5.3%	0.6%
274	50	1026	3.0%	31.3%	13.7%	3.9%	2.7%	4.5%	0.5%	2.5%	0.2%	18.5%	7.7%	3.3%	0.3%	0.2%	7.0%	0.8%
275	50	1388	3.9%	41.2%	10.9%	2.1%	1.5%	2.5%	0.3%	1.4%	0.2%	21.0%	8.7%	4.8%	0.9%	0.0%	0.0%	0.6%
276	50	1445	3.4%	35.3%	10.5%	2.3%	1.6%	2.7%	0.3%	1.5%	0.2%	21.3%	8.8%	4.9%	0.3%	0.1%	6.3%	0.4%
277	50	402	3.6%	37.5%	12.3%	0.8%	0.6%	1.0%	0.1%	0.5%	0.3%	25.4%	10.5%	6.6%	0.7%	0.0%	0.0%	0.0%
278	50	355	4.1%	42.6%	10.7%	2.6%	1.9%	3.1%	0.3%	1.7%	0.2%	20.0%	8.3%	4.2%	0.4%	0.0%	0.0%	0.0%
279	50	844	3.5%	36.7%	10.4%	1.5%	1.1%	1.7%	0.2%	1.0%	0.3%	24.9%	10.3%	6.0%	1.2%	0.0%	0.0%	1.3%
280	50	848	3.1%	32.0%	11.2%	0.7%	0.5%	0.8%	0.1%	0.4%	0.2%	23.5%	9.7%	5.6%	1.1%	0.2%	10.1%	0.6%
281	50	1449	4.0%	41.9%	11.0%	1.1%	0.8%	1.3%	0.1%	0.7%	0.2%	19.9%	8.3%	9.0%	0.6%	0.0%	0.5%	0.5%
282	50	876	3.9%	41.4%	12.1%	1.2%	0.8%	1.4%	0.2%	0.8%	0.2%	16.2%	6.7%	12.3%	0.6%	0.0%	1.2%	0.8%
283	50	1176	3.8%	39.5%	8.1%	2.3%	1.6%	2.7%	0.3%	1.5%	0.3%	25.1%	10.4%	3.8%	0.2%	0.0%	0.5%	0.0%
284	50	584	5.2%	54.1%	10.9%	0.9%	0.7%	1.1%	0.1%	0.6%	0.2%	16.8%	6.9%	2.4%	0.1%	0.0%	0.0%	0.0%
285	50	1929	3.8%	40.1%	10.5%	1.3%	0.9%	1.5%	0.2%	0.8%	0.2%	21.2%	8.8%	8.6%	0.7%	0.0%	0.9%	0.4%
286	50	1406	4.2%	43.7%	12.6%	1.7%	1.2%	2.0%	0.2%	1.1%	0.1%	14.5%	6.0%	10.3%	0.4%	0.0%	1.4%	0.5%
287	50	322	4.3%	45.1%	11.0%	0.8%	0.6%	1.0%	0.1%	0.5%	0.1%	14.0%	5.8%	5.6%	1.0%	0.0%	1.4%	8.5%
288	50	538	4.7%	49.2%	14.5%	1.6%	1.1%	1.8%	0.2%	1.0%	0.1%	9.7%	4.0%	5.3%	0.6%	0.0%	1.2%	5.1%
289	50	994	3.4%	35.8%	10.0%	0.8%	0.6%	1.0%	0.1%	0.5%	0.2%	19.4%	8.0%	4.8%	0.6%	0.3%	11.1%	3.3%
290	50	2605	3.1%	32.1%	11.8%	4.6%	3.2%	5.4%	0.6%	2.9%	0.1%	14.1%	5.8%	3.3%	0.2%	0.1%	5.9%	6.7%
291	50	1644	3.7%	39.1%	5.9%	2.7%	1.9%	3.2%	0.3%	1.7%	0.2%	14.9%	6.2%	3.4%	0.2%	0.2%	7.1%	9.2%
292	70	3762	4.1%	43.4%	6.7%	1.4%	1.0%	1.6%	0.2%	0.9%	0.2%	22.1%	9.2%	3.6%	0.3%	0.0%	1.9%	3.3%
293	70	3344	3.6%	37.7%	11.5%	2.2%	1.5%	2.6%	0.3%	1.4%	0.2%	17.5%	7.3%	5.4%	0.5%	0.1%	2.9%	5.3%
294	50	3043	3.1%	32.8%	9.9%	2.5%	1.8%	3.0%	0.3%	1.6%	0.2%	16.6%	6.9%	3.3%	0.6%	0.2%	9.3%	7.9%
295	50	2823	3.5%	36.3%	9.4%	1.8%	1.2%	2.1%	0.2%	1.1%	0.2%	15.1%	6.2%	4.6%	0.7%	0.2%	6.8%	10.6%
296	50	312	3.8%	40.3%	12.8%	0.5%	0.4%	0.6%	0.1%	0.3%	0.1%	11.7%	4.8%	2.4%	0.2%	0.0%	0.0%	22.0%
297	50	97	1.0%	10.4%	4.8%	0.2%	0.1%	0.2%	0.0%	0.1%	0.0%	3.6%	1.5%	0.6%	0.0%	0.0%	0.0%	77.4%
299	50	1332	3.9%	40.8%	9.7%	0.8%	0.6%	0.9%	0.1%	0.5%	0.2%	20.9%	8.7%	11.0%	0.3%	0.0%	0.0%	1.6%
300	70	3374	3.3%	34.3%	9.9%	7.6%	5.4%	8.9%	1.0%	4.9%	0.1%	12.9%	5.4%	2.4%	0.0%	0.1%	3.0%	0.8%
301	70	3017	4.6%	48.8%	2.5%	4.0%	2.8%	4.7%	0.5%	2.6%	0.2%	16.4%	6.8%	3.0%	0.0%	0.0%	2.1%	1.0%
302	70	2501	3.1%	32.3%	10.5%	7.5%	5.3%	8.8%	1.0%	4.8%	0.2%	15.6%	6.4%	1.8%	0.0%	0.0%	1.6%	1.0%
303	70	2481	4.7%	49.1%	2.8%	3.9%	2.7%	4.6%	0.5%	2.5%	0.2%	18.3%	7.6%	2.0%	0.0%	0.0%	0.0%	1.2%
304	50	1441	3.9%	41.0%	10.0%	1.0%	0.7%	1.2%	0.1%	0.7%	0.1%	11.1%	4.6%	3.9%	0.4%	0.2%	10.6%	10.4%
305	50	2143	3.8%	40.2%	14.0%	0.6%	0.4%	0.7%	0.1%	0.4%	0.1%	14.1%	5.9%	6.0%	0.9%	0.2%	6.9%	5.7%
306	50	1591	3.3%	34.7%	21.6%	1.6%	1.1%	1.9%	0.2%	1.0%	0.1%	12.2%	5.1%	2.7%	0.4%	0.1%	4.0%	9.9%
307	50	1268	5.4%	57.0%	19.3%	1.2%	0.8%	1.4%	0.1%	0.8%	0.1%	6.3%	2.6%	1.6%	0.3%	0.1%	3.1%	0.0%
308	50	69	3.9%	40.5%	18.7%	1.2%	0.9%	1.5%	0.2%	0.8%	0.1%	5.1%	2.1%	2.1%	0.4%	0.1%	3.9%	18.6%
309	50	78	5.2%	55.0%	21.7%	1.1%	0.8%	1.3%	0.1%	0.7%	0.1%	7.2%	3.0%	3.6%	0.3%	0.0%	0.0%	0.0%
310	70	2135	3.9%	40.8%	17.1%	2.2%	1.6%	2.6%	0.3%	1.4%	0.1%	14.4%	6.0%	6.3%	0.7%	0.0%	0.0%	2.4%
311	70	2338	4.1%	43.2%	20.1%	1.1%	0.8%	1.3%	0.1%	0.7%	0.1%	12.4%	5.1%	4.1%	0.7%	0.0%	0.0%	6.1%
312	50	1187	3.9%	41.0%	10.5%	1.5%	1.0%	1.7%	0.2%	0.9%	0.2%	16.7%	6.9%	13.2%	0.6%	0.0%	0.1%	1.8%
313	50	235	5.0%	52.7%	19.4%	1.5%	1.0%	1.7%	0.2%	0.9%	0.1%	10.1%	4.2%	2.8%	0.2%	0.0%	0.0%	0.0%
314	50	271	5.6%	58.9%	15.3%	1.0%	0.7%	1.1%	0.1%	0.6%	0.1%	10.0%	4.1%	2.3%	0.1%	0.0%	0.0%	0.0%
315	50	147	5.6%	58.4%	15.1%	1.0%	0.7%	1.1%	0.1%	0.6%	0.1%	10.4%	4.3%	2.4%	0.1%	0.0%	0.0%	0.0%
316	50	133	5.0%	52.4%	19.3%	1.5%	1.0%	1.7%	0.2%	0.9%	0.1%	10.5%	4.3%	2.9%	0.2%	0.0%	0.0%	0.0%
317	50	155	4.8%	50.1%	22.3%	1.1%	0.8%	1.3%	0.1%	0.7%	0.1%	11.8%	4.9%	1.9%	0.2%	0.0%	0.0%	0.0%
318	50	167	5.3%	55.4%	16.8%	1.2%	0.8%	1.4%	0.1%	0.7%	0.1%	11.5%	4.8%	1.7%	0.1%	0.0%	0.0%	0.0%
319	50	372	4.6%	47.8%	19.2%	1.1%	0.8%	1.3%	0.1%	0.7%	0.2%	15.1%	6.2%	2.6%	0.3%	0.0%	0.0%	0.0%
320	50	147	4.8%	50.5%	18.1%	0.6%	0.4%	0.7%	0.1%	0.4%	0.1%	7.8%	3.2%	2.8%	0.5%	0.2%	7.3%	2.5%
321	50	467	2.7%	28.6%	19.4%	2.5%	1.8%	3.0%	0.3%	1.6%	0.2%	21.2%	8.8%	6.7%	0.8%	0.1%	2.3%	0.0%
322	50	32	4.0%	42.0%	22.5%	1.9%	1.4%	2.3%	0.2%	1.2%	0.1%	12.7%	5.3%	5.4%	1.1%	0.0%	0.0%	0.0%
323	50	100	4.8%	50.6%	17.9%	1.7%	1.2%	2.0%	0.2%	1.1%	0.1%	11.3%	4.7%	3.9%	0.7%	0.0%	0.0%	0.0%
324	50	358	3.9%	40.8%	28.2%	0.7%	0.5%	0.9%	0.1%	0.5%	0.1%	10.0%	4.1%	5.3%	0.8%	0.1%	3.0%	1.0%
325	50	479	4.3%	45.1%	23.3%	1.2%	0.9%	1.5%	0.2%	0.8%	0.1%	11.1%	4.6%	3.5%	0.3%	0.1%	2.2%	0.8%
326	50	67	4.1%	42.5%	12.8%	0.7%	0.5%	0.8%	0.1%	0.5%	0.2%	19.8%	8.2%	9.1%	0.8%	0.0%	0.0%	0.0%
327	50	302	4.1%	42.7%	12.6%	1.6%	1.1%	1.9%	0.2%	1.0%	0.1%	14.0%	5.8%	9.3%	0.7%	0.1%	3.6%	1.2%
328	50	337	3.9%	40.7%	27.1%	0.9%	0.7%	1.1%	0.1%	0.6%	0.1%	11.9%	4.9%	4.4%	0.3%	0.1%	3.2%	0.0%
329	50	257	4.9%	51.8%	27.3%	2.0%	1.4%	2.3%	0.3%	1.3%	0.1%	5.0%	2.1%	1.6%	0.1%	0.0%	0.0%	0.0%
330	50	143	5.8%	60.8%	15.4%	1.3%	1.0%	1.6%	0.2%	0.9%	0.1%	7.4%	3.1%	2.4%	0.1%	0.0%	0.0%	0.0%
331	50	101	5.6%	58.5%	15.7%	2.1%	1.5%	2.4%	0.3%	1.3%	0.1%	6.7%	2.8%	3.0%	0.1%	0.0%	0.0%	0.0%
332	50	128	5.8%	60.6%	15.2%	1.4%	1.0%	1.6%	0.2%	0.9%	0.1%	7.6%	3.1%	2.4%	0.1%	0.0%	0.0%	0.0%
333	50	79	5.5%	58.0%	15.5%	2.1%	1.5%	2.5%	0.3%	1.3%	0.1%	7.0%	2.9%	3.2%	0.2%	0.0%	0.0%	0.0%
334	50	130	6.1%	64.0%	14.1%	0.9%	0.6%	1.0%	0.1%	0.6%	0.1%	5.9%	2.4%	4.0%	0.1%	0.0%	0.0%	0.0%
335	50	80	5.8%	60.6%	13.4%	2.0%	1.4%	2.3%	0.2%	1.3%	0.1%	5.3%	2.2%	5.3%	0.2%	0.0%	0.0%	0.0%
336	50	1626	4.6%	48.2%	28.8%	3.2%	2.3%	3.7%	0.4%	2.1%	0.0%	4.1%	1.7%	0.8%	0.0%	0.0%	0.0%	0.0%
337	50	1155	3.6%	37.4%	46.0%	1.8%	1.3%	2.1%	0.2%	1.2%	0.0%	3.7%	1.5%	1.2%	0.1%	0.0%	0.0%	0.0%
338	50	637	4.0%	41.6%	36.2%	0.9%	0.6%	1.0%	0.1%	0.6%	0.1%	9.1%	3.8%	2.0%	0.1%	0.0%	0.0%	0.0%
339	50	1684	4.0%	42.4%	40.1%	2.7%	1.9%	3.1%	0.3%	1.7%	0.0%	2.1%	0.9%	0.8%	0.0%	0.0%	0.0%	0.0%
340	50	665	4.0%	42.4%	41.6%	1.2%	0.8%	1.4%	0.1%	0.8%	0.0%	4.2%	1.8%	1.5%	0.1%	0.0%	0.0%	0.0%
341	50	1089	4.8%	50.1%	28.0%	2.9%	2.1%	3.4%	0.4%	1.9%	0.0%	3.6%	1.5%	1.4%	0.1%	0.0%	0.0%	0.0%
342	80	3873	4.3%	45.1%	15.5%	1.8%	1.3%	2.1%	0.2%	1.2%	0.1%	13.7%	5.7%	8.6%	0.5%	0.0%	0.0%	0.0%
343	80	3622	4.6%	48.5%	12.0%	1.6%	1.1%	1.8%	0.2%	1.0%	0.2%	16.6%	6.9%	5.1%	0.4%	0.0%	0.0%	0.0%
346	70	142	4.8%	50.2%	13.8%	2.9%	2.0%	3.3%	0.4%	1.8%	0.1%	11.2%	4.6%	4.6%	0.3%	0.0%	0.0%	0.0%

Traffic Flows and Breakdown by 16 Vehicle Classes (Year 2026)

Link No.	Speed Limit	Total Vehicle	19 - Motorcycles (MC)	01 - Private Cars (PC)	03 - Taxi	14 - Non-franchised Bus <=6.4t	15 - Non-franchised Bus 6.4-15t	16 - Non-franchised Bus >15t	12 - Private Light Bus <=3.5t	13 - Private Light Bus >3.5t	04 - Light Goods Vehicles <=2.5t	05 - Lt Goods Vehicles 2.5-3.5t	06 - Light Goods Vehicles >3.5t	07 - Heavy Goods Vehicles <=15t	08 - Heavy Goods Vehicles >15t	17 - Franchised Bus (SD)	18 - Franchised Bus (DD)	11 - Public Light Buses
	km/hr	1700-1800																
349	70	1183	4.3%	45.5%	10.9%	1.9%	1.3%	2.2%	0.2%	1.2%	0.2%	16.7%	6.9%	8.2%	0.5%	0.0%	0.0%	0.0%
350	50	1509	3.5%	37.2%	49.9%	1.7%	1.2%	2.0%	0.2%	1.1%	0.0%	1.8%	0.8%	0.7%	0.0%	0.0%	0.0%	0.0%
351	50	837	3.9%	40.8%	39.3%	1.2%	0.8%	1.4%	0.2%	0.8%	0.1%	7.0%	2.9%	1.7%	0.0%	0.0%	0.0%	0.0%
364	50	498	4.7%	48.8%	23.8%	1.6%	1.1%	1.9%	0.2%	1.0%	0.1%	9.9%	4.1%	2.6%	0.2%	0.0%	0.0%	0.0%
365	50	526	4.6%	47.8%	25.3%	2.1%	1.5%	2.5%	0.3%	1.3%	0.1%	9.1%	3.8%	1.7%	0.0%	0.0%	0.0%	0.0%
368	50	1167	3.6%	38.2%	9.6%	3.6%	2.6%	4.2%	0.5%	2.3%	0.1%	13.8%	5.7%	6.6%	0.6%	0.1%	5.4%	3.0%
369	50	136	4.1%	43.0%	15.9%	1.5%	1.0%	1.7%	0.2%	0.9%	0.2%	15.5%	6.4%	3.7%	0.6%	0.0%	0.0%	5.4%
370	50	20	1.8%	18.4%	19.7%	0.0%	0.0%	0.0%	0.0%	0.0%	0.2%	17.1%	7.1%	0.0%	0.0%	0.8%	35.0%	0.0%
371	70	1108	4.4%	46.0%	22.5%	2.1%	1.5%	2.5%	0.3%	1.4%	0.1%	7.9%	3.3%	3.5%	0.9%	0.1%	3.6%	0.0%
372	70	3245	3.5%	36.2%	22.4%	2.2%	1.5%	2.5%	0.3%	1.4%	0.2%	15.0%	6.2%	5.8%	1.4%	0.0%	1.4%	0.0%
373	50	484	4.5%	46.9%	24.9%	2.6%	1.8%	3.0%	0.3%	1.6%	0.1%	8.7%	3.6%	1.8%	0.2%	0.0%	0.0%	0.0%
374	50	57	3.2%	33.9%	13.2%	1.1%	0.7%	1.2%	0.1%	0.7%	0.2%	22.2%	9.2%	11.1%	3.1%	0.0%	0.0%	0.0%
375	50	158	3.8%	40.0%	21.8%	1.6%	1.1%	1.9%	0.2%	1.0%	0.1%	11.3%	4.7%	3.1%	0.5%	0.0%	0.0%	8.7%
376	50	718	4.1%	42.7%	17.4%	1.2%	0.9%	1.4%	0.2%	0.8%	0.2%	16.8%	6.9%	6.7%	0.8%	0.0%	0.0%	0.0%
377	50	138	4.1%	42.5%	22.6%	2.7%	1.9%	3.2%	0.3%	1.7%	0.1%	11.5%	4.8%	3.8%	0.9%	0.0%	0.0%	0.0%
378	50	796	4.3%	45.4%	22.4%	1.9%	1.3%	2.2%	0.2%	1.2%	0.1%	11.6%	4.8%	3.5%	0.3%	0.0%	0.0%	0.7%
380	50	169	3.9%	40.4%	20.9%	2.5%	1.7%	2.9%	0.3%	1.6%	0.1%	13.5%	5.6%	5.3%	1.3%	0.0%	0.0%	0.0%
381	50	407	3.3%	34.3%	16.5%	2.3%	1.6%	2.7%	0.3%	1.5%	0.1%	10.6%	4.4%	4.4%	1.0%	0.3%	14.5%	2.2%
382	50	332	3.7%	38.4%	15.7%	1.4%	1.0%	1.6%	0.2%	0.9%	0.1%	7.7%	3.2%	3.7%	0.8%	0.4%	18.3%	2.8%
383	50	3093	3.7%	38.4%	18.5%	1.8%	1.3%	2.2%	0.2%	1.2%	0.1%	12.4%	5.1%	5.4%	0.8%	0.1%	6.4%	2.3%
384	50	1661	3.5%	37.2%	11.4%	1.0%	0.7%	1.2%	0.1%	0.6%	0.2%	14.6%	6.1%	6.5%	1.1%	0.2%	10.4%	5.1%
385	50	2668	3.7%	38.8%	26.1%	1.8%	1.3%	2.1%	0.2%	1.1%	0.1%	12.8%	5.3%	5.4%	1.0%	0.0%	0.0%	0.3%
386	50	2816	3.8%	39.5%	25.9%	1.7%	1.2%	2.0%	0.2%	1.1%	0.1%	12.6%	5.2%	5.3%	0.9%	0.0%	0.0%	0.3%
388	50	525	4.0%	42.4%	20.3%	2.8%	1.9%	3.2%	0.3%	1.8%	0.1%	12.1%	5.0%	4.8%	1.1%	0.0%	0.0%	0.0%
389	50	1361	4.4%	46.7%	21.7%	1.9%	1.3%	2.2%	0.2%	1.2%	0.1%	11.4%	4.7%	3.1%	0.4%	0.0%	0.0%	0.5%
390	50	578	4.5%	47.7%	19.1%	1.1%	0.7%	1.2%	0.1%	0.7%	0.1%	14.5%	6.0%	2.6%	0.2%	0.0%	0.0%	1.3%
391	50	2370	4.0%	41.8%	27.8%	1.1%	0.8%	1.3%	0.1%	0.7%	0.1%	12.6%	5.2%	3.8%	0.4%	0.0%	0.0%	0.3%
394	50	245	3.3%	34.5%	17.7%	1.3%	0.9%	1.5%	0.2%	0.8%	0.2%	19.6%	8.1%	9.2%	2.7%	0.0%	0.0%	0.0%
395	50	276	3.2%	33.7%	15.0%	2.1%	1.5%	2.4%	0.3%	1.3%	0.2%	23.7%	9.8%	5.8%	0.9%	0.0%	0.0%	0.0%
397	50	385	4.5%	47.5%	19.3%	2.4%	1.7%	2.8%	0.3%	1.5%	0.1%	9.1%	3.8%	5.4%	1.6%	0.0%	0.0%	0.0%
398	50	145	5.6%	58.5%	18.0%	1.5%	1.0%	1.7%	0.2%	0.9%	0.1%	6.8%	2.8%	2.4%	0.5%	0.0%	0.0%	0.0%
399	50	783	3.8%	39.8%	12.9%	1.1%	0.8%	1.3%	0.1%	0.7%	0.1%	11.4%	4.7%	7.6%	1.9%	0.2%	10.2%	3.4%
403	50	447	5.3%	55.5%	10.3%	1.5%	1.0%	1.7%	0.2%	0.9%	0.2%	14.9%	6.2%	2.3%	0.0%	0.0%	0.0%	0.0%
405	50	807	4.7%	48.8%	23.5%	1.0%	0.7%	1.1%	0.1%	0.6%	0.1%	10.0%	4.2%	3.0%	0.5%	0.0%	1.3%	0.5%
406	50	146	5.4%	57.1%	13.3%	1.8%	1.2%	2.1%	0.2%	1.1%	0.1%	9.5%	3.9%	4.1%	0.0%	0.0%	0.0%	0.0%
407	50	134	1.1%	11.5%	4.6%	3.6%	2.6%	4.3%	0.5%	2.3%	0.4%	36.5%	15.1%	5.8%	0.1%	0.0%	0.0%	11.6%
408	50	377	4.0%	41.6%	27.8%	0.7%	0.5%	0.9%	0.1%	0.5%	0.1%	10.0%	4.1%	5.0%	0.8%	0.1%	2.8%	1.0%
409	50	566	4.4%	46.6%	22.2%	1.3%	0.9%	1.5%	0.2%	0.8%	0.1%	11.0%	4.6%	3.4%	0.3%	0.0%	1.9%	0.6%
412	70	837	4.1%	43.4%	15.5%	3.3%	2.3%	3.9%	0.4%	2.1%	0.1%	12.3%	5.1%	7.4%	0.1%	0.0%	0.0%	0.0%
413	70	167	3.3%	35.1%	21.9%	7.1%	5.0%	8.4%	0.9%	4.6%	0.1%	7.2%	3.0%	3.2%	0.3%	0.0%	0.0%	0.0%
414	70	1594	3.7%	38.7%	11.3%	2.4%	1.7%	2.8%	0.3%	1.5%	0.2%	18.9%	7.8%	7.3%	0.7%	0.0%	1.5%	1.1%
415	70	670	4.3%	45.4%	13.9%	2.4%	1.7%	2.8%	0.3%	1.5%	0.1%	13.5%	5.6%	8.4%	0.1%	0.0%	0.0%	0.0%
416	70	442	3.6%	37.3%	10.1%	2.2%	1.5%	2.6%	0.3%	1.4%	0.2%	22.1%	9.2%	9.5%	0.1%	0.0%	0.0%	0.0%
417	50	829	4.0%	42.1%	16.1%	0.9%	0.6%	1.0%	0.1%	0.6%	0.1%	5.6%	2.3%	2.3%	0.2%	0.5%	22.0%	1.5%
418	50	935	4.3%	45.1%	19.4%	1.1%	0.8%	1.3%	0.1%	0.7%	0.1%	11.2%	4.6%	3.9%	0.5%	0.1%	4.8%	2.0%
419	50	420	4.6%	48.6%	12.8%	2.7%	1.9%	3.2%	0.3%	1.8%	0.1%	11.1%	4.6%	3.0%	0.2%	0.0%	0.9%	4.1%
420	50	669	5.5%	58.0%	13.8%	1.1%	0.8%	1.3%	0.1%	0.7%	0.1%	6.6%	2.7%	3.0%	0.6%	0.1%	3.5%	2.1%
421	50	2375	4.2%	44.1%	9.9%	1.8%	1.2%	2.1%	0.2%	1.1%	0.1%	12.5%	5.2%	7.0%	0.9%	0.1%	3.7%	5.8%
422	50	2702	4.5%	47.6%	14.9%	0.7%	0.5%	0.8%	0.1%	0.4%	0.1%	11.8%	4.9%	5.5%	0.5%	0.1%	3.0%	4.7%
423	70	2921	3.6%	37.6%	11.9%	1.1%	0.8%	1.3%	0.1%	0.7%	0.2%	21.0%	8.7%	6.8%	2.4%	0.0%	0.8%	2.9%
424	70	2632	4.0%	41.5%	11.6%	1.4%	1.0%	1.6%	0.2%	0.9%	0.2%	18.8%	7.8%	7.3%	1.1%	0.0%	1.5%	1.4%
425	50	1827	3.3%	34.9%	8.4%	1.8%	1.3%	2.1%	0.2%	1.2%	0.2%	14.6%	6.1%	8.7%	1.1%	0.3%	13.2%	2.7%
426	50	1468	4.5%	47.3%	10.3%	0.7%	0.5%	0.8%	0.1%	0.4%	0.2%	15.4%	6.4%	7.9%	0.7%	0.1%	2.3%	2.5%
427	50	87	5.4%	56.2%	20.0%	0.5%	0.3%	0.5%	0.1%	0.3%	0.1%	7.4%	3.1%	5.7%	0.5%	0.0%	0.0%	0.0%
429	50	676	2.9%	30.7%	14.6%	2.1%	1.5%	2.5%	0.3%	1.4%	0.1%	9.6%	4.0%	1.8%	0.0%	0.4%	19.2%	8.9%
430	70	351	3.4%	35.3%	9.9%	2.9%	2.0%	3.4%	0.4%	1.8%	0.1%	13.4%	5.6%	7.7%	0.1%	0.3%	13.8%	0.0%
433	50	188	3.2%	33.5%	10.0%	2.0%	1.4%	2.4%	0.3%	1.3%	0.3%	26.8%	11.1%	5.4%	0.5%	0.0%	1.9%	0.0%
434	50	788	3.4%	36.0%	10.6%	3.5%	2.5%	4.1%	0.4%	2.2%	0.2%	22.0%	9.1%	4.5%	0.3%	0.0%	1.0%	0.0%
435	50	751	3.9%	41.3%	6.6%	1.0%	0.7%	1.1%	0.1%	0.6%	0.2%	19.3%	8.0%	1.8%	0.8%	0.1%	5.5%	8.8%
436	50	610	4.3%	45.3%	14.6%	1.8%	1.3%	2.1%	0.2%	1.2%	0.1%	10.6%	4.4%	3.3%	0.2%	0.2%	7.6%	2.7%
437	50	286	2.5%	25.8%	3.7%	2.6%	1.9%	3.1%	0.3%	1.7%	0.1%	12.9%	5.3%	3.0%	0.1%	0.5%	20.7%	15.7%
438	50	313	3.7%	39.1%	9.4%	0.9%	0.6%	1.1%	0.1%	0.6%	0.2%	23.2%	9.6%	8.9%	0.8%	0.0%	0.0%	1.8%
439	50	301	4.7%	49.3%	14.9%	1.4%	1.0%	1.7%	0.2%	0.9%	0.1%	12.6%	5.2%	3.2%	0.6%	0.1%	3.0%	1.2%
440	50	1528	4.0%	42.0%	14.2%	1.1%	0.8%	1.3%	0.1%	0.7%	0.2%	20.0%	8.3%	5.4%	0.9%	0.0%	0.0%	0.9%
443	50	387	3.6%	37.7%	15.5%	3.4%	2.4%	4.0%	0.4%	2.2%	0.2%	15.6%	6.5%	2.8%	0.2%	0.0%	0.0%	5.4%
444	50	335	3.7%	39.3%	16.3%	1.3%	0.9%	1.6%	0.2%	0.9%	0.2%	18.1%	7.5%	4.2%	0.5%	0.0%	0.0%	5.2%
445	50	286	3.2%	33.7%	11.2%	4.1%	2.9%	4.8%	0.5%	2.6%	0.1%	13.0%	5.4%	1.4%	0.0%	0.2%	6.9%	9.9%
446	50	787	4.1%	43.1%	19.0%	1.8%	1.3%	2.1%	0.2%	1.2%	0.2%	15.6%	6.5%	3.8%	0.2%	0.0%	0.0%	0.8%
447	50	281	3.7%	39.0%	10.9%	0.9%	0.7%	1.1%	0.1%	0.6%	0.3%	24.2%	10.0%	8.0%	0.6%	0.0%	0.0%	0.0%
448	50	176	2.6%	27.1%	11.4%	0.6%	0.4%	0.7%	0.1%	0.4%	0.3%	33.5%	13.9%	8.4%	0.7%	0.0%	0.0%	0.0%
449	50	165	4.6%	47.7%	13.4%	2.8%	2.0%	3.3%	0.4%	1.8%	0.2%	15.3%	6.3%	2.4%	0.1%	0.0%	0.0%	0.0%
450	50	39	2.9%	30.1%	15.1%	0.4%	0.3%	0.5%	0.1%	0.3%	0.3%	29.8%	12.4%	7.3%	0.5%	0.0%	0.0%	0.0%
451	50	234	5.1%	53.5%	14.8%	0.6%	0.4%	0.7%	0.1%	0.4%	0.1%	11.8%	4.9%	6.3%	1.2%	0.0%	0.0%	0.0%
452	50	362	4.8%	50.3%	11.8%	2.6%	1.8%	3.1%	0.3%	1.7%	0.1%	14.4%	6.0%	2.9%	0.1%	0.0%	0.0%	0.0%
453	50	583	3.8%	39.4%	20.7%	2.2%	1.5%	2.5%	0.3%	1.4%	0.1%	14.2%	5.9%	5.1%	0.5%	0.1%	2.5%	0.0%
454	50	312	4.9%	51.4%	16.8%	1.7%	1.2%	2.0%	0.2%	1.1%	0.1%	11.3%	4.7%	4.1%	0.4%	0.0%	0.0%	0.0%
459	50	740	4.8%	49.9%	17.5%	1.5%	1.1%	1.8%	0.2%	1.0%	0.1%	11.7%	4.8%	2.9%	0.1%	0.0%	0.5%	2.2%
460	50	1136	4.3%	44.9%	27.7%	1.4%	1.0%	1.7%	0.2%	0.9%	0.1%	9.8%	4.1%	3.1%	0.3%	0.0%	0.0%	0.6%
461	50	1338	4.4%	46.5%	27.9%	2.0%	1.4%	2.3%	0.3%	1.3%	0.1%	8.1%	3.4%	1.8%	0.1%	0.0%	0.0%	0.5%
468	50	309	4.1%	43.3%	11.8%	1.2%	0.9%	1.4%	0.2%	0.8%	0.2%	15.2%	6.3%	4.1%	0.5%	0.1%	3.8%	6.2%
469	50	827	4.0%	42.4%	24.3%	2.7%	1.9%	3.2%	0.3%	1.7%	0.1%	7.4%	3.1%	2.2%	0.2%	0.0%	0.9%	5.6%
470	50	310	2.9%	30.5%	17.9%	6.5%	4.6%	7.7%	0.8%	4.2%	0.1%	8.9%	3.7%	2.3%	0.2%	0.0%	0.9%	8.9%
473	50	130	6.1%	64.0%	14.1%	0.9%	0.6%	1.0%	0.1%	0.6%	0.1%	5.9%	2.4%	4.0%	0.1%	0.0%	0.0%	0.0%
474	50	80	5.8%	60.6%	13.4%	2.0%	1.4%	2.3%	0.2%	1.3%	0.1%	5.3%	2.2%	5.3%	0.2%	0.0%	0.0%	0.0%
475	50	30	5.1%	53.3%	14.6%	2.0%	1.4%	2.3%	0.2%	1.3%	0.1%	11.7%	4.8%	3.2%	0.1%	0.0%	0.0%	0.0%
476	50	24	4.3%	45.1%	17.3%	2.3%	1.6%	2.7%	0.3%	1.5%	0.2%	14.6%	6.0%	3.8%	0.2%	0.0%	0.0%	0.0%
477	50	53	5.4%	56.2%	17.3%	1.4%	1.0%	1.6%	0.2%	0.9%	0.1%	8.0%	3.3%	4.6%	0.2%	0.0%	0.0%	0.0%
478	50	37	5.6%	58.3%	15.4%	0.9%	0.6%	1.1%	0.1%	0.6%	0.1%	9.5%	4.0%	3.7%	0.1%	0.0%	0.0%	0.0%
479	50	20	4.4%	46.2%	20.6%	0.7%	0.5%	0.8%	0.1%	0.5%	0.2%	17.2%	7.1%	1.6%	0.0%	0.0%	0.0%	0.0%
480	50	26	4.9%	51.4%	16.1%	1.6%	1.1%	1.9%	0.2%	1.0%	0.1%	13.7%	5.7%	2.1%	0.1%	0.0%	0.0%	0.0%
483	50	697	4.0%	42.4%	38.6%	1.2%	0.8%	1.4%	0.1%	0.8%	0.1%	5.8%	2.4%	2.1%	0.1%	0.0%	0.0%	0.0%
484	50	1072	4.8%	49.8%	27.7%	2.8%	2.0%	3.3%	0.4%	1.8%	0.0%	4.1%	1.7%	1.5%	0.1%	0.0%	0.0%	0.0%
485	50	438	3.4%	35.6%	13.8%	3.2%	2.3%	3.8%	0.4%	2.1%	0.1%	7.5%	3.1%	1.4%	5.6%	0.3%	12.3%	5.2%
486	50	473	5.2%	54.4%	21.8%	1.0%	0.7%	1.2%	0.1%	0.6%	0.1%	7.9%	3.3%	3.0%	0.7%	0.0%	0.0%	0.0%
487	50	229	2.4%	25.6%	14.2%	1.9%	1.3%	2.2%	0.2%	1.2%	0.2%	19.3%	8.0%	5.0%	1.1%	0.0%	0.0%	17.2%
488	50	59	1.8%	18.9%	6.9%	2.0%	1.4%	2.3%	0.3%	1.3%	0.1%	6.0%	2.5%	0.5%	0.0%	1.3%	54.9%	0.0%
489	50	1263	4.0%	41.7%	12.4%	2.5%	1.8%	2.9%	0.3%	1.6%	0.1%	9.2%	3.8%	4.5%	0.5%	0.2%	9.5%	5.0%
490	50	125	0.4%	4.1%	3.4%	0.1%	0.0%	0.1%	0.0%	0.0%	0.0%	2.8%	1.2%	0.1%	0.0%	1.5%	65.1%	21.2%
491	50	784	3.4%	35.2%	17.4%	1.0%	0.7%	1.2%	0.1%	0.6%	0.1%	10.6%	4.4%	3.4%	1.0%	0.3%	12.1%	8.4%
492	50	22	3.8%	39.8%	18.2%	4.0%	2.8%	4.7%	0.5%	2.6%	0.2%	15.8%	6.5%	1.0%	0.1%	0.0%	0.0%	0.0%
493	50	1407	4.1%	43.2%	13.9%	2.4%	1.7%	2.8%	0.3%	1.5%	0.1%	9.6%	4.0%	4.4%	0.6%	0.1%	4.1%	7.3%
494	50	48	4.8%	50.6%	14.1%	1.3%	0.9%	1.5%	0.2%	0.8%	0.2%	15.5%	6.4%	3.3%	0.3%	0.0%	0.0%	0.0%
495	50	201	5.6%	58.7%	20.1%	1.2%	0.9%	1.4%	0.2%	0.8%	0.1%	6.4%	2.7%	1.8%	0.2%	0.0%	0.0%	0.0%
496	50	377	2.0%	20.6%	10.5%	1.3%	0.9%	1.5%	0.2%	0.8%	0.1%	12.9%	5.3%	3.5%	0.7%	0.5%	21.6%	17.5%
497	50	827	3.5%	36.8%	17.7%	1.0%	0.7%	1.1%	0.1%	0.6%	0.1%	10.2%	4.2%	3.3%	1.0%	0.3%	11.5%	8.0%

Traffic Flows and Breakdown by 16 Vehicle Classes (Year 2026)

Link No.	Speed Limit	Total Vehicle	19 - Motorcycles (MC)	01 - Private Cars (PC)	03 - Taxi	14 - Non-franchised Bus <=6.4t	15 - Non-franchised Bus 6.4-15t	16 - Non-franchised Bus >15t	12 - Private Light Bus <=3.5t	13 - Private Light Bus >3.5t	04 - Light Goods Vehicles <=2.5t	05 - Lt Goods Vehicles 2.5-3.5t	06 - Light Goods Vehicles >3.5t	07 - Heavy Goods Vehicles <=15t	08 - Heavy Goods Vehicles >15t	17 - Franchised Bus (SD)	18 - Franchised Bus (DD)	11 - Public Light Buses
	km/hr	1700-1800																
498	50	164	4.3%	45.3%	16.9%	1.1%	0.8%	1.3%	0.1%	0.7%	0.1%	13.8%	5.7%	2.7%	0.3%	0.0%	0.0%	6.7%
499	50	55	3.4%	36.1%	16.5%	0.0%	0.0%	0.0%	0.0%	0.0%	0.2%	16.0%	6.6%	1.0%	0.0%	0.0%	0.0%	20.0%
500	50	163	3.1%	32.7%	13.4%	0.7%	0.5%	0.8%	0.1%	0.5%	0.1%	11.4%	4.7%	1.4%	0.2%	0.3%	11.5%	18.5%
501	50	561	4.2%	43.6%	23.1%	1.5%	1.0%	1.7%	0.2%	0.9%	0.1%	10.6%	4.4%	2.7%	0.6%	0.0%	0.0%	5.4%
502	50	21	3.7%	39.2%	22.9%	2.9%	2.1%	3.5%	0.4%	1.9%	0.2%	16.3%	6.8%	0.2%	0.0%	0.0%	0.0%	0.0%
503	50	412	4.1%	43.4%	16.8%	0.4%	0.3%	0.5%	0.1%	0.3%	0.1%	10.2%	4.2%	2.9%	0.5%	0.2%	10.2%	5.8%
504	50	1317	3.6%	37.5%	18.0%	1.9%	1.4%	2.3%	0.2%	1.2%	0.2%	16.2%	6.7%	4.5%	0.6%	0.1%	2.2%	3.4%
505	50	285	4.2%	44.6%	17.7%	0.8%	0.6%	0.9%	0.1%	0.5%	0.2%	17.4%	7.2%	4.9%	0.8%	0.0%	0.0%	0.0%
506	50	491	4.1%	43.3%	18.7%	1.2%	0.8%	1.4%	0.2%	0.8%	0.2%	17.2%	7.1%	4.4%	0.6%	0.0%	0.0%	0.0%
507	50	179	3.6%	37.9%	21.1%	2.5%	1.7%	2.9%	0.3%	1.6%	0.1%	14.3%	5.9%	6.3%	1.8%	0.0%	0.0%	0.0%
508	50	138	4.4%	46.4%	18.3%	0.4%	0.3%	0.4%	0.0%	0.2%	0.2%	17.1%	7.1%	4.5%	0.6%	0.0%	0.0%	0.0%
509	50	234	3.7%	38.9%	22.9%	2.7%	1.9%	3.2%	0.3%	1.7%	0.1%	9.3%	3.8%	4.2%	1.3%	0.0%	0.0%	5.9%
512	50	988	3.9%	40.6%	22.0%	2.2%	1.6%	2.6%	0.3%	1.4%	0.1%	10.5%	4.3%	4.4%	0.8%	0.0%	0.0%	5.4%
513	50	94	5.6%	59.0%	22.3%	0.9%	0.6%	1.1%	0.1%	0.6%	0.1%	5.9%	2.4%	1.2%	0.3%	0.0%	0.0%	0.0%
514	50	383	2.0%	21.4%	10.8%	1.2%	0.8%	1.4%	0.1%	0.7%	0.1%	12.8%	5.3%	3.6%	0.7%	0.5%	21.3%	17.2%
515	50	911	3.7%	38.7%	17.9%	0.9%	0.7%	1.1%	0.1%	0.6%	0.1%	10.0%	4.1%	3.2%	0.9%	0.2%	10.4%	7.2%
516	50	169	3.8%	39.9%	21.1%	0.3%	0.2%	0.3%	0.0%	0.2%	0.1%	10.8%	4.5%	2.2%	0.4%	0.2%	7.9%	8.1%
517	50	310	3.9%	40.4%	18.4%	1.0%	0.7%	1.1%	0.1%	0.6%	0.1%	10.3%	4.3%	4.2%	0.6%	0.1%	4.3%	9.8%
518	50	158	4.2%	44.4%	18.9%	1.4%	1.0%	1.6%	0.2%	0.9%	0.2%	15.7%	6.5%	4.5%	0.5%	0.0%	0.0%	0.0%
519	50	188	4.6%	48.7%	27.1%	1.1%	0.8%	1.3%	0.1%	0.7%	0.1%	8.2%	3.4%	2.9%	1.0%	0.0%	0.0%	0.0%
520	50	598	3.2%	33.9%	14.3%	1.4%	1.0%	1.7%	0.2%	0.9%	0.1%	12.7%	5.3%	3.5%	0.5%	0.3%	12.3%	8.7%
521	50	710	3.6%	37.4%	19.2%	1.0%	0.7%	1.1%	0.1%	0.6%	0.1%	10.0%	4.1%	3.2%	1.2%	0.3%	12.2%	5.3%
522	50	300	4.3%	44.9%	16.2%	2.0%	1.4%	2.4%	0.3%	1.3%	0.1%	12.5%	5.2%	2.7%	0.3%	0.0%	0.0%	6.4%
523	50	87	5.6%	58.5%	15.6%	0.6%	0.5%	0.8%	0.1%	0.4%	0.1%	9.8%	4.0%	3.6%	0.5%	0.0%	0.0%	0.0%
524	50	208	4.3%	45.3%	12.6%	3.6%	2.5%	4.2%	0.5%	2.3%	0.1%	10.0%	4.1%	2.2%	0.5%	0.0%	0.0%	7.9%
525	50	159	5.6%	58.7%	14.6%	0.5%	0.4%	0.6%	0.1%	0.3%	0.1%	7.9%	3.3%	2.8%	0.4%	0.0%	0.0%	4.6%
526	50	303	2.2%	23.4%	12.5%	0.8%	0.6%	0.9%	0.1%	0.5%	0.1%	12.8%	5.3%	4.3%	0.8%	0.6%	24.3%	10.9%
527	50	627	3.3%	34.6%	19.7%	1.0%	0.7%	1.2%	0.1%	0.6%	0.1%	10.0%	4.1%	3.1%	1.2%	0.3%	13.8%	6.0%
528	50	170	1.5%	15.5%	8.7%	0.7%	0.5%	0.8%	0.1%	0.4%	0.0%	4.1%	1.7%	1.8%	0.5%	0.9%	39.6%	23.2%
529	50	1069	3.5%	36.3%	16.5%	1.1%	0.8%	1.3%	0.1%	0.7%	0.1%	13.0%	5.4%	4.0%	1.0%	0.2%	10.4%	5.5%
530	50	404	3.1%	32.1%	17.0%	1.6%	1.1%	1.9%	0.2%	1.0%	0.1%	8.0%	3.3%	3.2%	0.8%	0.4%	16.6%	9.8%
531	50	1069	3.5%	36.3%	16.5%	1.1%	0.8%	1.3%	0.1%	0.7%	0.1%	13.0%	5.4%	4.0%	1.0%	0.2%	10.4%	5.5%
532	50	163	4.9%	51.6%	24.4%	1.0%	0.7%	1.2%	0.1%	0.6%	0.1%	8.9%	3.7%	2.3%	0.3%	0.0%	0.0%	0.0%
533	50	167	3.5%	36.7%	18.8%	1.6%	1.1%	1.9%	0.2%	1.0%	0.2%	18.1%	7.5%	7.5%	1.9%	0.0%	0.0%	0.0%
534	50	412	3.0%	31.5%	16.7%	1.6%	1.1%	1.8%	0.2%	1.0%	0.1%	8.8%	3.7%	3.5%	0.9%	0.4%	16.3%	9.6%
535	50	1215	3.5%	36.3%	15.7%	1.0%	0.7%	1.2%	0.1%	0.7%	0.2%	14.7%	6.1%	4.6%	1.1%	0.2%	9.1%	4.8%
536	50	833	3.1%	32.0%	14.0%	1.6%	1.1%	1.8%	0.2%	1.0%	0.2%	20.5%	8.5%	6.1%	0.9%	0.1%	3.5%	5.4%
537	50	484	2.7%	28.2%	15.5%	1.6%	1.1%	1.9%	0.2%	1.0%	0.1%	10.1%	4.2%	3.2%	0.7%	0.4%	17.6%	11.5%
538	50	865	3.6%	38.0%	17.8%	1.0%	0.7%	1.2%	0.1%	0.7%	0.1%	10.8%	4.5%	3.4%	1.2%	0.3%	11.5%	5.1%
539	50	384	2.0%	20.6%	8.6%	0.5%	0.4%	0.6%	0.1%	0.3%	0.1%	8.8%	3.6%	2.3%	0.4%	0.8%	36.4%	14.6%
540	50	1223	3.6%	37.5%	14.1%	1.4%	1.0%	1.6%	0.2%	0.9%	0.1%	12.1%	5.0%	5.4%	1.2%	0.2%	9.2%	6.4%
543	50	649	3.1%	32.1%	11.3%	1.9%	1.4%	2.2%	0.2%	1.2%	0.1%	8.9%	3.7%	2.9%	0.3%	0.5%	21.5%	8.6%
544	50	1223	3.6%	37.5%	14.1%	1.4%	1.0%	1.6%	0.2%	0.9%	0.1%	12.1%	5.0%	5.4%	1.2%	0.2%	9.2%	6.4%
545	50	649	3.1%	32.1%	11.3%	1.9%	1.4%	2.2%	0.2%	1.2%	0.1%	8.9%	3.7%	2.9%	0.3%	0.5%	21.5%	8.6%
546	50	874	3.4%	35.2%	11.3%	1.1%	0.8%	1.3%	0.1%	0.7%	0.1%	11.6%	4.8%	6.0%	1.3%	0.3%	12.9%	9.0%
547	50	1325	3.6%	37.9%	14.2%	1.3%	0.9%	1.5%	0.2%	0.8%	0.1%	10.4%	4.3%	5.1%	1.0%	0.2%	8.5%	9.9%
548	50	104	5.0%	52.6%	18.5%	0.6%	0.5%	0.8%	0.1%	0.4%	0.1%	11.9%	4.9%	4.0%	0.7%	0.0%	0.0%	0.0%
549	50	1084	3.5%	36.4%	15.1%	1.7%	1.2%	2.0%	0.2%	1.1%	0.1%	10.8%	4.5%	3.7%	0.4%	0.3%	13.9%	5.2%
550	50	1309	3.8%	39.8%	11.9%	0.9%	0.7%	1.1%	0.1%	0.6%	0.1%	11.3%	4.7%	5.5%	1.1%	0.2%	9.4%	8.6%
551	50	912	3.4%	35.2%	14.5%	1.6%	1.2%	1.9%	0.2%	1.1%	0.1%	9.9%	4.1%	3.5%	0.3%	0.4%	16.5%	6.1%
552	50	1147	3.7%	39.2%	10.6%	0.8%	0.6%	0.9%	0.1%	0.5%	0.1%	12.7%	5.3%	6.3%	1.2%	0.3%	10.8%	7.0%
553	50	13	2.7%	28.6%	30.6%	0.0%	0.0%	0.0%	0.0%	0.0%	0.3%	26.6%	11.0%	0.1%	0.0%	0.0%	0.0%	0.0%
554	50	250	3.8%	40.1%	16.3%	1.0%	0.7%	1.2%	0.1%	0.6%	0.1%	8.6%	3.5%	4.2%	0.7%	0.0%	0.0%	19.1%
555	50	1385	3.6%	37.9%	15.7%	1.7%	1.2%	2.0%	0.2%	1.1%	0.1%	9.4%	3.9%	3.4%	0.4%	0.3%	14.2%	4.7%
556	50	1075	3.6%	38.2%	9.7%	0.7%	0.5%	0.9%	0.1%	0.5%	0.1%	13.2%	5.5%	6.5%	1.2%	0.3%	11.5%	7.5%
557	50	1385	3.6%	37.9%	15.7%	1.7%	1.2%	2.0%	0.2%	1.1%	0.1%	9.4%	3.9%	3.4%	0.4%	0.3%	14.2%	4.7%
558	50	1665	3.5%	37.1%	11.4%	1.0%	0.7%	1.2%	0.1%	0.6%	0.2%	14.6%	6.0%	6.5%	1.1%	0.2%	10.6%	5.1%
559	50	444	4.4%	46.5%	20.6%	0.9%	0.7%	1.1%	0.1%	0.6%	0.1%	13.7%	5.7%	4.4%	1.0%	0.0%	0.0%	0.0%
560	50	499	4.4%	46.4%	18.9%	1.4%	1.0%	1.6%	0.2%	0.9%	0.1%	13.1%	5.4%	4.2%	0.8%	0.0%	0.0%	1.5%
561	50	1084	4.2%	44.5%	22.1%	1.6%	1.2%	1.9%	0.2%	1.0%	0.1%	11.1%	4.6%	3.3%	0.6%	0.0%	1.0%	2.4%
562	50	794	4.2%	44.5%	20.3%	1.1%	0.8%	1.3%	0.1%	0.7%	0.1%	12.6%	5.2%	4.2%	1.0%	0.0%	1.4%	2.4%
563	50	808	4.5%	47.6%	20.9%	1.1%	0.8%	1.3%	0.1%	0.7%	0.1%	12.5%	5.2%	3.8%	0.8%	0.0%	0.0%	0.7%
564	50	727	4.5%	47.6%	20.1%	1.7%	1.2%	1.9%	0.2%	1.1%	0.1%	11.2%	4.6%	3.4%	0.7%	0.0%	0.0%	1.8%
565	50	259	4.4%	46.1%	19.4%	1.3%	0.9%	1.5%	0.2%	0.8%	0.1%	8.2%	3.4%	3.4%	0.9%	0.1%	4.1%	5.3%
566	50	630	4.3%	45.6%	24.1%	1.4%	1.0%	1.7%	0.2%	0.9%	0.1%	9.6%	4.0%	2.7%	0.4%	0.0%	1.7%	2.2%
567	50	30	4.7%	49.0%	22.4%	1.2%	0.9%	1.4%	0.2%	0.8%	0.1%	11.8%	4.9%	2.5%	0.2%	0.0%	0.0%	0.0%
568	50	201	3.4%	35.8%	16.0%	1.2%	0.8%	1.4%	0.1%	0.7%	0.2%	19.2%	8.0%	4.6%	0.9%	0.0%	0.0%	7.8%
569	50	18	3.4%	35.7%	22.6%	2.1%	1.5%	2.4%	0.3%	1.3%	0.2%	19.7%	8.2%	2.2%	0.4%	0.0%	0.0%	0.0%
570	50	33	4.5%	47.7%	16.8%	2.8%	2.0%	3.3%	0.4%	1.8%	0.1%	10.7%	4.4%	4.3%	1.3%	0.0%	0.0%	0.0%
571	50	484	4.1%	43.4%	19.6%	1.7%	1.2%	2.0%	0.2%	1.1%	0.1%	8.3%	3.5%	3.4%	0.5%	0.0%	0.0%	11.0%
572	50	52	2.9%	30.7%	13.3%	1.5%	1.0%	1.7%	0.2%	0.9%	0.1%	9.3%	3.9%	3.4%	0.9%	0.0%	0.0%	30.1%
573	50	431	3.8%	39.5%	19.9%	1.8%	1.3%	2.1%	0.2%	1.1%	0.1%	7.8%	3.2%	3.0%	0.4%	0.0%	0.0%	15.9%
574	50	275	3.8%	40.3%	16.3%	1.1%	0.8%	1.3%	0.1%	0.7%	0.2%	17.0%	7.0%	4.8%	1.0%	0.0%	0.0%	5.7%
575	50	26	4.6%	48.4%	16.7%	2.2%	1.5%	2.5%	0.3%	1.4%	0.1%	13.3%	5.5%	2.8%	0.6%	0.0%	0.0%	0.0%
576	50	327	3.6%	37.7%	17.7%	1.2%	0.8%	1.4%	0.1%	0.7%	0.2%	17.7%	7.3%	4.7%	1.0%	0.0%	0.0%	5.9%
577	50	29	1.2%	13.1%	14.0%	0.0%	0.0%	0.0%	0.0%	0.0%	0.1%	12.2%	5.1%	0.0%	0.0%	0.0%	0.0%	54.2%
578	50	77	3.9%	40.6%	17.6%	1.1%	0.8%	1.3%	0.1%	0.7%	0.1%	9.4%	3.9%	2.5%	0.4%	0.0%	0.0%	17.7%
579	50	16	3.3%	34.5%	28.6%	0.6%	0.4%	0.7%	0.1%	0.4%	0.2%	21.4%	8.9%	0.9%	0.0%	0.0%	0.0%	0.0%
580	50	40	3.1%	33.0%	10.1%	0.4%	0.3%	0.5%	0.1%	0.3%	0.1%	8.8%	3.6%	0.7%	0.0%	0.0%	0.0%	39.0%
581	50	49	3.7%	38.7%	10.3%	0.6%	0.5%	0.8%	0.1%	0.4%	0.1%	10.4%	4.3%	1.9%	0.2%	0.0%	0.0%	28.0%
582	50	630	4.3%	44.8%	18.5%	0.9%	0.6%	1.0%	0.1%	0.5%	0.2%	15.7%	6.5%	5.5%	0.5%	0.0%	0.0%	0.9%
583	50	556	4.3%	45.1%	18.5%	0.8%	0.6%	0.9%	0.1%	0.5%	0.2%	16.1%	6.7%	5.9%	0.4%	0.0%	0.0%	0.0%
584	50	556	4.3%	45.1%	18.5%	0.8%	0.6%	0.9%	0.1%	0.5%	0.2%	16.1%	6.7%	5.9%	0.4%	0.0%	0.0%	0.0%
585	50	1202	3.9%	40.6%	19.5%	1.2%	0.9%	1.4%	0.2%	0.8%	0.2%	18.0%	7.5%	5.3%	0.6%	0.0%	0.0%	0.0%
586	50	938	4.1%	43.2%	17.9%	0.8%	0.5%	0.9%	0.1%	0.5%	0.2%	17.7%	7.3%	6.1%	0.6%	0.0%	0.0%	0.0%
587	50	317	2.9%	30.0%	22.4%	2.8%	1.9%	3.2%	0.3%	1.8%	0.2%	21.3%	8.8%	3.7%	0.7%	0.0%	0.0%	0.0%
588	70	2928	3.5%	36.9%	22.4%	2.1%	1.5%	2.5%	0.3%	1.3%	0.1%	14.3%	5.9%	6.0%	1.5%	0.0%	1.5%	0.0%
589	70	811	4.7%	48.9%	18.4%	1.5%	1.1%	1.8%	0.2%	1.0%	0.1%	8.6%	3.6%	4.1%	1.1%	0.1%	5.0%	0.0%
590	70	2928	3.5%	36.9%	22.4%	2.1%	1.5%	2.5%	0.3%	1.3%	0.1%	14.3%	5.9%	6.0%	1.5%	0.0%	1.5%	0.0%
591	70	1603	5.0%	52.0%	15.0%	1.3%	0.9%	1.5%	0.2%	0.8%	0.1%	11.1%	4.6%	3.4%	0.7%	0.1%	3.4%	0.0%
594	50	1112	3.7%	38.5%	22.7%	2.3%	1.7%	2.8%	0.3%	1.5%	0.1%	7.5%	3.1%	2.2%	0.2%	0.2%	7.6%	5.6%
595	50	736	4.0%	41.6%	18.7%	0.9%	0.6%	1.1%	0.1%	0.6%	0.1%	10.8%	4.5%	2.3%	0.3%	0.3%	13.5%	0.6%
596	50	1026	3.7%	39.2%	23.7%	2.4%	1.7%	2.9%	0.3%	1.6%	0.1%	6.6%	2.7%	1.7%	0.1%	0.2%	8.3%	4.7%
597	50	1067	4.1%	43.5%	17.8%	1.1%	0.8%	1.2%	0.1%	0.7%	0.1%	11.6%	4.8%	3.7%	0.5%	0.2%	9.3%	0.4%
598	50	1371	4.0%	42.4%	21.1%	2.3%	1.6%	2.7%	0.3%	1.5%	0.1%	9.6%	4.0%	2.8%	0.4%	0.1%	3.7%	3.5%
599	50	840	3.5%	36.6%	27.3%	1.9%	1.3%	2.2%	0.2%	1.2%	0.1%	9.5%	4.0%	4.5%	0.8%	0.1%	6.3%	0.5%
600	50	1167	4.5%	47.1%	27.7%	3.0%	2.1%	3.5%	0.4%	1.9%	0.1%	5.7%	2.4%	1.5%	0.1%	0.0%	0.0%	0.0%
601	50	626	3.8%	39.6%	30.1%	1.8%	1.3%	2.1%	0.2%	1.2%	0.1%	10.6%	4.4%	4.4%	0.5%	0.0%	0.0%	0.0%
602	50	417	4.2%	44.3%	14.7%	1.4%	1.0%	1.6%	0.2%	0.9%	0.1%	14.3%	5.9%	7.1%	0.9%	0.0%	0.0%	3.3%
603	50	13	2.7%	28.1%	30.1%	0.1%	0.0%	0.1%	0.0%	0.0%	0.3%	26.1%	10.8%	1.3%	0.4%	0.0%	0.0%	0.0%
604	50	678	4.0%	41.8%	17.1%	1.3%	0.9%	1.6%	0.2%	0.9%	0.2%	15.6%	6.5%	7.1%	1.0%	0.0%	0.0%	2.0%
605	50	664	4.1%	42.6%	17.4%	1.4%	1.0%	1.6%	0.2%	0.9%	0.2%	15.9%	6.6%	7.3%	1.0%	0.0%	0.0%	0.0%
606	50	222	3.9%	41.2%	20.0%	1.8%	1.2%	2.1%	0.2%	1.1%	0.2%	16.8%	7.0%	3.9%	0.6%	0.0%	0.0%	0.0%
607	50	13	2.7%	28.6%	30.7%	0.0%	0.0%	0.0%	0.0%	0.0%	0.3%	26.6%	11.0%	0.0%	0.0%	0.0%	0.0%	0.0%
608	50	958	3.1%	32.9%	21.6%	1.0%	0.7%	1.1%	0.1%	0.6%	0.1%	8.0%	3.3%	3.4%	1.0%	0.5%	20.6%	2.1%

Traffic Flows and Breakdown by 16 Vehicle Classes (Year 2026)

Link No.	Speed Limit	Total Vehicle	19 - Motorcycles (MC)	01 - Private Cars (PC)	03 - Taxi	14 - Non-franchised Bus <=6.4t	15 - Non-franchised Bus 6.4-15t	16 - Non-franchised Bus >15t	12 - Private Light Bus <=3.5t	13 - Private Light Bus >3.5t	04 - Light Goods Vehicles <=2.5t	05 - Lt Goods Vehicles 2.5-3.5t	06 - Light Goods Vehicles >3.5t	07 - Heavy Goods Vehicles <=15t	08 - Heavy Goods Vehicles >15t	17 - Franchised Bus (SD)	18 - Franchised Bus (DD)	11 - Public Light Buses
	km/hr	1700-1800																
609	50	1534	3.8%	39.8%	18.2%	1.7%	1.2%	2.0%	0.2%	1.1%	0.1%	8.6%	3.6%	2.9%	0.4%	0.2%	10.0%	6.0%
610	50	1989	3.7%	38.7%	17.6%	1.7%	1.2%	2.0%	0.2%	1.1%	0.1%	8.6%	3.6%	2.6%	0.3%	0.3%	11.5%	7.0%
611	50	839	2.7%	27.9%	9.2%	1.1%	0.8%	1.3%	0.1%	0.7%	0.1%	9.8%	4.1%	2.9%	0.3%	0.5%	23.5%	15.0%
612	70	1206	3.1%	32.9%	21.8%	1.6%	1.1%	1.8%	0.2%	1.0%	0.1%	13.5%	5.6%	3.1%	0.4%	0.0%	0.7%	13.1%
613	70	1073	5.8%	60.5%	18.4%	1.2%	0.8%	1.4%	0.1%	0.7%	0.1%	6.3%	2.6%	1.6%	0.2%	0.0%	0.3%	0.0%
614	70	1073	5.8%	60.5%	18.4%	1.2%	0.8%	1.4%	0.1%	0.7%	0.1%	6.3%	2.6%	1.6%	0.2%	0.0%	0.3%	0.0%
615	70	1206	3.1%	32.9%	21.8%	1.6%	1.1%	1.8%	0.2%	1.0%	0.1%	13.5%	5.6%	3.1%	0.4%	0.0%	0.7%	13.1%
617	50	1106	3.2%	33.6%	13.2%	1.8%	1.2%	2.1%	0.2%	1.1%	0.1%	11.2%	4.6%	2.3%	0.2%	0.5%	21.8%	2.8%
618	70	1308	3.9%	41.1%	26.7%	1.1%	0.8%	1.3%	0.1%	0.7%	0.1%	12.0%	5.0%	4.1%	1.0%	0.0%	0.0%	2.3%
619	50	2256	3.8%	40.2%	18.5%	1.9%	1.4%	2.3%	0.2%	1.2%	0.1%	9.4%	3.9%	2.3%	0.3%	0.3%	12.1%	1.9%
620	50	1461	4.2%	44.2%	20.2%	2.1%	1.5%	2.5%	0.3%	1.3%	0.1%	10.1%	4.2%	2.6%	0.3%	0.1%	3.5%	3.0%
621	50	808	3.5%	36.5%	23.2%	0.9%	0.6%	1.0%	0.1%	0.5%	0.1%	8.5%	3.5%	3.5%	1.0%	0.2%	8.9%	8.2%
622	50	1574	4.3%	44.7%	20.1%	2.0%	1.4%	2.4%	0.3%	1.3%	0.1%	10.1%	4.2%	2.7%	0.4%	0.1%	3.2%	2.8%
623	50	1430	4.3%	45.4%	20.5%	2.1%	1.5%	2.4%	0.3%	1.3%	0.1%	9.1%	3.8%	2.5%	0.4%	0.1%	3.6%	2.8%
624	50	1092	4.2%	43.9%	20.5%	1.9%	1.4%	2.3%	0.2%	1.2%	0.1%	9.2%	3.8%	2.4%	0.4%	0.1%	4.7%	3.7%
625	50	1380	3.7%	39.1%	15.9%	1.0%	0.7%	1.2%	0.1%	0.6%	0.1%	9.9%	4.1%	2.5%	0.6%	0.1%	5.2%	15.2%
627	50	808	3.5%	36.5%	23.2%	0.9%	0.6%	1.0%	0.1%	0.5%	0.1%	8.5%	3.5%	3.5%	1.0%	0.2%	8.9%	8.2%
628	50	572	4.1%	42.9%	5.6%	1.2%	0.9%	1.4%	0.2%	0.8%	0.1%	11.8%	4.9%	1.1%	0.0%	0.0%	0.0%	25.2%
629	70	1308	3.9%	41.1%	26.7%	1.1%	0.8%	1.3%	0.1%	0.7%	0.1%	12.0%	5.0%	4.1%	1.0%	0.0%	0.0%	2.3%
630	70	2338	4.1%	43.2%	20.1%	1.1%	0.8%	1.3%	0.1%	0.7%	0.1%	12.4%	5.1%	4.1%	0.7%	0.0%	0.0%	6.1%
631	50	360	4.4%	46.0%	11.9%	0.6%	0.5%	0.8%	0.1%	0.4%	0.1%	12.7%	5.3%	4.1%	1.2%	0.2%	8.2%	3.6%
632	50	561	3.7%	38.9%	20.2%	0.9%	0.7%	1.1%	0.1%	0.6%	0.1%	10.0%	4.1%	1.5%	0.3%	0.2%	8.6%	9.0%
633	50	158	2.9%	30.6%	8.7%	0.6%	0.4%	0.7%	0.1%	0.4%	0.2%	15.1%	6.3%	5.3%	1.5%	0.4%	18.7%	8.1%
634	50	531	3.9%	40.8%	21.3%	1.0%	0.7%	1.1%	0.1%	0.6%	0.1%	10.5%	4.3%	1.6%	0.3%	0.2%	9.1%	4.3%
640	50	137	4.5%	47.6%	19.4%	0.7%	0.5%	0.9%	0.1%	0.5%	0.2%	15.4%	6.4%	3.4%	0.5%	0.0%	0.0%	0.0%
641	50	238	4.4%	46.5%	18.7%	0.6%	0.4%	0.7%	0.1%	0.4%	0.1%	14.2%	5.9%	2.9%	0.3%	0.0%	0.0%	4.6%
642	50	631	3.2%	33.8%	16.5%	1.5%	1.1%	1.8%	0.2%	1.0%	0.1%	13.2%	5.5%	3.8%	0.5%	0.0%	0.0%	17.9%
643	50	846	3.5%	37.1%	17.3%	1.5%	1.1%	1.8%	0.2%	1.0%	0.1%	12.7%	5.3%	4.2%	0.8%	0.0%	0.0%	13.3%
644	50	609	3.2%	33.5%	16.7%	1.9%	1.3%	2.2%	0.2%	1.2%	0.1%	12.1%	5.0%	4.8%	1.0%	0.0%	0.0%	16.7%
645	50	321	3.4%	36.1%	20.3%	3.2%	2.3%	3.8%	0.4%	2.1%	0.1%	13.3%	5.5%	6.4%	1.7%	0.0%	0.0%	1.1%
646	50	46	4.2%	43.9%	16.2%	6.3%	4.5%	7.4%	0.8%	4.1%	0.1%	7.7%	3.2%	1.7%	0.0%	0.0%	0.0%	0.0%
647	50	435	3.1%	32.7%	10.3%	1.3%	0.9%	1.5%	0.2%	0.8%	0.2%	19.1%	7.9%	6.2%	0.3%	0.1%	2.5%	12.8%
648	50	767	3.2%	33.2%	11.4%	1.4%	1.0%	1.6%	0.2%	0.9%	0.2%	19.5%	8.1%	5.1%	0.3%	0.0%	1.4%	12.8%
649	50	648	3.4%	35.8%	12.0%	1.6%	1.1%	1.9%	0.2%	1.0%	0.2%	21.6%	8.9%	5.4%	0.3%	0.0%	1.7%	4.8%
650	50	895	3.7%	39.2%	14.7%	1.6%	1.1%	1.8%	0.2%	1.0%	0.2%	18.9%	7.8%	3.5%	0.2%	0.0%	1.2%	4.8%
651	50	135	2.3%	24.0%	10.4%	2.2%	1.5%	2.5%	0.3%	1.4%	0.3%	29.8%	12.4%	12.2%	0.8%	0.0%	0.0%	0.0%
652	50	382	3.8%	39.6%	17.8%	1.7%	1.2%	2.0%	0.2%	1.1%	0.2%	18.2%	7.6%	3.4%	0.2%	0.0%	0.0%	3.1%
653	50	101	5.1%	53.2%	19.6%	1.5%	1.0%	1.7%	0.2%	0.9%	0.1%	9.7%	4.0%	2.7%	0.2%	0.0%	0.0%	0.0%
654	50	18	3.2%	33.7%	22.5%	0.9%	0.6%	1.1%	0.1%	0.6%	0.2%	19.1%	7.9%	7.6%	2.5%	0.0%	0.0%	0.0%
657	50	155	4.8%	50.1%	22.3%	1.1%	0.8%	1.3%	0.1%	0.7%	0.1%	11.8%	4.9%	1.9%	0.2%	0.0%	0.0%	0.0%
658	50	167	5.3%	55.4%	16.8%	1.2%	0.8%	1.4%	0.1%	0.7%	0.1%	11.5%	4.8%	1.7%	0.1%	0.0%	0.0%	0.0%
659	50	59	5.7%	59.6%	16.1%	1.9%	1.3%	2.2%	0.2%	1.2%	0.1%	6.3%	2.6%	2.7%	0.1%	0.0%	0.0%	0.0%
660	50	99	5.9%	62.4%	15.6%	1.2%	0.9%	1.4%	0.2%	0.8%	0.1%	6.6%	2.7%	2.2%	0.1%	0.0%	0.0%	0.0%
661	50	1015	4.7%	48.8%	24.8%	2.6%	1.9%	3.1%	0.3%	1.7%	0.1%	6.2%	2.6%	2.2%	0.1%	0.0%	1.1%	0.0%
662	50	517	4.1%	43.2%	37.8%	1.3%	0.9%	1.6%	0.2%	0.9%	0.1%	5.4%	2.3%	2.1%	0.1%	0.0%	0.0%	0.0%
665	70	93	4.7%	49.8%	20.2%	2.8%	2.0%	3.2%	0.3%	1.8%	0.1%	8.0%	3.3%	3.4%	0.4%	0.0%	0.0%	0.0%
669	70	908	4.6%	48.2%	13.7%	1.5%	1.0%	1.7%	0.2%	0.9%	0.1%	13.6%	5.7%	5.6%	0.9%	0.1%	2.2%	0.0%
670	50	564	4.9%	51.1%	17.4%	1.2%	0.9%	1.4%	0.2%	0.8%	0.1%	9.2%	3.8%	4.4%	1.1%	0.1%	3.5%	0.0%
671	70	343	4.2%	43.6%	7.6%	1.8%	1.3%	2.1%	0.2%	1.2%	0.2%	21.0%	8.7%	7.6%	0.6%	0.0%	0.0%	0.0%
672	70	436	4.3%	44.9%	10.3%	2.0%	1.4%	2.4%	0.3%	1.3%	0.2%	18.2%	7.5%	6.7%	0.5%	0.0%	0.0%	0.0%
674	50	1324	4.7%	49.6%	20.8%	1.2%	0.8%	1.4%	0.2%	0.8%	0.1%	11.8%	4.9%	2.3%	0.3%	0.0%	0.8%	0.3%
675	50	356	4.9%	51.8%	21.0%	0.8%	0.6%	1.0%	0.1%	0.5%	0.1%	8.9%	3.7%	2.1%	0.3%	0.1%	3.0%	1.0%
676	50	88	5.2%	54.0%	20.8%	1.1%	0.8%	1.3%	0.1%	0.7%	0.1%	9.9%	4.1%	1.6%	0.1%	0.0%	0.0%	0.0%
677	50	103	5.5%	57.6%	17.9%	1.2%	0.9%	1.4%	0.2%	0.8%	0.1%	9.1%	3.7%	1.5%	0.1%	0.0%	0.0%	0.0%
678	50	357	3.3%	34.5%	17.8%	2.1%	1.5%	2.5%	0.3%	1.4%	0.2%	19.6%	8.1%	7.8%	0.9%	0.0%	0.0%	0.0%
679	50	165	3.9%	40.9%	10.1%	0.6%	0.4%	0.6%	0.1%	0.4%	0.2%	22.5%	9.3%	9.8%	1.2%	0.0%	0.0%	0.0%
680	50	283	3.7%	38.4%	18.6%	0.6%	0.4%	0.7%	0.1%	0.4%	0.1%	11.5%	4.8%	4.8%	0.8%	0.0%	0.0%	15.2%
681	50	371	3.6%	38.2%	17.7%	2.6%	1.8%	3.0%	0.3%	1.7%	0.2%	15.3%	6.3%	5.5%	0.4%	0.0%	0.0%	3.2%
682	50	109	4.8%	49.9%	22.2%	0.5%	0.4%	0.6%	0.1%	0.3%	0.1%	12.2%	5.0%	3.3%	0.7%	0.0%	0.0%	0.0%
683	50	144	4.5%	47.0%	13.4%	1.6%	1.2%	1.9%	0.2%	1.0%	0.2%	16.2%	6.7%	3.5%	0.1%	0.0%	0.0%	2.5%
684	50	225	4.3%	44.7%	19.4%	1.7%	1.2%	2.0%	0.2%	1.1%	0.1%	13.6%	5.6%	5.3%	0.8%	0.0%	0.0%	0.0%
685	50	422	3.7%	38.6%	17.6%	2.1%	1.5%	2.4%	0.3%	1.3%	0.2%	16.9%	7.0%	7.5%	1.0%	0.0%	0.0%	0.0%
686	50	558	3.1%	32.8%	7.9%	1.4%	1.0%	1.6%	0.2%	0.9%	0.2%	21.4%	8.9%	8.0%	0.6%	0.0%	1.9%	10.0%
687	50	245	3.2%	34.0%	14.7%	0.5%	0.3%	0.6%	0.1%	0.3%	0.3%	29.0%	12.0%	4.7%	0.2%	0.0%	0.0%	0.0%
688	50	179	4.0%	42.1%	22.7%	0.9%	0.6%	1.1%	0.1%	0.6%	0.2%	18.0%	7.4%	2.2%	0.0%	0.0%	0.0%	0.0%
689	50	453	3.6%	38.0%	22.3%	3.7%	2.6%	4.3%	0.5%	2.4%	0.1%	8.8%	3.6%	3.9%	0.4%	0.1%	2.4%	3.4%
690	50	451	3.6%	38.1%	22.4%	3.6%	2.5%	4.2%	0.5%	2.3%	0.1%	8.8%	3.6%	3.9%	0.4%	0.1%	2.4%	3.5%
691	50	586	3.8%	39.5%	20.2%	0.8%	0.6%	1.0%	0.1%	0.5%	0.2%	20.7%	8.6%	3.9%	0.2%	0.0%	0.0%	0.0%
692	50	586	3.8%	39.5%	20.2%	0.8%	0.6%	1.0%	0.1%	0.5%	0.2%	20.7%	8.6%	3.9%	0.2%	0.0%	0.0%	0.0%
693	50	268	2.5%	25.9%	16.6%	1.1%	0.8%	1.2%	0.1%	0.7%	0.3%	29.3%	12.1%	8.3%	1.1%	0.0%	0.0%	0.0%
695	50	664	3.6%	37.5%	20.0%	0.7%	0.5%	0.9%	0.1%	0.5%	0.2%	23.1%	9.6%	3.2%	0.1%	0.0%	0.0%	0.0%
696	50	13	2.7%	28.6%	30.7%	0.0%	0.0%	0.0%	0.0%	0.0%	0.3%	26.6%	11.0%	0.0%	0.0%	0.0%	0.0%	0.0%
697	50	150	3.9%	41.0%	11.9%	1.4%	1.0%	1.6%	0.2%	0.9%	0.1%	13.3%	5.5%	8.8%	0.6%	0.2%	7.1%	2.4%
698	70	734	4.6%	47.8%	11.1%	4.9%	3.5%	5.7%	0.6%	3.1%	0.1%	7.9%	3.3%	7.4%	0.0%	0.0%	0.0%	0.0%
699	50	186	0.2%	2.0%	2.2%	0.0%	0.0%	0.0%	0.0%	0.0%	0.0%	1.9%	0.8%	0.0%	0.0%	2.0%	84.1%	6.9%
700	70	3215	3.4%	35.2%	21.7%	0.8%	0.6%	0.9%	0.1%	0.5%	0.2%	14.5%	6.0%	3.0%	0.4%	0.1%	4.5%	8.3%
701	70	972	3.4%	36.1%	9.0%	2.5%	1.8%	3.0%	0.3%	1.6%	0.3%	24.2%	10.0%	4.1%	0.4%	0.0%	1.3%	1.9%
702	70	3192	3.3%	35.1%	21.6%	0.8%	0.6%	0.9%	0.1%	0.5%	0.2%	14.5%	6.0%	3.0%	0.4%	0.1%	4.5%	8.3%
704	70	3164	3.2%	33.2%	18.7%	1.6%	1.1%	1.9%	0.2%	1.0%	0.1%	13.2%	5.5%	3.6%	0.2%	0.2%	8.1%	8.2%
705	70	3584	3.3%	35.0%	18.0%	1.7%	1.2%	2.1%	0.2%	1.1%	0.1%	13.0%	5.4%	3.5%	0.2%	0.2%	7.2%	7.7%
706	70	2094	4.4%	46.5%	18.0%	0.3%	0.2%	0.4%	0.0%	0.2%	0.1%	8.4%	3.5%	3.0%	0.5%	0.1%	4.5%	9.9%
712	50	911	4.1%	43.2%	28.2%	2.4%	1.7%	2.8%	0.3%	1.5%	0.1%	8.4%	3.5%	2.8%	0.2%	0.0%	0.5%	0.4%
713	50	56	3.7%	39.0%	21.1%	1.6%	1.1%	1.9%	0.2%	1.0%	0.1%	6.3%	2.6%	1.5%	0.1%	0.4%	19.3%	0.0%
714	50	53	3.7%	38.9%	19.8%	1.5%	1.0%	1.7%	0.2%	0.9%	0.2%	15.9%	6.6%	7.5%	2.0%	0.0%	0.0%	0.0%
715	50	44	4.7%	49.7%	20.2%	1.8%	1.3%	2.1%	0.2%	1.1%	0.1%	8.8%	3.6%	5.0%	1.5%	0.0%	0.0%	0.0%
716	50	176	3.7%	39.3%	15.9%	0.6%	0.5%	0.7%	0.1%	0.4%	0.2%	15.8%	6.5%	4.9%	0.5%	0.2%	10.7%	0.0%
717	50	1077	4.1%	43.5%	24.3%	1.8%	1.3%	2.1%	0.2%	1.1%	0.1%	10.4%	4.3%	4.0%	0.4%	0.1%	2.4%	0.0%
718	50	1607	4.3%	45.2%	15.8%	2.2%	1.5%	2.5%	0.3%	1.4%	0.1%	12.9%	5.4%	5.0%	0.6%	0.0%	1.2%	1.5%
719	50	954	3.9%	40.4%	20.7%	3.0%	2.1%	3.5%	0.4%	1.9%	0.1%	12.2%	5.1%	3.9%	0.5%	0.0%	0.5%	1.7%
720	50	385	4.5%	47.6%	27.5%	3.1%	2.2%	3.6%	0.4%	2.0%	0.0%	4.8%	2.0%	2.3%	0.1%	0.0%	0.0%	0.0%
721	50	429	4.2%	44.2%	15.7%	0.8%	0.6%	0.9%	0.1%	0.5%	0.1%	8.0%	3.3%	2.8%	0.2%	0.2%	6.5%	12.0%
722	50	424	3.5%	36.5%	15.2%	0.9%	0.6%	1.0%	0.1%	0.6%	0.1%	11.9%	4.9%	5.0%	0.5%	0.1%	6.1%	13.0%
723	50	1550	3.9%	40.6%	23.2%	2.7%	1.9%	3.2%	0.3%	1.8%	0.1%	8.2%	3.4%	3.3%	0.6%	0.0%	1.6%	5.0%
724	50	2416	3.8%	39.7%	16.7%	2.9%	2.1%	3.4%	0.4%	1.9%	0.1%	13.3%	5.5%	4.1%	0.4%	0.0%	1.5%	4.2%
725	50	435	3.8%	39.6%	18.1%	3.8%	2.7%	4.5%	0.5%	2.4%	0.1%	9.0%	3.7%	2.5%	0.5%	0.1%	5.6%	3.2%
726	50	1069	3.6%	38.2%	16.8%	2.0%	1.4%	2.3%	0.2%	1.3%	0.2%	18.3%	7.6%	4.4%	0.3%	0.1%	2.4%	0.9%
727	50	417	3.8%	40.3%	15.2%	1.4%	1.0%	1.6%	0.2%	0.9%	0.2%	21.2%	8.8%	5.0%	0.3%	0.0%	0.0%	0.0%
728	50	319	3.9%	41.3%	16.8%	0.9%	0.6%	1.1%	0.1%	0.6%	0.2%	20.4%	8.4%	5.0%	0.7%	0.0%	0.0%	0.0%
729	50	328	3.5%	36.6%	18.1%	4.7%	3.3%	5.5%	0.6%	3.0%	0.1%	11.3%	4.7%	3.3%	0.2%	0.0%	0.0%	5.3%
730	50	267	4.4%	45.9%	13.5%	1.6%	1.1%	1.9%	0.2%	1.0%	0.2%	15.8%	6.5%	5.5%	1.0%	0.0%	0.0%	1.4%
731	50	670	4.4%	46.3%	15.6%	1.1%	0.8%	1.3%	0.1%	0.7%	0.2%	15.3%	6.3%	4.8%	0.8%	0.0%	1.2%	1.1%
732	50	668	3.0%	31.5%	14.4%	4.5%	3.2%	5.3%	0.6%	2.9%	0.2%	17.1%	7.1%	4.4%	0.3%	0.0%	1.1%	4.5%
733	50	171	3.7%	39.1%	18.1%	0.3%	0.2%	0.3%	0.0%	0.2%	0.2%	15.3%	6.4%	4.8%	1.4%	0.0%	0.0%	10.2%
734	50	14	2.5%	26.2%	28.5%	1.3%	0.9%	1.6%	0.2%	0.9%	0.3%	24.3%	10.1%	3.2%	0.2%	0.0%	0.0%	0.0%
735	50	65	3.9%	40.4%	14.3%	1.3%	0.9%	1.5%	0.2%	0.8%	0.2%	21.9%	9.1%	5.1%	0.4%	0.0%	0.0%	0.0%

Traffic Flows and Breakdown by 16 Vehicle Classes (Year 2026)

Link No.	Speed Limit	Total Vehicle	19 - Motorcycles (MC)	01 - Private Cars (PC)	03 - Taxi	14 - Non-franchised Bus <=6.4t	15 - Non-franchised Bus 6.4-15t	16 - Non-franchised Bus >15t	12 - Private Light Bus <=3.5t	13 - Private Light Bus >3.5t	04 - Light Goods Vehicles <=2.5t	05 - Lt Goods Vehicles 2.5-3.5t	06 - Light Goods Vehicles >3.5t	07 - Heavy Goods Vehicles <=15t	08 - Heavy Goods Vehicles >15t	17 - Franchised Bus (SD)	18 - Franchised Bus (DD)	11 - Public Light Buses
	km/hr	1700-1800																
736	50	586	3.3%	34.9%	14.2%	3.1%	2.2%	3.7%	0.4%	2.0%	0.2%	20.5%	8.5%	4.3%	0.4%	0.0%	0.0%	2.2%
737	50	87	3.1%	32.3%	14.6%	0.2%	0.2%	0.3%	0.0%	0.1%	0.2%	15.5%	6.4%	5.4%	1.7%	0.0%	0.0%	20.1%
738	50	478	3.6%	37.9%	14.6%	3.2%	2.3%	3.8%	0.4%	2.1%	0.2%	18.0%	7.5%	3.6%	0.3%	0.0%	0.0%	2.7%
739	50	380	3.2%	33.3%	21.8%	2.3%	1.6%	2.7%	0.3%	1.5%	0.1%	14.1%	5.9%	2.9%	0.5%	0.0%	1.9%	8.0%
740	50	513	3.3%	35.0%	10.8%	2.0%	1.4%	2.4%	0.3%	1.3%	0.2%	22.9%	9.5%	3.1%	0.1%	0.1%	2.3%	5.4%
741	50	221	3.5%	36.4%	12.3%	1.6%	1.1%	1.9%	0.2%	1.0%	0.2%	20.1%	8.3%	3.5%	0.4%	0.0%	0.0%	9.5%
742	50	371	3.4%	35.5%	14.9%	2.5%	1.8%	2.9%	0.3%	1.6%	0.1%	8.8%	3.6%	1.9%	0.2%	0.1%	4.3%	18.0%
743	50	537	3.5%	36.7%	16.4%	3.5%	2.5%	4.1%	0.4%	2.3%	0.1%	9.1%	3.8%	1.9%	0.1%	0.1%	3.0%	12.5%
745	50	480	3.5%	36.7%	15.7%	2.6%	1.8%	3.1%	0.3%	1.7%	0.2%	18.2%	7.5%	3.2%	0.2%	0.0%	1.7%	3.4%
746	50	164	2.8%	29.2%	10.0%	4.0%	2.9%	4.7%	0.5%	2.6%	0.1%	12.8%	5.3%	2.1%	0.1%	0.1%	4.4%	18.4%
749	70	4903	4.3%	45.6%	12.1%	1.9%	1.3%	2.2%	0.2%	1.2%	0.2%	15.4%	6.4%	6.4%	0.5%	0.0%	1.4%	0.8%
750	70	4848	4.0%	41.5%	7.9%	2.6%	1.9%	3.1%	0.3%	1.7%	0.2%	20.6%	8.5%	5.0%	0.3%	0.0%	1.6%	0.8%
751	70	1479	3.9%	40.6%	15.1%	1.6%	1.1%	1.8%	0.2%	1.0%	0.2%	20.0%	8.3%	5.8%	0.4%	0.0%	0.0%	0.0%
752	70	1681	4.4%	45.9%	18.4%	1.5%	1.1%	1.8%	0.2%	1.0%	0.2%	14.6%	6.0%	3.9%	1.0%	0.0%	0.0%	0.0%
753	70	1121	3.5%	36.9%	17.7%	1.5%	1.1%	1.8%	0.2%	1.0%	0.2%	19.1%	7.9%	6.2%	0.6%	0.0%	1.4%	1.0%
754	70	1456	4.8%	50.2%	13.1%	1.2%	0.9%	1.4%	0.2%	0.8%	0.2%	14.9%	6.2%	4.5%	0.5%	0.0%	1.2%	0.0%
755	70	538	3.3%	34.2%	14.5%	0.8%	0.5%	0.9%	0.1%	0.5%	0.3%	24.4%	10.1%	7.4%	0.8%	0.0%	0.2%	2.0%
756	70	474	4.7%	49.5%	10.3%	1.3%	0.9%	1.5%	0.2%	0.8%	0.2%	15.9%	6.6%	4.0%	0.5%	0.1%	3.6%	0.0%
757	50	670	4.8%	50.1%	13.3%	1.0%	0.7%	1.1%	0.1%	0.6%	0.2%	15.9%	6.6%	5.0%	0.6%	0.0%	0.0%	0.0%
759	50	832	3.9%	40.5%	22.3%	2.2%	1.6%	2.6%	0.3%	1.4%	0.1%	14.0%	5.8%	3.5%	0.2%	0.0%	0.0%	1.7%
760	50	714	4.4%	46.3%	24.1%	2.4%	1.7%	2.8%	0.3%	1.5%	0.1%	9.1%	3.8%	1.9%	0.1%	0.0%	0.5%	1.0%
761	50	845	3.6%	38.1%	21.4%	2.1%	1.5%	2.5%	0.3%	1.4%	0.2%	16.5%	6.8%	4.5%	0.3%	0.0%	0.0%	0.9%
777	70	2379	4.0%	42.3%	8.6%	2.4%	1.7%	2.8%	0.3%	1.6%	0.2%	17.8%	7.4%	7.9%	0.5%	0.0%	1.8%	0.8%
778	50	63	3.5%	36.7%	12.8%	0.7%	0.5%	0.8%	0.1%	0.5%	0.2%	22.5%	9.3%	11.0%	1.3%	0.0%	0.0%	0.0%
779	50	2352	4.5%	47.1%	16.9%	1.4%	1.0%	1.6%	0.2%	0.9%	0.2%	14.9%	6.2%	4.2%	0.9%	0.0%	0.0%	0.0%
780	50	1750	3.6%	38.2%	16.7%	1.7%	1.2%	2.0%	0.2%	1.1%	0.2%	19.7%	8.1%	5.9%	0.4%	0.0%	0.8%	0.0%
781	50	469	3.9%	41.0%	17.8%	2.7%	1.9%	3.1%	0.3%	1.7%	0.2%	16.7%	6.9%	3.6%	0.2%	0.0%	0.0%	0.0%
782	50	476	4.7%	49.4%	19.1%	0.6%	0.4%	0.7%	0.1%	0.4%	0.2%	15.0%	6.2%	3.0%	0.2%	0.0%	0.0%	0.0%
783	50	714	4.4%	46.3%	24.1%	2.4%	1.7%	2.8%	0.3%	1.5%	0.1%	9.1%	3.8%	1.9%	0.1%	0.0%	0.5%	1.0%
784	50	852	4.1%	42.8%	22.1%	1.0%	0.7%	1.2%	0.1%	0.6%	0.2%	15.5%	6.4%	4.2%	0.3%	0.0%	0.0%	0.9%
785	50	480	4.2%	43.6%	25.5%	3.1%	2.2%	3.6%	0.4%	2.0%	0.1%	8.0%	3.3%	1.7%	0.0%	0.0%	0.7%	1.5%
786	50	854	4.1%	43.4%	21.0%	1.3%	0.9%	1.5%	0.2%	0.8%	0.2%	15.2%	6.3%	4.0%	0.3%	0.0%	0.0%	0.9%
787	50	1068	4.3%	44.7%	16.8%	1.5%	1.0%	1.7%	0.2%	0.9%	0.2%	16.5%	6.8%	4.3%	0.4%	0.0%	0.0%	0.7%
788	50	1677	4.3%	45.5%	16.6%	1.6%	1.1%	1.8%	0.2%	1.0%	0.2%	15.5%	6.4%	4.7%	1.1%	0.0%	0.0%	0.0%
789	50	2144	3.6%	37.4%	16.4%	1.9%	1.3%	2.2%	0.2%	1.2%	0.2%	20.0%	8.3%	6.0%	0.4%	0.0%	0.7%	0.3%
790	50	1751	4.2%	43.9%	16.2%	1.6%	1.2%	1.9%	0.2%	1.1%	0.2%	16.6%	6.9%	5.0%	1.1%	0.0%	0.0%	0.0%
791	50	1966	3.7%	38.5%	17.0%	1.5%	1.1%	1.8%	0.2%	1.0%	0.2%	19.5%	8.1%	5.9%	0.4%	0.0%	0.7%	0.4%
792	50	460	4.3%	45.2%	18.4%	1.0%	0.7%	1.2%	0.1%	0.7%	0.2%	16.9%	7.0%	4.0%	0.3%	0.0%	0.0%	0.0%
793	50	810	3.7%	38.4%	16.4%	1.8%	1.3%	2.1%	0.2%	1.2%	0.2%	19.1%	7.9%	5.9%	0.4%	0.0%	0.4%	0.9%
794	50	587	4.0%	42.0%	17.7%	0.7%	0.5%	0.9%	0.1%	0.5%	0.2%	18.0%	7.5%	4.1%	0.1%	0.1%	2.4%	1.2%
795	50	944	3.7%	38.3%	14.7%	1.8%	1.3%	2.1%	0.2%	1.2%	0.2%	20.7%	8.6%	5.7%	0.3%	0.0%	0.4%	0.8%
796	50	1052	4.1%	43.5%	16.0%	0.6%	0.4%	0.7%	0.1%	0.4%	0.2%	18.5%	7.7%	4.7%	0.7%	0.0%	1.4%	1.0%
797	50	487	3.6%	37.8%	12.3%	1.9%	1.3%	2.2%	0.2%	1.2%	0.2%	22.6%	9.4%	5.0%	0.0%	0.0%	0.7%	1.5%
798	50	442	4.4%	46.2%	18.1%	1.1%	0.8%	1.3%	0.1%	0.7%	0.2%	15.3%	6.3%	3.5%	0.2%	0.0%	0.0%	1.7%
799	50	601	3.8%	40.2%	10.4%	2.1%	1.5%	2.4%	0.3%	1.3%	0.2%	14.8%	6.1%	5.8%	0.4%	0.1%	5.4%	5.2%
800	50	569	2.7%	27.9%	8.3%	1.8%	1.3%	2.1%	0.2%	1.1%	0.1%	8.8%	3.6%	2.6%	0.2%	0.8%	34.0%	4.5%
801	50	1755	3.9%	41.0%	11.2%	1.6%	1.1%	1.9%	0.2%	1.0%	0.2%	17.0%	7.0%	6.0%	1.0%	0.1%	2.3%	4.6%
802	50	2293	3.8%	39.4%	12.0%	1.4%	1.0%	1.6%	0.2%	0.9%	0.2%	18.7%	7.8%	6.3%	0.9%	0.0%	1.8%	4.0%
803	50	1267	3.3%	34.2%	11.3%	1.6%	1.1%	1.9%	0.2%	1.0%	0.1%	13.4%	5.6%	2.7%	0.1%	0.5%	20.3%	2.7%
804	50	1573	3.9%	41.1%	11.0%	1.5%	1.1%	1.8%	0.2%	1.0%	0.2%	16.9%	7.0%	4.7%	1.1%	0.1%	3.6%	4.7%
805	50	1328	3.6%	37.8%	11.1%	0.4%	0.3%	0.5%	0.1%	0.3%	0.1%	13.8%	5.7%	5.4%	1.1%	0.3%	13.8%	5.8%
806	50	2047	4.1%	43.1%	10.9%	1.5%	1.0%	1.7%	0.2%	1.0%	0.2%	16.6%	6.9%	4.5%	1.0%	0.1%	3.6%	3.6%
807	50	1325	3.3%	34.9%	11.4%	1.0%	0.7%	1.2%	0.1%	0.6%	0.2%	15.9%	6.6%	3.4%	0.5%	0.4%	15.4%	4.4%
808	50	762	3.5%	36.3%	16.6%	1.8%	1.3%	2.1%	0.2%	1.1%	0.2%	20.4%	8.4%	7.5%	0.6%	0.0%	0.0%	0.0%
809	50	126	2.3%	23.6%	9.4%	0.4%	0.3%	0.5%	0.0%	0.3%	0.4%	38.9%	16.1%	7.5%	0.4%	0.0%	0.0%	0.0%
814	50	1637	3.9%	40.8%	16.2%	2.1%	1.5%	2.4%	0.3%	1.3%	0.2%	17.7%	7.4%	5.2%	1.2%	0.0%	0.0%	0.0%
815	50	1159	4.0%	42.3%	17.6%	1.3%	0.9%	1.5%	0.2%	0.8%	0.2%	18.1%	7.5%	5.1%	0.3%	0.0%	0.0%	0.0%
816	50	2464	3.8%	40.0%	15.6%	2.4%	1.7%	2.8%	0.3%	1.5%	0.2%	18.3%	7.6%	4.7%	0.8%	0.0%	0.0%	0.1%
817	50	1198	3.8%	40.1%	16.7%	2.0%	1.4%	2.3%	0.3%	1.3%	0.2%	18.6%	7.7%	5.3%	0.4%	0.0%	0.0%	0.0%
818	70	4027	4.4%	46.5%	12.0%	2.0%	1.4%	2.4%	0.3%	1.3%	0.2%	15.3%	6.3%	5.1%	0.5%	0.0%	1.4%	0.8%
819	70	3400	3.9%	41.4%	6.6%	3.3%	2.3%	3.8%	0.4%	2.1%	0.2%	20.9%	8.7%	3.2%	0.2%	0.0%	2.0%	0.9%
820	70	5203	4.3%	44.9%	11.2%	2.1%	1.5%	2.4%	0.3%	1.3%	0.2%	17.5%	7.2%	4.8%	0.4%	0.0%	1.2%	0.6%
821	70	3984	4.1%	43.2%	7.2%	2.9%	2.1%	3.4%	0.4%	1.9%	0.2%	20.3%	8.4%	3.1%	0.2%	0.0%	1.7%	0.8%
822	70	2647	4.2%	43.8%	7.1%	1.3%	0.9%	1.5%	0.2%	0.8%	0.2%	23.7%	9.8%	4.1%	0.2%	0.0%	1.0%	1.2%
823	70	2209	3.7%	39.3%	13.3%	2.0%	1.4%	2.3%	0.2%	1.3%	0.2%	18.9%	7.8%	6.0%	0.3%	0.0%	1.8%	1.4%
824	50	1135	3.3%	34.7%	8.0%	2.6%	1.9%	3.1%	0.3%	1.7%	0.2%	14.8%	6.1%	4.2%	0.8%	0.1%	5.2%	12.9%
825	50	364	4.3%	45.0%	3.7%	3.3%	2.3%	3.8%	0.4%	2.1%	0.2%	16.1%	6.7%	3.5%	0.0%	0.0%	1.0%	7.6%
826	70	2994	4.7%	49.1%	9.6%	2.2%	1.5%	2.6%	0.3%	1.4%	0.2%	16.4%	6.8%	3.9%	0.5%	0.0%	0.8%	0.0%
827	70	1337	4.0%	42.1%	7.3%	6.3%	4.4%	7.4%	0.8%	4.0%	0.1%	13.6%	5.6%	1.2%	0.0%	0.1%	3.1%	0.0%
828	50	401	3.9%	40.9%	10.5%	8.8%	6.2%	10.3%	1.1%	5.6%	0.0%	4.0%	1.6%	7.0%	0.1%	0.0%	0.0%	0.0%
829	50	147	6.6%	68.9%	8.5%	0.1%	0.1%	0.1%	0.0%	0.1%	0.1%	8.5%	3.5%	3.6%	0.0%	0.0%	0.0%	0.0%
830	50	753	3.6%	37.6%	8.0%	1.9%	1.4%	2.3%	0.2%	1.2%	0.2%	16.7%	6.9%	19.1%	0.8%	0.0%	0.0%	0.0%
831	50	367	3.0%	31.1%	5.9%	0.7%	0.5%	0.8%	0.1%	0.4%	0.3%	28.5%	11.8%	16.3%	0.8%	0.0%	0.0%	0.0%
832	50	238	4.6%	48.3%	5.9%	1.6%	1.1%	1.9%	0.2%	1.0%	0.2%	18.4%	7.6%	8.4%	0.8%	0.0%	0.0%	0.0%
833	50	700	4.2%	44.3%	8.2%	0.9%	0.7%	1.1%	0.1%	0.6%	0.2%	18.9%	7.8%	12.7%	0.3%	0.0%	0.0%	0.0%
834	50	1076	4.3%	44.7%	24.4%	1.8%	1.3%	2.1%	0.2%	1.2%	0.1%	9.8%	4.0%	3.5%	0.3%	0.1%	2.4%	0.0%
835	50	653	4.4%	45.9%	23.6%	2.2%	1.6%	2.6%	0.3%	1.4%	0.1%	8.6%	3.5%	2.8%	0.2%	0.1%	2.9%	0.0%
836	50	901	2.9%	30.2%	9.7%	0.9%	0.7%	1.1%	0.1%	0.6%	0.2%	15.6%	6.5%	3.7%	0.6%	0.5%	20.2%	6.5%
837	50	606	4.0%	41.5%	17.8%	0.8%	0.6%	1.0%	0.1%	0.5%	0.2%	18.3%	7.6%	3.5%	0.1%	0.1%	2.4%	1.7%
838	50	398	3.9%	41.1%	10.8%	1.5%	1.0%	1.7%	0.2%	0.9%	0.2%	16.4%	6.8%	7.0%	0.6%	0.0%	1.4%	6.5%
839	50	1257	3.5%	36.4%	10.5%	0.5%	0.4%	0.6%	0.1%	0.3%	0.1%	14.3%	5.9%	5.2%	1.1%	0.3%	14.6%	6.1%
840	50	94	4.2%	43.9%	15.4%	1.2%	0.8%	1.4%	0.1%	0.8%	0.2%	18.2%	7.6%	6.0%	0.2%	0.0%	0.0%	0.0%
841	50	424	4.3%	44.8%	14.9%	1.2%	0.8%	1.4%	0.1%	0.7%	0.2%	16.5%	6.8%	2.8%	0.2%	0.1%	5.3%	0.0%
842	50	475	2.4%	24.7%	6.9%	1.9%	1.3%	2.2%	0.2%	1.2%	0.1%	6.9%	2.9%	2.0%	0.2%	0.9%	40.7%	5.4%
843	50	843	2.7%	28.8%	9.6%	1.9%	1.3%	2.2%	0.2%	1.2%	0.1%	11.9%	4.9%	2.6%	0.1%	0.6%	27.8%	4.0%
847	50	1025	4.1%	43.1%	20.5%	1.9%	1.3%	2.2%	0.2%	1.2%	0.1%	6.9%	2.9%	2.5%	0.4%	0.1%	4.1%	8.3%
848	50	956	4.4%	45.8%	21.5%	2.0%	1.4%	2.4%	0.3%	1.3%	0.1%	7.7%	3.2%	2.6%	0.4%	0.1%	2.2%	4.8%
849	50	154	1.9%	19.6%	8.7%	0.3%	0.2%	0.4%	0.0%	0.2%	0.0%	2.6%	1.1%	0.6%	0.2%	0.1%	5.2%	59.0%
850	50	417	4.5%	47.6%	15.9%	1.1%	0.8%	1.3%	0.1%	0.7%	0.1%	9.9%	4.1%	3.5%	1.0%	0.0%	0.6%	8.8%
851	50	155	1.9%	19.9%	8.7%	0.3%	0.2%	0.4%	0.0%	0.2%	0.0%	2.6%	1.1%	0.6%	0.2%	0.1%	5.2%	58.6%
852	50	245	3.2%	33.7%	15.3%	1.3%	0.9%	1.5%	0.2%	0.8%	0.1%	8.1%	3.3%	3.3%	1.0%	0.0%	1.1%	26.1%
853	50	130	1.2%	12.7%	5.2%	0.2%	0.2%	0.3%	0.0%	0.1%	0.0%	2.7%	1.1%	0.4%	0.1%	0.1%	6.2%	69.5%
854	50	546	4.1%	43.3%	18.3%	2.0%	1.4%	2.3%	0.2%	1.3%	0.1%	8.1%	3.4%	2.7%	0.5%	0.0%	0.5%	11.7%
855	50	144	1.1%	11.7%	4.7%	0.2%	0.1%	0.2%	0.0%	0.1%	0.0%	2.4%	1.0%	0.4%	0.1%	0.1%	5.6%	72.1%
856	50	367	3.8%	40.2%	15.8%	1.7%	1.2%	2.0%	0.2%	1.1%	0.1%	8.0%	3.3%	3.6%	0.7%	0.0%	0.7%	17.5%
859	50	648	4.3%	45.4%	19.6%	2.4%	1.7%	2.8%	0.3%	1.5%	0.1%	11.6%	4.8%	4.3%	1.0%	0.0%	0.0%	0.0%
860	50	541	4.8%	49.9%	21.5%	1.2%	0.9%	1.5%	0.2%	0.8%	0.1%	11.9%	4.9%	2.1%	0.2%	0.0%	0.0%	0.0%
861	50	271	4.5%	47.5%	19.2%	1.6%	1.1%	1.9%	0.2%	1.0%	0.1%	13.9%	5.8%	2.8%	0.3%	0.0%	0.0%	0.0%
862	50	499	4.9%	51.6%	19.4%	1.0%	0.7%	1.2%	0.1%	0.7%	0.1%	12.6%	5.2%	2.2%	0.2%	0.0%	0.0%	0.0%
863	50	342	4.6%	48.4%	19.3%	1.4%	1.0%	1.7%	0.2%	0.9%	0.1%	13.5%	5.6%	2.8%	0.3%	0.0%	0.0%	0.0%
864	50	582	5.1%	53.1%	17.9%	1.0%	0.7%	1.2%	0.1%	0.7%	0.1%	12.4%	5.1%	2.2%	0.2%	0.0%	0.0%	0.0%
865	50	1052	4.7%	49.6%	21.3%	1.2%	0.9%	1.4%	0.2%	0.8%	0.1%	12.1%	5.0%	2.3%	0.3%	0.0%	0.0%	0.0%
866	50	561	5.3%	55.3%	15.0%	1.1%	0.8%	1.3%	0.1%	0.7%	0.1%	12.8%	5.3%	2.1%	0.1%	0.0%	0.0%	0.0%
867	50	298	3.7%	39.2%	19.9%	3.5%	2.5%	4.1%	0.4%	2.2%	0.1%	11.0%	4.5%	6.9%	1.9%	0.0%	0.0%	0.0%
868	50	710	4.8%	50.2%	22.2%	1.1%	0.8%	1.3%	0.1%	0.7%	0.1%	11.5%	4.8%	2.1%	0.3%	0.0%	0.0%	0.0%

Traffic Flows and Breakdown by 16 Vehicle Classes (Year 2026)

Link No.	Speed Limit	Total Vehicle	19 - Motorcycles (MC)	01 - Private Cars (PC)	03 - Taxi	14 - Non-franchised Bus <=6.4t	15 - Non-franchised Bus 6.4-15t	16 - Non-franchised Bus >15t	12 - Private Light Bus <=3.5t	13 - Private Light Bus >3.5t	04 - Light Goods Vehicles <=2.5t	05 - Lt Goods Vehicles 2.5-3.5t	06 - Light Goods Vehicles >3.5t	07 - Heavy Goods Vehicles <=15t	08 - Heavy Goods Vehicles >15t	17 - Franchised Bus (SD)	18 - Franchised Bus (DD)	11 - Public Light Buses
	km/hr	1700-1800																
870	50	18	2.2%	22.7%	21.8%	6.7%	4.7%	7.8%	0.8%	4.3%	0.2%	19.0%	7.9%	1.7%	0.2%	0.0%	0.0%	0.0%
871	50	292	2.3%	24.3%	10.9%	0.7%	0.5%	0.8%	0.1%	0.4%	0.2%	22.6%	9.3%	9.9%	0.7%	0.4%	16.8%	0.0%
872	70	1961	4.4%	46.1%	7.7%	3.3%	2.3%	3.9%	0.4%	2.1%	0.1%	14.1%	5.8%	8.6%	0.1%	0.0%	1.0%	0.0%
873	70	1227	4.3%	45.1%	5.6%	2.4%	1.7%	2.8%	0.3%	1.5%	0.2%	17.8%	7.4%	9.4%	0.1%	0.0%	1.5%	0.0%
874	50	1149	4.9%	51.6%	12.7%	1.7%	1.2%	1.9%	0.2%	1.1%	0.1%	7.9%	3.3%	2.8%	0.4%	0.1%	2.3%	7.8%
875	50	1430	3.6%	37.9%	8.4%	1.6%	1.2%	1.9%	0.2%	1.1%	0.2%	17.2%	7.1%	10.4%	1.4%	0.1%	4.3%	3.4%
876	50	41	0.9%	9.2%	9.9%	0.0%	0.0%	0.0%	0.0%	0.0%	0.1%	8.6%	3.6%	0.1%	0.0%	0.0%	0.0%	67.5%
877	50	67	3.3%	34.6%	11.6%	0.2%	0.2%	0.3%	0.0%	0.1%	0.1%	5.2%	2.2%	1.4%	0.0%	0.0%	0.0%	40.8%
878	50	66	3.3%	34.2%	11.2%	0.2%	0.1%	0.2%	0.0%	0.1%	0.1%	5.3%	2.2%	1.4%	0.0%	0.0%	0.0%	41.7%
879	50	41	0.9%	9.2%	9.9%	0.0%	0.0%	0.0%	0.0%	0.0%	0.1%	8.6%	3.6%	0.1%	0.0%	0.0%	0.0%	67.5%
882	50	656	3.9%	41.1%	20.6%	1.5%	1.1%	1.8%	0.2%	1.0%	0.2%	16.0%	6.6%	5.5%	0.6%	0.0%	0.0%	0.0%
883	50	761	3.2%	33.7%	19.9%	2.1%	1.5%	2.5%	0.3%	1.4%	0.2%	15.9%	6.6%	4.4%	0.6%	0.2%	6.9%	0.6%
884	50	767	3.2%	34.1%	20.1%	2.2%	1.5%	2.5%	0.3%	1.4%	0.2%	15.5%	6.4%	4.3%	0.6%	0.2%	6.9%	0.6%
885	50	774	3.3%	34.4%	20.3%	2.2%	1.6%	2.6%	0.3%	1.4%	0.2%	15.1%	6.3%	4.2%	0.6%	0.2%	6.8%	0.6%
886	50	780	3.3%	34.7%	20.5%	2.2%	1.6%	2.6%	0.3%	1.4%	0.2%	14.7%	6.1%	4.2%	0.6%	0.2%	6.8%	0.6%
887	50	786	3.3%	35.0%	20.6%	2.3%	1.6%	2.7%	0.3%	1.5%	0.1%	14.4%	6.0%	4.1%	0.6%	0.2%	6.7%	0.6%
888	50	793	3.4%	35.4%	20.8%	2.3%	1.6%	2.7%	0.3%	1.5%	0.1%	14.0%	5.8%	4.1%	0.6%	0.2%	6.7%	0.6%
889	50	799	3.4%	35.7%	21.0%	2.3%	1.6%	2.7%	0.3%	1.5%	0.1%	13.7%	5.7%	4.0%	0.6%	0.2%	6.6%	0.6%
890	50	805	3.4%	36.0%	21.1%	2.4%	1.7%	2.8%	0.3%	1.5%	0.1%	13.3%	5.5%	4.0%	0.7%	0.2%	6.6%	0.6%
891	50	811	3.5%	36.3%	21.3%	2.4%	1.7%	2.8%	0.3%	1.5%	0.1%	12.9%	5.4%	3.9%	0.7%	0.2%	6.5%	0.6%
892	50	818	3.5%	36.6%	21.5%	2.4%	1.7%	2.8%	0.3%	1.6%	0.1%	12.6%	5.2%	3.9%	0.7%	0.2%	6.5%	0.6%
893	50	824	3.5%	36.9%	21.6%	2.4%	1.7%	2.9%	0.3%	1.6%	0.1%	12.3%	5.1%	3.8%	0.7%	0.1%	6.4%	0.6%
894	50	830	3.5%	37.1%	21.8%	2.5%	1.7%	2.9%	0.3%	1.6%	0.1%	11.9%	4.9%	3.8%	0.7%	0.1%	6.4%	0.6%
895	50	15	2.4%	25.1%	27.0%	0.7%	0.5%	0.8%	0.1%	0.5%	0.2%	23.5%	9.8%	7.9%	1.4%	0.0%	0.0%	0.0%
896	50	15	2.4%	25.1%	27.0%	0.7%	0.5%	0.8%	0.1%	0.5%	0.2%	23.5%	9.8%	7.9%	1.4%	0.0%	0.0%	0.0%
897	50	23	3.9%	40.9%	18.4%	2.7%	1.9%	3.1%	0.3%	1.7%	0.2%	17.1%	7.1%	2.5%	0.2%	0.0%	0.0%	0.0%
898	50	23	3.9%	40.9%	18.4%	2.7%	1.9%	3.1%	0.3%	1.7%	0.2%	17.1%	7.1%	2.5%	0.2%	0.0%	0.0%	0.0%
899	50	15	2.4%	25.1%	27.0%	0.7%	0.5%	0.8%	0.1%	0.5%	0.2%	23.5%	9.8%	7.9%	1.4%	0.0%	0.0%	0.0%
900	50	15	2.4%	25.1%	27.0%	0.7%	0.5%	0.8%	0.1%	0.5%	0.2%	23.5%	9.8%	7.9%	1.4%	0.0%	0.0%	0.0%
901	50	28	3.2%	33.3%	15.6%	2.3%	1.6%	2.7%	0.3%	1.5%	0.2%	18.9%	7.8%	9.6%	3.0%	0.0%	0.0%	0.0%
902	50	28	3.2%	33.3%	15.6%	2.3%	1.6%	2.7%	0.3%	1.5%	0.2%	18.9%	7.8%	9.6%	3.0%	0.0%	0.0%	0.0%
903	50	15	2.4%	25.1%	27.0%	0.7%	0.5%	0.8%	0.1%	0.5%	0.2%	23.5%	9.8%	7.9%	1.4%	0.0%	0.0%	0.0%
904	50	15	2.4%	25.1%	27.0%	0.7%	0.5%	0.8%	0.1%	0.5%	0.2%	23.5%	9.8%	7.9%	1.4%	0.0%	0.0%	0.0%
905	50	28	3.2%	33.3%	15.6%	2.3%	1.6%	2.7%	0.3%	1.5%	0.2%	18.9%	7.8%	9.6%	3.0%	0.0%	0.0%	0.0%
906	50	803	3.3%	34.7%	14.0%	1.2%	0.9%	1.4%	0.2%	0.8%	0.2%	16.6%	6.9%	6.0%	1.3%	0.1%	6.4%	6.0%
907	50	784	3.3%	34.9%	14.1%	1.2%	0.9%	1.4%	0.2%	0.8%	0.2%	16.3%	6.8%	5.9%	1.3%	0.2%	6.5%	6.2%
908	50	765	3.3%	35.1%	14.2%	1.2%	0.8%	1.4%	0.1%	0.8%	0.2%	16.1%	6.7%	5.7%	1.2%	0.2%	6.7%	6.3%
909	50	746	3.4%	35.3%	14.3%	1.1%	0.8%	1.3%	0.1%	0.7%	0.2%	15.9%	6.6%	5.6%	1.1%	0.2%	6.8%	6.5%
910	50	727	3.4%	35.6%	14.4%	1.1%	0.8%	1.3%	0.1%	0.7%	0.2%	15.6%	6.5%	5.4%	1.1%	0.2%	7.0%	6.7%
911	50	708	3.4%	35.8%	14.5%	1.1%	0.8%	1.3%	0.1%	0.7%	0.2%	15.4%	6.4%	5.3%	1.0%	0.2%	7.2%	6.9%
912	50	690	3.4%	36.0%	14.6%	1.0%	0.7%	1.2%	0.1%	0.7%	0.2%	15.1%	6.3%	5.1%	1.0%	0.2%	7.4%	7.0%
913	50	671	3.5%	36.3%	14.7%	1.0%	0.7%	1.2%	0.1%	0.6%	0.2%	14.8%	6.1%	4.9%	0.9%	0.2%	7.6%	7.2%
914	50	652	3.5%	36.6%	14.8%	1.0%	0.7%	1.1%	0.1%	0.6%	0.2%	14.5%	6.0%	4.7%	0.8%	0.2%	7.8%	7.4%
915	50	633	3.5%	36.9%	14.9%	0.9%	0.7%	1.1%	0.1%	0.6%	0.1%	14.2%	5.9%	4.5%	0.7%	0.2%	8.1%	7.7%
916	50	614	3.5%	37.2%	15.0%	0.9%	0.6%	1.0%	0.1%	0.6%	0.1%	13.8%	5.7%	4.3%	0.6%	0.2%	8.3%	7.9%
917	50	595	3.6%	37.5%	15.2%	0.8%	0.6%	1.0%	0.1%	0.5%	0.1%	13.4%	5.6%	4.1%	0.5%	0.2%	8.6%	8.2%
918	50	678	4.0%	41.8%	17.1%	1.3%	0.9%	1.6%	0.2%	0.9%	0.2%	15.6%	6.5%	7.1%	1.0%	0.0%	0.0%	2.0%
919	50	13	2.7%	28.6%	30.7%	0.0%	0.0%	0.0%	0.0%	0.0%	0.3%	26.6%	11.0%	0.0%	0.0%	0.0%	0.0%	0.0%
920	50	718	4.1%	42.7%	17.4%	1.2%	0.9%	1.4%	0.2%	0.8%	0.2%	16.8%	6.9%	6.7%	0.8%	0.0%	0.0%	0.0%
921	50	49	1.5%	15.6%	8.2%	0.0%	0.0%	0.0%	0.0%	0.0%	0.1%	7.1%	2.9%	1.2%	0.0%	1.3%	54.6%	7.4%
922	50	243	3.5%	36.6%	11.8%	1.4%	1.0%	1.7%	0.2%	0.9%	0.2%	15.0%	6.2%	5.8%	0.2%	0.4%	15.1%	0.0%
923	50	13	2.7%	28.6%	30.7%	0.0%	0.0%	0.0%	0.0%	0.0%	0.3%	26.6%	11.0%	0.0%	0.0%	0.0%	0.0%	0.0%
924	50	13	2.7%	28.6%	30.7%	0.0%	0.0%	0.0%	0.0%	0.0%	0.3%	26.6%	11.0%	0.0%	0.0%	0.0%	0.0%	0.0%
925	50	13	2.7%	28.6%	30.7%	0.0%	0.0%	0.0%	0.0%	0.0%	0.3%	26.6%	11.0%	0.0%	0.0%	0.0%	0.0%	0.0%
926	50	13	2.7%	28.6%	30.7%	0.0%	0.0%	0.0%	0.0%	0.0%	0.3%	26.6%	11.0%	0.0%	0.0%	0.0%	0.0%	0.0%
927	50	210	3.8%	40.0%	19.3%	1.6%	1.1%	1.9%	0.2%	1.0%	0.1%	8.5%	3.5%	2.9%	0.3%	0.0%	0.0%	15.7%
928	50	61	1.7%	17.8%	6.9%	0.5%	0.4%	0.6%	0.1%	0.3%	0.1%	5.7%	2.4%	2.7%	0.6%	0.1%	5.9%	54.1%
929	50	325	4.1%	42.8%	18.2%	3.4%	2.4%	3.9%	0.4%	2.2%	0.1%	12.5%	5.2%	4.1%	0.7%	0.0%	0.0%	0.0%
930	50	172	3.7%	38.4%	14.5%	1.4%	1.0%	1.7%	0.2%	0.9%	0.2%	20.0%	8.3%	6.4%	1.3%	0.0%	0.0%	2.1%
931	50	149	4.5%	47.0%	20.2%	0.4%	0.3%	0.4%	0.0%	0.2%	0.2%	14.9%	6.2%	4.7%	1.1%	0.0%	0.0%	0.0%
932	50	94	3.1%	32.9%	11.8%	1.0%	0.7%	1.2%	0.1%	0.7%	0.2%	18.4%	7.6%	3.6%	0.2%	0.0%	0.0%	18.5%
933	50	216	3.0%	31.6%	15.7%	1.5%	1.1%	1.8%	0.2%	1.0%	0.2%	16.5%	6.8%	2.7%	0.2%	0.1%	4.1%	13.6%
934	50	125	4.2%	44.1%	15.7%	0.5%	0.4%	0.6%	0.1%	0.3%	0.1%	12.9%	5.3%	1.8%	0.0%	0.0%	0.0%	13.9%
935	50	104	1.9%	19.7%	9.2%	1.4%	1.0%	1.6%	0.2%	0.9%	0.2%	16.8%	7.0%	3.0%	0.1%	0.2%	8.6%	28.3%
936	50	380	3.1%	32.2%	21.5%	1.4%	1.0%	1.6%	0.2%	0.9%	0.2%	15.8%	6.6%	3.4%	0.6%	0.1%	2.6%	9.2%
937	50	633	3.4%	35.2%	12.7%	2.0%	1.4%	2.3%	0.3%	1.3%	0.2%	17.6%	7.3%	2.5%	0.1%	0.1%	3.5%	10.1%
938	50	328	3.3%	35.0%	21.6%	1.3%	0.9%	1.5%	0.2%	0.8%	0.2%	16.8%	6.9%	3.6%	0.6%	0.1%	3.0%	4.2%
939	50	656	3.3%	34.9%	12.8%	2.2%	1.5%	2.6%	0.3%	1.4%	0.2%	19.1%	7.9%	2.8%	0.1%	0.1%	4.8%	6.0%
940	50	698	3.7%	38.5%	13.2%	1.6%	1.1%	1.9%	0.2%	1.0%	0.2%	20.9%	8.6%	3.3%	0.2%	0.0%	1.7%	3.9%
941	50	562	3.4%	35.9%	11.4%	1.9%	1.3%	2.2%	0.2%	1.2%	0.2%	22.5%	9.3%	3.2%	0.1%	0.0%	2.1%	4.9%
942	50	91	2.8%	29.5%	15.0%	1.8%	1.3%	2.1%	0.2%	1.2%	0.3%	27.3%	11.3%	6.7%	0.4%	0.0%	0.0%	0.0%
943	50	266	4.9%	51.7%	15.1%	0.8%	0.6%	1.0%	0.1%	0.5%	0.2%	14.7%	6.1%	3.9%	0.3%	0.0%	0.0%	0.0%
944	50	307	4.4%	45.8%	15.4%	1.0%	0.7%	1.2%	0.1%	0.7%	0.2%	15.8%	6.5%	4.1%	0.2%	0.1%	2.6%	1.2%
945	50	403	2.5%	26.4%	11.1%	3.7%	2.6%	4.4%	0.5%	2.4%	0.2%	21.9%	9.1%	5.4%	0.5%	0.0%	1.8%	7.5%
946	50	106	3.1%	32.5%	18.2%	1.7%	1.2%	2.0%	0.2%	1.1%	0.2%	17.6%	7.3%	3.5%	0.1%	0.2%	7.6%	3.5%
947	50	377	2.8%	29.4%	11.6%	3.8%	2.7%	4.5%	0.5%	2.4%	0.2%	19.3%	8.0%	4.5%	0.4%	0.0%	1.9%	8.0%
948	50	18	2.4%	25.6%	22.6%	0.1%	0.1%	0.1%	0.0%	0.1%	0.2%	19.6%	8.1%	0.5%	0.0%	0.0%	0.0%	20.5%
949	50	31	1.2%	12.3%	13.2%	0.0%	0.0%	0.0%	0.0%	0.0%	0.1%	11.5%	4.7%	0.0%	0.0%	0.0%	0.0%	57.0%
950	50	18	2.4%	25.6%	22.6%	0.1%	0.1%	0.1%	0.0%	0.1%	0.2%	19.6%	8.1%	0.5%	0.0%	0.0%	0.0%	20.5%
951	50	31	1.2%	12.3%	13.2%	0.0%	0.0%	0.0%	0.0%	0.0%	0.1%	11.5%	4.7%	0.0%	0.0%	0.0%	0.0%	57.0%
952	50	18	2.4%	25.6%	22.6%	0.1%	0.1%	0.1%	0.0%	0.1%	0.2%	19.6%	8.1%	0.5%	0.0%	0.0%	0.0%	20.5%
953	50	31	1.2%	12.3%	13.2%	0.0%	0.0%	0.0%	0.0%	0.0%	0.1%	11.5%	4.7%	0.0%	0.0%	0.0%	0.0%	57.0%
954	50	18	2.4%	25.6%	22.6%	0.1%	0.1%	0.1%	0.0%	0.1%	0.2%	19.6%	8.1%	0.5%	0.0%	0.0%	0.0%	20.5%
955	50	31	1.2%	12.3%	13.2%	0.0%	0.0%	0.0%	0.0%	0.0%	0.1%	11.5%	4.7%	0.0%	0.0%	0.0%	0.0%	57.0%
956	50	18	2.4%	25.6%	22.6%	0.1%	0.1%	0.1%	0.0%	0.1%	0.2%	19.6%	8.1%	0.5%	0.0%	0.0%	0.0%	20.5%
957	50	31	1.2%	12.3%	13.2%	0.0%	0.0%	0.0%	0.0%	0.0%	0.1%	11.5%	4.7%	0.0%	0.0%	0.0%	0.0%	57.0%
958	50	13	2.7%	28.6%	30.7%	0.0%	0.0%	0.0%	0.0%	0.0%	0.3%	26.6%	11.0%	0.0%	0.0%	0.0%	0.0%	0.0%
959	50	13	2.7%	28.6%	30.7%	0.0%	0.0%	0.0%	0.0%	0.0%	0.3%	26.6%	11.0%	0.0%	0.0%	0.0%	0.0%	0.0%
960	50	125	0.3%	3.0%	3.2%	0.0%	0.0%	0.0%	0.0%	0.0%	0.0%	2.8%	1.2%	0.0%	0.0%	0.2%	6.5%	82.9%
961	50	195	3.3%	34.1%	13.0%	1.4%	1.0%	1.7%	0.2%	0.9%	0.1%	5.4%	2.2%	2.2%	0.3%	0.0%	1.4%	32.9%
962	50	13	2.7%	28.6%	30.7%	0.0%	0.0%	0.0%	0.0%	0.0%	0.3%	26.6%	11.0%	0.0%	0.0%	0.0%	0.0%	0.0%
963	50	13	2.7%	28.6%	30.7%	0.0%	0.0%	0.0%	0.0%	0.0%	0.3%	26.6%	11.0%	0.0%	0.0%	0.0%	0.0%	0.0%
964	50	13	2.7%	28.6%	30.7%	0.0%	0.0%	0.0%	0.0%	0.0%	0.3%	26.6%	11.0%	0.0%	0.0%	0.0%	0.0%	0.0%
965	50	13	2.7%	28.6%	30.7%	0.0%	0.0%	0.0%	0.0%	0.0%	0.3%	26.6%	11.0%	0.0%	0.0%	0.0%	0.0%	0.0%
966	50	33	4.9%	51.1%	22.2%	1.2%	0.8%	1.4%	0.2%	0.8%	0.1%	10.6%	4.4%	2.0%	0.4%	0.0%	0.0%	0.0%
968	50	125	0.3%	3.0%	3.2%	0.0%	0.0%	0.0%	0.0%	0.0%	0.0%	2.8%	1.2%	0.0%	0.0%	0.2%	6.5%	82.9%
969	50	195	3.3%	34.1%	13.0%	1.4%	1.0%	1.7%	0.2%	0.9%	0.1%	5.4%	2.2%	2.2%	0.3%	0.0%	1.4%	32.9%
970	50	125	0.3%	3.0%	3.2%	0.0%	0.0%	0.0%	0.0%	0.0%	0.0%	2.8%	1.2%	0.0%	0.0%	0.2%	6.5%	82.9%
971	50	195	3.3%	34.1%	13.0%	1.4%	1.0%	1.7%	0.2%	0.9%	0.1%	5.4%	2.2%	2.2%	0.3%	0.0%	1.4%	32.9%
972	50	125	0.3%	3.0%	3.2%	0.0%	0.0%	0.0%	0.0%	0.0%	0.0%	2.8%	1.2%	0.0%	0.0%	0.2%	6.5%	82.9%
973	50	195	3.3%	34.1%	13.0%	1.4%	1.0%	1.7%	0.2%	0.9%	0.1%	5.4%	2.2%	2.2%	0.3%	0.0%	1.4%	32.9%
974	50	125	0.3%	3.0%	3.2%	0.0%	0.0%	0.0%	0.0%	0.0%	0.0%	2.8%	1.2%	0.0%	0.0%	0.2%	6.5%	82.9%
975	50	195	3.3%	34.1%	13.0%	1.4%	1.0%	1.7%	0.2%	0.9%	0.1%	5.4%	2.2%	2.2%	0.3%	0.0%	1.4%	32.9%
976	50	13	2.7%	28.6%	30.7%	0.0%	0.0%	0.0%	0.0%	0.0%	0.3%	26.6%	11.0%	0.0%	0.0%	0.0%	0.0%	0.0%
977	50	13	2.7%	28.6%	30.7%	0.0%	0.0%	0.0%	0.0%	0.0%	0.3%	26.6%	11.0%	0.0%	0.0%	0.0%	0.0%	0.0%

Traffic Flows and Breakdown by 16 Vehicle Classes (Year 2026)

Link No.	Speed Limit	Total Vehicle	19 - Motorcycles (MC)	01 - Private Cars (PC)	03 - Taxi	14 - Non-franchised Bus <=6.4t	15 - Non-franchised Bus 6.4-15t	16 - Non-franchised Bus >15t	12 - Private Light Bus <=3.5t	13 - Private Light Bus >3.5t	04 - Light Goods Vehicles <=2.5t	05 - Lt Goods Vehicles 2.5-3.5t	06 - Light Goods Vehicles >3.5t	07 - Heavy Goods Vehicles <=15t	08 - Heavy Goods Vehicles >15t	17 - Franchised Bus (SD)	18 - Franchised Bus (DD)	11 - Public Light Buses
	km/hr	1700-1800																
978	50	13	2.7%	28.6%	30.7%	0.0%	0.0%	0.0%	0.0%	0.0%	0.3%	26.6%	11.0%	0.0%	0.0%	0.0%	0.0%	0.0%
979	50	13	2.7%	28.6%	30.7%	0.0%	0.0%	0.0%	0.0%	0.0%	0.3%	26.6%	11.0%	0.0%	0.0%	0.0%	0.0%	0.0%
980	50	13	2.7%	28.6%	30.7%	0.0%	0.0%	0.0%	0.0%	0.0%	0.3%	26.6%	11.0%	0.0%	0.0%	0.0%	0.0%	0.0%
981	50	13	2.7%	28.6%	30.7%	0.0%	0.0%	0.0%	0.0%	0.0%	0.3%	26.6%	11.0%	0.0%	0.0%	0.0%	0.0%	0.0%
982	50	242	3.2%	33.6%	12.1%	1.4%	1.0%	1.6%	0.2%	0.9%	0.1%	6.1%	2.5%	2.2%	0.3%	0.0%	1.1%	33.7%
983	50	242	3.2%	33.6%	12.1%	1.4%	1.0%	1.6%	0.2%	0.9%	0.1%	6.1%	2.5%	2.2%	0.3%	0.0%	1.1%	33.7%
984	50	210	3.8%	40.0%	19.3%	1.6%	1.1%	1.9%	0.2%	1.0%	0.1%	8.5%	3.5%	2.9%	0.3%	0.0%	0.0%	15.7%
985	50	61	1.7%	17.8%	6.9%	0.5%	0.4%	0.6%	0.1%	0.3%	0.1%	5.7%	2.4%	2.7%	0.6%	0.1%	5.9%	54.1%
986	70	470	4.0%	42.3%	31.8%	1.6%	1.2%	1.9%	0.2%	1.0%	0.1%	7.3%	3.0%	2.9%	0.6%	0.0%	1.9%	0.0%
987	70	636	3.8%	40.0%	28.6%	3.1%	2.2%	3.6%	0.4%	2.0%	0.1%	6.5%	2.7%	2.5%	0.6%	0.0%	1.4%	2.6%
988	70	1064	4.2%	44.6%	18.5%	2.6%	1.8%	3.0%	0.3%	1.6%	0.1%	12.0%	5.0%	4.0%	0.3%	0.0%	0.0%	1.9%
989	70	898	4.4%	46.6%	18.4%	1.7%	1.2%	2.0%	0.2%	1.1%	0.1%	13.5%	5.6%	4.4%	0.3%	0.0%	0.0%	0.4%
990	50	166	3.2%	33.3%	19.4%	7.2%	5.1%	8.5%	0.9%	4.6%	0.0%	4.3%	1.8%	1.4%	0.3%	0.0%	0.0%	9.9%
992	70	4177	4.3%	45.0%	14.4%	1.2%	0.8%	1.4%	0.1%	0.7%	0.1%	13.2%	5.5%	3.9%	0.4%	0.1%	3.1%	5.7%
993	70	4780	3.4%	35.4%	18.2%	1.7%	1.2%	2.0%	0.2%	1.1%	0.2%	15.2%	6.3%	4.8%	0.5%	0.1%	3.7%	5.9%
994	50	969	4.8%	50.3%	21.6%	1.2%	0.8%	1.4%	0.2%	0.8%	0.1%	10.6%	4.4%	2.1%	0.3%	0.0%	1.1%	0.4%
995	50	223	5.2%	54.4%	21.6%	1.0%	0.7%	1.2%	0.1%	0.7%	0.1%	9.3%	3.9%	1.5%	0.1%	0.0%	0.0%	0.0%
996	50	633	4.0%	42.4%	15.4%	1.3%	0.9%	1.5%	0.2%	0.8%	0.1%	11.8%	4.9%	3.3%	0.7%	0.2%	7.8%	4.5%
998	50	437	4.7%	49.3%	13.4%	0.4%	0.3%	0.5%	0.1%	0.3%	0.1%	10.3%	4.3%	4.7%	0.4%	0.1%	4.5%	6.5%
999	50	169	4.0%	42.0%	9.5%	2.2%	1.6%	2.6%	0.3%	1.4%	0.1%	12.9%	5.3%	3.2%	0.1%	0.2%	10.0%	4.3%
1001	50	343	4.4%	45.7%	13.6%	0.9%	0.7%	1.1%	0.1%	0.6%	0.1%	9.3%	3.9%	4.9%	0.6%	0.0%	0.0%	14.2%
1002	50	202	3.6%	37.6%	10.6%	1.1%	0.8%	1.2%	0.1%	0.7%	0.1%	10.3%	4.3%	4.8%	0.9%	0.0%	0.0%	24.0%
1003	50	1332	3.9%	40.8%	9.7%	0.8%	0.6%	0.9%	0.1%	0.5%	0.2%	20.9%	8.7%	11.0%	0.3%	0.0%	0.0%	1.6%
1004	50	955	4.0%	41.7%	11.2%	1.4%	1.0%	1.6%	0.2%	0.9%	0.2%	16.6%	6.9%	14.0%	0.5%	0.0%	0.0%	0.0%
1006	70	4313	3.4%	36.1%	18.1%	1.6%	1.2%	1.9%	0.2%	1.1%	0.2%	14.5%	6.0%	4.6%	0.5%	0.1%	3.9%	6.6%
1007	70	4177	4.3%	45.0%	14.4%	1.2%	0.8%	1.4%	0.1%	0.7%	0.1%	13.2%	5.5%	3.9%	0.4%	0.1%	3.1%	5.7%
1008	50	118	4.7%	49.3%	24.5%	1.8%	1.2%	2.1%	0.2%	1.1%	0.1%	8.9%	3.7%	2.3%	0.1%	0.0%	0.0%	0.0%
1011	70	2354	4.3%	45.3%	8.8%	2.8%	2.0%	3.3%	0.4%	1.8%	0.2%	15.8%	6.5%	7.1%	0.1%	0.0%	1.7%	0.0%
1012	70	2488	4.0%	42.3%	6.6%	2.5%	1.8%	3.0%	0.3%	1.6%	0.2%	20.2%	8.4%	5.9%	0.2%	0.1%	2.2%	0.7%
1014	70	3208	3.2%	33.2%	20.5%	1.7%	1.2%	2.0%	0.2%	1.1%	0.1%	12.3%	5.1%	3.8%	0.7%	0.2%	7.8%	6.8%
1015	50	385	3.9%	40.4%	21.2%	1.7%	1.2%	2.0%	0.2%	1.1%	0.1%	8.1%	3.4%	1.5%	0.2%	0.3%	14.6%	0.0%
1016	50	379	3.9%	41.0%	15.4%	0.5%	0.4%	0.6%	0.1%	0.3%	0.2%	21.7%	9.0%	3.0%	0.2%	0.0%	0.9%	2.9%
1017	70	3220	4.1%	43.4%	16.7%	1.5%	1.1%	1.8%	0.2%	1.0%	0.2%	15.5%	6.4%	6.2%	0.8%	0.0%	1.1%	0.1%
1020	50	38	4.8%	49.9%	18.8%	1.3%	0.9%	1.5%	0.2%	0.8%	0.1%	12.1%	5.0%	4.4%	0.2%	0.0%	0.0%	0.0%
1021	50	38	4.1%	42.8%	21.4%	2.9%	2.0%	3.3%	0.4%	1.8%	0.1%	10.8%	4.5%	5.7%	0.3%	0.0%	0.0%	0.0%
3001	50	666	1.4%	15.2%	73.6%	2.2%	1.6%	2.6%	0.3%	1.4%	0.0%	0.5%	0.2%	0.0%	0.0%	0.0%	0.0%	1.0%
3002	50	654	1.4%	15.0%	73.8%	2.2%	1.6%	2.6%	0.3%	1.4%	0.0%	0.5%	0.2%	0.0%	0.0%	0.0%	0.0%	1.0%
3003	50	468	4.0%	42.4%	21.2%	2.8%	2.0%	3.3%	0.4%	1.8%	0.1%	11.1%	4.6%	5.8%	0.3%	0.0%	0.0%	0.0%
3004	50	546	4.7%	49.5%	18.7%	1.3%	0.9%	1.5%	0.2%	0.8%	0.1%	12.4%	5.1%	4.5%	0.2%	0.0%	0.0%	0.0%
3005	50	38	4.1%	42.8%	21.4%	2.9%	2.0%	3.3%	0.4%	1.8%	0.1%	10.8%	4.5%	5.7%	0.3%	0.0%	0.0%	0.0%
3006	50	38	4.8%	49.9%	18.8%	1.3%	0.9%	1.5%	0.2%	0.8%	0.1%	12.1%	5.0%	4.4%	0.2%	0.0%	0.0%	0.0%
3007	50	679	1.6%	16.3%	71.7%	2.3%	1.6%	2.7%	0.3%	1.5%	0.0%	0.6%	0.3%	0.3%	0.0%	0.0%	0.0%	0.9%
3008	50	691	1.6%	16.5%	71.5%	2.3%	1.6%	2.7%	0.3%	1.5%	0.0%	0.6%	0.2%	0.3%	0.0%	0.0%	0.0%	0.9%
3009	50	666	1.4%	15.2%	73.6%	2.2%	1.6%	2.6%	0.3%	1.4%	0.0%	0.5%	0.2%	0.0%	0.0%	0.0%	0.0%	1.0%
3010	50	13	2.7%	28.6%	30.7%	0.0%	0.0%	0.0%	0.0%	0.0%	0.3%	26.6%	11.0%	0.0%	0.0%	0.0%	0.0%	0.0%
3011	50	679	1.6%	16.7%	71.5%	2.2%	1.6%	2.6%	0.3%	1.4%	0.0%	0.7%	0.3%	0.2%	0.0%	0.0%	0.0%	0.9%
3012	50	1159	2.6%	27.0%	51.2%	2.5%	1.8%	2.9%	0.3%	1.6%	0.1%	4.8%	2.0%	2.5%	0.1%	0.0%	0.0%	0.6%
3013	50	1225	3.0%	31.3%	48.0%	1.8%	1.3%	2.1%	0.2%	1.1%	0.1%	5.9%	2.4%	2.2%	0.1%	0.0%	0.0%	0.5%
3014	50	225	4.4%	45.7%	22.9%	3.0%	2.1%	3.6%	0.4%	2.0%	0.1%	8.1%	3.4%	4.3%	0.2%	0.0%	0.0%	0.0%
3015	50	236	5.1%	53.3%	20.1%	1.4%	1.0%	1.6%	0.2%	0.9%	0.1%	9.1%	3.8%	3.3%	0.2%	0.0%	0.0%	0.0%
3016	50	164	5.1%	54.0%	20.3%	1.4%	1.0%	1.6%	0.2%	0.9%	0.1%	8.5%	3.5%	3.1%	0.2%	0.0%	0.0%	0.0%
3017	50	156	4.4%	46.1%	23.1%	3.1%	2.2%	3.6%	0.4%	2.0%	0.1%	7.7%	3.2%	4.0%	0.2%	0.0%	0.0%	0.0%
3018	50	1727	3.2%	34.0%	41.7%	2.6%	1.8%	3.0%	0.3%	1.6%	0.1%	5.8%	2.4%	2.9%	0.1%	0.0%	0.0%	0.4%
3019	50	1813	3.7%	38.5%	39.1%	1.7%	1.2%	2.0%	0.2%	1.1%	0.1%	6.7%	2.8%	2.5%	0.1%	0.0%	0.0%	0.4%
3020	50	65	5.4%	56.8%	21.4%	1.5%	1.0%	1.7%	0.2%	0.9%	0.1%	6.1%	2.5%	2.2%	0.1%	0.0%	0.0%	0.0%
3021	50	49	4.5%	47.3%	23.7%	3.2%	2.2%	3.7%	0.4%	2.0%	0.1%	7.1%	2.9%	2.8%	0.1%	0.0%	0.0%	0.0%
3022	50	1717	3.2%	33.7%	41.9%	2.6%	1.8%	3.1%	0.3%	1.7%	0.1%	5.8%	2.4%	3.0%	0.1%	0.0%	0.0%	0.4%
3023	50	1830	3.7%	38.9%	38.9%	1.7%	1.2%	2.0%	0.2%	1.1%	0.1%	6.7%	2.8%	2.4%	0.1%	0.0%	0.0%	0.4%
3024	50	77	4.4%	46.5%	23.2%	3.1%	2.2%	3.6%	0.4%	2.0%	0.1%	7.4%	3.1%	3.9%	0.2%	0.0%	0.0%	0.0%
3025	50	98	5.2%	54.6%	20.6%	1.4%	1.0%	1.7%	0.2%	0.9%	0.1%	8.0%	3.3%	2.9%	0.1%	0.0%	0.0%	0.0%
3026	50	1697	3.2%	33.1%	42.3%	2.7%	1.9%	3.2%	0.3%	1.7%	0.1%	5.7%	2.4%	3.0%	0.2%	0.0%	0.0%	0.4%
3027	50	1830	3.7%	38.9%	38.9%	1.7%	1.2%	2.0%	0.2%	1.1%	0.1%	6.7%	2.8%	2.4%	0.1%	0.0%	0.0%	0.4%
3028	50	1268	3.5%	36.4%	35.3%	2.5%	1.8%	3.0%	0.3%	1.6%	0.1%	7.7%	3.2%	3.9%	0.2%	0.0%	0.0%	0.5%
3029	50	1439	4.0%	42.0%	33.8%	1.9%	1.4%	2.3%	0.2%	1.2%	0.1%	6.9%	2.9%	2.7%	0.2%	0.0%	0.0%	0.4%
3030	50	1655	3.7%	39.3%	40.1%	2.4%	1.7%	2.8%	0.3%	1.5%	0.0%	4.4%	1.8%	1.7%	0.1%	0.0%	0.0%	0.0%
3031	50	1616	3.9%	40.7%	38.2%	1.8%	1.3%	2.1%	0.2%	1.1%	0.1%	6.1%	2.5%	2.0%	0.1%	0.0%	0.0%	0.0%
3032	50	1636	3.7%	38.8%	40.4%	2.5%	1.7%	2.9%	0.3%	1.6%	0.0%	4.4%	1.8%	1.8%	0.1%	0.0%	0.0%	0.0%
3033	50	1632	3.9%	41.0%	38.0%	1.7%	1.2%	2.0%	0.2%	1.1%	0.1%	6.1%	2.5%	2.0%	0.1%	0.0%	0.0%	0.0%
3034	50	826	3.4%	35.5%	44.6%	2.8%	2.0%	3.3%	0.4%	1.8%	0.0%	3.5%	1.5%	1.3%	0.0%	0.0%	0.0%	0.0%
3035	50	837	3.9%	40.8%	39.3%	1.2%	0.8%	1.4%	0.2%	0.8%	0.1%	7.0%	2.9%	1.7%	0.0%	0.0%	0.0%	0.0%
3036	50	1268	3.5%	36.4%	35.3%	2.5%	1.8%	3.0%	0.3%	1.6%	0.1%	7.7%	3.2%	3.9%	0.2%	0.0%	0.0%	0.5%
3037	50	1450	4.0%	42.3%	33.7%	1.9%	1.3%	2.2%	0.2%	1.2%	0.1%	6.9%	2.9%	2.7%	0.2%	0.0%	0.0%	0.4%
3038	50	1268	3.5%	36.4%	35.3%	2.5%	1.8%	3.0%	0.3%	1.6%	0.1%	7.7%	3.2%	3.9%	0.2%	0.0%	0.0%	0.5%
3039	50	1450	4.0%	42.3%	33.7%	1.9%	1.3%	2.2%	0.2%	1.2%	0.1%	6.9%	2.9%	2.7%	0.2%	0.0%	0.0%	0.4%
3040	50	1260	4.4%	46.2%	28.8%	1.9%	1.3%	2.2%	0.2%	1.2%	0.1%	8.0%	3.3%	1.9%	0.1%	0.0%	0.0%	0.5%
3041	50	1162	4.1%	43.5%	28.3%	1.5%	1.1%	1.8%	0.2%	1.0%	0.1%	10.2%	4.2%	3.2%	0.2%	0.0%	0.0%	0.6%
3042	50	239	4.6%	48.8%	20.8%	1.2%	0.9%	1.5%	0.2%	0.8%	0.1%	13.4%	5.5%	2.1%	0.2%	0.0%	0.0%	0.0%
3043	50	244	4.6%	48.6%	21.1%	1.2%	0.9%	1.5%	0.2%	0.8%	0.1%	13.3%	5.5%	2.0%	0.1%	0.0%	0.0%	0.0%
3044	50	1024	4.1%	42.7%	28.7%	1.6%	1.1%	1.9%	0.2%	1.0%	0.1%	10.2%	4.2%	3.3%	0.3%	0.0%	0.0%	0.6%
3045	50	1126	4.4%	45.8%	29.2%	2.0%	1.4%	2.3%	0.2%	1.3%	0.1%	7.7%	3.2%	1.9%	0.0%	0.0%	0.0%	0.6%
3046	50	39	5.5%	58.2%	18.9%	0.9%	0.7%	1.1%	0.1%	0.6%	0.1%	8.9%	3.7%	1.1%	0.1%	0.0%	0.0%	0.0%
3047	50	49	5.3%	55.7%	23.3%	1.0%	0.7%	1.2%	0.1%	0.7%	0.1%	7.5%	3.1%	1.1%	0.1%	0.0%	0.0%	0.0%
3048	80	1064	6.0%	63.2%	4.5%	0.9%	0.6%	1.1%	0.1%	0.6%	0.1%	13.5%	5.6%	3.4%	0.3%	0.0%	0.0%	0.0%
3049	80	1217	4.8%	50.0%	9.1%	0.9%	0.6%	1.0%	0.1%	0.6%	0.1%	13.1%	5.4%	13.7%	0.5%	0.0%	0.0%	0.0%
3050	50	212	4.8%	50.4%	20.9%	2.0%	1.4%	2.4%	0.3%	1.3%	0.1%	10.3%	4.3%	1.6%	0.1%	0.0%	0.0%	0.0%
3052	50	1136	4.3%	44.9%	27.7%	1.4%	1.0%	1.7%	0.2%	0.9%	0.1%	9.8%	4.1%	3.1%	0.3%	0.0%	0.0%	0.6%
3053	50	1338	4.4%	46.5%	27.9%	2.0%	1.4%	2.3%	0.3%	1.3%	0.1%	8.1%	3.4%	1.8%	0.1%	0.0%	0.0%	0.5%
3055	50	192	5.1%	53.1%	20.9%	1.0%	0.7%	1.2%	0.1%	0.6%	0.1%	10.9%	4.5%	1.7%	0.2%	0.0%	0.0%	0.0%
3056	70	2360	3.9%	40.7%	9.2%	2.8%	2.0%	3.2%	0.3%	1.8%	0.2%	21.0%	8.7%	4.0%	0.4%	0.0%	0.9%	0.9%
3057	50	740	4.8%	49.9%	17.5%	1.5%	1.1%	1.8%	0.2%	1.0%	0.1%	11.7%	4.8%	2.9%	0.1%	0.0%	0.5%	2.2%
3058	50	528	4.4%	45.8%	25.3%	1.9%	1.3%	2.2%	0.2%	1.2%	0.1%	8.3%	3.4%	2.2%	0.3%	0.0%	0.7%	2.6%
3059	50	832	3.9%	40.5%	22.3%	2.2%	1.6%	2.6%	0.3%	1.4%	0.1%	14.0%	5.8%	3.5%	0.2%	0.0%	0.0%	1.7%
3060	70	1600	4.3%	45.0%	9.9%	2.4%	1.7%	2.8%	0.3%	1.5%	0.2%	18.4%	7.6%	4.3%	0.4%	0.0%	1.1%	0.2%
3061	70	2488	4.0%	42.3%	6.6%	2.5%	1.8%	3.0%	0.3%	1.6%	0.2%	20.2%	8.4%	5.9%	0.2%	0.1%	2.2%	0.7%
3062	70	4163	4.3%	44.9%	11.1%	1.9%	1.4%	2.3%	0.2%	1.2%	0.2%	16.1%	6.7%	7.0%	0.6%	0.0%	1.6%	0.5%
3063	50	760	3.0%	31.6%	7.8%	3.6%	2.6%	4.3%	0.5%	2.3%	0.3%	26.5%	11.0%	3.4%	0.5%	0.0%	0.5%	2.2%
3064	70	1456	4.8%	50.2%	13.1%	1.2%	0.9%	1.4%	0.2%	0.8%	0.2%	14.9%	6.2%	4.5%	0.5%	0.0%	1.2%	0.0%
3065	70	1121	3.5%	36.9%	17.7%	1.5%	1.1%	1.8%	0.2%	1.0%	0.2%	19.1%	7.9%	6.2%	0.6%	0.0%	1.4%	1.0%
3066	70	1784	4.6%	48.3%	14.5%	1.3%	0.9%	1.5%	0.2%	0.8%	0.1%	13.9%	5.8%	5.8%	0.8%	0.0%	1.3%	0.2%
3067	50	1288	3.6%	37.4%	15.0%	2.9%	2.1%	3.4%	0.4%	1.9%	0.2%	19.0%	7.9%	2.9%	0.4%	0.0%	0.6%	2.3%
3068	50	1572	4.3%	44.9%	20.0%	1.9%	1.3%	2.2%	0.2%	1.2%	0.1%	12.9%	5.4%	3.2%	0.2%	0.0%	0.2%	1.9%
3069	50	1193	3.7%	39.1%	18.7%	2.4%	1.7%	2.8%	0.3%	1.5%	0.1%	12.9%	5.4%	3.9%	0.4%	0.0%	1.4%	5.6%
3072	70	2488	4.0%	42.3%	6.6%	2.5%	1.8%	3.0%	0.3%	1.6%	0.2%	20.2%	8.4%	5.9%	0.2%	0.1%	2.2%	0.7%
3073	70	2379	4.0%	42.3%	8.6%	2.4%	1.7%	2.8%	0.3%	1.6%	0.2%	17.8%	7.4%	7.9%	0.5%	0.0%	1.8%	0.8%
3074	50	945	3.9%	41.2%	28.8%	2.4%	1.7%	2.8%	0.3%	1.6%	0.1%	9.3%	3.9%	3.7%	0.2%	0.0%	0.0%	0.0%

Traffic Flows and Breakdown by 16 Vehicle Classes (Year 2026)

Link No.	Speed Limit	Total Vehicle	19 - Motorcycles (MC)	01 - Private Cars (PC)	03 - Taxi	14 - Non-franchised Bus <=6.4t	15 - Non-franchised Bus 6.4-15t	16 - Non-franchised Bus >15t	12 - Private Light Bus <=3.5t	13 - Private Light Bus >3.5t	04 - Light Goods Vehicles <=2.5t	05 - Lt Goods Vehicles 2.5-3.5t	06 - Light Goods Vehicles >3.5t	07 - Heavy Goods Vehicles <=15t	08 - Heavy Goods Vehicles >15t	17 - Franchised Bus (SD)	18 - Franchised Bus (DD)	11 - Public Light Buses
	km/hr	1700-1800																
3075	50	933	3.9%	40.6%	29.2%	2.2%	1.6%	2.6%	0.3%	1.4%	0.1%	9.7%	4.0%	4.0%	0.3%	0.0%	0.0%	0.0%
3076	50	656	3.9%	41.1%	20.6%	1.5%	1.1%	1.8%	0.2%	1.0%	0.2%	16.0%	6.6%	5.5%	0.6%	0.0%	0.0%	0.0%
3077	80	2009	5.0%	52.9%	15.9%	1.6%	1.1%	1.9%	0.2%	1.0%	0.1%	11.5%	4.8%	3.6%	0.2%	0.0%	0.0%	0.0%
3078	80	2140	4.4%	45.9%	17.7%	1.5%	1.0%	1.7%	0.2%	0.9%	0.1%	11.6%	4.8%	9.5%	0.4%	0.0%	0.0%	0.0%
3081	50	39	1.8%	19.4%	10.9%	1.4%	1.0%	1.7%	0.2%	0.9%	0.4%	38.0%	15.7%	7.7%	0.7%	0.0%	0.0%	0.0%
3082	50	336	3.5%	37.1%	30.0%	1.6%	1.1%	1.8%	0.2%	1.0%	0.1%	14.5%	6.0%	2.6%	0.4%	0.0%	0.0%	0.0%
3084	70	3486	4.0%	42.2%	17.8%	1.5%	1.1%	1.8%	0.2%	1.0%	0.2%	15.8%	6.6%	6.0%	0.7%	0.0%	1.0%	0.1%
3086	70	1176	4.1%	42.5%	6.0%	1.3%	0.9%	1.5%	0.2%	0.8%	0.3%	24.6%	10.2%	7.1%	0.7%	0.0%	0.0%	0.0%
3088	50	654	1.4%	15.0%	73.8%	2.2%	1.6%	2.6%	0.3%	1.4%	0.0%	0.5%	0.2%	0.0%	0.0%	0.0%	0.0%	1.0%
3089	50	38	4.1%	42.8%	21.4%	2.9%	2.0%	3.3%	0.4%	1.8%	0.1%	10.8%	4.5%	5.7%	0.3%	0.0%	0.0%	0.0%
4001	50	1230	3.8%	40.1%	16.8%	1.5%	1.0%	1.7%	0.2%	1.0%	0.2%	18.7%	7.7%	4.4%	0.9%	0.0%	0.0%	1.9%
4002	50	549	4.7%	48.9%	23.1%	1.4%	1.0%	1.7%	0.2%	0.9%	0.1%	10.6%	4.4%	2.8%	0.2%	0.0%	0.0%	0.0%
4003	50	1150	4.4%	46.6%	23.7%	2.1%	1.5%	2.4%	0.3%	1.3%	0.1%	7.8%	3.2%	2.3%	0.4%	0.1%	2.8%	1.1%
4004	70	6514	4.0%	41.9%	14.6%	1.0%	0.7%	1.1%	0.1%	0.6%	0.1%	14.2%	5.9%	5.1%	1.3%	0.1%	4.6%	4.7%
4005	70	6216	3.6%	37.7%	15.3%	1.6%	1.1%	1.9%	0.2%	1.0%	0.2%	15.4%	6.4%	5.1%	0.6%	0.1%	4.8%	5.0%
4006	70	3594	4.3%	45.3%	16.8%	0.8%	0.6%	1.0%	0.1%	0.5%	0.1%	8.7%	3.6%	3.8%	0.3%	0.2%	7.7%	6.1%
4007	80	851	5.5%	58.2%	10.5%	1.0%	0.7%	1.2%	0.1%	0.6%	0.1%	6.5%	2.7%	12.6%	0.4%	0.0%	0.0%	0.0%
4008	50	1350	4.2%	44.5%	22.1%	1.6%	1.1%	1.9%	0.2%	1.0%	0.1%	9.5%	3.9%	2.6%	0.7%	0.1%	2.3%	4.1%
4009	50	1079	3.9%	41.0%	20.7%	1.4%	1.0%	1.6%	0.2%	0.9%	0.1%	9.1%	3.8%	2.5%	0.6%	0.1%	4.1%	9.2%
4010	50	426	4.9%	51.5%	20.1%	1.3%	0.9%	1.5%	0.2%	0.8%	0.1%	11.8%	4.9%	2.0%	0.2%	0.0%	0.0%	0.0%
4011	50	370	5.0%	52.5%	20.4%	1.2%	0.9%	1.5%	0.2%	0.8%	0.1%	10.9%	4.5%	1.8%	0.2%	0.0%	0.0%	0.0%
4012	50	37	5.0%	52.5%	20.4%	1.2%	0.9%	1.5%	0.2%	0.8%	0.1%	10.9%	4.5%	1.8%	0.2%	0.0%	0.0%	0.0%
4014	70	1875	3.6%	38.1%	25.4%	1.3%	0.9%	1.5%	0.2%	0.8%	0.1%	14.2%	5.9%	4.6%	1.0%	0.1%	2.3%	0.0%
4015	70	865	4.8%	49.9%	15.8%	2.8%	2.0%	3.3%	0.4%	1.8%	0.1%	11.6%	4.8%	2.4%	0.0%	0.0%	0.0%	0.4%
4016	70	1273	4.4%	46.1%	16.4%	2.9%	2.0%	3.3%	0.4%	1.8%	0.1%	13.1%	5.4%	3.7%	0.1%	0.0%	0.0%	0.3%
4018	70	1404	3.5%	36.6%	23.3%	1.1%	0.8%	1.3%	0.1%	0.7%	0.2%	16.6%	6.9%	5.1%	1.2%	0.1%	2.5%	0.0%
4019	50	1549	3.7%	38.5%	11.0%	0.8%	0.5%	0.9%	0.1%	0.5%	0.2%	22.0%	9.1%	9.5%	0.4%	0.0%	0.1%	2.7%
4021	50	555	5.7%	59.8%	17.8%	0.9%	0.6%	1.0%	0.1%	0.6%	0.0%	3.4%	1.4%	1.4%	0.2%	0.1%	2.3%	5.0%
4022	50	35	1.0%	10.7%	11.5%	0.0%	0.0%	0.0%	0.0%	0.0%	0.1%	10.0%	4.1%	0.0%	0.0%	0.0%	0.0%	62.6%
4023	50	35	1.0%	10.7%	11.5%	0.0%	0.0%	0.0%	0.0%	0.0%	0.1%	10.0%	4.1%	0.0%	0.0%	0.0%	0.0%	62.6%
4024	50	196	5.3%	55.3%	21.6%	1.1%	0.8%	1.3%	0.1%	0.7%	0.1%	6.4%	2.7%	1.6%	0.2%	0.0%	0.0%	2.8%
4025	50	181	4.2%	44.4%	16.7%	0.7%	0.5%	0.8%	0.1%	0.4%	0.1%	10.1%	4.2%	5.1%	0.7%	0.0%	0.0%	12.1%
4026	50	352	3.2%	33.3%	10.3%	1.8%	1.3%	2.1%	0.2%	1.2%	0.3%	26.3%	10.9%	8.5%	0.7%	0.0%	0.0%	0.0%
4027	80	3951	4.3%	45.1%	15.5%	1.8%	1.3%	2.1%	0.2%	1.2%	0.1%	13.7%	5.7%	8.6%	0.5%	0.0%	0.0%	0.0%
4028	50	77	4.3%	45.1%	15.5%	1.8%	1.3%	2.1%	0.2%	1.2%	0.1%	13.7%	5.7%	8.6%	0.5%	0.0%	0.0%	0.0%
4029	50	195	3.6%	37.6%	24.3%	1.3%	0.9%	1.5%	0.2%	0.8%	0.1%	6.2%	2.6%	1.7%	0.4%	0.4%	18.3%	0.0%
4030	50	1380	3.7%	39.1%	15.9%	1.0%	0.7%	1.2%	0.1%	0.6%	0.1%	9.9%	4.1%	2.5%	0.6%	0.1%	5.2%	15.2%
4031	50	124	5.7%	59.6%	15.5%	1.0%	0.7%	1.1%	0.1%	0.6%	0.1%	9.4%	3.9%	2.1%	0.1%	0.0%	0.0%	0.0%
4032	70	4838	4.3%	45.2%	15.9%	1.1%	0.8%	1.3%	0.1%	0.7%	0.1%	12.8%	5.3%	3.8%	0.5%	0.1%	2.9%	5.0%
4033	70	1612	4.1%	43.2%	7.1%	1.5%	1.0%	1.7%	0.2%	0.9%	0.2%	22.9%	9.5%	7.0%	0.7%	0.0%	0.0%	0.0%
4034	70	550	3.9%	41.2%	16.6%	2.9%	2.1%	3.5%	0.4%	1.9%	0.2%	14.9%	6.2%	5.9%	0.4%	0.0%	0.0%	0.0%
4035	70	1415	4.4%	46.5%	16.1%	2.9%	2.0%	3.3%	0.4%	1.8%	0.1%	12.9%	5.3%	3.8%	0.2%	0.0%	0.0%	0.3%
4036	70	2041	4.3%	45.6%	10.1%	1.9%	1.4%	2.2%	0.2%	1.2%	0.2%	19.1%	7.9%	5.1%	0.4%	0.0%	0.0%	0.2%
4037	70	3079	4.6%	47.9%	11.3%	1.7%	1.2%	2.0%	0.2%	1.1%	0.2%	16.7%	6.9%	4.3%	0.4%	0.0%	1.1%	0.1%
5137	50	820	3.9%	40.8%	10.9%	1.1%	0.8%	1.3%	0.1%	0.7%	0.2%	21.6%	9.0%	9.2%	0.4%	0.0%	0.0%	0.0%
5138	50	599	3.7%	39.0%	12.2%	0.9%	0.6%	1.1%	0.1%	0.6%	0.2%	21.6%	9.0%	9.3%	0.4%	0.0%	0.0%	1.2%
5143	50	278	3.9%	41.3%	11.2%	1.6%	1.1%	1.8%	0.2%	1.0%	0.2%	19.3%	8.0%	9.1%	0.9%	0.0%	0.3%	0.0%
5144	50	141	4.0%	41.6%	14.2%	2.7%	1.9%	3.1%	0.3%	1.7%	0.1%	12.6%	5.2%	6.1%	1.2%	0.0%	0.0%	5.2%
5145	50	666	3.5%	36.6%	10.9%	0.6%	0.4%	0.7%	0.1%	0.4%	0.2%	24.0%	9.9%	10.8%	0.6%	0.0%	0.1%	1.1%
5146	50	749	3.7%	38.5%	10.4%	0.9%	0.7%	1.1%	0.1%	0.6%	0.2%	22.9%	9.5%	10.1%	0.5%	0.0%	0.0%	1.0%
5189	50	367	3.0%	31.1%	5.9%	0.7%	0.5%	0.8%	0.1%	0.4%	0.3%	28.5%	11.8%	16.3%	0.8%	0.0%	0.0%	0.0%
5190	50	238	4.6%	48.3%	5.9%	1.6%	1.1%	1.9%	0.2%	1.0%	0.2%	18.4%	7.6%	8.4%	0.8%	0.0%	0.0%	0.0%
5191	50	548	4.6%	48.4%	10.0%	6.5%	4.6%	7.6%	0.8%	4.1%	0.1%	5.2%	2.1%	6.1%	0.0%	0.0%	0.0%	0.0%
5192	50	385	5.4%	56.2%	6.9%	1.0%	0.7%	1.2%	0.1%	0.7%	0.2%	14.6%	6.0%	6.6%	0.5%	0.0%	0.0%	0.0%
5193	50	753	3.6%	37.6%	8.0%	1.9%	1.4%	2.3%	0.2%	1.2%	0.2%	16.7%	6.9%	19.1%	0.8%	0.0%	0.0%	0.0%
5194	50	700	4.2%	44.3%	8.2%	0.9%	0.7%	1.1%	0.1%	0.6%	0.2%	18.9%	7.8%	12.7%	0.3%	0.0%	0.0%	0.0%
5195	80	851	5.5%	58.2%	10.5%	1.0%	0.7%	1.2%	0.1%	0.6%	0.1%	6.5%	2.7%	12.6%	0.4%	0.0%	0.0%	0.0%
5196	80	679	6.4%	67.2%	3.1%	0.8%	0.6%	1.0%	0.1%	0.5%	0.1%	12.9%	5.3%	1.7%	0.1%	0.0%	0.0%	0.0%
5197	80	2004	4.5%	47.0%	9.6%	2.9%	2.1%	3.4%	0.4%	1.9%	0.1%	9.8%	4.1%	13.9%	0.5%	0.0%	0.0%	0.0%
5198	80	1379	5.3%	55.6%	5.7%	0.9%	0.6%	1.0%	0.1%	0.6%	0.2%	16.0%	6.6%	7.3%	0.2%	0.0%	0.0%	0.0%
5199	50	800	3.7%	39.1%	7.9%	1.9%	1.3%	2.2%	0.2%	1.2%	0.2%	16.6%	6.9%	17.9%	0.8%	0.0%	0.0%	0.0%
5200	50	190	4.3%	44.6%	5.8%	1.8%	1.3%	2.1%	0.2%	1.1%	0.2%	19.1%	7.9%	10.8%	0.8%	0.0%	0.0%	0.0%
5201	50	711	4.2%	44.1%	7.6%	0.9%	0.7%	1.1%	0.1%	0.6%	0.2%	19.4%	8.0%	12.7%	0.4%	0.0%	0.0%	0.0%
5202	50	356	3.0%	31.0%	7.0%	0.6%	0.5%	0.8%	0.1%	0.4%	0.3%	27.9%	11.6%	16.4%	0.6%	0.0%	0.0%	0.0%
5224	50	401	3.9%	40.9%	10.5%	8.8%	6.2%	10.3%	1.1%	5.6%	0.0%	4.0%	1.6%	7.0%	0.1%	0.0%	0.0%	0.0%
5225	50	1154	3.7%	38.7%	8.9%	4.3%	3.1%	5.1%	0.5%	2.8%	0.1%	12.3%	5.1%	14.9%	0.5%	0.0%	0.0%	0.0%
5226	50	147	6.6%	68.9%	8.5%	0.1%	0.1%	0.1%	0.0%	0.1%	0.1%	8.5%	3.5%	3.6%	0.0%	0.0%	0.0%	0.0%
5245	80	289	6.1%	63.7%	1.4%	3.9%	2.7%	4.5%	0.5%	2.5%	0.0%	2.5%	1.0%	11.0%	0.1%	0.0%	0.0%	0.0%
5254	50	161	3.5%	36.2%	9.8%	1.0%	0.7%	1.2%	0.1%	0.6%	0.2%	23.5%	9.8%	11.7%	1.0%	0.0%	0.6%	0.0%
5256	70	3374	3.3%	34.3%	9.9%	7.6%	5.4%	8.9%	1.0%	4.9%	0.1%	12.9%	5.4%	2.4%	0.0%	0.1%	3.0%	0.8%
5257	70	3017	4.6%	48.8%	2.5%	4.0%	2.8%	4.7%	0.5%	2.6%	0.2%	16.4%	6.8%	3.0%	0.0%	0.0%	2.1%	1.0%
5262	50	576	4.3%	44.7%	12.4%	1.0%	0.7%	1.1%	0.1%	0.6%	0.2%	17.6%	7.3%	5.9%	0.4%	0.0%	0.2%	3.7%
5263	50	617	3.5%	37.2%	12.0%	0.7%	0.5%	0.8%	0.1%	0.4%	0.2%	22.6%	9.4%	9.0%	0.3%	0.0%	0.0%	3.4%
5264	50	800	3.7%	39.1%	7.9%	1.9%	1.3%	2.2%	0.2%	1.2%	0.2%	16.6%	6.9%	17.9%	0.8%	0.0%	0.0%	0.0%
6252	50	6281	3.6%	38.0%	11.1%	1.5%	1.1%	1.8%	0.2%	1.0%	0.2%	16.4%	6.8%	4.5%	0.7%	0.2%	9.2%	3.9%
8033	70	437	4.0%	42.4%	3.3%	1.9%	1.3%	2.2%	0.2%	1.2%	0.1%	11.0%	4.6%	6.2%	0.1%	0.5%	20.9%	0.0%
8340	50	955	4.5%	47.6%	20.2%	2.9%	2.0%	3.3%	0.4%	1.8%	0.1%	9.6%	4.0%	2.6%	0.1%	0.0%	0.5%	0.4%
9098	70	1517	4.4%	46.3%	5.1%	2.5%	1.8%	2.9%	0.3%	1.6%	0.2%	17.7%	7.3%	7.0%	0.0%	0.1%	2.7%	0.0%
9112	70	785	4.7%	49.6%	3.1%	2.5%	1.7%	2.9%	0.3%	1.6%	0.2%	15.4%	6.4%	9.3%	0.1%	0.1%	2.4%	0.0%
9205	50	65	4.4%	45.9%	23.0%	3.1%	2.2%	3.6%	0.4%	2.0%	0.1%	7.9%	3.3%	4.2%	0.2%	0.0%	0.0%	0.0%
9206	50	80	5.1%	54.0%	20.4%	1.4%	1.0%	1.6%	0.2%	0.9%	0.1%	8.5%	3.5%	3.1%	0.2%	0.0%	0.0%	0.0%
9301	50	996	3.4%	35.6%	50.2%	1.9%	1.4%	2.3%	0.2%	1.2%	0.0%	2.1%	0.9%	0.8%	0.0%	0.0%	0.0%	0.0%
9302	50	513	3.8%	40.2%	49.2%	1.2%	0.8%	1.4%	0.1%	0.7%	0.0%	1.4%	0.6%	0.5%	0.0%	0.0%	0.0%	0.0%
9303	50	500	3.8%	39.5%	41.2%	0.9%	0.7%	1.1%	0.1%	0.6%	0.1%	7.6%	3.1%	1.4%	0.0%	0.0%	0.0%	0.0%
9304	50	337	4.1%	42.8%	36.5%	1.6%	1.1%	1.9%	0.2%	1.0%	0.1%	6.0%	2.5%	2.2%	0.1%	0.0%	0.0%	0.0%

Traffic Flows and Breakdown by 16 Vehicle Classes (Year 2026)

Link No.	Speed Limit	Total Vehicle	19 - Motorcycles (MC)	01 - Private Cars (PC)	03 - Taxi	14 - Non-franchised Bus <=6.4t	15 - Non-franchised Bus 6.4-15t	16 - Non-franchised Bus >15t	12 - Private Light Bus <=3.5t	13 - Private Light Bus >3.5t	04 - Light Goods Vehicles <=2.5t	05 - Lt Goods Vehicles 2.5-3.5t	06 - Light Goods Vehicles >3.5t	07 - Heavy Goods Vehicles <=15t	08 - Heavy Goods Vehicles >15t	17 - Franchised Bus (SD)	18 - Franchised Bus (DD)	11 - Public Light Buses
	km/hr	1800-1900																
1	50	170	5.8%	60.9%	23.0%	0.2%	0.1%	0.2%	0.0%	0.1%	0.1%	5.1%	2.1%	2.0%	0.3%	0.0%	0.0%	0.0%
2	50	642	5.4%	57.1%	19.4%	1.0%	0.7%	1.2%	0.1%	0.7%	0.1%	7.1%	3.0%	3.4%	0.7%	0.0%	0.0%	0.0%
3	70	1764	4.6%	48.5%	20.4%	1.1%	0.8%	1.2%	0.1%	0.7%	0.1%	10.3%	4.3%	4.3%	0.4%	0.0%	0.0%	3.2%
4	70	2343	4.7%	49.0%	23.4%	0.5%	0.4%	0.6%	0.1%	0.3%	0.1%	8.0%	3.3%	2.6%	0.4%	0.0%	0.0%	6.7%
5	50	174	6.9%	72.1%	15.9%	0.3%	0.2%	0.3%	0.0%	0.2%	0.0%	2.3%	0.9%	0.8%	0.1%	0.0%	0.0%	0.0%
6	50	100	4.1%	43.2%	28.2%	1.4%	1.0%	1.6%	0.2%	0.9%	0.1%	6.8%	2.8%	2.9%	0.9%	0.1%	5.9%	0.0%
7	50	1055	3.6%	37.8%	20.3%	1.1%	0.8%	1.3%	0.1%	0.7%	0.1%	10.8%	4.5%	2.7%	0.5%	0.2%	10.1%	5.5%
8	50	680	4.0%	41.7%	14.8%	0.7%	0.5%	0.8%	0.1%	0.4%	0.1%	6.0%	2.5%	3.4%	1.0%	0.3%	13.4%	10.3%
9	50	91	5.7%	59.8%	21.6%	0.1%	0.0%	0.1%	0.0%	0.0%	0.1%	7.4%	3.1%	1.9%	0.1%	0.0%	0.0%	0.0%
10	50	143	5.4%	56.4%	18.0%	1.4%	1.0%	1.7%	0.2%	0.9%	0.1%	5.2%	2.2%	1.6%	0.4%	0.1%	5.5%	0.0%
11	50	617	3.8%	40.2%	16.9%	0.7%	0.5%	0.8%	0.1%	0.4%	0.1%	8.1%	3.4%	2.2%	0.4%	0.3%	13.0%	9.2%
12	50	558	3.8%	40.3%	19.1%	0.4%	0.3%	0.5%	0.1%	0.3%	0.1%	5.6%	2.3%	2.1%	0.8%	0.4%	17.0%	7.0%
13	50	170	5.1%	53.9%	20.7%	0.7%	0.5%	0.8%	0.1%	0.4%	0.1%	7.0%	2.9%	1.7%	0.2%	0.0%	0.0%	5.9%
14	50	358	3.8%	39.8%	21.0%	0.5%	0.3%	0.5%	0.1%	0.3%	0.1%	10.0%	4.1%	3.5%	0.8%	0.1%	5.7%	9.2%
15	50	1005	5.0%	52.5%	27.6%	0.6%	0.4%	0.7%	0.1%	0.4%	0.1%	5.3%	2.2%	1.4%	0.4%	0.0%	0.0%	3.3%
16	50	99	5.4%	57.1%	22.0%	0.7%	0.5%	0.9%	0.1%	0.5%	0.1%	6.9%	2.9%	2.5%	0.4%	0.0%	0.0%	0.0%
17	50	177	5.8%	60.8%	22.7%	0.4%	0.3%	0.5%	0.0%	0.3%	0.1%	5.6%	2.3%	1.1%	0.2%	0.0%	0.0%	0.0%
18	50	358	4.8%	50.5%	24.7%	0.6%	0.4%	0.7%	0.1%	0.4%	0.1%	8.8%	3.6%	2.1%	0.5%	0.0%	0.0%	2.8%
19	50	93	5.6%	58.4%	24.5%	0.6%	0.4%	0.7%	0.1%	0.4%	0.1%	5.0%	2.1%	1.9%	0.3%	0.0%	0.0%	0.0%
20	50	14	3.2%	33.9%	36.3%	0.2%	0.1%	0.2%	0.0%	0.1%	0.2%	17.0%	7.0%	1.3%	0.4%	0.0%	0.0%	0.0%
21	50	279	3.7%	38.6%	20.5%	0.3%	0.2%	0.4%	0.0%	0.2%	0.1%	8.9%	3.7%	3.2%	0.9%	0.2%	7.4%	11.8%
22	50	705	4.8%	50.9%	27.6%	0.7%	0.5%	0.8%	0.1%	0.4%	0.1%	5.5%	2.3%	1.4%	0.4%	0.0%	0.0%	4.7%
23	50	316	4.6%	48.1%	18.1%	0.6%	0.4%	0.7%	0.1%	0.4%	0.1%	8.0%	3.3%	1.9%	0.4%	0.2%	6.5%	6.7%
24	50	80	4.3%	45.4%	14.7%	0.4%	0.3%	0.5%	0.1%	0.3%	0.1%	13.6%	5.6%	6.1%	1.0%	0.0%	0.0%	7.5%
25	50	100	4.8%	50.5%	16.6%	0.4%	0.3%	0.5%	0.0%	0.2%	0.2%	14.6%	6.0%	4.9%	0.9%	0.0%	0.0%	0.0%
26	50	57	5.3%	55.7%	22.2%	0.6%	0.4%	0.7%	0.1%	0.4%	0.1%	7.9%	3.3%	2.6%	0.5%	0.0%	0.0%	0.0%
27	50	411	4.3%	44.9%	22.4%	1.0%	0.7%	1.2%	0.1%	0.6%	0.1%	11.8%	4.9%	3.7%	0.8%	0.0%	0.0%	3.7%
28	50	225	4.7%	49.8%	23.8%	0.9%	0.6%	1.0%	0.1%	0.6%	0.1%	11.0%	4.6%	2.6%	0.4%	0.0%	0.0%	0.0%
29	50	194	4.4%	46.6%	25.5%	1.2%	0.8%	1.4%	0.2%	0.8%	0.1%	9.5%	3.9%	4.2%	1.2%	0.0%	0.0%	0.0%
30	50	251	5.0%	52.0%	21.8%	0.4%	0.3%	0.5%	0.1%	0.3%	0.1%	10.1%	4.2%	4.8%	0.5%	0.0%	0.0%	0.0%
31	50	417	5.0%	52.0%	22.7%	0.4%	0.3%	0.5%	0.0%	0.3%	0.1%	10.4%	4.3%	3.5%	0.6%	0.0%	0.0%	0.0%
32	50	428	3.5%	37.1%	19.5%	0.7%	0.5%	0.9%	0.1%	0.5%	0.1%	5.0%	2.1%	2.0%	0.5%	0.4%	17.1%	10.1%
33	50	1000	4.0%	41.7%	18.9%	0.5%	0.4%	0.6%	0.1%	0.3%	0.1%	8.2%	3.4%	2.4%	0.6%	0.3%	12.1%	6.4%
34	50	866	4.7%	49.7%	20.5%	0.4%	0.3%	0.5%	0.1%	0.3%	0.1%	11.4%	4.7%	4.0%	0.5%	0.0%	0.0%	2.7%
35	50	359	3.1%	32.4%	19.2%	0.9%	0.6%	1.0%	0.1%	0.6%	0.0%	3.1%	1.3%	0.6%	0.1%	0.6%	25.8%	10.6%
36	50	1172	4.4%	46.1%	20.2%	0.5%	0.3%	0.6%	0.1%	0.3%	0.1%	7.7%	3.2%	2.5%	0.5%	0.2%	9.3%	4.1%
37	50	763	4.6%	48.5%	26.8%	1.2%	0.8%	1.4%	0.1%	0.8%	0.0%	4.6%	1.9%	1.4%	0.2%	0.0%	0.0%	7.6%
38	50	313	4.2%	44.5%	37.8%	1.9%	1.3%	2.2%	0.2%	1.2%	0.0%	3.8%	1.6%	1.1%	0.3%	0.0%	0.0%	0.0%
39	50	855	6.0%	63.3%	13.1%	0.5%	0.3%	0.6%	0.1%	0.3%	0.1%	8.4%	3.5%	1.7%	0.2%	0.0%	1.8%	0.0%
40	50	844	5.2%	54.3%	29.9%	1.4%	1.0%	1.7%	0.2%	0.9%	0.0%	3.2%	1.3%	0.8%	0.0%	0.0%	0.0%	0.0%
41	50	1094	4.1%	42.7%	28.2%	1.0%	0.7%	1.1%	0.1%	0.6%	0.1%	8.4%	3.5%	3.1%	0.5%	0.1%	5.3%	0.5%
53	50	954	3.8%	39.8%	47.4%	0.8%	0.5%	0.9%	0.1%	0.5%	0.0%	3.4%	1.4%	1.2%	0.1%	0.0%	0.0%	0.0%
54	50	834	5.1%	53.3%	26.6%	1.2%	0.8%	1.4%	0.2%	0.8%	0.1%	5.8%	2.4%	2.2%	0.3%	0.0%	0.0%	0.0%
55	50	834	5.1%	53.3%	26.6%	1.2%	0.8%	1.4%	0.2%	0.8%	0.1%	5.8%	2.4%	2.2%	0.3%	0.0%	0.0%	0.0%
56	50	1012	4.3%	45.0%	22.2%	1.8%	1.3%	2.1%	0.2%	1.2%	0.1%	10.1%	4.2%	6.0%	1.6%	0.0%	0.0%	0.0%
57	50	2435	4.6%	48.0%	32.2%	0.6%	0.4%	0.7%	0.1%	0.4%	0.1%	7.3%	3.0%	2.3%	0.2%	0.0%	0.0%	0.3%
58	50	14	3.2%	34.1%	36.5%	0.1%	0.1%	0.2%	0.0%	0.1%	0.2%	17.1%	7.1%	1.2%	0.2%	0.0%	0.0%	0.0%
59	50	125	5.5%	58.2%	27.2%	0.5%	0.3%	0.6%	0.1%	0.3%	0.0%	4.2%	1.7%	1.3%	0.2%	0.0%	0.0%	0.0%
60	50	589	4.1%	43.5%	17.5%	0.7%	0.5%	0.9%	0.1%	0.5%	0.1%	11.5%	4.8%	4.4%	0.5%	0.2%	9.8%	0.8%
61	50	507	4.1%	42.6%	19.6%	0.8%	0.6%	1.0%	0.1%	0.5%	0.1%	9.8%	4.0%	3.8%	0.5%	0.3%	11.4%	1.0%
62	50	482	4.0%	41.9%	20.2%	0.9%	0.6%	1.0%	0.1%	0.6%	0.1%	9.3%	3.9%	3.6%	0.5%	0.3%	12.0%	1.0%
63	50	506	4.0%	42.4%	20.4%	0.9%	0.6%	1.0%	0.1%	0.6%	0.1%	9.3%	3.8%	3.6%	0.5%	0.3%	11.4%	1.0%
64	50	13	3.3%	34.7%	37.2%	0.0%	0.0%	0.0%	0.0%	0.0%	0.2%	17.4%	7.2%	0.0%	0.0%	0.0%	0.0%	0.0%
65	50	25	5.1%	53.5%	24.1%	0.7%	0.5%	0.8%	0.1%	0.4%	0.1%	9.3%	3.8%	1.5%	0.1%	0.0%	0.0%	0.0%
66	50	196	4.8%	50.7%	18.6%	0.3%	0.2%	0.4%	0.0%	0.2%	0.1%	6.2%	2.6%	3.1%	0.4%	0.0%	0.0%	12.2%
67	50	187	3.9%	41.0%	13.8%	0.4%	0.3%	0.5%	0.1%	0.3%	0.0%	2.1%	0.9%	0.9%	0.0%	0.7%	29.8%	5.3%
68	50	169	2.4%	25.3%	11.2%	0.4%	0.3%	0.5%	0.1%	0.3%	0.0%	1.7%	0.7%	0.7%	0.2%	0.8%	33.0%	22.5%
69	50	193	2.4%	25.2%	11.5%	0.5%	0.3%	0.6%	0.1%	0.3%	0.0%	2.6%	1.1%	0.9%	0.2%	0.7%	28.9%	24.9%
70	50	286	3.3%	35.0%	13.1%	0.6%	0.4%	0.7%	0.1%	0.4%	0.0%	4.7%	2.0%	1.2%	0.2%	0.5%	19.5%	18.5%
71	50	82	5.2%	54.6%	17.1%	0.2%	0.2%	0.3%	0.0%	0.2%	0.1%	10.5%	4.4%	6.4%	0.9%	0.0%	0.0%	0.0%
72	50	13	3.3%	34.7%	37.2%	0.0%	0.0%	0.0%	0.0%	0.0%	0.2%	17.4%	7.2%	0.0%	0.0%	0.0%	0.0%	0.0%
73	50	79	4.8%	49.8%	21.8%	0.6%	0.5%	0.7%	0.1%	0.4%	0.1%	7.9%	3.3%	2.0%	0.4%	0.0%	0.0%	7.6%
74	50	177	4.9%	50.9%	20.2%	0.5%	0.3%	0.5%	0.1%	0.3%	0.1%	12.2%	5.0%	4.6%	0.4%	0.0%	0.0%	0.0%
75	50	13	3.3%	34.7%	37.2%	0.0%	0.0%	0.0%	0.0%	0.0%	0.2%	17.4%	7.2%	0.0%	0.0%	0.0%	0.0%	0.0%
76	50	1442	3.8%	40.0%	19.9%	0.8%	0.6%	1.0%	0.1%	0.5%	0.1%	9.2%	3.8%	2.4%	0.4%	0.2%	10.6%	6.5%
77	50	741	4.1%	43.5%	15.3%	0.7%	0.5%	0.8%	0.1%	0.4%	0.1%	5.9%	2.4%	3.3%	1.0%	0.3%	12.3%	9.4%
78	50	231	4.7%	49.5%	23.8%	0.9%	0.6%	1.0%	0.1%	0.6%	0.1%	9.9%	4.1%	3.7%	1.0%	0.0%	0.0%	0.0%
79	50	23	2.1%	21.6%	22.1%	0.1%	0.1%	0.1%	0.0%	0.1%	0.1%	10.3%	4.3%	2.9%	0.9%	0.0%	0.0%	35.3%
80	50	286	5.5%	57.9%	18.4%	1.8%	1.3%	2.1%	0.2%	1.1%	0.1%	6.3%	2.6%	2.6%	0.2%	0.0%	0.0%	0.0%
81	50	489	5.0%	52.6%	24.1%	0.5%	0.3%	0.6%	0.1%	0.3%	0.1%	9.2%	3.8%	2.8%	0.7%	0.0%	0.0%	0.0%
82	50	156	5.7%	60.0%	20.3%	0.3%	0.2%	0.4%	0.0%	0.2%	0.1%	6.8%	2.8%	2.6%	0.5%	0.0%	0.0%	0.0%
83	50	363	4.9%	51.4%	24.6%	1.0%	0.7%	1.2%	0.1%	0.6%	0.1%	8.6%	3.5%	2.7%	0.6%	0.0%	0.0%	0.0%
84	50	553	4.9%	51.3%	19.4%	0.5%	0.3%	0.6%	0.1%	0.3%	0.1%	9.5%	3.9%	2.7%	0.5%	0.0%	2.1%	3.8%
85	50	714	4.8%	50.4%	27.0%	0.8%	0.6%	0.9%	0.1%	0.5%	0.1%	5.8%	2.4%	1.6%	0.3%	0.0%	1.6%	2.9%
86	50	16	3.5%	36.8%	31.8%	0.8%	0.6%	1.0%	0.1%	0.5%	0.2%	14.9%	6.2%	2.9%	0.8%	0.0%	0.0%	0.0%
87	50	949	5.2%	55.0%	24.0%	0.5%	0.3%	0.6%	0.1%	0.3%	0.1%	7.4%	3.1%	2.2%	0.4%	0.0%	0.0%	0.6%
88	50	773	5.3%	55.3%	22.5%	0.8%	0.5%	0.9%	0.1%	0.5%	0.1%	7.0%	2.9%	2.0%	0.4%	0.0%	0.0%	1.8%
89	50	2118	4.0%	41.9%	24.8%	0.7%	0.5%	0.8%	0.1%	0.4%	0.1%	7.4%	3.0%	1.7%	0.3%	0.1%	3.3%	11.0%
90	50	2055	5.3%	55.2%	29.3%	0.6%	0.4%	0.7%	0.1%	0.4%	0.0%	3.2%	1.3%	0.9%	0.2%	0.0%	2.1%	0.3%
91	50	892	4.7%	49.7%	27.3%	0.4%	0.3%	0.5%	0.1%	0.3%	0.1%	5.6%	2.3%	1.4%	0.3%	0.0%	0.0%	6.9%
92	50	328	5.4%	56.4%	28.4%	0.6%	0.4%	0.6%	0.1%	0.4%	0.0%	3.1%	1.3%	1.3%	0.3%	0.0%	0.0%	1.8%
93	50	17	3.5%	37.1%	30.1%	0.9%	0.7%	1.1%	0.1%	0.6%	0.1%	14.1%	5.8%	4.3%	1.5%	0.0%	0.0%	0.0%
94	50	13	3.3%	34.7%	37.2%	0.0%	0.0%	0.0%	0.0%	0.0%	0.2%	17.4%	7.2%	0.0%	0.0%	0.0%	0.0%	0.0%
95	50	491	3.8%	40.2%	17.5%	0.7%	0.5%	0.8%	0.1%	0.4%	0.1%	5.3%	2.2%	1.0%	0.1%	0.4%	16.9%	10.2%
96	50	1734	3.8%	39.7%	21.9%	0.6%	0.4%	0.7%	0.1%	0.4%	0.1%	5.2%	2.1%	1.6%	0.4%	0.4%	18.5%	4.2%
97	50	1050	4.2%	44.0%	39.1%	0.8%	0.5%	0.9%	0.1%	0.5%	0.1%	5.7%	2.3%	1.6%	0.4%	0.0%	0.0%	0.0%
98	50	17	2.5%	26.7%	28.7%	0.0%	0.0%	0.0%	0.0%	0.0%	0.1%	13.4%	5.6%	0.0%	0.0%	0.5%	22.4%	0.0%
99	70	2171	4.7%	49.8%	20.8%	1.1%	0.8%	1.3%	0.1%	0.7%	0.1%	9.5%	3.9%	4.1%	0.5%	0.0%	0.0%	2.6%
100	70	1056	5.0%	52.2%	12.6%	0.4%	0.3%	0.5%	0.1%	0.3%	0.1%	13.5%	5.6%	6.2%	1.0%	0.0%	2.0%	0.0%
101	50	1001	5.2%	54.0%	24.0%	1.0%	0.7%	1.2%	0.1%	0.6%	0.1%	6.9%	2.9%	2.3%	0.3%	0.0%	0.0%	0.8%
102	50	288	3.7%	39.1%	25.5%	0.5%	0.4%	0.6%	0.1%	0.3%	0.1%	5.6%	2.3%	1.4%	0.3%	0.1%	3.1%	17.0%
103	50	774	5.2%	54.3%	22.0%	0.7%	0.5%	0.8%	0.1%	0.4%	0.0%	4.7%	1.9%	1.9%	0.5%	0.0%	1.6%	5.2%
104	50	158	4.5%	47.4%	29.3%	0.6%	0.4%	0.7%	0.1%	0.4%	0.1%	9.8%	4.1%	2.2%	0.3%	0.0%	0.0%	0.0%
105	50	212	5.8%	61.0%	20.1%	0.9%	0.6%	1.0%	0.1%	0.6%	0.1%	5.0%	2.1%	2.2%	0.6%	0.0%	0.0%	0.0%
106	50	78	5.0%	52.0%	27.1%	0.5%	0.4%	0.6%	0.1%	0.3%	0.1%	8.2%	3.4%	1.9%	0.4%	0.0%	0.0%	0.0%
107	50	213	5.4%	57.1%	26.2%	0.5%	0.4%	0.6%	0.1%	0.3%	0.1%	5.5%	2.3%	1.2%	0.2%	0.0%	0.0%	0.0%
108	50	105	1.6%	16.5%	9.3%	0.2%	0.1%	0.2%	0.0%	0.1%	0.0%	4.1%	1.7%	0.6%	0.1%	0.5%	22.2%	42.7%
109	50	27	2.6%	27.1%	18.7%	0.1%	0.0%	0.1%	0.0%	0.0%	0.1%	8.8%	3.6%	1.2%	0.3%	0.9%	36.6%	0.0%
110	50	136	3.6%	37.8%	14.0%	0.2%	0.1%	0.2%	0.0%	0.1%	0.1%	7.2%	3.0%	3.9%	1.2%	0.6%	23.7%	4.4%
111	50	382	4.1%	43.5%	18.2%	0.4%	0.3%	0.4%	0.0%	0.2%	0.1%	8.6%	3.6%	1.5%	0.2%	0.3%	13.8%	4.7%
112	50	65	1.8%	19.0%	16.4%	0.2%	0.1%	0.2%	0.0%	0.1%	0.0%	4.3%	1.8%	0.7%	0.2%	0.9%	38.9%	15.3%
113	50	201	4.6%	48.4%	19.4%	0.3%	0.2%	0.4%	0.0%	0.2%	0.1%	7.0%	2.9%	0.4%	0.0%	0.4%	15.6%	0.0%
114	50	91	3.2%	33.3%	16.9%	0.1%	0.1%	0.1%	0.0%	0.1%	0.0%	3.9%	1.6%	0.7%	0.1%	0.7%	28.0%	11.0%
115	50	107	3.2%	33.2%	9.5%	0.3%	0.2%	0.3%	0.0%	0.2%	0.1%	13.0%	5.4%	1.9%	0.1%	0.7%	31.9%	0.0%
116	50	39	4.4%	45.9%	17.9%	1.4%	1.0%	1.6%	0.2%	0.9%	0.2%	17.9%	7.4%	1.2%	0.2%	0.0%	0.0%	0.0%

Traffic Flows and Breakdown by 16 Vehicle Classes (Year 2026)

Link No.	Speed Limit	Total Vehicle	19 - Motorcycles (MC)	01 - Private Cars (PC)	03 - Taxi	14 - Non-franchised Bus <=6.4t	15 - Non-franchised Bus 6.4-15t	16 - Non-franchised Bus >15t	12 - Private Light Bus <=3.5t	13 - Private Light Bus >3.5t	04 - Light Goods Vehicles <=2.5t	05 - Lt Goods Vehicles 2.5-3.5t	06 - Light Goods Vehicles >3.5t	07 - Heavy Goods Vehicles <=15t	08 - Heavy Goods Vehicles >15t	17 - Franchised Bus (SD)	18 - Franchised Bus (DD)	11 - Public Light Buses
	km/hr	1800-1900																
117	50	21	3.7%	38.4%	24.4%	0.0%	0.0%	0.1%	0.0%	0.0%	0.1%	11.4%	4.7%	2.3%	0.2%	0.3%	14.3%	0.0%
118	50	114	4.4%	46.5%	21.3%	0.7%	0.5%	0.9%	0.1%	0.5%	0.0%	3.4%	1.4%	1.5%	0.2%	0.1%	2.6%	15.8%
122	50	312	4.7%	49.8%	22.9%	1.0%	0.7%	1.1%	0.1%	0.6%	0.1%	8.2%	3.4%	1.4%	0.2%	0.0%	0.0%	5.8%
123	50	20	4.9%	51.9%	24.9%	0.2%	0.2%	0.3%	0.0%	0.2%	0.1%	11.7%	4.8%	0.6%	0.1%	0.0%	0.0%	0.0%
124	50	154	0.3%	3.0%	3.2%	0.0%	0.0%	0.0%	0.0%	0.0%	0.0%	1.5%	0.6%	0.0%	0.0%	0.1%	5.7%	85.5%
125	50	262	3.7%	38.3%	13.8%	0.6%	0.4%	0.7%	0.1%	0.4%	0.0%	3.8%	1.6%	1.4%	0.2%	0.0%	1.1%	33.9%
128	50	1414	4.5%	47.2%	30.6%	0.5%	0.3%	0.6%	0.1%	0.3%	0.1%	7.4%	3.1%	2.5%	0.6%	0.0%	0.0%	2.3%
129	50	1897	4.8%	50.0%	28.6%	0.5%	0.3%	0.6%	0.1%	0.3%	0.1%	7.8%	3.2%	3.1%	0.6%	0.0%	0.0%	0.0%
130	50	303	3.3%	34.7%	17.9%	0.3%	0.2%	0.4%	0.0%	0.2%	0.0%	2.3%	1.0%	0.2%	0.0%	0.2%	7.7%	31.4%
131	50	323	5.6%	58.4%	23.5%	1.1%	0.8%	1.3%	0.1%	0.7%	0.1%	4.9%	2.0%	1.4%	0.1%	0.0%	0.0%	0.0%
132	50	118	4.4%	45.7%	20.0%	0.9%	0.7%	1.1%	0.1%	0.6%	0.1%	13.9%	5.8%	3.1%	0.2%	0.0%	0.0%	3.4%
133	50	102	5.5%	57.8%	22.2%	0.6%	0.5%	0.7%	0.1%	0.4%	0.1%	6.2%	2.6%	2.6%	0.7%	0.0%	0.0%	0.0%
134	50	1687	3.9%	40.7%	24.9%	0.8%	0.5%	0.9%	0.1%	0.5%	0.1%	7.9%	3.3%	1.8%	0.3%	0.1%	4.2%	10.2%
135	50	2188	5.2%	54.5%	29.6%	0.6%	0.4%	0.7%	0.1%	0.4%	0.0%	3.7%	1.6%	1.0%	0.2%	0.0%	2.0%	0.0%
136	70	3836	4.0%	42.2%	24.5%	0.7%	0.5%	0.8%	0.1%	0.4%	0.1%	7.7%	3.2%	2.0%	0.4%	0.2%	7.1%	6.2%
137	70	3168	5.0%	52.0%	14.9%	0.5%	0.3%	0.6%	0.1%	0.3%	0.1%	7.7%	3.2%	3.0%	0.4%	0.2%	7.6%	4.3%
138	50	144	0.6%	6.0%	3.5%	0.0%	0.0%	0.0%	0.0%	0.0%	0.0%	1.6%	0.7%	0.1%	0.0%	0.1%	6.1%	81.3%
139	50	13	3.3%	34.7%	37.2%	0.0%	0.0%	0.0%	0.0%	0.0%	0.2%	17.4%	7.2%	0.0%	0.0%	0.0%	0.0%	0.0%
141	50	226	3.6%	38.1%	18.0%	0.1%	0.1%	0.1%	0.0%	0.0%	0.0%	2.3%	0.9%	1.3%	0.0%	0.0%	0.0%	35.5%
142	50	178	3.0%	31.0%	11.8%	0.4%	0.3%	0.4%	0.0%	0.2%	0.0%	2.9%	1.2%	1.5%	0.1%	0.0%	0.0%	47.2%
143	50	50	5.0%	52.5%	27.0%	1.0%	0.7%	1.2%	0.1%	0.7%	0.1%	6.5%	2.7%	2.3%	0.1%	0.0%	0.0%	0.0%
144	50	634	4.0%	41.7%	18.5%	0.4%	0.3%	0.4%	0.0%	0.2%	0.1%	5.8%	2.4%	2.5%	0.5%	0.1%	3.4%	19.7%
145	50	1016	4.0%	41.9%	19.8%	0.9%	0.6%	1.0%	0.1%	0.6%	0.1%	4.9%	2.0%	2.0%	0.5%	0.2%	9.4%	12.1%
146	50	882	4.6%	48.6%	15.6%	0.5%	0.4%	0.6%	0.1%	0.3%	0.1%	6.5%	2.7%	4.2%	1.0%	0.2%	9.9%	4.6%
147	50	893	3.9%	40.6%	19.0%	0.9%	0.6%	1.0%	0.1%	0.6%	0.1%	5.4%	2.2%	1.6%	0.3%	0.3%	12.3%	11.3%
148	50	1001	4.5%	47.0%	15.6%	0.6%	0.4%	0.7%	0.1%	0.4%	0.1%	7.0%	2.9%	4.1%	0.8%	0.2%	9.4%	6.3%
149	50	376	4.2%	43.6%	16.5%	1.0%	0.7%	1.2%	0.1%	0.6%	0.1%	12.3%	5.1%	2.2%	0.1%	0.0%	0.0%	12.2%
150	50	530	3.9%	40.4%	19.5%	0.6%	0.5%	0.8%	0.1%	0.4%	0.1%	9.9%	4.1%	2.6%	0.3%	0.0%	0.0%	16.8%
151	50	114	6.0%	62.8%	19.9%	0.4%	0.3%	0.5%	0.1%	0.3%	0.1%	5.0%	2.1%	2.1%	0.6%	0.0%	0.0%	0.0%
152	50	110	4.9%	51.0%	20.0%	0.2%	0.1%	0.2%	0.0%	0.1%	0.1%	7.7%	3.2%	1.3%	0.1%	0.0%	0.0%	10.9%
153	50	17	2.5%	26.7%	28.7%	0.0%	0.0%	0.0%	0.0%	0.0%	0.1%	13.4%	5.6%	0.0%	0.0%	0.0%	0.0%	22.9%
154	50	132	2.0%	21.1%	9.4%	0.0%	0.0%	0.0%	0.0%	0.0%	0.1%	4.9%	2.0%	1.9%	0.0%	0.0%	0.0%	58.5%
155	50	305	3.4%	35.7%	14.9%	0.2%	0.1%	0.2%	0.0%	0.1%	0.1%	6.7%	2.8%	1.8%	0.2%	0.0%	0.0%	33.8%
156	50	512	4.7%	49.3%	23.9%	1.3%	0.9%	1.5%	0.2%	0.8%	0.1%	8.0%	3.3%	3.7%	0.9%	0.0%	0.0%	1.6%
157	50	305	4.2%	43.7%	25.6%	1.6%	1.1%	1.9%	0.2%	1.0%	0.1%	9.9%	4.1%	5.1%	1.5%	0.0%	0.0%	0.0%
158	50	703	4.3%	44.9%	16.8%	0.7%	0.5%	0.9%	0.1%	0.5%	0.2%	14.6%	6.0%	2.6%	0.1%	0.0%	1.7%	6.1%
159	70	2732	3.7%	38.8%	24.9%	0.8%	0.5%	0.9%	0.1%	0.5%	0.1%	8.4%	3.5%	2.7%	0.5%	0.2%	6.7%	7.7%
160	70	2352	5.1%	53.5%	14.8%	0.5%	0.3%	0.6%	0.1%	0.3%	0.1%	7.8%	3.2%	2.3%	0.2%	0.2%	6.5%	4.6%
162	50	238	4.3%	44.7%	20.4%	1.2%	0.8%	1.4%	0.1%	0.8%	0.1%	14.4%	6.0%	5.4%	0.4%	0.0%	0.0%	0.0%
163	50	363	4.3%	45.5%	20.7%	0.4%	0.3%	0.5%	0.1%	0.3%	0.2%	16.3%	6.8%	4.4%	0.4%	0.0%	0.0%	0.0%
164	50	396	4.6%	48.2%	26.8%	1.9%	1.3%	2.2%	0.2%	1.2%	0.1%	5.9%	2.4%	1.8%	0.1%	0.0%	0.0%	3.3%
165	50	112	4.2%	43.7%	21.6%	0.2%	0.1%	0.2%	0.0%	0.1%	0.2%	15.2%	6.3%	7.3%	0.9%	0.0%	0.0%	0.0%
166	50	70	3.2%	33.4%	16.4%	4.2%	3.0%	5.0%	0.5%	2.7%	0.2%	16.9%	7.0%	7.1%	0.5%	0.0%	0.0%	0.0%
167	50	185	4.0%	41.7%	20.7%	1.3%	0.9%	1.5%	0.2%	0.8%	0.2%	14.7%	6.1%	7.1%	0.9%	0.0%	0.0%	0.0%
168	50	536	4.0%	42.3%	10.2%	0.7%	0.5%	0.8%	0.1%	0.5%	0.2%	14.9%	6.2%	5.6%	0.4%	0.1%	2.2%	11.4%
170	50	340	4.4%	45.7%	25.3%	1.1%	0.8%	1.3%	0.1%	0.7%	0.1%	10.0%	4.1%	1.4%	0.0%	0.0%	0.0%	5.0%
171	50	627	3.9%	40.4%	21.4%	0.4%	0.3%	0.4%	0.0%	0.2%	0.1%	11.1%	4.6%	3.2%	0.4%	0.3%	11.4%	1.9%
172	50	63	5.4%	56.8%	31.7%	0.0%	0.0%	0.0%	0.0%	0.0%	0.0%	3.7%	1.5%	0.7%	0.0%	0.0%	0.0%	0.0%
173	50	474	4.5%	47.4%	21.0%	1.4%	1.0%	1.7%	0.2%	0.9%	0.1%	11.4%	4.7%	5.0%	0.7%	0.0%	0.0%	0.0%
174	50	763	4.1%	42.8%	11.7%	0.6%	0.4%	0.7%	0.1%	0.4%	0.2%	16.8%	6.9%	5.4%	0.4%	0.0%	1.5%	8.0%
175	50	620	4.0%	42.3%	22.1%	0.9%	0.6%	1.1%	0.1%	0.6%	0.1%	5.2%	2.2%	1.1%	0.2%	0.3%	14.5%	4.7%
176	50	979	4.8%	50.2%	16.0%	0.5%	0.4%	0.6%	0.1%	0.3%	0.1%	6.8%	2.8%	4.3%	1.1%	0.2%	8.9%	3.0%
179	50	679	5.1%	53.8%	23.1%	1.1%	0.8%	1.3%	0.1%	0.7%	0.1%	7.4%	3.1%	2.8%	0.6%	0.0%	0.0%	0.0%
180	50	592	5.4%	56.5%	24.3%	0.6%	0.4%	0.7%	0.1%	0.4%	0.1%	7.3%	3.0%	1.3%	0.1%	0.0%	0.0%	0.0%
181	50	526	3.7%	39.2%	20.0%	0.3%	0.2%	0.4%	0.0%	0.2%	0.1%	5.5%	2.3%	1.6%	0.2%	0.4%	16.7%	9.1%
182	50	537	3.7%	38.3%	12.6%	0.4%	0.3%	0.5%	0.1%	0.3%	0.1%	6.2%	2.6%	3.1%	0.2%	0.6%	25.1%	6.1%
183	50	841	3.6%	37.9%	17.0%	0.9%	0.6%	1.0%	0.1%	0.5%	0.1%	5.7%	2.3%	1.4%	0.1%	0.5%	20.6%	7.8%
184	50	321	1.9%	19.9%	7.4%	0.1%	0.1%	0.1%	0.0%	0.0%	0.0%	1.9%	0.8%	0.7%	0.0%	1.5%	63.1%	2.5%
185	70	2843	5.1%	53.9%	10.7%	1.5%	1.0%	1.7%	0.2%	0.9%	0.1%	10.3%	4.3%	4.8%	0.0%	0.1%	5.3%	0.0%
186	70	2372	5.4%	57.0%	8.3%	1.5%	1.1%	1.8%	0.2%	1.0%	0.1%	9.2%	3.8%	5.5%	0.1%	0.1%	5.1%	0.0%
187	50	350	3.9%	41.0%	18.0%	0.3%	0.2%	0.4%	0.0%	0.2%	0.0%	2.7%	1.1%	1.4%	0.2%	0.3%	12.3%	18.0%
188	50	408	4.0%	42.1%	19.2%	0.4%	0.2%	0.4%	0.0%	0.2%	0.0%	3.8%	1.6%	1.1%	0.1%	0.3%	11.0%	15.4%
189	70	3877	4.5%	47.2%	12.6%	0.6%	0.4%	0.7%	0.1%	0.4%	0.1%	14.4%	6.0%	6.0%	1.6%	0.1%	3.8%	1.8%
190	70	3215	5.1%	53.6%	12.2%	0.5%	0.4%	0.6%	0.1%	0.3%	0.1%	13.2%	5.5%	5.9%	0.8%	0.0%	0.5%	1.2%
191	70	4654	4.4%	46.3%	13.1%	0.7%	0.5%	0.8%	0.1%	0.4%	0.1%	12.6%	5.2%	5.1%	1.3%	0.1%	6.2%	2.9%
192	70	4136	5.1%	53.6%	13.6%	0.5%	0.4%	0.6%	0.1%	0.3%	0.1%	11.7%	4.8%	5.0%	0.6%	0.0%	1.9%	1.6%
193	70	1708	4.7%	49.1%	15.7%	1.4%	1.0%	1.7%	0.2%	0.9%	0.1%	12.3%	5.1%	4.7%	0.4%	0.0%	1.5%	1.2%
194	70	3519	5.1%	53.8%	18.0%	0.3%	0.2%	0.4%	0.0%	0.2%	0.1%	6.0%	2.5%	2.4%	0.3%	0.1%	3.6%	6.8%
195	50	53	1.7%	17.9%	9.4%	0.0%	0.0%	0.0%	0.0%	0.0%	0.0%	4.4%	1.8%	0.7%	0.0%	1.3%	55.2%	7.5%
196	50	248	4.2%	44.5%	14.2%	0.7%	0.5%	0.8%	0.1%	0.4%	0.1%	9.8%	4.1%	3.8%	0.1%	0.4%	16.1%	0.0%
197	50	60	1.3%	14.1%	9.9%	0.1%	0.1%	0.1%	0.0%	0.1%	0.0%	3.9%	1.6%	0.2%	0.0%	1.6%	67.0%	0.0%
198	50	140	2.9%	29.9%	19.9%	0.4%	0.3%	0.4%	0.0%	0.2%	0.1%	6.2%	2.5%	3.9%	0.4%	0.7%	29.3%	2.9%
199	70	1741	5.7%	59.4%	17.1%	0.6%	0.4%	0.7%	0.1%	0.4%	0.1%	6.8%	2.8%	2.1%	0.4%	0.1%	3.4%	0.0%
201	50	1997	5.0%	52.2%	24.0%	1.4%	1.0%	1.6%	0.2%	0.9%	0.1%	7.0%	2.9%	2.1%	0.2%	0.0%	0.5%	1.1%
202	50	2058	5.2%	54.9%	19.2%	1.0%	0.7%	1.1%	0.1%	0.6%	0.1%	8.2%	3.4%	3.0%	0.4%	0.0%	1.0%	1.1%
203	70	1123	5.7%	60.2%	15.7%	0.6%	0.4%	0.7%	0.1%	0.4%	0.1%	7.5%	3.1%	1.8%	0.3%	0.1%	3.4%	0.0%
204	70	2398	4.6%	48.3%	25.3%	0.6%	0.5%	0.8%	0.1%	0.4%	0.1%	9.9%	4.1%	3.1%	0.5%	0.0%	1.6%	0.2%
205	50	376	4.6%	48.7%	18.1%	0.9%	0.6%	1.1%	0.1%	0.6%	0.1%	9.9%	4.1%	2.9%	0.2%	0.2%	6.8%	1.1%
206	50	471	4.8%	50.2%	13.8%	0.8%	0.6%	1.0%	0.1%	0.5%	0.1%	10.3%	4.3%	4.3%	0.6%	0.2%	8.5%	0.0%
207	50	244	4.5%	47.5%	15.7%	0.3%	0.2%	0.3%	0.0%	0.2%	0.0%	4.2%	1.7%	1.7%	0.2%	0.3%	12.4%	10.6%
208	50	361	4.3%	44.9%	19.4%	0.4%	0.3%	0.4%	0.0%	0.2%	0.1%	7.1%	3.0%	3.2%	0.3%	0.2%	7.8%	8.3%
209	50	1021	4.6%	48.3%	30.3%	1.2%	0.9%	1.5%	0.2%	0.8%	0.1%	5.0%	2.1%	1.9%	0.4%	0.0%	1.5%	1.4%
210	50	1170	4.6%	48.2%	19.6%	2.1%	1.5%	2.5%	0.3%	1.3%	0.1%	7.4%	3.1%	2.9%	0.4%	0.0%	2.0%	4.1%
211	70	2801	5.0%	52.3%	19.1%	0.8%	0.6%	0.9%	0.1%	0.5%	0.1%	9.8%	4.1%	3.2%	0.8%	0.0%	0.1%	2.6%
212	70	1624	4.6%	47.9%	20.0%	1.3%	0.9%	1.5%	0.2%	0.8%	0.1%	12.0%	5.0%	3.2%	0.2%	0.0%	0.2%	2.2%
213	50	503	4.2%	44.1%	11.8%	0.4%	0.3%	0.4%	0.0%	0.2%	0.1%	5.3%	2.2%	2.3%	0.4%	0.2%	8.9%	19.3%
214	70	735	3.4%	36.1%	21.6%	0.2%	0.1%	0.2%	0.0%	0.1%	0.1%	9.0%	3.7%	3.7%	0.3%	0.1%	4.5%	16.7%
215	50	367	5.5%	57.9%	26.1%	0.2%	0.1%	0.2%	0.0%	0.1%	0.1%	5.2%	2.1%	1.3%	0.1%	0.0%	1.1%	0.0%
216	50	199	4.2%	44.4%	12.4%	0.5%	0.3%	0.6%	0.1%	0.3%	0.1%	9.9%	4.1%	2.7%	0.2%	0.0%	2.0%	18.1%
217	50	824	4.5%	47.0%	12.6%	0.4%	0.3%	0.5%	0.1%	0.3%	0.1%	7.0%	2.9%	2.4%	0.4%	0.2%	7.0%	14.3%
218	50	986	4.2%	44.4%	24.3%	0.2%	0.1%	0.2%	0.0%	0.1%	0.1%	6.5%	2.7%	2.2%	0.2%	0.1%	3.9%	10.9%
219	50	322	4.9%	51.6%	13.9%	0.6%	0.4%	0.7%	0.1%	0.4%	0.1%	9.8%	4.1%	2.6%	0.3%	0.1%	3.9%	6.5%
220	50	597	5.1%	53.2%	30.0%	0.2%	0.1%	0.2%	0.0%	0.1%	0.0%	3.7%	1.5%	1.2%	0.2%	0.0%	0.8%	3.5%
221	50	753	4.4%	45.9%	25.7%	1.3%	0.9%	1.6%	0.2%	0.9%	0.1%	5.8%	2.4%	2.9%	0.7%	0.1%	2.6%	4.5%
222	50	364	4.0%	42.4%	15.3%	3.9%	2.8%	4.6%	0.5%	2.5%	0.1%	7.5%	3.1%	2.2%	0.2%	0.0%	0.8%	10.2%
223	50	235	4.5%	47.3%	20.4%	0.2%	0.2%	0.3%	0.0%	0.1%	0.1%	10.5%	4.4%	3.1%	0.7%	0.0%	0.0%	8.1%
226	50	234	4.0%	42.3%	19.5%	1.7%	1.2%	2.0%	0.2%	1.1%	0.1%	5.2%	2.2%	0.8%	0.0%	0.3%	11.3%	8.1%
227	50	922	4.5%	47.3%	21.1%	1.0%	0.7%	1.2%	0.1%	0.6%	0.1%	11.5%	4.8%	2.6%	0.2%	0.1%	3.1%	1.2%
228	50	41	5.2%	54.1%	18.7%	0.5%	0.3%	0.5%	0.1%	0.3%	0.1%	13.0%	5.4%	1.9%	0.0%	0.0%	0.0%	0.0%
229	50	117	4.9%	51.6%	17.8%	0.5%	0.4%	0.6%	0.1%	0.3%	0.2%	14.9%	6.2%	2.4%	0.1%	0.0%	0.0%	0.0%
230	50	244	3.0%	31.9%	28.2%	1.7%	1.2%	1.9%	0.2%	1.1%	0.1%	8.8%	3.6%	1.3%	0.2%	0.1%	3.2%	13.5%
231	50	591	4.4%	46.5%	14.9%	0.9%	0.6%	1.0%	0.1%	0.6%	0.2%	14.9%	6.2%	2.2%	0.1%	0.0%	2.1%	5.1%
232	50	85	5.1%	53.9%	22.0%	0.2%	0.2%	0.3%	0.0%	0.2%	0.1%	10.5%	4.4%	2.7%	0.4%	0.0%	0.0%	0.0%
235	50	991	4.4%	46.6%	17.9%	1.7%	1.2%	2.0%	0.2%	1.1%	0.1%	9.6%	4.0%	1.6%	0.1%	0.1%	2.2%	7.4%
236	50	712	5.0%	52.3%	22.3%	0.9%	0.6%	1.0%	0.1%	0.6%	0.1%	9.8%	4.1%	2.2%	0.1%	0.0%	0.0%	1.0%

Traffic Flows and Breakdown by 16 Vehicle Classes (Year 2026)

Link No.	Speed Limit	Total Vehicle	19 - Motorcycles (MC)	01 - Private Cars (PC)	03 - Taxi	14 - Non-franchised Bus <=6.4t	15 - Non-franchised Bus 6.4-15t	16 - Non-franchised Bus >15t	12 - Private Light Bus <=3.5t	13 - Private Light Bus >3.5t	04 - Light Goods Vehicles <=2.5t	05 - Lt Goods Vehicles 2.5-3.5t	06 - Light Goods Vehicles >3.5t	07 - Heavy Goods Vehicles <=15t	08 - Heavy Goods Vehicles >15t	17 - Franchised Bus (SD)	18 - Franchised Bus (DD)	11 - Public Light Buses
	km/hr	1800-1900																
237	50	269	4.2%	44.0%	13.9%	1.0%	0.7%	1.1%	0.1%	0.6%	0.2%	21.8%	9.0%	3.3%	0.1%	0.0%	0.0%	0.0%
238	50	193	4.3%	44.7%	15.9%	0.1%	0.1%	0.1%	0.0%	0.1%	0.2%	16.5%	6.8%	4.3%	0.7%	0.0%	0.0%	6.2%
239	70	2870	4.5%	47.2%	13.5%	0.4%	0.3%	0.4%	0.0%	0.2%	0.1%	9.9%	4.1%	3.5%	0.8%	0.2%	9.2%	5.7%
240	70	2372	4.3%	45.1%	13.1%	0.7%	0.5%	0.9%	0.1%	0.5%	0.1%	9.7%	4.0%	3.4%	0.5%	0.3%	10.8%	6.2%
241	50	332	3.2%	34.0%	12.5%	0.1%	0.1%	0.1%	0.0%	0.1%	0.1%	5.9%	2.5%	1.2%	0.1%	0.3%	15.0%	24.7%
242	50	355	3.4%	35.7%	9.1%	0.1%	0.1%	0.1%	0.0%	0.1%	0.1%	8.6%	3.6%	2.5%	0.0%	0.2%	8.5%	27.9%
243	50	116	5.4%	56.8%	21.5%	0.5%	0.3%	0.5%	0.1%	0.3%	0.1%	8.3%	3.4%	2.6%	0.2%	0.0%	0.0%	0.0%
244	50	131	5.1%	53.6%	24.5%	0.3%	0.2%	0.3%	0.0%	0.2%	0.1%	8.6%	3.6%	3.4%	0.2%	0.0%	0.0%	0.0%
245	50	559	3.4%	35.7%	12.4%	0.2%	0.1%	0.2%	0.0%	0.1%	0.1%	8.5%	3.5%	2.7%	0.1%	0.2%	7.9%	24.9%
246	50	479	3.6%	37.6%	14.3%	0.2%	0.1%	0.2%	0.0%	0.1%	0.1%	7.0%	2.9%	1.3%	0.0%	0.3%	13.3%	19.0%
247	50	93	4.7%	49.5%	9.3%	0.0%	0.0%	0.0%	0.0%	0.0%	0.1%	7.5%	3.1%	1.1%	0.0%	0.3%	14.7%	9.7%
248	50	322	4.5%	47.4%	25.8%	0.7%	0.5%	0.8%	0.1%	0.4%	0.1%	6.9%	2.9%	2.4%	0.3%	0.1%	4.3%	2.8%
249	50	681	5.3%	55.2%	22.2%	0.7%	0.5%	0.8%	0.1%	0.5%	0.1%	6.7%	2.8%	1.7%	0.1%	0.0%	2.0%	1.3%
250	50	1234	4.5%	47.6%	21.3%	1.0%	0.7%	1.1%	0.1%	0.6%	0.1%	12.3%	5.1%	2.7%	0.4%	0.0%	1.1%	1.3%
253	50	1044	4.9%	51.5%	21.6%	1.3%	0.9%	1.6%	0.2%	0.8%	0.1%	9.5%	3.9%	2.4%	0.2%	0.0%	0.4%	0.8%
254	50	327	4.3%	44.6%	24.8%	1.1%	0.8%	1.3%	0.1%	0.7%	0.1%	12.9%	5.3%	3.7%	0.2%	0.0%	0.0%	0.0%
255	50	680	4.8%	50.6%	19.3%	1.3%	0.9%	1.5%	0.2%	0.8%	0.1%	12.4%	5.1%	2.8%	0.1%	0.0%	0.0%	0.0%
256	50	227	4.5%	47.3%	23.2%	0.5%	0.4%	0.6%	0.1%	0.3%	0.1%	13.8%	5.7%	3.2%	0.2%	0.0%	0.0%	0.0%
257	50	1659	5.0%	52.5%	19.1%	0.9%	0.6%	1.1%	0.1%	0.6%	0.1%	11.2%	4.6%	3.3%	0.7%	0.0%	0.0%	0.0%
258	50	1835	4.5%	47.7%	20.3%	0.9%	0.6%	1.1%	0.1%	0.6%	0.1%	14.0%	5.8%	4.0%	0.3%	0.0%	0.0%	0.0%
259	50	511	4.2%	43.9%	19.2%	1.1%	0.8%	1.3%	0.1%	0.7%	0.2%	16.1%	6.7%	5.2%	0.6%	0.0%	0.0%	0.0%
260	50	577	3.8%	40.0%	9.8%	1.0%	0.7%	1.2%	0.1%	0.6%	0.1%	5.1%	2.1%	2.4%	0.3%	0.3%	13.7%	18.9%
261	50	518	3.7%	39.3%	15.5%	0.4%	0.3%	0.5%	0.1%	0.3%	0.1%	5.5%	2.3%	1.9%	0.2%	0.1%	4.5%	25.3%
262	50	634	4.9%	51.3%	19.4%	1.4%	1.0%	1.6%	0.2%	0.9%	0.1%	11.6%	4.8%	2.7%	0.1%	0.0%	0.0%	0.0%
263	50	289	4.1%	43.3%	20.3%	0.5%	0.3%	0.6%	0.1%	0.3%	0.2%	18.4%	7.6%	4.1%	0.3%	0.0%	0.0%	0.0%
264	50	1775	4.9%	51.2%	19.2%	0.9%	0.7%	1.1%	0.1%	0.6%	0.1%	12.0%	5.0%	3.4%	0.7%	0.0%	0.0%	0.0%
265	50	1137	4.8%	50.0%	20.4%	0.8%	0.6%	1.0%	0.1%	0.5%	0.1%	13.0%	5.4%	3.1%	0.2%	0.0%	0.0%	0.0%
266	50	539	4.3%	44.8%	19.0%	1.1%	0.8%	1.3%	0.1%	0.7%	0.2%	16.5%	6.8%	4.1%	0.3%	0.0%	0.0%	0.0%
267	50	1208	4.8%	50.7%	16.8%	0.6%	0.4%	0.7%	0.1%	0.4%	0.1%	14.2%	5.9%	3.4%	0.7%	0.0%	0.0%	1.2%
268	50	561	4.5%	47.3%	17.3%	0.8%	0.6%	1.0%	0.1%	0.5%	0.2%	16.5%	6.8%	3.6%	0.3%	0.0%	0.0%	0.5%
269	50	381	4.2%	43.6%	14.6%	1.1%	0.8%	1.3%	0.1%	0.7%	0.2%	20.9%	8.7%	3.1%	0.2%	0.0%	0.0%	0.8%
270	50	338	4.7%	49.4%	18.6%	0.8%	0.5%	0.9%	0.1%	0.5%	0.1%	13.7%	5.7%	3.6%	0.5%	0.0%	0.0%	0.9%
271	50	560	4.4%	45.8%	15.4%	0.8%	0.6%	1.0%	0.1%	0.5%	0.2%	19.1%	7.9%	3.9%	0.4%	0.0%	0.0%	0.0%
272	50	551	4.5%	47.6%	14.8%	0.7%	0.5%	0.8%	0.1%	0.4%	0.2%	16.6%	6.9%	3.7%	1.0%	0.0%	0.0%	2.2%
273	50	1290	4.2%	43.7%	17.7%	1.6%	1.1%	1.8%	0.2%	1.0%	0.1%	13.0%	5.4%	3.0%	0.4%	0.1%	6.1%	0.7%
274	50	968	3.9%	41.1%	17.1%	2.0%	1.4%	2.4%	0.3%	1.3%	0.1%	13.1%	5.4%	2.3%	0.2%	0.2%	8.1%	0.9%
275	50	1348	5.0%	52.6%	13.2%	1.1%	0.8%	1.3%	0.1%	0.7%	0.1%	14.4%	6.0%	3.3%	0.6%	0.0%	0.0%	0.7%
276	50	1389	4.3%	45.5%	13.4%	1.2%	0.8%	1.4%	0.1%	0.8%	0.2%	14.8%	6.1%	3.4%	0.2%	0.2%	7.1%	0.4%
277	50	389	4.6%	48.1%	15.7%	0.4%	0.3%	0.5%	0.1%	0.3%	0.2%	17.5%	7.3%	4.6%	0.5%	0.0%	0.0%	0.0%
278	50	347	5.2%	54.0%	13.4%	1.3%	0.9%	1.5%	0.2%	0.8%	0.1%	13.7%	5.7%	2.9%	0.3%	0.0%	0.0%	0.0%
279	50	802	4.6%	47.8%	13.3%	0.8%	0.5%	0.9%	0.1%	0.5%	0.2%	17.5%	7.3%	4.2%	0.8%	0.0%	0.0%	1.5%
280	50	825	3.9%	40.8%	14.1%	0.4%	0.3%	0.4%	0.0%	0.2%	0.2%	16.1%	6.7%	3.9%	0.7%	0.3%	11.4%	0.7%
281	50	1435	5.0%	52.5%	13.7%	0.6%	0.4%	0.7%	0.1%	0.4%	0.1%	13.4%	5.6%	6.1%	0.4%	0.0%	0.5%	0.6%
282	50	873	4.9%	51.5%	15.0%	0.6%	0.4%	0.7%	0.1%	0.4%	0.1%	10.9%	4.5%	8.2%	0.4%	0.0%	1.3%	0.9%
283	50	1116	4.9%	51.6%	10.7%	1.2%	0.8%	1.4%	0.1%	0.8%	0.2%	17.7%	7.3%	2.7%	0.1%	0.0%	0.5%	0.0%
284	50	617	6.0%	63.5%	12.0%	0.5%	0.3%	0.6%	0.1%	0.3%	0.1%	10.6%	4.4%	1.5%	0.0%	0.0%	0.0%	0.0%
285	50	1880	4.9%	51.0%	13.2%	0.7%	0.5%	0.8%	0.1%	0.4%	0.2%	14.6%	6.0%	5.9%	0.5%	0.0%	1.0%	0.4%
286	50	1419	5.1%	53.7%	15.3%	0.8%	0.6%	1.0%	0.1%	0.5%	0.1%	9.6%	4.0%	6.8%	0.3%	0.0%	1.5%	0.6%
287	50	338	5.1%	53.3%	13.0%	0.4%	0.3%	0.5%	0.0%	0.3%	0.1%	8.9%	3.7%	3.6%	0.6%	0.0%	1.4%	8.9%
288	50	579	5.4%	56.8%	16.6%	0.7%	0.5%	0.8%	0.1%	0.5%	0.1%	6.0%	2.5%	3.3%	0.3%	0.0%	1.2%	5.2%
289	50	1000	4.2%	44.2%	12.2%	0.4%	0.3%	0.5%	0.1%	0.3%	0.1%	12.9%	5.3%	3.2%	0.4%	0.3%	12.0%	3.6%
290	50	2496	4.0%	41.5%	15.1%	2.3%	1.6%	2.7%	0.3%	1.5%	0.1%	9.8%	4.1%	2.3%	0.2%	0.2%	6.7%	7.7%
291	50	1642	4.6%	48.5%	7.3%	1.3%	0.9%	1.5%	0.2%	0.8%	0.1%	10.0%	4.1%	2.3%	0.2%	0.2%	7.7%	10.1%
292	70	3727	5.2%	54.4%	8.3%	0.7%	0.5%	0.8%	0.1%	0.4%	0.2%	14.9%	6.2%	2.4%	0.2%	0.0%	2.1%	3.6%
293	70	3311	4.5%	47.3%	14.3%	1.1%	0.8%	1.3%	0.1%	0.7%	0.1%	11.8%	4.9%	3.7%	0.3%	0.1%	3.2%	5.9%
294	50	2999	3.9%	41.2%	12.3%	1.3%	0.9%	1.5%	0.2%	0.8%	0.1%	11.2%	4.7%	2.2%	0.4%	0.2%	10.3%	8.8%
295	50	2858	4.2%	44.5%	11.5%	0.8%	0.6%	1.0%	0.1%	0.5%	0.1%	10.0%	4.1%	3.0%	0.4%	0.2%	7.4%	11.5%
296	50	338	4.4%	46.2%	14.6%	0.2%	0.2%	0.3%	0.0%	0.1%	0.1%	7.2%	3.0%	1.5%	0.1%	0.0%	0.0%	22.2%
297	50	105	1.1%	11.8%	5.3%	0.1%	0.1%	0.1%	0.0%	0.1%	0.0%	2.2%	0.9%	0.4%	0.0%	0.0%	0.0%	77.9%
299	50	1304	4.9%	51.7%	12.1%	0.4%	0.3%	0.5%	0.1%	0.3%	0.1%	14.3%	5.9%	7.5%	0.2%	0.0%	0.0%	1.8%
300	70	3051	4.5%	47.1%	13.5%	4.1%	2.9%	4.8%	0.5%	2.6%	0.1%	9.6%	4.0%	1.8%	0.0%	0.1%	3.6%	0.9%
301	70	2934	5.9%	62.2%	2.9%	2.0%	1.4%	2.4%	0.3%	1.3%	0.1%	11.3%	4.7%	2.1%	0.0%	0.1%	2.4%	1.1%
302	70	2225	4.3%	45.0%	14.4%	4.1%	2.9%	4.8%	0.5%	2.6%	0.1%	11.7%	4.8%	1.3%	0.0%	0.0%	2.0%	1.3%
303	70	2402	6.0%	62.8%	3.3%	2.0%	1.4%	2.3%	0.2%	1.3%	0.1%	12.6%	5.2%	1.4%	0.0%	0.0%	0.0%	1.3%
304	50	1534	4.6%	47.8%	11.6%	0.5%	0.3%	0.6%	0.1%	0.3%	0.1%	6.9%	2.9%	2.5%	0.2%	0.3%	10.9%	10.6%
305	50	2249	4.5%	47.5%	16.4%	0.3%	0.2%	0.3%	0.0%	0.2%	0.1%	9.0%	3.7%	3.8%	0.6%	0.2%	7.2%	6.0%
306	50	1682	3.9%	40.7%	25.3%	0.7%	0.5%	0.9%	0.1%	0.5%	0.1%	7.7%	3.2%	1.7%	0.2%	0.1%	4.2%	10.2%
307	50	1446	5.9%	62.0%	20.9%	0.5%	0.4%	0.6%	0.1%	0.3%	0.0%	3.7%	1.5%	1.0%	0.2%	0.1%	3.0%	0.0%
308	50	77	4.3%	45.0%	20.7%	0.6%	0.4%	0.6%	0.1%	0.4%	0.0%	3.0%	1.3%	1.3%	0.2%	0.1%	3.8%	18.2%
309	50	89	5.8%	60.4%	23.8%	0.5%	0.3%	0.5%	0.1%	0.3%	0.0%	4.2%	1.8%	2.1%	0.2%	0.0%	0.0%	0.0%
310	70	2171	4.7%	49.8%	20.8%	1.1%	0.8%	1.3%	0.1%	0.7%	0.1%	9.5%	3.9%	4.1%	0.5%	0.0%	0.0%	2.6%
311	70	2507	4.8%	50.0%	23.2%	0.5%	0.4%	0.6%	0.1%	0.3%	0.1%	7.7%	3.2%	2.5%	0.4%	0.0%	0.0%	6.3%
312	50	1166	4.9%	51.7%	13.1%	0.7%	0.5%	0.8%	0.1%	0.5%	0.1%	11.3%	4.7%	9.0%	0.4%	0.0%	0.1%	2.0%
313	50	258	5.7%	59.5%	21.8%	0.7%	0.5%	0.8%	0.1%	0.4%	0.1%	6.2%	2.6%	1.7%	0.1%	0.0%	0.0%	0.0%
314	50	303	6.2%	65.4%	16.9%	0.4%	0.3%	0.5%	0.1%	0.3%	0.1%	6.0%	2.5%	1.4%	0.1%	0.0%	0.0%	0.0%
315	50	164	6.2%	65.0%	16.8%	0.4%	0.3%	0.5%	0.1%	0.3%	0.1%	6.3%	2.6%	1.4%	0.1%	0.0%	0.0%	0.0%
316	50	146	5.6%	59.3%	21.7%	0.7%	0.5%	0.8%	0.1%	0.4%	0.1%	6.4%	2.6%	1.8%	0.1%	0.0%	0.0%	0.0%
317	50	170	5.4%	56.4%	24.9%	0.5%	0.3%	0.6%	0.1%	0.3%	0.1%	7.2%	3.0%	1.1%	0.1%	0.0%	0.0%	0.0%
318	50	184	5.9%	62.3%	18.8%	0.5%	0.4%	0.6%	0.1%	0.3%	0.1%	7.0%	2.9%	1.0%	0.1%	0.0%	0.0%	0.0%
319	50	398	5.3%	55.4%	22.2%	0.5%	0.4%	0.6%	0.1%	0.3%	0.1%	9.4%	3.9%	1.6%	0.2%	0.0%	0.0%	0.0%
320	50	165	5.3%	55.7%	19.6%	0.3%	0.2%	0.3%	0.0%	0.2%	0.0%	4.6%	1.9%	1.7%	0.3%	0.2%	7.1%	2.4%
321	50	444	3.6%	37.3%	25.2%	1.3%	0.9%	1.5%	0.2%	0.8%	0.2%	14.9%	6.2%	4.7%	0.5%	0.1%	2.6%	0.0%
322	50	34	4.8%	49.9%	26.3%	0.9%	0.7%	1.1%	0.1%	0.6%	0.1%	8.1%	3.4%	3.4%	0.7%	0.0%	0.0%	0.0%
323	50	107	5.6%	58.3%	20.5%	0.8%	0.5%	0.9%	0.1%	0.5%	0.1%	7.0%	2.9%	2.4%	0.4%	0.0%	0.0%	0.0%
324	50	390	4.4%	46.3%	31.4%	0.4%	0.3%	0.4%	0.0%	0.2%	0.1%	6.1%	2.5%	3.2%	0.5%	0.1%	3.0%	1.0%
325	50	518	4.9%	51.6%	26.0%	0.6%	0.4%	0.7%	0.1%	0.4%	0.1%	6.9%	2.9%	2.2%	0.2%	0.1%	2.3%	0.8%
326	50	67	5.0%	52.6%	15.8%	0.3%	0.2%	0.4%	0.0%	0.2%	0.1%	13.2%	5.5%	6.0%	0.5%	0.0%	0.0%	0.0%
327	50	307	5.0%	52.1%	15.3%	0.8%	0.5%	0.9%	0.1%	0.5%	0.1%	9.2%	3.8%	6.1%	0.4%	0.1%	3.8%	1.3%
328	50	363	4.5%	46.7%	30.3%	0.5%	0.3%	0.6%	0.1%	0.3%	0.1%	7.4%	3.1%	2.7%	0.2%	0.1%	3.2%	0.0%
329	50	289	5.4%	57.0%	28.9%	0.9%	0.7%	1.1%	0.1%	0.6%	0.0%	3.0%	1.2%	0.9%	0.0%	0.0%	0.0%	0.0%
330	50	161	6.4%	66.9%	16.8%	0.6%	0.4%	0.7%	0.1%	0.4%	0.0%	4.4%	1.8%	1.4%	0.0%	0.0%	0.0%	0.0%
331	50	112	6.2%	65.3%	17.5%	0.9%	0.6%	1.1%	0.1%	0.6%	0.0%	4.0%	1.7%	1.8%	0.1%	0.0%	0.0%	0.0%
332	50	144	6.4%	66.8%	16.7%	0.6%	0.4%	0.7%	0.1%	0.4%	0.0%	4.5%	1.9%	1.5%	0.0%	0.0%	0.0%	0.0%
333	50	87	6.2%	65.1%	17.3%	0.9%	0.7%	1.1%	0.1%	0.6%	0.0%	4.2%	1.7%	1.9%	0.1%	0.0%	0.0%	0.0%
334	50	148	6.6%	69.5%	15.2%	0.4%	0.3%	0.5%	0.0%	0.2%	0.0%	3.5%	1.4%	2.4%	0.0%	0.0%	0.0%	0.0%
335	50	89	6.5%	67.7%	14.9%	0.9%	0.6%	1.0%	0.1%	0.5%	0.0%	3.2%	1.3%	3.2%	0.1%	0.0%	0.0%	0.0%
336	50	1788	5.2%	54.1%	31.2%	1.5%	1.1%	1.8%	0.2%	1.0%	0.0%	2.5%	1.0%	0.5%	0.0%	0.0%	0.0%	0.0%
337	50	1302	3.9%	40.7%	48.2%	0.9%	0.7%	1.1%	0.1%	0.6%	0.0%	2.2%	0.9%	0.7%	0.0%	0.0%	0.0%	0.0%
338	50	697	4.4%	46.6%	37.6%	0.6%	0.4%	0.7%	0.1%	0.4%	0.1%	5.6%	2.3%	1.2%	0.0%	0.0%	0.0%	0.0%
339	50	1898	4.4%	46.3%	42.5%	1.3%	0.9%	1.5%	0.2%	0.8%	0.0%	1.2%	0.5%	0.4%	0.0%	0.0%	0.0%	0.0%
340	50	760	4.4%	45.6%	43.3%	0.6%	0.4%	0.7%	0.1%	0.4%	0.0%	2.5%	1.0%	0.9%	0.1%	0.0%	0.0%	0.0%
341	50	1203	5.3%	55.9%	29.8%	1.4%	1.0%	1.6%	0.2%	0.9%	0.0%	2.2%	0.9%	0.8%	0.0%	0.0%	0.0%	0.0%
342	80	3953	5.2%	54.7%	18.1%	0.9%	0.6%	1.1%	0.1%	0.6%	0.1%	8.9%	3.7%	5.6%	0.3%	0.0%	0.0%	0.0%
343	80	3704	5.6%	58.7%	13.8%	0.8%	0.6%	0.9%	0.1%	0.5%	0.1%	10.8%	4.5%	3.3%	0.3%	0.0%	0.0%	0.0%
346	70	148	5.7%	59.8%	16.4%	1.3%	0.9%	1.6%	0.2%	0.9%	0.1%	7.2%	3.0%	2.9%	0.2%	0.0%	0.0%	0.0%

Traffic Flows and Breakdown by 16 Vehicle Classes (Year 2026)

Link No.	Speed Limit	Total Vehicle	19 - Motorcycles (MC)	01 - Private Cars (PC)	03 - Taxi	14 - Non-franchised Bus <=6.4t	15 - Non-franchised Bus 6.4-15t	16 - Non-franchised Bus >15t	12 - Private Light Bus <=3.5t	13 - Private Light Bus >3.5t	04 - Light Goods Vehicles <=2.5t	05 - Lt Goods Vehicles 2.5-3.5t	06 - Light Goods Vehicles >3.5t	07 - Heavy Goods Vehicles <=15t	08 - Heavy Goods Vehicles >15t	17 - Franchised Bus (SD)	18 - Franchised Bus (DD)	11 - Public Light Buses
	km/hr	1800-1900																
349	70	1187	5.4%	56.3%	13.4%	0.9%	0.6%	1.1%	0.1%	0.6%	0.1%	11.1%	4.6%	5.4%	0.4%	0.0%	0.0%	0.0%
350	50	1729	3.8%	39.7%	51.4%	0.9%	0.6%	1.0%	0.1%	0.6%	0.0%	1.1%	0.4%	0.4%	0.0%	0.0%	0.0%	0.0%
351	50	912	4.3%	45.5%	40.0%	0.8%	0.6%	1.0%	0.1%	0.5%	0.0%	4.3%	1.8%	1.0%	0.0%	0.0%	0.0%	0.0%
364	50	534	5.3%	56.0%	24.8%	0.9%	0.6%	1.1%	0.1%	0.6%	0.1%	6.2%	2.6%	1.6%	0.1%	0.0%	0.0%	0.0%
365	50	562	5.2%	55.0%	26.4%	1.1%	0.8%	1.3%	0.1%	0.7%	0.1%	5.7%	2.4%	1.1%	0.0%	0.0%	0.0%	0.0%
368	50	1137	4.6%	48.6%	12.2%	1.8%	1.3%	2.1%	0.2%	1.2%	0.1%	9.5%	3.9%	4.5%	0.4%	0.1%	6.0%	3.3%
369	50	142	4.9%	51.2%	19.0%	0.7%	0.5%	0.8%	0.1%	0.4%	0.1%	9.9%	4.1%	2.4%	0.4%	0.0%	0.0%	5.6%
370	50	21	2.1%	21.8%	23.3%	0.0%	0.0%	0.0%	0.0%	0.0%	0.1%	10.9%	4.5%	0.0%	0.0%	0.8%	36.5%	0.0%
371	70	1199	5.0%	52.7%	25.3%	1.0%	0.7%	1.1%	0.1%	0.6%	0.1%	4.9%	2.0%	2.1%	0.6%	0.1%	3.7%	0.0%
372	70	3290	4.2%	44.3%	27.3%	1.0%	0.7%	1.2%	0.1%	0.7%	0.1%	9.9%	4.1%	3.8%	0.9%	0.0%	1.5%	0.0%
373	50	523	5.1%	53.6%	28.0%	1.2%	0.8%	1.4%	0.1%	0.8%	0.1%	5.4%	2.2%	1.1%	0.1%	0.0%	0.0%	0.0%
374	50	54	4.2%	44.3%	17.2%	0.5%	0.4%	0.6%	0.1%	0.3%	0.2%	15.6%	6.5%	7.9%	2.2%	0.0%	0.0%	0.0%
375	50	168	4.4%	46.6%	24.8%	0.8%	0.5%	0.9%	0.1%	0.5%	0.1%	7.1%	2.9%	2.0%	0.3%	0.0%	0.0%	8.9%
376	50	736	4.9%	51.6%	20.8%	0.6%	0.4%	0.7%	0.1%	0.4%	0.1%	10.9%	4.5%	4.4%	0.5%	0.0%	0.0%	0.0%
377	50	144	4.8%	50.6%	26.4%	1.3%	0.9%	1.5%	0.2%	0.8%	0.1%	7.4%	3.0%	2.4%	0.6%	0.0%	0.0%	0.0%
378	50	849	5.0%	52.7%	25.7%	0.9%	0.6%	1.0%	0.1%	0.6%	0.1%	7.3%	3.0%	2.2%	0.2%	0.0%	0.0%	0.7%
380	50	172	4.7%	49.0%	25.1%	1.2%	0.8%	1.4%	0.2%	0.8%	0.1%	8.8%	3.7%	3.5%	0.8%	0.0%	0.0%	0.0%
381	50	421	3.9%	41.1%	19.7%	1.1%	0.8%	1.3%	0.1%	0.7%	0.1%	6.9%	2.8%	2.8%	0.6%	0.4%	15.3%	2.4%
382	50	358	4.2%	44.1%	17.9%	0.6%	0.4%	0.7%	0.1%	0.4%	0.0%	4.8%	2.0%	2.3%	0.5%	0.4%	18.6%	2.8%
383	50	3211	4.4%	45.8%	21.9%	0.9%	0.6%	1.0%	0.1%	0.6%	0.1%	8.0%	3.3%	3.5%	0.5%	0.2%	6.7%	2.5%
384	50	1703	4.3%	45.0%	13.7%	0.5%	0.3%	0.6%	0.1%	0.3%	0.1%	9.5%	3.9%	4.3%	0.7%	0.3%	11.1%	5.5%
385	50	2785	4.4%	46.0%	30.4%	0.9%	0.6%	1.0%	0.1%	0.6%	0.1%	8.2%	3.4%	3.5%	0.6%	0.0%	0.0%	0.3%
386	50	2948	4.4%	46.6%	30.1%	0.8%	0.6%	1.0%	0.1%	0.5%	0.1%	8.1%	3.3%	3.4%	0.6%	0.0%	0.0%	0.3%
388	50	541	4.9%	51.1%	24.3%	1.3%	0.9%	1.5%	0.2%	0.8%	0.1%	7.8%	3.2%	3.1%	0.7%	0.0%	0.0%	0.0%
389	50	1455	5.2%	54.1%	24.6%	0.9%	0.6%	1.0%	0.1%	0.6%	0.1%	7.2%	3.0%	2.0%	0.2%	0.0%	0.0%	0.5%
390	50	621	5.2%	55.1%	22.0%	0.5%	0.3%	0.6%	0.1%	0.3%	0.1%	9.0%	3.7%	1.6%	0.1%	0.0%	0.0%	1.3%
391	50	2548	4.6%	48.1%	31.3%	0.5%	0.4%	0.6%	0.1%	0.3%	0.1%	7.8%	3.2%	2.4%	0.2%	0.0%	0.0%	0.3%
394	50	240	4.2%	43.8%	22.5%	0.7%	0.5%	0.8%	0.1%	0.4%	0.1%	13.4%	5.6%	6.3%	1.8%	0.0%	0.0%	0.0%
395	50	262	4.2%	44.0%	19.5%	1.1%	0.8%	1.2%	0.1%	0.7%	0.2%	16.7%	6.9%	4.1%	0.6%	0.0%	0.0%	0.0%
397	50	407	5.3%	55.7%	22.4%	1.1%	0.8%	1.3%	0.1%	0.7%	0.1%	5.7%	2.4%	3.4%	1.0%	0.0%	0.0%	0.0%
398	50	163	6.1%	64.3%	19.8%	0.6%	0.4%	0.7%	0.1%	0.4%	0.0%	4.1%	1.7%	1.4%	0.3%	0.0%	0.0%	0.0%
399	50	816	4.5%	47.4%	15.2%	0.5%	0.4%	0.6%	0.1%	0.3%	0.1%	7.3%	3.0%	4.9%	1.2%	0.2%	10.7%	3.6%
403	50	475	6.2%	64.6%	12.0%	0.7%	0.5%	0.8%	0.1%	0.4%	0.1%	9.4%	3.9%	1.4%	0.0%	0.0%	0.0%	0.0%
405	50	895	5.2%	54.6%	26.1%	0.4%	0.3%	0.5%	0.1%	0.3%	0.1%	6.1%	2.5%	1.8%	0.3%	0.0%	1.3%	0.4%
406	50	159	6.2%	65.2%	14.6%	0.8%	0.6%	1.0%	0.1%	0.5%	0.1%	5.9%	2.4%	2.5%	0.0%	0.0%	0.0%	0.0%
407	50	106	1.7%	18.1%	7.1%	2.2%	1.6%	2.6%	0.3%	1.4%	0.3%	30.8%	12.8%	4.9%	0.1%	0.0%	0.0%	16.1%
408	50	412	4.5%	47.1%	30.9%	0.4%	0.3%	0.4%	0.0%	0.2%	0.1%	6.1%	2.5%	3.1%	0.5%	0.1%	2.8%	1.0%
409	50	614	5.1%	53.2%	24.9%	0.6%	0.4%	0.7%	0.1%	0.4%	0.1%	6.8%	2.8%	2.1%	0.2%	0.0%	1.9%	0.7%
412	70	838	5.1%	53.7%	18.6%	1.6%	1.2%	1.9%	0.2%	1.1%	0.1%	8.2%	3.4%	4.9%	0.1%	0.0%	0.0%	0.0%
413	70	161	4.3%	45.1%	28.1%	3.6%	2.5%	4.2%	0.5%	2.3%	0.1%	4.9%	2.0%	2.2%	0.2%	0.0%	0.0%	0.0%
414	70	1547	4.7%	49.5%	14.4%	1.2%	0.8%	1.4%	0.2%	0.8%	0.1%	13.0%	5.4%	5.0%	0.5%	0.0%	1.6%	1.3%
415	70	677	5.3%	55.7%	16.3%	1.2%	0.8%	1.4%	0.1%	0.8%	0.1%	9.0%	3.7%	5.6%	0.0%	0.0%	0.0%	0.0%
416	70	416	4.7%	49.1%	12.8%	1.1%	0.8%	1.3%	0.1%	0.7%	0.2%	15.7%	6.5%	6.8%	0.1%	0.0%	0.0%	0.0%
417	50	926	4.5%	46.7%	17.5%	0.4%	0.3%	0.5%	0.1%	0.3%	0.0%	3.4%	1.4%	1.4%	0.1%	0.5%	21.5%	1.5%
418	50	1013	4.9%	51.6%	22.2%	0.5%	0.3%	0.6%	0.1%	0.3%	0.1%	6.9%	2.9%	2.4%	0.3%	0.1%	4.8%	2.0%
419	50	440	5.5%	57.7%	14.8%	1.3%	0.9%	1.5%	0.2%	0.8%	0.1%	7.1%	2.9%	1.9%	0.1%	0.0%	0.9%	4.3%
420	50	754	6.1%	63.9%	15.2%	0.5%	0.3%	0.6%	0.1%	0.3%	0.0%	3.9%	1.6%	1.8%	0.3%	0.1%	3.4%	2.0%
421	50	2446	5.1%	53.1%	11.9%	0.8%	0.6%	1.0%	0.1%	0.5%	0.1%	8.1%	3.4%	4.6%	0.6%	0.1%	4.0%	6.2%
422	50	2916	5.2%	54.7%	17.1%	0.3%	0.2%	0.4%	0.0%	0.2%	0.1%	7.3%	3.0%	3.4%	0.3%	0.1%	3.0%	4.7%
423	70	2855	4.5%	47.7%	14.8%	0.6%	0.4%	0.7%	0.1%	0.4%	0.1%	14.3%	5.9%	4.6%	1.6%	0.0%	0.9%	3.3%
424	70	2621	4.9%	51.6%	14.2%	0.7%	0.5%	0.8%	0.1%	0.4%	0.1%	12.6%	5.2%	4.9%	0.7%	0.0%	1.7%	1.5%
425	50	1811	4.2%	43.7%	10.5%	0.9%	0.6%	1.0%	0.1%	0.6%	0.1%	9.9%	4.1%	5.9%	0.8%	0.3%	14.5%	2.9%
426	50	1527	5.4%	56.5%	12.3%	0.3%	0.2%	0.4%	0.0%	0.2%	0.1%	9.9%	4.1%	5.1%	0.4%	0.1%	2.4%	2.6%
427	50	99	5.9%	61.6%	22.0%	0.2%	0.1%	0.2%	0.0%	0.1%	0.0%	4.4%	1.8%	3.4%	0.3%	0.0%	0.0%	0.0%
429	50	710	3.5%	36.3%	17.1%	1.0%	0.7%	1.1%	0.1%	0.6%	0.1%	6.1%	2.5%	1.1%	0.0%	0.5%	20.0%	9.3%
430	70	345	4.2%	44.5%	12.1%	1.4%	1.0%	1.7%	0.2%	0.9%	0.1%	9.1%	3.8%	5.2%	0.0%	0.4%	15.3%	0.0%
433	50	174	4.3%	44.6%	13.3%	1.0%	0.7%	1.2%	0.1%	0.7%	0.2%	19.3%	8.0%	3.9%	0.3%	0.1%	2.2%	0.0%
434	50	737	4.6%	47.8%	14.0%	1.8%	1.3%	2.1%	0.2%	1.2%	0.2%	15.7%	6.5%	3.2%	0.2%	0.0%	1.2%	0.0%
435	50	766	4.8%	50.3%	8.1%	0.5%	0.3%	0.5%	0.1%	0.3%	0.1%	12.7%	5.3%	1.2%	0.5%	0.1%	5.9%	9.4%
436	50	650	5.0%	52.7%	16.8%	0.8%	0.6%	1.0%	0.1%	0.5%	0.1%	6.7%	2.8%	2.0%	0.2%	0.2%	7.8%	2.8%
437	50	282	3.1%	32.4%	4.6%	1.3%	0.9%	1.5%	0.2%	0.8%	0.1%	8.7%	3.6%	2.0%	0.1%	0.5%	22.8%	17.3%
438	50	303	4.8%	50.1%	11.9%	0.5%	0.3%	0.5%	0.1%	0.3%	0.2%	16.0%	6.6%	6.1%	0.5%	0.0%	0.0%	2.0%
439	50	322	5.4%	57.1%	17.2%	0.6%	0.5%	0.8%	0.1%	0.4%	0.1%	7.8%	3.2%	2.0%	0.3%	0.1%	3.0%	1.2%
440	50	1540	4.9%	51.7%	17.3%	0.5%	0.4%	0.6%	0.1%	0.4%	0.1%	13.3%	5.5%	3.6%	0.6%	0.0%	0.0%	1.0%
443	50	383	4.5%	47.2%	19.0%	1.7%	1.2%	2.0%	0.2%	1.1%	0.1%	10.6%	4.4%	1.9%	0.2%	0.0%	0.0%	6.0%
444	50	339	4.6%	48.0%	19.1%	0.7%	0.5%	0.8%	0.1%	0.4%	0.1%	12.0%	5.0%	2.8%	0.3%	0.0%	0.0%	5.6%
445	50	281	4.0%	42.4%	13.8%	2.0%	1.4%	2.4%	0.3%	1.3%	0.1%	8.8%	3.6%	1.0%	0.0%	0.2%	7.6%	11.0%
446	50	811	4.9%	51.7%	22.1%	0.9%	0.6%	1.1%	0.1%	0.6%	0.1%	10.1%	4.2%	2.5%	0.2%	0.0%	0.0%	0.9%
447	50	271	4.8%	50.0%	13.8%	0.5%	0.3%	0.6%	0.1%	0.3%	0.2%	16.7%	6.9%	5.5%	0.4%	0.0%	0.0%	0.0%
448	50	158	3.6%	37.4%	15.7%	0.3%	0.2%	0.4%	0.0%	0.2%	0.3%	24.9%	10.3%	6.2%	0.6%	0.0%	0.0%	0.0%
449	50	170	5.5%	57.8%	16.2%	1.3%	0.9%	1.5%	0.2%	0.8%	0.1%	10.0%	4.1%	1.5%	0.0%	0.0%	0.0%	0.0%
450	50	36	3.8%	39.8%	19.6%	0.3%	0.2%	0.3%	0.0%	0.2%	0.2%	21.3%	8.8%	5.2%	0.3%	0.0%	0.0%	0.0%
451	50	253	5.8%	61.2%	17.0%	0.3%	0.2%	0.3%	0.0%	0.2%	0.1%	7.3%	3.0%	3.9%	0.7%	0.0%	0.0%	0.0%
452	50	374	5.8%	60.4%	14.2%	1.2%	0.9%	1.4%	0.2%	0.8%	0.1%	9.3%	3.9%	1.8%	0.1%	0.0%	0.0%	0.0%
453	50	600	4.5%	47.5%	24.9%	1.0%	0.7%	1.2%	0.1%	0.7%	0.1%	9.2%	3.8%	3.3%	0.3%	0.1%	2.6%	0.0%
454	50	335	5.7%	59.4%	19.3%	0.8%	0.6%	0.9%	0.1%	0.5%	0.1%	7.0%	2.9%	2.6%	0.3%	0.0%	0.0%	0.0%
459	50	791	5.5%	57.7%	18.9%	0.8%	0.5%	0.9%	0.1%	0.5%	0.1%	7.3%	3.0%	1.8%	0.1%	0.0%	0.5%	2.3%
460	50	1210	4.9%	51.6%	28.8%	0.9%	0.6%	1.0%	0.1%	0.6%	0.1%	6.1%	2.5%	2.0%	0.2%	0.0%	0.0%	0.6%
461	50	1442	5.0%	53.0%	29.2%	1.1%	0.8%	1.3%	0.1%	0.7%	0.1%	5.0%	2.1%	1.1%	0.0%	0.0%	0.0%	0.5%
468	50	322	4.9%	51.6%	13.9%	0.6%	0.4%	0.7%	0.1%	0.4%	0.1%	9.8%	4.1%	2.6%	0.3%	0.1%	3.9%	6.5%
469	50	894	4.6%	48.6%	27.7%	1.2%	0.9%	1.4%	0.2%	0.8%	0.0%	4.6%	1.9%	1.3%	0.1%	0.0%	0.9%	5.7%
470	50	297	3.8%	39.4%	23.1%	3.3%	2.3%	3.9%	0.4%	2.1%	0.1%	6.2%	2.6%	1.6%	0.1%	0.0%	1.0%	10.1%
473	50	148	6.6%	69.5%	15.2%	0.4%	0.3%	0.5%	0.0%	0.2%	0.0%	3.5%	1.4%	2.4%	0.0%	0.0%	0.0%	0.0%
474	50	89	6.5%	67.7%	14.9%	0.9%	0.6%	1.0%	0.1%	0.5%	0.0%	3.2%	1.3%	3.2%	0.1%	0.0%	0.0%	0.0%
475	50	32	5.9%	61.7%	16.6%	0.9%	0.6%	1.1%	0.1%	0.6%	0.1%	7.3%	3.0%	2.0%	0.1%	0.0%	0.0%	0.0%
476	50	25	5.2%	54.2%	20.7%	1.1%	0.8%	1.3%	0.1%	0.7%	0.1%	9.4%	3.9%	2.4%	0.1%	0.0%	0.0%	0.0%
477	50	59	6.0%	62.9%	19.2%	0.6%	0.4%	0.7%	0.1%	0.4%	0.0%	4.8%	2.0%	2.8%	0.1%	0.0%	0.0%	0.0%
478	50	41	6.2%	64.8%	17.1%	0.4%	0.3%	0.5%	0.1%	0.3%	0.1%	5.7%	2.4%	2.2%	0.1%	0.0%	0.0%	0.0%
479	50	22	5.1%	53.6%	23.8%	0.3%	0.2%	0.4%	0.0%	0.2%	0.1%	10.8%	4.5%	1.0%	0.0%	0.0%	0.0%	0.0%
480	50	27	5.7%	59.5%	18.6%	0.7%	0.5%	0.9%	0.1%	0.5%	0.1%	8.6%	3.5%	1.3%	0.1%	0.0%	0.0%	0.0%
483	50	786	4.4%	46.3%	40.8%	0.6%	0.4%	0.7%	0.1%	0.4%	0.0%	3.5%	1.4%	1.3%	0.1%	0.0%	0.0%	0.0%
484	50	1182	5.3%	55.7%	29.6%	1.3%	1.0%	1.6%	0.2%	0.9%	0.0%	2.5%	1.0%	0.9%	0.0%	0.0%	0.0%	0.0%
485	50	449	4.1%	43.1%	16.8%	1.5%	1.1%	1.8%	0.2%	1.0%	0.1%	4.9%	2.0%	0.9%	3.6%	0.3%	13.1%	5.6%
486	50	532	5.7%	60.0%	23.8%	0.4%	0.3%	0.5%	0.1%	0.3%	0.0%	4.7%	2.0%	1.8%	0.4%	0.0%	0.0%	0.0%
487	50	222	3.1%	32.8%	18.1%	1.0%	0.7%	1.1%	0.1%	0.6%	0.1%	13.3%	5.5%	3.5%	0.8%	0.0%	0.0%	19.4%
488	50	62	2.1%	22.4%	8.1%	0.9%	0.6%	1.1%	0.1%	0.6%	0.0%	3.8%	1.6%	0.3%	0.0%	1.3%	57.0%	0.0%
489	50	1321	4.7%	49.5%	14.6%	1.2%	0.8%	1.4%	0.1%	0.7%	0.1%	5.9%	2.4%	2.9%	0.3%	0.2%	9.9%	5.2%
490	50	136	0.4%	4.7%	3.8%	0.0%	0.0%	0.0%	0.0%	0.0%	0.0%	1.7%	0.7%	0.1%	0.0%	1.5%	65.5%	21.4%
491	50	837	3.9%	40.9%	20.0%	0.5%	0.3%	0.5%	0.1%	0.3%	0.1%	6.6%	2.8%	2.1%	0.6%	0.3%	12.4%	8.6%
492	50	22	4.7%	49.6%	22.7%	1.9%	1.4%	2.3%	0.2%	1.2%	0.1%	10.6%	4.4%	0.7%	0.0%	0.0%	0.0%	0.0%
493	50	1478	4.9%	51.0%	16.4%	1.1%	0.8%	1.3%	0.1%	0.7%	0.1%	6.1%	2.5%	2.8%	0.4%	0.1%	4.2%	7.6%
494	50	51	5.7%	59.3%	16.6%	0.6%	0.4%	0.7%	0.1%	0.4%	0.1%	9.8%	4.1%	2.1%	0.2%	0.0%	0.0%	0.0%
495	50	229	6.1%	63.7%	21.7%	0.5%	0.4%	0.6%	0.1%	0.3%	0.0%	3.8%	1.6%	1.1%	0.1%	0.0%	0.0%	0.0%
496	50	383	2.4%	25.2%	12.8%	0.6%	0.4%	0.7%	0.1%	0.4%	0.1%	8.5%	3.5%	2.3%	0.5%	0.5%	23.2%	18.8%
497	50	889	4.0%	42.4%	20.2%	0.4%	0.3%	0.5%	0.1%	0.3%	0.1%	6.3%	2.6%	2.0%	0.6%	0.3%	11.6%	8.1%

Traffic Flows and Breakdown by 16 Vehicle Classes (Year 2026)

Link No.	Speed Limit	Total Vehicle	19 - Motorcycles (MC)	01 - Private Cars (PC)	03 - Taxi	14 - Non-franchised Bus <=6.4t	15 - Non-franchised Bus 6.4-15t	16 - Non-franchised Bus >15t	12 - Private Light Bus <=3.5t	13 - Private Light Bus >3.5t	04 - Light Goods Vehicles <=2.5t	05 - Lt Goods Vehicles 2.5-3.5t	06 - Light Goods Vehicles >3.5t	07 - Heavy Goods Vehicles <=15t	08 - Heavy Goods Vehicles >15t	17 - Franchised Bus (SD)	18 - Franchised Bus (DD)	11 - Public Light Buses
	km/hr	1800-1900																
498	50	175	5.0%	52.5%	19.6%	0.5%	0.4%	0.6%	0.1%	0.3%	0.1%	8.6%	3.6%	1.7%	0.2%	0.0%	0.0%	6.9%
499	50	59	4.0%	41.7%	19.0%	0.0%	0.0%	0.0%	0.0%	0.0%	0.1%	10.0%	4.1%	0.6%	0.0%	0.0%	0.0%	20.4%
500	50	175	3.6%	37.8%	15.4%	0.3%	0.2%	0.4%	0.0%	0.2%	0.1%	7.1%	2.9%	0.9%	0.2%	0.3%	11.7%	18.9%
501	50	610	4.7%	49.8%	26.4%	0.7%	0.5%	0.8%	0.1%	0.4%	0.1%	6.6%	2.7%	1.6%	0.3%	0.0%	0.0%	5.4%
502	50	22	4.5%	47.7%	27.0%	1.5%	1.0%	1.7%	0.2%	0.9%	0.1%	10.7%	4.4%	0.1%	0.0%	0.0%	0.0%	0.0%
503	50	454	4.7%	48.8%	18.9%	0.2%	0.1%	0.2%	0.0%	0.1%	0.1%	6.2%	2.6%	1.8%	0.3%	0.2%	10.1%	5.7%
504	50	1335	4.4%	45.8%	21.7%	0.9%	0.7%	1.1%	0.1%	0.6%	0.1%	10.7%	4.4%	3.0%	0.4%	0.1%	2.4%	3.7%
505	50	297	5.1%	53.0%	21.1%	0.4%	0.3%	0.4%	0.0%	0.2%	0.1%	11.1%	4.6%	3.2%	0.5%	0.0%	0.0%	0.0%
506	50	509	4.9%	51.7%	22.2%	0.6%	0.4%	0.7%	0.1%	0.4%	0.1%	11.1%	4.6%	2.9%	0.4%	0.0%	0.0%	0.0%
507	50	180	4.4%	46.6%	25.6%	1.2%	0.9%	1.4%	0.2%	0.8%	0.1%	9.5%	3.9%	4.2%	1.2%	0.0%	0.0%	0.0%
508	50	146	5.2%	54.3%	21.3%	0.2%	0.1%	0.2%	0.0%	0.1%	0.1%	10.8%	4.5%	2.8%	0.4%	0.0%	0.0%	0.0%
509	50	245	4.4%	46.0%	27.0%	1.3%	0.9%	1.5%	0.2%	0.8%	0.1%	5.9%	2.5%	2.6%	0.8%	0.0%	0.0%	6.1%
512	50	1039	4.6%	47.8%	25.4%	1.0%	0.7%	1.2%	0.1%	0.7%	0.1%	6.7%	2.8%	2.8%	0.5%	0.0%	0.0%	5.6%
513	50	108	6.0%	63.2%	23.7%	0.4%	0.3%	0.4%	0.0%	0.2%	0.0%	3.4%	1.4%	0.7%	0.1%	0.0%	0.0%	0.0%
514	50	391	2.5%	26.0%	13.0%	0.6%	0.4%	0.7%	0.1%	0.4%	0.1%	8.4%	3.5%	2.3%	0.5%	0.5%	22.8%	18.4%
515	50	985	4.2%	44.4%	20.4%	0.4%	0.3%	0.5%	0.1%	0.3%	0.1%	6.2%	2.6%	2.0%	0.6%	0.2%	10.5%	7.3%
516	50	187	4.3%	44.8%	23.6%	0.1%	0.1%	0.1%	0.0%	0.1%	0.1%	6.5%	2.7%	1.3%	0.3%	0.2%	7.8%	8.0%
517	50	335	4.4%	46.4%	21.1%	0.4%	0.3%	0.5%	0.1%	0.3%	0.1%	6.4%	2.6%	2.6%	0.4%	0.1%	4.4%	9.9%
518	50	165	5.0%	52.7%	22.4%	0.6%	0.5%	0.8%	0.1%	0.4%	0.1%	10.0%	4.1%	2.9%	0.3%	0.0%	0.0%	0.0%
519	50	210	5.2%	54.1%	29.5%	0.5%	0.4%	0.6%	0.1%	0.3%	0.1%	4.9%	2.0%	1.7%	0.6%	0.0%	0.0%	0.0%
520	50	623	3.8%	40.3%	16.9%	0.7%	0.5%	0.8%	0.1%	0.4%	0.1%	8.2%	3.4%	2.2%	0.4%	0.3%	12.9%	9.1%
521	50	765	4.1%	43.0%	21.7%	0.5%	0.3%	0.5%	0.1%	0.3%	0.1%	6.2%	2.6%	2.0%	0.7%	0.3%	12.4%	5.4%
522	50	317	5.0%	52.7%	19.0%	0.9%	0.7%	1.1%	0.1%	0.6%	0.1%	7.9%	3.3%	1.7%	0.2%	0.0%	0.0%	6.6%
523	50	98	6.2%	64.8%	17.2%	0.3%	0.2%	0.3%	0.0%	0.2%	0.1%	5.8%	2.4%	2.2%	0.3%	0.0%	0.0%	0.0%
524	50	215	5.2%	54.3%	15.1%	1.7%	1.2%	2.0%	0.2%	1.1%	0.1%	6.4%	2.7%	1.4%	0.3%	0.0%	0.0%	8.4%
525	50	180	6.1%	64.1%	16.0%	0.2%	0.2%	0.3%	0.0%	0.1%	0.0%	4.7%	1.9%	1.6%	0.2%	0.0%	0.0%	4.4%
526	50	312	2.7%	28.1%	14.9%	0.4%	0.3%	0.5%	0.0%	0.2%	0.1%	8.3%	3.4%	2.8%	0.5%	0.6%	25.7%	11.6%
527	50	672	3.8%	40.0%	22.4%	0.5%	0.3%	0.6%	0.1%	0.3%	0.1%	6.2%	2.6%	1.9%	0.8%	0.3%	14.1%	6.1%
528	50	182	1.7%	17.7%	9.6%	0.3%	0.2%	0.4%	0.0%	0.2%	0.0%	2.6%	1.1%	1.1%	0.3%	0.9%	40.2%	23.6%
529	50	1120	4.1%	42.9%	19.2%	0.5%	0.4%	0.6%	0.1%	0.3%	0.1%	8.3%	3.4%	2.5%	0.6%	0.3%	10.8%	5.7%
530	50	431	3.6%	37.2%	19.5%	0.7%	0.5%	0.9%	0.1%	0.5%	0.1%	5.0%	2.1%	2.0%	0.5%	0.4%	17.0%	10.0%
531	50	1120	4.1%	42.9%	19.2%	0.5%	0.4%	0.6%	0.1%	0.3%	0.1%	8.3%	3.4%	2.5%	0.6%	0.3%	10.8%	5.7%
532	50	183	5.4%	57.1%	26.6%	0.5%	0.3%	0.5%	0.1%	0.3%	0.1%	5.3%	2.2%	1.4%	0.2%	0.0%	0.0%	0.0%
533	50	166	4.4%	45.8%	23.3%	0.8%	0.6%	0.9%	0.1%	0.5%	0.1%	12.2%	5.0%	5.0%	1.2%	0.0%	0.0%	0.0%
534	50	437	3.5%	36.8%	19.3%	0.7%	0.5%	0.9%	0.1%	0.5%	0.1%	5.6%	2.3%	2.2%	0.5%	0.4%	16.8%	9.8%
535	50	1258	4.1%	43.4%	18.5%	0.5%	0.4%	0.6%	0.1%	0.3%	0.1%	9.5%	3.9%	3.0%	0.7%	0.2%	9.6%	5.1%
536	50	812	3.9%	40.7%	17.6%	0.8%	0.6%	0.9%	0.1%	0.5%	0.1%	14.1%	5.8%	4.2%	0.6%	0.1%	4.0%	6.0%
537	50	505	3.2%	33.5%	17.9%	0.8%	0.5%	0.9%	0.1%	0.5%	0.1%	6.5%	2.7%	2.0%	0.4%	0.4%	18.4%	12.1%
538	50	924	4.2%	44.1%	20.2%	0.5%	0.4%	0.6%	0.1%	0.3%	0.1%	6.7%	2.8%	2.1%	0.7%	0.3%	11.7%	5.2%
539	50	408	2.3%	24.0%	10.0%	0.2%	0.2%	0.3%	0.0%	0.1%	0.1%	5.5%	2.3%	1.5%	0.2%	0.9%	37.4%	15.0%
540	50	1272	4.3%	44.7%	16.6%	0.7%	0.5%	0.8%	0.1%	0.4%	0.1%	7.8%	3.2%	3.5%	0.8%	0.2%	9.7%	6.8%
543	50	682	3.6%	37.9%	13.4%	0.9%	0.6%	1.0%	0.1%	0.6%	0.1%	5.6%	2.3%	1.9%	0.2%	0.5%	22.3%	8.9%
544	50	1272	4.3%	44.7%	16.6%	0.7%	0.5%	0.8%	0.1%	0.4%	0.1%	7.8%	3.2%	3.5%	0.8%	0.2%	9.7%	6.8%
545	50	682	3.6%	37.9%	13.4%	0.9%	0.6%	1.0%	0.1%	0.6%	0.1%	5.6%	2.3%	1.9%	0.2%	0.5%	22.3%	8.9%
546	50	909	4.0%	42.0%	13.4%	0.5%	0.4%	0.6%	0.1%	0.3%	0.1%	7.4%	3.1%	3.8%	0.9%	0.3%	13.5%	9.5%
547	50	1399	4.2%	44.5%	16.5%	0.6%	0.4%	0.7%	0.1%	0.4%	0.1%	6.6%	2.7%	3.2%	0.7%	0.2%	8.8%	10.3%
548	50	114	5.7%	59.4%	20.8%	0.3%	0.2%	0.3%	0.0%	0.2%	0.1%	7.2%	3.0%	2.4%	0.4%	0.0%	0.0%	0.0%
549	50	1142	4.1%	42.8%	17.8%	0.8%	0.6%	0.9%	0.1%	0.5%	0.1%	6.8%	2.8%	2.3%	0.3%	0.3%	14.4%	5.3%
550	50	1383	4.5%	46.7%	14.0%	0.4%	0.3%	0.5%	0.1%	0.3%	0.1%	7.2%	3.0%	3.5%	0.7%	0.2%	9.8%	8.9%
551	50	965	3.9%	41.3%	17.0%	0.7%	0.5%	0.9%	0.1%	0.5%	0.1%	6.3%	2.6%	2.2%	0.2%	0.4%	17.0%	6.3%
552	50	1199	4.4%	46.5%	12.5%	0.4%	0.3%	0.4%	0.0%	0.2%	0.1%	8.1%	3.4%	4.0%	0.8%	0.3%	11.2%	7.3%
553	50	13	3.3%	34.7%	37.2%	0.0%	0.0%	0.0%	0.0%	0.0%	0.2%	17.4%	7.2%	0.0%	0.0%	0.0%	0.0%	0.0%
554	50	271	4.4%	45.8%	18.3%	0.5%	0.3%	0.6%	0.1%	0.3%	0.1%	5.3%	2.2%	2.6%	0.4%	0.0%	0.0%	19.2%
555	50	1476	4.2%	44.1%	18.3%	0.8%	0.6%	0.9%	0.1%	0.5%	0.1%	5.9%	2.5%	2.1%	0.2%	0.3%	14.6%	4.8%
556	50	1118	4.3%	45.6%	11.6%	0.3%	0.2%	0.4%	0.0%	0.2%	0.1%	8.5%	3.5%	4.2%	0.8%	0.3%	12.1%	7.9%
557	50	1476	4.2%	44.1%	18.3%	0.8%	0.6%	0.9%	0.1%	0.5%	0.1%	5.9%	2.5%	2.1%	0.2%	0.3%	14.6%	4.8%
558	50	1707	4.3%	44.9%	13.6%	0.5%	0.3%	0.6%	0.1%	0.3%	0.1%	9.5%	3.9%	4.3%	0.7%	0.3%	11.3%	5.4%
559	50	475	5.1%	53.8%	23.9%	0.4%	0.3%	0.5%	0.1%	0.3%	0.1%	8.6%	3.6%	2.7%	0.7%	0.0%	0.0%	0.0%
560	50	529	5.2%	54.2%	21.8%	0.6%	0.5%	0.8%	0.1%	0.4%	0.1%	8.3%	3.4%	2.7%	0.5%	0.0%	0.0%	1.5%
561	50	1165	4.9%	51.3%	25.2%	0.8%	0.5%	0.9%	0.1%	0.5%	0.1%	6.9%	2.9%	2.0%	0.4%	0.0%	1.0%	2.5%
562	50	851	4.9%	51.5%	23.4%	0.5%	0.4%	0.6%	0.1%	0.3%	0.1%	7.9%	3.3%	2.6%	0.6%	0.0%	1.4%	2.5%
563	50	874	5.2%	54.6%	23.9%	0.5%	0.3%	0.6%	0.1%	0.3%	0.1%	7.7%	3.2%	2.3%	0.5%	0.0%	0.0%	0.7%
564	50	781	5.2%	54.9%	22.9%	0.8%	0.5%	0.9%	0.1%	0.5%	0.1%	6.9%	2.9%	2.1%	0.4%	0.0%	0.0%	1.8%
565	50	285	5.0%	52.0%	21.8%	0.6%	0.4%	0.7%	0.1%	0.4%	0.1%	5.0%	2.1%	2.1%	0.5%	0.1%	4.1%	5.3%
566	50	692	4.9%	51.5%	27.1%	0.6%	0.5%	0.8%	0.1%	0.4%	0.1%	5.9%	2.4%	1.6%	0.3%	0.0%	1.7%	2.2%
567	50	32	5.3%	55.6%	25.1%	0.6%	0.4%	0.7%	0.1%	0.4%	0.1%	7.2%	3.0%	1.5%	0.1%	0.0%	0.0%	0.0%
568	50	203	4.2%	44.0%	19.7%	0.6%	0.4%	0.6%	0.1%	0.4%	0.1%	12.7%	5.3%	3.0%	0.6%	0.0%	0.0%	8.4%
569	50	18	4.2%	44.0%	27.9%	1.0%	0.7%	1.2%	0.1%	0.6%	0.1%	13.0%	5.4%	1.5%	0.3%	0.0%	0.0%	0.0%
570	50	34	5.4%	56.7%	19.9%	1.3%	0.9%	1.5%	0.2%	0.8%	0.1%	6.9%	2.8%	2.7%	0.8%	0.0%	0.0%	0.0%
571	50	524	4.7%	49.6%	22.0%	0.8%	0.5%	0.9%	0.1%	0.5%	0.1%	5.1%	2.1%	2.1%	0.3%	0.0%	0.0%	11.1%
572	50	55	3.4%	36.2%	15.7%	0.7%	0.5%	0.8%	0.1%	0.4%	0.1%	5.9%	2.4%	2.2%	0.6%	0.0%	0.0%	31.1%
573	50	466	4.3%	45.2%	22.3%	0.8%	0.6%	1.0%	0.1%	0.5%	0.1%	4.8%	2.0%	1.8%	0.3%	0.0%	0.0%	16.1%
574	50	284	4.6%	48.5%	19.6%	0.5%	0.4%	0.6%	0.1%	0.3%	0.1%	11.0%	4.6%	3.1%	0.6%	0.0%	0.0%	6.0%
575	50	28	5.4%	57.1%	19.5%	1.0%	0.7%	1.2%	0.1%	0.7%	0.1%	8.5%	3.5%	1.8%	0.4%	0.0%	0.0%	0.0%
576	50	334	4.4%	45.7%	21.5%	0.6%	0.4%	0.6%	0.1%	0.4%	0.1%	11.6%	4.8%	3.1%	0.6%	0.0%	0.0%	6.3%
577	50	30	1.5%	15.3%	16.4%	0.0%	0.0%	0.0%	0.0%	0.0%	0.1%	7.7%	3.2%	0.0%	0.0%	0.0%	0.0%	55.8%
578	50	84	4.4%	46.2%	19.8%	0.5%	0.3%	0.6%	0.1%	0.3%	0.1%	5.8%	2.4%	1.5%	0.3%	0.0%	0.0%	17.8%
579	50	17	3.9%	41.2%	33.3%	0.4%	0.3%	0.4%	0.0%	0.2%	0.1%	13.8%	5.7%	0.6%	0.0%	0.0%	0.0%	0.0%
580	50	44	3.6%	37.4%	11.5%	0.2%	0.1%	0.2%	0.0%	0.1%	0.1%	5.3%	2.2%	0.4%	0.0%	0.0%	0.0%	38.9%
581	50	53	4.2%	44.3%	11.8%	0.3%	0.2%	0.3%	0.0%	0.2%	0.1%	6.4%	2.7%	1.2%	0.1%	0.0%	0.0%	28.2%
582	50	663	5.0%	52.8%	21.8%	0.4%	0.3%	0.5%	0.0%	0.3%	0.1%	10.0%	4.1%	3.5%	0.3%	0.0%	0.0%	0.9%
583	50	585	5.1%	53.2%	21.8%	0.4%	0.3%	0.4%	0.0%	0.2%	0.1%	10.3%	4.2%	3.7%	0.3%	0.0%	0.0%	0.0%
584	50	585	5.1%	53.2%	21.8%	0.4%	0.3%	0.4%	0.0%	0.2%	0.1%	10.3%	4.2%	3.7%	0.3%	0.0%	0.0%	0.0%
585	50	1231	4.7%	49.2%	23.4%	0.6%	0.4%	0.7%	0.1%	0.4%	0.1%	11.8%	4.9%	3.4%	0.4%	0.0%	0.0%	0.0%
586	50	972	4.9%	51.7%	21.4%	0.4%	0.3%	0.4%	0.0%	0.2%	0.1%	11.4%	4.7%	4.0%	0.4%	0.0%	0.0%	0.0%
587	50	304	3.7%	38.7%	28.2%	1.4%	1.0%	1.7%	0.2%	0.9%	0.2%	14.8%	6.1%	2.6%	0.5%	0.0%	0.0%	0.0%
588	70	2986	4.3%	44.9%	27.2%	1.0%	0.7%	1.2%	0.1%	0.6%	0.1%	9.4%	3.9%	4.0%	1.0%	0.0%	1.6%	0.0%
589	70	886	5.3%	55.6%	20.9%	0.7%	0.5%	0.8%	0.1%	0.4%	0.1%	5.3%	2.2%	2.5%	0.7%	0.1%	5.0%	0.0%
590	70	2986	4.3%	44.9%	27.2%	1.0%	0.7%	1.2%	0.1%	0.6%	0.1%	9.4%	3.9%	4.0%	1.0%	0.0%	1.6%	0.0%
591	70	1741	5.7%	59.4%	17.1%	0.6%	0.4%	0.7%	0.1%	0.4%	0.1%	6.8%	2.8%	2.1%	0.4%	0.1%	3.4%	0.0%
594	50	1193	4.2%	44.4%	25.5%	1.1%	0.8%	1.3%	0.1%	0.7%	0.0%	4.7%	1.9%	1.4%	0.1%	0.2%	7.8%	5.7%
595	50	798	4.5%	47.4%	20.9%	0.4%	0.3%	0.5%	0.1%	0.3%	0.1%	6.7%	2.8%	1.4%	0.2%	0.3%	13.6%	0.6%
596	50	1109	4.3%	44.8%	26.4%	1.2%	0.8%	1.4%	0.1%	0.7%	0.0%	4.1%	1.7%	1.0%	0.1%	0.2%	8.4%	4.8%
597	50	1145	4.8%	50.2%	20.1%	0.5%	0.4%	0.6%	0.1%	0.3%	0.1%	7.2%	3.0%	2.3%	0.3%	0.2%	9.5%	0.4%
598	50	1458	4.7%	49.3%	24.0%	1.1%	0.8%	1.3%	0.1%	0.7%	0.1%	6.0%	2.5%	1.7%	0.2%	0.1%	3.8%	3.6%
599	50	889	4.1%	42.7%	30.8%	0.9%	0.7%	1.1%	0.1%	0.6%	0.1%	6.0%	2.5%	2.8%	0.5%	0.2%	6.5%	0.6%
600	50	1270	5.1%	53.4%	30.3%	1.4%	1.0%	1.7%	0.2%	0.9%	0.0%	3.5%	1.5%	0.9%	0.1%	0.0%	0.0%	0.0%
601	50	663	4.4%	46.0%	33.6%	0.9%	0.7%	1.1%	0.1%	0.6%	0.1%	6.7%	2.8%	2.8%	0.3%	0.0%	0.0%	0.0%
602	50	430	5.1%	53.2%	17.4%	0.7%	0.5%	0.8%	0.1%	0.4%	0.1%	9.3%	3.8%	4.6%	0.6%	0.0%	0.0%	3.5%
603	50	14	3.3%	34.3%	36.7%	0.0%	0.0%	0.0%	0.0%	0.0%	0.2%	17.2%	7.1%	0.8%	0.3%	0.0%	0.0%	0.0%
604	50	696	4.8%	50.5%	20.5%	0.6%	0.4%	0.7%	0.1%	0.4%	0.1%	10.2%	4.2%	4.6%	0.7%	0.0%	0.0%	2.2%
605	50	681	4.9%	51.6%	20.9%	0.7%	0.5%	0.8%	0.1%	0.4%	0.1%	10.4%	4.3%	4.7%	0.7%	0.0%	0.0%	0.0%
606	50	227	4.7%	49.8%	23.8%	0.9%	0.6%	1.0%	0.1%	0.6%	0.1%	11.0%	4.5%	2.6%	0.4%	0.0%	0.0%	0.0%
607	50	13	3.3%	34.7%	37.2%	0.0%	0.0%	0.0%	0.0%	0.0%	0.2%	17.4%	7.2%	0.0%	0.0%	0.0%	0.0%	0.0%
608	50	1040	3.6%	37.5%	24.3%	0.5%	0.3%	0.5%	0.1%	0.3%	0.1%	4.9%	2.0%	2.1%	0.6%	0.5%	20.7%	2.1%

Traffic Flows and Breakdown by 16 Vehicle Classes (Year 2026)

Link No.	Speed Limit	Total Vehicle	19 - Motorcycles (MC)	01 - Private Cars (PC)	03 - Taxi	14 - Non-franchised Bus <=6.4t	15 - Non-franchised Bus 6.4-15t	16 - Non-franchised Bus >15t	12 - Private Light Bus <=3.5t	13 - Private Light Bus >3.5t	04 - Light Goods Vehicles <=2.5t	05 - Lt Goods Vehicles 2.5-3.5t	06 - Light Goods Vehicles >3.5t	07 - Heavy Goods Vehicles <=15t	08 - Heavy Goods Vehicles >15t	17 - Franchised Bus (SD)	18 - Franchised Bus (DD)	11 - Public Light Buses
	km/hr	1800-1900																
609	50	1648	4.4%	45.9%	20.6%	0.8%	0.6%	1.0%	0.1%	0.5%	0.1%	5.4%	2.2%	1.8%	0.2%	0.2%	10.1%	6.1%
610	50	2139	4.2%	44.6%	19.9%	0.8%	0.6%	0.9%	0.1%	0.5%	0.1%	5.4%	2.2%	1.6%	0.2%	0.3%	11.7%	7.1%
611	50	882	3.1%	32.9%	10.7%	0.5%	0.4%	0.6%	0.1%	0.3%	0.1%	6.2%	2.6%	1.8%	0.2%	0.6%	24.4%	15.5%
612	70	1262	3.7%	39.0%	25.8%	0.7%	0.5%	0.9%	0.1%	0.5%	0.1%	8.6%	3.6%	2.0%	0.3%	0.0%	0.7%	13.6%
613	70	1229	6.2%	65.5%	19.9%	0.5%	0.3%	0.6%	0.1%	0.3%	0.0%	3.6%	1.5%	1.0%	0.1%	0.0%	0.3%	0.0%
614	70	1229	6.2%	65.5%	19.9%	0.5%	0.3%	0.6%	0.1%	0.3%	0.0%	3.6%	1.5%	1.0%	0.1%	0.0%	0.3%	0.0%
615	70	1262	3.7%	39.0%	25.8%	0.7%	0.5%	0.9%	0.1%	0.5%	0.1%	8.6%	3.6%	2.0%	0.3%	0.0%	0.7%	13.6%
617	50	1160	3.8%	39.7%	15.6%	0.8%	0.6%	1.0%	0.1%	0.5%	0.1%	7.1%	2.9%	1.5%	0.1%	0.5%	22.7%	2.9%
618	70	1414	4.5%	47.2%	30.6%	0.5%	0.3%	0.6%	0.1%	0.3%	0.1%	7.4%	3.1%	2.5%	0.6%	0.0%	0.0%	2.3%
619	50	2416	4.4%	46.5%	21.2%	0.9%	0.6%	1.0%	0.1%	0.6%	0.1%	5.9%	2.4%	1.5%	0.2%	0.3%	12.3%	2.0%
620	50	1565	4.9%	51.1%	23.1%	1.0%	0.7%	1.1%	0.1%	0.6%	0.1%	6.3%	2.6%	1.6%	0.2%	0.1%	3.6%	3.1%
621	50	883	3.9%	41.3%	25.9%	0.4%	0.3%	0.5%	0.1%	0.3%	0.1%	5.2%	2.2%	2.1%	0.6%	0.2%	8.9%	8.2%
622	50	1688	4.9%	51.6%	23.0%	0.9%	0.7%	1.1%	0.1%	0.6%	0.1%	6.3%	2.6%	1.7%	0.2%	0.1%	3.3%	2.8%
623	50	1545	5.0%	52.0%	23.2%	0.9%	0.7%	1.1%	0.1%	0.6%	0.1%	5.6%	2.3%	1.6%	0.2%	0.1%	3.6%	2.8%
624	50	1179	4.8%	50.4%	23.2%	0.9%	0.6%	1.0%	0.1%	0.6%	0.1%	5.7%	2.4%	1.5%	0.2%	0.1%	4.7%	3.7%
625	50	1493	4.3%	44.8%	18.0%	0.5%	0.3%	0.5%	0.1%	0.3%	0.1%	6.1%	2.5%	1.5%	0.3%	0.1%	5.2%	15.3%
627	50	883	3.9%	41.3%	25.9%	0.4%	0.3%	0.5%	0.1%	0.3%	0.1%	5.2%	2.2%	2.1%	0.6%	0.2%	8.9%	8.2%
628	50	610	4.8%	49.8%	6.5%	0.5%	0.4%	0.6%	0.1%	0.4%	0.1%	7.4%	3.1%	0.7%	0.0%	0.0%	0.0%	25.7%
629	70	1414	4.5%	47.2%	30.6%	0.5%	0.3%	0.6%	0.1%	0.3%	0.1%	7.4%	3.1%	2.5%	0.6%	0.0%	0.0%	2.3%
630	70	2507	4.8%	50.0%	23.2%	0.5%	0.4%	0.6%	0.1%	0.3%	0.1%	7.7%	3.2%	2.5%	0.4%	0.0%	0.0%	6.3%
631	50	385	5.1%	53.4%	13.6%	0.3%	0.2%	0.4%	0.0%	0.2%	0.1%	7.9%	3.3%	2.6%	0.7%	0.2%	8.4%	3.6%
632	50	615	4.2%	44.0%	22.8%	0.4%	0.3%	0.5%	0.1%	0.3%	0.1%	6.1%	2.5%	0.9%	0.2%	0.2%	8.6%	8.9%
633	50	161	3.5%	37.1%	10.5%	0.3%	0.2%	0.3%	0.0%	0.2%	0.1%	9.9%	4.1%	3.5%	1.0%	0.5%	20.0%	8.7%
634	50	582	4.4%	46.2%	24.0%	0.4%	0.3%	0.5%	0.1%	0.3%	0.1%	6.4%	2.6%	1.0%	0.2%	0.2%	9.1%	4.3%
640	50	147	5.2%	55.1%	22.4%	0.3%	0.2%	0.4%	0.0%	0.2%	0.1%	9.6%	4.0%	2.1%	0.3%	0.0%	0.0%	0.0%
641	50	257	5.1%	53.3%	21.4%	0.3%	0.2%	0.3%	0.0%	0.2%	0.1%	8.8%	3.6%	1.8%	0.2%	0.0%	0.0%	4.7%
642	50	656	3.8%	40.3%	19.7%	0.7%	0.5%	0.8%	0.1%	0.5%	0.1%	8.5%	3.5%	2.4%	0.3%	0.0%	0.0%	18.7%
643	50	885	4.2%	44.1%	20.4%	0.7%	0.5%	0.8%	0.1%	0.5%	0.1%	8.1%	3.4%	2.7%	0.5%	0.0%	0.0%	13.9%
644	50	628	3.8%	40.3%	20.1%	0.9%	0.6%	1.0%	0.1%	0.6%	0.1%	7.8%	3.2%	3.1%	0.7%	0.0%	0.0%	17.7%
645	50	319	4.3%	45.1%	25.2%	1.6%	1.1%	1.9%	0.2%	1.0%	0.1%	9.0%	3.7%	4.3%	1.2%	0.0%	0.0%	1.3%
646	50	45	5.2%	54.8%	20.2%	3.1%	2.2%	3.6%	0.4%	2.0%	0.1%	5.2%	2.1%	1.2%	0.0%	0.0%	0.0%	0.0%
647	50	430	3.9%	41.0%	12.9%	0.6%	0.5%	0.8%	0.1%	0.4%	0.1%	12.9%	5.4%	4.2%	0.2%	0.1%	2.7%	14.2%
648	50	761	4.0%	41.5%	14.3%	0.7%	0.5%	0.8%	0.1%	0.4%	0.1%	13.1%	5.4%	3.4%	0.2%	0.0%	1.5%	14.1%
649	50	633	4.3%	45.4%	15.2%	0.8%	0.6%	0.9%	0.1%	0.5%	0.2%	14.7%	6.1%	3.7%	0.2%	0.0%	1.9%	5.4%
650	50	906	4.6%	48.0%	18.0%	0.8%	0.5%	0.9%	0.1%	0.5%	0.1%	12.5%	5.2%	2.3%	0.1%	0.0%	1.3%	5.2%
651	50	116	3.3%	34.4%	14.9%	1.2%	0.9%	1.4%	0.2%	0.8%	0.2%	23.1%	9.6%	9.5%	0.6%	0.0%	0.0%	0.0%
652	50	389	4.6%	48.1%	21.6%	0.8%	0.6%	1.0%	0.1%	0.5%	0.1%	12.0%	5.0%	2.2%	0.1%	0.0%	0.0%	3.3%
653	50	112	5.7%	59.8%	22.0%	0.7%	0.5%	0.8%	0.1%	0.4%	0.1%	5.9%	2.4%	1.6%	0.1%	0.0%	0.0%	0.0%
654	50	18	4.0%	41.8%	27.8%	0.4%	0.3%	0.5%	0.1%	0.3%	0.1%	12.8%	5.3%	5.0%	1.7%	0.0%	0.0%	0.0%
657	50	170	5.4%	56.4%	24.9%	0.5%	0.3%	0.6%	0.1%	0.3%	0.1%	7.2%	3.0%	1.1%	0.1%	0.0%	0.0%	0.0%
658	50	184	5.9%	62.3%	18.8%	0.5%	0.4%	0.6%	0.1%	0.3%	0.1%	7.0%	2.9%	1.0%	0.1%	0.0%	0.0%	0.0%
659	50	66	6.3%	65.9%	17.8%	0.8%	0.6%	1.0%	0.1%	0.5%	0.0%	3.7%	1.5%	1.6%	0.1%	0.0%	0.0%	0.0%
660	50	113	6.5%	67.9%	16.9%	0.5%	0.4%	0.6%	0.1%	0.3%	0.0%	3.9%	1.6%	1.3%	0.0%	0.0%	0.0%	0.0%
661	50	1104	5.3%	55.4%	26.8%	1.3%	0.9%	1.5%	0.2%	0.8%	0.0%	3.8%	1.6%	1.4%	0.1%	0.0%	1.1%	0.0%
662	50	583	4.5%	47.2%	39.9%	0.7%	0.5%	0.8%	0.1%	0.4%	0.0%	3.2%	1.3%	1.3%	0.1%	0.0%	0.0%	0.0%
665	70	100	5.5%	57.4%	23.0%	1.3%	0.9%	1.5%	0.2%	0.8%	0.1%	5.0%	2.1%	2.1%	0.2%	0.0%	0.0%	0.0%
669	70	951	5.4%	57.1%	16.2%	0.7%	0.5%	0.8%	0.1%	0.4%	0.1%	8.7%	3.6%	3.6%	0.6%	0.1%	2.3%	0.0%
670	50	618	5.5%	57.9%	19.7%	0.5%	0.4%	0.6%	0.1%	0.3%	0.1%	5.6%	2.3%	2.7%	0.7%	0.1%	3.5%	0.0%
671	70	334	5.3%	55.6%	9.7%	0.9%	0.6%	1.1%	0.1%	0.6%	0.1%	14.4%	6.0%	5.2%	0.4%	0.0%	0.0%	0.0%
672	70	434	5.3%	56.0%	12.8%	1.0%	0.7%	1.2%	0.1%	0.6%	0.1%	12.2%	5.1%	4.5%	0.4%	0.0%	0.0%	0.0%
674	50	1447	5.4%	56.3%	23.4%	0.5%	0.4%	0.6%	0.1%	0.3%	0.1%	7.2%	3.0%	1.4%	0.2%	0.0%	0.8%	0.3%
675	50	398	5.5%	57.3%	22.8%	0.4%	0.3%	0.5%	0.0%	0.2%	0.1%	5.3%	2.2%	1.3%	0.2%	0.1%	2.9%	1.0%
676	50	98	5.7%	60.0%	23.0%	0.5%	0.4%	0.6%	0.1%	0.3%	0.1%	5.9%	2.5%	1.0%	0.1%	0.0%	0.0%	0.0%
677	50	115	6.1%	63.6%	19.7%	0.5%	0.4%	0.6%	0.1%	0.3%	0.1%	5.4%	2.2%	0.9%	0.1%	0.0%	0.0%	0.0%
678	50	347	4.2%	44.0%	22.7%	1.1%	0.8%	1.3%	0.1%	0.7%	0.1%	13.5%	5.6%	5.4%	0.6%	0.0%	0.0%	0.0%
679	50	161	4.9%	51.9%	12.8%	0.3%	0.2%	0.3%	0.0%	0.2%	0.2%	15.4%	6.4%	6.7%	0.8%	0.0%	0.0%	0.0%
680	50	304	4.2%	44.3%	21.4%	0.3%	0.2%	0.3%	0.0%	0.2%	0.1%	7.1%	3.0%	3.0%	0.5%	0.0%	0.0%	15.5%
681	50	373	4.5%	47.2%	21.8%	1.3%	0.9%	1.5%	0.2%	0.8%	0.1%	10.2%	4.2%	3.7%	0.3%	0.0%	0.0%	3.5%
682	50	120	5.4%	56.2%	24.6%	0.3%	0.2%	0.3%	0.0%	0.2%	0.1%	7.4%	3.1%	2.0%	0.4%	0.0%	0.0%	0.0%
683	50	150	5.3%	56.1%	16.0%	0.8%	0.5%	0.9%	0.1%	0.5%	0.1%	10.4%	4.3%	2.2%	0.1%	0.0%	0.0%	2.7%
684	50	236	5.0%	52.9%	22.9%	0.8%	0.6%	0.9%	0.1%	0.5%	0.1%	8.7%	3.6%	3.4%	0.5%	0.0%	0.0%	0.0%
685	50	421	4.6%	48.0%	21.9%	1.0%	0.7%	1.2%	0.1%	0.6%	0.1%	11.3%	4.7%	5.0%	0.7%	0.0%	0.0%	0.0%
686	50	536	4.0%	42.3%	10.2%	0.7%	0.5%	0.8%	0.1%	0.5%	0.2%	14.9%	6.2%	5.6%	0.4%	0.1%	2.2%	11.4%
687	50	236	4.2%	43.8%	18.9%	0.3%	0.2%	0.3%	0.0%	0.2%	0.2%	20.2%	8.4%	3.3%	0.1%	0.0%	0.0%	0.0%
688	50	189	4.7%	49.5%	26.7%	0.4%	0.3%	0.5%	0.1%	0.3%	0.1%	11.4%	4.7%	1.4%	0.0%	0.0%	0.0%	0.0%
689	50	468	4.3%	45.6%	26.8%	1.7%	1.2%	2.0%	0.2%	1.1%	0.1%	5.7%	2.3%	2.5%	0.2%	0.1%	2.5%	3.6%
690	50	467	4.4%	45.7%	26.8%	1.7%	1.2%	2.0%	0.2%	1.1%	0.1%	5.7%	2.4%	2.5%	0.2%	0.1%	2.5%	3.6%
691	50	600	4.6%	47.8%	24.4%	0.4%	0.3%	0.5%	0.0%	0.2%	0.1%	13.5%	5.6%	2.5%	0.2%	0.0%	0.0%	0.0%
692	50	600	4.6%	47.8%	24.4%	0.4%	0.3%	0.5%	0.0%	0.2%	0.1%	13.5%	5.6%	2.5%	0.2%	0.0%	0.0%	0.0%
693	50	246	3.3%	35.0%	22.5%	0.6%	0.4%	0.7%	0.1%	0.4%	0.2%	21.3%	8.8%	6.0%	0.8%	0.0%	0.0%	0.0%
695	50	671	4.4%	45.9%	24.4%	0.4%	0.3%	0.4%	0.0%	0.2%	0.2%	15.3%	6.3%	2.1%	0.1%	0.0%	0.0%	0.0%
696	50	13	3.3%	34.7%	37.2%	0.0%	0.0%	0.0%	0.0%	0.0%	0.2%	17.4%	7.2%	0.0%	0.0%	0.0%	0.0%	0.0%
697	50	154	4.7%	49.6%	14.4%	0.7%	0.5%	0.8%	0.1%	0.4%	0.1%	8.6%	3.6%	5.7%	0.4%	0.2%	7.6%	2.6%
698	70	728	5.7%	59.7%	13.1%	2.4%	1.7%	2.9%	0.3%	1.6%	0.1%	5.3%	2.2%	5.0%	0.0%	0.0%	0.0%	0.0%
699	50	202	0.2%	2.3%	2.5%	0.0%	0.0%	0.0%	0.0%	0.0%	0.0%	1.2%	0.5%	0.0%	0.0%	2.0%	84.5%	6.9%
700	70	3412	3.9%	41.1%	25.3%	0.4%	0.3%	0.4%	0.0%	0.2%	0.1%	9.1%	3.8%	1.9%	0.2%	0.1%	4.6%	8.5%
701	70	916	4.5%	47.5%	11.9%	1.3%	0.9%	1.5%	0.2%	0.8%	0.2%	17.2%	7.1%	2.9%	0.3%	0.0%	1.5%	2.2%
702	70	3385	3.9%	41.0%	25.2%	0.4%	0.3%	0.4%	0.0%	0.2%	0.1%	9.2%	3.8%	1.9%	0.2%	0.1%	4.6%	8.6%
704	70	3289	3.8%	39.5%	22.0%	0.8%	0.5%	0.9%	0.1%	0.5%	0.1%	8.5%	3.5%	2.3%	0.1%	0.2%	8.5%	8.6%
705	70	3729	4.0%	41.7%	21.2%	0.8%	0.6%	1.0%	0.1%	0.5%	0.1%	8.3%	3.4%	2.3%	0.1%	0.2%	7.6%	8.1%
706	70	2349	4.9%	51.5%	19.9%	0.1%	0.1%	0.2%	0.0%	0.1%	0.1%	5.0%	2.1%	1.8%	0.3%	0.1%	4.4%	9.6%
712	50	982	4.7%	49.5%	31.5%	1.1%	0.8%	1.3%	0.1%	0.7%	0.1%	5.2%	2.2%	1.7%	0.1%	0.0%	0.5%	0.4%
713	50	60	4.2%	44.1%	22.4%	0.8%	0.6%	1.0%	0.1%	0.5%	0.0%	3.9%	1.6%	0.9%	0.0%	0.5%	19.4%	0.0%
714	50	54	4.5%	47.5%	24.2%	0.7%	0.5%	0.8%	0.1%	0.5%	0.1%	10.5%	4.3%	5.0%	1.3%	0.0%	0.0%	0.0%
715	50	47	5.4%	56.9%	23.0%	0.8%	0.6%	0.9%	0.1%	0.5%	0.1%	5.4%	2.2%	3.1%	0.9%	0.0%	0.0%	0.0%
716	50	185	4.4%	46.6%	18.7%	0.3%	0.2%	0.4%	0.0%	0.2%	0.1%	10.1%	4.2%	3.1%	0.3%	0.3%	11.1%	0.0%
717	50	1152	4.8%	50.3%	27.3%	0.9%	0.6%	1.0%	0.1%	0.5%	0.1%	6.5%	2.7%	2.5%	0.3%	0.1%	2.5%	0.0%
718	50	1666	5.1%	54.0%	18.6%	1.0%	0.7%	1.2%	0.1%	0.7%	0.1%	8.3%	3.5%	3.2%	0.4%	0.0%	1.3%	1.6%
719	50	982	4.6%	48.8%	24.9%	1.4%	1.0%	1.7%	0.2%	0.9%	0.1%	7.9%	3.3%	2.6%	0.3%	0.0%	0.5%	1.8%
720	50	414	5.2%	54.3%	29.2%	1.5%	1.1%	1.8%	0.2%	1.0%	0.0%	3.0%	1.2%	1.4%	0.1%	0.0%	0.0%	0.0%
721	50	475	4.7%	49.5%	17.6%	0.3%	0.2%	0.4%	0.0%	0.2%	0.0%	4.8%	2.0%	1.7%	0.1%	0.1%	6.4%	11.8%
722	50	449	4.1%	42.7%	17.8%	0.4%	0.3%	0.5%	0.1%	0.3%	0.1%	7.5%	3.1%	3.1%	0.3%	0.1%	6.3%	13.4%
723	50	1647	4.5%	47.4%	26.8%	1.3%	0.9%	1.5%	0.2%	0.8%	0.1%	5.1%	2.1%	2.1%	0.4%	0.0%	1.7%	5.2%
724	50	2443	4.6%	48.5%	19.9%	1.4%	1.0%	1.7%	0.2%	0.9%	0.1%	8.8%	3.6%	2.7%	0.3%	0.0%	1.6%	4.5%
725	50	449	4.5%	47.6%	21.8%	1.8%	1.3%	2.1%	0.2%	1.1%	0.1%	5.8%	2.4%	1.6%	0.3%	0.1%	5.9%	3.3%
726	50	1070	4.5%	47.2%	20.4%	1.0%	0.7%	1.1%	0.1%	0.6%	0.1%	12.3%	5.1%	2.9%	0.2%	0.1%	2.6%	1.0%
727	50	416	4.8%	50.1%	18.9%	0.7%	0.5%	0.8%	0.1%	0.4%	0.1%	14.2%	5.9%	3.4%	0.2%	0.0%	0.0%	0.0%
728	50	323	4.8%	50.5%	20.1%	0.5%	0.3%	0.5%	0.1%	0.3%	0.1%	13.4%	5.6%	3.3%	0.5%	0.0%	0.0%	0.0%
729	50	326	4.4%	45.8%	22.5%	2.3%	1.6%	2.7%	0.3%	1.5%	0.1%	7.6%	3.2%	2.2%	0.1%	0.0%	0.0%	5.8%
730	50	274	5.3%	55.5%	16.1%	0.8%	0.5%	0.9%	0.1%	0.5%	0.1%	10.3%	4.3%	3.6%	0.7%	0.0%	0.0%	1.5%
731	50	703	5.2%	54.7%	18.3%	0.5%	0.4%	0.6%	0.1%	0.3%	0.1%	9.7%	4.0%	3.0%	0.5%	0.0%	1.3%	1.1%
732	50	628	4.0%	41.5%	18.9%	2.3%	1.6%	2.7%	0.3%	1.5%	0.1%	12.1%	5.0%	3.1%	0.2%	0.0%	1.2%	5.3%
733	50	181	4.4%	45.8%	21.1%	0.1%	0.1%	0.1%	0.0%	0.1%	0.1%	9.7%	4.0%	3.0%	0.9%	0.0%	0.0%	10.5%
734	50	14	3.1%	33.0%	35.7%	0.7%	0.5%	0.8%	0.1%	0.4%	0.2%	16.5%	6.8%	2.2%	0.1%	0.0%	0.0%	0.0%
735	50	64	4.8%	50.5%	17.6%	0.6%	0.5%	0.8%	0.1%	0.4%	0.2%	14.8%	6.1%	3.5%	0.3%	0.0%	0.0%	0.0%

Traffic Flows and Breakdown by 16 Vehicle Classes (Year 2026)

Link No.	Speed Limit	Total Vehicle	19 - Motorcycles (MC)	01 - Private Cars (PC)	03 - Taxi	14 - Non-franchised Bus <=6.4t	15 - Non-franchised Bus 6.4-15t	16 - Non-franchised Bus >15t	12 - Private Light Bus <=3.5t	13 - Private Light Bus >3.5t	04 - Light Goods Vehicles <=2.5t	05 - Lt Goods Vehicles 2.5-3.5t	06 - Light Goods Vehicles >3.5t	07 - Heavy Goods Vehicles <=15t	08 - Heavy Goods Vehicles >15t	17 - Franchised Bus (SD)	18 - Franchised Bus (DD)	11 - Public Light Buses
	km/hr	1800-1900																
736	50	561	4.3%	45.3%	18.4%	1.6%	1.1%	1.9%	0.2%	1.0%	0.1%	14.3%	5.9%	3.0%	0.3%	0.0%	0.0%	2.5%
737	50	90	3.7%	38.6%	17.4%	0.1%	0.1%	0.1%	0.0%	0.1%	0.1%	10.0%	4.1%	3.5%	1.1%	0.0%	0.0%	21.2%
738	50	467	4.6%	48.0%	18.4%	1.6%	1.1%	1.9%	0.2%	1.0%	0.1%	12.3%	5.1%	2.4%	0.2%	0.0%	0.0%	3.0%
739	50	390	3.8%	40.2%	26.2%	1.1%	0.8%	1.3%	0.1%	0.7%	0.1%	9.2%	3.8%	1.9%	0.3%	0.0%	2.0%	8.5%
740	50	496	4.3%	44.9%	13.7%	1.0%	0.7%	1.2%	0.1%	0.7%	0.2%	15.8%	6.5%	2.1%	0.1%	0.1%	2.6%	6.0%
741	50	220	4.3%	45.3%	15.2%	0.8%	0.6%	0.9%	0.1%	0.5%	0.1%	13.5%	5.6%	2.4%	0.2%	0.0%	0.0%	10.5%
742	50	390	4.0%	41.8%	17.3%	1.2%	0.8%	1.4%	0.1%	0.8%	0.1%	5.6%	2.3%	1.2%	0.1%	0.1%	4.5%	18.7%
743	50	553	4.2%	44.1%	19.3%	1.7%	1.2%	2.0%	0.2%	1.1%	0.1%	5.9%	2.4%	1.2%	0.1%	0.1%	3.2%	13.2%
745	50	476	4.4%	45.9%	19.6%	1.3%	0.9%	1.5%	0.2%	0.8%	0.1%	12.3%	5.1%	2.2%	0.2%	0.0%	1.8%	3.8%
746	50	161	3.5%	37.0%	12.6%	2.0%	1.4%	2.4%	0.3%	1.3%	0.1%	8.7%	3.6%	1.5%	0.0%	0.1%	4.9%	20.6%
749	70	4988	5.3%	55.6%	14.4%	0.9%	0.6%	1.1%	0.1%	0.6%	0.1%	10.1%	4.2%	4.2%	0.3%	0.0%	1.5%	0.8%
750	70	4683	5.1%	53.3%	10.1%	1.3%	0.9%	1.6%	0.2%	0.9%	0.1%	14.3%	5.9%	3.4%	0.2%	0.0%	1.8%	0.9%
751	70	1475	4.8%	50.4%	18.7%	0.8%	0.5%	0.9%	0.1%	0.5%	0.1%	13.4%	5.6%	3.9%	0.3%	0.0%	0.0%	0.0%
752	70	1750	5.2%	54.6%	20.9%	0.8%	0.6%	0.9%	0.1%	0.5%	0.1%	9.4%	3.9%	2.5%	0.6%	0.0%	0.0%	0.0%
753	70	1122	4.4%	45.7%	21.9%	0.7%	0.5%	0.9%	0.1%	0.5%	0.1%	12.8%	5.3%	4.2%	0.4%	0.0%	1.5%	1.1%
754	70	1535	5.6%	59.1%	15.3%	0.6%	0.4%	0.7%	0.1%	0.4%	0.1%	9.4%	3.9%	2.9%	0.3%	0.0%	1.2%	0.0%
755	70	521	4.2%	43.8%	18.5%	0.4%	0.3%	0.5%	0.0%	0.3%	0.2%	16.8%	7.0%	5.1%	0.5%	0.0%	0.2%	2.3%
756	70	495	5.6%	58.8%	12.2%	0.6%	0.4%	0.7%	0.1%	0.4%	0.1%	10.2%	4.2%	2.6%	0.3%	0.1%	3.7%	0.0%
757	50	705	5.6%	59.1%	15.7%	0.5%	0.3%	0.5%	0.1%	0.3%	0.1%	10.1%	4.2%	3.2%	0.4%	0.0%	0.0%	0.0%
759	50	858	4.6%	48.5%	25.8%	1.1%	0.8%	1.3%	0.1%	0.7%	0.1%	9.1%	3.8%	2.2%	0.2%	0.0%	0.0%	1.7%
760	50	761	5.1%	53.6%	25.9%	1.2%	0.9%	1.4%	0.2%	0.8%	0.1%	5.7%	2.4%	1.2%	0.0%	0.0%	0.5%	1.1%
761	50	846	4.5%	46.8%	24.7%	1.1%	0.8%	1.3%	0.1%	0.7%	0.1%	11.0%	4.5%	3.0%	0.2%	0.0%	0.0%	0.9%
777	70	2325	5.1%	53.7%	10.9%	1.2%	0.8%	1.4%	0.2%	0.8%	0.1%	12.1%	5.0%	5.4%	0.3%	0.0%	2.0%	0.9%
778	50	61	4.5%	47.3%	16.0%	0.4%	0.3%	0.5%	0.0%	0.3%	0.2%	15.6%	6.5%	7.7%	0.9%	0.0%	0.0%	0.0%
779	50	2455	5.3%	55.9%	19.4%	0.7%	0.5%	0.8%	0.1%	0.4%	0.1%	9.6%	4.0%	2.7%	0.6%	0.0%	0.0%	0.0%
780	50	1741	4.5%	47.7%	20.7%	0.8%	0.6%	1.0%	0.1%	0.5%	0.1%	13.2%	5.5%	4.0%	0.3%	0.0%	0.9%	0.0%
781	50	473	4.8%	50.5%	21.7%	1.3%	0.9%	1.5%	0.2%	0.8%	0.1%	11.1%	4.6%	2.4%	0.1%	0.0%	0.0%	0.0%
782	50	514	5.4%	56.6%	21.7%	0.3%	0.2%	0.3%	0.0%	0.2%	0.1%	9.3%	3.9%	1.9%	0.1%	0.0%	0.0%	0.0%
783	50	761	5.1%	53.6%	25.9%	1.2%	0.9%	1.4%	0.2%	0.8%	0.1%	5.7%	2.4%	1.2%	0.0%	0.0%	0.5%	1.1%
784	50	888	4.8%	50.6%	24.6%	0.6%	0.4%	0.7%	0.1%	0.4%	0.1%	10.0%	4.1%	2.7%	0.2%	0.0%	0.0%	0.9%
785	50	503	4.9%	51.1%	27.3%	1.6%	1.1%	1.9%	0.2%	1.0%	0.1%	5.1%	2.1%	1.1%	0.0%	0.0%	0.8%	1.6%
786	50	888	4.9%	51.4%	23.6%	0.7%	0.5%	0.8%	0.1%	0.4%	0.1%	9.8%	4.1%	2.6%	0.2%	0.0%	0.0%	0.9%
787	50	1102	5.1%	53.7%	19.6%	0.7%	0.5%	0.9%	0.1%	0.5%	0.1%	10.7%	4.4%	2.8%	0.2%	0.0%	0.0%	0.7%
788	50	1726	5.2%	54.7%	19.1%	0.8%	0.6%	0.9%	0.1%	0.5%	0.1%	10.1%	4.2%	3.0%	0.7%	0.0%	0.0%	0.0%
789	50	2114	4.5%	47.0%	20.4%	0.9%	0.7%	1.1%	0.1%	0.6%	0.1%	13.6%	5.6%	4.0%	0.3%	0.0%	0.7%	0.4%
790	50	1780	5.1%	53.4%	19.0%	0.8%	0.6%	1.0%	0.1%	0.5%	0.1%	10.9%	4.5%	3.3%	0.7%	0.0%	0.0%	0.0%
791	50	1963	4.6%	47.8%	20.8%	0.8%	0.5%	0.9%	0.1%	0.5%	0.1%	13.1%	5.4%	4.0%	0.3%	0.0%	0.8%	0.4%
792	50	480	5.1%	53.6%	21.3%	0.5%	0.4%	0.6%	0.1%	0.3%	0.1%	10.8%	4.5%	2.5%	0.2%	0.0%	0.0%	0.0%
793	50	799	4.6%	48.1%	19.7%	1.0%	0.7%	1.1%	0.1%	0.6%	0.1%	12.9%	5.4%	4.0%	0.3%	0.0%	0.5%	1.0%
794	50	610	4.8%	50.0%	20.6%	0.4%	0.3%	0.4%	0.0%	0.2%	0.1%	11.6%	4.8%	2.7%	0.1%	0.1%	2.6%	1.3%
795	50	922	4.6%	48.5%	17.8%	1.0%	0.7%	1.1%	0.1%	0.6%	0.1%	14.2%	5.9%	3.9%	0.2%	0.0%	0.4%	0.9%
796	50	1089	5.0%	52.0%	18.9%	0.3%	0.2%	0.4%	0.0%	0.2%	0.1%	11.9%	4.9%	3.0%	0.4%	0.0%	1.4%	1.0%
797	50	470	4.6%	48.5%	15.0%	1.0%	0.7%	1.2%	0.1%	0.6%	0.2%	15.7%	6.5%	3.4%	0.0%	0.0%	0.8%	1.7%
798	50	468	5.2%	54.0%	21.0%	0.5%	0.4%	0.6%	0.1%	0.3%	0.1%	9.7%	4.0%	2.2%	0.1%	0.0%	0.0%	1.7%
799	50	605	4.7%	49.4%	12.4%	1.0%	0.7%	1.2%	0.1%	0.7%	0.1%	9.8%	4.1%	3.9%	0.3%	0.1%	5.8%	5.6%
800	50	594	3.2%	33.1%	9.8%	0.8%	0.6%	1.0%	0.1%	0.5%	0.1%	5.6%	2.3%	1.7%	0.1%	0.8%	35.5%	4.7%
801	50	1769	4.8%	50.5%	13.7%	0.8%	0.5%	0.9%	0.1%	0.5%	0.1%	11.3%	4.7%	3.9%	0.7%	0.1%	2.5%	5.0%
802	50	2290	4.7%	49.0%	14.8%	0.7%	0.5%	0.8%	0.1%	0.4%	0.1%	12.5%	5.2%	4.2%	0.6%	0.0%	2.0%	4.4%
803	50	1309	3.9%	41.0%	13.4%	0.8%	0.6%	0.9%	0.1%	0.5%	0.1%	8.7%	3.6%	1.7%	0.1%	0.5%	21.4%	2.8%
804	50	1596	4.8%	50.3%	13.5%	0.7%	0.5%	0.9%	0.1%	0.5%	0.1%	11.1%	4.6%	3.1%	0.7%	0.1%	3.9%	5.1%
805	50	1395	4.3%	44.7%	13.1%	0.2%	0.1%	0.2%	0.0%	0.1%	0.1%	8.8%	3.6%	3.4%	0.7%	0.3%	14.4%	6.0%
806	50	2092	5.0%	52.3%	13.2%	0.7%	0.5%	0.8%	0.1%	0.5%	0.1%	10.9%	4.5%	3.0%	0.6%	0.1%	3.9%	3.9%
807	50	1364	4.0%	42.0%	13.5%	0.5%	0.3%	0.6%	0.1%	0.3%	0.1%	10.3%	4.3%	2.2%	0.3%	0.4%	16.3%	4.7%
808	50	743	4.4%	46.1%	20.8%	0.9%	0.6%	1.1%	0.1%	0.6%	0.1%	13.9%	5.8%	5.1%	0.4%	0.0%	0.0%	0.0%
809	50	109	3.2%	33.8%	13.5%	0.2%	0.2%	0.3%	0.0%	0.1%	0.3%	29.9%	12.4%	5.8%	0.3%	0.0%	0.0%	0.0%
814	50	1628	4.8%	50.7%	19.4%	1.1%	0.7%	1.2%	0.1%	0.7%	0.1%	11.9%	4.9%	3.5%	0.8%	0.0%	0.0%	0.0%
815	50	1184	4.9%	51.3%	21.0%	0.6%	0.5%	0.8%	0.1%	0.4%	0.1%	11.8%	4.9%	3.4%	0.2%	0.0%	0.0%	0.0%
816	50	2427	4.8%	50.2%	18.9%	1.2%	0.9%	1.5%	0.2%	0.8%	0.1%	12.4%	5.1%	3.2%	0.6%	0.0%	0.0%	0.1%
817	50	1196	4.7%	49.7%	20.4%	1.0%	0.7%	1.2%	0.1%	0.6%	0.1%	12.4%	5.1%	3.5%	0.3%	0.0%	0.0%	0.0%
818	70	4115	5.4%	56.4%	14.3%	1.0%	0.7%	1.1%	0.1%	0.6%	0.1%	10.0%	4.1%	3.3%	0.3%	0.0%	1.5%	0.8%
819	70	3249	5.1%	53.7%	8.5%	1.7%	1.2%	2.0%	0.2%	1.1%	0.2%	14.6%	6.1%	2.3%	0.1%	0.1%	2.3%	1.0%
820	70	5231	5.3%	55.4%	13.5%	1.0%	0.7%	1.2%	0.1%	0.7%	0.1%	11.6%	4.8%	3.2%	0.3%	0.0%	1.3%	0.6%
821	70	3865	5.3%	55.3%	9.1%	1.5%	1.0%	1.7%	0.2%	0.9%	0.1%	14.0%	5.8%	2.1%	0.1%	0.0%	1.9%	0.9%
822	70	2602	5.3%	55.2%	8.8%	0.6%	0.4%	0.7%	0.1%	0.4%	0.2%	16.1%	6.7%	2.8%	0.1%	0.0%	1.1%	1.3%
823	70	2186	4.7%	49.2%	16.5%	1.0%	0.7%	1.1%	0.1%	0.6%	0.1%	12.8%	5.3%	4.1%	0.2%	0.0%	2.0%	1.6%
824	50	1125	4.1%	43.4%	10.0%	1.3%	0.9%	1.5%	0.2%	0.8%	0.1%	10.0%	4.1%	2.9%	0.5%	0.1%	5.7%	14.2%
825	50	359	5.4%	56.6%	4.7%	1.6%	1.1%	1.9%	0.2%	1.0%	0.1%	10.9%	4.5%	2.4%	0.0%	0.0%	1.1%	8.4%
826	70	3045	5.7%	59.8%	11.4%	1.1%	0.7%	1.2%	0.1%	0.7%	0.1%	10.8%	4.5%	2.6%	0.3%	0.0%	0.9%	0.0%
827	70	1263	5.3%	55.3%	9.6%	3.2%	2.3%	3.8%	0.4%	2.1%	0.1%	9.6%	4.0%	0.8%	0.0%	0.1%	3.6%	0.0%
828	50	371	5.2%	54.8%	14.1%	4.6%	3.2%	5.4%	0.6%	3.0%	0.0%	2.9%	1.2%	5.1%	0.0%	0.0%	0.0%	0.0%
829	50	169	7.1%	74.5%	9.2%	0.0%	0.0%	0.0%	0.0%	0.0%	0.1%	4.9%	2.0%	2.1%	0.0%	0.0%	0.0%	0.0%
830	50	705	4.8%	49.8%	10.6%	1.0%	0.7%	1.2%	0.1%	0.7%	0.1%	11.9%	4.9%	13.6%	0.6%	0.0%	0.0%	0.0%
831	50	327	4.1%	43.3%	8.2%	0.4%	0.3%	0.4%	0.0%	0.2%	0.2%	21.3%	8.8%	12.2%	0.6%	0.0%	0.0%	0.0%
832	50	236	5.7%	60.3%	7.4%	0.8%	0.5%	0.9%	0.1%	0.5%	0.1%	12.4%	5.1%	5.6%	0.5%	0.0%	0.0%	0.0%
833	50	690	5.3%	55.7%	10.2%	0.5%	0.3%	0.5%	0.1%	0.3%	0.1%	12.8%	5.3%	8.6%	0.2%	0.0%	0.0%	0.0%
834	50	1161	4.9%	51.3%	27.3%	0.9%	0.6%	1.0%	0.1%	0.5%	0.1%	6.0%	2.5%	2.2%	0.2%	0.1%	2.4%	0.0%
835	50	701	5.0%	52.7%	25.8%	1.1%	0.8%	1.3%	0.1%	0.7%	0.1%	5.3%	2.2%	1.8%	0.1%	0.1%	2.9%	0.0%
836	50	919	3.5%	36.7%	11.6%	0.5%	0.3%	0.5%	0.1%	0.3%	0.1%	10.2%	4.2%	2.5%	0.4%	0.5%	21.6%	7.0%
837	50	629	4.7%	49.5%	20.9%	0.4%	0.3%	0.5%	0.1%	0.3%	0.1%	11.8%	4.9%	2.2%	0.0%	0.1%	2.5%	1.7%
838	50	400	4.8%	50.6%	12.9%	0.7%	0.5%	0.9%	0.1%	0.5%	0.1%	10.9%	4.5%	4.6%	0.4%	0.0%	1.5%	7.0%
839	50	1310	4.1%	43.3%	12.4%	0.2%	0.2%	0.3%	0.0%	0.2%	0.1%	9.2%	3.8%	3.4%	0.7%	0.4%	15.3%	6.4%
840	50	96	5.1%	53.3%	18.6%	0.6%	0.4%	0.7%	0.1%	0.4%	0.1%	11.9%	4.9%	3.9%	0.1%	0.0%	0.0%	0.0%
841	50	445	5.0%	53.0%	17.6%	0.5%	0.4%	0.6%	0.1%	0.3%	0.1%	10.5%	4.4%	1.8%	0.1%	0.1%	5.5%	0.0%
842	50	498	2.8%	29.2%	8.2%	0.9%	0.6%	1.0%	0.1%	0.6%	0.0%	4.4%	1.8%	1.3%	0.1%	1.0%	42.4%	5.6%
843	50	864	3.3%	34.8%	11.2%	0.9%	0.6%	1.1%	0.1%	0.6%	0.1%	7.7%	3.2%	1.7%	0.0%	0.7%	29.6%	4.3%
847	50	1120	4.7%	48.9%	22.9%	0.9%	0.6%	1.0%	0.1%	0.6%	0.0%	4.2%	1.8%	1.5%	0.3%	0.1%	4.1%	8.3%
848	50	1043	5.0%	52.0%	24.1%	0.9%	0.7%	1.1%	0.1%	0.6%	0.0%	4.7%	2.0%	1.6%	0.2%	0.1%	2.2%	4.8%
849	50	171	2.1%	21.9%	9.7%	0.1%	0.1%	0.2%	0.0%	0.1%	0.0%	1.6%	0.6%	0.4%	0.1%	0.1%	5.1%	57.9%
850	50	454	5.2%	54.2%	18.0%	0.5%	0.4%	0.6%	0.1%	0.3%	0.1%	6.0%	2.5%	2.1%	0.6%	0.0%	0.6%	8.8%
851	50	172	2.1%	22.2%	9.7%	0.1%	0.1%	0.2%	0.0%	0.1%	0.0%	1.6%	0.6%	0.4%	0.1%	0.1%	5.1%	57.6%
852	50	263	3.7%	38.9%	17.7%	0.6%	0.4%	0.7%	0.1%	0.4%	0.1%	5.0%	2.1%	2.1%	0.6%	0.0%	1.1%	26.6%
853	50	143	1.4%	14.4%	5.9%	0.1%	0.1%	0.1%	0.0%	0.1%	0.0%	1.6%	0.7%	0.2%	0.1%	0.1%	6.1%	69.1%
854	50	592	4.7%	49.6%	21.0%	0.9%	0.6%	1.0%	0.1%	0.6%	0.1%	5.0%	2.1%	1.7%	0.3%	0.0%	0.5%	11.8%
855	50	158	1.3%	13.2%	5.4%	0.1%	0.1%	0.1%	0.0%	0.1%	0.0%	1.5%	0.6%	0.2%	0.1%	0.1%	5.6%	71.7%
856	50	395	4.4%	46.3%	18.2%	0.8%	0.5%	0.9%	0.1%	0.5%	0.1%	5.0%	2.1%	2.2%	0.4%	0.0%	0.7%	17.7%
859	50	679	5.1%	53.8%	23.1%	1.1%	0.8%	1.3%	0.1%	0.7%	0.1%	7.4%	3.1%	2.8%	0.6%	0.0%	0.0%	0.0%
860	50	592	5.4%	56.6%	24.2%	0.6%	0.4%	0.7%	0.1%	0.4%	0.1%	7.3%	3.0%	1.3%	0.1%	0.0%	0.0%	0.0%
861	50	289	5.3%	55.3%	22.4%	0.7%	0.5%	0.9%	0.1%	0.5%	0.1%	8.7%	3.6%	1.8%	0.2%	0.0%	0.0%	0.0%
862	50	545	5.6%	58.4%	21.9%	0.5%	0.3%	0.6%	0.1%	0.3%	0.1%	7.7%	3.2%	1.3%	0.1%	0.0%	0.0%	0.0%
863	50	367	5.3%	56.0%	22.3%	0.7%	0.5%	0.8%	0.1%	0.4%	0.1%	8.4%	3.5%	1.7%	0.2%	0.0%	0.0%	0.0%
864	50	638	5.7%	60.1%	20.2%	0.5%	0.3%	0.5%	0.1%	0.3%	0.1%	7.6%	3.1%	1.3%	0.1%	0.0%	0.0%	0.0%
865	50	1149	5.4%	56.4%	24.1%	0.5%	0.4%	0.6%	0.1%	0.4%	0.1%	7.4%	3.1%	1.4%	0.2%	0.0%	0.0%	0.0%
866	50	613	6.0%	62.8%	16.9%	0.5%	0.3%	0.6%	0.1%	0.3%	0.1%	7.9%	3.3%	1.3%	0.1%	0.0%	0.0%	0.0%
867	50	299	4.6%	48.5%	24.4%	1.7%	1.2%	2.0%	0.2%	1.1%	0.1%	7.3%	3.0%	4.6%	1.3%	0.0%	0.0%	0.0%
868	50	782	5.4%	56.5%	24.9%	0.5%	0.3%	0.6%	0.1%	0.3%	0.1%	7.0%	2.9%	1.3%	0.2%	0.0%	0.0%	0.0%

Traffic Flows and Breakdown by 16 Vehicle Classes (Year 2026)

Link No.	Speed Limit	Total Vehicle	19 - Motorcycles (MC)	01 - Private Cars (PC)	03 - Taxi	14 - Non-franchised Bus <=6.4t	15 - Non-franchised Bus 6.4-15t	16 - Non-franchised Bus >15t	12 - Private Light Bus <=3.5t	13 - Private Light Bus >3.5t	04 - Light Goods Vehicles <=2.5t	05 - Lt Goods Vehicles 2.5-3.5t	06 - Light Goods Vehicles >3.5t	07 - Heavy Goods Vehicles <=15t	08 - Heavy Goods Vehicles >15t	17 - Franchised Bus (SD)	18 - Franchised Bus (DD)	11 - Public Light Buses
	km/hr	1800-1900																
870	50	16	3.0%	31.6%	30.4%	3.6%	2.6%	4.3%	0.5%	2.3%	0.1%	14.2%	5.9%	1.3%	0.1%	0.0%	0.0%	0.0%
871	50	278	3.0%	31.7%	14.2%	0.3%	0.2%	0.4%	0.0%	0.2%	0.2%	15.8%	6.6%	6.9%	0.5%	0.4%	19.3%	0.0%
872	70	1921	5.6%	58.4%	9.3%	1.7%	1.2%	1.9%	0.2%	1.1%	0.1%	9.6%	4.0%	5.9%	0.0%	0.0%	1.1%	0.0%
873	70	1194	5.5%	57.5%	7.0%	1.2%	0.8%	1.4%	0.1%	0.8%	0.1%	12.2%	5.1%	6.4%	0.1%	0.0%	1.7%	0.0%
874	50	1258	5.6%	58.4%	14.3%	0.7%	0.5%	0.9%	0.1%	0.5%	0.0%	4.8%	2.0%	1.7%	0.2%	0.1%	2.3%	7.8%
875	50	1396	4.6%	48.2%	10.7%	0.8%	0.6%	1.0%	0.1%	0.5%	0.1%	11.8%	4.9%	7.1%	0.9%	0.1%	4.8%	3.8%
876	50	43	1.0%	10.7%	11.5%	0.0%	0.0%	0.0%	0.0%	0.0%	0.1%	5.4%	2.2%	0.0%	0.0%	0.0%	0.0%	69.0%
877	50	76	3.6%	38.2%	12.8%	0.1%	0.1%	0.1%	0.0%	0.1%	0.0%	3.1%	1.3%	0.8%	0.0%	0.0%	0.0%	39.7%
878	50	74	3.6%	37.8%	12.4%	0.1%	0.1%	0.1%	0.0%	0.1%	0.0%	3.2%	1.3%	0.8%	0.0%	0.0%	0.0%	40.6%
879	50	43	1.0%	10.7%	11.5%	0.0%	0.0%	0.0%	0.0%	0.0%	0.1%	5.4%	2.2%	0.0%	0.0%	0.0%	0.0%	69.0%
882	50	677	4.7%	49.3%	24.7%	0.7%	0.5%	0.8%	0.1%	0.5%	0.1%	10.4%	4.3%	3.5%	0.4%	0.0%	0.0%	0.0%
883	50	764	4.0%	41.5%	23.8%	1.1%	0.8%	1.3%	0.1%	0.7%	0.1%	10.6%	4.4%	2.9%	0.4%	0.2%	7.5%	0.7%
884	50	773	4.0%	41.8%	24.0%	1.1%	0.8%	1.3%	0.1%	0.7%	0.1%	10.3%	4.3%	2.9%	0.4%	0.2%	7.5%	0.6%
885	50	781	4.0%	42.1%	24.1%	1.1%	0.8%	1.3%	0.1%	0.7%	0.1%	10.0%	4.1%	2.8%	0.4%	0.2%	7.4%	0.6%
886	50	789	4.0%	42.4%	24.3%	1.1%	0.8%	1.3%	0.1%	0.7%	0.1%	9.7%	4.0%	2.8%	0.4%	0.2%	7.3%	0.6%
887	50	798	4.1%	42.7%	24.5%	1.1%	0.8%	1.3%	0.1%	0.7%	0.1%	9.5%	3.9%	2.7%	0.4%	0.2%	7.2%	0.6%
888	50	806	4.1%	43.0%	24.6%	1.1%	0.8%	1.3%	0.1%	0.7%	0.1%	9.2%	3.8%	2.7%	0.4%	0.2%	7.2%	0.6%
889	50	815	4.1%	43.2%	24.8%	1.2%	0.8%	1.4%	0.1%	0.7%	0.1%	8.9%	3.7%	2.6%	0.4%	0.2%	7.1%	0.6%
890	50	823	4.1%	43.5%	24.9%	1.2%	0.8%	1.4%	0.1%	0.7%	0.1%	8.7%	3.6%	2.6%	0.4%	0.2%	7.0%	0.6%
891	50	831	4.2%	43.8%	25.0%	1.2%	0.8%	1.4%	0.1%	0.8%	0.1%	8.4%	3.5%	2.6%	0.4%	0.2%	6.9%	0.6%
892	50	840	4.2%	44.0%	25.2%	1.2%	0.8%	1.4%	0.1%	0.8%	0.1%	8.2%	3.4%	2.5%	0.4%	0.2%	6.9%	0.6%
893	50	848	4.2%	44.3%	25.3%	1.2%	0.8%	1.4%	0.2%	0.8%	0.1%	8.0%	3.3%	2.5%	0.5%	0.2%	6.8%	0.6%
894	50	856	4.2%	44.5%	25.4%	1.2%	0.9%	1.4%	0.2%	0.8%	0.1%	7.7%	3.2%	2.4%	0.5%	0.2%	6.7%	0.6%
895	50	15	3.0%	32.0%	34.3%	0.4%	0.3%	0.4%	0.0%	0.2%	0.2%	16.1%	6.7%	5.4%	1.0%	0.0%	0.0%	0.0%
896	50	15	3.0%	32.0%	34.3%	0.4%	0.3%	0.4%	0.0%	0.2%	0.2%	16.1%	6.7%	5.4%	1.0%	0.0%	0.0%	0.0%
897	50	23	4.8%	50.2%	22.4%	1.3%	0.9%	1.5%	0.2%	0.8%	0.1%	11.3%	4.7%	1.6%	0.1%	0.0%	0.0%	0.0%
898	50	23	4.8%	50.2%	22.4%	1.3%	0.9%	1.5%	0.2%	0.8%	0.1%	11.3%	4.7%	1.6%	0.1%	0.0%	0.0%	0.0%
899	50	15	3.0%	32.0%	34.3%	0.4%	0.3%	0.4%	0.0%	0.2%	0.2%	16.1%	6.7%	5.4%	1.0%	0.0%	0.0%	0.0%
900	50	15	3.0%	32.0%	34.3%	0.4%	0.3%	0.4%	0.0%	0.2%	0.2%	16.1%	6.7%	5.4%	1.0%	0.0%	0.0%	0.0%
901	50	26	4.1%	43.5%	20.3%	1.2%	0.8%	1.4%	0.1%	0.8%	0.1%	13.3%	5.5%	6.7%	2.1%	0.0%	0.0%	0.0%
902	50	26	4.1%	43.5%	20.3%	1.2%	0.8%	1.4%	0.1%	0.8%	0.1%	13.3%	5.5%	6.7%	2.1%	0.0%	0.0%	0.0%
903	50	15	3.0%	32.0%	34.3%	0.4%	0.3%	0.4%	0.0%	0.2%	0.2%	16.1%	6.7%	5.4%	1.0%	0.0%	0.0%	0.0%
904	50	15	3.0%	32.0%	34.3%	0.4%	0.3%	0.4%	0.0%	0.2%	0.2%	16.1%	6.7%	5.4%	1.0%	0.0%	0.0%	0.0%
905	50	26	4.1%	43.5%	20.3%	1.2%	0.8%	1.4%	0.1%	0.8%	0.1%	13.3%	5.5%	6.7%	2.1%	0.0%	0.0%	0.0%
906	50	812	4.1%	42.6%	17.2%	0.6%	0.4%	0.7%	0.1%	0.4%	0.1%	10.9%	4.5%	4.0%	0.9%	0.2%	6.9%	6.5%
907	50	795	4.1%	42.7%	17.2%	0.6%	0.4%	0.7%	0.1%	0.4%	0.1%	10.8%	4.5%	3.9%	0.8%	0.2%	7.0%	6.7%
908	50	779	4.1%	42.8%	17.3%	0.6%	0.4%	0.7%	0.1%	0.4%	0.1%	10.6%	4.4%	3.8%	0.8%	0.2%	7.2%	6.8%
909	50	762	4.1%	42.9%	17.3%	0.5%	0.4%	0.6%	0.1%	0.3%	0.1%	10.4%	4.3%	3.6%	0.8%	0.2%	7.3%	7.0%
910	50	745	4.1%	43.1%	17.4%	0.5%	0.4%	0.6%	0.1%	0.3%	0.1%	10.2%	4.2%	3.5%	0.7%	0.2%	7.5%	7.1%
911	50	728	4.1%	43.2%	17.4%	0.5%	0.4%	0.6%	0.1%	0.3%	0.1%	10.0%	4.1%	3.4%	0.7%	0.2%	7.6%	7.3%
912	50	712	4.1%	43.3%	17.5%	0.5%	0.3%	0.6%	0.1%	0.3%	0.1%	9.8%	4.0%	3.3%	0.6%	0.2%	7.8%	7.4%
913	50	695	4.1%	43.4%	17.6%	0.5%	0.3%	0.6%	0.1%	0.3%	0.1%	9.5%	4.0%	3.2%	0.6%	0.2%	8.0%	7.6%
914	50	678	4.2%	43.6%	17.6%	0.4%	0.3%	0.5%	0.1%	0.3%	0.1%	9.3%	3.9%	3.0%	0.5%	0.2%	8.2%	7.8%
915	50	662	4.2%	43.7%	17.7%	0.4%	0.3%	0.5%	0.1%	0.3%	0.1%	9.1%	3.8%	2.9%	0.5%	0.2%	8.4%	8.0%
916	50	645	4.2%	43.9%	17.8%	0.4%	0.3%	0.5%	0.1%	0.3%	0.1%	8.8%	3.6%	2.7%	0.4%	0.2%	8.6%	8.2%
917	50	628	4.2%	44.0%	17.8%	0.4%	0.3%	0.4%	0.0%	0.2%	0.1%	8.5%	3.5%	2.6%	0.3%	0.2%	8.9%	8.4%
918	50	696	4.8%	50.5%	20.5%	0.6%	0.4%	0.7%	0.1%	0.4%	0.1%	10.2%	4.2%	4.6%	0.7%	0.0%	0.0%	2.2%
919	50	13	3.3%	34.7%	37.2%	0.0%	0.0%	0.0%	0.0%	0.0%	0.2%	17.4%	7.2%	0.0%	0.0%	0.0%	0.0%	0.0%
920	50	736	4.9%	51.6%	20.8%	0.6%	0.4%	0.7%	0.1%	0.4%	0.1%	10.9%	4.5%	4.4%	0.5%	0.0%	0.0%	0.0%
921	50	53	1.7%	17.9%	9.4%	0.0%	0.0%	0.0%	0.0%	0.0%	0.0%	4.4%	1.8%	0.7%	0.0%	1.3%	55.2%	7.5%
922	50	248	4.2%	44.5%	14.2%	0.7%	0.5%	0.8%	0.1%	0.4%	0.1%	9.8%	4.1%	3.8%	0.1%	0.4%	16.1%	0.0%
923	50	13	3.3%	34.7%	37.2%	0.0%	0.0%	0.0%	0.0%	0.0%	0.2%	17.4%	7.2%	0.0%	0.0%	0.0%	0.0%	0.0%
924	50	13	3.3%	34.7%	37.2%	0.0%	0.0%	0.0%	0.0%	0.0%	0.2%	17.4%	7.2%	0.0%	0.0%	0.0%	0.0%	0.0%
925	50	13	3.3%	34.7%	37.2%	0.0%	0.0%	0.0%	0.0%	0.0%	0.2%	17.4%	7.2%	0.0%	0.0%	0.0%	0.0%	0.0%
926	50	13	3.3%	34.7%	37.2%	0.0%	0.0%	0.0%	0.0%	0.0%	0.2%	17.4%	7.2%	0.0%	0.0%	0.0%	0.0%	0.0%
927	50	228	4.4%	45.7%	22.0%	0.7%	0.5%	0.9%	0.1%	0.5%	0.1%	5.2%	2.2%	1.8%	0.2%	0.0%	0.0%	15.8%
928	50	65	2.0%	20.7%	7.9%	0.2%	0.2%	0.3%	0.0%	0.2%	0.0%	3.6%	1.5%	1.7%	0.4%	0.1%	6.0%	55.2%
929	50	330	5.0%	52.1%	22.1%	1.6%	1.1%	1.9%	0.2%	1.0%	0.1%	8.2%	3.4%	2.7%	0.5%	0.0%	0.0%	0.0%
930	50	170	4.6%	48.1%	18.0%	0.7%	0.5%	0.8%	0.1%	0.5%	0.1%	13.5%	5.6%	4.3%	0.9%	0.0%	0.0%	2.3%
931	50	160	5.2%	54.2%	23.2%	0.2%	0.1%	0.2%	0.0%	0.1%	0.1%	9.3%	3.8%	2.9%	0.7%	0.0%	0.0%	0.0%
932	50	95	3.8%	40.3%	14.2%	0.5%	0.4%	0.6%	0.1%	0.3%	0.1%	12.2%	5.0%	2.4%	0.1%	0.0%	0.0%	19.9%
933	50	220	3.7%	38.4%	19.0%	0.7%	0.5%	0.9%	0.1%	0.5%	0.1%	10.8%	4.5%	1.7%	0.1%	0.1%	4.4%	14.5%
934	50	136	4.8%	50.3%	17.5%	0.3%	0.2%	0.3%	0.0%	0.2%	0.1%	7.9%	3.3%	1.1%	0.0%	0.0%	0.0%	14.0%
935	50	103	2.3%	24.6%	11.4%	0.7%	0.5%	0.8%	0.1%	0.4%	0.1%	11.3%	4.7%	2.0%	0.1%	0.2%	9.5%	31.2%
936	50	393	3.7%	38.6%	25.8%	0.6%	0.4%	0.7%	0.1%	0.4%	0.1%	10.2%	4.2%	2.2%	0.4%	0.1%	2.7%	9.7%
937	50	636	4.1%	43.5%	15.6%	1.0%	0.7%	1.1%	0.1%	0.6%	0.1%	11.7%	4.8%	1.7%	0.1%	0.1%	3.8%	11.0%
938	50	339	4.0%	42.0%	26.0%	0.6%	0.4%	0.7%	0.1%	0.4%	0.1%	10.8%	4.5%	2.4%	0.4%	0.1%	3.2%	4.4%
939	50	650	4.2%	43.6%	15.9%	1.1%	0.8%	1.3%	0.1%	0.7%	0.1%	12.9%	5.3%	1.9%	0.1%	0.1%	5.3%	6.6%
940	50	695	4.6%	47.9%	16.2%	0.8%	0.6%	0.9%	0.1%	0.5%	0.1%	14.0%	5.8%	2.2%	0.1%	0.0%	1.8%	4.3%
941	50	548	4.4%	45.7%	14.4%	0.9%	0.7%	1.1%	0.1%	0.6%	0.2%	15.4%	6.4%	2.2%	0.1%	0.1%	2.3%	5.5%
942	50	85	3.8%	39.5%	20.0%	1.0%	0.7%	1.1%	0.1%	0.6%	0.2%	19.7%	8.2%	4.8%	0.3%	0.0%	0.0%	0.0%
943	50	285	5.7%	59.8%	17.3%	0.4%	0.3%	0.5%	0.0%	0.3%	0.1%	9.2%	3.8%	2.4%	0.2%	0.0%	0.0%	0.0%
944	50	322	5.1%	54.0%	17.9%	0.5%	0.3%	0.6%	0.1%	0.3%	0.1%	10.0%	4.2%	2.6%	0.2%	0.1%	2.7%	1.2%
945	50	367	3.4%	35.9%	15.1%	2.0%	1.4%	2.3%	0.3%	1.3%	0.2%	16.0%	6.6%	3.9%	0.3%	0.0%	2.1%	9.0%
946	50	107	3.8%	39.9%	22.1%	0.8%	0.6%	1.0%	0.1%	0.5%	0.1%	11.7%	4.8%	2.3%	0.1%	0.2%	8.2%	3.7%
947	50	352	3.7%	39.0%	15.3%	2.0%	1.4%	2.3%	0.2%	1.3%	0.1%	13.8%	5.7%	3.2%	0.3%	0.1%	2.2%	9.4%
948	50	19	2.9%	30.4%	26.8%	0.0%	0.0%	0.1%	0.0%	0.0%	0.1%	12.6%	5.2%	0.3%	0.0%	0.0%	0.0%	21.5%
949	50	32	1.4%	14.4%	15.4%	0.0%	0.0%	0.0%	0.0%	0.0%	0.1%	7.2%	3.0%	0.0%	0.0%	0.0%	0.0%	58.6%
950	50	19	2.9%	30.4%	26.8%	0.0%	0.0%	0.1%	0.0%	0.0%	0.1%	12.6%	5.2%	0.3%	0.0%	0.0%	0.0%	21.5%
951	50	32	1.4%	14.4%	15.4%	0.0%	0.0%	0.0%	0.0%	0.0%	0.1%	7.2%	3.0%	0.0%	0.0%	0.0%	0.0%	58.6%
952	50	19	2.9%	30.4%	26.8%	0.0%	0.0%	0.1%	0.0%	0.0%	0.1%	12.6%	5.2%	0.3%	0.0%	0.0%	0.0%	21.5%
953	50	32	1.4%	14.4%	15.4%	0.0%	0.0%	0.0%	0.0%	0.0%	0.1%	7.2%	3.0%	0.0%	0.0%	0.0%	0.0%	58.6%
954	50	19	2.9%	30.4%	26.8%	0.0%	0.0%	0.1%	0.0%	0.0%	0.1%	12.6%	5.2%	0.3%	0.0%	0.0%	0.0%	21.5%
955	50	32	1.4%	14.4%	15.4%	0.0%	0.0%	0.0%	0.0%	0.0%	0.1%	7.2%	3.0%	0.0%	0.0%	0.0%	0.0%	58.6%
956	50	19	2.9%	30.4%	26.8%	0.0%	0.0%	0.1%	0.0%	0.0%	0.1%	12.6%	5.2%	0.3%	0.0%	0.0%	0.0%	21.5%
957	50	32	1.4%	14.4%	15.4%	0.0%	0.0%	0.0%	0.0%	0.0%	0.1%	7.2%	3.0%	0.0%	0.0%	0.0%	0.0%	58.6%
958	50	13	3.3%	34.7%	37.2%	0.0%	0.0%	0.0%	0.0%	0.0%	0.2%	17.4%	7.2%	0.0%	0.0%	0.0%	0.0%	0.0%
959	50	13	3.3%	34.7%	37.2%	0.0%	0.0%	0.0%	0.0%	0.0%	0.2%	17.4%	7.2%	0.0%	0.0%	0.0%	0.0%	0.0%
960	50	135	0.3%	3.4%	3.7%	0.0%	0.0%	0.0%	0.0%	0.0%	0.0%	1.7%	0.7%	0.0%	0.0%	0.2%	6.5%	83.4%
961	50	213	3.7%	38.8%	14.7%	0.6%	0.4%	0.7%	0.1%	0.4%	0.0%	3.3%	1.4%	1.3%	0.2%	0.0%	1.4%	32.9%
962	50	13	3.3%	34.7%	37.2%	0.0%	0.0%	0.0%	0.0%	0.0%	0.2%	17.4%	7.2%	0.0%	0.0%	0.0%	0.0%	0.0%
963	50	13	3.3%	34.7%	37.2%	0.0%	0.0%	0.0%	0.0%	0.0%	0.2%	17.4%	7.2%	0.0%	0.0%	0.0%	0.0%	0.0%
964	50	13	3.3%	34.7%	37.2%	0.0%	0.0%	0.0%	0.0%	0.0%	0.2%	17.4%	7.2%	0.0%	0.0%	0.0%	0.0%	0.0%
965	50	13	3.3%	34.7%	37.2%	0.0%	0.0%	0.0%	0.0%	0.0%	0.2%	17.4%	7.2%	0.0%	0.0%	0.0%	0.0%	0.0%
966	50	37	5.5%	57.2%	24.8%	0.5%	0.4%	0.6%	0.1%	0.3%	0.1%	6.4%	2.6%	1.2%	0.3%	0.0%	0.0%	0.0%
968	50	135	0.3%	3.4%	3.7%	0.0%	0.0%	0.0%	0.0%	0.0%	0.0%	1.7%	0.7%	0.0%	0.0%	0.2%	6.5%	83.4%
969	50	213	3.7%	38.8%	14.7%	0.6%	0.4%	0.7%	0.1%	0.4%	0.0%	3.3%	1.4%	1.3%	0.2%	0.0%	1.4%	32.9%
970	50	135	0.3%	3.4%	3.7%	0.0%	0.0%	0.0%	0.0%	0.0%	0.0%	1.7%	0.7%	0.0%	0.0%	0.2%	6.5%	83.4%
971	50	213	3.7%	38.8%	14.7%	0.6%	0.4%	0.7%	0.1%	0.4%	0.0%	3.3%	1.4%	1.3%	0.2%	0.0%	1.4%	32.9%
972	50	135	0.3%	3.4%	3.7%	0.0%	0.0%	0.0%	0.0%	0.0%	0.0%	1.7%	0.7%	0.0%	0.0%	0.2%	6.5%	83.4%
973	50	213	3.7%	38.8%	14.7%	0.6%	0.4%	0.7%	0.1%	0.4%	0.0%	3.3%	1.4%	1.3%	0.2%	0.0%	1.4%	32.9%
974	50	135	0.3%	3.4%	3.7%	0.0%	0.0%	0.0%	0.0%	0.0%	0.0%	1.7%	0.7%	0.0%	0.0%	0.2%	6.5%	83.4%
975	50	213	3.7%	38.8%	14.7%	0.6%	0.4%	0.7%	0.1%	0.4%	0.0%	3.3%	1.4%	1.3%	0.2%	0.0%	1.4%	32.9%
976	50	13	3.3%	34.7%	37.2%	0.0%	0.0%	0.0%	0.0%	0.0%	0.2%	17.4%	7.2%	0.0%	0.0%	0.0%	0.0%	0.0%
977	50	13	3.3%	34.7%	37.2%	0.0%	0.0%	0.0%	0.0%	0.0%	0.2%	17.4%	7.2%	0.0%	0.0%	0.0%	0.0%	0.0%

Traffic Flows and Breakdown by 16 Vehicle Classes (Year 2026)

Link No.	Speed Limit	Total Vehicle	19 - Motorcycles (MC)	01 - Private Cars (PC)	03 - Taxi	14 - Non-franchised Bus <=6.4t	15 - Non-franchised Bus 6.4-15t	16 - Non-franchised Bus >15t	12 - Private Light Bus <=3.5t	13 - Private Light Bus >3.5t	04 - Light Goods Vehicles <=2.5t	05 - Lt Goods Vehicles 2.5-3.5t	06 - Light Goods Vehicles >3.5t	07 - Heavy Goods Vehicles <=15t	08 - Heavy Goods Vehicles >15t	17 - Franchised Bus (SD)	18 - Franchised Bus (DD)	11 - Public Light Buses
	km/hr	1800-1900																
978	50	13	3.3%	34.7%	37.2%	0.0%	0.0%	0.0%	0.0%	0.0%	0.2%	17.4%	7.2%	0.0%	0.0%	0.0%	0.0%	0.0%
979	50	13	3.3%	34.7%	37.2%	0.0%	0.0%	0.0%	0.0%	0.0%	0.2%	17.4%	7.2%	0.0%	0.0%	0.0%	0.0%	0.0%
980	50	13	3.3%	34.7%	37.2%	0.0%	0.0%	0.0%	0.0%	0.0%	0.2%	17.4%	7.2%	0.0%	0.0%	0.0%	0.0%	0.0%
981	50	13	3.3%	34.7%	37.2%	0.0%	0.0%	0.0%	0.0%	0.0%	0.2%	17.4%	7.2%	0.0%	0.0%	0.0%	0.0%	0.0%
982	50	262	3.7%	38.3%	13.8%	0.6%	0.4%	0.7%	0.1%	0.4%	0.0%	3.8%	1.6%	1.4%	0.2%	0.0%	1.1%	33.9%
983	50	262	3.7%	38.3%	13.8%	0.6%	0.4%	0.7%	0.1%	0.4%	0.0%	3.8%	1.6%	1.4%	0.2%	0.0%	1.1%	33.9%
984	50	228	4.4%	45.7%	22.0%	0.7%	0.5%	0.9%	0.1%	0.5%	0.1%	5.2%	2.2%	1.8%	0.2%	0.0%	0.0%	15.8%
985	50	65	2.0%	20.7%	7.9%	0.2%	0.2%	0.3%	0.0%	0.2%	0.0%	3.6%	1.5%	1.7%	0.4%	0.1%	6.0%	55.2%
986	70	522	4.5%	47.3%	35.3%	0.7%	0.5%	0.9%	0.1%	0.5%	0.0%	4.4%	1.8%	1.7%	0.4%	0.0%	1.9%	0.0%
987	70	683	4.4%	46.1%	32.6%	1.4%	1.0%	1.7%	0.2%	0.9%	0.0%	4.0%	1.7%	1.6%	0.3%	0.0%	1.4%	2.6%
988	70	1107	5.1%	53.1%	21.7%	1.2%	0.9%	1.4%	0.2%	0.8%	0.1%	7.7%	3.2%	2.5%	0.2%	0.0%	0.0%	2.0%
989	70	946	5.2%	54.9%	21.4%	0.8%	0.6%	0.9%	0.1%	0.5%	0.1%	8.5%	3.5%	2.8%	0.2%	0.0%	0.0%	0.4%
990	50	161	4.0%	42.3%	23.8%	3.7%	2.6%	4.3%	0.5%	2.3%	0.0%	2.9%	1.2%	0.9%	0.2%	0.0%	0.0%	11.2%
992	70	4435	5.0%	52.5%	16.8%	0.5%	0.4%	0.6%	0.1%	0.3%	0.1%	8.3%	3.4%	2.5%	0.3%	0.1%	3.2%	5.9%
993	70	4893	4.1%	42.9%	22.1%	0.8%	0.6%	1.0%	0.1%	0.5%	0.1%	9.9%	4.1%	3.1%	0.4%	0.1%	4.0%	6.3%
994	50	1069	5.4%	56.5%	24.0%	0.5%	0.4%	0.6%	0.1%	0.3%	0.1%	6.4%	2.7%	1.3%	0.2%	0.0%	1.1%	0.4%
995	50	250	5.7%	60.1%	23.5%	0.5%	0.3%	0.6%	0.1%	0.3%	0.1%	5.6%	2.3%	0.9%	0.1%	0.0%	0.0%	0.0%
996	50	674	4.7%	49.3%	17.9%	0.6%	0.4%	0.7%	0.1%	0.4%	0.1%	7.4%	3.1%	2.1%	0.4%	0.2%	8.0%	4.6%
998	50	480	5.3%	55.7%	15.1%	0.2%	0.1%	0.2%	0.0%	0.1%	0.1%	6.3%	2.6%	2.9%	0.2%	0.1%	4.5%	6.5%
999	50	175	4.8%	50.5%	11.3%	1.1%	0.7%	1.2%	0.1%	0.7%	0.1%	8.3%	3.5%	2.1%	0.1%	0.2%	10.6%	4.6%
1001	50	372	5.0%	52.2%	15.4%	0.4%	0.3%	0.5%	0.1%	0.3%	0.1%	5.7%	2.4%	3.0%	0.4%	0.0%	0.0%	14.2%
1002	50	214	4.2%	44.1%	12.3%	0.5%	0.3%	0.6%	0.1%	0.3%	0.1%	6.5%	2.7%	3.0%	0.6%	0.0%	0.0%	24.8%
1003	50	1304	4.9%	51.7%	12.1%	0.4%	0.3%	0.5%	0.1%	0.3%	0.1%	14.3%	5.9%	7.5%	0.2%	0.0%	0.0%	1.8%
1004	50	939	5.0%	52.6%	14.0%	0.7%	0.5%	0.8%	0.1%	0.4%	0.1%	11.3%	4.7%	9.5%	0.4%	0.0%	0.0%	0.0%
1006	70	4449	4.1%	43.4%	21.8%	0.8%	0.5%	0.9%	0.1%	0.5%	0.1%	9.4%	3.9%	3.0%	0.3%	0.1%	4.1%	7.0%
1007	70	4435	5.0%	52.5%	16.8%	0.5%	0.4%	0.6%	0.1%	0.3%	0.1%	8.3%	3.4%	2.5%	0.3%	0.1%	3.2%	5.9%
1008	50	131	5.3%	55.4%	27.3%	0.8%	0.6%	0.9%	0.1%	0.5%	0.1%	5.4%	2.2%	1.4%	0.1%	0.0%	0.0%	0.0%
1011	70	2328	5.4%	56.7%	10.8%	1.4%	1.0%	1.6%	0.2%	0.9%	0.1%	10.7%	4.4%	4.8%	0.0%	0.0%	1.9%	0.0%
1012	70	2406	5.2%	54.3%	8.5%	1.3%	0.9%	1.5%	0.2%	0.8%	0.1%	14.0%	5.8%	4.1%	0.1%	0.1%	2.4%	0.8%
1014	70	3352	3.8%	39.4%	24.4%	0.8%	0.6%	0.9%	0.1%	0.5%	0.1%	7.9%	3.3%	2.4%	0.5%	0.2%	8.1%	7.1%
1015	50	420	4.4%	45.9%	23.6%	0.8%	0.6%	0.9%	0.1%	0.5%	0.1%	5.0%	2.1%	0.9%	0.1%	0.3%	14.7%	0.0%
1016	50	388	4.7%	49.6%	18.4%	0.3%	0.2%	0.3%	0.0%	0.2%	0.1%	14.1%	5.9%	1.9%	0.1%	0.0%	1.0%	3.1%
1017	70	3315	5.0%	52.2%	20.0%	0.7%	0.5%	0.8%	0.1%	0.5%	0.1%	10.1%	4.2%	4.0%	0.5%	0.0%	1.1%	0.1%
1020	50	41	5.5%	57.3%	21.6%	0.6%	0.4%	0.7%	0.1%	0.4%	0.1%	7.5%	3.1%	2.7%	0.1%	0.0%	0.0%	0.0%
1021	50	40	4.9%	51.1%	25.6%	1.3%	0.9%	1.6%	0.2%	0.9%	0.1%	6.9%	2.9%	3.6%	0.2%	0.0%	0.0%	0.0%
3001	50	667	1.5%	15.3%	73.6%	2.2%	1.6%	2.6%	0.3%	1.4%	0.0%	0.4%	0.1%	0.0%	0.0%	0.0%	0.0%	1.0%
3002	50	655	1.4%	15.1%	73.8%	2.2%	1.6%	2.6%	0.3%	1.4%	0.0%	0.4%	0.1%	0.0%	0.0%	0.0%	0.0%	1.1%
3003	50	486	4.8%	50.8%	25.4%	1.3%	0.9%	1.5%	0.2%	0.8%	0.1%	7.2%	3.0%	3.8%	0.2%	0.0%	0.0%	0.0%
3004	50	588	5.4%	57.0%	21.5%	0.6%	0.4%	0.7%	0.1%	0.4%	0.1%	7.7%	3.2%	2.8%	0.1%	0.0%	0.0%	0.0%
3005	50	40	4.9%	51.1%	25.6%	1.3%	0.9%	1.6%	0.2%	0.9%	0.1%	6.9%	2.9%	3.6%	0.2%	0.0%	0.0%	0.0%
3006	50	41	5.5%	57.3%	21.6%	0.6%	0.4%	0.7%	0.1%	0.4%	0.1%	7.5%	3.1%	2.7%	0.1%	0.0%	0.0%	0.0%
3007	50	682	1.6%	16.8%	71.7%	2.2%	1.6%	2.6%	0.3%	1.4%	0.0%	0.4%	0.2%	0.2%	0.0%	0.0%	0.0%	1.0%
3008	50	693	1.6%	17.0%	71.5%	2.2%	1.6%	2.6%	0.3%	1.4%	0.0%	0.4%	0.2%	0.2%	0.0%	0.0%	0.0%	1.0%
3009	50	667	1.5%	15.3%	73.6%	2.2%	1.6%	2.6%	0.3%	1.4%	0.0%	0.4%	0.1%	0.0%	0.0%	0.0%	0.0%	1.0%
3010	50	13	3.3%	34.7%	37.2%	0.0%	0.0%	0.0%	0.0%	0.0%	0.2%	17.4%	7.2%	0.0%	0.0%	0.0%	0.0%	0.0%
3011	50	683	1.6%	17.3%	71.4%	2.2%	1.5%	2.5%	0.3%	1.4%	0.0%	0.5%	0.2%	0.2%	0.0%	0.0%	0.0%	1.0%
3012	50	1179	2.9%	30.9%	52.5%	1.8%	1.3%	2.2%	0.2%	1.2%	0.0%	3.2%	1.3%	1.7%	0.1%	0.0%	0.0%	0.6%
3013	50	1271	3.4%	35.6%	48.3%	1.4%	1.0%	1.7%	0.2%	0.9%	0.0%	3.8%	1.6%	1.4%	0.1%	0.0%	0.0%	0.6%
3014	50	239	5.1%	53.2%	26.6%	1.4%	1.0%	1.6%	0.2%	0.9%	0.1%	5.1%	2.1%	2.7%	0.1%	0.0%	0.0%	0.0%
3015	50	261	5.7%	59.7%	22.5%	0.6%	0.4%	0.7%	0.1%	0.4%	0.1%	5.5%	2.3%	2.0%	0.1%	0.0%	0.0%	0.0%
3016	50	183	5.7%	60.1%	22.7%	0.6%	0.4%	0.7%	0.1%	0.4%	0.1%	5.1%	2.1%	1.9%	0.1%	0.0%	0.0%	0.0%
3017	50	166	5.1%	53.5%	26.8%	1.4%	1.0%	1.6%	0.2%	0.9%	0.0%	4.8%	2.0%	2.5%	0.1%	0.0%	0.0%	0.0%
3018	50	1793	3.7%	39.3%	43.4%	1.6%	1.1%	1.9%	0.2%	1.0%	0.0%	3.7%	1.5%	1.9%	0.1%	0.0%	0.0%	0.4%
3019	50	1923	4.2%	43.8%	39.7%	1.2%	0.8%	1.4%	0.1%	0.8%	0.0%	4.2%	1.7%	1.6%	0.1%	0.0%	0.0%	0.4%
3020	50	74	5.9%	61.9%	23.4%	0.6%	0.4%	0.7%	0.1%	0.4%	0.0%	3.6%	1.5%	1.3%	0.1%	0.0%	0.0%	0.0%
3021	50	53	5.2%	54.4%	27.2%	1.4%	1.0%	1.7%	0.2%	0.9%	0.0%	4.4%	1.8%	1.7%	0.1%	0.0%	0.0%	0.0%
3022	50	1781	3.7%	39.0%	43.6%	1.6%	1.2%	1.9%	0.2%	1.1%	0.0%	3.7%	1.5%	1.9%	0.1%	0.0%	0.0%	0.4%
3023	50	1945	4.2%	44.2%	39.5%	1.1%	0.8%	1.3%	0.1%	0.7%	0.0%	4.2%	1.7%	1.5%	0.1%	0.0%	0.0%	0.4%
3024	50	83	5.1%	53.8%	26.9%	1.4%	1.0%	1.6%	0.2%	0.9%	0.0%	4.6%	1.9%	2.4%	0.1%	0.0%	0.0%	0.0%
3025	50	109	5.8%	60.6%	22.8%	0.6%	0.4%	0.7%	0.1%	0.4%	0.0%	4.8%	2.0%	1.7%	0.1%	0.0%	0.0%	0.0%
3026	50	1754	3.7%	38.3%	44.1%	1.7%	1.2%	2.0%	0.2%	1.1%	0.0%	3.7%	1.5%	1.9%	0.1%	0.0%	0.0%	0.4%
3027	50	1945	4.2%	44.2%	39.5%	1.1%	0.8%	1.3%	0.1%	0.7%	0.0%	4.2%	1.7%	1.5%	0.1%	0.0%	0.0%	0.4%
3028	50	1303	4.1%	42.9%	37.1%	1.6%	1.1%	1.8%	0.2%	1.0%	0.1%	5.0%	2.1%	2.5%	0.1%	0.0%	0.0%	0.5%
3029	50	1533	4.6%	48.0%	34.7%	1.2%	0.8%	1.4%	0.1%	0.8%	0.0%	4.3%	1.8%	1.7%	0.1%	0.0%	0.0%	0.5%
3030	50	1776	4.2%	44.4%	41.1%	1.4%	1.0%	1.7%	0.2%	0.9%	0.0%	2.8%	1.1%	1.1%	0.1%	0.0%	0.0%	0.0%
3031	50	1737	4.4%	45.9%	38.9%	1.1%	0.8%	1.3%	0.1%	0.7%	0.0%	3.8%	1.6%	1.3%	0.1%	0.0%	0.0%	0.0%
3032	50	1752	4.2%	43.9%	41.5%	1.5%	1.0%	1.7%	0.2%	0.9%	0.0%	2.7%	1.1%	1.1%	0.1%	0.0%	0.0%	0.0%
3033	50	1757	4.4%	46.3%	38.6%	1.1%	0.8%	1.3%	0.1%	0.7%	0.0%	3.8%	1.6%	1.2%	0.1%	0.0%	0.0%	0.0%
3034	50	887	3.8%	40.0%	46.5%	1.6%	1.1%	1.9%	0.2%	1.0%	0.0%	2.2%	0.9%	0.8%	0.0%	0.0%	0.0%	0.0%
3035	50	912	4.3%	45.5%	40.0%	0.8%	0.6%	1.0%	0.1%	0.5%	0.0%	4.3%	1.8%	1.0%	0.0%	0.0%	0.0%	0.0%
3036	50	1303	4.1%	42.9%	37.1%	1.6%	1.1%	1.8%	0.2%	1.0%	0.1%	5.0%	2.1%	2.5%	0.1%	0.0%	0.0%	0.5%
3037	50	1547	4.6%	48.3%	34.5%	1.2%	0.8%	1.4%	0.1%	0.7%	0.0%	4.3%	1.8%	1.7%	0.1%	0.0%	0.0%	0.5%
3038	50	1303	4.1%	42.9%	37.1%	1.6%	1.1%	1.8%	0.2%	1.0%	0.1%	5.0%	2.1%	2.5%	0.1%	0.0%	0.0%	0.5%
3039	50	1547	4.6%	48.3%	34.5%	1.2%	0.8%	1.4%	0.1%	0.7%	0.0%	4.3%	1.8%	1.7%	0.1%	0.0%	0.0%	0.5%
3040	50	1361	5.0%	52.5%	30.0%	1.0%	0.7%	1.2%	0.1%	0.7%	0.1%	4.9%	2.0%	1.2%	0.0%	0.0%	0.0%	0.5%
3041	50	1231	4.8%	50.3%	29.7%	0.9%	0.7%	1.1%	0.1%	0.6%	0.1%	6.4%	2.7%	2.0%	0.2%	0.0%	0.0%	0.6%
3042	50	259	5.3%	55.9%	23.5%	0.6%	0.4%	0.7%	0.1%	0.4%	0.1%	8.3%	3.4%	1.3%	0.1%	0.0%	0.0%	0.0%
3043	50	264	5.3%	55.7%	23.9%	0.6%	0.4%	0.7%	0.1%	0.4%	0.1%	8.2%	3.4%	1.3%	0.1%	0.0%	0.0%	0.0%
3044	50	1077	4.7%	49.6%	29.9%	1.0%	0.7%	1.2%	0.1%	0.6%	0.1%	6.5%	2.7%	2.1%	0.2%	0.0%	0.0%	0.6%
3045	50	1212	5.0%	52.1%	30.3%	1.1%	0.8%	1.3%	0.1%	0.7%	0.0%	4.8%	2.0%	1.2%	0.0%	0.0%	0.0%	0.6%
3046	50	44	6.1%	63.7%	20.4%	0.4%	0.3%	0.5%	0.1%	0.3%	0.1%	5.3%	2.2%	0.7%	0.1%	0.0%	0.0%	0.0%
3047	50	57	5.8%	60.4%	25.2%	0.5%	0.3%	0.5%	0.1%	0.3%	0.0%	4.4%	1.8%	0.6%	0.0%	0.0%	0.0%	0.0%
3048	80	1153	6.9%	72.3%	5.1%	0.4%	0.3%	0.5%	0.1%	0.3%	0.1%	8.3%	3.4%	2.1%	0.2%	0.0%	0.0%	0.0%
3049	80	1252	5.8%	60.3%	11.0%	0.4%	0.3%	0.5%	0.1%	0.3%	0.1%	8.5%	3.5%	8.9%	0.3%	0.0%	0.0%	0.0%
3050	50	230	5.5%	57.4%	23.7%	0.9%	0.6%	1.1%	0.1%	0.6%	0.1%	6.4%	2.6%	1.0%	0.1%	0.0%	0.0%	0.0%
3052	50	1210	4.9%	51.6%	28.8%	0.9%	0.6%	1.0%	0.1%	0.6%	0.1%	6.1%	2.5%	2.0%	0.2%	0.0%	0.0%	0.6%
3053	50	1442	5.0%	53.0%	29.2%	1.1%	0.8%	1.3%	0.1%	0.7%	0.1%	5.0%	2.1%	1.1%	0.0%	0.0%	0.0%	0.5%
3055	50	214	5.6%	59.2%	23.1%	0.4%	0.3%	0.5%	0.1%	0.3%	0.1%	6.6%	2.7%	1.0%	0.1%	0.0%	0.0%	0.0%
3056	70	2277	5.0%	52.3%	11.8%	1.4%	1.0%	1.6%	0.2%	0.9%	0.2%	14.5%	6.0%	2.8%	0.3%	0.0%	1.0%	1.0%
3057	50	791	5.5%	57.7%	18.9%	0.8%	0.5%	0.9%	0.1%	0.5%	0.1%	7.3%	3.0%	1.8%	0.1%	0.0%	0.5%	2.3%
3058	50	569	5.0%	52.3%	26.9%	1.0%	0.7%	1.2%	0.1%	0.6%	0.1%	5.2%	2.1%	1.4%	0.2%	0.0%	0.7%	2.6%
3059	50	858	4.6%	48.5%	25.8%	1.1%	0.8%	1.3%	0.1%	0.7%	0.1%	9.1%	3.8%	2.2%	0.2%	0.0%	0.0%	1.7%
3060	70	1595	5.3%	56.0%	12.3%	1.1%	0.8%	1.3%	0.1%	0.7%	0.1%	12.3%	5.1%	2.9%	0.2%	0.0%	1.2%	0.3%
3061	70	2406	5.2%	54.3%	8.5%	1.3%	0.9%	1.5%	0.2%	0.8%	0.1%	14.0%	5.8%	4.1%	0.1%	0.1%	2.4%	0.8%
3062	70	4198	5.3%	55.2%	13.6%	0.9%	0.7%	1.1%	0.1%	0.6%	0.1%	10.7%	4.4%	4.6%	0.4%	0.0%	1.7%	0.6%
3063	50	682	4.2%	43.6%	10.8%	2.0%	1.4%	2.3%	0.2%	1.3%	0.2%	19.7%	8.2%	2.5%	0.4%	0.0%	0.6%	2.6%
3064	70	1535	5.6%	59.1%	15.3%	0.6%	0.4%	0.7%	0.1%	0.4%	0.1%	9.4%	3.9%	2.9%	0.3%	0.0%	1.2%	0.0%
3065	70	1122	4.4%	45.7%	21.9%	0.7%	0.5%	0.9%	0.1%	0.5%	0.1%	12.8%	5.3%	4.2%	0.4%	0.0%	1.5%	1.1%
3066	70	1873	5.4%	57.0%	17.0%	0.6%	0.4%	0.7%	0.1%	0.4%	0.1%	8.9%	3.7%	3.7%	0.5%	0.0%	1.4%	0.2%
3067	50	1251	4.5%	47.6%	18.1%	1.5%	1.1%	1.8%	0.2%	1.0%	0.1%	13.1%	5.4%	2.0%	0.3%	0.0%	0.6%	2.6%
3068	50	1649	5.0%	52.9%	22.5%	0.9%	0.7%	1.1%	0.1%	0.6%	0.1%	8.2%	3.4%	2.0%	0.1%	0.0%	0.2%	2.0%
3069	50	1230	4.5%	47.0%	22.3%	1.1%	0.8%	1.3%	0.1%	0.7%	0.1%	8.4%	3.5%	2.5%	0.3%	0.0%	1.4%	5.9%
3072	70	2406	5.2%	54.3%	8.5%	1.3%	0.9%	1.5%	0.2%	0.8%	0.1%	14.0%	5.8%	4.1%	0.1%	0.1%	2.4%	0.8%
3073	70	2325	5.1%	53.7%	10.9%	1.2%	0.8%	1.4%	0.2%	0.8%	0.1%	12.1%	5.0%	5.4%	0.3%	0.0%	2.0%	0.9%
3074	50	987	4.6%	48.4%	31.2%	1.3%	0.9%	1.6%	0.2%	0.8%	0.1%	6.0%	2.5%	2.4%	0.1%	0.0%	0.0%	0.0%

Traffic Flows and Breakdown by 16 Vehicle Classes (Year 2026)

Link No.	Speed Limit	Total Vehicle	19 - Motorcycles (MC)	01 - Private Cars (PC)	03 - Taxi	14 - Non-franchised Bus <=6.4t	15 - Non-franchised Bus 6.4-15t	16 - Non-franchised Bus >15t	12 - Private Light Bus <=3.5t	13 - Private Light Bus >3.5t	04 - Light Goods Vehicles <=2.5t	05 - Lt Goods Vehicles 2.5-3.5t	06 - Light Goods Vehicles >3.5t	07 - Heavy Goods Vehicles <=15t	08 - Heavy Goods Vehicles >15t	17 - Franchised Bus (SD)	18 - Franchised Bus (DD)	11 - Public Light Buses
	km/hr	1800-1900																
3075	50	975	4.5%	47.6%	31.7%	1.2%	0.9%	1.4%	0.2%	0.8%	0.1%	6.2%	2.6%	2.6%	0.2%	0.0%	0.0%	0.0%
3076	50	677	4.7%	49.3%	24.7%	0.7%	0.5%	0.8%	0.1%	0.5%	0.1%	10.4%	4.3%	3.5%	0.4%	0.0%	0.0%	0.0%
3077	80	2140	5.8%	61.3%	17.1%	0.8%	0.6%	1.0%	0.1%	0.5%	0.1%	7.2%	3.0%	2.2%	0.2%	0.0%	0.0%	0.0%
3078	80	2215	5.2%	54.8%	20.0%	0.8%	0.5%	0.9%	0.1%	0.5%	0.1%	7.5%	3.1%	6.2%	0.3%	0.0%	0.0%	0.0%
3081	50	33	2.7%	28.6%	16.0%	0.8%	0.6%	1.0%	0.1%	0.5%	0.3%	30.2%	12.5%	6.1%	0.6%	0.0%	0.0%	0.0%
3082	50	356	4.1%	43.3%	35.1%	0.7%	0.5%	0.8%	0.1%	0.5%	0.1%	9.1%	3.8%	1.6%	0.3%	0.0%	0.0%	0.0%
3084	70	3585	4.9%	50.9%	21.4%	0.7%	0.5%	0.9%	0.1%	0.5%	0.1%	10.3%	4.3%	3.9%	0.5%	0.0%	1.1%	0.1%
3086	70	1130	5.2%	54.9%	7.7%	0.6%	0.5%	0.7%	0.1%	0.4%	0.2%	17.1%	7.1%	4.9%	0.5%	0.0%	0.0%	0.0%
3088	50	655	1.4%	15.1%	73.8%	2.2%	1.6%	2.6%	0.3%	1.4%	0.0%	0.4%	0.1%	0.0%	0.0%	0.0%	0.0%	1.1%
3089	50	40	4.9%	51.1%	25.6%	1.3%	0.9%	1.6%	0.2%	0.9%	0.1%	6.9%	2.9%	3.6%	0.2%	0.0%	0.0%	0.0%
4001	50	1235	4.7%	49.3%	19.8%	0.8%	0.6%	0.9%	0.1%	0.5%	0.1%	12.4%	5.1%	3.0%	0.6%	0.0%	0.0%	2.1%
4002	50	588	5.3%	56.1%	24.3%	0.8%	0.6%	1.0%	0.1%	0.5%	0.1%	6.6%	2.7%	1.8%	0.1%	0.0%	0.0%	0.0%
4003	50	1257	5.0%	52.8%	26.3%	1.0%	0.7%	1.1%	0.1%	0.6%	0.0%	4.7%	2.0%	1.4%	0.2%	0.1%	2.8%	1.1%
4004	70	6807	4.7%	49.7%	17.1%	0.5%	0.3%	0.5%	0.1%	0.3%	0.1%	9.1%	3.8%	3.3%	0.8%	0.1%	4.8%	4.9%
4005	70	6350	4.4%	45.8%	18.3%	0.8%	0.5%	0.9%	0.1%	0.5%	0.1%	10.1%	4.2%	3.3%	0.4%	0.1%	5.1%	5.4%
4006	70	3952	4.9%	51.1%	18.7%	0.4%	0.3%	0.4%	0.0%	0.2%	0.1%	5.3%	2.2%	2.3%	0.2%	0.2%	7.6%	6.1%
4007	80	924	6.3%	66.4%	12.0%	0.4%	0.3%	0.5%	0.1%	0.3%	0.0%	4.0%	1.6%	7.7%	0.2%	0.0%	0.0%	0.0%
4008	50	1469	4.8%	50.6%	25.1%	0.7%	0.5%	0.9%	0.1%	0.5%	0.1%	5.8%	2.4%	1.6%	0.4%	0.1%	2.3%	4.1%
4009	50	1176	4.4%	46.6%	23.4%	0.6%	0.4%	0.7%	0.1%	0.4%	0.1%	5.6%	2.3%	1.5%	0.4%	0.1%	4.2%	9.2%
4010	50	467	5.5%	58.2%	22.6%	0.6%	0.4%	0.7%	0.1%	0.4%	0.1%	7.2%	3.0%	1.2%	0.1%	0.0%	0.0%	0.0%
4011	50	408	5.6%	59.0%	22.8%	0.6%	0.4%	0.6%	0.1%	0.4%	0.1%	6.6%	2.7%	1.1%	0.1%	0.0%	0.0%	0.0%
4012	50	41	5.6%	59.0%	22.8%	0.6%	0.4%	0.6%	0.1%	0.4%	0.1%	6.6%	2.7%	1.1%	0.1%	0.0%	0.0%	0.0%
4014	70	1974	4.3%	44.8%	29.9%	0.6%	0.4%	0.7%	0.1%	0.4%	0.1%	9.0%	3.7%	2.9%	0.7%	0.1%	2.4%	0.0%
4015	70	910	5.6%	58.7%	18.5%	1.3%	0.9%	1.5%	0.2%	0.8%	0.1%	7.4%	3.0%	1.5%	0.0%	0.0%	0.0%	0.4%
4016	70	1313	5.3%	55.4%	19.6%	1.3%	1.0%	1.6%	0.2%	0.9%	0.1%	8.5%	3.5%	2.4%	0.1%	0.0%	0.0%	0.3%
4018	70	1452	4.2%	43.9%	27.9%	0.5%	0.4%	0.6%	0.1%	0.3%	0.1%	10.7%	4.4%	3.3%	0.8%	0.1%	2.6%	0.0%
4019	50	1515	4.7%	48.8%	13.8%	0.4%	0.3%	0.5%	0.0%	0.3%	0.2%	15.0%	6.2%	6.5%	0.3%	0.0%	0.1%	3.0%
4021	50	649	6.0%	63.4%	18.8%	0.4%	0.3%	0.4%	0.0%	0.2%	0.0%	1.9%	0.8%	0.8%	0.1%	0.0%	2.1%	4.6%
4022	50	37	1.2%	12.5%	13.4%	0.0%	0.0%	0.0%	0.0%	0.0%	0.1%	6.2%	2.6%	0.0%	0.0%	0.0%	0.0%	64.1%
4023	50	37	1.2%	12.5%	13.4%	0.0%	0.0%	0.0%	0.0%	0.0%	0.1%	6.2%	2.6%	0.0%	0.0%	0.0%	0.0%	64.1%
4024	50	224	5.7%	60.1%	23.3%	0.5%	0.3%	0.6%	0.1%	0.3%	0.0%	3.8%	1.6%	0.9%	0.1%	0.0%	0.0%	2.7%
4025	50	196	4.8%	50.7%	18.6%	0.3%	0.2%	0.4%	0.0%	0.2%	0.1%	6.2%	2.6%	3.1%	0.4%	0.0%	0.0%	12.2%
4026	50	325	4.3%	44.8%	13.7%	1.0%	0.7%	1.1%	0.1%	0.6%	0.2%	19.0%	7.9%	6.2%	0.5%	0.0%	0.0%	0.0%
4027	80	4032	5.2%	54.7%	18.1%	0.9%	0.6%	1.1%	0.1%	0.6%	0.1%	8.9%	3.7%	5.6%	0.3%	0.0%	0.0%	0.0%
4028	50	79	5.2%	54.7%	18.1%	0.9%	0.6%	1.1%	0.1%	0.6%	0.1%	8.9%	3.7%	5.6%	0.3%	0.0%	0.0%	0.0%
4029	50	217	4.0%	42.0%	26.8%	0.6%	0.4%	0.7%	0.1%	0.4%	0.0%	3.8%	1.6%	1.0%	0.2%	0.4%	18.0%	0.0%
4030	50	1493	4.3%	44.8%	18.0%	0.5%	0.3%	0.5%	0.1%	0.3%	0.1%	6.1%	2.5%	1.5%	0.3%	0.1%	5.2%	15.3%
4031	50	139	6.3%	65.8%	17.0%	0.4%	0.3%	0.5%	0.1%	0.3%	0.1%	5.6%	2.3%	1.3%	0.1%	0.0%	0.0%	0.0%
4032	70	5171	5.0%	52.5%	18.4%	0.5%	0.4%	0.6%	0.1%	0.3%	0.1%	8.0%	3.3%	2.4%	0.3%	0.1%	3.0%	5.1%
4033	70	1564	5.3%	55.2%	9.1%	0.7%	0.5%	0.9%	0.1%	0.5%	0.2%	15.8%	6.5%	4.8%	0.5%	0.0%	0.0%	0.0%
4034	70	551	4.9%	51.0%	20.6%	1.4%	1.0%	1.7%	0.2%	0.9%	0.1%	10.0%	4.1%	3.9%	0.2%	0.0%	0.0%	0.0%
4035	70	1461	5.3%	55.8%	19.3%	1.3%	0.9%	1.6%	0.2%	0.9%	0.1%	8.3%	3.5%	2.4%	0.1%	0.0%	0.0%	0.3%
4036	70	2040	5.4%	56.6%	12.5%	0.9%	0.7%	1.1%	0.1%	0.6%	0.1%	12.8%	5.3%	3.4%	0.3%	0.0%	0.0%	0.2%
4037	70	3163	5.5%	57.9%	13.6%	0.8%	0.6%	1.0%	0.1%	0.5%	0.1%	10.9%	4.5%	2.8%	0.3%	0.0%	1.2%	0.1%
5137	50	801	4.9%	51.7%	13.6%	0.6%	0.4%	0.7%	0.1%	0.4%	0.2%	14.8%	6.1%	6.3%	0.3%	0.0%	0.0%	0.0%
5138	50	588	4.7%	49.3%	15.3%	0.5%	0.3%	0.5%	0.1%	0.3%	0.2%	14.7%	6.1%	6.3%	0.3%	0.0%	0.0%	1.4%
5143	50	273	5.0%	52.2%	14.1%	0.8%	0.5%	0.9%	0.1%	0.5%	0.1%	13.2%	5.4%	6.2%	0.6%	0.0%	0.4%	0.0%
5144	50	143	4.9%	50.9%	17.3%	1.3%	0.9%	1.5%	0.2%	0.8%	0.1%	8.3%	3.5%	4.0%	0.8%	0.0%	0.0%	5.6%
5145	50	640	4.5%	47.3%	14.0%	0.3%	0.2%	0.4%	0.0%	0.2%	0.2%	16.7%	6.9%	7.5%	0.4%	0.0%	0.2%	1.3%
5146	50	723	4.7%	49.4%	13.1%	0.5%	0.3%	0.6%	0.1%	0.3%	0.2%	15.8%	6.6%	7.0%	0.4%	0.0%	0.0%	1.1%
5189	50	327	4.1%	43.3%	8.2%	0.4%	0.3%	0.4%	0.0%	0.2%	0.2%	21.3%	8.8%	12.2%	0.6%	0.0%	0.0%	0.0%
5190	50	236	5.7%	60.3%	7.4%	0.8%	0.5%	0.9%	0.1%	0.5%	0.1%	12.4%	5.1%	5.6%	0.5%	0.0%	0.0%	0.0%
5191	50	540	5.8%	60.9%	12.5%	3.2%	2.2%	3.7%	0.4%	2.0%	0.0%	3.5%	1.5%	4.1%	0.0%	0.0%	0.0%	0.0%
5192	50	405	6.3%	66.2%	8.1%	0.5%	0.3%	0.5%	0.1%	0.3%	0.1%	9.3%	3.8%	4.2%	0.3%	0.0%	0.0%	0.0%
5193	50	705	4.8%	49.8%	10.6%	1.0%	0.7%	1.2%	0.1%	0.7%	0.1%	11.9%	4.9%	13.6%	0.6%	0.0%	0.0%	0.0%
5194	50	690	5.3%	55.7%	10.2%	0.5%	0.3%	0.5%	0.1%	0.3%	0.1%	12.8%	5.3%	8.6%	0.2%	0.0%	0.0%	0.0%
5195	80	924	6.3%	66.4%	12.0%	0.4%	0.3%	0.5%	0.1%	0.3%	0.0%	4.0%	1.6%	7.7%	0.2%	0.0%	0.0%	0.0%
5196	80	748	7.2%	75.7%	3.5%	0.4%	0.3%	0.4%	0.0%	0.2%	0.1%	7.8%	3.2%	1.0%	0.1%	0.0%	0.0%	0.0%
5197	80	2000	5.6%	58.4%	11.9%	1.4%	1.0%	1.7%	0.2%	0.9%	0.1%	6.6%	2.7%	9.3%	0.3%	0.0%	0.0%	0.0%
5198	80	1438	6.3%	66.1%	6.7%	0.4%	0.3%	0.5%	0.1%	0.3%	0.1%	10.2%	4.2%	4.7%	0.1%	0.0%	0.0%	0.0%
5199	50	757	4.9%	51.3%	10.3%	1.0%	0.7%	1.1%	0.1%	0.6%	0.1%	11.7%	4.9%	12.6%	0.6%	0.0%	0.0%	0.0%
5200	50	184	5.4%	57.1%	7.5%	0.9%	0.6%	1.0%	0.1%	0.6%	0.1%	13.2%	5.5%	7.4%	0.5%	0.0%	0.0%	0.0%
5201	50	697	5.3%	55.8%	9.5%	0.5%	0.3%	0.5%	0.1%	0.3%	0.1%	13.2%	5.5%	8.7%	0.2%	0.0%	0.0%	0.0%
5202	50	320	4.1%	42.8%	9.6%	0.3%	0.2%	0.4%	0.0%	0.2%	0.2%	20.7%	8.6%	12.2%	0.5%	0.0%	0.0%	0.0%
5224	50	371	5.2%	54.8%	14.1%	4.6%	3.2%	5.4%	0.6%	3.0%	0.0%	2.9%	1.2%	5.1%	0.0%	0.0%	0.0%	0.0%
5225	50	1076	4.9%	51.5%	11.8%	2.3%	1.6%	2.6%	0.3%	1.4%	0.1%	8.8%	3.6%	10.7%	0.4%	0.0%	0.0%	0.0%
5226	50	169	7.1%	74.5%	9.2%	0.0%	0.0%	0.0%	0.0%	0.0%	0.1%	4.9%	2.0%	2.1%	0.0%	0.0%	0.0%	0.0%
5245	80	303	7.2%	75.3%	1.6%	1.8%	1.3%	2.1%	0.2%	1.1%	0.0%	1.6%	0.7%	7.0%	0.1%	0.0%	0.0%	0.0%
5254	50	152	4.5%	47.5%	12.8%	0.5%	0.4%	0.6%	0.1%	0.3%	0.2%	16.6%	6.9%	8.3%	0.7%	0.0%	0.6%	0.0%
5256	70	3051	4.5%	47.1%	13.5%	4.1%	2.9%	4.8%	0.5%	2.6%	0.1%	9.6%	4.0%	1.8%	0.0%	0.1%	3.6%	0.9%
5257	70	2934	5.9%	62.2%	2.9%	2.0%	1.4%	2.4%	0.3%	1.3%	0.1%	11.3%	4.7%	2.1%	0.0%	0.1%	2.4%	1.1%
5262	50	592	5.1%	53.9%	14.9%	0.5%	0.3%	0.5%	0.1%	0.3%	0.1%	11.4%	4.7%	3.8%	0.2%	0.0%	0.2%	3.9%
5263	50	603	4.5%	47.1%	15.0%	0.3%	0.2%	0.4%	0.0%	0.2%	0.2%	15.5%	6.4%	6.1%	0.2%	0.0%	0.0%	3.8%
5264	50	757	4.9%	51.3%	10.3%	1.0%	0.7%	1.1%	0.1%	0.6%	0.1%	11.7%	4.9%	12.6%	0.6%	0.0%	0.0%	0.0%
6252	50	6375	4.4%	46.4%	13.4%	0.7%	0.5%	0.8%	0.1%	0.5%	0.1%	10.8%	4.5%	3.0%	0.5%	0.2%	9.9%	4.2%
8033	70	450	4.9%	51.0%	3.9%	0.9%	0.6%	1.0%	0.1%	0.6%	0.1%	7.2%	3.0%	4.0%	0.1%	0.5%	22.1%	0.0%
8340	50	1015	5.3%	55.5%	23.2%	1.3%	0.9%	1.6%	0.2%	0.9%	0.1%	6.0%	2.5%	1.7%	0.1%	0.0%	0.5%	0.4%
9098	70	1490	5.6%	58.5%	6.4%	1.2%	0.9%	1.5%	0.2%	0.8%	0.1%	12.0%	5.0%	4.8%	0.0%	0.1%	3.0%	0.0%
9112	70	778	5.9%	62.1%	3.9%	1.2%	0.8%	1.4%	0.2%	0.8%	0.1%	10.4%	4.3%	6.3%	0.1%	0.1%	2.6%	0.0%
9205	50	69	5.1%	53.3%	26.7%	1.4%	1.0%	1.6%	0.2%	0.9%	0.1%	5.0%	2.1%	2.6%	0.1%	0.0%	0.0%	0.0%
9206	50	89	5.7%	60.1%	22.7%	0.6%	0.4%	0.7%	0.1%	0.4%	0.1%	5.1%	2.1%	1.9%	0.1%	0.0%	0.0%	0.0%
9301	50	1130	3.7%	38.3%	52.2%	1.0%	0.7%	1.2%	0.1%	0.6%	0.0%	1.2%	0.5%	0.5%	0.0%	0.0%	0.0%	0.0%
9302	50	599	4.0%	42.3%	50.0%	0.6%	0.4%	0.7%	0.1%	0.4%	0.0%	0.8%	0.3%	0.3%	0.0%	0.0%	0.0%	0.0%
9303	50	549	4.2%	43.7%	42.2%	0.7%	0.5%	0.8%	0.1%	0.4%	0.0%	4.6%	1.9%	0.8%	0.0%	0.0%	0.0%	0.0%
9304	50	363	4.6%	48.2%	36.7%	1.1%	0.7%	1.2%	0.1%	0.7%	0.0%	3.7%	1.6%	1.4%	0.1%	0.0%	0.0%	0.0%

Traffic Flows and Breakdown by 16 Vehicle Classes (Year 2026)

Link No.	Speed Limit	Total Vehicle	19 - Motorcycles (MC)	01 - Private Cars (PC)	03 - Taxi	14 - Non-franchised Bus <=6.4t	15 - Non-franchised Bus 6.4-15t	16 - Non-franchised Bus >15t	12 - Private Light Bus <=3.5t	13 - Private Light Bus >3.5t	04 - Light Goods Vehicles <=2.5t	05 - Lt Goods Vehicles 2.5-3.5t	06 - Light Goods Vehicles >3.5t	07 - Heavy Goods Vehicles <=15t	08 - Heavy Goods Vehicles >15t	17 - Franchised Bus (SD)	18 - Franchised Bus (DD)	11 - Public Light Buses
	km/hr	1900-2000																
1	50	146	5.9%	62.0%	23.4%	0.2%	0.1%	0.2%	0.0%	0.1%	0.0%	4.3%	1.8%	1.7%	0.2%	0.0%	0.0%	0.0%
2	50	544	5.6%	58.9%	20.0%	0.9%	0.7%	1.1%	0.1%	0.6%	0.1%	6.0%	2.5%	2.9%	0.6%	0.0%	0.0%	0.0%
3	70	1483	4.8%	50.4%	21.1%	1.0%	0.7%	1.1%	0.1%	0.6%	0.1%	8.8%	3.6%	3.6%	0.3%	0.0%	0.0%	3.7%
4	70	1998	4.8%	50.2%	23.7%	0.4%	0.3%	0.5%	0.1%	0.3%	0.1%	6.7%	2.8%	2.2%	0.4%	0.0%	0.0%	7.5%
5	50	149	7.0%	73.5%	15.3%	0.2%	0.2%	0.3%	0.0%	0.1%	0.0%	1.9%	0.8%	0.6%	0.1%	0.0%	0.0%	0.0%
6	50	85	4.2%	44.3%	29.0%	1.2%	0.9%	1.4%	0.2%	0.8%	0.1%	5.7%	2.4%	2.5%	0.7%	0.2%	6.6%	0.0%
7	50	888	3.7%	39.1%	19.8%	1.0%	0.7%	1.1%	0.1%	0.6%	0.1%	9.2%	3.8%	2.3%	0.4%	0.3%	11.5%	6.3%
8	50	593	4.0%	41.8%	14.9%	0.6%	0.4%	0.7%	0.1%	0.4%	0.1%	5.0%	2.1%	2.8%	0.9%	0.3%	14.7%	11.3%
9	50	78	5.8%	61.3%	22.1%	0.1%	0.0%	0.1%	0.0%	0.0%	0.1%	6.2%	2.6%	1.6%	0.1%	0.0%	0.0%	0.0%
10	50	122	5.5%	57.9%	17.7%	1.3%	0.9%	1.5%	0.2%	0.8%	0.0%	4.4%	1.8%	1.4%	0.3%	0.1%	6.2%	0.0%
11	50	533	3.9%	40.6%	16.6%	0.6%	0.4%	0.7%	0.1%	0.4%	0.1%	6.7%	2.8%	1.8%	0.3%	0.3%	14.4%	10.3%
12	50	482	3.9%	40.6%	18.2%	0.3%	0.2%	0.4%	0.0%	0.2%	0.0%	4.6%	1.9%	1.7%	0.7%	0.4%	18.9%	7.8%
13	50	145	5.3%	55.2%	20.6%	0.6%	0.4%	0.7%	0.1%	0.4%	0.1%	5.9%	2.4%	1.4%	0.2%	0.0%	0.0%	6.6%
14	50	306	3.9%	40.8%	21.3%	0.4%	0.3%	0.5%	0.1%	0.3%	0.1%	8.4%	3.5%	3.0%	0.7%	0.1%	6.4%	10.4%
15	50	856	5.1%	53.8%	27.6%	0.5%	0.4%	0.6%	0.1%	0.3%	0.0%	4.5%	1.9%	1.2%	0.4%	0.0%	0.0%	3.7%
16	50	83	5.7%	59.4%	21.6%	0.6%	0.5%	0.8%	0.1%	0.4%	0.1%	5.9%	2.5%	2.2%	0.3%	0.0%	0.0%	0.0%
17	50	152	5.9%	62.0%	23.1%	0.3%	0.2%	0.4%	0.0%	0.2%	0.0%	4.6%	1.9%	1.0%	0.2%	0.0%	0.0%	0.0%
18	50	296	5.0%	53.0%	24.0%	0.5%	0.3%	0.6%	0.1%	0.3%	0.1%	7.6%	3.1%	1.8%	0.4%	0.0%	0.0%	3.2%
19	50	78	5.8%	60.7%	23.7%	0.5%	0.3%	0.6%	0.1%	0.3%	0.0%	4.3%	1.8%	1.6%	0.3%	0.0%	0.0%	0.0%
20	50	11	3.4%	35.6%	38.2%	0.1%	0.1%	0.2%	0.0%	0.1%	0.2%	14.6%	6.1%	1.1%	0.3%	0.0%	0.0%	0.0%
21	50	240	3.7%	39.1%	20.5%	0.3%	0.2%	0.3%	0.0%	0.2%	0.1%	7.4%	3.1%	2.7%	0.7%	0.2%	8.2%	13.2%
22	50	605	4.9%	51.9%	27.9%	0.6%	0.4%	0.7%	0.1%	0.4%	0.0%	4.6%	1.9%	1.2%	0.3%	0.0%	0.0%	5.2%
23	50	272	4.7%	48.8%	18.3%	0.5%	0.4%	0.6%	0.1%	0.3%	0.1%	6.7%	2.8%	1.6%	0.3%	0.2%	7.2%	7.4%
24	50	67	4.5%	47.5%	15.2%	0.4%	0.3%	0.5%	0.0%	0.3%	0.1%	11.7%	4.8%	5.2%	0.8%	0.0%	0.0%	8.7%
25	50	83	5.1%	53.4%	17.2%	0.3%	0.2%	0.4%	0.0%	0.2%	0.1%	12.6%	5.2%	4.3%	0.8%	0.0%	0.0%	0.0%
26	50	48	5.5%	57.5%	22.8%	0.6%	0.4%	0.7%	0.1%	0.4%	0.1%	6.7%	2.8%	2.2%	0.4%	0.0%	0.0%	0.0%
27	50	345	4.5%	46.7%	23.2%	0.9%	0.6%	1.0%	0.1%	0.6%	0.1%	10.1%	4.2%	3.1%	0.6%	0.0%	0.0%	4.2%
28	50	185	5.0%	52.7%	23.3%	0.7%	0.5%	0.9%	0.1%	0.5%	0.1%	9.6%	4.0%	2.2%	0.3%	0.0%	0.0%	0.0%
29	50	160	4.7%	49.2%	25.7%	1.1%	0.8%	1.3%	0.1%	0.7%	0.1%	8.3%	3.4%	3.7%	1.1%	0.0%	0.0%	0.0%
30	50	210	5.2%	54.1%	22.5%	0.4%	0.3%	0.5%	0.1%	0.3%	0.1%	8.6%	3.6%	4.1%	0.4%	0.0%	0.0%	0.0%
31	50	351	5.1%	53.9%	23.5%	0.4%	0.3%	0.4%	0.0%	0.2%	0.1%	8.8%	3.7%	3.0%	0.5%	0.0%	0.0%	0.0%
32	50	372	3.5%	37.2%	18.7%	0.6%	0.4%	0.7%	0.1%	0.4%	0.0%	4.1%	1.7%	1.6%	0.4%	0.4%	18.9%	11.1%
33	50	847	4.1%	42.8%	17.8%	0.4%	0.3%	0.5%	0.1%	0.3%	0.1%	7.0%	2.9%	2.1%	0.5%	0.3%	13.7%	7.3%
34	50	729	4.9%	51.7%	21.2%	0.4%	0.3%	0.5%	0.0%	0.3%	0.1%	9.7%	4.0%	3.4%	0.5%	0.0%	0.0%	3.0%
35	50	309	3.1%	32.4%	16.4%	0.7%	0.5%	0.8%	0.1%	0.4%	0.0%	2.6%	1.1%	0.5%	0.1%	0.7%	28.9%	11.8%
36	50	990	4.5%	47.5%	19.4%	0.4%	0.3%	0.5%	0.0%	0.2%	0.1%	6.5%	2.7%	2.1%	0.4%	0.2%	10.5%	4.7%
37	50	633	4.8%	50.5%	25.1%	1.0%	0.7%	1.2%	0.1%	0.6%	0.0%	4.0%	1.6%	1.2%	0.2%	0.0%	0.0%	8.8%
38	50	244	4.6%	48.4%	34.8%	1.6%	1.1%	1.9%	0.2%	1.0%	0.0%	3.5%	1.4%	1.0%	0.2%	0.0%	0.0%	0.0%
39	50	728	6.2%	65.1%	13.3%	0.4%	0.3%	0.5%	0.1%	0.3%	0.1%	7.1%	2.9%	1.4%	0.1%	0.0%	2.1%	0.0%
40	50	679	5.5%	58.1%	27.1%	1.2%	0.9%	1.4%	0.2%	0.8%	0.0%	2.8%	1.2%	0.7%	0.0%	0.0%	0.0%	0.0%
41	50	880	4.3%	45.6%	26.2%	0.8%	0.6%	0.9%	0.1%	0.5%	0.1%	7.5%	3.1%	2.8%	0.5%	0.1%	6.3%	0.5%
53	50	728	4.2%	43.7%	44.5%	0.5%	0.4%	0.6%	0.1%	0.3%	0.0%	3.2%	1.3%	1.2%	0.1%	0.0%	0.0%	0.0%
54	50	678	5.4%	56.7%	24.8%	1.0%	0.7%	1.2%	0.1%	0.7%	0.1%	5.1%	2.1%	1.9%	0.3%	0.0%	0.0%	0.0%
55	50	678	5.4%	56.7%	24.8%	1.0%	0.7%	1.2%	0.1%	0.7%	0.1%	5.1%	2.1%	1.9%	0.3%	0.0%	0.0%	0.0%
56	50	843	4.5%	47.3%	23.3%	1.7%	1.2%	1.9%	0.2%	1.1%	0.1%	8.7%	3.6%	5.2%	1.4%	0.0%	0.0%	0.0%
57	50	1981	4.9%	50.9%	31.0%	0.4%	0.3%	0.5%	0.1%	0.3%	0.1%	6.4%	2.7%	2.0%	0.2%	0.0%	0.0%	0.4%
58	50	11	3.4%	35.7%	38.3%	0.1%	0.1%	0.1%	0.0%	0.1%	0.2%	14.7%	6.1%	1.1%	0.2%	0.0%	0.0%	0.0%
59	50	101	5.9%	62.1%	24.3%	0.3%	0.2%	0.4%	0.0%	0.2%	0.0%	3.7%	1.5%	1.1%	0.1%	0.0%	0.0%	0.0%
60	50	485	4.4%	45.8%	16.3%	0.6%	0.4%	0.7%	0.1%	0.4%	0.1%	10.0%	4.1%	3.8%	0.5%	0.3%	11.4%	1.0%
61	50	416	4.3%	44.8%	17.8%	0.7%	0.5%	0.8%	0.1%	0.4%	0.1%	8.5%	3.5%	3.3%	0.4%	0.3%	13.3%	1.2%
62	50	395	4.2%	44.1%	18.3%	0.7%	0.5%	0.9%	0.1%	0.5%	0.1%	8.1%	3.4%	3.1%	0.4%	0.3%	14.0%	1.2%
63	50	415	4.3%	44.6%	18.5%	0.7%	0.5%	0.9%	0.1%	0.5%	0.1%	8.1%	3.4%	3.1%	0.4%	0.3%	13.3%	1.2%
64	50	11	3.5%	36.3%	38.9%	0.0%	0.0%	0.0%	0.0%	0.0%	0.2%	14.9%	6.2%	0.0%	0.0%	0.0%	0.0%	0.0%
65	50	21	5.4%	56.2%	23.5%	0.6%	0.4%	0.7%	0.1%	0.4%	0.1%	8.0%	3.3%	1.3%	0.1%	0.0%	0.0%	0.0%
66	50	165	5.0%	52.3%	17.4%	0.2%	0.2%	0.3%	0.0%	0.2%	0.1%	5.3%	2.2%	2.7%	0.3%	0.0%	0.0%	13.9%
67	50	168	3.8%	39.9%	13.4%	0.4%	0.3%	0.4%	0.0%	0.2%	0.0%	1.7%	0.7%	0.7%	0.0%	0.7%	31.9%	5.7%
68	50	155	2.3%	24.2%	10.7%	0.4%	0.3%	0.4%	0.0%	0.2%	0.0%	1.3%	0.5%	0.5%	0.1%	0.8%	34.6%	23.6%
69	50	176	2.3%	24.2%	11.0%	0.4%	0.3%	0.5%	0.1%	0.3%	0.0%	2.0%	0.8%	0.7%	0.2%	0.7%	30.4%	26.2%
70	50	256	3.3%	34.3%	12.8%	0.5%	0.3%	0.6%	0.1%	0.3%	0.0%	3.8%	1.6%	1.0%	0.2%	0.5%	20.9%	19.9%
71	50	67	5.5%	57.9%	16.4%	0.2%	0.1%	0.2%	0.0%	0.1%	0.1%	9.2%	3.8%	5.6%	0.8%	0.0%	0.0%	0.0%
72	50	11	3.5%	36.3%	38.9%	0.0%	0.0%	0.0%	0.0%	0.0%	0.2%	14.9%	6.2%	0.0%	0.0%	0.0%	0.0%	0.0%
73	50	67	4.9%	50.9%	22.2%	0.6%	0.4%	0.7%	0.1%	0.4%	0.1%	6.6%	2.7%	1.7%	0.3%	0.0%	0.0%	8.6%
74	50	148	5.1%	53.3%	21.0%	0.4%	0.3%	0.5%	0.1%	0.3%	0.1%	10.4%	4.3%	3.9%	0.3%	0.0%	0.0%	0.0%
75	50	11	3.5%	36.3%	38.9%	0.0%	0.0%	0.0%	0.0%	0.0%	0.2%	14.9%	6.2%	0.0%	0.0%	0.0%	0.0%	0.0%
76	50	1227	3.9%	41.0%	19.5%	0.7%	0.5%	0.9%	0.1%	0.5%	0.1%	7.7%	3.2%	2.0%	0.4%	0.3%	11.9%	7.4%
77	50	644	4.2%	43.7%	15.2%	0.6%	0.4%	0.7%	0.1%	0.4%	0.1%	4.8%	2.0%	2.7%	0.8%	0.3%	13.6%	10.4%
78	50	194	4.9%	51.5%	24.8%	0.8%	0.6%	0.9%	0.1%	0.5%	0.1%	8.4%	3.5%	3.1%	0.8%	0.0%	0.0%	0.0%
79	50	20	2.1%	21.6%	22.1%	0.1%	0.1%	0.1%	0.0%	0.1%	0.1%	8.5%	3.5%	2.3%	0.8%	0.0%	0.0%	38.8%
80	50	243	5.7%	59.6%	19.0%	1.6%	1.1%	1.9%	0.2%	1.0%	0.1%	5.3%	2.2%	2.2%	0.1%	0.0%	0.0%	0.0%
81	50	414	5.2%	54.4%	24.8%	0.4%	0.3%	0.5%	0.1%	0.3%	0.1%	7.7%	3.2%	2.4%	0.6%	0.0%	0.0%	0.0%
82	50	133	5.9%	61.6%	20.7%	0.3%	0.2%	0.3%	0.0%	0.2%	0.1%	5.7%	2.4%	2.2%	0.5%	0.0%	0.0%	0.0%
83	50	299	5.2%	54.2%	24.1%	0.9%	0.6%	1.0%	0.1%	0.6%	0.1%	7.4%	3.1%	2.3%	0.5%	0.0%	0.0%	0.0%
84	50	468	5.0%	52.9%	19.7%	0.4%	0.3%	0.5%	0.1%	0.3%	0.1%	8.0%	3.3%	2.3%	0.4%	0.1%	2.4%	4.3%
85	50	604	5.0%	51.9%	26.6%	0.7%	0.5%	0.8%	0.1%	0.4%	0.1%	5.0%	2.1%	1.4%	0.2%	0.0%	1.9%	3.3%
86	50	13	3.7%	38.7%	33.5%	0.7%	0.5%	0.9%	0.1%	0.5%	0.1%	12.8%	5.3%	2.5%	0.7%	0.0%	0.0%	0.0%
87	50	809	5.4%	56.5%	24.6%	0.4%	0.3%	0.5%	0.1%	0.3%	0.1%	6.2%	2.6%	1.9%	0.4%	0.0%	0.0%	0.7%
88	50	647	5.5%	57.5%	22.0%	0.6%	0.5%	0.8%	0.1%	0.4%	0.1%	6.0%	2.5%	1.7%	0.3%	0.0%	0.0%	2.1%
89	50	1821	4.1%	42.6%	24.8%	0.6%	0.4%	0.7%	0.1%	0.4%	0.1%	6.1%	2.5%	1.4%	0.2%	0.1%	3.7%	12.3%
90	50	1730	5.4%	56.9%	28.3%	0.5%	0.4%	0.6%	0.1%	0.3%	0.0%	2.7%	1.1%	0.7%	0.2%	0.1%	2.4%	0.3%
91	50	765	4.8%	50.7%	27.3%	0.4%	0.2%	0.4%	0.0%	0.2%	0.0%	4.7%	1.9%	1.2%	0.3%	0.0%	0.0%	7.8%
92	50	283	5.4%	57.1%	28.6%	0.5%	0.3%	0.6%	0.1%	0.3%	0.0%	2.6%	1.1%	1.1%	0.3%	0.0%	0.0%	2.0%
93	50	14	3.7%	39.1%	31.7%	0.8%	0.6%	1.0%	0.1%	0.5%	0.1%	12.2%	5.0%	3.7%	1.3%	0.0%	0.0%	0.0%
94	50	11	3.5%	36.3%	38.9%	0.0%	0.0%	0.0%	0.0%	0.0%	0.2%	14.9%	6.2%	0.0%	0.0%	0.0%	0.0%	0.0%
95	50	433	3.8%	39.8%	17.3%	0.6%	0.4%	0.7%	0.1%	0.4%	0.0%	4.3%	1.8%	0.8%	0.1%	0.4%	18.4%	11.1%
96	50	1495	3.8%	40.1%	20.9%	0.5%	0.3%	0.6%	0.1%	0.3%	0.0%	4.3%	1.8%	1.4%	0.3%	0.5%	20.6%	4.6%
97	50	846	4.5%	46.8%	37.7%	0.6%	0.4%	0.7%	0.1%	0.4%	0.1%	5.0%	2.1%	1.4%	0.3%	0.0%	0.0%	0.0%
98	50	15	2.6%	27.1%	29.0%	0.0%	0.0%	0.0%	0.0%	0.0%	0.1%	11.1%	4.6%	0.0%	0.0%	0.6%	24.9%	0.0%
99	70	1823	4.9%	51.8%	21.3%	1.0%	0.7%	1.1%	0.1%	0.6%	0.1%	8.1%	3.3%	3.5%	0.4%	0.0%	0.0%	3.0%
100	70	874	5.2%	55.1%	12.9%	0.4%	0.3%	0.5%	0.1%	0.3%	0.1%	11.7%	4.8%	5.4%	0.9%	0.1%	2.4%	0.0%
101	50	823	5.4%	57.0%	22.7%	0.9%	0.6%	1.0%	0.1%	0.6%	0.1%	6.0%	2.5%	2.0%	0.2%	0.0%	0.0%	0.9%
102	50	252	3.7%	39.1%	25.5%	0.4%	0.3%	0.5%	0.1%	0.3%	0.0%	4.6%	1.9%	1.2%	0.2%	0.1%	3.4%	18.7%
103	50	665	5.3%	55.3%	22.0%	0.6%	0.4%	0.7%	0.1%	0.4%	0.0%	3.9%	1.6%	1.6%	0.4%	0.0%	1.8%	5.8%
104	50	133	4.7%	49.1%	30.2%	0.6%	0.4%	0.7%	0.1%	0.4%	0.1%	8.3%	3.5%	1.9%	0.2%	0.0%	0.0%	0.0%
105	50	180	6.0%	62.8%	20.0%	0.8%	0.5%	0.9%	0.1%	0.5%	0.0%	4.2%	1.8%	1.9%	0.5%	0.0%	0.0%	0.0%
106	50	66	5.1%	53.4%	27.9%	0.5%	0.3%	0.6%	0.1%	0.3%	0.1%	6.9%	2.9%	1.6%	0.3%	0.0%	0.0%	0.0%
107	50	182	5.6%	58.4%	26.5%	0.5%	0.3%	0.6%	0.1%	0.3%	0.0%	4.6%	1.9%	1.0%	0.2%	0.0%	0.0%	0.0%
108	50	97	1.5%	15.7%	8.7%	0.1%	0.1%	0.2%	0.0%	0.1%	0.0%	3.2%	1.3%	0.5%	0.1%	0.5%	23.3%	44.6%
109	50	24	2.6%	26.8%	18.5%	0.1%	0.0%	0.1%	0.0%	0.0%	0.1%	7.1%	2.9%	0.9%	0.2%	0.9%	39.8%	0.0%
110	50	119	3.6%	37.8%	14.0%	0.1%	0.1%	0.2%	0.0%	0.1%	0.1%	5.9%	2.5%	3.2%	1.0%	0.6%	26.0%	4.8%
111	50	330	4.2%	44.0%	18.2%	0.3%	0.2%	0.4%	0.0%	0.2%	0.1%	7.1%	3.0%	1.2%	0.2%	0.4%	15.4%	5.2%
112	50	59	1.7%	18.3%	15.7%	0.1%	0.1%	0.2%	0.0%	0.1%	0.0%	3.4%	1.4%	0.6%	0.1%	1.0%	41.1%	16.2%
113	50	174	4.7%	48.9%	19.2%	0.3%	0.2%	0.3%	0.0%	0.2%	0.1%	5.8%	2.4%	0.4%	0.0%	0.4%	17.3%	0.0%
114	50	81	3.1%	32.5%	16.5%	0.1%	0.1%	0.1%	0.0%	0.1%	0.0%	3.1%	1.3%	0.6%	0.1%	0.7%	30.0%	11.8%
115	50	93	3.2%	33.4%	9.5%	0.2%	0.2%	0.3%	0.0%	0.1%	0.1%	10.7%	4.4%	1.6%	0.1%	0.8%	35.3%	0.0%
116	50	32	4.7%	49.0%	18.0%	1.3%	0.9%	1.5%	0.2%	0.8%	0.2%	15.7%	6.5%	1.1%	0.2%	0.0%	0.0%	0.0%

Traffic Flows and Breakdown by 16 Vehicle Classes (Year 2026)

Link No.	Speed Limit	Total Vehicle	19 - Motorcycles (MC)	01 - Private Cars (PC)	03 - Taxi	14 - Non-franchised Bus <=6.4t	15 - Non-franchised Bus 6.4-15t	16 - Non-franchised Bus >15t	12 - Private Light Bus <=3.5t	13 - Private Light Bus >3.5t	04 - Light Goods Vehicles <=2.5t	05 - Lt Goods Vehicles 2.5-3.5t	06 - Light Goods Vehicles >3.5t	07 - Heavy Goods Vehicles <=15t	08 - Heavy Goods Vehicles >15t	17 - Franchised Bus (SD)	18 - Franchised Bus (DD)	11 - Public Light Buses
	km/hr	1900-2000																
117	50	18	3.7%	39.2%	24.9%	0.0%	0.0%	0.0%	0.0%	0.0%	0.1%	9.5%	3.9%	1.9%	0.1%	0.4%	16.0%	0.0%
118	50	99	4.4%	46.7%	20.8%	0.6%	0.4%	0.7%	0.1%	0.4%	0.0%	2.8%	1.2%	1.2%	0.2%	0.1%	2.8%	17.5%
122	50	266	4.9%	51.1%	23.3%	0.9%	0.6%	1.0%	0.1%	0.6%	0.1%	6.9%	2.9%	1.1%	0.1%	0.0%	0.0%	6.5%
123	50	17	5.1%	53.7%	25.7%	0.2%	0.2%	0.3%	0.0%	0.1%	0.1%	9.9%	4.1%	0.5%	0.1%	0.0%	0.0%	0.0%
124	50	147	0.3%	2.8%	3.0%	0.0%	0.0%	0.0%	0.0%	0.0%	0.0%	1.1%	0.5%	0.0%	0.0%	0.1%	5.8%	86.4%
125	50	233	3.6%	37.7%	13.4%	0.5%	0.4%	0.6%	0.1%	0.3%	0.0%	3.0%	1.3%	1.1%	0.2%	0.0%	1.2%	36.7%
128	50	1205	4.6%	48.4%	31.3%	0.4%	0.3%	0.5%	0.1%	0.3%	0.1%	6.2%	2.6%	2.1%	0.5%	0.0%	0.0%	2.6%
129	50	1604	4.9%	51.7%	29.2%	0.4%	0.3%	0.5%	0.1%	0.3%	0.1%	6.6%	2.7%	2.6%	0.5%	0.0%	0.0%	0.0%
130	50	273	3.2%	33.6%	17.4%	0.3%	0.2%	0.3%	0.0%	0.2%	0.0%	1.9%	0.8%	0.2%	0.0%	0.2%	8.3%	33.4%
131	50	275	5.7%	59.8%	23.7%	1.0%	0.7%	1.2%	0.1%	0.6%	0.0%	4.1%	1.7%	1.1%	0.1%	0.0%	0.0%	0.0%
132	50	98	4.6%	47.9%	20.7%	0.9%	0.6%	1.0%	0.1%	0.5%	0.1%	12.0%	5.0%	2.7%	0.2%	0.0%	0.0%	3.9%
133	50	87	5.7%	59.4%	22.6%	0.6%	0.4%	0.7%	0.1%	0.4%	0.1%	5.2%	2.2%	2.2%	0.6%	0.0%	0.0%	0.0%
134	50	1445	4.0%	41.5%	24.8%	0.7%	0.5%	0.8%	0.1%	0.4%	0.1%	6.6%	2.7%	1.5%	0.2%	0.1%	4.7%	11.4%
135	50	1835	5.4%	56.4%	28.6%	0.5%	0.3%	0.6%	0.1%	0.3%	0.0%	3.2%	1.3%	0.9%	0.2%	0.1%	2.3%	0.0%
136	70	3305	4.1%	42.9%	24.8%	0.6%	0.4%	0.7%	0.1%	0.4%	0.1%	6.4%	2.7%	1.7%	0.3%	0.2%	7.9%	6.9%
137	70	2714	5.1%	53.0%	14.9%	0.4%	0.3%	0.5%	0.1%	0.3%	0.1%	6.4%	2.7%	2.5%	0.4%	0.2%	8.5%	4.8%
138	50	136	0.5%	5.6%	3.2%	0.0%	0.0%	0.0%	0.0%	0.0%	0.0%	1.2%	0.5%	0.1%	0.0%	0.1%	6.2%	82.5%
139	50	11	3.5%	36.3%	38.9%	0.0%	0.0%	0.0%	0.0%	0.0%	0.2%	14.9%	6.2%	0.0%	0.0%	0.0%	0.0%	0.0%
141	50	202	3.5%	37.1%	17.5%	0.1%	0.0%	0.1%	0.0%	0.0%	0.0%	1.8%	0.7%	1.0%	0.0%	0.0%	0.0%	38.0%
142	50	161	2.9%	30.0%	11.3%	0.3%	0.2%	0.4%	0.0%	0.2%	0.0%	2.3%	1.0%	1.2%	0.1%	0.0%	0.0%	50.2%
143	50	42	5.2%	54.5%	26.9%	0.9%	0.6%	1.1%	0.1%	0.6%	0.1%	5.6%	2.3%	2.0%	0.1%	0.0%	0.0%	0.0%
144	50	551	4.0%	41.9%	18.0%	0.3%	0.2%	0.4%	0.0%	0.2%	0.0%	4.8%	2.0%	2.1%	0.4%	0.1%	3.8%	21.8%
145	50	883	4.0%	42.1%	19.4%	0.8%	0.5%	0.9%	0.1%	0.5%	0.0%	4.0%	1.7%	1.7%	0.4%	0.2%	10.4%	13.4%
146	50	756	4.7%	49.6%	15.4%	0.5%	0.3%	0.5%	0.1%	0.3%	0.1%	5.5%	2.3%	3.5%	0.8%	0.3%	11.1%	5.2%
147	50	782	3.9%	40.6%	18.8%	0.8%	0.5%	0.9%	0.1%	0.5%	0.0%	4.4%	1.8%	1.3%	0.2%	0.3%	13.5%	12.4%
148	50	861	4.6%	47.8%	15.6%	0.5%	0.3%	0.6%	0.1%	0.3%	0.1%	5.9%	2.4%	3.4%	0.7%	0.2%	10.5%	7.0%
149	50	320	4.3%	44.9%	16.9%	0.9%	0.6%	1.0%	0.1%	0.6%	0.1%	10.4%	4.3%	1.9%	0.1%	0.0%	0.0%	13.8%
150	50	455	3.9%	41.2%	19.8%	0.6%	0.4%	0.7%	0.1%	0.4%	0.1%	8.3%	3.4%	2.2%	0.3%	0.0%	0.0%	18.8%
151	50	97	6.2%	64.7%	19.6%	0.3%	0.2%	0.4%	0.0%	0.2%	0.0%	4.3%	1.8%	1.8%	0.5%	0.0%	0.0%	0.0%
152	50	95	4.9%	51.6%	20.3%	0.2%	0.1%	0.2%	0.0%	0.1%	0.1%	6.4%	2.7%	1.1%	0.1%	0.0%	0.0%	12.2%
153	50	15	2.6%	27.1%	29.0%	0.0%	0.0%	0.0%	0.0%	0.0%	0.1%	11.1%	4.6%	0.0%	0.0%	0.0%	0.0%	25.5%
154	50	120	1.9%	20.3%	9.0%	0.0%	0.0%	0.0%	0.0%	0.0%	0.0%	3.8%	1.6%	1.5%	0.0%	0.0%	0.0%	61.7%
155	50	269	3.4%	35.4%	14.6%	0.1%	0.1%	0.2%	0.0%	0.1%	0.1%	5.5%	2.3%	1.5%	0.1%	0.0%	0.0%	36.8%
156	50	432	4.9%	51.1%	24.5%	1.1%	0.8%	1.3%	0.1%	0.7%	0.1%	6.8%	2.8%	3.1%	0.8%	0.0%	0.0%	1.8%
157	50	254	4.4%	46.0%	26.5%	1.4%	1.0%	1.7%	0.2%	0.9%	0.1%	8.5%	3.5%	4.4%	1.3%	0.0%	0.0%	0.0%
158	50	590	4.5%	46.8%	17.4%	0.7%	0.5%	0.8%	0.1%	0.4%	0.1%	12.4%	5.1%	2.2%	0.1%	0.0%	1.9%	7.0%
159	70	2348	3.8%	39.5%	25.3%	0.7%	0.5%	0.8%	0.1%	0.4%	0.1%	7.0%	2.9%	2.3%	0.5%	0.2%	7.4%	8.6%
160	70	2020	5.2%	54.5%	14.8%	0.4%	0.3%	0.5%	0.1%	0.3%	0.1%	6.5%	2.7%	1.9%	0.2%	0.2%	7.3%	5.1%
162	50	196	4.5%	47.4%	21.3%	1.1%	0.8%	1.3%	0.1%	0.7%	0.1%	12.5%	5.2%	4.7%	0.4%	0.0%	0.0%	0.0%
163	50	298	4.6%	48.3%	21.4%	0.4%	0.3%	0.4%	0.0%	0.2%	0.1%	14.2%	5.9%	3.8%	0.3%	0.0%	0.0%	0.0%
164	50	336	4.7%	49.5%	27.3%	1.7%	1.2%	2.0%	0.2%	1.1%	0.1%	4.9%	2.0%	1.5%	0.1%	0.0%	0.0%	3.7%
165	50	91	4.4%	46.6%	22.3%	0.1%	0.1%	0.2%	0.0%	0.1%	0.1%	13.4%	5.5%	6.4%	0.8%	0.0%	0.0%	0.0%
166	50	56	3.5%	36.3%	17.6%	4.0%	2.8%	4.7%	0.5%	2.6%	0.2%	15.0%	6.2%	6.3%	0.4%	0.0%	0.0%	0.0%
167	50	153	4.2%	44.3%	22.0%	1.2%	0.8%	1.4%	0.1%	0.8%	0.1%	12.8%	5.3%	6.2%	0.8%	0.0%	0.0%	0.0%
168	50	450	4.2%	44.1%	10.6%	0.6%	0.5%	0.7%	0.1%	0.4%	0.1%	12.7%	5.3%	4.8%	0.4%	0.1%	2.5%	13.0%
170	50	286	4.5%	47.4%	25.5%	0.9%	0.7%	1.1%	0.1%	0.6%	0.1%	8.5%	3.5%	1.2%	0.0%	0.0%	0.0%	5.7%
171	50	535	3.9%	41.4%	21.8%	0.3%	0.2%	0.4%	0.0%	0.2%	0.1%	9.3%	3.9%	2.7%	0.3%	0.3%	12.8%	2.2%
172	50	55	5.5%	57.5%	32.0%	0.0%	0.0%	0.0%	0.0%	0.0%	0.0%	3.1%	1.3%	0.6%	0.0%	0.0%	0.0%	0.0%
173	50	395	4.7%	49.8%	22.0%	1.3%	0.9%	1.5%	0.2%	0.8%	0.1%	9.8%	4.1%	4.3%	0.6%	0.0%	0.0%	0.0%
174	50	635	4.3%	44.9%	12.2%	0.6%	0.4%	0.7%	0.1%	0.4%	0.1%	14.4%	6.0%	4.6%	0.3%	0.0%	1.8%	9.2%
175	50	540	4.0%	42.4%	21.9%	0.8%	0.6%	0.9%	0.1%	0.5%	0.0%	4.3%	1.8%	0.9%	0.1%	0.4%	16.0%	5.2%
176	50	835	4.9%	51.4%	15.8%	0.5%	0.3%	0.5%	0.1%	0.3%	0.1%	5.7%	2.4%	3.6%	0.9%	0.2%	10.0%	3.3%
179	50	570	5.3%	55.9%	23.3%	1.0%	0.7%	1.2%	0.1%	0.6%	0.1%	6.3%	2.6%	2.4%	0.5%	0.0%	0.0%	0.0%
180	50	500	5.6%	58.3%	24.3%	0.5%	0.3%	0.6%	0.1%	0.3%	0.1%	6.2%	2.6%	1.1%	0.1%	0.0%	0.0%	0.0%
181	50	461	3.7%	39.0%	19.5%	0.3%	0.2%	0.3%	0.0%	0.2%	0.0%	4.5%	1.9%	1.3%	0.2%	0.4%	18.3%	10.0%
182	50	473	3.6%	38.0%	12.5%	0.3%	0.2%	0.4%	0.0%	0.2%	0.1%	5.1%	2.1%	2.5%	0.2%	0.6%	27.4%	6.7%
183	50	737	3.6%	37.7%	16.5%	0.7%	0.5%	0.9%	0.1%	0.5%	0.0%	4.6%	1.9%	1.1%	0.0%	0.5%	22.6%	8.6%
184	50	297	1.8%	18.8%	7.0%	0.1%	0.0%	0.1%	0.0%	0.0%	0.0%	1.5%	0.6%	0.6%	0.0%	1.5%	65.4%	2.6%
185	70	2366	5.4%	56.4%	10.3%	1.3%	0.9%	1.5%	0.2%	0.8%	0.1%	8.9%	3.7%	4.1%	0.0%	0.1%	6.1%	0.0%
186	70	1966	5.7%	59.9%	7.4%	1.4%	1.0%	1.6%	0.2%	0.9%	0.1%	7.9%	3.3%	4.8%	0.0%	0.1%	5.9%	0.0%
187	50	311	3.8%	40.3%	17.4%	0.3%	0.2%	0.3%	0.0%	0.2%	0.0%	2.2%	0.9%	1.1%	0.2%	0.3%	13.3%	19.5%
188	50	359	4.0%	41.8%	18.6%	0.3%	0.2%	0.3%	0.0%	0.2%	0.0%	3.1%	1.3%	0.9%	0.1%	0.3%	12.0%	16.8%
189	70	3205	4.8%	49.9%	12.7%	0.5%	0.4%	0.6%	0.1%	0.3%	0.1%	12.5%	5.2%	5.2%	1.4%	0.1%	4.4%	2.0%
190	70	2664	5.4%	56.5%	12.4%	0.5%	0.3%	0.6%	0.1%	0.3%	0.1%	11.4%	4.7%	5.1%	0.7%	0.0%	0.6%	1.4%
191	70	3880	4.6%	48.4%	13.1%	0.6%	0.4%	0.7%	0.1%	0.4%	0.1%	10.9%	4.5%	4.4%	1.1%	0.2%	7.1%	3.3%
192	70	3455	5.3%	56.0%	13.7%	0.5%	0.3%	0.6%	0.1%	0.3%	0.1%	10.0%	4.1%	4.3%	0.5%	0.1%	2.2%	1.9%
193	70	1427	4.9%	51.4%	16.5%	1.3%	0.9%	1.5%	0.2%	0.8%	0.1%	10.5%	4.4%	4.1%	0.4%	0.0%	1.7%	1.3%
194	70	3032	5.2%	54.6%	18.0%	0.3%	0.2%	0.3%	0.0%	0.2%	0.1%	5.0%	2.1%	2.0%	0.2%	0.1%	4.1%	7.6%
195	50	49	1.6%	17.0%	9.0%	0.0%	0.0%	0.0%	0.0%	0.0%	0.0%	3.4%	1.4%	0.6%	0.0%	1.3%	57.7%	7.9%
196	50	211	4.4%	45.6%	14.1%	0.6%	0.4%	0.7%	0.1%	0.4%	0.1%	8.3%	3.4%	3.2%	0.1%	0.4%	18.2%	0.0%
197	50	54	1.3%	13.3%	8.1%	0.0%	0.0%	0.1%	0.0%	0.0%	0.0%	3.1%	1.3%	0.1%	0.0%	1.7%	71.0%	0.0%
198	50	122	2.9%	30.0%	18.9%	0.3%	0.2%	0.4%	0.0%	0.2%	0.1%	5.1%	2.1%	3.2%	0.4%	0.8%	32.4%	3.2%
199	70	1489	5.8%	60.8%	17.4%	0.5%	0.4%	0.6%	0.1%	0.3%	0.1%	5.7%	2.4%	1.8%	0.4%	0.1%	3.8%	0.0%
201	50	1681	5.2%	54.1%	24.1%	1.2%	0.9%	1.4%	0.2%	0.8%	0.1%	5.9%	2.5%	1.8%	0.2%	0.0%	0.6%	1.3%
202	50	1726	5.4%	57.1%	19.0%	0.9%	0.6%	1.0%	0.1%	0.5%	0.1%	7.0%	2.9%	2.6%	0.3%	0.0%	1.2%	1.2%
203	70	960	5.9%	61.6%	16.0%	0.5%	0.4%	0.6%	0.1%	0.3%	0.1%	6.3%	2.6%	1.5%	0.2%	0.1%	3.8%	0.0%
204	70	2015	4.8%	50.2%	25.8%	0.6%	0.4%	0.7%	0.1%	0.4%	0.1%	8.4%	3.5%	2.7%	0.4%	0.0%	1.8%	0.2%
205	50	319	4.8%	50.2%	18.5%	0.8%	0.6%	1.0%	0.1%	0.5%	0.1%	8.4%	3.5%	2.4%	0.2%	0.2%	7.6%	1.2%
206	50	396	5.0%	52.0%	13.7%	0.7%	0.5%	0.9%	0.1%	0.5%	0.1%	8.8%	3.6%	3.7%	0.5%	0.2%	9.7%	0.0%
207	50	215	4.5%	47.2%	15.5%	0.2%	0.2%	0.3%	0.0%	0.2%	0.0%	3.4%	1.4%	1.4%	0.1%	0.3%	13.5%	11.6%
208	50	311	4.3%	45.5%	19.3%	0.3%	0.2%	0.4%	0.0%	0.2%	0.1%	5.9%	2.5%	2.6%	0.3%	0.2%	8.7%	9.3%
209	50	852	4.8%	50.2%	29.6%	1.1%	0.8%	1.3%	0.1%	0.7%	0.0%	4.3%	1.8%	1.7%	0.3%	0.0%	1.8%	1.6%
210	50	948	4.9%	51.3%	17.4%	1.9%	1.3%	2.2%	0.2%	1.2%	0.1%	6.6%	2.7%	2.6%	0.3%	0.1%	2.4%	4.9%
211	70	2305	5.3%	55.2%	18.2%	0.7%	0.5%	0.8%	0.1%	0.4%	0.1%	8.6%	3.6%	2.8%	0.7%	0.0%	0.1%	3.1%
212	70	1361	4.8%	50.0%	20.8%	1.1%	0.8%	1.3%	0.1%	0.7%	0.1%	10.3%	4.2%	2.8%	0.2%	0.0%	0.2%	2.5%
213	50	443	4.2%	43.7%	11.7%	0.3%	0.2%	0.4%	0.0%	0.2%	0.0%	4.3%	1.8%	1.9%	0.3%	0.2%	9.7%	21.0%
214	70	636	3.5%	36.5%	21.8%	0.2%	0.1%	0.2%	0.0%	0.1%	0.1%	7.4%	3.1%	3.1%	0.2%	0.1%	5.0%	18.6%
215	50	312	5.7%	59.3%	26.0%	0.1%	0.1%	0.1%	0.0%	0.1%	0.0%	4.3%	1.8%	1.1%	0.1%	0.0%	1.2%	0.0%
216	50	171	4.3%	45.3%	12.1%	0.4%	0.3%	0.5%	0.1%	0.3%	0.1%	8.3%	3.4%	2.2%	0.2%	0.1%	2.2%	20.3%
217	50	716	4.5%	47.3%	12.5%	0.4%	0.3%	0.4%	0.0%	0.2%	0.1%	5.8%	2.4%	2.0%	0.3%	0.2%	7.7%	15.8%
218	50	849	4.3%	45.0%	24.0%	0.1%	0.1%	0.2%	0.0%	0.1%	0.1%	5.4%	2.2%	1.8%	0.1%	0.1%	4.3%	12.2%
219	50	273	5.1%	53.1%	13.7%	0.5%	0.4%	0.6%	0.1%	0.3%	0.1%	8.3%	3.4%	2.2%	0.3%	0.1%	4.5%	7.4%
220	50	510	5.2%	54.2%	29.6%	0.1%	0.1%	0.2%	0.0%	0.1%	0.0%	3.1%	1.3%	1.0%	0.1%	0.0%	0.9%	4.0%
221	50	628	4.6%	47.8%	24.9%	1.2%	0.8%	1.4%	0.1%	0.7%	0.1%	5.0%	2.1%	2.5%	0.6%	0.1%	3.0%	5.2%
222	50	305	4.2%	44.2%	15.0%	3.5%	2.5%	4.1%	0.4%	2.3%	0.1%	6.4%	2.7%	1.9%	0.1%	0.0%	0.9%	11.7%
223	50	199	4.7%	48.9%	20.6%	0.2%	0.1%	0.2%	0.0%	0.1%	0.1%	8.9%	3.7%	2.6%	0.6%	0.0%	0.0%	9.2%
226	50	203	4.1%	42.6%	19.2%	1.5%	1.0%	1.7%	0.2%	1.0%	0.0%	4.3%	1.8%	0.7%	0.0%	0.3%	12.5%	9.0%
227	50	752	4.8%	50.2%	20.0%	0.9%	0.6%	1.0%	0.1%	0.5%	0.1%	10.1%	4.2%	2.3%	0.2%	0.1%	3.6%	1.4%
228	50	34	5.4%	57.0%	18.4%	0.4%	0.3%	0.4%	0.0%	0.2%	0.1%	11.3%	4.7%	1.7%	0.0%	0.0%	0.0%	0.0%
229	50	97	5.2%	54.2%	18.4%	0.5%	0.3%	0.6%	0.1%	0.3%	0.1%	12.9%	5.3%	2.0%	0.1%	0.0%	0.0%	0.0%
230	50	210	3.1%	32.4%	28.7%	1.5%	1.0%	1.7%	0.2%	0.9%	0.1%	7.3%	3.0%	1.1%	0.1%	0.1%	3.6%	15.1%
231	50	492	4.6%	48.8%	15.0%	0.8%	0.6%	0.9%	0.1%	0.5%	0.1%	12.8%	5.3%	1.9%	0.1%	0.1%	2.5%	5.9%
232	50	71	5.4%	56.6%	21.7%	0.2%	0.1%	0.2%	0.0%	0.1%	0.1%	9.1%	3.8%	2.3%	0.4%	0.0%	0.0%	0.0%
235	50	820	4.7%	48.8%	16.7%	1.5%	1.1%	1.8%	0.2%	1.0%	0.1%	8.3%	3.4%	1.4%	0.1%	0.1%	2.5%	8.6%
236	50	570	5.4%	56.3%	20.0%	0.7%	0.5%	0.8%	0.1%	0.5%	0.1%	8.7%	3.6%	2.0%	0.1%	0.0%	0.0%	1.2%

Traffic Flows and Breakdown by 16 Vehicle Classes (Year 2026)

Link No.	Speed Limit	Total Vehicle	19 - Motorcycles (MC)	01 - Private Cars (PC)	03 - Taxi	14 - Non-franchised Bus <=6.4t	15 - Non-franchised Bus 6.4-15t	16 - Non-franchised Bus >15t	12 - Private Light Bus <=3.5t	13 - Private Light Bus >3.5t	04 - Light Goods Vehicles <=2.5t	05 - Lt Goods Vehicles 2.5-3.5t	06 - Light Goods Vehicles >3.5t	07 - Heavy Goods Vehicles <=15t	08 - Heavy Goods Vehicles >15t	17 - Franchised Bus (SD)	18 - Franchised Bus (DD)	11 - Public Light Buses
	km/hr	1900-2000																
237	50	216	4.5%	47.7%	13.8%	0.9%	0.6%	1.0%	0.1%	0.6%	0.2%	19.4%	8.1%	3.0%	0.1%	0.0%	0.0%	0.0%
238	50	161	4.5%	46.9%	16.6%	0.1%	0.1%	0.1%	0.0%	0.1%	0.1%	14.2%	5.9%	3.7%	0.6%	0.0%	0.0%	7.2%
239	70	2461	4.6%	48.2%	13.8%	0.3%	0.2%	0.4%	0.0%	0.2%	0.1%	8.2%	3.4%	2.9%	0.7%	0.2%	10.3%	6.4%
240	70	2035	4.4%	46.0%	13.3%	0.6%	0.5%	0.8%	0.1%	0.4%	0.1%	8.1%	3.3%	2.8%	0.4%	0.3%	12.0%	6.9%
241	50	296	3.2%	33.3%	12.2%	0.1%	0.1%	0.1%	0.0%	0.1%	0.0%	4.8%	2.0%	0.9%	0.1%	0.4%	16.2%	26.6%
242	50	310	3.4%	35.6%	8.3%	0.1%	0.0%	0.1%	0.0%	0.0%	0.1%	7.1%	2.9%	2.1%	0.0%	0.2%	9.4%	30.7%
243	50	97	5.7%	59.5%	20.8%	0.4%	0.3%	0.4%	0.0%	0.2%	0.1%	7.1%	3.0%	2.2%	0.2%	0.0%	0.0%	0.0%
244	50	111	5.3%	55.2%	25.2%	0.2%	0.2%	0.3%	0.0%	0.2%	0.1%	7.2%	3.0%	2.9%	0.1%	0.0%	0.0%	0.0%
245	50	479	3.4%	36.1%	10.7%	0.1%	0.1%	0.1%	0.0%	0.1%	0.1%	7.1%	2.9%	2.3%	0.1%	0.2%	8.8%	27.9%
246	50	423	3.6%	37.3%	14.1%	0.1%	0.1%	0.2%	0.0%	0.1%	0.1%	5.6%	2.3%	1.1%	0.0%	0.3%	14.4%	20.7%
247	50	81	4.7%	49.3%	9.2%	0.0%	0.0%	0.0%	0.0%	0.0%	0.1%	6.1%	2.5%	0.9%	0.0%	0.4%	16.2%	10.6%
248	50	264	4.7%	49.8%	24.1%	0.5%	0.4%	0.6%	0.1%	0.3%	0.1%	6.1%	2.5%	2.1%	0.3%	0.1%	5.0%	3.3%
249	50	514	5.9%	62.0%	15.5%	0.4%	0.3%	0.5%	0.1%	0.3%	0.1%	6.4%	2.6%	1.6%	0.1%	0.1%	2.6%	1.7%
250	50	981	4.9%	51.6%	19.0%	0.8%	0.6%	1.0%	0.1%	0.5%	0.1%	11.1%	4.6%	2.5%	0.4%	0.0%	1.3%	1.6%
253	50	807	5.4%	56.9%	17.3%	1.1%	0.8%	1.3%	0.1%	0.7%	0.1%	8.8%	3.6%	2.3%	0.2%	0.0%	0.5%	1.0%
254	50	237	4.9%	51.6%	18.3%	0.9%	0.6%	1.1%	0.1%	0.6%	0.1%	12.7%	5.3%	3.6%	0.2%	0.0%	0.0%	0.0%
255	50	534	5.3%	55.4%	16.5%	1.1%	0.8%	1.3%	0.1%	0.7%	0.1%	11.3%	4.7%	2.6%	0.1%	0.0%	0.0%	0.0%
256	50	168	5.1%	54.0%	17.5%	0.3%	0.2%	0.3%	0.0%	0.2%	0.1%	13.4%	5.5%	3.1%	0.2%	0.0%	0.0%	0.0%
257	50	1325	5.4%	56.8%	17.1%	0.8%	0.5%	0.9%	0.1%	0.5%	0.1%	10.0%	4.1%	3.0%	0.7%	0.0%	0.0%	0.0%
258	50	1506	4.8%	50.6%	20.5%	0.8%	0.6%	1.0%	0.1%	0.5%	0.1%	12.2%	5.0%	3.5%	0.3%	0.0%	0.0%	0.0%
259	50	414	4.5%	47.1%	19.3%	1.0%	0.7%	1.2%	0.1%	0.6%	0.1%	14.3%	5.9%	4.6%	0.5%	0.0%	0.0%	0.0%
260	50	508	3.8%	39.7%	9.5%	0.9%	0.6%	1.0%	0.1%	0.6%	0.0%	4.1%	1.7%	1.9%	0.3%	0.3%	15.0%	20.6%
261	50	454	3.7%	39.1%	14.9%	0.4%	0.3%	0.4%	0.0%	0.2%	0.0%	4.5%	1.9%	1.5%	0.2%	0.1%	5.0%	27.7%
262	50	496	5.4%	56.3%	16.3%	1.2%	0.8%	1.4%	0.1%	0.8%	0.1%	10.6%	4.4%	2.5%	0.1%	0.0%	0.0%	0.0%
263	50	217	4.7%	49.0%	16.0%	0.3%	0.2%	0.4%	0.0%	0.2%	0.2%	17.6%	7.3%	3.9%	0.3%	0.0%	0.0%	0.0%
264	50	1419	5.3%	55.4%	17.4%	0.8%	0.6%	0.9%	0.1%	0.5%	0.1%	10.7%	4.4%	3.1%	0.6%	0.0%	0.0%	0.0%
265	50	942	5.0%	52.7%	20.7%	0.7%	0.5%	0.9%	0.1%	0.5%	0.1%	11.2%	4.6%	2.7%	0.2%	0.0%	0.0%	0.0%
266	50	441	4.6%	47.8%	19.6%	1.0%	0.7%	1.2%	0.1%	0.6%	0.1%	14.5%	6.0%	3.5%	0.3%	0.0%	0.0%	0.0%
267	50	1001	5.1%	53.5%	17.1%	0.5%	0.4%	0.6%	0.1%	0.3%	0.1%	12.3%	5.1%	3.0%	0.6%	0.0%	0.0%	1.4%
268	50	444	4.9%	51.6%	15.5%	0.7%	0.5%	0.8%	0.1%	0.4%	0.2%	15.0%	6.2%	3.2%	0.2%	0.0%	0.0%	0.6%
269	50	306	4.5%	47.2%	14.4%	1.0%	0.7%	1.1%	0.1%	0.6%	0.2%	18.7%	7.7%	2.7%	0.1%	0.0%	0.0%	0.9%
270	50	279	5.0%	52.2%	18.9%	0.7%	0.5%	0.8%	0.1%	0.4%	0.1%	11.9%	4.9%	3.1%	0.4%	0.0%	0.0%	1.0%
271	50	453	4.7%	49.3%	15.4%	0.7%	0.5%	0.9%	0.1%	0.5%	0.2%	16.9%	7.0%	3.5%	0.3%	0.0%	0.0%	0.0%
272	50	454	4.8%	50.4%	15.4%	0.6%	0.4%	0.7%	0.1%	0.4%	0.1%	14.4%	6.0%	3.2%	0.8%	0.0%	0.0%	2.5%
273	50	1036	4.5%	46.9%	15.9%	1.4%	1.0%	1.6%	0.2%	0.9%	0.1%	11.6%	4.8%	2.7%	0.3%	0.2%	7.2%	0.8%
274	50	774	4.2%	44.2%	14.8%	1.8%	1.3%	2.2%	0.2%	1.2%	0.1%	11.8%	4.9%	2.1%	0.2%	0.2%	9.7%	1.1%
275	50	1077	5.4%	57.0%	11.3%	1.0%	0.7%	1.1%	0.1%	0.6%	0.1%	12.9%	5.4%	3.0%	0.5%	0.0%	0.0%	0.8%
276	50	1150	4.6%	48.0%	13.2%	1.1%	0.8%	1.3%	0.1%	0.7%	0.1%	12.8%	5.3%	3.0%	0.2%	0.2%	8.2%	0.5%
277	50	319	4.9%	51.2%	16.2%	0.4%	0.3%	0.5%	0.0%	0.2%	0.2%	15.3%	6.3%	4.0%	0.5%	0.0%	0.0%	0.0%
278	50	287	5.4%	57.0%	13.7%	1.2%	0.8%	1.4%	0.2%	0.8%	0.1%	11.8%	4.9%	2.5%	0.2%	0.0%	0.0%	0.0%
279	50	652	4.9%	51.2%	13.1%	0.7%	0.5%	0.8%	0.1%	0.4%	0.2%	15.5%	6.4%	3.7%	0.7%	0.0%	0.0%	1.8%
280	50	685	4.1%	42.8%	13.9%	0.3%	0.2%	0.4%	0.0%	0.2%	0.1%	13.9%	5.8%	3.3%	0.6%	0.3%	13.2%	0.8%
281	50	1195	5.3%	55.2%	14.4%	0.5%	0.4%	0.6%	0.1%	0.3%	0.1%	11.6%	4.8%	5.2%	0.3%	0.0%	0.6%	0.6%
282	50	729	5.1%	54.0%	15.5%	0.5%	0.4%	0.6%	0.1%	0.3%	0.1%	9.3%	3.9%	7.1%	0.3%	0.0%	1.5%	1.1%
283	50	922	5.2%	54.7%	11.3%	1.1%	0.8%	1.3%	0.1%	0.7%	0.2%	15.3%	6.4%	2.3%	0.1%	0.0%	0.6%	0.0%
284	50	500	6.5%	67.8%	9.7%	0.4%	0.3%	0.4%	0.0%	0.2%	0.1%	9.4%	3.9%	1.4%	0.0%	0.0%	0.0%	0.0%
285	50	1545	5.2%	54.1%	13.2%	0.6%	0.4%	0.7%	0.1%	0.4%	0.1%	12.7%	5.3%	5.2%	0.4%	0.0%	1.2%	0.5%
286	50	1183	5.4%	56.2%	15.5%	0.7%	0.5%	0.9%	0.1%	0.5%	0.1%	8.2%	3.4%	5.8%	0.2%	0.0%	1.7%	0.6%
287	50	288	5.2%	54.7%	13.0%	0.3%	0.2%	0.4%	0.0%	0.2%	0.1%	7.5%	3.1%	3.0%	0.5%	0.0%	1.6%	10.0%
288	50	495	5.5%	58.1%	16.7%	0.6%	0.4%	0.7%	0.1%	0.4%	0.1%	5.1%	2.1%	2.8%	0.3%	0.0%	1.3%	5.8%
289	50	850	4.3%	45.5%	12.4%	0.4%	0.3%	0.4%	0.0%	0.2%	0.1%	10.9%	4.5%	2.7%	0.3%	0.3%	13.6%	4.1%
290	50	2099	4.1%	43.0%	14.7%	2.1%	1.5%	2.5%	0.3%	1.3%	0.1%	8.4%	3.5%	1.9%	0.1%	0.2%	7.6%	8.7%
291	50	1408	4.7%	49.5%	7.4%	1.2%	0.8%	1.4%	0.1%	0.7%	0.1%	8.4%	3.5%	1.9%	0.1%	0.2%	8.7%	11.3%
292	70	3106	5.4%	57.0%	8.1%	0.6%	0.4%	0.7%	0.1%	0.4%	0.1%	12.8%	5.3%	2.1%	0.2%	0.1%	2.4%	4.2%
293	70	2780	4.7%	49.1%	14.4%	1.0%	0.7%	1.1%	0.1%	0.6%	0.1%	10.1%	4.2%	3.1%	0.3%	0.1%	3.7%	6.7%
294	50	2543	4.0%	42.4%	11.9%	1.1%	0.8%	1.3%	0.1%	0.7%	0.1%	9.5%	3.9%	1.9%	0.3%	0.3%	11.7%	9.9%
295	50	2449	4.3%	45.4%	11.5%	0.7%	0.5%	0.9%	0.1%	0.5%	0.1%	8.3%	3.4%	2.5%	0.4%	0.2%	8.2%	12.9%
296	50	295	4.4%	46.2%	14.5%	0.2%	0.1%	0.2%	0.0%	0.1%	0.1%	5.9%	2.4%	1.2%	0.1%	0.0%	0.0%	24.4%
297	50	98	1.0%	11.0%	4.5%	0.1%	0.0%	0.1%	0.0%	0.0%	0.0%	1.7%	0.7%	0.3%	0.0%	0.0%	0.0%	80.5%
299	50	1073	5.2%	54.9%	12.1%	0.4%	0.3%	0.4%	0.0%	0.2%	0.1%	12.4%	5.1%	6.5%	0.2%	0.0%	0.0%	2.1%
300	70	2532	4.7%	49.5%	13.5%	3.7%	2.6%	4.4%	0.5%	2.4%	0.1%	8.2%	3.4%	1.5%	0.0%	0.1%	4.2%	1.1%
301	70	2441	6.2%	65.2%	2.2%	1.8%	1.3%	2.1%	0.2%	1.2%	0.1%	9.7%	4.0%	1.8%	0.0%	0.1%	2.7%	1.3%
302	70	1829	4.5%	47.7%	14.3%	3.8%	2.7%	4.5%	0.5%	2.4%	0.1%	10.2%	4.2%	1.2%	0.0%	0.1%	2.4%	1.5%
303	70	1985	6.3%	66.3%	2.5%	1.8%	1.3%	2.1%	0.2%	1.1%	0.1%	10.9%	4.5%	1.2%	0.0%	0.0%	0.0%	1.5%
304	50	1332	4.6%	48.1%	11.4%	0.4%	0.3%	0.5%	0.1%	0.3%	0.1%	5.7%	2.4%	2.0%	0.2%	0.3%	12.1%	11.8%
305	50	1914	4.6%	48.7%	16.2%	0.2%	0.2%	0.3%	0.0%	0.1%	0.1%	7.6%	3.1%	3.2%	0.5%	0.2%	8.1%	6.7%
306	50	1441	4.0%	41.4%	25.2%	0.6%	0.5%	0.8%	0.1%	0.4%	0.1%	6.5%	2.7%	1.5%	0.2%	0.1%	4.7%	11.5%
307	50	1248	6.0%	62.8%	21.0%	0.4%	0.3%	0.5%	0.1%	0.3%	0.0%	3.0%	1.3%	0.8%	0.1%	0.1%	3.3%	0.0%
308	50	67	4.3%	44.9%	20.0%	0.5%	0.3%	0.5%	0.1%	0.3%	0.0%	2.5%	1.0%	1.1%	0.2%	0.1%	4.2%	20.0%
309	50	76	5.9%	61.6%	24.0%	0.4%	0.3%	0.5%	0.1%	0.3%	0.0%	3.5%	1.5%	1.8%	0.2%	0.0%	0.0%	0.0%
310	70	1823	4.9%	51.8%	21.3%	1.0%	0.7%	1.1%	0.1%	0.6%	0.1%	8.1%	3.3%	3.5%	0.4%	0.0%	0.0%	3.0%
311	70	2139	4.9%	51.2%	23.5%	0.4%	0.3%	0.5%	0.1%	0.3%	0.1%	6.5%	2.7%	2.1%	0.4%	0.0%	0.0%	7.1%
312	50	966	5.2%	54.5%	13.4%	0.7%	0.5%	0.8%	0.1%	0.4%	0.1%	9.8%	4.1%	7.7%	0.3%	0.0%	0.1%	2.3%
313	50	219	5.8%	61.1%	22.0%	0.6%	0.4%	0.7%	0.1%	0.4%	0.1%	5.2%	2.1%	1.4%	0.1%	0.0%	0.0%	0.0%
314	50	258	6.4%	67.0%	16.9%	0.4%	0.3%	0.4%	0.0%	0.2%	0.1%	5.0%	2.1%	1.1%	0.1%	0.0%	0.0%	0.0%
315	50	140	6.4%	66.7%	16.8%	0.4%	0.3%	0.4%	0.0%	0.2%	0.1%	5.3%	2.2%	1.2%	0.1%	0.0%	0.0%	0.0%
316	50	124	5.8%	60.9%	21.9%	0.6%	0.4%	0.7%	0.1%	0.4%	0.1%	5.4%	2.2%	1.5%	0.1%	0.0%	0.0%	0.0%
317	50	144	5.5%	58.1%	25.1%	0.4%	0.3%	0.5%	0.1%	0.3%	0.1%	6.1%	2.5%	1.0%	0.1%	0.0%	0.0%	0.0%
318	50	157	6.1%	64.0%	18.9%	0.5%	0.3%	0.5%	0.1%	0.3%	0.1%	5.9%	2.4%	0.9%	0.1%	0.0%	0.0%	0.0%
319	50	336	5.5%	57.3%	22.6%	0.5%	0.3%	0.5%	0.1%	0.3%	0.1%	8.0%	3.3%	1.4%	0.1%	0.0%	0.0%	0.0%
320	50	140	5.4%	57.1%	18.4%	0.2%	0.2%	0.3%	0.0%	0.1%	0.0%	3.9%	1.6%	1.4%	0.3%	0.2%	8.0%	2.7%
321	50	368	3.8%	39.4%	26.5%	1.2%	0.8%	1.4%	0.1%	0.8%	0.1%	12.9%	5.4%	4.1%	0.5%	0.1%	3.1%	0.0%
322	50	28	5.0%	52.4%	26.1%	0.8%	0.6%	0.9%	0.1%	0.5%	0.1%	7.1%	2.9%	3.0%	0.6%	0.0%	0.0%	0.0%
323	50	91	5.7%	60.3%	20.7%	0.7%	0.5%	0.8%	0.1%	0.4%	0.1%	5.9%	2.5%	2.0%	0.4%	0.0%	0.0%	0.0%
324	50	322	4.6%	48.5%	30.4%	0.3%	0.2%	0.3%	0.0%	0.2%	0.1%	5.3%	2.2%	2.8%	0.4%	0.1%	3.5%	1.2%
325	50	427	5.2%	54.2%	24.7%	0.5%	0.3%	0.6%	0.1%	0.3%	0.1%	6.0%	2.5%	1.9%	0.2%	0.1%	2.6%	0.9%
326	50	55	5.3%	55.3%	16.5%	0.3%	0.2%	0.4%	0.0%	0.2%	0.1%	11.4%	4.7%	5.2%	0.4%	0.0%	0.0%	0.0%
327	50	259	5.1%	54.0%	15.7%	0.7%	0.5%	0.8%	0.1%	0.4%	0.1%	7.8%	3.2%	5.2%	0.4%	0.1%	4.3%	1.5%
328	50	293	4.7%	49.7%	28.5%	0.3%	0.2%	0.4%	0.0%	0.2%	0.1%	6.6%	2.7%	2.4%	0.1%	0.1%	3.8%	0.0%
329	50	233	5.8%	61.0%	25.9%	0.7%	0.5%	0.9%	0.1%	0.5%	0.0%	2.7%	1.1%	0.8%	0.0%	0.0%	0.0%	0.0%
330	50	138	6.5%	68.5%	16.7%	0.5%	0.4%	0.6%	0.1%	0.3%	0.0%	3.7%	1.5%	1.2%	0.0%	0.0%	0.0%	0.0%
331	50	96	6.4%	66.8%	17.5%	0.8%	0.6%	0.9%	0.1%	0.5%	0.0%	3.4%	1.4%	1.5%	0.1%	0.0%	0.0%	0.0%
332	50	123	6.5%	68.4%	16.5%	0.5%	0.4%	0.6%	0.1%	0.3%	0.0%	3.8%	1.6%	1.2%	0.0%	0.0%	0.0%	0.0%
333	50	75	6.3%	66.6%	17.4%	0.8%	0.6%	1.0%	0.1%	0.5%	0.0%	3.5%	1.5%	1.6%	0.1%	0.0%	0.0%	0.0%
334	50	127	6.8%	70.9%	15.0%	0.3%	0.2%	0.4%	0.0%	0.2%	0.0%	2.9%	1.2%	2.0%	0.0%	0.0%	0.0%	0.0%
335	50	77	6.6%	69.0%	15.1%	0.8%	0.5%	0.9%	0.1%	0.5%	0.0%	2.7%	1.1%	2.6%	0.1%	0.0%	0.0%	0.0%
336	50	1430	5.5%	58.0%	28.2%	1.3%	0.9%	1.5%	0.2%	0.8%	0.0%	2.2%	0.9%	0.4%	0.0%	0.0%	0.0%	0.0%
337	50	981	4.3%	45.0%	44.7%	0.6%	0.5%	0.8%	0.1%	0.4%	0.0%	2.1%	0.9%	0.7%	0.0%	0.0%	0.0%	0.0%
338	50	485	5.2%	55.0%	29.5%	0.2%	0.1%	0.2%	0.0%	0.1%	0.1%	5.7%	2.4%	1.2%	0.0%	0.0%	0.0%	0.0%
339	50	1496	4.7%	49.8%	39.7%	1.0%	0.7%	1.2%	0.1%	0.7%	0.0%	1.1%	0.5%	0.4%	0.0%	0.0%	0.0%	0.0%
340	50	592	4.7%	49.5%	40.3%	0.4%	0.3%	0.4%	0.0%	0.2%	0.0%	2.3%	0.9%	0.8%	0.1%	0.0%	0.0%	0.0%
341	50	945	5.8%	60.7%	25.8%	1.1%	0.8%	1.3%	0.1%	0.7%	0.0%	2.0%	0.8%	0.8%	0.0%	0.0%	0.0%	0.0%
342	80	3192	5.6%	58.7%	16.4%	0.8%	0.5%	0.9%	0.1%	0.5%	0.1%	7.9%	3.3%	5.0%	0.3%	0.0%	0.0%	0.0%
343	80	2971	6.0%	63.3%	11.2%	0.7%	0.5%	0.8%	0.1%	0.4%	0.1%	9.7%	4.0%	3.0%	0.3%	0.0%	0.0%	0.0%
346	70	125	5.9%	61.7%	16.8%	1.2%	0.8%	1.4%	0.2%	0.8%	0.1%	6.1%	2.5%	2.5%	0.2%	0.0%	0.0%	0.0%

Traffic Flows and Breakdown by 16 Vehicle Classes (Year 2026)

Link No.	Speed Limit	Total Vehicle	19 - Motorcycles (MC)	01 - Private Cars (PC)	03 - Taxi	14 - Non-franchised Bus <=6.4t	15 - Non-franchised Bus 6.4-15t	16 - Non-franchised Bus >15t	12 - Private Light Bus <=3.5t	13 - Private Light Bus >3.5t	04 - Light Goods Vehicles <=2.5t	05 - Lt Goods Vehicles 2.5-3.5t	06 - Light Goods Vehicles >3.5t	07 - Heavy Goods Vehicles <=15t	08 - Heavy Goods Vehicles >15t	17 - Franchised Bus (SD)	18 - Franchised Bus (DD)	11 - Public Light Buses
	km/hr	1900-2000																
349	70	993	5.6%	58.8%	14.0%	0.8%	0.6%	1.0%	0.1%	0.5%	0.1%	9.5%	3.9%	4.7%	0.3%	0.0%	0.0%	0.0%
350	50	1286	4.2%	44.0%	47.9%	0.6%	0.4%	0.7%	0.1%	0.4%	0.0%	1.0%	0.4%	0.4%	0.0%	0.0%	0.0%	0.0%
351	50	578	5.5%	57.3%	28.1%	0.3%	0.2%	0.3%	0.0%	0.2%	0.0%	4.8%	2.0%	1.2%	0.0%	0.0%	0.0%	0.0%
364	50	386	6.2%	65.1%	16.1%	0.6%	0.4%	0.7%	0.1%	0.4%	0.1%	6.1%	2.5%	1.6%	0.1%	0.0%	0.0%	0.0%
365	50	403	6.1%	64.2%	17.5%	0.8%	0.6%	1.0%	0.1%	0.5%	0.1%	5.7%	2.3%	1.1%	0.0%	0.0%	0.0%	0.0%
368	50	963	4.8%	50.2%	12.7%	1.6%	1.1%	1.9%	0.2%	1.0%	0.1%	8.0%	3.3%	3.8%	0.4%	0.2%	6.8%	3.8%
369	50	121	5.0%	52.7%	19.5%	0.6%	0.4%	0.7%	0.1%	0.4%	0.1%	8.4%	3.5%	2.0%	0.3%	0.0%	0.0%	6.4%
370	50	19	2.1%	21.6%	23.1%	0.0%	0.0%	0.0%	0.0%	0.0%	0.1%	8.9%	3.7%	0.0%	0.0%	0.9%	39.7%	0.0%
371	70	1005	5.2%	54.6%	24.5%	0.8%	0.6%	1.0%	0.1%	0.5%	0.0%	4.2%	1.7%	1.8%	0.5%	0.1%	4.2%	0.0%
372	70	2752	4.4%	46.3%	28.1%	0.9%	0.7%	1.1%	0.1%	0.6%	0.1%	8.5%	3.5%	3.3%	0.8%	0.0%	1.7%	0.0%
373	50	433	5.4%	56.2%	27.0%	1.0%	0.7%	1.2%	0.1%	0.7%	0.0%	4.7%	1.9%	1.0%	0.1%	0.0%	0.0%	0.0%
374	50	44	4.5%	47.3%	18.2%	0.5%	0.4%	0.6%	0.1%	0.3%	0.1%	13.6%	5.7%	6.9%	1.9%	0.0%	0.0%	0.0%
375	50	139	4.6%	48.7%	23.3%	0.6%	0.5%	0.7%	0.1%	0.4%	0.1%	6.1%	2.5%	1.7%	0.3%	0.0%	0.0%	10.3%
376	50	611	5.2%	54.2%	21.1%	0.5%	0.4%	0.6%	0.1%	0.3%	0.1%	9.4%	3.9%	3.8%	0.5%	0.0%	0.0%	0.0%
377	50	119	5.1%	53.1%	26.1%	1.1%	0.8%	1.3%	0.1%	0.7%	0.1%	6.4%	2.6%	2.1%	0.5%	0.0%	0.0%	0.0%
378	50	709	5.2%	54.9%	25.3%	0.7%	0.5%	0.9%	0.1%	0.5%	0.1%	6.3%	2.6%	1.9%	0.2%	0.0%	0.0%	0.8%
380	50	142	4.9%	51.6%	24.9%	1.1%	0.7%	1.2%	0.1%	0.7%	0.1%	7.7%	3.2%	3.0%	0.7%	0.0%	0.0%	0.0%
381	50	362	4.0%	41.7%	19.7%	0.9%	0.7%	1.1%	0.1%	0.6%	0.1%	5.7%	2.4%	2.4%	0.5%	0.4%	17.1%	2.7%
382	50	312	4.2%	44.3%	17.6%	0.5%	0.4%	0.6%	0.1%	0.4%	0.0%	3.9%	1.6%	1.9%	0.4%	0.5%	20.5%	3.1%
383	50	2716	4.5%	47.3%	21.9%	0.8%	0.5%	0.9%	0.1%	0.5%	0.1%	6.8%	2.8%	2.9%	0.4%	0.2%	7.6%	2.8%
384	50	1447	4.4%	46.2%	13.3%	0.4%	0.3%	0.5%	0.1%	0.3%	0.1%	8.0%	3.3%	3.6%	0.6%	0.3%	12.5%	6.2%
385	50	2275	4.6%	48.8%	29.7%	0.7%	0.5%	0.9%	0.1%	0.5%	0.1%	7.2%	3.0%	3.0%	0.5%	0.0%	0.0%	0.3%
386	50	2408	4.7%	49.4%	29.4%	0.7%	0.5%	0.8%	0.1%	0.5%	0.1%	7.1%	2.9%	3.0%	0.5%	0.0%	0.0%	0.3%
388	50	452	5.1%	53.3%	24.5%	1.2%	0.8%	1.4%	0.1%	0.8%	0.1%	6.7%	2.8%	2.7%	0.6%	0.0%	0.0%	0.0%
389	50	1205	5.4%	56.7%	23.8%	0.8%	0.5%	0.9%	0.1%	0.5%	0.1%	6.2%	2.6%	1.7%	0.2%	0.0%	0.0%	0.6%
390	50	527	5.4%	56.7%	22.5%	0.4%	0.3%	0.5%	0.1%	0.3%	0.1%	7.6%	3.2%	1.4%	0.1%	0.0%	0.0%	1.5%
391	50	2073	4.9%	51.0%	30.1%	0.4%	0.3%	0.5%	0.1%	0.3%	0.1%	6.9%	2.9%	2.1%	0.2%	0.0%	0.0%	0.4%
394	50	198	4.4%	46.3%	23.5%	0.6%	0.4%	0.7%	0.1%	0.4%	0.1%	11.6%	4.8%	5.4%	1.6%	0.0%	0.0%	0.0%
395	50	216	4.5%	46.7%	20.5%	1.0%	0.7%	1.1%	0.1%	0.6%	0.2%	14.5%	6.0%	3.6%	0.5%	0.0%	0.0%	0.0%
397	50	340	5.5%	58.1%	22.0%	1.0%	0.7%	1.2%	0.1%	0.6%	0.1%	4.9%	2.0%	2.9%	0.9%	0.0%	0.0%	0.0%
398	50	141	6.2%	65.4%	20.1%	0.6%	0.4%	0.7%	0.1%	0.4%	0.0%	3.4%	1.4%	1.2%	0.3%	0.0%	0.0%	0.0%
399	50	695	4.6%	48.6%	14.9%	0.4%	0.3%	0.5%	0.1%	0.3%	0.1%	6.2%	2.5%	4.1%	1.0%	0.3%	12.0%	4.0%
403	50	403	6.4%	66.7%	12.2%	0.6%	0.4%	0.7%	0.1%	0.4%	0.1%	7.9%	3.3%	1.2%	0.0%	0.0%	0.0%	0.0%
405	50	761	5.3%	56.1%	26.2%	0.4%	0.3%	0.4%	0.0%	0.2%	0.1%	5.1%	2.1%	1.5%	0.2%	0.0%	1.5%	0.5%
406	50	131	6.5%	68.5%	13.0%	0.7%	0.5%	0.8%	0.1%	0.4%	0.1%	5.1%	2.1%	2.2%	0.0%	0.0%	0.0%	0.0%
407	50	85	1.9%	19.7%	7.6%	2.1%	1.5%	2.5%	0.3%	1.4%	0.3%	27.6%	11.4%	4.4%	0.1%	0.0%	0.0%	19.3%
408	50	341	4.7%	49.2%	30.0%	0.3%	0.2%	0.3%	0.0%	0.2%	0.1%	5.3%	2.2%	2.7%	0.4%	0.1%	3.3%	1.1%
409	50	509	5.3%	55.6%	23.9%	0.5%	0.3%	0.6%	0.1%	0.3%	0.1%	5.9%	2.4%	1.8%	0.2%	0.1%	2.2%	0.8%
412	70	682	5.5%	57.2%	17.4%	1.5%	1.0%	1.7%	0.2%	0.9%	0.1%	7.2%	3.0%	4.3%	0.1%	0.0%	0.0%	0.0%
413	70	136	4.5%	46.7%	29.1%	3.2%	2.3%	3.8%	0.4%	2.1%	0.0%	4.2%	1.7%	1.8%	0.2%	0.0%	0.0%	0.0%
414	70	1291	4.9%	51.9%	15.1%	1.1%	0.8%	1.3%	0.1%	0.7%	0.1%	11.2%	4.6%	4.3%	0.4%	0.0%	1.9%	1.5%
415	70	546	5.7%	59.8%	14.4%	1.0%	0.7%	1.2%	0.1%	0.7%	0.1%	8.0%	3.3%	4.9%	0.0%	0.0%	0.0%	0.0%
416	70	335	5.1%	53.1%	12.0%	1.0%	0.7%	1.2%	0.1%	0.7%	0.1%	14.0%	5.8%	6.0%	0.1%	0.0%	0.0%	0.0%
417	50	803	4.5%	46.8%	16.3%	0.3%	0.2%	0.4%	0.0%	0.2%	0.0%	2.8%	1.2%	1.1%	0.1%	0.6%	23.8%	1.7%
418	50	870	5.0%	52.6%	22.6%	0.4%	0.3%	0.5%	0.1%	0.3%	0.1%	5.8%	2.4%	2.0%	0.3%	0.1%	5.4%	2.2%
419	50	368	5.7%	59.9%	13.9%	1.1%	0.8%	1.3%	0.1%	0.7%	0.1%	6.0%	2.5%	1.6%	0.1%	0.0%	1.0%	5.0%
420	50	651	6.2%	64.6%	15.2%	0.4%	0.3%	0.5%	0.1%	0.3%	0.0%	3.2%	1.3%	1.5%	0.3%	0.1%	3.7%	2.2%
421	50	2081	5.2%	54.6%	11.9%	0.7%	0.5%	0.9%	0.1%	0.5%	0.1%	6.8%	2.8%	3.9%	0.5%	0.1%	4.5%	7.0%
422	50	2489	5.3%	56.0%	17.1%	0.3%	0.2%	0.3%	0.0%	0.2%	0.1%	6.1%	2.5%	2.8%	0.3%	0.1%	3.4%	5.3%
423	70	2345	4.8%	50.6%	14.6%	0.5%	0.4%	0.6%	0.1%	0.3%	0.1%	12.5%	5.2%	4.0%	1.4%	0.0%	1.0%	3.8%
424	70	2173	5.2%	54.3%	14.2%	0.6%	0.4%	0.7%	0.1%	0.4%	0.1%	10.9%	4.5%	4.2%	0.6%	0.0%	1.9%	1.7%
425	50	1546	4.3%	44.8%	10.7%	0.8%	0.6%	0.9%	0.1%	0.5%	0.1%	8.3%	3.4%	4.9%	0.6%	0.4%	16.3%	3.3%
426	50	1293	5.6%	58.4%	12.7%	0.3%	0.2%	0.3%	0.0%	0.2%	0.1%	8.4%	3.5%	4.3%	0.4%	0.1%	2.7%	3.0%
427	50	85	6.0%	62.7%	22.4%	0.2%	0.1%	0.2%	0.0%	0.1%	0.0%	3.7%	1.5%	2.8%	0.2%	0.0%	0.0%	0.0%
429	50	621	3.4%	36.2%	16.5%	0.8%	0.6%	1.0%	0.1%	0.5%	0.1%	5.0%	2.1%	0.9%	0.0%	0.5%	21.9%	10.2%
430	70	289	4.4%	46.2%	11.2%	1.3%	0.9%	1.5%	0.2%	0.8%	0.1%	7.8%	3.2%	4.5%	0.0%	0.4%	17.6%	0.0%
433	50	143	4.5%	47.5%	14.1%	1.0%	0.7%	1.1%	0.1%	0.6%	0.2%	16.8%	7.0%	3.4%	0.3%	0.1%	2.6%	0.0%
434	50	605	4.8%	50.8%	14.3%	1.7%	1.2%	2.0%	0.2%	1.1%	0.1%	13.7%	5.7%	2.8%	0.2%	0.0%	1.4%	0.0%
435	50	655	4.9%	51.5%	8.3%	0.4%	0.3%	0.5%	0.1%	0.3%	0.1%	10.6%	4.4%	1.0%	0.4%	0.2%	6.6%	10.6%
436	50	557	5.1%	53.7%	16.6%	0.7%	0.5%	0.9%	0.1%	0.5%	0.1%	5.6%	2.3%	1.7%	0.1%	0.2%	8.8%	3.1%
437	50	249	3.1%	32.1%	4.5%	1.1%	0.8%	1.3%	0.1%	0.7%	0.1%	7.1%	2.9%	1.6%	0.1%	0.6%	24.9%	18.9%
438	50	249	5.1%	53.3%	12.1%	0.4%	0.3%	0.5%	0.1%	0.3%	0.1%	14.0%	5.8%	5.3%	0.5%	0.0%	0.0%	2.3%
439	50	275	5.6%	58.5%	17.6%	0.6%	0.4%	0.7%	0.1%	0.4%	0.1%	6.6%	2.7%	1.7%	0.3%	0.1%	3.4%	1.4%
440	50	1278	5.2%	54.4%	17.6%	0.5%	0.3%	0.6%	0.1%	0.3%	0.1%	11.4%	4.7%	3.1%	0.5%	0.0%	0.0%	1.1%
443	50	316	4.7%	49.7%	18.2%	1.5%	1.1%	1.8%	0.2%	1.0%	0.1%	9.2%	3.8%	1.7%	0.1%	0.0%	0.0%	7.0%
444	50	272	4.9%	51.5%	16.8%	0.6%	0.4%	0.6%	0.1%	0.4%	0.1%	10.7%	4.4%	2.5%	0.3%	0.0%	0.0%	6.7%
445	50	238	4.1%	43.5%	13.0%	1.8%	1.3%	2.1%	0.2%	1.2%	0.1%	7.4%	3.1%	0.8%	0.0%	0.2%	8.7%	12.5%
446	50	653	5.3%	55.5%	20.2%	0.8%	0.5%	0.9%	0.1%	0.5%	0.1%	9.0%	3.7%	2.2%	0.1%	0.0%	0.0%	1.0%
447	50	221	5.1%	53.6%	13.6%	0.4%	0.3%	0.5%	0.1%	0.3%	0.2%	14.7%	6.1%	4.9%	0.3%	0.0%	0.0%	0.0%
448	50	127	3.9%	40.6%	16.9%	0.3%	0.2%	0.3%	0.0%	0.2%	0.2%	22.1%	9.2%	5.5%	0.5%	0.0%	0.0%	0.0%
449	50	143	5.7%	59.9%	16.7%	1.2%	0.8%	1.4%	0.1%	0.8%	0.1%	8.5%	3.5%	1.3%	0.0%	0.0%	0.0%	0.0%
450	50	29	4.1%	43.3%	19.6%	0.2%	0.1%	0.2%	0.0%	0.1%	0.2%	19.1%	7.9%	4.7%	0.3%	0.0%	0.0%	0.0%
451	50	215	6.0%	63.0%	17.5%	0.3%	0.2%	0.3%	0.0%	0.2%	0.1%	6.1%	2.5%	3.3%	0.6%	0.0%	0.0%	0.0%
452	50	316	6.0%	62.5%	14.6%	1.1%	0.8%	1.3%	0.1%	0.7%	0.1%	7.9%	3.3%	1.6%	0.1%	0.0%	0.0%	0.0%
453	50	508	4.7%	49.1%	25.7%	0.9%	0.7%	1.1%	0.1%	0.6%	0.1%	7.8%	3.2%	2.8%	0.3%	0.1%	3.0%	0.0%
454	50	282	5.9%	61.4%	19.3%	0.7%	0.5%	0.8%	0.1%	0.4%	0.1%	6.0%	2.5%	2.2%	0.2%	0.0%	0.0%	0.0%
459	50	624	6.0%	62.8%	14.6%	0.6%	0.4%	0.7%	0.1%	0.4%	0.1%	6.6%	2.8%	1.6%	0.1%	0.0%	0.6%	2.8%
460	50	837	5.9%	61.8%	18.4%	0.5%	0.3%	0.6%	0.1%	0.3%	0.1%	6.4%	2.6%	2.0%	0.2%	0.0%	0.0%	0.8%
461	50	1040	5.9%	61.5%	20.9%	0.8%	0.5%	0.9%	0.1%	0.5%	0.1%	5.0%	2.1%	1.1%	0.0%	0.0%	0.0%	0.6%
468	50	273	5.1%	53.1%	13.7%	0.5%	0.4%	0.6%	0.1%	0.3%	0.1%	8.3%	3.4%	2.2%	0.3%	0.1%	4.5%	7.4%
469	50	763	4.7%	49.6%	27.6%	1.1%	0.8%	1.3%	0.1%	0.7%	0.0%	3.8%	1.6%	1.1%	0.1%	0.0%	1.0%	6.4%
470	50	253	3.9%	40.4%	23.6%	2.9%	2.1%	3.5%	0.4%	1.9%	0.1%	5.2%	2.2%	1.3%	0.1%	0.0%	1.1%	11.4%
473	50	127	6.8%	70.9%	15.0%	0.3%	0.2%	0.4%	0.0%	0.2%	0.0%	2.9%	1.2%	2.0%	0.0%	0.0%	0.0%	0.0%
474	50	77	6.6%	69.0%	15.1%	0.8%	0.5%	0.9%	0.1%	0.5%	0.0%	2.7%	1.1%	2.6%	0.1%	0.0%	0.0%	0.0%
475	50	27	6.1%	64.1%	16.2%	0.8%	0.6%	0.9%	0.1%	0.5%	0.1%	6.2%	2.6%	1.7%	0.1%	0.0%	0.0%	0.0%
476	50	21	5.4%	56.4%	21.0%	1.0%	0.7%	1.2%	0.1%	0.6%	0.1%	8.1%	3.3%	2.1%	0.1%	0.0%	0.0%	0.0%
477	50	51	6.1%	64.3%	19.4%	0.5%	0.4%	0.6%	0.1%	0.3%	0.0%	4.0%	1.7%	2.3%	0.1%	0.0%	0.0%	0.0%
478	50	35	6.3%	66.4%	17.2%	0.3%	0.2%	0.4%	0.0%	0.2%	0.0%	4.8%	2.0%	1.9%	0.0%	0.0%	0.0%	0.0%
479	50	18	5.3%	55.7%	24.0%	0.3%	0.2%	0.3%	0.0%	0.2%	0.1%	9.2%	3.8%	0.8%	0.0%	0.0%	0.0%	0.0%
480	50	23	5.9%	61.4%	18.9%	0.6%	0.5%	0.8%	0.1%	0.4%	0.1%	7.2%	3.0%	1.1%	0.0%	0.0%	0.0%	0.0%
483	50	614	4.8%	50.2%	37.8%	0.4%	0.3%	0.5%	0.1%	0.3%	0.0%	3.2%	1.3%	1.1%	0.1%	0.0%	0.0%	0.0%
484	50	926	5.8%	60.7%	25.4%	1.1%	0.8%	1.3%	0.1%	0.7%	0.0%	2.3%	0.9%	0.8%	0.0%	0.0%	0.0%	0.0%
485	50	389	4.2%	43.5%	16.9%	1.3%	0.9%	1.6%	0.2%	0.9%	0.0%	4.0%	1.7%	0.8%	3.0%	0.3%	14.5%	6.2%
486	50	452	5.9%	61.6%	23.7%	0.4%	0.3%	0.4%	0.0%	0.2%	0.0%	4.0%	1.6%	1.5%	0.3%	0.0%	0.0%	0.0%
487	50	188	3.2%	33.8%	18.4%	0.9%	0.6%	1.0%	0.1%	0.5%	0.1%	11.2%	4.6%	2.9%	0.6%	0.0%	0.0%	21.9%
488	50	56	2.0%	21.4%	7.8%	0.8%	0.5%	0.9%	0.1%	0.5%	0.0%	3.0%	1.2%	0.2%	0.0%	1.4%	60.0%	0.0%
489	50	1140	4.8%	50.2%	14.6%	1.0%	0.7%	1.2%	0.1%	0.7%	0.1%	4.9%	2.0%	2.4%	0.3%	0.3%	11.0%	5.8%
490	50	128	0.4%	4.3%	3.4%	0.0%	0.0%	0.0%	0.0%	0.0%	0.0%	1.3%	0.5%	0.1%	0.0%	1.5%	66.6%	21.7%
491	50	723	3.9%	41.3%	19.6%	0.4%	0.3%	0.5%	0.0%	0.3%	0.1%	5.5%	2.3%	1.8%	0.5%	0.3%	13.8%	9.6%
492	50	19	4.9%	51.6%	23.6%	1.8%	1.2%	2.1%	0.2%	1.1%	0.1%	9.0%	3.7%	0.6%	0.0%	0.0%	0.0%	0.0%
493	50	1268	4.9%	51.9%	16.4%	1.0%	0.7%	1.1%	0.1%	0.6%	0.1%	5.1%	2.1%	2.4%	0.3%	0.1%	4.7%	8.5%
494	50	43	5.8%	61.3%	17.1%	0.5%	0.4%	0.6%	0.1%	0.3%	0.1%	8.3%	3.4%	1.8%	0.1%	0.0%	0.0%	0.0%
495	50	197	6.2%	64.8%	21.9%	0.5%	0.3%	0.5%	0.1%	0.3%	0.0%	3.1%	1.3%	0.9%	0.1%	0.0%	0.0%	0.0%
496	50	338	2.4%	24.9%	12.5%	0.5%	0.4%	0.6%	0.1%	0.3%	0.1%	6.9%	2.8%	1.9%	0.4%	0.6%	25.3%	20.5%
497	50	768	4.1%	42.9%	19.7%	0.4%	0.3%	0.4%	0.0%	0.2%	0.1%	5.2%	2.2%	1.7%	0.5%	0.3%	13.0%	9.0%

Traffic Flows and Breakdown by 16 Vehicle Classes (Year 2026)

Link No.	Speed Limit	Total Vehicle	19 - Motorcycles (MC)	01 - Private Cars (PC)	03 - Taxi	14 - Non-franchised Bus <=6.4t	15 - Non-franchised Bus 6.4-15t	16 - Non-franchised Bus >15t	12 - Private Light Bus <=3.5t	13 - Private Light Bus >3.5t	04 - Light Goods Vehicles <=2.5t	05 - Lt Goods Vehicles 2.5-3.5t	06 - Light Goods Vehicles >3.5t	07 - Heavy Goods Vehicles <=15t	08 - Heavy Goods Vehicles >15t	17 - Franchised Bus (SD)	18 - Franchised Bus (DD)	11 - Public Light Buses
	km/hr	1900-2000																
498	50	150	5.1%	53.7%	20.0%	0.5%	0.3%	0.5%	0.1%	0.3%	0.1%	7.2%	3.0%	1.4%	0.2%	0.0%	0.0%	7.7%
499	50	51	4.0%	42.0%	19.2%	0.0%	0.0%	0.0%	0.0%	0.0%	0.1%	8.2%	3.4%	0.5%	0.0%	0.0%	0.0%	22.5%
500	50	154	3.6%	37.5%	15.3%	0.3%	0.2%	0.3%	0.0%	0.2%	0.1%	5.8%	2.4%	0.7%	0.1%	0.3%	12.8%	20.5%
501	50	523	4.8%	50.8%	26.7%	0.6%	0.4%	0.7%	0.1%	0.4%	0.1%	5.5%	2.3%	1.4%	0.3%	0.0%	0.0%	6.1%
502	50	17	4.9%	51.4%	25.1%	1.3%	0.9%	1.5%	0.2%	0.8%	0.1%	9.6%	4.0%	0.1%	0.0%	0.0%	0.0%	0.0%
503	50	394	4.7%	49.1%	18.8%	0.2%	0.1%	0.2%	0.0%	0.1%	0.1%	5.1%	2.1%	1.5%	0.3%	0.3%	11.2%	6.3%
504	50	1108	4.6%	48.0%	21.3%	0.8%	0.6%	1.0%	0.1%	0.5%	0.1%	9.2%	3.8%	2.6%	0.4%	0.1%	2.8%	4.2%
505	50	251	5.2%	55.0%	21.9%	0.3%	0.2%	0.4%	0.0%	0.2%	0.1%	9.5%	3.9%	2.7%	0.4%	0.0%	0.0%	0.0%
506	50	424	5.2%	54.2%	22.4%	0.5%	0.4%	0.6%	0.1%	0.3%	0.1%	9.5%	4.0%	2.5%	0.4%	0.0%	0.0%	0.0%
507	50	149	4.7%	49.2%	25.7%	1.1%	0.8%	1.3%	0.1%	0.7%	0.1%	8.2%	3.4%	3.6%	1.1%	0.0%	0.0%	0.0%
508	50	122	5.4%	56.7%	21.4%	0.1%	0.1%	0.2%	0.0%	0.1%	0.1%	9.2%	3.8%	2.4%	0.3%	0.0%	0.0%	0.0%
509	50	208	4.5%	47.2%	27.3%	1.1%	0.8%	1.3%	0.1%	0.7%	0.1%	5.0%	2.1%	2.2%	0.7%	0.0%	0.0%	6.9%
512	50	862	4.8%	50.0%	24.5%	0.9%	0.6%	1.1%	0.1%	0.6%	0.1%	5.8%	2.4%	2.4%	0.4%	0.0%	0.0%	6.5%
513	50	93	6.1%	64.3%	23.6%	0.3%	0.2%	0.4%	0.0%	0.2%	0.0%	2.8%	1.2%	0.6%	0.1%	0.0%	0.0%	0.0%
514	50	345	2.5%	25.7%	12.7%	0.5%	0.3%	0.6%	0.1%	0.3%	0.1%	6.8%	2.8%	1.9%	0.4%	0.6%	24.8%	20.1%
515	50	849	4.3%	44.9%	19.9%	0.4%	0.3%	0.4%	0.0%	0.2%	0.1%	5.1%	2.1%	1.7%	0.5%	0.3%	11.7%	8.1%
516	50	163	4.3%	45.0%	23.8%	0.1%	0.1%	0.1%	0.0%	0.1%	0.1%	5.4%	2.2%	1.1%	0.2%	0.2%	8.6%	8.8%
517	50	289	4.5%	46.9%	21.2%	0.4%	0.3%	0.5%	0.0%	0.2%	0.1%	5.3%	2.2%	2.1%	0.3%	0.1%	4.9%	11.0%
518	50	139	5.2%	54.6%	23.3%	0.6%	0.4%	0.7%	0.1%	0.4%	0.1%	8.5%	3.5%	2.4%	0.3%	0.0%	0.0%	0.0%
519	50	173	5.4%	56.7%	28.3%	0.4%	0.3%	0.5%	0.1%	0.3%	0.0%	4.3%	1.8%	1.5%	0.5%	0.0%	0.0%	0.0%
520	50	538	3.9%	40.8%	16.6%	0.6%	0.4%	0.7%	0.1%	0.4%	0.1%	6.8%	2.8%	1.9%	0.3%	0.3%	14.3%	10.2%
521	50	651	4.2%	43.9%	20.5%	0.4%	0.3%	0.4%	0.0%	0.2%	0.1%	5.2%	2.2%	1.7%	0.6%	0.3%	14.0%	6.1%
522	50	271	5.1%	53.9%	19.4%	0.8%	0.6%	1.0%	0.1%	0.5%	0.1%	6.6%	2.7%	1.4%	0.2%	0.0%	0.0%	7.4%
523	50	84	6.3%	66.3%	17.5%	0.2%	0.2%	0.3%	0.0%	0.2%	0.1%	4.9%	2.0%	1.8%	0.3%	0.0%	0.0%	0.0%
524	50	184	5.3%	55.6%	15.2%	1.5%	1.1%	1.8%	0.2%	1.0%	0.1%	5.4%	2.2%	1.2%	0.3%	0.0%	0.0%	9.4%
525	50	156	6.2%	64.9%	16.2%	0.2%	0.1%	0.2%	0.0%	0.1%	0.0%	3.9%	1.6%	1.4%	0.2%	0.0%	0.0%	4.9%
526	50	271	2.7%	28.0%	14.0%	0.3%	0.2%	0.4%	0.0%	0.2%	0.1%	6.8%	2.8%	2.3%	0.4%	0.7%	28.4%	12.7%
527	50	571	3.9%	40.8%	21.0%	0.4%	0.3%	0.4%	0.0%	0.2%	0.1%	5.2%	2.2%	1.6%	0.7%	0.4%	15.9%	6.9%
528	50	165	1.6%	16.9%	7.7%	0.2%	0.2%	0.3%	0.0%	0.2%	0.0%	2.0%	0.8%	0.9%	0.2%	1.0%	42.8%	25.1%
529	50	948	4.2%	44.1%	18.3%	0.4%	0.3%	0.5%	0.1%	0.3%	0.1%	7.0%	2.9%	2.2%	0.5%	0.3%	12.3%	6.5%
530	50	374	3.6%	37.3%	18.7%	0.6%	0.4%	0.7%	0.1%	0.4%	0.0%	4.1%	1.7%	1.6%	0.4%	0.4%	18.8%	11.0%
531	50	948	4.2%	44.1%	18.3%	0.4%	0.3%	0.5%	0.1%	0.3%	0.1%	7.0%	2.9%	2.2%	0.5%	0.3%	12.3%	6.5%
532	50	153	5.6%	59.2%	26.0%	0.4%	0.3%	0.4%	0.0%	0.2%	0.0%	4.5%	1.9%	1.2%	0.2%	0.0%	0.0%	0.0%
533	50	137	4.6%	48.4%	23.8%	0.7%	0.5%	0.8%	0.1%	0.5%	0.1%	10.6%	4.4%	4.4%	1.1%	0.0%	0.0%	0.0%
534	50	378	3.5%	36.9%	18.5%	0.6%	0.4%	0.7%	0.1%	0.4%	0.0%	4.6%	1.9%	1.8%	0.4%	0.4%	18.6%	10.9%
535	50	1060	4.3%	44.8%	17.7%	0.4%	0.3%	0.5%	0.1%	0.3%	0.1%	8.1%	3.3%	2.5%	0.6%	0.3%	11.0%	5.8%
536	50	676	4.1%	42.7%	17.7%	0.7%	0.5%	0.8%	0.1%	0.5%	0.1%	12.1%	5.0%	3.6%	0.5%	0.1%	4.6%	7.0%
537	50	432	3.2%	33.8%	16.1%	0.6%	0.4%	0.7%	0.1%	0.4%	0.1%	5.4%	2.2%	1.7%	0.4%	0.5%	20.7%	13.6%
538	50	783	4.3%	45.2%	19.0%	0.4%	0.3%	0.5%	0.1%	0.3%	0.1%	5.7%	2.4%	1.8%	0.6%	0.3%	13.3%	5.9%
539	50	369	2.2%	23.2%	9.7%	0.2%	0.1%	0.2%	0.0%	0.1%	0.0%	4.4%	1.8%	1.2%	0.2%	0.9%	39.7%	15.9%
540	50	1089	4.3%	45.6%	16.4%	0.6%	0.4%	0.7%	0.1%	0.4%	0.1%	6.5%	2.7%	2.9%	0.7%	0.3%	10.9%	7.6%
543	50	602	3.6%	37.6%	13.3%	0.8%	0.5%	0.9%	0.1%	0.5%	0.0%	4.6%	1.9%	1.5%	0.1%	0.6%	24.3%	9.7%
544	50	1089	4.3%	45.6%	16.4%	0.6%	0.4%	0.7%	0.1%	0.4%	0.1%	6.5%	2.7%	2.9%	0.7%	0.3%	10.9%	7.6%
545	50	602	3.6%	37.6%	13.3%	0.8%	0.5%	0.9%	0.1%	0.5%	0.0%	4.6%	1.9%	1.5%	0.1%	0.6%	24.3%	9.7%
546	50	789	4.0%	42.3%	13.5%	0.5%	0.3%	0.5%	0.1%	0.3%	0.1%	6.1%	2.5%	3.2%	0.7%	0.3%	15.0%	10.5%
547	50	1203	4.3%	45.2%	16.0%	0.5%	0.4%	0.6%	0.1%	0.3%	0.1%	5.5%	2.3%	2.7%	0.5%	0.2%	9.8%	11.5%
548	50	97	5.8%	61.1%	21.0%	0.3%	0.2%	0.3%	0.0%	0.2%	0.1%	6.1%	2.5%	2.1%	0.4%	0.0%	0.0%	0.0%
549	50	993	4.1%	43.1%	17.9%	0.7%	0.5%	0.8%	0.1%	0.4%	0.1%	5.6%	2.3%	1.9%	0.2%	0.4%	15.9%	5.9%
550	50	1195	4.5%	47.3%	13.9%	0.4%	0.3%	0.4%	0.0%	0.2%	0.1%	6.0%	2.5%	2.9%	0.6%	0.3%	10.8%	9.9%
551	50	844	3.9%	41.3%	17.0%	0.7%	0.5%	0.8%	0.1%	0.4%	0.1%	5.1%	2.1%	1.8%	0.2%	0.4%	18.7%	6.9%
552	50	1034	4.5%	47.2%	12.6%	0.3%	0.2%	0.4%	0.0%	0.2%	0.1%	6.7%	2.8%	3.3%	0.6%	0.3%	12.5%	8.2%
553	50	11	3.5%	36.3%	38.9%	0.0%	0.0%	0.0%	0.0%	0.0%	0.2%	14.9%	6.2%	0.0%	0.0%	0.0%	0.0%	0.0%
554	50	232	4.4%	46.5%	17.3%	0.4%	0.3%	0.4%	0.0%	0.2%	0.0%	4.4%	1.8%	2.2%	0.3%	0.0%	0.0%	21.5%
555	50	1287	4.2%	44.3%	18.3%	0.7%	0.5%	0.8%	0.1%	0.4%	0.1%	4.9%	2.0%	1.7%	0.2%	0.4%	16.1%	5.3%
556	50	966	4.4%	46.2%	11.7%	0.3%	0.2%	0.4%	0.0%	0.2%	0.1%	7.0%	2.9%	3.5%	0.6%	0.3%	13.4%	8.8%
557	50	1287	4.2%	44.3%	18.3%	0.7%	0.5%	0.8%	0.1%	0.4%	0.1%	4.9%	2.0%	1.7%	0.2%	0.4%	16.1%	5.3%
558	50	1451	4.4%	46.0%	13.3%	0.4%	0.3%	0.5%	0.1%	0.3%	0.1%	8.0%	3.3%	3.6%	0.6%	0.3%	12.8%	6.2%
559	50	404	5.3%	55.5%	24.6%	0.4%	0.3%	0.5%	0.0%	0.2%	0.1%	7.2%	3.0%	2.3%	0.5%	0.0%	0.0%	0.0%
560	50	442	5.4%	56.5%	21.5%	0.6%	0.4%	0.7%	0.1%	0.4%	0.1%	7.1%	2.9%	2.3%	0.5%	0.0%	0.0%	1.7%
561	50	979	5.1%	53.2%	24.9%	0.7%	0.5%	0.8%	0.1%	0.4%	0.1%	5.9%	2.4%	1.7%	0.3%	0.0%	1.2%	2.8%
562	50	726	5.0%	52.8%	24.0%	0.4%	0.3%	0.5%	0.1%	0.3%	0.1%	6.6%	2.7%	2.2%	0.5%	0.0%	1.6%	2.8%
563	50	745	5.3%	56.1%	24.6%	0.4%	0.3%	0.5%	0.1%	0.3%	0.1%	6.5%	2.7%	2.0%	0.4%	0.0%	0.0%	0.8%
564	50	654	5.4%	57.1%	22.4%	0.7%	0.5%	0.8%	0.1%	0.4%	0.1%	5.9%	2.5%	1.8%	0.4%	0.0%	0.0%	2.1%
565	50	246	5.0%	52.7%	22.0%	0.5%	0.3%	0.6%	0.1%	0.3%	0.0%	4.1%	1.7%	1.7%	0.4%	0.1%	4.6%	5.9%
566	50	590	5.0%	52.7%	27.2%	0.6%	0.4%	0.7%	0.1%	0.4%	0.1%	4.9%	2.0%	1.4%	0.2%	0.0%	1.9%	2.4%
567	50	27	5.5%	57.8%	24.8%	0.5%	0.3%	0.5%	0.1%	0.3%	0.1%	6.2%	2.6%	1.3%	0.1%	0.0%	0.0%	0.0%
568	50	171	4.3%	45.5%	20.4%	0.5%	0.4%	0.6%	0.1%	0.3%	0.1%	10.8%	4.5%	2.6%	0.5%	0.0%	0.0%	9.5%
569	50	15	4.4%	45.9%	29.1%	0.9%	0.6%	1.1%	0.1%	0.6%	0.1%	11.1%	4.6%	1.3%	0.2%	0.0%	0.0%	0.0%
570	50	29	5.6%	58.4%	20.5%	1.2%	0.8%	1.4%	0.1%	0.7%	0.1%	5.8%	2.4%	2.3%	0.7%	0.0%	0.0%	0.0%
571	50	442	4.9%	51.1%	20.8%	0.6%	0.5%	0.8%	0.1%	0.4%	0.0%	4.4%	1.8%	1.8%	0.3%	0.0%	0.0%	12.6%
572	50	48	3.4%	35.9%	15.5%	0.6%	0.4%	0.7%	0.1%	0.4%	0.0%	4.8%	2.0%	1.8%	0.5%	0.0%	0.0%	33.9%
573	50	394	4.4%	46.4%	20.8%	0.7%	0.5%	0.8%	0.1%	0.4%	0.0%	4.1%	1.7%	1.6%	0.2%	0.0%	0.0%	18.3%
574	50	240	4.8%	50.1%	20.2%	0.5%	0.3%	0.5%	0.1%	0.3%	0.1%	9.3%	3.9%	2.6%	0.5%	0.0%	0.0%	6.8%
575	50	23	5.7%	59.4%	19.5%	0.9%	0.6%	1.1%	0.1%	0.6%	0.1%	7.2%	3.0%	1.5%	0.3%	0.0%	0.0%	0.0%
576	50	282	4.5%	47.3%	22.1%	0.5%	0.4%	0.6%	0.1%	0.3%	0.1%	9.8%	4.1%	2.6%	0.5%	0.0%	0.0%	7.1%
577	50	28	1.4%	14.8%	15.9%	0.0%	0.0%	0.0%	0.0%	0.0%	0.1%	6.1%	2.5%	0.0%	0.0%	0.0%	0.0%	59.2%
578	50	73	4.5%	46.7%	19.2%	0.4%	0.3%	0.5%	0.1%	0.3%	0.0%	4.8%	2.0%	1.3%	0.2%	0.0%	0.0%	19.8%
579	50	14	4.2%	44.4%	32.4%	0.2%	0.2%	0.3%	0.0%	0.1%	0.1%	12.4%	5.1%	0.5%	0.0%	0.0%	0.0%	0.0%
580	50	39	3.5%	36.6%	11.2%	0.2%	0.1%	0.2%	0.0%	0.1%	0.0%	4.3%	1.8%	0.3%	0.0%	0.0%	0.0%	41.7%
581	50	47	4.2%	44.0%	11.7%	0.2%	0.2%	0.3%	0.0%	0.2%	0.1%	5.2%	2.2%	1.0%	0.1%	0.0%	0.0%	30.7%
582	50	560	5.2%	54.7%	22.4%	0.4%	0.2%	0.4%	0.0%	0.2%	0.1%	8.5%	3.5%	3.0%	0.2%	0.0%	0.0%	1.0%
583	50	492	5.3%	55.3%	22.4%	0.3%	0.2%	0.4%	0.0%	0.2%	0.1%	8.7%	3.6%	3.2%	0.2%	0.0%	0.0%	0.0%
584	50	492	5.3%	55.3%	22.4%	0.3%	0.2%	0.4%	0.0%	0.2%	0.1%	8.7%	3.6%	3.2%	0.2%	0.0%	0.0%	0.0%
585	50	1021	4.9%	51.7%	23.7%	0.5%	0.4%	0.6%	0.1%	0.3%	0.1%	10.2%	4.2%	3.0%	0.3%	0.0%	0.0%	0.0%
586	50	818	5.1%	53.8%	22.3%	0.3%	0.2%	0.4%	0.0%	0.2%	0.1%	9.7%	4.0%	3.4%	0.4%	0.0%	0.0%	0.0%
587	50	241	4.0%	42.0%	27.5%	1.3%	0.9%	1.5%	0.2%	0.8%	0.1%	13.4%	5.5%	2.3%	0.4%	0.0%	0.0%	0.0%
588	70	2511	4.4%	46.7%	28.1%	0.9%	0.6%	1.1%	0.1%	0.6%	0.1%	8.0%	3.3%	3.4%	0.8%	0.0%	1.8%	0.0%
589	70	761	5.4%	56.6%	21.2%	0.6%	0.4%	0.7%	0.1%	0.4%	0.0%	4.4%	1.8%	2.1%	0.6%	0.1%	5.6%	0.0%
590	70	2511	4.4%	46.7%	28.1%	0.9%	0.6%	1.1%	0.1%	0.6%	0.1%	8.0%	3.3%	3.4%	0.8%	0.0%	1.8%	0.0%
591	70	1489	5.8%	60.8%	17.4%	0.5%	0.4%	0.6%	0.1%	0.3%	0.1%	5.7%	2.4%	1.8%	0.4%	0.1%	3.8%	0.0%
594	50	992	4.4%	46.1%	23.4%	0.9%	0.7%	1.1%	0.1%	0.6%	0.0%	4.0%	1.7%	1.2%	0.1%	0.2%	9.0%	6.6%
595	50	673	4.7%	48.8%	19.3%	0.3%	0.2%	0.4%	0.0%	0.2%	0.1%	5.7%	2.3%	1.2%	0.2%	0.4%	15.5%	0.7%
596	50	921	4.4%	46.5%	24.1%	1.0%	0.7%	1.1%	0.1%	0.6%	0.0%	3.5%	1.5%	0.9%	0.1%	0.2%	9.7%	5.5%
597	50	961	5.0%	52.0%	18.9%	0.4%	0.3%	0.5%	0.1%	0.3%	0.1%	6.2%	2.6%	2.0%	0.3%	0.3%	10.8%	0.5%
598	50	1206	4.9%	51.5%	22.3%	0.9%	0.6%	1.1%	0.1%	0.6%	0.1%	5.2%	2.2%	1.5%	0.2%	0.1%	4.4%	4.2%
599	50	712	4.3%	45.5%	28.1%	0.7%	0.5%	0.9%	0.1%	0.5%	0.1%	5.4%	2.2%	2.5%	0.5%	0.2%	7.8%	0.7%
600	50	1013	5.5%	57.4%	27.3%	1.2%	0.9%	1.4%	0.2%	0.8%	0.0%	3.2%	1.3%	0.8%	0.1%	0.0%	0.0%	0.0%
601	50	513	4.8%	50.5%	30.4%	0.7%	0.5%	0.8%	0.1%	0.5%	0.1%	6.2%	2.6%	2.6%	0.3%	0.0%	0.0%	0.0%
602	50	360	5.3%	55.5%	17.3%	0.6%	0.4%	0.7%	0.1%	0.4%	0.1%	8.0%	3.3%	4.0%	0.5%	0.0%	0.0%	4.0%
603	50	11	3.4%	36.0%	38.5%	0.0%	0.0%	0.0%	0.0%	0.0%	0.2%	14.8%	6.1%	0.7%	0.2%	0.0%	0.0%	0.0%
604	50	582	5.0%	52.7%	20.8%	0.6%	0.4%	0.7%	0.1%	0.4%	0.1%	8.7%	3.6%	4.0%	0.6%	0.0%	0.0%	2.5%
605	50	567	5.2%	54.0%	21.3%	0.6%	0.4%	0.7%	0.1%	0.4%	0.1%	8.9%	3.7%	4.1%	0.6%	0.0%	0.0%	0.0%
606	50	187	5.0%	52.7%	23.4%	0.7%	0.5%	0.9%	0.1%	0.5%	0.1%	9.6%	4.0%	2.2%	0.3%	0.0%	0.0%	0.0%
607	50	11	3.5%	36.3%	38.9%	0.0%	0.0%	0.0%	0.0%	0.0%	0.2%	14.9%	6.2%	0.0%	0.0%	0.0%	0.0%	0.0%
608	50	893	3.6%	37.9%	23.1%	0.4%	0.3%	0.4%	0.0%	0.2%	0.0%	4.1%	1.7%	1.8%	0.5%	0.5%	23.1%	2.4%

Traffic Flows and Breakdown by 16 Vehicle Classes (Year 2026)

Link No.	Speed Limit	Total Vehicle	19 - Motorcycles (MC)	01 - Private Cars (PC)	03 - Taxi	14 - Non-franchised Bus <=6.4t	15 - Non-franchised Bus 6.4-15t	16 - Non-franchised Bus >15t	12 - Private Light Bus <=3.5t	13 - Private Light Bus >3.5t	04 - Light Goods Vehicles <=2.5t	05 - Lt Goods Vehicles 2.5-3.5t	06 - Light Goods Vehicles >3.5t	07 - Heavy Goods Vehicles <=15t	08 - Heavy Goods Vehicles >15t	17 - Franchised Bus (SD)	18 - Franchised Bus (DD)	11 - Public Light Buses
	km/hr	1900-2000																
609	50	1396	4.5%	47.0%	19.1%	0.7%	0.5%	0.8%	0.1%	0.4%	0.0%	4.5%	1.9%	1.5%	0.2%	0.3%	11.5%	7.0%
610	50	1829	4.3%	45.3%	18.7%	0.7%	0.5%	0.8%	0.1%	0.4%	0.0%	4.5%	1.9%	1.3%	0.2%	0.3%	13.1%	7.9%
611	50	779	3.1%	32.5%	9.9%	0.4%	0.3%	0.5%	0.1%	0.3%	0.1%	5.0%	2.1%	1.5%	0.1%	0.6%	26.5%	16.9%
612	70	1085	3.8%	39.6%	26.1%	0.6%	0.5%	0.8%	0.1%	0.4%	0.1%	7.2%	3.0%	1.7%	0.2%	0.0%	0.8%	15.2%
613	70	1061	6.3%	66.4%	20.1%	0.4%	0.3%	0.5%	0.1%	0.3%	0.0%	3.0%	1.3%	0.8%	0.1%	0.0%	0.4%	0.0%
614	70	1061	6.3%	66.4%	20.1%	0.4%	0.3%	0.5%	0.1%	0.3%	0.0%	3.0%	1.3%	0.8%	0.1%	0.0%	0.4%	0.0%
615	70	1085	3.8%	39.6%	26.1%	0.6%	0.5%	0.8%	0.1%	0.4%	0.1%	7.2%	3.0%	1.7%	0.2%	0.0%	0.8%	15.2%
617	50	1015	3.8%	39.7%	15.6%	0.7%	0.5%	0.8%	0.1%	0.5%	0.1%	5.8%	2.4%	1.2%	0.1%	0.6%	24.9%	3.2%
618	70	1205	4.6%	48.4%	31.3%	0.4%	0.3%	0.5%	0.1%	0.3%	0.1%	6.2%	2.6%	2.1%	0.5%	0.0%	0.0%	2.6%
619	50	2065	4.5%	47.4%	20.5%	0.8%	0.5%	0.9%	0.1%	0.5%	0.1%	4.9%	2.0%	1.2%	0.2%	0.3%	13.9%	2.2%
620	50	1324	5.0%	52.6%	22.6%	0.8%	0.6%	1.0%	0.1%	0.5%	0.1%	5.3%	2.2%	1.4%	0.2%	0.1%	4.0%	3.5%
621	50	755	4.0%	42.0%	25.0%	0.3%	0.2%	0.4%	0.0%	0.2%	0.0%	4.4%	1.8%	1.8%	0.5%	0.2%	10.0%	9.2%
622	50	1429	5.1%	53.1%	22.6%	0.8%	0.6%	1.0%	0.1%	0.5%	0.1%	5.3%	2.2%	1.4%	0.2%	0.1%	3.7%	3.2%
623	50	1309	5.1%	53.5%	22.7%	0.8%	0.6%	1.0%	0.1%	0.5%	0.0%	4.8%	2.0%	1.3%	0.2%	0.1%	4.1%	3.2%
624	50	998	4.9%	51.8%	22.4%	0.8%	0.5%	0.9%	0.1%	0.5%	0.0%	4.8%	2.0%	1.3%	0.2%	0.1%	5.4%	4.2%
625	50	1290	4.3%	45.2%	17.3%	0.4%	0.3%	0.5%	0.0%	0.2%	0.1%	5.1%	2.1%	1.3%	0.3%	0.1%	5.8%	17.1%
627	50	755	4.0%	42.0%	25.0%	0.3%	0.2%	0.4%	0.0%	0.2%	0.0%	4.4%	1.8%	1.8%	0.5%	0.2%	10.0%	9.2%
628	50	535	4.7%	49.7%	6.4%	0.5%	0.3%	0.6%	0.1%	0.3%	0.1%	6.0%	2.5%	0.5%	0.0%	0.0%	0.0%	28.2%
629	70	1205	4.6%	48.4%	31.3%	0.4%	0.3%	0.5%	0.1%	0.3%	0.1%	6.2%	2.6%	2.1%	0.5%	0.0%	0.0%	2.6%
630	70	2139	4.9%	51.2%	23.5%	0.4%	0.3%	0.5%	0.1%	0.3%	0.1%	6.5%	2.7%	2.1%	0.4%	0.0%	0.0%	7.1%
631	50	328	5.2%	54.7%	13.2%	0.3%	0.2%	0.3%	0.0%	0.2%	0.1%	6.7%	2.8%	2.2%	0.6%	0.2%	9.4%	4.1%
632	50	536	4.2%	44.2%	22.7%	0.4%	0.3%	0.4%	0.0%	0.2%	0.1%	5.0%	2.1%	0.8%	0.1%	0.2%	9.5%	9.9%
633	50	139	3.6%	37.5%	10.2%	0.2%	0.2%	0.3%	0.0%	0.2%	0.1%	8.2%	3.4%	2.9%	0.8%	0.5%	22.2%	9.7%
634	50	505	4.4%	46.6%	24.1%	0.4%	0.3%	0.4%	0.0%	0.2%	0.1%	5.3%	2.2%	0.8%	0.1%	0.2%	10.0%	4.8%
640	50	124	5.4%	57.0%	22.9%	0.3%	0.2%	0.3%	0.0%	0.2%	0.1%	8.1%	3.4%	1.8%	0.3%	0.0%	0.0%	0.0%
641	50	219	5.2%	54.7%	21.8%	0.2%	0.2%	0.3%	0.0%	0.2%	0.1%	7.4%	3.1%	1.5%	0.2%	0.0%	0.0%	5.3%
642	50	567	3.9%	40.8%	19.9%	0.6%	0.4%	0.7%	0.1%	0.4%	0.1%	7.0%	2.9%	2.0%	0.3%	0.0%	0.0%	20.9%
643	50	759	4.3%	44.9%	20.6%	0.6%	0.4%	0.7%	0.1%	0.4%	0.1%	6.8%	2.8%	2.3%	0.4%	0.0%	0.0%	15.6%
644	50	540	3.9%	40.9%	20.2%	0.8%	0.6%	0.9%	0.1%	0.5%	0.1%	6.5%	2.7%	2.6%	0.6%	0.0%	0.0%	19.7%
645	50	267	4.5%	47.1%	26.1%	1.4%	1.0%	1.7%	0.2%	0.9%	0.1%	7.7%	3.2%	3.7%	1.0%	0.0%	0.0%	1.4%
646	50	38	5.4%	56.5%	20.8%	2.8%	2.0%	3.2%	0.3%	1.8%	0.0%	4.4%	1.8%	1.0%	0.0%	0.0%	0.0%	0.0%
647	50	365	4.0%	42.2%	13.2%	0.6%	0.4%	0.7%	0.1%	0.4%	0.1%	10.9%	4.5%	3.6%	0.2%	0.1%	3.1%	16.0%
648	50	646	4.1%	42.7%	14.6%	0.6%	0.4%	0.7%	0.1%	0.4%	0.1%	11.1%	4.6%	2.9%	0.1%	0.0%	1.7%	15.9%
649	50	530	4.5%	47.4%	15.8%	0.7%	0.5%	0.8%	0.1%	0.5%	0.1%	12.6%	5.2%	3.2%	0.2%	0.0%	2.1%	6.2%
650	50	764	4.7%	49.7%	18.5%	0.7%	0.5%	0.8%	0.1%	0.4%	0.1%	10.6%	4.4%	2.0%	0.1%	0.0%	1.5%	5.9%
651	50	93	3.6%	37.7%	16.0%	1.2%	0.8%	1.3%	0.1%	0.7%	0.2%	20.7%	8.6%	8.5%	0.5%	0.0%	0.0%	0.0%
652	50	327	4.8%	50.1%	22.2%	0.7%	0.5%	0.9%	0.1%	0.5%	0.1%	10.2%	4.2%	1.9%	0.1%	0.0%	0.0%	3.8%
653	50	95	5.9%	61.4%	22.1%	0.6%	0.4%	0.7%	0.1%	0.4%	0.1%	4.9%	2.0%	1.4%	0.1%	0.0%	0.0%	0.0%
654	50	15	4.2%	44.0%	28.8%	0.4%	0.3%	0.5%	0.0%	0.3%	0.1%	11.0%	4.6%	4.4%	1.4%	0.0%	0.0%	0.0%
657	50	144	5.5%	58.1%	25.1%	0.4%	0.3%	0.5%	0.1%	0.3%	0.1%	6.1%	2.5%	1.0%	0.1%	0.0%	0.0%	0.0%
658	50	157	6.1%	64.0%	18.9%	0.5%	0.3%	0.5%	0.1%	0.3%	0.1%	5.9%	2.4%	0.9%	0.1%	0.0%	0.0%	0.0%
659	50	56	6.4%	67.2%	17.9%	0.7%	0.5%	0.8%	0.1%	0.5%	0.0%	3.1%	1.3%	1.4%	0.1%	0.0%	0.0%	0.0%
660	50	97	6.6%	69.2%	16.8%	0.5%	0.3%	0.5%	0.1%	0.3%	0.0%	3.2%	1.3%	1.1%	0.0%	0.0%	0.0%	0.0%
661	50	873	5.7%	59.9%	23.1%	1.0%	0.7%	1.2%	0.1%	0.7%	0.0%	3.4%	1.4%	1.2%	0.1%	0.0%	1.3%	0.0%
662	50	457	4.9%	51.0%	37.0%	0.5%	0.3%	0.5%	0.1%	0.3%	0.0%	2.9%	1.2%	1.1%	0.1%	0.0%	0.0%	0.0%
665	70	85	5.7%	59.5%	22.8%	1.1%	0.8%	1.3%	0.1%	0.7%	0.0%	4.2%	1.8%	1.8%	0.2%	0.0%	0.0%	0.0%
669	70	806	5.6%	58.9%	16.6%	0.6%	0.4%	0.7%	0.1%	0.4%	0.1%	7.4%	3.0%	3.0%	0.5%	0.1%	2.6%	0.0%
670	50	529	5.6%	59.1%	19.9%	0.5%	0.3%	0.6%	0.1%	0.3%	0.0%	4.7%	1.9%	2.3%	0.6%	0.1%	3.9%	0.0%
671	70	277	5.6%	58.6%	10.2%	0.8%	0.6%	1.0%	0.1%	0.5%	0.1%	12.4%	5.2%	4.5%	0.4%	0.0%	0.0%	0.0%
672	70	361	5.6%	58.8%	13.2%	0.9%	0.6%	1.1%	0.1%	0.6%	0.1%	10.5%	4.4%	3.9%	0.3%	0.0%	0.0%	0.0%
674	50	1225	5.5%	58.0%	23.4%	0.5%	0.3%	0.5%	0.1%	0.3%	0.1%	6.1%	2.5%	1.2%	0.1%	0.0%	0.9%	0.3%
675	50	335	5.6%	59.2%	21.7%	0.3%	0.2%	0.4%	0.0%	0.2%	0.0%	4.5%	1.9%	1.1%	0.2%	0.1%	3.4%	1.1%
676	50	84	5.9%	61.6%	23.0%	0.4%	0.3%	0.5%	0.1%	0.3%	0.1%	5.0%	2.1%	0.8%	0.1%	0.0%	0.0%	0.0%
677	50	99	6.2%	65.0%	19.8%	0.5%	0.3%	0.5%	0.1%	0.3%	0.0%	4.5%	1.9%	0.8%	0.0%	0.0%	0.0%	0.0%
678	50	287	4.4%	46.5%	23.8%	1.0%	0.7%	1.1%	0.1%	0.6%	0.1%	11.6%	4.8%	4.7%	0.5%	0.0%	0.0%	0.0%
679	50	133	5.2%	55.0%	13.3%	0.3%	0.2%	0.3%	0.0%	0.2%	0.1%	13.3%	5.5%	5.8%	0.7%	0.0%	0.0%	0.0%
680	50	263	4.3%	44.8%	21.6%	0.2%	0.2%	0.3%	0.0%	0.2%	0.1%	5.9%	2.4%	2.5%	0.4%	0.0%	0.0%	17.2%
681	50	314	4.7%	49.1%	22.5%	1.1%	0.8%	1.3%	0.1%	0.7%	0.1%	8.7%	3.6%	3.1%	0.2%	0.0%	0.0%	4.0%
682	50	100	5.6%	58.7%	23.9%	0.2%	0.1%	0.2%	0.0%	0.1%	0.1%	6.4%	2.6%	1.7%	0.3%	0.0%	0.0%	0.0%
683	50	127	5.5%	58.0%	16.5%	0.7%	0.5%	0.8%	0.1%	0.4%	0.1%	8.8%	3.6%	1.9%	0.1%	0.0%	0.0%	3.0%
684	50	199	5.2%	54.9%	23.5%	0.7%	0.5%	0.8%	0.1%	0.5%	0.1%	7.4%	3.1%	2.8%	0.4%	0.0%	0.0%	0.0%
685	50	351	4.8%	50.3%	22.8%	0.9%	0.6%	1.1%	0.1%	0.6%	0.1%	9.7%	4.0%	4.3%	0.6%	0.0%	0.0%	0.0%
686	50	450	4.2%	44.1%	10.6%	0.6%	0.5%	0.7%	0.1%	0.4%	0.1%	12.7%	5.3%	4.8%	0.4%	0.1%	2.5%	13.0%
687	50	193	4.5%	46.7%	19.9%	0.2%	0.2%	0.3%	0.0%	0.1%	0.2%	17.6%	7.3%	2.9%	0.1%	0.0%	0.0%	0.0%
688	50	160	4.9%	51.2%	27.6%	0.4%	0.3%	0.4%	0.0%	0.2%	0.1%	9.6%	4.0%	1.2%	0.0%	0.0%	0.0%	0.0%
689	50	399	4.5%	46.7%	27.2%	1.5%	1.1%	1.8%	0.2%	1.0%	0.0%	4.8%	2.0%	2.1%	0.2%	0.1%	2.8%	4.1%
690	50	398	4.5%	46.8%	27.2%	1.5%	1.1%	1.8%	0.2%	1.0%	0.0%	4.8%	2.0%	2.1%	0.2%	0.1%	2.8%	4.1%
691	50	502	4.8%	50.0%	25.2%	0.3%	0.2%	0.4%	0.0%	0.2%	0.1%	11.6%	4.8%	2.2%	0.1%	0.0%	0.0%	0.0%
692	50	502	4.8%	50.0%	25.2%	0.3%	0.2%	0.4%	0.0%	0.2%	0.1%	11.6%	4.8%	2.2%	0.1%	0.0%	0.0%	0.0%
693	50	200	3.6%	37.7%	24.1%	0.5%	0.4%	0.6%	0.1%	0.3%	0.2%	18.8%	7.8%	5.3%	0.7%	0.0%	0.0%	0.0%
695	50	557	4.6%	48.3%	25.2%	0.3%	0.2%	0.4%	0.0%	0.2%	0.1%	13.2%	5.5%	1.8%	0.1%	0.0%	0.0%	0.0%
696	50	11	3.5%	36.3%	38.9%	0.0%	0.0%	0.0%	0.0%	0.0%	0.2%	14.9%	6.2%	0.0%	0.0%	0.0%	0.0%	0.0%
697	50	131	4.9%	51.0%	14.6%	0.6%	0.4%	0.7%	0.1%	0.4%	0.1%	7.3%	3.0%	4.8%	0.4%	0.2%	8.6%	2.9%
698	70	588	6.1%	64.0%	10.7%	2.2%	1.6%	2.6%	0.3%	1.4%	0.0%	4.7%	2.0%	4.4%	0.0%	0.0%	0.0%	0.0%
699	50	193	0.2%	2.1%	2.3%	0.0%	0.0%	0.0%	0.0%	0.0%	0.0%	0.9%	0.4%	0.0%	0.0%	2.0%	85.2%	7.0%
700	70	2929	4.0%	41.8%	25.6%	0.3%	0.2%	0.4%	0.0%	0.2%	0.1%	7.6%	3.2%	1.6%	0.2%	0.1%	5.1%	9.5%
701	70	760	4.8%	50.1%	12.6%	1.2%	0.8%	1.4%	0.2%	0.8%	0.2%	14.8%	6.1%	2.5%	0.2%	0.0%	1.7%	2.5%
702	70	2906	4.0%	41.8%	25.5%	0.3%	0.2%	0.4%	0.0%	0.2%	0.1%	7.6%	3.2%	1.6%	0.2%	0.1%	5.2%	9.6%
704	70	2805	3.8%	40.4%	21.7%	0.7%	0.5%	0.8%	0.1%	0.4%	0.1%	7.1%	3.0%	2.0%	0.1%	0.2%	9.5%	9.7%
705	70	3174	4.1%	42.6%	20.8%	0.7%	0.5%	0.8%	0.1%	0.5%	0.1%	7.0%	2.9%	1.9%	0.1%	0.2%	8.6%	9.2%
706	70	2046	4.9%	51.7%	19.9%	0.1%	0.1%	0.1%	0.0%	0.1%	0.0%	4.1%	1.7%	1.5%	0.2%	0.1%	4.8%	10.6%
712	50	795	5.0%	52.5%	29.7%	0.9%	0.7%	1.1%	0.1%	0.6%	0.0%	4.6%	1.9%	1.5%	0.1%	0.0%	0.6%	0.5%
713	50	48	4.5%	46.7%	17.0%	0.6%	0.4%	0.7%	0.1%	0.4%	0.0%	3.5%	1.4%	0.8%	0.0%	0.5%	23.3%	0.0%
714	50	45	4.7%	49.8%	24.9%	0.6%	0.5%	0.7%	0.1%	0.4%	0.1%	9.0%	3.7%	4.3%	1.1%	0.0%	0.0%	0.0%
715	50	40	5.6%	58.6%	23.3%	0.7%	0.5%	0.8%	0.1%	0.5%	0.0%	4.6%	1.9%	2.6%	0.8%	0.0%	0.0%	0.0%
716	50	156	4.6%	48.0%	18.6%	0.3%	0.2%	0.3%	0.0%	0.2%	0.1%	8.5%	3.5%	2.6%	0.3%	0.3%	12.6%	0.0%
717	50	939	5.1%	53.1%	25.7%	0.7%	0.5%	0.8%	0.1%	0.5%	0.1%	5.7%	2.4%	2.2%	0.2%	0.1%	2.9%	0.0%
718	50	1397	5.4%	56.2%	18.5%	0.9%	0.6%	1.1%	0.1%	0.6%	0.1%	7.1%	3.0%	2.8%	0.3%	0.0%	1.5%	1.9%
719	50	833	4.8%	50.3%	25.7%	1.3%	0.9%	1.5%	0.2%	0.8%	0.1%	6.7%	2.8%	2.2%	0.3%	0.0%	0.6%	2.1%
720	50	304	5.9%	61.8%	22.1%	1.3%	0.9%	1.5%	0.2%	0.8%	0.0%	2.9%	1.2%	1.4%	0.1%	0.0%	0.0%	0.0%
721	50	416	4.7%	49.5%	17.5%	0.3%	0.2%	0.4%	0.0%	0.2%	0.0%	3.9%	1.6%	1.4%	0.1%	0.2%	7.0%	12.9%
722	50	389	4.1%	43.2%	17.7%	0.3%	0.2%	0.4%	0.0%	0.2%	0.1%	6.2%	2.6%	2.6%	0.3%	0.2%	7.0%	14.8%
723	50	1392	4.7%	48.8%	26.4%	1.1%	0.8%	1.3%	0.1%	0.7%	0.0%	4.4%	1.8%	1.8%	0.3%	0.0%	1.9%	5.9%
724	50	2010	4.9%	51.2%	18.6%	1.3%	0.9%	1.5%	0.2%	0.8%	0.1%	7.7%	3.2%	2.4%	0.2%	0.0%	1.9%	5.3%
725	50	385	4.6%	48.5%	22.1%	1.6%	1.1%	1.9%	0.2%	1.0%	0.1%	4.9%	2.0%	1.3%	0.3%	0.2%	6.6%	3.7%
726	50	879	4.8%	49.9%	19.9%	0.9%	0.6%	1.0%	0.1%	0.5%	0.1%	10.7%	4.4%	2.6%	0.2%	0.1%	3.1%	1.2%
727	50	347	5.0%	52.6%	19.8%	0.6%	0.4%	0.7%	0.1%	0.4%	0.1%	12.2%	5.0%	2.9%	0.2%	0.0%	0.0%	0.0%
728	50	264	5.1%	53.7%	19.8%	0.4%	0.3%	0.4%	0.0%	0.2%	0.1%	11.7%	4.9%	2.9%	0.4%	0.0%	0.0%	0.0%
729	50	275	4.5%	47.3%	23.0%	2.1%	1.4%	2.4%	0.3%	1.3%	0.1%	6.5%	2.7%	1.9%	0.1%	0.0%	0.0%	6.6%
730	50	228	5.5%	58.1%	16.0%	0.7%	0.5%	0.8%	0.1%	0.4%	0.1%	8.8%	3.7%	3.1%	0.6%	0.0%	0.0%	1.7%
731	50	590	5.4%	56.9%	18.3%	0.5%	0.3%	0.5%	0.1%	0.3%	0.1%	8.3%	3.4%	2.6%	0.4%	0.0%	1.4%	1.3%
732	50	524	4.1%	43.4%	19.5%	2.1%	1.5%	2.5%	0.3%	1.4%	0.1%	10.4%	4.3%	2.7%	0.2%	0.0%	1.4%	6.0%
733	50	154	4.5%	47.0%	21.4%	0.1%	0.1%	0.1%	0.0%	0.1%	0.1%	8.1%	3.4%	2.5%	0.7%	0.0%	0.0%	11.9%
734	50	12	3.3%	34.8%	37.3%	0.6%	0.4%	0.7%	0.1%	0.4%	0.1%	14.3%	5.9%	1.9%	0.1%	0.0%	0.0%	0.0%
735	50	53	5.1%	53.7%	17.4%	0.6%	0.4%	0.7%	0.1%	0.4%	0.1%	12.9%	5.4%	3.0%	0.3%	0.0%	0.0%	0.0%

Traffic Flows and Breakdown by 16 Vehicle Classes (Year 2026)

Link No.	Speed Limit	Total Vehicle	19 - Motorcycles (MC)	01 - Private Cars (PC)	03 - Taxi	14 - Non-franchised Bus <=6.4t	15 - Non-franchised Bus 6.4-15t	16 - Non-franchised Bus >15t	12 - Private Light Bus <=3.5t	13 - Private Light Bus >3.5t	04 - Light Goods Vehicles <=2.5t	05 - Lt Goods Vehicles 2.5-3.5t	06 - Light Goods Vehicles >3.5t	07 - Heavy Goods Vehicles <=15t	08 - Heavy Goods Vehicles >15t	17 - Franchised Bus (SD)	18 - Franchised Bus (DD)	11 - Public Light Buses
	km/hr	1900-2000																
736	50	466	4.5%	47.7%	19.2%	1.5%	1.0%	1.7%	0.2%	0.9%	0.1%	12.4%	5.1%	2.6%	0.3%	0.0%	0.0%	2.9%
737	50	77	3.7%	39.1%	17.6%	0.1%	0.1%	0.1%	0.0%	0.1%	0.1%	8.3%	3.4%	2.9%	0.9%	0.0%	0.0%	23.6%
738	50	390	4.8%	50.2%	19.0%	1.5%	1.0%	1.7%	0.2%	0.9%	0.1%	10.5%	4.4%	2.1%	0.2%	0.0%	0.0%	3.4%
739	50	332	3.9%	41.3%	26.5%	1.0%	0.7%	1.1%	0.1%	0.6%	0.1%	7.7%	3.2%	1.6%	0.2%	0.1%	2.3%	9.6%
740	50	413	4.5%	47.1%	13.8%	0.9%	0.7%	1.1%	0.1%	0.6%	0.1%	13.6%	5.6%	1.8%	0.1%	0.1%	3.0%	7.0%
741	50	185	4.5%	47.1%	15.4%	0.7%	0.5%	0.8%	0.1%	0.4%	0.1%	11.5%	4.8%	2.0%	0.2%	0.0%	0.0%	12.0%
742	50	337	4.0%	42.2%	16.5%	1.0%	0.7%	1.2%	0.1%	0.6%	0.0%	4.6%	1.9%	1.0%	0.1%	0.1%	5.0%	20.8%
743	50	468	4.3%	45.3%	18.1%	1.5%	1.0%	1.7%	0.2%	0.9%	0.1%	5.0%	2.1%	1.0%	0.1%	0.1%	3.6%	15.0%
745	50	400	4.6%	47.8%	20.1%	1.2%	0.8%	1.3%	0.1%	0.7%	0.1%	10.5%	4.3%	1.8%	0.1%	0.0%	2.1%	4.3%
746	50	138	3.6%	37.6%	12.3%	1.8%	1.2%	2.1%	0.2%	1.1%	0.1%	7.3%	3.0%	1.2%	0.0%	0.1%	5.4%	22.9%
749	70	4144	5.6%	58.3%	14.0%	0.8%	0.6%	0.9%	0.1%	0.5%	0.1%	8.7%	3.6%	3.6%	0.3%	0.0%	1.7%	1.0%
750	70	3903	5.3%	56.0%	10.6%	1.2%	0.9%	1.4%	0.2%	0.8%	0.1%	12.3%	5.1%	2.9%	0.2%	0.0%	2.0%	1.0%
751	70	1226	5.1%	53.0%	19.3%	0.7%	0.5%	0.8%	0.1%	0.4%	0.1%	11.6%	4.8%	3.4%	0.2%	0.0%	0.0%	0.0%
752	70	1394	5.6%	59.0%	18.3%	0.6%	0.4%	0.7%	0.1%	0.4%	0.1%	8.4%	3.5%	2.2%	0.6%	0.0%	0.0%	0.0%
753	70	936	4.6%	47.9%	22.6%	0.7%	0.5%	0.8%	0.1%	0.4%	0.1%	10.9%	4.5%	3.6%	0.3%	0.0%	1.7%	1.2%
754	70	1297	5.8%	61.1%	15.7%	0.5%	0.4%	0.6%	0.1%	0.3%	0.1%	8.0%	3.3%	2.4%	0.3%	0.0%	1.4%	0.0%
755	70	429	4.4%	46.5%	19.1%	0.4%	0.2%	0.4%	0.0%	0.2%	0.2%	14.7%	6.1%	4.5%	0.5%	0.0%	0.2%	2.7%
756	70	420	5.8%	60.7%	12.6%	0.5%	0.4%	0.6%	0.1%	0.3%	0.1%	8.6%	3.6%	2.2%	0.3%	0.1%	4.2%	0.0%
757	50	594	5.8%	61.3%	16.1%	0.4%	0.3%	0.5%	0.1%	0.3%	0.1%	8.6%	3.5%	2.7%	0.3%	0.0%	0.0%	0.0%
759	50	684	5.0%	52.3%	23.5%	0.9%	0.7%	1.1%	0.1%	0.6%	0.1%	8.2%	3.4%	2.0%	0.1%	0.0%	0.0%	2.1%
760	50	575	5.7%	60.0%	19.8%	1.0%	0.7%	1.1%	0.1%	0.6%	0.1%	5.4%	2.3%	1.1%	0.0%	0.0%	0.7%	1.3%
761	50	644	5.0%	52.3%	20.4%	0.9%	0.7%	1.1%	0.1%	0.6%	0.1%	10.3%	4.3%	2.8%	0.2%	0.0%	0.0%	1.2%
777	70	1944	5.4%	56.2%	11.4%	1.1%	0.8%	1.3%	0.1%	0.7%	0.1%	10.4%	4.3%	4.7%	0.3%	0.1%	2.3%	1.0%
778	50	48	4.9%	51.3%	15.1%	0.3%	0.2%	0.4%	0.0%	0.2%	0.1%	14.0%	5.8%	6.9%	0.8%	0.0%	0.0%	0.0%
779	50	1989	5.7%	59.7%	17.6%	0.6%	0.4%	0.7%	0.1%	0.4%	0.1%	8.5%	3.5%	2.4%	0.5%	0.0%	0.0%	0.0%
780	50	1451	4.8%	50.0%	21.5%	0.8%	0.5%	0.9%	0.1%	0.5%	0.1%	11.4%	4.7%	3.4%	0.2%	0.0%	1.0%	0.0%
781	50	394	5.0%	52.9%	22.1%	1.2%	0.8%	1.4%	0.1%	0.7%	0.1%	9.5%	3.9%	2.1%	0.1%	0.0%	0.0%	0.0%
782	50	432	5.6%	58.8%	21.7%	0.2%	0.2%	0.3%	0.0%	0.1%	0.1%	7.9%	3.3%	1.6%	0.1%	0.0%	0.0%	0.0%
783	50	575	5.7%	60.0%	19.8%	1.0%	0.7%	1.1%	0.1%	0.6%	0.1%	5.4%	2.3%	1.1%	0.0%	0.0%	0.7%	1.3%
784	50	682	5.4%	56.1%	20.2%	0.4%	0.3%	0.4%	0.0%	0.2%	0.1%	9.3%	3.9%	2.5%	0.2%	0.0%	0.0%	1.1%
785	50	362	5.7%	59.3%	18.7%	1.3%	0.9%	1.6%	0.2%	0.9%	0.1%	5.1%	2.1%	1.1%	0.0%	0.0%	1.0%	2.1%
786	50	687	5.4%	56.8%	19.4%	0.5%	0.3%	0.6%	0.1%	0.3%	0.1%	9.1%	3.8%	2.4%	0.2%	0.0%	0.0%	1.1%
787	50	895	5.5%	57.2%	18.1%	0.6%	0.4%	0.7%	0.1%	0.4%	0.1%	9.4%	3.9%	2.5%	0.2%	0.0%	0.0%	0.9%
788	50	1385	5.6%	58.9%	17.0%	0.7%	0.5%	0.8%	0.1%	0.4%	0.1%	9.0%	3.7%	2.7%	0.6%	0.0%	0.0%	0.0%
789	50	1742	4.7%	49.7%	20.6%	0.8%	0.6%	1.0%	0.1%	0.5%	0.1%	11.8%	4.9%	3.5%	0.2%	0.0%	0.9%	0.4%
790	50	1427	5.5%	57.5%	17.0%	0.7%	0.5%	0.8%	0.1%	0.4%	0.1%	9.7%	4.0%	3.0%	0.6%	0.0%	0.0%	0.0%
791	50	1619	4.8%	50.5%	21.0%	0.7%	0.5%	0.8%	0.1%	0.4%	0.1%	11.3%	4.7%	3.4%	0.3%	0.0%	0.9%	0.5%
792	50	391	5.4%	57.0%	20.2%	0.4%	0.3%	0.5%	0.1%	0.3%	0.1%	9.5%	3.9%	2.2%	0.2%	0.0%	0.0%	0.0%
793	50	630	5.0%	52.4%	17.2%	0.8%	0.6%	0.9%	0.1%	0.5%	0.1%	11.8%	4.9%	3.6%	0.2%	0.0%	0.6%	1.2%
794	50	503	5.0%	52.7%	19.9%	0.3%	0.2%	0.3%	0.0%	0.2%	0.1%	10.1%	4.2%	2.3%	0.1%	0.1%	3.0%	1.5%
795	50	731	5.0%	52.8%	15.7%	0.8%	0.6%	1.0%	0.1%	0.5%	0.1%	12.8%	5.3%	3.5%	0.2%	0.0%	0.5%	1.1%
796	50	905	5.2%	54.6%	18.8%	0.3%	0.2%	0.3%	0.0%	0.2%	0.1%	10.3%	4.3%	2.6%	0.4%	0.0%	1.7%	1.2%
797	50	373	5.0%	52.7%	12.8%	0.9%	0.6%	1.0%	0.1%	0.5%	0.1%	14.1%	5.9%	3.1%	0.0%	0.0%	1.0%	2.1%
798	50	395	5.3%	56.0%	21.3%	0.5%	0.3%	0.5%	0.1%	0.3%	0.1%	8.2%	3.4%	1.9%	0.1%	0.0%	0.0%	1.9%
799	50	503	4.9%	51.6%	11.2%	0.9%	0.6%	1.0%	0.1%	0.6%	0.1%	8.5%	3.5%	3.3%	0.3%	0.2%	6.7%	6.5%
800	50	529	3.1%	32.5%	9.6%	0.7%	0.5%	0.8%	0.1%	0.5%	0.0%	4.5%	1.9%	1.4%	0.1%	0.9%	38.4%	5.1%
801	50	1496	5.0%	52.3%	14.2%	0.7%	0.5%	0.8%	0.1%	0.4%	0.1%	9.5%	4.0%	3.3%	0.6%	0.1%	2.8%	5.7%
802	50	1925	4.9%	51.0%	15.3%	0.6%	0.4%	0.7%	0.1%	0.4%	0.1%	10.7%	4.4%	3.6%	0.5%	0.1%	2.2%	5.0%
803	50	1124	4.0%	41.6%	12.6%	0.7%	0.5%	0.8%	0.1%	0.4%	0.1%	7.2%	3.0%	1.4%	0.1%	0.6%	24.0%	3.2%
804	50	1355	4.9%	51.9%	13.9%	0.7%	0.5%	0.8%	0.1%	0.4%	0.1%	9.4%	3.9%	2.6%	0.6%	0.1%	4.4%	5.7%
805	50	1207	4.3%	45.1%	13.2%	0.2%	0.1%	0.2%	0.0%	0.1%	0.1%	7.3%	3.0%	2.8%	0.6%	0.4%	15.9%	6.7%
806	50	1775	5.1%	53.9%	13.6%	0.6%	0.4%	0.7%	0.1%	0.4%	0.1%	9.2%	3.8%	2.5%	0.5%	0.1%	4.4%	4.4%
807	50	1168	4.1%	42.8%	13.1%	0.4%	0.3%	0.5%	0.1%	0.3%	0.1%	8.6%	3.6%	1.9%	0.3%	0.4%	18.3%	5.3%
808	50	605	4.7%	49.3%	20.7%	0.8%	0.6%	0.9%	0.1%	0.5%	0.1%	12.3%	5.1%	4.5%	0.4%	0.0%	0.0%	0.0%
809	50	87	3.5%	37.1%	14.8%	0.2%	0.1%	0.2%	0.0%	0.1%	0.3%	26.9%	11.2%	5.2%	0.3%	0.0%	0.0%	0.0%
814	50	1299	5.2%	54.8%	17.5%	0.9%	0.6%	1.1%	0.1%	0.6%	0.1%	10.7%	4.4%	3.1%	0.7%	0.0%	0.0%	0.0%
815	50	976	5.2%	54.2%	20.9%	0.6%	0.4%	0.7%	0.1%	0.4%	0.1%	10.3%	4.3%	2.9%	0.2%	0.0%	0.0%	0.0%
816	50	1933	5.2%	54.5%	16.9%	1.1%	0.8%	1.3%	0.1%	0.7%	0.1%	11.2%	4.6%	2.9%	0.5%	0.0%	0.0%	0.1%
817	50	982	5.0%	52.7%	20.3%	0.9%	0.6%	1.0%	0.1%	0.6%	0.1%	10.8%	4.5%	3.1%	0.2%	0.0%	0.0%	0.0%
818	70	3415	5.6%	59.2%	13.7%	0.9%	0.6%	1.0%	0.1%	0.6%	0.1%	8.6%	3.6%	2.9%	0.3%	0.0%	1.8%	1.0%
819	70	2708	5.4%	56.4%	8.9%	1.5%	1.1%	1.8%	0.2%	1.0%	0.1%	12.6%	5.2%	1.9%	0.1%	0.1%	2.6%	1.2%
820	70	4337	5.6%	58.3%	13.2%	0.9%	0.6%	1.1%	0.1%	0.6%	0.1%	10.0%	4.2%	2.8%	0.3%	0.0%	1.5%	0.8%
821	70	3208	5.5%	58.1%	9.0%	1.3%	0.9%	1.6%	0.2%	0.9%	0.1%	12.1%	5.0%	1.9%	0.1%	0.1%	2.2%	1.0%
822	70	2146	5.6%	58.5%	8.6%	0.6%	0.4%	0.7%	0.1%	0.4%	0.1%	14.0%	5.8%	2.4%	0.1%	0.0%	1.3%	1.5%
823	70	1814	4.9%	51.8%	16.6%	0.9%	0.6%	1.0%	0.1%	0.6%	0.1%	11.0%	4.6%	3.5%	0.2%	0.1%	2.3%	1.8%
824	50	966	4.2%	44.2%	10.2%	1.1%	0.8%	1.3%	0.1%	0.7%	0.1%	8.3%	3.5%	2.4%	0.4%	0.1%	6.4%	15.9%
825	50	304	5.6%	58.4%	4.9%	1.4%	1.0%	1.7%	0.2%	0.9%	0.1%	9.2%	3.8%	2.0%	0.0%	0.0%	1.2%	9.5%
826	70	2523	6.0%	63.0%	10.7%	0.9%	0.7%	1.1%	0.1%	0.6%	0.1%	9.3%	3.9%	2.2%	0.3%	0.0%	1.0%	0.0%
827	70	1062	5.5%	57.5%	9.9%	2.9%	2.1%	3.4%	0.4%	1.9%	0.1%	8.2%	3.4%	0.7%	0.0%	0.1%	4.1%	0.0%
828	50	312	5.4%	56.9%	14.6%	4.2%	2.9%	4.9%	0.5%	2.7%	0.0%	2.4%	1.0%	4.3%	0.0%	0.0%	0.0%	0.0%
829	50	145	7.2%	75.7%	9.3%	0.0%	0.0%	0.0%	0.0%	0.0%	0.0%	4.1%	1.7%	1.8%	0.0%	0.0%	0.0%	0.0%
830	50	576	5.1%	53.3%	10.9%	0.9%	0.7%	1.1%	0.1%	0.6%	0.1%	10.4%	4.3%	11.9%	0.5%	0.0%	0.0%	0.0%
831	50	264	4.5%	47.0%	8.9%	0.3%	0.2%	0.4%	0.0%	0.2%	0.2%	19.0%	7.9%	10.9%	0.5%	0.0%	0.0%	0.0%
832	50	197	6.0%	63.3%	7.7%	0.7%	0.5%	0.8%	0.1%	0.5%	0.1%	10.6%	4.4%	4.8%	0.4%	0.0%	0.0%	0.0%
833	50	569	5.6%	59.0%	10.4%	0.4%	0.3%	0.5%	0.1%	0.3%	0.1%	11.1%	4.6%	7.5%	0.2%	0.0%	0.0%	0.0%
834	50	954	5.1%	54.0%	25.8%	0.7%	0.5%	0.8%	0.1%	0.5%	0.1%	5.3%	2.2%	1.9%	0.1%	0.1%	2.9%	0.0%
835	50	553	5.5%	57.2%	21.9%	0.9%	0.6%	1.0%	0.1%	0.6%	0.1%	4.8%	2.0%	1.6%	0.1%	0.1%	3.6%	0.0%
836	50	790	3.5%	37.2%	10.8%	0.4%	0.3%	0.4%	0.0%	0.2%	0.1%	8.5%	3.5%	2.0%	0.3%	0.6%	24.1%	7.8%
837	50	519	5.0%	52.1%	20.2%	0.3%	0.2%	0.4%	0.0%	0.2%	0.1%	10.2%	4.2%	1.9%	0.0%	0.1%	2.9%	2.0%
838	50	331	5.1%	53.1%	11.9%	0.6%	0.4%	0.7%	0.1%	0.4%	0.1%	9.4%	3.9%	4.0%	0.4%	0.0%	1.7%	8.1%
839	50	1134	4.2%	43.8%	12.6%	0.2%	0.1%	0.2%	0.0%	0.1%	0.1%	7.6%	3.1%	2.8%	0.6%	0.4%	17.0%	7.1%
840	50	80	5.3%	55.8%	19.0%	0.5%	0.4%	0.6%	0.1%	0.3%	0.1%	10.2%	4.2%	3.3%	0.1%	0.0%	0.0%	0.0%
841	50	378	5.2%	54.5%	18.0%	0.5%	0.3%	0.6%	0.1%	0.3%	0.1%	8.9%	3.7%	1.5%	0.1%	0.1%	6.2%	0.0%
842	50	449	2.7%	28.4%	7.9%	0.7%	0.5%	0.9%	0.1%	0.5%	0.0%	3.5%	1.5%	1.0%	0.1%	1.1%	45.2%	6.0%
843	50	746	3.3%	35.0%	9.8%	0.8%	0.5%	0.9%	0.1%	0.5%	0.1%	6.4%	2.7%	1.4%	0.0%	0.8%	33.0%	4.8%
847	50	956	4.8%	49.9%	22.1%	0.7%	0.5%	0.9%	0.1%	0.5%	0.0%	3.6%	1.5%	1.3%	0.2%	0.1%	4.6%	9.3%
848	50	882	5.1%	53.5%	23.3%	0.8%	0.6%	0.9%	0.1%	0.5%	0.0%	4.0%	1.7%	1.3%	0.2%	0.1%	2.4%	5.4%
849	50	158	2.0%	20.7%	9.2%	0.1%	0.1%	0.1%	0.0%	0.1%	0.0%	1.2%	0.5%	0.3%	0.1%	0.1%	5.4%	60.2%
850	50	389	5.3%	55.3%	17.8%	0.4%	0.3%	0.5%	0.1%	0.3%	0.1%	5.1%	2.1%	1.8%	0.5%	0.0%	0.7%	9.9%
851	50	159	2.0%	21.0%	9.2%	0.1%	0.1%	0.1%	0.0%	0.1%	0.0%	1.2%	0.5%	0.3%	0.1%	0.1%	5.3%	59.9%
852	50	232	3.7%	38.7%	17.6%	0.5%	0.4%	0.6%	0.1%	0.3%	0.0%	4.1%	1.7%	1.7%	0.5%	0.0%	1.2%	29.0%
853	50	134	1.3%	13.5%	5.5%	0.1%	0.1%	0.1%	0.0%	0.1%	0.0%	1.3%	0.5%	0.2%	0.0%	0.1%	6.3%	71.0%
854	50	512	4.8%	50.2%	21.0%	0.8%	0.5%	0.9%	0.1%	0.5%	0.0%	4.1%	1.7%	1.4%	0.3%	0.0%	0.6%	13.1%
855	50	148	1.2%	12.3%	5.0%	0.1%	0.1%	0.1%	0.0%	0.0%	0.0%	1.1%	0.5%	0.2%	0.0%	0.1%	5.7%	73.5%
856	50	344	4.4%	46.6%	18.1%	0.7%	0.5%	0.8%	0.1%	0.4%	0.0%	4.1%	1.7%	1.8%	0.3%	0.0%	0.8%	19.6%
859	50	570	5.3%	55.9%	23.3%	1.0%	0.7%	1.2%	0.1%	0.6%	0.1%	6.3%	2.6%	2.4%	0.5%	0.0%	0.0%	0.0%
860	50	500	5.6%	58.4%	24.3%	0.5%	0.3%	0.6%	0.1%	0.3%	0.1%	6.2%	2.6%	1.1%	0.1%	0.0%	0.0%	0.0%
861	50	244	5.5%	57.2%	22.8%	0.7%	0.5%	0.8%	0.1%	0.4%	0.1%	7.4%	3.1%	1.5%	0.1%	0.0%	0.0%	0.0%
862	50	461	5.8%	60.3%	21.9%	0.4%	0.3%	0.5%	0.1%	0.3%	0.1%	6.5%	2.7%	1.1%	0.1%	0.0%	0.0%	0.0%
863	50	311	5.5%	57.7%	22.9%	0.6%	0.4%	0.7%	0.1%	0.4%	0.1%	7.1%	2.9%	1.5%	0.2%	0.0%	0.0%	0.0%
864	50	541	5.9%	61.9%	20.4%	0.4%	0.3%	0.5%	0.1%	0.3%	0.1%	6.4%	2.7%	1.1%	0.1%	0.0%	0.0%	0.0%
865	50	977	5.5%	58.0%	24.5%	0.5%	0.3%	0.6%	0.1%	0.3%	0.1%	6.3%	2.6%	1.2%	0.1%	0.0%	0.0%	0.0%
866	50	520	6.2%	64.6%	17.0%	0.4%	0.3%	0.5%	0.1%	0.3%	0.1%	6.6%	2.7%	1.1%	0.1%	0.0%	0.0%	0.0%
867	50	248	4.8%	50.8%	24.7%	1.5%	1.1%	1.8%	0.2%	1.0%	0.1%	6.3%	2.6%	4.0%	1.1%	0.0%	0.0%	0.0%
868	50	666	5.5%	58.1%	25.3%	0.4%	0.3%	0.5%	0.1%	0.3%	0.1%	5.9%	2.4%	1.1%	0.1%	0.0%	0.0%	0.0%

Traffic Flows and Breakdown by 16 Vehicle Classes (Year 2026)

Link No.	Speed Limit	Total Vehicle	19 - Motorcycles (MC)	01 - Private Cars (PC)	03 - Taxi	14 - Non-franchised Bus <=6.4t	15 - Non-franchised Bus 6.4-15t	16 - Non-franchised Bus >15t	12 - Private Light Bus <=3.5t	13 - Private Light Bus >3.5t	04 - Light Goods Vehicles <=2.5t	05 - Lt Goods Vehicles 2.5-3.5t	06 - Light Goods Vehicles >3.5t	07 - Heavy Goods Vehicles <=15t	08 - Heavy Goods Vehicles >15t	17 - Franchised Bus (SD)	18 - Franchised Bus (DD)	11 - Public Light Buses
	km/hr	1900-2000																
870	50	14	3.2%	33.5%	32.2%	3.4%	2.4%	3.9%	0.4%	2.2%	0.1%	12.4%	5.1%	1.1%	0.1%	0.0%	0.0%	0.0%
871	50	234	3.1%	32.9%	14.8%	0.3%	0.2%	0.4%	0.0%	0.2%	0.1%	13.5%	5.6%	5.9%	0.4%	0.5%	22.0%	0.0%
872	70	1575	5.9%	62.0%	8.2%	1.5%	1.1%	1.8%	0.2%	1.0%	0.1%	8.4%	3.5%	5.1%	0.0%	0.0%	1.3%	0.0%
873	70	987	5.8%	60.8%	6.8%	1.1%	0.8%	1.3%	0.1%	0.7%	0.1%	10.6%	4.4%	5.6%	0.1%	0.0%	2.0%	0.0%
874	50	1081	5.7%	59.4%	13.9%	0.6%	0.5%	0.8%	0.1%	0.4%	0.0%	4.0%	1.7%	1.4%	0.2%	0.1%	2.6%	8.7%
875	50	1173	4.8%	50.2%	11.2%	0.7%	0.5%	0.9%	0.1%	0.5%	0.1%	10.0%	4.2%	6.0%	0.8%	0.1%	5.5%	4.3%
876	50	40	1.0%	10.2%	10.9%	0.0%	0.0%	0.0%	0.0%	0.0%	0.0%	4.2%	1.7%	0.0%	0.0%	0.0%	0.0%	71.9%
877	50	68	3.5%	37.2%	12.3%	0.1%	0.1%	0.1%	0.0%	0.1%	0.0%	2.5%	1.0%	0.6%	0.0%	0.0%	0.0%	42.5%
878	50	67	3.5%	36.7%	12.0%	0.1%	0.1%	0.1%	0.0%	0.0%	0.0%	2.5%	1.0%	0.6%	0.0%	0.0%	0.0%	43.3%
879	50	40	1.0%	10.2%	10.9%	0.0%	0.0%	0.0%	0.0%	0.0%	0.0%	4.2%	1.7%	0.0%	0.0%	0.0%	0.0%	71.9%
882	50	567	4.9%	51.4%	25.3%	0.6%	0.5%	0.8%	0.1%	0.4%	0.1%	8.9%	3.7%	3.0%	0.3%	0.0%	0.0%	0.0%
883	50	619	4.2%	44.2%	22.1%	0.9%	0.7%	1.1%	0.1%	0.6%	0.1%	9.4%	3.9%	2.6%	0.3%	0.2%	8.9%	0.8%
884	50	627	4.2%	44.4%	22.3%	0.9%	0.7%	1.1%	0.1%	0.6%	0.1%	9.1%	3.8%	2.5%	0.3%	0.2%	8.8%	0.8%
885	50	634	4.3%	44.7%	22.4%	0.9%	0.7%	1.1%	0.1%	0.6%	0.1%	8.8%	3.7%	2.5%	0.4%	0.2%	8.7%	0.8%
886	50	642	4.3%	45.0%	22.6%	1.0%	0.7%	1.1%	0.1%	0.6%	0.1%	8.6%	3.6%	2.4%	0.4%	0.2%	8.6%	0.7%
887	50	649	4.3%	45.2%	22.8%	1.0%	0.7%	1.1%	0.1%	0.6%	0.1%	8.3%	3.5%	2.4%	0.4%	0.2%	8.5%	0.7%
888	50	657	4.3%	45.5%	23.0%	1.0%	0.7%	1.1%	0.1%	0.6%	0.1%	8.1%	3.4%	2.4%	0.4%	0.2%	8.4%	0.7%
889	50	664	4.4%	45.7%	23.1%	1.0%	0.7%	1.2%	0.1%	0.6%	0.1%	7.9%	3.3%	2.3%	0.4%	0.2%	8.3%	0.7%
890	50	672	4.4%	46.0%	23.3%	1.0%	0.7%	1.2%	0.1%	0.6%	0.1%	7.6%	3.2%	2.3%	0.4%	0.2%	8.2%	0.7%
891	50	679	4.4%	46.2%	23.4%	1.0%	0.7%	1.2%	0.1%	0.6%	0.1%	7.4%	3.1%	2.2%	0.4%	0.2%	8.2%	0.7%
892	50	687	4.4%	46.5%	23.6%	1.0%	0.7%	1.2%	0.1%	0.7%	0.1%	7.2%	3.0%	2.2%	0.4%	0.2%	8.1%	0.7%
893	50	694	4.5%	46.7%	23.7%	1.0%	0.7%	1.2%	0.1%	0.7%	0.1%	7.0%	2.9%	2.2%	0.4%	0.2%	8.0%	0.7%
894	50	701	4.5%	46.9%	23.9%	1.0%	0.7%	1.2%	0.1%	0.7%	0.1%	6.8%	2.8%	2.1%	0.4%	0.2%	7.9%	0.7%
895	50	12	3.2%	33.9%	36.3%	0.3%	0.2%	0.4%	0.0%	0.2%	0.1%	14.0%	5.8%	4.7%	0.8%	0.0%	0.0%	0.0%
896	50	12	3.2%	33.9%	36.3%	0.3%	0.2%	0.4%	0.0%	0.2%	0.1%	14.0%	5.8%	4.7%	0.8%	0.0%	0.0%	0.0%
897	50	19	5.0%	52.5%	22.9%	1.2%	0.8%	1.4%	0.1%	0.7%	0.1%	9.7%	4.0%	1.4%	0.1%	0.0%	0.0%	0.0%
898	50	19	5.0%	52.5%	22.9%	1.2%	0.8%	1.4%	0.1%	0.7%	0.1%	9.7%	4.0%	1.4%	0.1%	0.0%	0.0%	0.0%
899	50	12	3.2%	33.9%	36.3%	0.3%	0.2%	0.4%	0.0%	0.2%	0.1%	14.0%	5.8%	4.7%	0.8%	0.0%	0.0%	0.0%
900	50	12	3.2%	33.9%	36.3%	0.3%	0.2%	0.4%	0.0%	0.2%	0.1%	14.0%	5.8%	4.7%	0.8%	0.0%	0.0%	0.0%
901	50	22	4.4%	46.1%	21.3%	1.1%	0.8%	1.3%	0.1%	0.7%	0.1%	11.6%	4.8%	5.9%	1.8%	0.0%	0.0%	0.0%
902	50	22	4.4%	46.1%	21.3%	1.1%	0.8%	1.3%	0.1%	0.7%	0.1%	11.6%	4.8%	5.9%	1.8%	0.0%	0.0%	0.0%
903	50	12	3.2%	33.9%	36.3%	0.3%	0.2%	0.4%	0.0%	0.2%	0.1%	14.0%	5.8%	4.7%	0.8%	0.0%	0.0%	0.0%
904	50	12	3.2%	33.9%	36.3%	0.3%	0.2%	0.4%	0.0%	0.2%	0.1%	14.0%	5.8%	4.7%	0.8%	0.0%	0.0%	0.0%
905	50	22	4.4%	46.1%	21.3%	1.1%	0.8%	1.3%	0.1%	0.7%	0.1%	11.6%	4.8%	5.9%	1.8%	0.0%	0.0%	0.0%
906	50	691	4.2%	43.8%	17.6%	0.5%	0.4%	0.6%	0.1%	0.3%	0.1%	9.2%	3.8%	3.3%	0.7%	0.2%	7.7%	7.4%
907	50	678	4.2%	43.9%	17.6%	0.5%	0.4%	0.6%	0.1%	0.3%	0.1%	9.1%	3.8%	3.2%	0.7%	0.2%	7.9%	7.5%
908	50	664	4.2%	43.9%	17.7%	0.5%	0.4%	0.6%	0.1%	0.3%	0.1%	8.9%	3.7%	3.2%	0.7%	0.2%	8.1%	7.7%
909	50	651	4.2%	44.0%	17.7%	0.5%	0.3%	0.6%	0.1%	0.3%	0.1%	8.7%	3.6%	3.1%	0.6%	0.2%	8.2%	7.8%
910	50	637	4.2%	44.0%	17.7%	0.5%	0.3%	0.5%	0.1%	0.3%	0.1%	8.5%	3.5%	3.0%	0.6%	0.2%	8.4%	8.0%
911	50	624	4.2%	44.1%	17.8%	0.5%	0.3%	0.5%	0.1%	0.3%	0.1%	8.4%	3.5%	2.9%	0.6%	0.2%	8.6%	8.2%
912	50	610	4.2%	44.2%	17.8%	0.4%	0.3%	0.5%	0.1%	0.3%	0.1%	8.2%	3.4%	2.8%	0.5%	0.2%	8.8%	8.3%
913	50	597	4.2%	44.3%	17.9%	0.4%	0.3%	0.5%	0.1%	0.3%	0.1%	8.0%	3.3%	2.6%	0.5%	0.2%	9.0%	8.5%
914	50	584	4.2%	44.3%	17.9%	0.4%	0.3%	0.5%	0.1%	0.3%	0.1%	7.7%	3.2%	2.5%	0.4%	0.2%	9.2%	8.7%
915	50	570	4.2%	44.4%	17.9%	0.4%	0.3%	0.4%	0.0%	0.2%	0.1%	7.5%	3.1%	2.4%	0.4%	0.2%	9.4%	8.9%
916	50	557	4.2%	44.5%	18.0%	0.4%	0.3%	0.4%	0.0%	0.2%	0.1%	7.3%	3.0%	2.3%	0.3%	0.2%	9.6%	9.1%
917	50	543	4.2%	44.6%	18.0%	0.3%	0.2%	0.4%	0.0%	0.2%	0.1%	7.0%	2.9%	2.1%	0.3%	0.2%	9.9%	9.4%
918	50	582	5.0%	52.7%	20.8%	0.6%	0.4%	0.7%	0.1%	0.4%	0.1%	8.7%	3.6%	4.0%	0.6%	0.0%	0.0%	2.5%
919	50	11	3.5%	36.3%	38.9%	0.0%	0.0%	0.0%	0.0%	0.0%	0.2%	14.9%	6.2%	0.0%	0.0%	0.0%	0.0%	0.0%
920	50	611	5.2%	54.2%	21.1%	0.5%	0.4%	0.6%	0.1%	0.3%	0.1%	9.4%	3.9%	3.8%	0.5%	0.0%	0.0%	0.0%
921	50	49	1.6%	17.0%	9.0%	0.0%	0.0%	0.0%	0.0%	0.0%	0.0%	3.4%	1.4%	0.6%	0.0%	1.3%	57.7%	7.9%
922	50	211	4.4%	45.6%	14.1%	0.6%	0.4%	0.7%	0.1%	0.4%	0.1%	8.3%	3.4%	3.2%	0.1%	0.4%	18.2%	0.0%
923	50	11	3.5%	36.3%	38.9%	0.0%	0.0%	0.0%	0.0%	0.0%	0.2%	14.9%	6.2%	0.0%	0.0%	0.0%	0.0%	0.0%
924	50	11	3.5%	36.3%	38.9%	0.0%	0.0%	0.0%	0.0%	0.0%	0.2%	14.9%	6.2%	0.0%	0.0%	0.0%	0.0%	0.0%
925	50	11	3.5%	36.3%	38.9%	0.0%	0.0%	0.0%	0.0%	0.0%	0.2%	14.9%	6.2%	0.0%	0.0%	0.0%	0.0%	0.0%
926	50	11	3.5%	36.3%	38.9%	0.0%	0.0%	0.0%	0.0%	0.0%	0.2%	14.9%	6.2%	0.0%	0.0%	0.0%	0.0%	0.0%
927	50	198	4.4%	46.0%	22.0%	0.6%	0.4%	0.7%	0.1%	0.4%	0.0%	4.3%	1.8%	1.5%	0.2%	0.0%	0.0%	17.5%
928	50	59	1.9%	19.8%	7.4%	0.2%	0.1%	0.2%	0.0%	0.1%	0.0%	2.8%	1.2%	1.3%	0.3%	0.1%	6.3%	58.2%
929	50	279	5.2%	54.0%	22.9%	1.4%	1.0%	1.7%	0.2%	0.9%	0.1%	7.0%	2.9%	2.3%	0.4%	0.0%	0.0%	0.0%
930	50	141	4.8%	50.7%	18.3%	0.6%	0.5%	0.8%	0.1%	0.4%	0.1%	11.7%	4.8%	3.7%	0.8%	0.0%	0.0%	2.7%
931	50	136	5.3%	56.0%	23.9%	0.1%	0.1%	0.2%	0.0%	0.1%	0.1%	7.8%	3.2%	2.5%	0.6%	0.0%	0.0%	0.0%
932	50	81	3.9%	41.4%	13.8%	0.4%	0.3%	0.5%	0.1%	0.3%	0.1%	10.3%	4.3%	2.0%	0.1%	0.0%	0.0%	22.5%
933	50	189	3.7%	39.2%	18.9%	0.6%	0.5%	0.8%	0.1%	0.4%	0.1%	9.0%	3.7%	1.5%	0.1%	0.1%	5.0%	16.3%
934	50	115	4.9%	51.6%	16.4%	0.2%	0.1%	0.2%	0.0%	0.1%	0.1%	6.7%	2.8%	0.9%	0.0%	0.0%	0.0%	15.9%
935	50	90	2.3%	24.5%	11.1%	0.6%	0.4%	0.7%	0.1%	0.4%	0.1%	9.3%	3.8%	1.7%	0.1%	0.2%	10.5%	34.2%
936	50	336	3.8%	39.5%	26.4%	0.6%	0.4%	0.7%	0.1%	0.4%	0.1%	8.6%	3.5%	1.8%	0.3%	0.1%	3.1%	10.9%
937	50	539	4.3%	44.8%	15.4%	0.9%	0.6%	1.0%	0.1%	0.5%	0.1%	9.9%	4.1%	1.4%	0.1%	0.1%	4.4%	12.5%
938	50	288	4.1%	43.2%	26.7%	0.5%	0.4%	0.6%	0.1%	0.3%	0.1%	9.1%	3.8%	2.0%	0.3%	0.1%	3.6%	5.0%
939	50	548	4.3%	45.2%	16.1%	1.0%	0.7%	1.1%	0.1%	0.6%	0.1%	11.0%	4.5%	1.6%	0.1%	0.1%	6.0%	7.5%
940	50	579	4.8%	50.1%	16.2%	0.7%	0.5%	0.8%	0.1%	0.4%	0.1%	12.0%	5.0%	1.9%	0.1%	0.0%	2.1%	5.0%
941	50	456	4.6%	47.9%	14.5%	0.8%	0.6%	1.0%	0.1%	0.5%	0.1%	13.3%	5.5%	1.9%	0.1%	0.1%	2.7%	6.3%
942	50	69	4.0%	42.4%	21.2%	0.9%	0.6%	1.0%	0.1%	0.6%	0.2%	17.3%	7.2%	4.3%	0.2%	0.0%	0.0%	0.0%
943	50	239	5.9%	62.2%	17.2%	0.3%	0.2%	0.4%	0.0%	0.2%	0.1%	7.8%	3.3%	2.1%	0.1%	0.0%	0.0%	0.0%
944	50	271	5.3%	56.1%	17.9%	0.4%	0.3%	0.5%	0.1%	0.3%	0.1%	8.6%	3.5%	2.2%	0.1%	0.1%	3.1%	1.4%
945	50	305	3.6%	37.8%	15.6%	1.8%	1.3%	2.1%	0.2%	1.2%	0.1%	13.8%	5.7%	3.4%	0.3%	0.1%	2.5%	10.4%
946	50	90	3.9%	41.2%	22.2%	0.7%	0.5%	0.9%	0.1%	0.5%	0.1%	9.9%	4.1%	1.9%	0.1%	0.2%	9.3%	4.3%
947	50	294	3.9%	40.8%	15.6%	1.8%	1.3%	2.1%	0.2%	1.1%	0.1%	11.8%	4.9%	2.7%	0.3%	0.1%	2.6%	10.8%
948	50	16	2.9%	30.8%	27.2%	0.0%	0.0%	0.0%	0.0%	0.0%	0.1%	10.4%	4.3%	0.3%	0.0%	0.0%	0.0%	23.9%
949	50	29	1.3%	13.8%	14.8%	0.0%	0.0%	0.0%	0.0%	0.0%	0.1%	5.7%	2.4%	0.0%	0.0%	0.0%	0.0%	61.9%
950	50	16	2.9%	30.8%	27.2%	0.0%	0.0%	0.0%	0.0%	0.0%	0.1%	10.4%	4.3%	0.3%	0.0%	0.0%	0.0%	23.9%
951	50	29	1.3%	13.8%	14.8%	0.0%	0.0%	0.0%	0.0%	0.0%	0.1%	5.7%	2.4%	0.0%	0.0%	0.0%	0.0%	61.9%
952	50	16	2.9%	30.8%	27.2%	0.0%	0.0%	0.0%	0.0%	0.0%	0.1%	10.4%	4.3%	0.3%	0.0%	0.0%	0.0%	23.9%
953	50	29	1.3%	13.8%	14.8%	0.0%	0.0%	0.0%	0.0%	0.0%	0.1%	5.7%	2.4%	0.0%	0.0%	0.0%	0.0%	61.9%
954	50	16	2.9%	30.8%	27.2%	0.0%	0.0%	0.0%	0.0%	0.0%	0.1%	10.4%	4.3%	0.3%	0.0%	0.0%	0.0%	23.9%
955	50	29	1.3%	13.8%	14.8%	0.0%	0.0%	0.0%	0.0%	0.0%	0.1%	5.7%	2.4%	0.0%	0.0%	0.0%	0.0%	61.9%
956	50	16	2.9%	30.8%	27.2%	0.0%	0.0%	0.0%	0.0%	0.0%	0.1%	10.4%	4.3%	0.3%	0.0%	0.0%	0.0%	23.9%
957	50	29	1.3%	13.8%	14.8%	0.0%	0.0%	0.0%	0.0%	0.0%	0.1%	5.7%	2.4%	0.0%	0.0%	0.0%	0.0%	61.9%
958	50	11	3.5%	36.3%	38.9%	0.0%	0.0%	0.0%	0.0%	0.0%	0.2%	14.9%	6.2%	0.0%	0.0%	0.0%	0.0%	0.0%
959	50	11	3.5%	36.3%	38.9%	0.0%	0.0%	0.0%	0.0%	0.0%	0.2%	14.9%	6.2%	0.0%	0.0%	0.0%	0.0%	0.0%
960	50	128	0.3%	3.2%	3.4%	0.0%	0.0%	0.0%	0.0%	0.0%	0.0%	1.3%	0.5%	0.0%	0.0%	0.2%	6.6%	84.5%
961	50	189	3.6%	38.1%	14.3%	0.5%	0.4%	0.6%	0.1%	0.3%	0.0%	2.7%	1.1%	1.1%	0.2%	0.0%	1.5%	35.5%
962	50	11	3.5%	36.3%	38.9%	0.0%	0.0%	0.0%	0.0%	0.0%	0.2%	14.9%	6.2%	0.0%	0.0%	0.0%	0.0%	0.0%
963	50	11	3.5%	36.3%	38.9%	0.0%	0.0%	0.0%	0.0%	0.0%	0.2%	14.9%	6.2%	0.0%	0.0%	0.0%	0.0%	0.0%
964	50	11	3.5%	36.3%	38.9%	0.0%	0.0%	0.0%	0.0%	0.0%	0.2%	14.9%	6.2%	0.0%	0.0%	0.0%	0.0%	0.0%
965	50	11	3.5%	36.3%	38.9%	0.0%	0.0%	0.0%	0.0%	0.0%	0.2%	14.9%	6.2%	0.0%	0.0%	0.0%	0.0%	0.0%
966	50	31	5.6%	58.6%	25.3%	0.5%	0.3%	0.5%	0.1%	0.3%	0.1%	5.3%	2.2%	1.0%	0.2%	0.0%	0.0%	0.0%
968	50	128	0.3%	3.2%	3.4%	0.0%	0.0%	0.0%	0.0%	0.0%	0.0%	1.3%	0.5%	0.0%	0.0%	0.2%	6.6%	84.5%
969	50	189	3.6%	38.1%	14.3%	0.5%	0.4%	0.6%	0.1%	0.3%	0.0%	2.7%	1.1%	1.1%	0.2%	0.0%	1.5%	35.5%
970	50	128	0.3%	3.2%	3.4%	0.0%	0.0%	0.0%	0.0%	0.0%	0.0%	1.3%	0.5%	0.0%	0.0%	0.2%	6.6%	84.5%
971	50	189	3.6%	38.1%	14.3%	0.5%	0.4%	0.6%	0.1%	0.3%	0.0%	2.7%	1.1%	1.1%	0.2%	0.0%	1.5%	35.5%
972	50	128	0.3%	3.2%	3.4%	0.0%	0.0%	0.0%	0.0%	0.0%	0.0%	1.3%	0.5%	0.0%	0.0%	0.2%	6.6%	84.5%
973	50	189	3.6%	38.1%	14.3%	0.5%	0.4%	0.6%	0.1%	0.3%	0.0%	2.7%	1.1%	1.1%	0.2%	0.0%	1.5%	35.5%
974	50	128	0.3%	3.2%	3.4%	0.0%	0.0%	0.0%	0.0%	0.0%	0.0%	1.3%	0.5%	0.0%	0.0%	0.2%	6.6%	84.5%
975	50	189	3.6%	38.1%	14.3%	0.5%	0.4%	0.6%	0.1%	0.3%	0.0%	2.7%	1.1%	1.1%	0.2%	0.0%	1.5%	35.5%
976	50	11	3.5%	36.3%	38.9%	0.0%	0.0%	0.0%	0.0%	0.0%	0.2%	14.9%	6.2%	0.0%	0.0%	0.0%	0.0%	0.0%
977	50	11	3.5%	36.3%	38.9%	0.0%	0.0%	0.0%	0.0%	0.0%	0.2%	14.9%	6.2%	0.0%	0.0%	0.0%	0.0%	0.0%

Traffic Flows and Breakdown by 16 Vehicle Classes (Year 2026)

Link No.	Speed Limit	Total Vehicle	19 - Motorcycles (MC)	01 - Private Cars (PC)	03 - Taxi	14 - Non-franchised Bus <=6.4t	15 - Non-franchised Bus 6.4-15t	16 - Non-franchised Bus >15t	12 - Private Light Bus <=3.5t	13 - Private Light Bus >3.5t	04 - Light Goods Vehicles <=2.5t	05 - Lt Goods Vehicles 2.5-3.5t	06 - Light Goods Vehicles >3.5t	07 - Heavy Goods Vehicles <=15t	08 - Heavy Goods Vehicles >15t	17 - Franchised Bus (SD)	18 - Franchised Bus (DD)	11 - Public Light Buses
	km/hr	1900-2000																
978	50	11	3.5%	36.3%	38.9%	0.0%	0.0%	0.0%	0.0%	0.0%	0.2%	14.9%	6.2%	0.0%	0.0%	0.0%	0.0%	0.0%
979	50	11	3.5%	36.3%	38.9%	0.0%	0.0%	0.0%	0.0%	0.0%	0.2%	14.9%	6.2%	0.0%	0.0%	0.0%	0.0%	0.0%
980	50	11	3.5%	36.3%	38.9%	0.0%	0.0%	0.0%	0.0%	0.0%	0.2%	14.9%	6.2%	0.0%	0.0%	0.0%	0.0%	0.0%
981	50	11	3.5%	36.3%	38.9%	0.0%	0.0%	0.0%	0.0%	0.0%	0.2%	14.9%	6.2%	0.0%	0.0%	0.0%	0.0%	0.0%
982	50	233	3.6%	37.7%	13.4%	0.5%	0.4%	0.6%	0.1%	0.3%	0.0%	3.0%	1.3%	1.1%	0.2%	0.0%	1.2%	36.7%
983	50	233	3.6%	37.7%	13.4%	0.5%	0.4%	0.6%	0.1%	0.3%	0.0%	3.0%	1.3%	1.1%	0.2%	0.0%	1.2%	36.7%
984	50	198	4.4%	46.0%	22.0%	0.6%	0.4%	0.7%	0.1%	0.4%	0.0%	4.3%	1.8%	1.5%	0.2%	0.0%	0.0%	17.5%
985	50	59	1.9%	19.8%	7.4%	0.2%	0.1%	0.2%	0.0%	0.1%	0.0%	2.8%	1.2%	1.3%	0.3%	0.1%	6.3%	58.2%
986	70	442	4.6%	48.6%	35.2%	0.6%	0.4%	0.7%	0.1%	0.4%	0.0%	3.7%	1.5%	1.5%	0.3%	0.0%	2.1%	0.0%
987	70	574	4.5%	47.7%	32.1%	1.2%	0.9%	1.5%	0.2%	0.8%	0.0%	3.4%	1.4%	1.3%	0.3%	0.0%	1.6%	3.0%
988	70	920	5.3%	55.5%	21.2%	1.1%	0.8%	1.3%	0.1%	0.7%	0.1%	6.7%	2.8%	2.2%	0.2%	0.0%	0.0%	2.3%
989	70	789	5.5%	57.4%	21.1%	0.7%	0.5%	0.8%	0.1%	0.5%	0.1%	7.3%	3.0%	2.4%	0.1%	0.0%	0.0%	0.5%
990	50	132	4.2%	44.5%	21.4%	3.3%	2.3%	3.9%	0.4%	2.1%	0.0%	2.6%	1.1%	0.8%	0.2%	0.0%	0.0%	13.1%
992	70	3791	5.1%	53.7%	16.9%	0.5%	0.3%	0.6%	0.1%	0.3%	0.1%	7.0%	2.9%	2.1%	0.2%	0.1%	3.6%	6.6%
993	70	4167	4.2%	44.0%	22.6%	0.7%	0.5%	0.9%	0.1%	0.5%	0.1%	8.3%	3.5%	2.6%	0.3%	0.1%	4.5%	7.1%
994	50	906	5.5%	58.2%	23.9%	0.5%	0.3%	0.5%	0.1%	0.3%	0.1%	5.4%	2.2%	1.1%	0.1%	0.0%	1.2%	0.4%
995	50	210	6.0%	62.4%	22.6%	0.4%	0.3%	0.5%	0.0%	0.2%	0.0%	4.8%	2.0%	0.8%	0.1%	0.0%	0.0%	0.0%
996	50	579	4.8%	50.2%	17.9%	0.5%	0.4%	0.6%	0.1%	0.3%	0.1%	6.2%	2.6%	1.7%	0.4%	0.2%	8.9%	5.1%
998	50	413	5.4%	56.6%	15.0%	0.2%	0.1%	0.2%	0.0%	0.1%	0.1%	5.2%	2.2%	2.4%	0.2%	0.1%	5.0%	7.2%
999	50	150	4.9%	51.5%	11.1%	0.9%	0.7%	1.1%	0.1%	0.6%	0.1%	7.0%	2.9%	1.7%	0.1%	0.3%	11.9%	5.1%
1001	50	321	5.0%	52.9%	15.2%	0.4%	0.3%	0.4%	0.0%	0.2%	0.0%	4.8%	2.0%	2.5%	0.3%	0.0%	0.0%	15.9%
1002	50	186	4.2%	44.3%	12.0%	0.4%	0.3%	0.5%	0.1%	0.3%	0.1%	5.3%	2.2%	2.5%	0.5%	0.0%	0.0%	27.4%
1003	50	1073	5.2%	54.9%	12.1%	0.4%	0.3%	0.4%	0.0%	0.2%	0.1%	12.4%	5.1%	6.5%	0.2%	0.0%	0.0%	2.1%
1004	50	775	5.3%	55.7%	14.3%	0.6%	0.4%	0.7%	0.1%	0.4%	0.1%	9.8%	4.1%	8.2%	0.3%	0.0%	0.0%	0.0%
1006	70	3800	4.2%	44.5%	22.2%	0.7%	0.5%	0.8%	0.1%	0.4%	0.1%	7.9%	3.3%	2.5%	0.3%	0.1%	4.6%	7.8%
1007	70	3791	5.1%	53.7%	16.9%	0.5%	0.3%	0.6%	0.1%	0.3%	0.1%	7.0%	2.9%	2.1%	0.2%	0.1%	3.6%	6.6%
1008	50	110	5.5%	57.2%	27.0%	0.7%	0.5%	0.8%	0.1%	0.4%	0.0%	4.6%	1.9%	1.2%	0.1%	0.0%	0.0%	0.0%
1011	70	1931	5.7%	59.7%	10.5%	1.2%	0.9%	1.5%	0.2%	0.8%	0.1%	9.2%	3.8%	4.2%	0.0%	0.1%	2.2%	0.0%
1012	70	2008	5.4%	56.9%	8.9%	1.2%	0.8%	1.4%	0.1%	0.7%	0.1%	12.0%	5.0%	3.5%	0.1%	0.1%	2.8%	1.0%
1014	70	2888	3.8%	40.0%	24.7%	0.7%	0.5%	0.8%	0.1%	0.5%	0.1%	6.5%	2.7%	2.0%	0.4%	0.2%	9.0%	8.0%
1015	50	356	4.5%	47.0%	22.2%	0.6%	0.5%	0.8%	0.1%	0.4%	0.0%	4.2%	1.7%	0.8%	0.1%	0.4%	16.6%	0.0%
1016	50	322	5.0%	52.1%	18.3%	0.2%	0.1%	0.2%	0.0%	0.1%	0.1%	12.2%	5.1%	1.7%	0.1%	0.0%	1.2%	3.6%
1017	70	2782	5.2%	54.4%	20.5%	0.6%	0.5%	0.8%	0.1%	0.4%	0.1%	8.6%	3.6%	3.4%	0.4%	0.0%	1.3%	0.1%
1020	50	35	5.6%	58.9%	22.2%	0.5%	0.4%	0.6%	0.1%	0.3%	0.1%	6.3%	2.6%	2.3%	0.1%	0.0%	0.0%	0.0%
1021	50	34	5.0%	52.7%	26.4%	1.2%	0.8%	1.4%	0.2%	0.8%	0.1%	5.8%	2.4%	3.1%	0.2%	0.0%	0.0%	0.0%
3001	50	18	2.2%	22.7%	24.4%	0.0%	0.0%	0.0%	0.0%	0.0%	0.1%	9.3%	3.9%	0.0%	0.0%	0.0%	0.0%	37.4%
3002	50	18	2.2%	22.7%	24.4%	0.0%	0.0%	0.0%	0.0%	0.0%	0.1%	9.3%	3.9%	0.0%	0.0%	0.0%	0.0%	37.4%
3003	50	411	5.0%	52.4%	26.2%	1.2%	0.8%	1.4%	0.1%	0.8%	0.1%	6.1%	2.5%	3.2%	0.2%	0.0%	0.0%	0.0%
3004	50	500	5.6%	58.7%	22.1%	0.5%	0.4%	0.6%	0.1%	0.3%	0.1%	6.5%	2.7%	2.4%	0.1%	0.0%	0.0%	0.0%
3005	50	34	5.0%	52.7%	26.4%	1.2%	0.8%	1.4%	0.2%	0.8%	0.1%	5.8%	2.4%	3.1%	0.2%	0.0%	0.0%	0.0%
3006	50	35	5.6%	58.9%	22.2%	0.5%	0.4%	0.6%	0.1%	0.3%	0.1%	6.3%	2.6%	2.3%	0.1%	0.0%	0.0%	0.0%
3007	50	41	4.2%	44.0%	22.0%	1.0%	0.7%	1.2%	0.1%	0.6%	0.1%	4.9%	2.0%	2.6%	0.1%	0.0%	0.0%	16.6%
3008	50	41	4.2%	44.0%	22.0%	1.0%	0.7%	1.2%	0.1%	0.6%	0.1%	4.9%	2.0%	2.6%	0.1%	0.0%	0.0%	16.6%
3009	50	18	2.2%	22.7%	24.4%	0.0%	0.0%	0.0%	0.0%	0.0%	0.1%	9.3%	3.9%	0.0%	0.0%	0.0%	0.0%	37.4%
3010	50	11	3.5%	36.3%	38.9%	0.0%	0.0%	0.0%	0.0%	0.0%	0.2%	14.9%	6.2%	0.0%	0.0%	0.0%	0.0%	0.0%
3011	50	42	4.7%	49.4%	18.6%	0.4%	0.3%	0.5%	0.1%	0.3%	0.1%	5.3%	2.2%	1.9%	0.1%	0.0%	0.0%	16.1%
3012	50	452	4.9%	51.7%	25.9%	1.2%	0.8%	1.4%	0.1%	0.8%	0.1%	6.0%	2.5%	3.1%	0.2%	0.0%	0.0%	1.5%
3013	50	542	5.5%	57.9%	21.9%	0.5%	0.4%	0.6%	0.1%	0.3%	0.1%	6.4%	2.7%	2.3%	0.1%	0.0%	0.0%	1.2%
3014	50	204	5.2%	54.6%	27.3%	1.2%	0.9%	1.4%	0.2%	0.8%	0.0%	4.3%	1.8%	2.2%	0.1%	0.0%	0.0%	0.0%
3015	50	224	5.8%	60.9%	23.0%	0.5%	0.4%	0.6%	0.1%	0.3%	0.0%	4.6%	1.9%	1.7%	0.1%	0.0%	0.0%	0.0%
3016	50	157	5.8%	61.3%	23.1%	0.5%	0.4%	0.6%	0.1%	0.3%	0.0%	4.3%	1.8%	1.6%	0.1%	0.0%	0.0%	0.0%
3017	50	142	5.2%	54.8%	27.4%	1.2%	0.9%	1.5%	0.2%	0.8%	0.0%	4.0%	1.7%	2.1%	0.1%	0.0%	0.0%	0.0%
3018	50	978	5.2%	54.3%	26.1%	1.1%	0.8%	1.3%	0.1%	0.7%	0.1%	4.9%	2.0%	2.5%	0.1%	0.0%	0.0%	0.7%
3019	50	1102	5.7%	59.4%	22.7%	0.6%	0.4%	0.7%	0.1%	0.4%	0.1%	5.3%	2.2%	1.9%	0.1%	0.0%	0.0%	0.6%
3020	50	64	6.0%	62.9%	23.7%	0.6%	0.4%	0.7%	0.1%	0.4%	0.0%	3.0%	1.2%	1.1%	0.1%	0.0%	0.0%	0.0%
3021	50	46	5.3%	55.6%	27.8%	1.3%	0.9%	1.5%	0.2%	0.8%	0.0%	3.7%	1.5%	1.4%	0.1%	0.0%	0.0%	0.0%
3022	50	967	5.2%	54.1%	26.3%	1.1%	0.8%	1.3%	0.1%	0.7%	0.1%	4.9%	2.0%	2.5%	0.1%	0.0%	0.0%	0.7%
3023	50	1121	5.7%	59.8%	22.5%	0.5%	0.4%	0.6%	0.1%	0.3%	0.1%	5.3%	2.2%	1.9%	0.1%	0.0%	0.0%	0.6%
3024	50	71	5.2%	55.0%	27.5%	1.2%	0.9%	1.5%	0.2%	0.8%	0.0%	3.9%	1.6%	2.0%	0.1%	0.0%	0.0%	0.0%
3025	50	94	5.9%	61.7%	23.3%	0.5%	0.4%	0.6%	0.1%	0.3%	0.0%	4.0%	1.6%	1.4%	0.1%	0.0%	0.0%	0.0%
3026	50	943	5.1%	53.4%	26.7%	1.2%	0.9%	1.4%	0.2%	0.8%	0.1%	4.9%	2.0%	2.6%	0.1%	0.0%	0.0%	0.7%
3027	50	1121	5.7%	59.8%	22.5%	0.5%	0.4%	0.6%	0.1%	0.3%	0.1%	5.3%	2.2%	1.9%	0.1%	0.0%	0.0%	0.6%
3028	50	767	5.4%	57.1%	20.7%	1.1%	0.8%	1.3%	0.1%	0.7%	0.1%	6.1%	2.5%	3.1%	0.2%	0.0%	0.0%	0.9%
3029	50	973	5.8%	61.0%	20.9%	0.7%	0.5%	0.8%	0.1%	0.5%	0.1%	4.9%	2.0%	1.9%	0.1%	0.0%	0.0%	0.7%
3030	50	1087	5.5%	57.2%	27.9%	0.9%	0.7%	1.1%	0.1%	0.6%	0.0%	3.2%	1.3%	1.3%	0.1%	0.0%	0.0%	0.0%
3031	50	1058	5.7%	59.8%	24.5%	0.6%	0.4%	0.7%	0.1%	0.4%	0.0%	4.4%	1.8%	1.5%	0.1%	0.0%	0.0%	0.0%
3032	50	1066	5.4%	56.8%	28.2%	1.0%	0.7%	1.2%	0.1%	0.6%	0.0%	3.2%	1.3%	1.3%	0.1%	0.0%	0.0%	0.0%
3033	50	1075	5.7%	60.1%	24.3%	0.6%	0.4%	0.7%	0.1%	0.4%	0.0%	4.4%	1.8%	1.5%	0.1%	0.0%	0.0%	0.0%
3034	50	552	4.8%	50.1%	36.3%	1.2%	0.8%	1.4%	0.1%	0.7%	0.0%	2.5%	1.1%	0.9%	0.0%	0.0%	0.0%	0.0%
3035	50	578	5.5%	57.3%	28.1%	0.3%	0.2%	0.3%	0.0%	0.2%	0.0%	4.8%	2.0%	1.2%	0.0%	0.0%	0.0%	0.0%
3036	50	767	5.4%	57.1%	20.7%	1.1%	0.8%	1.3%	0.1%	0.7%	0.1%	6.1%	2.5%	3.1%	0.2%	0.0%	0.0%	0.9%
3037	50	984	5.8%	61.2%	20.8%	0.7%	0.5%	0.8%	0.1%	0.4%	0.1%	4.9%	2.0%	1.9%	0.1%	0.0%	0.0%	0.7%
3038	50	767	5.4%	57.1%	20.7%	1.1%	0.8%	1.3%	0.1%	0.7%	0.1%	6.1%	2.5%	3.1%	0.2%	0.0%	0.0%	0.9%
3039	50	984	5.8%	61.2%	20.8%	0.7%	0.5%	0.8%	0.1%	0.4%	0.1%	4.9%	2.0%	1.9%	0.1%	0.0%	0.0%	0.7%
3040	50	968	5.9%	61.5%	21.1%	0.7%	0.5%	0.8%	0.1%	0.4%	0.1%	5.0%	2.1%	1.2%	0.0%	0.0%	0.0%	0.7%
3041	50	849	5.7%	60.2%	19.5%	0.5%	0.4%	0.6%	0.1%	0.3%	0.1%	6.7%	2.8%	2.1%	0.2%	0.0%	0.0%	0.8%
3042	50	217	5.5%	58.2%	23.2%	0.5%	0.3%	0.6%	0.1%	0.3%	0.1%	7.1%	2.9%	1.1%	0.1%	0.0%	0.0%	0.0%
3043	50	221	5.5%	57.9%	23.6%	0.5%	0.3%	0.6%	0.1%	0.3%	0.1%	7.0%	2.9%	1.1%	0.1%	0.0%	0.0%	0.0%
3044	50	721	5.8%	60.7%	18.2%	0.6%	0.4%	0.7%	0.1%	0.4%	0.1%	6.9%	2.9%	2.3%	0.2%	0.0%	0.0%	0.9%
3045	50	844	5.9%	62.1%	20.3%	0.7%	0.5%	0.9%	0.1%	0.5%	0.1%	4.9%	2.0%	1.2%	0.0%	0.0%	0.0%	0.8%
3046	50	38	6.2%	65.5%	20.0%	0.3%	0.2%	0.4%	0.0%	0.2%	0.0%	4.4%	1.8%	0.6%	0.1%	0.0%	0.0%	0.0%
3047	50	48	5.9%	61.7%	25.1%	0.4%	0.3%	0.5%	0.0%	0.2%	0.0%	3.7%	1.5%	0.5%	0.0%	0.0%	0.0%	0.0%
3048	80	982	7.1%	74.4%	5.3%	0.4%	0.3%	0.4%	0.0%	0.2%	0.1%	7.0%	2.9%	1.8%	0.1%	0.0%	0.0%	0.0%
3049	80	1051	6.0%	62.9%	11.5%	0.4%	0.3%	0.4%	0.0%	0.2%	0.1%	7.3%	3.0%	7.6%	0.3%	0.0%	0.0%	0.0%
3050	50	196	5.6%	59.1%	23.9%	0.8%	0.6%	0.9%	0.1%	0.5%	0.1%	5.4%	2.2%	0.8%	0.1%	0.0%	0.0%	0.0%
3052	50	837	5.9%	61.8%	18.4%	0.5%	0.3%	0.6%	0.1%	0.3%	0.1%	6.4%	2.6%	2.0%	0.2%	0.0%	0.0%	0.8%
3053	50	1040	5.9%	61.5%	20.9%	0.8%	0.5%	0.9%	0.1%	0.5%	0.1%	5.0%	2.1%	1.1%	0.0%	0.0%	0.0%	0.6%
3055	50	182	5.8%	60.8%	23.2%	0.4%	0.3%	0.4%	0.0%	0.2%	0.1%	5.5%	2.3%	0.9%	0.1%	0.0%	0.0%	0.0%
3056	70	1895	5.2%	55.0%	12.3%	1.3%	0.9%	1.5%	0.2%	0.8%	0.1%	12.5%	5.2%	2.4%	0.2%	0.0%	1.2%	1.1%
3057	50	624	6.0%	62.8%	14.6%	0.6%	0.4%	0.7%	0.1%	0.4%	0.1%	6.6%	2.8%	1.6%	0.1%	0.0%	0.6%	2.8%
3058	50	430	5.6%	58.5%	20.5%	0.7%	0.5%	0.9%	0.1%	0.5%	0.1%	4.9%	2.0%	1.3%	0.2%	0.0%	0.9%	3.4%
3059	50	684	5.0%	52.3%	23.5%	0.9%	0.7%	1.1%	0.1%	0.6%	0.1%	8.2%	3.4%	2.0%	0.1%	0.0%	0.0%	2.1%
3060	70	1335	5.6%	58.5%	12.7%	1.0%	0.7%	1.2%	0.1%	0.7%	0.1%	10.5%	4.4%	2.4%	0.2%	0.0%	1.4%	0.3%
3061	70	2008	5.4%	56.9%	8.9%	1.2%	0.8%	1.4%	0.1%	0.7%	0.1%	12.0%	5.0%	3.5%	0.1%	0.1%	2.8%	1.0%
3062	70	3519	5.5%	57.5%	13.9%	0.8%	0.6%	1.0%	0.1%	0.5%	0.1%	9.1%	3.8%	4.0%	0.3%	0.0%	1.9%	0.7%
3063	50	560	4.4%	46.5%	11.5%	1.8%	1.3%	2.1%	0.2%	1.2%	0.2%	17.2%	7.1%	2.2%	0.3%	0.0%	0.7%	3.1%
3064	70	1297	5.8%	61.1%	15.7%	0.5%	0.4%	0.6%	0.1%	0.3%	0.1%	8.0%	3.3%	2.4%	0.3%	0.0%	1.4%	0.0%
3065	70	936	4.6%	47.9%	22.6%	0.7%	0.5%	0.8%	0.1%	0.4%	0.1%	10.9%	4.5%	3.6%	0.3%	0.0%	1.7%	1.2%
3066	70	1576	5.6%	59.2%	17.1%	0.5%	0.4%	0.6%	0.1%	0.3%	0.1%	7.5%	3.1%	3.1%	0.4%	0.0%	1.5%	0.2%
3067	50	989	4.9%	51.7%	15.4%	1.4%	1.0%	1.6%	0.2%	0.9%	0.1%	11.9%	4.9%	1.8%	0.3%	0.0%	0.8%	3.2%
3068	50	1308	5.5%	57.3%	19.2%	0.8%	0.5%	0.9%	0.1%	0.5%	0.1%	7.4%	3.1%	1.8%	0.1%	0.0%	0.3%	2.4%
3069	50	1035	4.6%	48.7%	22.1%	1.0%	0.7%	1.2%	0.1%	0.7%	0.1%	7.1%	3.0%	2.1%	0.2%	0.0%	1.6%	6.8%
3072	70	2008	5.4%	56.9%	8.9%	1.2%	0.8%	1.4%	0.1%	0.7%	0.1%	12.0%	5.0%	3.5%	0.1%	0.1%	2.8%	1.0%
3073	70	1944	5.4%	56.2%	11.4%	1.1%	0.8%	1.3%	0.1%	0.7%	0.1%	10.4%	4.3%	4.7%	0.3%	0.1%	2.3%	1.0%
3074	50	696	5.4%	57.0%	22.7%	1.0%	0.7%	1.2%	0.1%	0.6%	0.1%	6.1%	2.5%	2.4%	0.1%	0.0%	0.0%	0.0%

Traffic Flows and Breakdown by 16 Vehicle Classes (Year 2026)

Link No.	Speed Limit	Total Vehicle	19 - Motorcycles (MC)	01 - Private Cars (PC)	03 - Taxi	14 - Non-franchised Bus <=6.4t	15 - Non-franchised Bus 6.4-15t	16 - Non-franchised Bus >15t	12 - Private Light Bus <=3.5t	13 - Private Light Bus >3.5t	04 - Light Goods Vehicles <=2.5t	05 - Lt Goods Vehicles 2.5-3.5t	06 - Light Goods Vehicles >3.5t	07 - Heavy Goods Vehicles <=15t	08 - Heavy Goods Vehicles >15t	17 - Franchised Bus (SD)	18 - Franchised Bus (DD)	11 - Public Light Buses
	km/hr	1900-2000																
3075	50	693	5.3%	55.7%	23.8%	0.9%	0.6%	1.1%	0.1%	0.6%	0.1%	6.3%	2.6%	2.6%	0.2%	0.0%	0.0%	0.0%
3076	50	567	4.9%	51.4%	25.3%	0.6%	0.5%	0.8%	0.1%	0.4%	0.1%	8.9%	3.7%	3.0%	0.3%	0.0%	0.0%	0.0%
3077	80	1677	6.4%	67.2%	12.5%	0.6%	0.4%	0.7%	0.1%	0.4%	0.1%	6.6%	2.7%	2.0%	0.1%	0.0%	0.0%	0.0%
3078	80	1736	5.7%	60.1%	16.4%	0.6%	0.4%	0.7%	0.1%	0.4%	0.1%	6.9%	2.8%	5.6%	0.3%	0.0%	0.0%	0.0%
3081	50	26	3.0%	31.7%	17.1%	0.8%	0.6%	0.9%	0.1%	0.5%	0.3%	27.5%	11.4%	5.6%	0.5%	0.0%	0.0%	0.0%
3082	50	301	4.3%	44.8%	36.0%	0.6%	0.5%	0.8%	0.1%	0.4%	0.1%	7.7%	3.2%	1.4%	0.2%	0.0%	0.0%	0.0%
3084	70	3008	5.1%	53.0%	21.9%	0.7%	0.5%	0.8%	0.1%	0.4%	0.1%	8.8%	3.6%	3.3%	0.4%	0.0%	1.2%	0.1%
3086	70	932	5.6%	58.2%	8.2%	0.6%	0.4%	0.7%	0.1%	0.4%	0.2%	14.9%	6.2%	4.3%	0.4%	0.0%	0.0%	0.0%
3088	50	18	2.2%	22.7%	24.4%	0.0%	0.0%	0.0%	0.0%	0.0%	0.1%	9.3%	3.9%	0.0%	0.0%	0.0%	0.0%	37.4%
3089	50	34	5.0%	52.7%	26.4%	1.2%	0.8%	1.4%	0.2%	0.8%	0.1%	5.8%	2.4%	3.1%	0.2%	0.0%	0.0%	0.0%
4001	50	979	5.1%	53.6%	17.3%	0.6%	0.4%	0.7%	0.1%	0.4%	0.1%	11.2%	4.7%	2.7%	0.5%	0.0%	0.0%	2.6%
4002	50	433	6.1%	64.3%	16.6%	0.5%	0.4%	0.6%	0.1%	0.3%	0.1%	6.4%	2.7%	1.7%	0.1%	0.0%	0.0%	0.0%
4003	50	1050	5.2%	54.8%	25.2%	0.8%	0.6%	1.0%	0.1%	0.5%	0.0%	4.1%	1.7%	1.2%	0.2%	0.1%	3.2%	1.3%
4004	70	5740	4.9%	51.3%	16.7%	0.4%	0.3%	0.5%	0.0%	0.3%	0.1%	7.7%	3.2%	2.8%	0.7%	0.1%	5.5%	5.6%
4005	70	5347	4.5%	47.4%	18.1%	0.7%	0.5%	0.8%	0.1%	0.4%	0.1%	8.6%	3.6%	2.8%	0.3%	0.1%	5.9%	6.1%
4006	70	3395	4.9%	51.8%	18.1%	0.3%	0.2%	0.4%	0.0%	0.2%	0.0%	4.4%	1.8%	1.9%	0.2%	0.2%	8.5%	6.8%
4007	80	787	6.5%	68.2%	12.4%	0.4%	0.3%	0.5%	0.0%	0.3%	0.0%	3.3%	1.4%	6.5%	0.2%	0.0%	0.0%	0.0%
4008	50	1257	4.9%	51.7%	25.1%	0.6%	0.5%	0.7%	0.1%	0.4%	0.1%	4.9%	2.0%	1.3%	0.4%	0.1%	2.6%	4.6%
4009	50	1016	4.5%	47.1%	23.3%	0.5%	0.4%	0.6%	0.1%	0.3%	0.0%	4.6%	1.9%	1.3%	0.3%	0.1%	4.6%	10.2%
4010	50	396	5.7%	59.9%	22.8%	0.5%	0.3%	0.6%	0.1%	0.3%	0.1%	6.1%	2.5%	1.0%	0.1%	0.0%	0.0%	0.0%
4011	50	347	5.8%	60.6%	22.9%	0.5%	0.3%	0.6%	0.1%	0.3%	0.1%	5.6%	2.3%	0.9%	0.1%	0.0%	0.0%	0.0%
4012	50	35	5.8%	60.6%	22.9%	0.5%	0.3%	0.6%	0.1%	0.3%	0.1%	5.6%	2.3%	0.9%	0.1%	0.0%	0.0%	0.0%
4014	70	1668	4.4%	46.4%	30.6%	0.5%	0.4%	0.6%	0.1%	0.3%	0.1%	7.7%	3.2%	2.5%	0.6%	0.1%	2.8%	0.0%
4015	70	770	5.8%	60.7%	18.6%	1.2%	0.8%	1.4%	0.1%	0.7%	0.1%	6.2%	2.6%	1.3%	0.0%	0.0%	0.0%	0.5%
4016	70	1107	5.5%	57.4%	20.0%	1.2%	0.9%	1.4%	0.2%	0.8%	0.1%	7.2%	3.0%	2.0%	0.1%	0.0%	0.0%	0.3%
4018	70	1226	4.3%	45.5%	28.9%	0.5%	0.3%	0.6%	0.1%	0.3%	0.1%	9.1%	3.8%	2.8%	0.6%	0.1%	3.0%	0.0%
4019	50	1250	4.9%	51.7%	14.1%	0.3%	0.2%	0.4%	0.0%	0.2%	0.1%	13.0%	5.4%	5.6%	0.2%	0.0%	0.1%	3.5%
4021	50	564	6.1%	63.8%	18.5%	0.3%	0.2%	0.4%	0.0%	0.2%	0.0%	1.6%	0.7%	0.6%	0.1%	0.1%	2.3%	5.1%
4022	50	34	1.1%	11.9%	12.8%	0.0%	0.0%	0.0%	0.0%	0.0%	0.1%	4.9%	2.0%	0.0%	0.0%	0.0%	0.0%	67.2%
4023	50	34	1.1%	11.9%	12.8%	0.0%	0.0%	0.0%	0.0%	0.0%	0.1%	4.9%	2.0%	0.0%	0.0%	0.0%	0.0%	67.2%
4024	50	192	5.8%	61.1%	23.1%	0.4%	0.3%	0.5%	0.1%	0.3%	0.0%	3.1%	1.3%	0.8%	0.1%	0.0%	0.0%	3.0%
4025	50	165	5.0%	52.3%	17.4%	0.2%	0.2%	0.3%	0.0%	0.2%	0.1%	5.3%	2.2%	2.7%	0.3%	0.0%	0.0%	13.9%
4026	50	264	4.6%	48.2%	14.2%	0.9%	0.6%	1.0%	0.1%	0.6%	0.2%	16.8%	7.0%	5.4%	0.5%	0.0%	0.0%	0.0%
4027	80	3256	5.6%	58.7%	16.4%	0.8%	0.5%	0.9%	0.1%	0.5%	0.1%	7.9%	3.3%	5.0%	0.3%	0.0%	0.0%	0.0%
4028	50	64	5.6%	58.7%	16.4%	0.8%	0.5%	0.9%	0.1%	0.5%	0.1%	7.9%	3.3%	5.0%	0.3%	0.0%	0.0%	0.0%
4029	50	186	4.0%	42.4%	25.7%	0.5%	0.3%	0.6%	0.1%	0.3%	0.0%	3.1%	1.3%	0.9%	0.2%	0.5%	20.2%	0.0%
4030	50	1290	4.3%	45.2%	17.3%	0.4%	0.3%	0.5%	0.0%	0.2%	0.1%	5.1%	2.1%	1.3%	0.3%	0.1%	5.8%	17.1%
4031	50	119	6.4%	67.4%	17.0%	0.4%	0.3%	0.4%	0.0%	0.2%	0.0%	4.7%	1.9%	1.1%	0.1%	0.0%	0.0%	0.0%
4032	70	4421	5.1%	53.7%	18.6%	0.4%	0.3%	0.5%	0.1%	0.3%	0.1%	6.7%	2.8%	2.0%	0.2%	0.1%	3.3%	5.8%
4033	70	1294	5.6%	58.4%	9.6%	0.7%	0.5%	0.8%	0.1%	0.4%	0.1%	13.7%	5.7%	4.2%	0.4%	0.0%	0.0%	0.0%
4034	70	463	5.1%	53.1%	21.4%	1.3%	0.9%	1.5%	0.2%	0.8%	0.1%	8.5%	3.5%	3.4%	0.2%	0.0%	0.0%	0.0%
4035	70	1232	5.5%	57.8%	19.7%	1.2%	0.9%	1.4%	0.2%	0.8%	0.1%	7.1%	2.9%	2.1%	0.1%	0.0%	0.0%	0.3%
4036	70	1702	5.7%	59.3%	12.9%	0.8%	0.6%	1.0%	0.1%	0.5%	0.1%	11.0%	4.5%	2.9%	0.2%	0.0%	0.0%	0.2%
4037	70	2662	5.7%	60.2%	14.0%	0.7%	0.5%	0.9%	0.1%	0.5%	0.1%	9.3%	3.8%	2.4%	0.2%	0.0%	1.4%	0.1%
5137	50	658	5.2%	55.0%	13.8%	0.5%	0.4%	0.6%	0.1%	0.3%	0.1%	12.9%	5.3%	5.5%	0.2%	0.0%	0.0%	0.0%
5138	50	486	5.0%	52.1%	15.8%	0.4%	0.3%	0.5%	0.1%	0.3%	0.1%	12.8%	5.3%	5.5%	0.3%	0.0%	0.0%	1.6%
5143	50	227	5.2%	54.9%	14.8%	0.7%	0.5%	0.8%	0.1%	0.5%	0.1%	11.3%	4.7%	5.4%	0.5%	0.0%	0.4%	0.0%
5144	50	121	5.0%	52.6%	17.8%	1.1%	0.8%	1.3%	0.1%	0.7%	0.1%	7.0%	2.9%	3.4%	0.7%	0.0%	0.0%	6.3%
5145	50	525	4.8%	50.3%	14.6%	0.3%	0.2%	0.3%	0.0%	0.2%	0.2%	14.5%	6.0%	6.6%	0.4%	0.0%	0.2%	1.5%
5146	50	591	5.0%	52.7%	13.3%	0.4%	0.3%	0.5%	0.1%	0.3%	0.1%	13.9%	5.7%	6.1%	0.3%	0.0%	0.0%	1.3%
5189	50	264	4.5%	47.0%	8.9%	0.3%	0.2%	0.4%	0.0%	0.2%	0.2%	19.0%	7.9%	10.9%	0.5%	0.0%	0.0%	0.0%
5190	50	197	6.0%	63.3%	7.7%	0.7%	0.5%	0.8%	0.1%	0.5%	0.1%	10.6%	4.4%	4.8%	0.4%	0.0%	0.0%	0.0%
5191	50	458	6.0%	62.9%	12.9%	2.9%	2.0%	3.3%	0.4%	1.8%	0.0%	3.0%	1.2%	3.5%	0.0%	0.0%	0.0%	0.0%
5192	50	343	6.5%	68.6%	8.4%	0.4%	0.3%	0.5%	0.1%	0.3%	0.1%	7.8%	3.3%	3.5%	0.3%	0.0%	0.0%	0.0%
5193	50	576	5.1%	53.3%	10.9%	0.9%	0.7%	1.1%	0.1%	0.6%	0.1%	10.4%	4.3%	11.9%	0.5%	0.0%	0.0%	0.0%
5194	50	569	5.6%	59.0%	10.4%	0.4%	0.3%	0.5%	0.1%	0.3%	0.1%	11.1%	4.6%	7.5%	0.2%	0.0%	0.0%	0.0%
5195	80	787	6.5%	68.2%	12.4%	0.4%	0.3%	0.5%	0.0%	0.3%	0.0%	3.3%	1.4%	6.5%	0.2%	0.0%	0.0%	0.0%
5196	80	639	7.4%	77.5%	3.6%	0.3%	0.2%	0.4%	0.0%	0.2%	0.1%	6.6%	2.7%	0.9%	0.1%	0.0%	0.0%	0.0%
5197	80	1676	5.8%	61.0%	12.3%	1.3%	0.9%	1.5%	0.2%	0.8%	0.1%	5.6%	2.3%	8.0%	0.3%	0.0%	0.0%	0.0%
5198	80	1208	6.6%	68.8%	6.8%	0.4%	0.3%	0.4%	0.0%	0.2%	0.1%	8.7%	3.6%	4.0%	0.1%	0.0%	0.0%	0.0%
5199	50	620	5.2%	54.7%	10.6%	0.9%	0.6%	1.0%	0.1%	0.6%	0.1%	10.3%	4.3%	11.0%	0.5%	0.0%	0.0%	0.0%
5200	50	153	5.7%	60.3%	7.9%	0.8%	0.6%	1.0%	0.1%	0.5%	0.1%	11.4%	4.7%	6.4%	0.4%	0.0%	0.0%	0.0%
5201	50	575	5.6%	59.1%	9.7%	0.4%	0.3%	0.5%	0.1%	0.3%	0.1%	11.5%	4.7%	7.5%	0.2%	0.0%	0.0%	0.0%
5202	50	258	4.4%	46.5%	10.4%	0.3%	0.2%	0.4%	0.0%	0.2%	0.2%	18.4%	7.6%	10.8%	0.4%	0.0%	0.0%	0.0%
5224	50	312	5.4%	56.9%	14.6%	4.2%	2.9%	4.9%	0.5%	2.7%	0.0%	2.4%	1.0%	4.3%	0.0%	0.0%	0.0%	0.0%
5225	50	888	5.2%	54.6%	12.2%	2.1%	1.5%	2.4%	0.3%	1.3%	0.1%	7.6%	3.2%	9.3%	0.3%	0.0%	0.0%	0.0%
5226	50	145	7.2%	75.7%	9.3%	0.0%	0.0%	0.0%	0.0%	0.0%	0.0%	4.1%	1.7%	1.8%	0.0%	0.0%	0.0%	0.0%
5245	80	259	7.4%	77.3%	1.7%	1.6%	1.1%	1.9%	0.2%	1.0%	0.0%	1.3%	0.6%	5.9%	0.0%	0.0%	0.0%	0.0%
5254	50	125	4.8%	50.6%	13.7%	0.5%	0.3%	0.6%	0.1%	0.3%	0.1%	14.5%	6.0%	7.2%	0.6%	0.0%	0.7%	0.0%
5256	70	2532	4.7%	49.5%	13.5%	3.7%	2.6%	4.4%	0.5%	2.4%	0.1%	8.2%	3.4%	1.5%	0.0%	0.1%	4.2%	1.1%
5257	70	2441	6.2%	65.2%	2.2%	1.8%	1.3%	2.1%	0.2%	1.2%	0.1%	9.7%	4.0%	1.8%	0.0%	0.1%	2.7%	1.3%
5262	50	497	5.3%	56.1%	15.1%	0.4%	0.3%	0.5%	0.1%	0.3%	0.1%	9.8%	4.0%	3.2%	0.2%	0.0%	0.2%	4.4%
5263	50	495	4.8%	50.0%	14.9%	0.3%	0.2%	0.3%	0.0%	0.2%	0.1%	13.5%	5.6%	5.4%	0.2%	0.0%	0.0%	4.5%
5264	50	620	5.2%	54.7%	10.6%	0.9%	0.6%	1.0%	0.1%	0.6%	0.1%	10.3%	4.3%	11.0%	0.5%	0.0%	0.0%	0.0%
6252	50	5419	4.5%	47.7%	13.4%	0.6%	0.4%	0.7%	0.1%	0.4%	0.1%	9.1%	3.8%	2.5%	0.4%	0.3%	11.2%	4.8%
8033	70	391	4.9%	51.4%	4.0%	0.8%	0.6%	0.9%	0.1%	0.5%	0.1%	5.9%	2.5%	3.3%	0.1%	0.6%	24.5%	0.0%
8340	50	848	5.5%	57.8%	22.6%	1.2%	0.8%	1.4%	0.1%	0.7%	0.1%	5.2%	2.1%	1.4%	0.0%	0.0%	0.6%	0.5%
9098	70	1249	5.8%	61.1%	6.7%	1.1%	0.8%	1.3%	0.1%	0.7%	0.1%	10.3%	4.3%	4.1%	0.0%	0.1%	3.5%	0.0%
9112	70	653	6.2%	64.7%	4.0%	1.1%	0.8%	1.3%	0.1%	0.7%	0.1%	8.8%	3.7%	5.3%	0.1%	0.1%	3.0%	0.0%
9205	50	59	5.2%	54.7%	27.4%	1.2%	0.9%	1.5%	0.2%	0.8%	0.0%	4.2%	1.7%	2.2%	0.1%	0.0%	0.0%	0.0%
9206	50	77	5.8%	61.3%	23.1%	0.5%	0.4%	0.6%	0.1%	0.3%	0.0%	4.3%	1.8%	1.6%	0.1%	0.0%	0.0%	0.0%
9301	50	832	4.1%	42.7%	48.6%	0.7%	0.5%	0.8%	0.1%	0.4%	0.0%	1.2%	0.5%	0.4%	0.0%	0.0%	0.0%	0.0%
9302	50	454	4.4%	46.3%	46.6%	0.3%	0.2%	0.4%	0.0%	0.2%	0.0%	0.7%	0.3%	0.3%	0.0%	0.0%	0.0%	0.0%
9303	50	360	5.1%	53.7%	32.5%	0.2%	0.1%	0.2%	0.0%	0.1%	0.1%	5.0%	2.1%	0.9%	0.0%	0.0%	0.0%	0.0%
9304	50	218	6.0%	63.2%	20.9%	0.5%	0.4%	0.6%	0.1%	0.3%	0.0%	4.5%	1.8%	1.6%	0.1%	0.0%	0.0%	0.0%

Traffic Flows and Breakdown by 16 Vehicle Classes (Year 2026)

Link No.	Speed Limit	Total Vehicle	19 - Motorcycles (MC)	01 - Private Cars (PC)	03 - Taxi	14 - Non-franchised Bus <=6.4t	15 - Non-franchised Bus 6.4-15t	16 - Non-franchised Bus >15t	12 - Private Light Bus <=3.5t	13 - Private Light Bus >3.5t	04 - Light Goods Vehicles <=2.5t	05 - Lt Goods Vehicles 2.5-3.5t	06 - Light Goods Vehicles >3.5t	07 - Heavy Goods Vehicles <=15t	08 - Heavy Goods Vehicles >15t	17 - Franchised Bus (SD)	18 - Franchised Bus (DD)	11 - Public Light Buses
	km/hr	2000-2100																
1	50	107	6.0%	63.3%	23.9%	0.1%	0.1%	0.1%	0.0%	0.1%	0.0%	3.4%	1.4%	1.3%	0.2%	0.0%	0.0%	0.0%
2	50	390	5.9%	61.4%	20.9%	0.6%	0.4%	0.7%	0.1%	0.4%	0.1%	4.8%	2.0%	2.3%	0.5%	0.0%	0.0%	0.0%
3	70	1054	5.1%	53.0%	22.2%	0.6%	0.4%	0.7%	0.1%	0.4%	0.1%	7.1%	3.0%	3.0%	0.3%	0.0%	0.0%	4.1%
4	70	1449	4.9%	51.7%	24.5%	0.3%	0.2%	0.3%	0.0%	0.2%	0.1%	5.3%	2.2%	1.7%	0.3%	0.0%	0.0%	8.2%
5	50	110	7.1%	74.3%	15.4%	0.1%	0.1%	0.2%	0.0%	0.1%	0.0%	1.5%	0.6%	0.5%	0.1%	0.0%	0.0%	0.0%
6	50	61	4.4%	46.0%	30.1%	0.8%	0.6%	0.9%	0.1%	0.5%	0.0%	4.6%	1.9%	2.0%	0.6%	0.2%	7.3%	0.0%
7	50	637	3.9%	40.6%	20.6%	0.6%	0.4%	0.7%	0.1%	0.4%	0.1%	7.4%	3.1%	1.8%	0.3%	0.3%	12.7%	6.9%
8	50	435	4.1%	42.6%	15.1%	0.4%	0.3%	0.4%	0.0%	0.2%	0.0%	3.9%	1.6%	2.2%	0.7%	0.4%	15.9%	12.2%
9	50	57	6.0%	62.8%	22.6%	0.0%	0.0%	0.0%	0.0%	0.0%	0.1%	4.9%	2.0%	1.3%	0.1%	0.0%	0.0%	0.0%
10	50	88	5.7%	59.7%	18.3%	0.8%	0.6%	1.0%	0.1%	0.5%	0.0%	3.5%	1.5%	1.1%	0.2%	0.2%	6.7%	0.0%
11	50	390	4.0%	41.5%	17.0%	0.4%	0.3%	0.4%	0.0%	0.2%	0.1%	5.3%	2.2%	1.4%	0.2%	0.4%	15.6%	11.1%
12	50	357	3.9%	41.0%	18.4%	0.2%	0.2%	0.3%	0.0%	0.1%	0.0%	3.6%	1.5%	1.3%	0.5%	0.5%	20.2%	8.3%
13	50	105	5.4%	56.8%	21.2%	0.4%	0.3%	0.5%	0.1%	0.3%	0.0%	4.6%	1.9%	1.1%	0.2%	0.0%	0.0%	7.2%
14	50	221	4.0%	42.1%	22.0%	0.3%	0.2%	0.3%	0.0%	0.2%	0.1%	6.7%	2.8%	2.4%	0.5%	0.2%	7.0%	11.3%
15	50	625	5.2%	55.0%	28.2%	0.3%	0.2%	0.4%	0.0%	0.2%	0.0%	3.5%	1.5%	0.9%	0.3%	0.0%	0.0%	4.0%
16	50	60	5.9%	61.5%	22.3%	0.4%	0.3%	0.5%	0.1%	0.3%	0.0%	4.7%	2.0%	1.7%	0.3%	0.0%	0.0%	0.0%
17	50	111	6.0%	63.4%	23.6%	0.2%	0.2%	0.3%	0.0%	0.1%	0.0%	3.7%	1.5%	0.8%	0.2%	0.0%	0.0%	0.0%
18	50	214	5.2%	54.9%	24.8%	0.3%	0.2%	0.4%	0.0%	0.2%	0.1%	6.1%	2.5%	1.4%	0.3%	0.0%	0.0%	3.6%
19	50	57	5.9%	62.3%	24.3%	0.3%	0.2%	0.4%	0.0%	0.2%	0.0%	3.4%	1.4%	1.3%	0.2%	0.0%	0.0%	0.0%
20	50	8	3.6%	37.6%	40.3%	0.1%	0.1%	0.1%	0.0%	0.1%	0.1%	11.9%	4.9%	0.9%	0.3%	0.0%	0.0%	0.0%
21	50	175	3.8%	40.1%	21.0%	0.2%	0.1%	0.2%	0.0%	0.1%	0.1%	5.8%	2.4%	2.1%	0.6%	0.2%	8.9%	14.3%
22	50	441	5.1%	53.1%	28.5%	0.4%	0.3%	0.4%	0.0%	0.2%	0.0%	3.6%	1.5%	0.9%	0.3%	0.0%	0.0%	5.7%
23	50	198	4.8%	50.0%	18.8%	0.4%	0.2%	0.4%	0.0%	0.2%	0.1%	5.3%	2.2%	1.3%	0.3%	0.2%	7.9%	8.0%
24	50	47	4.8%	50.1%	16.1%	0.3%	0.2%	0.3%	0.0%	0.2%	0.1%	9.5%	3.9%	4.2%	0.7%	0.0%	0.0%	9.7%
25	50	58	5.4%	56.6%	18.3%	0.2%	0.2%	0.3%	0.0%	0.1%	0.1%	10.3%	4.3%	3.5%	0.7%	0.0%	0.0%	0.0%
26	50	35	5.7%	59.6%	23.6%	0.4%	0.3%	0.4%	0.0%	0.2%	0.1%	5.3%	2.2%	1.8%	0.4%	0.0%	0.0%	0.0%
27	50	245	4.7%	49.2%	24.5%	0.6%	0.4%	0.7%	0.1%	0.4%	0.1%	8.2%	3.4%	2.6%	0.5%	0.0%	0.0%	4.7%
28	50	132	5.3%	55.3%	24.5%	0.5%	0.3%	0.6%	0.1%	0.3%	0.1%	7.8%	3.2%	1.8%	0.3%	0.0%	0.0%	0.0%
29	50	114	4.9%	51.9%	27.1%	0.7%	0.5%	0.8%	0.1%	0.5%	0.1%	6.7%	2.8%	3.0%	0.9%	0.0%	0.0%	0.0%
30	50	150	5.4%	56.6%	23.5%	0.3%	0.2%	0.3%	0.0%	0.2%	0.1%	6.9%	2.9%	3.3%	0.4%	0.0%	0.0%	0.0%
31	50	251	5.4%	56.3%	24.5%	0.2%	0.2%	0.3%	0.0%	0.1%	0.1%	7.1%	2.9%	2.4%	0.4%	0.0%	0.0%	0.0%
32	50	275	3.6%	37.5%	18.8%	0.4%	0.3%	0.5%	0.0%	0.3%	0.0%	3.2%	1.3%	1.3%	0.3%	0.5%	20.2%	11.9%
33	50	619	4.2%	43.7%	18.2%	0.3%	0.2%	0.3%	0.0%	0.2%	0.1%	5.5%	2.3%	1.6%	0.4%	0.3%	14.9%	7.9%
34	50	520	5.2%	54.1%	22.2%	0.3%	0.2%	0.3%	0.0%	0.2%	0.1%	7.8%	3.2%	2.8%	0.4%	0.0%	0.0%	3.4%
35	50	232	3.1%	32.2%	16.3%	0.4%	0.3%	0.5%	0.1%	0.3%	0.0%	2.0%	0.8%	0.4%	0.0%	0.7%	30.4%	12.4%
36	50	722	4.6%	48.6%	19.8%	0.3%	0.2%	0.3%	0.0%	0.2%	0.1%	5.1%	2.1%	1.7%	0.3%	0.3%	11.4%	5.0%
37	50	461	4.9%	51.8%	25.8%	0.6%	0.5%	0.8%	0.1%	0.4%	0.0%	3.1%	1.3%	1.0%	0.1%	0.0%	0.0%	9.6%
38	50	176	4.8%	50.3%	36.1%	1.1%	0.7%	1.2%	0.1%	0.7%	0.0%	2.8%	1.2%	0.8%	0.2%	0.0%	0.0%	0.0%
39	50	526	6.4%	67.2%	13.8%	0.3%	0.2%	0.3%	0.0%	0.2%	0.1%	5.6%	2.3%	1.1%	0.1%	0.1%	2.3%	0.0%
40	50	493	5.7%	59.7%	27.9%	0.8%	0.6%	0.9%	0.1%	0.5%	0.0%	2.2%	0.9%	0.6%	0.0%	0.0%	0.0%	0.0%
41	50	631	4.5%	47.4%	27.3%	0.5%	0.4%	0.6%	0.1%	0.3%	0.1%	6.0%	2.5%	2.2%	0.4%	0.2%	6.9%	0.6%
53	50	533	4.2%	44.6%	45.4%	0.3%	0.2%	0.4%	0.0%	0.2%	0.0%	2.5%	1.0%	0.9%	0.1%	0.0%	0.0%	0.0%
54	50	488	5.6%	58.7%	25.7%	0.7%	0.5%	0.8%	0.1%	0.4%	0.0%	4.1%	1.7%	1.5%	0.2%	0.0%	0.0%	0.0%
55	50	488	5.6%	58.7%	25.7%	0.7%	0.5%	0.8%	0.1%	0.4%	0.0%	4.1%	1.7%	1.5%	0.2%	0.0%	0.0%	0.0%
56	50	588	4.8%	50.6%	24.9%	1.1%	0.8%	1.3%	0.1%	0.7%	0.1%	7.2%	3.0%	4.3%	1.1%	0.0%	0.0%	0.0%
57	50	1433	5.0%	52.6%	32.0%	0.3%	0.2%	0.3%	0.0%	0.2%	0.1%	5.1%	2.1%	1.6%	0.2%	0.0%	0.0%	0.4%
58	50	8	3.6%	37.7%	40.4%	0.1%	0.1%	0.1%	0.0%	0.1%	0.1%	11.9%	4.9%	0.9%	0.1%	0.0%	0.0%	0.0%
59	50	74	6.0%	63.3%	24.8%	0.2%	0.1%	0.2%	0.0%	0.1%	0.0%	2.9%	1.2%	0.9%	0.1%	0.0%	0.0%	0.0%
60	50	346	4.6%	47.9%	17.1%	0.4%	0.3%	0.5%	0.1%	0.3%	0.1%	8.0%	3.3%	3.1%	0.4%	0.3%	12.6%	1.1%
61	50	299	4.4%	46.5%	18.5%	0.5%	0.3%	0.5%	0.1%	0.3%	0.1%	6.8%	2.8%	2.6%	0.3%	0.3%	14.6%	1.3%
62	50	285	4.4%	45.7%	19.0%	0.5%	0.3%	0.6%	0.1%	0.3%	0.1%	6.5%	2.7%	2.5%	0.3%	0.4%	15.4%	1.3%
63	50	299	4.4%	46.3%	19.2%	0.5%	0.3%	0.6%	0.1%	0.3%	0.1%	6.5%	2.7%	2.5%	0.3%	0.3%	14.6%	1.3%
64	50	8	3.6%	38.2%	40.9%	0.0%	0.0%	0.0%	0.0%	0.0%	0.1%	12.1%	5.0%	0.0%	0.0%	0.0%	0.0%	0.0%
65	50	15	5.6%	58.4%	24.4%	0.4%	0.3%	0.4%	0.0%	0.2%	0.1%	6.4%	2.7%	1.0%	0.1%	0.0%	0.0%	0.0%
66	50	121	5.1%	53.3%	17.7%	0.2%	0.1%	0.2%	0.0%	0.1%	0.0%	4.1%	1.7%	2.1%	0.3%	0.0%	0.0%	15.1%
67	50	127	3.8%	39.5%	13.3%	0.2%	0.2%	0.3%	0.0%	0.1%	0.0%	1.3%	0.5%	0.6%	0.0%	0.8%	33.4%	6.0%
68	50	118	2.3%	23.6%	10.4%	0.2%	0.2%	0.3%	0.0%	0.1%	0.0%	1.0%	0.4%	0.4%	0.1%	0.8%	35.7%	24.4%
69	50	134	2.3%	23.7%	10.8%	0.2%	0.2%	0.3%	0.0%	0.2%	0.0%	1.5%	0.6%	0.5%	0.1%	0.7%	31.6%	27.2%
70	50	191	3.3%	34.2%	12.8%	0.3%	0.2%	0.3%	0.0%	0.2%	0.0%	2.9%	1.2%	0.7%	0.1%	0.5%	22.1%	21.0%
71	50	48	5.8%	60.8%	17.2%	0.1%	0.1%	0.1%	0.0%	0.1%	0.1%	7.4%	3.1%	4.5%	0.6%	0.0%	0.0%	0.0%
72	50	8	3.6%	38.2%	40.9%	0.0%	0.0%	0.0%	0.0%	0.0%	0.1%	12.1%	5.0%	0.0%	0.0%	0.0%	0.0%	0.0%
73	50	49	5.0%	52.4%	22.9%	0.4%	0.3%	0.4%	0.0%	0.2%	0.1%	5.3%	2.2%	1.3%	0.2%	0.0%	0.0%	9.3%
74	50	105	5.3%	56.1%	22.1%	0.3%	0.2%	0.3%	0.0%	0.2%	0.1%	8.5%	3.5%	3.2%	0.2%	0.0%	0.0%	0.0%
75	50	8	3.6%	38.2%	40.9%	0.0%	0.0%	0.0%	0.0%	0.0%	0.1%	12.1%	5.0%	0.0%	0.0%	0.0%	0.0%	0.0%
76	50	890	4.0%	42.2%	20.1%	0.5%	0.3%	0.6%	0.1%	0.3%	0.1%	6.1%	2.5%	1.6%	0.3%	0.3%	13.0%	8.0%
77	50	473	4.2%	44.5%	15.5%	0.4%	0.3%	0.4%	0.0%	0.2%	0.0%	3.8%	1.6%	2.1%	0.6%	0.3%	14.6%	11.2%
78	50	138	5.2%	54.1%	26.0%	0.5%	0.4%	0.6%	0.1%	0.3%	0.1%	6.8%	2.8%	2.5%	0.7%	0.0%	0.0%	0.0%
79	50	15	2.1%	21.9%	22.4%	0.1%	0.0%	0.1%	0.0%	0.0%	0.1%	6.6%	2.7%	1.8%	0.6%	0.0%	0.0%	41.6%
80	50	174	5.9%	62.4%	19.8%	1.1%	0.7%	1.2%	0.1%	0.7%	0.0%	4.3%	1.8%	1.8%	0.1%	0.0%	0.0%	0.0%
81	50	298	5.4%	56.6%	25.8%	0.3%	0.2%	0.3%	0.0%	0.2%	0.1%	6.2%	2.6%	1.9%	0.5%	0.0%	0.0%	0.0%
82	50	97	6.0%	63.4%	21.3%	0.2%	0.1%	0.2%	0.0%	0.1%	0.0%	4.5%	1.9%	1.8%	0.4%	0.0%	0.0%	0.0%
83	50	214	5.4%	56.6%	25.1%	0.6%	0.4%	0.7%	0.1%	0.4%	0.1%	6.0%	2.5%	1.9%	0.4%	0.0%	0.0%	0.0%
84	50	338	5.2%	54.7%	20.4%	0.3%	0.2%	0.3%	0.0%	0.2%	0.1%	6.4%	2.6%	1.8%	0.3%	0.1%	2.6%	4.7%
85	50	439	5.1%	53.3%	27.4%	0.4%	0.3%	0.5%	0.1%	0.3%	0.0%	3.9%	1.6%	1.1%	0.2%	0.0%	2.0%	3.6%
86	50	9	3.9%	41.1%	35.6%	0.5%	0.4%	0.6%	0.1%	0.3%	0.1%	10.5%	4.4%	2.0%	0.6%	0.0%	0.0%	0.0%
87	50	586	5.6%	58.3%	25.4%	0.3%	0.2%	0.3%	0.0%	0.2%	0.1%	5.0%	2.1%	1.5%	0.3%	0.0%	0.0%	0.8%
88	50	468	5.7%	59.4%	22.7%	0.4%	0.3%	0.5%	0.1%	0.3%	0.0%	4.8%	2.0%	1.4%	0.3%	0.0%	0.0%	2.3%
89	50	1330	4.2%	43.6%	25.3%	0.4%	0.3%	0.4%	0.0%	0.2%	0.0%	4.8%	2.0%	1.1%	0.2%	0.1%	4.0%	13.4%
90	50	1271	5.5%	57.9%	28.8%	0.3%	0.2%	0.4%	0.0%	0.2%	0.0%	2.1%	0.9%	0.6%	0.1%	0.1%	2.6%	0.4%
91	50	560	4.9%	51.6%	27.8%	0.2%	0.2%	0.3%	0.0%	0.1%	0.0%	3.7%	1.5%	0.9%	0.2%	0.0%	0.0%	8.4%
92	50	208	5.5%	58.1%	29.1%	0.3%	0.2%	0.4%	0.0%	0.2%	0.0%	2.0%	0.8%	0.9%	0.2%	0.0%	0.0%	2.2%
93	50	10	4.0%	41.8%	33.8%	0.6%	0.4%	0.7%	0.1%	0.4%	0.1%	10.0%	4.1%	3.1%	1.0%	0.0%	0.0%	0.0%
94	50	8	3.6%	38.2%	40.9%	0.0%	0.0%	0.0%	0.0%	0.0%	0.1%	12.1%	5.0%	0.0%	0.0%	0.0%	0.0%	0.0%
95	50	321	3.8%	40.1%	17.4%	0.4%	0.3%	0.4%	0.0%	0.2%	0.0%	3.3%	1.4%	0.6%	0.1%	0.5%	19.6%	11.8%
96	50	1106	3.9%	40.4%	21.1%	0.3%	0.2%	0.4%	0.0%	0.2%	0.0%	3.3%	1.4%	1.1%	0.3%	0.5%	22.0%	4.9%
97	50	614	4.6%	48.2%	38.8%	0.4%	0.3%	0.4%	0.0%	0.2%	0.0%	4.0%	1.7%	1.1%	0.3%	0.0%	0.0%	0.0%
98	50	11	2.6%	27.7%	29.7%	0.0%	0.0%	0.0%	0.0%	0.0%	0.1%	8.8%	3.6%	0.0%	0.0%	0.6%	26.9%	0.0%
99	70	1298	5.2%	54.4%	22.3%	0.6%	0.4%	0.7%	0.1%	0.4%	0.1%	6.5%	2.7%	2.8%	0.3%	0.0%	0.0%	3.3%
100	70	616	5.6%	58.4%	13.6%	0.3%	0.2%	0.3%	0.0%	0.2%	0.1%	9.5%	4.0%	4.4%	0.7%	0.1%	2.7%	0.0%
101	50	593	5.6%	59.1%	23.6%	0.6%	0.4%	0.7%	0.1%	0.4%	0.0%	4.8%	2.0%	1.6%	0.2%	0.0%	0.0%	1.0%
102	50	186	3.8%	39.6%	25.8%	0.3%	0.2%	0.3%	0.0%	0.2%	0.0%	3.6%	1.5%	0.9%	0.2%	0.1%	3.6%	20.0%
103	50	486	5.4%	56.5%	22.5%	0.4%	0.3%	0.4%	0.0%	0.2%	0.0%	3.1%	1.3%	1.3%	0.3%	0.0%	2.0%	6.3%
104	50	96	4.9%	51.1%	31.4%	0.4%	0.3%	0.4%	0.0%	0.2%	0.1%	6.7%	2.8%	1.5%	0.2%	0.0%	0.0%	0.0%
105	50	131	6.2%	64.7%	20.6%	0.5%	0.4%	0.6%	0.1%	0.3%	0.0%	3.4%	1.4%	1.5%	0.4%	0.0%	0.0%	0.0%
106	50	48	5.3%	55.3%	28.9%	0.3%	0.2%	0.4%	0.0%	0.2%	0.1%	5.5%	2.3%	1.3%	0.3%	0.0%	0.0%	0.0%
107	50	133	5.7%	59.9%	27.2%	0.3%	0.2%	0.4%	0.0%	0.2%	0.0%	3.7%	1.5%	0.8%	0.1%	0.0%	0.0%	0.0%
108	50	74	1.5%	15.3%	8.5%	0.1%	0.1%	0.1%	0.0%	0.1%	0.0%	2.4%	1.0%	0.4%	0.1%	0.6%	24.0%	46.0%
109	50	18	2.6%	26.8%	18.6%	0.0%	0.0%	0.0%	0.0%	0.0%	0.1%	5.5%	2.3%	0.7%	0.2%	1.0%	42.2%	0.0%
110	50	88	3.7%	38.3%	14.2%	0.1%	0.1%	0.1%	0.0%	0.1%	0.0%	4.6%	1.9%	2.5%	0.7%	0.6%	27.9%	5.2%
111	50	242	4.3%	44.8%	18.5%	0.2%	0.1%	0.2%	0.0%	0.1%	0.1%	5.6%	2.3%	1.0%	0.1%	0.4%	16.6%	5.6%
112	50	45	1.7%	17.9%	15.4%	0.1%	0.1%	0.1%	0.0%	0.1%	0.0%	2.6%	1.1%	0.4%	0.1%	1.0%	42.6%	16.8%
113	50	128	4.7%	49.5%	19.4%	0.2%	0.1%	0.2%	0.0%	0.1%	0.0%	4.5%	1.9%	0.3%	0.0%	0.4%	18.5%	0.0%
114	50	62	3.1%	32.1%	16.3%	0.1%	0.0%	0.1%	0.0%	0.0%	0.0%	2.4%	1.0%	0.4%	0.1%	0.7%	31.4%	12.3%
115	50	68	3.3%	34.1%	9.7%	0.1%	0.1%	0.2%	0.0%	0.1%	0.1%	8.4%	3.5%	1.2%	0.1%	0.9%	38.1%	0.0%
116	50	22	5.0%	52.8%	19.4%	0.9%	0.6%	1.0%	0.1%	0.6%	0.1%	13.1%	5.4%	0.9%	0.1%	0.0%	0.0%	0.0%

Traffic Flows and Breakdown by 16 Vehicle Classes (Year 2026)

Link No.	Speed Limit	Total Vehicle	19 - Motorcycles (MC)	01 - Private Cars (PC)	03 - Taxi	14 - Non-franchised Bus <=6.4t	15 - Non-franchised Bus 6.4-15t	16 - Non-franchised Bus >15t	12 - Private Light Bus <=3.5t	13 - Private Light Bus >3.5t	04 - Light Goods Vehicles <=2.5t	05 - Lt Goods Vehicles 2.5-3.5t	06 - Light Goods Vehicles >3.5t	07 - Heavy Goods Vehicles <=15t	08 - Heavy Goods Vehicles >15t	17 - Franchised Bus (SD)	18 - Franchised Bus (DD)	11 - Public Light Buses
	km/hr	2000-2100																
117	50	13	3.8%	40.3%	25.6%	0.0%	0.0%	0.0%	0.0%	0.0%	0.1%	7.5%	3.1%	1.5%	0.1%	0.4%	17.4%	0.0%
118	50	73	4.5%	47.1%	21.0%	0.4%	0.3%	0.5%	0.0%	0.3%	0.0%	2.2%	0.9%	0.9%	0.1%	0.1%	3.0%	18.7%
122	50	192	5.0%	52.8%	24.1%	0.6%	0.4%	0.7%	0.1%	0.4%	0.1%	5.5%	2.3%	0.9%	0.1%	0.0%	0.0%	7.1%
123	50	12	5.3%	55.7%	26.7%	0.1%	0.1%	0.2%	0.0%	0.1%	0.1%	7.9%	3.3%	0.4%	0.1%	0.0%	0.0%	0.0%
124	50	115	0.3%	2.7%	2.8%	0.0%	0.0%	0.0%	0.0%	0.0%	0.0%	0.8%	0.3%	0.0%	0.0%	0.1%	5.8%	87.1%
125	50	175	3.6%	37.6%	13.3%	0.3%	0.2%	0.4%	0.0%	0.2%	0.0%	2.3%	1.0%	0.8%	0.1%	0.0%	1.3%	38.7%
128	50	872	4.8%	49.9%	32.3%	0.3%	0.2%	0.3%	0.0%	0.2%	0.1%	4.9%	2.0%	1.7%	0.4%	0.0%	0.0%	2.9%
129	50	1156	5.1%	53.6%	30.2%	0.3%	0.2%	0.3%	0.0%	0.2%	0.1%	5.3%	2.2%	2.1%	0.4%	0.0%	0.0%	0.0%
130	50	207	3.2%	33.2%	17.2%	0.2%	0.1%	0.2%	0.0%	0.1%	0.0%	1.4%	0.6%	0.1%	0.0%	0.2%	8.6%	34.9%
131	50	199	5.9%	61.7%	24.5%	0.6%	0.5%	0.8%	0.1%	0.4%	0.0%	3.3%	1.4%	0.9%	0.1%	0.0%	0.0%	0.0%
132	50	69	4.8%	50.6%	21.9%	0.6%	0.4%	0.7%	0.1%	0.4%	0.1%	9.7%	4.0%	2.2%	0.1%	0.0%	0.0%	4.4%
133	50	63	5.8%	61.4%	23.3%	0.4%	0.3%	0.4%	0.0%	0.2%	0.0%	4.2%	1.7%	1.7%	0.5%	0.0%	0.0%	0.0%
134	50	1052	4.1%	42.6%	25.4%	0.4%	0.3%	0.5%	0.1%	0.3%	0.1%	5.2%	2.2%	1.2%	0.2%	0.1%	5.1%	12.4%
135	50	1346	5.5%	57.4%	29.1%	0.3%	0.2%	0.4%	0.0%	0.2%	0.0%	2.5%	1.0%	0.7%	0.1%	0.1%	2.4%	0.0%
136	70	2408	4.2%	43.9%	25.4%	0.4%	0.3%	0.4%	0.0%	0.2%	0.1%	5.1%	2.1%	1.3%	0.2%	0.2%	8.6%	7.5%
137	70	1976	5.2%	54.4%	15.3%	0.3%	0.2%	0.3%	0.0%	0.2%	0.1%	5.1%	2.1%	2.0%	0.3%	0.2%	9.2%	5.3%
138	50	107	0.5%	5.3%	3.1%	0.0%	0.0%	0.0%	0.0%	0.0%	0.0%	0.9%	0.4%	0.1%	0.0%	0.1%	6.3%	83.4%
139	50	8	3.6%	38.2%	40.9%	0.0%	0.0%	0.0%	0.0%	0.0%	0.1%	12.1%	5.0%	0.0%	0.0%	0.0%	0.0%	0.0%
141	50	153	3.5%	36.6%	17.3%	0.0%	0.0%	0.0%	0.0%	0.0%	0.0%	1.4%	0.6%	0.8%	0.0%	0.0%	0.0%	39.7%
142	50	122	2.8%	29.6%	11.2%	0.2%	0.1%	0.2%	0.0%	0.1%	0.0%	1.8%	0.7%	0.9%	0.0%	0.0%	0.0%	52.4%
143	50	30	5.4%	56.5%	27.9%	0.6%	0.4%	0.7%	0.1%	0.4%	0.0%	4.4%	1.8%	1.6%	0.1%	0.0%	0.0%	0.0%
144	50	407	4.0%	42.3%	18.2%	0.2%	0.1%	0.2%	0.0%	0.1%	0.0%	3.8%	1.6%	1.6%	0.3%	0.1%	4.0%	23.3%
145	50	650	4.1%	42.7%	19.7%	0.5%	0.3%	0.6%	0.1%	0.3%	0.0%	3.1%	1.3%	1.3%	0.3%	0.3%	11.2%	14.4%
146	50	551	4.8%	50.8%	15.8%	0.3%	0.2%	0.3%	0.0%	0.2%	0.0%	4.3%	1.8%	2.8%	0.7%	0.3%	12.0%	5.7%
147	50	576	3.9%	41.1%	19.1%	0.5%	0.3%	0.6%	0.1%	0.3%	0.0%	3.4%	1.4%	1.0%	0.2%	0.3%	14.4%	13.3%
148	50	627	4.7%	49.1%	16.0%	0.3%	0.2%	0.4%	0.0%	0.2%	0.0%	4.6%	1.9%	2.7%	0.6%	0.3%	11.4%	7.6%
149	50	229	4.5%	46.9%	17.7%	0.6%	0.4%	0.7%	0.1%	0.4%	0.1%	8.4%	3.5%	1.5%	0.1%	0.0%	0.0%	15.3%
150	50	330	4.0%	42.4%	20.4%	0.4%	0.3%	0.4%	0.0%	0.2%	0.1%	6.6%	2.7%	1.7%	0.2%	0.0%	0.0%	20.5%
151	50	71	6.3%	66.2%	20.1%	0.2%	0.2%	0.3%	0.0%	0.1%	0.0%	3.4%	1.4%	1.4%	0.4%	0.0%	0.0%	0.0%
152	50	69	5.0%	52.6%	20.7%	0.1%	0.1%	0.1%	0.0%	0.1%	0.1%	5.0%	2.1%	0.9%	0.0%	0.0%	0.0%	13.1%
153	50	11	2.6%	27.7%	29.7%	0.0%	0.0%	0.0%	0.0%	0.0%	0.1%	8.8%	3.6%	0.0%	0.0%	0.0%	0.0%	27.6%
154	50	91	1.9%	19.9%	8.9%	0.0%	0.0%	0.0%	0.0%	0.0%	0.0%	2.9%	1.2%	1.1%	0.0%	0.0%	0.0%	64.0%
155	50	201	3.4%	35.4%	14.6%	0.1%	0.1%	0.1%	0.0%	0.1%	0.0%	4.2%	1.7%	1.1%	0.1%	0.0%	0.0%	39.0%
156	50	308	5.1%	53.5%	25.7%	0.8%	0.5%	0.9%	0.1%	0.5%	0.1%	5.5%	2.3%	2.5%	0.6%	0.0%	0.0%	2.0%
157	50	178	4.7%	48.9%	28.2%	1.0%	0.7%	1.1%	0.1%	0.6%	0.1%	7.0%	2.9%	3.6%	1.1%	0.0%	0.0%	0.0%
158	50	419	4.7%	49.2%	18.3%	0.4%	0.3%	0.5%	0.1%	0.3%	0.1%	10.1%	4.2%	1.8%	0.1%	0.0%	2.1%	7.8%
159	70	1702	3.9%	40.7%	26.0%	0.4%	0.3%	0.5%	0.1%	0.3%	0.1%	5.6%	2.3%	1.8%	0.4%	0.2%	8.1%	9.4%
160	70	1472	5.3%	55.9%	15.2%	0.3%	0.2%	0.3%	0.0%	0.2%	0.1%	5.1%	2.1%	1.5%	0.1%	0.2%	7.9%	5.6%
162	50	137	4.8%	50.8%	22.8%	0.7%	0.5%	0.9%	0.1%	0.5%	0.1%	10.3%	4.3%	3.9%	0.3%	0.0%	0.0%	0.0%
163	50	209	4.9%	51.4%	22.8%	0.2%	0.2%	0.3%	0.0%	0.2%	0.1%	11.7%	4.8%	3.1%	0.3%	0.0%	0.0%	0.0%
164	50	241	4.9%	51.6%	28.4%	1.1%	0.8%	1.3%	0.1%	0.7%	0.0%	4.0%	1.6%	1.2%	0.1%	0.0%	0.0%	4.1%
165	50	64	4.7%	49.7%	23.7%	0.1%	0.1%	0.1%	0.0%	0.1%	0.1%	11.0%	4.5%	5.2%	0.7%	0.0%	0.0%	0.0%
166	50	37	3.9%	41.1%	19.9%	2.9%	2.0%	3.4%	0.4%	1.8%	0.1%	13.1%	5.4%	5.5%	0.4%	0.0%	0.0%	0.0%
167	50	106	4.6%	47.9%	23.7%	0.8%	0.6%	0.9%	0.1%	0.5%	0.1%	10.7%	4.4%	5.1%	0.6%	0.0%	0.0%	0.0%
168	50	319	4.4%	46.5%	11.2%	0.4%	0.3%	0.5%	0.1%	0.3%	0.1%	10.3%	4.3%	3.9%	0.3%	0.1%	2.8%	14.5%
170	50	205	4.7%	49.4%	26.6%	0.6%	0.4%	0.7%	0.1%	0.4%	0.1%	6.8%	2.8%	1.0%	0.0%	0.0%	0.0%	6.3%
171	50	387	4.1%	42.8%	22.6%	0.2%	0.2%	0.3%	0.0%	0.1%	0.1%	7.4%	3.1%	2.2%	0.2%	0.3%	14.0%	2.4%
172	50	40	5.5%	58.2%	32.4%	0.0%	0.0%	0.0%	0.0%	0.0%	0.0%	2.4%	1.0%	0.5%	0.0%	0.0%	0.0%	0.0%
173	50	277	5.1%	53.0%	23.4%	0.9%	0.6%	1.0%	0.1%	0.6%	0.1%	8.0%	3.3%	3.5%	0.5%	0.0%	0.0%	0.0%
174	50	446	4.6%	47.8%	13.0%	0.4%	0.3%	0.4%	0.0%	0.2%	0.1%	11.8%	4.9%	3.8%	0.3%	0.0%	2.0%	10.4%
175	50	397	4.1%	43.1%	22.3%	0.5%	0.4%	0.6%	0.1%	0.3%	0.0%	3.4%	1.4%	0.7%	0.1%	0.4%	17.2%	5.5%
176	50	607	5.0%	52.9%	16.3%	0.3%	0.2%	0.4%	0.0%	0.2%	0.0%	4.5%	1.9%	2.9%	0.7%	0.3%	10.9%	3.6%
179	50	408	5.6%	58.3%	24.2%	0.7%	0.5%	0.8%	0.1%	0.4%	0.1%	5.1%	2.1%	1.9%	0.4%	0.0%	0.0%	0.0%
180	50	362	5.7%	60.1%	25.1%	0.3%	0.2%	0.4%	0.0%	0.2%	0.1%	4.9%	2.0%	0.9%	0.1%	0.0%	0.0%	0.0%
181	50	342	3.7%	39.2%	19.6%	0.2%	0.1%	0.2%	0.0%	0.1%	0.0%	3.5%	1.5%	1.0%	0.1%	0.5%	19.5%	10.7%
182	50	351	3.7%	38.3%	12.6%	0.2%	0.2%	0.3%	0.0%	0.1%	0.0%	3.9%	1.6%	1.9%	0.1%	0.7%	29.2%	7.1%
183	50	545	3.6%	38.1%	16.7%	0.5%	0.3%	0.5%	0.1%	0.3%	0.0%	3.6%	1.5%	0.9%	0.0%	0.6%	24.1%	9.2%
184	50	229	1.7%	18.2%	6.7%	0.0%	0.0%	0.0%	0.0%	0.0%	0.0%	1.1%	0.5%	0.4%	0.0%	1.6%	67.0%	2.6%
185	70	1674	5.7%	59.6%	10.9%	0.9%	0.6%	1.0%	0.1%	0.6%	0.1%	7.2%	3.0%	3.4%	0.0%	0.2%	6.8%	0.0%
186	70	1392	6.0%	63.2%	7.8%	0.9%	0.6%	1.1%	0.1%	0.6%	0.1%	6.4%	2.7%	3.9%	0.0%	0.2%	6.6%	0.0%
187	50	234	3.8%	40.1%	17.3%	0.2%	0.1%	0.2%	0.0%	0.1%	0.0%	1.7%	0.7%	0.9%	0.1%	0.3%	14.0%	20.5%
188	50	269	4.0%	41.7%	18.6%	0.2%	0.1%	0.2%	0.0%	0.1%	0.0%	2.4%	1.0%	0.7%	0.1%	0.3%	12.7%	17.8%
189	70	2253	5.0%	53.0%	13.5%	0.3%	0.2%	0.4%	0.0%	0.2%	0.1%	10.2%	4.2%	4.2%	1.1%	0.1%	5.0%	2.3%
190	70	1879	5.7%	59.8%	13.1%	0.3%	0.2%	0.4%	0.0%	0.2%	0.1%	9.3%	3.8%	4.2%	0.6%	0.0%	0.7%	1.6%
191	70	2752	4.9%	51.0%	13.8%	0.4%	0.3%	0.5%	0.1%	0.3%	0.1%	8.8%	3.6%	3.6%	0.9%	0.2%	8.0%	3.7%
192	70	2457	5.6%	58.8%	14.4%	0.3%	0.2%	0.4%	0.0%	0.2%	0.1%	8.1%	3.4%	3.4%	0.4%	0.1%	2.5%	2.1%
193	70	1002	5.2%	54.7%	17.5%	0.9%	0.6%	1.0%	0.1%	0.6%	0.1%	8.6%	3.6%	3.3%	0.3%	0.0%	1.9%	1.5%
194	70	2223	5.3%	55.6%	18.3%	0.2%	0.1%	0.2%	0.0%	0.1%	0.0%	3.9%	1.6%	1.5%	0.2%	0.1%	4.4%	8.2%
195	50	37	1.6%	16.6%	8.7%	0.0%	0.0%	0.0%	0.0%	0.0%	0.0%	2.6%	1.1%	0.4%	0.0%	1.4%	59.5%	8.1%
196	50	153	4.5%	47.1%	14.5%	0.4%	0.3%	0.5%	0.0%	0.3%	0.1%	6.6%	2.7%	2.6%	0.1%	0.5%	19.9%	0.0%
197	50	42	1.2%	12.9%	7.8%	0.0%	0.0%	0.0%	0.0%	0.0%	0.0%	2.3%	1.0%	0.1%	0.0%	1.7%	72.9%	0.0%
198	50	90	2.9%	30.2%	19.1%	0.2%	0.1%	0.2%	0.0%	0.1%	0.0%	3.9%	1.6%	2.5%	0.3%	0.8%	34.6%	3.4%
199	70	1080	6.0%	62.5%	17.9%	0.3%	0.2%	0.4%	0.0%	0.2%	0.0%	4.5%	1.9%	1.4%	0.3%	0.1%	4.2%	0.0%
201	50	1206	5.4%	56.3%	25.1%	0.8%	0.6%	0.9%	0.1%	0.5%	0.0%	4.7%	2.0%	1.4%	0.1%	0.0%	0.6%	1.4%
202	50	1238	5.7%	59.5%	19.8%	0.6%	0.4%	0.7%	0.1%	0.4%	0.1%	5.6%	2.3%	2.1%	0.3%	0.0%	1.3%	1.3%
203	70	696	6.1%	63.5%	16.5%	0.3%	0.2%	0.4%	0.0%	0.2%	0.1%	5.0%	2.1%	1.2%	0.2%	0.1%	4.2%	0.0%
204	70	1443	5.0%	52.3%	27.0%	0.4%	0.3%	0.4%	0.0%	0.2%	0.1%	6.7%	2.8%	2.1%	0.4%	0.0%	2.0%	0.2%
205	50	229	5.0%	52.2%	19.3%	0.5%	0.4%	0.6%	0.1%	0.3%	0.1%	6.7%	2.8%	2.0%	0.2%	0.2%	8.4%	1.3%
206	50	283	5.2%	54.3%	14.3%	0.5%	0.3%	0.6%	0.1%	0.3%	0.1%	7.1%	2.9%	2.9%	0.4%	0.2%	10.7%	0.0%
207	50	160	4.5%	47.4%	15.6%	0.2%	0.1%	0.2%	0.0%	0.1%	0.0%	2.6%	1.1%	1.1%	0.1%	0.3%	14.4%	12.3%
208	50	228	4.4%	46.5%	19.7%	0.2%	0.2%	0.2%	0.0%	0.1%	0.0%	4.7%	1.9%	2.1%	0.2%	0.2%	9.4%	10.0%
209	50	616	4.9%	51.8%	30.6%	0.7%	0.5%	0.8%	0.1%	0.4%	0.0%	3.4%	1.4%	1.3%	0.3%	0.0%	1.9%	1.7%
210	50	673	5.1%	54.0%	18.3%	1.2%	0.9%	1.5%	0.2%	0.8%	0.1%	5.3%	2.2%	2.1%	0.3%	0.1%	2.6%	5.4%
211	70	1647	5.5%	57.7%	19.0%	0.4%	0.3%	0.5%	0.1%	0.3%	0.1%	6.9%	2.9%	2.2%	0.6%	0.0%	0.1%	3.4%
212	70	962	5.0%	52.8%	22.0%	0.8%	0.5%	0.9%	0.1%	0.5%	0.1%	8.3%	3.5%	2.2%	0.2%	0.0%	0.2%	2.8%
213	50	329	4.2%	43.9%	11.8%	0.2%	0.1%	0.2%	0.0%	0.1%	0.0%	3.3%	1.4%	1.4%	0.2%	0.2%	10.4%	22.4%
214	70	466	3.6%	37.3%	22.3%	0.1%	0.1%	0.1%	0.0%	0.1%	0.1%	5.9%	2.4%	2.4%	0.2%	0.1%	5.4%	20.1%
215	50	229	5.8%	60.4%	26.5%	0.1%	0.1%	0.1%	0.0%	0.0%	0.0%	3.4%	1.4%	0.8%	0.1%	0.0%	1.3%	0.0%
216	50	124	4.4%	46.4%	12.4%	0.3%	0.2%	0.3%	0.0%	0.2%	0.1%	6.6%	2.7%	1.8%	0.2%	0.1%	2.4%	22.0%
217	50	527	4.6%	48.1%	12.7%	0.2%	0.2%	0.3%	0.0%	0.2%	0.0%	4.5%	1.9%	1.6%	0.2%	0.2%	8.3%	17.0%
218	50	625	4.3%	45.6%	24.3%	0.1%	0.1%	0.1%	0.0%	0.1%	0.0%	4.2%	1.7%	1.4%	0.1%	0.1%	4.6%	13.1%
219	50	197	5.2%	54.9%	14.2%	0.3%	0.2%	0.4%	0.0%	0.2%	0.1%	6.6%	2.7%	1.8%	0.2%	0.1%	4.9%	8.1%
220	50	376	5.2%	54.9%	30.0%	0.1%	0.1%	0.1%	0.0%	0.1%	0.0%	2.4%	1.0%	0.8%	0.1%	0.0%	1.0%	4.2%
221	50	453	4.7%	49.5%	25.8%	0.8%	0.5%	0.9%	0.1%	0.5%	0.0%	4.0%	1.7%	2.0%	0.5%	0.1%	3.3%	5.7%
222	50	213	4.5%	47.3%	16.0%	2.4%	1.7%	2.8%	0.3%	1.5%	0.1%	5.3%	2.2%	1.5%	0.1%	0.0%	1.0%	13.2%
223	50	144	4.8%	50.6%	21.3%	0.1%	0.1%	0.1%	0.0%	0.1%	0.1%	7.1%	3.0%	2.1%	0.5%	0.0%	0.0%	10.0%
226	50	148	4.2%	43.6%	19.7%	1.0%	0.7%	1.1%	0.1%	0.6%	0.0%	3.4%	1.4%	0.6%	0.0%	0.3%	13.5%	9.8%
227	50	535	5.0%	52.7%	21.0%	0.6%	0.4%	0.7%	0.1%	0.4%	0.1%	8.1%	3.4%	1.9%	0.1%	0.1%	4.0%	1.6%
228	50	24	5.7%	59.8%	19.3%	0.3%	0.2%	0.3%	0.0%	0.2%	0.1%	9.1%	3.8%	1.3%	0.0%	0.0%	0.0%	0.0%
229	50	69	5.5%	57.3%	19.5%	0.3%	0.2%	0.4%	0.0%	0.2%	0.1%	10.5%	4.3%	1.7%	0.1%	0.0%	0.0%	0.0%
230	50	151	3.2%	33.6%	29.7%	1.0%	0.7%	1.1%	0.1%	0.6%	0.1%	5.8%	2.4%	0.9%	0.1%	0.1%	3.9%	16.6%
231	50	348	4.9%	51.5%	15.8%	0.5%	0.4%	0.6%	0.1%	0.3%	0.1%	10.4%	4.3%	1.5%	0.1%	0.1%	2.8%	6.5%
232	50	51	5.6%	58.8%	22.6%	0.1%	0.1%	0.1%	0.0%	0.1%	0.1%	7.3%	3.0%	1.9%	0.3%	0.0%	0.0%	0.0%
235	50	585	4.9%	51.1%	17.4%	1.0%	0.7%	1.2%	0.1%	0.6%	0.1%	6.7%	2.8%	1.1%	0.1%	0.1%	2.8%	9.5%
236	50	408	5.6%	58.8%	20.9%	0.5%	0.3%	0.6%	0.1%	0.3%	0.1%	7.0%	2.9%	1.6%	0.1%	0.0%	0.0%	1.3%

Traffic Flows and Breakdown by 16 Vehicle Classes (Year 2026)

Link No.	Speed Limit	Total Vehicle	19 - Motorcycles (MC)	01 - Private Cars (PC)	03 - Taxi	14 - Non-franchised Bus <=6.4t	15 - Non-franchised Bus 6.4-15t	16 - Non-franchised Bus >15t	12 - Private Light Bus <=3.5t	13 - Private Light Bus >3.5t	04 - Light Goods Vehicles <=2.5t	05 - Lt Goods Vehicles 2.5-3.5t	06 - Light Goods Vehicles >3.5t	07 - Heavy Goods Vehicles <=15t	08 - Heavy Goods Vehicles >15t	17 - Franchised Bus (SD)	18 - Franchised Bus (DD)	11 - Public Light Buses
	km/hr	2000-2100																
237	50	148	5.0%	52.0%	15.0%	0.6%	0.4%	0.7%	0.1%	0.4%	0.2%	16.3%	6.8%	2.5%	0.1%	0.0%	0.0%	0.0%
238	50	114	4.7%	49.6%	17.5%	0.1%	0.0%	0.1%	0.0%	0.0%	0.1%	11.6%	4.8%	3.0%	0.5%	0.0%	0.0%	8.0%
239	70	1783	4.7%	49.6%	14.2%	0.2%	0.1%	0.2%	0.0%	0.1%	0.1%	6.5%	2.7%	2.3%	0.5%	0.3%	11.2%	7.0%
240	70	1472	4.5%	47.5%	13.7%	0.4%	0.3%	0.5%	0.1%	0.3%	0.1%	6.4%	2.7%	2.2%	0.3%	0.3%	13.2%	7.6%
241	50	222	3.2%	33.2%	12.1%	0.1%	0.0%	0.1%	0.0%	0.0%	0.0%	3.6%	1.5%	0.7%	0.0%	0.4%	17.0%	28.0%
242	50	230	3.4%	35.8%	8.4%	0.0%	0.0%	0.0%	0.0%	0.0%	0.1%	5.5%	2.3%	1.6%	0.0%	0.2%	10.0%	32.7%
243	50	70	5.9%	61.6%	21.6%	0.2%	0.2%	0.3%	0.0%	0.2%	0.1%	5.7%	2.4%	1.8%	0.1%	0.0%	0.0%	0.0%
244	50	80	5.5%	57.2%	26.1%	0.2%	0.1%	0.2%	0.0%	0.1%	0.1%	5.8%	2.4%	2.3%	0.1%	0.0%	0.0%	0.0%
245	50	354	3.5%	36.4%	10.8%	0.1%	0.0%	0.1%	0.0%	0.0%	0.1%	5.5%	2.3%	1.8%	0.1%	0.2%	9.4%	29.8%
246	50	315	3.6%	37.4%	14.1%	0.1%	0.1%	0.1%	0.0%	0.1%	0.0%	4.4%	1.8%	0.8%	0.0%	0.4%	15.3%	21.9%
247	50	60	4.7%	49.6%	9.3%	0.0%	0.0%	0.0%	0.0%	0.0%	0.0%	4.7%	2.0%	0.7%	0.0%	0.4%	17.2%	11.3%
248	50	192	4.9%	51.2%	24.8%	0.4%	0.2%	0.4%	0.0%	0.2%	0.0%	4.8%	2.0%	1.7%	0.2%	0.1%	5.4%	3.6%
249	50	373	6.1%	63.8%	15.9%	0.3%	0.2%	0.3%	0.0%	0.2%	0.1%	5.0%	2.1%	1.2%	0.1%	0.1%	2.8%	1.8%
250	50	694	5.2%	54.4%	20.0%	0.5%	0.4%	0.6%	0.1%	0.3%	0.1%	9.0%	3.7%	2.0%	0.3%	0.0%	1.5%	1.7%
253	50	574	5.7%	59.8%	18.2%	0.7%	0.5%	0.9%	0.1%	0.5%	0.1%	7.1%	2.9%	1.8%	0.1%	0.0%	0.5%	1.1%
254	50	166	5.2%	55.0%	19.5%	0.6%	0.4%	0.7%	0.1%	0.4%	0.1%	10.5%	4.3%	3.0%	0.1%	0.0%	0.0%	0.0%
255	50	376	5.6%	58.8%	17.5%	0.7%	0.5%	0.9%	0.1%	0.5%	0.1%	9.3%	3.8%	2.1%	0.1%	0.0%	0.0%	0.0%
256	50	118	5.4%	57.1%	18.5%	0.2%	0.1%	0.2%	0.0%	0.1%	0.1%	10.9%	4.5%	2.5%	0.2%	0.0%	0.0%	0.0%
257	50	939	5.7%	59.9%	18.0%	0.5%	0.4%	0.6%	0.1%	0.3%	0.1%	8.1%	3.4%	2.4%	0.5%	0.0%	0.0%	0.0%
258	50	1058	5.1%	53.8%	21.8%	0.5%	0.4%	0.6%	0.1%	0.3%	0.1%	10.0%	4.1%	2.9%	0.2%	0.0%	0.0%	0.0%
259	50	287	4.8%	50.8%	20.8%	0.7%	0.5%	0.8%	0.1%	0.4%	0.1%	11.8%	4.9%	3.9%	0.4%	0.0%	0.0%	0.0%
260	50	376	3.8%	40.0%	9.6%	0.5%	0.4%	0.6%	0.1%	0.4%	0.0%	3.2%	1.3%	1.5%	0.2%	0.4%	16.0%	22.0%
261	50	338	3.7%	39.3%	15.0%	0.2%	0.2%	0.3%	0.0%	0.1%	0.0%	3.5%	1.5%	1.2%	0.1%	0.1%	5.3%	29.5%
262	50	350	5.7%	59.7%	17.3%	0.8%	0.6%	0.9%	0.1%	0.5%	0.1%	8.7%	3.6%	2.0%	0.1%	0.0%	0.0%	0.0%
263	50	151	5.0%	52.8%	17.3%	0.2%	0.1%	0.2%	0.0%	0.1%	0.2%	14.6%	6.0%	3.2%	0.2%	0.0%	0.0%	0.0%
264	50	1002	5.6%	58.6%	18.4%	0.5%	0.4%	0.6%	0.1%	0.3%	0.1%	8.7%	3.6%	2.5%	0.5%	0.0%	0.0%	0.0%
265	50	666	5.3%	55.7%	21.9%	0.5%	0.3%	0.6%	0.1%	0.3%	0.1%	9.1%	3.8%	2.2%	0.2%	0.0%	0.0%	0.0%
266	50	307	4.9%	51.4%	21.1%	0.7%	0.5%	0.8%	0.1%	0.4%	0.1%	12.0%	5.0%	2.9%	0.2%	0.0%	0.0%	0.0%
267	50	707	5.4%	56.6%	18.1%	0.3%	0.2%	0.4%	0.0%	0.2%	0.1%	10.0%	4.1%	2.4%	0.5%	0.0%	0.0%	1.6%
268	50	310	5.3%	55.2%	16.6%	0.5%	0.3%	0.6%	0.1%	0.3%	0.1%	12.3%	5.1%	2.7%	0.2%	0.0%	0.0%	0.7%
269	50	210	4.9%	51.3%	15.6%	0.7%	0.5%	0.8%	0.1%	0.4%	0.2%	15.6%	6.5%	2.3%	0.1%	0.0%	0.0%	1.1%
270	50	197	5.3%	55.3%	20.0%	0.5%	0.3%	0.5%	0.1%	0.3%	0.1%	9.7%	4.0%	2.6%	0.3%	0.0%	0.0%	1.2%
271	50	313	5.1%	53.2%	16.7%	0.5%	0.4%	0.6%	0.1%	0.3%	0.1%	14.0%	5.8%	2.9%	0.3%	0.0%	0.0%	0.0%
272	50	318	5.1%	53.8%	16.4%	0.4%	0.3%	0.5%	0.1%	0.3%	0.1%	11.9%	4.9%	2.6%	0.7%	0.0%	0.0%	2.9%
273	50	729	4.7%	49.8%	16.8%	0.9%	0.7%	1.1%	0.1%	0.6%	0.1%	9.5%	3.9%	2.2%	0.3%	0.2%	8.1%	0.9%
274	50	542	4.5%	47.1%	15.8%	1.2%	0.9%	1.5%	0.2%	0.8%	0.1%	9.7%	4.0%	1.7%	0.2%	0.3%	11.0%	1.3%
275	50	754	5.8%	60.8%	12.1%	0.7%	0.5%	0.8%	0.1%	0.4%	0.1%	10.6%	4.4%	2.5%	0.4%	0.0%	0.0%	0.9%
276	50	809	4.9%	50.9%	14.1%	0.7%	0.5%	0.8%	0.1%	0.5%	0.1%	10.5%	4.3%	2.4%	0.1%	0.2%	9.3%	0.6%
277	50	223	5.2%	54.8%	17.4%	0.3%	0.2%	0.3%	0.0%	0.2%	0.1%	12.6%	5.2%	3.3%	0.4%	0.0%	0.0%	0.0%
278	50	202	5.8%	60.7%	14.6%	0.8%	0.6%	0.9%	0.1%	0.5%	0.1%	9.7%	4.0%	2.0%	0.2%	0.0%	0.0%	0.0%
279	50	453	5.2%	55.0%	14.1%	0.5%	0.3%	0.6%	0.1%	0.3%	0.1%	12.8%	5.3%	3.1%	0.6%	0.0%	0.0%	2.0%
280	50	485	4.3%	45.1%	14.6%	0.2%	0.1%	0.2%	0.0%	0.1%	0.1%	11.3%	4.7%	2.7%	0.5%	0.3%	14.7%	0.9%
281	50	842	5.6%	58.5%	15.3%	0.3%	0.2%	0.4%	0.0%	0.2%	0.1%	9.4%	3.9%	4.3%	0.3%	0.0%	0.7%	0.7%
282	50	515	5.4%	57.0%	16.4%	0.4%	0.2%	0.4%	0.0%	0.2%	0.1%	7.6%	3.2%	5.8%	0.3%	0.0%	1.7%	1.2%
283	50	640	5.6%	58.8%	12.1%	0.7%	0.5%	0.9%	0.1%	0.5%	0.1%	12.7%	5.3%	1.9%	0.1%	0.0%	0.7%	0.0%
284	50	359	6.7%	70.5%	10.1%	0.2%	0.2%	0.3%	0.0%	0.2%	0.1%	7.5%	3.1%	1.1%	0.0%	0.0%	0.0%	0.0%
285	50	1083	5.5%	57.7%	14.1%	0.4%	0.3%	0.5%	0.0%	0.3%	0.1%	10.4%	4.3%	4.2%	0.4%	0.0%	1.3%	0.6%
286	50	840	5.6%	59.1%	16.3%	0.5%	0.4%	0.6%	0.1%	0.3%	0.1%	6.7%	2.8%	4.7%	0.2%	0.0%	1.9%	0.7%
287	50	208	5.4%	56.4%	13.4%	0.2%	0.2%	0.3%	0.0%	0.1%	0.1%	6.0%	2.5%	2.4%	0.4%	0.0%	1.8%	10.9%
288	50	359	5.7%	59.7%	17.2%	0.4%	0.3%	0.5%	0.1%	0.3%	0.0%	4.0%	1.7%	2.2%	0.2%	0.0%	1.4%	6.3%
289	50	612	4.5%	47.2%	12.9%	0.2%	0.2%	0.3%	0.0%	0.1%	0.1%	8.7%	3.6%	2.2%	0.3%	0.3%	14.9%	4.5%
290	50	1488	4.3%	45.3%	15.5%	1.4%	1.0%	1.6%	0.2%	0.9%	0.1%	6.8%	2.8%	1.6%	0.1%	0.2%	8.5%	9.7%
291	50	1014	4.9%	51.4%	7.7%	0.8%	0.5%	0.9%	0.1%	0.5%	0.1%	6.7%	2.8%	1.5%	0.1%	0.2%	9.5%	12.4%
292	70	2200	5.7%	60.1%	8.6%	0.4%	0.3%	0.5%	0.1%	0.3%	0.1%	10.4%	4.3%	1.7%	0.1%	0.1%	2.7%	4.7%
293	70	1977	4.9%	51.6%	15.1%	0.6%	0.5%	0.7%	0.1%	0.4%	0.1%	8.2%	3.4%	2.5%	0.2%	0.1%	4.1%	7.5%
294	50	1826	4.2%	44.1%	12.3%	0.7%	0.5%	0.9%	0.1%	0.5%	0.1%	7.6%	3.2%	1.5%	0.3%	0.3%	12.8%	10.9%
295	50	1771	4.5%	46.9%	11.9%	0.5%	0.3%	0.6%	0.1%	0.3%	0.1%	6.6%	2.7%	2.0%	0.3%	0.2%	9.0%	14.1%
296	50	218	4.5%	46.7%	14.7%	0.1%	0.1%	0.1%	0.0%	0.1%	0.0%	4.6%	1.9%	0.9%	0.1%	0.0%	0.0%	26.1%
297	50	76	1.0%	10.6%	4.3%	0.0%	0.0%	0.0%	0.0%	0.0%	0.0%	1.3%	0.5%	0.2%	0.0%	0.0%	0.0%	81.9%
299	50	754	5.6%	58.3%	12.9%	0.2%	0.2%	0.3%	0.0%	0.2%	0.1%	10.2%	4.2%	5.4%	0.2%	0.0%	0.0%	2.3%
300	70	1744	5.1%	53.7%	14.6%	2.6%	1.8%	3.0%	0.3%	1.6%	0.1%	6.9%	2.9%	1.3%	0.0%	0.1%	4.8%	1.2%
301	70	1717	6.6%	69.2%	2.4%	1.2%	0.9%	1.4%	0.2%	0.8%	0.1%	7.9%	3.3%	1.5%	0.0%	0.1%	3.1%	1.4%
302	70	1250	5.0%	52.1%	15.7%	2.6%	1.8%	3.1%	0.3%	1.7%	0.1%	8.6%	3.6%	1.0%	0.0%	0.1%	2.7%	1.7%
303	70	1391	6.7%	70.7%	2.6%	1.2%	0.8%	1.4%	0.2%	0.8%	0.1%	9.0%	3.7%	1.0%	0.0%	0.0%	0.0%	1.7%
304	50	980	4.7%	48.8%	11.6%	0.3%	0.2%	0.3%	0.0%	0.2%	0.0%	4.5%	1.9%	1.6%	0.2%	0.3%	13.0%	12.6%
305	50	1390	4.8%	50.1%	16.7%	0.1%	0.1%	0.2%	0.0%	0.1%	0.1%	6.0%	2.5%	2.6%	0.4%	0.2%	8.9%	7.3%
306	50	1050	4.0%	42.5%	25.8%	0.4%	0.3%	0.5%	0.1%	0.3%	0.1%	5.1%	2.1%	1.1%	0.2%	0.1%	5.1%	12.4%
307	50	917	6.1%	63.8%	21.3%	0.3%	0.2%	0.3%	0.0%	0.2%	0.0%	2.4%	1.0%	0.6%	0.1%	0.1%	3.6%	0.0%
308	50	50	4.3%	45.1%	20.1%	0.3%	0.2%	0.3%	0.0%	0.2%	0.0%	1.9%	0.8%	0.8%	0.1%	0.1%	4.4%	21.2%
309	50	55	6.0%	63.0%	24.6%	0.3%	0.2%	0.3%	0.0%	0.2%	0.0%	2.8%	1.2%	1.4%	0.1%	0.0%	0.0%	0.0%
310	70	1298	5.2%	54.4%	22.3%	0.6%	0.4%	0.7%	0.1%	0.4%	0.1%	6.5%	2.7%	2.8%	0.3%	0.0%	0.0%	3.3%
311	70	1551	5.0%	52.7%	24.2%	0.3%	0.2%	0.3%	0.0%	0.2%	0.1%	5.1%	2.1%	1.7%	0.3%	0.0%	0.0%	7.7%
312	50	680	5.5%	57.9%	14.2%	0.4%	0.3%	0.5%	0.1%	0.3%	0.1%	8.0%	3.3%	6.3%	0.3%	0.0%	0.1%	2.6%
313	50	159	6.0%	62.9%	22.6%	0.4%	0.3%	0.4%	0.0%	0.2%	0.0%	4.1%	1.7%	1.1%	0.1%	0.0%	0.0%	0.0%
314	50	188	6.5%	68.7%	17.3%	0.2%	0.2%	0.3%	0.0%	0.2%	0.0%	4.0%	1.6%	0.9%	0.0%	0.0%	0.0%	0.0%
315	50	102	6.5%	68.4%	17.2%	0.2%	0.2%	0.3%	0.0%	0.2%	0.0%	4.2%	1.7%	0.9%	0.1%	0.0%	0.0%	0.0%
316	50	90	6.0%	62.7%	22.6%	0.4%	0.3%	0.4%	0.0%	0.2%	0.0%	4.3%	1.8%	1.2%	0.1%	0.0%	0.0%	0.0%
317	50	105	5.7%	59.8%	25.8%	0.3%	0.2%	0.3%	0.0%	0.2%	0.0%	4.8%	2.0%	0.8%	0.1%	0.0%	0.0%	0.0%
318	50	114	6.3%	65.8%	19.4%	0.3%	0.2%	0.3%	0.0%	0.2%	0.0%	4.7%	1.9%	0.7%	0.1%	0.0%	0.0%	0.0%
319	50	242	5.7%	59.5%	23.4%	0.3%	0.2%	0.4%	0.0%	0.2%	0.1%	6.4%	2.6%	1.1%	0.1%	0.0%	0.0%	0.0%
320	50	103	5.5%	57.9%	18.7%	0.1%	0.1%	0.2%	0.0%	0.1%	0.0%	3.1%	1.3%	1.1%	0.2%	0.2%	8.6%	2.9%
321	50	256	4.0%	42.2%	28.4%	0.8%	0.6%	0.9%	0.1%	0.5%	0.1%	10.7%	4.4%	3.4%	0.4%	0.1%	3.5%	0.0%
322	50	20	5.2%	54.7%	27.2%	0.5%	0.4%	0.6%	0.1%	0.3%	0.1%	5.7%	2.3%	2.4%	0.5%	0.0%	0.0%	0.0%
323	50	65	5.9%	62.4%	21.4%	0.4%	0.3%	0.5%	0.1%	0.3%	0.0%	4.7%	2.0%	1.6%	0.3%	0.0%	0.0%	0.0%
324	50	234	4.7%	49.8%	31.1%	0.2%	0.1%	0.2%	0.0%	0.1%	0.0%	4.2%	1.7%	2.2%	0.3%	0.1%	3.8%	1.3%
325	50	310	5.3%	55.8%	25.4%	0.3%	0.2%	0.4%	0.0%	0.2%	0.0%	4.7%	2.0%	1.5%	0.1%	0.1%	2.9%	1.0%
326	50	39	5.6%	58.5%	17.4%	0.2%	0.1%	0.2%	0.0%	0.1%	0.1%	9.3%	3.8%	4.2%	0.4%	0.0%	0.0%	0.0%
327	50	185	5.4%	56.5%	16.4%	0.5%	0.3%	0.5%	0.1%	0.3%	0.1%	6.3%	2.6%	4.2%	0.3%	0.1%	4.8%	1.6%
328	50	213	4.9%	51.3%	29.3%	0.2%	0.2%	0.3%	0.0%	0.1%	0.1%	5.2%	2.2%	1.9%	0.1%	0.1%	4.2%	0.0%
329	50	170	5.9%	62.3%	26.4%	0.5%	0.3%	0.6%	0.1%	0.3%	0.0%	2.1%	0.9%	0.7%	0.0%	0.0%	0.0%	0.0%
330	50	101	6.7%	70.0%	17.0%	0.3%	0.2%	0.4%	0.0%	0.2%	0.0%	2.9%	1.2%	0.9%	0.0%	0.0%	0.0%	0.0%
331	50	70	6.5%	68.5%	18.0%	0.5%	0.4%	0.6%	0.1%	0.3%	0.0%	2.7%	1.1%	1.2%	0.1%	0.0%	0.0%	0.0%
332	50	90	6.7%	70.0%	16.9%	0.3%	0.2%	0.4%	0.0%	0.2%	0.0%	3.0%	1.2%	1.0%	0.0%	0.0%	0.0%	0.0%
333	50	54	6.5%	68.4%	17.8%	0.5%	0.4%	0.6%	0.1%	0.3%	0.0%	2.8%	1.2%	1.3%	0.1%	0.0%	0.0%	0.0%
334	50	93	6.9%	72.2%	15.3%	0.2%	0.2%	0.2%	0.0%	0.1%	0.0%	2.3%	0.9%	1.6%	0.0%	0.0%	0.0%	0.0%
335	50	56	6.8%	70.8%	15.5%	0.5%	0.3%	0.6%	0.1%	0.3%	0.0%	2.1%	0.9%	2.1%	0.1%	0.0%	0.0%	0.0%
336	50	1041	5.7%	59.5%	28.9%	0.8%	0.6%	1.0%	0.1%	0.5%	0.0%	1.8%	0.7%	0.3%	0.0%	0.0%	0.0%	0.0%
337	50	720	4.4%	45.8%	45.4%	0.4%	0.3%	0.5%	0.1%	0.3%	0.0%	1.6%	0.7%	0.5%	0.0%	0.0%	0.0%	0.0%
338	50	353	5.4%	56.4%	30.3%	0.1%	0.1%	0.2%	0.0%	0.1%	0.0%	4.5%	1.9%	1.0%	0.0%	0.0%	0.0%	0.0%
339	50	1097	4.8%	50.7%	40.5%	0.7%	0.5%	0.8%	0.1%	0.4%	0.0%	0.9%	0.4%	0.3%	0.0%	0.0%	0.0%	0.0%
340	50	436	4.8%	50.2%	40.9%	0.2%	0.2%	0.3%	0.0%	0.2%	0.0%	1.8%	0.7%	0.6%	0.0%	0.0%	0.0%	0.0%
341	50	689	5.9%	62.2%	26.4%	0.7%	0.5%	0.9%	0.1%	0.5%	0.0%	1.6%	0.6%	0.6%	0.0%	0.0%	0.0%	0.0%
342	80	2269	5.9%	61.7%	17.2%	0.5%	0.4%	0.6%	0.1%	0.3%	0.1%	6.4%	2.7%	4.0%	0.2%	0.0%	0.0%	0.0%
343	80	2113	6.3%	66.5%	11.8%	0.4%	0.3%	0.5%	0.1%	0.3%	0.1%	7.8%	3.2%	2.4%	0.2%	0.0%	0.0%	0.0%
346	70	90	6.1%	64.4%	17.5%	0.8%	0.6%	0.9%	0.1%	0.5%	0.1%	4.9%	2.0%	2.0%	0.1%	0.0%	0.0%	0.0%

Traffic Flows and Breakdown by 16 Vehicle Classes (Year 2026)

Link No.	Speed Limit	Total Vehicle	19 - Motorcycles (MC)	01 - Private Cars (PC)	03 - Taxi	14 - Non-franchised Bus <=6.4t	15 - Non-franchised Bus 6.4-15t	16 - Non-franchised Bus >15t	12 - Private Light Bus <=3.5t	13 - Private Light Bus >3.5t	04 - Light Goods Vehicles <=2.5t	05 - Lt Goods Vehicles 2.5-3.5t	06 - Light Goods Vehicles >3.5t	07 - Heavy Goods Vehicles <=15t	08 - Heavy Goods Vehicles >15t	17 - Franchised Bus (SD)	18 - Franchised Bus (DD)	11 - Public Light Buses
	km/hr	2000-2100																
349	70	702	5.9%	62.2%	14.8%	0.5%	0.4%	0.6%	0.1%	0.3%	0.1%	7.8%	3.2%	3.8%	0.3%	0.0%	0.0%	0.0%
350	50	949	4.2%	44.5%	48.5%	0.4%	0.3%	0.4%	0.0%	0.2%	0.0%	0.8%	0.3%	0.3%	0.0%	0.0%	0.0%	0.0%
351	50	422	5.6%	58.6%	28.7%	0.2%	0.1%	0.2%	0.0%	0.1%	0.0%	3.8%	1.6%	0.9%	0.0%	0.0%	0.0%	0.0%
364	50	279	6.4%	67.2%	16.7%	0.4%	0.3%	0.4%	0.0%	0.2%	0.1%	4.9%	2.0%	1.3%	0.1%	0.0%	0.0%	0.0%
365	50	292	6.3%	66.3%	18.1%	0.5%	0.4%	0.6%	0.1%	0.3%	0.0%	4.5%	1.9%	0.8%	0.0%	0.0%	0.0%	0.0%
368	50	682	5.0%	53.0%	13.3%	1.1%	0.8%	1.3%	0.1%	0.7%	0.1%	6.5%	2.7%	3.1%	0.3%	0.2%	7.6%	4.2%
369	50	87	5.2%	54.7%	20.3%	0.4%	0.3%	0.5%	0.0%	0.3%	0.1%	6.7%	2.8%	1.6%	0.2%	0.0%	0.0%	7.0%
370	50	14	2.1%	21.7%	23.2%	0.0%	0.0%	0.0%	0.0%	0.0%	0.1%	6.9%	2.8%	0.0%	0.0%	1.0%	42.2%	0.0%
371	70	730	5.4%	56.2%	25.2%	0.5%	0.4%	0.6%	0.1%	0.3%	0.0%	3.3%	1.4%	1.4%	0.4%	0.1%	4.6%	0.0%
372	70	1955	4.6%	48.6%	29.5%	0.6%	0.4%	0.7%	0.1%	0.4%	0.1%	6.9%	2.8%	2.7%	0.6%	0.0%	1.9%	0.0%
373	50	313	5.5%	58.1%	27.8%	0.7%	0.5%	0.8%	0.1%	0.4%	0.0%	3.7%	1.5%	0.8%	0.1%	0.0%	0.0%	0.0%
374	50	31	4.9%	51.0%	19.6%	0.3%	0.2%	0.4%	0.0%	0.2%	0.1%	11.3%	4.7%	5.7%	1.6%	0.0%	0.0%	0.0%
375	50	101	4.8%	50.0%	23.9%	0.4%	0.3%	0.5%	0.1%	0.3%	0.1%	4.9%	2.0%	1.3%	0.2%	0.0%	0.0%	11.3%
376	50	435	5.4%	56.9%	22.2%	0.3%	0.2%	0.4%	0.0%	0.2%	0.1%	7.6%	3.2%	3.0%	0.4%	0.0%	0.0%	0.0%
377	50	85	5.3%	55.4%	27.2%	0.7%	0.5%	0.9%	0.1%	0.5%	0.1%	5.1%	2.1%	1.7%	0.4%	0.0%	0.0%	0.0%
378	50	511	5.4%	56.9%	26.2%	0.5%	0.3%	0.6%	0.1%	0.3%	0.1%	5.0%	2.1%	1.5%	0.1%	0.0%	0.0%	0.9%
380	50	101	5.2%	54.2%	26.2%	0.7%	0.5%	0.8%	0.1%	0.4%	0.1%	6.2%	2.6%	2.4%	0.6%	0.0%	0.0%	0.0%
381	50	263	4.1%	42.9%	20.2%	0.6%	0.4%	0.7%	0.1%	0.4%	0.0%	4.5%	1.9%	1.9%	0.4%	0.4%	18.6%	2.9%
382	50	230	4.3%	44.8%	17.8%	0.3%	0.2%	0.4%	0.0%	0.2%	0.0%	3.1%	1.3%	1.5%	0.3%	0.5%	21.9%	3.3%
383	50	1959	4.7%	48.9%	22.6%	0.5%	0.4%	0.6%	0.1%	0.3%	0.1%	5.4%	2.2%	2.3%	0.4%	0.2%	8.3%	3.1%
384	50	1048	4.5%	47.6%	13.7%	0.3%	0.2%	0.3%	0.0%	0.2%	0.1%	6.4%	2.6%	2.9%	0.5%	0.3%	13.7%	6.7%
385	50	1629	4.9%	50.9%	31.0%	0.5%	0.3%	0.6%	0.1%	0.3%	0.1%	5.8%	2.4%	2.4%	0.4%	0.0%	0.0%	0.4%
386	50	1725	4.9%	51.5%	30.6%	0.5%	0.3%	0.6%	0.1%	0.3%	0.1%	5.7%	2.4%	2.4%	0.4%	0.0%	0.0%	0.4%
388	50	322	5.3%	55.8%	25.6%	0.8%	0.5%	0.9%	0.1%	0.5%	0.1%	5.4%	2.2%	2.2%	0.5%	0.0%	0.0%	0.0%
389	50	869	5.6%	58.7%	24.6%	0.5%	0.4%	0.6%	0.1%	0.3%	0.1%	4.9%	2.0%	1.4%	0.2%	0.0%	0.0%	0.7%
390	50	381	5.6%	58.7%	23.3%	0.3%	0.2%	0.3%	0.0%	0.2%	0.1%	6.1%	2.5%	1.1%	0.1%	0.0%	0.0%	1.6%
391	50	1497	5.0%	52.7%	31.2%	0.3%	0.2%	0.3%	0.0%	0.2%	0.1%	5.5%	2.3%	1.7%	0.2%	0.0%	0.0%	0.4%
394	50	139	4.7%	49.4%	25.1%	0.4%	0.3%	0.5%	0.1%	0.3%	0.1%	9.5%	4.0%	4.5%	1.3%	0.0%	0.0%	0.0%
395	50	150	4.8%	50.2%	22.0%	0.7%	0.5%	0.8%	0.1%	0.4%	0.1%	12.0%	5.0%	2.9%	0.4%	0.0%	0.0%	0.0%
397	50	244	5.8%	60.4%	22.9%	0.6%	0.5%	0.8%	0.1%	0.4%	0.0%	3.9%	1.6%	2.3%	0.7%	0.0%	0.0%	0.0%
398	50	103	6.4%	66.8%	20.6%	0.4%	0.3%	0.4%	0.0%	0.2%	0.0%	2.7%	1.1%	0.9%	0.2%	0.0%	0.0%	0.0%
399	50	504	4.8%	50.0%	15.4%	0.3%	0.2%	0.3%	0.0%	0.2%	0.1%	4.9%	2.0%	3.3%	0.8%	0.3%	13.1%	4.4%
403	50	290	6.6%	69.3%	12.7%	0.4%	0.3%	0.5%	0.0%	0.3%	0.1%	6.3%	2.6%	1.0%	0.0%	0.0%	0.0%	0.0%
405	50	554	5.5%	57.5%	26.8%	0.2%	0.2%	0.3%	0.0%	0.2%	0.0%	4.0%	1.7%	1.2%	0.2%	0.0%	1.6%	0.5%
406	50	95	6.7%	70.7%	13.4%	0.5%	0.3%	0.5%	0.1%	0.3%	0.0%	4.0%	1.7%	1.8%	0.0%	0.0%	0.0%	0.0%
407	50	56	2.1%	22.4%	8.6%	1.5%	1.1%	1.8%	0.2%	1.0%	0.2%	24.1%	10.0%	3.8%	0.0%	0.0%	0.0%	23.1%
408	50	249	4.8%	50.5%	30.8%	0.2%	0.1%	0.2%	0.0%	0.1%	0.0%	4.2%	1.7%	2.1%	0.3%	0.1%	3.6%	1.2%
409	50	370	5.5%	57.3%	24.6%	0.3%	0.2%	0.4%	0.0%	0.2%	0.0%	4.7%	1.9%	1.4%	0.1%	0.1%	2.4%	0.8%
412	70	482	5.8%	60.4%	18.3%	1.0%	0.7%	1.1%	0.1%	0.6%	0.1%	5.9%	2.4%	3.5%	0.0%	0.0%	0.0%	0.0%
413	70	96	4.7%	49.8%	31.0%	2.2%	1.5%	2.5%	0.3%	1.4%	0.0%	3.4%	1.4%	1.5%	0.1%	0.0%	0.0%	0.0%
414	70	906	5.3%	55.2%	16.1%	0.7%	0.5%	0.9%	0.1%	0.5%	0.1%	9.2%	3.8%	3.5%	0.3%	0.0%	2.1%	1.7%
415	70	386	6.0%	63.1%	15.2%	0.7%	0.5%	0.8%	0.1%	0.4%	0.1%	6.5%	2.7%	4.0%	0.0%	0.0%	0.0%	0.0%
416	70	231	5.5%	57.3%	13.0%	0.7%	0.5%	0.8%	0.1%	0.5%	0.1%	11.6%	4.8%	5.0%	0.1%	0.0%	0.0%	0.0%
417	50	599	4.5%	46.9%	16.3%	0.2%	0.1%	0.2%	0.0%	0.1%	0.0%	2.1%	0.9%	0.9%	0.1%	0.6%	25.3%	1.8%
418	50	633	5.1%	54.0%	23.2%	0.3%	0.2%	0.3%	0.0%	0.2%	0.0%	4.5%	1.9%	1.6%	0.2%	0.1%	5.9%	2.4%
419	50	265	5.9%	62.1%	14.4%	0.7%	0.5%	0.9%	0.1%	0.5%	0.1%	4.8%	2.0%	1.3%	0.1%	0.0%	1.1%	5.4%
420	50	478	6.3%	65.8%	15.5%	0.3%	0.2%	0.3%	0.0%	0.2%	0.0%	2.5%	1.1%	1.2%	0.2%	0.1%	4.0%	2.4%
421	50	1499	5.4%	56.6%	12.3%	0.5%	0.3%	0.6%	0.1%	0.3%	0.1%	5.4%	2.3%	3.1%	0.4%	0.1%	4.9%	7.6%
422	50	1811	5.5%	57.4%	17.5%	0.2%	0.1%	0.2%	0.0%	0.1%	0.1%	4.8%	2.0%	2.3%	0.2%	0.1%	3.7%	5.8%
423	70	1651	5.1%	53.7%	15.5%	0.3%	0.2%	0.4%	0.0%	0.2%	0.1%	10.2%	4.2%	3.3%	1.2%	0.0%	1.2%	4.3%
424	70	1538	5.5%	57.3%	15.0%	0.4%	0.3%	0.5%	0.0%	0.3%	0.1%	8.9%	3.7%	3.4%	0.5%	0.1%	2.2%	1.9%
425	50	1110	4.4%	46.6%	11.2%	0.5%	0.4%	0.6%	0.1%	0.3%	0.1%	6.6%	2.7%	4.0%	0.5%	0.4%	18.0%	3.6%
426	50	929	5.8%	60.7%	13.2%	0.2%	0.1%	0.2%	0.0%	0.1%	0.1%	6.7%	2.8%	3.4%	0.3%	0.1%	3.0%	3.3%
427	50	62	6.1%	64.1%	22.9%	0.1%	0.1%	0.1%	0.0%	0.1%	0.0%	2.9%	1.2%	2.2%	0.2%	0.0%	0.0%	0.0%
429	50	458	3.5%	36.6%	16.7%	0.5%	0.4%	0.6%	0.1%	0.3%	0.0%	3.9%	1.6%	0.7%	0.0%	0.5%	23.5%	10.9%
430	70	207	4.6%	48.3%	11.7%	0.8%	0.6%	1.0%	0.1%	0.5%	0.1%	6.3%	2.6%	3.6%	0.0%	0.5%	19.4%	0.0%
433	50	99	4.9%	51.3%	15.3%	0.7%	0.5%	0.8%	0.1%	0.4%	0.1%	14.0%	5.8%	2.8%	0.2%	0.1%	3.0%	0.0%
434	50	418	5.2%	54.8%	15.4%	1.1%	0.8%	1.3%	0.1%	0.7%	0.1%	11.4%	4.7%	2.4%	0.2%	0.0%	1.6%	0.0%
435	50	473	5.1%	53.3%	8.6%	0.3%	0.2%	0.3%	0.0%	0.2%	0.1%	8.5%	3.5%	0.8%	0.3%	0.2%	7.2%	11.6%
436	50	406	5.3%	55.1%	17.1%	0.5%	0.3%	0.6%	0.1%	0.3%	0.0%	4.4%	1.8%	1.4%	0.1%	0.2%	9.5%	3.4%
437	50	183	3.1%	32.7%	4.6%	0.7%	0.5%	0.8%	0.1%	0.5%	0.1%	5.6%	2.3%	1.3%	0.1%	0.6%	26.8%	20.4%
438	50	174	5.4%	56.9%	12.9%	0.3%	0.2%	0.3%	0.0%	0.2%	0.1%	11.5%	4.8%	4.4%	0.4%	0.0%	0.0%	2.6%
439	50	199	5.8%	60.4%	18.2%	0.4%	0.3%	0.4%	0.0%	0.2%	0.1%	5.2%	2.2%	1.3%	0.2%	0.1%	3.7%	1.5%
440	50	905	5.5%	57.4%	18.6%	0.3%	0.2%	0.4%	0.0%	0.2%	0.1%	9.3%	3.9%	2.5%	0.4%	0.0%	0.0%	1.3%
443	50	224	5.0%	52.3%	19.2%	1.0%	0.7%	1.2%	0.1%	0.6%	0.1%	7.4%	3.1%	1.4%	0.1%	0.0%	0.0%	7.8%
444	50	194	5.1%	54.0%	17.6%	0.4%	0.3%	0.4%	0.0%	0.2%	0.1%	8.6%	3.6%	2.0%	0.2%	0.0%	0.0%	7.4%
445	50	171	4.3%	45.2%	13.5%	1.2%	0.8%	1.4%	0.1%	0.8%	0.1%	6.0%	2.5%	0.7%	0.0%	0.2%	9.5%	13.7%
446	50	466	5.5%	58.1%	21.2%	0.5%	0.4%	0.6%	0.1%	0.3%	0.1%	7.3%	3.0%	1.8%	0.1%	0.0%	0.0%	1.1%
447	50	154	5.5%	57.3%	14.5%	0.3%	0.2%	0.3%	0.0%	0.2%	0.1%	12.2%	5.0%	4.0%	0.3%	0.0%	0.0%	0.0%
448	50	87	4.3%	44.7%	18.5%	0.2%	0.1%	0.2%	0.0%	0.1%	0.2%	18.8%	7.8%	4.7%	0.4%	0.0%	0.0%	0.0%
449	50	102	6.0%	62.8%	17.5%	0.8%	0.6%	0.9%	0.1%	0.5%	0.1%	6.8%	2.8%	1.1%	0.0%	0.0%	0.0%	0.0%
450	50	20	4.5%	46.9%	21.2%	0.1%	0.1%	0.2%	0.0%	0.1%	0.2%	16.0%	6.6%	3.9%	0.2%	0.0%	0.0%	0.0%
451	50	156	6.2%	65.1%	18.0%	0.2%	0.1%	0.2%	0.0%	0.1%	0.1%	4.9%	2.0%	2.6%	0.5%	0.0%	0.0%	0.0%
452	50	226	6.2%	65.4%	15.3%	0.7%	0.5%	0.9%	0.1%	0.5%	0.1%	6.4%	2.6%	1.3%	0.0%	0.0%	0.0%	0.0%
453	50	363	4.9%	51.3%	26.8%	0.6%	0.4%	0.7%	0.1%	0.4%	0.1%	6.3%	2.6%	2.3%	0.2%	0.1%	3.3%	0.0%
454	50	204	6.1%	63.6%	20.0%	0.5%	0.3%	0.5%	0.1%	0.3%	0.0%	4.7%	2.0%	1.7%	0.2%	0.0%	0.0%	0.0%
459	50	451	6.2%	64.8%	15.1%	0.4%	0.3%	0.4%	0.0%	0.2%	0.1%	5.3%	2.2%	1.3%	0.0%	0.0%	0.7%	3.0%
460	50	605	6.1%	63.9%	19.0%	0.3%	0.2%	0.4%	0.0%	0.2%	0.1%	5.1%	2.1%	1.6%	0.1%	0.0%	0.0%	0.9%
461	50	754	6.0%	63.3%	21.6%	0.5%	0.3%	0.6%	0.1%	0.3%	0.0%	4.0%	1.6%	0.9%	0.0%	0.0%	0.0%	0.7%
468	50	197	5.2%	54.9%	14.2%	0.3%	0.2%	0.4%	0.0%	0.2%	0.1%	6.6%	2.7%	1.8%	0.2%	0.1%	4.9%	8.1%
469	50	556	4.9%	50.9%	28.3%	0.7%	0.5%	0.8%	0.1%	0.4%	0.0%	3.0%	1.3%	0.9%	0.1%	0.0%	1.1%	7.0%
470	50	179	4.1%	42.7%	24.9%	2.0%	1.4%	2.3%	0.2%	1.3%	0.0%	4.3%	1.8%	1.1%	0.1%	0.0%	1.2%	12.7%
473	50	93	6.9%	72.2%	15.3%	0.2%	0.2%	0.2%	0.0%	0.1%	0.0%	2.3%	0.9%	1.6%	0.0%	0.0%	0.0%	0.0%
474	50	56	6.8%	70.8%	15.5%	0.5%	0.3%	0.6%	0.1%	0.3%	0.0%	2.1%	0.9%	2.1%	0.1%	0.0%	0.0%	0.0%
475	50	19	6.3%	66.5%	16.8%	0.5%	0.4%	0.6%	0.1%	0.3%	0.1%	5.0%	2.1%	1.3%	0.1%	0.0%	0.0%	0.0%
476	50	15	5.6%	59.0%	22.0%	0.6%	0.5%	0.8%	0.1%	0.4%	0.1%	6.5%	2.7%	1.7%	0.1%	0.0%	0.0%	0.0%
477	50	37	6.3%	66.1%	20.0%	0.3%	0.2%	0.4%	0.0%	0.2%	0.0%	3.2%	1.3%	1.8%	0.1%	0.0%	0.0%	0.0%
478	50	25	6.5%	68.1%	17.7%	0.2%	0.2%	0.3%	0.0%	0.1%	0.0%	3.8%	1.6%	1.5%	0.0%	0.0%	0.0%	0.0%
479	50	13	5.5%	57.8%	24.9%	0.2%	0.1%	0.2%	0.0%	0.1%	0.1%	7.3%	3.0%	0.7%	0.0%	0.0%	0.0%	0.0%
480	50	17	6.1%	63.7%	19.6%	0.4%	0.3%	0.5%	0.1%	0.3%	0.1%	5.8%	2.4%	0.9%	0.0%	0.0%	0.0%	0.0%
483	50	450	4.9%	51.1%	38.5%	0.3%	0.2%	0.3%	0.0%	0.2%	0.0%	2.5%	1.0%	0.9%	0.1%	0.0%	0.0%	0.0%
484	50	675	5.9%	62.2%	26.0%	0.7%	0.5%	0.8%	0.1%	0.5%	0.0%	1.8%	0.7%	0.6%	0.0%	0.0%	0.0%	0.0%
485	50	283	4.3%	44.8%	17.4%	0.9%	0.6%	1.0%	0.1%	0.6%	0.0%	3.2%	1.3%	0.6%	2.4%	0.4%	15.8%	6.7%
486	50	330	6.0%	63.0%	24.3%	0.2%	0.2%	0.3%	0.0%	0.2%	0.0%	3.1%	1.3%	1.2%	0.3%	0.0%	0.0%	0.0%
487	50	135	3.4%	35.3%	19.2%	0.6%	0.4%	0.7%	0.1%	0.4%	0.1%	9.0%	3.7%	2.4%	0.5%	0.0%	0.0%	24.3%
488	50	43	2.0%	21.1%	7.7%	0.5%	0.3%	0.6%	0.1%	0.3%	0.0%	2.3%	0.9%	0.2%	0.0%	1.5%	62.6%	0.0%
489	50	829	4.9%	51.5%	15.0%	0.7%	0.5%	0.8%	0.1%	0.4%	0.0%	3.9%	1.6%	1.9%	0.2%	0.3%	12.0%	6.3%
490	50	100	0.4%	4.1%	3.3%	0.0%	0.0%	0.0%	0.0%	0.0%	0.0%	1.0%	0.4%	0.1%	0.0%	1.6%	67.3%	21.9%
491	50	532	4.0%	41.9%	19.9%	0.3%	0.2%	0.3%	0.0%	0.2%	0.0%	4.3%	1.8%	1.4%	0.4%	0.3%	14.8%	10.3%
492	50	13	5.2%	54.6%	24.9%	1.2%	0.8%	1.4%	0.1%	0.8%	0.1%	7.4%	3.0%	0.5%	0.0%	0.0%	0.0%	0.0%
493	50	921	5.1%	53.4%	16.8%	0.6%	0.4%	0.7%	0.1%	0.4%	0.0%	4.0%	1.7%	1.9%	0.3%	0.1%	5.2%	9.2%
494	50	31	6.1%	63.8%	17.8%	0.4%	0.3%	0.4%	0.0%	0.2%	0.1%	6.7%	2.8%	1.4%	0.1%	0.0%	0.0%	0.0%
495	50	144	6.3%	66.1%	22.3%	0.3%	0.2%	0.3%	0.0%	0.2%	0.0%	2.5%	1.0%	0.7%	0.1%	0.0%	0.0%	0.0%
496	50	251	2.4%	25.1%	12.6%	0.3%	0.2%	0.4%	0.0%	0.2%	0.1%	5.3%	2.2%	1.5%	0.3%	0.6%	26.9%	21.8%
497	50	565	4.1%	43.5%	20.0%	0.2%	0.2%	0.3%	0.0%	0.2%	0.0%	4.1%	1.7%	1.3%	0.4%	0.3%	13.9%	9.7%

Traffic Flows and Breakdown by 16 Vehicle Classes (Year 2026)

Link No.	Speed Limit	Total Vehicle	19 - Motorcycles (MC)	01 - Private Cars (PC)	03 - Taxi	14 - Non-franchised Bus <=6.4t	15 - Non-franchised Bus 6.4-15t	16 - Non-franchised Bus >15t	12 - Private Light Bus <=3.5t	13 - Private Light Bus >3.5t	04 - Light Goods Vehicles <=2.5t	05 - Lt Goods Vehicles 2.5-3.5t	06 - Light Goods Vehicles >3.5t	07 - Heavy Goods Vehicles <=15t	08 - Heavy Goods Vehicles >15t	17 - Franchised Bus (SD)	18 - Franchised Bus (DD)	11 - Public Light Buses
	km/hr	2000-2100																
498	50	109	5.3%	55.2%	20.6%	0.3%	0.2%	0.3%	0.0%	0.2%	0.1%	5.7%	2.4%	1.1%	0.1%	0.0%	0.0%	8.4%
499	50	38	4.1%	42.7%	19.5%	0.0%	0.0%	0.0%	0.0%	0.0%	0.1%	6.4%	2.7%	0.4%	0.0%	0.0%	0.0%	24.2%
500	50	115	3.6%	37.6%	15.4%	0.2%	0.1%	0.2%	0.0%	0.1%	0.0%	4.5%	1.9%	0.5%	0.1%	0.3%	13.6%	21.8%
501	50	380	5.0%	52.2%	27.4%	0.4%	0.3%	0.4%	0.0%	0.2%	0.0%	4.3%	1.8%	1.1%	0.2%	0.0%	0.0%	6.6%
502	50	12	5.2%	54.1%	26.4%	0.9%	0.6%	1.0%	0.1%	0.5%	0.1%	7.8%	3.2%	0.1%	0.0%	0.0%	0.0%	0.0%
503	50	291	4.7%	49.8%	19.1%	0.1%	0.1%	0.1%	0.0%	0.1%	0.0%	4.0%	1.6%	1.1%	0.2%	0.3%	12.0%	6.8%
504	50	792	4.8%	50.2%	22.3%	0.5%	0.4%	0.6%	0.1%	0.3%	0.1%	7.4%	3.1%	2.1%	0.3%	0.1%	3.1%	4.7%
505	50	179	5.5%	57.5%	22.9%	0.2%	0.2%	0.3%	0.0%	0.1%	0.1%	7.6%	3.2%	2.2%	0.3%	0.0%	0.0%	0.0%
506	50	303	5.4%	56.7%	23.5%	0.3%	0.2%	0.4%	0.0%	0.2%	0.1%	7.7%	3.2%	2.0%	0.3%	0.0%	0.0%	0.0%
507	50	105	5.0%	51.9%	27.1%	0.7%	0.5%	0.8%	0.1%	0.5%	0.1%	6.7%	2.8%	3.0%	0.9%	0.0%	0.0%	0.0%
508	50	88	5.6%	59.0%	22.3%	0.1%	0.1%	0.1%	0.0%	0.1%	0.1%	7.4%	3.1%	1.9%	0.3%	0.0%	0.0%	0.0%
509	50	150	4.7%	48.9%	28.2%	0.7%	0.5%	0.9%	0.1%	0.5%	0.0%	4.0%	1.6%	1.8%	0.6%	0.0%	0.0%	7.6%
512	50	622	4.9%	51.7%	25.3%	0.6%	0.4%	0.7%	0.1%	0.4%	0.0%	4.6%	1.9%	1.9%	0.3%	0.0%	0.0%	7.1%
513	50	68	6.2%	65.3%	23.9%	0.2%	0.1%	0.2%	0.0%	0.1%	0.0%	2.2%	0.9%	0.5%	0.1%	0.0%	0.0%	0.0%
514	50	256	2.5%	25.9%	12.8%	0.3%	0.2%	0.4%	0.0%	0.2%	0.1%	5.3%	2.2%	1.5%	0.3%	0.6%	26.4%	21.4%
515	50	625	4.3%	45.5%	20.2%	0.2%	0.2%	0.3%	0.0%	0.1%	0.0%	4.0%	1.7%	1.3%	0.4%	0.3%	12.6%	8.7%
516	50	120	4.3%	45.5%	24.0%	0.1%	0.0%	0.1%	0.0%	0.0%	0.0%	4.2%	1.7%	0.8%	0.2%	0.2%	9.2%	9.5%
517	50	212	4.6%	47.9%	21.6%	0.2%	0.2%	0.3%	0.0%	0.2%	0.0%	4.2%	1.7%	1.7%	0.3%	0.1%	5.3%	11.8%
518	50	100	5.4%	57.0%	24.3%	0.4%	0.3%	0.4%	0.0%	0.2%	0.1%	6.8%	2.8%	2.0%	0.2%	0.0%	0.0%	0.0%
519	50	126	5.5%	58.1%	29.0%	0.3%	0.2%	0.3%	0.0%	0.2%	0.0%	3.4%	1.4%	1.2%	0.4%	0.0%	0.0%	0.0%
520	50	394	4.0%	41.6%	17.0%	0.4%	0.3%	0.4%	0.0%	0.2%	0.1%	5.3%	2.2%	1.5%	0.2%	0.4%	15.5%	11.0%
521	50	478	4.2%	44.6%	20.8%	0.2%	0.2%	0.3%	0.0%	0.1%	0.0%	4.1%	1.7%	1.3%	0.5%	0.3%	15.0%	6.5%
522	50	196	5.3%	55.7%	20.1%	0.5%	0.4%	0.6%	0.1%	0.3%	0.1%	5.3%	2.2%	1.1%	0.1%	0.0%	0.0%	8.1%
523	50	61	6.5%	67.9%	17.9%	0.2%	0.1%	0.2%	0.0%	0.1%	0.0%	3.9%	1.6%	1.4%	0.2%	0.0%	0.0%	0.0%
524	50	133	5.5%	57.6%	15.7%	1.0%	0.7%	1.1%	0.1%	0.6%	0.0%	4.3%	1.8%	1.0%	0.2%	0.0%	0.0%	10.3%
525	50	114	6.3%	66.0%	16.4%	0.1%	0.1%	0.2%	0.0%	0.1%	0.0%	3.0%	1.3%	1.1%	0.2%	0.0%	0.0%	5.3%
526	50	201	2.7%	28.3%	14.1%	0.2%	0.1%	0.2%	0.0%	0.1%	0.1%	5.3%	2.2%	1.8%	0.3%	0.7%	30.3%	13.6%
527	50	421	3.9%	41.3%	21.3%	0.2%	0.2%	0.3%	0.0%	0.2%	0.0%	4.1%	1.7%	1.3%	0.5%	0.4%	17.1%	7.4%
528	50	126	1.6%	16.4%	7.5%	0.1%	0.1%	0.2%	0.0%	0.1%	0.0%	1.5%	0.6%	0.7%	0.2%	1.0%	44.1%	25.8%
529	50	691	4.3%	45.2%	18.8%	0.3%	0.2%	0.3%	0.0%	0.2%	0.1%	5.5%	2.3%	1.7%	0.4%	0.3%	13.3%	7.0%
530	50	277	3.6%	37.6%	18.8%	0.4%	0.3%	0.5%	0.0%	0.3%	0.0%	3.2%	1.3%	1.3%	0.3%	0.5%	20.1%	11.8%
531	50	691	4.3%	45.2%	18.8%	0.3%	0.2%	0.3%	0.0%	0.2%	0.1%	5.5%	2.3%	1.7%	0.4%	0.3%	13.3%	7.0%
532	50	112	5.8%	60.6%	26.6%	0.2%	0.2%	0.3%	0.0%	0.2%	0.0%	3.6%	1.5%	0.9%	0.1%	0.0%	0.0%	0.0%
533	50	96	4.9%	51.3%	25.3%	0.5%	0.3%	0.6%	0.1%	0.3%	0.1%	8.6%	3.6%	3.6%	0.9%	0.0%	0.0%	0.0%
534	50	280	3.6%	37.4%	18.7%	0.4%	0.3%	0.5%	0.0%	0.3%	0.0%	3.6%	1.5%	1.4%	0.3%	0.5%	19.9%	11.7%
535	50	769	4.4%	46.1%	18.3%	0.3%	0.2%	0.3%	0.0%	0.2%	0.1%	6.4%	2.7%	2.0%	0.5%	0.3%	12.0%	6.3%
536	50	479	4.3%	45.0%	18.6%	0.5%	0.3%	0.5%	0.1%	0.3%	0.1%	9.8%	4.1%	2.9%	0.4%	0.1%	5.1%	7.8%
537	50	319	3.3%	34.2%	16.3%	0.4%	0.3%	0.5%	0.1%	0.3%	0.0%	4.2%	1.7%	1.3%	0.3%	0.5%	22.1%	14.5%
538	50	574	4.4%	46.0%	19.3%	0.3%	0.2%	0.3%	0.0%	0.2%	0.0%	4.5%	1.9%	1.4%	0.5%	0.3%	14.4%	6.4%
539	50	279	2.2%	22.9%	9.6%	0.1%	0.1%	0.1%	0.0%	0.1%	0.0%	3.3%	1.4%	0.9%	0.1%	1.0%	41.5%	16.6%
540	50	792	4.5%	46.8%	16.9%	0.4%	0.3%	0.4%	0.0%	0.2%	0.1%	5.1%	2.1%	2.3%	0.5%	0.3%	11.8%	8.3%
543	50	446	3.6%	37.9%	13.4%	0.5%	0.3%	0.6%	0.1%	0.3%	0.0%	3.6%	1.5%	1.2%	0.1%	0.6%	26.0%	10.4%
544	50	792	4.5%	46.8%	16.9%	0.4%	0.3%	0.4%	0.0%	0.2%	0.1%	5.1%	2.1%	2.3%	0.5%	0.3%	11.8%	8.3%
545	50	446	3.6%	37.9%	13.4%	0.5%	0.3%	0.6%	0.1%	0.3%	0.0%	3.6%	1.5%	1.2%	0.1%	0.6%	26.0%	10.4%
546	50	578	4.1%	43.2%	13.8%	0.3%	0.2%	0.3%	0.0%	0.2%	0.1%	4.8%	2.0%	2.5%	0.6%	0.4%	16.2%	11.3%
547	50	880	4.4%	46.1%	16.3%	0.3%	0.2%	0.4%	0.0%	0.2%	0.0%	4.3%	1.8%	2.1%	0.4%	0.2%	10.6%	12.4%
548	50	70	6.0%	63.0%	21.7%	0.2%	0.1%	0.2%	0.0%	0.1%	0.0%	4.8%	2.0%	1.6%	0.3%	0.0%	0.0%	0.0%
549	50	727	4.2%	44.0%	18.3%	0.4%	0.3%	0.5%	0.1%	0.3%	0.0%	4.4%	1.8%	1.5%	0.2%	0.4%	17.2%	6.4%
550	50	874	4.6%	48.3%	14.2%	0.2%	0.2%	0.3%	0.0%	0.2%	0.0%	4.7%	1.9%	2.3%	0.4%	0.3%	11.7%	10.7%
551	50	621	4.0%	42.0%	17.3%	0.4%	0.3%	0.5%	0.1%	0.3%	0.0%	4.0%	1.7%	1.4%	0.1%	0.5%	20.1%	7.5%
552	50	755	4.6%	48.3%	12.9%	0.2%	0.1%	0.2%	0.0%	0.1%	0.1%	5.3%	2.2%	2.6%	0.5%	0.3%	13.6%	8.9%
553	50	8	3.6%	38.2%	40.9%	0.0%	0.0%	0.0%	0.0%	0.0%	0.1%	12.1%	5.0%	0.0%	0.0%	0.0%	0.0%	0.0%
554	50	171	4.5%	47.1%	17.6%	0.2%	0.2%	0.3%	0.0%	0.2%	0.0%	3.4%	1.4%	1.7%	0.3%	0.0%	0.0%	23.1%
555	50	944	4.3%	45.1%	18.6%	0.4%	0.3%	0.5%	0.1%	0.3%	0.0%	3.8%	1.6%	1.4%	0.1%	0.4%	17.3%	5.7%
556	50	704	4.5%	47.3%	12.0%	0.2%	0.1%	0.2%	0.0%	0.1%	0.1%	5.5%	2.3%	2.7%	0.5%	0.3%	14.5%	9.5%
557	50	944	4.3%	45.1%	18.6%	0.4%	0.3%	0.5%	0.1%	0.3%	0.0%	3.8%	1.6%	1.4%	0.1%	0.4%	17.3%	5.7%
558	50	1051	4.5%	47.5%	13.7%	0.3%	0.2%	0.3%	0.0%	0.2%	0.1%	6.4%	2.6%	2.8%	0.5%	0.3%	13.9%	6.7%
559	50	291	5.5%	57.5%	25.5%	0.3%	0.2%	0.3%	0.0%	0.2%	0.1%	5.8%	2.4%	1.8%	0.4%	0.0%	0.0%	0.0%
560	50	318	5.6%	58.6%	22.3%	0.4%	0.3%	0.4%	0.0%	0.2%	0.1%	5.7%	2.4%	1.8%	0.4%	0.0%	0.0%	1.9%
561	50	709	5.2%	54.9%	25.7%	0.4%	0.3%	0.5%	0.1%	0.3%	0.0%	4.7%	1.9%	1.4%	0.3%	0.0%	1.3%	3.1%
562	50	525	5.2%	54.5%	24.8%	0.3%	0.2%	0.3%	0.0%	0.2%	0.1%	5.3%	2.2%	1.7%	0.4%	0.0%	1.7%	3.0%
563	50	538	5.5%	58.0%	25.4%	0.3%	0.2%	0.3%	0.0%	0.2%	0.1%	5.2%	2.1%	1.6%	0.3%	0.0%	0.0%	0.8%
564	50	473	5.6%	59.0%	23.1%	0.4%	0.3%	0.5%	0.1%	0.3%	0.0%	4.7%	2.0%	1.4%	0.3%	0.0%	0.0%	2.2%
565	50	180	5.1%	53.7%	22.4%	0.3%	0.2%	0.4%	0.0%	0.2%	0.0%	3.2%	1.3%	1.3%	0.4%	0.1%	4.9%	6.3%
566	50	430	5.2%	54.1%	27.9%	0.4%	0.3%	0.4%	0.0%	0.2%	0.0%	3.9%	1.6%	1.1%	0.2%	0.0%	2.1%	2.6%
567	50	20	5.7%	59.6%	25.6%	0.3%	0.2%	0.4%	0.0%	0.2%	0.1%	4.9%	2.0%	1.0%	0.1%	0.0%	0.0%	0.0%
568	50	122	4.5%	47.6%	21.3%	0.3%	0.2%	0.4%	0.0%	0.2%	0.1%	8.7%	3.6%	2.1%	0.4%	0.0%	0.0%	10.5%
569	50	11	4.6%	48.4%	30.7%	0.6%	0.4%	0.7%	0.1%	0.4%	0.1%	9.1%	3.8%	1.0%	0.2%	0.0%	0.0%	0.0%
570	50	21	5.8%	61.0%	21.4%	0.8%	0.5%	0.9%	0.1%	0.5%	0.0%	4.6%	1.9%	1.8%	0.5%	0.0%	0.0%	0.0%
571	50	323	5.0%	52.2%	21.2%	0.4%	0.3%	0.5%	0.1%	0.3%	0.0%	3.4%	1.4%	1.4%	0.2%	0.0%	0.0%	13.6%
572	50	36	3.5%	36.2%	15.7%	0.4%	0.3%	0.4%	0.0%	0.2%	0.0%	3.7%	1.5%	1.4%	0.4%	0.0%	0.0%	36.2%
573	50	289	4.5%	47.1%	21.1%	0.4%	0.3%	0.5%	0.1%	0.3%	0.0%	3.2%	1.3%	1.2%	0.2%	0.0%	0.0%	19.7%
574	50	172	5.0%	52.1%	21.1%	0.3%	0.2%	0.4%	0.0%	0.2%	0.1%	7.5%	3.1%	2.1%	0.4%	0.0%	0.0%	7.5%
575	50	17	5.9%	61.9%	20.3%	0.6%	0.4%	0.7%	0.1%	0.4%	0.1%	5.8%	2.4%	1.2%	0.3%	0.0%	0.0%	0.0%
576	50	202	4.7%	49.4%	23.1%	0.3%	0.2%	0.4%	0.0%	0.2%	0.1%	7.9%	3.3%	2.1%	0.4%	0.0%	0.0%	7.9%
577	50	21	1.4%	14.6%	15.6%	0.0%	0.0%	0.0%	0.0%	0.0%	0.0%	4.6%	1.9%	0.0%	0.0%	0.0%	0.0%	61.8%
578	50	54	4.5%	47.3%	19.5%	0.3%	0.2%	0.3%	0.0%	0.2%	0.0%	3.7%	1.5%	1.0%	0.2%	0.0%	0.0%	21.2%
579	50	10	4.4%	46.5%	33.9%	0.2%	0.1%	0.2%	0.0%	0.1%	0.1%	10.0%	4.1%	0.4%	0.0%	0.0%	0.0%	0.0%
580	50	29	3.5%	36.3%	11.1%	0.1%	0.1%	0.1%	0.0%	0.1%	0.0%	3.3%	1.4%	0.2%	0.0%	0.0%	0.0%	43.9%
581	50	35	4.2%	44.2%	11.8%	0.2%	0.1%	0.2%	0.0%	0.1%	0.0%	4.0%	1.7%	0.7%	0.1%	0.0%	0.0%	32.7%
582	50	402	5.4%	57.0%	23.3%	0.2%	0.2%	0.3%	0.0%	0.1%	0.1%	6.8%	2.8%	2.4%	0.2%	0.0%	0.0%	1.1%
583	50	353	5.5%	57.6%	23.4%	0.2%	0.1%	0.2%	0.0%	0.1%	0.1%	7.0%	2.9%	2.5%	0.2%	0.0%	0.0%	0.0%
584	50	353	5.5%	57.6%	23.4%	0.2%	0.1%	0.2%	0.0%	0.1%	0.1%	7.0%	2.9%	2.5%	0.2%	0.0%	0.0%	0.0%
585	50	726	5.2%	54.3%	24.9%	0.3%	0.2%	0.4%	0.0%	0.2%	0.1%	8.2%	3.4%	2.4%	0.3%	0.0%	0.0%	0.0%
586	50	583	5.4%	56.3%	23.4%	0.2%	0.2%	0.3%	0.0%	0.1%	0.1%	7.8%	3.2%	2.7%	0.3%	0.0%	0.0%	0.0%
587	50	168	4.3%	45.0%	29.5%	0.9%	0.6%	1.0%	0.1%	0.6%	0.1%	11.1%	4.6%	1.9%	0.3%	0.0%	0.0%	0.0%
588	70	1787	4.7%	49.0%	29.5%	0.6%	0.4%	0.7%	0.1%	0.4%	0.1%	6.5%	2.7%	2.7%	0.7%	0.0%	2.0%	0.0%
589	70	554	5.5%	58.1%	21.8%	0.4%	0.3%	0.4%	0.0%	0.2%	0.0%	3.5%	1.4%	1.6%	0.5%	0.1%	6.0%	0.0%
590	70	1787	4.7%	49.0%	29.5%	0.6%	0.4%	0.7%	0.1%	0.4%	0.1%	6.5%	2.7%	2.7%	0.7%	0.0%	2.0%	0.0%
591	70	1080	6.0%	62.5%	17.9%	0.3%	0.2%	0.4%	0.0%	0.2%	0.0%	4.5%	1.9%	1.4%	0.3%	0.1%	4.2%	0.0%
594	50	727	4.5%	47.0%	23.9%	0.6%	0.4%	0.7%	0.1%	0.4%	0.0%	3.1%	1.3%	0.9%	0.1%	0.2%	9.7%	7.1%
595	50	494	4.7%	49.6%	19.7%	0.2%	0.2%	0.3%	0.0%	0.1%	0.0%	4.4%	1.8%	0.9%	0.1%	0.4%	16.7%	0.8%
596	50	676	4.5%	47.4%	24.5%	0.6%	0.4%	0.7%	0.1%	0.4%	0.0%	2.8%	1.1%	0.7%	0.1%	0.2%	10.4%	6.0%
597	50	700	5.1%	53.3%	19.4%	0.3%	0.2%	0.3%	0.0%	0.2%	0.1%	4.9%	2.0%	1.5%	0.2%	0.3%	11.8%	0.5%
598	50	875	5.1%	53.0%	22.9%	0.6%	0.4%	0.7%	0.1%	0.4%	0.0%	4.1%	1.7%	1.2%	0.2%	0.1%	4.8%	4.6%
599	50	516	4.5%	46.9%	29.0%	0.5%	0.3%	0.6%	0.1%	0.3%	0.0%	4.3%	1.8%	2.0%	0.4%	0.2%	8.5%	0.7%
600	50	735	5.6%	59.1%	28.2%	0.8%	0.6%	0.9%	0.1%	0.5%	0.0%	2.5%	1.0%	0.6%	0.1%	0.0%	0.0%	0.0%
601	50	369	5.0%	52.4%	31.6%	0.5%	0.3%	0.5%	0.1%	0.3%	0.1%	4.9%	2.0%	2.0%	0.3%	0.0%	0.0%	0.0%
602	50	258	5.5%	58.0%	18.0%	0.4%	0.3%	0.4%	0.0%	0.2%	0.1%	6.4%	2.6%	3.2%	0.4%	0.0%	0.0%	4.4%
603	50	8	3.6%	37.9%	40.6%	0.0%	0.0%	0.0%	0.0%	0.0%	0.1%	12.0%	5.0%	0.6%	0.2%	0.0%	0.0%	0.0%
604	50	415	5.3%	55.2%	21.8%	0.4%	0.3%	0.4%	0.0%	0.2%	0.1%	7.0%	2.9%	3.2%	0.5%	0.0%	0.0%	2.7%
605	50	403	5.4%	56.7%	22.4%	0.4%	0.3%	0.4%	0.0%	0.2%	0.1%	7.2%	3.0%	3.3%	0.5%	0.0%	0.0%	0.0%
606	50	133	5.3%	55.3%	24.5%	0.5%	0.4%	0.6%	0.1%	0.3%	0.1%	7.7%	3.2%	1.8%	0.3%	0.0%	0.0%	0.0%
607	50	8	3.6%	38.2%	40.9%	0.0%	0.0%	0.0%	0.0%	0.0%	0.1%	12.1%	5.0%	0.0%	0.0%	0.0%	0.0%	0.0%
608	50	661	3.6%	38.2%	23.3%	0.2%	0.2%	0.3%	0.0%	0.1%	0.0%	3.2%	1.3%	1.4%	0.4%	0.6%	24.7%	2.5%

Traffic Flows and Breakdown by 16 Vehicle Classes (Year 2026)

Link No.	Speed Limit	Total Vehicle	19 - Motorcycles (MC)	01 - Private Cars (PC)	03 - Taxi	14 - Non-franchised Bus <=6.4t	15 - Non-franchised Bus 6.4-15t	16 - Non-franchised Bus >15t	12 - Private Light Bus <=3.5t	13 - Private Light Bus >3.5t	04 - Light Goods Vehicles <=2.5t	05 - Lt Goods Vehicles 2.5-3.5t	06 - Light Goods Vehicles >3.5t	07 - Heavy Goods Vehicles <=15t	08 - Heavy Goods Vehicles >15t	17 - Franchised Bus (SD)	18 - Franchised Bus (DD)	11 - Public Light Buses
	km/hr	2000-2100																
609	50	1025	4.6%	47.8%	19.5%	0.4%	0.3%	0.5%	0.1%	0.3%	0.0%	3.6%	1.5%	1.2%	0.2%	0.3%	12.4%	7.5%
610	50	1346	4.4%	46.0%	19.0%	0.4%	0.3%	0.5%	0.1%	0.3%	0.0%	3.5%	1.5%	1.0%	0.1%	0.3%	14.1%	8.5%
611	50	581	3.1%	32.5%	9.9%	0.3%	0.2%	0.3%	0.0%	0.2%	0.0%	3.9%	1.6%	1.2%	0.1%	0.7%	28.1%	17.9%
612	70	789	3.9%	40.7%	26.9%	0.4%	0.3%	0.5%	0.1%	0.3%	0.1%	5.7%	2.4%	1.3%	0.2%	0.0%	0.8%	16.6%
613	70	779	6.4%	67.6%	20.5%	0.3%	0.2%	0.3%	0.0%	0.2%	0.0%	2.4%	1.0%	0.6%	0.1%	0.0%	0.4%	0.0%
614	70	779	6.4%	67.6%	20.5%	0.3%	0.2%	0.3%	0.0%	0.2%	0.0%	2.4%	1.0%	0.6%	0.1%	0.0%	0.4%	0.0%
615	70	789	3.9%	40.7%	26.9%	0.4%	0.3%	0.5%	0.1%	0.3%	0.1%	5.7%	2.4%	1.3%	0.2%	0.0%	0.8%	16.6%
617	50	746	3.8%	40.3%	15.8%	0.5%	0.3%	0.5%	0.1%	0.3%	0.0%	4.6%	1.9%	1.0%	0.1%	0.6%	26.7%	3.5%
618	70	872	4.8%	49.9%	32.3%	0.3%	0.2%	0.3%	0.0%	0.2%	0.1%	4.9%	2.0%	1.7%	0.4%	0.0%	0.0%	2.9%
619	50	1511	4.6%	48.4%	20.9%	0.5%	0.3%	0.6%	0.1%	0.3%	0.0%	3.9%	1.6%	1.0%	0.1%	0.3%	15.0%	2.4%
620	50	962	5.2%	54.1%	23.3%	0.5%	0.4%	0.6%	0.1%	0.3%	0.0%	4.2%	1.7%	1.1%	0.1%	0.1%	4.4%	3.8%
621	50	557	4.1%	42.5%	25.3%	0.2%	0.1%	0.2%	0.0%	0.1%	0.0%	3.4%	1.4%	1.4%	0.4%	0.2%	10.7%	9.8%
622	50	1037	5.2%	54.7%	23.2%	0.5%	0.4%	0.6%	0.1%	0.3%	0.0%	4.2%	1.7%	1.1%	0.1%	0.1%	4.1%	3.5%
623	50	952	5.2%	54.9%	23.3%	0.5%	0.4%	0.6%	0.1%	0.3%	0.0%	3.8%	1.6%	1.1%	0.1%	0.1%	4.4%	3.5%
624	50	728	5.1%	53.1%	23.0%	0.5%	0.3%	0.6%	0.1%	0.3%	0.0%	3.8%	1.6%	1.0%	0.1%	0.1%	5.8%	4.6%
625	50	952	4.4%	45.7%	17.5%	0.2%	0.2%	0.3%	0.0%	0.2%	0.0%	3.9%	1.6%	1.0%	0.2%	0.1%	6.2%	18.3%
627	50	557	4.1%	42.5%	25.3%	0.2%	0.1%	0.2%	0.0%	0.1%	0.0%	3.4%	1.4%	1.4%	0.4%	0.2%	10.7%	9.8%
628	50	395	4.8%	50.3%	6.5%	0.3%	0.2%	0.4%	0.0%	0.2%	0.0%	4.7%	2.0%	0.4%	0.0%	0.0%	0.0%	30.2%
629	70	872	4.8%	49.9%	32.3%	0.3%	0.2%	0.3%	0.0%	0.2%	0.1%	4.9%	2.0%	1.7%	0.4%	0.0%	0.0%	2.9%
630	70	1551	5.0%	52.7%	24.2%	0.3%	0.2%	0.3%	0.0%	0.2%	0.1%	5.1%	2.1%	1.7%	0.3%	0.0%	0.0%	7.7%
631	50	239	5.3%	56.0%	13.5%	0.2%	0.1%	0.2%	0.0%	0.1%	0.1%	5.3%	2.2%	1.7%	0.5%	0.2%	10.2%	4.4%
632	50	395	4.3%	44.7%	23.0%	0.2%	0.2%	0.3%	0.0%	0.1%	0.0%	3.9%	1.6%	0.6%	0.1%	0.2%	10.1%	10.6%
633	50	102	3.6%	38.3%	10.4%	0.2%	0.1%	0.2%	0.0%	0.1%	0.1%	6.5%	2.7%	2.3%	0.6%	0.6%	24.0%	10.4%
634	50	371	4.5%	47.4%	24.5%	0.2%	0.2%	0.3%	0.0%	0.2%	0.0%	4.1%	1.7%	0.6%	0.1%	0.3%	10.8%	5.1%
640	50	90	5.6%	59.1%	23.7%	0.2%	0.1%	0.2%	0.0%	0.1%	0.1%	6.5%	2.7%	1.4%	0.2%	0.0%	0.0%	0.0%
641	50	159	5.4%	56.3%	22.4%	0.2%	0.1%	0.2%	0.0%	0.1%	0.1%	5.9%	2.4%	1.2%	0.1%	0.0%	0.0%	5.7%
642	50	413	4.0%	41.9%	20.4%	0.4%	0.3%	0.5%	0.1%	0.3%	0.1%	5.6%	2.3%	1.6%	0.2%	0.0%	0.0%	22.6%
643	50	551	4.4%	46.2%	21.2%	0.4%	0.3%	0.5%	0.1%	0.3%	0.1%	5.4%	2.2%	1.8%	0.4%	0.0%	0.0%	16.9%
644	50	392	4.0%	42.1%	20.7%	0.5%	0.4%	0.6%	0.1%	0.3%	0.1%	5.2%	2.1%	2.0%	0.4%	0.0%	0.0%	21.5%
645	50	189	4.7%	49.8%	27.6%	1.0%	0.7%	1.1%	0.1%	0.6%	0.1%	6.3%	2.6%	3.0%	0.8%	0.0%	0.0%	1.6%
646	50	27	5.7%	59.7%	22.0%	1.8%	1.3%	2.2%	0.2%	1.2%	0.0%	3.5%	1.5%	0.8%	0.0%	0.0%	0.0%	0.0%
647	50	262	4.2%	44.0%	13.8%	0.4%	0.3%	0.4%	0.0%	0.2%	0.1%	8.8%	3.6%	2.9%	0.1%	0.1%	3.4%	17.7%
648	50	463	4.2%	44.5%	15.2%	0.4%	0.3%	0.5%	0.0%	0.3%	0.1%	8.9%	3.7%	2.3%	0.1%	0.0%	1.9%	17.5%
649	50	375	4.8%	50.1%	16.7%	0.5%	0.3%	0.6%	0.1%	0.3%	0.1%	10.3%	4.3%	2.6%	0.1%	0.1%	2.4%	6.9%
650	50	546	5.0%	52.0%	19.3%	0.4%	0.3%	0.5%	0.1%	0.3%	0.1%	8.5%	3.5%	1.6%	0.1%	0.0%	1.6%	6.5%
651	50	62	4.0%	42.1%	17.8%	0.8%	0.6%	0.9%	0.1%	0.5%	0.2%	17.8%	7.4%	7.3%	0.5%	0.0%	0.0%	0.0%
652	50	233	5.0%	52.4%	23.2%	0.5%	0.3%	0.6%	0.1%	0.3%	0.1%	8.2%	3.4%	1.5%	0.1%	0.0%	0.0%	4.2%
653	50	69	6.0%	63.2%	22.7%	0.4%	0.3%	0.4%	0.0%	0.2%	0.0%	3.9%	1.6%	1.1%	0.1%	0.0%	0.0%	0.0%
654	50	11	4.4%	46.6%	30.5%	0.3%	0.2%	0.3%	0.0%	0.2%	0.1%	9.0%	3.7%	3.6%	1.2%	0.0%	0.0%	0.0%
657	50	105	5.7%	59.8%	25.8%	0.3%	0.2%	0.3%	0.0%	0.2%	0.0%	4.8%	2.0%	0.8%	0.1%	0.0%	0.0%	0.0%
658	50	114	6.3%	65.8%	19.4%	0.3%	0.2%	0.3%	0.0%	0.2%	0.0%	4.7%	1.9%	0.7%	0.1%	0.0%	0.0%	0.0%
659	50	41	6.6%	68.8%	18.3%	0.5%	0.3%	0.5%	0.1%	0.3%	0.0%	2.5%	1.0%	1.1%	0.0%	0.0%	0.0%	0.0%
660	50	71	6.7%	70.6%	17.1%	0.3%	0.2%	0.3%	0.0%	0.2%	0.0%	2.5%	1.1%	0.9%	0.0%	0.0%	0.0%	0.0%
661	50	634	5.9%	61.6%	23.7%	0.7%	0.5%	0.8%	0.1%	0.4%	0.0%	2.7%	1.1%	1.0%	0.0%	0.0%	1.4%	0.0%
662	50	335	5.0%	52.0%	37.7%	0.3%	0.2%	0.4%	0.0%	0.2%	0.0%	2.3%	1.0%	0.9%	0.1%	0.0%	0.0%	0.0%
665	70	61	5.9%	61.5%	23.5%	0.7%	0.5%	0.9%	0.1%	0.5%	0.0%	3.4%	1.4%	1.4%	0.2%	0.0%	0.0%	0.0%
669	70	578	5.8%	61.3%	17.3%	0.4%	0.3%	0.5%	0.0%	0.3%	0.1%	5.9%	2.4%	2.4%	0.4%	0.1%	2.8%	0.0%
670	50	385	5.8%	60.7%	20.5%	0.3%	0.2%	0.4%	0.0%	0.2%	0.0%	3.7%	1.5%	1.8%	0.5%	0.1%	4.2%	0.0%
671	70	194	6.0%	62.5%	10.9%	0.6%	0.4%	0.7%	0.1%	0.4%	0.1%	10.2%	4.2%	3.7%	0.3%	0.0%	0.0%	0.0%
672	70	255	5.9%	62.3%	13.9%	0.6%	0.4%	0.7%	0.1%	0.4%	0.1%	8.6%	3.6%	3.2%	0.3%	0.0%	0.0%	0.0%
674	50	889	5.7%	59.7%	24.1%	0.3%	0.2%	0.4%	0.0%	0.2%	0.1%	4.9%	2.0%	0.9%	0.1%	0.0%	1.0%	0.3%
675	50	245	5.8%	60.4%	22.2%	0.2%	0.1%	0.2%	0.0%	0.1%	0.0%	3.6%	1.5%	0.8%	0.1%	0.1%	3.6%	1.2%
676	50	61	6.0%	63.1%	23.6%	0.3%	0.2%	0.3%	0.0%	0.2%	0.0%	3.9%	1.6%	0.7%	0.1%	0.0%	0.0%	0.0%
677	50	72	6.3%	66.6%	20.3%	0.3%	0.2%	0.4%	0.0%	0.2%	0.0%	3.6%	1.5%	0.6%	0.0%	0.0%	0.0%	0.0%
678	50	201	4.7%	49.6%	25.4%	0.7%	0.5%	0.8%	0.1%	0.4%	0.1%	9.6%	4.0%	3.8%	0.4%	0.0%	0.0%	0.0%
679	50	93	5.6%	58.6%	14.2%	0.2%	0.1%	0.2%	0.0%	0.1%	0.1%	11.0%	4.5%	4.8%	0.6%	0.0%	0.0%	0.0%
680	50	193	4.4%	45.7%	22.0%	0.2%	0.1%	0.2%	0.0%	0.1%	0.0%	4.6%	1.9%	1.9%	0.3%	0.0%	0.0%	18.5%
681	50	223	4.9%	51.6%	23.6%	0.7%	0.5%	0.9%	0.1%	0.5%	0.1%	7.0%	2.9%	2.5%	0.2%	0.0%	0.0%	4.4%
682	50	73	5.8%	60.4%	24.6%	0.1%	0.1%	0.1%	0.0%	0.1%	0.1%	5.0%	2.1%	1.4%	0.3%	0.0%	0.0%	0.0%
683	50	91	5.8%	60.5%	17.2%	0.5%	0.3%	0.5%	0.1%	0.3%	0.1%	7.1%	2.9%	1.5%	0.0%	0.0%	0.0%	3.3%
684	50	142	5.5%	57.2%	24.5%	0.5%	0.3%	0.5%	0.1%	0.3%	0.1%	5.9%	2.5%	2.3%	0.4%	0.0%	0.0%	0.0%
685	50	248	5.1%	53.2%	24.2%	0.6%	0.4%	0.7%	0.1%	0.4%	0.1%	7.9%	3.3%	3.5%	0.5%	0.0%	0.0%	0.0%
686	50	319	4.4%	46.5%	11.2%	0.4%	0.3%	0.5%	0.1%	0.3%	0.1%	10.3%	4.3%	3.9%	0.3%	0.1%	2.8%	14.5%
687	50	134	4.8%	50.1%	21.3%	0.2%	0.1%	0.2%	0.0%	0.1%	0.2%	14.6%	6.0%	2.4%	0.1%	0.0%	0.0%	0.0%
688	50	115	5.1%	53.3%	28.7%	0.2%	0.2%	0.3%	0.0%	0.2%	0.1%	7.7%	3.2%	0.9%	0.0%	0.0%	0.0%	0.0%
689	50	287	4.6%	48.5%	28.2%	1.0%	0.7%	1.2%	0.1%	0.6%	0.0%	3.8%	1.6%	1.7%	0.2%	0.1%	3.1%	4.5%
690	50	286	4.6%	48.6%	28.3%	1.0%	0.7%	1.1%	0.1%	0.6%	0.0%	3.8%	1.6%	1.7%	0.2%	0.1%	3.1%	4.5%
691	50	357	5.0%	52.5%	26.5%	0.2%	0.2%	0.3%	0.0%	0.1%	0.1%	9.4%	3.9%	1.7%	0.1%	0.0%	0.0%	0.0%
692	50	357	5.0%	52.5%	26.5%	0.2%	0.2%	0.3%	0.0%	0.1%	0.1%	9.4%	3.9%	1.7%	0.1%	0.0%	0.0%	0.0%
693	50	137	3.9%	41.1%	26.2%	0.4%	0.3%	0.4%	0.0%	0.2%	0.2%	15.8%	6.5%	4.5%	0.6%	0.0%	0.0%	0.0%
695	50	394	4.9%	51.0%	26.6%	0.2%	0.2%	0.2%	0.0%	0.1%	0.1%	10.7%	4.4%	1.5%	0.0%	0.0%	0.0%	0.0%
696	50	8	3.6%	38.2%	40.9%	0.0%	0.0%	0.0%	0.0%	0.0%	0.1%	12.1%	5.0%	0.0%	0.0%	0.0%	0.0%	0.0%
697	50	94	5.1%	53.0%	15.2%	0.4%	0.3%	0.5%	0.0%	0.2%	0.1%	5.8%	2.4%	3.9%	0.3%	0.2%	9.5%	3.2%
698	70	414	6.5%	67.8%	11.3%	1.5%	1.0%	1.7%	0.2%	0.9%	0.0%	3.9%	1.6%	3.6%	0.0%	0.0%	0.0%	0.0%
699	50	152	0.2%	2.0%	2.2%	0.0%	0.0%	0.0%	0.0%	0.0%	0.0%	0.6%	0.3%	0.0%	0.0%	2.0%	85.7%	7.0%
700	70	2134	4.1%	42.9%	26.2%	0.2%	0.1%	0.2%	0.0%	0.1%	0.1%	6.0%	2.5%	1.3%	0.2%	0.1%	5.6%	10.3%
701	70	529	5.1%	53.8%	13.5%	0.8%	0.6%	0.9%	0.1%	0.5%	0.1%	12.3%	5.1%	2.1%	0.2%	0.0%	2.0%	2.9%
702	70	2117	4.1%	42.8%	26.2%	0.2%	0.1%	0.2%	0.0%	0.1%	0.1%	6.0%	2.5%	1.3%	0.2%	0.1%	5.6%	10.4%
704	70	2041	3.9%	41.4%	22.2%	0.4%	0.3%	0.5%	0.1%	0.3%	0.1%	5.6%	2.3%	1.5%	0.1%	0.2%	10.4%	10.6%
705	70	2307	4.2%	43.8%	21.3%	0.5%	0.3%	0.5%	0.1%	0.3%	0.1%	5.5%	2.3%	1.5%	0.1%	0.2%	9.3%	10.0%
706	70	1513	5.0%	52.2%	20.1%	0.1%	0.1%	0.1%	0.0%	0.1%	0.0%	3.2%	1.3%	1.1%	0.2%	0.1%	5.2%	11.3%
712	50	575	5.2%	54.2%	30.7%	0.6%	0.4%	0.7%	0.1%	0.4%	0.0%	3.7%	1.5%	1.2%	0.1%	0.0%	0.6%	0.5%
713	50	36	4.5%	47.1%	17.2%	0.4%	0.3%	0.4%	0.0%	0.2%	0.0%	2.7%	1.1%	0.6%	0.0%	0.6%	24.9%	0.0%
714	50	32	5.0%	52.4%	26.3%	0.4%	0.3%	0.5%	0.1%	0.3%	0.1%	7.3%	3.0%	3.5%	0.9%	0.0%	0.0%	0.0%
715	50	29	5.8%	60.6%	24.1%	0.5%	0.3%	0.5%	0.1%	0.3%	0.0%	3.6%	1.5%	2.1%	0.6%	0.0%	0.0%	0.0%
716	50	113	4.7%	49.5%	19.1%	0.2%	0.1%	0.2%	0.0%	0.1%	0.1%	6.8%	2.8%	2.1%	0.2%	0.3%	13.8%	0.0%
717	50	679	5.2%	54.9%	26.6%	0.5%	0.3%	0.5%	0.1%	0.3%	0.0%	4.5%	1.9%	1.7%	0.2%	0.1%	3.2%	0.0%
718	50	1000	5.6%	58.6%	19.3%	0.6%	0.4%	0.7%	0.1%	0.4%	0.1%	5.7%	2.4%	2.2%	0.3%	0.0%	1.6%	2.0%
719	50	595	5.0%	52.5%	26.8%	0.8%	0.6%	1.0%	0.1%	0.5%	0.1%	5.4%	2.2%	1.7%	0.2%	0.0%	0.6%	2.3%
720	50	220	6.1%	63.7%	22.7%	0.8%	0.6%	1.0%	0.1%	0.5%	0.0%	2.3%	1.0%	1.1%	0.1%	0.0%	0.0%	0.0%
721	50	308	4.8%	49.9%	17.7%	0.2%	0.1%	0.2%	0.0%	0.1%	0.0%	3.1%	1.3%	1.1%	0.1%	0.2%	7.5%	13.8%
722	50	285	4.2%	44.0%	18.1%	0.2%	0.2%	0.3%	0.0%	0.1%	0.1%	4.9%	2.0%	2.0%	0.2%	0.2%	7.6%	16.0%
723	50	1009	4.8%	50.3%	27.2%	0.7%	0.5%	0.8%	0.1%	0.5%	0.0%	3.5%	1.4%	1.4%	0.3%	0.0%	2.1%	6.4%
724	50	1435	5.1%	53.5%	19.5%	0.8%	0.6%	1.0%	0.1%	0.5%	0.1%	6.2%	2.6%	1.9%	0.2%	0.0%	2.1%	5.9%
725	50	278	4.8%	50.3%	22.9%	1.0%	0.7%	1.2%	0.1%	0.7%	0.0%	3.9%	1.6%	1.1%	0.2%	0.2%	7.2%	4.1%
726	50	623	5.0%	52.6%	20.9%	0.6%	0.4%	0.7%	0.1%	0.4%	0.1%	8.7%	3.6%	2.1%	0.1%	0.1%	3.5%	1.3%
727	50	245	5.3%	55.6%	20.9%	0.4%	0.3%	0.5%	0.1%	0.3%	0.1%	9.9%	4.1%	2.4%	0.1%	0.0%	0.0%	0.0%
728	50	187	5.4%	56.6%	20.9%	0.3%	0.2%	0.3%	0.0%	0.2%	0.1%	9.5%	4.0%	2.3%	0.3%	0.0%	0.0%	0.0%
729	50	196	4.7%	49.7%	24.2%	1.4%	1.0%	1.6%	0.2%	0.9%	0.1%	5.2%	2.2%	1.5%	0.1%	0.0%	0.0%	7.4%
730	50	163	5.8%	60.8%	16.8%	0.4%	0.3%	0.5%	0.1%	0.3%	0.1%	7.1%	3.0%	2.5%	0.5%	0.0%	0.0%	1.9%
731	50	423	5.6%	59.2%	19.1%	0.3%	0.2%	0.3%	0.0%	0.2%	0.1%	6.7%	2.8%	2.1%	0.3%	0.0%	1.6%	1.4%
732	50	366	4.4%	46.4%	20.9%	1.4%	1.0%	1.7%	0.2%	0.9%	0.1%	8.6%	3.6%	2.2%	0.1%	0.0%	1.6%	6.8%
733	50	112	4.6%	48.4%	22.1%	0.1%	0.0%	0.1%	0.0%	0.0%	0.1%	6.5%	2.7%	2.0%	0.6%	0.0%	0.0%	12.9%
734	50	8	3.5%	37.0%	39.7%	0.4%	0.3%	0.5%	0.1%	0.3%	0.1%	11.7%	4.9%	1.5%	0.1%	0.0%	0.0%	0.0%
735	50	37	5.4%	57.0%	18.5%	0.4%	0.3%	0.4%	0.0%	0.2%	0.1%	10.6%	4.4%	2.5%	0.2%	0.0%	0.0%	0.0%

Traffic Flows and Breakdown by 16 Vehicle Classes (Year 2026)

Link No.	Speed Limit	Total Vehicle	19 - Motorcycles (MC)	01 - Private Cars (PC)	03 - Taxi	14 - Non-franchised Bus <=6.4t	15 - Non-franchised Bus 6.4-15t	16 - Non-franchised Bus >15t	12 - Private Light Bus <=3.5t	13 - Private Light Bus >3.5t	04 - Light Goods Vehicles <=2.5t	05 - Lt Goods Vehicles 2.5-3.5t	06 - Light Goods Vehicles >3.5t	07 - Heavy Goods Vehicles <=15t	08 - Heavy Goods Vehicles >15t	17 - Franchised Bus (SD)	18 - Franchised Bus (DD)	11 - Public Light Buses
	km/hr	2000-2100																
736	50	325	4.9%	51.0%	20.5%	1.0%	0.7%	1.1%	0.1%	0.6%	0.1%	10.2%	4.2%	2.1%	0.2%	0.0%	0.0%	3.3%
737	50	57	3.8%	40.1%	18.1%	0.1%	0.0%	0.1%	0.0%	0.0%	0.1%	6.6%	2.7%	2.3%	0.7%	0.0%	0.0%	25.5%
738	50	275	5.1%	53.3%	20.1%	1.0%	0.7%	1.1%	0.1%	0.6%	0.1%	8.6%	3.6%	1.7%	0.1%	0.0%	0.0%	3.9%
739	50	239	4.1%	42.8%	27.5%	0.6%	0.4%	0.7%	0.1%	0.4%	0.1%	6.2%	2.6%	1.3%	0.2%	0.1%	2.5%	10.5%
740	50	291	4.7%	49.8%	14.6%	0.6%	0.4%	0.7%	0.1%	0.4%	0.1%	11.1%	4.6%	1.5%	0.1%	0.1%	3.3%	7.8%
741	50	132	4.7%	49.3%	16.1%	0.5%	0.3%	0.5%	0.1%	0.3%	0.1%	9.3%	3.8%	1.6%	0.2%	0.0%	0.0%	13.2%
742	50	248	4.1%	42.9%	16.7%	0.6%	0.5%	0.8%	0.1%	0.4%	0.0%	3.6%	1.5%	0.8%	0.1%	0.1%	5.4%	22.4%
743	50	340	4.4%	46.6%	18.6%	1.0%	0.7%	1.1%	0.1%	0.6%	0.0%	4.0%	1.6%	0.8%	0.1%	0.1%	3.9%	16.3%
745	50	283	4.8%	50.3%	21.2%	0.8%	0.5%	0.9%	0.1%	0.5%	0.1%	8.5%	3.5%	1.5%	0.1%	0.1%	2.4%	4.8%
746	50	100	3.7%	38.9%	12.7%	1.2%	0.8%	1.4%	0.1%	0.7%	0.1%	5.8%	2.4%	1.0%	0.0%	0.1%	6.0%	25.1%
749	70	2950	5.8%	61.2%	14.7%	0.5%	0.4%	0.6%	0.1%	0.3%	0.1%	7.1%	2.9%	2.9%	0.2%	0.0%	1.9%	1.1%
750	70	2735	5.7%	59.7%	11.3%	0.8%	0.6%	1.0%	0.1%	0.5%	0.1%	10.1%	4.2%	2.4%	0.1%	0.1%	2.3%	1.2%
751	70	865	5.4%	56.1%	20.5%	0.5%	0.3%	0.5%	0.1%	0.3%	0.1%	9.4%	3.9%	2.7%	0.2%	0.0%	0.0%	0.0%
752	70	997	5.9%	61.6%	19.1%	0.4%	0.3%	0.5%	0.1%	0.3%	0.1%	6.8%	2.8%	1.8%	0.5%	0.0%	0.0%	0.0%
753	70	663	4.8%	50.5%	23.9%	0.4%	0.3%	0.5%	0.1%	0.3%	0.1%	8.9%	3.7%	2.9%	0.3%	0.0%	1.9%	1.4%
754	70	931	6.1%	63.6%	16.3%	0.3%	0.2%	0.4%	0.0%	0.2%	0.1%	6.4%	2.7%	1.9%	0.2%	0.0%	1.5%	0.0%
755	70	300	4.7%	49.6%	20.3%	0.2%	0.2%	0.3%	0.0%	0.2%	0.1%	12.0%	5.0%	3.7%	0.4%	0.0%	0.2%	3.0%
756	70	302	6.0%	63.1%	13.1%	0.3%	0.2%	0.4%	0.0%	0.2%	0.1%	6.9%	2.9%	1.7%	0.2%	0.1%	4.7%	0.0%
757	50	426	6.1%	63.9%	16.8%	0.3%	0.2%	0.3%	0.0%	0.2%	0.1%	6.9%	2.8%	2.2%	0.3%	0.0%	0.0%	0.0%
759	50	489	5.2%	54.6%	24.5%	0.6%	0.4%	0.7%	0.1%	0.4%	0.1%	6.6%	2.7%	1.6%	0.1%	0.0%	0.0%	2.3%
760	50	416	5.9%	62.0%	20.5%	0.6%	0.4%	0.7%	0.1%	0.4%	0.0%	4.3%	1.8%	0.9%	0.0%	0.0%	0.7%	1.5%
761	50	456	5.3%	55.2%	21.5%	0.6%	0.4%	0.7%	0.1%	0.4%	0.1%	8.4%	3.5%	2.3%	0.1%	0.0%	0.0%	1.3%
777	70	1367	5.7%	59.7%	12.1%	0.7%	0.5%	0.9%	0.1%	0.5%	0.1%	8.5%	3.5%	3.8%	0.2%	0.1%	2.6%	1.1%
778	50	34	5.2%	55.0%	16.2%	0.2%	0.1%	0.2%	0.0%	0.1%	0.1%	11.6%	4.8%	5.7%	0.7%	0.0%	0.0%	0.0%
779	50	1423	5.9%	62.3%	18.4%	0.4%	0.3%	0.4%	0.0%	0.2%	0.1%	6.8%	2.8%	1.9%	0.4%	0.0%	0.0%	0.0%
780	50	1024	5.0%	52.9%	22.8%	0.5%	0.4%	0.6%	0.1%	0.3%	0.1%	9.3%	3.8%	2.8%	0.2%	0.0%	1.2%	0.0%
781	50	279	5.3%	55.7%	23.4%	0.8%	0.5%	0.9%	0.1%	0.5%	0.1%	7.7%	3.2%	1.7%	0.1%	0.0%	0.0%	0.0%
782	50	312	5.8%	60.9%	22.4%	0.2%	0.1%	0.2%	0.0%	0.1%	0.1%	6.3%	2.6%	1.3%	0.1%	0.0%	0.0%	0.0%
783	50	416	5.9%	62.0%	20.5%	0.6%	0.4%	0.7%	0.1%	0.4%	0.0%	4.3%	1.8%	0.9%	0.0%	0.0%	0.7%	1.5%
784	50	488	5.6%	58.5%	21.0%	0.2%	0.2%	0.3%	0.0%	0.2%	0.1%	7.5%	3.1%	2.0%	0.1%	0.0%	0.0%	1.2%
785	50	261	5.9%	61.5%	19.3%	0.9%	0.6%	1.0%	0.1%	0.6%	0.0%	4.1%	1.7%	0.9%	0.0%	0.0%	1.1%	2.3%
786	50	492	5.6%	59.3%	20.3%	0.3%	0.2%	0.4%	0.0%	0.2%	0.1%	7.3%	3.0%	1.9%	0.1%	0.0%	0.0%	1.2%
787	50	638	5.7%	59.9%	19.0%	0.4%	0.3%	0.5%	0.1%	0.3%	0.1%	7.6%	3.1%	2.0%	0.2%	0.0%	0.0%	1.0%
788	50	987	5.9%	61.7%	17.8%	0.4%	0.3%	0.5%	0.1%	0.3%	0.1%	7.3%	3.0%	2.2%	0.5%	0.0%	0.0%	0.0%
789	50	1226	5.0%	52.8%	21.9%	0.6%	0.4%	0.7%	0.1%	0.4%	0.1%	9.6%	4.0%	2.9%	0.2%	0.0%	1.0%	0.5%
790	50	1013	5.8%	60.5%	17.8%	0.5%	0.3%	0.5%	0.1%	0.3%	0.1%	7.9%	3.3%	2.4%	0.5%	0.0%	0.0%	0.0%
791	50	1144	5.1%	53.4%	22.1%	0.4%	0.3%	0.5%	0.1%	0.3%	0.1%	9.2%	3.8%	2.8%	0.2%	0.0%	1.0%	0.5%
792	50	280	5.7%	59.5%	21.0%	0.3%	0.2%	0.3%	0.0%	0.2%	0.1%	7.7%	3.2%	1.8%	0.1%	0.0%	0.0%	0.0%
793	50	444	5.3%	55.6%	18.2%	0.5%	0.4%	0.6%	0.1%	0.3%	0.1%	9.6%	4.0%	3.0%	0.2%	0.0%	0.7%	1.4%
794	50	361	5.2%	54.9%	20.7%	0.2%	0.1%	0.2%	0.0%	0.1%	0.1%	8.1%	3.3%	1.8%	0.0%	0.1%	3.3%	1.7%
795	50	513	5.4%	56.2%	16.7%	0.5%	0.4%	0.6%	0.1%	0.4%	0.1%	10.5%	4.4%	2.9%	0.1%	0.0%	0.6%	1.2%
796	50	647	5.4%	57.0%	19.6%	0.2%	0.1%	0.2%	0.0%	0.1%	0.1%	8.3%	3.4%	2.1%	0.3%	0.0%	1.8%	1.3%
797	50	261	5.4%	56.3%	13.7%	0.6%	0.4%	0.7%	0.1%	0.4%	0.1%	11.6%	4.8%	2.5%	0.0%	0.0%	1.1%	2.3%
798	50	284	5.5%	58.1%	22.2%	0.3%	0.2%	0.4%	0.0%	0.2%	0.1%	6.6%	2.7%	1.5%	0.1%	0.0%	0.0%	2.1%
799	50	361	5.1%	53.8%	11.7%	0.6%	0.4%	0.7%	0.1%	0.4%	0.1%	6.8%	2.8%	2.7%	0.2%	0.2%	7.4%	7.2%
800	50	394	3.1%	32.6%	9.6%	0.4%	0.3%	0.5%	0.1%	0.3%	0.0%	3.5%	1.4%	1.0%	0.1%	0.9%	40.7%	5.4%
801	50	1067	5.2%	54.7%	14.9%	0.5%	0.3%	0.5%	0.1%	0.3%	0.1%	7.7%	3.2%	2.7%	0.4%	0.1%	3.1%	6.3%
802	50	1368	5.1%	53.6%	16.1%	0.4%	0.3%	0.5%	0.1%	0.3%	0.1%	8.7%	3.6%	2.9%	0.4%	0.1%	2.5%	5.6%
803	50	823	4.0%	42.4%	12.8%	0.4%	0.3%	0.5%	0.1%	0.3%	0.1%	5.7%	2.4%	1.1%	0.0%	0.6%	25.9%	3.4%
804	50	970	5.2%	54.1%	14.5%	0.4%	0.3%	0.5%	0.1%	0.3%	0.1%	7.5%	3.1%	2.1%	0.5%	0.1%	4.9%	6.3%
805	50	883	4.4%	46.1%	13.5%	0.1%	0.1%	0.1%	0.0%	0.1%	0.1%	5.7%	2.4%	2.2%	0.5%	0.4%	17.2%	7.2%
806	50	1272	5.4%	56.2%	14.2%	0.4%	0.3%	0.5%	0.1%	0.3%	0.1%	7.4%	3.1%	2.0%	0.4%	0.1%	4.8%	4.8%
807	50	851	4.2%	43.9%	13.5%	0.3%	0.2%	0.3%	0.0%	0.2%	0.1%	6.8%	2.8%	1.5%	0.2%	0.5%	19.9%	5.7%
808	50	424	5.0%	52.6%	22.1%	0.5%	0.4%	0.6%	0.1%	0.3%	0.1%	10.1%	4.2%	3.7%	0.3%	0.0%	0.0%	0.0%
809	50	58	3.9%	41.4%	16.5%	0.1%	0.1%	0.2%	0.0%	0.1%	0.2%	23.1%	9.6%	4.5%	0.2%	0.0%	0.0%	0.0%
814	50	916	5.5%	58.1%	18.6%	0.6%	0.4%	0.7%	0.1%	0.4%	0.1%	8.7%	3.6%	2.5%	0.6%	0.0%	0.0%	0.0%
815	50	694	5.4%	56.9%	21.9%	0.4%	0.3%	0.4%	0.0%	0.2%	0.1%	8.3%	3.4%	2.4%	0.2%	0.0%	0.0%	0.0%
816	50	1359	5.5%	57.9%	18.0%	0.7%	0.5%	0.9%	0.1%	0.5%	0.1%	9.1%	3.8%	2.4%	0.4%	0.0%	0.0%	0.2%
817	50	693	5.3%	55.7%	21.5%	0.6%	0.4%	0.7%	0.1%	0.4%	0.1%	8.8%	3.7%	2.5%	0.2%	0.0%	0.0%	0.0%
818	70	2435	5.9%	62.1%	14.4%	0.6%	0.4%	0.7%	0.1%	0.4%	0.1%	7.0%	2.9%	2.3%	0.2%	0.0%	2.0%	1.1%
819	70	1893	5.7%	60.2%	9.5%	1.0%	0.7%	1.2%	0.1%	0.7%	0.1%	10.3%	4.3%	1.6%	0.1%	0.1%	3.0%	1.4%
820	70	3075	5.9%	61.4%	13.9%	0.6%	0.4%	0.7%	0.1%	0.4%	0.1%	8.2%	3.4%	2.2%	0.2%	0.0%	1.7%	0.8%
821	70	2252	5.9%	61.9%	9.6%	0.9%	0.6%	1.1%	0.1%	0.6%	0.1%	9.9%	4.1%	1.5%	0.1%	0.1%	2.5%	1.1%
822	70	1511	5.9%	62.0%	9.1%	0.4%	0.3%	0.4%	0.0%	0.2%	0.1%	11.4%	4.7%	2.0%	0.1%	0.0%	1.5%	1.7%
823	70	1282	5.2%	54.7%	17.6%	0.6%	0.4%	0.7%	0.1%	0.4%	0.1%	9.0%	3.7%	2.9%	0.2%	0.1%	2.5%	2.0%
824	50	695	4.4%	45.9%	10.6%	0.8%	0.5%	0.9%	0.1%	0.5%	0.1%	6.7%	2.8%	1.9%	0.3%	0.2%	7.0%	17.5%
825	50	216	5.8%	61.4%	5.1%	1.0%	0.7%	1.1%	0.1%	0.6%	0.1%	7.5%	3.1%	1.6%	0.0%	0.0%	1.4%	10.5%
826	70	1793	6.3%	66.2%	11.3%	0.6%	0.4%	0.7%	0.1%	0.4%	0.1%	7.6%	3.1%	1.8%	0.2%	0.0%	1.1%	0.0%
827	70	741	5.9%	61.5%	10.6%	2.0%	1.4%	2.3%	0.2%	1.3%	0.1%	6.7%	2.8%	0.6%	0.0%	0.1%	4.6%	0.0%
828	50	216	5.9%	61.5%	15.8%	2.8%	2.0%	3.3%	0.4%	1.8%	0.0%	2.0%	0.8%	3.6%	0.0%	0.0%	0.0%	0.0%
829	50	107	7.4%	77.1%	9.5%	0.0%	0.0%	0.0%	0.0%	0.0%	0.0%	3.2%	1.3%	1.4%	0.0%	0.0%	0.0%	0.0%
830	50	398	5.5%	57.6%	11.8%	0.6%	0.5%	0.7%	0.1%	0.4%	0.1%	8.7%	3.6%	10.0%	0.4%	0.0%	0.0%	0.0%
831	50	179	4.9%	51.8%	9.8%	0.2%	0.2%	0.3%	0.0%	0.2%	0.2%	16.1%	6.7%	9.2%	0.4%	0.0%	0.0%	0.0%
832	50	139	6.4%	67.0%	8.2%	0.5%	0.3%	0.6%	0.1%	0.3%	0.1%	8.7%	3.6%	4.0%	0.4%	0.0%	0.0%	0.0%
833	50	400	6.0%	62.7%	11.1%	0.3%	0.2%	0.3%	0.0%	0.2%	0.1%	9.1%	3.8%	6.1%	0.1%	0.0%	0.0%	0.0%
834	50	691	5.3%	55.6%	26.6%	0.5%	0.3%	0.5%	0.1%	0.3%	0.0%	4.2%	1.7%	1.5%	0.1%	0.1%	3.1%	0.0%
835	50	401	5.6%	58.9%	22.6%	0.6%	0.4%	0.7%	0.1%	0.4%	0.0%	3.8%	1.6%	1.3%	0.1%	0.1%	3.9%	0.0%
836	50	578	3.6%	38.0%	11.0%	0.2%	0.2%	0.3%	0.0%	0.2%	0.1%	6.7%	2.8%	1.6%	0.3%	0.6%	26.1%	8.4%
837	50	373	5.2%	54.3%	21.0%	0.2%	0.2%	0.3%	0.0%	0.1%	0.1%	8.2%	3.4%	1.6%	0.0%	0.1%	3.2%	2.2%
838	50	237	5.3%	55.5%	12.4%	0.4%	0.3%	0.5%	0.1%	0.3%	0.1%	7.6%	3.1%	3.2%	0.3%	0.0%	1.9%	9.0%
839	50	829	4.3%	44.7%	12.8%	0.1%	0.1%	0.2%	0.0%	0.1%	0.1%	6.0%	2.5%	2.2%	0.5%	0.4%	18.4%	7.7%
840	50	57	5.6%	58.6%	19.9%	0.3%	0.2%	0.4%	0.0%	0.2%	0.1%	8.3%	3.4%	2.7%	0.1%	0.0%	0.0%	0.0%
841	50	272	5.4%	56.5%	18.7%	0.3%	0.2%	0.4%	0.0%	0.2%	0.1%	7.1%	2.9%	1.2%	0.1%	0.2%	6.8%	0.0%
842	50	337	2.7%	28.2%	7.9%	0.5%	0.3%	0.5%	0.1%	0.3%	0.0%	2.7%	1.1%	0.8%	0.1%	1.1%	47.5%	6.3%
843	50	550	3.4%	35.4%	9.9%	0.5%	0.3%	0.6%	0.1%	0.3%	0.1%	5.0%	2.1%	1.1%	0.0%	0.8%	35.3%	5.1%
847	50	702	4.8%	50.7%	22.5%	0.5%	0.3%	0.5%	0.1%	0.3%	0.0%	2.8%	1.2%	1.0%	0.2%	0.1%	5.0%	10.1%
848	50	644	5.2%	54.7%	23.9%	0.5%	0.4%	0.6%	0.1%	0.3%	0.0%	3.2%	1.3%	1.0%	0.2%	0.1%	2.7%	5.9%
849	50	122	1.9%	20.1%	8.9%	0.1%	0.0%	0.1%	0.0%	0.0%	0.0%	0.9%	0.4%	0.2%	0.1%	0.1%	5.5%	61.8%
850	50	284	5.4%	56.5%	18.2%	0.3%	0.2%	0.3%	0.0%	0.2%	0.0%	4.0%	1.6%	1.4%	0.4%	0.0%	0.8%	10.7%
851	50	122	1.9%	20.3%	8.9%	0.1%	0.0%	0.1%	0.0%	0.0%	0.0%	0.9%	0.4%	0.2%	0.1%	0.1%	5.5%	61.4%
852	50	172	3.7%	39.0%	17.7%	0.3%	0.2%	0.4%	0.0%	0.2%	0.0%	3.2%	1.3%	1.3%	0.4%	0.0%	1.3%	30.9%
853	50	104	1.2%	12.9%	5.3%	0.0%	0.0%	0.1%	0.0%	0.0%	0.0%	0.9%	0.4%	0.1%	0.0%	0.1%	6.4%	72.3%
854	50	375	4.9%	51.2%	21.4%	0.5%	0.4%	0.6%	0.1%	0.3%	0.0%	3.3%	1.3%	1.1%	0.2%	0.0%	0.6%	14.2%
855	50	115	1.1%	11.8%	4.8%	0.0%	0.0%	0.1%	0.0%	0.0%	0.0%	0.8%	0.3%	0.1%	0.0%	0.1%	5.8%	74.7%
856	50	253	4.5%	47.3%	18.4%	0.4%	0.3%	0.5%	0.1%	0.3%	0.0%	3.2%	1.3%	1.4%	0.3%	0.0%	0.9%	21.0%
859	50	408	5.6%	58.3%	24.2%	0.7%	0.5%	0.8%	0.1%	0.4%	0.1%	5.1%	2.1%	1.9%	0.4%	0.0%	0.0%	0.0%
860	50	362	5.7%	60.2%	25.0%	0.3%	0.2%	0.4%	0.0%	0.2%	0.1%	4.9%	2.0%	0.9%	0.1%	0.0%	0.0%	0.0%
861	50	176	5.7%	59.4%	23.7%	0.4%	0.3%	0.5%	0.1%	0.3%	0.1%	5.9%	2.4%	1.2%	0.1%	0.0%	0.0%	0.0%
862	50	334	5.9%	62.2%	22.6%	0.3%	0.2%	0.3%	0.0%	0.2%	0.1%	5.2%	2.1%	0.9%	0.1%	0.0%	0.0%	0.0%
863	50	224	5.7%	59.8%	23.7%	0.4%	0.3%	0.4%	0.0%	0.2%	0.1%	5.7%	2.4%	1.2%	0.1%	0.0%	0.0%	0.0%
864	50	392	6.1%	63.8%	21.0%	0.3%	0.2%	0.3%	0.0%	0.2%	0.1%	5.1%	2.1%	0.9%	0.1%	0.0%	0.0%	0.0%
865	50	708	5.7%	59.8%	25.3%	0.3%	0.2%	0.4%	0.0%	0.2%	0.1%	5.0%	2.1%	0.9%	0.1%	0.0%	0.0%	0.0%
866	50	377	6.4%	66.6%	17.6%	0.3%	0.2%	0.3%	0.0%	0.2%	0.1%	5.3%	2.2%	0.9%	0.1%	0.0%	0.0%	0.0%
867	50	175	5.1%	53.7%	26.1%	1.0%	0.7%	1.2%	0.1%	0.7%	0.1%	5.1%	2.1%	3.2%	0.9%	0.0%	0.0%	0.0%
868	50	483	5.7%	59.7%	26.0%	0.3%	0.2%	0.3%	0.0%	0.2%	0.0%	4.6%	1.9%	0.8%	0.1%	0.0%	0.0%	0.0%

Traffic Flows and Breakdown by 16 Vehicle Classes (Year 2026)

Link No.	Speed Limit	Total Vehicle	19 - Motorcycles (MC)	01 - Private Cars (PC)	03 - Taxi	14 - Non-franchised Bus <=6.4t	15 - Non-franchised Bus 6.4-15t	16 - Non-franchised Bus >15t	12 - Private Light Bus <=3.5t	13 - Private Light Bus >3.5t	04 - Light Goods Vehicles <=2.5t	05 - Lt Goods Vehicles 2.5-3.5t	06 - Light Goods Vehicles >3.5t	07 - Heavy Goods Vehicles <=15t	08 - Heavy Goods Vehicles >15t	17 - Franchised Bus (SD)	18 - Franchised Bus (DD)	11 - Public Light Buses
	km/hr	2000-2100																
870	50	9	3.5%	36.8%	35.4%	2.3%	1.6%	2.7%	0.3%	1.5%	0.1%	10.4%	4.3%	0.9%	0.1%	0.0%	0.0%	0.0%
871	50	166	3.3%	34.6%	15.5%	0.2%	0.1%	0.2%	0.0%	0.1%	0.1%	10.9%	4.5%	4.8%	0.3%	0.6%	24.5%	0.0%
872	70	1107	6.3%	65.9%	8.7%	1.0%	0.7%	1.2%	0.1%	0.6%	0.1%	6.9%	2.9%	4.2%	0.0%	0.0%	1.4%	0.0%
873	70	692	6.2%	64.7%	7.2%	0.7%	0.5%	0.8%	0.1%	0.5%	0.1%	8.7%	3.6%	4.6%	0.1%	0.1%	2.3%	0.0%
874	50	792	5.8%	60.5%	14.2%	0.4%	0.3%	0.5%	0.1%	0.3%	0.0%	3.2%	1.3%	1.1%	0.2%	0.1%	2.8%	9.4%
875	50	830	5.1%	53.0%	11.8%	0.5%	0.3%	0.6%	0.1%	0.3%	0.1%	8.2%	3.4%	4.9%	0.6%	0.1%	6.2%	4.9%
876	50	31	0.9%	9.9%	10.6%	0.0%	0.0%	0.0%	0.0%	0.0%	0.0%	3.1%	1.3%	0.0%	0.0%	0.0%	0.0%	74.0%
877	50	51	3.5%	36.7%	12.2%	0.0%	0.0%	0.1%	0.0%	0.0%	0.0%	1.9%	0.8%	0.5%	0.0%	0.0%	0.0%	44.3%
878	50	50	3.4%	36.2%	11.9%	0.0%	0.0%	0.1%	0.0%	0.0%	0.0%	1.9%	0.8%	0.5%	0.0%	0.0%	0.0%	45.1%
879	50	31	0.9%	9.9%	10.6%	0.0%	0.0%	0.0%	0.0%	0.0%	0.0%	3.1%	1.3%	0.0%	0.0%	0.0%	0.0%	74.0%
882	50	404	5.1%	53.9%	26.5%	0.4%	0.3%	0.5%	0.1%	0.3%	0.1%	7.2%	3.0%	2.4%	0.3%	0.0%	0.0%	0.0%
883	50	442	4.4%	46.2%	23.1%	0.6%	0.4%	0.7%	0.1%	0.4%	0.1%	7.5%	3.1%	2.1%	0.3%	0.2%	9.9%	0.9%
884	50	448	4.4%	46.4%	23.3%	0.6%	0.4%	0.7%	0.1%	0.4%	0.1%	7.3%	3.0%	2.0%	0.3%	0.2%	9.8%	0.8%
885	50	453	4.5%	46.7%	23.4%	0.6%	0.4%	0.7%	0.1%	0.4%	0.1%	7.1%	2.9%	2.0%	0.3%	0.2%	9.7%	0.8%
886	50	459	4.5%	46.9%	23.6%	0.6%	0.4%	0.7%	0.1%	0.4%	0.1%	6.9%	2.9%	2.0%	0.3%	0.2%	9.5%	0.8%
887	50	465	4.5%	47.2%	23.8%	0.6%	0.4%	0.7%	0.1%	0.4%	0.1%	6.7%	2.8%	1.9%	0.3%	0.2%	9.4%	0.8%
888	50	470	4.5%	47.4%	23.9%	0.6%	0.5%	0.8%	0.1%	0.4%	0.1%	6.5%	2.7%	1.9%	0.3%	0.2%	9.3%	0.8%
889	50	476	4.5%	47.6%	24.1%	0.6%	0.5%	0.8%	0.1%	0.4%	0.1%	6.3%	2.6%	1.9%	0.3%	0.2%	9.2%	0.8%
890	50	482	4.6%	47.9%	24.2%	0.7%	0.5%	0.8%	0.1%	0.4%	0.1%	6.1%	2.5%	1.8%	0.3%	0.2%	9.1%	0.8%
891	50	488	4.6%	48.1%	24.4%	0.7%	0.5%	0.8%	0.1%	0.4%	0.1%	5.9%	2.5%	1.8%	0.3%	0.2%	9.0%	0.8%
892	50	493	4.6%	48.3%	24.5%	0.7%	0.5%	0.8%	0.1%	0.4%	0.1%	5.8%	2.4%	1.8%	0.3%	0.2%	8.9%	0.8%
893	50	499	4.6%	48.5%	24.7%	0.7%	0.5%	0.8%	0.1%	0.4%	0.1%	5.6%	2.3%	1.7%	0.3%	0.2%	8.8%	0.8%
894	50	505	4.6%	48.7%	24.8%	0.7%	0.5%	0.8%	0.1%	0.4%	0.1%	5.4%	2.2%	1.7%	0.3%	0.2%	8.7%	0.8%
895	50	8	3.4%	36.1%	38.7%	0.2%	0.2%	0.3%	0.0%	0.1%	0.1%	11.5%	4.8%	3.8%	0.7%	0.0%	0.0%	0.0%
896	50	8	3.4%	36.1%	38.7%	0.2%	0.2%	0.3%	0.0%	0.1%	0.1%	11.5%	4.8%	3.8%	0.7%	0.0%	0.0%	0.0%
897	50	14	5.3%	55.3%	24.1%	0.8%	0.5%	0.9%	0.1%	0.5%	0.1%	7.9%	3.3%	1.1%	0.1%	0.0%	0.0%	0.0%
898	50	14	5.3%	55.3%	24.1%	0.8%	0.5%	0.9%	0.1%	0.5%	0.1%	7.9%	3.3%	1.1%	0.1%	0.0%	0.0%	0.0%
899	50	8	3.4%	36.1%	38.7%	0.2%	0.2%	0.3%	0.0%	0.1%	0.1%	11.5%	4.8%	3.8%	0.7%	0.0%	0.0%	0.0%
900	50	8	3.4%	36.1%	38.7%	0.2%	0.2%	0.3%	0.0%	0.1%	0.1%	11.5%	4.8%	3.8%	0.7%	0.0%	0.0%	0.0%
901	50	15	4.7%	49.6%	22.9%	0.7%	0.5%	0.9%	0.1%	0.5%	0.1%	9.6%	4.0%	4.9%	1.5%	0.0%	0.0%	0.0%
902	50	15	4.7%	49.6%	22.9%	0.7%	0.5%	0.9%	0.1%	0.5%	0.1%	9.6%	4.0%	4.9%	1.5%	0.0%	0.0%	0.0%
903	50	8	3.4%	36.1%	38.7%	0.2%	0.2%	0.3%	0.0%	0.1%	0.1%	11.5%	4.8%	3.8%	0.7%	0.0%	0.0%	0.0%
904	50	8	3.4%	36.1%	38.7%	0.2%	0.2%	0.3%	0.0%	0.1%	0.1%	11.5%	4.8%	3.8%	0.7%	0.0%	0.0%	0.0%
905	50	15	4.7%	49.6%	22.9%	0.7%	0.5%	0.9%	0.1%	0.5%	0.1%	9.6%	4.0%	4.9%	1.5%	0.0%	0.0%	0.0%
906	50	497	4.3%	45.5%	18.3%	0.3%	0.2%	0.4%	0.0%	0.2%	0.1%	7.4%	3.1%	2.7%	0.6%	0.2%	8.5%	8.1%
907	50	488	4.3%	45.5%	18.3%	0.3%	0.2%	0.4%	0.0%	0.2%	0.1%	7.2%	3.0%	2.6%	0.6%	0.2%	8.7%	8.3%
908	50	479	4.3%	45.5%	18.3%	0.3%	0.2%	0.4%	0.0%	0.2%	0.1%	7.1%	2.9%	2.5%	0.5%	0.2%	8.8%	8.4%
909	50	469	4.3%	45.5%	18.3%	0.3%	0.2%	0.4%	0.0%	0.2%	0.1%	7.0%	2.9%	2.4%	0.5%	0.2%	9.0%	8.6%
910	50	460	4.3%	45.5%	18.3%	0.3%	0.2%	0.4%	0.0%	0.2%	0.1%	6.8%	2.8%	2.4%	0.5%	0.2%	9.2%	8.7%
911	50	451	4.3%	45.5%	18.3%	0.3%	0.2%	0.3%	0.0%	0.2%	0.1%	6.6%	2.8%	2.3%	0.4%	0.2%	9.4%	8.9%
912	50	442	4.3%	45.5%	18.4%	0.3%	0.2%	0.3%	0.0%	0.2%	0.1%	6.5%	2.7%	2.2%	0.4%	0.2%	9.6%	9.1%
913	50	433	4.3%	45.6%	18.4%	0.3%	0.2%	0.3%	0.0%	0.2%	0.1%	6.3%	2.6%	2.1%	0.4%	0.2%	9.8%	9.3%
914	50	424	4.3%	45.6%	18.4%	0.3%	0.2%	0.3%	0.0%	0.2%	0.1%	6.1%	2.5%	2.0%	0.3%	0.2%	10.0%	9.5%
915	50	415	4.3%	45.6%	18.4%	0.2%	0.2%	0.3%	0.0%	0.2%	0.1%	5.9%	2.5%	1.9%	0.3%	0.2%	10.2%	9.7%
916	50	406	4.3%	45.6%	18.4%	0.2%	0.2%	0.3%	0.0%	0.1%	0.1%	5.8%	2.4%	1.8%	0.3%	0.2%	10.4%	9.9%
917	50	397	4.3%	45.6%	18.4%	0.2%	0.2%	0.3%	0.0%	0.1%	0.1%	5.6%	2.3%	1.7%	0.2%	0.2%	10.7%	10.1%
918	50	415	5.3%	55.2%	21.8%	0.4%	0.3%	0.4%	0.0%	0.2%	0.1%	7.0%	2.9%	3.2%	0.5%	0.0%	0.0%	2.7%
919	50	8	3.6%	38.2%	40.9%	0.0%	0.0%	0.0%	0.0%	0.0%	0.1%	12.1%	5.0%	0.0%	0.0%	0.0%	0.0%	0.0%
920	50	435	5.4%	56.9%	22.2%	0.3%	0.2%	0.4%	0.0%	0.2%	0.1%	7.6%	3.2%	3.0%	0.4%	0.0%	0.0%	0.0%
921	50	37	1.6%	16.6%	8.7%	0.0%	0.0%	0.0%	0.0%	0.0%	0.0%	2.6%	1.1%	0.4%	0.0%	1.4%	59.5%	8.1%
922	50	153	4.5%	47.1%	14.5%	0.4%	0.3%	0.5%	0.0%	0.3%	0.1%	6.6%	2.7%	2.6%	0.1%	0.5%	19.9%	0.0%
923	50	8	3.6%	38.2%	40.9%	0.0%	0.0%	0.0%	0.0%	0.0%	0.1%	12.1%	5.0%	0.0%	0.0%	0.0%	0.0%	0.0%
924	50	8	3.6%	38.2%	40.9%	0.0%	0.0%	0.0%	0.0%	0.0%	0.1%	12.1%	5.0%	0.0%	0.0%	0.0%	0.0%	0.0%
925	50	8	3.6%	38.2%	40.9%	0.0%	0.0%	0.0%	0.0%	0.0%	0.1%	12.1%	5.0%	0.0%	0.0%	0.0%	0.0%	0.0%
926	50	8	3.6%	38.2%	40.9%	0.0%	0.0%	0.0%	0.0%	0.0%	0.1%	12.1%	5.0%	0.0%	0.0%	0.0%	0.0%	0.0%
927	50	145	4.5%	46.8%	22.3%	0.4%	0.3%	0.5%	0.1%	0.3%	0.0%	3.4%	1.4%	1.2%	0.1%	0.0%	0.0%	18.8%
928	50	45	1.8%	19.4%	7.2%	0.1%	0.1%	0.1%	0.0%	0.1%	0.0%	2.1%	0.9%	1.0%	0.2%	0.2%	6.5%	60.2%
929	50	198	5.4%	56.8%	24.1%	1.0%	0.7%	1.1%	0.1%	0.6%	0.1%	5.6%	2.3%	1.9%	0.3%	0.0%	0.0%	0.0%
930	50	100	5.1%	53.6%	19.4%	0.4%	0.3%	0.5%	0.1%	0.3%	0.1%	9.5%	3.9%	3.0%	0.6%	0.0%	0.0%	3.0%
931	50	98	5.5%	58.0%	24.8%	0.1%	0.1%	0.1%	0.0%	0.1%	0.1%	6.3%	2.6%	2.0%	0.5%	0.0%	0.0%	0.0%
932	50	59	4.1%	42.7%	14.3%	0.3%	0.2%	0.3%	0.0%	0.2%	0.1%	8.2%	3.4%	1.6%	0.1%	0.0%	0.0%	24.6%
933	50	137	3.8%	40.4%	19.5%	0.4%	0.3%	0.5%	0.1%	0.3%	0.1%	7.2%	3.0%	1.2%	0.1%	0.1%	5.4%	17.8%
934	50	84	5.0%	52.5%	16.7%	0.1%	0.1%	0.1%	0.0%	0.1%	0.1%	5.2%	2.2%	0.7%	0.0%	0.0%	0.0%	17.1%
935	50	66	2.4%	24.9%	11.3%	0.4%	0.3%	0.4%	0.0%	0.2%	0.1%	7.3%	3.0%	1.3%	0.0%	0.3%	11.2%	36.8%
936	50	243	3.9%	40.8%	27.2%	0.4%	0.3%	0.4%	0.0%	0.2%	0.1%	6.8%	2.8%	1.5%	0.3%	0.1%	3.4%	11.9%
937	50	387	4.4%	46.5%	16.0%	0.6%	0.4%	0.7%	0.1%	0.4%	0.1%	7.9%	3.3%	1.1%	0.0%	0.1%	4.8%	13.7%
938	50	207	4.3%	44.9%	27.7%	0.3%	0.2%	0.4%	0.0%	0.2%	0.1%	7.3%	3.0%	1.6%	0.3%	0.1%	3.9%	5.5%
939	50	391	4.5%	47.3%	16.8%	0.6%	0.4%	0.7%	0.1%	0.4%	0.1%	8.8%	3.7%	1.3%	0.1%	0.2%	6.6%	8.3%
940	50	411	5.0%	52.7%	17.1%	0.5%	0.3%	0.5%	0.1%	0.3%	0.1%	9.7%	4.0%	1.6%	0.1%	0.1%	2.3%	5.5%
941	50	322	4.8%	50.6%	15.3%	0.6%	0.4%	0.7%	0.1%	0.4%	0.1%	10.8%	4.5%	1.6%	0.1%	0.1%	3.0%	7.1%
942	50	47	4.4%	46.0%	23.0%	0.6%	0.4%	0.7%	0.1%	0.4%	0.1%	14.5%	6.0%	3.6%	0.2%	0.0%	0.0%	0.0%
943	50	173	6.1%	64.5%	17.8%	0.2%	0.2%	0.3%	0.0%	0.1%	0.1%	6.3%	2.6%	1.7%	0.1%	0.0%	0.0%	0.0%
944	50	195	5.5%	58.2%	18.6%	0.3%	0.2%	0.3%	0.0%	0.2%	0.1%	6.8%	2.8%	1.8%	0.1%	0.1%	3.4%	1.6%
945	50	211	3.9%	40.7%	16.8%	1.2%	0.9%	1.5%	0.2%	0.8%	0.1%	11.5%	4.8%	2.8%	0.2%	0.1%	2.8%	11.9%
946	50	65	4.1%	42.9%	23.1%	0.5%	0.3%	0.6%	0.1%	0.3%	0.1%	7.9%	3.3%	1.6%	0.0%	0.2%	10.3%	4.7%
947	50	206	4.1%	43.5%	16.6%	1.2%	0.8%	1.4%	0.2%	0.8%	0.1%	9.7%	4.0%	2.3%	0.2%	0.1%	2.9%	12.1%
948	50	12	3.0%	31.5%	27.8%	0.0%	0.0%	0.0%	0.0%	0.0%	0.1%	8.2%	3.4%	0.2%	0.0%	0.0%	0.0%	25.8%
949	50	22	1.3%	13.6%	14.6%	0.0%	0.0%	0.0%	0.0%	0.0%	0.0%	4.3%	1.8%	0.0%	0.0%	0.0%	0.0%	64.4%
950	50	12	3.0%	31.5%	27.8%	0.0%	0.0%	0.0%	0.0%	0.0%	0.1%	8.2%	3.4%	0.2%	0.0%	0.0%	0.0%	25.8%
951	50	22	1.3%	13.6%	14.6%	0.0%	0.0%	0.0%	0.0%	0.0%	0.0%	4.3%	1.8%	0.0%	0.0%	0.0%	0.0%	64.4%
952	50	12	3.0%	31.5%	27.8%	0.0%	0.0%	0.0%	0.0%	0.0%	0.1%	8.2%	3.4%	0.2%	0.0%	0.0%	0.0%	25.8%
953	50	22	1.3%	13.6%	14.6%	0.0%	0.0%	0.0%	0.0%	0.0%	0.0%	4.3%	1.8%	0.0%	0.0%	0.0%	0.0%	64.4%
954	50	12	3.0%	31.5%	27.8%	0.0%	0.0%	0.0%	0.0%	0.0%	0.1%	8.2%	3.4%	0.2%	0.0%	0.0%	0.0%	25.8%
955	50	22	1.3%	13.6%	14.6%	0.0%	0.0%	0.0%	0.0%	0.0%	0.0%	4.3%	1.8%	0.0%	0.0%	0.0%	0.0%	64.4%
956	50	12	3.0%	31.5%	27.8%	0.0%	0.0%	0.0%	0.0%	0.0%	0.1%	8.2%	3.4%	0.2%	0.0%	0.0%	0.0%	25.8%
957	50	22	1.3%	13.6%	14.6%	0.0%	0.0%	0.0%	0.0%	0.0%	0.0%	4.3%	1.8%	0.0%	0.0%	0.0%	0.0%	64.4%
958	50	8	3.6%	38.2%	40.9%	0.0%	0.0%	0.0%	0.0%	0.0%	0.1%	12.1%	5.0%	0.0%	0.0%	0.0%	0.0%	0.0%
959	50	8	3.6%	38.2%	40.9%	0.0%	0.0%	0.0%	0.0%	0.0%	0.1%	12.1%	5.0%	0.0%	0.0%	0.0%	0.0%	0.0%
960	50	101	0.3%	3.0%	3.2%	0.0%	0.0%	0.0%	0.0%	0.0%	0.0%	1.0%	0.4%	0.0%	0.0%	0.2%	6.6%	85.3%
961	50	142	3.6%	38.0%	14.2%	0.3%	0.2%	0.4%	0.0%	0.2%	0.0%	2.0%	0.8%	0.8%	0.1%	0.0%	1.6%	37.5%
962	50	8	3.6%	38.2%	40.9%	0.0%	0.0%	0.0%	0.0%	0.0%	0.1%	12.1%	5.0%	0.0%	0.0%	0.0%	0.0%	0.0%
963	50	8	3.6%	38.2%	40.9%	0.0%	0.0%	0.0%	0.0%	0.0%	0.1%	12.1%	5.0%	0.0%	0.0%	0.0%	0.0%	0.0%
964	50	8	3.6%	38.2%	40.9%	0.0%	0.0%	0.0%	0.0%	0.0%	0.1%	12.1%	5.0%	0.0%	0.0%	0.0%	0.0%	0.0%
965	50	8	3.6%	38.2%	40.9%	0.0%	0.0%	0.0%	0.0%	0.0%	0.1%	12.1%	5.0%	0.0%	0.0%	0.0%	0.0%	0.0%
966	50	23	5.7%	60.2%	26.0%	0.3%	0.2%	0.4%	0.0%	0.2%	0.0%	4.2%	1.8%	0.8%	0.2%	0.0%	0.0%	0.0%
968	50	101	0.3%	3.0%	3.2%	0.0%	0.0%	0.0%	0.0%	0.0%	0.0%	1.0%	0.4%	0.0%	0.0%	0.2%	6.6%	85.3%
969	50	142	3.6%	38.0%	14.2%	0.3%	0.2%	0.4%	0.0%	0.2%	0.0%	2.0%	0.8%	0.8%	0.1%	0.0%	1.6%	37.5%
970	50	101	0.3%	3.0%	3.2%	0.0%	0.0%	0.0%	0.0%	0.0%	0.0%	1.0%	0.4%	0.0%	0.0%	0.2%	6.6%	85.3%
971	50	142	3.6%	38.0%	14.2%	0.3%	0.2%	0.4%	0.0%	0.2%	0.0%	2.0%	0.8%	0.8%	0.1%	0.0%	1.6%	37.5%
972	50	101	0.3%	3.0%	3.2%	0.0%	0.0%	0.0%	0.0%	0.0%	0.0%	1.0%	0.4%	0.0%	0.0%	0.2%	6.6%	85.3%
973	50	142	3.6%	38.0%	14.2%	0.3%	0.2%	0.4%	0.0%	0.2%	0.0%	2.0%	0.8%	0.8%	0.1%	0.0%	1.6%	37.5%
974	50	101	0.3%	3.0%	3.2%	0.0%	0.0%	0.0%	0.0%	0.0%	0.0%	1.0%	0.4%	0.0%	0.0%	0.2%	6.6%	85.3%
975	50	142	3.6%	38.0%	14.2%	0.3%	0.2%	0.4%	0.0%	0.2%	0.0%	2.0%	0.8%	0.8%	0.1%	0.0%	1.6%	37.5%
976	50	8	3.6%	38.2%	40.9%	0.0%	0.0%	0.0%	0.0%	0.0%	0.1%	12.1%	5.0%	0.0%	0.0%	0.0%	0.0%	0.0%
977	50	8	3.6%	38.2%	40.9%	0.0%	0.0%	0.0%	0.0%	0.0%	0.1%	12.1%	5.0%	0.0%	0.0%	0.0%	0.0%	0.0%

Traffic Flows and Breakdown by 16 Vehicle Classes (Year 2026)

Link No.	Speed Limit	Total Vehicle	19 - Motorcycles (MC)	01 - Private Cars (PC)	03 - Taxi	14 - Non-franchised Bus <=6.4t	15 - Non-franchised Bus 6.4-15t	16 - Non-franchised Bus >15t	12 - Private Light Bus <=3.5t	13 - Private Light Bus >3.5t	04 - Light Goods Vehicles <=2.5t	05 - Lt Goods Vehicles 2.5-3.5t	06 - Light Goods Vehicles >3.5t	07 - Heavy Goods Vehicles <=15t	08 - Heavy Goods Vehicles >15t	17 - Franchised Bus (SD)	18 - Franchised Bus (DD)	11 - Public Light Buses
	km/hr	2000-2100																
978	50	8	3.6%	38.2%	40.9%	0.0%	0.0%	0.0%	0.0%	0.0%	0.1%	12.1%	5.0%	0.0%	0.0%	0.0%	0.0%	0.0%
979	50	8	3.6%	38.2%	40.9%	0.0%	0.0%	0.0%	0.0%	0.0%	0.1%	12.1%	5.0%	0.0%	0.0%	0.0%	0.0%	0.0%
980	50	8	3.6%	38.2%	40.9%	0.0%	0.0%	0.0%	0.0%	0.0%	0.1%	12.1%	5.0%	0.0%	0.0%	0.0%	0.0%	0.0%
981	50	8	3.6%	38.2%	40.9%	0.0%	0.0%	0.0%	0.0%	0.0%	0.1%	12.1%	5.0%	0.0%	0.0%	0.0%	0.0%	0.0%
982	50	175	3.6%	37.6%	13.3%	0.3%	0.2%	0.4%	0.0%	0.2%	0.0%	2.3%	1.0%	0.8%	0.1%	0.0%	1.3%	38.7%
983	50	175	3.6%	37.6%	13.3%	0.3%	0.2%	0.4%	0.0%	0.2%	0.0%	2.3%	1.0%	0.8%	0.1%	0.0%	1.3%	38.7%
984	50	145	4.5%	46.8%	22.3%	0.4%	0.3%	0.5%	0.1%	0.3%	0.0%	3.4%	1.4%	1.2%	0.1%	0.0%	0.0%	18.8%
985	50	45	1.8%	19.4%	7.2%	0.1%	0.1%	0.1%	0.0%	0.1%	0.0%	2.1%	0.9%	1.0%	0.2%	0.2%	6.5%	60.2%
986	70	322	4.7%	49.8%	36.1%	0.4%	0.3%	0.5%	0.1%	0.3%	0.0%	2.9%	1.2%	1.2%	0.3%	0.1%	2.3%	0.0%
987	70	416	4.7%	49.1%	33.0%	0.8%	0.6%	0.9%	0.1%	0.5%	0.0%	2.7%	1.1%	1.1%	0.2%	0.0%	1.8%	3.3%
988	70	660	5.5%	57.8%	22.0%	0.7%	0.5%	0.8%	0.1%	0.5%	0.1%	5.3%	2.2%	1.8%	0.1%	0.0%	0.0%	2.5%
989	70	566	5.7%	59.7%	22.0%	0.5%	0.3%	0.5%	0.1%	0.3%	0.1%	5.9%	2.4%	1.9%	0.1%	0.0%	0.0%	0.5%
990	50	94	4.5%	46.7%	22.5%	2.2%	1.5%	2.6%	0.3%	1.4%	0.0%	2.1%	0.9%	0.7%	0.2%	0.0%	0.0%	14.6%
992	70	2751	5.3%	55.3%	17.4%	0.3%	0.2%	0.4%	0.0%	0.2%	0.1%	5.5%	2.3%	1.6%	0.2%	0.1%	3.9%	7.2%
993	70	2997	4.4%	45.7%	23.5%	0.5%	0.3%	0.6%	0.1%	0.3%	0.1%	6.7%	2.8%	2.1%	0.2%	0.1%	4.9%	7.9%
994	50	659	5.7%	59.7%	24.6%	0.3%	0.2%	0.3%	0.0%	0.2%	0.0%	4.3%	1.8%	0.9%	0.1%	0.0%	1.4%	0.5%
995	50	153	6.1%	63.9%	23.1%	0.2%	0.2%	0.3%	0.0%	0.2%	0.0%	3.7%	1.6%	0.6%	0.1%	0.0%	0.0%	0.0%
996	50	422	4.9%	51.4%	18.3%	0.3%	0.2%	0.4%	0.0%	0.2%	0.1%	4.9%	2.0%	1.4%	0.3%	0.2%	9.7%	5.6%
998	50	303	5.5%	57.7%	15.3%	0.1%	0.1%	0.1%	0.0%	0.1%	0.0%	4.1%	1.7%	1.9%	0.1%	0.1%	5.4%	7.8%
999	50	108	5.1%	53.1%	11.4%	0.6%	0.4%	0.7%	0.1%	0.4%	0.1%	5.5%	2.3%	1.4%	0.1%	0.3%	13.0%	5.6%
1001	50	235	5.1%	53.9%	15.5%	0.2%	0.2%	0.3%	0.0%	0.1%	0.0%	3.7%	1.6%	2.0%	0.2%	0.0%	0.0%	17.1%
1002	50	137	4.3%	44.9%	12.2%	0.3%	0.2%	0.3%	0.0%	0.2%	0.0%	4.2%	1.7%	1.9%	0.4%	0.0%	0.0%	29.4%
1003	50	754	5.6%	58.3%	12.9%	0.2%	0.2%	0.3%	0.0%	0.2%	0.1%	10.2%	4.2%	5.4%	0.2%	0.0%	0.0%	2.3%
1004	50	544	5.6%	59.2%	15.2%	0.4%	0.3%	0.5%	0.1%	0.3%	0.1%	8.0%	3.3%	6.8%	0.3%	0.0%	0.0%	0.0%
1006	70	2741	4.4%	46.0%	23.0%	0.4%	0.3%	0.5%	0.1%	0.3%	0.1%	6.3%	2.6%	2.0%	0.2%	0.1%	5.0%	8.6%
1007	70	2751	5.3%	55.3%	17.4%	0.3%	0.2%	0.4%	0.0%	0.2%	0.1%	5.5%	2.3%	1.6%	0.2%	0.1%	3.9%	7.2%
1008	50	80	5.6%	58.8%	27.8%	0.4%	0.3%	0.5%	0.1%	0.3%	0.0%	3.6%	1.5%	0.9%	0.0%	0.0%	0.0%	0.0%
1011	70	1362	6.0%	63.2%	11.1%	0.8%	0.6%	1.0%	0.1%	0.5%	0.1%	7.5%	3.1%	3.4%	0.0%	0.1%	2.5%	0.0%
1012	70	1409	5.8%	60.6%	9.5%	0.8%	0.5%	0.9%	0.1%	0.5%	0.1%	9.9%	4.1%	2.9%	0.1%	0.1%	3.2%	1.1%
1014	70	2100	3.9%	41.1%	25.3%	0.5%	0.3%	0.5%	0.1%	0.3%	0.1%	5.2%	2.1%	1.6%	0.3%	0.2%	9.8%	8.6%
1015	50	262	4.6%	47.8%	22.5%	0.4%	0.3%	0.5%	0.1%	0.3%	0.0%	3.3%	1.4%	0.6%	0.1%	0.4%	17.9%	0.0%
1016	50	230	5.2%	54.5%	19.1%	0.1%	0.1%	0.2%	0.0%	0.1%	0.1%	9.8%	4.1%	1.3%	0.1%	0.0%	1.3%	4.0%
1017	70	1985	5.4%	57.0%	21.4%	0.4%	0.3%	0.5%	0.1%	0.3%	0.1%	6.9%	2.9%	2.8%	0.3%	0.0%	1.5%	0.2%
1020	50	25	5.8%	60.9%	23.0%	0.3%	0.2%	0.4%	0.0%	0.2%	0.1%	5.0%	2.1%	1.8%	0.1%	0.0%	0.0%	0.0%
1021	50	24	5.2%	55.0%	27.5%	0.8%	0.6%	0.9%	0.1%	0.5%	0.0%	4.7%	1.9%	2.5%	0.1%	0.0%	0.0%	0.0%
3001	50	13	2.2%	22.9%	24.6%	0.0%	0.0%	0.0%	0.0%	0.0%	0.1%	7.3%	3.0%	0.0%	0.0%	0.0%	0.0%	40.0%
3002	50	13	2.2%	22.9%	24.6%	0.0%	0.0%	0.0%	0.0%	0.0%	0.1%	7.3%	3.0%	0.0%	0.0%	0.0%	0.0%	40.0%
3003	50	294	5.2%	54.8%	27.4%	0.8%	0.6%	0.9%	0.1%	0.5%	0.1%	4.9%	2.0%	2.6%	0.1%	0.0%	0.0%	0.0%
3004	50	361	5.8%	60.7%	22.9%	0.3%	0.2%	0.4%	0.0%	0.2%	0.1%	5.2%	2.1%	1.9%	0.1%	0.0%	0.0%	0.0%
3005	50	24	5.2%	55.0%	27.5%	0.8%	0.6%	0.9%	0.1%	0.5%	0.0%	4.7%	1.9%	2.5%	0.1%	0.0%	0.0%	0.0%
3006	50	25	5.8%	60.9%	23.0%	0.3%	0.2%	0.4%	0.0%	0.2%	0.1%	5.0%	2.1%	1.8%	0.1%	0.0%	0.0%	0.0%
3007	50	30	4.3%	45.1%	22.6%	0.6%	0.5%	0.8%	0.1%	0.4%	0.0%	3.9%	1.6%	2.0%	0.1%	0.0%	0.0%	18.0%
3008	50	30	4.3%	45.1%	22.6%	0.6%	0.5%	0.8%	0.1%	0.4%	0.0%	3.9%	1.6%	2.0%	0.1%	0.0%	0.0%	18.0%
3009	50	13	2.2%	22.9%	24.6%	0.0%	0.0%	0.0%	0.0%	0.0%	0.1%	7.3%	3.0%	0.0%	0.0%	0.0%	0.0%	40.0%
3010	50	8	3.6%	38.2%	40.9%	0.0%	0.0%	0.0%	0.0%	0.0%	0.1%	12.1%	5.0%	0.0%	0.0%	0.0%	0.0%	0.0%
3011	50	31	4.8%	50.4%	19.0%	0.3%	0.2%	0.3%	0.0%	0.2%	0.0%	4.2%	1.7%	1.5%	0.1%	0.0%	0.0%	17.3%
3012	50	323	5.1%	54.0%	27.0%	0.8%	0.5%	0.9%	0.1%	0.5%	0.0%	4.8%	2.0%	2.5%	0.1%	0.0%	0.0%	1.6%
3013	50	391	5.7%	59.9%	22.6%	0.3%	0.2%	0.4%	0.0%	0.2%	0.1%	5.1%	2.1%	1.9%	0.1%	0.0%	0.0%	1.4%
3014	50	147	5.4%	56.6%	28.3%	0.8%	0.6%	0.9%	0.1%	0.5%	0.0%	3.4%	1.4%	1.8%	0.1%	0.0%	0.0%	0.0%
3015	50	163	6.0%	62.6%	23.6%	0.3%	0.2%	0.4%	0.0%	0.2%	0.0%	3.6%	1.5%	1.3%	0.1%	0.0%	0.0%	0.0%
3016	50	114	6.0%	62.9%	23.7%	0.3%	0.2%	0.4%	0.0%	0.2%	0.0%	3.4%	1.4%	1.2%	0.1%	0.0%	0.0%	0.0%
3017	50	102	5.4%	56.8%	28.4%	0.8%	0.6%	1.0%	0.1%	0.5%	0.0%	3.2%	1.3%	1.7%	0.1%	0.0%	0.0%	0.0%
3018	50	703	5.4%	56.4%	27.1%	0.7%	0.5%	0.9%	0.1%	0.5%	0.0%	3.9%	1.6%	2.0%	0.1%	0.0%	0.0%	0.8%
3019	50	799	5.8%	61.2%	23.4%	0.4%	0.3%	0.4%	0.0%	0.2%	0.0%	4.2%	1.7%	1.5%	0.1%	0.0%	0.0%	0.7%
3020	50	47	6.1%	64.1%	24.2%	0.4%	0.3%	0.4%	0.0%	0.2%	0.0%	2.4%	1.0%	0.9%	0.0%	0.0%	0.0%	0.0%
3021	50	33	5.5%	57.4%	28.7%	0.8%	0.6%	1.0%	0.1%	0.5%	0.0%	2.9%	1.2%	1.1%	0.1%	0.0%	0.0%	0.0%
3022	50	695	5.4%	56.1%	27.3%	0.7%	0.5%	0.9%	0.1%	0.5%	0.0%	3.9%	1.6%	2.0%	0.1%	0.0%	0.0%	0.8%
3023	50	813	5.9%	61.5%	23.2%	0.3%	0.2%	0.4%	0.0%	0.2%	0.0%	4.2%	1.7%	1.5%	0.1%	0.0%	0.0%	0.7%
3024	50	51	5.4%	57.0%	28.5%	0.8%	0.6%	1.0%	0.1%	0.5%	0.0%	3.1%	1.3%	1.6%	0.1%	0.0%	0.0%	0.0%
3025	50	69	6.0%	63.2%	23.8%	0.4%	0.2%	0.4%	0.0%	0.2%	0.0%	3.1%	1.3%	1.1%	0.1%	0.0%	0.0%	0.0%
3026	50	678	5.3%	55.5%	27.8%	0.8%	0.6%	0.9%	0.1%	0.5%	0.0%	3.9%	1.6%	2.1%	0.1%	0.0%	0.0%	0.8%
3027	50	813	5.9%	61.5%	23.2%	0.3%	0.2%	0.4%	0.0%	0.2%	0.0%	4.2%	1.7%	1.5%	0.1%	0.0%	0.0%	0.7%
3028	50	549	5.7%	59.6%	21.6%	0.7%	0.5%	0.9%	0.1%	0.5%	0.1%	4.9%	2.0%	2.5%	0.1%	0.0%	0.0%	1.0%
3029	50	705	6.0%	62.9%	21.5%	0.5%	0.3%	0.5%	0.1%	0.3%	0.0%	3.9%	1.6%	1.5%	0.1%	0.0%	0.0%	0.8%
3030	50	790	5.6%	58.8%	28.7%	0.6%	0.4%	0.7%	0.1%	0.4%	0.0%	2.6%	1.1%	1.0%	0.0%	0.0%	0.0%	0.0%
3031	50	770	5.8%	61.4%	25.2%	0.4%	0.3%	0.5%	0.0%	0.3%	0.0%	3.5%	1.5%	1.2%	0.1%	0.0%	0.0%	0.0%
3032	50	775	5.6%	58.4%	29.0%	0.6%	0.5%	0.8%	0.1%	0.4%	0.0%	2.6%	1.1%	1.0%	0.1%	0.0%	0.0%	0.0%
3033	50	783	5.9%	61.6%	25.0%	0.4%	0.3%	0.4%	0.0%	0.2%	0.0%	3.5%	1.4%	1.1%	0.1%	0.0%	0.0%	0.0%
3034	50	401	4.9%	51.5%	37.3%	0.7%	0.5%	0.9%	0.1%	0.5%	0.0%	2.0%	0.8%	0.7%	0.0%	0.0%	0.0%	0.0%
3035	50	422	5.6%	58.6%	28.7%	0.2%	0.1%	0.2%	0.0%	0.1%	0.0%	3.8%	1.6%	0.9%	0.0%	0.0%	0.0%	0.0%
3036	50	549	5.7%	59.6%	21.6%	0.7%	0.5%	0.9%	0.1%	0.5%	0.1%	4.9%	2.0%	2.5%	0.1%	0.0%	0.0%	1.0%
3037	50	713	6.0%	63.1%	21.4%	0.4%	0.3%	0.5%	0.1%	0.3%	0.0%	3.9%	1.6%	1.5%	0.1%	0.0%	0.0%	0.7%
3038	50	549	5.7%	59.6%	21.6%	0.7%	0.5%	0.9%	0.1%	0.5%	0.1%	4.9%	2.0%	2.5%	0.1%	0.0%	0.0%	1.0%
3039	50	713	6.0%	63.1%	21.4%	0.4%	0.3%	0.5%	0.1%	0.3%	0.0%	3.9%	1.6%	1.5%	0.1%	0.0%	0.0%	0.7%
3040	50	703	6.0%	63.3%	21.7%	0.5%	0.3%	0.5%	0.1%	0.3%	0.0%	3.9%	1.6%	0.9%	0.0%	0.0%	0.0%	0.8%
3041	50	613	5.9%	62.3%	20.2%	0.4%	0.2%	0.4%	0.0%	0.2%	0.1%	5.3%	2.2%	1.7%	0.1%	0.0%	0.0%	0.9%
3042	50	157	5.7%	60.1%	24.0%	0.3%	0.2%	0.4%	0.0%	0.2%	0.1%	5.6%	2.3%	0.9%	0.1%	0.0%	0.0%	0.0%
3043	50	160	5.7%	59.8%	24.4%	0.3%	0.2%	0.4%	0.0%	0.2%	0.1%	5.6%	2.3%	0.9%	0.1%	0.0%	0.0%	0.0%
3044	50	520	6.0%	62.9%	18.8%	0.4%	0.3%	0.4%	0.0%	0.2%	0.1%	5.5%	2.3%	1.8%	0.1%	0.0%	0.0%	1.0%
3045	50	612	6.1%	63.9%	20.9%	0.5%	0.3%	0.6%	0.1%	0.3%	0.0%	3.9%	1.6%	0.9%	0.0%	0.0%	0.0%	0.9%
3046	50	28	6.4%	66.9%	20.4%	0.2%	0.2%	0.3%	0.0%	0.1%	0.0%	3.5%	1.4%	0.4%	0.1%	0.0%	0.0%	0.0%
3047	50	35	6.0%	62.9%	25.6%	0.2%	0.2%	0.3%	0.0%	0.2%	0.0%	2.9%	1.2%	0.4%	0.0%	0.0%	0.0%	0.0%
3048	80	709	7.3%	76.9%	5.5%	0.2%	0.2%	0.3%	0.0%	0.2%	0.1%	5.6%	2.3%	1.4%	0.1%	0.0%	0.0%	0.0%
3049	80	748	6.3%	66.0%	12.1%	0.3%	0.2%	0.3%	0.0%	0.2%	0.1%	5.9%	2.4%	6.1%	0.2%	0.0%	0.0%	0.0%
3050	50	142	5.8%	60.9%	24.6%	0.5%	0.4%	0.6%	0.1%	0.3%	0.0%	4.3%	1.8%	0.6%	0.1%	0.0%	0.0%	0.0%
3052	50	605	6.1%	63.9%	19.0%	0.3%	0.2%	0.4%	0.0%	0.2%	0.1%	5.1%	2.1%	1.6%	0.1%	0.0%	0.0%	0.9%
3053	50	754	6.0%	63.3%	21.6%	0.5%	0.3%	0.6%	0.1%	0.3%	0.0%	4.0%	1.6%	0.9%	0.0%	0.0%	0.0%	0.7%
3055	50	132	5.9%	62.4%	23.8%	0.2%	0.2%	0.3%	0.0%	0.2%	0.0%	4.4%	1.8%	0.7%	0.1%	0.0%	0.0%	0.0%
3056	70	1326	5.6%	58.7%	13.2%	0.9%	0.6%	1.0%	0.1%	0.5%	0.1%	10.3%	4.3%	2.0%	0.2%	0.0%	1.3%	1.3%
3057	50	451	6.2%	64.8%	15.1%	0.4%	0.3%	0.4%	0.0%	0.2%	0.1%	5.3%	2.2%	1.3%	0.0%	0.0%	0.7%	3.0%
3058	50	312	5.7%	60.2%	21.1%	0.5%	0.3%	0.6%	0.1%	0.3%	0.0%	3.9%	1.6%	1.0%	0.1%	0.0%	1.0%	3.6%
3059	50	489	5.2%	54.6%	24.5%	0.6%	0.4%	0.7%	0.1%	0.4%	0.1%	6.6%	2.7%	1.6%	0.1%	0.0%	0.0%	2.3%
3060	70	944	5.9%	61.9%	13.4%	0.7%	0.5%	0.8%	0.1%	0.4%	0.1%	8.6%	3.6%	2.0%	0.2%	0.0%	1.6%	0.3%
3061	70	1409	5.8%	60.6%	9.5%	0.8%	0.5%	0.9%	0.1%	0.5%	0.1%	9.9%	4.1%	2.9%	0.1%	0.1%	3.2%	1.1%
3062	70	2498	5.8%	60.5%	14.7%	0.6%	0.4%	0.7%	0.1%	0.4%	0.1%	7.4%	3.1%	3.2%	0.3%	0.1%	2.2%	0.7%
3063	50	383	4.8%	50.8%	12.6%	1.3%	0.9%	1.5%	0.2%	0.8%	0.2%	14.5%	6.0%	1.9%	0.3%	0.0%	0.8%	3.6%
3064	70	931	6.1%	63.6%	16.3%	0.3%	0.2%	0.4%	0.0%	0.2%	0.1%	6.4%	2.7%	1.9%	0.2%	0.0%	1.5%	0.0%
3065	70	663	4.8%	50.5%	23.9%	0.4%	0.3%	0.5%	0.1%	0.3%	0.1%	8.9%	3.7%	2.9%	0.3%	0.0%	1.9%	1.4%
3066	70	1131	5.9%	61.6%	17.8%	0.4%	0.2%	0.4%	0.0%	0.2%	0.1%	6.0%	2.5%	2.5%	0.3%	0.0%	1.7%	0.3%
3067	50	695	5.2%	55.0%	16.4%	0.9%	0.6%	1.1%	0.1%	0.6%	0.1%	9.7%	4.0%	1.5%	0.2%	0.0%	0.9%	3.6%
3068	50	940	5.7%	59.5%	20.0%	0.5%	0.4%	0.6%	0.1%	0.3%	0.1%	6.0%	2.5%	1.5%	0.1%	0.0%	0.3%	2.7%
3069	50	744	4.8%	50.5%	22.9%	0.7%	0.5%	0.8%	0.1%	0.4%	0.1%	5.7%	2.4%	1.7%	0.2%	0.0%	1.8%	7.5%
3072	70	1409	5.8%	60.6%	9.5%	0.8%	0.5%	0.9%	0.1%	0.5%	0.1%	9.9%	4.1%	2.9%	0.1%	0.1%	3.2%	1.1%
3073	70	1367	5.7%	59.7%	12.1%	0.7%	0.5%	0.9%	0.1%	0.5%	0.1%	8.5%	3.5%	3.8%	0.2%	0.1%	2.6%	1.1%
3074	50	499	5.7%	59.3%	23.7%	0.7%	0.5%	0.8%	0.1%	0.4%	0.1%	4.9%	2.0%	1.9%	0.1%	0.0%	0.0%	0.0%

Traffic Flows and Breakdown by 16 Vehicle Classes (Year 2026)

Link No.	Speed Limit	Total Vehicle	19 - Motorcycles (MC)	01 - Private Cars (PC)	03 - Taxi	14 - Non-franchised Bus <=6.4t	15 - Non-franchised Bus 6.4-15t	16 - Non-franchised Bus >15t	12 - Private Light Bus <=3.5t	13 - Private Light Bus >3.5t	04 - Light Goods Vehicles <=2.5t	05 - Lt Goods Vehicles 2.5-3.5t	06 - Light Goods Vehicles >3.5t	07 - Heavy Goods Vehicles <=15t	08 - Heavy Goods Vehicles >15t	17 - Franchised Bus (SD)	18 - Franchised Bus (DD)	11 - Public Light Buses
	km/hr	2000-2100																
3075	50	497	5.5%	58.0%	24.8%	0.6%	0.4%	0.7%	0.1%	0.4%	0.1%	5.0%	2.1%	2.1%	0.2%	0.0%	0.0%	0.0%
3076	50	404	5.1%	53.9%	26.5%	0.4%	0.3%	0.5%	0.1%	0.3%	0.1%	7.2%	3.0%	2.4%	0.3%	0.0%	0.0%	0.0%
3077	80	1209	6.6%	69.6%	13.0%	0.4%	0.3%	0.5%	0.1%	0.3%	0.1%	5.3%	2.2%	1.6%	0.1%	0.0%	0.0%	0.0%
3078	80	1240	6.0%	62.8%	17.1%	0.4%	0.3%	0.5%	0.0%	0.3%	0.1%	5.5%	2.3%	4.5%	0.2%	0.0%	0.0%	0.0%
3081	50	17	3.4%	35.8%	19.3%	0.6%	0.4%	0.7%	0.1%	0.4%	0.2%	23.9%	9.9%	4.9%	0.5%	0.0%	0.0%	0.0%
3082	50	217	4.4%	46.5%	37.4%	0.4%	0.3%	0.5%	0.1%	0.3%	0.1%	6.2%	2.6%	1.1%	0.2%	0.0%	0.0%	0.0%
3084	70	2145	5.3%	55.5%	23.0%	0.4%	0.3%	0.5%	0.1%	0.3%	0.1%	7.1%	2.9%	2.7%	0.3%	0.0%	1.3%	0.1%
3086	70	649	6.0%	62.5%	8.8%	0.4%	0.3%	0.5%	0.1%	0.3%	0.1%	12.3%	5.1%	3.5%	0.4%	0.0%	0.0%	0.0%
3088	50	13	2.2%	22.9%	24.6%	0.0%	0.0%	0.0%	0.0%	0.0%	0.1%	7.3%	3.0%	0.0%	0.0%	0.0%	0.0%	40.0%
3089	50	24	5.2%	55.0%	27.5%	0.8%	0.6%	0.9%	0.1%	0.5%	0.0%	4.7%	1.9%	2.5%	0.1%	0.0%	0.0%	0.0%
4001	50	694	5.4%	56.4%	18.2%	0.4%	0.3%	0.5%	0.1%	0.3%	0.1%	9.1%	3.8%	2.2%	0.4%	0.0%	0.0%	2.8%
4002	50	313	6.3%	66.5%	17.2%	0.3%	0.2%	0.4%	0.0%	0.2%	0.1%	5.1%	2.1%	1.4%	0.1%	0.0%	0.0%	0.0%
4003	50	765	5.4%	56.2%	25.9%	0.5%	0.4%	0.6%	0.1%	0.3%	0.0%	3.2%	1.3%	1.0%	0.2%	0.1%	3.5%	1.4%
4004	70	4150	5.1%	53.0%	17.2%	0.3%	0.2%	0.3%	0.0%	0.2%	0.1%	6.1%	2.5%	2.2%	0.5%	0.1%	6.0%	6.1%
4005	70	3844	4.7%	49.2%	18.8%	0.4%	0.3%	0.5%	0.1%	0.3%	0.1%	6.9%	2.8%	2.3%	0.3%	0.1%	6.4%	6.8%
4006	70	2499	5.0%	52.6%	18.4%	0.2%	0.1%	0.2%	0.0%	0.1%	0.0%	3.4%	1.4%	1.5%	0.1%	0.2%	9.2%	7.3%
4007	80	569	6.7%	70.5%	12.8%	0.3%	0.2%	0.3%	0.0%	0.2%	0.0%	2.7%	1.1%	5.2%	0.2%	0.0%	0.0%	0.0%
4008	50	916	5.1%	53.0%	25.7%	0.4%	0.3%	0.5%	0.1%	0.3%	0.0%	3.9%	1.6%	1.1%	0.3%	0.1%	2.8%	5.0%
4009	50	746	4.6%	48.0%	23.7%	0.3%	0.2%	0.4%	0.0%	0.2%	0.0%	3.6%	1.5%	1.0%	0.2%	0.1%	5.0%	11.0%
4010	50	287	5.9%	61.7%	23.5%	0.3%	0.2%	0.4%	0.0%	0.2%	0.0%	4.8%	2.0%	0.8%	0.1%	0.0%	0.0%	0.0%
4011	50	252	5.9%	62.3%	23.5%	0.3%	0.2%	0.4%	0.0%	0.2%	0.0%	4.4%	1.8%	0.7%	0.1%	0.0%	0.0%	0.0%
4012	50	25	5.9%	62.3%	23.5%	0.3%	0.2%	0.4%	0.0%	0.2%	0.0%	4.4%	1.8%	0.7%	0.1%	0.0%	0.0%	0.0%
4014	70	1199	4.6%	48.2%	31.8%	0.3%	0.2%	0.4%	0.0%	0.2%	0.1%	6.1%	2.5%	2.0%	0.4%	0.1%	3.0%	0.0%
4015	70	553	6.0%	63.1%	19.4%	0.8%	0.5%	0.9%	0.1%	0.5%	0.1%	5.0%	2.1%	1.0%	0.0%	0.0%	0.0%	0.5%
4016	70	790	5.7%	60.1%	20.9%	0.8%	0.6%	0.9%	0.1%	0.5%	0.1%	5.8%	2.4%	1.6%	0.1%	0.0%	0.0%	0.4%
4018	70	877	4.5%	47.6%	30.2%	0.3%	0.2%	0.4%	0.0%	0.2%	0.1%	7.3%	3.0%	2.3%	0.5%	0.1%	3.3%	0.0%
4019	50	879	5.2%	54.9%	15.0%	0.2%	0.2%	0.3%	0.0%	0.1%	0.1%	10.7%	4.4%	4.6%	0.2%	0.0%	0.1%	4.0%
4021	50	418	6.1%	64.2%	18.7%	0.2%	0.1%	0.2%	0.0%	0.1%	0.0%	1.2%	0.5%	0.5%	0.1%	0.1%	2.5%	5.4%
4022	50	26	1.1%	11.6%	12.5%	0.0%	0.0%	0.0%	0.0%	0.0%	0.0%	3.7%	1.5%	0.0%	0.0%	0.0%	0.0%	69.5%
4023	50	26	1.1%	11.6%	12.5%	0.0%	0.0%	0.0%	0.0%	0.0%	0.0%	3.7%	1.5%	0.0%	0.0%	0.0%	0.0%	69.5%
4024	50	141	5.9%	62.2%	23.5%	0.3%	0.2%	0.3%	0.0%	0.2%	0.0%	2.5%	1.0%	0.6%	0.1%	0.0%	0.0%	3.2%
4025	50	121	5.1%	53.3%	17.7%	0.2%	0.1%	0.2%	0.0%	0.1%	0.0%	4.1%	1.7%	2.1%	0.3%	0.0%	0.0%	15.1%
4026	50	181	5.0%	52.4%	15.4%	0.6%	0.4%	0.7%	0.1%	0.4%	0.1%	14.1%	5.8%	4.6%	0.4%	0.0%	0.0%	0.0%
4027	80	2314	5.9%	61.7%	17.2%	0.5%	0.4%	0.6%	0.1%	0.3%	0.1%	6.4%	2.7%	4.0%	0.2%	0.0%	0.0%	0.0%
4028	50	45	5.9%	61.7%	17.2%	0.5%	0.4%	0.6%	0.1%	0.3%	0.1%	6.4%	2.7%	4.0%	0.2%	0.0%	0.0%	0.0%
4029	50	138	4.1%	42.7%	25.8%	0.3%	0.2%	0.4%	0.0%	0.2%	0.0%	2.4%	1.0%	0.7%	0.2%	0.5%	21.5%	0.0%
4030	50	952	4.4%	45.7%	17.5%	0.2%	0.2%	0.3%	0.0%	0.2%	0.0%	3.9%	1.6%	1.0%	0.2%	0.1%	6.2%	18.3%
4031	50	86	6.6%	69.0%	17.4%	0.2%	0.2%	0.3%	0.0%	0.2%	0.0%	3.7%	1.5%	0.8%	0.0%	0.0%	0.0%	0.0%
4032	70	3210	5.3%	55.2%	19.2%	0.3%	0.2%	0.3%	0.0%	0.2%	0.1%	5.3%	2.2%	1.6%	0.2%	0.1%	3.6%	6.3%
4033	70	904	5.9%	62.4%	10.2%	0.5%	0.3%	0.5%	0.1%	0.3%	0.1%	11.2%	4.7%	3.4%	0.3%	0.0%	0.0%	0.0%
4034	70	327	5.4%	56.1%	22.6%	0.9%	0.6%	1.0%	0.1%	0.6%	0.1%	6.9%	2.9%	2.7%	0.2%	0.0%	0.0%	0.0%
4035	70	880	5.8%	60.5%	20.6%	0.8%	0.6%	0.9%	0.1%	0.5%	0.1%	5.7%	2.4%	1.7%	0.1%	0.0%	0.0%	0.3%
4036	70	1202	6.0%	62.8%	13.6%	0.6%	0.4%	0.7%	0.1%	0.4%	0.1%	8.9%	3.7%	2.4%	0.2%	0.0%	0.0%	0.3%
4037	70	1898	6.0%	63.0%	14.7%	0.5%	0.3%	0.6%	0.1%	0.3%	0.1%	7.5%	3.1%	1.9%	0.2%	0.0%	1.5%	0.2%
5137	50	461	5.6%	58.6%	14.7%	0.3%	0.2%	0.4%	0.0%	0.2%	0.1%	10.6%	4.4%	4.5%	0.2%	0.0%	0.0%	0.0%
5138	50	341	5.3%	55.4%	16.9%	0.3%	0.2%	0.3%	0.0%	0.2%	0.1%	10.5%	4.3%	4.5%	0.2%	0.0%	0.0%	1.8%
5143	50	160	5.6%	58.4%	15.8%	0.5%	0.3%	0.6%	0.1%	0.3%	0.1%	9.3%	3.8%	4.4%	0.4%	0.0%	0.5%	0.0%
5144	50	87	5.2%	55.0%	18.6%	0.8%	0.5%	0.9%	0.1%	0.5%	0.1%	5.7%	2.4%	2.8%	0.5%	0.0%	0.0%	7.0%
5145	50	366	5.1%	53.9%	15.6%	0.2%	0.1%	0.2%	0.0%	0.1%	0.1%	12.0%	5.0%	5.4%	0.3%	0.0%	0.2%	1.7%
5146	50	413	5.4%	56.4%	14.2%	0.3%	0.2%	0.3%	0.0%	0.2%	0.1%	11.4%	4.7%	5.0%	0.3%	0.0%	0.0%	1.5%
5189	50	179	4.9%	51.8%	9.8%	0.2%	0.2%	0.3%	0.0%	0.2%	0.2%	16.1%	6.7%	9.2%	0.4%	0.0%	0.0%	0.0%
5190	50	139	6.4%	67.0%	8.2%	0.5%	0.3%	0.6%	0.1%	0.3%	0.1%	8.7%	3.6%	4.0%	0.4%	0.0%	0.0%	0.0%
5191	50	323	6.4%	66.7%	13.7%	1.9%	1.3%	2.2%	0.2%	1.2%	0.0%	2.4%	1.0%	2.9%	0.0%	0.0%	0.0%	0.0%
5192	50	246	6.8%	71.4%	8.8%	0.3%	0.2%	0.3%	0.0%	0.2%	0.1%	6.3%	2.6%	2.8%	0.2%	0.0%	0.0%	0.0%
5193	50	398	5.5%	57.6%	11.8%	0.6%	0.5%	0.7%	0.1%	0.4%	0.1%	8.7%	3.6%	10.0%	0.4%	0.0%	0.0%	0.0%
5194	50	400	6.0%	62.7%	11.1%	0.3%	0.2%	0.3%	0.0%	0.2%	0.1%	9.1%	3.8%	6.1%	0.1%	0.0%	0.0%	0.0%
5195	80	569	6.7%	70.5%	12.8%	0.3%	0.2%	0.3%	0.0%	0.2%	0.0%	2.7%	1.1%	5.2%	0.2%	0.0%	0.0%	0.0%
5196	80	464	7.6%	79.7%	3.7%	0.2%	0.2%	0.3%	0.0%	0.1%	0.1%	5.2%	2.2%	0.7%	0.1%	0.0%	0.0%	0.0%
5197	80	1183	6.1%	64.5%	13.0%	0.9%	0.6%	1.0%	0.1%	0.5%	0.0%	4.6%	1.9%	6.5%	0.2%	0.0%	0.0%	0.0%
5198	80	864	6.8%	71.8%	7.1%	0.2%	0.2%	0.3%	0.0%	0.2%	0.1%	7.0%	2.9%	3.2%	0.1%	0.0%	0.0%	0.0%
5199	50	430	5.6%	59.0%	11.5%	0.6%	0.4%	0.7%	0.1%	0.4%	0.1%	8.5%	3.5%	9.2%	0.4%	0.0%	0.0%	0.0%
5200	50	107	6.1%	64.4%	8.4%	0.5%	0.4%	0.6%	0.1%	0.4%	0.1%	9.4%	3.9%	5.3%	0.4%	0.0%	0.0%	0.0%
5201	50	403	6.0%	62.9%	10.3%	0.3%	0.2%	0.3%	0.0%	0.2%	0.1%	9.4%	3.9%	6.2%	0.2%	0.0%	0.0%	0.0%
5202	50	175	4.9%	51.1%	11.5%	0.2%	0.2%	0.3%	0.0%	0.1%	0.2%	15.6%	6.5%	9.2%	0.3%	0.0%	0.0%	0.0%
5224	50	216	5.9%	61.5%	15.8%	2.8%	2.0%	3.3%	0.4%	1.8%	0.0%	2.0%	0.8%	3.6%	0.0%	0.0%	0.0%	0.0%
5225	50	614	5.6%	59.0%	13.2%	1.4%	1.0%	1.7%	0.2%	0.9%	0.1%	6.4%	2.6%	7.7%	0.3%	0.0%	0.0%	0.0%
5226	50	107	7.4%	77.1%	9.5%	0.0%	0.0%	0.0%	0.0%	0.0%	0.0%	3.2%	1.3%	1.4%	0.0%	0.0%	0.0%	0.0%
5245	80	186	7.7%	80.5%	1.8%	1.0%	0.7%	1.2%	0.1%	0.7%	0.0%	1.1%	0.4%	4.7%	0.0%	0.0%	0.0%	0.0%
5254	50	87	5.2%	54.4%	14.7%	0.3%	0.2%	0.4%	0.0%	0.2%	0.1%	12.0%	5.0%	6.0%	0.5%	0.0%	0.9%	0.0%
5256	70	1744	5.1%	53.7%	14.6%	2.6%	1.8%	3.0%	0.3%	1.6%	0.1%	6.9%	2.9%	1.3%	0.0%	0.1%	4.8%	1.2%
5257	70	1717	6.6%	69.2%	2.4%	1.2%	0.9%	1.4%	0.2%	0.8%	0.1%	7.9%	3.3%	1.5%	0.0%	0.1%	3.1%	1.4%
5262	50	356	5.6%	58.6%	15.8%	0.3%	0.2%	0.3%	0.0%	0.2%	0.1%	7.8%	3.3%	2.6%	0.2%	0.0%	0.2%	4.9%
5263	50	348	5.1%	53.1%	15.9%	0.2%	0.1%	0.2%	0.0%	0.1%	0.1%	11.1%	4.6%	4.4%	0.1%	0.0%	0.0%	5.0%
5264	50	430	5.6%	59.0%	11.5%	0.6%	0.4%	0.7%	0.1%	0.4%	0.1%	8.5%	3.5%	9.2%	0.4%	0.0%	0.0%	0.0%
6252	50	3904	4.7%	49.4%	13.9%	0.4%	0.3%	0.5%	0.1%	0.3%	0.1%	7.3%	3.0%	2.0%	0.3%	0.3%	12.2%	5.3%
8033	70	285	5.0%	52.6%	4.0%	0.5%	0.4%	0.6%	0.1%	0.3%	0.0%	4.7%	1.9%	2.6%	0.1%	0.6%	26.5%	0.0%
8340	50	611	5.7%	60.0%	23.4%	0.8%	0.5%	0.9%	0.1%	0.5%	0.0%	4.1%	1.7%	1.1%	0.0%	0.0%	0.6%	0.5%
9098	70	880	6.2%	64.7%	7.1%	0.8%	0.5%	0.9%	0.1%	0.5%	0.1%	8.4%	3.5%	3.3%	0.0%	0.1%	3.9%	0.0%
9112	70	461	6.5%	68.4%	4.3%	0.7%	0.5%	0.9%	0.1%	0.5%	0.1%	7.2%	3.0%	4.4%	0.0%	0.1%	3.4%	0.0%
9205	50	43	5.4%	56.7%	28.4%	0.8%	0.6%	0.9%	0.1%	0.5%	0.0%	3.3%	1.4%	1.8%	0.1%	0.0%	0.0%	0.0%
9206	50	56	6.0%	62.9%	23.7%	0.3%	0.2%	0.4%	0.0%	0.2%	0.0%	3.4%	1.4%	1.2%	0.1%	0.0%	0.0%	0.0%
9301	50	613	4.1%	43.3%	49.3%	0.4%	0.3%	0.5%	0.1%	0.3%	0.0%	0.9%	0.4%	0.3%	0.0%	0.0%	0.0%	0.0%
9302	50	337	4.5%	46.7%	47.0%	0.2%	0.2%	0.3%	0.0%	0.1%	0.0%	0.6%	0.2%	0.2%	0.0%	0.0%	0.0%	0.0%
9303	50	263	5.2%	54.9%	33.1%	0.1%	0.1%	0.1%	0.0%	0.1%	0.0%	4.0%	1.6%	0.7%	0.0%	0.0%	0.0%	0.0%
9304	50	159	6.2%	64.8%	21.5%	0.3%	0.2%	0.4%	0.0%	0.2%	0.0%	3.5%	1.5%	1.3%	0.0%	0.0%	0.0%	0.0%

Traffic Flows and Breakdown by 16 Vehicle Classes (Year 2026)

Link No.	Speed Limit	Total Vehicle	19 - Motorcycles (MC)	01 - Private Cars (PC)	03 - Taxi	14 - Non-franchised Bus <=6.4t	15 - Non-franchised Bus 6.4-15t	16 - Non-franchised Bus >15t	12 - Private Light Bus <=3.5t	13 - Private Light Bus >3.5t	04 - Light Goods Vehicles <=2.5t	05 - Lt Goods Vehicles 2.5-3.5t	06 - Light Goods Vehicles >3.5t	07 - Heavy Goods Vehicles <=15t	08 - Heavy Goods Vehicles >15t	17 - Franchised Bus (SD)	18 - Franchised Bus (DD)	11 - Public Light Buses
	km/hr	2100-2200																
1	50	95	6.0%	62.8%	23.7%	0.1%	0.1%	0.1%	0.0%	0.1%	0.0%	3.8%	1.6%	1.5%	0.2%	0.0%	0.0%	0.0%
2	50	346	5.8%	60.9%	20.7%	0.4%	0.3%	0.5%	0.1%	0.3%	0.1%	5.5%	2.3%	2.6%	0.5%	0.0%	0.0%	0.0%
3	70	940	5.0%	52.2%	21.8%	0.5%	0.3%	0.5%	0.1%	0.3%	0.1%	8.1%	3.4%	3.3%	0.3%	0.0%	0.0%	4.2%
4	70	1291	4.9%	51.0%	24.1%	0.2%	0.1%	0.2%	0.0%	0.1%	0.1%	6.0%	2.5%	2.0%	0.3%	0.0%	0.0%	8.3%
5	50	97	7.1%	74.1%	15.4%	0.1%	0.1%	0.1%	0.0%	0.1%	0.0%	1.7%	0.7%	0.6%	0.1%	0.0%	0.0%	0.0%
6	50	54	4.4%	45.7%	29.9%	0.6%	0.4%	0.7%	0.1%	0.4%	0.1%	5.2%	2.2%	2.3%	0.7%	0.2%	7.4%	0.0%
7	50	571	3.8%	39.9%	20.3%	0.5%	0.3%	0.5%	0.1%	0.3%	0.1%	8.3%	3.5%	2.1%	0.4%	0.3%	12.8%	7.0%
8	50	389	4.0%	41.9%	14.9%	0.3%	0.2%	0.3%	0.0%	0.2%	0.0%	4.4%	1.8%	2.5%	0.8%	0.4%	16.0%	12.3%
9	50	50	5.9%	62.1%	22.4%	0.0%	0.0%	0.0%	0.0%	0.0%	0.1%	5.6%	2.3%	1.5%	0.1%	0.0%	0.0%	0.0%
10	50	78	5.7%	59.5%	18.2%	0.6%	0.4%	0.7%	0.1%	0.4%	0.0%	4.0%	1.7%	1.2%	0.3%	0.2%	6.9%	0.0%
11	50	349	3.9%	40.7%	16.7%	0.3%	0.2%	0.3%	0.0%	0.2%	0.1%	6.0%	2.5%	1.6%	0.3%	0.4%	15.7%	11.2%
12	50	319	3.8%	40.3%	18.1%	0.2%	0.1%	0.2%	0.0%	0.1%	0.0%	4.1%	1.7%	1.5%	0.6%	0.5%	20.4%	8.4%
13	50	93	5.4%	56.2%	21.0%	0.3%	0.2%	0.3%	0.0%	0.2%	0.1%	5.3%	2.2%	1.3%	0.2%	0.0%	0.0%	7.4%
14	50	199	3.9%	41.2%	21.6%	0.2%	0.1%	0.2%	0.0%	0.1%	0.1%	7.5%	3.1%	2.7%	0.6%	0.2%	7.1%	11.4%
15	50	553	5.2%	54.6%	28.0%	0.2%	0.2%	0.3%	0.0%	0.2%	0.0%	4.0%	1.7%	1.1%	0.3%	0.0%	0.0%	4.1%
16	50	53	5.8%	61.0%	22.1%	0.3%	0.2%	0.4%	0.0%	0.2%	0.1%	5.4%	2.2%	2.0%	0.3%	0.0%	0.0%	0.0%
17	50	98	6.0%	62.9%	23.5%	0.2%	0.1%	0.2%	0.0%	0.1%	0.0%	4.2%	1.7%	0.9%	0.2%	0.0%	0.0%	0.0%
18	50	190	5.2%	54.1%	24.5%	0.2%	0.2%	0.3%	0.0%	0.1%	0.1%	6.9%	2.9%	1.6%	0.4%	0.0%	0.0%	3.6%
19	50	50	5.9%	61.9%	24.2%	0.2%	0.2%	0.3%	0.0%	0.2%	0.0%	3.9%	1.6%	1.5%	0.3%	0.0%	0.0%	0.0%
20	50	7	3.5%	36.6%	39.3%	0.1%	0.0%	0.1%	0.0%	0.0%	0.1%	13.4%	5.5%	1.0%	0.3%	0.0%	0.0%	0.0%
21	50	157	3.7%	39.2%	20.6%	0.1%	0.1%	0.2%	0.0%	0.1%	0.1%	6.6%	2.7%	2.4%	0.7%	0.2%	8.9%	14.4%
22	50	391	5.0%	52.7%	28.3%	0.3%	0.2%	0.3%	0.0%	0.2%	0.0%	4.1%	1.7%	1.0%	0.3%	0.0%	0.0%	5.8%
23	50	177	4.7%	49.3%	18.5%	0.3%	0.2%	0.3%	0.0%	0.2%	0.1%	6.0%	2.5%	1.4%	0.3%	0.2%	8.0%	8.1%
24	50	43	4.6%	48.7%	15.6%	0.2%	0.1%	0.2%	0.0%	0.1%	0.1%	10.6%	4.4%	4.8%	0.8%	0.0%	0.0%	9.7%
25	50	53	5.3%	55.2%	17.8%	0.2%	0.1%	0.2%	0.0%	0.1%	0.1%	11.6%	4.8%	3.9%	0.7%	0.0%	0.0%	0.0%
26	50	31	5.6%	59.0%	23.4%	0.3%	0.2%	0.3%	0.0%	0.2%	0.1%	6.1%	2.5%	2.0%	0.4%	0.0%	0.0%	0.0%
27	50	219	4.6%	48.4%	24.1%	0.4%	0.3%	0.5%	0.1%	0.3%	0.1%	9.3%	3.8%	2.9%	0.6%	0.0%	0.0%	4.7%
28	50	117	5.2%	54.5%	24.1%	0.4%	0.3%	0.4%	0.0%	0.2%	0.1%	8.8%	3.6%	2.1%	0.3%	0.0%	0.0%	0.0%
29	50	101	4.9%	51.2%	26.7%	0.5%	0.4%	0.6%	0.1%	0.3%	0.1%	7.6%	3.2%	3.4%	1.0%	0.0%	0.0%	0.0%
30	50	134	5.3%	55.6%	23.1%	0.2%	0.1%	0.2%	0.0%	0.1%	0.1%	7.9%	3.3%	3.7%	0.4%	0.0%	0.0%	0.0%
31	50	225	5.3%	55.3%	24.1%	0.2%	0.1%	0.2%	0.0%	0.1%	0.1%	8.0%	3.3%	2.7%	0.5%	0.0%	0.0%	0.0%
32	50	245	3.5%	36.9%	18.6%	0.3%	0.2%	0.3%	0.0%	0.2%	0.0%	3.6%	1.5%	1.4%	0.4%	0.5%	20.5%	12.0%
33	50	554	4.1%	42.9%	17.9%	0.2%	0.1%	0.2%	0.0%	0.1%	0.1%	6.2%	2.6%	1.8%	0.5%	0.3%	15.0%	7.9%
34	50	466	5.1%	53.0%	21.7%	0.2%	0.1%	0.2%	0.0%	0.1%	0.1%	8.8%	3.7%	3.1%	0.4%	0.0%	0.0%	3.4%
35	50	206	3.0%	31.8%	16.1%	0.3%	0.2%	0.4%	0.0%	0.2%	0.0%	2.3%	0.9%	0.4%	0.1%	0.7%	30.8%	12.6%
36	50	645	4.6%	47.8%	19.5%	0.2%	0.1%	0.2%	0.0%	0.1%	0.1%	5.8%	2.4%	1.9%	0.4%	0.3%	11.5%	5.1%
37	50	407	4.9%	51.5%	25.6%	0.5%	0.3%	0.6%	0.1%	0.3%	0.0%	3.6%	1.5%	1.1%	0.2%	0.0%	0.0%	9.8%
38	50	154	4.8%	50.4%	36.2%	0.8%	0.6%	0.9%	0.1%	0.5%	0.0%	3.2%	1.3%	1.0%	0.2%	0.0%	0.0%	0.0%
39	50	468	6.3%	66.4%	13.6%	0.2%	0.1%	0.2%	0.0%	0.1%	0.1%	6.4%	2.7%	1.3%	0.1%	0.1%	2.3%	0.0%
40	50	432	5.7%	59.8%	28.0%	0.6%	0.4%	0.7%	0.1%	0.4%	0.0%	2.6%	1.1%	0.6%	0.0%	0.0%	0.0%	0.0%
41	50	563	4.5%	46.7%	26.9%	0.4%	0.3%	0.5%	0.0%	0.2%	0.1%	6.8%	2.8%	2.5%	0.4%	0.2%	7.0%	0.6%
53	50	470	4.2%	44.4%	45.2%	0.2%	0.2%	0.3%	0.0%	0.2%	0.0%	2.9%	1.2%	1.0%	0.1%	0.0%	0.0%	0.0%
54	50	431	5.6%	58.4%	25.6%	0.5%	0.3%	0.6%	0.1%	0.3%	0.0%	4.7%	1.9%	1.8%	0.2%	0.0%	0.0%	0.0%
55	50	431	5.6%	58.4%	25.6%	0.5%	0.3%	0.6%	0.1%	0.3%	0.0%	4.7%	1.9%	1.8%	0.2%	0.0%	0.0%	0.0%
56	50	523	4.8%	50.0%	24.6%	0.8%	0.6%	1.0%	0.1%	0.5%	0.1%	8.1%	3.4%	4.8%	1.3%	0.0%	0.0%	0.0%
57	50	1273	5.0%	52.0%	31.6%	0.2%	0.1%	0.2%	0.0%	0.1%	0.1%	5.8%	2.4%	1.8%	0.2%	0.0%	0.0%	0.4%
58	50	7	3.5%	36.7%	39.4%	0.1%	0.0%	0.1%	0.0%	0.0%	0.1%	13.4%	5.5%	1.0%	0.1%	0.0%	0.0%	0.0%
59	50	65	6.0%	62.9%	24.6%	0.2%	0.1%	0.2%	0.0%	0.1%	0.0%	3.3%	1.4%	1.0%	0.1%	0.0%	0.0%	0.0%
60	50	311	4.5%	46.8%	16.7%	0.3%	0.2%	0.3%	0.0%	0.2%	0.1%	9.1%	3.8%	3.5%	0.4%	0.3%	12.7%	1.1%
61	50	268	4.3%	45.6%	18.1%	0.3%	0.2%	0.4%	0.0%	0.2%	0.1%	7.7%	3.2%	3.0%	0.4%	0.3%	14.8%	1.3%
62	50	255	4.3%	44.9%	18.7%	0.4%	0.2%	0.4%	0.0%	0.2%	0.1%	7.4%	3.1%	2.8%	0.4%	0.4%	15.5%	1.3%
63	50	268	4.3%	45.5%	18.9%	0.4%	0.2%	0.4%	0.0%	0.2%	0.1%	7.3%	3.0%	2.8%	0.4%	0.3%	14.8%	1.3%
64	50	7	3.5%	37.2%	39.9%	0.0%	0.0%	0.0%	0.0%	0.0%	0.1%	13.6%	5.6%	0.0%	0.0%	0.0%	0.0%	0.0%
65	50	13	5.5%	57.7%	24.2%	0.3%	0.2%	0.3%	0.0%	0.2%	0.1%	7.3%	3.0%	1.2%	0.1%	0.0%	0.0%	0.0%
66	50	108	5.0%	52.5%	17.4%	0.1%	0.1%	0.1%	0.0%	0.1%	0.0%	4.7%	1.9%	2.4%	0.3%	0.0%	0.0%	15.2%
67	50	113	3.7%	39.0%	13.1%	0.2%	0.1%	0.2%	0.0%	0.1%	0.0%	1.5%	0.6%	0.6%	0.0%	0.8%	33.9%	6.1%
68	50	106	2.2%	23.2%	10.3%	0.2%	0.1%	0.2%	0.0%	0.1%	0.0%	1.1%	0.5%	0.5%	0.1%	0.8%	36.1%	24.6%
69	50	120	2.2%	23.3%	10.6%	0.2%	0.1%	0.2%	0.0%	0.1%	0.0%	1.7%	0.7%	0.6%	0.1%	0.7%	31.8%	27.4%
70	50	171	3.2%	33.6%	12.6%	0.2%	0.2%	0.3%	0.0%	0.1%	0.0%	3.3%	1.4%	0.8%	0.2%	0.5%	22.3%	21.2%
71	50	43	5.7%	59.5%	16.9%	0.1%	0.1%	0.1%	0.0%	0.1%	0.1%	8.4%	3.5%	5.1%	0.7%	0.0%	0.0%	0.0%
72	50	7	3.5%	37.2%	39.9%	0.0%	0.0%	0.0%	0.0%	0.0%	0.1%	13.6%	5.6%	0.0%	0.0%	0.0%	0.0%	0.0%
73	50	43	4.9%	51.7%	22.6%	0.3%	0.2%	0.3%	0.0%	0.2%	0.1%	6.0%	2.5%	1.5%	0.3%	0.0%	0.0%	9.5%
74	50	94	5.2%	54.9%	21.7%	0.2%	0.1%	0.2%	0.0%	0.1%	0.1%	9.6%	4.0%	3.6%	0.3%	0.0%	0.0%	0.0%
75	50	7	3.5%	37.2%	39.9%	0.0%	0.0%	0.0%	0.0%	0.0%	0.1%	13.6%	5.6%	0.0%	0.0%	0.0%	0.0%	0.0%
76	50	795	4.0%	41.5%	19.7%	0.3%	0.2%	0.4%	0.0%	0.2%	0.1%	7.0%	2.9%	1.8%	0.3%	0.3%	13.1%	8.1%
77	50	422	4.2%	43.8%	15.3%	0.3%	0.2%	0.3%	0.0%	0.2%	0.0%	4.3%	1.8%	2.4%	0.7%	0.3%	14.8%	11.4%
78	50	123	5.1%	53.3%	25.6%	0.4%	0.3%	0.4%	0.0%	0.2%	0.1%	7.7%	3.2%	2.9%	0.8%	0.0%	0.0%	0.0%
79	50	13	2.0%	21.3%	21.7%	0.0%	0.0%	0.1%	0.0%	0.0%	0.1%	7.4%	3.1%	2.1%	0.7%	0.0%	0.0%	41.5%
80	50	153	5.9%	62.3%	19.8%	0.8%	0.5%	0.9%	0.1%	0.5%	0.1%	4.9%	2.0%	2.0%	0.1%	0.0%	0.0%	0.0%
81	50	265	5.3%	55.8%	25.4%	0.2%	0.1%	0.2%	0.0%	0.1%	0.1%	7.0%	2.9%	2.1%	0.5%	0.0%	0.0%	0.0%
82	50	86	6.0%	62.7%	21.1%	0.1%	0.1%	0.2%	0.0%	0.1%	0.1%	5.1%	2.1%	2.0%	0.4%	0.0%	0.0%	0.0%
83	50	190	5.3%	56.0%	24.9%	0.4%	0.3%	0.5%	0.1%	0.3%	0.1%	6.8%	2.8%	2.1%	0.5%	0.0%	0.0%	0.0%
84	50	302	5.1%	53.8%	20.1%	0.2%	0.1%	0.2%	0.0%	0.1%	0.1%	7.2%	3.0%	2.1%	0.4%	0.1%	2.7%	4.8%
85	50	389	5.0%	52.9%	27.2%	0.3%	0.2%	0.4%	0.0%	0.2%	0.0%	4.5%	1.9%	1.3%	0.2%	0.0%	2.1%	3.7%
86	50	8	3.8%	40.2%	34.8%	0.4%	0.3%	0.4%	0.0%	0.2%	0.1%	11.8%	4.9%	2.3%	0.6%	0.0%	0.0%	0.0%
87	50	520	5.5%	57.7%	25.2%	0.2%	0.1%	0.2%	0.0%	0.1%	0.1%	5.7%	2.3%	1.7%	0.3%	0.0%	0.0%	0.8%
88	50	415	5.6%	58.8%	22.5%	0.3%	0.2%	0.4%	0.0%	0.2%	0.1%	5.4%	2.3%	1.6%	0.3%	0.0%	0.0%	2.3%
89	50	1185	4.1%	43.0%	25.0%	0.3%	0.2%	0.3%	0.0%	0.2%	0.1%	5.5%	2.3%	1.2%	0.2%	0.1%	4.1%	13.5%
90	50	1121	5.5%	57.7%	28.7%	0.2%	0.2%	0.3%	0.0%	0.2%	0.0%	2.4%	1.0%	0.7%	0.1%	0.1%	2.6%	0.4%
91	50	497	4.9%	51.1%	27.6%	0.2%	0.1%	0.2%	0.0%	0.1%	0.0%	4.2%	1.7%	1.1%	0.2%	0.0%	0.0%	8.5%
92	50	183	5.5%	57.9%	29.0%	0.2%	0.2%	0.3%	0.0%	0.1%	0.0%	2.3%	1.0%	1.0%	0.2%	0.0%	0.0%	2.2%
93	50	9	3.9%	40.8%	33.1%	0.4%	0.3%	0.5%	0.1%	0.3%	0.1%	11.3%	4.7%	3.5%	1.2%	0.0%	0.0%	0.0%
94	50	7	3.5%	37.2%	39.9%	0.0%	0.0%	0.0%	0.0%	0.0%	0.1%	13.6%	5.6%	0.0%	0.0%	0.0%	0.0%	0.0%
95	50	286	3.8%	39.6%	17.2%	0.3%	0.2%	0.3%	0.0%	0.2%	0.0%	3.8%	1.6%	0.7%	0.1%	0.5%	19.9%	12.0%
96	50	986	3.8%	39.9%	20.8%	0.2%	0.2%	0.3%	0.0%	0.1%	0.0%	3.8%	1.6%	1.2%	0.3%	0.5%	22.3%	5.0%
97	50	544	4.6%	47.9%	38.5%	0.3%	0.2%	0.3%	0.0%	0.2%	0.0%	4.6%	1.9%	1.3%	0.3%	0.0%	0.0%	0.0%
98	50	10	2.6%	27.0%	28.9%	0.0%	0.0%	0.0%	0.0%	0.0%	0.1%	9.8%	4.1%	0.0%	0.0%	0.6%	27.0%	0.0%
99	70	1156	5.1%	53.6%	22.0%	0.5%	0.3%	0.5%	0.1%	0.3%	0.1%	7.4%	3.1%	3.2%	0.4%	0.0%	0.0%	3.4%
100	70	556	5.4%	56.8%	13.3%	0.2%	0.1%	0.2%	0.0%	0.1%	0.1%	10.7%	4.4%	5.0%	0.8%	0.1%	2.7%	0.0%
101	50	525	5.6%	58.6%	23.4%	0.4%	0.3%	0.5%	0.1%	0.3%	0.1%	5.5%	2.3%	1.8%	0.2%	0.0%	0.0%	1.0%
102	50	166	3.7%	39.1%	25.4%	0.2%	0.1%	0.2%	0.0%	0.1%	0.0%	4.1%	1.7%	1.0%	0.2%	0.1%	3.6%	20.3%
103	50	430	5.3%	56.1%	22.3%	0.3%	0.2%	0.3%	0.0%	0.2%	0.0%	3.5%	1.5%	1.4%	0.4%	0.0%	2.0%	6.4%
104	50	85	4.8%	50.4%	31.0%	0.3%	0.2%	0.3%	0.0%	0.2%	0.1%	7.6%	3.1%	1.7%	0.2%	0.0%	0.0%	0.0%
105	50	115	6.1%	64.4%	20.5%	0.4%	0.3%	0.4%	0.0%	0.2%	0.0%	3.9%	1.6%	1.7%	0.4%	0.0%	0.0%	0.0%
106	50	42	5.2%	54.7%	28.6%	0.2%	0.2%	0.3%	0.0%	0.1%	0.1%	6.3%	2.6%	1.5%	0.3%	0.0%	0.0%	0.0%
107	50	117	5.7%	59.5%	27.0%	0.2%	0.2%	0.3%	0.0%	0.1%	0.0%	4.2%	1.7%	0.9%	0.1%	0.0%	0.0%	0.0%
108	50	67	1.4%	14.9%	8.3%	0.1%	0.0%	0.1%	0.0%	0.0%	0.0%	2.7%	1.1%	0.4%	0.1%	0.6%	24.1%	46.2%
109	50	16	2.5%	26.2%	18.1%	0.0%	0.0%	0.0%	0.0%	0.0%	0.1%	6.2%	2.6%	0.8%	0.2%	1.0%	42.3%	0.0%
110	50	79	3.6%	37.4%	13.9%	0.1%	0.0%	0.1%	0.0%	0.0%	0.1%	5.2%	2.2%	2.8%	0.8%	0.7%	28.0%	5.2%
111	50	217	4.2%	44.0%	18.2%	0.1%	0.1%	0.2%	0.0%	0.1%	0.1%	6.3%	2.6%	1.1%	0.2%	0.4%	16.7%	5.7%
112	50	41	1.7%	17.5%	15.1%	0.1%	0.0%	0.1%	0.0%	0.0%	0.0%	2.9%	1.2%	0.5%	0.1%	1.0%	42.9%	16.9%
113	50	114	4.7%	48.8%	19.2%	0.1%	0.1%	0.1%	0.0%	0.1%	0.1%	5.2%	2.1%	0.3%	0.0%	0.4%	18.8%	0.0%
114	50	55	3.0%	31.5%	16.0%	0.0%	0.0%	0.0%	0.0%	0.0%	0.0%	2.7%	1.1%	0.5%	0.1%	0.7%	31.7%	12.5%
115	50	62	3.2%	33.2%	9.5%	0.1%	0.1%	0.1%	0.0%	0.1%	0.1%	9.4%	3.9%	1.4%	0.1%	0.9%	38.1%	0.0%
116	50	20	4.9%	51.7%	19.0%	0.6%	0.4%	0.7%	0.1%	0.4%	0.2%	14.7%	6.1%	1.0%	0.1%	0.0%	0.0%	0.0%

Traffic Flows and Breakdown by 16 Vehicle Classes (Year 2026)

Link No.	Speed Limit	Total Vehicle	19 - Motorcycles (MC)	01 - Private Cars (PC)	03 - Taxi	14 - Non-franchised Bus <=6.4t	15 - Non-franchised Bus 6.4-15t	16 - Non-franchised Bus >15t	12 - Private Light Bus <=3.5t	13 - Private Light Bus >3.5t	04 - Light Goods Vehicles <=2.5t	05 - Lt Goods Vehicles 2.5-3.5t	06 - Light Goods Vehicles >3.5t	07 - Heavy Goods Vehicles <=15t	08 - Heavy Goods Vehicles >15t	17 - Franchised Bus (SD)	18 - Franchised Bus (DD)	11 - Public Light Buses
	km/hr	2100-2200																
117	50	12	3.8%	39.4%	25.0%	0.0%	0.0%	0.0%	0.0%	0.0%	0.1%	8.5%	3.5%	1.7%	0.1%	0.4%	17.5%	0.0%
118	50	65	4.5%	46.7%	20.8%	0.3%	0.2%	0.3%	0.0%	0.2%	0.0%	2.5%	1.0%	1.1%	0.2%	0.1%	3.1%	19.0%
122	50	170	5.0%	52.3%	23.8%	0.4%	0.3%	0.5%	0.1%	0.3%	0.1%	6.3%	2.6%	1.0%	0.1%	0.0%	0.0%	7.2%
123	50	11	5.2%	54.8%	26.3%	0.1%	0.1%	0.1%	0.0%	0.1%	0.1%	8.9%	3.7%	0.4%	0.1%	0.0%	0.0%	0.0%
124	50	104	0.2%	2.6%	2.8%	0.0%	0.0%	0.0%	0.0%	0.0%	0.0%	0.9%	0.4%	0.0%	0.0%	0.1%	5.8%	87.1%
125	50	156	3.5%	37.1%	13.1%	0.2%	0.2%	0.3%	0.0%	0.2%	0.0%	2.7%	1.1%	1.0%	0.1%	0.0%	1.3%	39.2%
128	50	776	4.7%	49.4%	31.9%	0.2%	0.1%	0.2%	0.0%	0.1%	0.1%	5.6%	2.3%	1.9%	0.5%	0.0%	0.0%	2.9%
129	50	1029	5.0%	52.9%	29.9%	0.2%	0.1%	0.2%	0.0%	0.1%	0.1%	6.0%	2.5%	2.4%	0.4%	0.0%	0.0%	0.0%
130	50	184	3.1%	32.7%	16.9%	0.1%	0.1%	0.2%	0.0%	0.1%	0.0%	1.6%	0.7%	0.1%	0.0%	0.2%	8.7%	35.4%
131	50	176	5.9%	61.5%	24.4%	0.5%	0.3%	0.6%	0.1%	0.3%	0.0%	3.8%	1.6%	1.0%	0.1%	0.0%	0.0%	0.0%
132	50	62	4.7%	49.6%	21.4%	0.4%	0.3%	0.5%	0.1%	0.3%	0.1%	11.0%	4.6%	2.5%	0.2%	0.0%	0.0%	4.4%
133	50	56	5.8%	60.8%	23.1%	0.3%	0.2%	0.3%	0.0%	0.2%	0.0%	4.7%	2.0%	2.0%	0.6%	0.0%	0.0%	0.0%
134	50	937	4.0%	42.0%	25.1%	0.3%	0.2%	0.4%	0.0%	0.2%	0.1%	5.9%	2.5%	1.4%	0.2%	0.1%	5.1%	12.6%
135	50	1188	5.4%	57.2%	29.0%	0.2%	0.2%	0.3%	0.0%	0.1%	0.0%	2.9%	1.2%	0.8%	0.1%	0.1%	2.5%	0.0%
136	70	2146	4.1%	43.3%	25.0%	0.3%	0.2%	0.3%	0.0%	0.2%	0.1%	5.8%	2.4%	1.5%	0.3%	0.2%	8.7%	7.6%
137	70	1764	5.1%	53.5%	15.0%	0.2%	0.1%	0.2%	0.0%	0.1%	0.1%	5.7%	2.4%	2.2%	0.3%	0.2%	9.3%	5.3%
138	50	96	0.5%	5.2%	3.0%	0.0%	0.0%	0.0%	0.0%	0.0%	0.0%	1.0%	0.4%	0.1%	0.0%	0.1%	6.3%	83.4%
139	50	7	3.5%	37.2%	39.9%	0.0%	0.0%	0.0%	0.0%	0.0%	0.1%	13.6%	5.6%	0.0%	0.0%	0.0%	0.0%	0.0%
141	50	137	3.4%	36.1%	17.1%	0.0%	0.0%	0.0%	0.0%	0.0%	0.0%	1.6%	0.6%	0.9%	0.0%	0.0%	0.0%	40.2%
142	50	109	2.8%	29.0%	11.0%	0.1%	0.1%	0.2%	0.0%	0.1%	0.0%	2.0%	0.8%	1.0%	0.0%	0.0%	0.0%	52.9%
143	50	27	5.4%	56.2%	27.7%	0.4%	0.3%	0.5%	0.1%	0.3%	0.1%	5.1%	2.1%	1.8%	0.1%	0.0%	0.0%	0.0%
144	50	364	4.0%	41.6%	17.9%	0.1%	0.1%	0.2%	0.0%	0.1%	0.0%	4.3%	1.8%	1.8%	0.4%	0.1%	4.1%	23.6%
145	50	578	4.0%	42.2%	19.4%	0.4%	0.2%	0.4%	0.0%	0.2%	0.0%	3.6%	1.5%	1.5%	0.3%	0.3%	11.4%	14.6%
146	50	492	4.8%	50.0%	15.5%	0.2%	0.2%	0.2%	0.0%	0.1%	0.1%	4.9%	2.0%	3.2%	0.7%	0.3%	12.1%	5.7%
147	50	513	3.9%	40.6%	18.8%	0.4%	0.2%	0.4%	0.0%	0.2%	0.0%	3.9%	1.6%	1.2%	0.2%	0.3%	14.6%	13.5%
148	50	560	4.6%	48.2%	15.7%	0.2%	0.2%	0.3%	0.0%	0.1%	0.1%	5.2%	2.2%	3.0%	0.6%	0.3%	11.5%	7.7%
149	50	205	4.4%	46.0%	17.4%	0.4%	0.3%	0.5%	0.1%	0.3%	0.1%	9.5%	3.9%	1.7%	0.1%	0.0%	0.0%	15.4%
150	50	296	4.0%	41.6%	20.0%	0.3%	0.2%	0.3%	0.0%	0.2%	0.1%	7.4%	3.1%	2.0%	0.2%	0.0%	0.0%	20.6%
151	50	63	6.3%	65.7%	20.0%	0.2%	0.1%	0.2%	0.0%	0.1%	0.0%	3.8%	1.6%	1.6%	0.5%	0.0%	0.0%	0.0%
152	50	62	4.9%	51.9%	20.4%	0.1%	0.1%	0.1%	0.0%	0.1%	0.1%	5.7%	2.4%	1.0%	0.1%	0.0%	0.0%	13.3%
153	50	10	2.6%	27.0%	28.9%	0.0%	0.0%	0.0%	0.0%	0.0%	0.1%	9.8%	4.1%	0.0%	0.0%	0.0%	0.0%	27.6%
154	50	82	1.9%	19.4%	8.6%	0.0%	0.0%	0.0%	0.0%	0.0%	0.0%	3.3%	1.3%	1.2%	0.0%	0.0%	0.0%	64.2%
155	50	180	3.3%	34.7%	14.3%	0.1%	0.0%	0.1%	0.0%	0.0%	0.0%	4.8%	2.0%	1.3%	0.1%	0.0%	0.0%	39.2%
156	50	273	5.1%	53.0%	25.4%	0.6%	0.4%	0.6%	0.1%	0.4%	0.1%	6.3%	2.6%	2.9%	0.7%	0.0%	0.0%	2.0%
157	50	158	4.6%	48.3%	27.9%	0.7%	0.5%	0.8%	0.1%	0.5%	0.1%	8.0%	3.3%	4.1%	1.2%	0.0%	0.0%	0.0%
158	50	377	4.6%	48.1%	17.9%	0.3%	0.2%	0.4%	0.0%	0.2%	0.1%	11.3%	4.7%	2.0%	0.1%	0.0%	2.1%	7.8%
159	70	1520	3.8%	40.0%	25.6%	0.3%	0.2%	0.4%	0.0%	0.2%	0.1%	6.3%	2.6%	2.1%	0.4%	0.2%	8.2%	9.5%
160	70	1312	5.2%	55.1%	15.0%	0.2%	0.1%	0.2%	0.0%	0.1%	0.1%	5.8%	2.4%	1.7%	0.1%	0.2%	8.0%	5.6%
162	50	123	4.7%	49.7%	22.3%	0.5%	0.4%	0.6%	0.1%	0.3%	0.1%	11.6%	4.8%	4.4%	0.4%	0.0%	0.0%	0.0%
163	50	189	4.8%	50.0%	22.2%	0.2%	0.1%	0.2%	0.0%	0.1%	0.1%	13.1%	5.4%	3.5%	0.3%	0.0%	0.0%	0.0%
164	50	212	4.9%	51.5%	28.4%	0.8%	0.6%	0.9%	0.1%	0.5%	0.0%	4.6%	1.9%	1.4%	0.1%	0.0%	0.0%	4.2%
165	50	58	4.6%	48.2%	23.0%	0.1%	0.0%	0.1%	0.0%	0.0%	0.1%	12.3%	5.1%	5.8%	0.7%	0.0%	0.0%	0.0%
166	50	33	3.9%	40.7%	19.7%	2.1%	1.5%	2.5%	0.3%	1.3%	0.2%	15.0%	6.2%	6.3%	0.4%	0.0%	0.0%	0.0%
167	50	95	4.5%	46.7%	23.2%	0.6%	0.4%	0.7%	0.1%	0.4%	0.1%	12.0%	5.0%	5.8%	0.7%	0.0%	0.0%	0.0%
168	50	288	4.3%	45.2%	10.8%	0.3%	0.2%	0.4%	0.0%	0.2%	0.1%	11.6%	4.8%	4.3%	0.3%	0.1%	2.8%	14.5%
170	50	182	4.7%	48.8%	26.3%	0.5%	0.3%	0.5%	0.1%	0.3%	0.1%	7.8%	3.2%	1.1%	0.0%	0.0%	0.0%	6.4%
171	50	347	4.0%	41.9%	22.1%	0.2%	0.1%	0.2%	0.0%	0.1%	0.1%	8.4%	3.5%	2.4%	0.3%	0.3%	14.1%	2.4%
172	50	36	5.5%	57.8%	32.2%	0.0%	0.0%	0.0%	0.0%	0.0%	0.0%	2.7%	1.1%	0.5%	0.0%	0.0%	0.0%	0.0%
173	50	247	5.0%	52.2%	23.0%	0.6%	0.4%	0.7%	0.1%	0.4%	0.1%	9.1%	3.8%	4.0%	0.6%	0.0%	0.0%	0.0%
174	50	404	4.4%	46.3%	12.6%	0.3%	0.2%	0.3%	0.0%	0.2%	0.1%	13.2%	5.5%	4.2%	0.3%	0.0%	2.0%	10.3%
175	50	353	4.1%	42.6%	22.0%	0.4%	0.3%	0.4%	0.0%	0.2%	0.0%	3.8%	1.6%	0.8%	0.1%	0.4%	17.5%	5.6%
176	50	542	5.0%	52.0%	16.0%	0.2%	0.2%	0.3%	0.0%	0.1%	0.1%	5.1%	2.1%	3.2%	0.8%	0.3%	11.0%	3.7%
179	50	362	5.5%	57.8%	24.0%	0.5%	0.3%	0.6%	0.1%	0.3%	0.1%	5.8%	2.4%	2.2%	0.5%	0.0%	0.0%	0.0%
180	50	321	5.7%	59.6%	24.8%	0.2%	0.2%	0.3%	0.0%	0.2%	0.1%	5.6%	2.3%	1.0%	0.1%	0.0%	0.0%	0.0%
181	50	306	3.7%	38.6%	19.3%	0.1%	0.1%	0.2%	0.0%	0.1%	0.0%	4.0%	1.6%	1.1%	0.1%	0.5%	19.7%	10.8%
182	50	315	3.6%	37.6%	12.3%	0.2%	0.1%	0.2%	0.0%	0.1%	0.0%	4.4%	1.8%	2.2%	0.1%	0.7%	29.4%	7.2%
183	50	486	3.6%	37.6%	16.5%	0.3%	0.2%	0.4%	0.0%	0.2%	0.0%	4.1%	1.7%	1.0%	0.0%	0.6%	24.4%	9.3%
184	50	206	1.7%	17.8%	6.6%	0.0%	0.0%	0.0%	0.0%	0.0%	0.0%	1.2%	0.5%	0.5%	0.0%	1.6%	67.3%	2.7%
185	70	1492	5.6%	58.7%	10.7%	0.6%	0.5%	0.7%	0.1%	0.4%	0.1%	8.2%	3.4%	3.8%	0.0%	0.2%	6.9%	0.0%
186	70	1239	5.9%	62.3%	7.7%	0.7%	0.5%	0.8%	0.1%	0.4%	0.1%	7.3%	3.0%	4.4%	0.0%	0.2%	6.7%	0.0%
187	50	208	3.8%	39.6%	17.1%	0.1%	0.1%	0.1%	0.0%	0.1%	0.0%	1.9%	0.8%	1.0%	0.1%	0.3%	14.2%	20.8%
188	50	239	3.9%	41.2%	18.4%	0.1%	0.1%	0.2%	0.0%	0.1%	0.0%	2.7%	1.1%	0.8%	0.1%	0.3%	12.9%	18.1%
189	70	2038	4.9%	51.5%	13.1%	0.2%	0.2%	0.3%	0.0%	0.2%	0.1%	11.4%	4.7%	4.7%	1.3%	0.1%	5.0%	2.3%
190	70	1692	5.6%	58.3%	12.8%	0.2%	0.2%	0.3%	0.0%	0.1%	0.1%	10.4%	4.3%	4.7%	0.6%	0.0%	0.7%	1.6%
191	70	2479	4.7%	49.7%	13.4%	0.3%	0.2%	0.3%	0.0%	0.2%	0.1%	9.9%	4.1%	4.0%	1.0%	0.2%	8.0%	3.7%
192	70	2206	5.5%	57.6%	14.1%	0.2%	0.2%	0.3%	0.0%	0.1%	0.1%	9.1%	3.8%	3.9%	0.5%	0.1%	2.5%	2.1%
193	70	895	5.1%	53.8%	17.2%	0.6%	0.4%	0.7%	0.1%	0.4%	0.1%	9.8%	4.1%	3.8%	0.3%	0.0%	1.9%	1.5%
194	70	1978	5.2%	54.9%	18.1%	0.1%	0.1%	0.2%	0.0%	0.1%	0.0%	4.5%	1.9%	1.8%	0.2%	0.1%	4.4%	8.4%
195	50	34	1.5%	16.2%	8.5%	0.0%	0.0%	0.0%	0.0%	0.0%	0.0%	2.9%	1.2%	0.5%	0.0%	1.4%	59.6%	8.1%
196	50	137	4.4%	46.2%	14.2%	0.3%	0.2%	0.3%	0.0%	0.2%	0.1%	7.4%	3.1%	2.9%	0.1%	0.5%	20.1%	0.0%
197	50	38	1.2%	12.6%	7.6%	0.0%	0.0%	0.0%	0.0%	0.0%	0.0%	2.6%	1.1%	0.1%	0.0%	1.7%	73.0%	0.0%
198	50	81	2.8%	29.6%	18.7%	0.1%	0.1%	0.2%	0.0%	0.1%	0.0%	4.4%	1.8%	2.8%	0.3%	0.8%	34.8%	3.4%
199	70	959	5.9%	61.9%	17.7%	0.2%	0.2%	0.3%	0.0%	0.2%	0.1%	5.2%	2.1%	1.6%	0.3%	0.1%	4.3%	0.0%
201	50	1066	5.3%	56.0%	25.0%	0.6%	0.4%	0.7%	0.1%	0.4%	0.1%	5.4%	2.3%	1.6%	0.1%	0.0%	0.6%	1.4%
202	50	1100	5.6%	58.8%	19.6%	0.4%	0.3%	0.5%	0.1%	0.3%	0.1%	6.4%	2.6%	2.4%	0.3%	0.0%	1.3%	1.4%
203	70	618	6.0%	62.8%	16.3%	0.3%	0.2%	0.3%	0.0%	0.2%	0.1%	5.7%	2.3%	1.3%	0.2%	0.1%	4.2%	0.0%
204	70	1287	4.9%	51.5%	26.5%	0.3%	0.2%	0.3%	0.0%	0.2%	0.1%	7.7%	3.2%	2.4%	0.4%	0.0%	2.0%	0.2%
205	50	204	4.9%	51.4%	19.0%	0.4%	0.3%	0.5%	0.0%	0.3%	0.1%	7.6%	3.1%	2.2%	0.2%	0.2%	8.5%	1.3%
206	50	254	5.1%	53.3%	14.1%	0.3%	0.2%	0.4%	0.0%	0.2%	0.1%	8.0%	3.3%	3.3%	0.5%	0.3%	10.8%	0.0%
207	50	143	4.5%	46.7%	15.4%	0.1%	0.1%	0.1%	0.0%	0.1%	0.0%	3.0%	1.2%	1.2%	0.1%	0.3%	14.6%	12.5%
208	50	204	4.4%	45.7%	19.4%	0.2%	0.1%	0.2%	0.0%	0.1%	0.1%	5.3%	2.2%	2.4%	0.2%	0.2%	9.5%	10.1%
209	50	544	4.9%	51.6%	30.4%	0.5%	0.4%	0.6%	0.1%	0.3%	0.0%	3.9%	1.6%	1.5%	0.3%	0.0%	2.0%	1.8%
210	50	595	5.1%	53.7%	18.2%	0.9%	0.6%	1.1%	0.1%	0.6%	0.1%	6.1%	2.5%	2.4%	0.3%	0.1%	2.7%	5.5%
211	70	1471	5.4%	56.8%	18.7%	0.3%	0.2%	0.4%	0.0%	0.2%	0.1%	7.8%	3.2%	2.5%	0.7%	0.0%	0.1%	3.5%
212	70	858	5.0%	52.0%	21.7%	0.6%	0.4%	0.6%	0.1%	0.4%	0.1%	9.5%	3.9%	2.6%	0.2%	0.0%	0.2%	2.9%
213	50	294	4.1%	43.2%	11.6%	0.1%	0.1%	0.2%	0.0%	0.1%	0.0%	3.7%	1.6%	1.6%	0.3%	0.2%	10.5%	22.6%
214	70	418	3.5%	36.4%	21.8%	0.1%	0.1%	0.1%	0.0%	0.0%	0.1%	6.6%	2.7%	2.7%	0.2%	0.1%	5.4%	20.2%
215	50	203	5.7%	59.9%	26.2%	0.1%	0.0%	0.1%	0.0%	0.0%	0.0%	3.9%	1.6%	1.0%	0.1%	0.0%	1.3%	0.0%
216	50	111	4.3%	45.5%	12.1%	0.2%	0.1%	0.2%	0.0%	0.1%	0.1%	7.4%	3.1%	2.0%	0.2%	0.1%	2.4%	22.1%
217	50	471	4.5%	47.2%	12.5%	0.2%	0.1%	0.2%	0.0%	0.1%	0.1%	5.1%	2.1%	1.8%	0.3%	0.2%	8.4%	17.2%
218	50	558	4.3%	44.9%	24.0%	0.1%	0.0%	0.1%	0.0%	0.0%	0.0%	4.8%	2.0%	1.6%	0.1%	0.1%	4.7%	13.3%
219	50	176	5.1%	53.9%	14.0%	0.2%	0.2%	0.3%	0.0%	0.2%	0.1%	7.5%	3.1%	2.0%	0.3%	0.1%	4.9%	8.2%
220	50	333	5.2%	54.5%	29.7%	0.1%	0.0%	0.1%	0.0%	0.0%	0.0%	2.8%	1.2%	0.9%	0.1%	0.0%	1.0%	4.3%
221	50	401	4.7%	49.1%	25.6%	0.6%	0.4%	0.7%	0.1%	0.4%	0.0%	4.6%	1.9%	2.3%	0.5%	0.1%	3.3%	5.8%
222	50	186	4.5%	47.5%	16.1%	1.8%	1.2%	2.1%	0.2%	1.1%	0.1%	6.1%	2.5%	1.8%	0.1%	0.0%	1.1%	13.6%
223	50	129	4.7%	49.6%	20.9%	0.1%	0.1%	0.1%	0.0%	0.1%	0.1%	8.0%	3.3%	2.4%	0.6%	0.0%	0.0%	10.1%
226	50	131	4.1%	43.4%	19.6%	0.7%	0.5%	0.8%	0.1%	0.5%	0.0%	3.9%	1.6%	0.6%	0.0%	0.3%	13.8%	10.0%
227	50	478	4.9%	51.8%	20.6%	0.4%	0.3%	0.5%	0.1%	0.3%	0.1%	9.2%	3.8%	2.1%	0.1%	0.1%	4.1%	1.6%
228	50	22	5.6%	58.6%	18.9%	0.2%	0.1%	0.2%	0.0%	0.1%	0.1%	10.3%	4.3%	1.5%	0.0%	0.0%	0.0%	0.0%
229	50	62	5.3%	56.0%	19.1%	0.2%	0.2%	0.3%	0.0%	0.1%	0.1%	11.8%	4.9%	1.9%	0.1%	0.0%	0.0%	0.0%
230	50	134	3.2%	33.3%	29.4%	0.7%	0.5%	0.8%	0.1%	0.4%	0.1%	6.7%	2.8%	1.0%	0.1%	0.1%	4.0%	16.9%
231	50	313	4.8%	50.3%	15.5%	0.4%	0.3%	0.5%	0.0%	0.2%	0.1%	11.8%	4.9%	1.7%	0.1%	0.1%	2.8%	6.6%
232	50	45	5.5%	57.8%	22.2%	0.1%	0.1%	0.1%	0.0%	0.1%	0.1%	8.2%	3.4%	2.1%	0.3%	0.0%	0.0%	0.0%
235	50	520	4.8%	50.5%	17.2%	0.7%	0.5%	0.9%	0.1%	0.5%	0.1%	7.6%	3.2%	1.2%	0.1%	0.1%	2.8%	9.6%
236	50	363	5.5%	58.0%	20.6%	0.3%	0.2%	0.4%	0.0%	0.2%	0.1%	8.0%	3.3%	1.8%	0.1%	0.0%	0.0%	1.3%

Traffic Flows and Breakdown by 16 Vehicle Classes (Year 2026)

Link No.	Speed Limit	Total Vehicle	19 - Motorcycles (MC)	01 - Private Cars (PC)	03 - Taxi	14 - Non-franchised Bus <=6.4t	15 - Non-franchised Bus 6.4-15t	16 - Non-franchised Bus >15t	12 - Private Light Bus <=3.5t	13 - Private Light Bus >3.5t	04 - Light Goods Vehicles <=2.5t	05 - Lt Goods Vehicles 2.5-3.5t	06 - Light Goods Vehicles >3.5t	07 - Heavy Goods Vehicles <=15t	08 - Heavy Goods Vehicles >15t	17 - Franchised Bus (SD)	18 - Franchised Bus (DD)	11 - Public Light Buses
	km/hr	2100-2200																
237	50	134	4.8%	50.3%	14.5%	0.4%	0.3%	0.5%	0.1%	0.3%	0.2%	18.2%	7.5%	2.8%	0.1%	0.0%	0.0%	0.0%
238	50	103	4.6%	48.0%	17.0%	0.0%	0.0%	0.0%	0.0%	0.0%	0.1%	12.9%	5.3%	3.4%	0.5%	0.0%	0.0%	8.0%
239	70	1601	4.6%	48.6%	13.9%	0.2%	0.1%	0.2%	0.0%	0.1%	0.1%	7.4%	3.1%	2.6%	0.6%	0.3%	11.3%	7.1%
240	70	1319	4.4%	46.6%	13.5%	0.3%	0.2%	0.4%	0.0%	0.2%	0.1%	7.2%	3.0%	2.5%	0.4%	0.3%	13.3%	7.6%
241	50	200	3.1%	32.5%	11.9%	0.0%	0.0%	0.1%	0.0%	0.0%	0.0%	4.1%	1.7%	0.8%	0.1%	0.4%	17.1%	28.2%
242	50	208	3.3%	34.9%	8.2%	0.0%	0.0%	0.0%	0.0%	0.0%	0.1%	6.1%	2.5%	1.8%	0.0%	0.2%	10.0%	32.7%
243	50	62	5.8%	60.8%	21.3%	0.2%	0.1%	0.2%	0.0%	0.1%	0.1%	6.5%	2.7%	2.0%	0.2%	0.0%	0.0%	0.0%
244	50	71	5.4%	56.4%	25.7%	0.1%	0.1%	0.1%	0.0%	0.1%	0.1%	6.6%	2.7%	2.6%	0.1%	0.0%	0.0%	0.0%
245	50	319	3.4%	35.5%	10.5%	0.0%	0.0%	0.1%	0.0%	0.0%	0.1%	6.2%	2.6%	2.0%	0.1%	0.2%	9.4%	29.9%
246	50	283	3.5%	36.6%	13.8%	0.1%	0.0%	0.1%	0.0%	0.0%	0.1%	4.9%	2.0%	0.9%	0.0%	0.4%	15.4%	22.1%
247	50	54	4.6%	48.7%	9.1%	0.0%	0.0%	0.0%	0.0%	0.0%	0.1%	5.3%	2.2%	0.8%	0.0%	0.4%	17.3%	11.4%
248	50	171	4.8%	50.6%	24.5%	0.3%	0.2%	0.3%	0.0%	0.2%	0.1%	5.5%	2.3%	1.9%	0.3%	0.1%	5.5%	3.6%
249	50	332	6.0%	63.0%	15.7%	0.2%	0.1%	0.2%	0.0%	0.1%	0.1%	5.7%	2.4%	1.4%	0.1%	0.1%	2.8%	1.9%
250	50	622	5.1%	53.4%	19.7%	0.4%	0.3%	0.5%	0.0%	0.3%	0.1%	10.2%	4.2%	2.3%	0.4%	0.0%	1.5%	1.8%
253	50	510	5.6%	59.1%	18.0%	0.5%	0.4%	0.6%	0.1%	0.3%	0.1%	8.1%	3.3%	2.1%	0.1%	0.0%	0.5%	1.1%
254	50	149	5.1%	53.8%	19.1%	0.4%	0.3%	0.5%	0.1%	0.3%	0.1%	11.8%	4.9%	3.4%	0.2%	0.0%	0.0%	0.0%
255	50	336	5.5%	57.8%	17.3%	0.5%	0.4%	0.6%	0.1%	0.3%	0.1%	10.5%	4.3%	2.4%	0.1%	0.0%	0.0%	0.0%
256	50	107	5.3%	55.7%	18.1%	0.1%	0.1%	0.2%	0.0%	0.1%	0.1%	12.2%	5.1%	2.8%	0.2%	0.0%	0.0%	0.0%
257	50	839	5.6%	58.9%	17.7%	0.4%	0.3%	0.4%	0.0%	0.2%	0.1%	9.2%	3.8%	2.7%	0.6%	0.0%	0.0%	0.0%
258	50	949	5.0%	52.7%	21.3%	0.4%	0.3%	0.5%	0.0%	0.3%	0.1%	11.3%	4.7%	3.2%	0.2%	0.0%	0.0%	0.0%
259	50	259	4.7%	49.5%	20.3%	0.5%	0.3%	0.6%	0.1%	0.3%	0.1%	13.3%	5.5%	4.3%	0.5%	0.0%	0.0%	0.0%
260	50	335	3.8%	39.4%	9.4%	0.4%	0.3%	0.5%	0.1%	0.3%	0.0%	3.6%	1.5%	1.7%	0.2%	0.4%	16.2%	22.3%
261	50	302	3.7%	38.6%	14.7%	0.2%	0.1%	0.2%	0.0%	0.1%	0.0%	4.0%	1.6%	1.3%	0.2%	0.1%	5.3%	29.8%
262	50	312	5.6%	58.8%	17.0%	0.6%	0.4%	0.7%	0.1%	0.4%	0.1%	9.8%	4.1%	2.3%	0.1%	0.0%	0.0%	0.0%
263	50	137	4.9%	51.0%	16.7%	0.1%	0.1%	0.2%	0.0%	0.1%	0.2%	16.2%	6.7%	3.6%	0.2%	0.0%	0.0%	0.0%
264	50	896	5.5%	57.5%	18.1%	0.4%	0.3%	0.5%	0.0%	0.2%	0.1%	9.9%	4.1%	2.8%	0.6%	0.0%	0.0%	0.0%
265	50	596	5.2%	54.6%	21.5%	0.4%	0.2%	0.4%	0.0%	0.2%	0.1%	10.3%	4.3%	2.5%	0.2%	0.0%	0.0%	0.0%
266	50	276	4.8%	50.2%	20.6%	0.5%	0.3%	0.6%	0.1%	0.3%	0.1%	13.5%	5.6%	3.3%	0.2%	0.0%	0.0%	0.0%
267	50	636	5.3%	55.3%	17.7%	0.2%	0.2%	0.3%	0.0%	0.2%	0.1%	11.2%	4.7%	2.7%	0.5%	0.0%	0.0%	1.6%
268	50	279	5.1%	53.8%	16.2%	0.3%	0.2%	0.4%	0.0%	0.2%	0.1%	13.8%	5.7%	3.0%	0.2%	0.0%	0.0%	0.7%
269	50	191	4.7%	49.7%	15.2%	0.5%	0.3%	0.6%	0.1%	0.3%	0.2%	17.5%	7.2%	2.6%	0.1%	0.0%	0.0%	1.1%
270	50	177	5.2%	54.1%	19.5%	0.3%	0.2%	0.4%	0.0%	0.2%	0.1%	10.9%	4.5%	2.9%	0.4%	0.0%	0.0%	1.2%
271	50	284	4.9%	51.7%	16.2%	0.4%	0.3%	0.4%	0.0%	0.2%	0.2%	15.7%	6.5%	3.2%	0.3%	0.0%	0.0%	0.0%
272	50	287	5.0%	52.4%	16.0%	0.3%	0.2%	0.4%	0.0%	0.2%	0.1%	13.3%	5.5%	2.9%	0.8%	0.0%	0.0%	2.9%
273	50	652	4.7%	48.9%	16.5%	0.7%	0.5%	0.8%	0.1%	0.4%	0.1%	10.7%	4.4%	2.5%	0.3%	0.2%	8.2%	0.9%
274	50	484	4.4%	46.4%	15.5%	0.9%	0.6%	1.1%	0.1%	0.6%	0.1%	11.0%	4.5%	1.9%	0.2%	0.3%	11.1%	1.3%
275	50	677	5.7%	59.5%	11.8%	0.5%	0.3%	0.6%	0.1%	0.3%	0.1%	12.0%	5.0%	2.8%	0.5%	0.0%	0.0%	0.9%
276	50	726	4.7%	49.8%	13.7%	0.5%	0.4%	0.6%	0.1%	0.3%	0.1%	11.8%	4.9%	2.7%	0.1%	0.2%	9.3%	0.6%
277	50	202	5.1%	53.2%	16.8%	0.2%	0.1%	0.2%	0.0%	0.1%	0.1%	14.1%	5.8%	3.7%	0.4%	0.0%	0.0%	0.0%
278	50	180	5.7%	59.7%	14.4%	0.6%	0.4%	0.7%	0.1%	0.4%	0.1%	11.0%	4.6%	2.3%	0.2%	0.0%	0.0%	0.0%
279	50	410	5.1%	53.4%	13.7%	0.3%	0.2%	0.4%	0.0%	0.2%	0.1%	14.3%	5.9%	3.4%	0.7%	0.0%	0.0%	2.0%
280	50	440	4.2%	43.7%	14.1%	0.1%	0.1%	0.2%	0.0%	0.1%	0.1%	12.6%	5.2%	3.0%	0.6%	0.3%	14.6%	0.9%
281	50	758	5.4%	57.1%	14.9%	0.2%	0.2%	0.3%	0.0%	0.2%	0.1%	10.6%	4.4%	4.8%	0.3%	0.0%	0.7%	0.7%
282	50	463	5.3%	55.7%	16.0%	0.3%	0.2%	0.3%	0.0%	0.2%	0.1%	8.6%	3.5%	6.5%	0.3%	0.0%	1.7%	1.2%
283	50	576	5.5%	57.4%	11.8%	0.5%	0.4%	0.6%	0.1%	0.3%	0.1%	14.3%	5.9%	2.2%	0.1%	0.0%	0.7%	0.0%
284	50	320	6.6%	69.4%	9.9%	0.2%	0.1%	0.2%	0.0%	0.1%	0.1%	8.5%	3.5%	1.2%	0.0%	0.0%	0.0%	0.0%
285	50	977	5.4%	56.2%	13.7%	0.3%	0.2%	0.3%	0.0%	0.2%	0.1%	11.7%	4.8%	4.8%	0.4%	0.0%	1.3%	0.6%
286	50	751	5.5%	58.1%	16.0%	0.4%	0.3%	0.4%	0.0%	0.2%	0.1%	7.5%	3.1%	5.4%	0.2%	0.0%	2.0%	0.7%
287	50	186	5.3%	55.4%	13.1%	0.2%	0.1%	0.2%	0.0%	0.1%	0.1%	6.7%	2.8%	2.7%	0.5%	0.0%	1.8%	11.0%
288	50	319	5.6%	59.1%	17.0%	0.3%	0.2%	0.3%	0.0%	0.2%	0.0%	4.6%	1.9%	2.5%	0.3%	0.0%	1.5%	6.4%
289	50	551	4.4%	46.0%	12.6%	0.2%	0.1%	0.2%	0.0%	0.1%	0.1%	9.8%	4.0%	2.4%	0.3%	0.3%	15.0%	4.5%
290	50	1320	4.3%	44.9%	15.4%	1.0%	0.7%	1.2%	0.1%	0.7%	0.1%	7.8%	3.2%	1.8%	0.1%	0.2%	8.7%	9.9%
291	50	905	4.8%	50.5%	7.6%	0.6%	0.4%	0.6%	0.1%	0.4%	0.1%	7.6%	3.1%	1.7%	0.1%	0.2%	9.6%	12.6%
292	70	1978	5.6%	58.7%	8.4%	0.3%	0.2%	0.3%	0.0%	0.2%	0.1%	11.7%	4.9%	1.9%	0.2%	0.1%	2.7%	4.7%
293	70	1771	4.8%	50.6%	14.8%	0.5%	0.3%	0.5%	0.1%	0.3%	0.1%	9.2%	3.8%	2.8%	0.3%	0.1%	4.2%	7.5%
294	50	1635	4.1%	43.3%	12.1%	0.5%	0.4%	0.6%	0.1%	0.3%	0.1%	8.6%	3.6%	1.7%	0.3%	0.3%	13.0%	11.0%
295	50	1587	4.4%	46.0%	11.6%	0.4%	0.2%	0.4%	0.0%	0.2%	0.1%	7.5%	3.1%	2.3%	0.3%	0.2%	9.1%	14.2%
296	50	195	4.4%	45.9%	14.4%	0.1%	0.1%	0.1%	0.0%	0.1%	0.1%	5.2%	2.2%	1.1%	0.1%	0.0%	0.0%	26.4%
297	50	68	1.0%	10.3%	4.2%	0.0%	0.0%	0.0%	0.0%	0.0%	0.0%	1.4%	0.6%	0.2%	0.0%	0.0%	0.0%	82.1%
299	50	681	5.4%	56.7%	12.5%	0.2%	0.1%	0.2%	0.0%	0.1%	0.1%	11.4%	4.7%	6.0%	0.2%	0.0%	0.0%	2.3%
300	70	1524	5.1%	54.0%	14.7%	1.9%	1.3%	2.2%	0.2%	1.2%	0.1%	8.0%	3.3%	1.5%	0.0%	0.1%	5.0%	1.3%
301	70	1523	6.5%	68.6%	2.4%	0.9%	0.6%	1.0%	0.1%	0.6%	0.1%	9.1%	3.8%	1.7%	0.0%	0.1%	3.1%	1.4%
302	70	1094	5.0%	52.3%	15.7%	1.9%	1.4%	2.3%	0.2%	1.2%	0.1%	9.9%	4.1%	1.1%	0.0%	0.1%	2.8%	1.8%
303	70	1235	6.7%	70.0%	2.6%	0.9%	0.6%	1.0%	0.1%	0.6%	0.1%	10.2%	4.2%	1.1%	0.0%	0.0%	0.0%	1.8%
304	50	876	4.6%	48.0%	11.4%	0.2%	0.1%	0.2%	0.0%	0.1%	0.1%	5.1%	2.1%	1.8%	0.2%	0.3%	13.1%	12.8%
305	50	1246	4.7%	49.1%	16.4%	0.1%	0.1%	0.1%	0.0%	0.1%	0.1%	6.8%	2.8%	2.9%	0.4%	0.2%	8.9%	7.4%
306	50	936	4.0%	41.9%	25.4%	0.3%	0.2%	0.4%	0.0%	0.2%	0.1%	5.8%	2.4%	1.3%	0.2%	0.1%	5.2%	12.6%
307	50	809	6.1%	63.5%	21.2%	0.2%	0.1%	0.2%	0.0%	0.1%	0.0%	2.7%	1.1%	0.7%	0.1%	0.1%	3.6%	0.0%
308	50	44	4.3%	44.6%	19.9%	0.2%	0.2%	0.3%	0.0%	0.1%	0.0%	2.2%	0.9%	0.9%	0.2%	0.1%	4.5%	21.6%
309	50	49	6.0%	62.6%	24.4%	0.2%	0.1%	0.2%	0.0%	0.1%	0.0%	3.2%	1.3%	1.6%	0.1%	0.0%	0.0%	0.0%
310	70	1156	5.1%	53.6%	22.0%	0.5%	0.3%	0.5%	0.1%	0.3%	0.1%	7.4%	3.1%	3.2%	0.4%	0.0%	0.0%	3.4%
311	70	1381	5.0%	52.0%	23.9%	0.2%	0.1%	0.2%	0.0%	0.1%	0.1%	5.8%	2.4%	1.9%	0.3%	0.0%	0.0%	7.8%
312	50	611	5.4%	56.5%	13.9%	0.3%	0.2%	0.4%	0.0%	0.2%	0.1%	9.0%	3.7%	7.1%	0.3%	0.0%	0.1%	2.6%
313	50	141	6.0%	62.5%	22.5%	0.3%	0.2%	0.3%	0.0%	0.2%	0.0%	4.7%	1.9%	1.3%	0.1%	0.0%	0.0%	0.0%
314	50	167	6.5%	68.2%	17.2%	0.2%	0.1%	0.2%	0.0%	0.1%	0.0%	4.5%	1.9%	1.0%	0.1%	0.0%	0.0%	0.0%
315	50	90	6.5%	67.9%	17.1%	0.2%	0.1%	0.2%	0.0%	0.1%	0.0%	4.8%	2.0%	1.1%	0.1%	0.0%	0.0%	0.0%
316	50	80	5.9%	62.3%	22.4%	0.3%	0.2%	0.3%	0.0%	0.2%	0.1%	4.9%	2.0%	1.4%	0.1%	0.0%	0.0%	0.0%
317	50	93	5.7%	59.3%	25.5%	0.2%	0.1%	0.2%	0.0%	0.1%	0.1%	5.5%	2.3%	0.9%	0.1%	0.0%	0.0%	0.0%
318	50	101	6.2%	65.3%	19.3%	0.2%	0.2%	0.3%	0.0%	0.1%	0.1%	5.3%	2.2%	0.8%	0.1%	0.0%	0.0%	0.0%
319	50	215	5.6%	58.7%	23.1%	0.2%	0.2%	0.3%	0.0%	0.1%	0.1%	7.3%	3.0%	1.3%	0.1%	0.0%	0.0%	0.0%
320	50	92	5.5%	57.3%	18.5%	0.1%	0.1%	0.1%	0.0%	0.1%	0.0%	3.5%	1.4%	1.3%	0.2%	0.2%	8.8%	3.0%
321	50	230	3.9%	41.3%	27.7%	0.6%	0.4%	0.7%	0.1%	0.4%	0.1%	12.0%	5.0%	3.8%	0.4%	0.1%	3.5%	0.0%
322	50	18	5.2%	54.1%	26.9%	0.4%	0.3%	0.5%	0.0%	0.2%	0.1%	6.5%	2.7%	2.7%	0.5%	0.0%	0.0%	0.0%
323	50	58	5.9%	61.8%	21.2%	0.3%	0.2%	0.4%	0.0%	0.2%	0.1%	5.4%	2.2%	1.9%	0.3%	0.0%	0.0%	0.0%
324	50	209	4.7%	49.1%	30.8%	0.1%	0.1%	0.1%	0.0%	0.1%	0.0%	4.8%	2.0%	2.5%	0.4%	0.1%	3.9%	1.3%
325	50	275	5.3%	55.2%	25.2%	0.2%	0.2%	0.3%	0.0%	0.1%	0.1%	5.4%	2.2%	1.7%	0.1%	0.1%	2.9%	1.0%
326	50	35	5.4%	57.0%	17.0%	0.1%	0.1%	0.2%	0.0%	0.1%	0.1%	10.4%	4.3%	4.8%	0.4%	0.0%	0.0%	0.0%
327	50	165	5.3%	55.5%	16.1%	0.3%	0.2%	0.4%	0.0%	0.2%	0.1%	7.2%	3.0%	4.7%	0.3%	0.1%	4.9%	1.7%
328	50	189	4.8%	50.6%	28.9%	0.2%	0.1%	0.2%	0.0%	0.1%	0.1%	5.9%	2.4%	2.2%	0.1%	0.1%	4.2%	0.0%
329	50	150	5.9%	62.2%	26.4%	0.4%	0.2%	0.4%	0.0%	0.2%	0.0%	2.4%	1.0%	0.8%	0.0%	0.0%	0.0%	0.0%
330	50	89	6.6%	69.7%	16.9%	0.2%	0.2%	0.3%	0.0%	0.2%	0.0%	3.3%	1.4%	1.1%	0.0%	0.0%	0.0%	0.0%
331	50	61	6.5%	68.3%	17.9%	0.4%	0.3%	0.4%	0.0%	0.2%	0.0%	3.1%	1.3%	1.4%	0.1%	0.0%	0.0%	0.0%
332	50	79	6.6%	69.6%	16.8%	0.3%	0.2%	0.3%	0.0%	0.2%	0.0%	3.4%	1.4%	1.1%	0.0%	0.0%	0.0%	0.0%
333	50	48	6.5%	68.2%	17.8%	0.4%	0.3%	0.5%	0.0%	0.3%	0.0%	3.2%	1.3%	1.5%	0.1%	0.0%	0.0%	0.0%
334	50	82	6.8%	71.8%	15.2%	0.2%	0.1%	0.2%	0.0%	0.1%	0.0%	2.6%	1.1%	1.8%	0.0%	0.0%	0.0%	0.0%
335	50	49	6.7%	70.6%	15.4%	0.4%	0.3%	0.4%	0.0%	0.2%	0.0%	2.4%	1.0%	2.4%	0.1%	0.0%	0.0%	0.0%
336	50	912	5.7%	59.7%	29.0%	0.6%	0.4%	0.7%	0.1%	0.4%	0.0%	2.0%	0.8%	0.4%	0.0%	0.0%	0.0%	0.0%
337	50	633	4.4%	45.8%	45.4%	0.3%	0.2%	0.4%	0.0%	0.2%	0.0%	1.9%	0.8%	0.6%	0.0%	0.0%	0.0%	0.0%
338	50	314	5.3%	55.9%	30.0%	0.1%	0.1%	0.1%	0.0%	0.1%	0.1%	5.2%	2.1%	1.1%	0.0%	0.0%	0.0%	0.0%
339	50	960	4.9%	50.9%	40.6%	0.5%	0.3%	0.6%	0.1%	0.3%	0.0%	1.0%	0.4%	0.4%	0.0%	0.0%	0.0%	0.0%
340	50	384	4.8%	50.1%	40.8%	0.2%	0.1%	0.2%	0.0%	0.1%	0.0%	2.1%	0.8%	0.7%	0.0%	0.0%	0.0%	0.0%
341	50	604	5.9%	62.3%	26.5%	0.5%	0.4%	0.6%	0.1%	0.4%	0.0%	1.8%	0.7%	0.7%	0.0%	0.0%	0.0%	0.0%
342	80	2025	5.8%	60.7%	16.9%	0.4%	0.3%	0.4%	0.0%	0.2%	0.1%	7.3%	3.0%	4.6%	0.2%	0.0%	0.0%	0.0%
343	80	1888	6.2%	65.4%	11.6%	0.3%	0.2%	0.4%	0.0%	0.2%	0.1%	8.9%	3.7%	2.7%	0.2%	0.0%	0.0%	0.0%
346	70	79	6.1%	64.0%	17.4%	0.6%	0.4%	0.7%	0.1%	0.4%	0.1%	5.6%	2.3%	2.3%	0.2%	0.0%	0.0%	0.0%

Traffic Flows and Breakdown by 16 Vehicle Classes (Year 2026)

Link No.	Speed Limit	Total Vehicle	19 - Motorcycles (MC)	01 - Private Cars (PC)	03 - Taxi	14 - Non-franchised Bus <=6.4t	15 - Non-franchised Bus 6.4-15t	16 - Non-franchised Bus >15t	12 - Private Light Bus <=3.5t	13 - Private Light Bus >3.5t	04 - Light Goods Vehicles <=2.5t	05 - Lt Goods Vehicles 2.5-3.5t	06 - Light Goods Vehicles >3.5t	07 - Heavy Goods Vehicles <=15t	08 - Heavy Goods Vehicles >15t	17 - Franchised Bus (SD)	18 - Franchised Bus (DD)	11 - Public Light Buses
	km/hr	2100-2200																
349	70	628	5.8%	61.1%	14.6%	0.4%	0.3%	0.5%	0.0%	0.3%	0.1%	8.8%	3.6%	4.3%	0.3%	0.0%	0.0%	0.0%
350	50	833	4.2%	44.5%	48.5%	0.3%	0.2%	0.3%	0.0%	0.2%	0.0%	0.9%	0.4%	0.3%	0.0%	0.0%	0.0%	0.0%
351	50	374	5.5%	58.2%	28.5%	0.1%	0.1%	0.2%	0.0%	0.1%	0.0%	4.3%	1.8%	1.1%	0.0%	0.0%	0.0%	0.0%
364	50	248	6.4%	66.6%	16.5%	0.3%	0.2%	0.3%	0.0%	0.2%	0.1%	5.5%	2.3%	1.5%	0.1%	0.0%	0.0%	0.0%
365	50	258	6.3%	66.0%	18.0%	0.4%	0.3%	0.5%	0.0%	0.3%	0.1%	5.2%	2.1%	1.0%	0.0%	0.0%	0.0%	0.0%
368	50	607	5.0%	52.3%	13.2%	0.8%	0.6%	0.9%	0.1%	0.5%	0.1%	7.4%	3.1%	3.6%	0.3%	0.2%	7.7%	4.3%
369	50	77	5.1%	53.9%	20.0%	0.3%	0.2%	0.3%	0.0%	0.2%	0.1%	7.6%	3.1%	1.8%	0.3%	0.0%	0.0%	7.1%
370	50	13	2.0%	21.1%	22.6%	0.0%	0.0%	0.0%	0.0%	0.0%	0.1%	7.7%	3.2%	0.0%	0.0%	1.0%	42.3%	0.0%
371	70	645	5.3%	55.8%	25.1%	0.4%	0.3%	0.5%	0.1%	0.3%	0.0%	3.8%	1.6%	1.7%	0.5%	0.1%	4.7%	0.0%
372	70	1743	4.6%	47.9%	29.1%	0.5%	0.3%	0.5%	0.1%	0.3%	0.1%	7.8%	3.2%	3.0%	0.7%	0.0%	1.9%	0.0%
373	50	276	5.5%	57.9%	27.8%	0.5%	0.3%	0.6%	0.1%	0.3%	0.0%	4.3%	1.8%	0.9%	0.1%	0.0%	0.0%	0.0%
374	50	28	4.7%	49.4%	18.9%	0.2%	0.2%	0.3%	0.0%	0.2%	0.1%	12.6%	5.2%	6.4%	1.8%	0.0%	0.0%	0.0%
375	50	90	4.7%	49.4%	23.6%	0.3%	0.2%	0.4%	0.0%	0.2%	0.1%	5.5%	2.3%	1.5%	0.3%	0.0%	0.0%	11.4%
376	50	389	5.3%	55.9%	21.8%	0.2%	0.2%	0.3%	0.0%	0.2%	0.1%	8.6%	3.6%	3.4%	0.4%	0.0%	0.0%	0.0%
377	50	75	5.2%	55.0%	27.0%	0.5%	0.4%	0.6%	0.1%	0.4%	0.1%	5.9%	2.4%	1.9%	0.5%	0.0%	0.0%	0.0%
378	50	453	5.4%	56.4%	26.0%	0.4%	0.3%	0.4%	0.0%	0.2%	0.1%	5.7%	2.4%	1.7%	0.2%	0.0%	0.0%	0.9%
380	50	90	5.1%	53.6%	25.9%	0.5%	0.4%	0.6%	0.1%	0.3%	0.1%	7.1%	2.9%	2.8%	0.7%	0.0%	0.0%	0.0%
381	50	235	4.0%	42.3%	19.9%	0.4%	0.3%	0.5%	0.1%	0.3%	0.1%	5.1%	2.1%	2.1%	0.5%	0.4%	18.8%	2.9%
382	50	205	4.2%	44.2%	17.5%	0.3%	0.2%	0.3%	0.0%	0.2%	0.0%	3.5%	1.4%	1.7%	0.4%	0.5%	22.3%	3.3%
383	50	1746	4.6%	48.2%	22.3%	0.4%	0.3%	0.4%	0.0%	0.2%	0.1%	6.1%	2.5%	2.7%	0.4%	0.2%	8.4%	3.1%
384	50	941	4.4%	46.6%	13.4%	0.2%	0.1%	0.2%	0.0%	0.1%	0.1%	7.2%	3.0%	3.2%	0.5%	0.3%	13.7%	6.8%
385	50	1449	4.8%	50.3%	30.6%	0.4%	0.3%	0.4%	0.0%	0.2%	0.1%	6.6%	2.7%	2.8%	0.5%	0.0%	0.0%	0.4%
386	50	1534	4.8%	50.9%	30.3%	0.3%	0.2%	0.4%	0.0%	0.2%	0.1%	6.5%	2.7%	2.7%	0.5%	0.0%	0.0%	0.4%
388	50	285	5.3%	55.4%	25.4%	0.6%	0.4%	0.7%	0.1%	0.4%	0.1%	6.2%	2.6%	2.5%	0.6%	0.0%	0.0%	0.0%
389	50	770	5.5%	58.2%	24.4%	0.4%	0.3%	0.4%	0.0%	0.2%	0.1%	5.6%	2.3%	1.5%	0.2%	0.0%	0.0%	0.7%
390	50	339	5.5%	57.9%	23.0%	0.2%	0.1%	0.2%	0.0%	0.1%	0.1%	6.9%	2.9%	1.3%	0.1%	0.0%	0.0%	1.6%
391	50	1331	5.0%	52.1%	30.8%	0.2%	0.1%	0.2%	0.0%	0.1%	0.1%	6.3%	2.6%	1.9%	0.2%	0.0%	0.0%	0.4%
394	50	125	4.6%	48.2%	24.4%	0.3%	0.2%	0.3%	0.0%	0.2%	0.1%	10.7%	4.4%	5.0%	1.5%	0.0%	0.0%	0.0%
395	50	135	4.7%	49.0%	21.5%	0.5%	0.3%	0.6%	0.1%	0.3%	0.1%	13.5%	5.6%	3.3%	0.5%	0.0%	0.0%	0.0%
397	50	216	5.7%	59.9%	22.7%	0.5%	0.3%	0.6%	0.1%	0.3%	0.0%	4.5%	1.9%	2.7%	0.8%	0.0%	0.0%	0.0%
398	50	91	6.3%	66.6%	20.5%	0.3%	0.2%	0.3%	0.0%	0.2%	0.0%	3.0%	1.3%	1.1%	0.2%	0.0%	0.0%	0.0%
399	50	451	4.7%	49.1%	15.1%	0.2%	0.1%	0.2%	0.0%	0.1%	0.1%	5.5%	2.3%	3.7%	0.9%	0.3%	13.2%	4.4%
403	50	257	6.5%	68.5%	12.5%	0.3%	0.2%	0.3%	0.0%	0.2%	0.1%	7.2%	3.0%	1.1%	0.0%	0.0%	0.0%	0.0%
405	50	491	5.4%	57.0%	26.6%	0.2%	0.1%	0.2%	0.0%	0.1%	0.0%	4.6%	1.9%	1.4%	0.2%	0.0%	1.6%	0.6%
406	50	84	6.7%	70.2%	13.3%	0.3%	0.2%	0.4%	0.0%	0.2%	0.0%	4.6%	1.9%	2.0%	0.0%	0.0%	0.0%	0.0%
407	50	52	2.0%	21.3%	8.2%	1.1%	0.8%	1.3%	0.1%	0.7%	0.3%	26.5%	11.0%	4.2%	0.1%	0.0%	0.0%	22.6%
408	50	221	4.8%	49.9%	30.4%	0.1%	0.1%	0.1%	0.0%	0.1%	0.0%	4.7%	2.0%	2.4%	0.4%	0.1%	3.6%	1.2%
409	50	328	5.4%	56.7%	24.3%	0.2%	0.2%	0.3%	0.0%	0.1%	0.1%	5.3%	2.2%	1.6%	0.2%	0.1%	2.5%	0.8%
412	70	427	5.7%	59.9%	18.2%	0.7%	0.5%	0.8%	0.1%	0.5%	0.1%	6.7%	2.8%	4.0%	0.1%	0.0%	0.0%	0.0%
413	70	83	4.8%	50.3%	31.4%	1.6%	1.1%	1.9%	0.2%	1.0%	0.0%	4.0%	1.7%	1.8%	0.2%	0.0%	0.0%	0.0%
414	70	812	5.2%	54.1%	15.8%	0.5%	0.4%	0.6%	0.1%	0.3%	0.1%	10.4%	4.3%	4.0%	0.4%	0.0%	2.1%	1.7%
415	70	344	5.9%	62.2%	15.0%	0.5%	0.4%	0.6%	0.1%	0.3%	0.1%	7.3%	3.0%	4.6%	0.0%	0.0%	0.0%	0.0%
416	70	209	5.3%	55.8%	12.7%	0.5%	0.4%	0.6%	0.1%	0.3%	0.1%	13.1%	5.4%	5.6%	0.1%	0.0%	0.0%	0.0%
417	50	533	4.4%	46.4%	16.1%	0.1%	0.1%	0.2%	0.0%	0.1%	0.0%	2.4%	1.0%	1.0%	0.1%	0.6%	25.7%	1.8%
418	50	563	5.1%	53.3%	22.9%	0.2%	0.1%	0.2%	0.0%	0.1%	0.1%	5.2%	2.1%	1.8%	0.3%	0.1%	5.9%	2.4%
419	50	235	5.9%	61.7%	14.3%	0.5%	0.4%	0.6%	0.1%	0.3%	0.1%	5.5%	2.3%	1.5%	0.1%	0.0%	1.1%	5.5%
420	50	423	6.2%	65.3%	15.4%	0.2%	0.1%	0.2%	0.0%	0.1%	0.0%	2.9%	1.2%	1.3%	0.2%	0.1%	4.1%	2.4%
421	50	1338	5.3%	55.7%	12.1%	0.4%	0.2%	0.4%	0.0%	0.2%	0.1%	6.2%	2.6%	3.5%	0.4%	0.1%	5.0%	7.7%
422	50	1616	5.4%	56.6%	17.3%	0.1%	0.1%	0.1%	0.0%	0.1%	0.1%	5.5%	2.3%	2.6%	0.2%	0.1%	3.8%	5.9%
423	70	1490	5.0%	52.3%	15.1%	0.2%	0.2%	0.3%	0.0%	0.2%	0.1%	11.5%	4.7%	3.7%	1.3%	0.0%	1.2%	4.3%
424	70	1382	5.3%	56.1%	14.7%	0.3%	0.2%	0.3%	0.0%	0.2%	0.1%	10.0%	4.1%	3.9%	0.6%	0.1%	2.2%	1.9%
425	50	997	4.3%	45.5%	10.9%	0.4%	0.3%	0.4%	0.0%	0.2%	0.1%	7.5%	3.1%	4.5%	0.6%	0.4%	18.1%	3.6%
426	50	832	5.7%	59.5%	13.0%	0.1%	0.1%	0.2%	0.0%	0.1%	0.1%	7.6%	3.1%	3.9%	0.3%	0.1%	3.0%	3.3%
427	50	55	6.1%	63.5%	22.7%	0.1%	0.1%	0.1%	0.0%	0.1%	0.0%	3.3%	1.4%	2.5%	0.2%	0.0%	0.0%	0.0%
429	50	409	3.4%	36.1%	16.5%	0.4%	0.3%	0.5%	0.0%	0.3%	0.0%	4.4%	1.8%	0.8%	0.0%	0.6%	23.8%	11.1%
430	70	184	4.5%	47.5%	11.5%	0.6%	0.4%	0.7%	0.1%	0.4%	0.1%	7.1%	2.9%	4.1%	0.0%	0.5%	19.6%	0.0%
433	50	90	4.8%	49.9%	14.8%	0.5%	0.3%	0.6%	0.1%	0.3%	0.2%	15.7%	6.5%	3.2%	0.3%	0.1%	3.0%	0.0%
434	50	374	5.1%	53.9%	15.1%	0.8%	0.6%	1.0%	0.1%	0.5%	0.1%	12.9%	5.3%	2.7%	0.2%	0.0%	1.6%	0.0%
435	50	425	5.0%	52.1%	8.4%	0.2%	0.1%	0.2%	0.0%	0.1%	0.1%	9.5%	4.0%	0.9%	0.4%	0.2%	7.3%	11.6%
436	50	360	5.2%	54.5%	16.9%	0.3%	0.2%	0.4%	0.0%	0.2%	0.1%	5.0%	2.1%	1.5%	0.1%	0.2%	9.7%	3.4%
437	50	164	3.1%	32.0%	4.5%	0.5%	0.4%	0.6%	0.1%	0.3%	0.1%	6.3%	2.6%	1.4%	0.1%	0.6%	27.0%	20.5%
438	50	158	5.3%	55.2%	12.5%	0.2%	0.1%	0.2%	0.0%	0.1%	0.1%	12.9%	5.3%	4.9%	0.4%	0.0%	0.0%	2.6%
439	50	177	5.7%	59.7%	17.9%	0.3%	0.2%	0.3%	0.0%	0.2%	0.1%	6.0%	2.5%	1.5%	0.3%	0.1%	3.8%	1.5%
440	50	813	5.4%	56.1%	18.2%	0.2%	0.2%	0.3%	0.0%	0.1%	0.1%	10.5%	4.3%	2.8%	0.5%	0.0%	0.0%	1.3%
443	50	199	4.9%	51.7%	19.0%	0.7%	0.5%	0.9%	0.1%	0.5%	0.1%	8.5%	3.5%	1.5%	0.1%	0.0%	0.0%	7.9%
444	50	174	5.0%	52.9%	17.2%	0.3%	0.2%	0.3%	0.0%	0.2%	0.1%	9.7%	4.0%	2.3%	0.3%	0.0%	0.0%	7.5%
445	50	152	4.3%	44.8%	13.4%	0.9%	0.6%	1.0%	0.1%	0.6%	0.1%	6.8%	2.8%	0.8%	0.0%	0.2%	9.7%	14.0%
446	50	415	5.5%	57.3%	20.9%	0.4%	0.3%	0.4%	0.0%	0.2%	0.1%	8.3%	3.4%	2.0%	0.1%	0.0%	0.0%	1.2%
447	50	139	5.3%	55.7%	14.1%	0.2%	0.1%	0.2%	0.0%	0.1%	0.1%	13.6%	5.6%	4.5%	0.3%	0.0%	0.0%	0.0%
448	50	80	4.1%	42.7%	17.7%	0.1%	0.1%	0.2%	0.0%	0.1%	0.2%	20.6%	8.6%	5.2%	0.5%	0.0%	0.0%	0.0%
449	50	90	5.9%	62.3%	17.3%	0.6%	0.4%	0.7%	0.1%	0.4%	0.1%	7.8%	3.2%	1.2%	0.0%	0.0%	0.0%	0.0%
450	50	18	4.3%	45.1%	20.4%	0.1%	0.1%	0.1%	0.0%	0.1%	0.2%	17.7%	7.3%	4.4%	0.3%	0.0%	0.0%	0.0%
451	50	139	6.1%	64.2%	17.8%	0.1%	0.1%	0.1%	0.0%	0.1%	0.1%	5.5%	2.3%	3.0%	0.6%	0.0%	0.0%	0.0%
452	50	200	6.2%	64.8%	15.2%	0.5%	0.4%	0.6%	0.1%	0.3%	0.1%	7.3%	3.0%	1.4%	0.1%	0.0%	0.0%	0.0%
453	50	323	4.8%	50.7%	26.5%	0.4%	0.3%	0.5%	0.1%	0.3%	0.1%	7.1%	3.0%	2.6%	0.2%	0.1%	3.3%	0.0%
454	50	181	6.0%	63.0%	19.8%	0.3%	0.2%	0.4%	0.0%	0.2%	0.1%	5.4%	2.2%	2.0%	0.2%	0.0%	0.0%	0.0%
459	50	401	6.1%	64.1%	14.9%	0.3%	0.2%	0.3%	0.0%	0.2%	0.1%	6.0%	2.5%	1.5%	0.1%	0.0%	0.7%	3.1%
460	50	537	6.0%	63.2%	18.8%	0.2%	0.2%	0.3%	0.0%	0.1%	0.1%	5.8%	2.4%	1.9%	0.2%	0.0%	0.0%	0.9%
461	50	666	6.0%	63.0%	21.5%	0.4%	0.3%	0.4%	0.0%	0.2%	0.0%	4.6%	1.9%	1.0%	0.0%	0.0%	0.0%	0.7%
468	50	176	5.1%	53.9%	14.0%	0.2%	0.2%	0.3%	0.0%	0.2%	0.1%	7.5%	3.1%	2.0%	0.3%	0.1%	4.9%	8.2%
469	50	490	4.8%	50.8%	28.2%	0.5%	0.4%	0.6%	0.1%	0.3%	0.0%	3.5%	1.4%	1.0%	0.1%	0.0%	1.1%	7.1%
470	50	157	4.1%	42.8%	25.0%	1.5%	1.0%	1.7%	0.2%	0.9%	0.1%	4.9%	2.0%	1.2%	0.1%	0.0%	1.3%	13.1%
473	50	82	6.8%	71.8%	15.2%	0.2%	0.1%	0.2%	0.0%	0.1%	0.0%	2.6%	1.1%	1.8%	0.0%	0.0%	0.0%	0.0%
474	50	49	6.7%	70.6%	15.4%	0.4%	0.3%	0.4%	0.0%	0.2%	0.0%	2.4%	1.0%	2.4%	0.1%	0.0%	0.0%	0.0%
475	50	17	6.3%	66.0%	16.7%	0.4%	0.3%	0.4%	0.0%	0.2%	0.1%	5.7%	2.4%	1.5%	0.1%	0.0%	0.0%	0.0%
476	50	13	5.6%	58.4%	21.8%	0.5%	0.3%	0.6%	0.1%	0.3%	0.1%	7.4%	3.1%	1.9%	0.1%	0.0%	0.0%	0.0%
477	50	33	6.3%	65.6%	19.8%	0.3%	0.2%	0.3%	0.0%	0.2%	0.0%	3.6%	1.5%	2.1%	0.1%	0.0%	0.0%	0.0%
478	50	23	6.4%	67.5%	17.5%	0.2%	0.1%	0.2%	0.0%	0.1%	0.0%	4.3%	1.8%	1.7%	0.0%	0.0%	0.0%	0.0%
479	50	12	5.4%	56.9%	24.5%	0.1%	0.1%	0.2%	0.0%	0.1%	0.1%	8.3%	3.5%	0.8%	0.0%	0.0%	0.0%	0.0%
480	50	15	6.0%	63.0%	19.4%	0.3%	0.2%	0.4%	0.0%	0.2%	0.1%	6.6%	2.7%	1.0%	0.0%	0.0%	0.0%	0.0%
483	50	397	4.9%	50.9%	38.4%	0.2%	0.1%	0.2%	0.0%	0.1%	0.0%	2.9%	1.2%	1.0%	0.1%	0.0%	0.0%	0.0%
484	50	592	5.9%	62.3%	26.1%	0.5%	0.4%	0.6%	0.1%	0.3%	0.0%	2.1%	0.9%	0.7%	0.0%	0.0%	0.0%	0.0%
485	50	251	4.2%	44.4%	17.2%	0.6%	0.4%	0.7%	0.1%	0.4%	0.0%	3.7%	1.5%	0.7%	2.7%	0.4%	16.0%	6.8%
486	50	292	6.0%	62.5%	24.1%	0.2%	0.1%	0.2%	0.0%	0.1%	0.0%	3.6%	1.5%	1.4%	0.3%	0.0%	0.0%	0.0%
487	50	121	3.3%	34.5%	18.8%	0.4%	0.3%	0.5%	0.1%	0.3%	0.1%	10.1%	4.2%	2.7%	0.6%	0.0%	0.0%	24.3%
488	50	38	2.0%	20.7%	7.5%	0.3%	0.2%	0.4%	0.0%	0.2%	0.0%	2.6%	1.1%	0.2%	0.0%	1.5%	63.2%	0.0%
489	50	736	4.9%	50.9%	14.9%	0.5%	0.3%	0.6%	0.1%	0.3%	0.0%	4.4%	1.8%	2.2%	0.3%	0.3%	12.2%	6.4%
490	50	91	0.4%	4.0%	3.2%	0.0%	0.0%	0.0%	0.0%	0.0%	0.0%	1.1%	0.4%	0.1%	0.0%	1.6%	67.3%	21.9%
491	50	475	3.9%	41.2%	19.5%	0.2%	0.1%	0.2%	0.0%	0.1%	0.1%	4.9%	2.0%	1.6%	0.5%	0.3%	14.9%	10.4%
492	50	12	5.2%	54.3%	24.8%	0.9%	0.6%	1.0%	0.1%	0.6%	0.1%	8.4%	3.5%	0.6%	0.0%	0.0%	0.0%	0.0%
493	50	817	5.0%	52.9%	16.7%	0.5%	0.3%	0.5%	0.1%	0.3%	0.0%	4.6%	1.9%	2.1%	0.3%	0.1%	5.2%	9.4%
494	50	27	6.0%	63.0%	17.6%	0.3%	0.2%	0.3%	0.0%	0.2%	0.1%	7.6%	3.1%	1.6%	0.1%	0.0%	0.0%	0.0%
495	50	127	6.3%	65.8%	22.2%	0.2%	0.2%	0.3%	0.0%	0.1%	0.0%	2.8%	1.2%	0.8%	0.1%	0.0%	0.0%	0.0%
496	50	226	2.3%	24.5%	12.3%	0.2%	0.2%	0.3%	0.0%	0.2%	0.1%	6.0%	2.5%	1.6%	0.3%	0.6%	27.0%	21.9%
497	50	505	4.1%	42.8%	19.7%	0.2%	0.1%	0.2%	0.0%	0.1%	0.0%	4.6%	1.9%	1.5%	0.5%	0.3%	14.1%	9.8%

Traffic Flows and Breakdown by 16 Vehicle Classes (Year 2026)

Link No.	Speed Limit	Total Vehicle	19 - Motorcycles (MC)	01 - Private Cars (PC)	03 - Taxi	14 - Non-franchised Bus <=6.4t	15 - Non-franchised Bus 6.4-15t	16 - Non-franchised Bus >15t	12 - Private Light Bus <=3.5t	13 - Private Light Bus >3.5t	04 - Light Goods Vehicles <=2.5t	05 - Lt Goods Vehicles 2.5-3.5t	06 - Light Goods Vehicles >3.5t	07 - Heavy Goods Vehicles <=15t	08 - Heavy Goods Vehicles >15t	17 - Franchised Bus (SD)	18 - Franchised Bus (DD)	11 - Public Light Buses
	km/hr	2100-2200																
498	50	97	5.2%	54.5%	20.4%	0.2%	0.2%	0.3%	0.0%	0.1%	0.1%	6.5%	2.7%	1.3%	0.2%	0.0%	0.0%	8.5%
499	50	34	4.0%	41.8%	19.1%	0.0%	0.0%	0.0%	0.0%	0.0%	0.1%	7.3%	3.0%	0.5%	0.0%	0.0%	0.0%	24.3%
500	50	103	3.5%	36.9%	15.1%	0.1%	0.1%	0.1%	0.0%	0.1%	0.1%	5.1%	2.1%	0.6%	0.1%	0.3%	13.7%	22.0%
501	50	337	4.9%	51.7%	27.2%	0.3%	0.2%	0.3%	0.0%	0.2%	0.1%	4.9%	2.0%	1.2%	0.3%	0.0%	0.0%	6.7%
502	50	11	5.1%	53.6%	26.2%	0.6%	0.4%	0.7%	0.1%	0.4%	0.1%	8.9%	3.7%	0.1%	0.0%	0.0%	0.0%	0.0%
503	50	259	4.7%	49.0%	18.8%	0.1%	0.1%	0.1%	0.0%	0.0%	0.0%	4.5%	1.9%	1.3%	0.2%	0.3%	12.2%	6.9%
504	50	707	4.7%	49.3%	21.9%	0.4%	0.3%	0.5%	0.1%	0.3%	0.1%	8.4%	3.5%	2.3%	0.3%	0.1%	3.1%	4.8%
505	50	160	5.4%	56.5%	22.4%	0.2%	0.1%	0.2%	0.0%	0.1%	0.1%	8.6%	3.6%	2.5%	0.4%	0.0%	0.0%	0.0%
506	50	270	5.3%	55.8%	23.1%	0.2%	0.2%	0.3%	0.0%	0.2%	0.1%	8.7%	3.6%	2.2%	0.3%	0.0%	0.0%	0.0%
507	50	94	4.9%	51.2%	26.8%	0.5%	0.4%	0.6%	0.1%	0.3%	0.1%	7.6%	3.2%	3.4%	1.0%	0.0%	0.0%	0.0%
508	50	78	5.5%	57.9%	21.9%	0.1%	0.0%	0.1%	0.0%	0.0%	0.1%	8.4%	3.5%	2.2%	0.3%	0.0%	0.0%	0.0%
509	50	133	4.6%	48.5%	28.0%	0.5%	0.4%	0.6%	0.1%	0.3%	0.0%	4.5%	1.9%	2.0%	0.6%	0.0%	0.0%	7.7%
512	50	552	4.9%	51.2%	25.1%	0.4%	0.3%	0.5%	0.1%	0.3%	0.1%	5.2%	2.2%	2.2%	0.4%	0.0%	0.0%	7.2%
513	50	60	6.2%	65.1%	23.9%	0.2%	0.1%	0.2%	0.0%	0.1%	0.0%	2.6%	1.1%	0.5%	0.1%	0.0%	0.0%	0.0%
514	50	230	2.4%	25.3%	12.5%	0.2%	0.2%	0.3%	0.0%	0.1%	0.1%	5.9%	2.5%	1.6%	0.3%	0.6%	26.5%	21.5%
515	50	557	4.3%	44.9%	19.9%	0.2%	0.1%	0.2%	0.0%	0.1%	0.0%	4.6%	1.9%	1.5%	0.4%	0.3%	12.7%	8.9%
516	50	107	4.3%	44.8%	23.7%	0.0%	0.0%	0.1%	0.0%	0.0%	0.0%	4.7%	2.0%	1.0%	0.2%	0.2%	9.4%	9.6%
517	50	189	4.5%	47.2%	21.3%	0.2%	0.1%	0.2%	0.0%	0.1%	0.0%	4.7%	2.0%	1.9%	0.3%	0.1%	5.3%	12.0%
518	50	89	5.4%	56.2%	23.9%	0.3%	0.2%	0.3%	0.0%	0.2%	0.1%	7.7%	3.2%	2.2%	0.3%	0.0%	0.0%	0.0%
519	50	112	5.5%	57.7%	28.8%	0.2%	0.1%	0.2%	0.0%	0.1%	0.0%	3.8%	1.6%	1.3%	0.5%	0.0%	0.0%	0.0%
520	50	352	3.9%	40.9%	16.7%	0.3%	0.2%	0.3%	0.0%	0.2%	0.1%	6.0%	2.5%	1.7%	0.3%	0.4%	15.6%	11.1%
521	50	427	4.2%	43.9%	20.5%	0.2%	0.1%	0.2%	0.0%	0.1%	0.0%	4.6%	1.9%	1.5%	0.5%	0.4%	15.2%	6.6%
522	50	174	5.3%	55.2%	19.8%	0.4%	0.3%	0.5%	0.1%	0.3%	0.1%	6.0%	2.5%	1.3%	0.1%	0.0%	0.0%	8.3%
523	50	54	6.4%	67.3%	17.7%	0.1%	0.1%	0.1%	0.0%	0.1%	0.0%	4.4%	1.8%	1.6%	0.2%	0.0%	0.0%	0.0%
524	50	117	5.5%	57.3%	15.7%	0.7%	0.5%	0.8%	0.1%	0.5%	0.1%	4.9%	2.0%	1.1%	0.2%	0.0%	0.0%	10.5%
525	50	101	6.2%	65.4%	16.3%	0.1%	0.1%	0.1%	0.0%	0.1%	0.0%	3.5%	1.4%	1.2%	0.2%	0.0%	0.0%	5.4%
526	50	181	2.6%	27.6%	13.7%	0.1%	0.1%	0.2%	0.0%	0.1%	0.1%	6.0%	2.5%	2.0%	0.4%	0.7%	30.3%	13.6%
527	50	376	3.9%	40.7%	20.9%	0.2%	0.1%	0.2%	0.0%	0.1%	0.0%	4.6%	1.9%	1.5%	0.6%	0.4%	17.3%	7.5%
528	50	114	1.5%	16.1%	7.4%	0.1%	0.1%	0.1%	0.0%	0.1%	0.0%	1.7%	0.7%	0.8%	0.2%	1.0%	44.3%	26.0%
529	50	618	4.2%	44.4%	18.5%	0.2%	0.1%	0.2%	0.0%	0.1%	0.1%	6.3%	2.6%	1.9%	0.5%	0.3%	13.4%	7.1%
530	50	247	3.5%	37.1%	18.6%	0.3%	0.2%	0.3%	0.0%	0.2%	0.0%	3.6%	1.5%	1.4%	0.4%	0.5%	20.4%	11.9%
531	50	618	4.2%	44.4%	18.5%	0.2%	0.1%	0.2%	0.0%	0.1%	0.1%	6.3%	2.6%	1.9%	0.5%	0.3%	13.4%	7.1%
532	50	99	5.7%	60.1%	26.4%	0.2%	0.1%	0.2%	0.0%	0.1%	0.0%	4.1%	1.7%	1.1%	0.2%	0.0%	0.0%	0.0%
533	50	86	4.8%	50.3%	24.8%	0.3%	0.2%	0.4%	0.0%	0.2%	0.1%	9.7%	4.0%	4.0%	1.0%	0.0%	0.0%	0.0%
534	50	249	3.5%	36.8%	18.4%	0.3%	0.2%	0.3%	0.0%	0.2%	0.0%	4.1%	1.7%	1.6%	0.4%	0.5%	20.1%	11.8%
535	50	689	4.3%	45.2%	17.9%	0.2%	0.1%	0.2%	0.0%	0.1%	0.1%	7.2%	3.0%	2.3%	0.5%	0.3%	12.1%	6.4%
536	50	431	4.2%	43.9%	18.2%	0.3%	0.2%	0.4%	0.0%	0.2%	0.1%	11.1%	4.6%	3.3%	0.5%	0.1%	5.1%	7.8%
537	50	285	3.2%	33.6%	16.0%	0.3%	0.2%	0.3%	0.0%	0.2%	0.0%	4.8%	2.0%	1.5%	0.3%	0.5%	22.3%	14.7%
538	50	512	4.3%	45.3%	19.0%	0.2%	0.1%	0.2%	0.0%	0.1%	0.1%	5.1%	2.1%	1.6%	0.6%	0.3%	14.5%	6.4%
539	50	251	2.1%	22.4%	9.3%	0.1%	0.1%	0.1%	0.0%	0.1%	0.0%	3.8%	1.6%	1.0%	0.2%	1.0%	41.7%	16.7%
540	50	708	4.4%	46.0%	16.6%	0.3%	0.2%	0.3%	0.0%	0.2%	0.1%	5.8%	2.4%	2.6%	0.6%	0.3%	11.9%	8.3%
543	50	398	3.6%	37.4%	13.2%	0.4%	0.2%	0.4%	0.0%	0.2%	0.0%	4.0%	1.7%	1.3%	0.1%	0.6%	26.3%	10.5%
544	50	708	4.4%	46.0%	16.6%	0.3%	0.2%	0.3%	0.0%	0.2%	0.1%	5.8%	2.4%	2.6%	0.6%	0.3%	11.9%	8.3%
545	50	398	3.6%	37.4%	13.2%	0.4%	0.2%	0.4%	0.0%	0.2%	0.0%	4.0%	1.7%	1.3%	0.1%	0.6%	26.3%	10.5%
546	50	518	4.0%	42.4%	13.5%	0.2%	0.2%	0.3%	0.0%	0.1%	0.1%	5.5%	2.3%	2.8%	0.6%	0.4%	16.3%	11.4%
547	50	786	4.3%	45.3%	16.1%	0.2%	0.2%	0.3%	0.0%	0.2%	0.1%	4.9%	2.0%	2.4%	0.5%	0.2%	10.7%	12.6%
548	50	62	5.9%	62.2%	21.4%	0.1%	0.1%	0.1%	0.0%	0.1%	0.1%	5.5%	2.3%	1.9%	0.3%	0.0%	0.0%	0.0%
549	50	648	4.1%	43.4%	18.0%	0.3%	0.2%	0.4%	0.0%	0.2%	0.1%	5.0%	2.1%	1.7%	0.2%	0.4%	17.4%	6.5%
550	50	782	4.5%	47.4%	13.9%	0.2%	0.1%	0.2%	0.0%	0.1%	0.1%	5.3%	2.2%	2.6%	0.5%	0.3%	11.8%	10.8%
551	50	554	3.9%	41.3%	17.0%	0.3%	0.2%	0.4%	0.0%	0.2%	0.0%	4.6%	1.9%	1.6%	0.1%	0.5%	20.3%	7.6%
552	50	677	4.5%	47.3%	12.6%	0.2%	0.1%	0.2%	0.0%	0.1%	0.1%	6.0%	2.5%	3.0%	0.6%	0.3%	13.7%	8.9%
553	50	7	3.5%	37.2%	39.9%	0.0%	0.0%	0.0%	0.0%	0.0%	0.1%	13.6%	5.6%	0.0%	0.0%	0.0%	0.0%	0.0%
554	50	153	4.4%	46.4%	17.3%	0.2%	0.1%	0.2%	0.0%	0.1%	0.0%	3.9%	1.6%	1.9%	0.3%	0.0%	0.0%	23.4%
555	50	840	4.2%	44.5%	18.4%	0.3%	0.2%	0.4%	0.0%	0.2%	0.0%	4.3%	1.8%	1.6%	0.2%	0.4%	17.5%	5.8%
556	50	632	4.4%	46.3%	11.8%	0.1%	0.1%	0.2%	0.0%	0.1%	0.1%	6.2%	2.6%	3.1%	0.6%	0.3%	14.6%	9.5%
557	50	840	4.2%	44.5%	18.4%	0.3%	0.2%	0.4%	0.0%	0.2%	0.0%	4.3%	1.8%	1.6%	0.2%	0.4%	17.5%	5.8%
558	50	944	4.4%	46.4%	13.4%	0.2%	0.1%	0.2%	0.0%	0.1%	0.1%	7.2%	3.0%	3.2%	0.5%	0.3%	14.0%	6.8%
559	50	259	5.4%	56.8%	25.2%	0.2%	0.1%	0.2%	0.0%	0.1%	0.1%	6.6%	2.7%	2.1%	0.5%	0.0%	0.0%	0.0%
560	50	283	5.5%	57.9%	22.0%	0.3%	0.2%	0.3%	0.0%	0.2%	0.1%	6.5%	2.7%	2.1%	0.4%	0.0%	0.0%	1.9%
561	50	629	5.2%	54.3%	25.4%	0.3%	0.2%	0.4%	0.0%	0.2%	0.1%	5.3%	2.2%	1.6%	0.3%	0.0%	1.3%	3.2%
562	50	468	5.1%	53.8%	24.5%	0.2%	0.1%	0.2%	0.0%	0.1%	0.1%	6.0%	2.5%	2.0%	0.5%	0.0%	1.7%	3.1%
563	50	478	5.5%	57.3%	25.1%	0.2%	0.1%	0.2%	0.0%	0.1%	0.1%	5.9%	2.4%	1.8%	0.4%	0.0%	0.0%	0.9%
564	50	419	5.6%	58.5%	22.9%	0.3%	0.2%	0.4%	0.0%	0.2%	0.1%	5.4%	2.2%	1.6%	0.3%	0.0%	0.0%	2.3%
565	50	160	5.1%	53.2%	22.2%	0.2%	0.2%	0.3%	0.0%	0.1%	0.0%	3.7%	1.5%	1.5%	0.4%	0.1%	5.0%	6.4%
566	50	381	5.1%	53.6%	27.6%	0.3%	0.2%	0.3%	0.0%	0.2%	0.0%	4.5%	1.8%	1.2%	0.2%	0.0%	2.1%	2.7%
567	50	17	5.6%	59.0%	25.4%	0.2%	0.2%	0.3%	0.0%	0.1%	0.1%	5.6%	2.3%	1.2%	0.1%	0.0%	0.0%	0.0%
568	50	110	4.4%	46.6%	20.9%	0.2%	0.2%	0.3%	0.0%	0.2%	0.1%	9.8%	4.0%	2.3%	0.4%	0.0%	0.0%	10.6%
569	50	10	4.5%	47.6%	30.2%	0.4%	0.3%	0.5%	0.1%	0.3%	0.1%	10.3%	4.3%	1.2%	0.2%	0.0%	0.0%	0.0%
570	50	18	5.8%	60.6%	21.3%	0.6%	0.4%	0.7%	0.1%	0.4%	0.1%	5.3%	2.2%	2.1%	0.6%	0.0%	0.0%	0.0%
571	50	287	4.9%	51.7%	21.0%	0.3%	0.2%	0.4%	0.0%	0.2%	0.0%	3.9%	1.6%	1.6%	0.2%	0.0%	0.0%	13.9%
572	50	32	3.4%	35.6%	15.4%	0.3%	0.2%	0.3%	0.0%	0.2%	0.0%	4.2%	1.7%	1.5%	0.4%	0.0%	0.0%	36.6%
573	50	257	4.4%	46.7%	20.9%	0.3%	0.2%	0.4%	0.0%	0.2%	0.0%	3.7%	1.5%	1.4%	0.2%	0.0%	0.0%	20.0%
574	50	154	4.9%	51.2%	20.7%	0.2%	0.2%	0.3%	0.0%	0.1%	0.1%	8.5%	3.5%	2.4%	0.5%	0.0%	0.0%	7.5%
575	50	15	5.8%	61.3%	20.1%	0.4%	0.3%	0.5%	0.1%	0.3%	0.1%	6.6%	2.7%	1.4%	0.3%	0.0%	0.0%	0.0%
576	50	181	4.6%	48.4%	22.6%	0.2%	0.2%	0.3%	0.0%	0.2%	0.1%	8.9%	3.7%	2.4%	0.5%	0.0%	0.0%	8.0%
577	50	19	1.4%	14.2%	15.2%	0.0%	0.0%	0.0%	0.0%	0.0%	0.1%	5.2%	2.1%	0.0%	0.0%	0.0%	0.0%	61.8%
578	50	48	4.5%	46.7%	19.2%	0.2%	0.1%	0.2%	0.0%	0.1%	0.0%	4.2%	1.8%	1.1%	0.2%	0.0%	0.0%	21.5%
579	50	9	4.3%	45.5%	33.2%	0.1%	0.1%	0.1%	0.0%	0.1%	0.1%	11.3%	4.7%	0.5%	0.0%	0.0%	0.0%	0.0%
580	50	26	3.4%	35.6%	10.9%	0.1%	0.1%	0.1%	0.0%	0.0%	0.0%	3.7%	1.5%	0.3%	0.0%	0.0%	0.0%	44.2%
581	50	31	4.1%	43.5%	11.6%	0.1%	0.1%	0.1%	0.0%	0.1%	0.0%	4.6%	1.9%	0.8%	0.1%	0.0%	0.0%	33.0%
582	50	359	5.3%	56.0%	22.9%	0.2%	0.1%	0.2%	0.0%	0.1%	0.1%	7.7%	3.2%	2.7%	0.2%	0.0%	0.0%	1.1%
583	50	315	5.4%	56.6%	23.0%	0.2%	0.1%	0.2%	0.0%	0.1%	0.1%	7.9%	3.3%	2.9%	0.2%	0.0%	0.0%	0.0%
584	50	315	5.4%	56.6%	23.0%	0.2%	0.1%	0.2%	0.0%	0.1%	0.1%	7.9%	3.3%	2.9%	0.2%	0.0%	0.0%	0.0%
585	50	650	5.1%	53.3%	24.4%	0.3%	0.2%	0.3%	0.0%	0.2%	0.1%	9.3%	3.9%	2.7%	0.3%	0.0%	0.0%	0.0%
586	50	523	5.3%	55.3%	22.9%	0.2%	0.1%	0.2%	0.0%	0.1%	0.1%	8.9%	3.7%	3.1%	0.3%	0.0%	0.0%	0.0%
587	50	150	4.2%	44.1%	28.9%	0.6%	0.4%	0.7%	0.1%	0.4%	0.1%	12.5%	5.2%	2.2%	0.4%	0.0%	0.0%	0.0%
588	70	1592	4.6%	48.3%	29.1%	0.4%	0.3%	0.5%	0.1%	0.3%	0.1%	7.3%	3.0%	3.1%	0.8%	0.0%	2.1%	0.0%
589	70	491	5.5%	57.5%	21.6%	0.3%	0.2%	0.3%	0.0%	0.2%	0.0%	4.0%	1.6%	1.9%	0.5%	0.1%	6.1%	0.0%
590	70	1592	4.6%	48.3%	29.1%	0.4%	0.3%	0.5%	0.1%	0.3%	0.1%	7.3%	3.0%	3.1%	0.8%	0.0%	2.1%	0.0%
591	70	959	5.9%	61.9%	17.7%	0.2%	0.2%	0.3%	0.0%	0.2%	0.1%	5.2%	2.1%	1.6%	0.3%	0.1%	4.3%	0.0%
594	50	643	4.4%	46.6%	23.7%	0.4%	0.3%	0.5%	0.1%	0.3%	0.0%	3.6%	1.5%	1.0%	0.1%	0.2%	9.9%	7.2%
595	50	440	4.7%	48.9%	19.4%	0.2%	0.1%	0.2%	0.0%	0.1%	0.1%	5.0%	2.1%	1.1%	0.2%	0.4%	16.9%	0.8%
596	50	597	4.5%	47.1%	24.4%	0.5%	0.3%	0.5%	0.1%	0.3%	0.0%	3.2%	1.3%	0.8%	0.1%	0.2%	10.7%	6.1%
597	50	624	5.0%	52.5%	19.1%	0.2%	0.1%	0.2%	0.0%	0.1%	0.1%	5.5%	2.3%	1.8%	0.2%	0.3%	11.9%	0.5%
598	50	775	5.0%	52.6%	22.8%	0.4%	0.3%	0.5%	0.1%	0.3%	0.0%	4.7%	2.0%	1.4%	0.2%	0.1%	4.9%	4.7%
599	50	458	4.4%	46.4%	28.7%	0.4%	0.2%	0.4%	0.0%	0.2%	0.1%	4.9%	2.0%	2.3%	0.4%	0.2%	8.6%	0.7%
600	50	645	5.6%	59.1%	28.2%	0.6%	0.4%	0.7%	0.1%	0.4%	0.0%	2.9%	1.2%	0.7%	0.1%	0.0%	0.0%	0.0%
601	50	328	4.9%	51.9%	31.3%	0.3%	0.2%	0.4%	0.0%	0.2%	0.1%	5.6%	2.3%	2.3%	0.3%	0.0%	0.0%	0.0%
602	50	230	5.4%	57.0%	17.7%	0.3%	0.2%	0.3%	0.0%	0.2%	0.1%	7.2%	3.0%	3.6%	0.5%	0.0%	0.0%	4.5%
603	50	7	3.5%	36.9%	39.5%	0.0%	0.0%	0.0%	0.0%	0.0%	0.1%	13.4%	5.6%	0.7%	0.2%	0.0%	0.0%	0.0%
604	50	371	5.2%	54.2%	21.4%	0.3%	0.2%	0.3%	0.0%	0.2%	0.1%	7.9%	3.3%	3.6%	0.5%	0.0%	0.0%	2.8%
605	50	361	5.3%	55.8%	22.0%	0.3%	0.2%	0.3%	0.0%	0.2%	0.1%	8.2%	3.4%	3.7%	0.5%	0.0%	0.0%	0.0%
606	50	118	5.2%	54.5%	24.2%	0.4%	0.3%	0.4%	0.0%	0.2%	0.1%	8.8%	3.6%	2.1%	0.3%	0.0%	0.0%	0.0%
607	50	7	3.5%	37.2%	39.9%	0.0%	0.0%	0.0%	0.0%	0.0%	0.1%	13.6%	5.6%	0.0%	0.0%	0.0%	0.0%	0.0%
608	50	590	3.6%	37.6%	22.9%	0.2%	0.1%	0.2%	0.0%	0.1%	0.0%	3.6%	1.5%	1.6%	0.4%	0.6%	25.0%	2.6%

Traffic Flows and Breakdown by 16 Vehicle Classes (Year 2026)

Link No.	Speed Limit	Total Vehicle	19 - Motorcycles (MC)	01 - Private Cars (PC)	03 - Taxi	14 - Non-franchised Bus <=6.4t	15 - Non-franchised Bus 6.4-15t	16 - Non-franchised Bus >15t	12 - Private Light Bus <=3.5t	13 - Private Light Bus >3.5t	04 - Light Goods Vehicles <=2.5t	05 - Lt Goods Vehicles 2.5-3.5t	06 - Light Goods Vehicles >3.5t	07 - Heavy Goods Vehicles <=15t	08 - Heavy Goods Vehicles >15t	17 - Franchised Bus (SD)	18 - Franchised Bus (DD)	11 - Public Light Buses
	km/hr	2100-2200																
609	50	910	4.5%	47.3%	19.3%	0.3%	0.2%	0.4%	0.0%	0.2%	0.0%	4.1%	1.7%	1.3%	0.2%	0.3%	12.6%	7.6%
610	50	1197	4.3%	45.4%	18.8%	0.3%	0.2%	0.4%	0.0%	0.2%	0.0%	4.0%	1.7%	1.2%	0.2%	0.3%	14.3%	8.7%
611	50	521	3.0%	31.8%	9.7%	0.2%	0.1%	0.2%	0.0%	0.1%	0.0%	4.4%	1.8%	1.3%	0.1%	0.7%	28.3%	18.0%
612	70	704	3.8%	40.1%	26.5%	0.3%	0.2%	0.4%	0.0%	0.2%	0.1%	6.5%	2.7%	1.5%	0.2%	0.0%	0.9%	16.8%
613	70	687	6.4%	67.3%	20.4%	0.2%	0.1%	0.2%	0.0%	0.1%	0.0%	2.7%	1.1%	0.7%	0.1%	0.0%	0.4%	0.0%
614	70	687	6.4%	67.3%	20.4%	0.2%	0.1%	0.2%	0.0%	0.1%	0.0%	2.7%	1.1%	0.7%	0.1%	0.0%	0.4%	0.0%
615	70	704	3.8%	40.1%	26.5%	0.3%	0.2%	0.4%	0.0%	0.2%	0.1%	6.5%	2.7%	1.5%	0.2%	0.0%	0.9%	16.8%
617	50	666	3.8%	39.7%	15.6%	0.3%	0.2%	0.4%	0.0%	0.2%	0.1%	5.2%	2.1%	1.1%	0.1%	0.6%	27.1%	3.5%
618	70	776	4.7%	49.4%	31.9%	0.2%	0.1%	0.2%	0.0%	0.1%	0.1%	5.6%	2.3%	1.9%	0.5%	0.0%	0.0%	2.9%
619	50	1342	4.6%	47.9%	20.7%	0.4%	0.3%	0.4%	0.0%	0.2%	0.0%	4.4%	1.8%	1.1%	0.1%	0.4%	15.2%	2.5%
620	50	852	5.1%	53.7%	23.1%	0.4%	0.3%	0.5%	0.1%	0.3%	0.0%	4.8%	2.0%	1.3%	0.1%	0.1%	4.5%	3.9%
621	50	496	4.0%	42.0%	25.0%	0.1%	0.1%	0.2%	0.0%	0.1%	0.0%	3.9%	1.6%	1.6%	0.4%	0.3%	10.8%	10.0%
622	50	919	5.2%	54.2%	23.0%	0.4%	0.3%	0.5%	0.0%	0.2%	0.0%	4.8%	2.0%	1.3%	0.2%	0.1%	4.2%	3.6%
623	50	843	5.2%	54.5%	23.1%	0.4%	0.3%	0.5%	0.0%	0.2%	0.0%	4.3%	1.8%	1.2%	0.2%	0.1%	4.5%	3.6%
624	50	644	5.0%	52.6%	22.8%	0.4%	0.3%	0.4%	0.0%	0.2%	0.0%	4.3%	1.8%	1.2%	0.2%	0.1%	5.9%	4.7%
625	50	849	4.3%	45.1%	17.3%	0.2%	0.1%	0.2%	0.0%	0.1%	0.0%	4.5%	1.9%	1.1%	0.3%	0.1%	6.3%	18.5%
627	50	496	4.0%	42.0%	25.0%	0.1%	0.1%	0.2%	0.0%	0.1%	0.0%	3.9%	1.6%	1.6%	0.4%	0.3%	10.8%	10.0%
628	50	353	4.7%	49.5%	6.4%	0.2%	0.2%	0.3%	0.0%	0.1%	0.1%	5.3%	2.2%	0.5%	0.0%	0.0%	0.0%	30.5%
629	70	776	4.7%	49.4%	31.9%	0.2%	0.1%	0.2%	0.0%	0.1%	0.1%	5.6%	2.3%	1.9%	0.5%	0.0%	0.0%	2.9%
630	70	1381	5.0%	52.0%	23.9%	0.2%	0.1%	0.2%	0.0%	0.1%	0.1%	5.8%	2.4%	1.9%	0.3%	0.0%	0.0%	7.8%
631	50	214	5.2%	55.0%	13.2%	0.1%	0.1%	0.1%	0.0%	0.1%	0.1%	6.0%	2.5%	1.9%	0.5%	0.2%	10.3%	4.5%
632	50	352	4.2%	44.1%	22.7%	0.2%	0.1%	0.2%	0.0%	0.1%	0.0%	4.4%	1.8%	0.7%	0.1%	0.2%	10.3%	10.7%
633	50	92	3.6%	37.3%	10.1%	0.1%	0.1%	0.1%	0.0%	0.1%	0.1%	7.3%	3.0%	2.6%	0.7%	0.6%	24.0%	10.4%
634	50	330	4.5%	46.8%	24.2%	0.2%	0.1%	0.2%	0.0%	0.1%	0.0%	4.7%	1.9%	0.7%	0.1%	0.3%	11.0%	5.2%
640	50	80	5.5%	58.2%	23.4%	0.1%	0.1%	0.2%	0.0%	0.1%	0.1%	7.4%	3.1%	1.6%	0.2%	0.0%	0.0%	0.0%
641	50	142	5.3%	55.4%	22.1%	0.1%	0.1%	0.1%	0.0%	0.1%	0.1%	6.7%	2.8%	1.4%	0.2%	0.0%	0.0%	5.8%
642	50	369	3.9%	41.1%	20.0%	0.3%	0.2%	0.3%	0.0%	0.2%	0.1%	6.3%	2.6%	1.8%	0.3%	0.0%	0.0%	22.8%
643	50	492	4.3%	45.5%	20.9%	0.3%	0.2%	0.3%	0.0%	0.2%	0.1%	6.1%	2.5%	2.0%	0.4%	0.0%	0.0%	17.1%
644	50	350	3.9%	41.4%	20.4%	0.4%	0.3%	0.4%	0.0%	0.2%	0.1%	5.9%	2.4%	2.3%	0.5%	0.0%	0.0%	21.7%
645	50	167	4.7%	49.3%	27.3%	0.7%	0.5%	0.8%	0.1%	0.5%	0.1%	7.1%	3.0%	3.4%	0.9%	0.0%	0.0%	1.6%
646	50	24	5.7%	60.2%	22.2%	1.4%	1.0%	1.6%	0.2%	0.9%	0.0%	4.1%	1.7%	0.9%	0.0%	0.0%	0.0%	0.0%
647	50	236	4.1%	42.9%	13.4%	0.3%	0.2%	0.3%	0.0%	0.2%	0.1%	9.8%	4.1%	3.2%	0.2%	0.1%	3.4%	17.7%
648	50	417	4.1%	43.4%	14.9%	0.3%	0.2%	0.3%	0.0%	0.2%	0.1%	10.0%	4.1%	2.6%	0.1%	0.0%	1.9%	17.6%
649	50	337	4.7%	48.9%	16.3%	0.3%	0.2%	0.4%	0.0%	0.2%	0.1%	11.5%	4.8%	2.9%	0.2%	0.1%	2.4%	6.9%
650	50	489	4.9%	51.1%	19.0%	0.3%	0.2%	0.4%	0.0%	0.2%	0.1%	9.7%	4.0%	1.8%	0.1%	0.0%	1.6%	6.6%
651	50	57	3.8%	40.3%	17.1%	0.6%	0.4%	0.7%	0.1%	0.4%	0.2%	19.7%	8.2%	8.1%	0.5%	0.0%	0.0%	0.0%
652	50	208	4.9%	51.6%	22.8%	0.4%	0.2%	0.4%	0.0%	0.2%	0.1%	9.3%	3.9%	1.7%	0.1%	0.0%	0.0%	4.3%
653	50	61	6.0%	62.7%	22.6%	0.3%	0.2%	0.3%	0.0%	0.2%	0.0%	4.5%	1.9%	1.2%	0.1%	0.0%	0.0%	0.0%
654	50	10	4.3%	45.5%	29.8%	0.2%	0.1%	0.2%	0.0%	0.1%	0.1%	10.1%	4.2%	4.0%	1.3%	0.0%	0.0%	0.0%
657	50	93	5.7%	59.3%	25.5%	0.2%	0.1%	0.2%	0.0%	0.1%	0.1%	5.5%	2.3%	0.9%	0.1%	0.0%	0.0%	0.0%
658	50	101	6.2%	65.3%	19.3%	0.2%	0.2%	0.3%	0.0%	0.1%	0.1%	5.3%	2.2%	0.8%	0.1%	0.0%	0.0%	0.0%
659	50	36	6.5%	68.6%	18.3%	0.3%	0.2%	0.4%	0.0%	0.2%	0.0%	2.8%	1.2%	1.2%	0.1%	0.0%	0.0%	0.0%
660	50	62	6.7%	70.3%	17.1%	0.2%	0.2%	0.3%	0.0%	0.1%	0.0%	2.9%	1.2%	1.0%	0.0%	0.0%	0.0%	0.0%
661	50	558	5.9%	61.5%	23.7%	0.5%	0.4%	0.6%	0.1%	0.3%	0.0%	3.1%	1.3%	1.1%	0.1%	0.0%	1.4%	0.0%
662	50	295	4.9%	51.8%	37.6%	0.2%	0.2%	0.3%	0.0%	0.1%	0.0%	2.7%	1.1%	1.0%	0.1%	0.0%	0.0%	0.0%
665	70	54	5.8%	61.3%	23.5%	0.5%	0.4%	0.6%	0.1%	0.3%	0.0%	3.9%	1.6%	1.7%	0.2%	0.0%	0.0%	0.0%
669	70	515	5.8%	60.5%	17.0%	0.3%	0.2%	0.3%	0.0%	0.2%	0.1%	6.7%	2.8%	2.8%	0.5%	0.1%	2.9%	0.0%
670	50	341	5.7%	60.1%	20.3%	0.2%	0.2%	0.3%	0.0%	0.1%	0.0%	4.2%	1.8%	2.0%	0.5%	0.1%	4.3%	0.0%
671	70	174	5.8%	61.1%	10.7%	0.4%	0.3%	0.5%	0.1%	0.3%	0.1%	11.5%	4.8%	4.2%	0.3%	0.0%	0.0%	0.0%
672	70	228	5.8%	61.2%	13.7%	0.4%	0.3%	0.5%	0.1%	0.3%	0.1%	9.7%	4.0%	3.6%	0.3%	0.0%	0.0%	0.0%
674	50	789	5.6%	59.2%	23.9%	0.2%	0.2%	0.3%	0.0%	0.1%	0.1%	5.5%	2.3%	1.1%	0.1%	0.0%	1.0%	0.3%
675	50	217	5.7%	59.9%	22.0%	0.1%	0.1%	0.2%	0.0%	0.1%	0.0%	4.1%	1.7%	1.0%	0.1%	0.1%	3.7%	1.3%
676	50	54	6.0%	62.7%	23.4%	0.2%	0.1%	0.2%	0.0%	0.1%	0.0%	4.5%	1.9%	0.7%	0.1%	0.0%	0.0%	0.0%
677	50	64	6.3%	66.2%	20.2%	0.2%	0.2%	0.3%	0.0%	0.1%	0.0%	4.1%	1.7%	0.7%	0.0%	0.0%	0.0%	0.0%
678	50	180	4.6%	48.6%	24.9%	0.5%	0.3%	0.6%	0.1%	0.3%	0.1%	10.8%	4.5%	4.3%	0.5%	0.0%	0.0%	0.0%
679	50	84	5.4%	56.9%	13.8%	0.1%	0.1%	0.1%	0.0%	0.1%	0.1%	12.3%	5.1%	5.4%	0.6%	0.0%	0.0%	0.0%
680	50	172	4.3%	44.9%	21.7%	0.1%	0.1%	0.1%	0.0%	0.1%	0.1%	5.3%	2.2%	2.2%	0.3%	0.0%	0.0%	18.7%
681	50	199	4.9%	50.9%	23.3%	0.5%	0.4%	0.6%	0.1%	0.4%	0.1%	8.0%	3.3%	2.9%	0.2%	0.0%	0.0%	4.5%
682	50	65	5.7%	59.6%	24.3%	0.1%	0.1%	0.1%	0.0%	0.1%	0.1%	5.7%	2.4%	1.5%	0.3%	0.0%	0.0%	0.0%
683	50	81	5.7%	59.6%	16.9%	0.3%	0.2%	0.4%	0.0%	0.2%	0.1%	8.0%	3.3%	1.7%	0.1%	0.0%	0.0%	3.4%
684	50	127	5.4%	56.5%	24.2%	0.3%	0.2%	0.4%	0.0%	0.2%	0.1%	6.7%	2.8%	2.6%	0.4%	0.0%	0.0%	0.0%
685	50	222	5.0%	52.3%	23.8%	0.4%	0.3%	0.5%	0.1%	0.3%	0.1%	9.0%	3.7%	4.0%	0.5%	0.0%	0.0%	0.0%
686	50	288	4.3%	45.2%	10.8%	0.3%	0.2%	0.4%	0.0%	0.2%	0.1%	11.6%	4.8%	4.3%	0.3%	0.1%	2.8%	14.5%
687	50	122	4.6%	48.5%	20.6%	0.1%	0.1%	0.1%	0.0%	0.1%	0.2%	16.2%	6.7%	2.6%	0.1%	0.0%	0.0%	0.0%
688	50	102	5.0%	52.5%	28.3%	0.2%	0.1%	0.2%	0.0%	0.1%	0.1%	8.8%	3.6%	1.1%	0.0%	0.0%	0.0%	0.0%
689	50	253	4.6%	48.3%	28.1%	0.7%	0.5%	0.9%	0.1%	0.5%	0.0%	4.4%	1.8%	1.9%	0.2%	0.1%	3.2%	4.6%
690	50	253	4.6%	48.4%	28.2%	0.7%	0.5%	0.8%	0.1%	0.5%	0.0%	4.4%	1.8%	1.9%	0.2%	0.1%	3.2%	4.6%
691	50	320	4.9%	51.4%	25.9%	0.2%	0.1%	0.2%	0.0%	0.1%	0.1%	10.6%	4.4%	2.0%	0.1%	0.0%	0.0%	0.0%
692	50	320	4.9%	51.4%	25.9%	0.2%	0.1%	0.2%	0.0%	0.1%	0.1%	10.6%	4.4%	2.0%	0.1%	0.0%	0.0%	0.0%
693	50	125	3.8%	39.5%	25.2%	0.3%	0.2%	0.3%	0.0%	0.2%	0.2%	17.5%	7.2%	5.0%	0.6%	0.0%	0.0%	0.0%
695	50	355	4.7%	49.8%	26.0%	0.2%	0.1%	0.2%	0.0%	0.1%	0.1%	12.1%	5.0%	1.7%	0.0%	0.0%	0.0%	0.0%
696	50	7	3.5%	37.2%	39.9%	0.0%	0.0%	0.0%	0.0%	0.0%	0.1%	13.6%	5.6%	0.0%	0.0%	0.0%	0.0%	0.0%
697	50	84	5.0%	52.0%	14.9%	0.3%	0.2%	0.3%	0.0%	0.2%	0.1%	6.6%	2.7%	4.4%	0.3%	0.2%	9.5%	3.3%
698	70	364	6.5%	67.8%	11.3%	1.1%	0.8%	1.3%	0.1%	0.7%	0.0%	4.5%	1.8%	4.1%	0.0%	0.0%	0.0%	0.0%
699	50	137	0.2%	2.0%	2.1%	0.0%	0.0%	0.0%	0.0%	0.0%	0.0%	0.7%	0.3%	0.0%	0.0%	2.0%	85.7%	7.0%
700	70	1908	4.0%	42.2%	25.8%	0.2%	0.1%	0.2%	0.0%	0.1%	0.1%	6.8%	2.8%	1.4%	0.2%	0.1%	5.6%	10.4%
701	70	475	5.0%	52.6%	13.2%	0.6%	0.4%	0.7%	0.1%	0.4%	0.1%	13.8%	5.7%	2.3%	0.2%	0.0%	2.0%	2.9%
702	70	1893	4.0%	42.1%	25.7%	0.2%	0.1%	0.2%	0.0%	0.1%	0.1%	6.8%	2.8%	1.4%	0.2%	0.1%	5.7%	10.5%
704	70	1823	3.9%	40.8%	21.9%	0.3%	0.2%	0.4%	0.0%	0.2%	0.1%	6.4%	2.6%	1.8%	0.1%	0.2%	10.5%	10.7%
705	70	2058	4.1%	43.1%	21.0%	0.3%	0.2%	0.4%	0.0%	0.2%	0.1%	6.3%	2.6%	1.7%	0.1%	0.2%	9.4%	10.1%
706	70	1346	4.9%	51.5%	19.8%	0.1%	0.0%	0.1%	0.0%	0.0%	0.0%	3.6%	1.5%	1.3%	0.2%	0.1%	5.2%	11.5%
712	50	508	5.1%	53.9%	30.5%	0.5%	0.3%	0.5%	0.1%	0.3%	0.0%	4.2%	1.8%	1.4%	0.1%	0.0%	0.7%	0.5%
713	50	32	4.4%	46.6%	17.0%	0.3%	0.2%	0.3%	0.0%	0.2%	0.0%	3.1%	1.3%	0.7%	0.0%	0.6%	25.3%	0.0%
714	50	29	4.9%	51.5%	25.8%	0.3%	0.2%	0.4%	0.0%	0.2%	0.1%	8.2%	3.4%	3.9%	1.0%	0.0%	0.0%	0.0%
715	50	26	5.7%	60.1%	23.9%	0.3%	0.2%	0.4%	0.0%	0.2%	0.0%	4.2%	1.7%	2.4%	0.7%	0.0%	0.0%	0.0%
716	50	101	4.6%	48.5%	18.8%	0.1%	0.1%	0.1%	0.0%	0.1%	0.1%	7.7%	3.2%	2.4%	0.2%	0.3%	13.9%	0.0%
717	50	602	5.2%	54.4%	26.3%	0.3%	0.2%	0.4%	0.0%	0.2%	0.1%	5.2%	2.1%	2.0%	0.2%	0.1%	3.2%	0.0%
718	50	889	5.5%	57.9%	19.1%	0.4%	0.3%	0.5%	0.1%	0.3%	0.1%	6.5%	2.7%	2.5%	0.3%	0.0%	1.7%	2.1%
719	50	527	5.0%	52.1%	26.6%	0.6%	0.4%	0.7%	0.1%	0.4%	0.1%	6.2%	2.6%	2.0%	0.2%	0.0%	0.6%	2.3%
720	50	193	6.1%	63.8%	22.8%	0.6%	0.4%	0.7%	0.1%	0.4%	0.0%	2.7%	1.1%	1.3%	0.1%	0.0%	0.0%	0.0%
721	50	274	4.7%	49.3%	17.5%	0.1%	0.1%	0.2%	0.0%	0.1%	0.0%	3.5%	1.4%	1.2%	0.1%	0.2%	7.6%	14.0%
722	50	255	4.1%	43.2%	17.7%	0.2%	0.1%	0.2%	0.0%	0.1%	0.1%	5.5%	2.3%	2.3%	0.2%	0.2%	7.6%	16.1%
723	50	891	4.8%	50.0%	27.1%	0.5%	0.4%	0.6%	0.1%	0.3%	0.0%	4.0%	1.6%	1.6%	0.3%	0.0%	2.1%	6.5%
724	50	1275	5.0%	52.9%	19.3%	0.6%	0.4%	0.7%	0.1%	0.4%	0.1%	7.0%	2.9%	2.2%	0.2%	0.0%	2.1%	6.0%
725	50	245	4.8%	50.1%	22.8%	0.8%	0.5%	0.9%	0.1%	0.5%	0.0%	4.4%	1.8%	1.2%	0.3%	0.2%	7.4%	4.2%
726	50	558	4.9%	51.6%	20.5%	0.4%	0.3%	0.5%	0.1%	0.3%	0.1%	9.8%	4.1%	2.3%	0.2%	0.1%	3.5%	1.4%
727	50	220	5.2%	54.5%	20.5%	0.3%	0.2%	0.4%	0.0%	0.2%	0.1%	11.2%	4.6%	2.7%	0.2%	0.0%	0.0%	0.0%
728	50	168	5.3%	55.3%	20.4%	0.2%	0.1%	0.2%	0.0%	0.1%	0.1%	10.7%	4.5%	2.6%	0.4%	0.0%	0.0%	0.0%
729	50	172	4.7%	49.6%	24.1%	1.0%	0.7%	1.2%	0.1%	0.6%	0.1%	6.0%	2.5%	1.7%	0.1%	0.0%	0.0%	7.6%
730	50	145	5.7%	59.9%	16.5%	0.3%	0.2%	0.4%	0.0%	0.2%	0.1%	8.1%	3.4%	2.8%	0.5%	0.0%	0.0%	1.9%
731	50	378	5.6%	58.3%	18.8%	0.2%	0.2%	0.3%	0.0%	0.1%	0.1%	7.6%	3.1%	2.4%	0.4%	0.0%	1.6%	1.5%
732	50	325	4.4%	45.9%	20.6%	1.0%	0.7%	1.2%	0.1%	0.7%	0.1%	9.8%	4.1%	2.5%	0.2%	0.0%	1.6%	7.0%
733	50	100	4.5%	47.4%	21.6%	0.0%	0.0%	0.1%	0.0%	0.0%	0.1%	7.3%	3.0%	2.3%	0.7%	0.0%	0.0%	13.0%
734	50	7	3.4%	36.2%	38.7%	0.3%	0.2%	0.3%	0.0%	0.2%	0.1%	13.2%	5.5%	1.7%	0.1%	0.0%	0.0%	0.0%
735	50	33	5.3%	55.7%	18.1%	0.3%	0.2%	0.3%	0.0%	0.2%	0.1%	11.9%	4.9%	2.8%	0.2%	0.0%	0.0%	0.0%

Traffic Flows and Breakdown by 16 Vehicle Classes (Year 2026)

Link No.	Speed Limit	Total Vehicle	19 - Motorcycles (MC)	01 - Private Cars (PC)	03 - Taxi	14 - Non-franchised Bus <=6.4t	15 - Non-franchised Bus 6.4-15t	16 - Non-franchised Bus >15t	12 - Private Light Bus <=3.5t	13 - Private Light Bus >3.5t	04 - Light Goods Vehicles <=2.5t	05 - Lt Goods Vehicles 2.5-3.5t	06 - Light Goods Vehicles >3.5t	07 - Heavy Goods Vehicles <=15t	08 - Heavy Goods Vehicles >15t	17 - Franchised Bus (SD)	18 - Franchised Bus (DD)	11 - Public Light Buses
	km/hr	2100-2200																
736	50	291	4.8%	50.1%	20.1%	0.7%	0.5%	0.8%	0.1%	0.5%	0.1%	11.5%	4.8%	2.4%	0.2%	0.0%	0.0%	3.3%
737	50	51	3.7%	39.1%	17.6%	0.0%	0.0%	0.1%	0.0%	0.0%	0.1%	7.4%	3.1%	2.5%	0.8%	0.0%	0.0%	25.6%
738	50	245	5.0%	52.5%	19.9%	0.7%	0.5%	0.8%	0.1%	0.5%	0.1%	9.8%	4.1%	1.9%	0.2%	0.0%	0.0%	3.9%
739	50	213	4.0%	42.2%	27.2%	0.5%	0.3%	0.5%	0.1%	0.3%	0.1%	7.0%	2.9%	1.4%	0.2%	0.1%	2.5%	10.6%
740	50	262	4.6%	48.7%	14.3%	0.4%	0.3%	0.5%	0.1%	0.3%	0.1%	12.5%	5.2%	1.7%	0.1%	0.1%	3.3%	7.9%
741	50	118	4.6%	48.2%	15.7%	0.3%	0.2%	0.4%	0.0%	0.2%	0.1%	10.4%	4.3%	1.8%	0.2%	0.0%	0.0%	13.3%
742	50	220	4.0%	42.4%	16.5%	0.5%	0.3%	0.6%	0.1%	0.3%	0.0%	4.1%	1.7%	0.9%	0.1%	0.1%	5.5%	22.8%
743	50	300	4.4%	46.3%	18.5%	0.7%	0.5%	0.8%	0.1%	0.4%	0.0%	4.5%	1.9%	1.0%	0.1%	0.1%	4.0%	16.7%
745	50	253	4.7%	49.5%	20.9%	0.6%	0.4%	0.7%	0.1%	0.4%	0.1%	9.6%	4.0%	1.7%	0.1%	0.1%	2.4%	4.9%
746	50	89	3.7%	38.4%	12.6%	0.8%	0.6%	1.0%	0.1%	0.5%	0.1%	6.6%	2.7%	1.1%	0.0%	0.1%	6.0%	25.5%
749	70	2633	5.7%	60.2%	14.5%	0.4%	0.3%	0.5%	0.0%	0.2%	0.1%	8.0%	3.3%	3.3%	0.3%	0.0%	2.0%	1.1%
750	70	2449	5.6%	58.6%	11.1%	0.6%	0.4%	0.7%	0.1%	0.4%	0.1%	11.4%	4.7%	2.7%	0.2%	0.1%	2.3%	1.2%
751	70	775	5.2%	55.0%	20.1%	0.3%	0.2%	0.4%	0.0%	0.2%	0.1%	10.7%	4.4%	3.1%	0.2%	0.0%	0.0%	0.0%
752	70	888	5.8%	60.8%	18.8%	0.3%	0.2%	0.4%	0.0%	0.2%	0.1%	7.7%	3.2%	2.1%	0.5%	0.0%	0.0%	0.0%
753	70	595	4.7%	49.5%	23.4%	0.3%	0.2%	0.4%	0.0%	0.2%	0.1%	10.0%	4.2%	3.3%	0.3%	0.0%	1.9%	1.4%
754	70	830	6.0%	62.7%	16.0%	0.2%	0.2%	0.3%	0.0%	0.2%	0.1%	7.3%	3.0%	2.2%	0.3%	0.0%	1.5%	0.0%
755	70	272	4.6%	48.1%	19.7%	0.2%	0.1%	0.2%	0.0%	0.1%	0.1%	13.5%	5.6%	4.1%	0.4%	0.0%	0.2%	3.0%
756	70	269	5.9%	62.1%	12.9%	0.3%	0.2%	0.3%	0.0%	0.2%	0.1%	7.8%	3.2%	2.0%	0.2%	0.1%	4.7%	0.0%
757	50	380	6.0%	62.9%	16.5%	0.2%	0.1%	0.2%	0.0%	0.1%	0.1%	7.8%	3.2%	2.5%	0.3%	0.0%	0.0%	0.0%
759	50	435	5.1%	54.0%	24.3%	0.4%	0.3%	0.5%	0.1%	0.3%	0.1%	7.5%	3.1%	1.8%	0.1%	0.0%	0.0%	2.4%
760	50	367	5.9%	61.7%	20.4%	0.5%	0.3%	0.5%	0.1%	0.3%	0.1%	5.0%	2.1%	1.0%	0.0%	0.0%	0.7%	1.5%
761	50	407	5.2%	54.3%	21.2%	0.5%	0.3%	0.5%	0.1%	0.3%	0.1%	9.5%	3.9%	2.6%	0.2%	0.0%	0.0%	1.3%
777	70	1224	5.6%	58.6%	11.9%	0.5%	0.4%	0.6%	0.1%	0.3%	0.1%	9.6%	4.0%	4.3%	0.3%	0.1%	2.6%	1.1%
778	50	31	5.1%	53.3%	15.7%	0.1%	0.1%	0.2%	0.0%	0.1%	0.1%	12.9%	5.4%	6.3%	0.7%	0.0%	0.0%	0.0%
779	50	1269	5.9%	61.4%	18.1%	0.3%	0.2%	0.3%	0.0%	0.2%	0.1%	7.7%	3.2%	2.2%	0.5%	0.0%	0.0%	0.0%
780	50	918	4.9%	51.9%	22.4%	0.4%	0.3%	0.4%	0.0%	0.2%	0.1%	10.5%	4.3%	3.1%	0.2%	0.0%	1.2%	0.0%
781	50	248	5.2%	55.1%	23.1%	0.6%	0.4%	0.7%	0.1%	0.4%	0.1%	8.8%	3.6%	1.9%	0.1%	0.0%	0.0%	0.0%
782	50	278	5.7%	60.0%	22.1%	0.1%	0.1%	0.1%	0.0%	0.1%	0.1%	7.2%	3.0%	1.5%	0.1%	0.0%	0.0%	0.0%
783	50	367	5.9%	61.7%	20.4%	0.5%	0.3%	0.5%	0.1%	0.3%	0.1%	5.0%	2.1%	1.0%	0.0%	0.0%	0.7%	1.5%
784	50	437	5.5%	57.5%	20.7%	0.2%	0.1%	0.2%	0.0%	0.1%	0.1%	8.5%	3.5%	2.3%	0.2%	0.0%	0.0%	1.3%
785	50	230	5.8%	61.3%	19.3%	0.6%	0.5%	0.8%	0.1%	0.4%	0.0%	4.7%	1.9%	1.0%	0.0%	0.0%	1.2%	2.4%
786	50	439	5.6%	58.3%	19.9%	0.2%	0.2%	0.3%	0.0%	0.2%	0.1%	8.3%	3.4%	2.2%	0.2%	0.0%	0.0%	1.2%
787	50	570	5.6%	59.0%	18.7%	0.3%	0.2%	0.3%	0.0%	0.2%	0.1%	8.6%	3.6%	2.3%	0.2%	0.0%	0.0%	1.0%
788	50	881	5.8%	60.8%	17.5%	0.3%	0.2%	0.4%	0.0%	0.2%	0.1%	8.2%	3.4%	2.5%	0.6%	0.0%	0.0%	0.0%
789	50	1100	4.9%	51.7%	21.5%	0.4%	0.3%	0.5%	0.1%	0.3%	0.1%	10.9%	4.5%	3.2%	0.2%	0.0%	1.0%	0.5%
790	50	905	5.7%	59.5%	17.5%	0.3%	0.2%	0.4%	0.0%	0.2%	0.1%	8.9%	3.7%	2.7%	0.6%	0.0%	0.0%	0.0%
791	50	1026	5.0%	52.3%	21.7%	0.3%	0.2%	0.4%	0.0%	0.2%	0.1%	10.4%	4.3%	3.2%	0.2%	0.0%	1.0%	0.5%
792	50	250	5.6%	58.5%	20.7%	0.2%	0.1%	0.2%	0.0%	0.1%	0.1%	8.7%	3.6%	2.0%	0.1%	0.0%	0.0%	0.0%
793	50	398	5.2%	54.4%	17.9%	0.4%	0.3%	0.5%	0.0%	0.3%	0.1%	10.8%	4.5%	3.3%	0.2%	0.0%	0.7%	1.4%
794	50	323	5.1%	53.8%	20.3%	0.1%	0.1%	0.2%	0.0%	0.1%	0.1%	9.1%	3.8%	2.1%	0.1%	0.1%	3.3%	1.7%
795	50	461	5.2%	54.9%	16.3%	0.4%	0.3%	0.5%	0.1%	0.3%	0.1%	11.8%	4.9%	3.2%	0.2%	0.0%	0.6%	1.2%
796	50	581	5.3%	55.8%	19.2%	0.1%	0.1%	0.1%	0.0%	0.1%	0.1%	9.3%	3.9%	2.4%	0.3%	0.0%	1.8%	1.3%
797	50	235	5.2%	54.9%	13.3%	0.4%	0.3%	0.5%	0.1%	0.3%	0.1%	13.1%	5.4%	2.9%	0.0%	0.0%	1.1%	2.3%
798	50	253	5.5%	57.3%	21.8%	0.2%	0.2%	0.3%	0.0%	0.1%	0.1%	7.5%	3.1%	1.7%	0.1%	0.0%	0.0%	2.2%
799	50	323	5.0%	52.9%	11.5%	0.4%	0.3%	0.5%	0.1%	0.3%	0.1%	7.7%	3.2%	3.0%	0.2%	0.2%	7.5%	7.2%
800	50	353	3.0%	32.0%	9.4%	0.3%	0.2%	0.4%	0.0%	0.2%	0.0%	4.0%	1.6%	1.2%	0.1%	1.0%	41.0%	5.4%
801	50	956	5.1%	53.6%	14.6%	0.3%	0.2%	0.4%	0.0%	0.2%	0.1%	8.7%	3.6%	3.0%	0.5%	0.1%	3.2%	6.3%
802	50	1228	5.0%	52.4%	15.7%	0.3%	0.2%	0.3%	0.0%	0.2%	0.1%	9.8%	4.0%	3.3%	0.5%	0.1%	2.5%	5.6%
803	50	736	4.0%	41.6%	12.6%	0.3%	0.2%	0.4%	0.0%	0.2%	0.1%	6.4%	2.7%	1.3%	0.1%	0.6%	26.1%	3.4%
804	50	869	5.1%	53.1%	14.2%	0.3%	0.2%	0.4%	0.0%	0.2%	0.1%	8.5%	3.5%	2.4%	0.6%	0.1%	4.9%	6.4%
805	50	793	4.3%	45.1%	13.2%	0.1%	0.1%	0.1%	0.0%	0.0%	0.1%	6.4%	2.7%	2.5%	0.5%	0.4%	17.3%	7.3%
806	50	1138	5.3%	55.2%	13.9%	0.3%	0.2%	0.4%	0.0%	0.2%	0.1%	8.3%	3.5%	2.3%	0.5%	0.1%	4.9%	4.9%
807	50	764	4.1%	43.0%	13.2%	0.2%	0.1%	0.2%	0.0%	0.1%	0.1%	7.7%	3.2%	1.7%	0.2%	0.5%	20.0%	5.7%
808	50	381	4.9%	51.4%	21.6%	0.4%	0.3%	0.5%	0.0%	0.3%	0.1%	11.4%	4.7%	4.2%	0.4%	0.0%	0.0%	0.0%
809	50	54	3.7%	39.2%	15.6%	0.1%	0.1%	0.1%	0.0%	0.1%	0.3%	25.2%	10.5%	4.9%	0.3%	0.0%	0.0%	0.0%
814	50	819	5.4%	57.1%	18.2%	0.4%	0.3%	0.5%	0.1%	0.3%	0.1%	9.9%	4.1%	2.9%	0.6%	0.0%	0.0%	0.0%
815	50	621	5.3%	55.9%	21.5%	0.3%	0.2%	0.3%	0.0%	0.2%	0.1%	9.4%	3.9%	2.7%	0.2%	0.0%	0.0%	0.0%
816	50	1214	5.4%	56.9%	17.7%	0.5%	0.4%	0.6%	0.1%	0.3%	0.1%	10.4%	4.3%	2.7%	0.5%	0.0%	0.0%	0.2%
817	50	620	5.2%	54.8%	21.1%	0.4%	0.3%	0.5%	0.1%	0.3%	0.1%	10.0%	4.1%	2.9%	0.2%	0.0%	0.0%	0.0%
818	70	2170	5.8%	61.2%	14.2%	0.4%	0.3%	0.5%	0.1%	0.3%	0.1%	7.9%	3.3%	2.6%	0.3%	0.0%	2.0%	1.1%
819	70	1691	5.6%	59.2%	9.3%	0.7%	0.5%	0.9%	0.1%	0.5%	0.1%	11.7%	4.9%	1.8%	0.1%	0.1%	3.0%	1.4%
820	70	2746	5.8%	60.4%	13.7%	0.4%	0.3%	0.5%	0.1%	0.3%	0.1%	9.2%	3.8%	2.5%	0.2%	0.0%	1.7%	0.8%
821	70	2011	5.8%	60.9%	9.4%	0.7%	0.5%	0.8%	0.1%	0.4%	0.1%	11.2%	4.6%	1.7%	0.1%	0.1%	2.5%	1.2%
822	70	1361	5.8%	60.5%	8.9%	0.3%	0.2%	0.3%	0.0%	0.2%	0.1%	12.9%	5.3%	2.2%	0.1%	0.0%	1.5%	1.7%
823	70	1149	5.1%	53.6%	17.2%	0.4%	0.3%	0.5%	0.1%	0.3%	0.1%	10.1%	4.2%	3.2%	0.2%	0.1%	2.6%	2.0%
824	50	622	4.3%	45.1%	10.4%	0.5%	0.4%	0.6%	0.1%	0.4%	0.1%	7.5%	3.1%	2.2%	0.4%	0.2%	7.1%	17.6%
825	50	193	5.8%	60.6%	5.0%	0.7%	0.5%	0.8%	0.1%	0.4%	0.1%	8.5%	3.5%	1.9%	0.0%	0.0%	1.4%	10.7%
826	70	1597	6.2%	65.2%	11.1%	0.5%	0.3%	0.5%	0.1%	0.3%	0.1%	8.6%	3.6%	2.0%	0.3%	0.0%	1.1%	0.0%
827	70	650	5.9%	61.6%	10.6%	1.5%	1.0%	1.7%	0.2%	0.9%	0.1%	7.8%	3.2%	0.7%	0.0%	0.1%	4.7%	0.0%
828	50	187	6.0%	62.6%	16.1%	2.1%	1.5%	2.5%	0.3%	1.4%	0.0%	2.4%	1.0%	4.2%	0.0%	0.0%	0.0%	0.0%
829	50	95	7.3%	76.4%	9.4%	0.0%	0.0%	0.0%	0.0%	0.0%	0.0%	3.7%	1.5%	1.6%	0.0%	0.0%	0.0%	0.0%
830	50	359	5.3%	56.0%	11.5%	0.5%	0.3%	0.5%	0.1%	0.3%	0.1%	9.7%	4.0%	11.2%	0.5%	0.0%	0.0%	0.0%
831	50	164	4.7%	49.5%	9.3%	0.2%	0.1%	0.2%	0.0%	0.1%	0.2%	17.7%	7.3%	10.1%	0.5%	0.0%	0.0%	0.0%
832	50	125	6.3%	65.7%	8.0%	0.3%	0.2%	0.4%	0.0%	0.2%	0.1%	9.8%	4.0%	4.5%	0.4%	0.0%	0.0%	0.0%
833	50	361	5.8%	61.1%	10.8%	0.2%	0.1%	0.2%	0.0%	0.1%	0.1%	10.2%	4.2%	6.9%	0.1%	0.0%	0.0%	0.0%
834	50	612	5.3%	55.2%	26.4%	0.3%	0.2%	0.4%	0.0%	0.2%	0.0%	4.8%	2.0%	1.7%	0.1%	0.1%	3.2%	0.0%
835	50	354	5.6%	58.6%	22.4%	0.4%	0.3%	0.5%	0.1%	0.3%	0.0%	4.4%	1.8%	1.5%	0.1%	0.1%	4.0%	0.0%
836	50	521	3.5%	37.1%	10.8%	0.2%	0.1%	0.2%	0.0%	0.1%	0.1%	7.6%	3.1%	1.8%	0.3%	0.6%	26.1%	8.4%
837	50	334	5.1%	53.2%	20.6%	0.2%	0.1%	0.2%	0.0%	0.1%	0.1%	9.3%	3.8%	1.8%	0.0%	0.1%	3.2%	2.3%
838	50	212	5.2%	54.4%	12.2%	0.3%	0.2%	0.3%	0.0%	0.2%	0.1%	8.6%	3.6%	3.7%	0.3%	0.0%	1.9%	9.0%
839	50	745	4.2%	43.7%	12.5%	0.1%	0.1%	0.1%	0.0%	0.1%	0.1%	6.7%	2.8%	2.5%	0.5%	0.4%	18.4%	7.7%
840	50	51	5.5%	57.6%	19.6%	0.2%	0.2%	0.3%	0.0%	0.2%	0.1%	9.4%	3.9%	3.1%	0.1%	0.0%	0.0%	0.0%
841	50	243	5.3%	55.6%	18.4%	0.2%	0.2%	0.3%	0.0%	0.1%	0.1%	8.0%	3.3%	1.3%	0.1%	0.2%	6.9%	0.0%
842	50	302	2.6%	27.7%	7.7%	0.3%	0.2%	0.4%	0.0%	0.2%	0.0%	3.0%	1.3%	0.9%	0.1%	1.1%	48.0%	6.4%
843	50	493	3.3%	34.8%	9.7%	0.4%	0.2%	0.4%	0.0%	0.2%	0.1%	5.7%	2.3%	1.3%	0.0%	0.8%	35.6%	5.1%
847	50	621	4.8%	50.3%	22.3%	0.3%	0.2%	0.4%	0.0%	0.2%	0.0%	3.2%	1.3%	1.2%	0.2%	0.1%	5.1%	10.3%
848	50	569	5.2%	54.4%	23.7%	0.4%	0.3%	0.4%	0.0%	0.2%	0.0%	3.6%	1.5%	1.2%	0.2%	0.1%	2.7%	6.0%
849	50	109	1.9%	19.7%	8.7%	0.0%	0.0%	0.1%	0.0%	0.0%	0.0%	1.0%	0.4%	0.3%	0.1%	0.1%	5.5%	62.2%
850	50	253	5.3%	55.8%	18.0%	0.2%	0.1%	0.2%	0.0%	0.1%	0.0%	4.5%	1.9%	1.6%	0.5%	0.0%	0.8%	10.9%
851	50	110	1.9%	19.9%	8.8%	0.0%	0.0%	0.1%	0.0%	0.0%	0.0%	1.0%	0.4%	0.3%	0.1%	0.1%	5.5%	61.8%
852	50	153	3.7%	38.4%	17.4%	0.2%	0.2%	0.3%	0.0%	0.2%	0.0%	3.6%	1.5%	1.5%	0.4%	0.0%	1.3%	31.3%
853	50	93	1.2%	12.6%	5.1%	0.0%	0.0%	0.0%	0.0%	0.0%	0.0%	1.0%	0.4%	0.1%	0.0%	0.2%	6.5%	72.6%
854	50	332	4.8%	50.7%	21.2%	0.4%	0.3%	0.4%	0.0%	0.2%	0.0%	3.7%	1.5%	1.2%	0.2%	0.0%	0.6%	14.5%
855	50	103	1.1%	11.6%	4.7%	0.0%	0.0%	0.0%	0.0%	0.0%	0.0%	0.9%	0.4%	0.1%	0.0%	0.1%	5.8%	75.0%
856	50	225	4.5%	46.8%	18.2%	0.3%	0.2%	0.4%	0.0%	0.2%	0.0%	3.6%	1.5%	1.6%	0.3%	0.0%	0.9%	21.4%
859	50	362	5.5%	57.8%	24.0%	0.5%	0.3%	0.6%	0.1%	0.3%	0.1%	5.8%	2.4%	2.2%	0.5%	0.0%	0.0%	0.0%
860	50	321	5.7%	59.7%	24.8%	0.2%	0.2%	0.3%	0.0%	0.1%	0.1%	5.6%	2.3%	1.0%	0.1%	0.0%	0.0%	0.0%
861	50	156	5.6%	58.7%	23.4%	0.3%	0.2%	0.4%	0.0%	0.2%	0.1%	6.7%	2.8%	1.4%	0.1%	0.0%	0.0%	0.0%
862	50	297	5.9%	61.6%	22.4%	0.2%	0.1%	0.2%	0.0%	0.1%	0.1%	5.9%	2.4%	1.0%	0.1%	0.0%	0.0%	0.0%
863	50	199	5.6%	59.2%	23.4%	0.3%	0.2%	0.3%	0.0%	0.2%	0.1%	6.5%	2.7%	1.3%	0.1%	0.0%	0.0%	0.0%
864	50	348	6.0%	63.2%	20.8%	0.2%	0.1%	0.2%	0.0%	0.1%	0.1%	5.8%	2.4%	1.0%	0.1%	0.0%	0.0%	0.0%
865	50	628	5.6%	59.2%	25.0%	0.2%	0.2%	0.3%	0.0%	0.1%	0.1%	5.7%	2.4%	1.1%	0.1%	0.0%	0.0%	0.0%
866	50	335	6.3%	66.0%	17.4%	0.2%	0.1%	0.2%	0.0%	0.1%	0.1%	6.0%	2.5%	1.0%	0.1%	0.0%	0.0%	0.0%
867	50	155	5.1%	53.3%	25.9%	0.8%	0.5%	0.9%	0.1%	0.5%	0.1%	5.9%	2.4%	3.7%	1.0%	0.0%	0.0%	0.0%
868	50	428	5.6%	59.2%	25.7%	0.2%	0.1%	0.2%	0.0%	0.1%	0.1%	5.3%	2.2%	1.0%	0.1%	0.0%	0.0%	0.0%

Traffic Flows and Breakdown by 16 Vehicle Classes (Year 2026)

Link No.	Speed Limit	Total Vehicle	19 - Motorcycles (MC)	01 - Private Cars (PC)	03 - Taxi	14 - Non-franchised Bus <=6.4t	15 - Non-franchised Bus 6.4-15t	16 - Non-franchised Bus >15t	12 - Private Light Bus <=3.5t	13 - Private Light Bus >3.5t	04 - Light Goods Vehicles <=2.5t	05 - Lt Goods Vehicles 2.5-3.5t	06 - Light Goods Vehicles >3.5t	07 - Heavy Goods Vehicles <=15t	08 - Heavy Goods Vehicles >15t	17 - Franchised Bus (SD)	18 - Franchised Bus (DD)	11 - Public Light Buses
	km/hr	2100-2200																
870	50	8	3.5%	36.7%	35.3%	1.7%	1.2%	2.0%	0.2%	1.1%	0.1%	12.0%	5.0%	1.1%	0.1%	0.0%	0.0%	0.0%
871	50	152	3.2%	33.4%	15.0%	0.1%	0.1%	0.2%	0.0%	0.1%	0.1%	12.1%	5.0%	5.3%	0.4%	0.6%	24.3%	0.0%
872	70	984	6.2%	65.1%	8.6%	0.7%	0.5%	0.9%	0.1%	0.5%	0.1%	7.8%	3.2%	4.8%	0.0%	0.0%	1.4%	0.0%
873	70	620	6.0%	63.5%	7.1%	0.5%	0.4%	0.6%	0.1%	0.3%	0.1%	9.8%	4.1%	5.2%	0.1%	0.1%	2.3%	0.0%
874	50	702	5.7%	60.0%	14.1%	0.3%	0.2%	0.4%	0.0%	0.2%	0.0%	3.6%	1.5%	1.3%	0.2%	0.1%	2.9%	9.6%
875	50	747	4.9%	51.7%	11.5%	0.4%	0.3%	0.4%	0.0%	0.2%	0.1%	9.2%	3.8%	5.5%	0.7%	0.1%	6.2%	4.9%
876	50	28	0.9%	9.6%	10.3%	0.0%	0.0%	0.0%	0.0%	0.0%	0.0%	3.5%	1.5%	0.0%	0.0%	0.0%	0.0%	74.0%
877	50	46	3.4%	36.1%	12.0%	0.0%	0.0%	0.0%	0.0%	0.0%	0.0%	2.1%	0.9%	0.6%	0.0%	0.0%	0.0%	44.8%
878	50	45	3.4%	35.6%	11.7%	0.0%	0.0%	0.0%	0.0%	0.0%	0.0%	2.2%	0.9%	0.6%	0.0%	0.0%	0.0%	45.6%
879	50	28	0.9%	9.6%	10.3%	0.0%	0.0%	0.0%	0.0%	0.0%	0.0%	3.5%	1.5%	0.0%	0.0%	0.0%	0.0%	74.0%
882	50	361	5.1%	53.0%	26.1%	0.3%	0.2%	0.4%	0.0%	0.2%	0.1%	8.1%	3.4%	2.8%	0.3%	0.0%	0.0%	0.0%
883	50	395	4.3%	45.4%	22.7%	0.4%	0.3%	0.5%	0.1%	0.3%	0.1%	8.5%	3.5%	2.3%	0.3%	0.2%	10.0%	0.9%
884	50	400	4.4%	45.7%	22.9%	0.4%	0.3%	0.5%	0.1%	0.3%	0.1%	8.3%	3.4%	2.3%	0.3%	0.2%	9.9%	0.9%
885	50	405	4.4%	46.0%	23.1%	0.5%	0.3%	0.5%	0.1%	0.3%	0.1%	8.1%	3.3%	2.3%	0.3%	0.2%	9.8%	0.8%
886	50	410	4.4%	46.2%	23.3%	0.5%	0.3%	0.5%	0.1%	0.3%	0.1%	7.8%	3.2%	2.2%	0.3%	0.2%	9.7%	0.8%
887	50	414	4.4%	46.5%	23.4%	0.5%	0.3%	0.5%	0.1%	0.3%	0.1%	7.6%	3.2%	2.2%	0.3%	0.2%	9.5%	0.8%
888	50	419	4.5%	46.8%	23.6%	0.5%	0.3%	0.6%	0.1%	0.3%	0.1%	7.4%	3.1%	2.1%	0.3%	0.2%	9.4%	0.8%
889	50	424	4.5%	47.0%	23.8%	0.5%	0.3%	0.6%	0.1%	0.3%	0.1%	7.2%	3.0%	2.1%	0.3%	0.2%	9.3%	0.8%
890	50	429	4.5%	47.3%	23.9%	0.5%	0.3%	0.6%	0.1%	0.3%	0.1%	7.0%	2.9%	2.1%	0.3%	0.2%	9.2%	0.8%
891	50	434	4.5%	47.5%	24.1%	0.5%	0.3%	0.6%	0.1%	0.3%	0.1%	6.8%	2.8%	2.0%	0.4%	0.2%	9.1%	0.8%
892	50	439	4.5%	47.7%	24.2%	0.5%	0.3%	0.6%	0.1%	0.3%	0.1%	6.6%	2.7%	2.0%	0.4%	0.2%	9.0%	0.8%
893	50	443	4.6%	48.0%	24.4%	0.5%	0.3%	0.6%	0.1%	0.3%	0.1%	6.4%	2.6%	2.0%	0.4%	0.2%	8.9%	0.8%
894	50	448	4.6%	48.2%	24.5%	0.5%	0.4%	0.6%	0.1%	0.3%	0.1%	6.2%	2.6%	1.9%	0.4%	0.2%	8.8%	0.8%
895	50	8	3.3%	35.1%	37.6%	0.2%	0.1%	0.2%	0.0%	0.1%	0.1%	12.9%	5.3%	4.3%	0.8%	0.0%	0.0%	0.0%
896	50	8	3.3%	35.1%	37.6%	0.2%	0.1%	0.2%	0.0%	0.1%	0.1%	12.9%	5.3%	4.3%	0.8%	0.0%	0.0%	0.0%
897	50	12	5.2%	54.7%	23.8%	0.6%	0.4%	0.7%	0.1%	0.4%	0.1%	9.0%	3.7%	1.3%	0.1%	0.0%	0.0%	0.0%
898	50	12	5.2%	54.7%	23.8%	0.6%	0.4%	0.7%	0.1%	0.4%	0.1%	9.0%	3.7%	1.3%	0.1%	0.0%	0.0%	0.0%
899	50	8	3.3%	35.1%	37.6%	0.2%	0.1%	0.2%	0.0%	0.1%	0.1%	12.9%	5.3%	4.3%	0.8%	0.0%	0.0%	0.0%
900	50	8	3.3%	35.1%	37.6%	0.2%	0.1%	0.2%	0.0%	0.1%	0.1%	12.9%	5.3%	4.3%	0.8%	0.0%	0.0%	0.0%
901	50	14	4.6%	48.5%	22.4%	0.5%	0.4%	0.6%	0.1%	0.3%	0.1%	10.8%	4.5%	5.5%	1.7%	0.0%	0.0%	0.0%
902	50	14	4.6%	48.5%	22.4%	0.5%	0.4%	0.6%	0.1%	0.3%	0.1%	10.8%	4.5%	5.5%	1.7%	0.0%	0.0%	0.0%
903	50	8	3.3%	35.1%	37.6%	0.2%	0.1%	0.2%	0.0%	0.1%	0.1%	12.9%	5.3%	4.3%	0.8%	0.0%	0.0%	0.0%
904	50	8	3.3%	35.1%	37.6%	0.2%	0.1%	0.2%	0.0%	0.1%	0.1%	12.9%	5.3%	4.3%	0.8%	0.0%	0.0%	0.0%
905	50	14	4.6%	48.5%	22.4%	0.5%	0.4%	0.6%	0.1%	0.3%	0.1%	10.8%	4.5%	5.5%	1.7%	0.0%	0.0%	0.0%
906	50	446	4.2%	44.5%	17.9%	0.3%	0.2%	0.3%	0.0%	0.2%	0.1%	8.3%	3.4%	3.0%	0.7%	0.2%	8.6%	8.1%
907	50	438	4.2%	44.6%	17.9%	0.2%	0.2%	0.3%	0.0%	0.2%	0.1%	8.2%	3.4%	2.9%	0.6%	0.2%	8.7%	8.3%
908	50	430	4.2%	44.6%	17.9%	0.2%	0.2%	0.3%	0.0%	0.2%	0.1%	8.0%	3.3%	2.8%	0.6%	0.2%	8.9%	8.5%
909	50	421	4.2%	44.6%	17.9%	0.2%	0.2%	0.3%	0.0%	0.1%	0.1%	7.8%	3.3%	2.8%	0.6%	0.2%	9.1%	8.6%
910	50	413	4.3%	44.6%	18.0%	0.2%	0.2%	0.3%	0.0%	0.1%	0.1%	7.7%	3.2%	2.7%	0.5%	0.2%	9.2%	8.8%
911	50	405	4.3%	44.6%	18.0%	0.2%	0.2%	0.2%	0.0%	0.1%	0.1%	7.5%	3.1%	2.6%	0.5%	0.2%	9.4%	9.0%
912	50	397	4.3%	44.6%	18.0%	0.2%	0.1%	0.2%	0.0%	0.1%	0.1%	7.3%	3.0%	2.5%	0.5%	0.2%	9.6%	9.2%
913	50	388	4.3%	44.6%	18.0%	0.2%	0.1%	0.2%	0.0%	0.1%	0.1%	7.1%	3.0%	2.4%	0.4%	0.2%	9.8%	9.4%
914	50	380	4.3%	44.7%	18.0%	0.2%	0.1%	0.2%	0.0%	0.1%	0.1%	6.9%	2.9%	2.3%	0.4%	0.2%	10.0%	9.6%
915	50	372	4.3%	44.7%	18.1%	0.2%	0.1%	0.2%	0.0%	0.1%	0.1%	6.7%	2.8%	2.1%	0.3%	0.2%	10.3%	9.8%
916	50	364	4.3%	44.7%	18.1%	0.2%	0.1%	0.2%	0.0%	0.1%	0.1%	6.5%	2.7%	2.0%	0.3%	0.2%	10.5%	10.0%
917	50	355	4.3%	44.7%	18.1%	0.2%	0.1%	0.2%	0.0%	0.1%	0.1%	6.3%	2.6%	1.9%	0.2%	0.3%	10.8%	10.2%
918	50	371	5.2%	54.2%	21.4%	0.3%	0.2%	0.3%	0.0%	0.2%	0.1%	7.9%	3.3%	3.6%	0.5%	0.0%	0.0%	2.8%
919	50	7	3.5%	37.2%	39.9%	0.0%	0.0%	0.0%	0.0%	0.0%	0.1%	13.6%	5.6%	0.0%	0.0%	0.0%	0.0%	0.0%
920	50	389	5.3%	55.9%	21.8%	0.2%	0.2%	0.3%	0.0%	0.2%	0.1%	8.6%	3.6%	3.4%	0.4%	0.0%	0.0%	0.0%
921	50	34	1.5%	16.2%	8.5%	0.0%	0.0%	0.0%	0.0%	0.0%	0.0%	2.9%	1.2%	0.5%	0.0%	1.4%	59.6%	8.1%
922	50	137	4.4%	46.2%	14.2%	0.3%	0.2%	0.3%	0.0%	0.2%	0.1%	7.4%	3.1%	2.9%	0.1%	0.5%	20.1%	0.0%
923	50	7	3.5%	37.2%	39.9%	0.0%	0.0%	0.0%	0.0%	0.0%	0.1%	13.6%	5.6%	0.0%	0.0%	0.0%	0.0%	0.0%
924	50	7	3.5%	37.2%	39.9%	0.0%	0.0%	0.0%	0.0%	0.0%	0.1%	13.6%	5.6%	0.0%	0.0%	0.0%	0.0%	0.0%
925	50	7	3.5%	37.2%	39.9%	0.0%	0.0%	0.0%	0.0%	0.0%	0.1%	13.6%	5.6%	0.0%	0.0%	0.0%	0.0%	0.0%
926	50	7	3.5%	37.2%	39.9%	0.0%	0.0%	0.0%	0.0%	0.0%	0.1%	13.6%	5.6%	0.0%	0.0%	0.0%	0.0%	0.0%
927	50	129	4.4%	46.3%	22.1%	0.3%	0.2%	0.3%	0.0%	0.2%	0.0%	3.9%	1.6%	1.3%	0.1%	0.0%	0.0%	19.1%
928	50	41	1.8%	18.9%	7.0%	0.1%	0.1%	0.1%	0.0%	0.1%	0.0%	2.4%	1.0%	1.1%	0.3%	0.2%	6.6%	60.4%
929	50	175	5.4%	56.4%	23.9%	0.7%	0.5%	0.8%	0.1%	0.5%	0.1%	6.5%	2.7%	2.1%	0.4%	0.0%	0.0%	0.0%
930	50	90	5.0%	52.4%	19.0%	0.3%	0.2%	0.4%	0.0%	0.2%	0.1%	10.7%	4.4%	3.4%	0.7%	0.0%	0.0%	3.1%
931	50	87	5.4%	57.0%	24.4%	0.1%	0.0%	0.1%	0.0%	0.0%	0.1%	7.1%	2.9%	2.3%	0.5%	0.0%	0.0%	0.0%
932	50	53	4.0%	41.7%	13.9%	0.2%	0.1%	0.2%	0.0%	0.1%	0.1%	9.2%	3.8%	1.8%	0.1%	0.0%	0.0%	24.7%
933	50	123	3.8%	39.6%	19.1%	0.3%	0.2%	0.4%	0.0%	0.2%	0.1%	8.1%	3.4%	1.3%	0.1%	0.1%	5.5%	17.9%
934	50	75	4.9%	51.7%	16.4%	0.1%	0.1%	0.1%	0.0%	0.1%	0.1%	5.9%	2.5%	0.8%	0.0%	0.0%	0.0%	17.3%
935	50	60	2.3%	24.3%	11.0%	0.3%	0.2%	0.3%	0.0%	0.2%	0.1%	8.1%	3.4%	1.5%	0.0%	0.3%	11.2%	36.8%
936	50	217	3.8%	40.1%	26.8%	0.3%	0.2%	0.3%	0.0%	0.2%	0.1%	7.7%	3.2%	1.7%	0.3%	0.1%	3.4%	12.0%
937	50	347	4.3%	45.6%	15.7%	0.4%	0.3%	0.5%	0.1%	0.3%	0.1%	8.9%	3.7%	1.3%	0.1%	0.1%	4.8%	13.8%
938	50	185	4.2%	44.1%	27.2%	0.3%	0.2%	0.3%	0.0%	0.2%	0.1%	8.3%	3.4%	1.8%	0.3%	0.1%	4.0%	5.6%
939	50	350	4.4%	46.4%	16.5%	0.5%	0.3%	0.5%	0.1%	0.3%	0.1%	10.0%	4.1%	1.5%	0.1%	0.2%	6.7%	8.4%
940	50	369	4.9%	51.6%	16.7%	0.3%	0.2%	0.4%	0.0%	0.2%	0.1%	11.0%	4.6%	1.8%	0.1%	0.1%	2.4%	5.6%
941	50	290	4.7%	49.5%	15.0%	0.4%	0.3%	0.5%	0.1%	0.3%	0.1%	12.2%	5.0%	1.7%	0.1%	0.1%	3.0%	7.1%
942	50	43	4.3%	44.6%	22.3%	0.4%	0.3%	0.5%	0.1%	0.3%	0.2%	16.2%	6.7%	4.0%	0.2%	0.0%	0.0%	0.0%
943	50	154	6.1%	63.6%	17.6%	0.2%	0.1%	0.2%	0.0%	0.1%	0.1%	7.1%	2.9%	1.9%	0.1%	0.0%	0.0%	0.0%
944	50	174	5.5%	57.3%	18.3%	0.2%	0.1%	0.2%	0.0%	0.1%	0.1%	7.7%	3.2%	2.0%	0.1%	0.1%	3.5%	1.6%
945	50	190	3.8%	39.8%	16.5%	0.9%	0.6%	1.1%	0.1%	0.6%	0.1%	12.9%	5.4%	3.2%	0.3%	0.1%	2.8%	11.9%
946	50	58	4.0%	42.1%	22.7%	0.4%	0.2%	0.4%	0.0%	0.2%	0.1%	9.0%	3.7%	1.8%	0.0%	0.2%	10.4%	4.7%
947	50	184	4.1%	42.8%	16.3%	0.9%	0.6%	1.0%	0.1%	0.6%	0.1%	11.0%	4.5%	2.6%	0.2%	0.1%	2.9%	12.3%
948	50	11	2.9%	30.7%	27.1%	0.0%	0.0%	0.0%	0.0%	0.0%	0.1%	9.2%	3.8%	0.3%	0.0%	0.0%	0.0%	25.9%
949	50	20	1.3%	13.2%	14.2%	0.0%	0.0%	0.0%	0.0%	0.0%	0.0%	4.8%	2.0%	0.0%	0.0%	0.0%	0.0%	64.4%
950	50	11	2.9%	30.7%	27.1%	0.0%	0.0%	0.0%	0.0%	0.0%	0.1%	9.2%	3.8%	0.3%	0.0%	0.0%	0.0%	25.9%
951	50	20	1.3%	13.2%	14.2%	0.0%	0.0%	0.0%	0.0%	0.0%	0.0%	4.8%	2.0%	0.0%	0.0%	0.0%	0.0%	64.4%
952	50	11	2.9%	30.7%	27.1%	0.0%	0.0%	0.0%	0.0%	0.0%	0.1%	9.2%	3.8%	0.3%	0.0%	0.0%	0.0%	25.9%
953	50	20	1.3%	13.2%	14.2%	0.0%	0.0%	0.0%	0.0%	0.0%	0.0%	4.8%	2.0%	0.0%	0.0%	0.0%	0.0%	64.4%
954	50	11	2.9%	30.7%	27.1%	0.0%	0.0%	0.0%	0.0%	0.0%	0.1%	9.2%	3.8%	0.3%	0.0%	0.0%	0.0%	25.9%
955	50	20	1.3%	13.2%	14.2%	0.0%	0.0%	0.0%	0.0%	0.0%	0.0%	4.8%	2.0%	0.0%	0.0%	0.0%	0.0%	64.4%
956	50	11	2.9%	30.7%	27.1%	0.0%	0.0%	0.0%	0.0%	0.0%	0.1%	9.2%	3.8%	0.3%	0.0%	0.0%	0.0%	25.9%
957	50	20	1.3%	13.2%	14.2%	0.0%	0.0%	0.0%	0.0%	0.0%	0.0%	4.8%	2.0%	0.0%	0.0%	0.0%	0.0%	64.4%
958	50	7	3.5%	37.2%	39.9%	0.0%	0.0%	0.0%	0.0%	0.0%	0.1%	13.6%	5.6%	0.0%	0.0%	0.0%	0.0%	0.0%
959	50	7	3.5%	37.2%	39.9%	0.0%	0.0%	0.0%	0.0%	0.0%	0.1%	13.6%	5.6%	0.0%	0.0%	0.0%	0.0%	0.0%
960	50	91	0.3%	2.9%	3.2%	0.0%	0.0%	0.0%	0.0%	0.0%	0.0%	1.1%	0.4%	0.0%	0.0%	0.2%	6.6%	85.3%
961	50	126	3.6%	37.5%	14.0%	0.2%	0.2%	0.3%	0.0%	0.2%	0.0%	2.3%	1.0%	0.9%	0.1%	0.0%	1.6%	38.0%
962	50	7	3.5%	37.2%	39.9%	0.0%	0.0%	0.0%	0.0%	0.0%	0.1%	13.6%	5.6%	0.0%	0.0%	0.0%	0.0%	0.0%
963	50	7	3.5%	37.2%	39.9%	0.0%	0.0%	0.0%	0.0%	0.0%	0.1%	13.6%	5.6%	0.0%	0.0%	0.0%	0.0%	0.0%
964	50	7	3.5%	37.2%	39.9%	0.0%	0.0%	0.0%	0.0%	0.0%	0.1%	13.6%	5.6%	0.0%	0.0%	0.0%	0.0%	0.0%
965	50	7	3.5%	37.2%	39.9%	0.0%	0.0%	0.0%	0.0%	0.0%	0.1%	13.6%	5.6%	0.0%	0.0%	0.0%	0.0%	0.0%
966	50	20	5.7%	59.7%	25.8%	0.2%	0.2%	0.3%	0.0%	0.1%	0.1%	4.8%	2.0%	0.9%	0.2%	0.0%	0.0%	0.0%
968	50	91	0.3%	2.9%	3.2%	0.0%	0.0%	0.0%	0.0%	0.0%	0.0%	1.1%	0.4%	0.0%	0.0%	0.2%	6.6%	85.3%
969	50	126	3.6%	37.5%	14.0%	0.2%	0.2%	0.3%	0.0%	0.2%	0.0%	2.3%	1.0%	0.9%	0.1%	0.0%	1.6%	38.0%
970	50	91	0.3%	2.9%	3.2%	0.0%	0.0%	0.0%	0.0%	0.0%	0.0%	1.1%	0.4%	0.0%	0.0%	0.2%	6.6%	85.3%
971	50	126	3.6%	37.5%	14.0%	0.2%	0.2%	0.3%	0.0%	0.2%	0.0%	2.3%	1.0%	0.9%	0.1%	0.0%	1.6%	38.0%
972	50	91	0.3%	2.9%	3.2%	0.0%	0.0%	0.0%	0.0%	0.0%	0.0%	1.1%	0.4%	0.0%	0.0%	0.2%	6.6%	85.3%
973	50	126	3.6%	37.5%	14.0%	0.2%	0.2%	0.3%	0.0%	0.2%	0.0%	2.3%	1.0%	0.9%	0.1%	0.0%	1.6%	38.0%
974	50	91	0.3%	2.9%	3.2%	0.0%	0.0%	0.0%	0.0%	0.0%	0.0%	1.1%	0.4%	0.0%	0.0%	0.2%	6.6%	85.3%
975	50	126	3.6%	37.5%	14.0%	0.2%	0.2%	0.3%	0.0%	0.2%	0.0%	2.3%	1.0%	0.9%	0.1%	0.0%	1.6%	38.0%
976	50	7	3.5%	37.2%	39.9%	0.0%	0.0%	0.0%	0.0%	0.0%	0.1%	13.6%	5.6%	0.0%	0.0%	0.0%	0.0%	0.0%
977	50	7	3.5%	37.2%	39.9%	0.0%	0.0%	0.0%	0.0%	0.0%	0.1%	13.6%	5.6%	0.0%	0.0%	0.0%	0.0%	0.0%

Traffic Flows and Breakdown by 16 Vehicle Classes (Year 2026)

Link No.	Speed Limit	Total Vehicle	19 - Motorcycles (MC)	01 - Private Cars (PC)	03 - Taxi	14 - Non-franchised Bus <=6.4t	15 - Non-franchised Bus 6.4-15t	16 - Non-franchised Bus >15t	12 - Private Light Bus <=3.5t	13 - Private Light Bus >3.5t	04 - Light Goods Vehicles <=2.5t	05 - Lt Goods Vehicles 2.5-3.5t	06 - Light Goods Vehicles >3.5t	07 - Heavy Goods Vehicles <=15t	08 - Heavy Goods Vehicles >15t	17 - Franchised Bus (SD)	18 - Franchised Bus (DD)	11 - Public Light Buses
	km/hr	2100-2200																
978	50	7	3.5%	37.2%	39.9%	0.0%	0.0%	0.0%	0.0%	0.0%	0.1%	13.6%	5.6%	0.0%	0.0%	0.0%	0.0%	0.0%
979	50	7	3.5%	37.2%	39.9%	0.0%	0.0%	0.0%	0.0%	0.0%	0.1%	13.6%	5.6%	0.0%	0.0%	0.0%	0.0%	0.0%
980	50	7	3.5%	37.2%	39.9%	0.0%	0.0%	0.0%	0.0%	0.0%	0.1%	13.6%	5.6%	0.0%	0.0%	0.0%	0.0%	0.0%
981	50	7	3.5%	37.2%	39.9%	0.0%	0.0%	0.0%	0.0%	0.0%	0.1%	13.6%	5.6%	0.0%	0.0%	0.0%	0.0%	0.0%
982	50	156	3.5%	37.1%	13.1%	0.2%	0.2%	0.3%	0.0%	0.2%	0.0%	2.7%	1.1%	1.0%	0.1%	0.0%	1.3%	39.2%
983	50	156	3.5%	37.1%	13.1%	0.2%	0.2%	0.3%	0.0%	0.2%	0.0%	2.7%	1.1%	1.0%	0.1%	0.0%	1.3%	39.2%
984	50	129	4.4%	46.3%	22.1%	0.3%	0.2%	0.3%	0.0%	0.2%	0.0%	3.9%	1.6%	1.3%	0.1%	0.0%	0.0%	19.1%
985	50	41	1.8%	18.9%	7.0%	0.1%	0.1%	0.1%	0.0%	0.1%	0.0%	2.4%	1.0%	1.1%	0.3%	0.2%	6.6%	60.4%
986	70	285	4.7%	49.5%	35.9%	0.3%	0.2%	0.3%	0.0%	0.2%	0.0%	3.4%	1.4%	1.3%	0.3%	0.1%	2.4%	0.0%
987	70	366	4.7%	49.0%	33.0%	0.6%	0.4%	0.7%	0.1%	0.4%	0.0%	3.1%	1.3%	1.2%	0.3%	0.0%	1.8%	3.4%
988	70	585	5.5%	57.4%	21.9%	0.5%	0.4%	0.6%	0.1%	0.3%	0.1%	6.1%	2.5%	2.0%	0.1%	0.0%	0.0%	2.6%
989	70	503	5.6%	59.0%	21.7%	0.3%	0.2%	0.4%	0.0%	0.2%	0.1%	6.7%	2.8%	2.2%	0.1%	0.0%	0.0%	0.5%
990	50	82	4.5%	47.2%	22.7%	1.6%	1.2%	1.9%	0.2%	1.0%	0.0%	2.4%	1.0%	0.8%	0.2%	0.0%	0.0%	15.1%
992	70	2453	5.2%	54.5%	17.2%	0.2%	0.2%	0.3%	0.0%	0.1%	0.1%	6.3%	2.6%	1.9%	0.2%	0.1%	4.0%	7.3%
993	70	2678	4.3%	44.9%	23.1%	0.3%	0.2%	0.4%	0.0%	0.2%	0.1%	7.6%	3.1%	2.4%	0.3%	0.1%	5.0%	7.9%
994	50	584	5.6%	59.2%	24.4%	0.2%	0.2%	0.3%	0.0%	0.1%	0.1%	4.9%	2.0%	1.0%	0.1%	0.0%	1.4%	0.5%
995	50	135	6.0%	63.5%	22.9%	0.2%	0.1%	0.2%	0.0%	0.1%	0.0%	4.3%	1.8%	0.7%	0.1%	0.0%	0.0%	0.0%
996	50	376	4.8%	50.7%	18.1%	0.2%	0.2%	0.3%	0.0%	0.2%	0.1%	5.5%	2.3%	1.6%	0.3%	0.2%	9.8%	5.6%
998	50	270	5.4%	56.8%	15.1%	0.1%	0.1%	0.1%	0.0%	0.1%	0.0%	4.7%	1.9%	2.1%	0.2%	0.1%	5.5%	7.9%
999	50	97	5.0%	52.4%	11.2%	0.4%	0.3%	0.5%	0.1%	0.3%	0.1%	6.3%	2.6%	1.6%	0.1%	0.3%	13.2%	5.7%
1001	50	210	5.1%	53.1%	15.3%	0.2%	0.1%	0.2%	0.0%	0.1%	0.0%	4.3%	1.8%	2.2%	0.3%	0.0%	0.0%	17.3%
1002	50	123	4.2%	44.1%	12.0%	0.2%	0.1%	0.2%	0.0%	0.1%	0.0%	4.7%	2.0%	2.2%	0.4%	0.0%	0.0%	29.7%
1003	50	681	5.4%	56.7%	12.5%	0.2%	0.1%	0.2%	0.0%	0.1%	0.1%	11.4%	4.7%	6.0%	0.2%	0.0%	0.0%	2.3%
1004	50	489	5.5%	57.8%	14.8%	0.3%	0.2%	0.4%	0.0%	0.2%	0.1%	9.0%	3.7%	7.6%	0.3%	0.0%	0.0%	0.0%
1006	70	2448	4.3%	45.3%	22.6%	0.3%	0.2%	0.4%	0.0%	0.2%	0.1%	7.1%	3.0%	2.2%	0.3%	0.1%	5.1%	8.7%
1007	70	2453	5.2%	54.5%	17.2%	0.2%	0.2%	0.3%	0.0%	0.1%	0.1%	6.3%	2.6%	1.9%	0.2%	0.1%	4.0%	7.3%
1008	50	71	5.6%	58.5%	27.6%	0.3%	0.2%	0.4%	0.0%	0.2%	0.0%	4.2%	1.7%	1.1%	0.1%	0.0%	0.0%	0.0%
1011	70	1214	5.9%	62.3%	10.9%	0.6%	0.4%	0.7%	0.1%	0.4%	0.1%	8.5%	3.5%	3.9%	0.0%	0.1%	2.5%	0.0%
1012	70	1262	5.7%	59.5%	9.3%	0.6%	0.4%	0.7%	0.1%	0.4%	0.1%	11.1%	4.6%	3.2%	0.1%	0.1%	3.2%	1.1%
1014	70	1873	3.9%	40.5%	24.9%	0.3%	0.2%	0.4%	0.0%	0.2%	0.1%	5.9%	2.4%	1.8%	0.4%	0.2%	9.9%	8.8%
1015	50	232	4.5%	47.3%	22.3%	0.3%	0.2%	0.4%	0.0%	0.2%	0.0%	3.8%	1.6%	0.7%	0.1%	0.4%	18.2%	0.0%
1016	50	207	5.1%	53.2%	18.7%	0.1%	0.1%	0.1%	0.0%	0.1%	0.1%	11.1%	4.6%	1.5%	0.1%	0.0%	1.3%	4.0%
1017	70	1772	5.3%	56.0%	21.1%	0.3%	0.2%	0.4%	0.0%	0.2%	0.1%	7.9%	3.3%	3.2%	0.4%	0.0%	1.5%	0.2%
1020	50	23	5.7%	60.3%	22.7%	0.2%	0.2%	0.3%	0.0%	0.2%	0.1%	5.7%	2.4%	2.1%	0.1%	0.0%	0.0%	0.0%
1021	50	21	5.2%	54.7%	27.4%	0.6%	0.4%	0.7%	0.1%	0.4%	0.1%	5.4%	2.2%	2.8%	0.1%	0.0%	0.0%	0.0%
3001	50	12	2.1%	22.3%	23.9%	0.0%	0.0%	0.0%	0.0%	0.0%	0.1%	8.1%	3.4%	0.0%	0.0%	0.0%	0.0%	40.0%
3002	50	12	2.1%	22.3%	23.9%	0.0%	0.0%	0.0%	0.0%	0.0%	0.1%	8.1%	3.4%	0.0%	0.0%	0.0%	0.0%	40.0%
3003	50	260	5.2%	54.4%	27.2%	0.6%	0.4%	0.7%	0.1%	0.4%	0.1%	5.6%	2.3%	2.9%	0.1%	0.0%	0.0%	0.0%
3004	50	320	5.7%	60.1%	22.6%	0.2%	0.2%	0.3%	0.0%	0.2%	0.1%	5.9%	2.4%	2.1%	0.1%	0.0%	0.0%	0.0%
3005	50	21	5.2%	54.7%	27.4%	0.6%	0.4%	0.7%	0.1%	0.4%	0.1%	5.4%	2.2%	2.8%	0.1%	0.0%	0.0%	0.0%
3006	50	23	5.7%	60.3%	22.7%	0.2%	0.2%	0.3%	0.0%	0.2%	0.1%	5.7%	2.4%	2.1%	0.1%	0.0%	0.0%	0.0%
3007	50	26	4.3%	44.7%	22.3%	0.5%	0.3%	0.6%	0.1%	0.3%	0.0%	4.4%	1.8%	2.3%	0.1%	0.0%	0.0%	18.3%
3008	50	26	4.3%	44.7%	22.4%	0.5%	0.3%	0.6%	0.1%	0.3%	0.0%	4.4%	1.8%	2.3%	0.1%	0.0%	0.0%	18.3%
3009	50	12	2.1%	22.3%	23.9%	0.0%	0.0%	0.0%	0.0%	0.0%	0.1%	8.1%	3.4%	0.0%	0.0%	0.0%	0.0%	40.0%
3010	50	7	3.5%	37.2%	39.9%	0.0%	0.0%	0.0%	0.0%	0.0%	0.1%	13.6%	5.6%	0.0%	0.0%	0.0%	0.0%	0.0%
3011	50	27	4.7%	49.7%	18.7%	0.2%	0.1%	0.2%	0.0%	0.1%	0.0%	4.7%	2.0%	1.7%	0.1%	0.0%	0.0%	17.6%
3012	50	286	5.1%	53.5%	26.8%	0.6%	0.4%	0.7%	0.1%	0.4%	0.1%	5.5%	2.3%	2.9%	0.1%	0.0%	0.0%	1.7%
3013	50	348	5.6%	59.2%	22.3%	0.2%	0.2%	0.3%	0.0%	0.2%	0.1%	5.8%	2.4%	2.1%	0.1%	0.0%	0.0%	1.4%
3014	50	130	5.4%	56.4%	28.2%	0.6%	0.4%	0.7%	0.1%	0.4%	0.0%	3.9%	1.6%	2.1%	0.1%	0.0%	0.0%	0.0%
3015	50	144	5.9%	62.2%	23.4%	0.3%	0.2%	0.3%	0.0%	0.2%	0.0%	4.2%	1.7%	1.5%	0.1%	0.0%	0.0%	0.0%
3016	50	101	6.0%	62.5%	23.6%	0.3%	0.2%	0.3%	0.0%	0.2%	0.0%	3.9%	1.6%	1.4%	0.1%	0.0%	0.0%	0.0%
3017	50	90	5.4%	56.7%	28.4%	0.6%	0.4%	0.7%	0.1%	0.4%	0.0%	3.7%	1.5%	1.9%	0.1%	0.0%	0.0%	0.0%
3018	50	621	5.4%	56.1%	27.0%	0.5%	0.4%	0.6%	0.1%	0.3%	0.0%	4.5%	1.9%	2.3%	0.1%	0.0%	0.0%	0.8%
3019	50	708	5.8%	60.7%	23.2%	0.3%	0.2%	0.3%	0.0%	0.2%	0.0%	4.8%	2.0%	1.8%	0.1%	0.0%	0.0%	0.7%
3020	50	41	6.1%	63.9%	24.1%	0.3%	0.2%	0.3%	0.0%	0.2%	0.0%	2.7%	1.1%	1.0%	0.0%	0.0%	0.0%	0.0%
3021	50	29	5.5%	57.4%	28.7%	0.6%	0.4%	0.7%	0.1%	0.4%	0.0%	3.4%	1.4%	1.3%	0.1%	0.0%	0.0%	0.0%
3022	50	614	5.3%	55.9%	27.2%	0.6%	0.4%	0.6%	0.1%	0.4%	0.0%	4.5%	1.9%	2.3%	0.1%	0.0%	0.0%	0.8%
3023	50	720	5.8%	61.0%	23.0%	0.3%	0.2%	0.3%	0.0%	0.2%	0.0%	4.8%	2.0%	1.7%	0.1%	0.0%	0.0%	0.7%
3024	50	45	5.4%	56.9%	28.5%	0.6%	0.4%	0.7%	0.1%	0.4%	0.0%	3.5%	1.5%	1.9%	0.1%	0.0%	0.0%	0.0%
3025	50	61	6.0%	62.9%	23.7%	0.3%	0.2%	0.3%	0.0%	0.2%	0.0%	3.6%	1.5%	1.3%	0.1%	0.0%	0.0%	0.0%
3026	50	598	5.3%	55.2%	27.6%	0.6%	0.4%	0.7%	0.1%	0.4%	0.0%	4.5%	1.9%	2.4%	0.1%	0.0%	0.0%	0.8%
3027	50	720	5.8%	61.0%	23.0%	0.3%	0.2%	0.3%	0.0%	0.2%	0.0%	4.8%	2.0%	1.7%	0.1%	0.0%	0.0%	0.7%
3028	50	486	5.6%	59.1%	21.4%	0.5%	0.4%	0.6%	0.1%	0.3%	0.1%	5.6%	2.3%	2.8%	0.2%	0.0%	0.0%	1.0%
3029	50	623	6.0%	62.5%	21.4%	0.3%	0.2%	0.4%	0.0%	0.2%	0.0%	4.4%	1.8%	1.8%	0.1%	0.0%	0.0%	0.8%
3030	50	695	5.6%	58.7%	28.6%	0.5%	0.3%	0.5%	0.1%	0.3%	0.0%	3.0%	1.2%	1.2%	0.1%	0.0%	0.0%	0.0%
3031	50	680	5.8%	61.0%	25.0%	0.3%	0.2%	0.3%	0.0%	0.2%	0.0%	4.0%	1.7%	1.3%	0.1%	0.0%	0.0%	0.0%
3032	50	682	5.6%	58.3%	29.0%	0.5%	0.3%	0.6%	0.1%	0.3%	0.0%	2.9%	1.2%	1.2%	0.1%	0.0%	0.0%	0.0%
3033	50	692	5.8%	61.3%	24.8%	0.3%	0.2%	0.3%	0.0%	0.2%	0.0%	4.0%	1.7%	1.3%	0.1%	0.0%	0.0%	0.0%
3034	50	352	4.9%	51.5%	37.4%	0.6%	0.4%	0.7%	0.1%	0.4%	0.0%	2.3%	1.0%	0.8%	0.0%	0.0%	0.0%	0.0%
3035	50	374	5.5%	58.2%	28.5%	0.1%	0.1%	0.2%	0.0%	0.1%	0.0%	4.3%	1.8%	1.1%	0.0%	0.0%	0.0%	0.0%
3036	50	486	5.6%	59.1%	21.4%	0.5%	0.4%	0.6%	0.1%	0.3%	0.1%	5.6%	2.3%	2.8%	0.2%	0.0%	0.0%	1.0%
3037	50	631	6.0%	62.6%	21.3%	0.3%	0.2%	0.4%	0.0%	0.2%	0.0%	4.4%	1.8%	1.7%	0.1%	0.0%	0.0%	0.8%
3038	50	486	5.6%	59.1%	21.4%	0.5%	0.4%	0.6%	0.1%	0.3%	0.1%	5.6%	2.3%	2.8%	0.2%	0.0%	0.0%	1.0%
3039	50	631	6.0%	62.6%	21.3%	0.3%	0.2%	0.4%	0.0%	0.2%	0.0%	4.4%	1.8%	1.7%	0.1%	0.0%	0.0%	0.8%
3040	50	621	6.0%	62.9%	21.5%	0.3%	0.2%	0.4%	0.0%	0.2%	0.0%	4.5%	1.9%	1.1%	0.0%	0.0%	0.0%	0.8%
3041	50	545	5.9%	61.7%	20.0%	0.3%	0.2%	0.3%	0.0%	0.2%	0.1%	6.1%	2.5%	1.9%	0.1%	0.0%	0.0%	0.9%
3042	50	139	5.7%	59.5%	23.8%	0.2%	0.2%	0.3%	0.0%	0.2%	0.1%	6.4%	2.7%	1.0%	0.1%	0.0%	0.0%	0.0%
3043	50	142	5.6%	59.2%	24.2%	0.2%	0.2%	0.3%	0.0%	0.2%	0.1%	6.4%	2.6%	1.0%	0.1%	0.0%	0.0%	0.0%
3044	50	462	5.9%	62.2%	18.6%	0.3%	0.2%	0.3%	0.0%	0.2%	0.1%	6.3%	2.6%	2.1%	0.2%	0.0%	0.0%	1.0%
3045	50	541	6.1%	63.5%	20.8%	0.4%	0.3%	0.4%	0.0%	0.2%	0.0%	4.5%	1.9%	1.1%	0.0%	0.0%	0.0%	0.9%
3046	50	24	6.3%	66.5%	20.3%	0.2%	0.1%	0.2%	0.0%	0.1%	0.0%	4.0%	1.7%	0.5%	0.1%	0.0%	0.0%	0.0%
3047	50	31	6.0%	62.6%	25.5%	0.2%	0.1%	0.2%	0.0%	0.1%	0.0%	3.3%	1.4%	0.5%	0.0%	0.0%	0.0%	0.0%
3048	80	631	7.2%	75.9%	5.4%	0.2%	0.1%	0.2%	0.0%	0.1%	0.1%	6.4%	2.6%	1.6%	0.1%	0.0%	0.0%	0.0%
3049	80	670	6.2%	64.7%	11.8%	0.2%	0.1%	0.2%	0.0%	0.1%	0.1%	6.6%	2.7%	6.9%	0.3%	0.0%	0.0%	0.0%
3050	50	125	5.8%	60.6%	24.5%	0.4%	0.3%	0.5%	0.0%	0.2%	0.1%	4.9%	2.0%	0.7%	0.1%	0.0%	0.0%	0.0%
3052	50	537	6.0%	63.2%	18.8%	0.2%	0.2%	0.3%	0.0%	0.1%	0.1%	5.8%	2.4%	1.9%	0.2%	0.0%	0.0%	0.9%
3053	50	666	6.0%	63.0%	21.5%	0.4%	0.3%	0.4%	0.0%	0.2%	0.0%	4.6%	1.9%	1.0%	0.0%	0.0%	0.0%	0.7%
3055	50	117	5.9%	61.9%	23.6%	0.2%	0.1%	0.2%	0.0%	0.1%	0.1%	5.0%	2.1%	0.8%	0.1%	0.0%	0.0%	0.0%
3056	70	1187	5.5%	57.6%	12.9%	0.6%	0.4%	0.7%	0.1%	0.4%	0.1%	11.6%	4.8%	2.2%	0.2%	0.0%	1.4%	1.3%
3057	50	401	6.1%	64.1%	14.9%	0.3%	0.2%	0.3%	0.0%	0.2%	0.1%	6.0%	2.5%	1.5%	0.1%	0.0%	0.7%	3.1%
3058	50	276	5.7%	59.7%	20.9%	0.3%	0.2%	0.4%	0.0%	0.2%	0.0%	4.4%	1.8%	1.2%	0.2%	0.0%	1.0%	3.7%
3059	50	435	5.1%	54.0%	24.3%	0.4%	0.3%	0.5%	0.1%	0.3%	0.1%	7.5%	3.1%	1.8%	0.1%	0.0%	0.0%	2.4%
3060	70	842	5.8%	60.9%	13.2%	0.5%	0.4%	0.6%	0.1%	0.3%	0.1%	9.7%	4.0%	2.3%	0.2%	0.0%	1.6%	0.3%
3061	70	1262	5.7%	59.5%	9.3%	0.6%	0.4%	0.7%	0.1%	0.4%	0.1%	11.1%	4.6%	3.2%	0.1%	0.1%	3.2%	1.1%
3062	70	2232	5.7%	59.5%	14.4%	0.4%	0.3%	0.5%	0.1%	0.3%	0.1%	8.4%	3.5%	3.6%	0.3%	0.1%	2.2%	0.7%
3063	50	344	4.7%	49.6%	12.3%	0.9%	0.6%	1.1%	0.1%	0.6%	0.2%	16.3%	6.8%	2.1%	0.3%	0.0%	0.8%	3.6%
3064	70	830	6.0%	62.7%	16.0%	0.2%	0.2%	0.3%	0.0%	0.2%	0.1%	7.3%	3.0%	2.2%	0.3%	0.0%	1.5%	0.0%
3065	70	595	4.7%	49.5%	23.4%	0.3%	0.2%	0.4%	0.0%	0.2%	0.1%	10.0%	4.2%	3.3%	0.3%	0.0%	1.9%	1.4%
3066	70	1008	5.8%	60.7%	17.5%	0.3%	0.2%	0.3%	0.0%	0.2%	0.1%	6.9%	2.8%	2.8%	0.4%	0.0%	1.7%	0.3%
3067	50	621	5.2%	54.1%	16.1%	0.7%	0.5%	0.8%	0.1%	0.4%	0.1%	11.0%	4.6%	1.7%	0.3%	0.0%	0.9%	3.6%
3068	50	836	5.6%	58.8%	19.8%	0.4%	0.3%	0.4%	0.0%	0.2%	0.1%	6.8%	2.8%	1.7%	0.1%	0.0%	0.3%	2.7%
3069	50	661	4.8%	50.0%	22.7%	0.5%	0.3%	0.6%	0.1%	0.3%	0.1%	6.5%	2.7%	1.9%	0.2%	0.0%	1.8%	7.6%
3072	70	1262	5.7%	59.5%	9.3%	0.6%	0.4%	0.7%	0.1%	0.4%	0.1%	11.1%	4.6%	3.2%	0.1%	0.1%	3.2%	1.1%
3073	70	1224	5.6%	58.6%	11.9%	0.5%	0.4%	0.6%	0.1%	0.3%	0.1%	9.6%	4.0%	4.3%	0.3%	0.1%	2.6%	1.1%
3074	50	442	5.6%	58.9%	23.5%	0.5%	0.3%	0.6%	0.1%	0.3%	0.1%	5.6%	2.3%	2.2%	0.1%	0.0%	0.0%	0.0%

Traffic Flows and Breakdown by 16 Vehicle Classes (Year 2026)

Link No.	Speed Limit	Total Vehicle	19 - Motorcycles (MC)	01 - Private Cars (PC)	03 - Taxi	14 - Non-franchised Bus <=6.4t	15 - Non-franchised Bus 6.4-15t	16 - Non-franchised Bus >15t	12 - Private Light Bus <=3.5t	13 - Private Light Bus >3.5t	04 - Light Goods Vehicles <=2.5t	05 - Lt Goods Vehicles 2.5-3.5t	06 - Light Goods Vehicles >3.5t	07 - Heavy Goods Vehicles <=15t	08 - Heavy Goods Vehicles >15t	17 - Franchised Bus (SD)	18 - Franchised Bus (DD)	11 - Public Light Buses
	km/hr	2100-2200																
3075	50	440	5.5%	57.5%	24.6%	0.4%	0.3%	0.5%	0.1%	0.3%	0.1%	5.8%	2.4%	2.4%	0.2%	0.0%	0.0%	0.0%
3076	50	361	5.1%	53.0%	26.1%	0.3%	0.2%	0.4%	0.0%	0.2%	0.1%	8.1%	3.4%	2.8%	0.3%	0.0%	0.0%	0.0%
3077	80	1073	6.6%	68.9%	12.8%	0.3%	0.2%	0.4%	0.0%	0.2%	0.1%	6.0%	2.5%	1.9%	0.1%	0.0%	0.0%	0.0%
3078	80	1106	5.9%	61.9%	16.9%	0.3%	0.2%	0.3%	0.0%	0.2%	0.1%	6.3%	2.6%	5.1%	0.2%	0.0%	0.0%	0.0%
3081	50	16	3.2%	33.9%	18.3%	0.4%	0.3%	0.5%	0.1%	0.3%	0.3%	26.1%	10.8%	5.3%	0.5%	0.0%	0.0%	0.0%
3082	50	192	4.4%	46.0%	37.0%	0.3%	0.2%	0.4%	0.0%	0.2%	0.1%	7.0%	2.9%	1.2%	0.2%	0.0%	0.0%	0.0%
3084	70	1915	5.2%	54.7%	22.6%	0.3%	0.2%	0.4%	0.0%	0.2%	0.1%	8.0%	3.3%	3.0%	0.4%	0.0%	1.4%	0.1%
3086	70	587	5.8%	60.7%	8.5%	0.3%	0.2%	0.3%	0.0%	0.2%	0.1%	13.8%	5.7%	3.9%	0.4%	0.0%	0.0%	0.0%
3088	50	12	2.1%	22.3%	23.9%	0.0%	0.0%	0.0%	0.0%	0.0%	0.1%	8.1%	3.4%	0.0%	0.0%	0.0%	0.0%	40.0%
3089	50	21	5.2%	54.7%	27.4%	0.6%	0.4%	0.7%	0.1%	0.4%	0.1%	5.4%	2.2%	2.8%	0.1%	0.0%	0.0%	0.0%
4001	50	622	5.3%	55.3%	17.8%	0.3%	0.2%	0.4%	0.0%	0.2%	0.1%	10.3%	4.3%	2.5%	0.5%	0.0%	0.0%	2.9%
4002	50	278	6.3%	65.8%	17.0%	0.2%	0.2%	0.3%	0.0%	0.2%	0.1%	5.8%	2.4%	1.6%	0.1%	0.0%	0.0%	0.0%
4003	50	676	5.3%	55.9%	25.8%	0.4%	0.3%	0.5%	0.0%	0.2%	0.0%	3.7%	1.5%	1.1%	0.2%	0.1%	3.6%	1.4%
4004	70	3714	5.0%	52.1%	16.9%	0.2%	0.1%	0.2%	0.0%	0.1%	0.1%	6.9%	2.9%	2.5%	0.6%	0.1%	6.0%	6.1%
4005	70	3440	4.6%	48.3%	18.5%	0.3%	0.2%	0.4%	0.0%	0.2%	0.1%	7.8%	3.2%	2.6%	0.3%	0.2%	6.5%	6.8%
4006	70	2223	5.0%	51.9%	18.2%	0.1%	0.1%	0.2%	0.0%	0.1%	0.0%	3.9%	1.6%	1.7%	0.2%	0.2%	9.3%	7.4%
4007	80	506	6.6%	69.7%	12.6%	0.2%	0.1%	0.2%	0.0%	0.1%	0.0%	3.0%	1.3%	5.9%	0.2%	0.0%	0.0%	0.0%
4008	50	812	5.0%	52.5%	25.5%	0.3%	0.2%	0.4%	0.0%	0.2%	0.0%	4.4%	1.8%	1.2%	0.3%	0.1%	2.9%	5.1%
4009	50	662	4.5%	47.5%	23.5%	0.3%	0.2%	0.3%	0.0%	0.2%	0.0%	4.1%	1.7%	1.1%	0.3%	0.1%	5.1%	11.2%
4010	50	255	5.8%	61.2%	23.3%	0.2%	0.2%	0.3%	0.0%	0.2%	0.1%	5.5%	2.3%	0.9%	0.1%	0.0%	0.0%	0.0%
4011	50	223	5.9%	61.8%	23.3%	0.2%	0.2%	0.3%	0.0%	0.1%	0.1%	5.0%	2.1%	0.8%	0.1%	0.0%	0.0%	0.0%
4012	50	22	5.9%	61.8%	23.3%	0.2%	0.2%	0.3%	0.0%	0.1%	0.1%	5.0%	2.1%	0.8%	0.1%	0.0%	0.0%	0.0%
4014	70	1069	4.5%	47.5%	31.3%	0.2%	0.2%	0.3%	0.0%	0.2%	0.1%	7.0%	2.9%	2.2%	0.5%	0.1%	3.1%	0.0%
4015	70	488	6.0%	62.8%	19.3%	0.6%	0.4%	0.7%	0.1%	0.4%	0.1%	5.7%	2.4%	1.2%	0.0%	0.0%	0.0%	0.6%
4016	70	700	5.7%	59.6%	20.8%	0.6%	0.4%	0.7%	0.1%	0.4%	0.1%	6.6%	2.8%	1.9%	0.1%	0.0%	0.0%	0.4%
4018	70	784	4.5%	46.7%	29.6%	0.2%	0.2%	0.3%	0.0%	0.1%	0.1%	8.3%	3.4%	2.6%	0.6%	0.1%	3.3%	0.0%
4019	50	795	5.1%	53.3%	14.5%	0.2%	0.1%	0.2%	0.0%	0.1%	0.1%	11.9%	4.9%	5.2%	0.2%	0.0%	0.1%	4.0%
4021	50	369	6.1%	64.0%	18.6%	0.1%	0.1%	0.2%	0.0%	0.1%	0.0%	1.4%	0.6%	0.6%	0.1%	0.1%	2.5%	5.6%
4022	50	24	1.1%	11.3%	12.1%	0.0%	0.0%	0.0%	0.0%	0.0%	0.0%	4.1%	1.7%	0.0%	0.0%	0.0%	0.0%	69.6%
4023	50	24	1.1%	11.3%	12.1%	0.0%	0.0%	0.0%	0.0%	0.0%	0.0%	4.1%	1.7%	0.0%	0.0%	0.0%	0.0%	69.6%
4024	50	124	5.9%	61.9%	23.4%	0.2%	0.1%	0.2%	0.0%	0.1%	0.0%	2.8%	1.2%	0.7%	0.1%	0.0%	0.0%	3.3%
4025	50	108	5.0%	52.5%	17.4%	0.1%	0.1%	0.1%	0.0%	0.1%	0.0%	4.7%	1.9%	2.4%	0.3%	0.0%	0.0%	15.2%
4026	50	164	4.8%	50.7%	14.9%	0.4%	0.3%	0.5%	0.1%	0.3%	0.2%	15.7%	6.5%	5.1%	0.4%	0.0%	0.0%	0.0%
4027	80	2065	5.8%	60.7%	16.9%	0.4%	0.3%	0.4%	0.0%	0.2%	0.1%	7.3%	3.0%	4.6%	0.2%	0.0%	0.0%	0.0%
4028	50	40	5.8%	60.7%	16.9%	0.4%	0.3%	0.4%	0.0%	0.2%	0.1%	7.3%	3.0%	4.6%	0.2%	0.0%	0.0%	0.0%
4029	50	123	4.0%	42.3%	25.6%	0.2%	0.2%	0.3%	0.0%	0.1%	0.0%	2.8%	1.1%	0.8%	0.2%	0.5%	21.9%	0.0%
4030	50	849	4.3%	45.1%	17.3%	0.2%	0.1%	0.2%	0.0%	0.1%	0.0%	4.5%	1.9%	1.1%	0.3%	0.1%	6.3%	18.5%
4031	50	77	6.5%	68.5%	17.3%	0.2%	0.1%	0.2%	0.0%	0.1%	0.0%	4.2%	1.8%	1.0%	0.1%	0.0%	0.0%	0.0%
4032	70	2861	5.2%	54.4%	18.9%	0.2%	0.1%	0.2%	0.0%	0.1%	0.1%	6.0%	2.5%	1.8%	0.2%	0.1%	3.7%	6.4%
4033	70	815	5.8%	60.8%	10.0%	0.3%	0.2%	0.4%	0.0%	0.2%	0.1%	12.6%	5.2%	3.8%	0.4%	0.0%	0.0%	0.0%
4034	70	291	5.3%	55.5%	22.4%	0.6%	0.4%	0.7%	0.1%	0.4%	0.1%	7.9%	3.3%	3.1%	0.2%	0.0%	0.0%	0.0%
4035	70	779	5.7%	60.1%	20.4%	0.6%	0.4%	0.7%	0.1%	0.4%	0.1%	6.5%	2.7%	1.9%	0.1%	0.0%	0.0%	0.4%
4036	70	1075	5.9%	61.6%	13.4%	0.4%	0.3%	0.5%	0.1%	0.3%	0.1%	10.1%	4.2%	2.7%	0.2%	0.0%	0.0%	0.3%
4037	70	1693	5.9%	62.1%	14.5%	0.4%	0.2%	0.4%	0.0%	0.2%	0.1%	8.5%	3.5%	2.2%	0.2%	0.0%	1.5%	0.2%
5137	50	416	5.4%	57.1%	14.3%	0.2%	0.2%	0.3%	0.0%	0.2%	0.1%	11.9%	4.9%	5.1%	0.2%	0.0%	0.0%	0.0%
5138	50	308	5.1%	54.0%	16.4%	0.2%	0.1%	0.2%	0.0%	0.1%	0.1%	11.7%	4.9%	5.0%	0.2%	0.0%	0.0%	1.8%
5143	50	143	5.4%	57.1%	15.4%	0.3%	0.2%	0.4%	0.0%	0.2%	0.1%	10.5%	4.3%	4.9%	0.5%	0.0%	0.5%	0.0%
5144	50	77	5.2%	54.3%	18.4%	0.6%	0.4%	0.6%	0.1%	0.4%	0.1%	6.5%	2.7%	3.1%	0.6%	0.0%	0.0%	7.1%
5145	50	333	5.0%	52.1%	15.1%	0.1%	0.1%	0.2%	0.0%	0.1%	0.1%	13.4%	5.5%	6.0%	0.3%	0.0%	0.2%	1.6%
5146	50	374	5.2%	54.7%	13.8%	0.2%	0.1%	0.2%	0.0%	0.1%	0.1%	12.8%	5.3%	5.6%	0.3%	0.0%	0.0%	1.5%
5189	50	164	4.7%	49.5%	9.3%	0.2%	0.1%	0.2%	0.0%	0.1%	0.2%	17.7%	7.3%	10.1%	0.5%	0.0%	0.0%	0.0%
5190	50	125	6.3%	65.7%	8.0%	0.3%	0.2%	0.4%	0.0%	0.2%	0.1%	9.8%	4.0%	4.5%	0.4%	0.0%	0.0%	0.0%
5191	50	281	6.4%	67.2%	13.8%	1.4%	1.0%	1.7%	0.2%	0.9%	0.0%	2.8%	1.2%	3.3%	0.0%	0.0%	0.0%	0.0%
5192	50	219	6.7%	70.3%	8.6%	0.2%	0.1%	0.2%	0.0%	0.1%	0.1%	7.1%	3.0%	3.2%	0.2%	0.0%	0.0%	0.0%
5193	50	359	5.3%	56.0%	11.5%	0.5%	0.3%	0.5%	0.1%	0.3%	0.1%	9.7%	4.0%	11.2%	0.5%	0.0%	0.0%	0.0%
5194	50	361	5.8%	61.1%	10.8%	0.2%	0.1%	0.2%	0.0%	0.1%	0.1%	10.2%	4.2%	6.9%	0.1%	0.0%	0.0%	0.0%
5195	80	506	6.6%	69.7%	12.6%	0.2%	0.1%	0.2%	0.0%	0.1%	0.0%	3.0%	1.3%	5.9%	0.2%	0.0%	0.0%	0.0%
5196	80	412	7.5%	78.9%	3.7%	0.2%	0.1%	0.2%	0.0%	0.1%	0.1%	5.9%	2.5%	0.8%	0.1%	0.0%	0.0%	0.0%
5197	80	1052	6.1%	63.7%	12.8%	0.6%	0.4%	0.7%	0.1%	0.4%	0.1%	5.2%	2.2%	7.4%	0.3%	0.0%	0.0%	0.0%
5198	80	772	6.7%	70.6%	7.0%	0.2%	0.1%	0.2%	0.0%	0.1%	0.1%	7.9%	3.3%	3.6%	0.1%	0.0%	0.0%	0.0%
5199	50	388	5.5%	57.4%	11.2%	0.4%	0.3%	0.5%	0.1%	0.3%	0.1%	9.6%	4.0%	10.3%	0.4%	0.0%	0.0%	0.0%
5200	50	96	6.0%	62.9%	8.2%	0.4%	0.3%	0.5%	0.1%	0.3%	0.1%	10.5%	4.4%	6.0%	0.4%	0.0%	0.0%	0.0%
5201	50	364	5.8%	61.2%	10.0%	0.2%	0.1%	0.2%	0.0%	0.1%	0.1%	10.5%	4.4%	6.9%	0.2%	0.0%	0.0%	0.0%
5202	50	161	4.7%	48.8%	11.0%	0.2%	0.1%	0.2%	0.0%	0.1%	0.2%	17.2%	7.1%	10.1%	0.4%	0.0%	0.0%	0.0%
5224	50	187	6.0%	62.6%	16.1%	2.1%	1.5%	2.5%	0.3%	1.4%	0.0%	2.4%	1.0%	4.2%	0.0%	0.0%	0.0%	0.0%
5225	50	546	5.6%	58.3%	13.0%	1.0%	0.7%	1.2%	0.1%	0.7%	0.1%	7.2%	3.0%	8.8%	0.3%	0.0%	0.0%	0.0%
5226	50	95	7.3%	76.4%	9.4%	0.0%	0.0%	0.0%	0.0%	0.0%	0.0%	3.7%	1.5%	1.6%	0.0%	0.0%	0.0%	0.0%
5245	80	163	7.7%	80.5%	1.8%	0.8%	0.5%	0.9%	0.1%	0.5%	0.0%	1.2%	0.5%	5.4%	0.0%	0.0%	0.0%	0.0%
5254	50	79	5.0%	52.7%	14.2%	0.2%	0.2%	0.3%	0.0%	0.1%	0.1%	13.4%	5.6%	6.7%	0.6%	0.0%	0.8%	0.0%
5256	70	1524	5.1%	54.0%	14.7%	1.9%	1.3%	2.2%	0.2%	1.2%	0.1%	8.0%	3.3%	1.5%	0.0%	0.1%	5.0%	1.3%
5257	70	1523	6.5%	68.6%	2.4%	0.9%	0.6%	1.0%	0.1%	0.6%	0.1%	9.1%	3.8%	1.7%	0.0%	0.1%	3.1%	1.4%
5262	50	319	5.5%	57.4%	15.5%	0.2%	0.1%	0.2%	0.0%	0.1%	0.1%	8.9%	3.7%	3.0%	0.2%	0.0%	0.2%	4.9%
5263	50	315	4.9%	51.5%	15.4%	0.1%	0.1%	0.2%	0.0%	0.1%	0.1%	12.4%	5.1%	4.9%	0.1%	0.0%	0.0%	5.0%
5264	50	388	5.5%	57.4%	11.2%	0.4%	0.3%	0.5%	0.1%	0.3%	0.1%	9.6%	4.0%	10.3%	0.4%	0.0%	0.0%	0.0%
6252	50	3499	4.6%	48.5%	13.6%	0.3%	0.2%	0.4%	0.0%	0.2%	0.1%	8.2%	3.4%	2.3%	0.3%	0.3%	12.3%	5.3%
8033	70	255	4.9%	51.8%	4.0%	0.4%	0.3%	0.4%	0.0%	0.2%	0.1%	5.3%	2.2%	3.0%	0.1%	0.6%	26.8%	0.0%
8340	50	539	5.7%	59.7%	23.3%	0.6%	0.4%	0.7%	0.1%	0.4%	0.0%	4.7%	2.0%	1.3%	0.0%	0.0%	0.6%	0.5%
9098	70	787	6.1%	63.6%	7.0%	0.5%	0.4%	0.6%	0.1%	0.4%	0.1%	9.5%	3.9%	3.8%	0.0%	0.1%	3.9%	0.0%
9112	70	412	6.4%	67.3%	4.2%	0.5%	0.4%	0.6%	0.1%	0.3%	0.1%	8.2%	3.4%	4.9%	0.0%	0.1%	3.4%	0.0%
9205	50	38	5.4%	56.6%	28.3%	0.6%	0.4%	0.7%	0.1%	0.4%	0.0%	3.8%	1.6%	2.0%	0.1%	0.0%	0.0%	0.0%
9206	50	49	6.0%	62.5%	23.6%	0.3%	0.2%	0.3%	0.0%	0.2%	0.0%	3.9%	1.6%	1.4%	0.1%	0.0%	0.0%	0.0%
9301	50	537	4.1%	43.3%	49.4%	0.3%	0.2%	0.4%	0.0%	0.2%	0.0%	1.1%	0.4%	0.4%	0.0%	0.0%	0.0%	0.0%
9302	50	296	4.5%	46.7%	47.0%	0.2%	0.1%	0.2%	0.0%	0.1%	0.0%	0.7%	0.3%	0.3%	0.0%	0.0%	0.0%	0.0%
9303	50	233	5.2%	54.4%	32.9%	0.1%	0.1%	0.1%	0.0%	0.1%	0.0%	4.5%	1.9%	0.8%	0.0%	0.0%	0.0%	0.0%
9304	50	141	6.1%	64.4%	21.3%	0.2%	0.2%	0.3%	0.0%	0.2%	0.0%	4.0%	1.7%	1.5%	0.1%	0.0%	0.0%	0.0%

Traffic Flows and Breakdown by 16 Vehicle Classes (Year 2026)

Link No.	Speed Limit	Total Vehicle	19 - Motorcycles (MC)	01 - Private Cars (PC)	03 - Taxi	14 - Non-franchised Bus <=6.4t	15 - Non-franchised Bus 6.4-15t	16 - Non-franchised Bus >15t	12 - Private Light Bus <=3.5t	13 - Private Light Bus >3.5t	04 - Light Goods Vehicles <=2.5t	05 - Lt Goods Vehicles 2.5-3.5t	06 - Light Goods Vehicles >3.5t	07 - Heavy Goods Vehicles <=15t	08 - Heavy Goods Vehicles >15t	17 - Franchised Bus (SD)	18 - Franchised Bus (DD)	11 - Public Light Buses
	km/hr	2200-2300																
1	50	92	6.1%	64.1%	24.2%	0.1%	0.1%	0.1%	0.0%	0.1%	0.0%	2.8%	1.2%	1.1%	0.2%	0.0%	0.0%	0.0%
2	50	333	6.0%	62.7%	21.3%	0.5%	0.4%	0.6%	0.1%	0.3%	0.0%	4.1%	1.7%	2.0%	0.4%	0.0%	0.0%	0.0%
3	70	895	5.2%	54.4%	22.7%	0.5%	0.4%	0.6%	0.1%	0.3%	0.1%	6.1%	2.5%	2.5%	0.2%	0.0%	0.0%	4.4%
4	70	1244	5.0%	52.5%	24.8%	0.2%	0.2%	0.3%	0.0%	0.2%	0.0%	4.5%	1.9%	1.5%	0.3%	0.0%	0.0%	8.7%
5	50	95	7.1%	74.7%	15.5%	0.1%	0.1%	0.1%	0.0%	0.1%	0.0%	1.2%	0.5%	0.4%	0.1%	0.0%	0.0%	0.0%
6	50	52	4.5%	46.9%	30.7%	0.7%	0.5%	0.8%	0.1%	0.4%	0.0%	3.9%	1.6%	1.7%	0.5%	0.2%	7.7%	0.0%
7	50	546	3.9%	41.4%	21.0%	0.5%	0.4%	0.6%	0.1%	0.3%	0.1%	6.2%	2.6%	1.5%	0.3%	0.3%	13.4%	7.3%
8	50	377	4.1%	42.8%	15.2%	0.3%	0.2%	0.4%	0.0%	0.2%	0.0%	3.2%	1.3%	1.8%	0.6%	0.4%	16.6%	12.8%
9	50	49	6.1%	63.8%	23.0%	0.0%	0.0%	0.0%	0.0%	0.0%	0.0%	4.1%	1.7%	1.1%	0.1%	0.0%	0.0%	0.0%
10	50	76	5.8%	60.6%	18.6%	0.7%	0.5%	0.8%	0.1%	0.4%	0.0%	3.0%	1.2%	0.9%	0.2%	0.2%	7.1%	0.0%
11	50	338	4.0%	41.8%	17.1%	0.3%	0.2%	0.4%	0.0%	0.2%	0.0%	4.4%	1.8%	1.2%	0.2%	0.4%	16.4%	11.6%
12	50	311	3.9%	41.0%	18.4%	0.2%	0.1%	0.2%	0.0%	0.1%	0.0%	3.0%	1.2%	1.1%	0.4%	0.5%	21.0%	8.7%
13	50	90	5.5%	57.5%	21.5%	0.3%	0.2%	0.4%	0.0%	0.2%	0.0%	3.9%	1.6%	1.0%	0.1%	0.0%	0.0%	7.6%
14	50	190	4.1%	42.7%	22.4%	0.2%	0.2%	0.2%	0.0%	0.1%	0.1%	5.6%	2.3%	2.0%	0.5%	0.2%	7.4%	12.0%
15	50	539	5.3%	55.7%	28.6%	0.3%	0.2%	0.3%	0.0%	0.2%	0.0%	3.0%	1.2%	0.8%	0.2%	0.0%	0.0%	4.2%
16	50	51	6.0%	62.6%	22.8%	0.3%	0.2%	0.4%	0.0%	0.2%	0.0%	4.0%	1.7%	1.5%	0.2%	0.0%	0.0%	0.0%
17	50	95	6.1%	64.2%	23.9%	0.2%	0.1%	0.2%	0.0%	0.1%	0.0%	3.1%	1.3%	0.6%	0.1%	0.0%	0.0%	0.0%
18	50	183	5.3%	55.9%	25.3%	0.3%	0.2%	0.3%	0.0%	0.2%	0.1%	5.1%	2.1%	1.2%	0.3%	0.0%	0.0%	3.8%
19	50	49	6.0%	63.1%	24.6%	0.3%	0.2%	0.3%	0.0%	0.2%	0.0%	2.8%	1.2%	1.1%	0.2%	0.0%	0.0%	0.0%
20	50	7	3.7%	38.8%	41.6%	0.1%	0.1%	0.1%	0.0%	0.1%	0.1%	10.2%	4.2%	0.8%	0.2%	0.0%	0.0%	0.0%
21	50	151	3.9%	40.5%	21.3%	0.1%	0.1%	0.2%	0.0%	0.1%	0.1%	4.9%	2.0%	1.8%	0.5%	0.2%	9.3%	15.0%
22	50	381	5.1%	53.7%	28.8%	0.3%	0.2%	0.4%	0.0%	0.2%	0.0%	3.0%	1.3%	0.8%	0.2%	0.0%	0.0%	6.0%
23	50	171	4.8%	50.6%	19.0%	0.3%	0.2%	0.3%	0.0%	0.2%	0.0%	4.4%	1.8%	1.1%	0.2%	0.2%	8.3%	8.5%
24	50	40	4.9%	51.6%	16.6%	0.2%	0.2%	0.3%	0.0%	0.1%	0.1%	8.1%	3.4%	3.6%	0.6%	0.0%	0.0%	10.4%
25	50	49	5.6%	58.6%	18.9%	0.2%	0.1%	0.2%	0.0%	0.1%	0.1%	8.9%	3.7%	3.0%	0.6%	0.0%	0.0%	0.0%
26	50	30	5.8%	60.8%	24.1%	0.3%	0.2%	0.4%	0.0%	0.2%	0.0%	4.5%	1.9%	1.5%	0.3%	0.0%	0.0%	0.0%
27	50	207	4.8%	50.6%	25.2%	0.5%	0.3%	0.6%	0.1%	0.3%	0.1%	7.0%	2.9%	2.2%	0.4%	0.0%	0.0%	5.0%
28	50	112	5.4%	56.8%	25.1%	0.4%	0.3%	0.5%	0.1%	0.3%	0.1%	6.6%	2.7%	1.5%	0.2%	0.0%	0.0%	0.0%
29	50	96	5.1%	53.4%	27.9%	0.6%	0.4%	0.7%	0.1%	0.4%	0.1%	5.7%	2.4%	2.6%	0.7%	0.0%	0.0%	0.0%
30	50	128	5.5%	58.1%	24.1%	0.2%	0.2%	0.3%	0.0%	0.1%	0.1%	5.9%	2.4%	2.8%	0.3%	0.0%	0.0%	0.0%
31	50	214	5.5%	57.7%	25.1%	0.2%	0.1%	0.2%	0.0%	0.1%	0.1%	6.0%	2.5%	2.0%	0.4%	0.0%	0.0%	0.0%
32	50	240	3.6%	37.5%	18.8%	0.3%	0.2%	0.4%	0.0%	0.2%	0.0%	2.6%	1.1%	1.0%	0.3%	0.5%	21.0%	12.3%
33	50	534	4.2%	44.1%	18.4%	0.2%	0.2%	0.3%	0.0%	0.1%	0.0%	4.6%	1.9%	1.4%	0.3%	0.4%	15.6%	8.3%
34	50	442	5.3%	55.5%	22.7%	0.2%	0.2%	0.3%	0.0%	0.1%	0.1%	6.6%	2.8%	2.4%	0.3%	0.0%	0.0%	3.6%
35	50	204	3.0%	31.9%	16.2%	0.4%	0.2%	0.4%	0.0%	0.2%	0.0%	1.6%	0.7%	0.3%	0.0%	0.7%	31.3%	12.8%
36	50	623	4.7%	49.1%	20.0%	0.2%	0.1%	0.2%	0.0%	0.1%	0.0%	4.3%	1.8%	1.4%	0.3%	0.3%	12.0%	5.3%
37	50	398	5.0%	52.3%	26.0%	0.5%	0.4%	0.6%	0.1%	0.3%	0.0%	2.6%	1.1%	0.8%	0.1%	0.0%	0.0%	10.0%
38	50	151	4.9%	51.1%	36.7%	0.9%	0.6%	1.0%	0.1%	0.6%	0.0%	2.3%	1.0%	0.7%	0.2%	0.0%	0.0%	0.0%
39	50	451	6.5%	68.4%	14.0%	0.2%	0.2%	0.3%	0.0%	0.1%	0.0%	4.8%	2.0%	1.0%	0.1%	0.1%	2.4%	0.0%
40	50	425	5.8%	60.4%	28.2%	0.7%	0.5%	0.8%	0.1%	0.4%	0.0%	1.9%	0.8%	0.5%	0.0%	0.0%	0.0%	0.0%
41	50	540	4.6%	48.3%	27.8%	0.4%	0.3%	0.5%	0.1%	0.3%	0.1%	5.1%	2.1%	1.9%	0.3%	0.2%	7.4%	0.6%
53	50	460	4.3%	45.0%	45.9%	0.3%	0.2%	0.3%	0.0%	0.2%	0.0%	2.1%	0.9%	0.8%	0.1%	0.0%	0.0%	0.0%
54	50	418	5.7%	59.8%	26.1%	0.6%	0.4%	0.6%	0.1%	0.4%	0.0%	3.4%	1.4%	1.3%	0.2%	0.0%	0.0%	0.0%
55	50	418	5.7%	59.8%	26.1%	0.6%	0.4%	0.6%	0.1%	0.4%	0.0%	3.4%	1.4%	1.3%	0.2%	0.0%	0.0%	0.0%
56	50	495	5.0%	52.4%	25.8%	0.9%	0.7%	1.1%	0.1%	0.6%	0.1%	6.1%	2.5%	3.7%	1.0%	0.0%	0.0%	0.0%
57	50	1228	5.1%	53.5%	32.5%	0.2%	0.2%	0.3%	0.0%	0.1%	0.0%	4.3%	1.8%	1.3%	0.1%	0.0%	0.0%	0.4%
58	50	7	3.7%	38.9%	41.7%	0.1%	0.0%	0.1%	0.0%	0.0%	0.1%	10.2%	4.2%	0.7%	0.1%	0.0%	0.0%	0.0%
59	50	64	6.1%	63.9%	25.0%	0.2%	0.1%	0.2%	0.0%	0.1%	0.0%	2.4%	1.0%	0.7%	0.1%	0.0%	0.0%	0.0%
60	50	295	4.7%	49.0%	17.5%	0.3%	0.2%	0.4%	0.0%	0.2%	0.1%	6.8%	2.8%	2.6%	0.3%	0.3%	13.5%	1.2%
61	50	256	4.5%	47.4%	18.8%	0.4%	0.3%	0.4%	0.0%	0.2%	0.1%	5.8%	2.4%	2.2%	0.3%	0.4%	15.5%	1.3%
62	50	244	4.4%	46.5%	19.3%	0.4%	0.3%	0.5%	0.1%	0.3%	0.1%	5.5%	2.3%	2.1%	0.3%	0.4%	16.3%	1.4%
63	50	256	4.5%	47.1%	19.6%	0.4%	0.3%	0.5%	0.1%	0.3%	0.1%	5.5%	2.3%	2.1%	0.3%	0.4%	15.5%	1.3%
64	50	7	3.8%	39.4%	42.2%	0.0%	0.0%	0.0%	0.0%	0.0%	0.1%	10.3%	4.3%	0.0%	0.0%	0.0%	0.0%	0.0%
65	50	13	5.7%	59.6%	24.9%	0.3%	0.2%	0.4%	0.0%	0.2%	0.1%	5.4%	2.3%	0.9%	0.1%	0.0%	0.0%	0.0%
66	50	105	5.1%	53.8%	17.9%	0.1%	0.1%	0.1%	0.0%	0.1%	0.0%	3.5%	1.4%	1.7%	0.2%	0.0%	0.0%	15.8%
67	50	112	3.7%	39.1%	13.2%	0.2%	0.1%	0.2%	0.0%	0.1%	0.0%	1.1%	0.4%	0.5%	0.0%	0.8%	34.4%	6.2%
68	50	105	2.2%	23.2%	10.2%	0.2%	0.1%	0.2%	0.0%	0.1%	0.0%	0.8%	0.3%	0.3%	0.1%	0.8%	36.5%	24.9%
69	50	119	2.2%	23.3%	10.6%	0.2%	0.1%	0.2%	0.0%	0.1%	0.0%	1.2%	0.5%	0.4%	0.1%	0.8%	32.3%	27.8%
70	50	168	3.2%	33.9%	12.7%	0.2%	0.2%	0.3%	0.0%	0.2%	0.0%	2.4%	1.0%	0.6%	0.1%	0.5%	22.8%	21.7%
71	50	40	6.0%	62.5%	17.7%	0.1%	0.1%	0.1%	0.0%	0.1%	0.1%	6.3%	2.6%	3.8%	0.5%	0.0%	0.0%	0.0%
72	50	7	3.8%	39.4%	42.2%	0.0%	0.0%	0.0%	0.0%	0.0%	0.1%	10.3%	4.3%	0.0%	0.0%	0.0%	0.0%	0.0%
73	50	42	5.1%	53.2%	23.2%	0.3%	0.2%	0.4%	0.0%	0.2%	0.0%	4.4%	1.8%	1.1%	0.2%	0.0%	0.0%	9.8%
74	50	89	5.5%	57.7%	22.8%	0.2%	0.2%	0.3%	0.0%	0.1%	0.1%	7.2%	3.0%	2.7%	0.2%	0.0%	0.0%	0.0%
75	50	7	3.8%	39.4%	42.2%	0.0%	0.0%	0.0%	0.0%	0.0%	0.1%	10.3%	4.3%	0.0%	0.0%	0.0%	0.0%	0.0%
76	50	766	4.1%	42.8%	20.3%	0.4%	0.3%	0.5%	0.0%	0.3%	0.1%	5.2%	2.1%	1.3%	0.2%	0.3%	13.7%	8.5%
77	50	410	4.3%	44.8%	15.6%	0.3%	0.2%	0.4%	0.0%	0.2%	0.0%	3.2%	1.3%	1.8%	0.5%	0.4%	15.3%	11.8%
78	50	117	5.3%	55.5%	26.7%	0.4%	0.3%	0.5%	0.1%	0.3%	0.1%	5.8%	2.4%	2.1%	0.6%	0.0%	0.0%	0.0%
79	50	13	2.1%	22.0%	22.4%	0.0%	0.0%	0.1%	0.0%	0.0%	0.1%	5.5%	2.3%	1.5%	0.5%	0.0%	0.0%	43.4%
80	50	148	6.1%	63.7%	20.3%	0.9%	0.6%	1.0%	0.1%	0.6%	0.0%	3.6%	1.5%	1.5%	0.1%	0.0%	0.0%	0.0%
81	50	254	5.5%	57.8%	26.4%	0.2%	0.2%	0.3%	0.0%	0.2%	0.1%	5.3%	2.2%	1.6%	0.4%	0.0%	0.0%	0.0%
82	50	83	6.1%	64.4%	21.7%	0.1%	0.1%	0.2%	0.0%	0.1%	0.0%	3.8%	1.6%	1.5%	0.3%	0.0%	0.0%	0.0%
83	50	182	5.5%	57.9%	25.7%	0.5%	0.3%	0.6%	0.1%	0.3%	0.1%	5.1%	2.1%	1.6%	0.4%	0.0%	0.0%	0.0%
84	50	289	5.3%	55.7%	20.8%	0.2%	0.2%	0.3%	0.0%	0.1%	0.1%	5.4%	2.2%	1.5%	0.3%	0.1%	2.8%	5.0%
85	50	378	5.1%	54.0%	27.7%	0.4%	0.3%	0.4%	0.0%	0.2%	0.0%	3.3%	1.4%	0.9%	0.2%	0.0%	2.1%	3.8%
86	50	8	4.1%	42.5%	36.8%	0.4%	0.3%	0.5%	0.1%	0.3%	0.1%	9.0%	3.7%	1.7%	0.5%	0.0%	0.0%	0.0%
87	50	502	5.7%	59.3%	25.9%	0.2%	0.2%	0.3%	0.0%	0.2%	0.0%	4.2%	1.7%	1.3%	0.3%	0.0%	0.0%	0.8%
88	50	401	5.8%	60.4%	23.1%	0.3%	0.2%	0.4%	0.0%	0.2%	0.0%	4.0%	1.7%	1.2%	0.2%	0.0%	0.0%	2.4%
89	50	1149	4.2%	44.0%	25.6%	0.3%	0.2%	0.4%	0.0%	0.2%	0.0%	4.0%	1.7%	0.9%	0.1%	0.1%	4.2%	14.0%
90	50	1101	5.6%	58.3%	29.0%	0.3%	0.2%	0.3%	0.0%	0.2%	0.0%	1.8%	0.7%	0.5%	0.1%	0.1%	2.7%	0.4%
91	50	484	5.0%	52.1%	28.1%	0.2%	0.1%	0.2%	0.0%	0.1%	0.0%	3.1%	1.3%	0.8%	0.2%	0.0%	0.0%	8.8%
92	50	180	5.6%	58.6%	29.4%	0.3%	0.2%	0.3%	0.0%	0.2%	0.0%	1.7%	0.7%	0.7%	0.2%	0.0%	0.0%	2.3%
93	50	8	4.1%	43.3%	35.1%	0.5%	0.3%	0.6%	0.1%	0.3%	0.1%	8.6%	3.6%	2.6%	0.9%	0.0%	0.0%	0.0%
94	50	7	3.8%	39.4%	42.2%	0.0%	0.0%	0.0%	0.0%	0.0%	0.1%	10.3%	4.3%	0.0%	0.0%	0.0%	0.0%	0.0%
95	50	281	3.8%	40.1%	17.4%	0.3%	0.2%	0.3%	0.0%	0.2%	0.0%	2.7%	1.1%	0.5%	0.1%	0.5%	20.4%	12.3%
96	50	964	3.9%	40.5%	21.1%	0.2%	0.2%	0.3%	0.0%	0.2%	0.0%	2.8%	1.2%	0.9%	0.2%	0.5%	22.9%	5.1%
97	50	528	4.7%	48.9%	39.3%	0.3%	0.2%	0.4%	0.0%	0.2%	0.0%	3.4%	1.4%	0.9%	0.2%	0.0%	0.0%	0.0%
98	50	10	2.7%	28.0%	30.0%	0.0%	0.0%	0.0%	0.0%	0.0%	0.1%	7.3%	3.0%	0.0%	0.0%	0.7%	28.3%	0.0%
99	70	1104	5.3%	55.7%	22.9%	0.5%	0.4%	0.6%	0.1%	0.3%	0.1%	5.6%	2.3%	2.4%	0.3%	0.0%	0.0%	3.6%
100	70	520	5.8%	60.3%	14.1%	0.2%	0.2%	0.3%	0.0%	0.1%	0.1%	8.2%	3.4%	3.8%	0.6%	0.1%	2.9%	0.0%
101	50	508	5.7%	60.2%	24.0%	0.5%	0.3%	0.5%	0.1%	0.3%	0.0%	4.1%	1.7%	1.3%	0.2%	0.0%	0.0%	1.1%
102	50	162	3.8%	39.7%	25.8%	0.2%	0.2%	0.3%	0.0%	0.1%	0.0%	3.0%	1.2%	0.8%	0.1%	0.1%	3.7%	20.9%
103	50	420	5.4%	57.0%	22.7%	0.3%	0.2%	0.4%	0.0%	0.2%	0.0%	2.6%	1.1%	1.1%	0.3%	0.0%	2.1%	6.6%
104	50	82	5.0%	52.2%	32.1%	0.3%	0.2%	0.4%	0.0%	0.2%	0.1%	5.7%	2.3%	1.3%	0.2%	0.0%	0.0%	0.0%
105	50	112	6.3%	65.7%	20.9%	0.4%	0.3%	0.5%	0.1%	0.3%	0.0%	2.8%	1.2%	1.2%	0.3%	0.0%	0.0%	0.0%
106	50	41	5.4%	56.3%	29.4%	0.3%	0.2%	0.3%	0.0%	0.2%	0.0%	4.6%	1.9%	1.1%	0.2%	0.0%	0.0%	0.0%
107	50	114	5.8%	60.6%	27.5%	0.3%	0.2%	0.3%	0.0%	0.2%	0.0%	3.1%	1.3%	0.6%	0.1%	0.0%	0.0%	0.0%
108	50	66	1.4%	14.9%	8.3%	0.1%	0.0%	0.1%	0.0%	0.0%	0.0%	2.0%	0.8%	0.3%	0.1%	0.6%	24.4%	46.9%
109	50	15	2.6%	26.8%	18.5%	0.0%	0.0%	0.0%	0.0%	0.0%	0.0%	4.5%	1.9%	0.6%	0.1%	1.0%	43.8%	0.0%
110	50	76	3.7%	38.5%	14.2%	0.1%	0.0%	0.1%	0.0%	0.0%	0.0%	3.9%	1.6%	2.1%	0.6%	0.7%	29.1%	5.4%
111	50	210	4.3%	45.2%	18.6%	0.2%	0.1%	0.2%	0.0%	0.1%	0.0%	4.7%	1.9%	0.8%	0.1%	0.4%	17.4%	5.9%
112	50	40	1.7%	17.6%	15.2%	0.1%	0.0%	0.1%	0.0%	0.0%	0.0%	2.1%	0.9%	0.4%	0.1%	1.0%	43.6%	17.2%
113	50	111	4.7%	49.8%	19.5%	0.1%	0.1%	0.2%	0.0%	0.1%	0.0%	3.8%	1.6%	0.2%	0.0%	0.5%	19.4%	0.0%
114	50	54	3.0%	31.7%	16.1%	0.0%	0.0%	0.1%	0.0%	0.0%	0.0%	2.0%	0.8%	0.3%	0.0%	0.8%	32.3%	12.7%
115	50	59	3.3%	34.4%	9.8%	0.1%	0.1%	0.1%	0.0%	0.1%	0.1%	7.1%	2.9%	1.0%	0.1%	0.9%	40.0%	0.0%
116	50	18	5.2%	55.0%	20.2%	0.7%	0.5%	0.9%	0.1%	0.5%	0.1%	11.3%	4.7%	0.8%	0.1%	0.0%	0.0%	0.0%

Traffic Flows and Breakdown by 16 Vehicle Classes (Year 2026)

Link No.	Speed Limit	Total Vehicle	19 - Motorcycles (MC)	01 - Private Cars (PC)	03 - Taxi	14 - Non-franchised Bus <=6.4t	15 - Non-franchised Bus 6.4-15t	16 - Non-franchised Bus >15t	12 - Private Light Bus <=3.5t	13 - Private Light Bus >3.5t	04 - Light Goods Vehicles <=2.5t	05 - Lt Goods Vehicles 2.5-3.5t	06 - Light Goods Vehicles >3.5t	07 - Heavy Goods Vehicles <=15t	08 - Heavy Goods Vehicles >15t	17 - Franchised Bus (SD)	18 - Franchised Bus (DD)	11 - Public Light Buses
	km/hr	2200-2300																
117	50	11	3.9%	40.9%	25.9%	0.0%	0.0%	0.0%	0.0%	0.0%	0.1%	6.3%	2.6%	1.3%	0.1%	0.4%	18.4%	0.0%
118	50	64	4.5%	47.1%	21.0%	0.3%	0.2%	0.4%	0.0%	0.2%	0.0%	1.8%	0.8%	0.8%	0.1%	0.1%	3.2%	19.4%
122	50	165	5.1%	53.7%	24.5%	0.5%	0.3%	0.5%	0.1%	0.3%	0.0%	4.6%	1.9%	0.8%	0.1%	0.0%	0.0%	7.5%
123	50	10	5.4%	56.9%	27.3%	0.1%	0.1%	0.1%	0.0%	0.1%	0.1%	6.7%	2.8%	0.3%	0.1%	0.0%	0.0%	0.0%
124	50	104	0.2%	2.6%	2.7%	0.0%	0.0%	0.0%	0.0%	0.0%	0.0%	0.7%	0.3%	0.0%	0.0%	0.1%	5.8%	87.5%
125	50	153	3.6%	37.4%	13.2%	0.3%	0.2%	0.3%	0.0%	0.2%	0.0%	1.9%	0.8%	0.7%	0.1%	0.0%	1.3%	40.0%
128	50	748	4.8%	50.8%	32.8%	0.2%	0.2%	0.3%	0.0%	0.1%	0.0%	4.2%	1.7%	1.4%	0.3%	0.0%	0.0%	3.0%
129	50	989	5.2%	54.6%	30.8%	0.2%	0.2%	0.3%	0.0%	0.2%	0.0%	4.5%	1.8%	1.8%	0.3%	0.0%	0.0%	0.0%
130	50	183	3.1%	32.8%	16.9%	0.1%	0.1%	0.2%	0.0%	0.1%	0.0%	1.2%	0.5%	0.1%	0.0%	0.2%	8.9%	35.8%
131	50	171	6.0%	62.5%	24.8%	0.5%	0.4%	0.6%	0.1%	0.3%	0.0%	2.7%	1.1%	0.8%	0.1%	0.0%	0.0%	0.0%
132	50	59	5.0%	52.2%	22.5%	0.5%	0.3%	0.6%	0.1%	0.3%	0.1%	8.3%	3.5%	1.9%	0.1%	0.0%	0.0%	4.7%
133	50	54	5.9%	62.4%	23.7%	0.3%	0.2%	0.4%	0.0%	0.2%	0.0%	3.5%	1.5%	1.5%	0.4%	0.0%	0.0%	0.0%
134	50	907	4.1%	43.0%	25.7%	0.3%	0.2%	0.4%	0.0%	0.2%	0.0%	4.4%	1.8%	1.0%	0.1%	0.1%	5.3%	13.1%
135	50	1163	5.5%	57.9%	29.4%	0.3%	0.2%	0.3%	0.0%	0.2%	0.0%	2.1%	0.9%	0.6%	0.1%	0.1%	2.5%	0.0%
136	70	2076	4.2%	44.4%	25.7%	0.3%	0.2%	0.4%	0.0%	0.2%	0.0%	4.2%	1.8%	1.1%	0.2%	0.2%	9.0%	7.9%
137	70	1702	5.2%	55.0%	15.4%	0.2%	0.2%	0.3%	0.0%	0.1%	0.0%	4.2%	1.8%	1.6%	0.2%	0.2%	9.7%	5.5%
138	50	96	0.5%	5.1%	3.0%	0.0%	0.0%	0.0%	0.0%	0.0%	0.0%	0.7%	0.3%	0.0%	0.0%	0.1%	6.3%	83.9%
139	50	7	3.8%	39.4%	42.2%	0.0%	0.0%	0.0%	0.0%	0.0%	0.1%	10.3%	4.3%	0.0%	0.0%	0.0%	0.0%	0.0%
141	50	135	3.5%	36.2%	17.1%	0.0%	0.0%	0.0%	0.0%	0.0%	0.0%	1.1%	0.5%	0.7%	0.0%	0.0%	0.0%	40.8%
142	50	108	2.8%	29.1%	11.0%	0.2%	0.1%	0.2%	0.0%	0.1%	0.0%	1.4%	0.6%	0.7%	0.0%	0.0%	0.0%	53.7%
143	50	26	5.5%	57.6%	28.4%	0.5%	0.3%	0.6%	0.1%	0.3%	0.0%	3.8%	1.6%	1.3%	0.1%	0.0%	0.0%	0.0%
144	50	354	4.0%	42.4%	18.3%	0.2%	0.1%	0.2%	0.0%	0.1%	0.0%	3.1%	1.3%	1.3%	0.3%	0.1%	4.2%	24.3%
145	50	565	4.1%	42.8%	19.7%	0.4%	0.3%	0.5%	0.0%	0.3%	0.0%	2.6%	1.1%	1.1%	0.3%	0.3%	11.7%	15.0%
146	50	475	4.9%	51.4%	16.0%	0.2%	0.2%	0.3%	0.0%	0.2%	0.0%	3.6%	1.5%	2.3%	0.5%	0.3%	12.6%	5.9%
147	50	501	3.9%	41.2%	19.1%	0.4%	0.3%	0.5%	0.0%	0.3%	0.0%	2.9%	1.2%	0.9%	0.1%	0.3%	15.0%	13.9%
148	50	540	4.7%	49.6%	16.2%	0.3%	0.2%	0.3%	0.0%	0.2%	0.0%	3.9%	1.6%	2.3%	0.5%	0.3%	12.0%	8.0%
149	50	195	4.6%	47.9%	18.1%	0.5%	0.3%	0.6%	0.1%	0.3%	0.1%	7.1%	2.9%	1.3%	0.1%	0.0%	0.0%	16.2%
150	50	284	4.1%	43.0%	20.7%	0.3%	0.2%	0.4%	0.0%	0.2%	0.1%	5.5%	2.3%	1.5%	0.2%	0.0%	0.0%	21.6%
151	50	61	6.4%	67.1%	20.4%	0.2%	0.1%	0.2%	0.0%	0.1%	0.0%	2.8%	1.2%	1.2%	0.3%	0.0%	0.0%	0.0%
152	50	60	5.1%	53.1%	20.9%	0.1%	0.1%	0.1%	0.0%	0.1%	0.0%	4.2%	1.7%	0.7%	0.0%	0.0%	0.0%	13.8%
153	50	10	2.7%	28.0%	30.0%	0.0%	0.0%	0.0%	0.0%	0.0%	0.1%	7.3%	3.0%	0.0%	0.0%	0.0%	0.0%	29.0%
154	50	81	1.9%	19.6%	8.7%	0.0%	0.0%	0.0%	0.0%	0.0%	0.0%	2.4%	1.0%	0.9%	0.0%	0.0%	0.0%	65.5%
155	50	175	3.4%	35.3%	14.6%	0.1%	0.1%	0.1%	0.0%	0.0%	0.0%	3.5%	1.4%	1.0%	0.1%	0.0%	0.0%	40.5%
156	50	262	5.2%	54.8%	26.3%	0.6%	0.4%	0.7%	0.1%	0.4%	0.0%	4.7%	1.9%	2.1%	0.5%	0.0%	0.0%	2.1%
157	50	150	4.8%	50.5%	29.2%	0.8%	0.6%	1.0%	0.1%	0.5%	0.1%	6.0%	2.5%	3.1%	0.9%	0.0%	0.0%	0.0%
158	50	356	4.8%	50.6%	18.8%	0.4%	0.3%	0.4%	0.0%	0.2%	0.1%	8.6%	3.6%	1.5%	0.1%	0.1%	2.3%	8.3%
159	70	1465	3.9%	41.2%	26.4%	0.4%	0.3%	0.4%	0.0%	0.2%	0.0%	4.7%	1.9%	1.5%	0.3%	0.2%	8.6%	9.9%
160	70	1269	5.4%	56.5%	15.4%	0.2%	0.2%	0.3%	0.0%	0.1%	0.0%	4.3%	1.8%	1.3%	0.1%	0.2%	8.3%	5.9%
162	50	115	5.0%	52.8%	23.7%	0.6%	0.4%	0.7%	0.1%	0.4%	0.1%	8.9%	3.7%	3.3%	0.3%	0.0%	0.0%	0.0%
163	50	176	5.1%	53.3%	23.6%	0.2%	0.1%	0.2%	0.0%	0.1%	0.1%	10.0%	4.2%	2.7%	0.2%	0.0%	0.0%	0.0%
164	50	207	5.0%	52.5%	28.9%	0.9%	0.6%	1.1%	0.1%	0.6%	0.0%	3.4%	1.4%	1.0%	0.1%	0.0%	0.0%	4.3%
165	50	54	4.9%	51.6%	24.7%	0.1%	0.1%	0.1%	0.0%	0.0%	0.1%	9.5%	3.9%	4.5%	0.6%	0.0%	0.0%	0.0%
166	50	30	4.2%	43.8%	21.2%	2.5%	1.7%	2.9%	0.3%	1.6%	0.1%	11.6%	4.8%	4.9%	0.3%	0.0%	0.0%	0.0%
167	50	88	4.8%	49.9%	24.7%	0.7%	0.5%	0.8%	0.1%	0.4%	0.1%	9.2%	3.8%	4.4%	0.5%	0.0%	0.0%	0.0%
168	50	270	4.6%	47.9%	11.5%	0.4%	0.3%	0.4%	0.0%	0.2%	0.1%	8.8%	3.7%	3.3%	0.3%	0.1%	3.0%	15.6%
170	50	175	4.8%	50.4%	27.2%	0.5%	0.4%	0.6%	0.1%	0.3%	0.1%	5.8%	2.4%	0.8%	0.0%	0.0%	0.0%	6.7%
171	50	331	4.2%	43.6%	23.0%	0.2%	0.1%	0.2%	0.0%	0.1%	0.1%	6.3%	2.6%	1.8%	0.2%	0.3%	14.8%	2.5%
172	50	35	5.6%	58.5%	32.6%	0.0%	0.0%	0.0%	0.0%	0.0%	0.0%	2.0%	0.8%	0.4%	0.0%	0.0%	0.0%	0.0%
173	50	234	5.2%	54.8%	24.2%	0.7%	0.5%	0.8%	0.1%	0.5%	0.1%	6.9%	2.9%	3.0%	0.4%	0.0%	0.0%	0.0%
174	50	376	4.7%	49.4%	13.4%	0.3%	0.2%	0.4%	0.0%	0.2%	0.1%	10.1%	4.2%	3.2%	0.2%	0.0%	2.1%	11.2%
175	50	345	4.1%	43.2%	22.3%	0.4%	0.3%	0.5%	0.1%	0.3%	0.0%	2.8%	1.2%	0.6%	0.1%	0.4%	17.9%	5.8%
176	50	522	5.1%	53.6%	16.5%	0.2%	0.2%	0.3%	0.0%	0.2%	0.0%	3.8%	1.6%	2.4%	0.6%	0.3%	11.5%	3.8%
179	50	349	5.7%	59.5%	24.8%	0.5%	0.4%	0.6%	0.1%	0.3%	0.0%	4.3%	1.8%	1.6%	0.4%	0.0%	0.0%	0.0%
180	50	311	5.8%	61.1%	25.5%	0.3%	0.2%	0.3%	0.0%	0.2%	0.0%	4.1%	1.7%	0.7%	0.1%	0.0%	0.0%	0.0%
181	50	299	3.7%	39.2%	19.6%	0.2%	0.1%	0.2%	0.0%	0.1%	0.0%	2.9%	1.2%	0.8%	0.1%	0.5%	20.3%	11.1%
182	50	306	3.7%	38.3%	12.6%	0.2%	0.1%	0.2%	0.0%	0.1%	0.0%	3.3%	1.3%	1.6%	0.1%	0.7%	30.3%	7.4%
183	50	475	3.6%	38.1%	16.7%	0.4%	0.3%	0.4%	0.0%	0.2%	0.0%	3.0%	1.2%	0.7%	0.0%	0.6%	25.1%	9.6%
184	50	205	1.7%	17.8%	6.6%	0.0%	0.0%	0.0%	0.0%	0.0%	0.0%	0.9%	0.4%	0.3%	0.0%	1.6%	68.0%	2.7%
185	70	1421	5.8%	61.2%	11.2%	0.7%	0.5%	0.9%	0.1%	0.5%	0.1%	6.2%	2.6%	2.9%	0.0%	0.2%	7.3%	0.0%
186	70	1183	6.2%	64.8%	8.0%	0.7%	0.5%	0.9%	0.1%	0.5%	0.1%	5.5%	2.3%	3.3%	0.0%	0.2%	7.0%	0.0%
187	50	205	3.8%	39.8%	17.2%	0.1%	0.1%	0.1%	0.0%	0.1%	0.0%	1.4%	0.6%	0.7%	0.1%	0.3%	14.4%	21.2%
188	50	235	4.0%	41.6%	18.5%	0.1%	0.1%	0.2%	0.0%	0.1%	0.0%	2.0%	0.8%	0.6%	0.0%	0.3%	13.2%	18.5%
189	70	1900	5.2%	54.8%	14.0%	0.3%	0.2%	0.3%	0.0%	0.2%	0.1%	8.7%	3.6%	3.6%	1.0%	0.1%	5.4%	2.5%
190	70	1586	5.9%	61.8%	13.5%	0.3%	0.2%	0.3%	0.0%	0.2%	0.1%	8.0%	3.3%	3.6%	0.5%	0.0%	0.8%	1.7%
191	70	2335	5.0%	52.4%	14.2%	0.3%	0.2%	0.4%	0.0%	0.2%	0.1%	7.5%	3.1%	3.0%	0.8%	0.2%	8.5%	4.0%
192	70	2086	5.8%	60.4%	14.8%	0.3%	0.2%	0.3%	0.0%	0.2%	0.1%	6.9%	2.9%	2.9%	0.4%	0.1%	2.6%	2.2%
193	70	846	5.4%	56.5%	18.1%	0.7%	0.5%	0.9%	0.1%	0.5%	0.1%	7.4%	3.1%	2.9%	0.3%	0.0%	2.1%	1.6%
194	70	1921	5.4%	56.1%	18.5%	0.2%	0.1%	0.2%	0.0%	0.1%	0.0%	3.3%	1.4%	1.3%	0.2%	0.1%	4.6%	8.6%
195	50	33	1.5%	16.2%	8.6%	0.0%	0.0%	0.0%	0.0%	0.0%	0.0%	2.1%	0.9%	0.4%	0.0%	1.4%	60.6%	8.3%
196	50	131	4.6%	47.9%	14.7%	0.3%	0.2%	0.4%	0.0%	0.2%	0.1%	5.5%	2.3%	2.1%	0.1%	0.5%	21.0%	0.0%
197	50	37	1.2%	12.6%	7.6%	0.0%	0.0%	0.0%	0.0%	0.0%	0.0%	1.9%	0.8%	0.1%	0.0%	1.7%	74.0%	0.0%
198	50	79	2.9%	30.2%	19.1%	0.2%	0.1%	0.2%	0.0%	0.1%	0.0%	3.3%	1.4%	2.1%	0.2%	0.8%	36.0%	3.5%
199	70	929	6.0%	63.4%	18.1%	0.3%	0.2%	0.3%	0.0%	0.2%	0.0%	3.8%	1.6%	1.2%	0.2%	0.1%	4.4%	0.0%
201	50	1032	5.5%	57.4%	25.6%	0.7%	0.5%	0.8%	0.1%	0.4%	0.0%	4.0%	1.7%	1.2%	0.1%	0.0%	0.7%	1.5%
202	50	1058	5.8%	60.7%	20.2%	0.5%	0.3%	0.5%	0.1%	0.3%	0.0%	4.7%	2.0%	1.8%	0.2%	0.0%	1.4%	1.4%
203	70	598	6.1%	64.5%	16.7%	0.3%	0.2%	0.3%	0.0%	0.2%	0.0%	4.2%	1.7%	1.0%	0.2%	0.1%	4.4%	0.0%
204	70	1230	5.1%	53.5%	27.6%	0.3%	0.2%	0.4%	0.0%	0.2%	0.1%	5.7%	2.4%	1.8%	0.3%	0.0%	2.1%	0.2%
205	50	196	5.1%	53.2%	19.6%	0.4%	0.3%	0.5%	0.1%	0.3%	0.1%	5.7%	2.3%	1.7%	0.1%	0.2%	8.9%	1.4%
206	50	242	5.3%	55.6%	14.6%	0.4%	0.3%	0.5%	0.1%	0.3%	0.1%	6.0%	2.5%	2.5%	0.4%	0.3%	11.4%	0.0%
207	50	140	4.5%	47.3%	15.6%	0.1%	0.1%	0.1%	0.0%	0.1%	0.0%	2.2%	0.9%	0.9%	0.1%	0.3%	14.9%	12.8%
208	50	197	4.5%	46.9%	19.9%	0.2%	0.1%	0.2%	0.0%	0.1%	0.0%	3.9%	1.6%	1.7%	0.2%	0.2%	9.9%	10.5%
209	50	530	5.0%	52.6%	31.0%	0.6%	0.4%	0.7%	0.1%	0.4%	0.0%	2.8%	1.2%	1.1%	0.2%	0.0%	2.0%	1.8%
210	50	574	5.3%	55.2%	18.7%	1.0%	0.7%	1.2%	0.1%	0.7%	0.0%	4.5%	1.9%	1.8%	0.2%	0.1%	2.8%	5.8%
211	70	1403	5.6%	59.1%	19.5%	0.4%	0.3%	0.4%	0.0%	0.2%	0.1%	5.9%	2.4%	1.9%	0.5%	0.0%	0.1%	3.6%
212	70	815	5.2%	54.4%	22.6%	0.6%	0.4%	0.7%	0.1%	0.4%	0.1%	7.1%	3.0%	1.9%	0.1%	0.0%	0.2%	3.0%
213	50	288	4.2%	43.9%	11.8%	0.2%	0.1%	0.2%	0.0%	0.1%	0.0%	2.7%	1.1%	1.2%	0.2%	0.3%	10.8%	23.2%
214	70	402	3.6%	37.6%	22.5%	0.1%	0.1%	0.1%	0.0%	0.1%	0.1%	4.9%	2.0%	2.0%	0.1%	0.1%	5.7%	21.1%
215	50	198	5.8%	61.0%	26.7%	0.1%	0.0%	0.1%	0.0%	0.0%	0.0%	2.9%	1.2%	0.7%	0.1%	0.0%	1.4%	0.0%
216	50	107	4.5%	47.0%	12.5%	0.2%	0.2%	0.3%	0.0%	0.1%	0.1%	5.5%	2.3%	1.5%	0.1%	0.1%	2.5%	23.2%
217	50	457	4.6%	48.3%	12.8%	0.2%	0.1%	0.2%	0.0%	0.1%	0.0%	3.8%	1.6%	1.3%	0.2%	0.2%	8.7%	17.8%
218	50	542	4.4%	45.9%	24.5%	0.1%	0.1%	0.1%	0.0%	0.0%	0.0%	3.5%	1.5%	1.2%	0.1%	0.1%	4.8%	13.7%
219	50	169	5.3%	55.8%	14.4%	0.3%	0.2%	0.3%	0.0%	0.2%	0.1%	5.6%	2.3%	1.5%	0.2%	0.1%	5.2%	8.6%
220	50	326	5.3%	55.2%	30.1%	0.1%	0.0%	0.1%	0.0%	0.0%	0.0%	2.0%	0.8%	0.7%	0.1%	0.0%	1.0%	4.4%
221	50	389	4.8%	50.3%	26.2%	0.6%	0.4%	0.7%	0.1%	0.4%	0.0%	3.4%	1.4%	1.7%	0.4%	0.1%	3.5%	6.0%
222	50	181	4.6%	48.6%	16.5%	2.0%	1.4%	2.3%	0.2%	1.3%	0.0%	4.5%	1.9%	1.3%	0.1%	0.0%	1.1%	14.1%
223	50	123	4.9%	51.6%	21.7%	0.1%	0.1%	0.1%	0.0%	0.1%	0.1%	6.0%	2.5%	1.8%	0.4%	0.0%	0.0%	10.7%
226	50	128	4.2%	43.9%	19.8%	0.8%	0.6%	0.9%	0.1%	0.5%	0.0%	2.8%	1.2%	0.5%	0.0%	0.3%	14.2%	10.2%
227	50	455	5.1%	54.0%	21.5%	0.5%	0.3%	0.5%	0.1%	0.3%	0.1%	6.9%	2.9%	1.6%	0.1%	0.1%	4.3%	1.7%
228	50	21	5.8%	61.4%	19.8%	0.2%	0.1%	0.2%	0.0%	0.1%	0.1%	7.8%	3.2%	1.1%	0.0%	0.0%	0.0%	0.0%
229	50	58	5.6%	59.1%	20.1%	0.3%	0.2%	0.3%	0.0%	0.2%	0.1%	9.0%	3.7%	1.4%	0.0%	0.0%	0.0%	0.0%
230	50	130	3.3%	34.1%	30.1%	0.8%	0.6%	0.9%	0.1%	0.5%	0.1%	4.9%	2.0%	0.8%	0.1%	0.1%	4.1%	17.5%
231	50	295	5.0%	53.0%	16.3%	0.4%	0.3%	0.5%	0.1%	0.3%	0.1%	8.9%	3.7%	1.3%	0.1%	0.1%	3.0%	7.0%
232	50	43	5.7%	60.2%	23.1%	0.1%	0.1%	0.1%	0.0%	0.1%	0.1%	6.2%	2.6%	1.6%	0.2%	0.0%	0.0%	0.0%
235	50	500	5.0%	52.1%	17.8%	0.8%	0.6%	1.0%	0.1%	0.5%	0.1%	5.7%	2.3%	0.9%	0.1%	0.1%	3.0%	10.1%
236	50	348	5.7%	60.2%	21.3%	0.4%	0.3%	0.5%	0.0%	0.3%	0.1%	6.0%	2.5%	1.3%	0.1%	0.0%	0.0%	1.4%

Traffic Flows and Breakdown by 16 Vehicle Classes (Year 2026)

Link No.	Speed Limit	Total Vehicle	19 - Motorcycles (MC)	01 - Private Cars (PC)	03 - Taxi	14 - Non-franchised Bus <=6.4t	15 - Non-franchised Bus 6.4-15t	16 - Non-franchised Bus >15t	12 - Private Light Bus <=3.5t	13 - Private Light Bus >3.5t	04 - Light Goods Vehicles <=2.5t	05 - Lt Goods Vehicles 2.5-3.5t	06 - Light Goods Vehicles >3.5t	07 - Heavy Goods Vehicles <=15t	08 - Heavy Goods Vehicles >15t	17 - Franchised Bus (SD)	18 - Franchised Bus (DD)	11 - Public Light Buses
	km/hr	2200-2300																
237	50	123	5.2%	54.6%	15.8%	0.5%	0.4%	0.6%	0.1%	0.3%	0.1%	14.2%	5.9%	2.2%	0.1%	0.0%	0.0%	0.0%
238	50	96	4.9%	51.2%	18.1%	0.0%	0.0%	0.1%	0.0%	0.0%	0.1%	9.9%	4.1%	2.6%	0.4%	0.0%	0.0%	8.6%
239	70	1532	4.8%	50.4%	14.4%	0.2%	0.1%	0.2%	0.0%	0.1%	0.1%	5.5%	2.3%	1.9%	0.5%	0.3%	11.8%	7.4%
240	70	1266	4.6%	48.2%	13.9%	0.3%	0.2%	0.4%	0.0%	0.2%	0.1%	5.4%	2.2%	1.9%	0.3%	0.3%	13.9%	8.0%
241	50	196	3.1%	32.9%	12.0%	0.1%	0.0%	0.1%	0.0%	0.0%	0.0%	3.0%	1.2%	0.6%	0.0%	0.4%	17.6%	28.9%
242	50	201	3.4%	35.7%	8.4%	0.0%	0.0%	0.0%	0.0%	0.0%	0.0%	4.5%	1.9%	1.3%	0.0%	0.2%	10.4%	33.9%
243	50	60	6.0%	62.8%	22.0%	0.2%	0.1%	0.2%	0.0%	0.1%	0.0%	4.8%	2.0%	1.5%	0.1%	0.0%	0.0%	0.0%
244	50	68	5.6%	58.3%	26.6%	0.1%	0.1%	0.2%	0.0%	0.1%	0.1%	4.9%	2.0%	2.0%	0.1%	0.0%	0.0%	0.0%
245	50	309	3.5%	36.4%	10.8%	0.1%	0.0%	0.1%	0.0%	0.0%	0.0%	4.6%	1.9%	1.5%	0.1%	0.2%	9.8%	31.0%
246	50	276	3.6%	37.3%	14.1%	0.1%	0.1%	0.1%	0.0%	0.0%	0.0%	3.6%	1.5%	0.7%	0.0%	0.4%	15.9%	22.8%
247	50	53	4.7%	49.7%	9.3%	0.0%	0.0%	0.0%	0.0%	0.0%	0.0%	3.9%	1.6%	0.6%	0.0%	0.4%	17.9%	11.8%
248	50	165	4.9%	51.9%	25.1%	0.3%	0.2%	0.3%	0.0%	0.2%	0.0%	4.0%	1.7%	1.4%	0.2%	0.1%	5.7%	3.8%
249	50	321	6.2%	64.7%	16.1%	0.2%	0.2%	0.3%	0.0%	0.2%	0.0%	4.2%	1.8%	1.1%	0.1%	0.1%	2.9%	1.9%
250	50	589	5.3%	56.0%	20.6%	0.5%	0.3%	0.5%	0.1%	0.3%	0.1%	7.7%	3.2%	1.7%	0.3%	0.0%	1.6%	1.9%
253	50	488	5.8%	61.3%	18.7%	0.6%	0.4%	0.7%	0.1%	0.4%	0.1%	6.0%	2.5%	1.6%	0.1%	0.0%	0.6%	1.1%
254	50	140	5.4%	57.0%	20.2%	0.5%	0.4%	0.6%	0.1%	0.3%	0.1%	9.0%	3.7%	2.6%	0.1%	0.0%	0.0%	0.0%
255	50	317	5.8%	60.7%	18.1%	0.6%	0.4%	0.7%	0.1%	0.4%	0.1%	7.9%	3.3%	1.8%	0.1%	0.0%	0.0%	0.0%
256	50	100	5.6%	59.0%	19.2%	0.2%	0.1%	0.2%	0.0%	0.1%	0.1%	9.3%	3.9%	2.2%	0.1%	0.0%	0.0%	0.0%
257	50	795	5.9%	61.6%	18.5%	0.4%	0.3%	0.5%	0.1%	0.3%	0.1%	6.9%	2.9%	2.1%	0.5%	0.0%	0.0%	0.0%
258	50	892	5.3%	55.7%	22.5%	0.5%	0.3%	0.5%	0.1%	0.3%	0.1%	8.6%	3.5%	2.5%	0.2%	0.0%	0.0%	0.0%
259	50	240	5.0%	52.9%	21.7%	0.6%	0.4%	0.7%	0.1%	0.4%	0.1%	10.2%	4.2%	3.3%	0.4%	0.0%	0.0%	0.0%
260	50	328	3.8%	40.0%	9.5%	0.4%	0.3%	0.5%	0.1%	0.3%	0.0%	2.6%	1.1%	1.2%	0.2%	0.4%	16.6%	22.9%
261	50	295	3.7%	39.2%	14.9%	0.2%	0.1%	0.2%	0.0%	0.1%	0.0%	2.9%	1.2%	1.0%	0.1%	0.1%	5.5%	30.6%
262	50	296	5.9%	61.5%	17.8%	0.7%	0.5%	0.8%	0.1%	0.4%	0.1%	7.4%	3.1%	1.8%	0.1%	0.0%	0.0%	0.0%
263	50	126	5.3%	55.1%	18.0%	0.2%	0.1%	0.2%	0.0%	0.1%	0.1%	12.6%	5.2%	2.8%	0.2%	0.0%	0.0%	0.0%
264	50	847	5.8%	60.4%	19.0%	0.4%	0.3%	0.5%	0.1%	0.3%	0.1%	7.5%	3.1%	2.1%	0.5%	0.0%	0.0%	0.0%
265	50	564	5.5%	57.4%	22.6%	0.4%	0.3%	0.5%	0.1%	0.3%	0.1%	7.8%	3.2%	1.9%	0.1%	0.0%	0.0%	0.0%
266	50	257	5.1%	53.5%	21.9%	0.6%	0.4%	0.7%	0.1%	0.4%	0.1%	10.3%	4.3%	2.5%	0.2%	0.0%	0.0%	0.0%
267	50	597	5.6%	58.4%	18.7%	0.3%	0.2%	0.3%	0.0%	0.2%	0.1%	8.5%	3.5%	2.1%	0.4%	0.0%	0.0%	1.7%
268	50	260	5.5%	57.4%	17.3%	0.4%	0.3%	0.5%	0.1%	0.3%	0.1%	10.6%	4.4%	2.3%	0.2%	0.0%	0.0%	0.8%
269	50	175	5.1%	53.8%	16.4%	0.6%	0.4%	0.7%	0.1%	0.4%	0.1%	13.6%	5.6%	2.0%	0.1%	0.0%	0.0%	1.2%
270	50	166	5.4%	57.0%	20.6%	0.4%	0.3%	0.5%	0.0%	0.2%	0.1%	8.3%	3.4%	2.2%	0.3%	0.0%	0.0%	1.2%
271	50	261	5.3%	55.6%	17.4%	0.4%	0.3%	0.5%	0.1%	0.3%	0.1%	12.2%	5.0%	2.5%	0.2%	0.0%	0.0%	0.0%
272	50	267	5.3%	55.9%	17.0%	0.4%	0.3%	0.4%	0.0%	0.2%	0.1%	10.2%	4.2%	2.3%	0.6%	0.0%	0.0%	3.1%
273	50	616	4.9%	51.4%	17.4%	0.8%	0.5%	0.9%	0.1%	0.5%	0.1%	8.1%	3.3%	1.9%	0.2%	0.2%	8.7%	1.0%
274	50	458	4.6%	48.6%	16.3%	1.0%	0.7%	1.2%	0.1%	0.7%	0.1%	8.3%	3.4%	1.5%	0.1%	0.3%	11.8%	1.4%
275	50	634	6.0%	63.0%	12.5%	0.6%	0.4%	0.6%	0.1%	0.4%	0.1%	9.1%	3.8%	2.1%	0.4%	0.0%	0.0%	1.0%
276	50	683	5.0%	52.5%	14.5%	0.6%	0.4%	0.7%	0.1%	0.4%	0.1%	9.0%	3.7%	2.1%	0.1%	0.2%	10.0%	0.6%
277	50	187	5.4%	57.0%	18.1%	0.2%	0.2%	0.3%	0.0%	0.1%	0.1%	10.9%	4.5%	2.9%	0.3%	0.0%	0.0%	0.0%
278	50	170	6.0%	62.7%	15.1%	0.7%	0.5%	0.8%	0.1%	0.4%	0.1%	8.3%	3.4%	1.7%	0.2%	0.0%	0.0%	0.0%
279	50	379	5.5%	57.3%	14.7%	0.4%	0.3%	0.5%	0.1%	0.3%	0.1%	11.1%	4.6%	2.7%	0.5%	0.0%	0.0%	2.2%
280	50	412	4.4%	46.4%	15.0%	0.2%	0.1%	0.2%	0.0%	0.1%	0.1%	9.6%	4.0%	2.3%	0.4%	0.4%	15.7%	1.0%
281	50	711	5.8%	60.4%	15.8%	0.3%	0.2%	0.3%	0.0%	0.2%	0.1%	8.1%	3.4%	3.7%	0.2%	0.0%	0.8%	0.8%
282	50	436	5.6%	58.8%	16.9%	0.3%	0.2%	0.3%	0.0%	0.2%	0.1%	6.5%	2.7%	4.9%	0.2%	0.0%	1.9%	1.3%
283	50	537	5.8%	61.2%	12.6%	0.6%	0.4%	0.7%	0.1%	0.4%	0.1%	11.0%	4.5%	1.7%	0.1%	0.0%	0.8%	0.0%
284	50	306	6.9%	72.1%	10.3%	0.2%	0.1%	0.2%	0.0%	0.1%	0.1%	6.4%	2.6%	0.9%	0.0%	0.0%	0.0%	0.0%
285	50	911	5.7%	59.8%	14.6%	0.3%	0.2%	0.4%	0.0%	0.2%	0.1%	9.0%	3.7%	3.6%	0.3%	0.0%	1.4%	0.6%
286	50	713	5.8%	60.8%	16.7%	0.4%	0.3%	0.5%	0.1%	0.3%	0.1%	5.7%	2.4%	4.0%	0.2%	0.0%	2.1%	0.8%
287	50	179	5.5%	57.3%	13.6%	0.2%	0.1%	0.2%	0.0%	0.1%	0.1%	5.0%	2.1%	2.0%	0.3%	0.0%	1.9%	11.6%
288	50	309	5.8%	60.5%	17.4%	0.3%	0.2%	0.4%	0.0%	0.2%	0.0%	3.4%	1.4%	1.9%	0.2%	0.0%	1.5%	6.7%
289	50	523	4.6%	48.1%	13.1%	0.2%	0.1%	0.2%	0.0%	0.1%	0.1%	7.4%	3.0%	1.8%	0.2%	0.4%	15.8%	4.7%
290	50	1270	4.4%	46.3%	15.8%	1.2%	0.8%	1.3%	0.1%	0.7%	0.1%	5.8%	2.4%	1.3%	0.1%	0.2%	9.1%	10.4%
291	50	871	5.0%	52.1%	7.8%	0.6%	0.4%	0.7%	0.1%	0.4%	0.1%	5.6%	2.3%	1.3%	0.1%	0.2%	10.1%	13.1%
292	70	1864	5.9%	61.8%	8.8%	0.3%	0.2%	0.4%	0.0%	0.2%	0.1%	8.9%	3.7%	1.4%	0.1%	0.1%	2.9%	5.0%
293	70	1683	5.0%	52.9%	15.5%	0.5%	0.4%	0.6%	0.1%	0.3%	0.1%	6.9%	2.9%	2.1%	0.2%	0.1%	4.4%	7.9%
294	50	1566	4.3%	44.9%	12.5%	0.6%	0.4%	0.7%	0.1%	0.4%	0.1%	6.4%	2.7%	1.3%	0.2%	0.3%	13.6%	11.6%
295	50	1523	4.5%	47.5%	12.0%	0.4%	0.3%	0.5%	0.1%	0.3%	0.1%	5.6%	2.3%	1.7%	0.2%	0.2%	9.5%	14.8%
296	50	190	4.5%	46.9%	14.7%	0.1%	0.1%	0.1%	0.0%	0.1%	0.0%	3.8%	1.6%	0.8%	0.1%	0.0%	0.0%	27.3%
297	50	68	1.0%	10.3%	4.2%	0.0%	0.0%	0.0%	0.0%	0.0%	0.0%	1.0%	0.4%	0.2%	0.0%	0.0%	0.0%	82.8%
299	50	634	5.8%	60.4%	13.4%	0.2%	0.1%	0.2%	0.0%	0.1%	0.1%	8.7%	3.6%	4.6%	0.1%	0.0%	0.0%	2.5%
300	70	1469	5.3%	55.6%	15.1%	2.1%	1.5%	2.5%	0.3%	1.4%	0.1%	5.9%	2.5%	1.1%	0.0%	0.1%	5.2%	1.3%
301	70	1455	6.8%	71.3%	2.5%	1.0%	0.7%	1.2%	0.1%	0.7%	0.1%	6.8%	2.8%	1.2%	0.0%	0.1%	3.3%	1.5%
302	70	1048	5.2%	54.2%	16.3%	2.2%	1.6%	2.6%	0.3%	1.4%	0.1%	7.4%	3.1%	0.8%	0.0%	0.1%	3.0%	1.8%
303	70	1175	7.0%	73.0%	2.7%	1.0%	0.7%	1.2%	0.1%	0.6%	0.1%	7.7%	3.2%	0.9%	0.0%	0.0%	0.0%	1.9%
304	50	850	4.7%	49.1%	11.6%	0.2%	0.2%	0.2%	0.0%	0.1%	0.0%	3.7%	1.5%	1.3%	0.1%	0.3%	13.5%	13.2%
305	50	1195	4.8%	50.8%	16.9%	0.1%	0.1%	0.1%	0.0%	0.1%	0.1%	5.1%	2.1%	2.1%	0.3%	0.2%	9.4%	7.7%
306	50	907	4.1%	42.9%	26.0%	0.3%	0.2%	0.4%	0.0%	0.2%	0.0%	4.3%	1.8%	1.0%	0.1%	0.1%	5.3%	13.1%
307	50	794	6.1%	64.3%	21.5%	0.2%	0.2%	0.3%	0.0%	0.1%	0.0%	2.0%	0.8%	0.5%	0.1%	0.1%	3.7%	0.0%
308	50	44	4.3%	45.0%	20.1%	0.2%	0.2%	0.3%	0.0%	0.2%	0.0%	1.6%	0.7%	0.7%	0.1%	0.1%	4.6%	22.0%
309	50	48	6.1%	63.7%	24.9%	0.2%	0.2%	0.3%	0.0%	0.1%	0.0%	2.3%	1.0%	1.2%	0.1%	0.0%	0.0%	0.0%
310	70	1104	5.3%	55.7%	22.9%	0.5%	0.4%	0.6%	0.1%	0.3%	0.1%	5.6%	2.3%	2.4%	0.3%	0.0%	0.0%	3.6%
311	70	1333	5.1%	53.5%	24.6%	0.2%	0.2%	0.3%	0.0%	0.2%	0.0%	4.3%	1.8%	1.4%	0.2%	0.0%	0.0%	8.1%
312	50	573	5.7%	59.9%	14.7%	0.4%	0.3%	0.4%	0.0%	0.2%	0.1%	6.9%	2.9%	5.4%	0.2%	0.0%	0.1%	2.8%
313	50	137	6.1%	63.9%	23.0%	0.3%	0.2%	0.4%	0.0%	0.2%	0.0%	3.5%	1.4%	1.0%	0.1%	0.0%	0.0%	0.0%
314	50	162	6.6%	69.6%	17.5%	0.2%	0.1%	0.2%	0.0%	0.1%	0.0%	3.3%	1.4%	0.8%	0.0%	0.0%	0.0%	0.0%
315	50	88	6.6%	69.4%	17.5%	0.2%	0.1%	0.2%	0.0%	0.1%	0.0%	3.5%	1.5%	0.8%	0.0%	0.0%	0.0%	0.0%
316	50	77	6.1%	63.7%	22.9%	0.3%	0.2%	0.4%	0.0%	0.2%	0.0%	3.6%	1.5%	1.0%	0.1%	0.0%	0.0%	0.0%
317	50	90	5.8%	60.7%	26.2%	0.2%	0.2%	0.3%	0.0%	0.1%	0.0%	4.0%	1.7%	0.6%	0.1%	0.0%	0.0%	0.0%
318	50	98	6.4%	66.8%	19.7%	0.2%	0.2%	0.3%	0.0%	0.2%	0.0%	3.9%	1.6%	0.6%	0.0%	0.0%	0.0%	0.0%
319	50	207	5.8%	60.7%	23.9%	0.3%	0.2%	0.3%	0.0%	0.2%	0.1%	5.4%	2.2%	0.9%	0.1%	0.0%	0.0%	0.0%
320	50	90	5.6%	58.2%	18.8%	0.1%	0.1%	0.1%	0.0%	0.1%	0.0%	2.6%	1.1%	0.9%	0.2%	0.2%	9.0%	3.1%
321	50	215	4.2%	43.8%	29.4%	0.7%	0.5%	0.8%	0.1%	0.4%	0.1%	9.2%	3.8%	2.9%	0.3%	0.1%	3.8%	0.0%
322	50	17	5.3%	56.0%	27.8%	0.4%	0.3%	0.5%	0.1%	0.3%	0.0%	4.8%	2.0%	2.0%	0.4%	0.0%	0.0%	0.0%
323	50	56	6.1%	63.5%	21.8%	0.4%	0.3%	0.4%	0.0%	0.2%	0.0%	4.0%	1.7%	1.4%	0.2%	0.0%	0.0%	0.0%
324	50	202	4.8%	50.5%	31.6%	0.1%	0.1%	0.2%	0.0%	0.1%	0.0%	3.5%	1.5%	1.9%	0.3%	0.1%	4.0%	1.4%
325	50	266	5.4%	56.6%	25.8%	0.3%	0.2%	0.3%	0.0%	0.2%	0.0%	4.0%	1.7%	1.3%	0.1%	0.1%	3.0%	1.0%
326	50	33	5.8%	60.4%	18.0%	0.2%	0.1%	0.2%	0.0%	0.1%	0.1%	7.9%	3.3%	3.6%	0.3%	0.0%	0.0%	0.0%
327	50	158	5.5%	57.9%	16.8%	0.4%	0.3%	0.4%	0.0%	0.2%	0.1%	5.4%	2.2%	3.6%	0.3%	0.1%	5.1%	1.7%
328	50	183	5.0%	52.1%	29.8%	0.2%	0.1%	0.2%	0.0%	0.1%	0.0%	4.4%	1.8%	1.6%	0.1%	0.1%	4.4%	0.0%
329	50	147	6.0%	62.9%	26.7%	0.4%	0.3%	0.5%	0.0%	0.3%	0.0%	1.7%	0.7%	0.5%	0.0%	0.0%	0.0%	0.0%
330	50	87	6.7%	70.8%	17.2%	0.3%	0.2%	0.3%	0.0%	0.2%	0.0%	2.4%	1.0%	0.8%	0.0%	0.0%	0.0%	0.0%
331	50	60	6.6%	69.4%	18.2%	0.4%	0.3%	0.5%	0.1%	0.3%	0.0%	2.2%	0.9%	1.0%	0.0%	0.0%	0.0%	0.0%
332	50	77	6.7%	70.8%	17.1%	0.3%	0.2%	0.3%	0.0%	0.2%	0.0%	2.5%	1.0%	0.8%	0.0%	0.0%	0.0%	0.0%
333	50	47	6.6%	69.3%	18.1%	0.4%	0.3%	0.5%	0.1%	0.3%	0.0%	2.3%	1.0%	1.1%	0.1%	0.0%	0.0%	0.0%
334	50	80	6.9%	72.9%	15.5%	0.2%	0.1%	0.2%	0.0%	0.1%	0.0%	1.9%	0.8%	1.3%	0.0%	0.0%	0.0%	0.0%
335	50	48	6.8%	71.7%	15.7%	0.4%	0.3%	0.5%	0.1%	0.3%	0.0%	1.8%	0.7%	1.8%	0.1%	0.0%	0.0%	0.0%
336	50	898	5.7%	60.2%	29.2%	0.7%	0.5%	0.8%	0.1%	0.4%	0.0%	1.5%	0.6%	0.3%	0.0%	0.0%	0.0%	0.0%
337	50	623	4.4%	46.2%	45.8%	0.3%	0.2%	0.4%	0.0%	0.2%	0.0%	1.4%	0.6%	0.4%	0.0%	0.0%	0.0%	0.0%
338	50	304	5.5%	57.2%	30.7%	0.1%	0.1%	0.1%	0.0%	0.1%	0.0%	3.8%	1.6%	0.8%	0.0%	0.0%	0.0%	0.0%
339	50	950	4.9%	51.1%	40.8%	0.5%	0.4%	0.6%	0.1%	0.3%	0.0%	0.7%	0.3%	0.3%	0.0%	0.0%	0.0%	0.0%
340	50	377	4.8%	50.6%	41.2%	0.2%	0.1%	0.2%	0.0%	0.1%	0.0%	1.5%	0.6%	0.5%	0.0%	0.0%	0.0%	0.0%
341	50	595	6.0%	62.8%	26.6%	0.6%	0.4%	0.7%	0.1%	0.4%	0.0%	1.3%	0.5%	0.5%	0.0%	0.0%	0.0%	0.0%
342	80	1927	6.0%	63.3%	17.7%	0.4%	0.3%	0.5%	0.1%	0.3%	0.1%	5.5%	2.3%	3.4%	0.2%	0.0%	0.0%	0.0%
343	80	1794	6.5%	68.3%	12.1%	0.4%	0.3%	0.4%	0.0%	0.2%	0.1%	6.7%	2.8%	2.0%	0.2%	0.0%	0.0%	0.0%
346	70	77	6.3%	65.8%	17.9%	0.6%	0.5%	0.8%	0.1%	0.4%	0.0%	4.1%	1.7%	1.7%	0.1%	0.0%	0.0%	0.0%

Traffic Flows and Breakdown by 16 Vehicle Classes (Year 2026)

Link No.	Speed Limit	Total Vehicle	19 - Motorcycles (MC)	01 - Private Cars (PC)	03 - Taxi	14 - Non-franchised Bus <=6.4t	15 - Non-franchised Bus 6.4-15t	16 - Non-franchised Bus >15t	12 - Private Light Bus <=3.5t	13 - Private Light Bus >3.5t	04 - Light Goods Vehicles <=2.5t	05 - Lt Goods Vehicles 2.5-3.5t	06 - Light Goods Vehicles >3.5t	07 - Heavy Goods Vehicles <=15t	08 - Heavy Goods Vehicles >15t	17 - Franchised Bus (SD)	18 - Franchised Bus (DD)	11 - Public Light Buses
	km/hr	2200-2300																
349	70	594	6.1%	64.1%	15.3%	0.5%	0.3%	0.5%	0.1%	0.3%	0.1%	6.6%	2.7%	3.2%	0.2%	0.0%	0.0%	0.0%
350	50	824	4.3%	44.7%	48.7%	0.3%	0.2%	0.3%	0.0%	0.2%	0.0%	0.7%	0.3%	0.3%	0.0%	0.0%	0.0%	0.0%
351	50	364	5.7%	59.3%	29.1%	0.2%	0.1%	0.2%	0.0%	0.1%	0.0%	3.2%	1.3%	0.8%	0.0%	0.0%	0.0%	0.0%
364	50	240	6.5%	68.4%	17.0%	0.3%	0.2%	0.4%	0.0%	0.2%	0.0%	4.1%	1.7%	1.1%	0.1%	0.0%	0.0%	0.0%
365	50	250	6.4%	67.4%	18.4%	0.4%	0.3%	0.5%	0.1%	0.3%	0.0%	3.8%	1.6%	0.7%	0.0%	0.0%	0.0%	0.0%
368	50	580	5.2%	54.3%	13.7%	0.9%	0.6%	1.1%	0.1%	0.6%	0.1%	5.5%	2.3%	2.7%	0.3%	0.2%	8.1%	4.5%
369	50	74	5.3%	55.8%	20.7%	0.3%	0.2%	0.4%	0.0%	0.2%	0.1%	5.7%	2.3%	1.4%	0.2%	0.0%	0.0%	7.4%
370	50	12	2.1%	21.7%	23.2%	0.0%	0.0%	0.0%	0.0%	0.0%	0.1%	5.7%	2.4%	0.0%	0.0%	1.0%	43.9%	0.0%
371	70	628	5.4%	56.9%	25.6%	0.4%	0.3%	0.5%	0.1%	0.3%	0.0%	2.8%	1.2%	1.2%	0.3%	0.1%	4.8%	0.0%
372	70	1661	4.8%	49.9%	30.3%	0.5%	0.4%	0.6%	0.1%	0.3%	0.1%	5.8%	2.4%	2.3%	0.5%	0.0%	2.0%	0.0%
373	50	269	5.6%	59.0%	28.3%	0.5%	0.4%	0.6%	0.1%	0.4%	0.0%	3.1%	1.3%	0.7%	0.1%	0.0%	0.0%	0.0%
374	50	25	5.1%	53.2%	20.4%	0.3%	0.2%	0.3%	0.0%	0.2%	0.1%	9.8%	4.1%	4.9%	1.4%	0.0%	0.0%	0.0%
375	50	87	4.8%	50.7%	24.2%	0.3%	0.2%	0.4%	0.0%	0.2%	0.0%	4.1%	1.7%	1.1%	0.2%	0.0%	0.0%	11.9%
376	50	369	5.6%	58.5%	22.8%	0.3%	0.2%	0.3%	0.0%	0.2%	0.1%	6.5%	2.7%	2.6%	0.3%	0.0%	0.0%	0.0%
377	50	73	5.4%	56.6%	27.8%	0.6%	0.4%	0.7%	0.1%	0.4%	0.0%	4.3%	1.8%	1.4%	0.3%	0.0%	0.0%	0.0%
378	50	437	5.5%	57.9%	26.7%	0.4%	0.3%	0.5%	0.1%	0.3%	0.0%	4.2%	1.7%	1.3%	0.1%	0.0%	0.0%	0.9%
380	50	86	5.3%	55.6%	26.9%	0.6%	0.4%	0.7%	0.1%	0.4%	0.1%	5.3%	2.2%	2.1%	0.5%	0.0%	0.0%	0.0%
381	50	227	4.1%	43.3%	20.4%	0.5%	0.4%	0.6%	0.1%	0.3%	0.0%	3.8%	1.6%	1.6%	0.4%	0.5%	19.5%	3.0%
382	50	200	4.3%	44.9%	17.8%	0.3%	0.2%	0.3%	0.0%	0.2%	0.0%	2.6%	1.1%	1.2%	0.3%	0.5%	22.9%	3.4%
383	50	1680	4.7%	49.7%	23.0%	0.4%	0.3%	0.5%	0.1%	0.3%	0.0%	4.6%	1.9%	2.0%	0.3%	0.2%	8.8%	3.2%
384	50	900	4.6%	48.3%	13.9%	0.2%	0.2%	0.3%	0.0%	0.1%	0.1%	5.4%	2.2%	2.4%	0.4%	0.3%	14.4%	7.1%
385	50	1389	5.0%	52.0%	31.7%	0.4%	0.3%	0.5%	0.1%	0.3%	0.1%	4.9%	2.0%	2.1%	0.4%	0.0%	0.0%	0.4%
386	50	1472	5.0%	52.6%	31.3%	0.4%	0.3%	0.5%	0.0%	0.3%	0.0%	4.8%	2.0%	2.0%	0.4%	0.0%	0.0%	0.4%
388	50	274	5.4%	57.2%	26.2%	0.6%	0.5%	0.8%	0.1%	0.4%	0.0%	4.6%	1.9%	1.8%	0.4%	0.0%	0.0%	0.0%
389	50	744	5.7%	59.8%	25.1%	0.4%	0.3%	0.5%	0.1%	0.3%	0.0%	4.2%	1.7%	1.1%	0.1%	0.0%	0.0%	0.7%
390	50	326	5.7%	59.8%	23.7%	0.2%	0.2%	0.3%	0.0%	0.1%	0.1%	5.1%	2.1%	0.9%	0.1%	0.0%	0.0%	1.7%
391	50	1282	5.1%	53.7%	31.8%	0.2%	0.2%	0.3%	0.0%	0.1%	0.0%	4.6%	1.9%	1.4%	0.1%	0.0%	0.0%	0.4%
394	50	117	4.9%	51.2%	26.0%	0.3%	0.2%	0.4%	0.0%	0.2%	0.1%	8.2%	3.4%	3.8%	1.1%	0.0%	0.0%	0.0%
395	50	126	5.0%	52.3%	22.9%	0.6%	0.4%	0.7%	0.1%	0.4%	0.1%	10.4%	4.3%	2.5%	0.4%	0.0%	0.0%	0.0%
397	50	209	5.9%	61.5%	23.3%	0.5%	0.4%	0.6%	0.1%	0.3%	0.0%	3.3%	1.4%	2.0%	0.6%	0.0%	0.0%	0.0%
398	50	89	6.4%	67.6%	20.8%	0.3%	0.2%	0.3%	0.0%	0.2%	0.0%	2.2%	0.9%	0.8%	0.2%	0.0%	0.0%	0.0%
399	50	434	4.8%	50.7%	15.6%	0.2%	0.2%	0.3%	0.0%	0.2%	0.0%	4.1%	1.7%	2.7%	0.7%	0.3%	13.8%	4.6%
403	50	248	6.7%	70.7%	12.9%	0.3%	0.2%	0.4%	0.0%	0.2%	0.1%	5.4%	2.2%	0.8%	0.0%	0.0%	0.0%	0.0%
405	50	477	5.6%	58.3%	27.2%	0.2%	0.1%	0.2%	0.0%	0.1%	0.0%	3.4%	1.4%	1.0%	0.2%	0.0%	1.7%	0.6%
406	50	82	6.8%	71.8%	13.6%	0.4%	0.3%	0.4%	0.0%	0.2%	0.0%	3.4%	1.4%	1.5%	0.0%	0.0%	0.0%	0.0%
407	50	45	2.3%	24.0%	9.2%	1.3%	0.9%	1.5%	0.2%	0.8%	0.2%	21.4%	8.9%	3.4%	0.0%	0.0%	0.0%	25.8%
408	50	214	4.9%	51.2%	31.2%	0.1%	0.1%	0.2%	0.0%	0.1%	0.0%	3.5%	1.5%	1.8%	0.3%	0.1%	3.8%	1.3%
409	50	317	5.5%	58.2%	25.0%	0.3%	0.2%	0.3%	0.0%	0.2%	0.0%	3.9%	1.6%	1.2%	0.1%	0.1%	2.5%	0.9%
412	70	409	5.9%	62.1%	18.8%	0.8%	0.6%	1.0%	0.1%	0.5%	0.1%	5.0%	2.1%	3.0%	0.0%	0.0%	0.0%	0.0%
413	70	81	4.9%	51.1%	31.9%	1.8%	1.3%	2.1%	0.2%	1.2%	0.0%	2.9%	1.2%	1.3%	0.1%	0.0%	0.0%	0.0%
414	70	765	5.4%	57.0%	16.6%	0.6%	0.4%	0.7%	0.1%	0.4%	0.1%	7.9%	3.3%	3.0%	0.3%	0.1%	2.3%	1.8%
415	70	328	6.2%	64.8%	15.6%	0.6%	0.4%	0.7%	0.1%	0.4%	0.1%	5.5%	2.3%	3.4%	0.0%	0.0%	0.0%	0.0%
416	70	193	5.7%	59.8%	13.6%	0.6%	0.4%	0.7%	0.1%	0.4%	0.1%	10.1%	4.2%	4.3%	0.1%	0.0%	0.0%	0.0%
417	50	524	4.5%	46.8%	16.3%	0.2%	0.1%	0.2%	0.0%	0.1%	0.0%	1.8%	0.7%	0.7%	0.0%	0.6%	26.2%	1.8%
418	50	545	5.2%	54.7%	23.5%	0.2%	0.2%	0.3%	0.0%	0.1%	0.0%	3.8%	1.6%	1.3%	0.2%	0.1%	6.2%	2.5%
419	50	227	6.0%	63.2%	14.6%	0.6%	0.4%	0.7%	0.1%	0.4%	0.0%	4.1%	1.7%	1.1%	0.1%	0.0%	1.2%	5.8%
420	50	414	6.3%	66.3%	15.6%	0.2%	0.2%	0.3%	0.0%	0.1%	0.0%	2.1%	0.9%	1.0%	0.2%	0.1%	4.2%	2.5%
421	50	1285	5.5%	57.6%	12.6%	0.4%	0.3%	0.5%	0.1%	0.3%	0.0%	4.6%	1.9%	2.6%	0.3%	0.1%	5.2%	8.1%
422	50	1559	5.5%	58.2%	17.8%	0.1%	0.1%	0.2%	0.0%	0.1%	0.0%	4.1%	1.7%	1.9%	0.2%	0.1%	3.9%	6.1%
423	70	1393	5.3%	55.5%	16.0%	0.3%	0.2%	0.3%	0.0%	0.2%	0.1%	8.8%	3.6%	2.8%	1.0%	0.0%	1.3%	4.6%
424	70	1302	5.6%	59.1%	15.5%	0.3%	0.2%	0.4%	0.0%	0.2%	0.1%	7.6%	3.1%	2.9%	0.4%	0.1%	2.3%	2.1%
425	50	950	4.5%	47.4%	11.4%	0.4%	0.3%	0.5%	0.1%	0.3%	0.1%	5.6%	2.3%	3.3%	0.4%	0.4%	19.1%	3.8%
426	50	792	5.9%	62.0%	13.5%	0.2%	0.1%	0.2%	0.0%	0.1%	0.1%	5.7%	2.4%	2.9%	0.2%	0.1%	3.1%	3.5%
427	50	53	6.2%	64.9%	23.1%	0.1%	0.1%	0.1%	0.0%	0.1%	0.0%	2.4%	1.0%	1.9%	0.1%	0.0%	0.0%	0.0%
429	50	400	3.5%	36.6%	16.7%	0.4%	0.3%	0.5%	0.1%	0.3%	0.0%	3.2%	1.3%	0.6%	0.0%	0.6%	24.4%	11.4%
430	70	177	4.7%	49.2%	11.9%	0.7%	0.5%	0.8%	0.1%	0.4%	0.1%	5.3%	2.2%	3.0%	0.0%	0.5%	20.6%	0.0%
433	50	83	5.1%	53.6%	16.0%	0.6%	0.4%	0.7%	0.1%	0.4%	0.1%	12.1%	5.0%	2.4%	0.2%	0.1%	3.3%	0.0%
434	50	351	5.4%	57.1%	16.0%	1.0%	0.7%	1.1%	0.1%	0.6%	0.1%	9.8%	4.1%	2.0%	0.1%	0.0%	1.7%	0.0%
435	50	406	5.2%	54.2%	8.7%	0.2%	0.2%	0.3%	0.0%	0.1%	0.1%	7.1%	3.0%	0.7%	0.3%	0.2%	7.6%	12.2%
436	50	350	5.3%	55.7%	17.3%	0.4%	0.3%	0.5%	0.0%	0.2%	0.0%	3.7%	1.5%	1.1%	0.1%	0.2%	10.0%	3.5%
437	50	159	3.1%	32.7%	4.6%	0.6%	0.4%	0.7%	0.1%	0.4%	0.0%	4.6%	1.9%	1.1%	0.0%	0.6%	27.9%	21.2%
438	50	146	5.6%	59.0%	13.4%	0.2%	0.2%	0.3%	0.0%	0.1%	0.1%	9.9%	4.1%	3.8%	0.3%	0.0%	0.0%	2.8%
439	50	171	5.8%	61.4%	18.4%	0.3%	0.2%	0.4%	0.0%	0.2%	0.0%	4.4%	1.8%	1.1%	0.2%	0.1%	3.9%	1.6%
440	50	766	5.6%	59.1%	19.1%	0.3%	0.2%	0.3%	0.0%	0.2%	0.1%	7.9%	3.3%	2.1%	0.4%	0.0%	0.0%	1.3%
443	50	191	5.1%	53.6%	19.7%	0.8%	0.6%	1.0%	0.1%	0.5%	0.1%	6.3%	2.6%	1.1%	0.1%	0.0%	0.0%	8.3%
444	50	165	5.3%	55.3%	18.0%	0.3%	0.2%	0.4%	0.0%	0.2%	0.1%	7.3%	3.0%	1.7%	0.2%	0.0%	0.0%	7.9%
445	50	147	4.4%	45.9%	13.7%	1.0%	0.7%	1.1%	0.1%	0.6%	0.1%	5.0%	2.1%	0.6%	0.0%	0.2%	10.1%	14.5%
446	50	397	5.7%	59.5%	21.7%	0.4%	0.3%	0.5%	0.1%	0.3%	0.1%	6.2%	2.6%	1.5%	0.1%	0.0%	0.0%	1.2%
447	50	129	5.7%	59.7%	15.1%	0.2%	0.2%	0.3%	0.0%	0.2%	0.1%	10.5%	4.3%	3.5%	0.2%	0.0%	0.0%	0.0%
448	50	71	4.5%	47.3%	19.6%	0.2%	0.1%	0.2%	0.0%	0.1%	0.2%	16.5%	6.8%	4.1%	0.4%	0.0%	0.0%	0.0%
449	50	87	6.1%	64.4%	17.9%	0.7%	0.5%	0.8%	0.1%	0.4%	0.1%	5.8%	2.4%	0.9%	0.0%	0.0%	0.0%	0.0%
450	50	17	4.7%	49.2%	22.3%	0.1%	0.1%	0.1%	0.0%	0.1%	0.1%	13.9%	5.8%	3.4%	0.2%	0.0%	0.0%	0.0%
451	50	133	6.3%	66.3%	18.4%	0.1%	0.1%	0.2%	0.0%	0.1%	0.0%	4.1%	1.7%	2.2%	0.4%	0.0%	0.0%	0.0%
452	50	192	6.4%	66.9%	15.7%	0.6%	0.4%	0.7%	0.1%	0.4%	0.1%	5.4%	2.2%	1.1%	0.0%	0.0%	0.0%	0.0%
453	50	309	5.0%	52.5%	27.4%	0.5%	0.4%	0.6%	0.1%	0.3%	0.1%	5.3%	2.2%	1.9%	0.2%	0.1%	3.5%	0.0%
454	50	174	6.2%	64.8%	20.4%	0.4%	0.3%	0.4%	0.0%	0.2%	0.0%	4.0%	1.7%	1.5%	0.1%	0.0%	0.0%	0.0%
459	50	387	6.3%	65.9%	15.3%	0.3%	0.2%	0.4%	0.0%	0.2%	0.0%	4.5%	1.8%	1.1%	0.0%	0.0%	0.7%	3.2%
460	50	519	6.2%	65.0%	19.4%	0.3%	0.2%	0.3%	0.0%	0.2%	0.0%	4.3%	1.8%	1.4%	0.1%	0.0%	0.0%	0.9%
461	50	648	6.1%	64.2%	21.9%	0.4%	0.3%	0.5%	0.1%	0.3%	0.0%	3.3%	1.4%	0.7%	0.0%	0.0%	0.0%	0.7%
468	50	169	5.3%	55.8%	14.4%	0.3%	0.2%	0.3%	0.0%	0.2%	0.1%	5.6%	2.3%	1.5%	0.2%	0.1%	5.2%	8.6%
469	50	479	4.9%	51.5%	28.6%	0.6%	0.4%	0.7%	0.1%	0.4%	0.0%	2.5%	1.1%	0.7%	0.1%	0.0%	1.1%	7.3%
470	50	153	4.2%	43.6%	25.4%	1.6%	1.1%	1.9%	0.2%	1.0%	0.0%	3.6%	1.5%	0.9%	0.1%	0.0%	1.3%	13.5%
473	50	80	6.9%	72.9%	15.5%	0.2%	0.1%	0.2%	0.0%	0.1%	0.0%	1.9%	0.8%	1.3%	0.0%	0.0%	0.0%	0.0%
474	50	48	6.8%	71.7%	15.7%	0.4%	0.3%	0.5%	0.1%	0.3%	0.0%	1.8%	0.7%	1.8%	0.1%	0.0%	0.0%	0.0%
475	50	17	6.5%	67.7%	17.1%	0.4%	0.3%	0.5%	0.1%	0.3%	0.0%	4.2%	1.7%	1.1%	0.0%	0.0%	0.0%	0.0%
476	50	13	5.8%	60.4%	22.5%	0.5%	0.4%	0.6%	0.1%	0.3%	0.1%	5.5%	2.3%	1.4%	0.1%	0.0%	0.0%	0.0%
477	50	32	6.4%	66.9%	20.2%	0.3%	0.2%	0.3%	0.0%	0.2%	0.0%	2.7%	1.1%	1.5%	0.1%	0.0%	0.0%	0.0%
478	50	22	6.6%	69.0%	17.9%	0.2%	0.1%	0.2%	0.0%	0.1%	0.0%	3.2%	1.3%	1.2%	0.0%	0.0%	0.0%	0.0%
479	50	11	5.6%	59.0%	25.4%	0.2%	0.1%	0.2%	0.0%	0.1%	0.1%	6.2%	2.6%	0.6%	0.0%	0.0%	0.0%	0.0%
480	50	14	6.2%	64.9%	19.9%	0.4%	0.2%	0.4%	0.0%	0.2%	0.1%	4.9%	2.0%	0.8%	0.0%	0.0%	0.0%	0.0%
483	50	388	4.9%	51.6%	38.9%	0.2%	0.1%	0.2%	0.0%	0.1%	0.0%	2.1%	0.9%	0.8%	0.0%	0.0%	0.0%	0.0%
484	50	582	6.0%	62.8%	26.3%	0.6%	0.4%	0.7%	0.1%	0.4%	0.0%	1.5%	0.6%	0.5%	0.0%	0.0%	0.0%	0.0%
485	50	244	4.3%	45.2%	17.6%	0.7%	0.5%	0.8%	0.1%	0.5%	0.0%	2.7%	1.1%	0.5%	2.0%	0.4%	16.6%	7.1%
486	50	285	6.1%	63.7%	24.5%	0.2%	0.1%	0.2%	0.0%	0.1%	0.0%	2.6%	1.1%	1.0%	0.2%	0.0%	0.0%	0.0%
487	50	115	3.4%	36.1%	19.7%	0.5%	0.3%	0.5%	0.1%	0.3%	0.1%	7.7%	3.2%	2.0%	0.4%	0.0%	0.0%	25.8%
488	50	38	2.0%	20.8%	7.5%	0.4%	0.3%	0.4%	0.0%	0.2%	0.0%	1.8%	0.8%	0.1%	0.0%	1.5%	64.1%	0.0%
489	50	716	5.0%	52.0%	15.2%	0.5%	0.4%	0.6%	0.1%	0.3%	0.0%	3.2%	1.3%	1.6%	0.2%	0.3%	12.6%	6.6%
490	50	91	0.4%	4.0%	3.1%	0.0%	0.0%	0.0%	0.0%	0.0%	0.0%	0.8%	0.3%	0.0%	0.0%	1.6%	67.7%	22.1%
491	50	462	4.0%	42.1%	20.0%	0.2%	0.1%	0.2%	0.0%	0.1%	0.0%	3.6%	1.5%	1.2%	0.3%	0.4%	15.5%	10.7%
492	50	11	5.3%	56.1%	25.6%	1.0%	0.7%	1.1%	0.1%	0.6%	0.1%	6.3%	2.6%	0.4%	0.0%	0.0%	0.0%	0.0%
493	50	793	5.2%	54.1%	17.0%	0.5%	0.4%	0.6%	0.1%	0.3%	0.0%	3.4%	1.4%	1.6%	0.2%	0.1%	5.4%	9.7%
494	50	26	6.2%	65.2%	18.2%	0.3%	0.2%	0.3%	0.0%	0.2%	0.1%	5.6%	2.3%	1.2%	0.1%	0.0%	0.0%	0.0%
495	50	125	6.4%	66.7%	22.5%	0.2%	0.2%	0.3%	0.0%	0.2%	0.0%	2.1%	0.9%	0.6%	0.1%	0.0%	0.0%	0.0%
496	50	219	2.4%	25.1%	12.5%	0.3%	0.2%	0.3%	0.0%	0.2%	0.0%	4.4%	1.8%	1.2%	0.2%	0.7%	28.0%	22.7%
497	50	491	4.2%	43.7%	20.1%	0.2%	0.1%	0.2%	0.0%	0.1%	0.0%	3.4%	1.4%	1.1%	0.3%	0.3%	14.5%	10.1%

Traffic Flows and Breakdown by 16 Vehicle Classes (Year 2026)

Link No.	Speed Limit	Total Vehicle	19 - Motorcycles (MC)	01 - Private Cars (PC)	03 - Taxi	14 - Non-franchised Bus <=6.4t	15 - Non-franchised Bus 6.4-15t	16 - Non-franchised Bus >15t	12 - Private Light Bus <=3.5t	13 - Private Light Bus >3.5t	04 - Light Goods Vehicles <=2.5t	05 - Lt Goods Vehicles 2.5-3.5t	06 - Light Goods Vehicles >3.5t	07 - Heavy Goods Vehicles <=15t	08 - Heavy Goods Vehicles >15t	17 - Franchised Bus (SD)	18 - Franchised Bus (DD)	11 - Public Light Buses
	km/hr	2200-2300																
498	50	93	5.3%	56.1%	20.9%	0.2%	0.2%	0.3%	0.0%	0.2%	0.0%	4.8%	2.0%	0.9%	0.1%	0.0%	0.0%	8.8%
499	50	33	4.1%	43.0%	19.6%	0.0%	0.0%	0.0%	0.0%	0.0%	0.1%	5.4%	2.2%	0.3%	0.0%	0.0%	0.0%	25.3%
500	50	100	3.6%	37.6%	15.4%	0.1%	0.1%	0.2%	0.0%	0.1%	0.0%	3.7%	1.5%	0.4%	0.1%	0.3%	14.1%	22.7%
501	50	327	5.0%	52.8%	27.8%	0.3%	0.2%	0.4%	0.0%	0.2%	0.0%	3.6%	1.5%	0.9%	0.2%	0.0%	0.0%	6.9%
502	50	11	5.3%	55.5%	27.1%	0.7%	0.5%	0.8%	0.1%	0.5%	0.1%	6.6%	2.8%	0.1%	0.0%	0.0%	0.0%	0.0%
503	50	252	4.8%	50.0%	19.2%	0.1%	0.1%	0.1%	0.0%	0.1%	0.0%	3.3%	1.4%	1.0%	0.2%	0.3%	12.5%	7.1%
504	50	675	4.9%	51.3%	22.8%	0.5%	0.3%	0.5%	0.1%	0.3%	0.1%	6.3%	2.6%	1.8%	0.2%	0.1%	3.3%	5.0%
505	50	152	5.6%	58.9%	23.4%	0.2%	0.1%	0.2%	0.0%	0.1%	0.1%	6.5%	2.7%	1.8%	0.3%	0.0%	0.0%	0.0%
506	50	257	5.5%	58.1%	24.1%	0.3%	0.2%	0.3%	0.0%	0.2%	0.1%	6.5%	2.7%	1.7%	0.2%	0.0%	0.0%	0.0%
507	50	89	5.1%	53.4%	27.9%	0.6%	0.4%	0.7%	0.1%	0.4%	0.1%	5.7%	2.4%	2.5%	0.7%	0.0%	0.0%	0.0%
508	50	75	5.8%	60.3%	22.8%	0.1%	0.1%	0.1%	0.0%	0.1%	0.1%	6.3%	2.6%	1.6%	0.2%	0.0%	0.0%	0.0%
509	50	129	4.7%	49.6%	28.7%	0.6%	0.4%	0.7%	0.1%	0.4%	0.0%	3.3%	1.4%	1.5%	0.5%	0.0%	0.0%	8.0%
512	50	534	5.0%	52.6%	25.7%	0.5%	0.3%	0.6%	0.1%	0.3%	0.0%	3.9%	1.6%	1.6%	0.3%	0.0%	0.0%	7.5%
513	50	59	6.3%	65.8%	24.1%	0.2%	0.1%	0.2%	0.0%	0.1%	0.0%	1.9%	0.8%	0.4%	0.1%	0.0%	0.0%	0.0%
514	50	223	2.5%	25.9%	12.7%	0.2%	0.2%	0.3%	0.0%	0.2%	0.0%	4.4%	1.8%	1.2%	0.2%	0.6%	27.5%	22.2%
515	50	542	4.4%	45.8%	20.3%	0.2%	0.1%	0.2%	0.0%	0.1%	0.0%	3.3%	1.4%	1.1%	0.3%	0.3%	13.2%	9.2%
516	50	105	4.4%	45.7%	24.1%	0.1%	0.0%	0.1%	0.0%	0.0%	0.0%	3.5%	1.4%	0.7%	0.1%	0.2%	9.7%	9.9%
517	50	183	4.6%	48.2%	21.8%	0.2%	0.1%	0.2%	0.0%	0.1%	0.0%	3.5%	1.4%	1.4%	0.2%	0.1%	5.5%	12.4%
518	50	85	5.6%	58.3%	24.8%	0.3%	0.2%	0.4%	0.0%	0.2%	0.1%	5.8%	2.4%	1.7%	0.2%	0.0%	0.0%	0.0%
519	50	109	5.6%	58.8%	29.4%	0.2%	0.2%	0.3%	0.0%	0.1%	0.0%	2.8%	1.2%	1.0%	0.3%	0.0%	0.0%	0.0%
520	50	341	4.0%	41.9%	17.1%	0.3%	0.2%	0.4%	0.0%	0.2%	0.0%	4.5%	1.8%	1.2%	0.2%	0.4%	16.2%	11.5%
521	50	415	4.3%	44.8%	20.9%	0.2%	0.1%	0.2%	0.0%	0.1%	0.0%	3.4%	1.4%	1.1%	0.4%	0.4%	15.7%	6.8%
522	50	168	5.4%	56.6%	20.4%	0.4%	0.3%	0.5%	0.1%	0.3%	0.0%	4.4%	1.8%	1.0%	0.1%	0.0%	0.0%	8.6%
523	50	53	6.6%	68.8%	18.1%	0.1%	0.1%	0.2%	0.0%	0.1%	0.0%	3.2%	1.3%	1.2%	0.2%	0.0%	0.0%	0.0%
524	50	114	5.6%	58.5%	16.0%	0.8%	0.6%	0.9%	0.1%	0.5%	0.0%	3.6%	1.5%	0.8%	0.2%	0.0%	0.0%	10.9%
525	50	99	6.3%	66.5%	16.6%	0.1%	0.1%	0.1%	0.0%	0.1%	0.0%	2.5%	1.0%	0.9%	0.1%	0.0%	0.0%	5.6%
526	50	175	2.7%	28.3%	14.1%	0.2%	0.1%	0.2%	0.0%	0.1%	0.0%	4.4%	1.8%	1.5%	0.3%	0.7%	31.5%	14.1%
527	50	365	4.0%	41.5%	21.4%	0.2%	0.1%	0.2%	0.0%	0.1%	0.0%	3.4%	1.4%	1.1%	0.4%	0.4%	17.9%	7.7%
528	50	113	1.5%	16.1%	7.4%	0.1%	0.1%	0.1%	0.0%	0.1%	0.0%	1.2%	0.5%	0.5%	0.1%	1.0%	44.8%	26.3%
529	50	596	4.4%	45.7%	19.0%	0.2%	0.2%	0.3%	0.0%	0.2%	0.0%	4.6%	1.9%	1.4%	0.4%	0.3%	14.0%	7.4%
530	50	242	3.6%	37.6%	18.8%	0.3%	0.2%	0.4%	0.0%	0.2%	0.0%	2.7%	1.1%	1.1%	0.3%	0.5%	20.9%	12.3%
531	50	596	4.4%	45.7%	19.0%	0.2%	0.2%	0.3%	0.0%	0.2%	0.0%	4.6%	1.9%	1.4%	0.4%	0.3%	14.0%	7.4%
532	50	96	5.8%	61.3%	26.9%	0.2%	0.1%	0.2%	0.0%	0.1%	0.0%	3.0%	1.2%	0.8%	0.1%	0.0%	0.0%	0.0%
533	50	81	5.1%	53.0%	26.1%	0.4%	0.3%	0.5%	0.1%	0.3%	0.1%	7.4%	3.1%	3.1%	0.8%	0.0%	0.0%	0.0%
534	50	243	3.6%	37.4%	18.7%	0.3%	0.2%	0.4%	0.0%	0.2%	0.0%	3.0%	1.2%	1.2%	0.3%	0.5%	20.7%	12.2%
535	50	661	4.5%	46.8%	18.5%	0.2%	0.2%	0.3%	0.0%	0.1%	0.1%	5.4%	2.2%	1.7%	0.4%	0.3%	12.6%	6.7%
536	50	406	4.4%	46.3%	19.2%	0.4%	0.3%	0.5%	0.0%	0.3%	0.1%	8.4%	3.5%	2.5%	0.4%	0.1%	5.5%	8.3%
537	50	278	3.3%	34.2%	16.3%	0.3%	0.2%	0.4%	0.0%	0.2%	0.0%	3.5%	1.5%	1.1%	0.2%	0.5%	23.0%	15.1%
538	50	497	4.4%	46.4%	19.5%	0.2%	0.1%	0.2%	0.0%	0.1%	0.0%	3.7%	1.5%	1.2%	0.4%	0.3%	15.0%	6.7%
539	50	246	2.2%	22.6%	9.4%	0.1%	0.1%	0.1%	0.0%	0.1%	0.0%	2.7%	1.1%	0.7%	0.1%	1.0%	42.6%	17.1%
540	50	682	4.5%	47.4%	17.1%	0.3%	0.2%	0.4%	0.0%	0.2%	0.0%	4.3%	1.8%	1.9%	0.4%	0.3%	12.4%	8.7%
543	50	389	3.6%	37.9%	13.4%	0.4%	0.3%	0.5%	0.0%	0.3%	0.0%	2.9%	1.2%	1.0%	0.1%	0.6%	27.0%	10.8%
544	50	682	4.5%	47.4%	17.1%	0.3%	0.2%	0.4%	0.0%	0.2%	0.0%	4.3%	1.8%	1.9%	0.4%	0.3%	12.4%	8.7%
545	50	389	3.6%	37.9%	13.4%	0.4%	0.3%	0.5%	0.0%	0.3%	0.0%	2.9%	1.2%	1.0%	0.1%	0.6%	27.0%	10.8%
546	50	500	4.2%	43.5%	13.9%	0.2%	0.2%	0.3%	0.0%	0.2%	0.0%	4.0%	1.7%	2.1%	0.5%	0.4%	17.0%	11.9%
547	50	762	4.4%	46.4%	16.5%	0.3%	0.2%	0.3%	0.0%	0.2%	0.0%	3.6%	1.5%	1.8%	0.4%	0.3%	11.1%	13.0%
548	50	60	6.1%	64.0%	22.0%	0.1%	0.1%	0.2%	0.0%	0.1%	0.0%	4.1%	1.7%	1.4%	0.2%	0.0%	0.0%	0.0%
549	50	629	4.2%	44.3%	18.4%	0.4%	0.3%	0.4%	0.0%	0.2%	0.0%	3.7%	1.5%	1.3%	0.1%	0.4%	18.0%	6.7%
550	50	756	4.6%	48.7%	14.3%	0.2%	0.1%	0.2%	0.0%	0.1%	0.0%	3.9%	1.6%	1.9%	0.4%	0.3%	12.3%	11.2%
551	50	539	4.0%	42.1%	17.3%	0.3%	0.2%	0.4%	0.0%	0.2%	0.0%	3.3%	1.4%	1.2%	0.1%	0.5%	21.0%	7.8%
552	50	651	4.7%	48.8%	13.0%	0.2%	0.1%	0.2%	0.0%	0.1%	0.0%	4.5%	1.8%	2.2%	0.4%	0.3%	14.3%	9.3%
553	50	7	3.7%	39.3%	42.2%	0.0%	0.0%	0.0%	0.0%	0.0%	0.1%	10.3%	4.3%	0.0%	0.0%	0.0%	0.0%	0.0%
554	50	149	4.5%	47.3%	17.6%	0.2%	0.1%	0.2%	0.0%	0.1%	0.0%	2.9%	1.2%	1.4%	0.2%	0.0%	0.0%	24.1%
555	50	819	4.3%	45.3%	18.7%	0.4%	0.3%	0.4%	0.0%	0.2%	0.0%	3.2%	1.3%	1.1%	0.1%	0.4%	18.1%	6.0%
556	50	608	4.6%	47.8%	12.1%	0.2%	0.1%	0.2%	0.0%	0.1%	0.0%	4.6%	1.9%	2.3%	0.4%	0.4%	15.3%	10.0%
557	50	819	4.3%	45.3%	18.7%	0.4%	0.3%	0.4%	0.0%	0.2%	0.0%	3.2%	1.3%	1.1%	0.1%	0.4%	18.1%	6.0%
558	50	903	4.6%	48.2%	13.9%	0.2%	0.2%	0.3%	0.0%	0.1%	0.1%	5.4%	2.2%	2.4%	0.4%	0.3%	14.7%	7.1%
559	50	249	5.6%	58.7%	26.1%	0.2%	0.1%	0.2%	0.0%	0.1%	0.1%	4.9%	2.0%	1.6%	0.4%	0.0%	0.0%	0.0%
560	50	272	5.7%	59.7%	22.7%	0.3%	0.2%	0.4%	0.0%	0.2%	0.0%	4.8%	2.0%	1.5%	0.3%	0.0%	0.0%	2.0%
561	50	609	5.3%	55.7%	26.1%	0.3%	0.2%	0.4%	0.0%	0.2%	0.0%	3.9%	1.6%	1.2%	0.2%	0.0%	1.3%	3.3%
562	50	451	5.3%	55.5%	25.2%	0.2%	0.2%	0.3%	0.0%	0.2%	0.0%	4.4%	1.8%	1.5%	0.3%	0.0%	1.8%	3.2%
563	50	461	5.6%	59.0%	25.8%	0.2%	0.2%	0.3%	0.0%	0.2%	0.0%	4.4%	1.8%	1.3%	0.3%	0.0%	0.0%	0.9%
564	50	405	5.7%	60.0%	23.5%	0.4%	0.3%	0.4%	0.0%	0.2%	0.0%	4.0%	1.7%	1.2%	0.2%	0.0%	0.0%	2.4%
565	50	156	5.2%	54.1%	22.6%	0.3%	0.2%	0.3%	0.0%	0.2%	0.0%	2.7%	1.1%	1.1%	0.3%	0.1%	5.2%	6.6%
566	50	370	5.2%	54.8%	28.2%	0.3%	0.2%	0.3%	0.0%	0.2%	0.0%	3.3%	1.4%	0.9%	0.1%	0.1%	2.2%	2.8%
567	50	17	5.8%	60.5%	26.0%	0.3%	0.2%	0.3%	0.0%	0.2%	0.0%	4.1%	1.7%	0.9%	0.1%	0.0%	0.0%	0.0%
568	50	104	4.6%	48.7%	21.8%	0.3%	0.2%	0.3%	0.0%	0.2%	0.1%	7.4%	3.0%	1.8%	0.3%	0.0%	0.0%	11.2%
569	50	9	4.7%	49.8%	31.6%	0.5%	0.4%	0.6%	0.1%	0.3%	0.1%	7.7%	3.2%	0.9%	0.2%	0.0%	0.0%	0.0%
570	50	18	5.9%	62.2%	21.9%	0.6%	0.4%	0.7%	0.1%	0.4%	0.0%	3.9%	1.6%	1.6%	0.5%	0.0%	0.0%	0.0%
571	50	280	5.0%	52.6%	21.4%	0.3%	0.2%	0.4%	0.0%	0.2%	0.0%	2.9%	1.2%	1.2%	0.2%	0.0%	0.0%	14.3%
572	50	31	3.5%	36.2%	15.7%	0.3%	0.2%	0.4%	0.0%	0.2%	0.0%	3.1%	1.3%	1.1%	0.3%	0.0%	0.0%	37.7%
573	50	251	4.5%	47.4%	21.2%	0.4%	0.3%	0.4%	0.0%	0.2%	0.0%	2.7%	1.1%	1.0%	0.1%	0.0%	0.0%	20.6%
574	50	147	5.1%	53.3%	21.6%	0.3%	0.2%	0.3%	0.0%	0.2%	0.1%	6.3%	2.6%	1.8%	0.4%	0.0%	0.0%	8.0%
575	50	14	6.0%	63.2%	20.8%	0.5%	0.3%	0.6%	0.1%	0.3%	0.1%	4.9%	2.0%	1.0%	0.2%	0.0%	0.0%	0.0%
576	50	172	4.8%	50.5%	23.6%	0.3%	0.2%	0.3%	0.0%	0.2%	0.1%	6.7%	2.8%	1.8%	0.4%	0.0%	0.0%	8.4%
577	50	18	1.4%	14.4%	15.4%	0.0%	0.0%	0.0%	0.0%	0.0%	0.0%	3.8%	1.6%	0.0%	0.0%	0.0%	0.0%	63.4%
578	50	47	4.5%	47.5%	19.5%	0.2%	0.2%	0.3%	0.0%	0.1%	0.0%	3.1%	1.3%	0.8%	0.1%	0.0%	0.0%	22.2%
579	50	8	4.5%	47.7%	34.8%	0.1%	0.1%	0.1%	0.0%	0.1%	0.1%	8.5%	3.5%	0.3%	0.0%	0.0%	0.0%	0.0%
580	50	26	3.4%	36.0%	11.0%	0.1%	0.1%	0.1%	0.0%	0.1%	0.0%	2.7%	1.1%	0.2%	0.0%	0.0%	0.0%	45.2%
581	50	30	4.2%	44.2%	11.7%	0.1%	0.1%	0.1%	0.0%	0.1%	0.0%	3.3%	1.4%	0.6%	0.1%	0.0%	0.0%	34.0%
582	50	343	5.6%	58.3%	23.9%	0.2%	0.1%	0.2%	0.0%	0.1%	0.1%	5.8%	2.4%	2.0%	0.2%	0.0%	0.0%	1.2%
583	50	301	5.6%	59.0%	24.0%	0.2%	0.1%	0.2%	0.0%	0.1%	0.1%	5.9%	2.5%	2.2%	0.2%	0.0%	0.0%	0.0%
584	50	301	5.6%	59.0%	24.0%	0.2%	0.1%	0.2%	0.0%	0.1%	0.1%	5.9%	2.5%	2.2%	0.2%	0.0%	0.0%	0.0%
585	50	616	5.3%	55.8%	25.6%	0.3%	0.2%	0.3%	0.0%	0.2%	0.1%	7.0%	2.9%	2.1%	0.2%	0.0%	0.0%	0.0%
586	50	496	5.5%	57.8%	24.0%	0.2%	0.1%	0.2%	0.0%	0.1%	0.1%	6.7%	2.8%	2.3%	0.2%	0.0%	0.0%	0.0%
587	50	141	4.5%	46.7%	30.6%	0.7%	0.5%	0.9%	0.1%	0.5%	0.1%	9.5%	3.9%	1.7%	0.3%	0.0%	0.0%	0.0%
588	70	1520	4.8%	50.2%	30.3%	0.5%	0.4%	0.6%	0.1%	0.3%	0.1%	5.5%	2.3%	2.3%	0.6%	0.1%	2.2%	0.0%
589	70	477	5.6%	58.8%	22.1%	0.3%	0.2%	0.4%	0.0%	0.2%	0.0%	2.9%	1.2%	1.4%	0.4%	0.1%	6.3%	0.0%
590	70	1520	4.8%	50.2%	30.3%	0.5%	0.4%	0.6%	0.1%	0.3%	0.1%	5.5%	2.3%	2.3%	0.6%	0.1%	2.2%	0.0%
591	70	929	6.0%	63.4%	18.1%	0.3%	0.2%	0.3%	0.0%	0.2%	0.0%	3.8%	1.6%	1.2%	0.2%	0.1%	4.4%	0.0%
594	50	630	4.5%	47.3%	24.0%	0.5%	0.3%	0.6%	0.1%	0.3%	0.0%	2.6%	1.1%	0.8%	0.1%	0.2%	10.2%	7.4%
595	50	428	4.8%	50.0%	19.8%	0.2%	0.1%	0.2%	0.0%	0.1%	0.0%	3.7%	1.5%	0.8%	0.1%	0.4%	17.5%	0.8%
596	50	586	4.5%	47.6%	24.7%	0.5%	0.4%	0.6%	0.1%	0.3%	0.0%	2.3%	1.0%	0.6%	0.1%	0.3%	10.9%	6.2%
597	50	604	5.1%	53.9%	19.6%	0.2%	0.2%	0.3%	0.0%	0.1%	0.0%	4.1%	1.7%	1.3%	0.2%	0.3%	12.4%	0.6%
598	50	754	5.1%	53.7%	23.2%	0.5%	0.3%	0.6%	0.1%	0.3%	0.0%	3.5%	1.4%	1.0%	0.1%	0.1%	5.1%	4.8%
599	50	444	4.5%	47.6%	29.4%	0.4%	0.3%	0.5%	0.0%	0.3%	0.0%	3.6%	1.5%	1.7%	0.3%	0.2%	9.0%	0.8%
600	50	633	5.7%	59.8%	28.5%	0.6%	0.5%	0.8%	0.1%	0.4%	0.0%	2.1%	0.9%	0.5%	0.0%	0.0%	0.0%	0.0%
601	50	316	5.1%	53.4%	32.2%	0.4%	0.3%	0.5%	0.0%	0.2%	0.0%	4.2%	1.7%	1.7%	0.2%	0.0%	0.0%	0.0%
602	50	220	5.7%	59.3%	18.4%	0.3%	0.2%	0.4%	0.0%	0.2%	0.1%	5.4%	2.2%	2.7%	0.3%	0.0%	0.0%	4.7%
603	50	7	3.7%	39.1%	41.9%	0.0%	0.0%	0.0%	0.0%	0.0%	0.1%	10.3%	4.2%	0.5%	0.2%	0.0%	0.0%	0.0%
604	50	353	5.4%	56.6%	22.3%	0.3%	0.2%	0.4%	0.0%	0.2%	0.1%	6.0%	2.5%	2.7%	0.4%	0.0%	0.0%	2.9%
605	50	342	5.6%	58.3%	23.0%	0.3%	0.2%	0.4%	0.0%	0.2%	0.1%	6.2%	2.5%	2.8%	0.4%	0.0%	0.0%	0.0%
606	50	113	5.4%	56.8%	25.2%	0.4%	0.3%	0.5%	0.1%	0.3%	0.1%	6.6%	2.7%	1.5%	0.2%	0.0%	0.0%	0.0%
607	50	7	3.8%	39.4%	42.2%	0.0%	0.0%	0.0%	0.0%	0.0%	0.1%	10.3%	4.3%	0.0%	0.0%	0.0%	0.0%	0.0%
608	50	576	3.6%	38.2%	23.3%	0.2%	0.1%	0.2%	0.0%	0.1%	0.0%	2.6%	1.1%	1.1%	0.3%	0.6%	25.7%	2.6%

Traffic Flows and Breakdown by 16 Vehicle Classes (Year 2026)

Link No.	Speed Limit	Total Vehicle	19 - Motorcycles (MC)	01 - Private Cars (PC)	03 - Taxi	14 - Non-franchised Bus <=6.4t	15 - Non-franchised Bus 6.4-15t	16 - Non-franchised Bus >15t	12 - Private Light Bus <=3.5t	13 - Private Light Bus >3.5t	04 - Light Goods Vehicles <=2.5t	05 - Lt Goods Vehicles 2.5-3.5t	06 - Light Goods Vehicles >3.5t	07 - Heavy Goods Vehicles <=15t	08 - Heavy Goods Vehicles >15t	17 - Franchised Bus (SD)	18 - Franchised Bus (DD)	11 - Public Light Buses
	km/hr	2200-2300																
609	50	888	4.6%	48.1%	19.6%	0.4%	0.3%	0.4%	0.0%	0.2%	0.0%	3.0%	1.2%	1.0%	0.1%	0.3%	13.0%	7.8%
610	50	1169	4.4%	46.1%	19.1%	0.3%	0.2%	0.4%	0.0%	0.2%	0.0%	2.9%	1.2%	0.9%	0.1%	0.3%	14.7%	8.9%
611	50	509	3.1%	32.3%	9.9%	0.2%	0.2%	0.3%	0.0%	0.1%	0.0%	3.2%	1.3%	1.0%	0.1%	0.7%	29.1%	18.5%
612	70	679	3.9%	41.2%	27.2%	0.3%	0.2%	0.4%	0.0%	0.2%	0.0%	4.8%	2.0%	1.1%	0.1%	0.0%	0.9%	17.4%
613	70	673	6.5%	68.2%	20.7%	0.2%	0.2%	0.3%	0.0%	0.1%	0.0%	2.0%	0.8%	0.5%	0.1%	0.0%	0.4%	0.0%
614	70	673	6.5%	68.2%	20.7%	0.2%	0.2%	0.3%	0.0%	0.1%	0.0%	2.0%	0.8%	0.5%	0.1%	0.0%	0.4%	0.0%
615	70	679	3.9%	41.2%	27.2%	0.3%	0.2%	0.4%	0.0%	0.2%	0.0%	4.8%	2.0%	1.1%	0.1%	0.0%	0.9%	17.4%
617	50	649	3.9%	40.5%	15.9%	0.4%	0.3%	0.4%	0.0%	0.2%	0.0%	3.8%	1.6%	0.8%	0.1%	0.6%	27.9%	3.6%
618	70	748	4.8%	50.8%	32.8%	0.2%	0.2%	0.3%	0.0%	0.1%	0.0%	4.2%	1.7%	1.4%	0.3%	0.0%	0.0%	3.0%
619	50	1308	4.6%	48.7%	21.1%	0.4%	0.3%	0.5%	0.1%	0.3%	0.0%	3.2%	1.3%	0.8%	0.1%	0.4%	15.7%	2.5%
620	50	828	5.2%	54.8%	23.6%	0.4%	0.3%	0.5%	0.1%	0.3%	0.0%	3.5%	1.5%	0.9%	0.1%	0.1%	4.6%	4.0%
621	50	483	4.1%	42.7%	25.4%	0.2%	0.1%	0.2%	0.0%	0.1%	0.0%	2.8%	1.2%	1.2%	0.3%	0.3%	11.1%	10.3%
622	50	893	5.3%	55.4%	23.5%	0.4%	0.3%	0.5%	0.1%	0.3%	0.0%	3.5%	1.5%	1.0%	0.1%	0.1%	4.3%	3.7%
623	50	821	5.3%	55.5%	23.6%	0.4%	0.3%	0.5%	0.1%	0.3%	0.0%	3.2%	1.3%	0.9%	0.1%	0.1%	4.7%	3.7%
624	50	628	5.1%	53.6%	23.2%	0.4%	0.3%	0.5%	0.1%	0.3%	0.0%	3.2%	1.3%	0.8%	0.1%	0.1%	6.1%	4.8%
625	50	827	4.4%	45.9%	17.6%	0.2%	0.1%	0.2%	0.0%	0.1%	0.0%	3.3%	1.4%	0.8%	0.2%	0.2%	6.5%	19.1%
627	50	483	4.1%	42.7%	25.4%	0.2%	0.1%	0.2%	0.0%	0.1%	0.0%	2.8%	1.2%	1.2%	0.3%	0.3%	11.1%	10.3%
628	50	344	4.8%	50.4%	6.5%	0.2%	0.2%	0.3%	0.0%	0.2%	0.0%	3.9%	1.6%	0.4%	0.0%	0.0%	0.0%	31.5%
629	70	748	4.8%	50.8%	32.8%	0.2%	0.2%	0.3%	0.0%	0.1%	0.0%	4.2%	1.7%	1.4%	0.3%	0.0%	0.0%	3.0%
630	70	1333	5.1%	53.5%	24.6%	0.2%	0.2%	0.3%	0.0%	0.2%	0.0%	4.3%	1.8%	1.4%	0.2%	0.0%	0.0%	8.1%
631	50	206	5.4%	56.6%	13.6%	0.1%	0.1%	0.2%	0.0%	0.1%	0.0%	4.4%	1.8%	1.4%	0.4%	0.3%	10.8%	4.7%
632	50	343	4.3%	44.9%	23.1%	0.2%	0.1%	0.2%	0.0%	0.1%	0.0%	3.3%	1.3%	0.5%	0.1%	0.2%	10.6%	11.0%
633	50	88	3.7%	38.6%	10.5%	0.1%	0.1%	0.2%	0.0%	0.1%	0.1%	5.4%	2.2%	1.9%	0.5%	0.6%	25.2%	10.9%
634	50	321	4.5%	47.7%	24.6%	0.2%	0.1%	0.2%	0.0%	0.1%	0.0%	3.4%	1.4%	0.5%	0.1%	0.3%	11.3%	5.4%
640	50	77	5.7%	60.3%	24.2%	0.2%	0.1%	0.2%	0.0%	0.1%	0.1%	5.5%	2.3%	1.2%	0.2%	0.0%	0.0%	0.0%
641	50	137	5.4%	57.1%	22.7%	0.1%	0.1%	0.2%	0.0%	0.1%	0.1%	4.9%	2.0%	1.0%	0.1%	0.0%	0.0%	6.1%
642	50	356	4.0%	42.3%	20.6%	0.3%	0.2%	0.4%	0.0%	0.2%	0.0%	4.7%	1.9%	1.3%	0.2%	0.0%	0.0%	23.8%
643	50	475	4.5%	46.8%	21.5%	0.3%	0.2%	0.4%	0.0%	0.2%	0.0%	4.5%	1.9%	1.5%	0.3%	0.0%	0.0%	17.9%
644	50	338	4.1%	42.6%	21.0%	0.4%	0.3%	0.5%	0.1%	0.3%	0.0%	4.3%	1.8%	1.7%	0.4%	0.0%	0.0%	22.6%
645	50	160	4.9%	51.2%	28.3%	0.8%	0.6%	0.9%	0.1%	0.5%	0.1%	5.3%	2.2%	2.6%	0.7%	0.0%	0.0%	1.7%
646	50	23	5.8%	61.1%	22.5%	1.5%	1.1%	1.8%	0.2%	1.0%	0.0%	3.0%	1.2%	0.7%	0.0%	0.0%	0.0%	0.0%
647	50	224	4.3%	44.9%	14.1%	0.3%	0.2%	0.4%	0.0%	0.2%	0.1%	7.4%	3.1%	2.4%	0.1%	0.1%	3.6%	18.8%
648	50	396	4.3%	45.4%	15.6%	0.3%	0.2%	0.4%	0.0%	0.2%	0.1%	7.5%	3.1%	2.0%	0.1%	0.0%	2.0%	18.6%
649	50	317	4.9%	51.6%	17.2%	0.4%	0.3%	0.5%	0.1%	0.3%	0.1%	8.8%	3.6%	2.2%	0.1%	0.1%	2.5%	7.4%
650	50	465	5.1%	53.3%	19.8%	0.4%	0.3%	0.4%	0.0%	0.2%	0.1%	7.3%	3.0%	1.4%	0.1%	0.0%	1.7%	7.0%
651	50	51	4.3%	44.8%	19.0%	0.7%	0.5%	0.8%	0.1%	0.4%	0.2%	15.8%	6.5%	6.5%	0.4%	0.0%	0.0%	0.0%
652	50	198	5.1%	53.8%	23.8%	0.4%	0.3%	0.5%	0.1%	0.3%	0.1%	7.0%	2.9%	1.3%	0.1%	0.0%	0.0%	4.5%
653	50	59	6.1%	64.1%	23.0%	0.3%	0.2%	0.4%	0.0%	0.2%	0.0%	3.3%	1.4%	0.9%	0.1%	0.0%	0.0%	0.0%
654	50	9	4.6%	48.1%	31.5%	0.2%	0.2%	0.3%	0.0%	0.1%	0.1%	7.7%	3.2%	3.0%	1.0%	0.0%	0.0%	0.0%
657	50	90	5.8%	60.7%	26.2%	0.2%	0.2%	0.3%	0.0%	0.1%	0.0%	4.0%	1.7%	0.6%	0.1%	0.0%	0.0%	0.0%
658	50	98	6.4%	66.8%	19.7%	0.2%	0.2%	0.3%	0.0%	0.2%	0.0%	3.9%	1.6%	0.6%	0.0%	0.0%	0.0%	0.0%
659	50	35	6.6%	69.6%	18.5%	0.4%	0.3%	0.4%	0.0%	0.2%	0.0%	2.1%	0.9%	0.9%	0.0%	0.0%	0.0%	0.0%
660	50	61	6.8%	71.3%	17.3%	0.2%	0.2%	0.3%	0.0%	0.2%	0.0%	2.1%	0.9%	0.7%	0.0%	0.0%	0.0%	0.0%
661	50	546	5.9%	62.3%	24.0%	0.6%	0.4%	0.7%	0.1%	0.4%	0.0%	2.3%	0.9%	0.8%	0.0%	0.0%	1.5%	0.0%
662	50	289	5.0%	52.5%	38.1%	0.2%	0.2%	0.3%	0.0%	0.2%	0.0%	1.9%	0.8%	0.8%	0.0%	0.0%	0.0%	0.0%
665	70	52	6.0%	62.5%	23.9%	0.6%	0.4%	0.7%	0.1%	0.4%	0.0%	2.9%	1.2%	1.2%	0.1%	0.0%	0.0%	0.0%
669	70	494	6.0%	62.6%	17.6%	0.3%	0.2%	0.4%	0.0%	0.2%	0.1%	5.0%	2.1%	2.1%	0.3%	0.1%	3.0%	0.0%
670	50	331	5.9%	61.5%	20.7%	0.3%	0.2%	0.3%	0.0%	0.2%	0.0%	3.1%	1.3%	1.5%	0.4%	0.1%	4.5%	0.0%
671	70	163	6.2%	64.8%	11.3%	0.5%	0.3%	0.6%	0.1%	0.3%	0.1%	8.8%	3.6%	3.2%	0.2%	0.0%	0.0%	0.0%
672	70	215	6.1%	64.3%	14.4%	0.5%	0.4%	0.6%	0.1%	0.3%	0.1%	7.3%	3.0%	2.7%	0.2%	0.0%	0.0%	0.0%
674	50	763	5.8%	60.7%	24.5%	0.3%	0.2%	0.3%	0.0%	0.2%	0.0%	4.1%	1.7%	0.8%	0.1%	0.0%	1.1%	0.4%
675	50	212	5.8%	61.0%	22.4%	0.2%	0.1%	0.2%	0.0%	0.1%	0.0%	3.0%	1.2%	0.7%	0.1%	0.1%	3.8%	1.3%
676	50	52	6.1%	63.9%	23.9%	0.2%	0.2%	0.3%	0.0%	0.1%	0.0%	3.3%	1.4%	0.5%	0.0%	0.0%	0.0%	0.0%
677	50	62	6.4%	67.3%	20.5%	0.2%	0.2%	0.3%	0.0%	0.2%	0.0%	3.0%	1.2%	0.5%	0.0%	0.0%	0.0%	0.0%
678	50	169	4.9%	51.4%	26.3%	0.6%	0.4%	0.7%	0.1%	0.4%	0.1%	8.2%	3.4%	3.3%	0.4%	0.0%	0.0%	0.0%
679	50	78	5.8%	60.8%	14.8%	0.1%	0.1%	0.2%	0.0%	0.1%	0.1%	9.4%	3.9%	4.1%	0.5%	0.0%	0.0%	0.0%
680	50	166	4.4%	46.1%	22.2%	0.1%	0.1%	0.2%	0.0%	0.1%	0.0%	3.9%	1.6%	1.6%	0.3%	0.0%	0.0%	19.5%
681	50	190	5.0%	52.9%	24.2%	0.6%	0.4%	0.7%	0.1%	0.4%	0.1%	6.0%	2.5%	2.2%	0.2%	0.0%	0.0%	4.7%
682	50	62	5.8%	61.3%	25.0%	0.1%	0.1%	0.1%	0.0%	0.1%	0.0%	4.2%	1.8%	1.1%	0.2%	0.0%	0.0%	0.0%
683	50	78	5.9%	61.8%	17.5%	0.4%	0.3%	0.4%	0.0%	0.2%	0.1%	6.0%	2.5%	1.3%	0.0%	0.0%	0.0%	3.6%
684	50	121	5.6%	58.5%	25.1%	0.4%	0.3%	0.5%	0.0%	0.2%	0.1%	5.0%	2.1%	1.9%	0.3%	0.0%	0.0%	0.0%
685	50	210	5.2%	54.9%	24.9%	0.5%	0.4%	0.6%	0.1%	0.3%	0.1%	6.8%	2.8%	3.0%	0.4%	0.0%	0.0%	0.0%
686	50	270	4.6%	47.9%	11.5%	0.4%	0.3%	0.4%	0.0%	0.2%	0.1%	8.8%	3.7%	3.3%	0.3%	0.1%	3.0%	15.6%
687	50	113	5.0%	52.2%	22.2%	0.1%	0.1%	0.2%	0.0%	0.1%	0.1%	12.6%	5.2%	2.1%	0.1%	0.0%	0.0%	0.0%
688	50	98	5.2%	54.5%	29.4%	0.2%	0.1%	0.2%	0.0%	0.1%	0.1%	6.6%	2.7%	0.8%	0.0%	0.0%	0.0%	0.0%
689	50	246	4.7%	49.3%	28.7%	0.8%	0.6%	1.0%	0.1%	0.5%	0.0%	3.2%	1.3%	1.4%	0.1%	0.1%	3.3%	4.8%
690	50	246	4.7%	49.4%	28.7%	0.8%	0.6%	0.9%	0.1%	0.5%	0.0%	3.2%	1.3%	1.4%	0.1%	0.1%	3.3%	4.8%
691	50	303	5.1%	54.0%	27.2%	0.2%	0.1%	0.2%	0.0%	0.1%	0.1%	8.0%	3.3%	1.5%	0.1%	0.0%	0.0%	0.0%
692	50	303	5.1%	54.0%	27.2%	0.2%	0.1%	0.2%	0.0%	0.1%	0.1%	8.0%	3.3%	1.5%	0.1%	0.0%	0.0%	0.0%
693	50	114	4.1%	43.2%	27.6%	0.3%	0.2%	0.4%	0.0%	0.2%	0.1%	13.8%	5.7%	3.9%	0.5%	0.0%	0.0%	0.0%
695	50	334	5.0%	52.6%	27.4%	0.2%	0.1%	0.2%	0.0%	0.1%	0.1%	9.2%	3.8%	1.3%	0.0%	0.0%	0.0%	0.0%
696	50	7	3.8%	39.4%	42.2%	0.0%	0.0%	0.0%	0.0%	0.0%	0.1%	10.3%	4.3%	0.0%	0.0%	0.0%	0.0%	0.0%
697	50	81	5.1%	54.0%	15.5%	0.3%	0.2%	0.4%	0.0%	0.2%	0.1%	4.9%	2.0%	3.3%	0.2%	0.2%	10.0%	3.4%
698	70	352	6.6%	69.6%	11.6%	1.2%	0.9%	1.4%	0.2%	0.8%	0.0%	3.3%	1.4%	3.1%	0.0%	0.0%	0.0%	0.0%
699	50	137	0.2%	1.9%	2.1%	0.0%	0.0%	0.0%	0.0%	0.0%	0.0%	0.5%	0.2%	0.0%	0.0%	2.0%	86.0%	7.0%
700	70	1838	4.1%	43.4%	26.6%	0.2%	0.1%	0.2%	0.0%	0.1%	0.1%	5.1%	2.1%	1.1%	0.1%	0.1%	5.9%	10.9%
701	70	444	5.3%	55.9%	14.0%	0.7%	0.5%	0.8%	0.1%	0.4%	0.1%	10.6%	4.4%	1.8%	0.2%	0.0%	2.1%	3.1%
702	70	1824	4.1%	43.3%	26.5%	0.2%	0.1%	0.2%	0.0%	0.1%	0.1%	5.1%	2.1%	1.1%	0.1%	0.1%	5.9%	11.0%
704	70	1761	4.0%	41.9%	22.5%	0.4%	0.2%	0.4%	0.0%	0.2%	0.0%	4.7%	2.0%	1.3%	0.1%	0.3%	10.9%	11.1%
705	70	1988	4.2%	44.3%	21.6%	0.4%	0.3%	0.4%	0.0%	0.2%	0.0%	4.7%	1.9%	1.3%	0.1%	0.2%	9.8%	10.5%
706	70	1314	5.0%	52.4%	20.1%	0.1%	0.0%	0.1%	0.0%	0.0%	0.0%	2.7%	1.1%	0.9%	0.2%	0.1%	5.4%	11.8%
712	50	494	5.2%	55.0%	31.1%	0.5%	0.4%	0.6%	0.1%	0.3%	0.0%	3.1%	1.3%	1.0%	0.1%	0.0%	0.7%	0.6%
713	50	31	4.5%	47.1%	17.2%	0.3%	0.2%	0.4%	0.0%	0.2%	0.0%	2.2%	0.9%	0.5%	0.0%	0.6%	25.9%	0.0%
714	50	27	5.1%	53.9%	27.0%	0.4%	0.3%	0.4%	0.0%	0.2%	0.1%	6.2%	2.6%	2.9%	0.8%	0.0%	0.0%	0.0%
715	50	25	5.9%	61.6%	24.5%	0.4%	0.3%	0.4%	0.0%	0.2%	0.0%	3.1%	1.3%	1.7%	0.5%	0.0%	0.0%	0.0%
716	50	97	4.8%	50.3%	19.4%	0.1%	0.1%	0.2%	0.0%	0.1%	0.1%	5.7%	2.4%	1.8%	0.2%	0.3%	14.6%	0.0%
717	50	583	5.3%	55.8%	27.0%	0.4%	0.3%	0.4%	0.0%	0.2%	0.0%	3.8%	1.6%	1.5%	0.2%	0.1%	3.4%	0.0%
718	50	854	5.7%	59.8%	19.7%	0.5%	0.3%	0.6%	0.1%	0.3%	0.1%	4.9%	2.0%	1.9%	0.2%	0.0%	1.7%	2.2%
719	50	508	5.1%	53.7%	27.4%	0.7%	0.5%	0.8%	0.1%	0.4%	0.0%	4.6%	1.9%	1.5%	0.2%	0.0%	0.7%	2.4%
720	50	190	6.2%	64.6%	23.0%	0.7%	0.5%	0.8%	0.1%	0.4%	0.0%	1.9%	0.8%	0.9%	0.1%	0.0%	0.0%	0.0%
721	50	268	4.8%	50.0%	17.7%	0.2%	0.1%	0.2%	0.0%	0.1%	0.0%	2.5%	1.1%	0.9%	0.1%	0.2%	7.8%	14.4%
722	50	246	4.2%	44.3%	18.2%	0.2%	0.1%	0.2%	0.0%	0.1%	0.0%	4.1%	1.7%	1.7%	0.2%	0.2%	7.9%	16.8%
723	50	869	4.9%	50.9%	27.6%	0.6%	0.4%	0.7%	0.1%	0.4%	0.0%	2.9%	1.2%	1.2%	0.2%	0.1%	2.2%	6.7%
724	50	1225	5.2%	54.7%	19.9%	0.7%	0.5%	0.8%	0.1%	0.4%	0.1%	5.2%	2.2%	1.6%	0.2%	0.1%	2.2%	6.2%
725	50	239	4.9%	51.0%	23.2%	0.9%	0.6%	1.0%	0.1%	0.5%	0.0%	3.3%	1.4%	0.9%	0.2%	0.2%	7.6%	4.3%
726	50	529	5.1%	54.0%	21.5%	0.5%	0.3%	0.6%	0.1%	0.3%	0.1%	7.4%	3.1%	1.8%	0.1%	0.1%	3.7%	1.4%
727	50	207	5.5%	57.4%	21.6%	0.3%	0.2%	0.4%	0.0%	0.2%	0.1%	8.5%	3.5%	2.0%	0.1%	0.0%	0.0%	0.0%
728	50	159	5.6%	58.3%	21.5%	0.2%	0.1%	0.2%	0.0%	0.1%	0.1%	8.1%	3.4%	2.0%	0.3%	0.0%	0.0%	0.0%
729	50	167	4.8%	50.8%	24.7%	1.1%	0.8%	1.3%	0.1%	0.7%	0.0%	4.4%	1.8%	1.3%	0.1%	0.0%	0.0%	7.8%
730	50	138	5.9%	62.4%	17.2%	0.4%	0.3%	0.4%	0.0%	0.2%	0.1%	6.1%	2.5%	2.1%	0.4%	0.0%	0.0%	2.0%
731	50	362	5.8%	60.5%	19.5%	0.2%	0.2%	0.3%	0.0%	0.2%	0.1%	5.6%	2.3%	1.8%	0.3%	0.0%	1.7%	1.5%
732	50	309	4.6%	47.9%	21.5%	1.2%	0.8%	1.4%	0.2%	0.8%	0.1%	7.4%	3.0%	1.9%	0.1%	0.0%	1.7%	7.4%
733	50	96	4.7%	49.1%	22.4%	0.1%	0.0%	0.1%	0.0%	0.0%	0.1%	5.4%	2.3%	1.7%	0.5%	0.0%	0.0%	13.7%
734	50	7	3.7%	38.3%	41.1%	0.3%	0.2%	0.4%	0.0%	0.2%	0.1%	10.1%	4.2%	1.3%	0.1%	0.0%	0.0%	0.0%
735	50	31	5.6%	58.9%	19.1%	0.3%	0.2%	0.4%	0.0%	0.2%	0.1%	9.1%	3.8%	2.1%	0.2%	0.0%	0.0%	0.0%

Traffic Flows and Breakdown by 16 Vehicle Classes (Year 2026)

Link No.	Speed Limit	Total Vehicle	19 - Motorcycles (MC)	01 - Private Cars (PC)	03 - Taxi	14 - Non-franchised Bus <=6.4t	15 - Non-franchised Bus 6.4-15t	16 - Non-franchised Bus >15t	12 - Private Light Bus <=3.5t	13 - Private Light Bus >3.5t	04 - Light Goods Vehicles <=2.5t	05 - Lt Goods Vehicles 2.5-3.5t	06 - Light Goods Vehicles >3.5t	07 - Heavy Goods Vehicles <=15t	08 - Heavy Goods Vehicles >15t	17 - Franchised Bus (SD)	18 - Franchised Bus (DD)	11 - Public Light Buses
	km/hr	2200-2300																
736	50	274	5.0%	52.8%	21.2%	0.8%	0.6%	1.0%	0.1%	0.5%	0.1%	8.7%	3.6%	1.8%	0.2%	0.0%	0.0%	3.5%
737	50	49	3.9%	40.5%	18.3%	0.0%	0.0%	0.1%	0.0%	0.0%	0.1%	5.5%	2.3%	1.9%	0.6%	0.0%	0.0%	26.9%
738	50	233	5.2%	54.9%	20.7%	0.8%	0.6%	1.0%	0.1%	0.5%	0.1%	7.4%	3.1%	1.5%	0.1%	0.0%	0.0%	4.1%
739	50	205	4.1%	43.5%	28.0%	0.5%	0.4%	0.6%	0.1%	0.3%	0.1%	5.2%	2.2%	1.1%	0.2%	0.1%	2.6%	11.1%
740	50	247	4.9%	51.3%	15.1%	0.5%	0.4%	0.6%	0.1%	0.3%	0.1%	9.5%	3.9%	1.3%	0.0%	0.1%	3.6%	8.4%
741	50	112	4.8%	50.5%	16.5%	0.4%	0.3%	0.4%	0.0%	0.2%	0.1%	7.9%	3.3%	1.4%	0.1%	0.0%	0.0%	14.1%
742	50	215	4.1%	43.0%	16.8%	0.5%	0.4%	0.6%	0.1%	0.3%	0.0%	3.0%	1.3%	0.7%	0.1%	0.1%	5.6%	23.4%
743	50	293	4.5%	47.0%	18.8%	0.8%	0.6%	0.9%	0.1%	0.5%	0.0%	3.3%	1.4%	0.7%	0.1%	0.1%	4.1%	17.1%
745	50	241	4.9%	51.6%	21.8%	0.6%	0.4%	0.7%	0.1%	0.4%	0.1%	7.2%	3.0%	1.3%	0.1%	0.1%	2.5%	5.2%
746	50	86	3.7%	39.3%	12.9%	0.9%	0.7%	1.1%	0.1%	0.6%	0.1%	4.9%	2.0%	0.8%	0.0%	0.1%	6.3%	26.4%
749	70	2508	6.0%	62.8%	15.1%	0.4%	0.3%	0.5%	0.1%	0.3%	0.1%	6.0%	2.5%	2.5%	0.2%	0.0%	2.1%	1.2%
750	70	2306	5.9%	61.7%	11.7%	0.7%	0.5%	0.8%	0.1%	0.4%	0.1%	8.6%	3.6%	2.1%	0.1%	0.1%	2.5%	1.3%
751	70	731	5.5%	57.9%	21.1%	0.4%	0.3%	0.5%	0.0%	0.2%	0.1%	8.1%	3.3%	2.3%	0.2%	0.0%	0.0%	0.0%
752	70	849	6.0%	63.1%	19.5%	0.3%	0.2%	0.4%	0.0%	0.2%	0.1%	5.8%	2.4%	1.5%	0.4%	0.0%	0.0%	0.0%
753	70	562	5.0%	52.0%	24.6%	0.4%	0.3%	0.4%	0.0%	0.2%	0.1%	7.6%	3.1%	2.5%	0.2%	0.0%	2.0%	1.5%
754	70	795	6.2%	64.9%	16.6%	0.3%	0.2%	0.3%	0.0%	0.2%	0.1%	5.4%	2.3%	1.6%	0.2%	0.0%	1.6%	0.0%
755	70	252	4.9%	51.5%	21.1%	0.2%	0.1%	0.2%	0.0%	0.1%	0.1%	10.4%	4.3%	3.2%	0.3%	0.0%	0.3%	3.3%
756	70	258	6.1%	64.4%	13.3%	0.3%	0.2%	0.3%	0.0%	0.2%	0.1%	5.8%	2.4%	1.5%	0.2%	0.1%	5.0%	0.0%
757	50	363	6.2%	65.4%	17.2%	0.2%	0.2%	0.3%	0.0%	0.1%	0.1%	5.8%	2.4%	1.9%	0.2%	0.0%	0.0%	0.0%
759	50	417	5.3%	55.8%	25.1%	0.5%	0.4%	0.6%	0.1%	0.3%	0.1%	5.6%	2.3%	1.4%	0.1%	0.0%	0.0%	2.5%
760	50	357	6.0%	63.0%	20.8%	0.5%	0.4%	0.6%	0.1%	0.3%	0.0%	3.6%	1.5%	0.8%	0.0%	0.0%	0.8%	1.5%
761	50	386	5.4%	56.8%	22.1%	0.5%	0.4%	0.6%	0.1%	0.3%	0.1%	7.2%	3.0%	2.0%	0.1%	0.0%	0.0%	1.4%
777	70	1155	5.9%	61.6%	12.5%	0.6%	0.4%	0.7%	0.1%	0.4%	0.1%	7.3%	3.0%	3.3%	0.2%	0.1%	2.7%	1.2%
778	50	28	5.5%	57.3%	16.9%	0.2%	0.1%	0.2%	0.0%	0.1%	0.1%	10.0%	4.1%	4.9%	0.6%	0.0%	0.0%	0.0%
779	50	1212	6.1%	63.8%	18.8%	0.3%	0.2%	0.4%	0.0%	0.2%	0.1%	5.8%	2.4%	1.6%	0.3%	0.0%	0.0%	0.0%
780	50	865	5.2%	54.6%	23.5%	0.4%	0.3%	0.5%	0.1%	0.3%	0.1%	7.9%	3.3%	2.4%	0.2%	0.0%	1.2%	0.0%
781	50	237	5.5%	57.3%	24.0%	0.6%	0.5%	0.8%	0.1%	0.4%	0.1%	6.6%	2.7%	1.4%	0.1%	0.0%	0.0%	0.0%
782	50	267	5.9%	62.0%	22.9%	0.1%	0.1%	0.1%	0.0%	0.1%	0.1%	5.3%	2.2%	1.1%	0.1%	0.0%	0.0%	0.0%
783	50	357	6.0%	63.0%	20.8%	0.5%	0.4%	0.6%	0.1%	0.3%	0.0%	3.6%	1.5%	0.8%	0.0%	0.0%	0.8%	1.5%
784	50	416	5.7%	59.9%	21.5%	0.2%	0.1%	0.2%	0.0%	0.1%	0.1%	6.3%	2.6%	1.7%	0.1%	0.0%	0.0%	1.3%
785	50	224	6.0%	62.5%	19.7%	0.7%	0.5%	0.8%	0.1%	0.5%	0.0%	3.4%	1.4%	0.7%	0.0%	0.0%	1.2%	2.5%
786	50	419	5.8%	60.6%	20.7%	0.3%	0.2%	0.3%	0.0%	0.2%	0.1%	6.2%	2.6%	1.6%	0.1%	0.0%	0.0%	1.3%
787	50	543	5.9%	61.4%	19.5%	0.3%	0.2%	0.4%	0.0%	0.2%	0.1%	6.5%	2.7%	1.7%	0.2%	0.0%	0.0%	1.0%
788	50	839	6.0%	63.3%	18.2%	0.4%	0.3%	0.4%	0.0%	0.2%	0.1%	6.2%	2.6%	1.9%	0.4%	0.0%	0.0%	0.0%
789	50	1035	5.2%	54.5%	22.6%	0.5%	0.3%	0.5%	0.1%	0.3%	0.1%	8.3%	3.4%	2.5%	0.2%	0.0%	1.0%	0.5%
790	50	859	5.9%	62.2%	18.3%	0.4%	0.3%	0.5%	0.0%	0.2%	0.1%	6.7%	2.8%	2.0%	0.4%	0.0%	0.0%	0.0%
791	50	968	5.2%	55.0%	22.8%	0.4%	0.3%	0.4%	0.0%	0.2%	0.1%	7.9%	3.3%	2.4%	0.2%	0.0%	1.1%	0.6%
792	50	238	5.8%	60.9%	21.6%	0.2%	0.2%	0.3%	0.0%	0.1%	0.1%	6.5%	2.7%	1.5%	0.1%	0.0%	0.0%	0.0%
793	50	375	5.5%	57.4%	18.8%	0.5%	0.3%	0.5%	0.1%	0.3%	0.1%	8.2%	3.4%	2.5%	0.2%	0.0%	0.7%	1.5%
794	50	307	5.4%	56.2%	21.1%	0.2%	0.1%	0.2%	0.0%	0.1%	0.1%	6.9%	2.8%	1.6%	0.0%	0.1%	3.5%	1.8%
795	50	432	5.5%	58.1%	17.3%	0.5%	0.3%	0.5%	0.1%	0.3%	0.1%	9.0%	3.7%	2.5%	0.1%	0.0%	0.6%	1.3%
796	50	551	5.6%	58.4%	20.1%	0.1%	0.1%	0.2%	0.0%	0.1%	0.1%	7.0%	2.9%	1.8%	0.3%	0.0%	2.0%	1.4%
797	50	220	5.6%	58.3%	14.2%	0.5%	0.3%	0.6%	0.1%	0.3%	0.1%	10.0%	4.1%	2.2%	0.0%	0.0%	1.2%	2.5%
798	50	243	5.7%	59.3%	22.6%	0.3%	0.2%	0.3%	0.0%	0.2%	0.1%	5.6%	2.3%	1.3%	0.1%	0.0%	0.0%	2.3%
799	50	309	5.2%	54.9%	11.9%	0.5%	0.3%	0.6%	0.1%	0.3%	0.1%	5.8%	2.4%	2.3%	0.2%	0.2%	7.9%	7.6%
800	50	346	3.1%	32.4%	9.5%	0.4%	0.3%	0.4%	0.0%	0.2%	0.0%	2.9%	1.2%	0.9%	0.1%	1.0%	42.1%	5.6%
801	50	909	5.3%	56.0%	15.2%	0.4%	0.3%	0.4%	0.0%	0.2%	0.1%	6.5%	2.7%	2.3%	0.4%	0.1%	3.3%	6.7%
802	50	1161	5.2%	55.0%	16.5%	0.3%	0.2%	0.4%	0.0%	0.2%	0.1%	7.4%	3.1%	2.5%	0.4%	0.1%	2.7%	5.9%
803	50	713	4.1%	42.7%	12.9%	0.3%	0.2%	0.4%	0.0%	0.2%	0.0%	4.8%	2.0%	0.9%	0.0%	0.6%	27.1%	3.6%
804	50	828	5.3%	55.2%	14.8%	0.4%	0.3%	0.4%	0.0%	0.2%	0.1%	6.4%	2.6%	1.8%	0.4%	0.1%	5.2%	6.7%
805	50	763	4.4%	46.5%	13.6%	0.1%	0.1%	0.1%	0.0%	0.1%	0.0%	4.8%	2.0%	1.9%	0.4%	0.4%	18.1%	7.6%
806	50	1086	5.5%	57.4%	14.5%	0.3%	0.2%	0.4%	0.0%	0.2%	0.1%	6.2%	2.6%	1.7%	0.4%	0.1%	5.1%	5.1%
807	50	734	4.2%	44.4%	13.6%	0.2%	0.2%	0.3%	0.0%	0.1%	0.1%	5.7%	2.4%	1.2%	0.2%	0.5%	20.9%	6.0%
808	50	356	5.2%	54.5%	22.9%	0.5%	0.3%	0.5%	0.1%	0.3%	0.1%	8.7%	3.6%	3.2%	0.3%	0.0%	0.0%	0.0%
809	50	47	4.2%	44.3%	17.6%	0.1%	0.1%	0.1%	0.0%	0.1%	0.2%	20.5%	8.5%	4.0%	0.2%	0.0%	0.0%	0.0%
814	50	774	5.7%	59.9%	19.2%	0.5%	0.4%	0.6%	0.1%	0.3%	0.1%	7.5%	3.1%	2.2%	0.5%	0.0%	0.0%	0.0%
815	50	589	5.6%	58.5%	22.5%	0.3%	0.2%	0.4%	0.0%	0.2%	0.1%	7.1%	2.9%	2.0%	0.1%	0.0%	0.0%	0.0%
816	50	1147	5.7%	59.8%	18.6%	0.6%	0.4%	0.7%	0.1%	0.4%	0.1%	7.8%	3.2%	2.0%	0.3%	0.0%	0.0%	0.2%
817	50	586	5.5%	57.5%	22.2%	0.5%	0.3%	0.6%	0.1%	0.3%	0.1%	7.6%	3.1%	2.2%	0.2%	0.0%	0.0%	0.0%
818	70	2072	6.1%	63.6%	14.7%	0.5%	0.3%	0.6%	0.1%	0.3%	0.1%	5.9%	2.5%	2.0%	0.2%	0.0%	2.1%	1.1%
819	70	1596	5.9%	62.3%	9.8%	0.9%	0.6%	1.0%	0.1%	0.6%	0.1%	8.9%	3.7%	1.4%	0.1%	0.1%	3.2%	1.5%
820	70	2609	6.0%	63.1%	14.3%	0.5%	0.4%	0.6%	0.1%	0.3%	0.1%	7.0%	2.9%	1.9%	0.2%	0.0%	1.8%	0.9%
821	70	1902	6.1%	63.9%	9.9%	0.8%	0.5%	0.9%	0.1%	0.5%	0.1%	8.5%	3.5%	1.3%	0.1%	0.1%	2.7%	1.2%
822	70	1274	6.1%	64.1%	9.4%	0.3%	0.2%	0.4%	0.0%	0.2%	0.1%	9.8%	4.1%	1.7%	0.1%	0.0%	1.6%	1.8%
823	70	1086	5.4%	56.3%	18.1%	0.5%	0.3%	0.6%	0.1%	0.3%	0.1%	7.7%	3.2%	2.4%	0.1%	0.1%	2.7%	2.2%
824	50	597	4.4%	46.6%	10.7%	0.6%	0.4%	0.7%	0.1%	0.4%	0.1%	5.6%	2.3%	1.6%	0.3%	0.2%	7.4%	18.5%
825	50	184	6.0%	62.8%	5.2%	0.8%	0.6%	0.9%	0.1%	0.5%	0.1%	6.3%	2.6%	1.4%	0.0%	0.0%	1.5%	11.2%
826	70	1523	6.5%	67.9%	11.6%	0.5%	0.4%	0.6%	0.1%	0.3%	0.1%	6.4%	2.7%	1.5%	0.2%	0.0%	1.2%	0.0%
827	70	628	6.0%	63.4%	10.9%	1.6%	1.2%	1.9%	0.2%	1.1%	0.1%	5.8%	2.4%	0.5%	0.0%	0.1%	4.9%	0.0%
828	50	183	6.0%	63.4%	16.3%	2.4%	1.7%	2.8%	0.3%	1.5%	0.0%	1.7%	0.7%	3.1%	0.0%	0.0%	0.0%	0.0%
829	50	92	7.4%	77.9%	9.6%	0.0%	0.0%	0.0%	0.0%	0.0%	0.0%	2.7%	1.1%	1.2%	0.0%	0.0%	0.0%	0.0%
830	50	332	5.7%	60.2%	12.3%	0.5%	0.4%	0.6%	0.1%	0.3%	0.1%	7.5%	3.1%	8.6%	0.4%	0.0%	0.0%	0.0%
831	50	147	5.2%	55.0%	10.4%	0.2%	0.1%	0.2%	0.0%	0.1%	0.1%	14.2%	5.9%	8.1%	0.4%	0.0%	0.0%	0.0%
832	50	117	6.6%	69.2%	8.5%	0.4%	0.3%	0.5%	0.0%	0.3%	0.1%	7.4%	3.1%	3.4%	0.3%	0.0%	0.0%	0.0%
833	50	337	6.2%	64.9%	11.5%	0.2%	0.2%	0.3%	0.0%	0.1%	0.1%	7.8%	3.2%	5.3%	0.1%	0.0%	0.0%	0.0%
834	50	594	5.4%	56.5%	27.0%	0.4%	0.3%	0.4%	0.0%	0.2%	0.0%	3.5%	1.5%	1.3%	0.1%	0.1%	3.3%	0.0%
835	50	345	5.7%	59.8%	22.9%	0.5%	0.3%	0.5%	0.1%	0.3%	0.0%	3.2%	1.3%	1.1%	0.1%	0.1%	4.1%	0.0%
836	50	501	3.6%	38.2%	11.1%	0.2%	0.1%	0.2%	0.0%	0.1%	0.1%	5.6%	2.3%	1.3%	0.2%	0.6%	27.3%	8.8%
837	50	318	5.3%	55.5%	21.5%	0.2%	0.1%	0.2%	0.0%	0.1%	0.1%	6.9%	2.9%	1.3%	0.0%	0.1%	3.4%	2.4%
838	50	202	5.4%	56.8%	12.7%	0.3%	0.2%	0.4%	0.0%	0.2%	0.1%	6.5%	2.7%	2.7%	0.2%	0.0%	2.0%	9.6%
839	50	716	4.3%	45.2%	12.9%	0.1%	0.1%	0.1%	0.0%	0.1%	0.1%	5.0%	2.1%	1.8%	0.4%	0.4%	19.3%	8.1%
840	50	48	5.7%	60.3%	20.5%	0.3%	0.2%	0.3%	0.0%	0.2%	0.1%	7.1%	2.9%	2.3%	0.1%	0.0%	0.0%	0.0%
841	50	233	5.5%	57.6%	19.0%	0.3%	0.2%	0.3%	0.0%	0.2%	0.1%	6.0%	2.5%	1.0%	0.1%	0.2%	7.2%	0.0%
842	50	298	2.7%	27.9%	7.8%	0.4%	0.3%	0.4%	0.0%	0.2%	0.0%	2.2%	0.9%	0.6%	0.1%	1.1%	48.9%	6.5%
843	50	480	3.4%	35.5%	9.9%	0.4%	0.3%	0.5%	0.0%	0.3%	0.0%	4.2%	1.7%	0.9%	0.0%	0.9%	36.8%	5.3%
847	50	609	4.9%	51.0%	22.6%	0.4%	0.3%	0.4%	0.0%	0.2%	0.0%	2.3%	1.0%	0.8%	0.1%	0.1%	5.2%	10.5%
848	50	556	5.3%	55.3%	24.1%	0.4%	0.3%	0.5%	0.1%	0.3%	0.0%	2.6%	1.1%	0.9%	0.1%	0.1%	2.8%	6.2%
849	50	109	1.9%	19.6%	8.7%	0.1%	0.0%	0.1%	0.0%	0.0%	0.0%	0.7%	0.3%	0.2%	0.0%	0.1%	5.6%	62.7%
850	50	245	5.4%	57.0%	18.4%	0.2%	0.2%	0.3%	0.0%	0.1%	0.0%	3.3%	1.4%	1.2%	0.3%	0.0%	0.8%	11.2%
851	50	109	1.9%	19.9%	8.7%	0.1%	0.0%	0.1%	0.0%	0.0%	0.0%	0.7%	0.3%	0.2%	0.0%	0.1%	5.5%	62.4%
852	50	150	3.7%	38.9%	17.7%	0.3%	0.2%	0.3%	0.0%	0.2%	0.0%	2.6%	1.1%	1.1%	0.3%	0.0%	1.3%	32.2%
853	50	93	1.2%	12.6%	5.1%	0.0%	0.0%	0.0%	0.0%	0.0%	0.0%	0.7%	0.3%	0.1%	0.0%	0.2%	6.5%	73.1%
854	50	324	4.9%	51.6%	21.6%	0.4%	0.3%	0.5%	0.1%	0.3%	0.0%	2.7%	1.1%	0.9%	0.2%	0.0%	0.6%	14.9%
855	50	103	1.1%	11.5%	4.7%	0.0%	0.0%	0.0%	0.0%	0.0%	0.0%	0.7%	0.3%	0.1%	0.0%	0.1%	5.9%	75.5%
856	50	219	4.5%	47.5%	18.5%	0.4%	0.2%	0.4%	0.0%	0.2%	0.0%	2.7%	1.1%	1.2%	0.2%	0.0%	0.9%	22.0%
859	50	349	5.7%	59.5%	24.8%	0.5%	0.4%	0.6%	0.1%	0.3%	0.0%	4.3%	1.8%	1.6%	0.4%	0.0%	0.0%	0.0%
860	50	311	5.8%	61.2%	25.4%	0.3%	0.2%	0.3%	0.0%	0.2%	0.0%	4.1%	1.7%	0.7%	0.1%	0.0%	0.0%	0.0%
861	50	150	5.8%	60.5%	24.2%	0.4%	0.3%	0.4%	0.0%	0.2%	0.1%	5.0%	2.1%	1.0%	0.1%	0.0%	0.0%	0.0%
862	50	287	6.0%	63.2%	23.0%	0.2%	0.2%	0.3%	0.0%	0.1%	0.0%	4.4%	1.8%	0.8%	0.1%	0.0%	0.0%	0.0%
863	50	192	5.8%	61.0%	24.1%	0.3%	0.2%	0.4%	0.0%	0.2%	0.0%	4.8%	2.0%	1.0%	0.1%	0.0%	0.0%	0.0%
864	50	337	6.2%	64.8%	21.3%	0.2%	0.2%	0.3%	0.0%	0.1%	0.0%	4.3%	1.8%	0.8%	0.1%	0.0%	0.0%	0.0%
865	50	607	5.8%	60.7%	25.7%	0.3%	0.2%	0.3%	0.0%	0.2%	0.0%	4.2%	1.7%	0.8%	0.1%	0.0%	0.0%	0.0%
866	50	323	6.5%	67.8%	17.9%	0.2%	0.2%	0.3%	0.0%	0.1%	0.0%	4.4%	1.8%	0.7%	0.1%	0.0%	0.0%	0.0%
867	50	149	5.3%	55.1%	26.8%	0.9%	0.6%	1.0%	0.1%	0.5%	0.0%	4.4%	1.8%	2.8%	0.7%	0.0%	0.0%	0.0%
868	50	415	5.8%	60.6%	26.4%	0.2%	0.2%	0.3%	0.0%	0.1%	0.0%	3.9%	1.6%	0.7%	0.1%	0.0%	0.0%	0.0%

Traffic Flows and Breakdown by 16 Vehicle Classes (Year 2026)

Link No.	Speed Limit	Total Vehicle	19 - Motorcycles (MC)	01 - Private Cars (PC)	03 - Taxi	14 - Non-franchised Bus <=6.4t	15 - Non-franchised Bus 6.4-15t	16 - Non-franchised Bus >15t	12 - Private Light Bus <=3.5t	13 - Private Light Bus >3.5t	04 - Light Goods Vehicles <=2.5t	05 - Lt Goods Vehicles 2.5-3.5t	06 - Light Goods Vehicles >3.5t	07 - Heavy Goods Vehicles <=15t	08 - Heavy Goods Vehicles >15t	17 - Franchised Bus (SD)	18 - Franchised Bus (DD)	11 - Public Light Buses
	km/hr	2200-2300																
870	50	8	3.7%	38.4%	37.0%	2.0%	1.4%	2.3%	0.2%	1.3%	0.1%	9.0%	3.7%	0.8%	0.1%	0.0%	0.0%	0.0%
871	50	141	3.4%	35.6%	16.0%	0.2%	0.1%	0.2%	0.0%	0.1%	0.1%	9.3%	3.9%	4.1%	0.3%	0.6%	26.2%	0.0%
872	70	936	6.5%	67.9%	9.0%	0.8%	0.6%	1.0%	0.1%	0.5%	0.1%	5.9%	2.4%	3.6%	0.0%	0.0%	1.5%	0.0%
873	70	584	6.4%	66.9%	7.4%	0.6%	0.4%	0.7%	0.1%	0.4%	0.1%	7.5%	3.1%	3.9%	0.0%	0.1%	2.4%	0.0%
874	50	686	5.8%	61.0%	14.3%	0.3%	0.2%	0.4%	0.0%	0.2%	0.0%	2.6%	1.1%	0.9%	0.1%	0.1%	2.9%	9.8%
875	50	703	5.2%	54.5%	12.1%	0.4%	0.3%	0.5%	0.1%	0.3%	0.1%	7.0%	2.9%	4.2%	0.6%	0.2%	6.6%	5.2%
876	50	27	0.9%	9.7%	10.4%	0.0%	0.0%	0.0%	0.0%	0.0%	0.0%	2.5%	1.1%	0.0%	0.0%	0.0%	0.0%	75.3%
877	50	45	3.5%	36.2%	12.0%	0.0%	0.0%	0.0%	0.0%	0.0%	0.0%	1.5%	0.6%	0.4%	0.0%	0.0%	0.0%	45.6%
878	50	45	3.4%	35.7%	11.7%	0.0%	0.0%	0.0%	0.0%	0.0%	0.0%	1.6%	0.6%	0.4%	0.0%	0.0%	0.0%	46.4%
879	50	27	0.9%	9.7%	10.4%	0.0%	0.0%	0.0%	0.0%	0.0%	0.0%	2.5%	1.1%	0.0%	0.0%	0.0%	0.0%	75.3%
882	50	344	5.3%	55.3%	27.2%	0.4%	0.2%	0.4%	0.0%	0.2%	0.1%	6.1%	2.5%	2.1%	0.2%	0.0%	0.0%	0.0%
883	50	377	4.5%	47.2%	23.6%	0.5%	0.4%	0.6%	0.1%	0.3%	0.1%	6.4%	2.7%	1.8%	0.2%	0.2%	10.5%	0.9%
884	50	382	4.5%	47.5%	23.8%	0.5%	0.4%	0.6%	0.1%	0.3%	0.1%	6.2%	2.6%	1.7%	0.2%	0.2%	10.4%	0.9%
885	50	387	4.5%	47.7%	24.0%	0.5%	0.4%	0.6%	0.1%	0.3%	0.1%	6.0%	2.5%	1.7%	0.2%	0.2%	10.3%	0.9%
886	50	392	4.6%	47.9%	24.1%	0.5%	0.4%	0.6%	0.1%	0.3%	0.1%	5.8%	2.4%	1.7%	0.2%	0.2%	10.1%	0.9%
887	50	397	4.6%	48.2%	24.3%	0.5%	0.4%	0.6%	0.1%	0.3%	0.1%	5.7%	2.4%	1.6%	0.2%	0.2%	10.0%	0.9%
888	50	402	4.6%	48.4%	24.4%	0.5%	0.4%	0.6%	0.1%	0.3%	0.1%	5.5%	2.3%	1.6%	0.3%	0.2%	9.9%	0.9%
889	50	407	4.6%	48.6%	24.6%	0.5%	0.4%	0.6%	0.1%	0.3%	0.1%	5.3%	2.2%	1.6%	0.3%	0.2%	9.8%	0.8%
890	50	412	4.7%	48.8%	24.7%	0.5%	0.4%	0.6%	0.1%	0.3%	0.1%	5.2%	2.1%	1.5%	0.3%	0.2%	9.6%	0.8%
891	50	417	4.7%	49.0%	24.8%	0.5%	0.4%	0.6%	0.1%	0.4%	0.1%	5.0%	2.1%	1.5%	0.3%	0.2%	9.5%	0.8%
892	50	422	4.7%	49.2%	25.0%	0.6%	0.4%	0.6%	0.1%	0.4%	0.1%	4.9%	2.0%	1.5%	0.3%	0.2%	9.4%	0.8%
893	50	427	4.7%	49.4%	25.1%	0.6%	0.4%	0.7%	0.1%	0.4%	0.0%	4.7%	2.0%	1.5%	0.3%	0.2%	9.3%	0.8%
894	50	432	4.7%	49.6%	25.2%	0.6%	0.4%	0.7%	0.1%	0.4%	0.0%	4.6%	1.9%	1.4%	0.3%	0.2%	9.2%	0.8%
895	50	7	3.6%	37.5%	40.2%	0.2%	0.1%	0.2%	0.0%	0.1%	0.1%	9.9%	4.1%	3.3%	0.6%	0.0%	0.0%	0.0%
896	50	7	3.6%	37.5%	40.2%	0.2%	0.1%	0.2%	0.0%	0.1%	0.1%	9.9%	4.1%	3.3%	0.6%	0.0%	0.0%	0.0%
897	50	12	5.4%	56.9%	24.8%	0.6%	0.5%	0.8%	0.1%	0.4%	0.1%	6.7%	2.8%	1.0%	0.1%	0.0%	0.0%	0.0%
898	50	12	5.4%	56.9%	24.8%	0.6%	0.5%	0.8%	0.1%	0.4%	0.1%	6.7%	2.8%	1.0%	0.1%	0.0%	0.0%	0.0%
899	50	7	3.6%	37.5%	40.2%	0.2%	0.1%	0.2%	0.0%	0.1%	0.1%	9.9%	4.1%	3.3%	0.6%	0.0%	0.0%	0.0%
900	50	7	3.6%	37.5%	40.2%	0.2%	0.1%	0.2%	0.0%	0.1%	0.1%	9.9%	4.1%	3.3%	0.6%	0.0%	0.0%	0.0%
901	50	13	4.9%	51.6%	23.8%	0.6%	0.4%	0.7%	0.1%	0.4%	0.1%	8.3%	3.4%	4.2%	1.3%	0.0%	0.0%	0.0%
902	50	13	4.9%	51.6%	23.8%	0.6%	0.4%	0.7%	0.1%	0.4%	0.1%	8.3%	3.4%	4.2%	1.3%	0.0%	0.0%	0.0%
903	50	7	3.6%	37.5%	40.2%	0.2%	0.1%	0.2%	0.0%	0.1%	0.1%	9.9%	4.1%	3.3%	0.6%	0.0%	0.0%	0.0%
904	50	7	3.6%	37.5%	40.2%	0.2%	0.1%	0.2%	0.0%	0.1%	0.1%	9.9%	4.1%	3.3%	0.6%	0.0%	0.0%	0.0%
905	50	13	4.9%	51.6%	23.8%	0.6%	0.4%	0.7%	0.1%	0.4%	0.1%	8.3%	3.4%	4.2%	1.3%	0.0%	0.0%	0.0%
906	50	425	4.4%	46.4%	18.6%	0.3%	0.2%	0.3%	0.0%	0.2%	0.1%	6.2%	2.6%	2.3%	0.5%	0.2%	9.0%	8.6%
907	50	417	4.4%	46.4%	18.6%	0.3%	0.2%	0.3%	0.0%	0.2%	0.1%	6.1%	2.5%	2.2%	0.5%	0.2%	9.2%	8.8%
908	50	410	4.4%	46.4%	18.6%	0.3%	0.2%	0.3%	0.0%	0.2%	0.1%	6.0%	2.5%	2.1%	0.4%	0.2%	9.4%	8.9%
909	50	402	4.4%	46.3%	18.6%	0.3%	0.2%	0.3%	0.0%	0.2%	0.1%	5.9%	2.4%	2.1%	0.4%	0.2%	9.5%	9.1%
910	50	395	4.4%	46.3%	18.6%	0.3%	0.2%	0.3%	0.0%	0.2%	0.1%	5.7%	2.4%	2.0%	0.4%	0.2%	9.7%	9.2%
911	50	388	4.4%	46.3%	18.6%	0.2%	0.2%	0.3%	0.0%	0.2%	0.1%	5.6%	2.3%	1.9%	0.4%	0.2%	9.9%	9.4%
912	50	380	4.4%	46.2%	18.6%	0.2%	0.2%	0.3%	0.0%	0.1%	0.1%	5.5%	2.3%	1.8%	0.3%	0.2%	10.1%	9.6%
913	50	373	4.4%	46.2%	18.6%	0.2%	0.2%	0.3%	0.0%	0.1%	0.1%	5.3%	2.2%	1.8%	0.3%	0.2%	10.3%	9.8%
914	50	365	4.4%	46.1%	18.6%	0.2%	0.1%	0.2%	0.0%	0.1%	0.1%	5.2%	2.1%	1.7%	0.3%	0.2%	10.5%	10.0%
915	50	358	4.4%	46.1%	18.6%	0.2%	0.1%	0.2%	0.0%	0.1%	0.1%	5.0%	2.1%	1.6%	0.3%	0.2%	10.7%	10.2%
916	50	350	4.4%	46.1%	18.6%	0.2%	0.1%	0.2%	0.0%	0.1%	0.0%	4.8%	2.0%	1.5%	0.2%	0.3%	11.0%	10.4%
917	50	343	4.4%	46.0%	18.6%	0.2%	0.1%	0.2%	0.0%	0.1%	0.0%	4.6%	1.9%	1.4%	0.2%	0.3%	11.2%	10.7%
918	50	353	5.4%	56.6%	22.3%	0.3%	0.2%	0.4%	0.0%	0.2%	0.1%	6.0%	2.5%	2.7%	0.4%	0.0%	0.0%	2.9%
919	50	7	3.8%	39.4%	42.2%	0.0%	0.0%	0.0%	0.0%	0.0%	0.1%	10.3%	4.3%	0.0%	0.0%	0.0%	0.0%	0.0%
920	50	369	5.6%	58.5%	22.8%	0.3%	0.2%	0.3%	0.0%	0.2%	0.1%	6.5%	2.7%	2.6%	0.3%	0.0%	0.0%	0.0%
921	50	33	1.5%	16.2%	8.6%	0.0%	0.0%	0.0%	0.0%	0.0%	0.0%	2.1%	0.9%	0.4%	0.0%	1.4%	60.6%	8.3%
922	50	131	4.6%	47.9%	14.7%	0.3%	0.2%	0.4%	0.0%	0.2%	0.1%	5.5%	2.3%	2.1%	0.1%	0.5%	21.0%	0.0%
923	50	7	3.8%	39.4%	42.2%	0.0%	0.0%	0.0%	0.0%	0.0%	0.1%	10.3%	4.3%	0.0%	0.0%	0.0%	0.0%	0.0%
924	50	7	3.8%	39.4%	42.2%	0.0%	0.0%	0.0%	0.0%	0.0%	0.1%	10.3%	4.3%	0.0%	0.0%	0.0%	0.0%	0.0%
925	50	7	3.8%	39.4%	42.2%	0.0%	0.0%	0.0%	0.0%	0.0%	0.1%	10.3%	4.3%	0.0%	0.0%	0.0%	0.0%	0.0%
926	50	7	3.8%	39.4%	42.2%	0.0%	0.0%	0.0%	0.0%	0.0%	0.1%	10.3%	4.3%	0.0%	0.0%	0.0%	0.0%	0.0%
927	50	126	4.5%	47.1%	22.5%	0.3%	0.2%	0.4%	0.0%	0.2%	0.0%	2.8%	1.2%	1.0%	0.1%	0.0%	0.0%	19.7%
928	50	40	1.8%	19.0%	7.1%	0.1%	0.1%	0.1%	0.0%	0.1%	0.0%	1.7%	0.7%	0.8%	0.2%	0.2%	6.7%	61.5%
929	50	169	5.5%	58.2%	24.7%	0.8%	0.6%	0.9%	0.1%	0.5%	0.0%	4.8%	2.0%	1.6%	0.3%	0.0%	0.0%	0.0%
930	50	84	5.3%	55.4%	20.0%	0.4%	0.3%	0.4%	0.0%	0.2%	0.1%	8.2%	3.4%	2.6%	0.5%	0.0%	0.0%	3.3%
931	50	83	5.6%	59.2%	25.3%	0.1%	0.1%	0.1%	0.0%	0.1%	0.1%	5.3%	2.2%	1.7%	0.4%	0.0%	0.0%	0.0%
932	50	50	4.1%	43.3%	14.5%	0.2%	0.2%	0.3%	0.0%	0.1%	0.1%	6.9%	2.8%	1.3%	0.1%	0.0%	0.0%	26.0%
933	50	118	3.9%	40.9%	19.8%	0.3%	0.2%	0.4%	0.0%	0.2%	0.1%	6.0%	2.5%	1.0%	0.1%	0.1%	5.7%	18.7%
934	50	73	5.0%	52.9%	16.8%	0.1%	0.1%	0.1%	0.0%	0.1%	0.0%	4.4%	1.8%	0.6%	0.0%	0.0%	0.0%	17.9%
935	50	57	2.4%	25.0%	11.3%	0.3%	0.2%	0.4%	0.0%	0.2%	0.1%	6.0%	2.5%	1.1%	0.0%	0.3%	11.7%	38.4%
936	50	208	3.9%	41.4%	27.7%	0.3%	0.2%	0.4%	0.0%	0.2%	0.1%	5.7%	2.4%	1.2%	0.2%	0.1%	3.6%	12.6%
937	50	332	4.5%	47.3%	16.3%	0.5%	0.3%	0.5%	0.1%	0.3%	0.1%	6.7%	2.8%	1.0%	0.0%	0.1%	5.1%	14.5%
938	50	177	4.4%	45.8%	28.3%	0.3%	0.2%	0.3%	0.0%	0.2%	0.1%	6.2%	2.6%	1.3%	0.2%	0.1%	4.2%	5.8%
939	50	334	4.6%	48.4%	17.2%	0.5%	0.4%	0.6%	0.1%	0.3%	0.1%	7.5%	3.1%	1.1%	0.0%	0.2%	7.1%	8.9%
940	50	349	5.2%	54.2%	17.5%	0.4%	0.3%	0.5%	0.0%	0.2%	0.1%	8.3%	3.4%	1.3%	0.1%	0.1%	2.5%	5.9%
941	50	273	5.0%	52.1%	15.8%	0.5%	0.3%	0.6%	0.1%	0.3%	0.1%	9.2%	3.8%	1.3%	0.1%	0.1%	3.2%	7.6%
942	50	39	4.6%	48.2%	24.1%	0.5%	0.4%	0.6%	0.1%	0.3%	0.1%	12.6%	5.2%	3.1%	0.2%	0.0%	0.0%	0.0%
943	50	147	6.3%	65.8%	18.2%	0.2%	0.1%	0.2%	0.0%	0.1%	0.1%	5.3%	2.2%	1.4%	0.1%	0.0%	0.0%	0.0%
944	50	167	5.7%	59.4%	18.9%	0.2%	0.2%	0.3%	0.0%	0.1%	0.1%	5.8%	2.4%	1.5%	0.1%	0.1%	3.6%	1.7%
945	50	178	4.0%	42.2%	17.4%	1.0%	0.7%	1.2%	0.1%	0.7%	0.1%	9.9%	4.1%	2.4%	0.2%	0.1%	3.0%	12.8%
946	50	55	4.2%	43.8%	23.6%	0.4%	0.3%	0.5%	0.1%	0.3%	0.1%	6.7%	2.8%	1.3%	0.0%	0.3%	10.9%	5.0%
947	50	175	4.3%	44.8%	17.1%	1.0%	0.7%	1.2%	0.1%	0.6%	0.1%	8.3%	3.4%	1.9%	0.2%	0.1%	3.1%	13.0%
948	50	10	3.0%	31.8%	28.0%	0.0%	0.0%	0.0%	0.0%	0.0%	0.1%	6.9%	2.8%	0.2%	0.0%	0.0%	0.0%	27.1%
949	50	20	1.3%	13.4%	14.4%	0.0%	0.0%	0.0%	0.0%	0.0%	0.0%	3.5%	1.5%	0.0%	0.0%	0.0%	0.0%	66.0%
950	50	10	3.0%	31.8%	28.0%	0.0%	0.0%	0.0%	0.0%	0.0%	0.1%	6.9%	2.8%	0.2%	0.0%	0.0%	0.0%	27.1%
951	50	20	1.3%	13.4%	14.4%	0.0%	0.0%	0.0%	0.0%	0.0%	0.0%	3.5%	1.5%	0.0%	0.0%	0.0%	0.0%	66.0%
952	50	10	3.0%	31.8%	28.0%	0.0%	0.0%	0.0%	0.0%	0.0%	0.1%	6.9%	2.8%	0.2%	0.0%	0.0%	0.0%	27.1%
953	50	20	1.3%	13.4%	14.4%	0.0%	0.0%	0.0%	0.0%	0.0%	0.0%	3.5%	1.5%	0.0%	0.0%	0.0%	0.0%	66.0%
954	50	10	3.0%	31.8%	28.0%	0.0%	0.0%	0.0%	0.0%	0.0%	0.1%	6.9%	2.8%	0.2%	0.0%	0.0%	0.0%	27.1%
955	50	20	1.3%	13.4%	14.4%	0.0%	0.0%	0.0%	0.0%	0.0%	0.0%	3.5%	1.5%	0.0%	0.0%	0.0%	0.0%	66.0%
956	50	10	3.0%	31.8%	28.0%	0.0%	0.0%	0.0%	0.0%	0.0%	0.1%	6.9%	2.8%	0.2%	0.0%	0.0%	0.0%	27.1%
957	50	20	1.3%	13.4%	14.4%	0.0%	0.0%	0.0%	0.0%	0.0%	0.0%	3.5%	1.5%	0.0%	0.0%	0.0%	0.0%	66.0%
958	50	7	3.8%	39.4%	42.2%	0.0%	0.0%	0.0%	0.0%	0.0%	0.1%	10.3%	4.3%	0.0%	0.0%	0.0%	0.0%	0.0%
959	50	7	3.8%	39.4%	42.2%	0.0%	0.0%	0.0%	0.0%	0.0%	0.1%	10.3%	4.3%	0.0%	0.0%	0.0%	0.0%	0.0%
960	50	91	0.3%	2.9%	3.1%	0.0%	0.0%	0.0%	0.0%	0.0%	0.0%	0.8%	0.3%	0.0%	0.0%	0.2%	6.7%	85.7%
961	50	125	3.6%	37.7%	14.1%	0.3%	0.2%	0.3%	0.0%	0.2%	0.0%	1.7%	0.7%	0.7%	0.1%	0.0%	1.6%	38.7%
962	50	7	3.8%	39.4%	42.2%	0.0%	0.0%	0.0%	0.0%	0.0%	0.1%	10.3%	4.3%	0.0%	0.0%	0.0%	0.0%	0.0%
963	50	7	3.8%	39.4%	42.2%	0.0%	0.0%	0.0%	0.0%	0.0%	0.1%	10.3%	4.3%	0.0%	0.0%	0.0%	0.0%	0.0%
964	50	7	3.8%	39.4%	42.2%	0.0%	0.0%	0.0%	0.0%	0.0%	0.1%	10.3%	4.3%	0.0%	0.0%	0.0%	0.0%	0.0%
965	50	7	3.8%	39.4%	42.2%	0.0%	0.0%	0.0%	0.0%	0.0%	0.1%	10.3%	4.3%	0.0%	0.0%	0.0%	0.0%	0.0%
966	50	20	5.8%	61.0%	26.4%	0.2%	0.2%	0.3%	0.0%	0.2%	0.0%	3.6%	1.5%	0.7%	0.1%	0.0%	0.0%	0.0%
968	50	91	0.3%	2.9%	3.1%	0.0%	0.0%	0.0%	0.0%	0.0%	0.0%	0.8%	0.3%	0.0%	0.0%	0.2%	6.7%	85.7%
969	50	125	3.6%	37.7%	14.1%	0.3%	0.2%	0.3%	0.0%	0.2%	0.0%	1.7%	0.7%	0.7%	0.1%	0.0%	1.6%	38.7%
970	50	91	0.3%	2.9%	3.1%	0.0%	0.0%	0.0%	0.0%	0.0%	0.0%	0.8%	0.3%	0.0%	0.0%	0.2%	6.7%	85.7%
971	50	125	3.6%	37.7%	14.1%	0.3%	0.2%	0.3%	0.0%	0.2%	0.0%	1.7%	0.7%	0.7%	0.1%	0.0%	1.6%	38.7%
972	50	91	0.3%	2.9%	3.1%	0.0%	0.0%	0.0%	0.0%	0.0%	0.0%	0.8%	0.3%	0.0%	0.0%	0.2%	6.7%	85.7%
973	50	125	3.6%	37.7%	14.1%	0.3%	0.2%	0.3%	0.0%	0.2%	0.0%	1.7%	0.7%	0.7%	0.1%	0.0%	1.6%	38.7%
974	50	91	0.3%	2.9%	3.1%	0.0%	0.0%	0.0%	0.0%	0.0%	0.0%	0.8%	0.3%	0.0%	0.0%	0.2%	6.7%	85.7%
975	50	125	3.6%	37.7%	14.1%	0.3%	0.2%	0.3%	0.0%	0.2%	0.0%	1.7%	0.7%	0.7%	0.1%	0.0%	1.6%	38.7%
976	50	7	3.8%	39.4%	42.2%	0.0%	0.0%	0.0%	0.0%	0.0%	0.1%	10.3%	4.3%	0.0%	0.0%	0.0%	0.0%	0.0%
977	50	7	3.8%	39.4%	42.2%	0.0%	0.0%	0.0%	0.0%	0.0%	0.1%	10.3%	4.3%	0.0%	0.0%	0.0%	0.0%	0.0%

Traffic Flows and Breakdown by 16 Vehicle Classes (Year 2026)

Link No.	Speed Limit	Total Vehicle	19 - Motorcycles (MC)	01 - Private Cars (PC)	03 - Taxi	14 - Non-franchised Bus <=6.4t	15 - Non-franchised Bus 6.4-15t	16 - Non-franchised Bus >15t	12 - Private Light Bus <=3.5t	13 - Private Light Bus >3.5t	04 - Light Goods Vehicles <=2.5t	05 - Lt Goods Vehicles 2.5-3.5t	06 - Light Goods Vehicles >3.5t	07 - Heavy Goods Vehicles <=15t	08 - Heavy Goods Vehicles >15t	17 - Franchised Bus (SD)	18 - Franchised Bus (DD)	11 - Public Light Buses
	km/hr	2200-2300																
978	50	7	3.8%	39.4%	42.2%	0.0%	0.0%	0.0%	0.0%	0.0%	0.1%	10.3%	4.3%	0.0%	0.0%	0.0%	0.0%	0.0%
979	50	7	3.8%	39.4%	42.2%	0.0%	0.0%	0.0%	0.0%	0.0%	0.1%	10.3%	4.3%	0.0%	0.0%	0.0%	0.0%	0.0%
980	50	7	3.8%	39.4%	42.2%	0.0%	0.0%	0.0%	0.0%	0.0%	0.1%	10.3%	4.3%	0.0%	0.0%	0.0%	0.0%	0.0%
981	50	7	3.8%	39.4%	42.2%	0.0%	0.0%	0.0%	0.0%	0.0%	0.1%	10.3%	4.3%	0.0%	0.0%	0.0%	0.0%	0.0%
982	50	153	3.6%	37.4%	13.2%	0.3%	0.2%	0.3%	0.0%	0.2%	0.0%	1.9%	0.8%	0.7%	0.1%	0.0%	1.3%	40.0%
983	50	153	3.6%	37.4%	13.2%	0.3%	0.2%	0.3%	0.0%	0.2%	0.0%	1.9%	0.8%	0.7%	0.1%	0.0%	1.3%	40.0%
984	50	126	4.5%	47.1%	22.5%	0.3%	0.2%	0.4%	0.0%	0.2%	0.0%	2.8%	1.2%	1.0%	0.1%	0.0%	0.0%	19.7%
985	50	40	1.8%	19.0%	7.1%	0.1%	0.1%	0.1%	0.0%	0.1%	0.0%	1.7%	0.7%	0.8%	0.2%	0.2%	6.7%	61.5%
986	70	278	4.8%	50.3%	36.5%	0.3%	0.2%	0.4%	0.0%	0.2%	0.0%	2.5%	1.0%	1.0%	0.2%	0.1%	2.4%	0.0%
987	70	358	4.7%	49.7%	33.4%	0.7%	0.5%	0.8%	0.1%	0.4%	0.0%	2.3%	1.0%	0.9%	0.2%	0.0%	1.9%	3.5%
988	70	564	5.6%	59.0%	22.5%	0.6%	0.4%	0.7%	0.1%	0.4%	0.0%	4.5%	1.9%	1.5%	0.1%	0.0%	0.0%	2.7%
989	70	483	5.8%	60.9%	22.4%	0.4%	0.3%	0.4%	0.0%	0.2%	0.1%	5.0%	2.1%	1.6%	0.1%	0.0%	0.0%	0.6%
990	50	81	4.5%	47.5%	22.8%	1.8%	1.3%	2.1%	0.2%	1.2%	0.0%	1.8%	0.7%	0.6%	0.1%	0.0%	0.0%	15.4%
992	70	2365	5.3%	56.1%	17.7%	0.3%	0.2%	0.3%	0.0%	0.2%	0.0%	4.7%	1.9%	1.4%	0.2%	0.1%	4.1%	7.6%
993	70	2566	4.4%	46.6%	23.9%	0.4%	0.3%	0.5%	0.0%	0.3%	0.1%	5.6%	2.3%	1.8%	0.2%	0.1%	5.2%	8.3%
994	50	567	5.8%	60.5%	24.9%	0.2%	0.2%	0.3%	0.0%	0.2%	0.0%	3.6%	1.5%	0.7%	0.1%	0.0%	1.4%	0.5%
995	50	132	6.2%	64.7%	23.4%	0.2%	0.1%	0.2%	0.0%	0.1%	0.0%	3.1%	1.3%	0.5%	0.0%	0.0%	0.0%	0.0%
996	50	364	5.0%	52.0%	18.5%	0.3%	0.2%	0.3%	0.0%	0.2%	0.0%	4.1%	1.7%	1.2%	0.2%	0.2%	10.2%	5.9%
998	50	262	5.5%	58.2%	15.4%	0.1%	0.1%	0.1%	0.0%	0.1%	0.0%	3.4%	1.4%	1.6%	0.1%	0.1%	5.7%	8.2%
999	50	93	5.1%	53.8%	11.5%	0.5%	0.4%	0.6%	0.1%	0.3%	0.0%	4.7%	1.9%	1.2%	0.0%	0.3%	13.7%	5.9%
1001	50	204	5.2%	54.3%	15.6%	0.2%	0.1%	0.2%	0.0%	0.1%	0.0%	3.1%	1.3%	1.6%	0.2%	0.0%	0.0%	17.9%
1002	50	119	4.3%	45.1%	12.2%	0.2%	0.2%	0.3%	0.0%	0.1%	0.0%	3.5%	1.4%	1.6%	0.3%	0.0%	0.0%	30.7%
1003	50	634	5.8%	60.4%	13.4%	0.2%	0.1%	0.2%	0.0%	0.1%	0.1%	8.7%	3.6%	4.6%	0.1%	0.0%	0.0%	2.5%
1004	50	458	5.8%	61.3%	15.7%	0.4%	0.2%	0.4%	0.0%	0.2%	0.1%	6.9%	2.9%	5.8%	0.2%	0.0%	0.0%	0.0%
1006	70	2350	4.5%	46.8%	23.4%	0.4%	0.3%	0.4%	0.0%	0.2%	0.1%	5.3%	2.2%	1.7%	0.2%	0.1%	5.3%	9.1%
1007	70	2365	5.3%	56.1%	17.7%	0.3%	0.2%	0.3%	0.0%	0.2%	0.0%	4.7%	1.9%	1.4%	0.2%	0.1%	4.1%	7.6%
1008	50	69	5.7%	59.6%	28.2%	0.4%	0.3%	0.4%	0.0%	0.2%	0.0%	3.1%	1.3%	0.8%	0.0%	0.0%	0.0%	0.0%
1011	70	1154	6.2%	65.1%	11.4%	0.7%	0.5%	0.8%	0.1%	0.4%	0.1%	6.4%	2.7%	2.9%	0.0%	0.1%	2.7%	0.0%
1012	70	1189	6.0%	62.7%	9.8%	0.6%	0.5%	0.8%	0.1%	0.4%	0.1%	8.4%	3.5%	2.5%	0.1%	0.1%	3.4%	1.2%
1014	70	1810	4.0%	41.6%	25.6%	0.4%	0.3%	0.4%	0.0%	0.2%	0.0%	4.3%	1.8%	1.4%	0.3%	0.2%	10.3%	9.1%
1015	50	227	4.6%	48.0%	22.6%	0.3%	0.2%	0.4%	0.0%	0.2%	0.0%	2.8%	1.1%	0.5%	0.1%	0.4%	18.7%	0.0%
1016	50	196	5.3%	55.9%	19.6%	0.1%	0.1%	0.1%	0.0%	0.1%	0.1%	8.4%	3.5%	1.1%	0.1%	0.0%	1.4%	4.2%
1017	70	1688	5.6%	58.4%	22.0%	0.4%	0.2%	0.4%	0.0%	0.2%	0.1%	5.9%	2.4%	2.4%	0.3%	0.0%	1.6%	0.2%
1020	50	22	5.9%	62.0%	23.4%	0.3%	0.2%	0.3%	0.0%	0.2%	0.0%	4.2%	1.8%	1.5%	0.1%	0.0%	0.0%	0.0%
1021	50	21	5.4%	56.2%	28.1%	0.7%	0.5%	0.8%	0.1%	0.4%	0.0%	4.0%	1.7%	2.1%	0.1%	0.0%	0.0%	0.0%
3001	50	12	2.2%	23.0%	24.6%	0.0%	0.0%	0.0%	0.0%	0.0%	0.1%	6.0%	2.5%	0.0%	0.0%	0.0%	0.0%	41.7%
3002	50	12	2.2%	23.0%	24.6%	0.0%	0.0%	0.0%	0.0%	0.0%	0.1%	6.0%	2.5%	0.0%	0.0%	0.0%	0.0%	41.7%
3003	50	251	5.3%	56.1%	28.1%	0.6%	0.5%	0.8%	0.1%	0.4%	0.0%	4.1%	1.7%	2.2%	0.1%	0.0%	0.0%	0.0%
3004	50	309	5.9%	61.9%	23.3%	0.3%	0.2%	0.3%	0.0%	0.2%	0.0%	4.4%	1.8%	1.6%	0.1%	0.0%	0.0%	0.0%
3005	50	21	5.4%	56.2%	28.1%	0.7%	0.5%	0.8%	0.1%	0.4%	0.0%	4.0%	1.7%	2.1%	0.1%	0.0%	0.0%	0.0%
3006	50	22	5.9%	62.0%	23.4%	0.3%	0.2%	0.3%	0.0%	0.2%	0.0%	4.2%	1.8%	1.5%	0.1%	0.0%	0.0%	0.0%
3007	50	25	4.3%	45.6%	22.8%	0.5%	0.4%	0.6%	0.1%	0.3%	0.0%	3.2%	1.3%	1.7%	0.1%	0.0%	0.0%	18.9%
3008	50	26	4.3%	45.6%	22.8%	0.5%	0.4%	0.6%	0.1%	0.3%	0.0%	3.2%	1.3%	1.7%	0.1%	0.0%	0.0%	18.9%
3009	50	12	2.2%	23.0%	24.6%	0.0%	0.0%	0.0%	0.0%	0.0%	0.1%	6.0%	2.5%	0.0%	0.0%	0.0%	0.0%	41.7%
3010	50	7	3.8%	39.4%	42.2%	0.0%	0.0%	0.0%	0.0%	0.0%	0.1%	10.3%	4.3%	0.0%	0.0%	0.0%	0.0%	0.0%
3011	50	27	4.8%	50.8%	19.1%	0.2%	0.2%	0.3%	0.0%	0.1%	0.0%	3.5%	1.4%	1.3%	0.1%	0.0%	0.0%	18.2%
3012	50	276	5.3%	55.1%	27.6%	0.6%	0.5%	0.7%	0.1%	0.4%	0.0%	4.1%	1.7%	2.1%	0.1%	0.0%	0.0%	1.7%
3013	50	335	5.8%	61.0%	23.0%	0.3%	0.2%	0.3%	0.0%	0.2%	0.0%	4.3%	1.8%	1.6%	0.1%	0.0%	0.0%	1.4%
3014	50	126	5.5%	57.6%	28.8%	0.7%	0.5%	0.8%	0.1%	0.4%	0.0%	2.9%	1.2%	1.5%	0.1%	0.0%	0.0%	0.0%
3015	50	140	6.0%	63.4%	23.9%	0.3%	0.2%	0.3%	0.0%	0.2%	0.0%	3.1%	1.3%	1.1%	0.1%	0.0%	0.0%	0.0%
3016	50	98	6.1%	63.7%	24.0%	0.3%	0.2%	0.3%	0.0%	0.2%	0.0%	2.8%	1.2%	1.0%	0.1%	0.0%	0.0%	0.0%
3017	50	88	5.5%	57.8%	28.9%	0.7%	0.5%	0.8%	0.1%	0.4%	0.0%	2.7%	1.1%	1.4%	0.1%	0.0%	0.0%	0.0%
3018	50	603	5.5%	57.4%	27.6%	0.6%	0.4%	0.7%	0.1%	0.4%	0.0%	3.3%	1.4%	1.7%	0.1%	0.0%	0.0%	0.8%
3019	50	686	5.9%	62.2%	23.7%	0.3%	0.2%	0.3%	0.0%	0.2%	0.0%	3.5%	1.5%	1.3%	0.1%	0.0%	0.0%	0.7%
3020	50	40	6.2%	64.8%	24.4%	0.3%	0.2%	0.3%	0.0%	0.2%	0.0%	2.0%	0.8%	0.7%	0.0%	0.0%	0.0%	0.0%
3021	50	28	5.6%	58.3%	29.2%	0.7%	0.5%	0.8%	0.1%	0.4%	0.0%	2.5%	1.0%	1.0%	0.0%	0.0%	0.0%	0.0%
3022	50	595	5.4%	57.2%	27.8%	0.6%	0.4%	0.7%	0.1%	0.4%	0.0%	3.3%	1.4%	1.7%	0.1%	0.0%	0.0%	0.8%
3023	50	698	6.0%	62.4%	23.5%	0.3%	0.2%	0.3%	0.0%	0.2%	0.0%	3.5%	1.5%	1.3%	0.1%	0.0%	0.0%	0.7%
3024	50	44	5.5%	57.9%	29.0%	0.7%	0.5%	0.8%	0.1%	0.4%	0.0%	2.6%	1.1%	1.4%	0.1%	0.0%	0.0%	0.0%
3025	50	59	6.1%	64.0%	24.1%	0.3%	0.2%	0.3%	0.0%	0.2%	0.0%	2.6%	1.1%	1.0%	0.0%	0.0%	0.0%	0.0%
3026	50	580	5.4%	56.5%	28.3%	0.7%	0.5%	0.8%	0.1%	0.4%	0.0%	3.3%	1.4%	1.7%	0.1%	0.0%	0.0%	0.8%
3027	50	698	6.0%	62.4%	23.5%	0.3%	0.2%	0.3%	0.0%	0.2%	0.0%	3.5%	1.5%	1.3%	0.1%	0.0%	0.0%	0.7%
3028	50	468	5.8%	60.8%	22.0%	0.6%	0.4%	0.7%	0.1%	0.4%	0.0%	4.1%	1.7%	2.1%	0.1%	0.0%	0.0%	1.0%
3029	50	605	6.1%	63.8%	21.9%	0.4%	0.3%	0.4%	0.0%	0.2%	0.0%	3.3%	1.4%	1.3%	0.1%	0.0%	0.0%	0.8%
3030	50	681	5.7%	59.5%	29.0%	0.5%	0.4%	0.6%	0.1%	0.3%	0.0%	2.2%	0.9%	0.8%	0.0%	0.0%	0.0%	0.0%
3031	50	662	5.9%	62.2%	25.5%	0.3%	0.2%	0.4%	0.0%	0.2%	0.0%	2.9%	1.2%	1.0%	0.0%	0.0%	0.0%	0.0%
3032	50	667	5.6%	59.1%	29.4%	0.5%	0.4%	0.6%	0.1%	0.3%	0.0%	2.1%	0.9%	0.9%	0.0%	0.0%	0.0%	0.0%
3033	50	674	6.0%	62.5%	25.3%	0.3%	0.2%	0.4%	0.0%	0.2%	0.0%	2.9%	1.2%	1.0%	0.0%	0.0%	0.0%	0.0%
3034	50	346	5.0%	52.0%	37.7%	0.6%	0.4%	0.7%	0.1%	0.4%	0.0%	1.7%	0.7%	0.6%	0.0%	0.0%	0.0%	0.0%
3035	50	364	5.7%	59.3%	29.1%	0.2%	0.1%	0.2%	0.0%	0.1%	0.0%	3.2%	1.3%	0.8%	0.0%	0.0%	0.0%	0.0%
3036	50	468	5.8%	60.8%	22.0%	0.6%	0.4%	0.7%	0.1%	0.4%	0.0%	4.1%	1.7%	2.1%	0.1%	0.0%	0.0%	1.0%
3037	50	613	6.1%	64.0%	21.8%	0.4%	0.3%	0.4%	0.0%	0.2%	0.0%	3.2%	1.3%	1.3%	0.1%	0.0%	0.0%	0.8%
3038	50	468	5.8%	60.8%	22.0%	0.6%	0.4%	0.7%	0.1%	0.4%	0.0%	4.1%	1.7%	2.1%	0.1%	0.0%	0.0%	1.0%
3039	50	613	6.1%	64.0%	21.8%	0.4%	0.3%	0.4%	0.0%	0.2%	0.0%	3.2%	1.3%	1.3%	0.1%	0.0%	0.0%	0.8%
3040	50	604	6.1%	64.2%	22.0%	0.4%	0.3%	0.4%	0.0%	0.2%	0.0%	3.3%	1.4%	0.8%	0.0%	0.0%	0.0%	0.8%
3041	50	525	6.1%	63.5%	20.6%	0.3%	0.2%	0.3%	0.0%	0.2%	0.0%	4.5%	1.9%	1.4%	0.1%	0.0%	0.0%	0.9%
3042	50	134	5.8%	61.2%	24.5%	0.3%	0.2%	0.3%	0.0%	0.2%	0.0%	4.8%	2.0%	0.7%	0.1%	0.0%	0.0%	0.0%
3043	50	137	5.8%	60.9%	24.9%	0.3%	0.2%	0.3%	0.0%	0.2%	0.0%	4.7%	2.0%	0.7%	0.1%	0.0%	0.0%	0.0%
3044	50	445	6.1%	64.1%	19.2%	0.3%	0.2%	0.4%	0.0%	0.2%	0.0%	4.7%	1.9%	1.5%	0.1%	0.0%	0.0%	1.1%
3045	50	526	6.2%	64.8%	21.2%	0.4%	0.3%	0.5%	0.1%	0.3%	0.0%	3.3%	1.4%	0.8%	0.0%	0.0%	0.0%	0.9%
3046	50	24	6.4%	67.7%	20.6%	0.2%	0.1%	0.2%	0.0%	0.1%	0.0%	2.9%	1.2%	0.4%	0.0%	0.0%	0.0%	0.0%
3047	50	31	6.1%	63.5%	25.9%	0.2%	0.1%	0.2%	0.0%	0.1%	0.0%	2.4%	1.0%	0.4%	0.0%	0.0%	0.0%	0.0%
3048	80	608	7.5%	78.3%	5.6%	0.2%	0.1%	0.2%	0.0%	0.1%	0.0%	4.7%	2.0%	1.2%	0.1%	0.0%	0.0%	0.0%
3049	80	635	6.5%	67.8%	12.4%	0.2%	0.1%	0.2%	0.0%	0.1%	0.1%	5.0%	2.1%	5.2%	0.2%	0.0%	0.0%	0.0%
3050	50	122	5.9%	61.8%	25.0%	0.4%	0.3%	0.5%	0.1%	0.3%	0.0%	3.6%	1.5%	0.5%	0.0%	0.0%	0.0%	0.0%
3052	50	519	6.2%	65.0%	19.4%	0.3%	0.2%	0.3%	0.0%	0.2%	0.0%	4.3%	1.8%	1.4%	0.1%	0.0%	0.0%	0.9%
3053	50	648	6.1%	64.2%	21.9%	0.4%	0.3%	0.5%	0.1%	0.3%	0.0%	3.3%	1.4%	0.7%	0.0%	0.0%	0.0%	0.7%
3055	50	114	6.0%	63.3%	24.1%	0.2%	0.1%	0.2%	0.0%	0.1%	0.0%	3.7%	1.5%	0.6%	0.1%	0.0%	0.0%	0.0%
3056	70	1118	5.8%	60.7%	13.6%	0.7%	0.5%	0.8%	0.1%	0.5%	0.1%	8.8%	3.7%	1.7%	0.2%	0.0%	1.4%	1.4%
3057	50	387	6.3%	65.9%	15.3%	0.3%	0.2%	0.4%	0.0%	0.2%	0.0%	4.5%	1.8%	1.1%	0.0%	0.0%	0.7%	3.2%
3058	50	269	5.8%	60.9%	21.4%	0.4%	0.3%	0.5%	0.0%	0.2%	0.0%	3.3%	1.3%	0.9%	0.1%	0.0%	1.0%	3.8%
3059	50	417	5.3%	55.8%	25.1%	0.5%	0.4%	0.6%	0.1%	0.3%	0.1%	5.6%	2.3%	1.4%	0.1%	0.0%	0.0%	2.5%
3060	70	800	6.1%	63.7%	13.8%	0.6%	0.4%	0.7%	0.1%	0.4%	0.1%	7.3%	3.0%	1.7%	0.1%	0.0%	1.7%	0.3%
3061	70	1189	6.0%	62.7%	9.8%	0.6%	0.5%	0.8%	0.1%	0.4%	0.1%	8.4%	3.5%	2.5%	0.1%	0.1%	3.4%	1.2%
3062	70	2121	5.9%	62.2%	15.1%	0.5%	0.3%	0.5%	0.1%	0.3%	0.1%	6.3%	2.6%	2.7%	0.2%	0.1%	2.3%	0.8%
3063	50	318	5.1%	53.3%	13.2%	1.1%	0.8%	1.3%	0.1%	0.7%	0.1%	12.6%	5.2%	1.6%	0.3%	0.0%	0.8%	3.9%
3064	70	795	6.2%	64.9%	16.6%	0.3%	0.2%	0.3%	0.0%	0.2%	0.1%	5.4%	2.3%	1.6%	0.2%	0.0%	1.6%	0.0%
3065	70	562	5.0%	52.0%	24.6%	0.4%	0.3%	0.4%	0.0%	0.2%	0.1%	7.6%	3.1%	2.5%	0.2%	0.0%	2.0%	1.5%
3066	70	965	6.0%	62.9%	18.2%	0.3%	0.2%	0.3%	0.0%	0.2%	0.1%	5.1%	2.1%	2.1%	0.3%	0.0%	1.8%	0.3%
3067	50	587	5.4%	56.8%	16.9%	0.8%	0.5%	0.9%	0.1%	0.5%	0.1%	8.3%	3.4%	1.3%	0.2%	0.0%	0.9%	3.9%
3068	50	804	5.8%	60.7%	20.4%	0.4%	0.3%	0.5%	0.1%	0.3%	0.1%	5.0%	2.1%	1.2%	0.1%	0.0%	0.3%	2.8%
3069	50	637	4.9%	51.5%	23.3%	0.5%	0.4%	0.6%	0.1%	0.4%	0.0%	4.8%	2.0%	1.4%	0.1%	0.0%	1.9%	7.9%
3072	70	1189	6.0%	62.7%	9.8%	0.6%	0.5%	0.8%	0.1%	0.4%	0.1%	8.4%	3.5%	2.5%	0.1%	0.1%	3.4%	1.2%
3073	70	1155	5.9%	61.6%	12.5%	0.6%	0.4%	0.7%	0.1%	0.4%	0.1%	7.3%	3.0%	3.3%	0.2%	0.1%	2.7%	1.2%
3074	50	427	5.8%	60.5%	24.1%	0.5%	0.4%	0.6%	0.1%	0.4%	0.0%	4.1%	1.7%	1.6%	0.1%	0.0%	0.0%	0.0%

Traffic Flows and Breakdown by 16 Vehicle Classes (Year 2026)

Link No.	Speed Limit	Total Vehicle	19 - Motorcycles (MC)	01 - Private Cars (PC)	03 - Taxi	14 - Non-franchised Bus <=6.4t	15 - Non-franchised Bus 6.4-15t	16 - Non-franchised Bus >15t	12 - Private Light Bus <=3.5t	13 - Private Light Bus >3.5t	04 - Light Goods Vehicles <=2.5t	05 - Lt Goods Vehicles 2.5-3.5t	06 - Light Goods Vehicles >3.5t	07 - Heavy Goods Vehicles <=15t	08 - Heavy Goods Vehicles >15t	17 - Franchised Bus (SD)	18 - Franchised Bus (DD)	11 - Public Light Buses
	km/hr	2200-2300																
3075	50	425	5.6%	59.2%	25.3%	0.5%	0.4%	0.6%	0.1%	0.3%	0.0%	4.3%	1.8%	1.8%	0.1%	0.0%	0.0%	0.0%
3076	50	344	5.3%	55.3%	27.2%	0.4%	0.2%	0.4%	0.0%	0.2%	0.1%	6.1%	2.5%	2.1%	0.2%	0.0%	0.0%	0.0%
3077	80	1034	6.8%	70.9%	13.2%	0.3%	0.2%	0.4%	0.0%	0.2%	0.0%	4.5%	1.9%	1.4%	0.1%	0.0%	0.0%	0.0%
3078	80	1055	6.1%	64.4%	17.6%	0.3%	0.2%	0.4%	0.0%	0.2%	0.0%	4.7%	1.9%	3.9%	0.2%	0.0%	0.0%	0.0%
3081	50	14	3.7%	38.5%	20.8%	0.5%	0.4%	0.6%	0.1%	0.3%	0.2%	21.4%	8.9%	4.3%	0.4%	0.0%	0.0%	0.0%
3082	50	185	4.5%	47.5%	38.2%	0.3%	0.2%	0.4%	0.0%	0.2%	0.1%	5.2%	2.2%	0.9%	0.2%	0.0%	0.0%	0.0%
3084	70	1824	5.4%	56.9%	23.6%	0.4%	0.3%	0.4%	0.0%	0.2%	0.1%	6.0%	2.5%	2.3%	0.3%	0.0%	1.4%	0.2%
3086	70	544	6.2%	65.0%	9.1%	0.3%	0.2%	0.4%	0.0%	0.2%	0.1%	10.6%	4.4%	3.0%	0.3%	0.0%	0.0%	0.0%
3088	50	12	2.2%	23.0%	24.6%	0.0%	0.0%	0.0%	0.0%	0.0%	0.1%	6.0%	2.5%	0.0%	0.0%	0.0%	0.0%	41.7%
3089	50	21	5.4%	56.2%	28.1%	0.7%	0.5%	0.8%	0.1%	0.4%	0.0%	4.0%	1.7%	2.1%	0.1%	0.0%	0.0%	0.0%
4001	50	588	5.5%	58.1%	18.7%	0.3%	0.2%	0.4%	0.0%	0.2%	0.1%	7.8%	3.2%	1.9%	0.4%	0.0%	0.0%	3.0%
4002	50	268	6.4%	67.7%	17.5%	0.3%	0.2%	0.3%	0.0%	0.2%	0.0%	4.3%	1.8%	1.1%	0.1%	0.0%	0.0%	0.0%
4003	50	660	5.4%	56.8%	26.2%	0.4%	0.3%	0.5%	0.1%	0.3%	0.0%	2.7%	1.1%	0.8%	0.1%	0.1%	3.7%	1.5%
4004	70	3559	5.1%	53.9%	17.5%	0.2%	0.1%	0.2%	0.0%	0.1%	0.1%	5.2%	2.1%	1.9%	0.5%	0.1%	6.3%	6.4%
4005	70	3290	4.8%	50.2%	19.2%	0.4%	0.3%	0.4%	0.0%	0.2%	0.1%	5.8%	2.4%	1.9%	0.2%	0.2%	6.8%	7.2%
4006	70	2167	5.0%	52.9%	18.5%	0.2%	0.1%	0.2%	0.0%	0.1%	0.0%	2.9%	1.2%	1.3%	0.1%	0.2%	9.6%	7.6%
4007	80	488	6.8%	71.7%	13.0%	0.2%	0.1%	0.2%	0.0%	0.1%	0.0%	2.2%	0.9%	4.4%	0.1%	0.0%	0.0%	0.0%
4008	50	790	5.1%	53.6%	26.0%	0.3%	0.2%	0.4%	0.0%	0.2%	0.0%	3.2%	1.3%	0.9%	0.2%	0.1%	3.0%	5.2%
4009	50	646	4.6%	48.3%	23.9%	0.3%	0.2%	0.3%	0.0%	0.2%	0.0%	3.0%	1.3%	0.8%	0.2%	0.1%	5.2%	11.5%
4010	50	247	6.0%	62.7%	23.8%	0.3%	0.2%	0.3%	0.0%	0.2%	0.0%	4.1%	1.7%	0.7%	0.1%	0.0%	0.0%	0.0%
4011	50	217	6.0%	63.2%	23.9%	0.3%	0.2%	0.3%	0.0%	0.2%	0.0%	3.7%	1.5%	0.6%	0.1%	0.0%	0.0%	0.0%
4012	50	22	6.0%	63.2%	23.9%	0.3%	0.2%	0.3%	0.0%	0.2%	0.0%	3.7%	1.5%	0.6%	0.1%	0.0%	0.0%	0.0%
4014	70	1025	4.7%	49.1%	32.4%	0.3%	0.2%	0.3%	0.0%	0.2%	0.1%	5.2%	2.1%	1.7%	0.4%	0.1%	3.2%	0.0%
4015	70	473	6.1%	64.3%	19.7%	0.6%	0.4%	0.7%	0.1%	0.4%	0.0%	4.2%	1.8%	0.9%	0.0%	0.0%	0.0%	0.6%
4016	70	674	5.9%	61.5%	21.4%	0.7%	0.5%	0.8%	0.1%	0.4%	0.1%	4.9%	2.0%	1.4%	0.1%	0.0%	0.0%	0.4%
4018	70	747	4.6%	48.7%	30.9%	0.3%	0.2%	0.3%	0.0%	0.2%	0.1%	6.2%	2.6%	1.9%	0.4%	0.1%	3.5%	0.0%
4019	50	740	5.4%	56.8%	15.5%	0.2%	0.1%	0.2%	0.0%	0.1%	0.1%	9.2%	3.8%	4.0%	0.2%	0.0%	0.1%	4.3%
4021	50	364	6.1%	64.3%	18.7%	0.2%	0.1%	0.2%	0.0%	0.1%	0.0%	1.0%	0.4%	0.4%	0.0%	0.1%	2.6%	5.7%
4022	50	23	1.1%	11.4%	12.2%	0.0%	0.0%	0.0%	0.0%	0.0%	0.0%	3.0%	1.2%	0.0%	0.0%	0.0%	0.0%	71.0%
4023	50	23	1.1%	11.4%	12.2%	0.0%	0.0%	0.0%	0.0%	0.0%	0.0%	3.0%	1.2%	0.0%	0.0%	0.0%	0.0%	71.0%
4024	50	122	6.0%	62.6%	23.7%	0.2%	0.2%	0.3%	0.0%	0.1%	0.0%	2.1%	0.9%	0.5%	0.1%	0.0%	0.0%	3.4%
4025	50	105	5.1%	53.8%	17.9%	0.1%	0.1%	0.1%	0.0%	0.1%	0.0%	3.5%	1.4%	1.7%	0.2%	0.0%	0.0%	15.8%
4026	50	151	5.2%	55.0%	16.2%	0.5%	0.4%	0.6%	0.1%	0.3%	0.1%	12.3%	5.1%	4.0%	0.3%	0.0%	0.0%	0.0%
4027	80	1965	6.0%	63.3%	17.7%	0.4%	0.3%	0.5%	0.1%	0.3%	0.1%	5.5%	2.3%	3.4%	0.2%	0.0%	0.0%	0.0%
4028	50	39	6.0%	63.3%	17.7%	0.4%	0.3%	0.5%	0.1%	0.3%	0.1%	5.5%	2.3%	3.4%	0.2%	0.0%	0.0%	0.0%
4029	50	120	4.1%	42.7%	25.8%	0.3%	0.2%	0.3%	0.0%	0.2%	0.0%	2.0%	0.8%	0.6%	0.1%	0.5%	22.4%	0.0%
4030	50	827	4.4%	45.9%	17.6%	0.2%	0.1%	0.2%	0.0%	0.1%	0.0%	3.3%	1.4%	0.8%	0.2%	0.2%	6.5%	19.1%
4031	50	75	6.7%	69.8%	17.6%	0.2%	0.1%	0.2%	0.0%	0.1%	0.0%	3.1%	1.3%	0.7%	0.0%	0.0%	0.0%	0.0%
4032	70	2761	5.3%	56.0%	19.4%	0.2%	0.2%	0.3%	0.0%	0.2%	0.0%	4.5%	1.9%	1.3%	0.2%	0.1%	3.8%	6.6%
4033	70	759	6.2%	64.8%	10.6%	0.4%	0.3%	0.5%	0.0%	0.2%	0.1%	9.7%	4.0%	2.9%	0.3%	0.0%	0.0%	0.0%
4034	70	277	5.5%	57.7%	23.3%	0.7%	0.5%	0.8%	0.1%	0.5%	0.1%	5.9%	2.4%	2.3%	0.1%	0.0%	0.0%	0.0%
4035	70	750	5.9%	61.9%	21.0%	0.7%	0.5%	0.8%	0.1%	0.4%	0.1%	4.8%	2.0%	1.4%	0.1%	0.0%	0.0%	0.4%
4036	70	1017	6.2%	64.7%	14.1%	0.5%	0.3%	0.6%	0.1%	0.3%	0.1%	7.6%	3.2%	2.0%	0.2%	0.0%	0.0%	0.3%
4037	70	1614	6.2%	64.6%	15.0%	0.4%	0.3%	0.5%	0.1%	0.3%	0.1%	6.4%	2.6%	1.7%	0.2%	0.0%	1.6%	0.2%
5137	50	387	5.8%	60.8%	15.3%	0.3%	0.2%	0.3%	0.0%	0.2%	0.1%	9.1%	3.8%	3.9%	0.2%	0.0%	0.0%	0.0%
5138	50	287	5.5%	57.4%	17.5%	0.2%	0.2%	0.3%	0.0%	0.1%	0.1%	9.0%	3.7%	3.9%	0.2%	0.0%	0.0%	1.9%
5143	50	134	5.8%	60.4%	16.3%	0.4%	0.3%	0.5%	0.1%	0.3%	0.1%	8.0%	3.3%	3.8%	0.4%	0.0%	0.5%	0.0%
5144	50	74	5.4%	56.2%	19.0%	0.6%	0.4%	0.7%	0.1%	0.4%	0.0%	4.8%	2.0%	2.3%	0.5%	0.0%	0.0%	7.5%
5145	50	307	5.3%	56.1%	16.3%	0.2%	0.1%	0.2%	0.0%	0.1%	0.1%	10.4%	4.3%	4.7%	0.3%	0.0%	0.2%	1.8%
5146	50	346	5.6%	58.6%	14.7%	0.2%	0.2%	0.3%	0.0%	0.2%	0.1%	9.9%	4.1%	4.3%	0.2%	0.0%	0.0%	1.6%
5189	50	147	5.2%	55.0%	10.4%	0.2%	0.1%	0.2%	0.0%	0.1%	0.1%	14.2%	5.9%	8.1%	0.4%	0.0%	0.0%	0.0%
5190	50	117	6.6%	69.2%	8.5%	0.4%	0.3%	0.5%	0.0%	0.3%	0.1%	7.4%	3.1%	3.4%	0.3%	0.0%	0.0%	0.0%
5191	50	275	6.5%	68.3%	14.0%	1.6%	1.1%	1.9%	0.2%	1.0%	0.0%	2.1%	0.9%	2.4%	0.0%	0.0%	0.0%	0.0%
5192	50	209	7.0%	73.1%	9.0%	0.2%	0.2%	0.3%	0.0%	0.1%	0.1%	5.3%	2.2%	2.4%	0.2%	0.0%	0.0%	0.0%
5193	50	332	5.7%	60.2%	12.3%	0.5%	0.4%	0.6%	0.1%	0.3%	0.1%	7.5%	3.1%	8.6%	0.4%	0.0%	0.0%	0.0%
5194	50	337	6.2%	64.9%	11.5%	0.2%	0.2%	0.3%	0.0%	0.1%	0.1%	7.8%	3.2%	5.3%	0.1%	0.0%	0.0%	0.0%
5195	80	488	6.8%	71.7%	13.0%	0.2%	0.1%	0.2%	0.0%	0.1%	0.0%	2.2%	0.9%	4.4%	0.1%	0.0%	0.0%	0.0%
5196	80	398	7.7%	81.0%	3.8%	0.2%	0.1%	0.2%	0.0%	0.1%	0.0%	4.4%	1.8%	0.6%	0.1%	0.0%	0.0%	0.0%
5197	80	1002	6.3%	66.4%	13.4%	0.7%	0.5%	0.8%	0.1%	0.5%	0.0%	3.9%	1.6%	5.5%	0.2%	0.0%	0.0%	0.0%
5198	80	735	7.0%	73.6%	7.3%	0.2%	0.1%	0.2%	0.0%	0.1%	0.1%	6.0%	2.5%	2.7%	0.1%	0.0%	0.0%	0.0%
5199	50	359	5.9%	61.5%	12.0%	0.5%	0.4%	0.6%	0.1%	0.3%	0.1%	7.4%	3.1%	7.9%	0.3%	0.0%	0.0%	0.0%
5200	50	90	6.4%	66.8%	8.8%	0.5%	0.3%	0.5%	0.1%	0.3%	0.1%	8.1%	3.3%	4.6%	0.3%	0.0%	0.0%	0.0%
5201	50	339	6.2%	65.2%	10.7%	0.2%	0.2%	0.3%	0.0%	0.2%	0.1%	8.1%	3.3%	5.3%	0.2%	0.0%	0.0%	0.0%
5202	50	144	5.2%	54.1%	12.2%	0.2%	0.1%	0.2%	0.0%	0.1%	0.1%	13.7%	5.7%	8.0%	0.3%	0.0%	0.0%	0.0%
5224	50	183	6.0%	63.4%	16.3%	2.4%	1.7%	2.8%	0.3%	1.5%	0.0%	1.7%	0.7%	3.1%	0.0%	0.0%	0.0%	0.0%
5225	50	514	5.9%	61.4%	13.7%	1.2%	0.8%	1.4%	0.2%	0.8%	0.1%	5.5%	2.3%	6.7%	0.2%	0.0%	0.0%	0.0%
5226	50	92	7.4%	77.9%	9.6%	0.0%	0.0%	0.0%	0.0%	0.0%	0.0%	2.7%	1.1%	1.2%	0.0%	0.0%	0.0%	0.0%
5245	80	159	7.8%	81.9%	1.8%	0.9%	0.6%	1.0%	0.1%	0.6%	0.0%	0.9%	0.4%	4.0%	0.0%	0.0%	0.0%	0.0%
5254	50	73	5.4%	56.8%	15.4%	0.3%	0.2%	0.3%	0.0%	0.2%	0.1%	10.4%	4.3%	5.2%	0.5%	0.0%	0.9%	0.0%
5256	70	1469	5.3%	55.6%	15.1%	2.1%	1.5%	2.5%	0.3%	1.4%	0.1%	5.9%	2.5%	1.1%	0.0%	0.1%	5.2%	1.3%
5257	70	1455	6.8%	71.3%	2.5%	1.0%	0.7%	1.2%	0.1%	0.7%	0.1%	6.8%	2.8%	1.2%	0.0%	0.1%	3.3%	1.5%
5262	50	303	5.7%	60.0%	16.2%	0.2%	0.2%	0.3%	0.0%	0.1%	0.1%	6.7%	2.8%	2.2%	0.1%	0.0%	0.2%	5.2%
5263	50	293	5.2%	55.0%	16.4%	0.2%	0.1%	0.2%	0.0%	0.1%	0.1%	9.5%	3.9%	3.8%	0.1%	0.0%	0.0%	5.4%
5264	50	359	5.9%	61.5%	12.0%	0.5%	0.4%	0.6%	0.1%	0.3%	0.1%	7.4%	3.1%	7.9%	0.3%	0.0%	0.0%	0.0%
6252	50	3345	4.8%	50.3%	14.1%	0.3%	0.2%	0.4%	0.0%	0.2%	0.1%	6.1%	2.5%	1.7%	0.3%	0.3%	13.0%	5.6%
8033	70	247	5.1%	53.1%	4.1%	0.4%	0.3%	0.5%	0.1%	0.3%	0.0%	3.9%	1.6%	2.2%	0.0%	0.6%	27.8%	0.0%
8340	50	524	5.8%	61.0%	23.8%	0.6%	0.4%	0.7%	0.1%	0.4%	0.0%	3.5%	1.4%	1.0%	0.0%	0.0%	0.6%	0.5%
9098	70	745	6.4%	66.7%	7.3%	0.6%	0.4%	0.7%	0.1%	0.4%	0.1%	7.2%	3.0%	2.8%	0.0%	0.1%	4.2%	0.0%
9112	70	390	6.7%	70.4%	4.4%	0.6%	0.4%	0.7%	0.1%	0.4%	0.1%	6.2%	2.5%	3.7%	0.0%	0.1%	3.6%	0.0%
9205	50	37	5.5%	57.7%	28.9%	0.7%	0.5%	0.8%	0.1%	0.4%	0.0%	2.8%	1.2%	1.5%	0.1%	0.0%	0.0%	0.0%
9206	50	48	6.1%	63.7%	24.0%	0.3%	0.2%	0.3%	0.0%	0.2%	0.0%	2.8%	1.2%	1.0%	0.1%	0.0%	0.0%	0.0%
9301	50	531	4.1%	43.5%	49.6%	0.4%	0.3%	0.4%	0.0%	0.2%	0.0%	0.8%	0.3%	0.3%	0.0%	0.0%	0.0%	0.0%
9302	50	293	4.5%	46.9%	47.1%	0.2%	0.1%	0.2%	0.0%	0.1%	0.0%	0.5%	0.2%	0.2%	0.0%	0.0%	0.0%	0.0%
9303	50	227	5.3%	55.5%	33.5%	0.1%	0.1%	0.1%	0.0%	0.1%	0.0%	3.3%	1.4%	0.6%	0.0%	0.0%	0.0%	0.0%
9304	50	137	6.3%	65.7%	21.7%	0.3%	0.2%	0.3%	0.0%	0.2%	0.0%	3.0%	1.2%	1.1%	0.0%	0.0%	0.0%	0.0%

Traffic Flows and Breakdown by 16 Vehicle Classes (Year 2026)

Link No.	Speed Limit	Total Vehicle	19 - Motorcycles (MC)	01 - Private Cars (PC)	03 - Taxi	14 - Non-franchised Bus <=6.4t	15 - Non-franchised Bus 6.4-15t	16 - Non-franchised Bus >15t	12 - Private Light Bus <=3.5t	13 - Private Light Bus >3.5t	04 - Light Goods Vehicles <=2.5t	05 - Lt Goods Vehicles 2.5-3.5t	06 - Light Goods Vehicles >3.5t	07 - Heavy Goods Vehicles <=15t	08 - Heavy Goods Vehicles >15t	17 - Franchised Bus (SD)	18 - Franchised Bus (DD)	11 - Public Light Buses
	km/hr	2300-2400																
1	50	76	6.1%	64.1%	24.2%	0.1%	0.1%	0.1%	0.0%	0.1%	0.0%	2.8%	1.2%	1.1%	0.2%	0.0%	0.0%	0.0%
2	50	276	6.0%	62.7%	21.3%	0.5%	0.4%	0.6%	0.1%	0.3%	0.0%	4.1%	1.7%	2.0%	0.4%	0.0%	0.0%	0.0%
3	70	741	5.2%	54.4%	22.7%	0.5%	0.4%	0.6%	0.1%	0.3%	0.1%	6.1%	2.5%	2.5%	0.2%	0.0%	0.0%	4.4%
4	70	1030	5.0%	52.5%	24.8%	0.2%	0.2%	0.3%	0.0%	0.2%	0.0%	4.5%	1.9%	1.5%	0.3%	0.0%	0.0%	8.7%
5	50	79	7.1%	74.7%	15.5%	0.1%	0.1%	0.1%	0.0%	0.1%	0.0%	1.2%	0.5%	0.4%	0.1%	0.0%	0.0%	0.0%
6	50	43	4.5%	46.9%	30.7%	0.7%	0.5%	0.8%	0.1%	0.4%	0.0%	3.9%	1.6%	1.7%	0.5%	0.2%	7.7%	0.0%
7	50	452	3.9%	41.4%	21.0%	0.5%	0.4%	0.6%	0.1%	0.3%	0.1%	6.2%	2.6%	1.5%	0.3%	0.3%	13.4%	7.3%
8	50	312	4.1%	42.8%	15.2%	0.3%	0.2%	0.4%	0.0%	0.2%	0.0%	3.2%	1.3%	1.8%	0.6%	0.4%	16.6%	12.8%
9	50	40	6.1%	63.8%	23.0%	0.0%	0.0%	0.0%	0.0%	0.0%	0.0%	4.1%	1.7%	1.1%	0.1%	0.0%	0.0%	0.0%
10	50	63	5.8%	60.6%	18.6%	0.7%	0.5%	0.8%	0.1%	0.4%	0.0%	3.0%	1.2%	0.9%	0.2%	0.2%	7.1%	0.0%
11	50	279	4.0%	41.8%	17.1%	0.3%	0.2%	0.4%	0.0%	0.2%	0.0%	4.4%	1.8%	1.2%	0.2%	0.4%	16.4%	11.6%
12	50	257	3.9%	41.0%	18.4%	0.2%	0.1%	0.2%	0.0%	0.1%	0.0%	3.0%	1.2%	1.1%	0.4%	0.5%	21.0%	8.7%
13	50	75	5.5%	57.5%	21.5%	0.3%	0.2%	0.4%	0.0%	0.2%	0.0%	3.9%	1.6%	1.0%	0.1%	0.0%	0.0%	7.6%
14	50	157	4.1%	42.7%	22.4%	0.2%	0.2%	0.2%	0.0%	0.1%	0.1%	5.6%	2.3%	2.0%	0.5%	0.2%	7.4%	12.0%
15	50	446	5.3%	55.7%	28.6%	0.3%	0.2%	0.3%	0.0%	0.2%	0.0%	3.0%	1.2%	0.8%	0.2%	0.0%	0.0%	4.2%
16	50	43	6.0%	62.6%	22.8%	0.3%	0.2%	0.4%	0.0%	0.2%	0.0%	4.0%	1.7%	1.5%	0.2%	0.0%	0.0%	0.0%
17	50	79	6.1%	64.2%	23.9%	0.2%	0.1%	0.2%	0.0%	0.1%	0.0%	3.1%	1.3%	0.6%	0.1%	0.0%	0.0%	0.0%
18	50	151	5.3%	55.9%	25.3%	0.3%	0.2%	0.3%	0.0%	0.2%	0.1%	5.1%	2.1%	1.2%	0.3%	0.0%	0.0%	3.8%
19	50	41	6.0%	63.1%	24.6%	0.3%	0.2%	0.3%	0.0%	0.2%	0.0%	2.8%	1.2%	1.1%	0.2%	0.0%	0.0%	0.0%
20	50	6	3.7%	38.8%	41.6%	0.1%	0.1%	0.1%	0.0%	0.1%	0.1%	10.2%	4.2%	0.8%	0.2%	0.0%	0.0%	0.0%
21	50	125	3.9%	40.5%	21.3%	0.1%	0.1%	0.2%	0.0%	0.1%	0.1%	4.9%	2.0%	1.8%	0.5%	0.2%	9.3%	15.0%
22	50	315	5.1%	53.7%	28.8%	0.3%	0.2%	0.4%	0.0%	0.2%	0.0%	3.0%	1.3%	0.8%	0.2%	0.0%	0.0%	6.0%
23	50	141	4.8%	50.6%	19.0%	0.3%	0.2%	0.3%	0.0%	0.2%	0.0%	4.4%	1.8%	1.1%	0.2%	0.2%	8.3%	8.5%
24	50	33	4.9%	51.6%	16.6%	0.2%	0.2%	0.3%	0.0%	0.1%	0.1%	8.1%	3.4%	3.6%	0.6%	0.0%	0.0%	10.4%
25	50	41	5.6%	58.6%	18.9%	0.2%	0.1%	0.2%	0.0%	0.1%	0.1%	8.9%	3.7%	3.0%	0.6%	0.0%	0.0%	0.0%
26	50	24	5.8%	60.8%	24.1%	0.3%	0.2%	0.4%	0.0%	0.2%	0.0%	4.5%	1.9%	1.5%	0.3%	0.0%	0.0%	0.0%
27	50	172	4.8%	50.6%	25.2%	0.5%	0.3%	0.6%	0.1%	0.3%	0.1%	7.0%	2.9%	2.2%	0.4%	0.0%	0.0%	5.0%
28	50	93	5.4%	56.8%	25.1%	0.4%	0.3%	0.5%	0.1%	0.3%	0.1%	6.6%	2.7%	1.5%	0.2%	0.0%	0.0%	0.0%
29	50	80	5.1%	53.4%	27.9%	0.6%	0.4%	0.7%	0.1%	0.4%	0.1%	5.7%	2.4%	2.6%	0.7%	0.0%	0.0%	0.0%
30	50	106	5.5%	58.1%	24.1%	0.2%	0.2%	0.3%	0.0%	0.1%	0.1%	5.9%	2.4%	2.8%	0.3%	0.0%	0.0%	0.0%
31	50	177	5.5%	57.7%	25.1%	0.2%	0.1%	0.2%	0.0%	0.1%	0.1%	6.0%	2.5%	2.0%	0.4%	0.0%	0.0%	0.0%
32	50	199	3.6%	37.5%	18.8%	0.3%	0.2%	0.4%	0.0%	0.2%	0.0%	2.6%	1.1%	1.0%	0.3%	0.5%	21.0%	12.3%
33	50	442	4.2%	44.1%	18.4%	0.2%	0.2%	0.3%	0.0%	0.1%	0.0%	4.6%	1.9%	1.4%	0.3%	0.4%	15.6%	8.3%
34	50	366	5.3%	55.5%	22.7%	0.2%	0.2%	0.3%	0.0%	0.1%	0.1%	6.6%	2.8%	2.4%	0.3%	0.0%	0.0%	3.6%
35	50	169	3.0%	31.9%	16.2%	0.4%	0.2%	0.4%	0.0%	0.2%	0.0%	1.6%	0.7%	0.3%	0.0%	0.7%	31.3%	12.8%
36	50	516	4.7%	49.1%	20.0%	0.2%	0.1%	0.2%	0.0%	0.1%	0.0%	4.3%	1.8%	1.4%	0.3%	0.3%	12.0%	5.3%
37	50	329	5.0%	52.3%	26.0%	0.5%	0.4%	0.6%	0.1%	0.3%	0.0%	2.6%	1.1%	0.8%	0.1%	0.0%	0.0%	10.0%
38	50	125	4.9%	51.1%	36.7%	0.9%	0.6%	1.0%	0.1%	0.6%	0.0%	2.3%	1.0%	0.7%	0.2%	0.0%	0.0%	0.0%
39	50	373	6.5%	68.4%	14.0%	0.2%	0.2%	0.3%	0.0%	0.1%	0.0%	4.8%	2.0%	1.0%	0.1%	0.1%	2.4%	0.0%
40	50	351	5.8%	60.4%	28.2%	0.7%	0.5%	0.8%	0.1%	0.4%	0.0%	1.9%	0.8%	0.5%	0.0%	0.0%	0.0%	0.0%
41	50	447	4.6%	48.3%	27.8%	0.4%	0.3%	0.5%	0.1%	0.3%	0.1%	5.1%	2.1%	1.9%	0.3%	0.2%	7.4%	0.6%
53	50	381	4.3%	45.0%	45.9%	0.3%	0.2%	0.3%	0.0%	0.2%	0.0%	2.1%	0.9%	0.8%	0.1%	0.0%	0.0%	0.0%
54	50	346	5.7%	59.8%	26.1%	0.6%	0.4%	0.6%	0.1%	0.4%	0.0%	3.4%	1.4%	1.3%	0.2%	0.0%	0.0%	0.0%
55	50	346	5.7%	59.8%	26.1%	0.6%	0.4%	0.6%	0.1%	0.4%	0.0%	3.4%	1.4%	1.3%	0.2%	0.0%	0.0%	0.0%
56	50	410	5.0%	52.4%	25.8%	0.9%	0.7%	1.1%	0.1%	0.6%	0.1%	6.1%	2.5%	3.7%	1.0%	0.0%	0.0%	0.0%
57	50	1016	5.1%	53.5%	32.5%	0.2%	0.2%	0.3%	0.0%	0.1%	0.0%	4.3%	1.8%	1.3%	0.1%	0.0%	0.0%	0.4%
58	50	6	3.7%	38.9%	41.7%	0.1%	0.0%	0.1%	0.0%	0.0%	0.1%	10.2%	4.2%	0.7%	0.1%	0.0%	0.0%	0.0%
59	50	53	6.1%	63.9%	25.0%	0.2%	0.1%	0.2%	0.0%	0.1%	0.0%	2.4%	1.0%	0.7%	0.1%	0.0%	0.0%	0.0%
60	50	244	4.7%	49.0%	17.5%	0.3%	0.2%	0.4%	0.0%	0.2%	0.1%	6.8%	2.8%	2.6%	0.3%	0.3%	13.5%	1.2%
61	50	212	4.5%	47.4%	18.8%	0.4%	0.3%	0.4%	0.0%	0.2%	0.1%	5.8%	2.4%	2.2%	0.3%	0.4%	15.5%	1.3%
62	50	202	4.4%	46.5%	19.3%	0.4%	0.3%	0.5%	0.1%	0.3%	0.1%	5.5%	2.3%	2.1%	0.3%	0.4%	16.3%	1.4%
63	50	212	4.5%	47.1%	19.6%	0.4%	0.3%	0.5%	0.1%	0.3%	0.1%	5.5%	2.3%	2.1%	0.3%	0.4%	15.5%	1.3%
64	50	6	3.8%	39.4%	42.2%	0.0%	0.0%	0.0%	0.0%	0.0%	0.1%	10.3%	4.3%	0.0%	0.0%	0.0%	0.0%	0.0%
65	50	11	5.7%	59.6%	24.9%	0.3%	0.2%	0.4%	0.0%	0.2%	0.1%	5.4%	2.3%	0.9%	0.1%	0.0%	0.0%	0.0%
66	50	87	5.1%	53.8%	17.9%	0.1%	0.1%	0.1%	0.0%	0.1%	0.0%	3.5%	1.4%	1.7%	0.2%	0.0%	0.0%	15.8%
67	50	92	3.7%	39.1%	13.2%	0.2%	0.1%	0.2%	0.0%	0.1%	0.0%	1.1%	0.4%	0.5%	0.0%	0.8%	34.4%	6.2%
68	50	87	2.2%	23.2%	10.2%	0.2%	0.1%	0.2%	0.0%	0.1%	0.0%	0.8%	0.3%	0.3%	0.1%	0.8%	36.5%	24.9%
69	50	98	2.2%	23.3%	10.6%	0.2%	0.1%	0.2%	0.0%	0.1%	0.0%	1.2%	0.5%	0.4%	0.1%	0.8%	32.3%	27.8%
70	50	139	3.2%	33.9%	12.7%	0.2%	0.2%	0.3%	0.0%	0.2%	0.0%	2.4%	1.0%	0.6%	0.1%	0.5%	22.8%	21.7%
71	50	33	6.0%	62.5%	17.7%	0.1%	0.1%	0.1%	0.0%	0.1%	0.1%	6.3%	2.6%	3.8%	0.5%	0.0%	0.0%	0.0%
72	50	6	3.8%	39.4%	42.2%	0.0%	0.0%	0.0%	0.0%	0.0%	0.1%	10.3%	4.3%	0.0%	0.0%	0.0%	0.0%	0.0%
73	50	35	5.1%	53.2%	23.2%	0.3%	0.2%	0.4%	0.0%	0.2%	0.0%	4.4%	1.8%	1.1%	0.2%	0.0%	0.0%	9.8%
74	50	74	5.5%	57.7%	22.8%	0.2%	0.2%	0.3%	0.0%	0.1%	0.1%	7.2%	3.0%	2.7%	0.2%	0.0%	0.0%	0.0%
75	50	6	3.8%	39.4%	42.2%	0.0%	0.0%	0.0%	0.0%	0.0%	0.1%	10.3%	4.3%	0.0%	0.0%	0.0%	0.0%	0.0%
76	50	634	4.1%	42.8%	20.3%	0.4%	0.3%	0.5%	0.0%	0.3%	0.1%	5.2%	2.1%	1.3%	0.2%	0.3%	13.7%	8.5%
77	50	339	4.3%	44.8%	15.6%	0.3%	0.2%	0.4%	0.0%	0.2%	0.0%	3.2%	1.3%	1.8%	0.5%	0.4%	15.3%	11.8%
78	50	97	5.3%	55.5%	26.7%	0.4%	0.3%	0.5%	0.1%	0.3%	0.1%	5.8%	2.4%	2.1%	0.6%	0.0%	0.0%	0.0%
79	50	11	2.1%	22.0%	22.4%	0.0%	0.0%	0.1%	0.0%	0.0%	0.1%	5.5%	2.3%	1.5%	0.5%	0.0%	0.0%	43.4%
80	50	123	6.1%	63.7%	20.3%	0.9%	0.6%	1.0%	0.1%	0.6%	0.0%	3.6%	1.5%	1.5%	0.1%	0.0%	0.0%	0.0%
81	50	210	5.5%	57.8%	26.4%	0.2%	0.2%	0.3%	0.0%	0.2%	0.1%	5.3%	2.2%	1.6%	0.4%	0.0%	0.0%	0.0%
82	50	69	6.1%	64.4%	21.7%	0.1%	0.1%	0.2%	0.0%	0.1%	0.0%	3.8%	1.6%	1.5%	0.3%	0.0%	0.0%	0.0%
83	50	151	5.5%	57.9%	25.7%	0.5%	0.3%	0.6%	0.1%	0.3%	0.1%	5.1%	2.1%	1.6%	0.4%	0.0%	0.0%	0.0%
84	50	239	5.3%	55.7%	20.8%	0.2%	0.2%	0.3%	0.0%	0.1%	0.1%	5.4%	2.2%	1.5%	0.3%	0.1%	2.8%	5.0%
85	50	313	5.1%	54.0%	27.7%	0.4%	0.3%	0.4%	0.0%	0.2%	0.0%	3.3%	1.4%	0.9%	0.2%	0.0%	2.1%	3.8%
86	50	6	4.1%	42.5%	36.8%	0.4%	0.3%	0.5%	0.1%	0.3%	0.1%	9.0%	3.7%	1.7%	0.5%	0.0%	0.0%	0.0%
87	50	416	5.7%	59.3%	25.9%	0.2%	0.2%	0.3%	0.0%	0.2%	0.0%	4.2%	1.7%	1.3%	0.3%	0.0%	0.0%	0.8%
88	50	332	5.8%	60.4%	23.1%	0.3%	0.2%	0.4%	0.0%	0.2%	0.0%	4.0%	1.7%	1.2%	0.2%	0.0%	0.0%	2.4%
89	50	951	4.2%	44.0%	25.6%	0.3%	0.2%	0.4%	0.0%	0.2%	0.0%	4.0%	1.7%	0.9%	0.1%	0.1%	4.2%	14.0%
90	50	911	5.6%	58.3%	29.0%	0.3%	0.2%	0.3%	0.0%	0.2%	0.0%	1.8%	0.7%	0.5%	0.1%	0.1%	2.7%	0.4%
91	50	401	5.0%	52.1%	28.1%	0.2%	0.1%	0.2%	0.0%	0.1%	0.0%	3.1%	1.3%	0.8%	0.2%	0.0%	0.0%	8.8%
92	50	149	5.6%	58.6%	29.4%	0.3%	0.2%	0.3%	0.0%	0.2%	0.0%	1.7%	0.7%	0.7%	0.2%	0.0%	0.0%	2.3%
93	50	7	4.1%	43.3%	35.1%	0.5%	0.3%	0.6%	0.1%	0.3%	0.1%	8.6%	3.6%	2.6%	0.9%	0.0%	0.0%	0.0%
94	50	6	3.8%	39.4%	42.2%	0.0%	0.0%	0.0%	0.0%	0.0%	0.1%	10.3%	4.3%	0.0%	0.0%	0.0%	0.0%	0.0%
95	50	232	3.8%	40.1%	17.4%	0.3%	0.2%	0.3%	0.0%	0.2%	0.0%	2.7%	1.1%	0.5%	0.1%	0.5%	20.4%	12.3%
96	50	797	3.9%	40.5%	21.1%	0.2%	0.2%	0.3%	0.0%	0.2%	0.0%	2.8%	1.2%	0.9%	0.2%	0.5%	22.9%	5.1%
97	50	437	4.7%	48.9%	39.3%	0.3%	0.2%	0.4%	0.0%	0.2%	0.0%	3.4%	1.4%	0.9%	0.2%	0.0%	0.0%	0.0%
98	50	8	2.7%	28.0%	30.0%	0.0%	0.0%	0.0%	0.0%	0.0%	0.1%	7.3%	3.0%	0.0%	0.0%	0.7%	28.3%	0.0%
99	70	914	5.3%	55.7%	22.9%	0.5%	0.4%	0.6%	0.1%	0.3%	0.1%	5.6%	2.3%	2.4%	0.3%	0.0%	0.0%	3.6%
100	70	430	5.8%	60.3%	14.1%	0.2%	0.2%	0.3%	0.0%	0.1%	0.1%	8.2%	3.4%	3.8%	0.6%	0.1%	2.9%	0.0%
101	50	420	5.7%	60.2%	24.0%	0.5%	0.3%	0.5%	0.1%	0.3%	0.0%	4.1%	1.7%	1.3%	0.2%	0.0%	0.0%	1.1%
102	50	134	3.8%	39.7%	25.8%	0.2%	0.2%	0.3%	0.0%	0.1%	0.0%	3.0%	1.2%	0.8%	0.1%	0.1%	3.7%	20.9%
103	50	347	5.4%	57.0%	22.7%	0.3%	0.2%	0.4%	0.0%	0.2%	0.0%	2.6%	1.1%	1.1%	0.3%	0.0%	2.1%	6.6%
104	50	68	5.0%	52.2%	32.1%	0.3%	0.2%	0.4%	0.0%	0.2%	0.1%	5.7%	2.3%	1.3%	0.2%	0.0%	0.0%	0.0%
105	50	93	6.3%	65.7%	20.9%	0.4%	0.3%	0.5%	0.1%	0.3%	0.0%	2.8%	1.2%	1.2%	0.3%	0.0%	0.0%	0.0%
106	50	34	5.4%	56.3%	29.4%	0.3%	0.2%	0.3%	0.0%	0.2%	0.0%	4.6%	1.9%	1.1%	0.2%	0.0%	0.0%	0.0%
107	50	95	5.8%	60.6%	27.5%	0.3%	0.2%	0.3%	0.0%	0.2%	0.0%	3.1%	1.3%	0.6%	0.1%	0.0%	0.0%	0.0%
108	50	55	1.4%	14.9%	8.3%	0.1%	0.0%	0.1%	0.0%	0.0%	0.0%	2.0%	0.8%	0.3%	0.1%	0.6%	24.4%	46.9%
109	50	13	2.6%	26.8%	18.5%	0.0%	0.0%	0.0%	0.0%	0.0%	0.0%	4.5%	1.9%	0.6%	0.1%	1.0%	43.8%	0.0%
110	50	63	3.7%	38.5%	14.2%	0.1%	0.0%	0.1%	0.0%	0.0%	0.0%	3.9%	1.6%	2.1%	0.6%	0.7%	29.1%	5.4%
111	50	173	4.3%	45.2%	18.6%	0.2%	0.1%	0.2%	0.0%	0.1%	0.0%	4.7%	1.9%	0.8%	0.1%	0.4%	17.4%	5.9%
112	50	33	1.7%	17.6%	15.2%	0.1%	0.0%	0.1%	0.0%	0.0%	0.0%	2.1%	0.9%	0.4%	0.1%	1.0%	43.6%	17.2%
113	50	92	4.7%	49.8%	19.5%	0.1%	0.1%	0.2%	0.0%	0.1%	0.0%	3.8%	1.6%	0.2%	0.0%	0.5%	19.4%	0.0%
114	50	45	3.0%	31.7%	16.1%	0.0%	0.0%	0.1%	0.0%	0.0%	0.0%	2.0%	0.8%	0.3%	0.0%	0.8%	32.3%	12.7%
115	50	49	3.3%	34.4%	9.8%	0.1%	0.1%	0.1%	0.0%	0.1%	0.1%	7.1%	2.9%	1.0%	0.1%	0.9%	40.0%	0.0%
116	50	15	5.2%	55.0%	20.2%	0.7%	0.5%	0.9%	0.1%	0.5%	0.1%	11.3%	4.7%	0.8%	0.1%	0.0%	0.0%	0.0%

Traffic Flows and Breakdown by 16 Vehicle Classes (Year 2026)

Link No.	Speed Limit	Total Vehicle	19 - Motorcycles (MC)	01 - Private Cars (PC)	03 - Taxi	14 - Non-franchised Bus <=6.4t	15 - Non-franchised Bus 6.4-15t	16 - Non-franchised Bus >15t	12 - Private Light Bus <=3.5t	13 - Private Light Bus >3.5t	04 - Light Goods Vehicles <=2.5t	05 - Lt Goods Vehicles 2.5-3.5t	06 - Light Goods Vehicles >3.5t	07 - Heavy Goods Vehicles <=15t	08 - Heavy Goods Vehicles >15t	17 - Franchised Bus (SD)	18 - Franchised Bus (DD)	11 - Public Light Buses
	km/hr	2300-2400																
117	50	9	3.9%	40.9%	25.9%	0.0%	0.0%	0.0%	0.0%	0.0%	0.1%	6.3%	2.6%	1.3%	0.1%	0.4%	18.4%	0.0%
118	50	53	4.5%	47.1%	21.0%	0.3%	0.2%	0.4%	0.0%	0.2%	0.0%	1.8%	0.8%	0.8%	0.1%	0.1%	3.2%	19.4%
122	50	136	5.1%	53.7%	24.5%	0.5%	0.3%	0.5%	0.1%	0.3%	0.0%	4.6%	1.9%	0.8%	0.1%	0.0%	0.0%	7.5%
123	50	9	5.4%	56.9%	27.3%	0.1%	0.1%	0.1%	0.0%	0.1%	0.1%	6.7%	2.8%	0.3%	0.1%	0.0%	0.0%	0.0%
124	50	86	0.2%	2.6%	2.7%	0.0%	0.0%	0.0%	0.0%	0.0%	0.0%	0.7%	0.3%	0.0%	0.0%	0.1%	5.8%	87.5%
125	50	127	3.6%	37.4%	13.2%	0.3%	0.2%	0.3%	0.0%	0.2%	0.0%	1.9%	0.8%	0.7%	0.1%	0.0%	1.3%	40.0%
128	50	619	4.8%	50.8%	32.8%	0.2%	0.2%	0.3%	0.0%	0.1%	0.0%	4.2%	1.7%	1.4%	0.3%	0.0%	0.0%	3.0%
129	50	818	5.2%	54.6%	30.8%	0.2%	0.2%	0.3%	0.0%	0.2%	0.0%	4.5%	1.8%	1.8%	0.3%	0.0%	0.0%	0.0%
130	50	151	3.1%	32.8%	16.9%	0.1%	0.1%	0.2%	0.0%	0.1%	0.0%	1.2%	0.5%	0.1%	0.0%	0.2%	8.9%	35.8%
131	50	142	6.0%	62.5%	24.8%	0.5%	0.4%	0.6%	0.1%	0.3%	0.0%	2.7%	1.1%	0.8%	0.1%	0.0%	0.0%	0.0%
132	50	49	5.0%	52.2%	22.5%	0.5%	0.3%	0.6%	0.1%	0.3%	0.1%	8.3%	3.5%	1.9%	0.1%	0.0%	0.0%	4.7%
133	50	45	5.9%	62.4%	23.7%	0.3%	0.2%	0.4%	0.0%	0.2%	0.0%	3.5%	1.5%	1.5%	0.4%	0.0%	0.0%	0.0%
134	50	751	4.1%	43.0%	25.7%	0.3%	0.2%	0.4%	0.0%	0.2%	0.0%	4.4%	1.8%	1.0%	0.1%	0.1%	5.3%	13.1%
135	50	963	5.5%	57.9%	29.4%	0.3%	0.2%	0.3%	0.0%	0.2%	0.0%	2.1%	0.9%	0.6%	0.1%	0.1%	2.5%	0.0%
136	70	1718	4.2%	44.4%	25.7%	0.3%	0.2%	0.4%	0.0%	0.2%	0.0%	4.2%	1.8%	1.1%	0.2%	0.2%	9.0%	7.9%
137	70	1409	5.2%	55.0%	15.4%	0.2%	0.2%	0.3%	0.0%	0.1%	0.0%	4.2%	1.8%	1.6%	0.2%	0.2%	9.7%	5.5%
138	50	80	0.5%	5.1%	3.0%	0.0%	0.0%	0.0%	0.0%	0.0%	0.0%	0.7%	0.3%	0.0%	0.0%	0.1%	6.3%	83.9%
139	50	6	3.8%	39.4%	42.2%	0.0%	0.0%	0.0%	0.0%	0.0%	0.1%	10.3%	4.3%	0.0%	0.0%	0.0%	0.0%	0.0%
141	50	112	3.5%	36.2%	17.1%	0.0%	0.0%	0.0%	0.0%	0.0%	0.0%	1.1%	0.5%	0.7%	0.0%	0.0%	0.0%	40.8%
142	50	89	2.8%	29.1%	11.0%	0.2%	0.1%	0.2%	0.0%	0.1%	0.0%	1.4%	0.6%	0.7%	0.0%	0.0%	0.0%	53.7%
143	50	21	5.5%	57.6%	28.4%	0.5%	0.3%	0.6%	0.1%	0.3%	0.0%	3.8%	1.6%	1.3%	0.1%	0.0%	0.0%	0.0%
144	50	293	4.0%	42.4%	18.3%	0.2%	0.1%	0.2%	0.0%	0.1%	0.0%	3.1%	1.3%	1.3%	0.3%	0.1%	4.2%	24.3%
145	50	468	4.1%	42.8%	19.7%	0.4%	0.3%	0.5%	0.0%	0.3%	0.0%	2.6%	1.1%	1.1%	0.3%	0.3%	11.7%	15.0%
146	50	393	4.9%	51.4%	16.0%	0.2%	0.2%	0.3%	0.0%	0.2%	0.0%	3.6%	1.5%	2.3%	0.5%	0.3%	12.6%	5.9%
147	50	415	3.9%	41.2%	19.1%	0.4%	0.3%	0.5%	0.0%	0.3%	0.0%	2.9%	1.2%	0.9%	0.1%	0.3%	15.0%	13.9%
148	50	447	4.7%	49.6%	16.2%	0.3%	0.2%	0.3%	0.0%	0.2%	0.0%	3.9%	1.6%	2.3%	0.5%	0.3%	12.0%	8.0%
149	50	161	4.6%	47.9%	18.1%	0.5%	0.3%	0.6%	0.1%	0.3%	0.1%	7.1%	2.9%	1.3%	0.1%	0.0%	0.0%	16.2%
150	50	235	4.1%	43.0%	20.7%	0.3%	0.2%	0.4%	0.0%	0.2%	0.1%	5.5%	2.3%	1.5%	0.2%	0.0%	0.0%	21.6%
151	50	50	6.4%	67.1%	20.4%	0.2%	0.1%	0.2%	0.0%	0.1%	0.0%	2.8%	1.2%	1.2%	0.3%	0.0%	0.0%	0.0%
152	50	50	5.1%	53.1%	20.9%	0.1%	0.1%	0.1%	0.0%	0.1%	0.0%	4.2%	1.7%	0.7%	0.0%	0.0%	0.0%	13.8%
153	50	8	2.7%	28.0%	30.0%	0.0%	0.0%	0.0%	0.0%	0.0%	0.1%	7.3%	3.0%	0.0%	0.0%	0.0%	0.0%	29.0%
154	50	67	1.9%	19.6%	8.7%	0.0%	0.0%	0.0%	0.0%	0.0%	0.0%	2.4%	1.0%	0.9%	0.0%	0.0%	0.0%	65.5%
155	50	145	3.4%	35.3%	14.6%	0.1%	0.1%	0.1%	0.0%	0.0%	0.0%	3.5%	1.4%	1.0%	0.1%	0.0%	0.0%	40.5%
156	50	217	5.2%	54.8%	26.3%	0.6%	0.4%	0.7%	0.1%	0.4%	0.0%	4.7%	1.9%	2.1%	0.5%	0.0%	0.0%	2.1%
157	50	124	4.8%	50.5%	29.2%	0.8%	0.6%	1.0%	0.1%	0.5%	0.1%	6.0%	2.5%	3.1%	0.9%	0.0%	0.0%	0.0%
158	50	294	4.8%	50.6%	18.8%	0.4%	0.3%	0.4%	0.0%	0.2%	0.1%	8.6%	3.6%	1.5%	0.1%	0.1%	2.3%	8.3%
159	70	1212	3.9%	41.2%	26.4%	0.4%	0.3%	0.4%	0.0%	0.2%	0.0%	4.7%	1.9%	1.5%	0.3%	0.2%	8.6%	9.9%
160	70	1050	5.4%	56.5%	15.4%	0.2%	0.2%	0.3%	0.0%	0.1%	0.0%	4.3%	1.8%	1.3%	0.1%	0.2%	8.3%	5.9%
162	50	95	5.0%	52.8%	23.7%	0.6%	0.4%	0.7%	0.1%	0.4%	0.1%	8.9%	3.7%	3.3%	0.3%	0.0%	0.0%	0.0%
163	50	146	5.1%	53.3%	23.6%	0.2%	0.1%	0.2%	0.0%	0.1%	0.1%	10.0%	4.2%	2.7%	0.2%	0.0%	0.0%	0.0%
164	50	171	5.0%	52.5%	28.9%	0.9%	0.6%	1.1%	0.1%	0.6%	0.0%	3.4%	1.4%	1.0%	0.1%	0.0%	0.0%	4.3%
165	50	44	4.9%	51.6%	24.7%	0.1%	0.1%	0.1%	0.0%	0.0%	0.1%	9.5%	3.9%	4.5%	0.6%	0.0%	0.0%	0.0%
166	50	25	4.2%	43.8%	21.2%	2.5%	1.7%	2.9%	0.3%	1.6%	0.1%	11.6%	4.8%	4.9%	0.3%	0.0%	0.0%	0.0%
167	50	73	4.8%	49.9%	24.7%	0.7%	0.5%	0.8%	0.1%	0.4%	0.1%	9.2%	3.8%	4.4%	0.5%	0.0%	0.0%	0.0%
168	50	223	4.6%	47.9%	11.5%	0.4%	0.3%	0.4%	0.0%	0.2%	0.1%	8.8%	3.7%	3.3%	0.3%	0.1%	3.0%	15.6%
170	50	145	4.8%	50.4%	27.2%	0.5%	0.4%	0.6%	0.1%	0.3%	0.1%	5.8%	2.4%	0.8%	0.0%	0.0%	0.0%	6.7%
171	50	274	4.2%	43.6%	23.0%	0.2%	0.1%	0.2%	0.0%	0.1%	0.1%	6.3%	2.6%	1.8%	0.2%	0.3%	14.8%	2.5%
172	50	29	5.6%	58.5%	32.6%	0.0%	0.0%	0.0%	0.0%	0.0%	0.0%	2.0%	0.8%	0.4%	0.0%	0.0%	0.0%	0.0%
173	50	194	5.2%	54.8%	24.2%	0.7%	0.5%	0.8%	0.1%	0.5%	0.1%	6.9%	2.9%	3.0%	0.4%	0.0%	0.0%	0.0%
174	50	311	4.7%	49.4%	13.4%	0.3%	0.2%	0.4%	0.0%	0.2%	0.1%	10.1%	4.2%	3.2%	0.2%	0.0%	2.1%	11.2%
175	50	286	4.1%	43.2%	22.3%	0.4%	0.3%	0.5%	0.1%	0.3%	0.0%	2.8%	1.2%	0.6%	0.1%	0.4%	17.9%	5.8%
176	50	432	5.1%	53.6%	16.5%	0.2%	0.2%	0.3%	0.0%	0.2%	0.0%	3.8%	1.6%	2.4%	0.6%	0.3%	11.5%	3.8%
179	50	289	5.7%	59.5%	24.8%	0.5%	0.4%	0.6%	0.1%	0.3%	0.0%	4.3%	1.8%	1.6%	0.4%	0.0%	0.0%	0.0%
180	50	257	5.8%	61.1%	25.5%	0.3%	0.2%	0.3%	0.0%	0.2%	0.0%	4.1%	1.7%	0.7%	0.1%	0.0%	0.0%	0.0%
181	50	247	3.7%	39.2%	19.6%	0.2%	0.1%	0.2%	0.0%	0.1%	0.0%	2.9%	1.2%	0.8%	0.1%	0.5%	20.3%	11.1%
182	50	253	3.7%	38.3%	12.6%	0.2%	0.1%	0.2%	0.0%	0.1%	0.0%	3.3%	1.3%	1.6%	0.1%	0.7%	30.3%	7.4%
183	50	393	3.6%	38.1%	16.7%	0.4%	0.3%	0.4%	0.0%	0.2%	0.0%	3.0%	1.2%	0.7%	0.0%	0.6%	25.1%	9.6%
184	50	170	1.7%	17.8%	6.6%	0.0%	0.0%	0.0%	0.0%	0.0%	0.0%	0.9%	0.4%	0.3%	0.0%	1.6%	68.0%	2.7%
185	70	1176	5.8%	61.2%	11.2%	0.7%	0.5%	0.9%	0.1%	0.5%	0.1%	6.2%	2.6%	2.9%	0.0%	0.2%	7.3%	0.0%
186	70	979	6.2%	64.8%	8.0%	0.7%	0.5%	0.9%	0.1%	0.5%	0.1%	5.5%	2.3%	3.3%	0.0%	0.2%	7.0%	0.0%
187	50	170	3.8%	39.8%	17.2%	0.1%	0.1%	0.1%	0.0%	0.1%	0.0%	1.4%	0.6%	0.7%	0.1%	0.3%	14.4%	21.2%
188	50	195	4.0%	41.6%	18.5%	0.1%	0.1%	0.2%	0.0%	0.1%	0.0%	2.0%	0.8%	0.6%	0.0%	0.3%	13.2%	18.5%
189	70	1572	5.2%	54.8%	14.0%	0.3%	0.2%	0.3%	0.0%	0.2%	0.1%	8.7%	3.6%	3.6%	1.0%	0.1%	5.4%	2.5%
190	70	1313	5.9%	61.8%	13.5%	0.3%	0.2%	0.3%	0.0%	0.2%	0.1%	8.0%	3.3%	3.6%	0.5%	0.0%	0.8%	1.7%
191	70	1932	5.0%	52.4%	14.2%	0.3%	0.2%	0.4%	0.0%	0.2%	0.1%	7.5%	3.1%	3.0%	0.8%	0.2%	8.5%	4.0%
192	70	1726	5.8%	60.4%	14.8%	0.3%	0.2%	0.3%	0.0%	0.2%	0.1%	6.9%	2.9%	2.9%	0.4%	0.1%	2.6%	2.2%
193	70	700	5.4%	56.5%	18.1%	0.7%	0.5%	0.9%	0.1%	0.5%	0.1%	7.4%	3.1%	2.9%	0.3%	0.0%	2.1%	1.6%
194	70	1590	5.4%	56.1%	18.5%	0.2%	0.1%	0.2%	0.0%	0.1%	0.0%	3.3%	1.4%	1.3%	0.2%	0.1%	4.6%	8.6%
195	50	28	1.5%	16.2%	8.6%	0.0%	0.0%	0.0%	0.0%	0.0%	0.0%	2.1%	0.9%	0.4%	0.0%	1.4%	60.6%	8.3%
196	50	109	4.6%	47.9%	14.7%	0.3%	0.2%	0.4%	0.0%	0.2%	0.1%	5.5%	2.3%	2.1%	0.1%	0.5%	21.0%	0.0%
197	50	31	1.2%	12.6%	7.6%	0.0%	0.0%	0.0%	0.0%	0.0%	0.0%	1.9%	0.8%	0.1%	0.0%	1.7%	74.0%	0.0%
198	50	65	2.9%	30.2%	19.1%	0.2%	0.1%	0.2%	0.0%	0.1%	0.0%	3.3%	1.4%	2.1%	0.2%	0.8%	36.0%	3.5%
199	70	769	6.0%	63.4%	18.1%	0.3%	0.2%	0.3%	0.0%	0.2%	0.0%	3.8%	1.6%	1.2%	0.2%	0.1%	4.4%	0.0%
201	50	854	5.5%	57.4%	25.6%	0.7%	0.5%	0.8%	0.1%	0.4%	0.0%	4.0%	1.7%	1.2%	0.1%	0.0%	0.7%	1.5%
202	50	875	5.8%	60.7%	20.2%	0.5%	0.3%	0.5%	0.1%	0.3%	0.0%	4.7%	2.0%	1.8%	0.2%	0.0%	1.4%	1.4%
203	70	495	6.1%	64.5%	16.7%	0.3%	0.2%	0.3%	0.0%	0.2%	0.0%	4.2%	1.7%	1.0%	0.2%	0.1%	4.4%	0.0%
204	70	1018	5.1%	53.5%	27.6%	0.3%	0.2%	0.4%	0.0%	0.2%	0.1%	5.7%	2.4%	1.8%	0.3%	0.0%	2.1%	0.2%
205	50	162	5.1%	53.2%	19.6%	0.4%	0.3%	0.5%	0.1%	0.3%	0.1%	5.7%	2.3%	1.7%	0.1%	0.2%	8.9%	1.4%
206	50	200	5.3%	55.6%	14.6%	0.4%	0.3%	0.5%	0.1%	0.3%	0.1%	6.0%	2.5%	2.5%	0.4%	0.3%	11.4%	0.0%
207	50	116	4.5%	47.3%	15.6%	0.1%	0.1%	0.1%	0.0%	0.1%	0.0%	2.2%	0.9%	0.9%	0.1%	0.3%	14.9%	12.8%
208	50	163	4.5%	46.9%	19.9%	0.2%	0.1%	0.2%	0.0%	0.1%	0.0%	3.9%	1.6%	1.7%	0.2%	0.2%	9.9%	10.5%
209	50	438	5.0%	52.6%	31.0%	0.6%	0.4%	0.7%	0.1%	0.4%	0.0%	2.8%	1.2%	1.1%	0.2%	0.0%	2.0%	1.8%
210	50	475	5.3%	55.2%	18.7%	1.0%	0.7%	1.2%	0.1%	0.7%	0.0%	4.5%	1.9%	1.8%	0.2%	0.1%	2.8%	5.8%
211	70	1161	5.6%	59.1%	19.5%	0.4%	0.3%	0.4%	0.0%	0.2%	0.1%	5.9%	2.4%	1.9%	0.5%	0.0%	0.1%	3.6%
212	70	674	5.2%	54.4%	22.6%	0.6%	0.4%	0.7%	0.1%	0.4%	0.1%	7.1%	3.0%	1.9%	0.1%	0.0%	0.2%	3.0%
213	50	238	4.2%	43.9%	11.8%	0.2%	0.1%	0.2%	0.0%	0.1%	0.0%	2.7%	1.1%	1.2%	0.2%	0.3%	10.8%	23.2%
214	70	333	3.6%	37.6%	22.5%	0.1%	0.1%	0.1%	0.0%	0.1%	0.1%	4.9%	2.0%	2.0%	0.1%	0.1%	5.7%	21.1%
215	50	164	5.8%	61.0%	26.7%	0.1%	0.0%	0.1%	0.0%	0.0%	0.1%	2.9%	1.2%	0.7%	0.1%	0.0%	1.4%	0.0%
216	50	89	4.5%	47.0%	12.5%	0.2%	0.2%	0.3%	0.0%	0.1%	0.1%	5.5%	2.3%	1.5%	0.1%	0.1%	2.5%	23.2%
217	50	378	4.6%	48.3%	12.8%	0.2%	0.1%	0.2%	0.0%	0.1%	0.0%	3.8%	1.6%	1.3%	0.2%	0.2%	8.7%	17.8%
218	50	448	4.4%	45.9%	24.5%	0.1%	0.1%	0.1%	0.0%	0.0%	0.0%	3.5%	1.5%	1.2%	0.1%	0.1%	4.8%	13.7%
219	50	140	5.3%	55.8%	14.4%	0.3%	0.2%	0.3%	0.0%	0.2%	0.1%	5.6%	2.3%	1.5%	0.2%	0.1%	5.2%	8.6%
220	50	270	5.3%	55.2%	30.1%	0.1%	0.0%	0.1%	0.0%	0.0%	0.0%	2.0%	0.8%	0.7%	0.1%	0.0%	1.0%	4.4%
221	50	322	4.8%	50.3%	26.2%	0.6%	0.4%	0.7%	0.1%	0.4%	0.0%	3.4%	1.4%	1.7%	0.4%	0.1%	3.5%	6.0%
222	50	149	4.6%	48.6%	16.5%	2.0%	1.4%	2.3%	0.2%	1.3%	0.0%	4.5%	1.9%	1.3%	0.1%	0.0%	1.1%	14.1%
223	50	102	4.9%	51.6%	21.7%	0.1%	0.1%	0.1%	0.0%	0.1%	0.1%	6.0%	2.5%	1.8%	0.4%	0.0%	0.0%	10.7%
226	50	106	4.2%	43.9%	19.8%	0.8%	0.6%	0.9%	0.1%	0.5%	0.0%	2.8%	1.2%	0.5%	0.0%	0.3%	14.2%	10.2%
227	50	377	5.1%	54.0%	21.5%	0.5%	0.3%	0.5%	0.1%	0.3%	0.1%	6.9%	2.9%	1.6%	0.1%	0.1%	4.3%	1.7%
228	50	17	5.8%	61.4%	19.8%	0.2%	0.1%	0.2%	0.0%	0.1%	0.1%	7.8%	3.2%	1.1%	0.0%	0.0%	0.0%	0.0%
229	50	48	5.6%	59.1%	20.1%	0.3%	0.2%	0.3%	0.0%	0.2%	0.1%	9.0%	3.7%	1.4%	0.0%	0.0%	0.0%	0.0%
230	50	108	3.3%	34.1%	30.1%	0.8%	0.6%	0.9%	0.1%	0.5%	0.1%	4.9%	2.0%	0.8%	0.1%	0.1%	4.1%	17.5%
231	50	244	5.0%	53.0%	16.3%	0.4%	0.3%	0.5%	0.1%	0.3%	0.1%	8.9%	3.7%	1.3%	0.1%	0.1%	3.0%	7.0%
232	50	36	5.7%	60.2%	23.1%	0.1%	0.1%	0.1%	0.0%	0.1%	0.1%	6.2%	2.6%	1.6%	0.2%	0.0%	0.0%	0.0%
235	50	414	5.0%	52.1%	17.8%	0.8%	0.6%	1.0%	0.1%	0.5%	0.1%	5.7%	2.3%	0.9%	0.1%	0.1%	3.0%	10.1%
236	50	288	5.7%	60.2%	21.3%	0.4%	0.3%	0.5%	0.0%	0.3%	0.1%	6.0%	2.5%	1.3%	0.1%	0.0%	0.0%	1.4%

Traffic Flows and Breakdown by 16 Vehicle Classes (Year 2026)

Link No.	Speed Limit	Total Vehicle	19 - Motorcycles (MC)	01 - Private Cars (PC)	03 - Taxi	14 - Non-franchised Bus <=6.4t	15 - Non-franchised Bus 6.4-15t	16 - Non-franchised Bus >15t	12 - Private Light Bus <=3.5t	13 - Private Light Bus >3.5t	04 - Light Goods Vehicles <=2.5t	05 - Lt Goods Vehicles 2.5-3.5t	06 - Light Goods Vehicles >3.5t	07 - Heavy Goods Vehicles <=15t	08 - Heavy Goods Vehicles >15t	17 - Franchised Bus (SD)	18 - Franchised Bus (DD)	11 - Public Light Buses
	km/hr	2300-2400																
237	50	102	5.2%	54.6%	15.8%	0.5%	0.4%	0.6%	0.1%	0.3%	0.1%	14.2%	5.9%	2.2%	0.1%	0.0%	0.0%	0.0%
238	50	80	4.9%	51.2%	18.1%	0.0%	0.0%	0.1%	0.0%	0.0%	0.1%	9.9%	4.1%	2.6%	0.4%	0.0%	0.0%	8.6%
239	70	1268	4.8%	50.4%	14.4%	0.2%	0.1%	0.2%	0.0%	0.1%	0.1%	5.5%	2.3%	1.9%	0.5%	0.3%	11.8%	7.4%
240	70	1047	4.6%	48.2%	13.9%	0.3%	0.2%	0.4%	0.0%	0.2%	0.1%	5.4%	2.2%	1.9%	0.3%	0.3%	13.9%	8.0%
241	50	162	3.1%	32.9%	12.0%	0.1%	0.0%	0.1%	0.0%	0.0%	0.0%	3.0%	1.2%	0.6%	0.0%	0.4%	17.6%	28.9%
242	50	166	3.4%	35.7%	8.4%	0.0%	0.0%	0.0%	0.0%	0.0%	0.0%	4.5%	1.9%	1.3%	0.0%	0.2%	10.4%	33.9%
243	50	49	6.0%	62.8%	22.0%	0.2%	0.1%	0.2%	0.0%	0.1%	0.0%	4.8%	2.0%	1.5%	0.1%	0.0%	0.0%	0.0%
244	50	57	5.6%	58.3%	26.6%	0.1%	0.1%	0.2%	0.0%	0.1%	0.1%	4.9%	2.0%	2.0%	0.1%	0.0%	0.0%	0.0%
245	50	256	3.5%	36.4%	10.8%	0.1%	0.0%	0.1%	0.0%	0.0%	0.0%	4.6%	1.9%	1.5%	0.1%	0.2%	9.8%	31.0%
246	50	228	3.6%	37.3%	14.1%	0.1%	0.1%	0.1%	0.0%	0.0%	0.0%	3.6%	1.5%	0.7%	0.0%	0.4%	15.9%	22.8%
247	50	44	4.7%	49.7%	9.3%	0.0%	0.0%	0.0%	0.0%	0.0%	0.0%	3.9%	1.6%	0.6%	0.0%	0.4%	17.9%	11.8%
248	50	137	4.9%	51.9%	25.1%	0.3%	0.2%	0.3%	0.0%	0.2%	0.0%	4.0%	1.7%	1.4%	0.2%	0.1%	5.7%	3.8%
249	50	265	6.2%	64.7%	16.1%	0.2%	0.2%	0.3%	0.0%	0.2%	0.0%	4.2%	1.8%	1.1%	0.1%	0.1%	2.9%	1.9%
250	50	487	5.3%	56.0%	20.6%	0.5%	0.3%	0.5%	0.1%	0.3%	0.1%	7.7%	3.2%	1.7%	0.3%	0.0%	1.6%	1.9%
253	50	404	5.8%	61.3%	18.7%	0.6%	0.4%	0.7%	0.1%	0.4%	0.1%	6.0%	2.5%	1.6%	0.1%	0.0%	0.6%	1.1%
254	50	116	5.4%	57.0%	20.2%	0.5%	0.4%	0.6%	0.1%	0.3%	0.1%	9.0%	3.7%	2.6%	0.1%	0.0%	0.0%	0.0%
255	50	263	5.8%	60.7%	18.1%	0.6%	0.4%	0.7%	0.1%	0.4%	0.1%	7.9%	3.3%	1.8%	0.1%	0.0%	0.0%	0.0%
256	50	83	5.6%	59.0%	19.2%	0.2%	0.1%	0.2%	0.0%	0.1%	0.1%	9.3%	3.9%	2.2%	0.1%	0.0%	0.0%	0.0%
257	50	658	5.9%	61.6%	18.5%	0.4%	0.3%	0.5%	0.1%	0.3%	0.1%	6.9%	2.9%	2.1%	0.5%	0.0%	0.0%	0.0%
258	50	738	5.3%	55.7%	22.5%	0.5%	0.3%	0.5%	0.1%	0.3%	0.1%	8.6%	3.5%	2.5%	0.2%	0.0%	0.0%	0.0%
259	50	199	5.0%	52.9%	21.7%	0.6%	0.4%	0.7%	0.1%	0.4%	0.1%	10.2%	4.2%	3.3%	0.4%	0.0%	0.0%	0.0%
260	50	272	3.8%	40.0%	9.5%	0.4%	0.3%	0.5%	0.1%	0.3%	0.0%	2.6%	1.1%	1.2%	0.2%	0.4%	16.6%	22.9%
261	50	244	3.7%	39.2%	14.9%	0.2%	0.1%	0.2%	0.0%	0.1%	0.0%	2.9%	1.2%	1.0%	0.1%	0.1%	5.5%	30.6%
262	50	245	5.9%	61.5%	17.8%	0.7%	0.5%	0.8%	0.1%	0.4%	0.1%	7.4%	3.1%	1.8%	0.1%	0.0%	0.0%	0.0%
263	50	104	5.3%	55.1%	18.0%	0.2%	0.1%	0.2%	0.0%	0.1%	0.1%	12.6%	5.2%	2.8%	0.2%	0.0%	0.0%	0.0%
264	50	701	5.8%	60.4%	19.0%	0.4%	0.3%	0.5%	0.1%	0.3%	0.1%	7.5%	3.1%	2.1%	0.5%	0.0%	0.0%	0.0%
265	50	467	5.5%	57.4%	22.6%	0.4%	0.3%	0.5%	0.1%	0.3%	0.1%	7.8%	3.2%	1.9%	0.1%	0.0%	0.0%	0.0%
266	50	213	5.1%	53.5%	21.9%	0.6%	0.4%	0.7%	0.1%	0.4%	0.1%	10.3%	4.3%	2.5%	0.2%	0.0%	0.0%	0.0%
267	50	494	5.6%	58.4%	18.7%	0.3%	0.2%	0.3%	0.0%	0.2%	0.1%	8.5%	3.5%	2.1%	0.4%	0.0%	0.0%	1.7%
268	50	215	5.5%	57.4%	17.3%	0.4%	0.3%	0.5%	0.1%	0.3%	0.1%	10.6%	4.4%	2.3%	0.2%	0.0%	0.0%	0.8%
269	50	145	5.1%	53.8%	16.4%	0.6%	0.4%	0.7%	0.1%	0.4%	0.1%	13.6%	5.6%	2.0%	0.1%	0.0%	0.0%	1.2%
270	50	138	5.4%	57.0%	20.6%	0.4%	0.3%	0.5%	0.0%	0.2%	0.1%	8.3%	3.4%	2.2%	0.3%	0.0%	0.0%	1.2%
271	50	216	5.3%	55.6%	17.4%	0.4%	0.3%	0.5%	0.1%	0.3%	0.1%	12.2%	5.0%	2.5%	0.2%	0.0%	0.0%	0.0%
272	50	221	5.3%	55.9%	17.0%	0.4%	0.3%	0.4%	0.0%	0.2%	0.1%	10.2%	4.2%	2.3%	0.6%	0.0%	0.0%	3.1%
273	50	510	4.9%	51.4%	17.4%	0.8%	0.5%	0.9%	0.1%	0.5%	0.1%	8.1%	3.3%	1.9%	0.2%	0.2%	8.7%	1.0%
274	50	379	4.6%	48.6%	16.3%	1.0%	0.7%	1.2%	0.1%	0.7%	0.1%	8.3%	3.4%	1.5%	0.1%	0.3%	11.8%	1.4%
275	50	525	6.0%	63.0%	12.5%	0.6%	0.4%	0.6%	0.1%	0.4%	0.1%	9.1%	3.8%	2.1%	0.4%	0.0%	0.0%	1.0%
276	50	566	5.0%	52.5%	14.5%	0.6%	0.4%	0.7%	0.1%	0.4%	0.1%	9.0%	3.7%	2.1%	0.1%	0.2%	10.0%	0.6%
277	50	155	5.4%	57.0%	18.1%	0.2%	0.2%	0.3%	0.0%	0.1%	0.1%	10.9%	4.5%	2.9%	0.3%	0.0%	0.0%	0.0%
278	50	141	6.0%	62.7%	15.1%	0.7%	0.5%	0.8%	0.1%	0.4%	0.1%	8.3%	3.4%	1.7%	0.2%	0.0%	0.0%	0.0%
279	50	314	5.5%	57.3%	14.7%	0.4%	0.3%	0.5%	0.1%	0.3%	0.1%	11.1%	4.6%	2.7%	0.5%	0.0%	0.0%	2.2%
280	50	341	4.4%	46.4%	15.0%	0.2%	0.1%	0.2%	0.0%	0.1%	0.1%	9.6%	4.0%	2.3%	0.4%	0.4%	15.7%	1.0%
281	50	588	5.8%	60.4%	15.8%	0.3%	0.2%	0.3%	0.0%	0.2%	0.1%	8.1%	3.4%	3.7%	0.2%	0.0%	0.8%	0.8%
282	50	361	5.6%	58.8%	16.9%	0.3%	0.2%	0.3%	0.0%	0.2%	0.1%	6.5%	2.7%	4.9%	0.2%	0.0%	1.9%	1.3%
283	50	444	5.8%	61.2%	12.6%	0.6%	0.4%	0.7%	0.1%	0.4%	0.1%	11.0%	4.5%	1.7%	0.1%	0.0%	0.8%	0.0%
284	50	254	6.9%	72.1%	10.3%	0.2%	0.1%	0.2%	0.0%	0.1%	0.1%	6.4%	2.6%	0.9%	0.0%	0.0%	0.0%	0.0%
285	50	754	5.7%	59.8%	14.6%	0.3%	0.2%	0.4%	0.0%	0.2%	0.1%	9.0%	3.7%	3.6%	0.3%	0.0%	1.4%	0.6%
286	50	590	5.8%	60.8%	16.7%	0.4%	0.3%	0.5%	0.1%	0.3%	0.1%	5.7%	2.4%	4.0%	0.2%	0.0%	2.1%	0.8%
287	50	148	5.5%	57.3%	13.6%	0.2%	0.1%	0.2%	0.0%	0.1%	0.1%	5.0%	2.1%	2.0%	0.3%	0.0%	1.9%	11.6%
288	50	256	5.8%	60.5%	17.4%	0.3%	0.2%	0.4%	0.0%	0.2%	0.0%	3.4%	1.4%	1.9%	0.2%	0.0%	1.5%	6.7%
289	50	433	4.6%	48.1%	13.1%	0.2%	0.1%	0.2%	0.0%	0.1%	0.1%	7.4%	3.0%	1.8%	0.2%	0.4%	15.8%	4.7%
290	50	1051	4.4%	46.3%	15.8%	1.2%	0.8%	1.3%	0.1%	0.7%	0.1%	5.8%	2.4%	1.3%	0.1%	0.2%	9.1%	10.4%
291	50	721	5.0%	52.1%	7.8%	0.6%	0.4%	0.7%	0.1%	0.4%	0.1%	5.6%	2.3%	1.3%	0.1%	0.2%	10.1%	13.1%
292	70	1543	5.9%	61.8%	8.8%	0.3%	0.2%	0.4%	0.0%	0.2%	0.1%	8.9%	3.7%	1.4%	0.1%	0.1%	2.9%	5.0%
293	70	1393	5.0%	52.9%	15.5%	0.5%	0.4%	0.6%	0.1%	0.3%	0.1%	6.9%	2.9%	2.1%	0.2%	0.1%	4.4%	7.9%
294	50	1296	4.3%	44.9%	12.5%	0.6%	0.4%	0.7%	0.1%	0.4%	0.1%	6.4%	2.7%	1.3%	0.2%	0.3%	13.6%	11.6%
295	50	1261	4.5%	47.5%	12.0%	0.4%	0.3%	0.5%	0.1%	0.3%	0.1%	5.6%	2.3%	1.7%	0.2%	0.2%	9.5%	14.8%
296	50	157	4.5%	46.9%	14.7%	0.1%	0.1%	0.1%	0.0%	0.1%	0.0%	3.8%	1.6%	0.8%	0.1%	0.0%	0.0%	27.3%
297	50	56	1.0%	10.3%	4.2%	0.0%	0.0%	0.0%	0.0%	0.0%	0.0%	1.0%	0.4%	0.2%	0.0%	0.0%	0.0%	82.8%
299	50	525	5.8%	60.4%	13.4%	0.2%	0.1%	0.2%	0.0%	0.1%	0.1%	8.7%	3.6%	4.6%	0.1%	0.0%	0.0%	2.5%
300	70	1216	5.3%	55.6%	15.1%	2.1%	1.5%	2.5%	0.3%	1.4%	0.1%	5.9%	2.5%	1.1%	0.0%	0.1%	5.2%	1.3%
301	70	1204	6.8%	71.3%	2.5%	1.0%	0.7%	1.2%	0.1%	0.7%	0.1%	6.8%	2.8%	1.2%	0.0%	0.1%	3.3%	1.5%
302	70	867	5.2%	54.2%	16.3%	2.2%	1.6%	2.6%	0.3%	1.4%	0.1%	7.4%	3.1%	0.8%	0.0%	0.1%	3.0%	1.8%
303	70	973	7.0%	73.0%	2.7%	1.0%	0.7%	1.2%	0.1%	0.6%	0.1%	7.7%	3.2%	0.9%	0.0%	0.0%	0.0%	1.9%
304	50	704	4.7%	49.1%	11.6%	0.2%	0.2%	0.2%	0.0%	0.1%	0.0%	3.7%	1.5%	1.3%	0.1%	0.3%	13.5%	13.2%
305	50	989	4.8%	50.8%	16.9%	0.1%	0.1%	0.1%	0.0%	0.1%	0.1%	5.1%	2.1%	2.1%	0.3%	0.2%	9.4%	7.7%
306	50	750	4.1%	42.9%	26.0%	0.3%	0.2%	0.4%	0.0%	0.2%	0.0%	4.3%	1.8%	1.0%	0.1%	0.1%	5.3%	13.1%
307	50	657	6.1%	64.3%	21.5%	0.2%	0.2%	0.3%	0.0%	0.1%	0.0%	2.0%	0.8%	0.5%	0.1%	0.1%	3.7%	0.0%
308	50	36	4.3%	45.0%	20.1%	0.2%	0.2%	0.3%	0.0%	0.2%	0.0%	1.6%	0.7%	0.7%	0.1%	0.1%	4.6%	22.0%
309	50	40	6.1%	63.7%	24.9%	0.2%	0.2%	0.3%	0.0%	0.1%	0.0%	2.3%	1.0%	1.2%	0.1%	0.0%	0.0%	0.0%
310	70	914	5.3%	55.7%	22.9%	0.5%	0.4%	0.6%	0.1%	0.3%	0.1%	5.6%	2.3%	2.4%	0.3%	0.0%	0.0%	3.6%
311	70	1103	5.1%	53.5%	24.6%	0.2%	0.2%	0.3%	0.0%	0.2%	0.0%	4.3%	1.8%	1.4%	0.2%	0.0%	0.0%	8.1%
312	50	474	5.7%	59.9%	14.7%	0.4%	0.3%	0.4%	0.0%	0.2%	0.1%	6.9%	2.9%	5.4%	0.2%	0.0%	0.1%	2.8%
313	50	113	6.1%	63.9%	23.0%	0.3%	0.2%	0.4%	0.0%	0.2%	0.0%	3.5%	1.4%	1.0%	0.1%	0.0%	0.0%	0.0%
314	50	134	6.6%	69.6%	17.5%	0.2%	0.1%	0.2%	0.0%	0.1%	0.0%	3.3%	1.4%	0.8%	0.0%	0.0%	0.0%	0.0%
315	50	72	6.6%	69.4%	17.5%	0.2%	0.1%	0.2%	0.0%	0.1%	0.0%	3.5%	1.5%	0.8%	0.0%	0.0%	0.0%	0.0%
316	50	64	6.1%	63.7%	22.9%	0.3%	0.2%	0.4%	0.0%	0.2%	0.0%	3.6%	1.5%	1.0%	0.1%	0.0%	0.0%	0.0%
317	50	74	5.8%	60.7%	26.2%	0.2%	0.2%	0.3%	0.0%	0.1%	0.0%	4.0%	1.7%	0.6%	0.1%	0.0%	0.0%	0.0%
318	50	81	6.4%	66.8%	19.7%	0.2%	0.2%	0.3%	0.0%	0.2%	0.0%	3.9%	1.6%	0.6%	0.0%	0.0%	0.0%	0.0%
319	50	171	5.8%	60.7%	23.9%	0.3%	0.2%	0.3%	0.0%	0.2%	0.1%	5.4%	2.2%	0.9%	0.1%	0.0%	0.0%	0.0%
320	50	74	5.6%	58.2%	18.8%	0.1%	0.1%	0.1%	0.0%	0.1%	0.0%	2.6%	1.1%	0.9%	0.2%	0.2%	9.0%	3.1%
321	50	178	4.2%	43.8%	29.4%	0.7%	0.5%	0.8%	0.1%	0.4%	0.1%	9.2%	3.8%	2.9%	0.3%	0.1%	3.8%	0.0%
322	50	14	5.3%	56.0%	27.8%	0.4%	0.3%	0.5%	0.1%	0.3%	0.0%	4.8%	2.0%	2.0%	0.4%	0.0%	0.0%	0.0%
323	50	46	6.1%	63.5%	21.8%	0.4%	0.3%	0.4%	0.0%	0.2%	0.0%	4.0%	1.7%	1.4%	0.2%	0.0%	0.0%	0.0%
324	50	167	4.8%	50.5%	31.6%	0.1%	0.1%	0.2%	0.0%	0.1%	0.0%	3.5%	1.5%	1.9%	0.3%	0.1%	4.0%	1.4%
325	50	220	5.4%	56.6%	25.8%	0.3%	0.2%	0.3%	0.0%	0.2%	0.0%	4.0%	1.7%	1.3%	0.1%	0.1%	3.0%	1.0%
326	50	27	5.8%	60.4%	18.0%	0.2%	0.1%	0.2%	0.0%	0.1%	0.1%	7.9%	3.3%	3.6%	0.3%	0.0%	0.0%	0.0%
327	50	130	5.5%	57.9%	16.8%	0.4%	0.3%	0.4%	0.0%	0.2%	0.1%	5.4%	2.2%	3.6%	0.3%	0.1%	5.1%	1.7%
328	50	151	5.0%	52.1%	29.8%	0.2%	0.1%	0.2%	0.0%	0.1%	0.0%	4.4%	1.8%	1.6%	0.1%	0.1%	4.4%	0.0%
329	50	122	6.0%	62.9%	26.7%	0.4%	0.3%	0.5%	0.0%	0.3%	0.0%	1.7%	0.7%	0.5%	0.0%	0.0%	0.0%	0.0%
330	50	72	6.7%	70.8%	17.2%	0.3%	0.2%	0.3%	0.0%	0.2%	0.0%	2.4%	1.0%	0.8%	0.0%	0.0%	0.0%	0.0%
331	50	50	6.6%	69.4%	18.2%	0.4%	0.3%	0.5%	0.1%	0.3%	0.0%	2.2%	0.9%	1.0%	0.0%	0.0%	0.0%	0.0%
332	50	64	6.7%	70.8%	17.1%	0.3%	0.2%	0.3%	0.0%	0.2%	0.0%	2.5%	1.0%	0.8%	0.0%	0.0%	0.0%	0.0%
333	50	39	6.6%	69.3%	18.1%	0.4%	0.3%	0.5%	0.1%	0.3%	0.0%	2.3%	1.0%	1.1%	0.1%	0.0%	0.0%	0.0%
334	50	66	6.9%	72.9%	15.5%	0.2%	0.1%	0.2%	0.0%	0.1%	0.0%	1.9%	0.8%	1.3%	0.0%	0.0%	0.0%	0.0%
335	50	40	6.8%	71.7%	15.7%	0.4%	0.3%	0.5%	0.1%	0.3%	0.0%	1.8%	0.7%	1.8%	0.1%	0.0%	0.0%	0.0%
336	50	743	5.7%	60.2%	29.2%	0.7%	0.5%	0.8%	0.1%	0.4%	0.0%	1.5%	0.6%	0.3%	0.0%	0.0%	0.0%	0.0%
337	50	515	4.4%	46.2%	45.8%	0.3%	0.2%	0.4%	0.0%	0.2%	0.0%	1.4%	0.6%	0.4%	0.0%	0.0%	0.0%	0.0%
338	50	252	5.5%	57.2%	30.7%	0.1%	0.1%	0.1%	0.0%	0.1%	0.0%	3.8%	1.6%	0.8%	0.0%	0.0%	0.0%	0.0%
339	50	786	4.9%	51.1%	40.8%	0.5%	0.4%	0.6%	0.1%	0.3%	0.0%	0.7%	0.3%	0.3%	0.0%	0.0%	0.0%	0.0%
340	50	312	4.8%	50.6%	41.2%	0.2%	0.1%	0.2%	0.0%	0.1%	0.0%	1.5%	0.6%	0.5%	0.0%	0.0%	0.0%	0.0%
341	50	492	6.0%	62.8%	26.6%	0.6%	0.4%	0.7%	0.1%	0.4%	0.0%	1.3%	0.5%	0.5%	0.0%	0.0%	0.0%	0.0%
342	80	1594	6.0%	63.3%	17.7%	0.4%	0.3%	0.5%	0.1%	0.3%	0.1%	5.5%	2.3%	3.4%	0.2%	0.0%	0.0%	0.0%
343	80	1484	6.5%	68.3%	12.1%	0.4%	0.3%	0.4%	0.0%	0.2%	0.1%	6.7%	2.8%	2.0%	0.2%	0.0%	0.0%	0.0%
346	70	63	6.3%	65.8%	17.9%	0.6%	0.5%	0.8%	0.1%	0.4%	0.0%	4.1%	1.7%	1.7%	0.1%	0.0%	0.0%	0.0%

Traffic Flows and Breakdown by 16 Vehicle Classes (Year 2026)

Link No.	Speed Limit	Total Vehicle	19 - Motorcycles (MC)	01 - Private Cars (PC)	03 - Taxi	14 - Non-franchised Bus <=6.4t	15 - Non-franchised Bus 6.4-15t	16 - Non-franchised Bus >15t	12 - Private Light Bus <=3.5t	13 - Private Light Bus >3.5t	04 - Light Goods Vehicles <=2.5t	05 - Lt Goods Vehicles 2.5-3.5t	06 - Light Goods Vehicles >3.5t	07 - Heavy Goods Vehicles <=15t	08 - Heavy Goods Vehicles >15t	17 - Franchised Bus (SD)	18 - Franchised Bus (DD)	11 - Public Light Buses
	km/hr	2300-2400																
349	70	492	6.1%	64.1%	15.3%	0.5%	0.3%	0.5%	0.1%	0.3%	0.1%	6.6%	2.7%	3.2%	0.2%	0.0%	0.0%	0.0%
350	50	682	4.3%	44.7%	48.7%	0.3%	0.2%	0.3%	0.0%	0.2%	0.0%	0.7%	0.3%	0.3%	0.0%	0.0%	0.0%	0.0%
351	50	301	5.7%	59.3%	29.1%	0.2%	0.1%	0.2%	0.0%	0.1%	0.0%	3.2%	1.3%	0.8%	0.0%	0.0%	0.0%	0.0%
364	50	198	6.5%	68.4%	17.0%	0.3%	0.2%	0.4%	0.0%	0.2%	0.0%	4.1%	1.7%	1.1%	0.1%	0.0%	0.0%	0.0%
365	50	207	6.4%	67.4%	18.4%	0.4%	0.3%	0.5%	0.1%	0.3%	0.0%	3.8%	1.6%	0.7%	0.0%	0.0%	0.0%	0.0%
368	50	480	5.2%	54.3%	13.7%	0.9%	0.6%	1.1%	0.1%	0.6%	0.1%	5.5%	2.3%	2.7%	0.3%	0.2%	8.1%	4.5%
369	50	61	5.3%	55.8%	20.7%	0.3%	0.2%	0.4%	0.0%	0.2%	0.1%	5.7%	2.3%	1.4%	0.2%	0.0%	0.0%	7.4%
370	50	10	2.1%	21.7%	23.2%	0.0%	0.0%	0.0%	0.0%	0.0%	0.1%	5.7%	2.4%	0.0%	0.0%	1.0%	43.9%	0.0%
371	70	520	5.4%	56.9%	25.6%	0.4%	0.3%	0.5%	0.1%	0.3%	0.0%	2.8%	1.2%	1.2%	0.3%	0.1%	4.8%	0.0%
372	70	1375	4.8%	49.9%	30.3%	0.5%	0.4%	0.6%	0.1%	0.3%	0.1%	5.8%	2.4%	2.3%	0.5%	0.0%	2.0%	0.0%
373	50	222	5.6%	59.0%	28.3%	0.5%	0.4%	0.6%	0.1%	0.4%	0.0%	3.1%	1.3%	0.7%	0.1%	0.0%	0.0%	0.0%
374	50	21	5.1%	53.2%	20.4%	0.3%	0.2%	0.3%	0.0%	0.2%	0.1%	9.8%	4.1%	4.9%	1.4%	0.0%	0.0%	0.0%
375	50	72	4.8%	50.7%	24.2%	0.3%	0.2%	0.4%	0.0%	0.2%	0.0%	4.1%	1.7%	1.1%	0.2%	0.0%	0.0%	11.9%
376	50	306	5.6%	58.5%	22.8%	0.3%	0.2%	0.3%	0.0%	0.2%	0.1%	6.5%	2.7%	2.6%	0.3%	0.0%	0.0%	0.0%
377	50	60	5.4%	56.6%	27.8%	0.6%	0.4%	0.7%	0.1%	0.4%	0.0%	4.3%	1.8%	1.4%	0.3%	0.0%	0.0%	0.0%
378	50	362	5.5%	57.9%	26.7%	0.4%	0.3%	0.5%	0.1%	0.3%	0.0%	4.2%	1.7%	1.3%	0.1%	0.0%	0.0%	0.9%
380	50	71	5.3%	55.6%	26.9%	0.6%	0.4%	0.7%	0.1%	0.4%	0.1%	5.3%	2.2%	2.1%	0.5%	0.0%	0.0%	0.0%
381	50	188	4.1%	43.3%	20.4%	0.5%	0.4%	0.6%	0.1%	0.3%	0.0%	3.8%	1.6%	1.6%	0.4%	0.5%	19.5%	3.0%
382	50	166	4.3%	44.9%	17.8%	0.3%	0.2%	0.3%	0.0%	0.2%	0.0%	2.6%	1.1%	1.2%	0.3%	0.5%	22.9%	3.4%
383	50	1391	4.7%	49.7%	23.0%	0.4%	0.3%	0.5%	0.1%	0.3%	0.0%	4.6%	1.9%	2.0%	0.3%	0.2%	8.8%	3.2%
384	50	745	4.6%	48.3%	13.9%	0.2%	0.2%	0.3%	0.0%	0.1%	0.1%	5.4%	2.2%	2.4%	0.4%	0.3%	14.4%	7.1%
385	50	1150	5.0%	52.0%	31.7%	0.4%	0.3%	0.5%	0.1%	0.3%	0.1%	4.9%	2.0%	2.1%	0.4%	0.0%	0.0%	0.4%
386	50	1218	5.0%	52.6%	31.3%	0.4%	0.3%	0.5%	0.0%	0.3%	0.0%	4.8%	2.0%	2.0%	0.4%	0.0%	0.0%	0.4%
388	50	227	5.4%	57.2%	26.2%	0.6%	0.5%	0.8%	0.1%	0.4%	0.0%	4.6%	1.9%	1.8%	0.4%	0.0%	0.0%	0.0%
389	50	616	5.7%	59.8%	25.1%	0.4%	0.3%	0.5%	0.1%	0.3%	0.0%	4.2%	1.7%	1.1%	0.1%	0.0%	0.0%	0.7%
390	50	270	5.7%	59.8%	23.7%	0.2%	0.2%	0.3%	0.0%	0.1%	0.1%	5.1%	2.1%	0.9%	0.1%	0.0%	0.0%	1.7%
391	50	1061	5.1%	53.7%	31.8%	0.2%	0.2%	0.3%	0.0%	0.1%	0.0%	4.6%	1.9%	1.4%	0.1%	0.0%	0.0%	0.4%
394	50	97	4.9%	51.2%	26.0%	0.3%	0.2%	0.4%	0.0%	0.2%	0.1%	8.2%	3.4%	3.8%	1.1%	0.0%	0.0%	0.0%
395	50	104	5.0%	52.3%	22.9%	0.6%	0.4%	0.7%	0.1%	0.4%	0.1%	10.4%	4.3%	2.5%	0.4%	0.0%	0.0%	0.0%
397	50	173	5.9%	61.5%	23.3%	0.5%	0.4%	0.6%	0.1%	0.3%	0.0%	3.3%	1.4%	2.0%	0.6%	0.0%	0.0%	0.0%
398	50	73	6.4%	67.6%	20.8%	0.3%	0.2%	0.3%	0.0%	0.2%	0.0%	2.2%	0.9%	0.8%	0.2%	0.0%	0.0%	0.0%
399	50	359	4.8%	50.7%	15.6%	0.2%	0.2%	0.3%	0.0%	0.2%	0.0%	4.1%	1.7%	2.7%	0.7%	0.3%	13.8%	4.6%
403	50	205	6.7%	70.7%	12.9%	0.3%	0.2%	0.4%	0.0%	0.2%	0.1%	5.4%	2.2%	0.8%	0.0%	0.0%	0.0%	0.0%
405	50	395	5.6%	58.3%	27.2%	0.2%	0.1%	0.2%	0.0%	0.1%	0.0%	3.4%	1.4%	1.0%	0.2%	0.0%	1.7%	0.6%
406	50	68	6.8%	71.8%	13.6%	0.4%	0.3%	0.4%	0.0%	0.2%	0.0%	3.4%	1.4%	1.5%	0.0%	0.0%	0.0%	0.0%
407	50	38	2.3%	24.0%	9.2%	1.3%	0.9%	1.5%	0.2%	0.8%	0.2%	21.4%	8.9%	3.4%	0.0%	0.0%	0.0%	25.8%
408	50	177	4.9%	51.2%	31.2%	0.1%	0.1%	0.2%	0.0%	0.1%	0.0%	3.5%	1.5%	1.8%	0.3%	0.1%	3.8%	1.3%
409	50	263	5.5%	58.2%	25.0%	0.3%	0.2%	0.3%	0.0%	0.2%	0.0%	3.9%	1.6%	1.2%	0.1%	0.1%	2.5%	0.9%
412	70	338	5.9%	62.1%	18.8%	0.8%	0.6%	1.0%	0.1%	0.5%	0.1%	5.0%	2.1%	3.0%	0.0%	0.0%	0.0%	0.0%
413	70	67	4.9%	51.1%	31.9%	1.8%	1.3%	2.1%	0.2%	1.2%	0.0%	2.9%	1.2%	1.3%	0.1%	0.0%	0.0%	0.0%
414	70	633	5.4%	57.0%	16.6%	0.6%	0.4%	0.7%	0.1%	0.4%	0.1%	7.9%	3.3%	3.0%	0.3%	0.1%	2.3%	1.8%
415	70	271	6.2%	64.8%	15.6%	0.6%	0.4%	0.7%	0.1%	0.4%	0.1%	5.5%	2.3%	3.4%	0.0%	0.0%	0.0%	0.0%
416	70	160	5.7%	59.8%	13.6%	0.6%	0.4%	0.7%	0.1%	0.4%	0.1%	10.1%	4.2%	4.3%	0.1%	0.0%	0.0%	0.0%
417	50	434	4.5%	46.8%	16.3%	0.2%	0.1%	0.2%	0.0%	0.1%	0.0%	1.8%	0.7%	0.7%	0.0%	0.6%	26.2%	1.8%
418	50	451	5.2%	54.7%	23.5%	0.2%	0.2%	0.3%	0.0%	0.1%	0.0%	3.8%	1.6%	1.3%	0.2%	0.1%	6.2%	2.5%
419	50	188	6.0%	63.2%	14.6%	0.6%	0.4%	0.7%	0.1%	0.4%	0.0%	4.1%	1.7%	1.1%	0.1%	0.0%	1.2%	5.8%
420	50	342	6.3%	66.3%	15.6%	0.2%	0.2%	0.3%	0.0%	0.1%	0.0%	2.1%	0.9%	1.0%	0.2%	0.1%	4.2%	2.5%
421	50	1063	5.5%	57.6%	12.6%	0.4%	0.3%	0.5%	0.1%	0.3%	0.0%	4.6%	1.9%	2.6%	0.3%	0.1%	5.2%	8.1%
422	50	1290	5.5%	58.2%	17.8%	0.1%	0.1%	0.2%	0.0%	0.1%	0.0%	4.1%	1.7%	1.9%	0.2%	0.1%	3.9%	6.1%
423	70	1153	5.3%	55.5%	16.0%	0.3%	0.2%	0.3%	0.0%	0.2%	0.1%	8.8%	3.6%	2.8%	1.0%	0.0%	1.3%	4.6%
424	70	1077	5.6%	59.1%	15.5%	0.3%	0.2%	0.4%	0.0%	0.2%	0.1%	7.6%	3.1%	2.9%	0.4%	0.1%	2.3%	2.1%
425	50	786	4.5%	47.4%	11.4%	0.4%	0.3%	0.5%	0.1%	0.3%	0.1%	5.6%	2.3%	3.3%	0.4%	0.4%	19.1%	3.8%
426	50	656	5.9%	62.0%	13.5%	0.2%	0.1%	0.2%	0.0%	0.1%	0.1%	5.7%	2.4%	2.9%	0.2%	0.1%	3.1%	3.5%
427	50	44	6.2%	64.9%	23.1%	0.1%	0.1%	0.1%	0.0%	0.1%	0.0%	2.4%	1.0%	1.9%	0.1%	0.0%	0.0%	0.0%
429	50	331	3.5%	36.6%	16.7%	0.4%	0.3%	0.5%	0.1%	0.3%	0.0%	3.2%	1.3%	0.6%	0.0%	0.6%	24.4%	11.4%
430	70	146	4.7%	49.2%	11.9%	0.7%	0.5%	0.8%	0.1%	0.4%	0.1%	5.3%	2.2%	3.0%	0.0%	0.5%	20.6%	0.0%
433	50	68	5.1%	53.6%	16.0%	0.6%	0.4%	0.7%	0.1%	0.4%	0.1%	12.1%	5.0%	2.4%	0.2%	0.1%	3.3%	0.0%
434	50	290	5.4%	57.1%	16.0%	1.0%	0.7%	1.1%	0.1%	0.6%	0.1%	9.8%	4.1%	2.0%	0.1%	0.0%	1.7%	0.0%
435	50	336	5.2%	54.2%	8.7%	0.2%	0.2%	0.3%	0.0%	0.1%	0.1%	7.1%	3.0%	0.7%	0.3%	0.2%	7.6%	12.2%
436	50	290	5.3%	55.7%	17.3%	0.4%	0.3%	0.5%	0.0%	0.2%	0.0%	3.7%	1.5%	1.1%	0.1%	0.2%	10.0%	3.5%
437	50	132	3.1%	32.7%	4.6%	0.6%	0.4%	0.7%	0.1%	0.4%	0.0%	4.6%	1.9%	1.1%	0.0%	0.6%	27.9%	21.2%
438	50	121	5.6%	59.0%	13.4%	0.2%	0.2%	0.3%	0.0%	0.1%	0.1%	9.9%	4.1%	3.8%	0.3%	0.0%	0.0%	2.8%
439	50	142	5.8%	61.4%	18.4%	0.3%	0.2%	0.4%	0.0%	0.2%	0.0%	4.4%	1.8%	1.1%	0.2%	0.1%	3.9%	1.6%
440	50	634	5.6%	59.1%	19.1%	0.3%	0.2%	0.3%	0.0%	0.2%	0.1%	7.9%	3.3%	2.1%	0.4%	0.0%	0.0%	1.3%
443	50	158	5.1%	53.6%	19.7%	0.8%	0.6%	1.0%	0.1%	0.5%	0.1%	6.3%	2.6%	1.1%	0.1%	0.0%	0.0%	8.3%
444	50	137	5.3%	55.3%	18.0%	0.3%	0.2%	0.4%	0.0%	0.2%	0.1%	7.3%	3.0%	1.7%	0.2%	0.0%	0.0%	7.9%
445	50	122	4.4%	45.9%	13.7%	1.0%	0.7%	1.1%	0.1%	0.6%	0.1%	5.0%	2.1%	0.6%	0.0%	0.2%	10.1%	14.5%
446	50	328	5.7%	59.5%	21.7%	0.4%	0.3%	0.5%	0.1%	0.3%	0.1%	6.2%	2.6%	1.5%	0.1%	0.0%	0.0%	1.2%
447	50	107	5.7%	59.7%	15.1%	0.2%	0.2%	0.3%	0.0%	0.2%	0.1%	10.5%	4.3%	3.5%	0.2%	0.0%	0.0%	0.0%
448	50	59	4.5%	47.3%	19.6%	0.2%	0.1%	0.2%	0.0%	0.1%	0.2%	16.5%	6.8%	4.1%	0.4%	0.0%	0.0%	0.0%
449	50	72	6.1%	64.4%	17.9%	0.7%	0.5%	0.8%	0.1%	0.4%	0.1%	5.8%	2.4%	0.9%	0.0%	0.0%	0.0%	0.0%
450	50	14	4.7%	49.2%	22.3%	0.1%	0.1%	0.1%	0.0%	0.1%	0.1%	13.9%	5.8%	3.4%	0.2%	0.0%	0.0%	0.0%
451	50	110	6.3%	66.3%	18.4%	0.1%	0.1%	0.2%	0.0%	0.1%	0.0%	4.1%	1.7%	2.2%	0.4%	0.0%	0.0%	0.0%
452	50	159	6.4%	66.9%	15.7%	0.6%	0.4%	0.7%	0.1%	0.4%	0.1%	5.4%	2.2%	1.1%	0.0%	0.0%	0.0%	0.0%
453	50	256	5.0%	52.5%	27.4%	0.5%	0.4%	0.6%	0.1%	0.3%	0.1%	5.3%	2.2%	1.9%	0.2%	0.1%	3.5%	0.0%
454	50	144	6.2%	64.8%	20.4%	0.4%	0.3%	0.4%	0.0%	0.2%	0.0%	4.0%	1.7%	1.5%	0.1%	0.0%	0.0%	0.0%
459	50	321	6.3%	65.9%	15.3%	0.3%	0.2%	0.4%	0.0%	0.2%	0.0%	4.5%	1.8%	1.1%	0.0%	0.0%	0.7%	3.2%
460	50	429	6.2%	65.0%	19.4%	0.3%	0.2%	0.3%	0.0%	0.2%	0.0%	4.3%	1.8%	1.4%	0.1%	0.0%	0.0%	0.9%
461	50	536	6.1%	64.2%	21.9%	0.4%	0.3%	0.5%	0.1%	0.3%	0.0%	3.3%	1.4%	0.7%	0.0%	0.0%	0.0%	0.7%
468	50	140	5.3%	55.8%	14.4%	0.3%	0.2%	0.3%	0.0%	0.2%	0.1%	5.6%	2.3%	1.5%	0.2%	0.1%	5.2%	8.6%
469	50	397	4.9%	51.5%	28.6%	0.6%	0.4%	0.7%	0.1%	0.4%	0.0%	2.5%	1.1%	0.7%	0.1%	0.0%	1.1%	7.3%
470	50	127	4.2%	43.6%	25.4%	1.6%	1.1%	1.9%	0.2%	1.0%	0.0%	3.6%	1.5%	0.9%	0.1%	0.0%	1.3%	13.5%
473	50	66	6.9%	72.9%	15.5%	0.2%	0.1%	0.2%	0.0%	0.1%	0.0%	1.9%	0.8%	1.3%	0.0%	0.0%	0.0%	0.0%
474	50	40	6.8%	71.7%	15.7%	0.4%	0.3%	0.5%	0.1%	0.3%	0.0%	1.8%	0.7%	1.8%	0.1%	0.0%	0.0%	0.0%
475	50	14	6.5%	67.7%	17.1%	0.4%	0.3%	0.5%	0.1%	0.3%	0.0%	4.2%	1.7%	1.1%	0.0%	0.0%	0.0%	0.0%
476	50	10	5.8%	60.4%	22.5%	0.5%	0.4%	0.6%	0.1%	0.3%	0.1%	5.5%	2.3%	1.4%	0.1%	0.0%	0.0%	0.0%
477	50	26	6.4%	66.9%	20.2%	0.3%	0.2%	0.3%	0.0%	0.2%	0.0%	2.7%	1.1%	1.5%	0.1%	0.0%	0.0%	0.0%
478	50	18	6.6%	69.0%	17.9%	0.2%	0.1%	0.2%	0.0%	0.1%	0.0%	3.2%	1.3%	1.2%	0.0%	0.0%	0.0%	0.0%
479	50	9	5.6%	59.0%	25.4%	0.2%	0.1%	0.2%	0.0%	0.1%	0.1%	6.2%	2.6%	0.6%	0.0%	0.0%	0.0%	0.0%
480	50	12	6.2%	64.9%	19.9%	0.4%	0.2%	0.4%	0.0%	0.2%	0.1%	4.9%	2.0%	0.8%	0.0%	0.0%	0.0%	0.0%
483	50	321	4.9%	51.6%	38.9%	0.2%	0.1%	0.2%	0.0%	0.1%	0.0%	2.1%	0.9%	0.8%	0.0%	0.0%	0.0%	0.0%
484	50	482	6.0%	62.8%	26.3%	0.6%	0.4%	0.7%	0.1%	0.4%	0.0%	1.5%	0.6%	0.5%	0.0%	0.0%	0.0%	0.0%
485	50	202	4.3%	45.2%	17.6%	0.7%	0.5%	0.8%	0.1%	0.5%	0.0%	2.7%	1.1%	0.5%	2.0%	0.4%	16.6%	7.1%
486	50	236	6.1%	63.7%	24.5%	0.2%	0.1%	0.2%	0.0%	0.1%	0.0%	2.6%	1.1%	1.0%	0.2%	0.0%	0.0%	0.0%
487	50	95	3.4%	36.1%	19.7%	0.5%	0.3%	0.5%	0.1%	0.3%	0.1%	7.7%	3.2%	2.0%	0.4%	0.0%	0.0%	25.8%
488	50	31	2.0%	20.8%	7.5%	0.4%	0.3%	0.4%	0.0%	0.2%	0.0%	1.8%	0.8%	0.1%	0.0%	1.5%	64.1%	0.0%
489	50	593	5.0%	52.0%	15.2%	0.5%	0.4%	0.6%	0.1%	0.3%	0.0%	3.2%	1.3%	1.6%	0.2%	0.3%	12.6%	6.6%
490	50	75	0.4%	4.0%	3.1%	0.0%	0.0%	0.0%	0.0%	0.0%	0.0%	0.8%	0.3%	0.0%	0.0%	1.6%	67.7%	22.1%
491	50	382	4.0%	42.1%	20.0%	0.2%	0.1%	0.2%	0.0%	0.1%	0.0%	3.6%	1.5%	1.2%	0.3%	0.4%	15.5%	10.7%
492	50	9	5.3%	56.1%	25.6%	1.0%	0.7%	1.1%	0.1%	0.6%	0.1%	6.3%	2.6%	0.4%	0.0%	0.0%	0.0%	0.0%
493	50	657	5.2%	54.1%	17.0%	0.5%	0.4%	0.6%	0.1%	0.3%	0.0%	3.4%	1.4%	1.6%	0.2%	0.1%	5.4%	9.7%
494	50	22	6.2%	65.2%	18.2%	0.3%	0.2%	0.3%	0.0%	0.2%	0.1%	5.6%	2.3%	1.2%	0.1%	0.0%	0.0%	0.0%
495	50	103	6.4%	66.7%	22.5%	0.2%	0.2%	0.3%	0.0%	0.2%	0.0%	2.1%	0.9%	0.6%	0.1%	0.0%	0.0%	0.0%
496	50	181	2.4%	25.1%	12.5%	0.3%	0.2%	0.3%	0.0%	0.2%	0.0%	4.4%	1.8%	1.2%	0.2%	0.7%	28.0%	22.7%
497	50	406	4.2%	43.7%	20.1%	0.2%	0.1%	0.2%	0.0%	0.1%	0.0%	3.4%	1.4%	1.1%	0.3%	0.3%	14.5%	10.1%

Traffic Flows and Breakdown by 16 Vehicle Classes (Year 2026)

Link No.	Speed Limit	Total Vehicle	19 - Motorcycles (MC)	01 - Private Cars (PC)	03 - Taxi	14 - Non-franchised Bus <=6.4t	15 - Non-franchised Bus 6.4-15t	16 - Non-franchised Bus >15t	12 - Private Light Bus <=3.5t	13 - Private Light Bus >3.5t	04 - Light Goods Vehicles <=2.5t	05 - Lt Goods Vehicles 2.5-3.5t	06 - Light Goods Vehicles >3.5t	07 - Heavy Goods Vehicles <=15t	08 - Heavy Goods Vehicles >15t	17 - Franchised Bus (SD)	18 - Franchised Bus (DD)	11 - Public Light Buses
	km/hr	2300-2400																
498	50	77	5.3%	56.1%	20.9%	0.2%	0.2%	0.3%	0.0%	0.2%	0.0%	4.8%	2.0%	0.9%	0.1%	0.0%	0.0%	8.8%
499	50	27	4.1%	43.0%	19.6%	0.0%	0.0%	0.0%	0.0%	0.0%	0.1%	5.4%	2.2%	0.3%	0.0%	0.0%	0.0%	25.3%
500	50	83	3.6%	37.6%	15.4%	0.1%	0.1%	0.2%	0.0%	0.1%	0.0%	3.7%	1.5%	0.4%	0.1%	0.3%	14.1%	22.7%
501	50	271	5.0%	52.8%	27.8%	0.3%	0.2%	0.4%	0.0%	0.2%	0.0%	3.6%	1.5%	0.9%	0.2%	0.0%	0.0%	6.9%
502	50	9	5.3%	55.5%	27.1%	0.7%	0.5%	0.8%	0.1%	0.5%	0.1%	6.6%	2.8%	0.1%	0.0%	0.0%	0.0%	0.0%
503	50	209	4.8%	50.0%	19.2%	0.1%	0.1%	0.1%	0.0%	0.1%	0.0%	3.3%	1.4%	1.0%	0.2%	0.3%	12.5%	7.1%
504	50	558	4.9%	51.3%	22.8%	0.5%	0.3%	0.5%	0.1%	0.3%	0.1%	6.3%	2.6%	1.8%	0.2%	0.1%	3.3%	5.0%
505	50	126	5.6%	58.9%	23.4%	0.2%	0.1%	0.2%	0.0%	0.1%	0.1%	6.5%	2.7%	1.8%	0.3%	0.0%	0.0%	0.0%
506	50	213	5.5%	58.1%	24.1%	0.3%	0.2%	0.3%	0.0%	0.2%	0.1%	6.5%	2.7%	1.7%	0.2%	0.0%	0.0%	0.0%
507	50	74	5.1%	53.4%	27.9%	0.6%	0.4%	0.7%	0.1%	0.4%	0.1%	5.7%	2.4%	2.5%	0.7%	0.0%	0.0%	0.0%
508	50	62	5.8%	60.3%	22.8%	0.1%	0.1%	0.1%	0.0%	0.1%	0.1%	6.3%	2.6%	1.6%	0.2%	0.0%	0.0%	0.0%
509	50	107	4.7%	49.6%	28.7%	0.6%	0.4%	0.7%	0.1%	0.4%	0.0%	3.3%	1.4%	1.5%	0.5%	0.0%	0.0%	8.0%
512	50	442	5.0%	52.6%	25.7%	0.5%	0.3%	0.6%	0.1%	0.3%	0.0%	3.9%	1.6%	1.6%	0.3%	0.0%	0.0%	7.5%
513	50	49	6.3%	65.8%	24.1%	0.2%	0.1%	0.2%	0.0%	0.1%	0.0%	1.9%	0.8%	0.4%	0.1%	0.0%	0.0%	0.0%
514	50	185	2.5%	25.9%	12.7%	0.2%	0.2%	0.3%	0.0%	0.2%	0.0%	4.4%	1.8%	1.2%	0.2%	0.6%	27.5%	22.2%
515	50	449	4.4%	45.8%	20.3%	0.2%	0.1%	0.2%	0.0%	0.1%	0.0%	3.3%	1.4%	1.1%	0.3%	0.3%	13.2%	9.2%
516	50	86	4.4%	45.7%	24.1%	0.1%	0.0%	0.1%	0.0%	0.0%	0.0%	3.5%	1.4%	0.7%	0.1%	0.2%	9.7%	9.9%
517	50	152	4.6%	48.2%	21.8%	0.2%	0.1%	0.2%	0.0%	0.1%	0.0%	3.5%	1.4%	1.4%	0.2%	0.1%	5.5%	12.4%
518	50	70	5.6%	58.3%	24.8%	0.3%	0.2%	0.4%	0.0%	0.2%	0.1%	5.8%	2.4%	1.7%	0.2%	0.0%	0.0%	0.0%
519	50	90	5.6%	58.8%	29.4%	0.2%	0.2%	0.3%	0.0%	0.1%	0.0%	2.8%	1.2%	1.0%	0.3%	0.0%	0.0%	0.0%
520	50	282	4.0%	41.9%	17.1%	0.3%	0.2%	0.4%	0.0%	0.2%	0.0%	4.5%	1.8%	1.2%	0.2%	0.4%	16.2%	11.5%
521	50	343	4.3%	44.8%	20.9%	0.2%	0.1%	0.2%	0.0%	0.1%	0.0%	3.4%	1.4%	1.1%	0.4%	0.4%	15.7%	6.8%
522	50	139	5.4%	56.6%	20.4%	0.4%	0.3%	0.5%	0.1%	0.3%	0.0%	4.4%	1.8%	1.0%	0.1%	0.0%	0.0%	8.6%
523	50	43	6.6%	68.8%	18.1%	0.1%	0.1%	0.2%	0.0%	0.1%	0.0%	3.2%	1.3%	1.2%	0.2%	0.0%	0.0%	0.0%
524	50	94	5.6%	58.5%	16.0%	0.8%	0.6%	0.9%	0.1%	0.5%	0.0%	3.6%	1.5%	0.8%	0.2%	0.0%	0.0%	10.9%
525	50	82	6.3%	66.5%	16.6%	0.1%	0.1%	0.1%	0.0%	0.1%	0.0%	2.5%	1.0%	0.9%	0.1%	0.0%	0.0%	5.6%
526	50	145	2.7%	28.3%	14.1%	0.2%	0.1%	0.2%	0.0%	0.1%	0.0%	4.4%	1.8%	1.5%	0.3%	0.7%	31.5%	14.1%
527	50	302	4.0%	41.5%	21.4%	0.2%	0.1%	0.2%	0.0%	0.1%	0.0%	3.4%	1.4%	1.1%	0.4%	0.4%	17.9%	7.7%
528	50	93	1.5%	16.1%	7.4%	0.1%	0.1%	0.1%	0.0%	0.1%	0.0%	1.2%	0.5%	0.5%	0.1%	1.0%	44.8%	26.3%
529	50	493	4.4%	45.7%	19.0%	0.2%	0.2%	0.3%	0.0%	0.2%	0.0%	4.6%	1.9%	1.4%	0.4%	0.3%	14.0%	7.4%
530	50	200	3.6%	37.6%	18.8%	0.3%	0.2%	0.4%	0.0%	0.2%	0.0%	2.7%	1.1%	1.1%	0.3%	0.5%	20.9%	12.3%
531	50	493	4.4%	45.7%	19.0%	0.2%	0.2%	0.3%	0.0%	0.2%	0.0%	4.6%	1.9%	1.4%	0.4%	0.3%	14.0%	7.4%
532	50	80	5.8%	61.3%	26.9%	0.2%	0.1%	0.2%	0.0%	0.1%	0.0%	3.0%	1.2%	0.8%	0.1%	0.0%	0.0%	0.0%
533	50	67	5.1%	53.0%	26.1%	0.4%	0.3%	0.5%	0.1%	0.3%	0.1%	7.4%	3.1%	3.1%	0.8%	0.0%	0.0%	0.0%
534	50	201	3.6%	37.4%	18.7%	0.3%	0.2%	0.4%	0.0%	0.2%	0.0%	3.0%	1.2%	1.2%	0.3%	0.5%	20.7%	12.2%
535	50	547	4.5%	46.8%	18.5%	0.2%	0.2%	0.3%	0.0%	0.1%	0.1%	5.4%	2.2%	1.7%	0.4%	0.3%	12.6%	6.7%
536	50	336	4.4%	46.3%	19.2%	0.4%	0.3%	0.5%	0.0%	0.3%	0.1%	8.4%	3.5%	2.5%	0.4%	0.1%	5.5%	8.3%
537	50	230	3.3%	34.2%	16.3%	0.3%	0.2%	0.4%	0.0%	0.2%	0.0%	3.5%	1.5%	1.1%	0.2%	0.5%	23.0%	15.1%
538	50	411	4.4%	46.4%	19.5%	0.2%	0.1%	0.2%	0.0%	0.1%	0.0%	3.7%	1.5%	1.2%	0.4%	0.3%	15.0%	6.7%
539	50	204	2.2%	22.6%	9.4%	0.1%	0.1%	0.1%	0.0%	0.1%	0.0%	2.7%	1.1%	0.7%	0.1%	1.0%	42.6%	17.1%
540	50	565	4.5%	47.4%	17.1%	0.3%	0.2%	0.4%	0.0%	0.2%	0.0%	4.3%	1.8%	1.9%	0.4%	0.3%	12.4%	8.7%
543	50	322	3.6%	37.9%	13.4%	0.4%	0.3%	0.5%	0.0%	0.3%	0.0%	2.9%	1.2%	1.0%	0.1%	0.6%	27.0%	10.8%
544	50	565	4.5%	47.4%	17.1%	0.3%	0.2%	0.4%	0.0%	0.2%	0.0%	4.3%	1.8%	1.9%	0.4%	0.3%	12.4%	8.7%
545	50	322	3.6%	37.9%	13.4%	0.4%	0.3%	0.5%	0.0%	0.3%	0.0%	2.9%	1.2%	1.0%	0.1%	0.6%	27.0%	10.8%
546	50	414	4.2%	43.5%	13.9%	0.2%	0.2%	0.3%	0.0%	0.2%	0.0%	4.0%	1.7%	2.1%	0.5%	0.4%	17.0%	11.9%
547	50	631	4.4%	46.4%	16.5%	0.3%	0.2%	0.3%	0.0%	0.2%	0.0%	3.6%	1.5%	1.8%	0.4%	0.3%	11.1%	13.0%
548	50	50	6.1%	64.0%	22.0%	0.1%	0.1%	0.2%	0.0%	0.1%	0.0%	4.1%	1.7%	1.4%	0.2%	0.0%	0.0%	0.0%
549	50	521	4.2%	44.3%	18.4%	0.4%	0.3%	0.4%	0.0%	0.2%	0.0%	3.7%	1.5%	1.3%	0.1%	0.4%	18.0%	6.7%
550	50	625	4.6%	48.7%	14.3%	0.2%	0.1%	0.2%	0.0%	0.1%	0.0%	3.9%	1.6%	1.9%	0.4%	0.3%	12.3%	11.2%
551	50	446	4.0%	42.1%	17.3%	0.3%	0.2%	0.4%	0.0%	0.2%	0.0%	3.3%	1.4%	1.2%	0.1%	0.5%	21.0%	7.8%
552	50	539	4.7%	48.8%	13.0%	0.2%	0.1%	0.2%	0.0%	0.1%	0.0%	4.5%	1.8%	2.2%	0.4%	0.3%	14.3%	9.3%
553	50	6	3.7%	39.3%	42.2%	0.0%	0.0%	0.0%	0.0%	0.0%	0.1%	10.3%	4.3%	0.0%	0.0%	0.0%	0.0%	0.0%
554	50	123	4.5%	47.3%	17.6%	0.2%	0.1%	0.2%	0.0%	0.1%	0.0%	2.9%	1.2%	1.4%	0.2%	0.0%	0.0%	24.1%
555	50	678	4.3%	45.3%	18.7%	0.4%	0.3%	0.4%	0.0%	0.2%	0.0%	3.2%	1.3%	1.1%	0.1%	0.4%	18.1%	6.0%
556	50	503	4.6%	47.8%	12.1%	0.2%	0.1%	0.2%	0.0%	0.1%	0.0%	4.6%	1.9%	2.3%	0.4%	0.4%	15.3%	10.0%
557	50	678	4.3%	45.3%	18.7%	0.4%	0.3%	0.4%	0.0%	0.2%	0.0%	3.2%	1.3%	1.1%	0.1%	0.4%	18.1%	6.0%
558	50	747	4.6%	48.2%	13.9%	0.2%	0.2%	0.3%	0.0%	0.1%	0.1%	5.4%	2.2%	2.4%	0.4%	0.3%	14.7%	7.1%
559	50	206	5.6%	58.7%	26.1%	0.2%	0.1%	0.2%	0.0%	0.1%	0.1%	4.9%	2.0%	1.6%	0.4%	0.0%	0.0%	0.0%
560	50	225	5.7%	59.7%	22.7%	0.3%	0.2%	0.4%	0.0%	0.2%	0.0%	4.8%	2.0%	1.5%	0.3%	0.0%	0.0%	2.0%
561	50	504	5.3%	55.7%	26.1%	0.3%	0.2%	0.4%	0.0%	0.2%	0.0%	3.9%	1.6%	1.2%	0.2%	0.0%	1.3%	3.3%
562	50	373	5.3%	55.5%	25.2%	0.2%	0.2%	0.3%	0.0%	0.2%	0.0%	4.4%	1.8%	1.5%	0.3%	0.0%	1.8%	3.2%
563	50	382	5.6%	59.0%	25.8%	0.2%	0.2%	0.3%	0.0%	0.2%	0.0%	4.4%	1.8%	1.3%	0.3%	0.0%	0.0%	0.9%
564	50	336	5.7%	60.0%	23.5%	0.4%	0.3%	0.4%	0.0%	0.2%	0.0%	4.0%	1.7%	1.2%	0.2%	0.0%	0.0%	2.4%
565	50	129	5.2%	54.1%	22.6%	0.3%	0.2%	0.3%	0.0%	0.2%	0.0%	2.7%	1.1%	1.1%	0.3%	0.1%	5.2%	6.6%
566	50	306	5.2%	54.8%	28.2%	0.3%	0.2%	0.3%	0.0%	0.2%	0.0%	3.3%	1.4%	0.9%	0.1%	0.1%	2.2%	2.8%
567	50	14	5.8%	60.5%	26.0%	0.3%	0.2%	0.3%	0.0%	0.2%	0.0%	4.1%	1.7%	0.9%	0.1%	0.0%	0.0%	0.0%
568	50	86	4.6%	48.7%	21.8%	0.3%	0.2%	0.3%	0.0%	0.2%	0.1%	7.4%	3.0%	1.8%	0.3%	0.0%	0.0%	11.2%
569	50	7	4.7%	49.8%	31.6%	0.5%	0.4%	0.6%	0.1%	0.3%	0.1%	7.7%	3.2%	0.9%	0.2%	0.0%	0.0%	0.0%
570	50	15	5.9%	62.2%	21.9%	0.6%	0.4%	0.7%	0.1%	0.4%	0.0%	3.9%	1.6%	1.6%	0.5%	0.0%	0.0%	0.0%
571	50	231	5.0%	52.6%	21.4%	0.3%	0.2%	0.4%	0.0%	0.2%	0.0%	2.9%	1.2%	1.2%	0.2%	0.0%	0.0%	14.3%
572	50	26	3.5%	36.2%	15.7%	0.3%	0.2%	0.4%	0.0%	0.2%	0.0%	3.1%	1.3%	1.1%	0.3%	0.0%	0.0%	37.7%
573	50	208	4.5%	47.4%	21.2%	0.4%	0.3%	0.4%	0.0%	0.2%	0.0%	2.7%	1.1%	1.0%	0.1%	0.0%	0.0%	20.6%
574	50	122	5.1%	53.3%	21.6%	0.3%	0.2%	0.3%	0.0%	0.2%	0.1%	6.3%	2.6%	1.8%	0.4%	0.0%	0.0%	8.0%
575	50	12	6.0%	63.2%	20.8%	0.5%	0.3%	0.6%	0.1%	0.3%	0.1%	4.9%	2.0%	1.0%	0.2%	0.0%	0.0%	0.0%
576	50	143	4.8%	50.5%	23.6%	0.3%	0.2%	0.3%	0.0%	0.2%	0.1%	6.7%	2.8%	1.8%	0.4%	0.0%	0.0%	8.4%
577	50	15	1.4%	14.4%	15.4%	0.0%	0.0%	0.0%	0.0%	0.0%	0.0%	3.8%	1.6%	0.0%	0.0%	0.0%	0.0%	63.4%
578	50	39	4.5%	47.5%	19.5%	0.2%	0.2%	0.3%	0.0%	0.1%	0.0%	3.1%	1.3%	0.8%	0.1%	0.0%	0.0%	22.2%
579	50	7	4.5%	47.7%	34.8%	0.1%	0.1%	0.1%	0.0%	0.1%	0.1%	8.5%	3.5%	0.3%	0.0%	0.0%	0.0%	0.0%
580	50	21	3.4%	36.0%	11.0%	0.1%	0.1%	0.1%	0.0%	0.1%	0.0%	2.7%	1.1%	0.2%	0.0%	0.0%	0.0%	45.2%
581	50	25	4.2%	44.2%	11.7%	0.1%	0.1%	0.1%	0.0%	0.1%	0.0%	3.3%	1.4%	0.6%	0.1%	0.0%	0.0%	34.0%
582	50	284	5.6%	58.3%	23.9%	0.2%	0.1%	0.2%	0.0%	0.1%	0.1%	5.8%	2.4%	2.0%	0.2%	0.0%	0.0%	1.2%
583	50	249	5.6%	59.0%	24.0%	0.2%	0.1%	0.2%	0.0%	0.1%	0.1%	5.9%	2.5%	2.2%	0.2%	0.0%	0.0%	0.0%
584	50	249	5.6%	59.0%	24.0%	0.2%	0.1%	0.2%	0.0%	0.1%	0.1%	5.9%	2.5%	2.2%	0.2%	0.0%	0.0%	0.0%
585	50	510	5.3%	55.8%	25.6%	0.3%	0.2%	0.3%	0.0%	0.2%	0.1%	7.0%	2.9%	2.1%	0.2%	0.0%	0.0%	0.0%
586	50	410	5.5%	57.8%	24.0%	0.2%	0.1%	0.2%	0.0%	0.1%	0.1%	6.7%	2.8%	2.3%	0.2%	0.0%	0.0%	0.0%
587	50	117	4.5%	46.7%	30.6%	0.7%	0.5%	0.9%	0.1%	0.5%	0.1%	9.5%	3.9%	1.7%	0.3%	0.0%	0.0%	0.0%
588	70	1258	4.8%	50.2%	30.3%	0.5%	0.4%	0.6%	0.1%	0.3%	0.1%	5.5%	2.3%	2.3%	0.6%	0.1%	2.2%	0.0%
589	70	395	5.6%	58.8%	22.1%	0.3%	0.2%	0.4%	0.0%	0.2%	0.0%	2.9%	1.2%	1.4%	0.4%	0.1%	6.3%	0.0%
590	70	1258	4.8%	50.2%	30.3%	0.5%	0.4%	0.6%	0.1%	0.3%	0.1%	5.5%	2.3%	2.3%	0.6%	0.1%	2.2%	0.0%
591	70	769	6.0%	63.4%	18.1%	0.3%	0.2%	0.3%	0.0%	0.2%	0.0%	3.8%	1.6%	1.2%	0.2%	0.1%	4.4%	0.0%
594	50	521	4.5%	47.3%	24.0%	0.5%	0.3%	0.6%	0.1%	0.3%	0.0%	2.6%	1.1%	0.8%	0.1%	0.2%	10.2%	7.4%
595	50	354	4.8%	50.0%	19.8%	0.2%	0.1%	0.2%	0.0%	0.1%	0.0%	3.7%	1.5%	0.8%	0.1%	0.4%	17.5%	0.8%
596	50	485	4.5%	47.6%	24.7%	0.5%	0.4%	0.6%	0.1%	0.3%	0.0%	2.3%	1.0%	0.6%	0.1%	0.3%	10.9%	6.2%
597	50	500	5.1%	53.9%	19.6%	0.2%	0.2%	0.3%	0.0%	0.1%	0.0%	4.1%	1.7%	1.3%	0.2%	0.3%	12.4%	0.6%
598	50	624	5.1%	53.7%	23.2%	0.5%	0.3%	0.6%	0.1%	0.3%	0.0%	3.5%	1.4%	1.0%	0.1%	0.1%	5.1%	4.8%
599	50	367	4.5%	47.6%	29.4%	0.4%	0.3%	0.5%	0.0%	0.3%	0.0%	3.6%	1.5%	1.7%	0.3%	0.2%	9.0%	0.8%
600	50	524	5.7%	59.8%	28.5%	0.6%	0.5%	0.8%	0.1%	0.4%	0.0%	2.1%	0.9%	0.5%	0.0%	0.0%	0.0%	0.0%
601	50	261	5.1%	53.4%	32.2%	0.4%	0.3%	0.5%	0.0%	0.2%	0.0%	4.2%	1.7%	1.7%	0.2%	0.0%	0.0%	0.0%
602	50	182	5.7%	59.3%	18.4%	0.3%	0.2%	0.4%	0.0%	0.2%	0.1%	5.4%	2.2%	2.7%	0.3%	0.0%	0.0%	4.7%
603	50	6	3.7%	39.1%	41.9%	0.0%	0.0%	0.0%	0.0%	0.0%	0.1%	10.3%	4.2%	0.5%	0.2%	0.0%	0.0%	0.0%
604	50	292	5.4%	56.6%	22.3%	0.3%	0.2%	0.4%	0.0%	0.2%	0.1%	6.0%	2.5%	2.7%	0.4%	0.0%	0.0%	2.9%
605	50	283	5.6%	58.3%	23.0%	0.3%	0.2%	0.4%	0.0%	0.2%	0.1%	6.2%	2.5%	2.8%	0.4%	0.0%	0.0%	0.0%
606	50	93	5.4%	56.8%	25.2%	0.4%	0.3%	0.5%	0.1%	0.3%	0.1%	6.6%	2.7%	1.5%	0.2%	0.0%	0.0%	0.0%
607	50	6	3.8%	39.4%	42.2%	0.0%	0.0%	0.0%	0.0%	0.0%	0.1%	10.3%	4.3%	0.0%	0.0%	0.0%	0.0%	0.0%
608	50	477	3.6%	38.2%	23.3%	0.2%	0.1%	0.2%	0.0%	0.1%	0.0%	2.6%	1.1%	1.1%	0.3%	0.6%	25.7%	2.6%

Traffic Flows and Breakdown by 16 Vehicle Classes (Year 2026)

Link No.	Speed Limit	Total Vehicle	19 - Motorcycles (MC)	01 - Private Cars (PC)	03 - Taxi	14 - Non-franchised Bus <=6.4t	15 - Non-franchised Bus 6.4-15t	16 - Non-franchised Bus >15t	12 - Private Light Bus <=3.5t	13 - Private Light Bus >3.5t	04 - Light Goods Vehicles <=2.5t	05 - Lt Goods Vehicles 2.5-3.5t	06 - Light Goods Vehicles >3.5t	07 - Heavy Goods Vehicles <=15t	08 - Heavy Goods Vehicles >15t	17 - Franchised Bus (SD)	18 - Franchised Bus (DD)	11 - Public Light Buses
	km/hr	2300-2400																
609	50	735	4.6%	48.1%	19.6%	0.4%	0.3%	0.4%	0.0%	0.2%	0.0%	3.0%	1.2%	1.0%	0.1%	0.3%	13.0%	7.8%
610	50	967	4.4%	46.1%	19.1%	0.3%	0.2%	0.4%	0.0%	0.2%	0.0%	2.9%	1.2%	0.9%	0.1%	0.3%	14.7%	8.9%
611	50	422	3.1%	32.3%	9.9%	0.2%	0.2%	0.3%	0.0%	0.1%	0.0%	3.2%	1.3%	1.0%	0.1%	0.7%	29.1%	18.5%
612	70	562	3.9%	41.2%	27.2%	0.3%	0.2%	0.4%	0.0%	0.2%	0.0%	4.8%	2.0%	1.1%	0.1%	0.0%	0.9%	17.4%
613	70	557	6.5%	68.2%	20.7%	0.2%	0.2%	0.3%	0.0%	0.1%	0.0%	2.0%	0.8%	0.5%	0.1%	0.0%	0.4%	0.0%
614	70	557	6.5%	68.2%	20.7%	0.2%	0.2%	0.3%	0.0%	0.1%	0.0%	2.0%	0.8%	0.5%	0.1%	0.0%	0.4%	0.0%
615	70	562	3.9%	41.2%	27.2%	0.3%	0.2%	0.4%	0.0%	0.2%	0.0%	4.8%	2.0%	1.1%	0.1%	0.0%	0.9%	17.4%
617	50	537	3.9%	40.5%	15.9%	0.4%	0.3%	0.4%	0.0%	0.2%	0.0%	3.8%	1.6%	0.8%	0.1%	0.6%	27.9%	3.6%
618	70	619	4.8%	50.8%	32.8%	0.2%	0.2%	0.3%	0.0%	0.1%	0.0%	4.2%	1.7%	1.4%	0.3%	0.0%	0.0%	3.0%
619	50	1083	4.6%	48.7%	21.1%	0.4%	0.3%	0.5%	0.1%	0.3%	0.0%	3.2%	1.3%	0.8%	0.1%	0.4%	15.7%	2.5%
620	50	685	5.2%	54.8%	23.6%	0.4%	0.3%	0.5%	0.1%	0.3%	0.0%	3.5%	1.5%	0.9%	0.1%	0.1%	4.6%	4.0%
621	50	400	4.1%	42.7%	25.4%	0.2%	0.1%	0.2%	0.0%	0.1%	0.0%	2.8%	1.2%	1.2%	0.3%	0.3%	11.1%	10.3%
622	50	739	5.3%	55.4%	23.5%	0.4%	0.3%	0.5%	0.1%	0.3%	0.0%	3.5%	1.5%	1.0%	0.1%	0.1%	4.3%	3.7%
623	50	679	5.3%	55.5%	23.6%	0.4%	0.3%	0.5%	0.1%	0.3%	0.0%	3.2%	1.3%	0.9%	0.1%	0.1%	4.7%	3.7%
624	50	520	5.1%	53.6%	23.2%	0.4%	0.3%	0.5%	0.1%	0.3%	0.0%	3.2%	1.3%	0.8%	0.1%	0.1%	6.1%	4.8%
625	50	685	4.4%	45.9%	17.6%	0.2%	0.1%	0.2%	0.0%	0.1%	0.0%	3.3%	1.4%	0.8%	0.2%	0.2%	6.5%	19.1%
627	50	400	4.1%	42.7%	25.4%	0.2%	0.1%	0.2%	0.0%	0.1%	0.0%	2.8%	1.2%	1.2%	0.3%	0.3%	11.1%	10.3%
628	50	285	4.8%	50.4%	6.5%	0.2%	0.2%	0.3%	0.0%	0.2%	0.0%	3.9%	1.6%	0.4%	0.0%	0.0%	0.0%	31.5%
629	70	619	4.8%	50.8%	32.8%	0.2%	0.2%	0.3%	0.0%	0.1%	0.0%	4.2%	1.7%	1.4%	0.3%	0.0%	0.0%	3.0%
630	70	1103	5.1%	53.5%	24.6%	0.2%	0.2%	0.3%	0.0%	0.2%	0.0%	4.3%	1.8%	1.4%	0.2%	0.0%	0.0%	8.1%
631	50	171	5.4%	56.6%	13.6%	0.1%	0.1%	0.2%	0.0%	0.1%	0.0%	4.4%	1.8%	1.4%	0.4%	0.3%	10.8%	4.7%
632	50	284	4.3%	44.9%	23.1%	0.2%	0.1%	0.2%	0.0%	0.1%	0.0%	3.3%	1.3%	0.5%	0.1%	0.2%	10.6%	11.0%
633	50	73	3.7%	38.6%	10.5%	0.1%	0.1%	0.2%	0.0%	0.1%	0.1%	5.4%	2.2%	1.9%	0.5%	0.6%	25.2%	10.9%
634	50	266	4.5%	47.7%	24.6%	0.2%	0.1%	0.2%	0.0%	0.1%	0.0%	3.4%	1.4%	0.5%	0.1%	0.3%	11.3%	5.4%
640	50	63	5.7%	60.3%	24.2%	0.2%	0.1%	0.2%	0.0%	0.1%	0.1%	5.5%	2.3%	1.2%	0.2%	0.0%	0.0%	0.0%
641	50	113	5.4%	57.1%	22.7%	0.1%	0.1%	0.2%	0.0%	0.1%	0.1%	4.9%	2.0%	1.0%	0.1%	0.0%	0.0%	6.1%
642	50	295	4.0%	42.3%	20.6%	0.3%	0.2%	0.4%	0.0%	0.2%	0.0%	4.7%	1.9%	1.3%	0.2%	0.0%	0.0%	23.8%
643	50	393	4.5%	46.8%	21.5%	0.3%	0.2%	0.4%	0.0%	0.2%	0.0%	4.5%	1.9%	1.5%	0.3%	0.0%	0.0%	17.9%
644	50	280	4.1%	42.6%	21.0%	0.4%	0.3%	0.5%	0.1%	0.3%	0.0%	4.3%	1.8%	1.7%	0.4%	0.0%	0.0%	22.6%
645	50	132	4.9%	51.2%	28.3%	0.8%	0.6%	0.9%	0.1%	0.5%	0.1%	5.3%	2.2%	2.6%	0.7%	0.0%	0.0%	1.7%
646	50	19	5.8%	61.1%	22.5%	1.5%	1.1%	1.8%	0.2%	1.0%	0.0%	3.0%	1.2%	0.7%	0.0%	0.0%	0.0%	0.0%
647	50	185	4.3%	44.9%	14.1%	0.3%	0.2%	0.4%	0.0%	0.2%	0.1%	7.4%	3.1%	2.4%	0.1%	0.1%	3.6%	18.8%
648	50	327	4.3%	45.4%	15.6%	0.3%	0.2%	0.4%	0.0%	0.2%	0.1%	7.5%	3.1%	2.0%	0.1%	0.0%	2.0%	18.6%
649	50	263	4.9%	51.6%	17.2%	0.4%	0.3%	0.5%	0.1%	0.3%	0.1%	8.8%	3.6%	2.2%	0.1%	0.1%	2.5%	7.4%
650	50	385	5.1%	53.3%	19.8%	0.4%	0.3%	0.4%	0.0%	0.2%	0.1%	7.3%	3.0%	1.4%	0.1%	0.0%	1.7%	7.0%
651	50	42	4.3%	44.8%	19.0%	0.7%	0.5%	0.8%	0.1%	0.4%	0.2%	15.8%	6.5%	6.5%	0.4%	0.0%	0.0%	0.0%
652	50	164	5.1%	53.8%	23.8%	0.4%	0.3%	0.5%	0.1%	0.3%	0.1%	7.0%	2.9%	1.3%	0.1%	0.0%	0.0%	4.5%
653	50	49	6.1%	64.1%	23.0%	0.3%	0.2%	0.4%	0.0%	0.2%	0.0%	3.3%	1.4%	0.9%	0.1%	0.0%	0.0%	0.0%
654	50	7	4.6%	48.1%	31.5%	0.2%	0.2%	0.3%	0.0%	0.1%	0.1%	7.7%	3.2%	3.0%	1.0%	0.0%	0.0%	0.0%
657	50	74	5.8%	60.7%	26.2%	0.2%	0.2%	0.3%	0.0%	0.1%	0.0%	4.0%	1.7%	0.6%	0.1%	0.0%	0.0%	0.0%
658	50	81	6.4%	66.8%	19.7%	0.2%	0.2%	0.3%	0.0%	0.2%	0.0%	3.9%	1.6%	0.6%	0.0%	0.0%	0.0%	0.0%
659	50	29	6.6%	69.6%	18.5%	0.4%	0.3%	0.4%	0.0%	0.2%	0.0%	2.1%	0.9%	0.9%	0.0%	0.0%	0.0%	0.0%
660	50	51	6.8%	71.3%	17.3%	0.2%	0.2%	0.3%	0.0%	0.2%	0.0%	2.1%	0.9%	0.7%	0.0%	0.0%	0.0%	0.0%
661	50	452	5.9%	62.3%	24.0%	0.6%	0.4%	0.7%	0.1%	0.4%	0.0%	2.3%	0.9%	0.8%	0.0%	0.0%	1.5%	0.0%
662	50	239	5.0%	52.5%	38.1%	0.2%	0.2%	0.3%	0.0%	0.2%	0.0%	1.9%	0.8%	0.8%	0.0%	0.0%	0.0%	0.0%
665	70	43	6.0%	62.5%	23.9%	0.6%	0.4%	0.7%	0.1%	0.4%	0.0%	2.9%	1.2%	1.2%	0.1%	0.0%	0.0%	0.0%
669	70	409	6.0%	62.6%	17.6%	0.3%	0.2%	0.4%	0.0%	0.2%	0.1%	5.0%	2.1%	2.1%	0.3%	0.1%	3.0%	0.0%
670	50	274	5.9%	61.5%	20.7%	0.3%	0.2%	0.3%	0.0%	0.2%	0.0%	3.1%	1.3%	1.5%	0.4%	0.1%	4.5%	0.0%
671	70	135	6.2%	64.8%	11.3%	0.5%	0.3%	0.6%	0.1%	0.3%	0.1%	8.8%	3.6%	3.2%	0.2%	0.0%	0.0%	0.0%
672	70	178	6.1%	64.3%	14.4%	0.5%	0.4%	0.6%	0.1%	0.3%	0.1%	7.3%	3.0%	2.7%	0.2%	0.0%	0.0%	0.0%
674	50	632	5.8%	60.7%	24.5%	0.3%	0.2%	0.3%	0.0%	0.2%	0.0%	4.1%	1.7%	0.8%	0.1%	0.0%	1.1%	0.4%
675	50	175	5.8%	61.0%	22.4%	0.2%	0.1%	0.2%	0.0%	0.1%	0.0%	3.0%	1.2%	0.7%	0.1%	0.1%	3.8%	1.3%
676	50	43	6.1%	63.9%	23.9%	0.2%	0.2%	0.3%	0.0%	0.1%	0.0%	3.3%	1.4%	0.5%	0.0%	0.0%	0.0%	0.0%
677	50	51	6.4%	67.3%	20.5%	0.2%	0.2%	0.3%	0.0%	0.2%	0.0%	3.0%	1.2%	0.5%	0.0%	0.0%	0.0%	0.0%
678	50	140	4.9%	51.4%	26.3%	0.6%	0.4%	0.7%	0.1%	0.4%	0.1%	8.2%	3.4%	3.3%	0.4%	0.0%	0.0%	0.0%
679	50	65	5.8%	60.8%	14.8%	0.1%	0.1%	0.2%	0.0%	0.1%	0.1%	9.4%	3.9%	4.1%	0.5%	0.0%	0.0%	0.0%
680	50	138	4.4%	46.1%	22.2%	0.1%	0.1%	0.2%	0.0%	0.1%	0.0%	3.9%	1.6%	1.6%	0.3%	0.0%	0.0%	19.5%
681	50	157	5.0%	52.9%	24.2%	0.6%	0.4%	0.7%	0.1%	0.4%	0.1%	6.0%	2.5%	2.2%	0.2%	0.0%	0.0%	4.7%
682	50	52	5.8%	61.3%	25.0%	0.1%	0.1%	0.1%	0.0%	0.1%	0.0%	4.2%	1.8%	1.1%	0.2%	0.0%	0.0%	0.0%
683	50	64	5.9%	61.8%	17.5%	0.4%	0.3%	0.4%	0.0%	0.2%	0.1%	6.0%	2.5%	1.3%	0.0%	0.0%	0.0%	3.6%
684	50	100	5.6%	58.5%	25.1%	0.4%	0.3%	0.5%	0.0%	0.2%	0.1%	5.0%	2.1%	1.9%	0.3%	0.0%	0.0%	0.0%
685	50	174	5.2%	54.9%	24.9%	0.5%	0.4%	0.6%	0.1%	0.3%	0.1%	6.8%	2.8%	3.0%	0.4%	0.0%	0.0%	0.0%
686	50	223	4.6%	47.9%	11.5%	0.4%	0.3%	0.4%	0.0%	0.2%	0.1%	8.8%	3.7%	3.3%	0.3%	0.1%	3.0%	15.6%
687	50	93	5.0%	52.2%	22.2%	0.1%	0.1%	0.2%	0.0%	0.1%	0.1%	12.6%	5.2%	2.1%	0.1%	0.0%	0.0%	0.0%
688	50	81	5.2%	54.5%	29.4%	0.2%	0.1%	0.2%	0.0%	0.1%	0.1%	6.6%	2.7%	0.8%	0.0%	0.0%	0.0%	0.0%
689	50	204	4.7%	49.3%	28.7%	0.8%	0.6%	1.0%	0.1%	0.5%	0.0%	3.2%	1.3%	1.4%	0.1%	0.1%	3.3%	4.8%
690	50	203	4.7%	49.4%	28.7%	0.8%	0.6%	0.9%	0.1%	0.5%	0.0%	3.2%	1.3%	1.4%	0.1%	0.1%	3.3%	4.8%
691	50	250	5.1%	54.0%	27.2%	0.2%	0.1%	0.2%	0.0%	0.1%	0.1%	8.0%	3.3%	1.5%	0.1%	0.0%	0.0%	0.0%
692	50	250	5.1%	54.0%	27.2%	0.2%	0.1%	0.2%	0.0%	0.1%	0.1%	8.0%	3.3%	1.5%	0.1%	0.0%	0.0%	0.0%
693	50	94	4.1%	43.2%	27.6%	0.3%	0.2%	0.4%	0.0%	0.2%	0.1%	13.8%	5.7%	3.9%	0.5%	0.0%	0.0%	0.0%
695	50	276	5.0%	52.6%	27.4%	0.2%	0.1%	0.2%	0.0%	0.1%	0.1%	9.2%	3.8%	1.3%	0.0%	0.0%	0.0%	0.0%
696	50	6	3.8%	39.4%	42.2%	0.0%	0.0%	0.0%	0.0%	0.0%	0.1%	10.3%	4.3%	0.0%	0.0%	0.0%	0.0%	0.0%
697	50	67	5.1%	54.0%	15.5%	0.3%	0.2%	0.4%	0.0%	0.2%	0.1%	4.9%	2.0%	3.3%	0.2%	0.2%	10.0%	3.4%
698	70	291	6.6%	69.6%	11.6%	1.2%	0.9%	1.4%	0.2%	0.8%	0.0%	3.3%	1.4%	3.1%	0.0%	0.0%	0.0%	0.0%
699	50	113	0.2%	1.9%	2.1%	0.0%	0.0%	0.0%	0.0%	0.0%	0.0%	0.5%	0.2%	0.0%	0.0%	2.0%	86.0%	7.0%
700	70	1521	4.1%	43.4%	26.6%	0.2%	0.1%	0.2%	0.0%	0.1%	0.1%	5.1%	2.1%	1.1%	0.1%	0.1%	5.9%	10.9%
701	70	367	5.3%	55.9%	14.0%	0.7%	0.5%	0.8%	0.1%	0.4%	0.1%	10.6%	4.4%	1.8%	0.2%	0.0%	2.1%	3.1%
702	70	1509	4.1%	43.3%	26.5%	0.2%	0.1%	0.2%	0.0%	0.1%	0.1%	5.1%	2.1%	1.1%	0.1%	0.1%	5.9%	11.0%
704	70	1457	4.0%	41.9%	22.5%	0.4%	0.2%	0.4%	0.0%	0.2%	0.0%	4.7%	2.0%	1.3%	0.1%	0.3%	10.9%	11.1%
705	70	1646	4.2%	44.3%	21.6%	0.4%	0.3%	0.4%	0.0%	0.2%	0.0%	4.7%	1.9%	1.3%	0.1%	0.2%	9.8%	10.5%
706	70	1088	5.0%	52.4%	20.1%	0.1%	0.0%	0.1%	0.0%	0.0%	0.0%	2.7%	1.1%	0.9%	0.2%	0.1%	5.4%	11.8%
712	50	409	5.2%	55.0%	31.1%	0.5%	0.4%	0.6%	0.1%	0.3%	0.0%	3.1%	1.3%	1.0%	0.1%	0.0%	0.7%	0.6%
713	50	26	4.5%	47.1%	17.2%	0.3%	0.2%	0.4%	0.0%	0.2%	0.0%	2.2%	0.9%	0.5%	0.0%	0.6%	25.9%	0.0%
714	50	22	5.1%	53.9%	27.0%	0.4%	0.3%	0.4%	0.0%	0.2%	0.1%	6.2%	2.6%	2.9%	0.8%	0.0%	0.0%	0.0%
715	50	21	5.9%	61.6%	24.5%	0.4%	0.3%	0.4%	0.0%	0.2%	0.0%	3.1%	1.3%	1.7%	0.5%	0.0%	0.0%	0.0%
716	50	80	4.8%	50.3%	19.4%	0.1%	0.1%	0.2%	0.0%	0.1%	0.1%	5.7%	2.4%	1.8%	0.2%	0.3%	14.6%	0.0%
717	50	482	5.3%	55.8%	27.0%	0.4%	0.3%	0.4%	0.0%	0.2%	0.0%	3.8%	1.6%	1.5%	0.2%	0.1%	3.4%	0.0%
718	50	707	5.7%	59.8%	19.7%	0.5%	0.3%	0.6%	0.1%	0.3%	0.1%	4.9%	2.0%	1.9%	0.2%	0.0%	1.7%	2.2%
719	50	421	5.1%	53.7%	27.4%	0.7%	0.5%	0.8%	0.1%	0.4%	0.0%	4.6%	1.9%	1.5%	0.2%	0.0%	0.7%	2.4%
720	50	157	6.2%	64.6%	23.0%	0.7%	0.5%	0.8%	0.1%	0.4%	0.0%	1.9%	0.8%	0.9%	0.1%	0.0%	0.0%	0.0%
721	50	222	4.8%	50.0%	17.7%	0.2%	0.1%	0.2%	0.0%	0.1%	0.0%	2.5%	1.1%	0.9%	0.1%	0.2%	7.8%	14.4%
722	50	204	4.2%	44.3%	18.2%	0.2%	0.1%	0.2%	0.0%	0.1%	0.0%	4.1%	1.7%	1.7%	0.2%	0.2%	7.9%	16.8%
723	50	719	4.9%	50.9%	27.6%	0.6%	0.4%	0.7%	0.1%	0.4%	0.0%	2.9%	1.2%	1.2%	0.2%	0.1%	2.2%	6.7%
724	50	1014	5.2%	54.7%	19.9%	0.7%	0.5%	0.8%	0.1%	0.4%	0.1%	5.2%	2.2%	1.6%	0.2%	0.1%	2.2%	6.2%
725	50	198	4.9%	51.0%	23.2%	0.9%	0.6%	1.0%	0.1%	0.5%	0.0%	3.3%	1.4%	0.9%	0.2%	0.2%	7.6%	4.3%
726	50	438	5.1%	54.0%	21.5%	0.5%	0.3%	0.6%	0.1%	0.3%	0.1%	7.4%	3.1%	1.8%	0.1%	0.1%	3.7%	1.4%
727	50	171	5.5%	57.4%	21.6%	0.3%	0.2%	0.4%	0.0%	0.2%	0.1%	8.5%	3.5%	2.0%	0.1%	0.0%	0.0%	0.0%
728	50	131	5.6%	58.3%	21.5%	0.2%	0.1%	0.2%	0.0%	0.1%	0.1%	8.1%	3.4%	2.0%	0.3%	0.0%	0.0%	0.0%
729	50	138	4.8%	50.8%	24.7%	1.1%	0.8%	1.3%	0.1%	0.7%	0.0%	4.4%	1.8%	1.3%	0.1%	0.0%	0.0%	7.8%
730	50	114	5.9%	62.4%	17.2%	0.4%	0.3%	0.4%	0.0%	0.2%	0.1%	6.1%	2.5%	2.1%	0.4%	0.0%	0.0%	2.0%
731	50	299	5.8%	60.5%	19.5%	0.2%	0.2%	0.3%	0.0%	0.2%	0.1%	5.6%	2.3%	1.8%	0.3%	0.0%	1.7%	1.5%
732	50	256	4.6%	47.9%	21.5%	1.2%	0.8%	1.4%	0.2%	0.8%	0.1%	7.4%	3.0%	1.9%	0.1%	0.0%	1.7%	7.4%
733	50	79	4.7%	49.1%	22.4%	0.1%	0.0%	0.1%	0.0%	0.0%	0.1%	5.4%	2.3%	1.7%	0.5%	0.0%	0.0%	13.7%
734	50	6	3.7%	38.3%	41.1%	0.3%	0.2%	0.4%	0.0%	0.2%	0.1%	10.1%	4.2%	1.3%	0.1%	0.0%	0.0%	0.0%
735	50	26	5.6%	58.9%	19.1%	0.3%	0.2%	0.4%	0.0%	0.2%	0.1%	9.1%	3.8%	2.1%	0.2%	0.0%	0.0%	0.0%

Traffic Flows and Breakdown by 16 Vehicle Classes (Year 2026)

Link No.	Speed Limit	Total Vehicle	19 - Motorcycles (MC)	01 - Private Cars (PC)	03 - Taxi	14 - Non-franchised Bus <=6.4t	15 - Non-franchised Bus 6.4-15t	16 - Non-franchised Bus >15t	12 - Private Light Bus <=3.5t	13 - Private Light Bus >3.5t	04 - Light Goods Vehicles <=2.5t	05 - Lt Goods Vehicles 2.5-3.5t	06 - Light Goods Vehicles >3.5t	07 - Heavy Goods Vehicles <=15t	08 - Heavy Goods Vehicles >15t	17 - Franchised Bus (SD)	18 - Franchised Bus (DD)	11 - Public Light Buses
	km/hr	2300-2400																
736	50	227	5.0%	52.8%	21.2%	0.8%	0.6%	1.0%	0.1%	0.5%	0.1%	8.7%	3.6%	1.8%	0.2%	0.0%	0.0%	3.5%
737	50	40	3.9%	40.5%	18.3%	0.0%	0.0%	0.1%	0.0%	0.0%	0.1%	5.5%	2.3%	1.9%	0.6%	0.0%	0.0%	26.9%
738	50	193	5.2%	54.9%	20.7%	0.8%	0.6%	1.0%	0.1%	0.5%	0.1%	7.4%	3.1%	1.5%	0.1%	0.0%	0.0%	4.1%
739	50	170	4.1%	43.5%	28.0%	0.5%	0.4%	0.6%	0.1%	0.3%	0.1%	5.2%	2.2%	1.1%	0.2%	0.1%	2.6%	11.1%
740	50	204	4.9%	51.3%	15.1%	0.5%	0.4%	0.6%	0.1%	0.3%	0.1%	9.5%	3.9%	1.3%	0.0%	0.1%	3.6%	8.4%
741	50	93	4.8%	50.5%	16.5%	0.4%	0.3%	0.4%	0.0%	0.2%	0.1%	7.9%	3.3%	1.4%	0.1%	0.0%	0.0%	14.1%
742	50	178	4.1%	43.0%	16.8%	0.5%	0.4%	0.6%	0.1%	0.3%	0.0%	3.0%	1.3%	0.7%	0.1%	0.1%	5.6%	23.4%
743	50	243	4.5%	47.0%	18.8%	0.8%	0.6%	0.9%	0.1%	0.5%	0.0%	3.3%	1.4%	0.7%	0.1%	0.1%	4.1%	17.1%
745	50	199	4.9%	51.6%	21.8%	0.6%	0.4%	0.7%	0.1%	0.4%	0.1%	7.2%	3.0%	1.3%	0.1%	0.1%	2.5%	5.2%
746	50	71	3.7%	39.3%	12.9%	0.9%	0.7%	1.1%	0.1%	0.6%	0.1%	4.9%	2.0%	0.8%	0.0%	0.1%	6.3%	26.4%
749	70	2076	6.0%	62.8%	15.1%	0.4%	0.3%	0.5%	0.1%	0.3%	0.1%	6.0%	2.5%	2.5%	0.2%	0.0%	2.1%	1.2%
750	70	1909	5.9%	61.7%	11.7%	0.7%	0.5%	0.8%	0.1%	0.4%	0.1%	8.6%	3.6%	2.1%	0.1%	0.1%	2.5%	1.3%
751	70	605	5.5%	57.9%	21.1%	0.4%	0.3%	0.5%	0.0%	0.2%	0.1%	8.1%	3.3%	2.3%	0.2%	0.0%	0.0%	0.0%
752	70	703	6.0%	63.1%	19.5%	0.3%	0.2%	0.4%	0.0%	0.2%	0.1%	5.8%	2.4%	1.5%	0.4%	0.0%	0.0%	0.0%
753	70	465	5.0%	52.0%	24.6%	0.4%	0.3%	0.4%	0.0%	0.2%	0.1%	7.6%	3.1%	2.5%	0.2%	0.0%	2.0%	1.5%
754	70	658	6.2%	64.9%	16.6%	0.3%	0.2%	0.3%	0.0%	0.2%	0.1%	5.4%	2.3%	1.6%	0.2%	0.0%	1.6%	0.0%
755	70	209	4.9%	51.5%	21.1%	0.2%	0.1%	0.2%	0.0%	0.1%	0.1%	10.4%	4.3%	3.2%	0.3%	0.0%	0.3%	3.3%
756	70	213	6.1%	64.4%	13.3%	0.3%	0.2%	0.3%	0.0%	0.2%	0.1%	5.8%	2.4%	1.5%	0.2%	0.1%	5.0%	0.0%
757	50	300	6.2%	65.4%	17.2%	0.2%	0.2%	0.3%	0.0%	0.1%	0.1%	5.8%	2.4%	1.9%	0.2%	0.0%	0.0%	0.0%
759	50	345	5.3%	55.8%	25.1%	0.5%	0.4%	0.6%	0.1%	0.3%	0.1%	5.6%	2.3%	1.4%	0.1%	0.0%	0.0%	2.5%
760	50	295	6.0%	63.0%	20.8%	0.5%	0.4%	0.6%	0.1%	0.3%	0.0%	3.6%	1.5%	0.8%	0.0%	0.0%	0.8%	1.5%
761	50	320	5.4%	56.8%	22.1%	0.5%	0.4%	0.6%	0.1%	0.3%	0.1%	7.2%	3.0%	2.0%	0.1%	0.0%	0.0%	1.4%
777	70	956	5.9%	61.6%	12.5%	0.6%	0.4%	0.7%	0.1%	0.4%	0.1%	7.3%	3.0%	3.3%	0.2%	0.1%	2.7%	1.2%
778	50	23	5.5%	57.3%	16.9%	0.2%	0.1%	0.2%	0.0%	0.1%	0.1%	10.0%	4.1%	4.9%	0.6%	0.0%	0.0%	0.0%
779	50	1003	6.1%	63.8%	18.8%	0.3%	0.2%	0.4%	0.0%	0.2%	0.1%	5.8%	2.4%	1.6%	0.3%	0.0%	0.0%	0.0%
780	50	716	5.2%	54.6%	23.5%	0.4%	0.3%	0.5%	0.1%	0.3%	0.1%	7.9%	3.3%	2.4%	0.2%	0.0%	1.2%	0.0%
781	50	196	5.5%	57.3%	24.0%	0.6%	0.5%	0.8%	0.1%	0.4%	0.1%	6.6%	2.7%	1.4%	0.1%	0.0%	0.0%	0.0%
782	50	221	5.9%	62.0%	22.9%	0.1%	0.1%	0.1%	0.0%	0.1%	0.1%	5.3%	2.2%	1.1%	0.1%	0.0%	0.0%	0.0%
783	50	295	6.0%	63.0%	20.8%	0.5%	0.4%	0.6%	0.1%	0.3%	0.0%	3.6%	1.5%	0.8%	0.0%	0.0%	0.8%	1.5%
784	50	344	5.7%	59.9%	21.5%	0.2%	0.1%	0.2%	0.0%	0.1%	0.1%	6.3%	2.6%	1.7%	0.1%	0.0%	0.0%	1.3%
785	50	185	6.0%	62.5%	19.7%	0.7%	0.5%	0.8%	0.1%	0.5%	0.0%	3.4%	1.4%	0.7%	0.0%	0.0%	1.2%	2.5%
786	50	347	5.8%	60.6%	20.7%	0.3%	0.2%	0.3%	0.0%	0.2%	0.1%	6.2%	2.6%	1.6%	0.1%	0.0%	0.0%	1.3%
787	50	449	5.9%	61.4%	19.5%	0.3%	0.2%	0.4%	0.0%	0.2%	0.1%	6.5%	2.7%	1.7%	0.2%	0.0%	0.0%	1.0%
788	50	694	6.0%	63.3%	18.2%	0.4%	0.3%	0.4%	0.0%	0.2%	0.1%	6.2%	2.6%	1.9%	0.4%	0.0%	0.0%	0.0%
789	50	857	5.2%	54.5%	22.6%	0.5%	0.3%	0.5%	0.1%	0.3%	0.1%	8.3%	3.4%	2.5%	0.2%	0.0%	1.0%	0.5%
790	50	711	5.9%	62.2%	18.3%	0.4%	0.3%	0.5%	0.0%	0.2%	0.1%	6.7%	2.8%	2.0%	0.4%	0.0%	0.0%	0.0%
791	50	801	5.2%	55.0%	22.8%	0.4%	0.3%	0.4%	0.0%	0.2%	0.1%	7.9%	3.3%	2.4%	0.2%	0.0%	1.1%	0.6%
792	50	197	5.8%	60.9%	21.6%	0.2%	0.2%	0.3%	0.0%	0.1%	0.1%	6.5%	2.7%	1.5%	0.1%	0.0%	0.0%	0.0%
793	50	310	5.5%	57.4%	18.8%	0.5%	0.3%	0.5%	0.1%	0.3%	0.1%	8.2%	3.4%	2.5%	0.2%	0.0%	0.7%	1.5%
794	50	254	5.4%	56.2%	21.1%	0.2%	0.1%	0.2%	0.0%	0.1%	0.1%	6.9%	2.8%	1.6%	0.0%	0.1%	3.5%	1.8%
795	50	357	5.5%	58.1%	17.3%	0.5%	0.3%	0.5%	0.1%	0.3%	0.1%	9.0%	3.7%	2.5%	0.1%	0.0%	0.6%	1.3%
796	50	456	5.6%	58.4%	20.1%	0.1%	0.1%	0.2%	0.0%	0.1%	0.1%	7.0%	2.9%	1.8%	0.3%	0.0%	2.0%	1.4%
797	50	182	5.6%	58.3%	14.2%	0.5%	0.3%	0.6%	0.1%	0.3%	0.1%	10.0%	4.1%	2.2%	0.0%	0.0%	1.2%	2.5%
798	50	201	5.7%	59.3%	22.6%	0.3%	0.2%	0.3%	0.0%	0.2%	0.1%	5.6%	2.3%	1.3%	0.1%	0.0%	0.0%	2.3%
799	50	255	5.2%	54.9%	11.9%	0.5%	0.3%	0.6%	0.1%	0.3%	0.1%	5.8%	2.4%	2.3%	0.2%	0.2%	7.9%	7.6%
800	50	286	3.1%	32.4%	9.5%	0.4%	0.3%	0.4%	0.0%	0.2%	0.0%	2.9%	1.2%	0.9%	0.1%	1.0%	42.1%	5.6%
801	50	752	5.3%	56.0%	15.2%	0.4%	0.3%	0.4%	0.0%	0.2%	0.1%	6.5%	2.7%	2.3%	0.4%	0.1%	3.3%	6.7%
802	50	961	5.2%	55.0%	16.5%	0.3%	0.2%	0.4%	0.0%	0.2%	0.1%	7.4%	3.1%	2.5%	0.4%	0.1%	2.7%	5.9%
803	50	590	4.1%	42.7%	12.9%	0.3%	0.2%	0.4%	0.0%	0.2%	0.0%	4.8%	2.0%	0.9%	0.0%	0.6%	27.1%	3.6%
804	50	686	5.3%	55.2%	14.8%	0.4%	0.3%	0.4%	0.0%	0.2%	0.1%	6.4%	2.6%	1.8%	0.4%	0.1%	5.2%	6.7%
805	50	632	4.4%	46.5%	13.6%	0.1%	0.1%	0.1%	0.0%	0.1%	0.0%	4.8%	2.0%	1.9%	0.4%	0.4%	18.1%	7.6%
806	50	899	5.5%	57.4%	14.5%	0.3%	0.2%	0.4%	0.0%	0.2%	0.1%	6.2%	2.6%	1.7%	0.4%	0.1%	5.1%	5.1%
807	50	607	4.2%	44.4%	13.6%	0.2%	0.2%	0.3%	0.0%	0.1%	0.1%	5.7%	2.4%	1.2%	0.2%	0.5%	20.9%	6.0%
808	50	295	5.2%	54.5%	22.9%	0.5%	0.3%	0.5%	0.1%	0.3%	0.1%	8.7%	3.6%	3.2%	0.3%	0.0%	0.0%	0.0%
809	50	39	4.2%	44.3%	17.6%	0.1%	0.1%	0.1%	0.0%	0.1%	0.2%	20.5%	8.5%	4.0%	0.2%	0.0%	0.0%	0.0%
814	50	641	5.7%	59.9%	19.2%	0.5%	0.4%	0.6%	0.1%	0.3%	0.1%	7.5%	3.1%	2.2%	0.5%	0.0%	0.0%	0.0%
815	50	487	5.6%	58.5%	22.5%	0.3%	0.2%	0.4%	0.0%	0.2%	0.1%	7.1%	2.9%	2.0%	0.1%	0.0%	0.0%	0.0%
816	50	949	5.7%	59.8%	18.6%	0.6%	0.4%	0.7%	0.1%	0.4%	0.1%	7.8%	3.2%	2.0%	0.3%	0.0%	0.0%	0.2%
817	50	485	5.5%	57.5%	22.2%	0.5%	0.3%	0.6%	0.1%	0.3%	0.1%	7.6%	3.1%	2.2%	0.2%	0.0%	0.0%	0.0%
818	70	1715	6.1%	63.6%	14.7%	0.5%	0.3%	0.6%	0.1%	0.3%	0.1%	5.9%	2.5%	2.0%	0.2%	0.0%	2.1%	1.1%
819	70	1321	5.9%	62.3%	9.8%	0.9%	0.6%	1.0%	0.1%	0.6%	0.1%	8.9%	3.7%	1.4%	0.1%	0.1%	3.2%	1.5%
820	70	2159	6.0%	63.1%	14.3%	0.5%	0.4%	0.6%	0.1%	0.3%	0.1%	7.0%	2.9%	1.9%	0.2%	0.0%	1.8%	0.9%
821	70	1574	6.1%	63.9%	9.9%	0.8%	0.5%	0.9%	0.1%	0.5%	0.1%	8.5%	3.5%	1.3%	0.1%	0.1%	2.7%	1.2%
822	70	1055	6.1%	64.1%	9.4%	0.3%	0.2%	0.4%	0.0%	0.2%	0.1%	9.8%	4.1%	1.7%	0.1%	0.0%	1.6%	1.8%
823	70	898	5.4%	56.3%	18.1%	0.5%	0.3%	0.6%	0.1%	0.3%	0.1%	7.7%	3.2%	2.4%	0.1%	0.1%	2.7%	2.2%
824	50	494	4.4%	46.6%	10.7%	0.6%	0.4%	0.7%	0.1%	0.4%	0.1%	5.6%	2.3%	1.6%	0.3%	0.2%	7.4%	18.5%
825	50	153	6.0%	62.8%	5.2%	0.8%	0.6%	0.9%	0.1%	0.5%	0.1%	6.3%	2.6%	1.4%	0.0%	0.0%	1.5%	11.2%
826	70	1261	6.5%	67.9%	11.6%	0.5%	0.4%	0.6%	0.1%	0.3%	0.1%	6.4%	2.7%	1.5%	0.2%	0.0%	1.2%	0.0%
827	70	519	6.0%	63.4%	10.9%	1.6%	1.2%	1.9%	0.2%	1.1%	0.1%	5.8%	2.4%	0.5%	0.0%	0.1%	4.9%	0.0%
828	50	151	6.0%	63.4%	16.3%	2.4%	1.7%	2.8%	0.3%	1.5%	0.0%	1.7%	0.7%	3.1%	0.0%	0.0%	0.0%	0.0%
829	50	76	7.4%	77.9%	9.6%	0.0%	0.0%	0.0%	0.0%	0.0%	0.0%	2.7%	1.1%	1.2%	0.0%	0.0%	0.0%	0.0%
830	50	275	5.7%	60.2%	12.3%	0.5%	0.4%	0.6%	0.1%	0.3%	0.1%	7.5%	3.1%	8.6%	0.4%	0.0%	0.0%	0.0%
831	50	122	5.2%	55.0%	10.4%	0.2%	0.1%	0.2%	0.0%	0.1%	0.1%	14.2%	5.9%	8.1%	0.4%	0.0%	0.0%	0.0%
832	50	97	6.6%	69.2%	8.5%	0.4%	0.3%	0.5%	0.0%	0.3%	0.1%	7.4%	3.1%	3.4%	0.3%	0.0%	0.0%	0.0%
833	50	279	6.2%	64.9%	11.5%	0.2%	0.2%	0.3%	0.0%	0.1%	0.1%	7.8%	3.2%	5.3%	0.1%	0.0%	0.0%	0.0%
834	50	492	5.4%	56.5%	27.0%	0.4%	0.3%	0.4%	0.0%	0.2%	0.0%	3.5%	1.5%	1.3%	0.1%	0.1%	3.3%	0.0%
835	50	285	5.7%	59.8%	22.9%	0.5%	0.3%	0.5%	0.1%	0.3%	0.0%	3.2%	1.3%	1.1%	0.1%	0.1%	4.1%	0.0%
836	50	414	3.6%	38.2%	11.1%	0.2%	0.1%	0.2%	0.0%	0.1%	0.1%	5.6%	2.3%	1.3%	0.2%	0.6%	27.3%	8.8%
837	50	263	5.3%	55.5%	21.5%	0.2%	0.1%	0.2%	0.0%	0.1%	0.1%	6.9%	2.9%	1.3%	0.0%	0.1%	3.4%	2.4%
838	50	167	5.4%	56.8%	12.7%	0.3%	0.2%	0.4%	0.0%	0.2%	0.1%	6.5%	2.7%	2.7%	0.2%	0.0%	2.0%	9.6%
839	50	593	4.3%	45.2%	12.9%	0.1%	0.1%	0.1%	0.0%	0.1%	0.1%	5.0%	2.1%	1.8%	0.4%	0.4%	19.3%	8.1%
840	50	40	5.7%	60.3%	20.5%	0.3%	0.2%	0.3%	0.0%	0.2%	0.1%	7.1%	2.9%	2.3%	0.1%	0.0%	0.0%	0.0%
841	50	193	5.5%	57.6%	19.0%	0.3%	0.2%	0.3%	0.0%	0.2%	0.1%	6.0%	2.5%	1.0%	0.1%	0.2%	7.2%	0.0%
842	50	246	2.7%	27.9%	7.8%	0.4%	0.3%	0.4%	0.0%	0.2%	0.0%	2.2%	0.9%	0.6%	0.1%	1.1%	48.9%	6.5%
843	50	397	3.4%	35.5%	9.9%	0.4%	0.3%	0.5%	0.0%	0.3%	0.0%	4.2%	1.7%	0.9%	0.0%	0.9%	36.8%	5.3%
847	50	504	4.9%	51.0%	22.6%	0.4%	0.3%	0.4%	0.0%	0.2%	0.0%	2.3%	1.0%	0.8%	0.1%	0.1%	5.2%	10.5%
848	50	460	5.3%	55.3%	24.1%	0.4%	0.3%	0.5%	0.1%	0.3%	0.0%	2.6%	1.1%	0.9%	0.1%	0.1%	2.8%	6.2%
849	50	90	1.9%	19.6%	8.7%	0.1%	0.0%	0.1%	0.0%	0.0%	0.0%	0.7%	0.3%	0.2%	0.0%	0.1%	5.6%	62.7%
850	50	203	5.4%	57.0%	18.4%	0.2%	0.2%	0.3%	0.0%	0.1%	0.0%	3.3%	1.4%	1.2%	0.3%	0.0%	0.8%	11.2%
851	50	90	1.9%	19.9%	8.7%	0.1%	0.0%	0.1%	0.0%	0.0%	0.0%	0.7%	0.3%	0.2%	0.0%	0.1%	5.5%	62.4%
852	50	124	3.7%	38.9%	17.7%	0.3%	0.2%	0.3%	0.0%	0.2%	0.0%	2.6%	1.1%	1.1%	0.3%	0.0%	1.3%	32.2%
853	50	77	1.2%	12.6%	5.1%	0.0%	0.0%	0.0%	0.0%	0.0%	0.0%	0.7%	0.3%	0.1%	0.0%	0.2%	6.5%	73.1%
854	50	268	4.9%	51.6%	21.6%	0.4%	0.3%	0.5%	0.1%	0.3%	0.0%	2.7%	1.1%	0.9%	0.2%	0.0%	0.6%	14.9%
855	50	85	1.1%	11.5%	4.7%	0.0%	0.0%	0.0%	0.0%	0.0%	0.0%	0.7%	0.3%	0.1%	0.0%	0.1%	5.9%	75.5%
856	50	181	4.5%	47.5%	18.5%	0.4%	0.2%	0.4%	0.0%	0.2%	0.0%	2.7%	1.1%	1.2%	0.2%	0.0%	0.9%	22.0%
859	50	289	5.7%	59.5%	24.8%	0.5%	0.4%	0.6%	0.1%	0.3%	0.0%	4.3%	1.8%	1.6%	0.4%	0.0%	0.0%	0.0%
860	50	257	5.8%	61.2%	25.4%	0.3%	0.2%	0.3%	0.0%	0.2%	0.0%	4.1%	1.7%	0.7%	0.1%	0.0%	0.0%	0.0%
861	50	124	5.8%	60.5%	24.2%	0.4%	0.3%	0.4%	0.0%	0.2%	0.1%	5.0%	2.1%	1.0%	0.1%	0.0%	0.0%	0.0%
862	50	237	6.0%	63.2%	23.0%	0.2%	0.2%	0.3%	0.0%	0.1%	0.0%	4.4%	1.8%	0.8%	0.1%	0.0%	0.0%	0.0%
863	50	159	5.8%	61.0%	24.1%	0.3%	0.2%	0.4%	0.0%	0.2%	0.0%	4.8%	2.0%	1.0%	0.1%	0.0%	0.0%	0.0%
864	50	279	6.2%	64.8%	21.3%	0.2%	0.2%	0.3%	0.0%	0.1%	0.0%	4.3%	1.8%	0.8%	0.1%	0.0%	0.0%	0.0%
865	50	502	5.8%	60.7%	25.7%	0.3%	0.2%	0.3%	0.0%	0.2%	0.0%	4.2%	1.7%	0.8%	0.1%	0.0%	0.0%	0.0%
866	50	268	6.5%	67.8%	17.9%	0.2%	0.2%	0.3%	0.0%	0.1%	0.0%	4.4%	1.8%	0.7%	0.1%	0.0%	0.0%	0.0%
867	50	123	5.3%	55.1%	26.8%	0.9%	0.6%	1.0%	0.1%	0.5%	0.0%	4.4%	1.8%	2.8%	0.7%	0.0%	0.0%	0.0%
868	50	344	5.8%	60.6%	26.4%	0.2%	0.2%	0.3%	0.0%	0.1%	0.0%	3.9%	1.6%	0.7%	0.1%	0.0%	0.0%	0.0%

Traffic Flows and Breakdown by 16 Vehicle Classes (Year 2026)

Link No.	Speed Limit	Total Vehicle	19 - Motorcycles (MC)	01 - Private Cars (PC)	03 - Taxi	14 - Non-franchised Bus <=6.4t	15 - Non-franchised Bus 6.4-15t	16 - Non-franchised Bus >15t	12 - Private Light Bus <=3.5t	13 - Private Light Bus >3.5t	04 - Light Goods Vehicles <=2.5t	05 - Lt Goods Vehicles 2.5-3.5t	06 - Light Goods Vehicles >3.5t	07 - Heavy Goods Vehicles <=15t	08 - Heavy Goods Vehicles >15t	17 - Franchised Bus (SD)	18 - Franchised Bus (DD)	11 - Public Light Buses
	km/hr	2300-2400																
870	50	6	3.7%	38.4%	37.0%	2.0%	1.4%	2.3%	0.2%	1.3%	0.1%	9.0%	3.7%	0.8%	0.1%	0.0%	0.0%	0.0%
871	50	117	3.4%	35.6%	16.0%	0.2%	0.1%	0.2%	0.0%	0.1%	0.1%	9.3%	3.9%	4.1%	0.3%	0.6%	26.2%	0.0%
872	70	775	6.5%	67.9%	9.0%	0.8%	0.6%	1.0%	0.1%	0.5%	0.1%	5.9%	2.4%	3.6%	0.0%	0.0%	1.5%	0.0%
873	70	483	6.4%	66.9%	7.4%	0.6%	0.4%	0.7%	0.1%	0.4%	0.1%	7.5%	3.1%	3.9%	0.0%	0.1%	2.4%	0.0%
874	50	567	5.8%	61.0%	14.3%	0.3%	0.2%	0.4%	0.0%	0.2%	0.0%	2.6%	1.1%	0.9%	0.1%	0.1%	2.9%	9.8%
875	50	582	5.2%	54.5%	12.1%	0.4%	0.3%	0.5%	0.1%	0.3%	0.1%	7.0%	2.9%	4.2%	0.6%	0.2%	6.6%	5.2%
876	50	23	0.9%	9.7%	10.4%	0.0%	0.0%	0.0%	0.0%	0.0%	0.0%	2.5%	1.1%	0.0%	0.0%	0.0%	0.0%	75.3%
877	50	38	3.5%	36.2%	12.0%	0.0%	0.0%	0.0%	0.0%	0.0%	0.0%	1.5%	0.6%	0.4%	0.0%	0.0%	0.0%	45.6%
878	50	37	3.4%	35.7%	11.7%	0.0%	0.0%	0.0%	0.0%	0.0%	0.0%	1.6%	0.6%	0.4%	0.0%	0.0%	0.0%	46.4%
879	50	23	0.9%	9.7%	10.4%	0.0%	0.0%	0.0%	0.0%	0.0%	0.0%	2.5%	1.1%	0.0%	0.0%	0.0%	0.0%	75.3%
882	50	285	5.3%	55.3%	27.2%	0.4%	0.2%	0.4%	0.0%	0.2%	0.1%	6.1%	2.5%	2.1%	0.2%	0.0%	0.0%	0.0%
883	50	312	4.5%	47.2%	23.6%	0.5%	0.4%	0.6%	0.1%	0.3%	0.1%	6.4%	2.7%	1.8%	0.2%	0.2%	10.5%	0.9%
884	50	316	4.5%	47.5%	23.8%	0.5%	0.4%	0.6%	0.1%	0.3%	0.1%	6.2%	2.6%	1.7%	0.2%	0.2%	10.4%	0.9%
885	50	320	4.5%	47.7%	24.0%	0.5%	0.4%	0.6%	0.1%	0.3%	0.1%	6.0%	2.5%	1.7%	0.2%	0.2%	10.3%	0.9%
886	50	324	4.6%	47.9%	24.1%	0.5%	0.4%	0.6%	0.1%	0.3%	0.1%	5.8%	2.4%	1.7%	0.2%	0.2%	10.1%	0.9%
887	50	329	4.6%	48.2%	24.3%	0.5%	0.4%	0.6%	0.1%	0.3%	0.1%	5.7%	2.4%	1.6%	0.2%	0.2%	10.0%	0.9%
888	50	333	4.6%	48.4%	24.4%	0.5%	0.4%	0.6%	0.1%	0.3%	0.1%	5.5%	2.3%	1.6%	0.3%	0.2%	9.9%	0.9%
889	50	337	4.6%	48.6%	24.6%	0.5%	0.4%	0.6%	0.1%	0.3%	0.1%	5.3%	2.2%	1.6%	0.3%	0.2%	9.8%	0.8%
890	50	341	4.7%	48.8%	24.7%	0.5%	0.4%	0.6%	0.1%	0.3%	0.1%	5.2%	2.1%	1.5%	0.3%	0.2%	9.6%	0.8%
891	50	345	4.7%	49.0%	24.8%	0.5%	0.4%	0.6%	0.1%	0.4%	0.1%	5.0%	2.1%	1.5%	0.3%	0.2%	9.5%	0.8%
892	50	350	4.7%	49.2%	25.0%	0.6%	0.4%	0.6%	0.1%	0.4%	0.1%	4.9%	2.0%	1.5%	0.3%	0.2%	9.4%	0.8%
893	50	354	4.7%	49.4%	25.1%	0.6%	0.4%	0.7%	0.1%	0.4%	0.0%	4.7%	2.0%	1.5%	0.3%	0.2%	9.3%	0.8%
894	50	358	4.7%	49.6%	25.2%	0.6%	0.4%	0.7%	0.1%	0.4%	0.0%	4.6%	1.9%	1.4%	0.3%	0.2%	9.2%	0.8%
895	50	6	3.6%	37.5%	40.2%	0.2%	0.1%	0.2%	0.0%	0.1%	0.1%	9.9%	4.1%	3.3%	0.6%	0.0%	0.0%	0.0%
896	50	6	3.6%	37.5%	40.2%	0.2%	0.1%	0.2%	0.0%	0.1%	0.1%	9.9%	4.1%	3.3%	0.6%	0.0%	0.0%	0.0%
897	50	10	5.4%	56.9%	24.8%	0.6%	0.5%	0.8%	0.1%	0.4%	0.1%	6.7%	2.8%	1.0%	0.1%	0.0%	0.0%	0.0%
898	50	10	5.4%	56.9%	24.8%	0.6%	0.5%	0.8%	0.1%	0.4%	0.1%	6.7%	2.8%	1.0%	0.1%	0.0%	0.0%	0.0%
899	50	6	3.6%	37.5%	40.2%	0.2%	0.1%	0.2%	0.0%	0.1%	0.1%	9.9%	4.1%	3.3%	0.6%	0.0%	0.0%	0.0%
900	50	6	3.6%	37.5%	40.2%	0.2%	0.1%	0.2%	0.0%	0.1%	0.1%	9.9%	4.1%	3.3%	0.6%	0.0%	0.0%	0.0%
901	50	10	4.9%	51.6%	23.8%	0.6%	0.4%	0.7%	0.1%	0.4%	0.1%	8.3%	3.4%	4.2%	1.3%	0.0%	0.0%	0.0%
902	50	10	4.9%	51.6%	23.8%	0.6%	0.4%	0.7%	0.1%	0.4%	0.1%	8.3%	3.4%	4.2%	1.3%	0.0%	0.0%	0.0%
903	50	6	3.6%	37.5%	40.2%	0.2%	0.1%	0.2%	0.0%	0.1%	0.1%	9.9%	4.1%	3.3%	0.6%	0.0%	0.0%	0.0%
904	50	6	3.6%	37.5%	40.2%	0.2%	0.1%	0.2%	0.0%	0.1%	0.1%	9.9%	4.1%	3.3%	0.6%	0.0%	0.0%	0.0%
905	50	10	4.9%	51.6%	23.8%	0.6%	0.4%	0.7%	0.1%	0.4%	0.1%	8.3%	3.4%	4.2%	1.3%	0.0%	0.0%	0.0%
906	50	352	4.4%	46.4%	18.6%	0.3%	0.2%	0.3%	0.0%	0.2%	0.1%	6.2%	2.6%	2.3%	0.5%	0.2%	9.0%	8.6%
907	50	345	4.4%	46.4%	18.6%	0.3%	0.2%	0.3%	0.0%	0.2%	0.1%	6.1%	2.5%	2.2%	0.5%	0.2%	9.2%	8.8%
908	50	339	4.4%	46.4%	18.6%	0.3%	0.2%	0.3%	0.0%	0.2%	0.1%	6.0%	2.5%	2.1%	0.4%	0.2%	9.4%	8.9%
909	50	333	4.4%	46.3%	18.6%	0.3%	0.2%	0.3%	0.0%	0.2%	0.1%	5.9%	2.4%	2.1%	0.4%	0.2%	9.5%	9.1%
910	50	327	4.4%	46.3%	18.6%	0.3%	0.2%	0.3%	0.0%	0.2%	0.1%	5.7%	2.4%	2.0%	0.4%	0.2%	9.7%	9.2%
911	50	321	4.4%	46.3%	18.6%	0.2%	0.2%	0.3%	0.0%	0.2%	0.1%	5.6%	2.3%	1.9%	0.4%	0.2%	9.9%	9.4%
912	50	315	4.4%	46.2%	18.6%	0.2%	0.2%	0.3%	0.0%	0.1%	0.1%	5.5%	2.3%	1.8%	0.3%	0.2%	10.1%	9.6%
913	50	308	4.4%	46.2%	18.6%	0.2%	0.2%	0.3%	0.0%	0.1%	0.1%	5.3%	2.2%	1.8%	0.3%	0.2%	10.3%	9.8%
914	50	302	4.4%	46.1%	18.6%	0.2%	0.1%	0.2%	0.0%	0.1%	0.1%	5.2%	2.1%	1.7%	0.3%	0.2%	10.5%	10.0%
915	50	296	4.4%	46.1%	18.6%	0.2%	0.1%	0.2%	0.0%	0.1%	0.1%	5.0%	2.1%	1.6%	0.3%	0.2%	10.7%	10.2%
916	50	290	4.4%	46.1%	18.6%	0.2%	0.1%	0.2%	0.0%	0.1%	0.0%	4.8%	2.0%	1.5%	0.2%	0.3%	11.0%	10.4%
917	50	284	4.4%	46.0%	18.6%	0.2%	0.1%	0.2%	0.0%	0.1%	0.0%	4.6%	1.9%	1.4%	0.2%	0.3%	11.2%	10.7%
918	50	292	5.4%	56.6%	22.3%	0.3%	0.2%	0.4%	0.0%	0.2%	0.1%	6.0%	2.5%	2.7%	0.4%	0.0%	0.0%	2.9%
919	50	6	3.8%	39.4%	42.2%	0.0%	0.0%	0.0%	0.0%	0.0%	0.1%	10.3%	4.3%	0.0%	0.0%	0.0%	0.0%	0.0%
920	50	306	5.6%	58.5%	22.8%	0.3%	0.2%	0.3%	0.0%	0.2%	0.1%	6.5%	2.7%	2.6%	0.3%	0.0%	0.0%	0.0%
921	50	28	1.5%	16.2%	8.6%	0.0%	0.0%	0.0%	0.0%	0.0%	0.0%	2.1%	0.9%	0.4%	0.0%	1.4%	60.6%	8.3%
922	50	109	4.6%	47.9%	14.7%	0.3%	0.2%	0.4%	0.0%	0.2%	0.1%	5.5%	2.3%	2.1%	0.1%	0.5%	21.0%	0.0%
923	50	6	3.8%	39.4%	42.2%	0.0%	0.0%	0.0%	0.0%	0.0%	0.1%	10.3%	4.3%	0.0%	0.0%	0.0%	0.0%	0.0%
924	50	6	3.8%	39.4%	42.2%	0.0%	0.0%	0.0%	0.0%	0.0%	0.1%	10.3%	4.3%	0.0%	0.0%	0.0%	0.0%	0.0%
925	50	6	3.8%	39.4%	42.2%	0.0%	0.0%	0.0%	0.0%	0.0%	0.1%	10.3%	4.3%	0.0%	0.0%	0.0%	0.0%	0.0%
926	50	6	3.8%	39.4%	42.2%	0.0%	0.0%	0.0%	0.0%	0.0%	0.1%	10.3%	4.3%	0.0%	0.0%	0.0%	0.0%	0.0%
927	50	104	4.5%	47.1%	22.5%	0.3%	0.2%	0.4%	0.0%	0.2%	0.0%	2.8%	1.2%	1.0%	0.1%	0.0%	0.0%	19.7%
928	50	33	1.8%	19.0%	7.1%	0.1%	0.1%	0.1%	0.0%	0.1%	0.0%	1.7%	0.7%	0.8%	0.2%	0.2%	6.7%	61.5%
929	50	140	5.5%	58.2%	24.7%	0.8%	0.6%	0.9%	0.1%	0.5%	0.0%	4.8%	2.0%	1.6%	0.3%	0.0%	0.0%	0.0%
930	50	70	5.3%	55.4%	20.0%	0.4%	0.3%	0.4%	0.0%	0.2%	0.1%	8.2%	3.4%	2.6%	0.5%	0.0%	0.0%	3.3%
931	50	69	5.6%	59.2%	25.3%	0.1%	0.1%	0.1%	0.0%	0.1%	0.1%	5.3%	2.2%	1.7%	0.4%	0.0%	0.0%	0.0%
932	50	42	4.1%	43.3%	14.5%	0.2%	0.2%	0.3%	0.0%	0.1%	0.1%	6.9%	2.8%	1.3%	0.1%	0.0%	0.0%	26.0%
933	50	97	3.9%	40.9%	19.8%	0.3%	0.2%	0.4%	0.0%	0.2%	0.1%	6.0%	2.5%	1.0%	0.1%	0.1%	5.7%	18.7%
934	50	60	5.0%	52.9%	16.8%	0.1%	0.1%	0.1%	0.0%	0.1%	0.0%	4.4%	1.8%	0.6%	0.0%	0.0%	0.0%	17.9%
935	50	48	2.4%	25.0%	11.3%	0.3%	0.2%	0.4%	0.0%	0.2%	0.1%	6.0%	2.5%	1.1%	0.0%	0.3%	11.7%	38.4%
936	50	173	3.9%	41.4%	27.7%	0.3%	0.2%	0.4%	0.0%	0.2%	0.1%	5.7%	2.4%	1.2%	0.2%	0.1%	3.6%	12.6%
937	50	275	4.5%	47.3%	16.3%	0.5%	0.3%	0.5%	0.1%	0.3%	0.1%	6.7%	2.8%	1.0%	0.0%	0.1%	5.1%	14.5%
938	50	147	4.4%	45.8%	28.3%	0.3%	0.2%	0.3%	0.0%	0.2%	0.1%	6.2%	2.6%	1.3%	0.2%	0.1%	4.2%	5.8%
939	50	276	4.6%	48.4%	17.2%	0.5%	0.4%	0.6%	0.1%	0.3%	0.1%	7.5%	3.1%	1.1%	0.0%	0.2%	7.1%	8.9%
940	50	289	5.2%	54.2%	17.5%	0.4%	0.3%	0.5%	0.0%	0.2%	0.1%	8.3%	3.4%	1.3%	0.1%	0.1%	2.5%	5.9%
941	50	226	5.0%	52.1%	15.8%	0.5%	0.3%	0.6%	0.1%	0.3%	0.1%	9.2%	3.8%	1.3%	0.1%	0.1%	3.2%	7.6%
942	50	33	4.6%	48.2%	24.1%	0.5%	0.4%	0.6%	0.1%	0.3%	0.1%	12.6%	5.2%	3.1%	0.2%	0.0%	0.0%	0.0%
943	50	122	6.3%	65.8%	18.2%	0.2%	0.1%	0.2%	0.0%	0.1%	0.1%	5.3%	2.2%	1.4%	0.1%	0.0%	0.0%	0.0%
944	50	138	5.7%	59.4%	18.9%	0.2%	0.2%	0.3%	0.0%	0.1%	0.1%	5.8%	2.4%	1.5%	0.1%	0.1%	3.6%	1.7%
945	50	147	4.0%	42.2%	17.4%	1.0%	0.7%	1.2%	0.1%	0.7%	0.1%	9.9%	4.1%	2.4%	0.2%	0.1%	3.0%	12.8%
946	50	46	4.2%	43.8%	23.6%	0.4%	0.3%	0.5%	0.1%	0.3%	0.1%	6.7%	2.8%	1.3%	0.0%	0.3%	10.9%	5.0%
947	50	144	4.3%	44.8%	17.1%	1.0%	0.7%	1.2%	0.1%	0.6%	0.1%	8.3%	3.4%	1.9%	0.2%	0.1%	3.1%	13.0%
948	50	8	3.0%	31.8%	28.0%	0.0%	0.0%	0.0%	0.0%	0.0%	0.1%	6.9%	2.8%	0.2%	0.0%	0.0%	0.0%	27.1%
949	50	16	1.3%	13.4%	14.4%	0.0%	0.0%	0.0%	0.0%	0.0%	0.0%	3.5%	1.5%	0.0%	0.0%	0.0%	0.0%	66.0%
950	50	8	3.0%	31.8%	28.0%	0.0%	0.0%	0.0%	0.0%	0.0%	0.1%	6.9%	2.8%	0.2%	0.0%	0.0%	0.0%	27.1%
951	50	16	1.3%	13.4%	14.4%	0.0%	0.0%	0.0%	0.0%	0.0%	0.0%	3.5%	1.5%	0.0%	0.0%	0.0%	0.0%	66.0%
952	50	8	3.0%	31.8%	28.0%	0.0%	0.0%	0.0%	0.0%	0.0%	0.1%	6.9%	2.8%	0.2%	0.0%	0.0%	0.0%	27.1%
953	50	16	1.3%	13.4%	14.4%	0.0%	0.0%	0.0%	0.0%	0.0%	0.0%	3.5%	1.5%	0.0%	0.0%	0.0%	0.0%	66.0%
954	50	8	3.0%	31.8%	28.0%	0.0%	0.0%	0.0%	0.0%	0.0%	0.1%	6.9%	2.8%	0.2%	0.0%	0.0%	0.0%	27.1%
955	50	16	1.3%	13.4%	14.4%	0.0%	0.0%	0.0%	0.0%	0.0%	0.0%	3.5%	1.5%	0.0%	0.0%	0.0%	0.0%	66.0%
956	50	8	3.0%	31.8%	28.0%	0.0%	0.0%	0.0%	0.0%	0.0%	0.1%	6.9%	2.8%	0.2%	0.0%	0.0%	0.0%	27.1%
957	50	16	1.3%	13.4%	14.4%	0.0%	0.0%	0.0%	0.0%	0.0%	0.0%	3.5%	1.5%	0.0%	0.0%	0.0%	0.0%	66.0%
958	50	6	3.8%	39.4%	42.2%	0.0%	0.0%	0.0%	0.0%	0.0%	0.1%	10.3%	4.3%	0.0%	0.0%	0.0%	0.0%	0.0%
959	50	6	3.8%	39.4%	42.2%	0.0%	0.0%	0.0%	0.0%	0.0%	0.1%	10.3%	4.3%	0.0%	0.0%	0.0%	0.0%	0.0%
960	50	75	0.3%	2.9%	3.1%	0.0%	0.0%	0.0%	0.0%	0.0%	0.0%	0.8%	0.3%	0.0%	0.0%	0.2%	6.7%	85.7%
961	50	103	3.6%	37.7%	14.1%	0.3%	0.2%	0.3%	0.0%	0.2%	0.0%	1.7%	0.7%	0.7%	0.1%	0.0%	1.6%	38.7%
962	50	6	3.8%	39.4%	42.2%	0.0%	0.0%	0.0%	0.0%	0.0%	0.1%	10.3%	4.3%	0.0%	0.0%	0.0%	0.0%	0.0%
963	50	6	3.8%	39.4%	42.2%	0.0%	0.0%	0.0%	0.0%	0.0%	0.1%	10.3%	4.3%	0.0%	0.0%	0.0%	0.0%	0.0%
964	50	6	3.8%	39.4%	42.2%	0.0%	0.0%	0.0%	0.0%	0.0%	0.1%	10.3%	4.3%	0.0%	0.0%	0.0%	0.0%	0.0%
965	50	6	3.8%	39.4%	42.2%	0.0%	0.0%	0.0%	0.0%	0.0%	0.1%	10.3%	4.3%	0.0%	0.0%	0.0%	0.0%	0.0%
966	50	16	5.8%	61.0%	26.4%	0.2%	0.2%	0.3%	0.0%	0.2%	0.0%	3.6%	1.5%	0.7%	0.1%	0.0%	0.0%	0.0%
968	50	75	0.3%	2.9%	3.1%	0.0%	0.0%	0.0%	0.0%	0.0%	0.0%	0.8%	0.3%	0.0%	0.0%	0.2%	6.7%	85.7%
969	50	103	3.6%	37.7%	14.1%	0.3%	0.2%	0.3%	0.0%	0.2%	0.0%	1.7%	0.7%	0.7%	0.1%	0.0%	1.6%	38.7%
970	50	75	0.3%	2.9%	3.1%	0.0%	0.0%	0.0%	0.0%	0.0%	0.0%	0.8%	0.3%	0.0%	0.0%	0.2%	6.7%	85.7%
971	50	103	3.6%	37.7%	14.1%	0.3%	0.2%	0.3%	0.0%	0.2%	0.0%	1.7%	0.7%	0.7%	0.1%	0.0%	1.6%	38.7%
972	50	75	0.3%	2.9%	3.1%	0.0%	0.0%	0.0%	0.0%	0.0%	0.0%	0.8%	0.3%	0.0%	0.0%	0.2%	6.7%	85.7%
973	50	103	3.6%	37.7%	14.1%	0.3%	0.2%	0.3%	0.0%	0.2%	0.0%	1.7%	0.7%	0.7%	0.1%	0.0%	1.6%	38.7%
974	50	75	0.3%	2.9%	3.1%	0.0%	0.0%	0.0%	0.0%	0.0%	0.0%	0.8%	0.3%	0.0%	0.0%	0.2%	6.7%	85.7%
975	50	103	3.6%	37.7%	14.1%	0.3%	0.2%	0.3%	0.0%	0.2%	0.0%	1.7%	0.7%	0.7%	0.1%	0.0%	1.6%	38.7%
976	50	6	3.8%	39.4%	42.2%	0.0%	0.0%	0.0%	0.0%	0.0%	0.1%	10.3%	4.3%	0.0%	0.0%	0.0%	0.0%	0.0%
977	50	6	3.8%	39.4%	42.2%	0.0%	0.0%	0.0%	0.0%	0.0%	0.1%	10.3%	4.3%	0.0%	0.0%	0.0%	0.0%	0.0%

Traffic Flows and Breakdown by 16 Vehicle Classes (Year 2026)

Link No.	Speed Limit	Total Vehicle	19 - Motorcycles (MC)	01 - Private Cars (PC)	03 - Taxi	14 - Non-franchised Bus <=6.4t	15 - Non-franchised Bus 6.4-15t	16 - Non-franchised Bus >15t	12 - Private Light Bus <=3.5t	13 - Private Light Bus >3.5t	04 - Light Goods Vehicles <=2.5t	05 - Lt Goods Vehicles 2.5-3.5t	06 - Light Goods Vehicles >3.5t	07 - Heavy Goods Vehicles <=15t	08 - Heavy Goods Vehicles >15t	17 - Franchised Bus (SD)	18 - Franchised Bus (DD)	11 - Public Light Buses
	km/hr	2300-2400																
978	50	6	3.8%	39.4%	42.2%	0.0%	0.0%	0.0%	0.0%	0.0%	0.1%	10.3%	4.3%	0.0%	0.0%	0.0%	0.0%	0.0%
979	50	6	3.8%	39.4%	42.2%	0.0%	0.0%	0.0%	0.0%	0.0%	0.1%	10.3%	4.3%	0.0%	0.0%	0.0%	0.0%	0.0%
980	50	6	3.8%	39.4%	42.2%	0.0%	0.0%	0.0%	0.0%	0.0%	0.1%	10.3%	4.3%	0.0%	0.0%	0.0%	0.0%	0.0%
981	50	6	3.8%	39.4%	42.2%	0.0%	0.0%	0.0%	0.0%	0.0%	0.1%	10.3%	4.3%	0.0%	0.0%	0.0%	0.0%	0.0%
982	50	127	3.6%	37.4%	13.2%	0.3%	0.2%	0.3%	0.0%	0.2%	0.0%	1.9%	0.8%	0.7%	0.1%	0.0%	1.3%	40.0%
983	50	127	3.6%	37.4%	13.2%	0.3%	0.2%	0.3%	0.0%	0.2%	0.0%	1.9%	0.8%	0.7%	0.1%	0.0%	1.3%	40.0%
984	50	104	4.5%	47.1%	22.5%	0.3%	0.2%	0.4%	0.0%	0.2%	0.0%	2.8%	1.2%	1.0%	0.1%	0.0%	0.0%	19.7%
985	50	33	1.8%	19.0%	7.1%	0.1%	0.1%	0.1%	0.0%	0.1%	0.0%	1.7%	0.7%	0.8%	0.2%	0.2%	6.7%	61.5%
986	70	230	4.8%	50.3%	36.5%	0.3%	0.2%	0.4%	0.0%	0.2%	0.0%	2.5%	1.0%	1.0%	0.2%	0.1%	2.4%	0.0%
987	70	297	4.7%	49.7%	33.4%	0.7%	0.5%	0.8%	0.1%	0.4%	0.0%	2.3%	1.0%	0.9%	0.2%	0.0%	1.9%	3.5%
988	70	467	5.6%	59.0%	22.5%	0.6%	0.4%	0.7%	0.1%	0.4%	0.0%	4.5%	1.9%	1.5%	0.1%	0.0%	0.0%	2.7%
989	70	400	5.8%	60.9%	22.4%	0.4%	0.3%	0.4%	0.0%	0.2%	0.1%	5.0%	2.1%	1.6%	0.1%	0.0%	0.0%	0.6%
990	50	67	4.5%	47.5%	22.8%	1.8%	1.3%	2.1%	0.2%	1.2%	0.0%	1.8%	0.7%	0.6%	0.1%	0.0%	0.0%	15.4%
992	70	1957	5.3%	56.1%	17.7%	0.3%	0.2%	0.3%	0.0%	0.2%	0.0%	4.7%	1.9%	1.4%	0.2%	0.1%	4.1%	7.6%
993	70	2123	4.4%	46.6%	23.9%	0.4%	0.3%	0.5%	0.0%	0.3%	0.1%	5.6%	2.3%	1.8%	0.2%	0.1%	5.2%	8.3%
994	50	469	5.8%	60.5%	24.9%	0.2%	0.2%	0.3%	0.0%	0.2%	0.0%	3.6%	1.5%	0.7%	0.1%	0.0%	1.4%	0.5%
995	50	109	6.2%	64.7%	23.4%	0.2%	0.1%	0.2%	0.0%	0.1%	0.0%	3.1%	1.3%	0.5%	0.0%	0.0%	0.0%	0.0%
996	50	301	5.0%	52.0%	18.5%	0.3%	0.2%	0.3%	0.0%	0.2%	0.0%	4.1%	1.7%	1.2%	0.2%	0.2%	10.2%	5.9%
998	50	217	5.5%	58.2%	15.4%	0.1%	0.1%	0.1%	0.0%	0.1%	0.0%	3.4%	1.4%	1.6%	0.1%	0.1%	5.7%	8.2%
999	50	77	5.1%	53.8%	11.5%	0.5%	0.4%	0.6%	0.1%	0.3%	0.0%	4.7%	1.9%	1.2%	0.0%	0.3%	13.7%	5.9%
1001	50	169	5.2%	54.3%	15.6%	0.2%	0.1%	0.2%	0.0%	0.1%	0.0%	3.1%	1.3%	1.6%	0.2%	0.0%	0.0%	17.9%
1002	50	98	4.3%	45.1%	12.2%	0.2%	0.2%	0.3%	0.0%	0.1%	0.0%	3.5%	1.4%	1.6%	0.3%	0.0%	0.0%	30.7%
1003	50	525	5.8%	60.4%	13.4%	0.2%	0.1%	0.2%	0.0%	0.1%	0.1%	8.7%	3.6%	4.6%	0.1%	0.0%	0.0%	2.5%
1004	50	379	5.8%	61.3%	15.7%	0.4%	0.2%	0.4%	0.0%	0.2%	0.1%	6.9%	2.9%	5.8%	0.2%	0.0%	0.0%	0.0%
1006	70	1945	4.5%	46.8%	23.4%	0.4%	0.3%	0.4%	0.0%	0.2%	0.1%	5.3%	2.2%	1.7%	0.2%	0.1%	5.3%	9.1%
1007	70	1957	5.3%	56.1%	17.7%	0.3%	0.2%	0.3%	0.0%	0.2%	0.0%	4.7%	1.9%	1.4%	0.2%	0.1%	4.1%	7.6%
1008	50	57	5.7%	59.6%	28.2%	0.4%	0.3%	0.4%	0.0%	0.2%	0.0%	3.1%	1.3%	0.8%	0.0%	0.0%	0.0%	0.0%
1011	70	955	6.2%	65.1%	11.4%	0.7%	0.5%	0.8%	0.1%	0.4%	0.1%	6.4%	2.7%	2.9%	0.0%	0.1%	2.7%	0.0%
1012	70	984	6.0%	62.7%	9.8%	0.6%	0.5%	0.8%	0.1%	0.4%	0.1%	8.4%	3.5%	2.5%	0.1%	0.1%	3.4%	1.2%
1014	70	1498	4.0%	41.6%	25.6%	0.4%	0.3%	0.4%	0.0%	0.2%	0.0%	4.3%	1.8%	1.4%	0.3%	0.2%	10.3%	9.1%
1015	50	188	4.6%	48.0%	22.6%	0.3%	0.2%	0.4%	0.0%	0.2%	0.0%	2.8%	1.1%	0.5%	0.1%	0.4%	18.7%	0.0%
1016	50	162	5.3%	55.9%	19.6%	0.1%	0.1%	0.1%	0.0%	0.1%	0.1%	8.4%	3.5%	1.1%	0.1%	0.0%	1.4%	4.2%
1017	70	1397	5.6%	58.4%	22.0%	0.4%	0.2%	0.4%	0.0%	0.2%	0.1%	5.9%	2.4%	2.4%	0.3%	0.0%	1.6%	0.2%
1020	50	18	5.9%	62.0%	23.4%	0.3%	0.2%	0.3%	0.0%	0.2%	0.0%	4.2%	1.8%	1.5%	0.1%	0.0%	0.0%	0.0%
1021	50	17	5.4%	56.2%	28.1%	0.7%	0.5%	0.8%	0.1%	0.4%	0.0%	4.0%	1.7%	2.1%	0.1%	0.0%	0.0%	0.0%
3001	50	10	2.2%	23.0%	24.6%	0.0%	0.0%	0.0%	0.0%	0.0%	0.1%	6.0%	2.5%	0.0%	0.0%	0.0%	0.0%	41.7%
3002	50	10	2.2%	23.0%	24.6%	0.0%	0.0%	0.0%	0.0%	0.0%	0.1%	6.0%	2.5%	0.0%	0.0%	0.0%	0.0%	41.7%
3003	50	208	5.3%	56.1%	28.1%	0.6%	0.5%	0.8%	0.1%	0.4%	0.0%	4.1%	1.7%	2.2%	0.1%	0.0%	0.0%	0.0%
3004	50	255	5.9%	61.9%	23.3%	0.3%	0.2%	0.3%	0.0%	0.2%	0.0%	4.4%	1.8%	1.6%	0.1%	0.0%	0.0%	0.0%
3005	50	17	5.4%	56.2%	28.1%	0.7%	0.5%	0.8%	0.1%	0.4%	0.0%	4.0%	1.7%	2.1%	0.1%	0.0%	0.0%	0.0%
3006	50	18	5.9%	62.0%	23.4%	0.3%	0.2%	0.3%	0.0%	0.2%	0.0%	4.2%	1.8%	1.5%	0.1%	0.0%	0.0%	0.0%
3007	50	21	4.3%	45.6%	22.8%	0.5%	0.4%	0.6%	0.1%	0.3%	0.0%	3.2%	1.3%	1.7%	0.1%	0.0%	0.0%	18.9%
3008	50	21	4.3%	45.6%	22.8%	0.5%	0.4%	0.6%	0.1%	0.3%	0.0%	3.2%	1.3%	1.7%	0.1%	0.0%	0.0%	18.9%
3009	50	10	2.2%	23.0%	24.6%	0.0%	0.0%	0.0%	0.0%	0.0%	0.1%	6.0%	2.5%	0.0%	0.0%	0.0%	0.0%	41.7%
3010	50	6	3.8%	39.4%	42.2%	0.0%	0.0%	0.0%	0.0%	0.0%	0.1%	10.3%	4.3%	0.0%	0.0%	0.0%	0.0%	0.0%
3011	50	22	4.8%	50.8%	19.1%	0.2%	0.2%	0.3%	0.0%	0.1%	0.0%	3.5%	1.4%	1.3%	0.1%	0.0%	0.0%	18.2%
3012	50	229	5.3%	55.1%	27.6%	0.6%	0.5%	0.7%	0.1%	0.4%	0.0%	4.1%	1.7%	2.1%	0.1%	0.0%	0.0%	1.7%
3013	50	277	5.8%	61.0%	23.0%	0.3%	0.2%	0.3%	0.0%	0.2%	0.0%	4.3%	1.8%	1.6%	0.1%	0.0%	0.0%	1.4%
3014	50	104	5.5%	57.6%	28.8%	0.7%	0.5%	0.8%	0.1%	0.4%	0.0%	2.9%	1.2%	1.5%	0.1%	0.0%	0.0%	0.0%
3015	50	116	6.0%	63.4%	23.9%	0.3%	0.2%	0.3%	0.0%	0.2%	0.0%	3.1%	1.3%	1.1%	0.1%	0.0%	0.0%	0.0%
3016	50	81	6.1%	63.7%	24.0%	0.3%	0.2%	0.3%	0.0%	0.2%	0.0%	2.8%	1.2%	1.0%	0.1%	0.0%	0.0%	0.0%
3017	50	73	5.5%	57.8%	28.9%	0.7%	0.5%	0.8%	0.1%	0.4%	0.0%	2.7%	1.1%	1.4%	0.1%	0.0%	0.0%	0.0%
3018	50	499	5.5%	57.4%	27.6%	0.6%	0.4%	0.7%	0.1%	0.4%	0.0%	3.3%	1.4%	1.7%	0.1%	0.0%	0.0%	0.8%
3019	50	568	5.9%	62.2%	23.7%	0.3%	0.2%	0.3%	0.0%	0.2%	0.0%	3.5%	1.5%	1.3%	0.1%	0.0%	0.0%	0.7%
3020	50	33	6.2%	64.8%	24.4%	0.3%	0.2%	0.3%	0.0%	0.2%	0.0%	2.0%	0.8%	0.7%	0.0%	0.0%	0.0%	0.0%
3021	50	23	5.6%	58.3%	29.2%	0.7%	0.5%	0.8%	0.1%	0.4%	0.0%	2.5%	1.0%	1.0%	0.0%	0.0%	0.0%	0.0%
3022	50	493	5.4%	57.2%	27.8%	0.6%	0.4%	0.7%	0.1%	0.4%	0.0%	3.3%	1.4%	1.7%	0.1%	0.0%	0.0%	0.8%
3023	50	578	6.0%	62.4%	23.5%	0.3%	0.2%	0.3%	0.0%	0.2%	0.0%	3.5%	1.5%	1.3%	0.1%	0.0%	0.0%	0.7%
3024	50	36	5.5%	57.9%	29.0%	0.7%	0.5%	0.8%	0.1%	0.4%	0.0%	2.6%	1.1%	1.4%	0.1%	0.0%	0.0%	0.0%
3025	50	49	6.1%	64.0%	24.1%	0.3%	0.2%	0.3%	0.0%	0.2%	0.0%	2.6%	1.1%	1.0%	0.0%	0.0%	0.0%	0.0%
3026	50	480	5.4%	56.5%	28.3%	0.7%	0.5%	0.8%	0.1%	0.4%	0.0%	3.3%	1.4%	1.7%	0.1%	0.0%	0.0%	0.8%
3027	50	578	6.0%	62.4%	23.5%	0.3%	0.2%	0.3%	0.0%	0.2%	0.0%	3.5%	1.5%	1.3%	0.1%	0.0%	0.0%	0.7%
3028	50	388	5.8%	60.8%	22.0%	0.6%	0.4%	0.7%	0.1%	0.4%	0.0%	4.1%	1.7%	2.1%	0.1%	0.0%	0.0%	1.0%
3029	50	501	6.1%	63.8%	21.9%	0.4%	0.3%	0.4%	0.0%	0.2%	0.0%	3.3%	1.4%	1.3%	0.1%	0.0%	0.0%	0.8%
3030	50	563	5.7%	59.5%	29.0%	0.5%	0.4%	0.6%	0.1%	0.3%	0.0%	2.2%	0.9%	0.8%	0.0%	0.0%	0.0%	0.0%
3031	50	548	5.9%	62.2%	25.5%	0.3%	0.2%	0.4%	0.0%	0.2%	0.0%	2.9%	1.2%	1.0%	0.0%	0.0%	0.0%	0.0%
3032	50	552	5.6%	59.1%	29.4%	0.5%	0.4%	0.6%	0.1%	0.3%	0.0%	2.1%	0.9%	0.9%	0.0%	0.0%	0.0%	0.0%
3033	50	557	6.0%	62.5%	25.3%	0.3%	0.2%	0.4%	0.0%	0.2%	0.0%	2.9%	1.2%	1.0%	0.0%	0.0%	0.0%	0.0%
3034	50	286	5.0%	52.0%	37.7%	0.6%	0.4%	0.7%	0.1%	0.4%	0.0%	1.7%	0.7%	0.6%	0.0%	0.0%	0.0%	0.0%
3035	50	301	5.7%	59.3%	29.1%	0.2%	0.1%	0.2%	0.0%	0.1%	0.0%	3.2%	1.3%	0.8%	0.0%	0.0%	0.0%	0.0%
3036	50	388	5.8%	60.8%	22.0%	0.6%	0.4%	0.7%	0.1%	0.4%	0.0%	4.1%	1.7%	2.1%	0.1%	0.0%	0.0%	1.0%
3037	50	507	6.1%	64.0%	21.8%	0.4%	0.3%	0.4%	0.0%	0.2%	0.0%	3.2%	1.3%	1.3%	0.1%	0.0%	0.0%	0.8%
3038	50	388	5.8%	60.8%	22.0%	0.6%	0.4%	0.7%	0.1%	0.4%	0.0%	4.1%	1.7%	2.1%	0.1%	0.0%	0.0%	1.0%
3039	50	507	6.1%	64.0%	21.8%	0.4%	0.3%	0.4%	0.0%	0.2%	0.0%	3.2%	1.3%	1.3%	0.1%	0.0%	0.0%	0.8%
3040	50	500	6.1%	64.2%	22.0%	0.4%	0.3%	0.4%	0.0%	0.2%	0.0%	3.3%	1.4%	0.8%	0.0%	0.0%	0.0%	0.8%
3041	50	434	6.1%	63.5%	20.6%	0.3%	0.2%	0.3%	0.0%	0.2%	0.0%	4.5%	1.9%	1.4%	0.1%	0.0%	0.0%	0.9%
3042	50	111	5.8%	61.2%	24.5%	0.3%	0.2%	0.3%	0.0%	0.2%	0.0%	4.8%	2.0%	0.7%	0.1%	0.0%	0.0%	0.0%
3043	50	113	5.8%	60.9%	24.9%	0.3%	0.2%	0.3%	0.0%	0.2%	0.0%	4.7%	2.0%	0.7%	0.1%	0.0%	0.0%	0.0%
3044	50	368	6.1%	64.1%	19.2%	0.3%	0.2%	0.4%	0.0%	0.2%	0.0%	4.7%	1.9%	1.5%	0.1%	0.0%	0.0%	1.1%
3045	50	436	6.2%	64.8%	21.2%	0.4%	0.3%	0.5%	0.1%	0.3%	0.0%	3.3%	1.4%	0.8%	0.0%	0.0%	0.0%	0.9%
3046	50	20	6.4%	67.7%	20.6%	0.2%	0.1%	0.2%	0.0%	0.1%	0.0%	2.9%	1.2%	0.4%	0.0%	0.0%	0.0%	0.0%
3047	50	25	6.1%	63.5%	25.9%	0.2%	0.1%	0.2%	0.0%	0.1%	0.0%	2.4%	1.0%	0.4%	0.0%	0.0%	0.0%	0.0%
3048	80	503	7.5%	78.3%	5.6%	0.2%	0.1%	0.2%	0.0%	0.1%	0.0%	4.7%	2.0%	1.2%	0.1%	0.0%	0.0%	0.0%
3049	80	525	6.5%	67.8%	12.4%	0.2%	0.1%	0.2%	0.0%	0.1%	0.1%	5.0%	2.1%	5.2%	0.2%	0.0%	0.0%	0.0%
3050	50	101	5.9%	61.8%	25.0%	0.4%	0.3%	0.5%	0.1%	0.3%	0.0%	3.6%	1.5%	0.5%	0.0%	0.0%	0.0%	0.0%
3052	50	429	6.2%	65.0%	19.4%	0.3%	0.2%	0.3%	0.0%	0.2%	0.0%	4.3%	1.8%	1.4%	0.1%	0.0%	0.0%	0.9%
3053	50	536	6.1%	64.2%	21.9%	0.4%	0.3%	0.5%	0.1%	0.3%	0.0%	3.3%	1.4%	0.7%	0.0%	0.0%	0.0%	0.7%
3055	50	94	6.0%	63.3%	24.1%	0.2%	0.1%	0.2%	0.0%	0.1%	0.0%	3.7%	1.5%	0.6%	0.1%	0.0%	0.0%	0.0%
3056	70	925	5.8%	60.7%	13.6%	0.7%	0.5%	0.8%	0.1%	0.5%	0.1%	8.8%	3.7%	1.7%	0.2%	0.0%	1.4%	1.4%
3057	50	321	6.3%	65.9%	15.3%	0.3%	0.2%	0.4%	0.0%	0.2%	0.0%	4.5%	1.8%	1.1%	0.0%	0.0%	0.7%	3.2%
3058	50	223	5.8%	60.9%	21.4%	0.4%	0.3%	0.5%	0.0%	0.2%	0.0%	3.3%	1.3%	0.9%	0.1%	0.0%	1.0%	3.8%
3059	50	345	5.3%	55.8%	25.1%	0.5%	0.4%	0.6%	0.1%	0.3%	0.1%	5.6%	2.3%	1.4%	0.1%	0.0%	0.0%	2.5%
3060	70	662	6.1%	63.7%	13.8%	0.6%	0.4%	0.7%	0.1%	0.4%	0.1%	7.3%	3.0%	1.7%	0.1%	0.0%	1.7%	0.3%
3061	70	984	6.0%	62.7%	9.8%	0.6%	0.5%	0.8%	0.1%	0.4%	0.1%	8.4%	3.5%	2.5%	0.1%	0.1%	3.4%	1.2%
3062	70	1755	5.9%	62.2%	15.1%	0.5%	0.3%	0.5%	0.1%	0.3%	0.1%	6.3%	2.6%	2.7%	0.2%	0.1%	2.3%	0.8%
3063	50	263	5.1%	53.3%	13.2%	1.1%	0.8%	1.3%	0.1%	0.7%	0.1%	12.6%	5.2%	1.6%	0.3%	0.0%	0.8%	3.9%
3064	70	658	6.2%	64.9%	16.6%	0.3%	0.2%	0.3%	0.0%	0.2%	0.1%	5.4%	2.3%	1.6%	0.2%	0.0%	1.6%	0.0%
3065	70	465	5.0%	52.0%	24.6%	0.4%	0.3%	0.4%	0.0%	0.2%	0.1%	7.6%	3.1%	2.5%	0.2%	0.0%	2.0%	1.5%
3066	70	799	6.0%	62.9%	18.2%	0.3%	0.2%	0.3%	0.0%	0.2%	0.1%	5.1%	2.1%	2.1%	0.3%	0.0%	1.8%	0.3%
3067	50	486	5.4%	56.8%	16.9%	0.8%	0.5%	0.9%	0.1%	0.5%	0.1%	8.3%	3.4%	1.3%	0.2%	0.0%	0.9%	3.9%
3068	50	666	5.8%	60.7%	20.4%	0.4%	0.3%	0.5%	0.1%	0.3%	0.1%	5.0%	2.1%	1.2%	0.1%	0.0%	0.3%	2.8%
3069	50	527	4.9%	51.5%	23.3%	0.5%	0.4%	0.6%	0.1%	0.4%	0.0%	4.8%	2.0%	1.4%	0.1%	0.0%	1.9%	7.9%
3072	70	984	6.0%	62.7%	9.8%	0.6%	0.5%	0.8%	0.1%	0.4%	0.1%	8.4%	3.5%	2.5%	0.1%	0.1%	3.4%	1.2%
3073	70	956	5.9%	61.6%	12.5%	0.6%	0.4%	0.7%	0.1%	0.4%	0.1%	7.3%	3.0%	3.3%	0.2%	0.1%	2.7%	1.2%
3074	50	353	5.8%	60.5%	24.1%	0.5%	0.4%	0.6%	0.1%	0.4%	0.0%	4.1%	1.7%	1.6%	0.1%	0.0%	0.0%	0.0%

Traffic Flows and Breakdown by 16 Vehicle Classes (Year 2026)

Link No.	Speed Limit	Total Vehicle	19 - Motorcycles (MC)	01 - Private Cars (PC)	03 - Taxi	14 - Non-franchised Bus <=6.4t	15 - Non-franchised Bus 6.4-15t	16 - Non-franchised Bus >15t	12 - Private Light Bus <=3.5t	13 - Private Light Bus >3.5t	04 - Light Goods Vehicles <=2.5t	05 - Lt Goods Vehicles 2.5-3.5t	06 - Light Goods Vehicles >3.5t	07 - Heavy Goods Vehicles <=15t	08 - Heavy Goods Vehicles >15t	17 - Franchised Bus (SD)	18 - Franchised Bus (DD)	11 - Public Light Buses
	km/hr	2300-2400																
3075	50	351	5.6%	59.2%	25.3%	0.5%	0.4%	0.6%	0.1%	0.3%	0.0%	4.3%	1.8%	1.8%	0.1%	0.0%	0.0%	0.0%
3076	50	285	5.3%	55.3%	27.2%	0.4%	0.2%	0.4%	0.0%	0.2%	0.1%	6.1%	2.5%	2.1%	0.2%	0.0%	0.0%	0.0%
3077	80	856	6.8%	70.9%	13.2%	0.3%	0.2%	0.4%	0.0%	0.2%	0.0%	4.5%	1.9%	1.4%	0.1%	0.0%	0.0%	0.0%
3078	80	873	6.1%	64.4%	17.6%	0.3%	0.2%	0.4%	0.0%	0.2%	0.0%	4.7%	1.9%	3.9%	0.2%	0.0%	0.0%	0.0%
3081	50	11	3.7%	38.5%	20.8%	0.5%	0.4%	0.6%	0.1%	0.3%	0.2%	21.4%	8.9%	4.3%	0.4%	0.0%	0.0%	0.0%
3082	50	153	4.5%	47.5%	38.2%	0.3%	0.2%	0.4%	0.0%	0.2%	0.1%	5.2%	2.2%	0.9%	0.2%	0.0%	0.0%	0.0%
3084	70	1510	5.4%	56.9%	23.6%	0.4%	0.3%	0.4%	0.0%	0.2%	0.1%	6.0%	2.5%	2.3%	0.3%	0.0%	1.4%	0.2%
3086	70	450	6.2%	65.0%	9.1%	0.3%	0.2%	0.4%	0.0%	0.2%	0.1%	10.6%	4.4%	3.0%	0.3%	0.0%	0.0%	0.0%
3088	50	10	2.2%	23.0%	24.6%	0.0%	0.0%	0.0%	0.0%	0.0%	0.1%	6.0%	2.5%	0.0%	0.0%	0.0%	0.0%	41.7%
3089	50	17	5.4%	56.2%	28.1%	0.7%	0.5%	0.8%	0.1%	0.4%	0.0%	4.0%	1.7%	2.1%	0.1%	0.0%	0.0%	0.0%
4001	50	486	5.5%	58.1%	18.7%	0.3%	0.2%	0.4%	0.0%	0.2%	0.1%	7.8%	3.2%	1.9%	0.4%	0.0%	0.0%	3.0%
4002	50	222	6.4%	67.7%	17.5%	0.3%	0.2%	0.3%	0.0%	0.2%	0.0%	4.3%	1.8%	1.1%	0.1%	0.0%	0.0%	0.0%
4003	50	546	5.4%	56.8%	26.2%	0.4%	0.3%	0.5%	0.1%	0.3%	0.0%	2.7%	1.1%	0.8%	0.1%	0.1%	3.7%	1.5%
4004	70	2946	5.1%	53.9%	17.5%	0.2%	0.1%	0.2%	0.0%	0.1%	0.1%	5.2%	2.1%	1.9%	0.5%	0.1%	6.3%	6.4%
4005	70	2723	4.8%	50.2%	19.2%	0.4%	0.3%	0.4%	0.0%	0.2%	0.1%	5.8%	2.4%	1.9%	0.2%	0.2%	6.8%	7.2%
4006	70	1793	5.0%	52.9%	18.5%	0.2%	0.1%	0.2%	0.0%	0.1%	0.0%	2.9%	1.2%	1.3%	0.1%	0.2%	9.6%	7.6%
4007	80	404	6.8%	71.7%	13.0%	0.2%	0.1%	0.2%	0.0%	0.1%	0.0%	2.2%	0.9%	4.4%	0.1%	0.0%	0.0%	0.0%
4008	50	654	5.1%	53.6%	26.0%	0.3%	0.2%	0.4%	0.0%	0.2%	0.0%	3.2%	1.3%	0.9%	0.2%	0.1%	3.0%	5.2%
4009	50	535	4.6%	48.3%	23.9%	0.3%	0.2%	0.3%	0.0%	0.2%	0.0%	3.0%	1.3%	0.8%	0.2%	0.1%	5.2%	11.5%
4010	50	204	6.0%	62.7%	23.8%	0.3%	0.2%	0.3%	0.0%	0.2%	0.0%	4.1%	1.7%	0.7%	0.1%	0.0%	0.0%	0.0%
4011	50	179	6.0%	63.2%	23.9%	0.3%	0.2%	0.3%	0.0%	0.2%	0.0%	3.7%	1.5%	0.6%	0.1%	0.0%	0.0%	0.0%
4012	50	18	6.0%	63.2%	23.9%	0.3%	0.2%	0.3%	0.0%	0.2%	0.0%	3.7%	1.5%	0.6%	0.1%	0.0%	0.0%	0.0%
4014	70	848	4.7%	49.1%	32.4%	0.3%	0.2%	0.3%	0.0%	0.2%	0.1%	5.2%	2.1%	1.7%	0.4%	0.1%	3.2%	0.0%
4015	70	391	6.1%	64.3%	19.7%	0.6%	0.4%	0.7%	0.1%	0.4%	0.0%	4.2%	1.8%	0.9%	0.0%	0.0%	0.0%	0.6%
4016	70	557	5.9%	61.5%	21.4%	0.7%	0.5%	0.8%	0.1%	0.4%	0.1%	4.9%	2.0%	1.4%	0.1%	0.0%	0.0%	0.4%
4018	70	618	4.6%	48.7%	30.9%	0.3%	0.2%	0.3%	0.0%	0.2%	0.1%	6.2%	2.6%	1.9%	0.4%	0.1%	3.5%	0.0%
4019	50	613	5.4%	56.8%	15.5%	0.2%	0.1%	0.2%	0.0%	0.1%	0.1%	9.2%	3.8%	4.0%	0.2%	0.0%	0.1%	4.3%
4021	50	301	6.1%	64.3%	18.7%	0.2%	0.1%	0.2%	0.0%	0.1%	0.0%	1.0%	0.4%	0.4%	0.0%	0.1%	2.6%	5.7%
4022	50	19	1.1%	11.4%	12.2%	0.0%	0.0%	0.0%	0.0%	0.0%	0.0%	3.0%	1.2%	0.0%	0.0%	0.0%	0.0%	71.0%
4023	50	19	1.1%	11.4%	12.2%	0.0%	0.0%	0.0%	0.0%	0.0%	0.0%	3.0%	1.2%	0.0%	0.0%	0.0%	0.0%	71.0%
4024	50	101	6.0%	62.6%	23.7%	0.2%	0.2%	0.3%	0.0%	0.1%	0.0%	2.1%	0.9%	0.5%	0.1%	0.0%	0.0%	3.4%
4025	50	87	5.1%	53.8%	17.9%	0.1%	0.1%	0.1%	0.0%	0.1%	0.0%	3.5%	1.4%	1.7%	0.2%	0.0%	0.0%	15.8%
4026	50	125	5.2%	55.0%	16.2%	0.5%	0.4%	0.6%	0.1%	0.3%	0.1%	12.3%	5.1%	4.0%	0.3%	0.0%	0.0%	0.0%
4027	80	1626	6.0%	63.3%	17.7%	0.4%	0.3%	0.5%	0.1%	0.3%	0.1%	5.5%	2.3%	3.4%	0.2%	0.0%	0.0%	0.0%
4028	50	32	6.0%	63.3%	17.7%	0.4%	0.3%	0.5%	0.1%	0.3%	0.1%	5.5%	2.3%	3.4%	0.2%	0.0%	0.0%	0.0%
4029	50	100	4.1%	42.7%	25.8%	0.3%	0.2%	0.3%	0.0%	0.2%	0.0%	2.0%	0.8%	0.6%	0.1%	0.5%	22.4%	0.0%
4030	50	685	4.4%	45.9%	17.6%	0.2%	0.1%	0.2%	0.0%	0.1%	0.0%	3.3%	1.4%	0.8%	0.2%	0.2%	6.5%	19.1%
4031	50	62	6.7%	69.8%	17.6%	0.2%	0.1%	0.2%	0.0%	0.1%	0.0%	3.1%	1.3%	0.7%	0.0%	0.0%	0.0%	0.0%
4032	70	2285	5.3%	56.0%	19.4%	0.2%	0.2%	0.3%	0.0%	0.2%	0.0%	4.5%	1.9%	1.3%	0.2%	0.1%	3.8%	6.6%
4033	70	628	6.2%	64.8%	10.6%	0.4%	0.3%	0.5%	0.0%	0.2%	0.1%	9.7%	4.0%	2.9%	0.3%	0.0%	0.0%	0.0%
4034	70	230	5.5%	57.7%	23.3%	0.7%	0.5%	0.8%	0.1%	0.5%	0.1%	5.9%	2.4%	2.3%	0.1%	0.0%	0.0%	0.0%
4035	70	621	5.9%	61.9%	21.0%	0.7%	0.5%	0.8%	0.1%	0.4%	0.1%	4.8%	2.0%	1.4%	0.1%	0.0%	0.0%	0.4%
4036	70	842	6.2%	64.7%	14.1%	0.5%	0.3%	0.6%	0.1%	0.3%	0.1%	7.6%	3.2%	2.0%	0.2%	0.0%	0.0%	0.3%
4037	70	1336	6.2%	64.6%	15.0%	0.4%	0.3%	0.5%	0.1%	0.3%	0.1%	6.4%	2.6%	1.7%	0.2%	0.0%	1.6%	0.2%
5137	50	320	5.8%	60.8%	15.3%	0.3%	0.2%	0.3%	0.0%	0.2%	0.1%	9.1%	3.8%	3.9%	0.2%	0.0%	0.0%	0.0%
5138	50	238	5.5%	57.4%	17.5%	0.2%	0.2%	0.3%	0.0%	0.1%	0.1%	9.0%	3.7%	3.9%	0.2%	0.0%	0.0%	1.9%
5143	50	111	5.8%	60.4%	16.3%	0.4%	0.3%	0.5%	0.1%	0.3%	0.1%	8.0%	3.3%	3.8%	0.4%	0.0%	0.5%	0.0%
5144	50	61	5.4%	56.2%	19.0%	0.6%	0.4%	0.7%	0.1%	0.4%	0.0%	4.8%	2.0%	2.3%	0.5%	0.0%	0.0%	7.5%
5145	50	254	5.3%	56.1%	16.3%	0.2%	0.1%	0.2%	0.0%	0.1%	0.1%	10.4%	4.3%	4.7%	0.3%	0.0%	0.2%	1.8%
5146	50	287	5.6%	58.6%	14.7%	0.2%	0.2%	0.3%	0.0%	0.2%	0.1%	9.9%	4.1%	4.3%	0.2%	0.0%	0.0%	1.6%
5189	50	122	5.2%	55.0%	10.4%	0.2%	0.1%	0.2%	0.0%	0.1%	0.1%	14.2%	5.9%	8.1%	0.4%	0.0%	0.0%	0.0%
5190	50	97	6.6%	69.2%	8.5%	0.4%	0.3%	0.5%	0.0%	0.3%	0.1%	7.4%	3.1%	3.4%	0.3%	0.0%	0.0%	0.0%
5191	50	227	6.5%	68.3%	14.0%	1.6%	1.1%	1.9%	0.2%	1.0%	0.0%	2.1%	0.9%	2.4%	0.0%	0.0%	0.0%	0.0%
5192	50	173	7.0%	73.1%	9.0%	0.2%	0.2%	0.3%	0.0%	0.1%	0.1%	5.3%	2.2%	2.4%	0.2%	0.0%	0.0%	0.0%
5193	50	275	5.7%	60.2%	12.3%	0.5%	0.4%	0.6%	0.1%	0.3%	0.1%	7.5%	3.1%	8.6%	0.4%	0.0%	0.0%	0.0%
5194	50	279	6.2%	64.9%	11.5%	0.2%	0.2%	0.3%	0.0%	0.1%	0.1%	7.8%	3.2%	5.3%	0.1%	0.0%	0.0%	0.0%
5195	80	404	6.8%	71.7%	13.0%	0.2%	0.1%	0.2%	0.0%	0.1%	0.0%	2.2%	0.9%	4.4%	0.1%	0.0%	0.0%	0.0%
5196	80	330	7.7%	81.0%	3.8%	0.2%	0.1%	0.2%	0.0%	0.1%	0.0%	4.4%	1.8%	0.6%	0.1%	0.0%	0.0%	0.0%
5197	80	830	6.3%	66.4%	13.4%	0.7%	0.5%	0.8%	0.1%	0.5%	0.0%	3.9%	1.6%	5.5%	0.2%	0.0%	0.0%	0.0%
5198	80	608	7.0%	73.6%	7.3%	0.2%	0.1%	0.2%	0.0%	0.1%	0.1%	6.0%	2.5%	2.7%	0.1%	0.0%	0.0%	0.0%
5199	50	298	5.9%	61.5%	12.0%	0.5%	0.4%	0.6%	0.1%	0.3%	0.1%	7.4%	3.1%	7.9%	0.3%	0.0%	0.0%	0.0%
5200	50	74	6.4%	66.8%	8.8%	0.5%	0.3%	0.5%	0.1%	0.3%	0.1%	8.1%	3.3%	4.6%	0.3%	0.0%	0.0%	0.0%
5201	50	281	6.2%	65.2%	10.7%	0.2%	0.2%	0.3%	0.0%	0.2%	0.1%	8.1%	3.3%	5.3%	0.2%	0.0%	0.0%	0.0%
5202	50	119	5.2%	54.1%	12.2%	0.2%	0.1%	0.2%	0.0%	0.1%	0.1%	13.7%	5.7%	8.0%	0.3%	0.0%	0.0%	0.0%
5224	50	151	6.0%	63.4%	16.3%	2.4%	1.7%	2.8%	0.3%	1.5%	0.0%	1.7%	0.7%	3.1%	0.0%	0.0%	0.0%	0.0%
5225	50	426	5.9%	61.4%	13.7%	1.2%	0.8%	1.4%	0.2%	0.8%	0.1%	5.5%	2.3%	6.7%	0.2%	0.0%	0.0%	0.0%
5226	50	76	7.4%	77.9%	9.6%	0.0%	0.0%	0.0%	0.0%	0.0%	0.0%	2.7%	1.1%	1.2%	0.0%	0.0%	0.0%	0.0%
5245	80	132	7.8%	81.9%	1.8%	0.9%	0.6%	1.0%	0.1%	0.6%	0.0%	0.9%	0.4%	4.0%	0.0%	0.0%	0.0%	0.0%
5254	50	60	5.4%	56.8%	15.4%	0.3%	0.2%	0.3%	0.0%	0.2%	0.1%	10.4%	4.3%	5.2%	0.5%	0.0%	0.9%	0.0%
5256	70	1216	5.3%	55.6%	15.1%	2.1%	1.5%	2.5%	0.3%	1.4%	0.1%	5.9%	2.5%	1.1%	0.0%	0.1%	5.2%	1.3%
5257	70	1204	6.8%	71.3%	2.5%	1.0%	0.7%	1.2%	0.1%	0.7%	0.1%	6.8%	2.8%	1.2%	0.0%	0.1%	3.3%	1.5%
5262	50	251	5.7%	60.0%	16.2%	0.2%	0.2%	0.3%	0.0%	0.1%	0.1%	6.7%	2.8%	2.2%	0.1%	0.0%	0.2%	5.2%
5263	50	243	5.2%	55.0%	16.4%	0.2%	0.1%	0.2%	0.0%	0.1%	0.1%	9.5%	3.9%	3.8%	0.1%	0.0%	0.0%	5.4%
5264	50	298	5.9%	61.5%	12.0%	0.5%	0.4%	0.6%	0.1%	0.3%	0.1%	7.4%	3.1%	7.9%	0.3%	0.0%	0.0%	0.0%
6252	50	2769	4.8%	50.3%	14.1%	0.3%	0.2%	0.4%	0.0%	0.2%	0.1%	6.1%	2.5%	1.7%	0.3%	0.3%	13.0%	5.6%
8033	70	204	5.1%	53.1%	4.1%	0.4%	0.3%	0.5%	0.1%	0.3%	0.0%	3.9%	1.6%	2.2%	0.0%	0.6%	27.8%	0.0%
8340	50	433	5.8%	61.0%	23.8%	0.6%	0.4%	0.7%	0.1%	0.4%	0.0%	3.5%	1.4%	1.0%	0.0%	0.0%	0.6%	0.5%
9098	70	616	6.4%	66.7%	7.3%	0.6%	0.4%	0.7%	0.1%	0.4%	0.1%	7.2%	3.0%	2.8%	0.0%	0.1%	4.2%	0.0%
9112	70	323	6.7%	70.4%	4.4%	0.6%	0.4%	0.7%	0.1%	0.4%	0.1%	6.2%	2.5%	3.7%	0.0%	0.1%	3.6%	0.0%
9205	50	30	5.5%	57.7%	28.9%	0.7%	0.5%	0.8%	0.1%	0.4%	0.0%	2.8%	1.2%	1.5%	0.1%	0.0%	0.0%	0.0%
9206	50	40	6.1%	63.7%	24.0%	0.3%	0.2%	0.3%	0.0%	0.2%	0.0%	2.8%	1.2%	1.0%	0.1%	0.0%	0.0%	0.0%
9301	50	440	4.1%	43.5%	49.6%	0.4%	0.3%	0.4%	0.0%	0.2%	0.0%	0.8%	0.3%	0.3%	0.0%	0.0%	0.0%	0.0%
9302	50	242	4.5%	46.9%	47.1%	0.2%	0.1%	0.2%	0.0%	0.1%	0.0%	0.5%	0.2%	0.2%	0.0%	0.0%	0.0%	0.0%
9303	50	188	5.3%	55.5%	33.5%	0.1%	0.1%	0.1%	0.0%	0.1%	0.0%	3.3%	1.4%	0.6%	0.0%	0.0%	0.0%	0.0%
9304	50	113	6.3%	65.7%	21.7%	0.3%	0.2%	0.3%	0.0%	0.2%	0.0%	3.0%	1.2%	1.1%	0.0%	0.0%	0.0%	0.0%

Appendix C2 – 2026

Traffic Dataset B, C and D for

Air Quality Assessment

24 Hours Average Speed

Road Name	Road ID	Road Type	Speed Limit (km/hr)	Hour by Hour Average Speed (km/hr)																							
				Hour01	Hour02	Hour03	Hour04	Hour05	Hour06	Hour07	Hour08	Hour09	Hour10	Hour11	Hour12	Hour13	Hour14	Hour15	Hour16	Hour17	Hour18	Hour19	Hour20	Hour21	Hour22	Hour23	Hour24
D3_1	3005+3006	Straight Distributor	50	47	48	50	50	50	50	46	43	40	42	42	43	43	43	42	41	41	41	41	42	44	44	45	45
D3_2	3007	Straight Distributor	50	47	48	50	50	50	50	46	43	40	42	42	43	43	43	42	42	42	41	41	42	44	45	45	45
D3_3	3008	Straight Distributor	50	47	48	50	50	50	50	46	43	40	42	42	43	43	43	42	42	42	41	41	42	44	45	45	45
D3_4	3009	Straight Distributor	50	47	48	50	50	50	50	47	43	40	42	43	43	43	43	42	42	42	41	41	43	44	45	45	45
D3_5	3011	Straight Distributor	50	47	48	50	50	50	50	46	43	40	42	42	43	43	43	42	42	42	41	41	42	44	45	45	45
D3_6	3012+3013	Straight Distributor	50	47	48	50	50	50	50	46	43	40	42	42	43	43	43	42	41	41	41	41	42	44	44	45	45
D3_7	3014+3015	Straight Distributor	50	47	48	50	50	50	50	46	43	40	42	42	43	43	43	42	41	41	41	41	42	44	44	45	45
D3_8	3016+3017	Straight Distributor	50	47	48	50	50	50	50	46	43	40	42	42	43	43	43	42	41	41	41	41	42	44	44	45	45
D3_9	3018+3019	Straight Distributor	50	47	48	50	50	50	50	46	43	40	42	42	43	43	43	42	41	41	41	41	42	44	44	45	45
D3_10	3020+3021	Straight Distributor	50	47	48	50	50	50	50	46	43	40	42	42	43	43	43	42	42	41	41	41	42	44	44	45	45
D3_11	3022+3023	Straight Distributor	50	47	48	50	50	50	50	46	43	40	42	42	43	43	43	42	41	41	41	41	42	44	44	45	45
D3_12	3024+3025	Straight Distributor	50	47	48	50	50	50	50	46	43	40	42	42	43	43	43	42	41	41	41	41	42	44	44	45	45
D3_13	3026+3027	Straight Distributor	50	47	48	50	50	50	50	46	43	40	42	42	43	43	43	42	41	41	41	41	42	44	44	45	45
D3_14	3030+3031	Straight Distributor	50	47	48	50	50	50	50	46	43	40	42	42	43	43	43	42	42	41	41	41	42	44	44	45	45
D3_15	3032+3033	Straight Distributor	50	47	48	50	50	50	50	46	43	40	42	42	43	43	43	42	42	41	41	41	42	44	44	45	45
D3_16	3034+3035	Straight Distributor	50	47	48	50	50	50	50	46	43	40	42	42	43	43	43	42	42	41	41	41	42	44	44	45	45
D4_1	3028+3029	Straight Distributor	50	47	48	50	50	50	50	46	43	40	42	42	43	43	43	42	41	41	41	41	42	44	44	45	45
D4_2	3036+3037	Straight Distributor	50	47	48	50	50	50	50	46	43	40	42	42	43	43	43	42	41	41	41	41	42	44	44	45	45
D4_3	3038+3039	Straight Distributor	50	47	48	50	50	50	50	46	43	40	42	42	43	43	43	42	41	41	41	41	42	44	44	45	45
SCR_WB	3074	Straight Distributor	50	47	48	50	50	50	50	46	43	40	42	42	43	43	43	42	41	41	41	41	42	44	44	45	45
SCR_EB	3075	Straight Distributor	50	47	48	50	50	50	50	46	43	40	42	42	43	43	43	42	41	41	41	41	42	44	44	45	45
CYS_1	3040+3041	Straight Distributor	50	47	48	50	50	50	50	46	43	40	42	42	43	43	43	42	41	41	41	41	42	44	44	45	45
CYS_2	3042+3043	Straight Distributor	50	47	48	50	50	50	50	46	43	40	42	42	43	43	43	42	41	41	41	41	42	44	44	45	45
CYS_3	3044+3045	Straight Distributor	50	47	48	50	50	50	50	46	43	40	42	42	43	43	43	42	41	41	41	41	42	44	44	45	45
T2	3048+3049	Straight Distributor	80	76	76	76	75	75	75	75	75	73	75	75	75	75	75	75	75	75	73	73	76	76	76	76	76
Sunken	3003+3004	Straight Distributor	50	47	48	50	50	50	50	46	43	40	42	42	43	43	43	42	41	41	41	41	42	44	44	45	45
Sheung Yeut	230+231	Straight Distributor	50	47	48	50	50	50	50	46	43	41	42	42	43	43	43	42	42	41	41	41	42	44	44	45	45
Sheung Yuet	739+740	Straight Distributor	50	47	48	50	50	50	50	46	43	40	42	42	43	43	43	42	41	41	41	41	42	44	44	45	45
Sheung Yuet	936+937	Straight Distributor	50	47	48	50	50	50	50	46	43	41	42	42	43	43	43	42	42	41	41	41	42	44	45	45	45
Sheung Yuet	940+941	Straight Distributor	50	47	48	50	50	50	50	46	43	40	42	42	43	43	43	42	41	41	41	41	42	44	44	45	45
Wang Tung S	232	Straight Distributor	50	47	48	50	50	50	50	46	43	40	42	42	43	43	43	42	41	41	41	41	42	44	44	45	45
ROAD_G	3076	Straight Distributor	50	47	48	50	50	50	50	46	43	40	42	42	43	43	43	42	41	41	41	41	42	44	44	45	45
Lam Fung Str	443	Straight Distributor	50	47	48	50	50	50	50	46	43	40	42	42	43	43	43	42	41	41	41	41	42	44	44	45	45
Wang Ching	736	Straight Distributor	50	47	48	50	50	50	50	46	43	40	42	42	43	43	43	42	41	41	41	41	42	44	44	45	45
Wang Ching	737+738	Straight Distributor	50	47	48	50	50	50	50	46	43	40	42	42	43	43	43	42	41	41	41	41	42	44	44	45	45
Sheung Yee I	741+742	Straight Distributor	50	47	48	50	50	50	50	46	43	41	42	43	43	43	43	42	42	41	41	41	42	44	45	45	45
Sheung Yee I	743	Straight Distributor	50	47	48	50	50	50	50	46	43	41	42	43	43	43	43	42	42	41	41	41	42	44	45	45	45
Wang Kwong	745+746	Straight Distributor	50	47	48	50	50	50	50	46	43	41	42	42	43	43	43	42	42	41	41	41	42	44	45	45	45
Wang Kwong	1016	Straight Distributor	50	47	48	50	50	50	50	46	43	40	42	42	43	43	43	42	41	41	41	41	42	44	44	45	45
Wang Kwong	3082	Straight Distributor	50	47	48	50	50	50	50	46	43	40	42	42	43	43	43	42	41	41	41	41	42	44	44	45	45
Kai Fuk Road	1017	Straight Distributor	70	68	68	68	68	68	68	68	60	53	58	60	61	61	59	56	54	54	53	53	59	65	66	66	68
Kwung Tong	3072+3073	Straight Distributor	70	68	68	68	68	68	68	68	60	53	58	60	61	61	59	56	54	53	53	53	59	65	66	66	68
ROAD_A	3077+3078	Straight Distributor	80	76	76	76	75	75	75	75	75	73	75	75	75	75	75	75	75	75	73	73	76	76	76	76	76
ROAD_B	3081	Straight Distributor	50	47	48	50	50	50	50	46	43	40	42	42	43	43	43	42	41	41	41	41	42	44	44	45	45
ROAD_C	4010	Straight Distributor	50	47	48	50	50	50	50	46	43	40	42	42	43	43	43	42	41	41	41	41	42	44	44	45	45
ROAD_D	4011	Straight Distributor	50	47	48	50	50	50	50	46	43	40	42	42	43	43	43	42	41	41	41	41	42	44	44	45	45
ROAD_E	4012	Straight Distributor	50	47	48	50	50	50	50	46	43	40	42	42	43	43	43	42	41	41	41	41	42	44	44	45	45
ROAD_F	3066	Straight Distributor	70	68	68	68	68	68	68	68	60	52	57	60	61	61	59	56	54	54	53	53	59	65	66	66	68

Appendix D1 – 2036

Traffic Dataset A for

Air Quality Assessment

Traffic Flows and Breakdown by 16 Vehicle Classes (Year 2036)

Link No.	Speed Limit	Total Vehicle	19 - Motorcycles (MC)	01 - Private Cars (PC)	03 - Taxi	14 - Non-franchised Bus <=6.4t	15 - Non-franchised Bus 6.4-15t	16 - Non-franchised Bus >15t	12 - Private Light Bus <=3.5t	13 - Private Light Bus >3.5t	04 - Light Goods Vehicles <=2.5t	05 - Lt Goods Vehicles 2.5-3.5t	06 - Light Goods Vehicles >3.5t	07 - Heavy Goods Vehicles <=15t	08 - Heavy Goods Vehicles >15t	17 - Franchised Bus (SD)	18 - Franchised Bus (DD)	11 - Public Light Buses
	km/hr	0000-0100																
1	50	50	6.1%	64.0%	24.3%	0.1%	0.1%	0.1%	0.0%	0.1%	0.0%	2.8%	1.2%	1.1%	0.2%	0.0%	0.0%	0.0%
2	50	197	5.9%	62.4%	21.7%	0.5%	0.4%	0.6%	0.1%	0.3%	0.0%	4.0%	1.7%	1.9%	0.4%	0.0%	0.0%	0.0%
3	70	494	5.2%	54.8%	22.5%	0.5%	0.4%	0.6%	0.1%	0.3%	0.1%	6.0%	2.5%	2.4%	0.2%	0.0%	0.0%	4.4%
4	70	727	5.0%	52.2%	26.1%	0.2%	0.1%	0.2%	0.0%	0.1%	0.0%	4.3%	1.8%	1.4%	0.2%	0.0%	0.0%	8.2%
5	50	53	7.1%	74.5%	15.6%	0.1%	0.1%	0.1%	0.0%	0.1%	0.0%	1.3%	0.5%	0.4%	0.1%	0.0%	0.0%	0.0%
6	50	28	4.3%	45.5%	28.5%	0.7%	0.5%	0.8%	0.1%	0.4%	0.1%	5.5%	2.3%	2.4%	0.8%	0.2%	7.9%	0.0%
7	50	323	3.9%	40.6%	23.5%	0.5%	0.4%	0.6%	0.1%	0.3%	0.1%	6.1%	2.5%	1.5%	0.3%	0.3%	12.6%	6.8%
8	50	213	4.1%	43.4%	15.5%	0.3%	0.2%	0.4%	0.0%	0.2%	0.0%	3.2%	1.3%	1.8%	0.5%	0.4%	16.2%	12.5%
9	50	36	5.9%	61.7%	25.1%	0.0%	0.0%	0.0%	0.0%	0.0%	0.0%	4.3%	1.8%	1.0%	0.1%	0.0%	0.0%	0.0%
10	50	32	5.7%	59.9%	20.0%	0.5%	0.3%	0.6%	0.1%	0.3%	0.0%	1.8%	0.7%	0.6%	0.1%	0.2%	9.2%	0.0%
11	50	213	4.0%	42.3%	21.3%	0.3%	0.2%	0.3%	0.0%	0.2%	0.0%	3.8%	1.6%	1.0%	0.2%	0.3%	14.3%	10.2%
12	50	171	3.9%	40.8%	19.5%	0.2%	0.1%	0.2%	0.0%	0.1%	0.0%	2.6%	1.1%	0.9%	0.3%	0.5%	21.0%	8.7%
13	50	58	5.5%	57.4%	22.4%	0.3%	0.2%	0.4%	0.0%	0.2%	0.0%	4.1%	1.7%	1.1%	0.2%	0.0%	0.0%	6.6%
14	50	105	4.0%	42.3%	22.7%	0.2%	0.2%	0.3%	0.0%	0.1%	0.1%	5.7%	2.4%	2.0%	0.4%	0.2%	7.4%	11.9%
15	50	313	5.4%	56.7%	27.7%	0.3%	0.2%	0.3%	0.0%	0.2%	0.0%	2.9%	1.2%	0.8%	0.2%	0.0%	0.0%	4.0%
16	50	29	5.9%	62.3%	23.2%	0.3%	0.2%	0.4%	0.0%	0.2%	0.0%	3.9%	1.6%	1.4%	0.2%	0.0%	0.0%	0.0%
17	50	52	6.1%	64.0%	24.0%	0.2%	0.1%	0.2%	0.0%	0.1%	0.0%	3.1%	1.3%	0.6%	0.1%	0.0%	0.0%	0.0%
18	50	119	5.6%	58.5%	23.9%	0.2%	0.2%	0.3%	0.0%	0.1%	0.0%	4.6%	1.9%	1.2%	0.3%	0.0%	0.0%	3.2%
19	50	29	6.0%	63.0%	24.8%	0.3%	0.2%	0.3%	0.0%	0.2%	0.0%	2.8%	1.2%	1.1%	0.2%	0.0%	0.0%	0.0%
20	50	4	3.7%	39.0%	41.8%	0.1%	0.0%	0.1%	0.0%	0.0%	0.1%	10.2%	4.2%	0.5%	0.2%	0.0%	0.0%	0.0%
21	50	84	3.9%	40.5%	21.4%	0.2%	0.1%	0.2%	0.0%	0.1%	0.1%	4.8%	2.0%	1.7%	0.5%	0.2%	9.3%	15.0%
22	50	216	5.2%	54.1%	28.4%	0.3%	0.2%	0.3%	0.0%	0.2%	0.0%	3.1%	1.3%	0.8%	0.2%	0.0%	0.0%	5.8%
23	50	94	4.8%	50.7%	19.2%	0.3%	0.2%	0.3%	0.0%	0.2%	0.0%	4.2%	1.7%	1.0%	0.2%	0.2%	8.3%	8.5%
24	50	23	4.9%	51.4%	17.2%	0.2%	0.2%	0.3%	0.0%	0.1%	0.1%	8.2%	3.4%	3.7%	0.6%	0.0%	0.0%	9.7%
25	50	27	5.6%	58.7%	18.8%	0.2%	0.1%	0.2%	0.0%	0.1%	0.1%	8.9%	3.7%	3.0%	0.6%	0.0%	0.0%	0.0%
26	50	16	5.8%	60.8%	24.1%	0.3%	0.2%	0.4%	0.0%	0.2%	0.0%	4.5%	1.9%	1.5%	0.3%	0.0%	0.0%	0.0%
27	50	114	4.8%	50.7%	25.0%	0.5%	0.4%	0.6%	0.1%	0.3%	0.1%	7.0%	2.9%	2.2%	0.5%	0.0%	0.0%	5.0%
28	50	64	5.4%	56.9%	25.2%	0.4%	0.3%	0.5%	0.1%	0.3%	0.1%	6.5%	2.7%	1.5%	0.2%	0.0%	0.0%	0.0%
29	50	61	5.3%	55.4%	26.6%	0.5%	0.4%	0.6%	0.1%	0.3%	0.1%	5.5%	2.3%	2.4%	0.7%	0.0%	0.0%	0.0%
30	50	72	5.6%	58.4%	24.0%	0.2%	0.2%	0.3%	0.0%	0.1%	0.1%	5.8%	2.4%	2.7%	0.3%	0.0%	0.0%	0.0%
31	50	122	5.5%	57.8%	25.0%	0.2%	0.1%	0.2%	0.0%	0.1%	0.1%	6.0%	2.5%	2.0%	0.4%	0.0%	0.0%	0.0%
32	50	136	3.6%	37.7%	19.6%	0.3%	0.2%	0.4%	0.0%	0.2%	0.0%	2.6%	1.1%	1.0%	0.2%	0.5%	20.5%	12.0%
33	50	311	4.3%	45.1%	18.9%	0.2%	0.2%	0.3%	0.0%	0.1%	0.0%	4.5%	1.8%	1.3%	0.3%	0.3%	14.8%	7.8%
34	50	247	5.3%	55.6%	22.5%	0.2%	0.2%	0.3%	0.0%	0.1%	0.1%	6.7%	2.8%	2.4%	0.3%	0.0%	0.0%	3.5%
35	50	117	3.2%	33.1%	16.6%	0.4%	0.3%	0.4%	0.0%	0.2%	0.0%	1.7%	0.7%	0.3%	0.0%	0.7%	30.1%	12.3%
36	50	357	4.7%	49.7%	20.2%	0.2%	0.1%	0.2%	0.0%	0.1%	0.0%	4.2%	1.7%	1.4%	0.3%	0.3%	11.5%	5.1%
37	50	217	4.9%	51.8%	26.3%	0.5%	0.4%	0.6%	0.1%	0.3%	0.0%	2.7%	1.1%	0.8%	0.1%	0.0%	0.0%	10.2%
38	50	74	4.9%	51.0%	36.6%	0.9%	0.6%	1.0%	0.1%	0.6%	0.0%	2.4%	1.0%	0.7%	0.2%	0.0%	0.0%	0.0%
39	50	271	6.5%	68.5%	14.4%	0.2%	0.1%	0.2%	0.0%	0.1%	0.0%	4.6%	1.9%	0.9%	0.1%	0.1%	2.2%	0.0%
40	50	234	5.8%	60.4%	28.5%	0.6%	0.4%	0.7%	0.1%	0.4%	0.0%	1.9%	0.8%	0.4%	0.0%	0.0%	0.0%	0.0%
41	50	293	4.6%	48.4%	27.5%	0.4%	0.3%	0.5%	0.1%	0.3%	0.1%	5.1%	2.1%	1.9%	0.3%	0.2%	7.5%	0.6%
53	50	266	4.3%	44.8%	46.4%	0.3%	0.2%	0.3%	0.0%	0.2%	0.0%	1.9%	0.8%	0.7%	0.1%	0.0%	0.0%	0.0%
54	50	254	5.7%	59.8%	25.4%	0.5%	0.4%	0.6%	0.1%	0.3%	0.0%	3.8%	1.6%	1.5%	0.2%	0.0%	0.0%	0.0%
55	50	254	5.7%	59.8%	25.4%	0.5%	0.4%	0.6%	0.1%	0.3%	0.0%	3.8%	1.6%	1.5%	0.2%	0.0%	0.0%	0.0%
56	50	276	5.1%	53.0%	25.5%	0.9%	0.7%	1.1%	0.1%	0.6%	0.1%	6.0%	2.5%	3.6%	0.9%	0.0%	0.0%	0.0%
57	50	698	5.1%	53.4%	32.7%	0.2%	0.2%	0.3%	0.0%	0.1%	0.0%	4.2%	1.8%	1.3%	0.1%	0.0%	0.0%	0.4%
58	50	4	3.7%	39.0%	41.7%	0.1%	0.0%	0.1%	0.0%	0.0%	0.1%	10.2%	4.2%	0.7%	0.1%	0.0%	0.0%	0.0%
59	50	34	6.0%	63.4%	25.7%	0.2%	0.1%	0.2%	0.0%	0.1%	0.0%	2.4%	1.0%	0.8%	0.1%	0.0%	0.0%	0.0%
60	50	162	4.7%	49.2%	18.8%	0.4%	0.3%	0.5%	0.0%	0.2%	0.1%	5.9%	2.5%	2.1%	0.3%	0.3%	13.5%	1.2%
61	50	140	4.5%	47.5%	20.3%	0.4%	0.3%	0.5%	0.1%	0.3%	0.0%	4.8%	2.0%	1.7%	0.2%	0.4%	15.7%	1.4%
62	50	133	4.4%	46.6%	20.9%	0.5%	0.3%	0.5%	0.1%	0.3%	0.0%	4.5%	1.8%	1.5%	0.2%	0.4%	16.5%	1.4%
63	50	139	4.5%	47.2%	21.0%	0.5%	0.3%	0.5%	0.1%	0.3%	0.0%	4.5%	1.9%	1.6%	0.2%	0.4%	15.8%	1.4%
64	50	4	3.8%	39.4%	42.2%	0.0%	0.0%	0.0%	0.0%	0.0%	0.1%	10.3%	4.3%	0.0%	0.0%	0.0%	0.0%	0.0%
65	50	7	5.6%	59.2%	25.0%	0.3%	0.2%	0.3%	0.0%	0.2%	0.1%	5.8%	2.4%	0.9%	0.1%	0.0%	0.0%	0.0%
66	50	57	5.1%	53.3%	18.3%	0.1%	0.1%	0.1%	0.0%	0.1%	0.0%	3.4%	1.4%	1.7%	0.2%	0.0%	0.0%	16.1%
67	50	63	3.8%	39.6%	13.3%	0.2%	0.1%	0.2%	0.0%	0.1%	0.0%	1.1%	0.5%	0.5%	0.0%	0.8%	33.7%	6.1%
68	50	59	2.3%	23.8%	10.7%	0.2%	0.1%	0.2%	0.0%	0.1%	0.0%	0.8%	0.4%	0.4%	0.1%	0.8%	35.6%	24.3%
69	50	67	2.3%	23.9%	11.0%	0.2%	0.1%	0.2%	0.0%	0.1%	0.0%	1.3%	0.5%	0.5%	0.1%	0.7%	31.7%	27.3%
70	50	97	3.3%	35.0%	13.2%	0.2%	0.2%	0.3%	0.0%	0.2%	0.0%	2.6%	1.1%	0.7%	0.1%	0.5%	21.8%	20.8%
71	50	22	6.0%	62.6%	17.7%	0.1%	0.1%	0.1%	0.0%	0.1%	0.1%	6.4%	2.6%	3.9%	0.5%	0.0%	0.0%	0.0%
72	50	4	3.8%	39.4%	42.2%	0.0%	0.0%	0.0%	0.0%	0.0%	0.1%	10.3%	4.3%	0.0%	0.0%	0.0%	0.0%	0.0%
73	50	24	5.0%	52.5%	23.1%	0.3%	0.2%	0.3%	0.0%	0.2%	0.1%	5.0%	2.1%	1.3%	0.2%	0.0%	0.0%	9.7%
74	50	48	5.5%	57.8%	21.8%	0.2%	0.2%	0.3%	0.0%	0.1%	0.1%	7.7%	3.2%	2.9%	0.2%	0.0%	0.0%	0.0%
75	50	4	3.8%	39.4%	42.2%	0.0%	0.0%	0.0%	0.0%	0.0%	0.1%	10.3%	4.3%	0.0%	0.0%	0.0%	0.0%	0.0%
76	50	448	4.0%	42.1%	22.2%	0.4%	0.3%	0.5%	0.0%	0.2%	0.1%	5.2%	2.2%	1.4%	0.3%	0.3%	12.9%	8.0%
77	50	230	4.3%	45.0%	16.0%	0.3%	0.2%	0.4%	0.0%	0.2%	0.0%	3.1%	1.3%	1.7%	0.5%	0.3%	15.0%	11.6%
78	50	88	4.7%	48.8%	35.1%	0.4%	0.3%	0.5%	0.1%	0.3%	0.1%	5.2%	2.1%	1.9%	0.6%	0.0%	0.0%	0.0%
79	50	7	2.0%	21.2%	22.7%	0.1%	0.0%	0.1%	0.0%	0.0%	0.1%	5.6%	2.3%	1.5%	0.4%	0.0%	0.0%	44.0%
80	50	84	6.1%	63.9%	20.2%	0.8%	0.6%	1.0%	0.1%	0.5%	0.0%	3.6%	1.5%	1.5%	0.1%	0.0%	0.0%	0.0%
81	50	159	5.2%	54.1%	31.2%	0.3%	0.2%	0.3%	0.0%	0.2%	0.0%	4.7%	1.9%	1.5%	0.4%	0.0%	0.0%	0.0%
82	50	47	6.0%	63.5%	22.4%	0.2%	0.1%	0.2%	0.0%	0.1%	0.0%	4.0%	1.6%	1.5%	0.3%	0.0%	0.0%	0.0%
83	50	103	5.5%	57.4%	26.3%	0.4%	0.3%	0.5%	0.1%	0.3%	0.1%	5.2%	2.1%	1.6%	0.4%	0.0%	0.0%	0.0%
84	50	158	5.3%	55.9%	20.8%	0.2%	0.2%	0.3%	0.0%	0.1%	0.1%	5.2%	2.2%	1.5%	0.3%	0.1%	2.8%	5.1%
85	50	214	5.2%	54.2%	27.7%	0.4%	0.3%	0.4%	0.0%	0.2%	0.0%	3.2%	1.3%	0.9%	0.1%	0.0%	2.1%	3.7%
86	50	20	5.5%	57.7%	25.6%	0.5%	0.3%	0.6%	0.1%	0.3%	0.1%	5.2%	2.2%	1.6%	0.4%	0.0%	0.0%	0.0%
87	50	303	5.5%	57.2%	28.4%	0.3%	0.2%	0.3%	0.0%	0.2%	0.0%	4.0%	1.7%	1.2%	0.3%	0.0%	0.0%	0.8%
88	50	218	5.7%	60.0%	23.5%	0.3%	0.2%	0.4%	0.0%	0.2%	0.0%	4.0%	1.7%	1.2%	0.2%	0.0%	0.0%	2.4%
89	50	649	4.2%	44.1%	25.9%	0.3%	0.2%	0.4%	0.0%	0.2%	0.0%	4.0%	1.7%	0.9%	0.1%	0.1%	4.1%	13.7%
90	50	644	5.6%	58.3%	29.0%	0.3%	0.2%	0.3%	0.0%	0.2%	0.0%	1.8%	0.7%	0.5%	0.1%	0.1%	2.5%	0.4%
91	50	278	4.9%	51.6%	29.1%	0.2%	0.1%	0.2%	0.0%	0.1%	0.0%	3.0%	1.2%	0.8%	0.2%	0.0%	0.0%	8.5%
92	50	97	5.6%	58.7%	29.3%	0.2%	0.2%	0.3%	0.0%	0.2%	0.0%	1.6%	0.7%	0.7%	0.2%	0.0%	0.0%	2.3%
93	50	4	3.8%	40.2%	37.9%	0.5%	0.3%	0.6%	0.1%	0.3%	0.1%	9.3%	3.8%	2.3%	0.8%	0.0%	0.0%	0.0%
94	50	4	3.8%	39.4%	42.2%	0.0%	0.0%	0.0%	0.0%	0.0%	0.1%	10.3%	4.3%	0.0%	0.0%	0.0%	0.0%	0.0%
95	50	153	3.8%	39.7%	17.1%	0.3%	0.2%	0.3%	0.0%	0.2%	0.0%	2.9%	1.2%	0.5%	0.1%	0.5%	20.7%	12.5%
96	50	565	4.0%	41.5%	21.7%	0.3%	0.2%	0.3%	0.0%	0.2%	0.0%	2.7%	1.1%	0.9%	0.2%	0.5%	21.6%	4.8%
97	50	294	4.7%	48.8%	39.7%	0.3%	0.2%	0.4%	0.0%	0.2%	0.0%	3.2%	1.3%	0.9%	0.2%	0.0%	0.0%	0.0%
98	50	5	2.7%	28.0%	30.0%	0.0%	0.0%	0.0%	0.0%	0.0%	0.1%	7.3%	3.0%	0.0%	0.0%	0.7%	28.3%	0.0%
99	70	603	5.3%	56.1%	22.6%	0.5%	0.4%	0.6%	0.1%	0.3%	0.1%	5.5%	2.3%	2.4%	0.3%	0.0%	0.0%	3.6%
100	70	281	5.8%	60.9%	14.2%	0.2%	0.2%	0.3%	0.0%	0.1%	0.1%	7.9%	3.3%	3.6%	0.6%	0.1%	2.9%	0.0%
101	50	300	5.7%	60.1%	23.5%	0.5%	0.3%	0.5%	0.1%	0.3%	0.0%	4.4%	1.8%	1.5%	0.2%	0.0%	0.0%	1.0%
102	50	90	3.8%	39.9%	25.9%	0.2%	0.2%	0.3%	0.0%	0.1%	0.0%	3.0%	1.2%	0.8%	0.1%	0.1%	3.7%	20.6%
103	50	234	5.5%	57.3%	22.6%	0.3%	0.2%	0.4%	0.0%	0.2%	0.0%	2.5%	1.0%	1.0%	0.3%	0.0%	2.1%	6.5%
104	50	46	5.0%	52.1%	32.4%	0.3%	0.2%	0.4%	0.0%	0.2%	0.1%	5.5%	2.3%	1.3%	0.2%	0.0%	0.0%	0.0%
105	50	63	6.2%	65.3%	21.4%	0.4%	0.3%	0.5%	0.1%	0.3%	0.0%	2.8%	1.2%	1.2%	0.3%	0.0%	0.0%	0.0%
106	50	21	5.3%	55.3%	30.0%	0.3%	0.2%	0.3%	0.0%	0.2%	0.1%	5.0%	2.1%	1.1%	0.2%	0.0%	0.0%	0.0%
107	50	62	5.8%	60.5%	27.6%	0.2%	0.2%	0.3%	0.0%	0.2%	0.0%	3.1%	1.3%	0.6%	0.1%	0.0%	0.0%	0.0%
108	50	37	1.5%	15.4%	9.0%	0.1%	0.1%	0.1%	0.0%	0.0%	0.0%	2.0%	0.8%	0.3%	0.1%	0.6%	24.0%	46.1%
109	50	8	2.1%	21.7%	20.0%	0.0%	0.0%	0.0%	0.0%	0.0%	0.1%	4.9%	2.0%	0.6%	0.1%	1.1%	47.3%	0.0%
110	50	42	3.7%	38.6%	14.4%	0.1%	0.1%	0.1%	0.0%	0.0%	0.0%	3.8%	1.6%	2.0%	0.6%	0.7%	28.9%	5.4%
111	50	116	4.3%	45.3%	18.7%	0.2%	0.1%	0.2%	0.0%	0.1%	0.0%	4.6%	1.9%	0.8%	0.1%	0.4%	17.3%	5.9%
112	50	22	1.7%	17.5%	15.2%	0.1%	0.0%	0.1%	0.0%	0.0%	0.0%	2.1%	0.9%	0.4%	0.1%	1.0%	43.7%	17.2%
113	50	62	4.7%	49.8%	19.6%	0.1%	0.1%	0.2%	0.0%	0.1%	0.0%	3.8%	1.6%	0.2%	0.0%	0.4%	19.2%	0.0%
114	50	29	3.0%	31.3%	16.0%	0.0%	0.0%	0.1%	0.0%	0.0%	0.0%	1.9%	0.8%	0.3%	0.0%	0.8%	32.8%	12.9%
115	50	32	3.3%	34.7%	10.0%	0.1%	0.1%	0.1%	0.0%	0.1%	0.1%	6.7%	2.8%	0.9%	0.1%	0.9%	40.1%	0.0%
116	50	10	5.1%	53.9%	19.7%	0.7%	0.5%	0.8%	0.1%	0.5%	0.1%	12.2%	5.1%	1.1%	0.1%	0.0%	0.0%	0.0%

Traffic Flows and Breakdown by 16 Vehicle Classes (Year 2036)

Link No.	Speed Limit	Total Vehicle	19 - Motorcycles (MC)	01 - Private Cars (PC)	03 - Taxi	14 - Non-franchised Bus <=6.4t	15 - Non-franchised Bus 6.4-15t	16 - Non-franchised Bus >15t	12 - Private Light Bus <=3.5t	13 - Private Light Bus >3.5t	04 - Light Goods Vehicles <=2.5t	05 - Lt Goods Vehicles 2.5-3.5t	06 - Light Goods Vehicles >3.5t	07 - Heavy Goods Vehicles <=15t	08 - Heavy Goods Vehicles >15t	17 - Franchised Bus (SD)	18 - Franchised Bus (DD)	11 - Public Light Buses
	km/hr	0000-0100																
117	50	6	3.9%	40.9%	25.9%	0.0%	0.0%	0.0%	0.0%	0.0%	0.1%	6.3%	2.6%	1.3%	0.1%	0.4%	18.4%	0.0%
118	50	35	4.5%	46.8%	20.9%	0.3%	0.2%	0.4%	0.0%	0.2%	0.0%	2.1%	0.9%	0.9%	0.1%	0.1%	3.1%	19.3%
122	50	91	5.1%	53.9%	24.5%	0.5%	0.3%	0.5%	0.1%	0.3%	0.0%	4.6%	1.9%	0.7%	0.1%	0.0%	0.0%	7.5%
123	50	6	5.4%	56.9%	27.5%	0.1%	0.1%	0.1%	0.0%	0.1%	0.1%	6.6%	2.7%	0.3%	0.1%	0.0%	0.0%	0.0%
124	50	57	0.2%	2.6%	2.7%	0.0%	0.0%	0.0%	0.0%	0.0%	0.0%	0.7%	0.3%	0.0%	0.0%	0.1%	5.8%	87.5%
125	50	84	3.6%	37.3%	13.1%	0.3%	0.2%	0.3%	0.0%	0.2%	0.0%	1.9%	0.8%	0.7%	0.1%	0.0%	1.3%	40.2%
128	50	423	4.8%	50.4%	33.4%	0.2%	0.2%	0.3%	0.0%	0.1%	0.0%	4.1%	1.7%	1.4%	0.3%	0.0%	0.0%	3.0%
129	50	578	5.1%	53.8%	32.2%	0.2%	0.1%	0.2%	0.0%	0.1%	0.0%	4.3%	1.8%	1.6%	0.3%	0.0%	0.0%	0.0%
130	50	102	3.1%	32.9%	17.3%	0.2%	0.1%	0.2%	0.0%	0.1%	0.0%	1.2%	0.5%	0.1%	0.0%	0.2%	8.7%	35.4%
131	50	96	6.0%	62.9%	24.8%	0.5%	0.4%	0.6%	0.1%	0.3%	0.0%	2.5%	1.0%	0.7%	0.0%	0.0%	0.0%	0.0%
132	50	32	4.9%	51.3%	21.9%	0.5%	0.3%	0.5%	0.1%	0.3%	0.1%	9.3%	3.8%	2.1%	0.1%	0.0%	0.0%	4.8%
133	50	29	6.0%	62.6%	23.6%	0.3%	0.2%	0.4%	0.0%	0.2%	0.0%	3.4%	1.4%	1.4%	0.4%	0.0%	0.0%	0.0%
134	50	507	4.1%	43.1%	25.8%	0.4%	0.3%	0.4%	0.0%	0.2%	0.0%	4.3%	1.8%	1.0%	0.1%	0.1%	5.3%	12.9%
135	50	683	5.5%	57.9%	29.6%	0.3%	0.2%	0.3%	0.0%	0.2%	0.0%	2.1%	0.9%	0.6%	0.1%	0.1%	2.4%	0.0%
136	70	1152	4.2%	44.3%	25.9%	0.3%	0.2%	0.4%	0.0%	0.2%	0.0%	4.3%	1.8%	1.1%	0.2%	0.2%	9.0%	7.9%
137	70	983	5.3%	55.4%	15.9%	0.2%	0.2%	0.3%	0.0%	0.1%	0.0%	4.2%	1.7%	1.6%	0.2%	0.2%	9.3%	5.3%
138	50	53	0.5%	5.1%	3.0%	0.0%	0.0%	0.0%	0.0%	0.0%	0.0%	0.7%	0.3%	0.0%	0.0%	0.1%	6.3%	83.9%
139	50	4	3.8%	39.4%	42.2%	0.0%	0.0%	0.0%	0.0%	0.0%	0.1%	10.3%	4.3%	0.0%	0.0%	0.0%	0.0%	0.0%
141	50	75	3.4%	36.2%	17.2%	0.0%	0.0%	0.0%	0.0%	0.0%	0.0%	1.1%	0.5%	0.6%	0.0%	0.0%	0.0%	40.8%
142	50	59	2.8%	29.1%	10.9%	0.2%	0.1%	0.2%	0.0%	0.1%	0.0%	1.4%	0.6%	0.7%	0.0%	0.0%	0.0%	53.8%
143	50	14	5.5%	57.6%	28.4%	0.5%	0.3%	0.6%	0.1%	0.3%	0.0%	3.8%	1.6%	1.3%	0.1%	0.0%	0.0%	0.0%
144	50	196	4.1%	42.5%	18.2%	0.2%	0.1%	0.2%	0.0%	0.1%	0.0%	3.1%	1.3%	1.4%	0.3%	0.1%	4.2%	24.2%
145	50	311	4.1%	42.7%	19.6%	0.4%	0.3%	0.5%	0.0%	0.3%	0.0%	2.6%	1.1%	1.1%	0.3%	0.3%	11.7%	15.0%
146	50	262	4.9%	51.2%	16.0%	0.2%	0.2%	0.3%	0.0%	0.2%	0.0%	3.6%	1.5%	2.3%	0.5%	0.3%	12.6%	6.0%
147	50	273	3.9%	40.8%	19.0%	0.4%	0.3%	0.5%	0.0%	0.3%	0.0%	2.9%	1.2%	0.9%	0.1%	0.4%	15.3%	14.1%
148	50	298	4.7%	49.5%	16.2%	0.3%	0.2%	0.3%	0.0%	0.2%	0.0%	3.9%	1.6%	2.3%	0.5%	0.3%	12.0%	8.0%
149	50	110	4.6%	48.2%	18.2%	0.5%	0.3%	0.6%	0.1%	0.3%	0.1%	7.1%	2.9%	1.2%	0.1%	0.0%	0.0%	15.9%
150	50	157	4.1%	43.0%	20.6%	0.3%	0.2%	0.4%	0.0%	0.2%	0.1%	5.5%	2.3%	1.4%	0.2%	0.0%	0.0%	21.6%
151	50	33	6.4%	67.0%	20.5%	0.2%	0.1%	0.2%	0.0%	0.1%	0.0%	2.8%	1.2%	1.2%	0.3%	0.0%	0.0%	0.0%
152	50	34	5.1%	53.2%	21.3%	0.1%	0.1%	0.1%	0.0%	0.1%	0.0%	4.2%	1.8%	0.7%	0.0%	0.0%	0.0%	13.4%
153	50	5	2.7%	28.0%	30.0%	0.0%	0.0%	0.0%	0.0%	0.0%	0.1%	7.3%	3.0%	0.0%	0.0%	0.0%	0.0%	29.0%
154	50	44	1.8%	19.2%	8.5%	0.0%	0.0%	0.0%	0.0%	0.0%	0.0%	2.4%	1.0%	0.9%	0.0%	0.0%	0.0%	66.0%
155	50	96	3.4%	35.2%	14.5%	0.1%	0.1%	0.1%	0.0%	0.0%	0.0%	3.5%	1.5%	0.9%	0.1%	0.0%	0.0%	40.6%
156	50	144	5.2%	54.8%	26.3%	0.6%	0.4%	0.7%	0.1%	0.4%	0.0%	4.6%	1.9%	2.1%	0.5%	0.0%	0.0%	2.1%
157	50	83	4.8%	50.5%	29.2%	0.8%	0.6%	1.0%	0.1%	0.5%	0.1%	6.0%	2.5%	3.1%	0.9%	0.0%	0.0%	0.0%
158	50	200	4.8%	50.6%	19.0%	0.4%	0.3%	0.4%	0.0%	0.2%	0.1%	8.6%	3.6%	1.5%	0.1%	0.1%	2.2%	8.2%
159	70	836	4.0%	41.5%	26.6%	0.4%	0.3%	0.4%	0.0%	0.2%	0.0%	4.7%	2.0%	1.5%	0.3%	0.2%	8.3%	9.5%
160	70	742	5.4%	56.9%	16.0%	0.2%	0.2%	0.3%	0.0%	0.1%	0.0%	4.2%	1.7%	1.3%	0.1%	0.2%	7.9%	5.5%
162	50	63	5.0%	52.7%	23.7%	0.6%	0.4%	0.7%	0.1%	0.4%	0.1%	8.9%	3.7%	3.3%	0.3%	0.0%	0.0%	0.0%
163	50	97	5.1%	53.2%	23.7%	0.2%	0.1%	0.2%	0.0%	0.1%	0.1%	10.1%	4.2%	2.7%	0.2%	0.0%	0.0%	0.0%
164	50	113	5.0%	52.4%	29.0%	0.9%	0.6%	1.1%	0.1%	0.6%	0.0%	3.4%	1.4%	1.1%	0.1%	0.0%	0.0%	4.4%
165	50	30	5.0%	52.2%	24.5%	0.1%	0.1%	0.1%	0.0%	0.1%	0.1%	9.2%	3.8%	4.4%	0.5%	0.0%	0.0%	0.0%
166	50	17	4.2%	43.8%	21.2%	2.5%	1.7%	2.9%	0.3%	1.6%	0.1%	11.6%	4.8%	4.9%	0.3%	0.0%	0.0%	0.0%
167	50	48	4.8%	50.3%	24.5%	0.7%	0.5%	0.8%	0.1%	0.4%	0.1%	9.1%	3.8%	4.4%	0.5%	0.0%	0.0%	0.0%
168	50	151	4.6%	47.9%	11.7%	0.4%	0.2%	0.4%	0.0%	0.2%	0.1%	8.8%	3.7%	3.3%	0.3%	0.1%	3.0%	15.4%
170	50	99	4.8%	50.6%	27.3%	0.5%	0.4%	0.6%	0.1%	0.3%	0.1%	5.7%	2.3%	0.8%	0.0%	0.0%	0.0%	6.6%
171	50	181	4.1%	43.4%	22.9%	0.2%	0.1%	0.2%	0.0%	0.1%	0.1%	6.3%	2.6%	1.8%	0.2%	0.3%	15.0%	2.5%
172	50	19	5.6%	58.5%	32.6%	0.0%	0.0%	0.0%	0.0%	0.0%	0.0%	2.0%	0.8%	0.4%	0.0%	0.0%	0.0%	0.0%
173	50	127	5.2%	54.9%	23.9%	0.7%	0.5%	0.9%	0.1%	0.5%	0.1%	6.9%	2.9%	3.0%	0.4%	0.0%	0.0%	0.0%
174	50	207	4.7%	49.5%	13.5%	0.3%	0.2%	0.4%	0.0%	0.2%	0.1%	10.0%	4.2%	3.2%	0.2%	0.1%	2.2%	11.2%
175	50	196	4.1%	43.5%	22.3%	0.4%	0.3%	0.5%	0.1%	0.3%	0.0%	2.9%	1.2%	0.7%	0.1%	0.4%	17.5%	5.6%
176	50	286	5.1%	53.4%	16.5%	0.3%	0.2%	0.3%	0.0%	0.2%	0.0%	3.8%	1.6%	2.4%	0.6%	0.3%	11.5%	3.8%
179	50	208	5.6%	59.2%	24.4%	0.5%	0.4%	0.6%	0.1%	0.4%	0.0%	4.6%	1.9%	1.8%	0.4%	0.0%	0.0%	0.0%
180	50	177	5.8%	61.2%	25.4%	0.3%	0.2%	0.3%	0.0%	0.2%	0.0%	4.1%	1.7%	0.7%	0.1%	0.0%	0.0%	0.0%
181	50	164	3.7%	39.0%	19.8%	0.1%	0.1%	0.2%	0.0%	0.1%	0.0%	2.9%	1.2%	0.8%	0.1%	0.5%	20.4%	11.1%
182	50	167	3.6%	38.0%	12.6%	0.2%	0.1%	0.2%	0.0%	0.1%	0.0%	3.1%	1.3%	1.6%	0.1%	0.7%	30.8%	7.5%
183	50	265	3.7%	38.3%	17.0%	0.4%	0.3%	0.4%	0.0%	0.2%	0.0%	2.9%	1.2%	0.7%	0.0%	0.6%	24.8%	9.5%
184	50	112	1.7%	17.5%	6.6%	0.0%	0.0%	0.0%	0.0%	0.0%	0.0%	0.6%	0.2%	0.3%	0.0%	1.6%	68.7%	2.7%
185	70	832	5.9%	62.2%	11.1%	0.7%	0.5%	0.8%	0.1%	0.5%	0.1%	5.9%	2.4%	2.8%	0.0%	0.2%	6.8%	0.0%
186	70	662	6.2%	64.5%	8.2%	0.8%	0.6%	0.9%	0.1%	0.5%	0.1%	5.5%	2.3%	3.4%	0.0%	0.2%	6.9%	0.0%
187	50	114	3.8%	39.9%	17.4%	0.1%	0.1%	0.1%	0.0%	0.1%	0.0%	1.4%	0.6%	0.7%	0.1%	0.3%	14.3%	21.0%
188	50	132	4.0%	41.8%	18.6%	0.1%	0.1%	0.2%	0.0%	0.1%	0.0%	2.1%	0.9%	0.6%	0.0%	0.3%	13.0%	18.2%
189	70	1146	5.3%	56.1%	13.7%	0.3%	0.2%	0.3%	0.0%	0.2%	0.1%	8.6%	3.6%	3.5%	0.9%	0.1%	4.9%	2.3%
190	70	887	5.9%	61.7%	13.6%	0.3%	0.2%	0.3%	0.0%	0.2%	0.1%	8.0%	3.3%	3.6%	0.5%	0.0%	0.8%	1.7%
191	70	1432	5.2%	54.1%	14.1%	0.3%	0.2%	0.4%	0.0%	0.2%	0.1%	7.3%	3.0%	2.9%	0.7%	0.2%	7.7%	3.6%
192	70	1177	5.8%	60.5%	14.9%	0.3%	0.2%	0.3%	0.0%	0.2%	0.1%	6.9%	2.9%	2.9%	0.4%	0.1%	2.6%	2.2%
193	70	466	5.4%	56.3%	18.1%	0.7%	0.5%	0.9%	0.1%	0.5%	0.1%	7.5%	3.1%	2.9%	0.3%	0.0%	2.1%	1.6%
194	70	1157	5.3%	56.1%	20.0%	0.1%	0.1%	0.2%	0.0%	0.1%	0.0%	3.1%	1.3%	1.2%	0.1%	0.1%	4.2%	7.9%
195	50	19	1.6%	16.9%	8.5%	0.0%	0.0%	0.0%	0.0%	0.0%	0.0%	2.1%	0.9%	0.3%	0.0%	1.4%	60.1%	8.2%
196	50	84	4.7%	48.9%	17.2%	0.3%	0.2%	0.4%	0.0%	0.2%	0.1%	5.3%	2.2%	2.0%	0.1%	0.4%	18.1%	0.0%
197	50	21	1.3%	13.3%	7.6%	0.0%	0.0%	0.0%	0.0%	0.0%	0.0%	1.9%	0.8%	0.1%	0.0%	1.7%	73.3%	0.0%
198	50	45	2.9%	30.3%	20.9%	0.1%	0.1%	0.2%	0.0%	0.1%	0.0%	3.0%	1.2%	1.8%	0.2%	0.8%	34.8%	3.4%
199	70	538	6.0%	63.3%	18.5%	0.2%	0.2%	0.3%	0.0%	0.2%	0.0%	3.9%	1.6%	1.2%	0.2%	0.1%	4.2%	0.0%
201	50	593	5.5%	57.9%	25.2%	0.7%	0.5%	0.8%	0.1%	0.4%	0.0%	3.9%	1.6%	1.2%	0.1%	0.0%	0.6%	1.4%
202	50	607	5.8%	61.0%	20.2%	0.4%	0.3%	0.5%	0.1%	0.3%	0.0%	4.7%	2.0%	1.7%	0.2%	0.0%	1.3%	1.4%
203	70	349	6.1%	64.4%	17.2%	0.3%	0.2%	0.3%	0.0%	0.2%	0.0%	4.2%	1.7%	1.0%	0.2%	0.1%	4.2%	0.0%
204	70	759	5.1%	53.4%	28.6%	0.3%	0.2%	0.3%	0.0%	0.2%	0.1%	5.5%	2.3%	1.6%	0.3%	0.0%	1.9%	0.2%
205	50	108	5.1%	53.2%	19.6%	0.4%	0.3%	0.5%	0.1%	0.3%	0.1%	5.7%	2.4%	1.7%	0.1%	0.2%	8.9%	1.4%
206	50	140	5.3%	55.9%	15.2%	0.4%	0.3%	0.4%	0.0%	0.2%	0.1%	5.9%	2.4%	2.4%	0.3%	0.3%	10.9%	0.0%
207	50	78	4.5%	47.5%	15.7%	0.1%	0.1%	0.2%	0.0%	0.1%	0.0%	2.1%	0.9%	0.8%	0.1%	0.3%	14.8%	12.7%
208	50	113	4.5%	46.9%	20.7%	0.2%	0.1%	0.2%	0.0%	0.1%	0.0%	3.9%	1.6%	1.7%	0.2%	0.2%	9.5%	10.1%
209	50	304	5.1%	53.4%	30.2%	0.6%	0.4%	0.7%	0.1%	0.4%	0.0%	2.9%	1.2%	1.1%	0.2%	0.0%	2.0%	1.7%
210	50	340	5.3%	55.7%	19.2%	1.0%	0.7%	1.1%	0.1%	0.6%	0.0%	4.4%	1.8%	1.7%	0.2%	0.1%	2.6%	5.4%
211	70	866	5.6%	59.2%	19.8%	0.3%	0.2%	0.4%	0.0%	0.2%	0.1%	5.9%	2.5%	1.9%	0.5%	0.0%	0.1%	3.2%
212	70	455	5.2%	54.5%	22.8%	0.6%	0.4%	0.7%	0.1%	0.4%	0.1%	7.0%	2.9%	1.8%	0.1%	0.0%	0.2%	3.0%
213	50	156	4.1%	43.5%	11.7%	0.2%	0.1%	0.2%	0.0%	0.1%	0.0%	2.7%	1.1%	1.2%	0.2%	0.3%	11.0%	23.6%
214	70	220	3.6%	37.5%	22.3%	0.1%	0.1%	0.1%	0.0%	0.1%	0.1%	4.9%	2.0%	2.0%	0.1%	0.1%	5.7%	21.3%
215	50	112	5.8%	60.9%	26.8%	0.1%	0.0%	0.1%	0.0%	0.0%	0.0%	2.9%	1.2%	0.7%	0.1%	0.0%	1.3%	0.0%
216	50	61	4.6%	47.8%	12.5%	0.2%	0.2%	0.2%	0.0%	0.1%	0.1%	5.4%	2.2%	1.4%	0.1%	0.1%	2.5%	22.6%
217	50	271	4.8%	50.2%	12.8%	0.2%	0.1%	0.2%	0.0%	0.1%	0.0%	3.7%	1.5%	1.2%	0.2%	0.2%	8.1%	16.6%
218	50	303	4.4%	46.1%	24.4%	0.1%	0.1%	0.1%	0.0%	0.0%	0.0%	3.6%	1.5%	1.2%	0.1%	0.1%	4.8%	13.6%
219	50	115	5.7%	59.4%	14.4%	0.2%	0.2%	0.3%	0.0%	0.1%	0.1%	5.0%	2.1%	1.3%	0.2%	0.1%	4.2%	7.0%
220	50	182	5.3%	55.2%	29.9%	0.1%	0.1%	0.1%	0.0%	0.0%	0.0%	2.2%	0.9%	0.7%	0.1%	0.0%	1.0%	4.4%
221	50	246	5.0%	52.1%	25.7%	0.6%	0.4%	0.7%	0.1%	0.4%	0.0%	3.4%	1.4%	1.7%	0.4%	0.1%	3.0%	5.3%
222	50	109	4.7%	49.5%	16.9%	1.8%	1.3%	2.1%	0.2%	1.2%	0.0%	4.7%	2.0%	1.3%	0.1%	0.0%	1.0%	13.0%
223	50	75	5.1%	53.2%	21.9%	0.1%	0.1%	0.1%	0.0%	0.1%	0.1%	5.4%	2.3%	1.6%	0.4%	0.0%	0.0%	9.7%
226	50	85	4.4%	46.6%	18.9%	0.7%	0.5%	0.8%	0.1%	0.5%	0.0%	4.0%	1.7%	0.9%	0.2%	0.3%	11.9%	8.5%
227	50	331	5.2%	54.7%	21.9%	0.5%	0.3%	0.5%	0.1%	0.3%	0.1%	7.2%	3.0%	1.6%	0.1%	0.1%	3.3%	1.3%
228	50	13	6.0%	62.5%	20.3%	0.2%	0.1%	0.2%	0.0%	0.1%	0.1%	6.6%	2.7%	1.0%	0.0%	0.0%	0.0%	0.0%
229	50	32	5.6%	59.0%	20.3%	0.3%	0.2%	0.3%	0.0%	0.2%	0.1%	8.9%	3.7%	1.4%	0.0%	0.0%	0.0%	0.0%
230	50	91	3.6%	37.9%	32.2%	0.7%	0.5%	0.8%	0.1%	0.4%	0.0%	4.2%	1.7%	0.6%	0.1%	0.1%	3.3%	13.8%
231	50	231	5.1%	54.0%	19.0%	0.5%	0.3%	0.6%	0.1%	0.3%	0.1%	8.2%	3.4%	1.3%	0.1%	0.0%	2.1%	4.9%
232	50	24	5.7%	60.2%	23.1%	0.1%	0.1%	0.1%	0.0%	0.1%	0.1%	6.2%	2.6%	1.6%	0.2%	0.0%	0.0%	0.0%
235	50	292	5.0%	52.3%	18.3%	0.7%	0.5%	0.9%	0.1%	0.5%	0.1%	5.8%	2.4%	1.0%	0.1%	0.1%	2.8%	9.5%
236	50	178	5.7%	59.8%	21.5%	0.4%	0.3%	0.4%	0.0%	0.2%	0.1%	6.1%	2.5%	1.4%	0.1%	0.0%	0.0%	1.5%

Traffic Flows and Breakdown by 16 Vehicle Classes (Year 2036)

Link No.	Speed Limit	Total Vehicle	19 - Motorcycles (MC)	01 - Private Cars (PC)	03 - Taxi	14 - Non-franchised Bus <=6.4t	15 - Non-franchised Bus 6.4-15t	16 - Non-franchised Bus >15t	12 - Private Light Bus <=3.5t	13 - Private Light Bus >3.5t	04 - Light Goods Vehicles <=2.5t	05 - Lt Goods Vehicles 2.5-3.5t	06 - Light Goods Vehicles >3.5t	07 - Heavy Goods Vehicles <=15t	08 - Heavy Goods Vehicles >15t	17 - Franchised Bus (SD)	18 - Franchised Bus (DD)	11 - Public Light Buses
	km/hr	0000-0100																
237	50	80	5.2%	54.2%	17.0%	0.6%	0.4%	0.7%	0.1%	0.4%	0.1%	13.5%	5.6%	2.2%	0.1%	0.0%	0.0%	0.0%
238	50	56	4.9%	51.9%	18.4%	0.0%	0.0%	0.1%	0.0%	0.0%	0.1%	9.5%	4.0%	2.5%	0.4%	0.0%	0.0%	8.1%
239	70	942	4.9%	51.7%	15.6%	0.2%	0.1%	0.2%	0.0%	0.1%	0.1%	5.3%	2.2%	1.8%	0.4%	0.2%	10.6%	6.7%
240	70	696	4.6%	48.3%	13.8%	0.3%	0.2%	0.4%	0.0%	0.2%	0.1%	5.3%	2.2%	1.9%	0.3%	0.3%	13.9%	8.0%
241	50	120	3.5%	36.4%	13.3%	0.0%	0.0%	0.1%	0.0%	0.0%	0.0%	2.8%	1.2%	0.5%	0.0%	0.4%	15.8%	25.9%
242	50	109	3.4%	35.4%	8.3%	0.0%	0.0%	0.0%	0.0%	0.0%	0.0%	4.4%	1.8%	1.3%	0.0%	0.2%	10.5%	34.4%
243	50	30	6.1%	64.1%	21.0%	0.2%	0.2%	0.3%	0.0%	0.1%	0.0%	4.4%	1.8%	1.5%	0.1%	0.0%	0.0%	0.0%
244	50	40	5.6%	58.3%	26.6%	0.1%	0.1%	0.2%	0.0%	0.1%	0.1%	4.9%	2.0%	2.0%	0.1%	0.0%	0.0%	0.0%
245	50	168	3.4%	36.2%	10.6%	0.1%	0.0%	0.1%	0.0%	0.0%	0.0%	4.5%	1.9%	1.5%	0.1%	0.2%	9.9%	31.4%
246	50	154	3.6%	37.6%	15.0%	0.1%	0.0%	0.1%	0.0%	0.0%	0.0%	3.1%	1.3%	0.6%	0.0%	0.4%	15.7%	22.5%
247	50	19	3.5%	36.7%	8.5%	0.0%	0.0%	0.0%	0.0%	0.0%	0.0%	2.6%	1.1%	0.4%	0.0%	0.7%	28.1%	18.5%
248	50	85	4.9%	51.3%	25.1%	0.3%	0.2%	0.4%	0.0%	0.2%	0.0%	4.0%	1.7%	1.5%	0.2%	0.1%	6.1%	4.0%
249	50	183	6.0%	62.8%	16.9%	0.2%	0.2%	0.3%	0.0%	0.2%	0.1%	5.1%	2.1%	1.3%	0.1%	0.1%	2.9%	1.9%
250	50	317	5.2%	54.5%	20.1%	0.4%	0.3%	0.5%	0.1%	0.3%	0.1%	8.9%	3.7%	2.0%	0.4%	0.0%	1.6%	1.9%
253	50	250	5.8%	61.2%	18.6%	0.6%	0.5%	0.8%	0.1%	0.4%	0.1%	6.2%	2.6%	1.4%	0.1%	0.0%	0.6%	1.2%
254	50	77	5.4%	56.8%	20.2%	0.5%	0.4%	0.6%	0.1%	0.3%	0.1%	8.9%	3.7%	2.8%	0.2%	0.0%	0.0%	0.0%
255	50	112	5.8%	60.4%	17.5%	0.2%	0.1%	0.2%	0.0%	0.1%	0.1%	9.3%	3.9%	2.1%	0.1%	0.0%	0.0%	0.0%
256	50	80	5.5%	57.6%	21.0%	0.2%	0.1%	0.2%	0.0%	0.1%	0.1%	8.9%	3.7%	2.3%	0.2%	0.0%	0.0%	0.0%
257	50	511	6.0%	63.1%	18.3%	0.4%	0.3%	0.5%	0.1%	0.3%	0.1%	6.3%	2.6%	1.7%	0.4%	0.0%	0.0%	0.0%
258	50	489	5.3%	56.0%	22.5%	0.4%	0.3%	0.5%	0.1%	0.3%	0.1%	8.5%	3.5%	2.3%	0.2%	0.0%	0.0%	0.0%
259	50	142	5.2%	54.9%	22.0%	0.5%	0.4%	0.6%	0.1%	0.3%	0.1%	9.0%	3.7%	2.8%	0.3%	0.0%	0.0%	0.0%
260	50	180	3.8%	39.8%	9.5%	0.4%	0.3%	0.5%	0.1%	0.3%	0.0%	2.6%	1.1%	1.3%	0.2%	0.4%	16.7%	23.0%
261	50	155	3.6%	38.1%	14.4%	0.2%	0.1%	0.2%	0.0%	0.1%	0.0%	2.8%	1.2%	1.0%	0.1%	0.1%	5.8%	32.1%
262	50	98	5.9%	61.9%	16.7%	0.2%	0.2%	0.3%	0.0%	0.1%	0.1%	8.7%	3.6%	2.1%	0.1%	0.0%	0.0%	0.0%
263	50	94	5.2%	55.0%	20.0%	0.2%	0.2%	0.3%	0.0%	0.1%	0.1%	11.2%	4.6%	2.8%	0.2%	0.0%	0.0%	0.0%
264	50	541	5.9%	61.9%	18.7%	0.5%	0.3%	0.5%	0.1%	0.3%	0.1%	6.8%	2.8%	1.8%	0.4%	0.0%	0.0%	0.0%
265	50	287	5.5%	57.3%	22.2%	0.4%	0.3%	0.4%	0.0%	0.2%	0.1%	8.2%	3.4%	1.9%	0.1%	0.0%	0.0%	0.0%
266	50	136	5.2%	54.3%	21.7%	0.6%	0.4%	0.7%	0.1%	0.4%	0.1%	9.9%	4.1%	2.4%	0.2%	0.0%	0.0%	0.0%
267	50	344	5.6%	59.0%	19.1%	0.3%	0.2%	0.3%	0.0%	0.2%	0.1%	7.9%	3.3%	1.9%	0.3%	0.0%	0.0%	1.7%
268	50	137	5.3%	55.7%	17.8%	0.5%	0.3%	0.5%	0.1%	0.3%	0.1%	11.1%	4.6%	2.6%	0.2%	0.0%	0.0%	0.8%
269	50	172	5.3%	55.3%	20.5%	0.5%	0.3%	0.5%	0.1%	0.3%	0.1%	10.4%	4.3%	1.6%	0.1%	0.0%	0.0%	0.7%
270	50	112	5.5%	57.2%	21.5%	0.3%	0.2%	0.4%	0.0%	0.2%	0.1%	7.7%	3.2%	2.2%	0.3%	0.0%	0.0%	1.0%
271	50	196	5.4%	56.8%	19.6%	0.4%	0.3%	0.5%	0.0%	0.3%	0.1%	10.3%	4.3%	1.9%	0.2%	0.0%	0.0%	0.0%
272	50	142	5.5%	57.3%	17.1%	0.4%	0.3%	0.4%	0.0%	0.2%	0.1%	9.3%	3.9%	2.0%	0.4%	0.0%	0.0%	3.2%
273	50	407	5.1%	53.6%	17.2%	0.6%	0.4%	0.7%	0.1%	0.4%	0.1%	8.2%	3.4%	1.7%	0.2%	0.2%	7.3%	0.8%
274	50	304	4.9%	51.2%	15.1%	0.8%	0.6%	0.9%	0.1%	0.5%	0.1%	9.3%	3.8%	1.5%	0.1%	0.2%	9.8%	1.1%
275	50	282	5.6%	58.4%	12.1%	0.6%	0.4%	0.7%	0.1%	0.4%	0.1%	6.3%	2.6%	1.6%	0.4%	0.2%	9.3%	1.2%
276	50	253	4.9%	50.9%	14.9%	0.7%	0.5%	0.8%	0.1%	0.4%	0.1%	8.6%	3.6%	2.2%	0.1%	0.3%	11.1%	0.9%
277	50	143	5.5%	57.4%	18.7%	0.2%	0.2%	0.3%	0.0%	0.1%	0.1%	10.6%	4.4%	2.4%	0.2%	0.0%	0.0%	0.0%
278	50	95	6.0%	62.7%	14.9%	0.7%	0.5%	0.8%	0.1%	0.4%	0.1%	8.4%	3.5%	1.7%	0.2%	0.0%	0.0%	0.0%
279	50	205	5.6%	58.3%	14.4%	0.4%	0.3%	0.5%	0.0%	0.3%	0.1%	10.6%	4.4%	2.5%	0.4%	0.0%	0.0%	2.2%
280	50	211	4.3%	45.5%	14.9%	0.2%	0.1%	0.2%	0.0%	0.1%	0.1%	9.6%	4.0%	2.2%	0.4%	0.4%	16.9%	1.1%
281	50	411	5.7%	60.3%	16.1%	0.3%	0.2%	0.3%	0.0%	0.2%	0.1%	8.1%	3.4%	3.6%	0.3%	0.0%	0.7%	0.7%
282	50	260	5.6%	58.2%	18.1%	0.3%	0.2%	0.4%	0.0%	0.2%	0.1%	6.3%	2.6%	4.8%	0.2%	0.0%	1.7%	1.2%
283	50	297	5.9%	61.4%	12.4%	0.6%	0.4%	0.7%	0.1%	0.4%	0.1%	10.9%	4.5%	1.6%	0.1%	0.0%	0.7%	0.0%
284	50	143	7.0%	73.2%	9.9%	0.2%	0.1%	0.2%	0.0%	0.1%	0.1%	5.8%	2.4%	0.9%	0.0%	0.0%	0.0%	0.0%
285	50	484	5.7%	60.0%	14.7%	0.3%	0.2%	0.4%	0.0%	0.2%	0.1%	8.7%	3.6%	3.5%	0.3%	0.0%	1.5%	0.6%
286	50	385	5.8%	60.4%	16.8%	0.4%	0.3%	0.5%	0.1%	0.3%	0.1%	5.8%	2.4%	4.2%	0.2%	0.0%	2.1%	0.8%
287	50	106	5.6%	58.5%	13.1%	0.2%	0.1%	0.2%	0.0%	0.1%	0.1%	5.0%	2.1%	2.1%	0.3%	0.0%	1.8%	10.8%
288	50	172	5.8%	60.6%	17.5%	0.3%	0.2%	0.4%	0.0%	0.2%	0.0%	3.4%	1.4%	1.9%	0.2%	0.0%	1.5%	6.6%
289	50	298	4.6%	48.3%	13.3%	0.2%	0.1%	0.2%	0.0%	0.1%	0.1%	7.4%	3.1%	1.9%	0.3%	0.4%	15.3%	4.6%
290	50	723	4.4%	45.8%	16.2%	1.2%	0.9%	1.4%	0.2%	0.8%	0.1%	6.1%	2.5%	1.5%	0.1%	0.2%	8.8%	10.0%
291	50	478	5.0%	52.2%	7.7%	0.6%	0.4%	0.7%	0.1%	0.4%	0.1%	5.5%	2.3%	1.3%	0.1%	0.2%	10.1%	13.2%
292	70	1116	6.1%	63.6%	8.6%	0.3%	0.2%	0.4%	0.0%	0.2%	0.1%	8.2%	3.4%	1.3%	0.1%	0.1%	2.7%	4.6%
293	70	942	5.0%	53.0%	15.5%	0.5%	0.4%	0.6%	0.1%	0.3%	0.1%	7.0%	2.9%	2.1%	0.2%	0.1%	4.3%	7.8%
294	50	975	4.4%	46.6%	12.8%	0.6%	0.4%	0.7%	0.1%	0.4%	0.1%	6.8%	2.8%	1.3%	0.2%	0.3%	12.0%	10.3%
295	50	859	4.6%	48.0%	12.2%	0.4%	0.3%	0.5%	0.1%	0.3%	0.1%	5.5%	2.3%	1.7%	0.2%	0.2%	9.3%	14.5%
296	50	116	4.7%	49.0%	15.2%	0.1%	0.1%	0.1%	0.0%	0.1%	0.0%	3.7%	1.6%	0.7%	0.1%	0.0%	0.0%	24.6%
297	50	39	1.2%	12.4%	4.0%	0.1%	0.1%	0.1%	0.0%	0.0%	0.0%	1.1%	0.4%	0.2%	0.0%	0.0%	0.0%	80.3%
299	50	337	5.8%	61.1%	13.3%	0.2%	0.1%	0.2%	0.0%	0.1%	0.1%	8.3%	3.4%	4.5%	0.1%	0.0%	0.0%	2.6%
300	70	833	5.4%	56.3%	15.1%	2.0%	1.4%	2.3%	0.2%	1.3%	0.1%	5.9%	2.5%	1.1%	0.0%	0.1%	5.0%	1.3%
301	70	803	6.8%	71.1%	2.5%	1.0%	0.7%	1.2%	0.1%	0.7%	0.1%	6.8%	2.8%	1.3%	0.0%	0.1%	3.3%	1.5%
302	70	607	5.2%	54.3%	16.8%	2.2%	1.6%	2.6%	0.3%	1.4%	0.1%	7.2%	3.0%	0.8%	0.0%	0.1%	2.8%	1.8%
303	70	658	7.0%	73.0%	2.7%	1.0%	0.7%	1.2%	0.1%	0.7%	0.1%	7.6%	3.2%	0.9%	0.0%	0.0%	0.0%	1.8%
304	50	475	4.7%	48.9%	11.1%	0.2%	0.1%	0.2%	0.0%	0.1%	0.0%	4.3%	1.8%	1.6%	0.1%	0.3%	13.4%	13.1%
305	50	661	4.8%	50.7%	17.0%	0.1%	0.1%	0.1%	0.0%	0.1%	0.1%	5.1%	2.1%	2.2%	0.3%	0.2%	9.3%	7.7%
306	50	507	4.1%	43.0%	26.2%	0.4%	0.3%	0.4%	0.0%	0.2%	0.0%	4.2%	1.8%	0.9%	0.1%	0.1%	5.3%	12.9%
307	50	475	6.1%	63.8%	22.1%	0.2%	0.2%	0.3%	0.0%	0.2%	0.0%	2.0%	0.8%	0.6%	0.1%	0.1%	3.4%	0.0%
308	50	24	4.3%	44.6%	20.0%	0.2%	0.2%	0.3%	0.0%	0.2%	0.0%	2.0%	0.8%	0.8%	0.1%	0.1%	4.6%	21.9%
309	50	26	6.1%	63.6%	25.0%	0.2%	0.2%	0.3%	0.0%	0.1%	0.0%	2.4%	1.0%	1.2%	0.1%	0.0%	0.0%	0.0%
310	70	603	5.3%	56.1%	22.6%	0.5%	0.4%	0.6%	0.1%	0.3%	0.1%	5.5%	2.3%	2.4%	0.3%	0.0%	0.0%	3.6%
311	70	772	5.1%	53.1%	25.8%	0.2%	0.2%	0.3%	0.0%	0.1%	0.0%	4.2%	1.7%	1.3%	0.2%	0.0%	0.0%	7.7%
312	50	308	5.7%	59.3%	14.7%	0.4%	0.3%	0.4%	0.0%	0.2%	0.1%	7.0%	2.9%	5.7%	0.3%	0.0%	0.1%	2.8%
313	50	75	6.1%	63.9%	22.9%	0.3%	0.2%	0.4%	0.0%	0.2%	0.0%	3.5%	1.4%	1.0%	0.1%	0.0%	0.0%	0.0%
314	50	89	6.6%	69.6%	17.5%	0.2%	0.1%	0.2%	0.0%	0.1%	0.0%	3.3%	1.4%	0.8%	0.0%	0.0%	0.0%	0.0%
315	50	48	6.6%	69.4%	17.4%	0.2%	0.1%	0.2%	0.0%	0.1%	0.0%	3.5%	1.5%	0.8%	0.0%	0.0%	0.0%	0.0%
316	50	43	6.1%	63.7%	22.9%	0.3%	0.2%	0.4%	0.0%	0.2%	0.0%	3.6%	1.5%	1.0%	0.1%	0.0%	0.0%	0.0%
317	50	50	5.8%	60.8%	26.1%	0.2%	0.2%	0.3%	0.0%	0.1%	0.0%	4.1%	1.7%	0.6%	0.1%	0.0%	0.0%	0.0%
318	50	54	6.4%	66.8%	19.7%	0.2%	0.2%	0.3%	0.0%	0.2%	0.0%	3.9%	1.6%	0.6%	0.0%	0.0%	0.0%	0.0%
319	50	113	5.8%	60.4%	23.7%	0.3%	0.2%	0.3%	0.0%	0.2%	0.1%	5.7%	2.4%	1.1%	0.1%	0.0%	0.0%	0.0%
320	50	52	5.5%	58.0%	19.5%	0.1%	0.1%	0.1%	0.0%	0.1%	0.0%	2.5%	1.0%	0.9%	0.2%	0.2%	8.6%	2.9%
321	50	118	4.2%	43.7%	29.4%	0.7%	0.5%	0.8%	0.1%	0.4%	0.1%	9.2%	3.8%	2.9%	0.3%	0.1%	3.8%	0.0%
322	50	10	5.4%	56.2%	27.6%	0.4%	0.3%	0.5%	0.1%	0.3%	0.0%	4.8%	2.0%	2.0%	0.4%	0.0%	0.0%	0.0%
323	50	31	6.1%	63.6%	21.7%	0.4%	0.3%	0.4%	0.0%	0.2%	0.0%	4.0%	1.7%	1.4%	0.2%	0.0%	0.0%	0.0%
324	50	109	4.9%	51.7%	29.8%	0.1%	0.1%	0.2%	0.0%	0.1%	0.0%	3.7%	1.5%	1.9%	0.3%	0.1%	4.1%	1.4%
325	50	155	5.5%	57.5%	25.2%	0.3%	0.2%	0.3%	0.0%	0.2%	0.0%	4.0%	1.7%	1.2%	0.1%	0.1%	2.9%	1.0%
326	50	18	5.7%	60.3%	17.8%	0.2%	0.1%	0.2%	0.0%	0.1%	0.1%	8.1%	3.3%	3.7%	0.3%	0.0%	0.0%	0.0%
327	50	87	5.5%	58.0%	16.7%	0.4%	0.3%	0.4%	0.0%	0.2%	0.1%	5.4%	2.2%	3.6%	0.3%	0.1%	5.1%	1.7%
328	50	103	5.1%	53.0%	28.8%	0.2%	0.1%	0.2%	0.0%	0.1%	0.0%	4.4%	1.8%	1.6%	0.1%	0.1%	4.3%	0.0%
329	50	84	6.1%	63.9%	25.6%	0.4%	0.3%	0.5%	0.0%	0.2%	0.0%	1.7%	0.7%	0.6%	0.0%	0.0%	0.0%	0.0%
330	50	48	6.7%	70.8%	17.2%	0.3%	0.2%	0.3%	0.0%	0.2%	0.0%	2.4%	1.0%	0.8%	0.0%	0.0%	0.0%	0.0%
331	50	33	6.6%	69.5%	18.1%	0.4%	0.3%	0.5%	0.1%	0.3%	0.0%	2.3%	0.9%	1.0%	0.0%	0.0%	0.0%	0.0%
332	50	43	6.7%	70.8%	17.0%	0.3%	0.2%	0.3%	0.0%	0.2%	0.0%	2.5%	1.0%	0.8%	0.0%	0.0%	0.0%	0.0%
333	50	26	6.6%	69.3%	18.0%	0.4%	0.3%	0.5%	0.1%	0.3%	0.0%	2.3%	1.0%	1.1%	0.1%	0.0%	0.0%	0.0%
334	50	44	7.0%	72.9%	15.5%	0.2%	0.1%	0.2%	0.0%	0.1%	0.0%	1.9%	0.8%	1.3%	0.0%	0.0%	0.0%	0.0%
335	50	27	6.8%	71.7%	15.7%	0.4%	0.3%	0.5%	0.1%	0.3%	0.0%	1.8%	0.7%	1.8%	0.1%	0.0%	0.0%	0.0%
336	50	506	5.7%	60.1%	29.3%	0.7%	0.5%	0.8%	0.1%	0.4%	0.0%	1.5%	0.6%	0.3%	0.0%	0.0%	0.0%	0.0%
337	50	355	4.4%	46.0%	46.1%	0.3%	0.2%	0.4%	0.0%	0.2%	0.0%	1.3%	0.5%	0.4%	0.0%	0.0%	0.0%	0.0%
338	50	175	5.4%	56.8%	31.1%	0.1%	0.1%	0.1%	0.0%	0.1%	0.0%	3.8%	1.6%	0.8%	0.0%	0.0%	0.0%	0.0%
339	50	535	4.8%	50.7%	41.3%	0.5%	0.4%	0.6%	0.1%	0.3%	0.0%	0.7%	0.3%	0.3%	0.0%	0.0%	0.0%	0.0%
340	50	210	4.9%	51.8%	39.6%	0.2%	0.1%	0.2%	0.0%	0.1%	0.0%	1.6%	0.7%	0.6%	0.0%	0.0%	0.0%	0.0%
341	50	328	6.0%	63.0%	26.4%	0.6%	0.4%	0.7%	0.1%	0.4%	0.0%	1.3%	0.5%	0.5%	0.0%	0.0%	0.0%	0.0%
342	80	1144	5.9%	62.3%	18.3%	0.4%	0.3%	0.5%	0.1%	0.3%	0.1%	5.7%	2.4%	3.5%	0.2%	0.0%	0.0%	0.0%
343	80	1162	6.7%	70.1%	11.5%	0.3%	0.2%	0.4%	0.0%	0.2%	0.1%	6.0%	2.5%	1.8%	0.2%	0.0%	0.0%	0.0%
346	70	43	6.3%	65.7%	18.1%	0.6%	0.5%	0.8%	0.1%	0.4%	0.0%	4.1%	1.7%	1.7%	0.1%	0.0%	0.0%	0.0%

Traffic Flows and Breakdown by 16 Vehicle Classes (Year 2036)

Link No.	Speed Limit	Total Vehicle	19 - Motorcycles (MC)	01 - Private Cars (PC)	03 - Taxi	14 - Non-franchised Bus <=6.4t	15 - Non-franchised Bus 6.4-15t	16 - Non-franchised Bus >15t	12 - Private Light Bus <=3.5t	13 - Private Light Bus >3.5t	04 - Light Goods Vehicles <=2.5t	05 - Lt Goods Vehicles 2.5-3.5t	06 - Light Goods Vehicles >3.5t	07 - Heavy Goods Vehicles <=15t	08 - Heavy Goods Vehicles >15t	17 - Franchised Bus (SD)	18 - Franchised Bus (DD)	11 - Public Light Buses
	km/hr	0000-0100																
349	70	406	5.9%	61.9%	17.2%	0.5%	0.4%	0.6%	0.1%	0.3%	0.1%	6.9%	2.9%	3.2%	0.2%	0.0%	0.0%	0.0%
350	50	467	4.3%	45.1%	48.2%	0.3%	0.2%	0.3%	0.0%	0.2%	0.0%	0.7%	0.3%	0.3%	0.0%	0.0%	0.0%	0.0%
351	50	208	5.7%	59.6%	28.7%	0.2%	0.1%	0.2%	0.0%	0.1%	0.0%	3.2%	1.3%	0.8%	0.0%	0.0%	0.0%	0.0%
364	50	103	6.7%	70.6%	14.1%	0.3%	0.2%	0.4%	0.0%	0.2%	0.0%	4.4%	1.8%	1.1%	0.0%	0.0%	0.0%	0.0%
365	50	137	6.4%	66.8%	18.9%	0.5%	0.3%	0.5%	0.1%	0.3%	0.0%	3.8%	1.6%	0.8%	0.0%	0.0%	0.0%	0.0%
368	50	328	5.1%	53.7%	15.1%	0.9%	0.6%	1.0%	0.1%	0.6%	0.1%	5.3%	2.2%	2.6%	0.3%	0.2%	7.9%	4.4%
369	50	48	5.6%	58.8%	20.1%	0.3%	0.2%	0.3%	0.0%	0.2%	0.0%	4.7%	1.9%	1.2%	0.2%	0.0%	0.0%	6.3%
370	50	7	2.0%	21.0%	22.5%	0.3%	0.2%	0.3%	0.0%	0.2%	0.1%	5.5%	2.3%	1.6%	0.5%	1.0%	42.6%	0.0%
371	70	342	5.4%	56.6%	25.7%	0.4%	0.3%	0.5%	0.1%	0.3%	0.0%	2.9%	1.2%	1.2%	0.3%	0.1%	4.9%	0.0%
372	70	972	4.8%	50.0%	30.8%	0.5%	0.3%	0.6%	0.1%	0.3%	0.1%	5.7%	2.3%	2.1%	0.5%	0.0%	1.9%	0.0%
373	50	143	5.6%	58.6%	28.4%	0.5%	0.4%	0.6%	0.1%	0.3%	0.0%	3.4%	1.4%	0.7%	0.1%	0.0%	0.0%	0.0%
374	50	14	5.1%	53.7%	20.5%	0.3%	0.2%	0.3%	0.0%	0.2%	0.1%	9.6%	4.0%	4.7%	1.3%	0.0%	0.0%	0.0%
375	50	48	4.8%	50.5%	24.4%	0.3%	0.2%	0.4%	0.0%	0.2%	0.0%	4.1%	1.7%	1.1%	0.2%	0.0%	0.0%	11.8%
376	50	205	5.6%	58.6%	22.7%	0.3%	0.2%	0.3%	0.0%	0.2%	0.1%	6.5%	2.7%	2.6%	0.3%	0.0%	0.0%	0.0%
377	50	48	5.6%	58.6%	26.2%	0.5%	0.4%	0.6%	0.1%	0.3%	0.0%	4.2%	1.7%	1.4%	0.3%	0.0%	0.0%	0.0%
378	50	234	5.5%	57.6%	26.5%	0.4%	0.3%	0.4%	0.0%	0.2%	0.0%	4.6%	1.9%	1.4%	0.1%	0.0%	0.0%	1.0%
380	50	55	5.5%	57.5%	25.6%	0.5%	0.4%	0.6%	0.1%	0.3%	0.1%	5.0%	2.1%	1.9%	0.5%	0.0%	0.0%	0.0%
381	50	126	4.1%	43.5%	20.5%	0.5%	0.3%	0.6%	0.1%	0.3%	0.0%	3.7%	1.6%	1.5%	0.3%	0.5%	19.4%	3.0%
382	50	111	4.3%	45.2%	17.8%	0.3%	0.2%	0.3%	0.0%	0.2%	0.0%	2.5%	1.0%	1.2%	0.3%	0.5%	22.7%	3.4%
383	50	942	4.8%	50.0%	23.1%	0.4%	0.3%	0.5%	0.1%	0.3%	0.0%	4.4%	1.8%	1.9%	0.3%	0.2%	8.7%	3.2%
384	50	500	4.6%	48.7%	14.3%	0.2%	0.2%	0.3%	0.0%	0.1%	0.1%	5.0%	2.1%	2.2%	0.4%	0.3%	14.3%	7.1%
385	50	777	5.0%	52.2%	32.0%	0.4%	0.3%	0.5%	0.0%	0.3%	0.0%	4.7%	1.9%	2.0%	0.3%	0.0%	0.0%	0.4%
386	50	820	5.0%	52.7%	31.6%	0.4%	0.3%	0.5%	0.0%	0.2%	0.0%	4.6%	1.9%	1.9%	0.3%	0.0%	0.0%	0.4%
388	50	168	5.4%	57.1%	25.7%	0.6%	0.5%	0.7%	0.1%	0.4%	0.1%	4.9%	2.0%	2.0%	0.4%	0.0%	0.0%	0.0%
389	50	437	5.7%	59.8%	24.7%	0.4%	0.3%	0.5%	0.1%	0.3%	0.0%	4.3%	1.8%	1.3%	0.2%	0.0%	0.0%	0.7%
390	50	183	5.7%	59.9%	23.7%	0.2%	0.2%	0.3%	0.0%	0.1%	0.1%	5.0%	2.1%	0.9%	0.1%	0.0%	0.0%	1.7%
391	50	728	5.1%	53.7%	32.0%	0.2%	0.2%	0.3%	0.0%	0.1%	0.0%	4.6%	1.9%	1.4%	0.1%	0.0%	0.0%	0.4%
394	50	64	4.9%	51.2%	26.0%	0.3%	0.2%	0.4%	0.0%	0.2%	0.1%	8.2%	3.4%	3.8%	1.1%	0.0%	0.0%	0.0%
395	50	69	5.0%	52.3%	22.9%	0.6%	0.4%	0.7%	0.1%	0.4%	0.1%	10.4%	4.3%	2.5%	0.4%	0.0%	0.0%	0.0%
397	50	109	5.9%	61.7%	23.1%	0.5%	0.4%	0.6%	0.1%	0.3%	0.0%	3.4%	1.4%	2.0%	0.6%	0.0%	0.0%	0.0%
398	50	45	6.4%	67.6%	20.8%	0.3%	0.2%	0.3%	0.0%	0.2%	0.0%	2.2%	0.9%	0.7%	0.2%	0.0%	0.0%	0.0%
399	50	241	4.8%	50.8%	15.7%	0.2%	0.2%	0.3%	0.0%	0.2%	0.0%	4.1%	1.7%	2.7%	0.7%	0.3%	13.7%	4.6%
403	50	140	6.7%	70.3%	13.0%	0.3%	0.2%	0.4%	0.0%	0.2%	0.1%	5.6%	2.3%	0.9%	0.0%	0.0%	0.0%	0.0%
405	50	253	5.6%	58.7%	26.4%	0.2%	0.1%	0.2%	0.0%	0.1%	0.0%	3.5%	1.4%	1.0%	0.2%	0.0%	1.8%	0.6%
406	50	55	6.9%	72.6%	13.5%	0.4%	0.3%	0.5%	0.1%	0.3%	0.0%	2.9%	1.2%	1.3%	0.0%	0.0%	0.0%	0.0%
407	50	26	2.5%	25.7%	10.0%	1.3%	0.9%	1.5%	0.2%	0.8%	0.2%	20.3%	8.4%	3.2%	0.0%	0.0%	0.0%	24.9%
408	50	115	5.0%	52.3%	29.6%	0.1%	0.1%	0.2%	0.0%	0.1%	0.0%	3.7%	1.5%	1.8%	0.3%	0.1%	3.9%	1.3%
409	50	182	5.6%	58.8%	24.5%	0.3%	0.2%	0.3%	0.0%	0.2%	0.0%	3.9%	1.6%	1.2%	0.1%	0.1%	2.4%	0.8%
412	70	216	5.9%	62.2%	18.0%	0.8%	0.6%	0.9%	0.1%	0.5%	0.1%	5.4%	2.2%	3.1%	0.0%	0.0%	0.0%	0.0%
413	70	44	4.8%	50.6%	32.3%	1.8%	1.3%	2.1%	0.2%	1.2%	0.0%	2.9%	1.2%	1.3%	0.1%	0.0%	0.0%	0.0%
414	70	422	5.4%	56.9%	16.6%	0.6%	0.4%	0.7%	0.1%	0.4%	0.1%	7.9%	3.3%	3.1%	0.3%	0.1%	2.3%	1.8%
415	70	172	6.2%	65.2%	14.4%	0.5%	0.4%	0.6%	0.1%	0.3%	0.1%	6.1%	2.5%	3.6%	0.0%	0.0%	0.0%	0.0%
416	70	111	5.8%	60.6%	13.4%	0.6%	0.4%	0.7%	0.1%	0.4%	0.1%	9.7%	4.0%	4.2%	0.1%	0.0%	0.0%	0.0%
417	50	292	4.5%	46.9%	16.3%	0.2%	0.1%	0.2%	0.0%	0.1%	0.0%	1.8%	0.7%	0.7%	0.0%	0.6%	26.0%	1.8%
418	50	308	5.3%	55.2%	23.2%	0.2%	0.2%	0.3%	0.0%	0.2%	0.0%	3.7%	1.5%	1.3%	0.2%	0.1%	6.0%	2.5%
419	50	129	6.1%	63.7%	14.3%	0.6%	0.4%	0.7%	0.1%	0.4%	0.0%	4.1%	1.7%	1.1%	0.1%	0.0%	1.2%	5.6%
420	50	238	6.4%	66.8%	15.4%	0.2%	0.2%	0.3%	0.0%	0.1%	0.0%	2.1%	0.8%	0.9%	0.2%	0.1%	4.1%	2.4%
421	50	735	5.6%	58.4%	12.4%	0.4%	0.3%	0.5%	0.1%	0.3%	0.0%	4.5%	1.9%	2.5%	0.3%	0.1%	5.0%	7.8%
422	50	864	5.6%	58.4%	17.6%	0.1%	0.1%	0.2%	0.0%	0.1%	0.0%	4.1%	1.7%	1.9%	0.2%	0.1%	3.9%	6.1%
423	70	899	5.5%	57.3%	15.8%	0.3%	0.2%	0.3%	0.0%	0.2%	0.1%	8.3%	3.5%	2.7%	0.9%	0.0%	1.1%	3.9%
424	70	749	5.6%	59.1%	15.7%	0.3%	0.2%	0.4%	0.0%	0.2%	0.1%	7.5%	3.1%	2.8%	0.4%	0.1%	2.2%	2.0%
425	50	539	4.6%	48.2%	11.3%	0.4%	0.3%	0.5%	0.1%	0.3%	0.1%	5.5%	2.3%	3.3%	0.4%	0.4%	18.5%	3.7%
426	50	433	5.9%	62.1%	13.2%	0.2%	0.1%	0.2%	0.0%	0.1%	0.1%	5.8%	2.4%	3.0%	0.3%	0.1%	3.2%	3.5%
427	50	29	6.2%	64.9%	23.1%	0.1%	0.1%	0.1%	0.0%	0.1%	0.0%	2.4%	1.0%	1.9%	0.1%	0.0%	0.0%	0.0%
429	50	224	3.5%	37.0%	17.1%	0.4%	0.3%	0.5%	0.1%	0.3%	0.0%	3.1%	1.3%	0.6%	0.0%	0.6%	24.1%	11.2%
430	70	140	5.2%	54.6%	13.8%	0.6%	0.4%	0.7%	0.1%	0.4%	0.0%	4.7%	1.9%	2.8%	0.0%	0.3%	14.3%	0.0%
433	50	54	5.4%	56.3%	16.3%	0.5%	0.3%	0.6%	0.1%	0.3%	0.1%	10.7%	4.4%	2.2%	0.2%	0.1%	2.7%	0.0%
434	50	184	5.6%	58.9%	16.0%	1.0%	0.7%	1.2%	0.1%	0.6%	0.1%	8.4%	3.5%	1.9%	0.2%	0.0%	1.8%	0.0%
435	50	276	5.6%	58.3%	8.5%	0.2%	0.2%	0.3%	0.0%	0.1%	0.1%	6.8%	2.8%	0.6%	0.2%	0.1%	6.2%	9.9%
436	50	201	5.4%	56.4%	17.5%	0.3%	0.2%	0.4%	0.0%	0.2%	0.0%	3.5%	1.5%	1.1%	0.1%	0.2%	9.6%	3.4%
437	50	90	3.1%	32.8%	4.6%	0.6%	0.4%	0.7%	0.1%	0.4%	0.1%	5.3%	2.2%	1.2%	0.1%	0.6%	27.3%	20.7%
438	50	88	5.8%	60.6%	13.8%	0.2%	0.2%	0.3%	0.0%	0.2%	0.1%	8.9%	3.7%	3.4%	0.3%	0.0%	0.0%	2.6%
439	50	94	5.8%	60.7%	18.3%	0.3%	0.2%	0.4%	0.0%	0.2%	0.1%	5.0%	2.1%	1.2%	0.2%	0.1%	4.0%	1.6%
440	50	445	5.7%	59.6%	19.5%	0.3%	0.2%	0.3%	0.0%	0.2%	0.1%	7.5%	3.1%	2.0%	0.3%	0.0%	0.0%	1.3%
443	50	98	5.2%	54.6%	18.6%	0.7%	0.5%	0.8%	0.1%	0.4%	0.1%	6.3%	2.6%	1.1%	0.1%	0.0%	0.0%	8.9%
444	50	121	5.2%	54.7%	20.4%	0.2%	0.2%	0.3%	0.0%	0.1%	0.1%	7.5%	3.1%	1.9%	0.2%	0.0%	0.0%	6.0%
445	50	83	4.4%	45.9%	13.5%	1.1%	0.8%	1.3%	0.1%	0.7%	0.1%	5.1%	2.1%	0.6%	0.0%	0.2%	9.9%	14.2%
446	50	212	5.6%	59.1%	21.7%	0.4%	0.3%	0.5%	0.0%	0.3%	0.1%	6.4%	2.7%	1.6%	0.1%	0.0%	0.0%	1.3%
447	50	77	5.8%	60.4%	15.0%	0.5%	0.3%	0.5%	0.1%	0.3%	0.1%	9.7%	4.0%	3.1%	0.2%	0.0%	0.0%	0.0%
448	50	43	4.6%	48.1%	19.8%	0.2%	0.1%	0.2%	0.0%	0.1%	0.2%	15.8%	6.6%	4.0%	0.3%	0.0%	0.0%	0.0%
449	50	94	6.1%	63.7%	18.2%	0.5%	0.3%	0.6%	0.1%	0.3%	0.1%	6.0%	2.5%	1.6%	0.2%	0.0%	0.0%	0.0%
450	50	10	4.7%	49.2%	22.2%	0.1%	0.1%	0.1%	0.0%	0.1%	0.1%	14.1%	5.8%	3.3%	0.2%	0.0%	0.0%	0.0%
451	50	113	6.2%	64.6%	21.8%	0.1%	0.1%	0.1%	0.0%	0.1%	0.0%	3.7%	1.5%	1.5%	0.2%	0.0%	0.0%	0.0%
452	50	125	6.3%	66.0%	16.1%	0.7%	0.5%	0.8%	0.1%	0.5%	0.1%	5.5%	2.3%	1.1%	0.0%	0.0%	0.0%	0.0%
453	50	277	5.4%	56.3%	25.8%	0.4%	0.3%	0.4%	0.0%	0.2%	0.1%	5.1%	2.1%	1.6%	0.1%	0.0%	2.1%	0.0%
454	50	99	6.2%	65.1%	20.1%	0.4%	0.3%	0.4%	0.0%	0.2%	0.0%	3.9%	1.6%	1.4%	0.1%	0.0%	0.0%	0.0%
459	50	267	6.3%	66.4%	15.4%	0.3%	0.2%	0.4%	0.0%	0.2%	0.0%	4.5%	1.9%	1.0%	0.0%	0.0%	0.6%	2.6%
460	50	281	6.2%	64.7%	19.1%	0.3%	0.2%	0.3%	0.0%	0.2%	0.0%	4.5%	1.9%	1.5%	0.1%	0.0%	0.0%	0.9%
461	50	359	6.1%	64.4%	21.7%	0.4%	0.3%	0.5%	0.1%	0.3%	0.0%	3.4%	1.4%	0.8%	0.0%	0.0%	0.0%	0.7%
468	50	115	5.7%	59.4%	14.4%	0.2%	0.2%	0.3%	0.0%	0.1%	0.1%	5.0%	2.1%	1.3%	0.2%	0.1%	4.2%	7.0%
469	50	269	4.9%	51.4%	28.5%	0.6%	0.4%	0.7%	0.1%	0.4%	0.0%	2.7%	1.1%	0.8%	0.1%	0.0%	1.1%	7.2%
470	50	86	4.1%	43.5%	25.4%	1.6%	1.1%	1.9%	0.2%	1.0%	0.0%	3.9%	1.6%	1.0%	0.1%	0.0%	1.3%	13.2%
473	50	44	7.0%	72.9%	15.5%	0.2%	0.1%	0.2%	0.0%	0.1%	0.0%	1.9%	0.8%	1.3%	0.0%	0.0%	0.0%	0.0%
474	50	27	6.8%	71.7%	15.7%	0.4%	0.3%	0.5%	0.1%	0.3%	0.0%	1.8%	0.7%	1.8%	0.1%	0.0%	0.0%	0.0%
475	50	9	6.5%	68.0%	16.9%	0.4%	0.3%	0.5%	0.1%	0.3%	0.0%	4.1%	1.7%	1.1%	0.0%	0.0%	0.0%	0.0%
476	50	7	5.8%	60.6%	22.4%	0.5%	0.4%	0.6%	0.1%	0.3%	0.1%	5.5%	2.3%	1.4%	0.1%	0.0%	0.0%	0.0%
477	50	17	6.4%	67.0%	20.2%	0.3%	0.2%	0.3%	0.0%	0.2%	0.0%	2.7%	1.1%	1.5%	0.1%	0.0%	0.0%	0.0%
478	50	12	6.6%	69.0%	17.9%	0.2%	0.1%	0.2%	0.0%	0.1%	0.0%	3.2%	1.3%	1.2%	0.0%	0.0%	0.0%	0.0%
479	50	6	5.6%	59.1%	25.3%	0.1%	0.1%	0.2%	0.0%	0.1%	0.1%	6.2%	2.6%	0.6%	0.0%	0.0%	0.0%	0.0%
480	50	8	6.2%	64.9%	19.9%	0.3%	0.2%	0.4%	0.0%	0.2%	0.1%	4.9%	2.0%	0.7%	0.0%	0.0%	0.0%	0.0%
483	50	215	5.0%	52.8%	37.4%	0.2%	0.2%	0.3%	0.0%	0.1%	0.0%	2.2%	0.9%	0.8%	0.1%	0.0%	0.0%	0.0%
484	50	320	6.0%	63.1%	26.1%	0.6%	0.4%	0.7%	0.1%	0.4%	0.0%	1.5%	0.6%	0.6%	0.0%	0.0%	0.0%	0.0%
485	50	130	4.3%	45.4%	15.5%	0.7%	0.5%	0.8%	0.1%	0.5%	0.0%	3.1%	1.3%	0.7%	2.1%	0.4%	17.1%	7.3%
486	50	156	6.0%	62.4%	25.6%	0.2%	0.1%	0.2%	0.0%	0.1%	0.0%	2.9%	1.2%	1.1%	0.3%	0.0%	0.0%	0.0%
487	50	77	3.4%	36.1%	28.0%	0.4%	0.3%	0.5%	0.1%	0.3%	0.1%	5.5%	2.3%	1.5%	0.3%	0.0%	0.0%	21.3%
488	50	21	2.1%	22.3%	7.3%	0.4%	0.3%	0.5%	0.1%	0.3%	0.0%	1.9%	0.8%	0.2%	0.0%	1.5%	62.4%	0.0%
489	50	386	4.8%	50.8%	15.7%	0.5%	0.4%	0.6%	0.1%	0.3%	0.0%	3.5%	1.4%	1.7%	0.2%	0.3%	12.9%	6.8%
490	50	50	0.4%	3.8%	3.2%	0.0%	0.0%	0.0%	0.0%	0.0%	0.0%	0.8%	0.3%	0.0%	0.0%	1.6%	67.8%	22.1%
491	50	254	4.0%	42.1%	20.2%	0.2%	0.1%	0.2%	0.0%	0.1%	0.0%	3.5%	1.4%	1.1%	0.3%	0.4%	15.5%	10.8%
492	50	6	5.4%	56.2%	25.5%	1.0%	0.7%	1.1%	0.1%	0.6%	0.1%	6.2%	2.6%	0.4%	0.0%	0.0%	0.0%	0.0%
493	50	436	5.0%	52.9%	17.9%	0.5%	0.3%	0.6%	0.1%	0.3%	0.0%	3.6%	1.5%	1.7%	0.2%	0.1%	5.5%	9.8%
494	50	18	6.3%	66.3%	18.0%	0.3%	0.2%	0.4%	0.0%	0.2%	0.1%	5.0%	2.1%	1.0%	0.1%	0.0%	0.0%	0.0%
495	50	56	6.1%	64.1%	25.2%	0.2%	0.2%	0.3%	0.0%	0.2%	0.0%	2.2%	0.9%	0.4%	0.1%	0.0%	0.0%	0.0%
496	50	134	2.5%	26.1%	18.0%	0.3%	0.2%	0.3%	0.0%	0.2%	0.0%	3.5%	1.4%	1.0%	0.2%	0.6%	25.2%	20.4%
497	50	280	4.2%	44.0%	20.9%	0.2%	0.1%	0.2%	0.0%	0.1%	0.0%	3.3%	1.4%	1.0%	0.3%	0.3%	14.1%	9.8%

Traffic Flows and Breakdown by 16 Vehicle Classes (Year 2036)

Link No.	Speed Limit	Total Vehicle	19 - Motorcycles (MC)	01 - Private Cars (PC)	03 - Taxi	14 - Non-franchised Bus <=6.4t	15 - Non-franchised Bus 6.4-15t	16 - Non-franchised Bus >15t	12 - Private Light Bus <=3.5t	13 - Private Light Bus >3.5t	04 - Light Goods Vehicles <=2.5t	05 - Lt Goods Vehicles 2.5-3.5t	06 - Light Goods Vehicles >3.5t	07 - Heavy Goods Vehicles <=15t	08 - Heavy Goods Vehicles >15t	17 - Franchised Bus (SD)	18 - Franchised Bus (DD)	11 - Public Light Buses
	km/hr	0000-0100																
498	50	51	5.4%	56.2%	21.2%	0.2%	0.2%	0.3%	0.0%	0.2%	0.0%	4.5%	1.9%	0.8%	0.1%	0.0%	0.0%	9.0%
499	50	18	4.1%	42.9%	19.7%	0.0%	0.0%	0.0%	0.0%	0.0%	0.1%	5.4%	2.2%	0.3%	0.0%	0.0%	0.0%	25.3%
500	50	55	3.6%	37.4%	15.4%	0.1%	0.1%	0.2%	0.0%	0.1%	0.0%	3.7%	1.5%	0.5%	0.1%	0.3%	14.2%	22.8%
501	50	182	5.0%	52.7%	27.7%	0.3%	0.2%	0.4%	0.0%	0.2%	0.0%	3.8%	1.6%	1.0%	0.2%	0.0%	0.0%	6.9%
502	50	5	4.6%	48.7%	33.1%	0.5%	0.4%	0.6%	0.1%	0.3%	0.1%	8.1%	3.4%	0.0%	0.0%	0.0%	0.0%	0.0%
503	50	150	4.8%	50.8%	19.8%	0.1%	0.1%	0.1%	0.0%	0.1%	0.0%	3.3%	1.4%	0.9%	0.2%	0.3%	11.6%	6.6%
504	50	370	4.9%	51.3%	22.6%	0.4%	0.3%	0.5%	0.1%	0.3%	0.1%	6.4%	2.7%	1.8%	0.2%	0.1%	3.3%	5.0%
505	50	87	5.6%	58.9%	23.3%	0.2%	0.1%	0.2%	0.0%	0.1%	0.1%	6.5%	2.7%	1.9%	0.3%	0.0%	0.0%	0.0%
506	50	147	5.5%	58.2%	24.0%	0.3%	0.2%	0.3%	0.0%	0.2%	0.1%	6.5%	2.7%	1.7%	0.2%	0.0%	0.0%	0.0%
507	50	57	5.3%	55.5%	26.5%	0.5%	0.4%	0.6%	0.1%	0.3%	0.1%	5.4%	2.3%	2.3%	0.7%	0.0%	0.0%	0.0%
508	50	44	5.7%	59.9%	22.6%	0.1%	0.1%	0.1%	0.0%	0.1%	0.1%	6.6%	2.7%	1.8%	0.3%	0.0%	0.0%	0.0%
509	50	73	4.8%	49.9%	28.2%	0.6%	0.4%	0.7%	0.1%	0.4%	0.0%	3.6%	1.5%	1.6%	0.5%	0.0%	0.0%	7.8%
512	50	291	5.0%	52.3%	25.9%	0.5%	0.3%	0.6%	0.1%	0.3%	0.0%	3.9%	1.6%	1.6%	0.3%	0.0%	0.0%	7.6%
513	50	43	6.0%	62.5%	27.1%	0.2%	0.2%	0.3%	0.0%	0.1%	0.0%	2.1%	0.9%	0.4%	0.1%	0.0%	0.0%	0.0%
514	50	137	2.6%	27.0%	18.1%	0.2%	0.2%	0.3%	0.0%	0.2%	0.0%	3.5%	1.4%	1.0%	0.2%	0.6%	24.7%	20.0%
515	50	309	4.4%	46.1%	21.0%	0.2%	0.1%	0.2%	0.0%	0.1%	0.0%	3.2%	1.3%	1.0%	0.3%	0.3%	12.8%	8.9%
516	50	49	4.2%	44.0%	22.8%	0.1%	0.0%	0.1%	0.0%	0.0%	0.0%	3.2%	1.3%	0.7%	0.1%	0.3%	11.5%	11.7%
517	50	108	4.7%	49.0%	22.0%	0.2%	0.2%	0.3%	0.0%	0.1%	0.0%	3.5%	1.5%	1.4%	0.2%	0.1%	5.2%	11.7%
518	50	46	5.4%	56.9%	25.6%	0.3%	0.2%	0.4%	0.0%	0.2%	0.1%	6.2%	2.6%	1.7%	0.2%	0.0%	0.0%	0.0%
519	50	69	5.9%	61.9%	26.8%	0.2%	0.1%	0.2%	0.0%	0.1%	0.0%	2.5%	1.0%	0.9%	0.3%	0.0%	0.0%	0.0%
520	50	215	4.0%	42.4%	21.2%	0.3%	0.2%	0.3%	0.0%	0.2%	0.0%	3.8%	1.6%	1.1%	0.2%	0.3%	14.2%	10.1%
521	50	239	4.4%	45.8%	21.5%	0.2%	0.1%	0.2%	0.0%	0.1%	0.0%	3.1%	1.3%	1.0%	0.3%	0.4%	15.1%	6.5%
522	50	116	5.1%	53.8%	26.8%	0.4%	0.3%	0.5%	0.0%	0.3%	0.0%	3.6%	1.5%	0.7%	0.1%	0.0%	0.0%	6.9%
523	50	28	6.5%	68.5%	18.6%	0.1%	0.1%	0.2%	0.0%	0.1%	0.0%	3.2%	1.3%	1.1%	0.2%	0.0%	0.0%	0.0%
524	50	68	5.0%	52.1%	27.2%	0.6%	0.4%	0.7%	0.1%	0.4%	0.0%	2.1%	0.9%	0.4%	0.1%	0.0%	0.0%	10.0%
525	50	63	6.3%	66.1%	17.5%	0.1%	0.1%	0.2%	0.0%	0.1%	0.0%	2.6%	1.1%	1.0%	0.2%	0.0%	0.0%	4.8%
526	50	100	2.8%	29.6%	14.8%	0.2%	0.1%	0.2%	0.0%	0.1%	0.0%	4.1%	1.7%	1.4%	0.3%	0.7%	30.4%	13.7%
527	50	212	4.1%	42.9%	21.9%	0.2%	0.1%	0.2%	0.0%	0.1%	0.0%	3.1%	1.3%	0.9%	0.4%	0.4%	17.0%	7.3%
528	50	67	1.8%	18.9%	8.9%	0.1%	0.1%	0.2%	0.0%	0.1%	0.0%	1.2%	0.5%	0.5%	0.1%	1.0%	41.9%	24.6%
529	50	345	4.4%	46.4%	19.4%	0.2%	0.2%	0.3%	0.0%	0.1%	0.0%	4.5%	1.9%	1.4%	0.3%	0.3%	13.4%	7.1%
530	50	137	3.6%	37.9%	19.5%	0.3%	0.2%	0.4%	0.0%	0.2%	0.0%	2.6%	1.1%	1.0%	0.3%	0.5%	20.4%	11.9%
531	50	345	4.4%	46.4%	19.4%	0.2%	0.2%	0.3%	0.0%	0.1%	0.0%	4.5%	1.9%	1.4%	0.3%	0.3%	13.4%	7.1%
532	50	55	5.9%	61.5%	27.0%	0.2%	0.1%	0.2%	0.0%	0.1%	0.0%	2.9%	1.2%	0.7%	0.1%	0.0%	0.0%	0.0%
533	50	50	5.3%	55.4%	24.9%	0.4%	0.3%	0.4%	0.0%	0.2%	0.1%	6.8%	2.8%	2.8%	0.7%	0.0%	0.0%	0.0%
534	50	138	3.6%	37.7%	19.5%	0.3%	0.2%	0.4%	0.0%	0.2%	0.0%	2.9%	1.2%	1.1%	0.3%	0.5%	20.2%	11.9%
535	50	380	4.5%	47.5%	18.9%	0.2%	0.2%	0.3%	0.0%	0.1%	0.1%	5.3%	2.2%	1.6%	0.4%	0.3%	12.1%	6.4%
536	50	226	4.4%	46.6%	18.9%	0.4%	0.3%	0.5%	0.1%	0.3%	0.1%	8.4%	3.5%	2.5%	0.4%	0.1%	5.4%	8.2%
537	50	158	3.3%	35.1%	16.8%	0.3%	0.2%	0.4%	0.0%	0.2%	0.0%	3.4%	1.4%	1.1%	0.2%	0.5%	22.3%	14.6%
538	50	289	4.5%	47.3%	20.0%	0.2%	0.1%	0.2%	0.0%	0.1%	0.0%	3.6%	1.5%	1.1%	0.4%	0.3%	14.3%	6.3%
539	50	144	2.4%	24.7%	10.4%	0.1%	0.1%	0.1%	0.0%	0.1%	0.0%	2.9%	1.2%	0.8%	0.1%	0.9%	40.1%	16.1%
540	50	385	4.5%	47.6%	17.4%	0.3%	0.2%	0.3%	0.0%	0.2%	0.0%	4.3%	1.8%	1.9%	0.4%	0.3%	12.2%	8.5%
543	50	225	3.7%	38.9%	13.9%	0.4%	0.3%	0.5%	0.0%	0.2%	0.0%	3.1%	1.3%	1.0%	0.1%	0.6%	25.7%	10.3%
544	50	385	4.5%	47.6%	17.4%	0.3%	0.2%	0.3%	0.0%	0.2%	0.0%	4.3%	1.8%	1.9%	0.4%	0.3%	12.2%	8.5%
545	50	225	3.7%	38.9%	13.9%	0.4%	0.3%	0.5%	0.0%	0.2%	0.0%	3.1%	1.3%	1.0%	0.1%	0.6%	25.7%	10.3%
546	50	281	4.2%	44.0%	14.1%	0.2%	0.2%	0.3%	0.0%	0.2%	0.0%	3.9%	1.6%	2.0%	0.5%	0.4%	16.6%	11.6%
547	50	425	4.4%	46.7%	16.6%	0.3%	0.2%	0.3%	0.0%	0.2%	0.0%	3.5%	1.5%	1.7%	0.4%	0.3%	11.0%	12.9%
548	50	33	6.1%	63.8%	22.0%	0.1%	0.1%	0.2%	0.0%	0.1%	0.0%	4.2%	1.7%	1.4%	0.2%	0.0%	0.0%	0.0%
549	50	371	4.3%	45.3%	18.7%	0.4%	0.3%	0.4%	0.0%	0.2%	0.0%	3.8%	1.6%	1.3%	0.2%	0.4%	16.8%	6.3%
550	50	420	4.7%	48.9%	14.3%	0.2%	0.1%	0.2%	0.0%	0.1%	0.0%	3.9%	1.6%	1.9%	0.4%	0.3%	12.2%	11.1%
551	50	305	4.1%	42.6%	17.4%	0.3%	0.2%	0.4%	0.0%	0.2%	0.0%	3.4%	1.4%	1.2%	0.1%	0.5%	20.5%	7.6%
552	50	362	4.7%	49.2%	13.0%	0.2%	0.1%	0.2%	0.0%	0.1%	0.0%	4.4%	1.8%	2.2%	0.4%	0.3%	14.2%	9.2%
553	50	4	3.8%	39.3%	42.2%	0.0%	0.0%	0.0%	0.0%	0.0%	0.1%	10.3%	4.3%	0.0%	0.0%	0.0%	0.0%	0.0%
554	50	82	4.5%	46.9%	18.1%	0.2%	0.1%	0.2%	0.0%	0.1%	0.0%	2.8%	1.2%	1.4%	0.2%	0.0%	0.0%	24.2%
555	50	460	4.3%	45.6%	18.8%	0.4%	0.3%	0.4%	0.0%	0.2%	0.0%	3.2%	1.3%	1.2%	0.1%	0.4%	17.8%	5.9%
556	50	339	4.6%	48.2%	12.1%	0.2%	0.1%	0.2%	0.0%	0.1%	0.0%	4.6%	1.9%	2.2%	0.4%	0.4%	15.1%	9.9%
557	50	460	4.3%	45.6%	18.8%	0.4%	0.3%	0.4%	0.0%	0.2%	0.0%	3.2%	1.3%	1.2%	0.1%	0.4%	17.8%	5.9%
558	50	501	4.6%	48.5%	14.3%	0.2%	0.2%	0.3%	0.0%	0.1%	0.1%	5.0%	2.1%	2.2%	0.4%	0.3%	14.6%	7.1%
559	50	155	5.2%	54.8%	31.0%	0.2%	0.2%	0.3%	0.0%	0.2%	0.0%	4.4%	1.8%	1.5%	0.4%	0.0%	0.0%	0.0%
560	50	153	5.6%	59.1%	23.3%	0.3%	0.2%	0.3%	0.0%	0.2%	0.1%	4.9%	2.0%	1.6%	0.3%	0.0%	0.0%	2.0%
561	50	341	5.3%	55.5%	26.4%	0.3%	0.2%	0.4%	0.0%	0.2%	0.0%	4.0%	1.6%	1.2%	0.2%	0.0%	1.3%	3.2%
562	50	260	5.1%	53.4%	28.3%	0.2%	0.2%	0.3%	0.0%	0.2%	0.0%	4.1%	1.7%	1.4%	0.3%	0.0%	1.7%	3.1%
563	50	264	5.4%	56.7%	28.8%	0.2%	0.2%	0.3%	0.0%	0.2%	0.0%	4.0%	1.7%	1.3%	0.3%	0.0%	0.0%	0.9%
564	50	221	5.7%	59.6%	23.9%	0.3%	0.2%	0.4%	0.0%	0.2%	0.0%	4.0%	1.6%	1.2%	0.2%	0.0%	0.0%	2.4%
565	50	82	5.2%	54.3%	22.2%	0.3%	0.2%	0.3%	0.0%	0.2%	0.0%	2.5%	1.0%	1.1%	0.3%	0.1%	5.4%	6.9%
566	50	206	5.2%	54.9%	27.9%	0.3%	0.2%	0.4%	0.0%	0.2%	0.0%	3.3%	1.4%	0.9%	0.1%	0.1%	2.2%	2.8%
567	50	9	5.7%	60.1%	26.2%	0.2%	0.2%	0.3%	0.0%	0.2%	0.0%	4.3%	1.8%	0.9%	0.1%	0.0%	0.0%	0.0%
568	50	64	4.8%	50.0%	22.9%	0.3%	0.2%	0.3%	0.0%	0.2%	0.1%	6.5%	2.7%	1.5%	0.3%	0.0%	0.0%	10.2%
569	50	5	4.6%	47.8%	33.1%	0.4%	0.3%	0.5%	0.1%	0.3%	0.1%	8.1%	3.4%	1.1%	0.2%	0.0%	0.0%	0.0%
570	50	10	5.9%	61.4%	22.8%	0.6%	0.4%	0.7%	0.1%	0.4%	0.0%	4.0%	1.6%	1.6%	0.5%	0.0%	0.0%	0.0%
571	50	153	5.0%	52.4%	21.6%	0.4%	0.2%	0.4%	0.0%	0.2%	0.0%	2.8%	1.1%	1.2%	0.2%	0.0%	0.0%	14.4%
572	50	17	3.4%	35.2%	15.5%	0.3%	0.2%	0.3%	0.0%	0.2%	0.0%	3.2%	1.3%	1.2%	0.3%	0.0%	0.0%	38.9%
573	50	138	4.5%	47.3%	21.5%	0.4%	0.3%	0.4%	0.0%	0.2%	0.0%	2.5%	1.1%	1.0%	0.1%	0.0%	0.0%	20.6%
574	50	86	5.1%	53.8%	22.3%	0.3%	0.2%	0.3%	0.0%	0.2%	0.1%	5.9%	2.4%	1.6%	0.3%	0.0%	0.0%	7.5%
575	50	8	6.0%	62.6%	21.7%	0.5%	0.3%	0.5%	0.1%	0.3%	0.0%	4.8%	2.0%	1.1%	0.3%	0.0%	0.0%	0.0%
576	50	102	4.9%	51.0%	24.1%	0.3%	0.2%	0.3%	0.0%	0.2%	0.1%	6.4%	2.7%	1.7%	0.3%	0.0%	0.0%	7.8%
577	50	10	1.4%	14.4%	15.4%	0.0%	0.0%	0.0%	0.0%	0.0%	0.0%	3.8%	1.6%	0.0%	0.0%	0.0%	0.0%	63.4%
578	50	28	4.6%	48.4%	20.0%	0.2%	0.1%	0.2%	0.0%	0.1%	0.0%	3.5%	1.4%	0.9%	0.2%	0.0%	0.0%	20.2%
579	50	5	4.6%	48.1%	34.5%	0.1%	0.1%	0.2%	0.0%	0.1%	0.1%	8.4%	3.5%	0.3%	0.0%	0.0%	0.0%	0.0%
580	50	14	3.4%	36.0%	11.0%	0.1%	0.1%	0.1%	0.0%	0.0%	0.0%	2.7%	1.1%	0.2%	0.0%	0.0%	0.0%	45.2%
581	50	20	4.4%	46.2%	13.4%	0.1%	0.1%	0.1%	0.0%	0.1%	0.0%	3.9%	1.6%	0.7%	0.1%	0.0%	0.0%	29.2%
582	50	184	5.6%	58.3%	23.1%	0.2%	0.1%	0.2%	0.0%	0.1%	0.1%	6.1%	2.5%	2.2%	0.2%	0.0%	0.0%	1.2%
583	50	161	5.6%	59.2%	23.2%	0.2%	0.1%	0.2%	0.0%	0.1%	0.1%	6.3%	2.6%	2.3%	0.2%	0.0%	0.0%	0.0%
584	50	161	5.6%	59.2%	23.2%	0.2%	0.1%	0.2%	0.0%	0.1%	0.1%	6.3%	2.6%	2.3%	0.2%	0.0%	0.0%	0.0%
585	50	336	5.3%	55.9%	25.2%	0.3%	0.2%	0.3%	0.0%	0.2%	0.1%	7.2%	3.0%	2.1%	0.2%	0.0%	0.0%	0.0%
586	50	279	5.5%	58.0%	23.6%	0.2%	0.1%	0.2%	0.0%	0.1%	0.1%	6.8%	2.8%	2.4%	0.2%	0.0%	0.0%	0.0%
587	50	72	4.4%	45.6%	30.7%	0.7%	0.5%	0.9%	0.1%	0.5%	0.1%	10.2%	4.2%	1.8%	0.3%	0.0%	0.0%	0.0%
588	70	901	4.8%	50.4%	30.8%	0.5%	0.3%	0.5%	0.1%	0.3%	0.1%	5.3%	2.2%	2.2%	0.5%	0.0%	2.0%	0.0%
589	70	268	5.5%	58.2%	22.7%	0.3%	0.2%	0.3%	0.0%	0.2%	0.0%	3.1%	1.3%	1.4%	0.4%	0.1%	6.2%	0.0%
590	70	901	4.8%	50.4%	30.8%	0.5%	0.3%	0.5%	0.1%	0.3%	0.1%	5.3%	2.2%	2.2%	0.5%	0.0%	2.0%	0.0%
591	70	538	6.0%	63.3%	18.5%	0.2%	0.2%	0.3%	0.0%	0.2%	0.0%	3.9%	1.6%	1.2%	0.2%	0.1%	4.2%	0.0%
594	50	352	4.5%	47.3%	24.3%	0.5%	0.3%	0.6%	0.1%	0.3%	0.0%	2.6%	1.1%	0.7%	0.1%	0.2%	10.0%	7.3%
595	50	252	4.9%	51.0%	20.2%	0.2%	0.1%	0.2%	0.0%	0.1%	0.0%	3.5%	1.5%	0.7%	0.1%	0.4%	16.3%	0.8%
596	50	330	4.6%	47.8%	25.0%	0.5%	0.3%	0.6%	0.1%	0.3%	0.0%	2.3%	0.9%	0.5%	0.0%	0.2%	10.7%	6.1%
597	50	359	5.2%	54.9%	19.9%	0.2%	0.1%	0.2%	0.0%	0.1%	0.0%	3.9%	1.6%	1.2%	0.2%	0.3%	11.5%	0.5%
598	50	423	5.1%	53.8%	23.4%	0.5%	0.3%	0.6%	0.1%	0.3%	0.0%	3.5%	1.5%	1.0%	0.1%	0.1%	5.0%	4.8%
599	50	240	4.5%	47.6%	29.1%	0.4%	0.3%	0.4%	0.0%	0.2%	0.0%	3.6%	1.5%	1.7%	0.3%	0.2%	9.2%	0.8%
600	50	350	5.7%	59.7%	28.8%	0.6%	0.5%	0.7%	0.1%	0.4%	0.0%	2.1%	0.9%	0.5%	0.0%	0.0%	0.0%	0.0%
601	50	186	5.1%	53.9%	30.5%	0.4%	0.3%	0.4%	0.0%	0.2%	0.0%	4.8%	2.0%	2.1%	0.3%	0.0%	0.0%	0.0%
602	50	128	5.7%	60.0%	18.2%	0.3%	0.2%	0.3%	0.0%	0.2%	0.1%	5.3%	2.2%	2.6%	0.3%	0.0%	0.0%	4.4%
603	50	4	3.7%	39.1%	41.9%	0.0%	0.0%	0.0%	0.0%	0.0%	0.1%	10.3%	4.3%	0.4%	0.1%	0.0%	0.0%	0.0%
604	50	202	5.4%	57.2%	22.1%	0.3%	0.2%	0.3%	0.0%	0.2%	0.1%	5.9%	2.4%	2.7%	0.4%	0.0%	0.0%	2.8%
605	50	196	5.6%	58.8%	22.7%	0.3%	0.2%	0.4%	0.0%	0.2%	0.1%	6.1%	2.5%	2.7%	0.4%	0.0%	0.0%	0.0%
606	50	64	5.4%	56.9%	25.3%	0.4%	0.3%	0.5%	0.1%	0.3%	0.1%	6.5%	2.7%	1.5%	0.2%	0.0%	0.0%	0.0%
607	50	4	3.8%	39.4%	42.2%	0.0%	0.0%	0.0%	0.0%	0.0%	0.1%	10.3%	4.3%	0.0%	0.0%	0.0%	0.0%	0.0%
608	50	340	3.7%	39.3%	24.1%	0.2%	0.1%	0.2%	0.0%	0.1%	0.0%	2.6%	1.1%	1.1%	0.3%	0.6%	24.0%	2.5%

Traffic Flows and Breakdown by 16 Vehicle Classes (Year 2036)

Link No.	Speed Limit	Total Vehicle	19 - Motorcycles (MC)	01 - Private Cars (PC)	03 - Taxi	14 - Non-franchised Bus <=6.4t	15 - Non-franchised Bus 6.4-15t	16 - Non-franchised Bus >15t	12 - Private Light Bus <=3.5t	13 - Private Light Bus >3.5t	04 - Light Goods Vehicles <=2.5t	05 - Lt Goods Vehicles 2.5-3.5t	06 - Light Goods Vehicles >3.5t	07 - Heavy Goods Vehicles <=15t	08 - Heavy Goods Vehicles >15t	17 - Franchised Bus (SD)	18 - Franchised Bus (DD)	11 - Public Light Buses
	km/hr	0000-0100																
609	50	519	4.6%	48.7%	19.7%	0.4%	0.3%	0.4%	0.0%	0.2%	0.0%	3.1%	1.3%	1.1%	0.1%	0.3%	12.2%	7.4%
610	50	672	4.4%	46.7%	19.1%	0.4%	0.2%	0.4%	0.0%	0.2%	0.0%	3.1%	1.3%	1.0%	0.1%	0.3%	14.2%	8.5%
611	50	296	3.2%	33.6%	10.2%	0.2%	0.2%	0.3%	0.0%	0.1%	0.0%	3.6%	1.5%	1.2%	0.1%	0.6%	27.6%	17.6%
612	70	366	3.9%	40.6%	27.3%	0.3%	0.2%	0.4%	0.0%	0.2%	0.1%	4.9%	2.0%	1.1%	0.1%	0.0%	0.9%	17.9%
613	70	406	6.4%	67.5%	21.3%	0.2%	0.2%	0.3%	0.0%	0.1%	0.0%	2.1%	0.9%	0.6%	0.1%	0.0%	0.4%	0.0%
614	70	406	6.4%	67.5%	21.3%	0.2%	0.2%	0.3%	0.0%	0.1%	0.0%	2.1%	0.9%	0.6%	0.1%	0.0%	0.4%	0.0%
615	70	366	3.9%	40.6%	27.3%	0.3%	0.2%	0.4%	0.0%	0.2%	0.1%	4.9%	2.0%	1.1%	0.1%	0.0%	0.9%	17.9%
617	50	364	3.9%	40.8%	16.0%	0.4%	0.3%	0.4%	0.0%	0.2%	0.0%	3.8%	1.6%	0.8%	0.1%	0.6%	27.4%	3.5%
618	70	423	4.8%	50.4%	33.4%	0.2%	0.2%	0.3%	0.0%	0.1%	0.0%	4.1%	1.7%	1.4%	0.3%	0.0%	0.0%	3.0%
619	50	739	4.7%	49.0%	21.2%	0.4%	0.3%	0.5%	0.1%	0.3%	0.0%	3.2%	1.3%	0.8%	0.1%	0.4%	15.3%	2.5%
620	50	455	5.2%	54.9%	23.4%	0.4%	0.3%	0.5%	0.1%	0.3%	0.0%	3.6%	1.5%	0.9%	0.1%	0.1%	4.7%	4.0%
621	50	280	4.1%	43.4%	25.8%	0.2%	0.1%	0.2%	0.0%	0.1%	0.0%	2.8%	1.2%	1.1%	0.3%	0.2%	10.6%	9.8%
622	50	490	5.3%	55.4%	23.4%	0.4%	0.3%	0.5%	0.1%	0.3%	0.0%	3.6%	1.5%	0.9%	0.1%	0.1%	4.3%	3.7%
623	50	451	5.3%	55.7%	23.5%	0.4%	0.3%	0.5%	0.1%	0.3%	0.0%	3.1%	1.3%	0.9%	0.1%	0.1%	4.7%	3.7%
624	50	343	5.1%	53.6%	23.1%	0.4%	0.3%	0.5%	0.1%	0.3%	0.0%	3.2%	1.3%	0.8%	0.1%	0.1%	6.2%	4.9%
625	50	475	4.4%	46.5%	18.0%	0.2%	0.1%	0.2%	0.0%	0.1%	0.0%	3.2%	1.3%	0.8%	0.2%	0.1%	6.3%	18.3%
627	50	280	4.1%	43.4%	25.8%	0.2%	0.1%	0.2%	0.0%	0.1%	0.0%	2.8%	1.2%	1.1%	0.3%	0.2%	10.6%	9.8%
628	50	195	4.9%	51.0%	6.7%	0.2%	0.2%	0.3%	0.0%	0.2%	0.0%	3.9%	1.6%	0.4%	0.0%	0.0%	0.0%	30.7%
629	70	423	4.8%	50.4%	33.4%	0.2%	0.2%	0.3%	0.0%	0.1%	0.0%	4.1%	1.7%	1.4%	0.3%	0.0%	0.0%	3.0%
630	70	772	5.1%	53.1%	25.8%	0.2%	0.2%	0.3%	0.0%	0.1%	0.0%	4.2%	1.7%	1.3%	0.2%	0.0%	0.0%	7.7%
631	50	117	5.5%	57.3%	13.5%	0.1%	0.1%	0.1%	0.0%	0.1%	0.0%	4.3%	1.8%	1.4%	0.4%	0.2%	10.5%	4.6%
632	50	189	4.3%	44.8%	23.1%	0.2%	0.1%	0.2%	0.0%	0.1%	0.0%	3.3%	1.4%	0.5%	0.1%	0.2%	10.6%	11.0%
633	50	49	3.7%	39.0%	10.6%	0.1%	0.1%	0.2%	0.0%	0.1%	0.1%	5.4%	2.2%	1.9%	0.5%	0.6%	24.8%	10.8%
634	50	177	4.5%	47.6%	24.6%	0.2%	0.1%	0.2%	0.0%	0.1%	0.0%	3.5%	1.4%	0.5%	0.1%	0.3%	11.3%	5.4%
640	50	42	5.7%	60.2%	24.2%	0.2%	0.1%	0.2%	0.0%	0.1%	0.1%	5.5%	2.3%	1.2%	0.2%	0.0%	0.0%	0.0%
641	50	76	5.4%	57.1%	22.9%	0.1%	0.1%	0.2%	0.0%	0.1%	0.1%	4.9%	2.0%	1.0%	0.1%	0.0%	0.0%	6.0%
642	50	197	4.0%	42.3%	20.6%	0.3%	0.2%	0.4%	0.0%	0.2%	0.0%	4.7%	1.9%	1.3%	0.2%	0.0%	0.0%	23.8%
643	50	262	4.5%	46.7%	21.5%	0.3%	0.2%	0.4%	0.0%	0.2%	0.0%	4.5%	1.9%	1.5%	0.3%	0.0%	0.0%	17.8%
644	50	186	4.1%	42.5%	20.9%	0.4%	0.3%	0.5%	0.1%	0.3%	0.0%	4.3%	1.8%	1.7%	0.4%	0.0%	0.0%	22.7%
645	50	88	4.9%	51.3%	28.3%	0.8%	0.6%	1.0%	0.1%	0.5%	0.1%	5.3%	2.2%	2.6%	0.7%	0.0%	0.0%	1.7%
646	50	13	5.8%	61.0%	22.7%	1.5%	1.1%	1.8%	0.2%	1.0%	0.0%	3.0%	1.2%	0.7%	0.0%	0.0%	0.0%	0.0%
647	50	125	4.3%	44.9%	14.3%	0.3%	0.2%	0.4%	0.0%	0.2%	0.1%	7.4%	3.1%	2.4%	0.1%	0.1%	3.6%	18.6%
648	50	222	4.3%	45.6%	15.8%	0.3%	0.2%	0.4%	0.0%	0.2%	0.1%	7.5%	3.1%	1.9%	0.1%	0.0%	2.0%	18.3%
649	50	179	4.9%	51.8%	17.4%	0.4%	0.3%	0.5%	0.0%	0.3%	0.1%	8.7%	3.6%	2.2%	0.1%	0.1%	2.5%	7.2%
650	50	260	5.1%	53.2%	20.0%	0.4%	0.3%	0.4%	0.0%	0.2%	0.1%	7.3%	3.0%	1.3%	0.1%	0.0%	1.7%	6.9%
651	50	28	4.3%	44.8%	19.0%	0.7%	0.5%	0.8%	0.1%	0.4%	0.2%	15.8%	6.5%	6.4%	0.4%	0.0%	0.0%	0.0%
652	50	109	5.1%	53.5%	23.9%	0.4%	0.3%	0.5%	0.1%	0.3%	0.1%	7.1%	2.9%	1.3%	0.1%	0.0%	0.0%	4.5%
653	50	33	6.1%	64.1%	23.0%	0.3%	0.2%	0.4%	0.0%	0.2%	0.0%	3.3%	1.4%	0.9%	0.1%	0.0%	0.0%	0.0%
654	50	5	4.6%	47.9%	31.7%	0.2%	0.2%	0.3%	0.0%	0.1%	0.1%	7.8%	3.2%	3.0%	1.0%	0.0%	0.0%	0.0%
657	50	50	5.8%	60.8%	26.1%	0.2%	0.2%	0.3%	0.0%	0.1%	0.0%	4.1%	1.7%	0.6%	0.1%	0.0%	0.0%	0.0%
658	50	54	6.4%	66.8%	19.7%	0.2%	0.2%	0.3%	0.0%	0.2%	0.0%	3.9%	1.6%	0.6%	0.0%	0.0%	0.0%	0.0%
659	50	20	6.6%	69.6%	18.5%	0.4%	0.3%	0.4%	0.0%	0.2%	0.0%	2.1%	0.9%	0.9%	0.0%	0.0%	0.0%	0.0%
660	50	34	6.8%	71.3%	17.3%	0.2%	0.2%	0.3%	0.0%	0.2%	0.0%	2.1%	0.9%	0.7%	0.0%	0.0%	0.0%	0.0%
661	50	299	5.9%	62.3%	24.1%	0.6%	0.4%	0.7%	0.1%	0.4%	0.0%	2.3%	0.9%	0.8%	0.0%	0.0%	1.5%	0.0%
662	50	160	5.1%	53.5%	36.7%	0.3%	0.2%	0.3%	0.0%	0.2%	0.0%	2.1%	0.9%	0.8%	0.1%	0.0%	0.0%	0.0%
665	70	29	6.0%	62.5%	24.0%	0.6%	0.4%	0.7%	0.1%	0.4%	0.0%	2.8%	1.2%	1.2%	0.1%	0.0%	0.0%	0.0%
669	70	290	6.0%	63.1%	17.7%	0.3%	0.2%	0.4%	0.0%	0.2%	0.0%	4.8%	2.0%	2.0%	0.3%	0.1%	2.8%	0.0%
670	50	189	5.9%	61.4%	21.1%	0.2%	0.2%	0.3%	0.0%	0.2%	0.0%	3.2%	1.3%	1.5%	0.4%	0.1%	4.3%	0.0%
671	70	101	6.3%	66.2%	11.4%	0.4%	0.3%	0.5%	0.1%	0.3%	0.1%	7.9%	3.3%	2.9%	0.2%	0.0%	0.0%	0.0%
672	70	130	6.2%	65.4%	14.3%	0.5%	0.3%	0.6%	0.1%	0.3%	0.1%	6.8%	2.8%	2.5%	0.2%	0.0%	0.0%	0.0%
674	50	412	5.8%	60.4%	24.5%	0.2%	0.2%	0.3%	0.0%	0.2%	0.0%	4.3%	1.8%	0.8%	0.1%	0.0%	1.1%	0.4%
675	50	120	5.8%	60.9%	22.6%	0.2%	0.1%	0.2%	0.0%	0.1%	0.0%	3.0%	1.2%	0.7%	0.1%	0.1%	3.7%	1.3%
676	50	29	6.1%	63.9%	23.9%	0.2%	0.2%	0.3%	0.0%	0.1%	0.0%	3.3%	1.4%	0.5%	0.0%	0.0%	0.0%	0.0%
677	50	34	6.4%	67.3%	20.5%	0.2%	0.2%	0.3%	0.0%	0.2%	0.0%	3.0%	1.2%	0.5%	0.0%	0.0%	0.0%	0.0%
678	50	93	4.9%	51.5%	26.3%	0.6%	0.4%	0.6%	0.1%	0.4%	0.1%	8.2%	3.4%	3.3%	0.4%	0.0%	0.0%	0.0%
679	50	44	5.8%	60.7%	15.1%	0.1%	0.1%	0.2%	0.0%	0.1%	0.1%	9.4%	3.9%	4.1%	0.5%	0.0%	0.0%	0.0%
680	50	92	4.4%	46.0%	22.2%	0.1%	0.1%	0.2%	0.0%	0.1%	0.0%	3.9%	1.6%	1.6%	0.3%	0.0%	0.0%	19.5%
681	50	104	5.0%	52.9%	24.2%	0.6%	0.4%	0.7%	0.1%	0.4%	0.1%	6.0%	2.5%	2.1%	0.2%	0.0%	0.0%	4.7%
682	50	35	5.8%	60.9%	25.3%	0.1%	0.1%	0.1%	0.0%	0.1%	0.0%	4.4%	1.8%	1.1%	0.2%	0.0%	0.0%	0.0%
683	50	45	5.9%	61.8%	17.8%	0.4%	0.3%	0.4%	0.0%	0.2%	0.1%	6.0%	2.5%	1.3%	0.0%	0.0%	0.0%	3.4%
684	50	66	5.6%	58.5%	24.8%	0.4%	0.3%	0.4%	0.0%	0.2%	0.1%	5.2%	2.2%	2.0%	0.3%	0.0%	0.0%	0.0%
685	50	114	5.2%	55.0%	24.7%	0.5%	0.4%	0.6%	0.1%	0.3%	0.1%	6.9%	2.8%	3.0%	0.4%	0.0%	0.0%	0.0%
686	50	151	4.6%	47.9%	11.7%	0.4%	0.2%	0.4%	0.0%	0.2%	0.1%	8.8%	3.7%	3.3%	0.3%	0.1%	3.0%	15.4%
687	50	60	5.0%	52.3%	22.3%	0.1%	0.1%	0.1%	0.0%	0.1%	0.1%	12.5%	5.2%	2.0%	0.1%	0.0%	0.0%	0.0%
688	50	55	5.2%	54.3%	29.0%	0.2%	0.2%	0.3%	0.0%	0.1%	0.1%	6.9%	2.8%	0.9%	0.0%	0.0%	0.0%	0.0%
689	50	137	4.7%	49.4%	28.7%	0.8%	0.6%	1.0%	0.1%	0.5%	0.0%	3.2%	1.3%	1.4%	0.1%	0.1%	3.3%	4.7%
690	50	137	4.7%	49.5%	28.7%	0.8%	0.6%	0.9%	0.1%	0.5%	0.0%	3.2%	1.3%	1.4%	0.1%	0.1%	3.3%	4.7%
691	50	166	5.1%	53.9%	27.3%	0.2%	0.1%	0.2%	0.0%	0.1%	0.1%	8.0%	3.3%	1.5%	0.1%	0.0%	0.0%	0.0%
692	50	166	5.1%	53.9%	27.3%	0.2%	0.1%	0.2%	0.0%	0.1%	0.1%	8.0%	3.3%	1.5%	0.1%	0.0%	0.0%	0.0%
693	50	62	4.1%	43.1%	27.6%	0.3%	0.2%	0.4%	0.0%	0.2%	0.1%	13.8%	5.7%	3.9%	0.5%	0.0%	0.0%	0.0%
695	50	183	5.0%	52.5%	27.5%	0.2%	0.1%	0.2%	0.0%	0.1%	0.1%	9.2%	3.8%	1.3%	0.0%	0.0%	0.0%	0.0%
696	50	4	3.8%	39.4%	42.2%	0.0%	0.0%	0.0%	0.0%	0.0%	0.1%	10.3%	4.3%	0.0%	0.0%	0.0%	0.0%	0.0%
697	50	45	5.2%	54.1%	15.4%	0.3%	0.2%	0.4%	0.0%	0.2%	0.1%	4.9%	2.0%	3.3%	0.2%	0.2%	10.0%	3.4%
698	70	190	6.6%	68.9%	11.8%	1.3%	0.9%	1.5%	0.2%	0.8%	0.0%	3.4%	1.4%	3.2%	0.0%	0.0%	0.0%	0.0%
699	50	76	0.2%	1.9%	2.1%	0.0%	0.0%	0.0%	0.0%	0.0%	0.0%	0.5%	0.2%	0.0%	0.0%	2.0%	86.0%	7.0%
700	70	1046	4.2%	43.9%	26.7%	0.2%	0.1%	0.2%	0.0%	0.1%	0.1%	5.0%	2.1%	1.0%	0.1%	0.1%	5.7%	10.5%
701	70	254	5.3%	55.9%	14.1%	0.7%	0.5%	0.8%	0.1%	0.4%	0.1%	10.6%	4.4%	1.8%	0.2%	0.0%	2.1%	3.0%
702	70	1038	4.2%	43.9%	26.6%	0.2%	0.1%	0.2%	0.0%	0.1%	0.1%	5.0%	2.1%	1.0%	0.1%	0.1%	5.7%	10.6%
704	70	992	4.0%	41.9%	22.9%	0.3%	0.2%	0.4%	0.0%	0.2%	0.0%	4.7%	2.0%	1.2%	0.1%	0.2%	10.7%	10.9%
705	70	1121	4.2%	44.4%	21.9%	0.4%	0.3%	0.4%	0.0%	0.2%	0.0%	4.7%	1.9%	1.2%	0.1%	0.2%	9.6%	10.3%
706	70	809	5.0%	52.3%	22.2%	0.1%	0.0%	0.1%	0.0%	0.0%	0.0%	2.6%	1.1%	0.9%	0.1%	0.1%	4.8%	10.6%
712	50	280	5.3%	55.8%	30.0%	0.5%	0.4%	0.6%	0.1%	0.3%	0.0%	3.2%	1.3%	1.0%	0.1%	0.0%	0.7%	0.5%
713	50	19	4.6%	48.7%	18.0%	0.3%	0.2%	0.4%	0.0%	0.2%	0.0%	2.0%	0.8%	0.7%	0.1%	0.5%	23.4%	0.0%
714	50	15	5.1%	53.9%	27.1%	0.3%	0.2%	0.4%	0.0%	0.2%	0.1%	6.2%	2.6%	2.9%	0.8%	0.0%	0.0%	0.0%
715	50	14	5.9%	61.8%	24.3%	0.4%	0.3%	0.4%	0.0%	0.2%	0.0%	3.1%	1.3%	1.7%	0.5%	0.0%	0.0%	0.0%
716	50	62	4.9%	51.7%	19.9%	0.2%	0.1%	0.2%	0.0%	0.1%	0.1%	5.6%	2.3%	1.7%	0.2%	0.3%	12.7%	0.0%
717	50	342	5.4%	56.7%	26.1%	0.4%	0.3%	0.5%	0.1%	0.3%	0.0%	3.9%	1.6%	1.4%	0.2%	0.1%	3.2%	0.0%
718	50	496	5.7%	60.2%	19.7%	0.5%	0.3%	0.6%	0.1%	0.3%	0.0%	4.8%	2.0%	1.8%	0.2%	0.0%	1.6%	2.1%
719	50	296	5.2%	54.7%	26.7%	0.7%	0.5%	0.8%	0.1%	0.5%	0.0%	4.4%	1.8%	1.4%	0.2%	0.0%	0.6%	2.3%
720	50	99	6.2%	64.5%	22.9%	0.7%	0.5%	0.8%	0.1%	0.4%	0.0%	2.0%	0.8%	0.9%	0.1%	0.0%	0.0%	0.0%
721	50	150	4.8%	50.0%	17.9%	0.2%	0.1%	0.2%	0.0%	0.1%	0.0%	2.6%	1.1%	0.9%	0.1%	0.2%	7.7%	14.2%
722	50	140	4.2%	44.4%	18.9%	0.2%	0.1%	0.2%	0.0%	0.1%	0.0%	4.1%	1.7%	1.7%	0.2%	0.2%	7.7%	16.2%
723	50	515	4.9%	51.7%	27.1%	0.6%	0.4%	0.7%	0.1%	0.4%	0.0%	3.0%	1.3%	1.2%	0.2%	0.0%	2.0%	6.3%
724	50	760	5.3%	55.1%	20.4%	0.6%	0.5%	0.8%	0.1%	0.4%	0.1%	5.3%	2.2%	1.6%	0.1%	0.0%	2.0%	5.6%
725	50	162	5.1%	53.0%	23.2%	0.7%	0.5%	0.8%	0.1%	0.5%	0.0%	3.5%	1.5%	1.0%	0.2%	0.1%	6.2%	3.5%
726	50	362	5.2%	55.0%	21.9%	0.5%	0.3%	0.5%	0.1%	0.3%	0.1%	7.2%	3.0%	1.6%	0.1%	0.1%	3.0%	1.2%
727	50	109	5.7%	59.5%	21.5%	0.3%	0.2%	0.4%	0.0%	0.2%	0.1%	7.3%	3.0%	1.6%	0.1%	0.0%	0.0%	0.0%
728	50	101	5.6%	59.1%	21.6%	0.2%	0.1%	0.2%	0.0%	0.1%	0.1%	7.6%	3.1%	1.9%	0.3%	0.0%	0.0%	0.0%
729	50	114	5.1%	53.4%	25.0%	1.0%	0.7%	1.2%	0.1%	0.6%	0.0%	3.8%	1.6%	1.0%	0.1%	0.0%	0.0%	6.3%
730	50	79	6.0%	63.2%	17.6%	0.3%	0.2%	0.4%	0.0%	0.2%	0.1%	5.5%	2.3%	1.9%	0.4%	0.0%	0.0%	1.9%
731	50	207	5.8%	60.7%	19.8%	0.2%	0.2%	0.3%	0.0%	0.1%	0.1%	5.4%	2.2%	1.7%	0.3%	0.0%	1.6%	1.5%
732	50	199	4.8%	50.7%	21.7%	1.1%	0.8%	1.3%	0.1%	0.7%	0.1%	6.4%	2.7%	1.6%	0.1%	0.0%	1.5%	6.3%
733	50	56	4.8%	50.0%	22.9%	0.1%	0.0%	0.1%	0.0%	0.0%	0.1%	5.1%	2.1%	1.6%	0.5%	0.0%	0.0%	12.9%
734	50	4	3.7%	38.4%	41.2%	0.3%	0.2%	0.3%	0.0%	0.2%	0.1%	10.1%	4.2%	1.2%	0.1%	0.0%	0.0%	0.0%
735	50	21	5.8%	61.3%	19.1%	0.3%	0.2%	0.4%	0.0%	0.2%	0.1%	7.5%	3.1%	1.8%	0.1%	0.0%	0.0%	0.0%

Traffic Flows and Breakdown by 16 Vehicle Classes (Year 2036)

Link No.	Speed Limit	Total Vehicle	19 - Motorcycles (MC)	01 - Private Cars (PC)	03 - Taxi	14 - Non-franchised Bus <=6.4t	15 - Non-franchised Bus 6.4-15t	16 - Non-franchised Bus >15t	12 - Private Light Bus <=3.5t	13 - Private Light Bus >3.5t	04 - Light Goods Vehicles <=2.5t	05 - Lt Goods Vehicles 2.5-3.5t	06 - Light Goods Vehicles >3.5t	07 - Heavy Goods Vehicles <=15t	08 - Heavy Goods Vehicles >15t	17 - Franchised Bus (SD)	18 - Franchised Bus (DD)	11 - Public Light Buses
	km/hr	0000-0100																
736	50	151	5.0%	52.5%	21.7%	0.8%	0.6%	0.9%	0.1%	0.5%	0.1%	8.7%	3.6%	1.8%	0.2%	0.0%	0.0%	3.5%
737	50	27	3.9%	40.6%	18.3%	0.0%	0.0%	0.1%	0.0%	0.0%	0.1%	5.4%	2.2%	1.9%	0.6%	0.0%	0.0%	26.9%
738	50	124	5.2%	54.3%	20.9%	0.8%	0.6%	0.9%	0.1%	0.5%	0.1%	7.6%	3.1%	1.5%	0.1%	0.0%	0.0%	4.3%
739	50	130	4.2%	44.5%	29.9%	0.5%	0.3%	0.6%	0.1%	0.3%	0.0%	4.6%	1.9%	0.9%	0.1%	0.1%	2.3%	9.7%
740	50	202	5.0%	52.9%	18.6%	0.5%	0.4%	0.6%	0.1%	0.3%	0.1%	8.5%	3.5%	1.3%	0.1%	0.1%	2.4%	5.7%
741	50	60	4.7%	49.6%	17.1%	0.4%	0.3%	0.5%	0.1%	0.3%	0.1%	7.7%	3.2%	1.4%	0.2%	0.0%	0.0%	14.5%
742	50	126	4.3%	45.5%	16.2%	0.5%	0.4%	0.6%	0.1%	0.3%	0.0%	2.7%	1.1%	0.6%	0.0%	0.1%	5.3%	22.1%
743	50	163	4.7%	49.4%	17.4%	0.7%	0.5%	0.8%	0.1%	0.4%	0.0%	3.0%	1.2%	0.6%	0.0%	0.1%	4.1%	17.0%
745	50	123	4.8%	49.9%	22.7%	0.6%	0.4%	0.7%	0.1%	0.4%	0.1%	7.6%	3.2%	1.4%	0.1%	0.1%	2.7%	5.6%
746	50	55	4.1%	42.6%	13.5%	0.8%	0.6%	1.0%	0.1%	0.5%	0.1%	5.3%	2.2%	0.8%	0.0%	0.1%	5.4%	22.9%
749	70	1431	6.0%	62.6%	15.4%	0.5%	0.3%	0.5%	0.1%	0.3%	0.1%	6.0%	2.5%	2.5%	0.2%	0.0%	2.0%	1.1%
750	70	1363	6.0%	62.8%	11.5%	0.7%	0.5%	0.8%	0.1%	0.4%	0.1%	8.2%	3.4%	2.0%	0.1%	0.1%	2.3%	1.2%
751	70	413	5.5%	58.2%	21.2%	0.4%	0.3%	0.5%	0.1%	0.3%	0.1%	7.9%	3.3%	2.2%	0.1%	0.0%	0.0%	0.0%
752	70	535	6.1%	63.7%	19.6%	0.4%	0.3%	0.4%	0.0%	0.2%	0.1%	5.3%	2.2%	1.3%	0.3%	0.0%	0.0%	0.0%
753	70	532	5.1%	54.0%	25.0%	0.4%	0.3%	0.5%	0.1%	0.3%	0.1%	7.0%	2.9%	2.1%	0.2%	0.0%	1.2%	0.9%
754	70	477	6.2%	65.2%	16.9%	0.3%	0.2%	0.3%	0.0%	0.2%	0.1%	5.2%	2.2%	1.5%	0.2%	0.0%	1.5%	0.0%
755	70	172	5.1%	53.6%	21.3%	0.2%	0.1%	0.2%	0.0%	0.1%	0.1%	9.4%	3.9%	2.8%	0.3%	0.0%	0.2%	2.7%
756	70	147	6.1%	64.0%	14.1%	0.3%	0.2%	0.3%	0.0%	0.2%	0.1%	5.8%	2.4%	1.4%	0.2%	0.1%	4.8%	0.0%
757	50	230	6.3%	66.1%	17.4%	0.2%	0.1%	0.2%	0.0%	0.1%	0.1%	5.4%	2.2%	1.6%	0.2%	0.0%	0.0%	0.0%
759	50	234	5.4%	56.9%	24.7%	0.4%	0.3%	0.4%	0.0%	0.2%	0.1%	5.5%	2.3%	1.3%	0.1%	0.0%	0.0%	2.4%
760	50	191	6.0%	63.1%	19.9%	0.5%	0.4%	0.6%	0.1%	0.3%	0.0%	4.2%	1.7%	0.8%	0.0%	0.0%	0.8%	1.6%
761	50	234	5.5%	57.4%	22.4%	0.4%	0.3%	0.4%	0.0%	0.2%	0.1%	7.0%	2.9%	2.0%	0.1%	0.0%	0.0%	1.3%
777	70	635	5.8%	61.2%	12.6%	0.6%	0.4%	0.7%	0.1%	0.4%	0.1%	7.4%	3.1%	3.4%	0.2%	0.1%	2.7%	1.2%
778	50	82	5.9%	62.2%	22.5%	0.1%	0.1%	0.2%	0.0%	0.1%	0.1%	4.9%	2.0%	1.8%	0.2%	0.0%	0.0%	0.0%
779	50	765	6.1%	64.4%	18.9%	0.3%	0.2%	0.4%	0.0%	0.2%	0.1%	5.4%	2.2%	1.4%	0.3%	0.0%	0.0%	0.0%
780	50	591	5.3%	56.1%	23.6%	0.4%	0.3%	0.5%	0.0%	0.3%	0.1%	7.2%	3.0%	2.0%	0.1%	0.0%	1.0%	0.0%
781	50	100	5.3%	55.7%	25.2%	0.5%	0.4%	0.6%	0.1%	0.3%	0.1%	7.1%	3.0%	1.7%	0.1%	0.0%	0.0%	0.0%
782	50	63	5.9%	61.9%	22.9%	0.1%	0.1%	0.2%	0.0%	0.1%	0.1%	5.4%	2.2%	1.1%	0.1%	0.0%	0.0%	0.0%
783	50	191	6.0%	63.1%	19.9%	0.5%	0.4%	0.6%	0.1%	0.3%	0.0%	4.2%	1.7%	0.8%	0.0%	0.0%	0.8%	1.6%
784	50	198	5.7%	59.7%	21.1%	0.2%	0.2%	0.3%	0.0%	0.1%	0.1%	6.4%	2.7%	1.9%	0.1%	0.0%	0.0%	1.5%
785	50	141	5.9%	62.4%	19.3%	0.6%	0.4%	0.7%	0.1%	0.4%	0.0%	4.3%	1.8%	0.8%	0.0%	0.0%	1.1%	2.1%
786	50	223	5.8%	60.7%	20.7%	0.3%	0.2%	0.3%	0.0%	0.2%	0.1%	6.1%	2.5%	1.7%	0.1%	0.0%	0.0%	1.4%
787	50	308	5.9%	61.5%	20.4%	0.2%	0.2%	0.3%	0.0%	0.2%	0.1%	6.1%	2.5%	1.5%	0.1%	0.0%	0.0%	1.0%
788	50	552	6.1%	64.4%	18.2%	0.4%	0.3%	0.4%	0.0%	0.2%	0.1%	5.6%	2.3%	1.6%	0.3%	0.0%	0.0%	0.0%
789	50	686	5.3%	56.0%	23.0%	0.4%	0.3%	0.5%	0.0%	0.3%	0.1%	7.6%	3.1%	2.1%	0.1%	0.0%	0.9%	0.4%
790	50	563	6.0%	63.5%	18.3%	0.4%	0.3%	0.5%	0.0%	0.3%	0.1%	6.1%	2.5%	1.7%	0.3%	0.0%	0.0%	0.0%
791	50	581	5.3%	55.8%	23.0%	0.3%	0.2%	0.4%	0.0%	0.2%	0.1%	7.6%	3.1%	2.1%	0.2%	0.0%	1.0%	0.5%
792	50	129	5.8%	61.1%	21.7%	0.2%	0.2%	0.3%	0.0%	0.2%	0.1%	6.1%	2.5%	1.5%	0.1%	0.0%	0.0%	0.0%
793	50	273	5.5%	57.8%	19.5%	0.7%	0.5%	0.8%	0.1%	0.4%	0.1%	7.7%	3.2%	2.1%	0.1%	0.0%	0.5%	1.1%
794	50	213	5.5%	57.4%	22.3%	0.2%	0.1%	0.2%	0.0%	0.1%	0.1%	6.0%	2.5%	1.4%	0.0%	0.1%	2.8%	1.4%
795	50	317	5.6%	58.5%	18.3%	0.6%	0.5%	0.8%	0.1%	0.4%	0.1%	8.1%	3.4%	2.1%	0.1%	0.0%	0.5%	1.0%
796	50	344	5.7%	59.4%	21.3%	0.1%	0.1%	0.2%	0.0%	0.1%	0.1%	6.0%	2.5%	1.5%	0.2%	0.0%	1.7%	1.2%
797	50	175	5.7%	59.5%	16.0%	0.8%	0.6%	1.0%	0.1%	0.5%	0.1%	8.2%	3.4%	1.7%	0.0%	0.0%	0.9%	1.7%
798	50	131	5.7%	59.3%	23.2%	0.2%	0.2%	0.3%	0.0%	0.2%	0.1%	5.2%	2.1%	1.2%	0.1%	0.0%	0.0%	2.3%
799	50	170	5.2%	54.9%	11.8%	0.5%	0.3%	0.6%	0.1%	0.3%	0.1%	5.8%	2.4%	2.3%	0.2%	0.2%	7.9%	7.6%
800	50	185	3.0%	31.5%	9.2%	0.4%	0.3%	0.4%	0.0%	0.2%	0.0%	2.8%	1.1%	0.8%	0.1%	1.0%	43.3%	5.7%
801	50	505	5.4%	56.3%	15.2%	0.4%	0.3%	0.4%	0.0%	0.2%	0.1%	6.4%	2.7%	2.3%	0.4%	0.1%	3.3%	6.6%
802	50	677	5.3%	55.6%	16.7%	0.3%	0.2%	0.4%	0.0%	0.2%	0.1%	7.2%	3.0%	2.4%	0.4%	0.1%	2.5%	5.6%
803	50	398	4.1%	42.9%	13.0%	0.3%	0.2%	0.4%	0.0%	0.2%	0.0%	4.8%	2.0%	0.9%	0.0%	0.6%	26.8%	3.5%
804	50	476	5.3%	55.1%	14.7%	0.4%	0.3%	0.5%	0.1%	0.3%	0.1%	6.7%	2.8%	1.9%	0.4%	0.1%	5.0%	6.5%
805	50	479	4.7%	48.9%	15.2%	0.1%	0.1%	0.1%	0.0%	0.1%	0.0%	4.2%	1.8%	1.6%	0.3%	0.4%	15.9%	6.7%
806	50	623	5.5%	57.2%	14.5%	0.4%	0.3%	0.4%	0.0%	0.2%	0.1%	6.5%	2.7%	1.8%	0.4%	0.1%	5.0%	4.9%
807	50	478	4.5%	47.2%	14.7%	0.4%	0.3%	0.4%	0.0%	0.2%	0.1%	5.4%	2.2%	1.1%	0.1%	0.4%	17.7%	5.1%
808	50	218	5.3%	55.6%	23.2%	0.4%	0.3%	0.5%	0.1%	0.3%	0.1%	7.9%	3.3%	2.8%	0.2%	0.0%	0.0%	0.0%
809	50	28	4.3%	45.1%	18.8%	0.2%	0.1%	0.2%	0.0%	0.1%	0.2%	19.0%	7.9%	3.8%	0.3%	0.0%	0.0%	0.0%
814	50	507	5.9%	61.8%	19.0%	0.5%	0.4%	0.6%	0.1%	0.3%	0.1%	6.6%	2.7%	1.7%	0.4%	0.0%	0.0%	0.0%
815	50	229	5.6%	58.6%	21.5%	0.3%	0.2%	0.3%	0.0%	0.2%	0.1%	7.6%	3.2%	2.3%	0.2%	0.0%	0.0%	0.0%
816	50	483	5.9%	61.9%	17.0%	0.6%	0.4%	0.7%	0.1%	0.4%	0.1%	7.4%	3.1%	1.7%	0.3%	0.0%	0.0%	0.2%
817	50	229	5.4%	57.2%	21.0%	0.5%	0.4%	0.6%	0.1%	0.3%	0.1%	8.2%	3.4%	2.5%	0.2%	0.0%	0.0%	0.0%
818	70	1172	6.1%	63.5%	14.8%	0.5%	0.3%	0.6%	0.1%	0.3%	0.1%	6.0%	2.5%	2.0%	0.2%	0.0%	2.1%	1.1%
819	70	952	6.1%	63.9%	9.5%	0.8%	0.6%	1.0%	0.1%	0.5%	0.1%	8.3%	3.4%	1.3%	0.1%	0.1%	3.0%	1.4%
820	70	1469	6.0%	63.1%	14.3%	0.5%	0.4%	0.6%	0.1%	0.3%	0.1%	7.0%	2.9%	1.9%	0.2%	0.0%	1.8%	0.9%
821	70	1095	6.2%	65.1%	9.5%	0.7%	0.5%	0.9%	0.1%	0.5%	0.1%	8.0%	3.3%	1.2%	0.1%	0.1%	2.6%	1.2%
822	70	737	6.2%	65.5%	9.1%	0.3%	0.2%	0.4%	0.0%	0.2%	0.1%	9.1%	3.8%	1.6%	0.1%	0.0%	1.5%	1.8%
823	70	616	5.4%	56.5%	18.1%	0.5%	0.3%	0.6%	0.1%	0.3%	0.1%	7.7%	3.2%	2.4%	0.1%	0.1%	2.7%	2.1%
824	50	326	4.4%	46.3%	10.7%	0.6%	0.4%	0.7%	0.1%	0.4%	0.1%	5.7%	2.4%	1.6%	0.3%	0.2%	7.5%	18.7%
825	50	103	6.1%	63.6%	5.4%	0.8%	0.6%	0.9%	0.1%	0.5%	0.1%	5.8%	2.4%	1.3%	0.0%	0.0%	1.4%	11.0%
826	70	853	6.5%	67.8%	11.6%	0.5%	0.4%	0.6%	0.1%	0.3%	0.1%	6.5%	2.7%	1.5%	0.2%	0.0%	1.2%	0.0%
827	70	358	6.1%	64.2%	10.5%	1.6%	1.1%	1.9%	0.2%	1.0%	0.1%	5.6%	2.3%	0.5%	0.0%	0.1%	4.8%	0.0%
828	50	39	5.4%	57.1%	14.7%	2.1%	1.5%	2.5%	0.3%	1.4%	0.0%	4.7%	1.9%	8.3%	0.1%	0.0%	0.0%	0.0%
829	50	109	7.5%	79.1%	9.7%	0.0%	0.0%	0.0%	0.0%	0.0%	0.0%	1.9%	0.8%	0.8%	0.0%	0.0%	0.0%	0.0%
830	50	179	5.6%	59.1%	12.6%	0.5%	0.4%	0.6%	0.1%	0.4%	0.1%	7.9%	3.3%	9.0%	0.4%	0.0%	0.0%	0.0%
831	50	80	5.3%	55.6%	10.5%	0.2%	0.1%	0.2%	0.0%	0.1%	0.1%	13.7%	5.7%	8.0%	0.4%	0.0%	0.0%	0.0%
832	50	68	6.6%	69.2%	8.4%	0.4%	0.3%	0.5%	0.0%	0.3%	0.1%	7.5%	3.1%	3.4%	0.3%	0.0%	0.0%	0.0%
833	50	192	6.2%	65.4%	11.1%	0.2%	0.2%	0.3%	0.0%	0.1%	0.1%	7.7%	3.2%	5.2%	0.1%	0.0%	0.0%	0.0%
834	50	348	5.5%	57.3%	26.1%	0.4%	0.3%	0.5%	0.1%	0.3%	0.0%	3.6%	1.5%	1.2%	0.1%	0.1%	3.1%	0.0%
835	50	193	5.7%	59.6%	22.9%	0.5%	0.3%	0.5%	0.1%	0.3%	0.0%	3.4%	1.4%	1.1%	0.1%	0.1%	4.0%	0.0%
836	50	345	4.1%	43.2%	13.1%	0.4%	0.3%	0.5%	0.1%	0.3%	0.1%	5.1%	2.1%	1.2%	0.2%	0.5%	21.9%	7.1%
837	50	180	5.3%	55.9%	22.0%	0.2%	0.1%	0.2%	0.0%	0.1%	0.1%	6.5%	2.7%	1.2%	0.0%	0.1%	3.3%	2.3%
838	50	115	5.5%	57.2%	12.7%	0.3%	0.2%	0.4%	0.0%	0.2%	0.1%	6.5%	2.7%	2.7%	0.2%	0.0%	1.9%	9.2%
839	50	449	4.6%	47.8%	14.5%	0.1%	0.1%	0.1%	0.0%	0.1%	0.0%	4.4%	1.8%	1.6%	0.3%	0.4%	17.0%	7.1%
840	50	24	5.8%	60.7%	21.2%	0.3%	0.2%	0.3%	0.0%	0.2%	0.1%	6.4%	2.6%	2.1%	0.1%	0.0%	0.0%	0.0%
841	50	133	5.5%	57.6%	19.0%	0.3%	0.2%	0.3%	0.0%	0.2%	0.1%	6.1%	2.5%	1.0%	0.1%	0.2%	7.0%	0.0%
842	50	161	2.6%	27.1%	7.4%	0.4%	0.3%	0.4%	0.0%	0.2%	0.0%	2.2%	0.9%	0.6%	0.1%	1.2%	49.8%	6.6%
843	50	265	3.4%	35.4%	10.0%	0.4%	0.3%	0.5%	0.0%	0.3%	0.0%	4.1%	1.7%	0.9%	0.0%	0.9%	36.8%	5.3%
847	50	332	4.9%	51.0%	22.4%	0.4%	0.3%	0.4%	0.0%	0.2%	0.0%	2.3%	1.0%	0.8%	0.1%	0.1%	5.3%	10.7%
848	50	302	5.3%	55.3%	23.9%	0.4%	0.3%	0.5%	0.1%	0.3%	0.0%	2.7%	1.1%	0.9%	0.1%	0.1%	2.8%	6.3%
849	50	60	1.9%	19.7%	8.8%	0.1%	0.0%	0.1%	0.0%	0.0%	0.0%	0.7%	0.3%	0.2%	0.0%	0.1%	5.6%	62.5%
850	50	137	5.5%	57.6%	18.2%	0.2%	0.2%	0.3%	0.0%	0.1%	0.0%	3.2%	1.3%	1.1%	0.3%	0.0%	0.8%	11.1%
851	50	61	1.9%	20.0%	8.8%	0.1%	0.0%	0.1%	0.0%	0.0%	0.0%	0.7%	0.3%	0.2%	0.0%	0.1%	5.5%	62.1%
852	50	82	3.7%	38.9%	17.7%	0.3%	0.2%	0.3%	0.0%	0.2%	0.0%	2.5%	1.0%	1.0%	0.3%	0.0%	1.4%	32.4%
853	50	52	1.2%	12.8%	5.3%	0.0%	0.0%	0.0%	0.0%	0.0%	0.0%	0.7%	0.3%	0.1%	0.0%	0.2%	6.5%	72.8%
854	50	179	4.9%	51.8%	21.6%	0.4%	0.3%	0.5%	0.1%	0.3%	0.0%	2.5%	1.0%	0.8%	0.2%	0.0%	0.6%	14.8%
855	50	57	1.1%	11.6%	4.8%	0.0%	0.0%	0.0%	0.0%	0.0%	0.0%	0.7%	0.3%	0.1%	0.0%	0.1%	5.9%	75.2%
856	50	121	4.5%	47.6%	18.4%	0.4%	0.3%	0.4%	0.0%	0.2%	0.0%	2.6%	1.1%	1.2%	0.2%	0.0%	0.9%	22.1%
859	50	208	5.6%	59.2%	24.4%	0.5%	0.4%	0.6%	0.1%	0.4%	0.0%	4.6%	1.9%	1.8%	0.4%	0.0%	0.0%	0.0%
860	50	177	5.8%	61.3%	25.4%	0.3%	0.2%	0.3%	0.0%	0.2%	0.0%	4.1%	1.7%	0.7%	0.1%	0.0%	0.0%	0.0%
861	50	77	5.7%	60.3%	24.1%	0.4%	0.3%	0.4%	0.0%	0.2%	0.1%	5.2%	2.2%	1.0%	0.1%	0.0%	0.0%	0.0%
862	50	160	6.0%	63.3%	22.9%	0.2%	0.2%	0.3%	0.0%	0.1%	0.0%	4.3%	1.8%	0.8%	0.1%	0.0%	0.0%	0.0%
863	50	101	5.8%	60.8%	24.1%	0.3%	0.2%	0.4%	0.0%	0.2%	0.1%	4.9%	2.0%	1.0%	0.1%	0.0%	0.0%	0.0%
864	50	189	6.2%	64.8%	21.3%	0.2%	0.2%	0.3%	0.0%	0.1%	0.0%	4.2%	1.8%	0.7%	0.1%	0.0%	0.0%	0.0%
865	50	322	5.8%	60.6%	25.7%	0.2%	0.2%	0.3%	0.0%	0.2%	0.0%	4.3%	1.8%	0.8%	0.1%	0.0%	0.0%	0.0%
866	50	181	6.5%	67.7%	17.9%	0.2%	0.2%	0.3%	0.0%	0.1%	0.0%	4.4%	1.8%	0.7%	0.1%	0.0%	0.0%	0.0%
867	50	100	5.3%	55.3%	25.7%	0.8%	0.6%	0.9%	0.1%	0.5%	0.1%	5.0%	2.1%	2.9%	0.7%	0.0%	0.0%	0.0%
868	50	220	5.8%	60.5%	26.4%	0.2%	0.2%	0.3%	0.0%	0.1%	0.0%	4.0%	1.7%	0.7%	0.1%	0.0%	0.0%	0.0%

Traffic Flows and Breakdown by 16 Vehicle Classes (Year 2036)

Link No.	Speed Limit	Total Vehicle	19 - Motorcycles (MC)	01 - Private Cars (PC)	03 - Taxi	14 - Non-franchised Bus <=6.4t	15 - Non-franchised Bus 6.4-15t	16 - Non-franchised Bus >15t	12 - Private Light Bus <=3.5t	13 - Private Light Bus >3.5t	04 - Light Goods Vehicles <=2.5t	05 - Lt Goods Vehicles 2.5-3.5t	06 - Light Goods Vehicles >3.5t	07 - Heavy Goods Vehicles <=15t	08 - Heavy Goods Vehicles >15t	17 - Franchised Bus (SD)	18 - Franchised Bus (DD)	11 - Public Light Buses
	km/hr	0000-0100																
870	50	4	3.5%	36.9%	38.1%	2.0%	1.4%	2.4%	0.3%	1.3%	0.1%	9.3%	3.9%	0.8%	0.1%	0.0%	0.0%	0.0%
871	50	77	3.4%	35.2%	15.9%	0.2%	0.1%	0.2%	0.0%	0.1%	0.1%	9.4%	3.9%	4.1%	0.3%	0.6%	26.5%	0.0%
872	70	515	6.4%	67.4%	9.2%	0.9%	0.6%	1.0%	0.1%	0.6%	0.1%	5.9%	2.5%	3.7%	0.0%	0.0%	1.5%	0.0%
873	70	325	6.3%	66.6%	7.7%	0.6%	0.4%	0.7%	0.1%	0.4%	0.1%	7.4%	3.1%	4.0%	0.0%	0.1%	2.4%	0.0%
874	50	391	5.9%	61.6%	14.1%	0.3%	0.2%	0.4%	0.0%	0.2%	0.0%	2.6%	1.1%	0.9%	0.1%	0.1%	2.8%	9.5%
875	50	402	5.3%	55.3%	12.0%	0.4%	0.3%	0.5%	0.1%	0.3%	0.1%	6.8%	2.8%	4.1%	0.5%	0.1%	6.4%	5.0%
876	50	15	0.9%	9.7%	10.4%	0.0%	0.0%	0.0%	0.0%	0.0%	0.0%	2.5%	1.1%	0.0%	0.0%	0.0%	0.0%	75.4%
877	50	26	3.5%	36.6%	12.7%	0.0%	0.0%	0.0%	0.0%	0.0%	0.0%	1.9%	0.8%	0.5%	0.0%	0.0%	0.0%	43.9%
878	50	26	3.4%	36.1%	12.5%	0.0%	0.0%	0.0%	0.0%	0.0%	0.0%	1.9%	0.8%	0.5%	0.0%	0.0%	0.0%	44.7%
879	50	15	0.9%	9.7%	10.4%	0.0%	0.0%	0.0%	0.0%	0.0%	0.0%	2.5%	1.1%	0.0%	0.0%	0.0%	0.0%	75.4%
882	50	194	5.3%	55.5%	27.3%	0.4%	0.3%	0.4%	0.0%	0.2%	0.1%	5.9%	2.4%	2.0%	0.2%	0.0%	0.0%	0.0%
883	50	196	4.5%	46.7%	24.4%	0.5%	0.4%	0.6%	0.1%	0.3%	0.1%	5.9%	2.4%	1.4%	0.2%	0.3%	11.2%	1.0%
884	50	198	4.5%	46.9%	24.6%	0.5%	0.4%	0.6%	0.1%	0.4%	0.1%	5.7%	2.4%	1.4%	0.2%	0.3%	11.1%	1.0%
885	50	200	4.5%	47.2%	24.7%	0.6%	0.4%	0.6%	0.1%	0.4%	0.1%	5.5%	2.3%	1.4%	0.2%	0.3%	10.9%	0.9%
886	50	203	4.5%	47.4%	24.9%	0.6%	0.4%	0.7%	0.1%	0.4%	0.1%	5.4%	2.2%	1.4%	0.2%	0.3%	10.8%	0.9%
887	50	205	4.5%	47.6%	25.0%	0.6%	0.4%	0.7%	0.1%	0.4%	0.1%	5.2%	2.1%	1.3%	0.2%	0.2%	10.7%	0.9%
888	50	208	4.6%	47.8%	25.2%	0.6%	0.4%	0.7%	0.1%	0.4%	0.1%	5.0%	2.1%	1.3%	0.2%	0.2%	10.5%	0.9%
889	50	210	4.6%	48.0%	25.3%	0.6%	0.4%	0.7%	0.1%	0.4%	0.1%	4.9%	2.0%	1.3%	0.2%	0.2%	10.4%	0.9%
890	50	213	4.6%	48.3%	25.4%	0.6%	0.4%	0.7%	0.1%	0.4%	0.0%	4.7%	1.9%	1.2%	0.2%	0.2%	10.3%	0.9%
891	50	215	4.6%	48.5%	25.6%	0.6%	0.4%	0.7%	0.1%	0.4%	0.0%	4.5%	1.9%	1.2%	0.2%	0.2%	10.2%	0.9%
892	50	218	4.6%	48.7%	25.7%	0.6%	0.4%	0.7%	0.1%	0.4%	0.0%	4.4%	1.8%	1.2%	0.2%	0.2%	10.1%	0.9%
893	50	220	4.7%	48.8%	25.8%	0.6%	0.4%	0.7%	0.1%	0.4%	0.0%	4.2%	1.8%	1.2%	0.2%	0.2%	10.0%	0.9%
894	50	223	4.7%	49.0%	26.0%	0.6%	0.4%	0.7%	0.1%	0.4%	0.0%	4.1%	1.7%	1.1%	0.2%	0.2%	9.8%	0.9%
895	50	4	3.6%	37.4%	40.1%	0.2%	0.1%	0.2%	0.0%	0.1%	0.1%	10.0%	4.1%	3.3%	0.6%	0.0%	0.0%	0.0%
896	50	4	3.6%	37.4%	40.1%	0.2%	0.1%	0.2%	0.0%	0.1%	0.1%	10.0%	4.1%	3.3%	0.6%	0.0%	0.0%	0.0%
897	50	5	4.7%	49.4%	31.5%	0.6%	0.4%	0.7%	0.1%	0.4%	0.1%	7.7%	3.2%	1.1%	0.1%	0.0%	0.0%	0.0%
898	50	5	4.7%	49.4%	31.5%	0.6%	0.4%	0.7%	0.1%	0.4%	0.1%	7.7%	3.2%	1.1%	0.1%	0.0%	0.0%	0.0%
899	50	4	3.6%	37.4%	40.1%	0.2%	0.1%	0.2%	0.0%	0.1%	0.1%	10.0%	4.1%	3.3%	0.6%	0.0%	0.0%	0.0%
900	50	4	3.6%	37.4%	40.1%	0.2%	0.1%	0.2%	0.0%	0.1%	0.1%	10.0%	4.1%	3.3%	0.6%	0.0%	0.0%	0.0%
901	50	8	5.1%	53.6%	22.5%	0.7%	0.5%	0.8%	0.1%	0.4%	0.1%	8.0%	3.3%	3.8%	1.2%	0.0%	0.0%	0.0%
902	50	8	5.1%	53.6%	22.5%	0.7%	0.5%	0.8%	0.1%	0.4%	0.1%	8.0%	3.3%	3.8%	1.2%	0.0%	0.0%	0.0%
903	50	4	3.6%	37.4%	40.1%	0.2%	0.1%	0.2%	0.0%	0.1%	0.1%	10.0%	4.1%	3.3%	0.6%	0.0%	0.0%	0.0%
904	50	4	3.6%	37.4%	40.1%	0.2%	0.1%	0.2%	0.0%	0.1%	0.1%	10.0%	4.1%	3.3%	0.6%	0.0%	0.0%	0.0%
905	50	8	5.1%	53.6%	22.5%	0.7%	0.5%	0.8%	0.1%	0.4%	0.1%	8.0%	3.3%	3.8%	1.2%	0.0%	0.0%	0.0%
906	50	242	4.5%	46.8%	18.8%	0.3%	0.2%	0.3%	0.0%	0.2%	0.1%	6.3%	2.6%	2.2%	0.5%	0.2%	8.8%	8.3%
907	50	238	4.5%	46.8%	18.8%	0.3%	0.2%	0.3%	0.0%	0.2%	0.1%	6.1%	2.5%	2.2%	0.5%	0.2%	8.9%	8.5%
908	50	234	4.5%	46.8%	18.8%	0.3%	0.2%	0.3%	0.0%	0.2%	0.1%	6.0%	2.5%	2.1%	0.4%	0.2%	9.0%	8.6%
909	50	230	4.5%	46.8%	18.8%	0.3%	0.2%	0.3%	0.0%	0.2%	0.1%	5.9%	2.4%	2.0%	0.4%	0.2%	9.2%	8.7%
910	50	227	4.5%	46.8%	18.9%	0.3%	0.2%	0.3%	0.0%	0.2%	0.1%	5.7%	2.4%	2.0%	0.4%	0.2%	9.3%	8.9%
911	50	223	4.5%	46.8%	18.9%	0.2%	0.2%	0.3%	0.0%	0.2%	0.1%	5.6%	2.3%	1.9%	0.4%	0.2%	9.5%	9.0%
912	50	219	4.5%	46.8%	18.9%	0.2%	0.2%	0.3%	0.0%	0.1%	0.1%	5.5%	2.3%	1.8%	0.3%	0.2%	9.7%	9.2%
913	50	215	4.5%	46.8%	18.9%	0.2%	0.2%	0.3%	0.0%	0.1%	0.1%	5.3%	2.2%	1.7%	0.3%	0.2%	9.8%	9.4%
914	50	212	4.5%	46.8%	18.9%	0.2%	0.2%	0.3%	0.0%	0.1%	0.1%	5.2%	2.1%	1.7%	0.3%	0.2%	10.0%	9.5%
915	50	208	4.5%	46.8%	19.0%	0.2%	0.1%	0.2%	0.0%	0.1%	0.1%	5.0%	2.1%	1.6%	0.2%	0.2%	10.2%	9.7%
916	50	204	4.5%	46.7%	19.0%	0.2%	0.1%	0.2%	0.0%	0.1%	0.0%	4.8%	2.0%	1.5%	0.2%	0.2%	10.4%	9.9%
917	50	200	4.5%	46.7%	19.0%	0.2%	0.1%	0.2%	0.0%	0.1%	0.0%	4.7%	1.9%	1.4%	0.2%	0.2%	10.6%	10.1%
918	50	202	5.4%	57.2%	22.1%	0.3%	0.2%	0.3%	0.0%	0.2%	0.1%	5.9%	2.4%	2.7%	0.4%	0.0%	0.0%	2.8%
919	50	4	3.8%	39.4%	42.2%	0.0%	0.0%	0.0%	0.0%	0.0%	0.1%	10.3%	4.3%	0.0%	0.0%	0.0%	0.0%	0.0%
920	50	205	5.6%	58.6%	22.7%	0.3%	0.2%	0.3%	0.0%	0.2%	0.1%	6.5%	2.7%	2.6%	0.3%	0.0%	0.0%	0.0%
921	50	19	1.6%	16.9%	8.5%	0.0%	0.0%	0.0%	0.0%	0.0%	0.0%	2.1%	0.9%	0.3%	0.0%	1.4%	60.1%	8.2%
922	50	84	4.7%	48.9%	17.2%	0.3%	0.2%	0.4%	0.0%	0.2%	0.1%	5.3%	2.2%	2.0%	0.1%	0.4%	18.1%	0.0%
923	50	4	3.8%	39.4%	42.2%	0.0%	0.0%	0.0%	0.0%	0.0%	0.1%	10.3%	4.3%	0.0%	0.0%	0.0%	0.0%	0.0%
924	50	4	3.8%	39.4%	42.2%	0.0%	0.0%	0.0%	0.0%	0.0%	0.1%	10.3%	4.3%	0.0%	0.0%	0.0%	0.0%	0.0%
925	50	4	3.8%	39.4%	42.2%	0.0%	0.0%	0.0%	0.0%	0.0%	0.1%	10.3%	4.3%	0.0%	0.0%	0.0%	0.0%	0.0%
926	50	4	3.8%	39.4%	42.2%	0.0%	0.0%	0.0%	0.0%	0.0%	0.1%	10.3%	4.3%	0.0%	0.0%	0.0%	0.0%	0.0%
927	50	69	4.4%	46.4%	22.6%	0.3%	0.2%	0.4%	0.0%	0.2%	0.0%	3.0%	1.2%	1.1%	0.1%	0.0%	0.0%	19.8%
928	50	21	1.3%	13.8%	7.6%	0.1%	0.0%	0.1%	0.0%	0.0%	0.0%	1.9%	0.8%	0.7%	0.2%	0.2%	7.2%	66.1%
929	50	107	5.7%	60.0%	25.2%	0.7%	0.5%	0.8%	0.1%	0.4%	0.0%	3.7%	1.5%	1.2%	0.2%	0.0%	0.0%	0.0%
930	50	55	5.5%	57.7%	19.6%	0.4%	0.3%	0.5%	0.0%	0.3%	0.1%	7.1%	3.0%	2.3%	0.5%	0.0%	0.0%	2.8%
931	50	57	5.5%	57.2%	29.2%	0.1%	0.1%	0.2%	0.0%	0.1%	0.0%	4.2%	1.7%	1.3%	0.3%	0.0%	0.0%	0.0%
932	50	45	5.1%	54.0%	15.7%	0.3%	0.2%	0.4%	0.0%	0.2%	0.0%	4.8%	2.0%	1.0%	0.1%	0.0%	0.0%	16.1%
933	50	77	4.0%	41.9%	23.6%	0.3%	0.2%	0.4%	0.0%	0.2%	0.1%	5.3%	2.2%	0.9%	0.1%	0.1%	4.8%	15.8%
934	50	45	5.5%	57.9%	15.8%	0.2%	0.1%	0.2%	0.0%	0.1%	0.0%	2.6%	1.1%	0.4%	0.0%	0.0%	0.0%	15.9%
935	50	32	2.4%	25.0%	11.3%	0.3%	0.2%	0.4%	0.0%	0.2%	0.1%	6.0%	2.5%	1.1%	0.0%	0.3%	11.7%	38.4%
936	50	136	4.1%	42.9%	29.3%	0.3%	0.2%	0.3%	0.0%	0.2%	0.1%	5.3%	2.2%	1.1%	0.2%	0.1%	3.0%	10.6%
937	50	261	4.9%	50.9%	18.3%	0.5%	0.3%	0.6%	0.1%	0.3%	0.1%	6.5%	2.7%	1.0%	0.0%	0.1%	3.6%	10.2%
938	50	108	4.5%	46.8%	28.5%	0.3%	0.2%	0.3%	0.0%	0.2%	0.1%	6.1%	2.5%	1.3%	0.2%	0.1%	3.8%	5.3%
939	50	259	4.8%	50.8%	19.3%	0.5%	0.4%	0.6%	0.1%	0.3%	0.1%	7.4%	3.1%	1.2%	0.0%	0.1%	5.0%	6.3%
940	50	261	5.2%	54.8%	19.6%	0.4%	0.3%	0.5%	0.1%	0.3%	0.1%	7.8%	3.2%	1.3%	0.1%	0.0%	1.9%	4.4%
941	50	216	5.1%	53.4%	18.8%	0.5%	0.4%	0.6%	0.1%	0.3%	0.1%	8.4%	3.5%	1.3%	0.1%	0.1%	2.2%	5.3%
942	50	22	4.6%	48.6%	23.9%	0.5%	0.4%	0.6%	0.1%	0.3%	0.1%	12.5%	5.2%	3.0%	0.2%	0.0%	0.0%	0.0%
943	50	94	6.2%	64.8%	18.7%	0.2%	0.1%	0.2%	0.0%	0.1%	0.1%	5.7%	2.3%	1.4%	0.1%	0.0%	0.0%	0.0%
944	50	96	5.6%	59.2%	19.2%	0.2%	0.2%	0.3%	0.0%	0.2%	0.1%	5.8%	2.4%	1.6%	0.1%	0.1%	3.5%	1.6%
945	50	106	4.3%	44.7%	17.1%	1.1%	0.7%	1.2%	0.1%	0.7%	0.1%	9.1%	3.8%	2.2%	0.2%	0.1%	2.8%	11.9%
946	50	29	4.1%	42.5%	23.6%	0.4%	0.3%	0.5%	0.1%	0.3%	0.1%	6.9%	2.8%	1.4%	0.0%	0.3%	11.6%	5.3%
947	50	111	4.6%	48.0%	17.0%	1.0%	0.7%	1.1%	0.1%	0.6%	0.1%	7.8%	3.2%	1.7%	0.2%	0.1%	2.7%	11.3%
948	50	6	3.0%	31.6%	28.1%	0.0%	0.0%	0.1%	0.0%	0.0%	0.1%	6.9%	2.8%	0.2%	0.0%	0.0%	0.0%	27.2%
949	50	11	1.3%	13.4%	14.4%	0.0%	0.0%	0.0%	0.0%	0.0%	0.0%	3.5%	1.5%	0.0%	0.0%	0.0%	0.0%	66.0%
950	50	6	3.0%	31.6%	28.1%	0.0%	0.0%	0.1%	0.0%	0.0%	0.1%	6.9%	2.8%	0.2%	0.0%	0.0%	0.0%	27.2%
951	50	11	1.3%	13.4%	14.4%	0.0%	0.0%	0.0%	0.0%	0.0%	0.0%	3.5%	1.5%	0.0%	0.0%	0.0%	0.0%	66.0%
952	50	6	3.0%	31.6%	28.1%	0.0%	0.0%	0.1%	0.0%	0.0%	0.1%	6.9%	2.8%	0.2%	0.0%	0.0%	0.0%	27.2%
953	50	11	1.3%	13.4%	14.4%	0.0%	0.0%	0.0%	0.0%	0.0%	0.0%	3.5%	1.5%	0.0%	0.0%	0.0%	0.0%	66.0%
954	50	6	3.0%	31.6%	28.1%	0.0%	0.0%	0.1%	0.0%	0.0%	0.1%	6.9%	2.8%	0.2%	0.0%	0.0%	0.0%	27.2%
955	50	11	1.3%	13.4%	14.4%	0.0%	0.0%	0.0%	0.0%	0.0%	0.0%	3.5%	1.5%	0.0%	0.0%	0.0%	0.0%	66.0%
956	50	6	3.0%	31.6%	28.1%	0.0%	0.0%	0.1%	0.0%	0.0%	0.1%	6.9%	2.8%	0.2%	0.0%	0.0%	0.0%	27.2%
957	50	11	1.3%	13.4%	14.4%	0.0%	0.0%	0.0%	0.0%	0.0%	0.0%	3.5%	1.5%	0.0%	0.0%	0.0%	0.0%	66.0%
958	50	4	3.8%	39.4%	42.2%	0.0%	0.0%	0.0%	0.0%	0.0%	0.1%	10.3%	4.3%	0.0%	0.0%	0.0%	0.0%	0.0%
959	50	4	3.8%	39.4%	42.2%	0.0%	0.0%	0.0%	0.0%	0.0%	0.1%	10.3%	4.3%	0.0%	0.0%	0.0%	0.0%	0.0%
960	50	50	0.3%	2.9%	3.1%	0.0%	0.0%	0.0%	0.0%	0.0%	0.0%	0.8%	0.3%	0.0%	0.0%	0.2%	6.7%	85.7%
961	50	69	3.6%	37.7%	14.1%	0.3%	0.2%	0.3%	0.0%	0.2%	0.0%	1.7%	0.7%	0.7%	0.1%	0.0%	1.6%	38.8%
962	50	4	3.8%	39.4%	42.2%	0.0%	0.0%	0.0%	0.0%	0.0%	0.1%	10.3%	4.3%	0.0%	0.0%	0.0%	0.0%	0.0%
963	50	4	3.8%	39.4%	42.2%	0.0%	0.0%	0.0%	0.0%	0.0%	0.1%	10.3%	4.3%	0.0%	0.0%	0.0%	0.0%	0.0%
964	50	4	3.8%	39.4%	42.2%	0.0%	0.0%	0.0%	0.0%	0.0%	0.1%	10.3%	4.3%	0.0%	0.0%	0.0%	0.0%	0.0%
965	50	4	3.8%	39.4%	42.2%	0.0%	0.0%	0.0%	0.0%	0.0%	0.1%	10.3%	4.3%	0.0%	0.0%	0.0%	0.0%	0.0%
966	50	10	5.8%	60.8%	26.4%	0.3%	0.2%	0.3%	0.0%	0.2%	0.0%	3.7%	1.5%	0.7%	0.1%	0.0%	0.0%	0.0%
968	50	50	0.3%	2.9%	3.1%	0.0%	0.0%	0.0%	0.0%	0.0%	0.0%	0.8%	0.3%	0.0%	0.0%	0.2%	6.7%	85.7%
969	50	69	3.6%	37.7%	14.1%	0.3%	0.2%	0.3%	0.0%	0.2%	0.0%	1.7%	0.7%	0.7%	0.1%	0.0%	1.6%	38.8%
970	50	50	0.3%	2.9%	3.1%	0.0%	0.0%	0.0%	0.0%	0.0%	0.0%	0.8%	0.3%	0.0%	0.0%	0.2%	6.7%	85.7%
971	50	69	3.6%	37.7%	14.1%	0.3%	0.2%	0.3%	0.0%	0.2%	0.0%	1.7%	0.7%	0.7%	0.1%	0.0%	1.6%	38.8%
972	50	50	0.3%	2.9%	3.1%	0.0%	0.0%	0.0%	0.0%	0.0%	0.0%	0.8%	0.3%	0.0%	0.0%	0.2%	6.7%	85.7%
973	50	69	3.6%	37.7%	14.1%	0.3%	0.2%	0.3%	0.0%	0.2%	0.0%	1.7%	0.7%	0.7%	0.1%	0.0%	1.6%	38.8%
974	50	50	0.3%	2.9%	3.1%	0.0%	0.0%	0.0%	0.0%	0.0%	0.0%	0.8%	0.3%	0.0%	0.0%	0.2%	6.7%	85.7%
975	50	69	3.6%	37.7%	14.1%	0.3%	0.2%	0.3%	0.0%	0.2%	0.0%	1.7%	0.7%	0.7%	0.1%	0.0%	1.6%	38.8%
976	50	4	3.8%	39.4%	42.2%	0.0%	0.0%	0.0%	0.0%	0.0%	0.1%	10.3%	4.3%	0.0%	0.0%	0.0%	0.0%	0.0%
977	50	4	3.8%	39.4%	42.2%	0.0%	0.0%	0.0%	0.0%	0.0%	0.1%	10.3%	4.3%	0.0%	0.0%	0.0%	0.0%	0.0%

Traffic Flows and Breakdown by 16 Vehicle Classes (Year 2036)

Link No.	Speed Limit	Total Vehicle	19 - Motorcycles (MC)	01 - Private Cars (PC)	03 - Taxi	14 - Non-franchised Bus <=6.4t	15 - Non-franchised Bus 6.4-15t	16 - Non-franchised Bus >15t	12 - Private Light Bus <=3.5t	13 - Private Light Bus >3.5t	04 - Light Goods Vehicles <=2.5t	05 - Lt Goods Vehicles 2.5-3.5t	06 - Light Goods Vehicles >3.5t	07 - Heavy Goods Vehicles <=15t	08 - Heavy Goods Vehicles >15t	17 - Franchised Bus (SD)	18 - Franchised Bus (DD)	11 - Public Light Buses
	km/hr	0000-0100																
978	50	4	3.8%	39.4%	42.2%	0.0%	0.0%	0.0%	0.0%	0.0%	0.1%	10.3%	4.3%	0.0%	0.0%	0.0%	0.0%	0.0%
979	50	4	3.8%	39.4%	42.2%	0.0%	0.0%	0.0%	0.0%	0.0%	0.1%	10.3%	4.3%	0.0%	0.0%	0.0%	0.0%	0.0%
980	50	4	3.8%	39.4%	42.2%	0.0%	0.0%	0.0%	0.0%	0.0%	0.1%	10.3%	4.3%	0.0%	0.0%	0.0%	0.0%	0.0%
981	50	4	3.8%	39.4%	42.2%	0.0%	0.0%	0.0%	0.0%	0.0%	0.1%	10.3%	4.3%	0.0%	0.0%	0.0%	0.0%	0.0%
982	50	84	3.6%	37.3%	13.1%	0.3%	0.2%	0.3%	0.0%	0.2%	0.0%	1.9%	0.8%	0.7%	0.1%	0.0%	1.3%	40.2%
983	50	84	3.6%	37.3%	13.1%	0.3%	0.2%	0.3%	0.0%	0.2%	0.0%	1.9%	0.8%	0.7%	0.1%	0.0%	1.3%	40.2%
984	50	69	4.4%	46.4%	22.6%	0.3%	0.2%	0.4%	0.0%	0.2%	0.0%	3.0%	1.2%	1.1%	0.1%	0.0%	0.0%	19.8%
985	50	21	1.3%	13.8%	7.6%	0.1%	0.0%	0.1%	0.0%	0.0%	0.0%	1.9%	0.8%	0.7%	0.2%	0.2%	7.2%	66.1%
986	70	144	4.8%	49.9%	36.7%	0.3%	0.2%	0.4%	0.0%	0.2%	0.0%	2.5%	1.0%	1.0%	0.2%	0.1%	2.6%	0.0%
987	70	184	4.7%	49.0%	33.6%	0.7%	0.5%	0.8%	0.1%	0.4%	0.0%	2.4%	1.0%	0.9%	0.2%	0.0%	2.0%	3.7%
988	70	318	5.6%	59.1%	22.5%	0.6%	0.4%	0.7%	0.1%	0.4%	0.0%	4.6%	1.9%	1.4%	0.1%	0.0%	0.0%	2.6%
989	70	278	5.8%	61.0%	22.5%	0.4%	0.3%	0.4%	0.0%	0.2%	0.1%	5.0%	2.1%	1.6%	0.1%	0.0%	0.0%	0.5%
990	50	40	4.4%	45.7%	22.3%	1.9%	1.4%	2.3%	0.2%	1.2%	0.0%	1.9%	0.8%	0.6%	0.2%	0.0%	0.0%	17.2%
992	70	1410	5.3%	56.1%	18.9%	0.2%	0.2%	0.3%	0.0%	0.2%	0.0%	4.5%	1.9%	1.3%	0.1%	0.1%	3.8%	7.0%
993	70	1445	4.5%	46.8%	24.0%	0.4%	0.3%	0.5%	0.0%	0.2%	0.1%	5.6%	2.3%	1.7%	0.2%	0.1%	5.1%	8.2%
994	50	304	5.7%	60.3%	25.0%	0.2%	0.2%	0.3%	0.0%	0.1%	0.0%	3.7%	1.5%	0.7%	0.1%	0.0%	1.5%	0.5%
995	50	74	6.2%	64.7%	23.3%	0.2%	0.1%	0.2%	0.0%	0.1%	0.0%	3.1%	1.3%	0.5%	0.0%	0.0%	0.0%	0.0%
996	50	214	5.0%	52.4%	19.2%	0.3%	0.2%	0.3%	0.0%	0.2%	0.0%	4.1%	1.7%	1.1%	0.3%	0.2%	9.6%	5.5%
998	50	144	5.6%	58.3%	15.1%	0.1%	0.1%	0.1%	0.0%	0.1%	0.0%	3.5%	1.4%	1.7%	0.1%	0.1%	5.7%	8.2%
999	50	45	5.0%	52.1%	10.7%	0.5%	0.3%	0.5%	0.1%	0.3%	0.0%	4.8%	2.0%	1.2%	0.0%	0.4%	15.6%	6.7%
1001	50	112	5.2%	54.3%	15.7%	0.2%	0.1%	0.2%	0.0%	0.1%	0.0%	3.1%	1.3%	1.6%	0.2%	0.0%	0.0%	17.9%
1002	50	66	4.3%	45.3%	12.1%	0.2%	0.2%	0.3%	0.0%	0.1%	0.0%	3.5%	1.4%	1.6%	0.3%	0.0%	0.0%	30.7%
1003	50	337	5.8%	61.1%	13.3%	0.2%	0.1%	0.2%	0.0%	0.1%	0.1%	8.3%	3.4%	4.5%	0.1%	0.0%	0.0%	2.6%
1004	50	245	5.8%	60.7%	15.7%	0.4%	0.3%	0.4%	0.0%	0.2%	0.1%	7.1%	2.9%	6.1%	0.2%	0.0%	0.0%	0.0%
1006	70	1328	4.5%	47.1%	23.5%	0.4%	0.3%	0.4%	0.0%	0.2%	0.1%	5.3%	2.2%	1.6%	0.2%	0.1%	5.2%	8.9%
1007	70	1410	5.3%	56.1%	18.9%	0.2%	0.2%	0.3%	0.0%	0.2%	0.0%	4.5%	1.9%	1.3%	0.1%	0.1%	3.8%	7.0%
1008	50	40	5.6%	58.9%	27.6%	0.4%	0.3%	0.4%	0.0%	0.2%	0.0%	3.9%	1.6%	1.0%	0.0%	0.0%	0.0%	0.0%
1011	70	643	6.3%	65.9%	10.9%	0.7%	0.5%	0.8%	0.1%	0.4%	0.1%	6.2%	2.6%	2.8%	0.0%	0.1%	2.7%	0.0%
1012	70	680	6.0%	63.4%	9.8%	0.7%	0.5%	0.8%	0.1%	0.4%	0.1%	8.1%	3.4%	2.3%	0.1%	0.1%	3.3%	1.1%
1014	70	1032	4.0%	41.9%	25.8%	0.4%	0.3%	0.4%	0.0%	0.2%	0.0%	4.4%	1.8%	1.4%	0.3%	0.2%	10.0%	8.8%
1015	50	142	4.7%	49.3%	23.4%	0.4%	0.3%	0.5%	0.1%	0.3%	0.0%	2.6%	1.1%	0.5%	0.1%	0.4%	16.5%	0.0%
1016	50	190	5.4%	56.9%	21.2%	0.3%	0.2%	0.4%	0.0%	0.2%	0.1%	7.5%	3.1%	1.2%	0.1%	0.0%	0.8%	2.4%
1017	70	1073	5.5%	57.7%	23.0%	0.4%	0.3%	0.4%	0.0%	0.2%	0.1%	5.9%	2.5%	2.3%	0.3%	0.0%	1.3%	0.1%
1020	50	12	5.9%	62.0%	23.4%	0.3%	0.2%	0.3%	0.0%	0.2%	0.0%	4.2%	1.8%	1.6%	0.1%	0.0%	0.0%	0.0%
1021	50	11	5.4%	56.2%	28.2%	0.7%	0.5%	0.8%	0.1%	0.4%	0.0%	4.0%	1.7%	2.1%	0.1%	0.0%	0.0%	0.0%
3001	50	6	2.2%	23.0%	24.6%	0.0%	0.0%	0.0%	0.0%	0.0%	0.1%	6.0%	2.5%	0.0%	0.0%	0.0%	0.0%	41.7%
3002	50	6	2.2%	23.0%	24.6%	0.0%	0.0%	0.0%	0.0%	0.0%	0.1%	6.0%	2.5%	0.0%	0.0%	0.0%	0.0%	41.7%
3003	50	138	5.3%	56.0%	28.1%	0.7%	0.5%	0.8%	0.1%	0.4%	0.0%	4.1%	1.7%	2.2%	0.1%	0.0%	0.0%	0.0%
3004	50	170	5.9%	61.9%	23.3%	0.3%	0.2%	0.3%	0.0%	0.2%	0.0%	4.4%	1.8%	1.6%	0.1%	0.0%	0.0%	0.0%
3005	50	11	5.4%	56.2%	28.2%	0.7%	0.5%	0.8%	0.1%	0.4%	0.0%	4.0%	1.7%	2.1%	0.1%	0.0%	0.0%	0.0%
3006	50	12	5.9%	62.0%	23.4%	0.3%	0.2%	0.3%	0.0%	0.2%	0.0%	4.2%	1.8%	1.6%	0.1%	0.0%	0.0%	0.0%
3007	50	14	4.3%	45.5%	22.9%	0.5%	0.4%	0.6%	0.1%	0.3%	0.0%	3.2%	1.3%	1.7%	0.1%	0.0%	0.0%	18.9%
3008	50	14	4.3%	45.5%	22.9%	0.5%	0.4%	0.6%	0.1%	0.3%	0.0%	3.2%	1.3%	1.7%	0.1%	0.0%	0.0%	18.9%
3009	50	6	2.2%	23.0%	24.6%	0.0%	0.0%	0.0%	0.0%	0.0%	0.1%	6.0%	2.5%	0.0%	0.0%	0.0%	0.0%	41.7%
3010	50	4	3.8%	39.4%	42.2%	0.0%	0.0%	0.0%	0.0%	0.0%	0.1%	10.3%	4.3%	0.0%	0.0%	0.0%	0.0%	0.0%
3011	50	15	4.8%	50.8%	19.1%	0.2%	0.2%	0.3%	0.0%	0.1%	0.0%	3.5%	1.4%	1.3%	0.1%	0.0%	0.0%	18.2%
3012	50	152	5.2%	55.0%	27.6%	0.6%	0.5%	0.8%	0.1%	0.4%	0.0%	4.1%	1.7%	2.1%	0.1%	0.0%	0.0%	1.7%
3013	50	185	5.8%	61.0%	23.0%	0.3%	0.2%	0.3%	0.0%	0.2%	0.0%	4.3%	1.8%	1.6%	0.1%	0.0%	0.0%	1.4%
3014	50	70	5.5%	57.5%	28.9%	0.7%	0.5%	0.8%	0.1%	0.4%	0.0%	2.9%	1.2%	1.5%	0.1%	0.0%	0.0%	0.0%
3015	50	77	6.0%	63.5%	23.9%	0.3%	0.2%	0.3%	0.0%	0.2%	0.0%	3.1%	1.3%	1.1%	0.1%	0.0%	0.0%	0.0%
3016	50	54	6.1%	63.7%	24.0%	0.3%	0.2%	0.3%	0.0%	0.2%	0.0%	2.8%	1.2%	1.0%	0.1%	0.0%	0.0%	0.0%
3017	50	48	5.5%	57.7%	29.0%	0.7%	0.5%	0.8%	0.1%	0.4%	0.0%	2.7%	1.1%	1.4%	0.1%	0.0%	0.0%	0.0%
3018	50	332	5.5%	57.4%	27.7%	0.6%	0.4%	0.7%	0.1%	0.4%	0.0%	3.3%	1.4%	1.7%	0.1%	0.0%	0.0%	0.8%
3019	50	378	5.9%	62.2%	23.7%	0.3%	0.2%	0.3%	0.0%	0.2%	0.0%	3.5%	1.5%	1.3%	0.1%	0.0%	0.0%	0.7%
3020	50	22	6.2%	64.8%	24.4%	0.3%	0.2%	0.3%	0.0%	0.2%	0.0%	2.0%	0.8%	0.7%	0.0%	0.0%	0.0%	0.0%
3021	50	16	5.5%	58.2%	29.2%	0.7%	0.5%	0.8%	0.1%	0.4%	0.0%	2.5%	1.0%	1.0%	0.0%	0.0%	0.0%	0.0%
3022	50	328	5.4%	57.1%	27.9%	0.6%	0.4%	0.7%	0.1%	0.4%	0.0%	3.3%	1.4%	1.7%	0.1%	0.0%	0.0%	0.8%
3023	50	385	6.0%	62.5%	23.5%	0.3%	0.2%	0.3%	0.0%	0.2%	0.0%	3.5%	1.5%	1.3%	0.1%	0.0%	0.0%	0.7%
3024	50	24	5.5%	57.9%	29.0%	0.7%	0.5%	0.8%	0.1%	0.4%	0.0%	2.6%	1.1%	1.4%	0.1%	0.0%	0.0%	0.0%
3025	50	33	6.1%	64.0%	24.1%	0.3%	0.2%	0.3%	0.0%	0.2%	0.0%	2.6%	1.1%	1.0%	0.0%	0.0%	0.0%	0.0%
3026	50	320	5.4%	56.5%	28.3%	0.7%	0.5%	0.8%	0.1%	0.4%	0.0%	3.3%	1.4%	1.8%	0.1%	0.0%	0.0%	0.8%
3027	50	385	6.0%	62.5%	23.5%	0.3%	0.2%	0.3%	0.0%	0.2%	0.0%	3.5%	1.5%	1.3%	0.1%	0.0%	0.0%	0.7%
3028	50	253	5.8%	60.7%	22.1%	0.6%	0.4%	0.7%	0.1%	0.4%	0.0%	4.2%	1.7%	2.1%	0.1%	0.0%	0.0%	1.1%
3029	50	331	6.1%	63.8%	21.9%	0.4%	0.3%	0.4%	0.0%	0.2%	0.0%	3.3%	1.4%	1.3%	0.1%	0.0%	0.0%	0.8%
3030	50	372	5.6%	58.9%	29.2%	0.5%	0.3%	0.6%	0.1%	0.3%	0.0%	2.5%	1.0%	1.0%	0.1%	0.0%	0.0%	0.0%
3031	50	360	5.9%	61.7%	25.5%	0.3%	0.2%	0.4%	0.0%	0.2%	0.0%	3.3%	1.4%	1.1%	0.1%	0.0%	0.0%	0.0%
3032	50	365	5.6%	58.5%	29.5%	0.5%	0.4%	0.6%	0.1%	0.3%	0.0%	2.5%	1.0%	1.0%	0.1%	0.0%	0.0%	0.0%
3033	50	366	5.9%	61.9%	25.3%	0.3%	0.2%	0.3%	0.0%	0.2%	0.0%	3.3%	1.3%	1.1%	0.0%	0.0%	0.0%	0.0%
3034	50	201	5.0%	52.6%	37.0%	0.6%	0.4%	0.7%	0.1%	0.4%	0.0%	1.8%	0.7%	0.6%	0.0%	0.0%	0.0%	0.0%
3035	50	208	5.7%	59.6%	28.7%	0.2%	0.1%	0.2%	0.0%	0.1%	0.0%	3.2%	1.3%	0.8%	0.0%	0.0%	0.0%	0.0%
3036	50	253	5.8%	60.7%	22.1%	0.6%	0.4%	0.7%	0.1%	0.4%	0.0%	4.2%	1.7%	2.1%	0.1%	0.0%	0.0%	1.1%
3037	50	335	6.1%	64.0%	21.8%	0.4%	0.2%	0.4%	0.0%	0.2%	0.0%	3.3%	1.4%	1.3%	0.1%	0.0%	0.0%	0.8%
3038	50	253	5.8%	60.7%	22.1%	0.6%	0.4%	0.7%	0.1%	0.4%	0.0%	4.2%	1.7%	2.1%	0.1%	0.0%	0.0%	1.1%
3039	50	335	6.1%	64.0%	21.8%	0.4%	0.2%	0.4%	0.0%	0.2%	0.0%	3.3%	1.4%	1.3%	0.1%	0.0%	0.0%	0.8%
3040	50	330	6.1%	64.2%	21.8%	0.4%	0.3%	0.4%	0.0%	0.2%	0.0%	3.4%	1.4%	0.8%	0.0%	0.0%	0.0%	0.8%
3041	50	284	6.0%	63.1%	20.3%	0.3%	0.2%	0.4%	0.0%	0.2%	0.0%	4.8%	2.0%	1.5%	0.1%	0.0%	0.0%	0.9%
3042	50	79	5.9%	62.0%	24.3%	0.3%	0.2%	0.3%	0.0%	0.2%	0.0%	4.3%	1.8%	0.7%	0.0%	0.0%	0.0%	0.0%
3043	50	81	5.9%	61.7%	24.6%	0.3%	0.2%	0.3%	0.0%	0.2%	0.0%	4.2%	1.7%	0.6%	0.0%	0.0%	0.0%	0.0%
3044	50	244	6.1%	63.9%	18.9%	0.3%	0.2%	0.4%	0.0%	0.2%	0.1%	4.9%	2.0%	1.7%	0.1%	0.0%	0.0%	1.1%
3045	50	291	6.2%	65.0%	20.9%	0.4%	0.3%	0.5%	0.1%	0.3%	0.0%	3.3%	1.4%	0.8%	0.0%	0.0%	0.0%	0.9%
3046	50	13	6.5%	67.7%	20.6%	0.2%	0.1%	0.2%	0.0%	0.1%	0.0%	2.9%	1.2%	0.4%	0.0%	0.0%	0.0%	0.0%
3047	50	17	6.1%	63.5%	25.9%	0.2%	0.1%	0.2%	0.0%	0.1%	0.0%	2.4%	1.0%	0.4%	0.0%	0.0%	0.0%	0.0%
3048	80	434	7.5%	78.7%	6.0%	0.2%	0.1%	0.2%	0.0%	0.1%	0.0%	4.2%	1.7%	1.1%	0.1%	0.0%	0.0%	0.0%
3049	80	341	6.4%	67.2%	12.3%	0.2%	0.1%	0.2%	0.0%	0.1%	0.1%	5.2%	2.2%	5.7%	0.2%	0.0%	0.0%	0.0%
3050	50	67	5.9%	61.8%	25.0%	0.4%	0.3%	0.5%	0.1%	0.3%	0.0%	3.6%	1.5%	0.5%	0.0%	0.0%	0.0%	0.0%
3052	50	281	6.2%	64.7%	19.1%	0.3%	0.2%	0.3%	0.0%	0.2%	0.0%	4.5%	1.9%	1.5%	0.1%	0.0%	0.0%	0.9%
3053	50	359	6.1%	64.4%	21.7%	0.4%	0.3%	0.5%	0.1%	0.3%	0.0%	3.4%	1.4%	0.8%	0.0%	0.0%	0.0%	0.7%
3055	50	63	6.0%	63.3%	24.1%	0.2%	0.1%	0.2%	0.0%	0.1%	0.0%	3.7%	1.5%	0.6%	0.1%	0.0%	0.0%	0.0%
3056	70	683	5.9%	62.3%	13.1%	0.7%	0.5%	0.8%	0.1%	0.4%	0.1%	8.3%	3.5%	1.6%	0.2%	0.0%	1.3%	1.2%
3057	50	267	6.3%	66.4%	15.4%	0.3%	0.2%	0.4%	0.0%	0.2%	0.0%	4.5%	1.9%	1.0%	0.0%	0.0%	0.6%	2.6%
3058	50	147	5.8%	60.3%	20.8%	0.4%	0.3%	0.4%	0.0%	0.2%	0.0%	4.1%	1.7%	0.9%	0.1%	0.0%	1.0%	3.9%
3059	50	234	5.4%	56.9%	24.7%	0.4%	0.3%	0.4%	0.0%	0.2%	0.1%	5.5%	2.3%	1.3%	0.1%	0.0%	0.0%	2.4%
3060	70	507	6.2%	65.5%	13.4%	0.6%	0.4%	0.7%	0.1%	0.4%	0.1%	6.6%	2.7%	1.5%	0.1%	0.0%	1.5%	0.3%
3061	70	680	6.0%	63.4%	9.8%	0.7%	0.5%	0.8%	0.1%	0.4%	0.1%	8.1%	3.4%	2.3%	0.1%	0.1%	3.3%	1.1%
3062	70	1165	5.9%	61.7%	15.4%	0.5%	0.3%	0.6%	0.1%	0.3%	0.1%	6.4%	2.6%	2.8%	0.2%	0.1%	2.3%	0.8%
3063	50	176	5.1%	53.0%	12.4%	0.9%	0.7%	1.1%	0.1%	0.6%	0.1%	13.3%	5.5%	2.0%	0.4%	0.0%	0.8%	3.9%
3064	70	477	6.2%	65.2%	16.9%	0.3%	0.2%	0.3%	0.0%	0.2%	0.1%	5.2%	2.2%	1.5%	0.2%	0.0%	1.5%	0.0%
3065	70	532	5.1%	54.0%	25.0%	0.4%	0.3%	0.5%	0.1%	0.3%	0.1%	7.0%	2.9%	2.1%	0.2%	0.0%	1.2%	0.9%
3066	70	530	5.9%	62.2%	18.8%	0.3%	0.2%	0.4%	0.0%	0.2%	0.1%	5.2%	2.1%	2.1%	0.3%	0.0%	1.8%	0.3%
3067	50	324	5.4%	56.4%	16.2%	0.7%	0.5%	0.8%	0.1%	0.4%	0.1%	9.1%	3.8%	1.5%	0.3%	0.0%	0.9%	3.9%
3068	50	432	5.9%	61.6%	19.9%	0.4%	0.3%	0.4%	0.0%	0.2%	0.1%	4.8%	2.0%	1.2%	0.1%	0.0%	0.3%	2.9%
3069	50	357	5.0%	52.7%	22.8%	0.5%	0.4%	0.6%	0.1%	0.3%	0.0%	4.5%	1.9%	1.3%	0.1%	0.0%	1.9%	7.8%
3072	70	680	6.0%	63.4%	9.8%	0.7%	0.5%	0.8%	0.1%	0.4%	0.1%	8.1%	3.4%	2.3%	0.1%	0.1%	3.3%	1.1%
3073	70	635	5.8%	61.2%	12.6%	0.6%	0.4%	0.7%	0.1%	0.4%	0.1%	7.4%	3.1%	3.4%	0.2%	0.1%	2.7%	1.2%
3074	50	248	5.8%	60.8%	23.8%	0.6%	0.4%	0.6%	0.1%	0.4%	0.0%	4.1%	1.7%	1.6%	0.1%	0.0%	0.0%	0.0%

Traffic Flows and Breakdown by 16 Vehicle Classes (Year 2036)

Link No.	Speed Limit	Total Vehicle	19 - Motorcycles (MC)	01 - Private Cars (PC)	03 - Taxi	14 - Non-franchised Bus <=6.4t	15 - Non-franchised Bus 6.4-15t	16 - Non-franchised Bus >15t	12 - Private Light Bus <=3.5t	13 - Private Light Bus >3.5t	04 - Light Goods Vehicles <=2.5t	05 - Lt Goods Vehicles 2.5-3.5t	06 - Light Goods Vehicles >3.5t	07 - Heavy Goods Vehicles <=15t	08 - Heavy Goods Vehicles >15t	17 - Franchised Bus (SD)	18 - Franchised Bus (DD)	11 - Public Light Buses
	km/hr	0000-0100																
3075	50	243	5.6%	58.9%	25.2%	0.5%	0.4%	0.6%	0.1%	0.3%	0.0%	4.5%	1.9%	1.9%	0.2%	0.0%	0.0%	0.0%
3076	50	194	5.3%	55.5%	27.3%	0.4%	0.3%	0.4%	0.0%	0.2%	0.1%	5.9%	2.4%	2.0%	0.2%	0.0%	0.0%	0.0%
3077	80	682	6.9%	72.2%	12.5%	0.3%	0.2%	0.4%	0.0%	0.2%	0.0%	4.1%	1.7%	1.3%	0.1%	0.0%	0.0%	0.0%
3078	80	581	6.1%	63.8%	17.6%	0.3%	0.2%	0.4%	0.0%	0.2%	0.1%	4.9%	2.0%	4.1%	0.2%	0.0%	0.0%	0.0%
3081	50	8	3.7%	38.5%	20.8%	0.5%	0.3%	0.6%	0.1%	0.3%	0.2%	21.4%	8.9%	4.3%	0.4%	0.0%	0.0%	0.0%
3082	50	118	4.5%	47.4%	39.1%	0.4%	0.2%	0.4%	0.0%	0.2%	0.0%	4.8%	2.0%	0.8%	0.1%	0.0%	0.0%	0.0%
3084	70	1165	5.4%	56.4%	24.6%	0.4%	0.3%	0.4%	0.0%	0.2%	0.1%	6.0%	2.5%	2.2%	0.2%	0.0%	1.2%	0.1%
3086	70	350	6.5%	67.8%	8.6%	0.3%	0.2%	0.4%	0.0%	0.2%	0.1%	9.2%	3.8%	2.6%	0.3%	0.0%	0.0%	0.0%
3088	50	6	2.2%	23.0%	24.6%	0.0%	0.0%	0.0%	0.0%	0.0%	0.1%	6.0%	2.5%	0.0%	0.0%	0.0%	0.0%	41.7%
3089	50	11	5.4%	56.2%	28.2%	0.7%	0.5%	0.8%	0.1%	0.4%	0.0%	4.0%	1.7%	2.1%	0.1%	0.0%	0.0%	0.0%
4001	50	357	5.4%	56.9%	19.0%	0.3%	0.2%	0.4%	0.0%	0.2%	0.1%	8.6%	3.6%	2.1%	0.4%	0.0%	0.0%	2.8%
4002	50	159	6.7%	70.0%	14.2%	0.5%	0.3%	0.6%	0.1%	0.3%	0.0%	4.5%	1.9%	0.9%	0.0%	0.0%	0.0%	0.0%
4003	50	375	5.4%	57.0%	26.2%	0.4%	0.3%	0.5%	0.1%	0.3%	0.0%	2.6%	1.1%	0.8%	0.1%	0.1%	3.6%	1.4%
4004	70	2171	5.2%	54.7%	18.1%	0.2%	0.1%	0.2%	0.0%	0.1%	0.1%	5.1%	2.1%	1.8%	0.4%	0.1%	5.7%	5.8%
4005	70	1869	4.8%	50.3%	19.4%	0.4%	0.3%	0.4%	0.0%	0.2%	0.1%	5.8%	2.4%	1.9%	0.2%	0.2%	6.6%	7.0%
4006	70	1272	5.0%	52.8%	19.8%	0.1%	0.1%	0.2%	0.0%	0.1%	0.0%	2.8%	1.2%	1.2%	0.1%	0.2%	9.0%	7.2%
4007	80	261	6.7%	70.8%	12.8%	0.2%	0.1%	0.2%	0.0%	0.1%	0.0%	2.6%	1.1%	5.0%	0.2%	0.0%	0.0%	0.0%
4008	50	443	5.1%	54.0%	25.7%	0.3%	0.2%	0.4%	0.0%	0.2%	0.0%	3.3%	1.4%	0.9%	0.2%	0.1%	2.9%	5.1%
4009	50	368	4.6%	48.7%	23.8%	0.3%	0.2%	0.3%	0.0%	0.2%	0.0%	3.1%	1.3%	0.9%	0.2%	0.1%	5.0%	11.1%
4010	50	136	6.0%	62.7%	23.8%	0.3%	0.2%	0.3%	0.0%	0.2%	0.0%	4.1%	1.7%	0.7%	0.1%	0.0%	0.0%	0.0%
4011	50	120	6.0%	63.2%	23.9%	0.3%	0.2%	0.3%	0.0%	0.2%	0.0%	3.7%	1.5%	0.6%	0.1%	0.0%	0.0%	0.0%
4012	50	12	6.0%	63.2%	23.9%	0.3%	0.2%	0.3%	0.0%	0.2%	0.0%	3.7%	1.5%	0.6%	0.1%	0.0%	0.0%	0.0%
4014	70	625	4.7%	49.2%	33.1%	0.3%	0.2%	0.3%	0.0%	0.2%	0.1%	5.0%	2.1%	1.5%	0.3%	0.1%	2.9%	0.0%
4015	70	295	6.1%	64.5%	19.8%	0.6%	0.5%	0.8%	0.1%	0.4%	0.0%	4.0%	1.7%	0.9%	0.0%	0.0%	0.0%	0.5%
4016	70	410	5.9%	61.8%	21.5%	0.7%	0.5%	0.8%	0.1%	0.4%	0.0%	4.6%	1.9%	1.3%	0.1%	0.0%	0.0%	0.4%
4018	70	481	4.7%	49.0%	32.1%	0.2%	0.2%	0.3%	0.0%	0.2%	0.1%	5.8%	2.4%	1.7%	0.4%	0.1%	3.0%	0.0%
4019	50	396	5.5%	57.4%	15.5%	0.2%	0.1%	0.2%	0.0%	0.1%	0.1%	8.7%	3.6%	3.9%	0.2%	0.0%	0.1%	4.4%
4021	50	223	6.2%	64.6%	19.3%	0.2%	0.1%	0.2%	0.0%	0.1%	0.0%	1.0%	0.4%	0.4%	0.0%	0.1%	2.3%	5.1%
4022	50	13	1.1%	11.4%	12.2%	0.0%	0.0%	0.0%	0.0%	0.0%	0.0%	3.0%	1.2%	0.0%	0.0%	0.0%	0.0%	71.0%
4023	50	13	1.1%	11.4%	12.2%	0.0%	0.0%	0.0%	0.0%	0.0%	0.0%	3.0%	1.2%	0.0%	0.0%	0.0%	0.0%	71.0%
4024	50	82	6.0%	62.7%	24.7%	0.2%	0.2%	0.3%	0.0%	0.2%	0.0%	1.8%	0.7%	0.4%	0.1%	0.0%	0.0%	2.8%
4025	50	57	5.1%	53.3%	18.3%	0.1%	0.1%	0.1%	0.0%	0.1%	0.0%	3.4%	1.4%	1.7%	0.2%	0.0%	0.0%	16.1%
4026	50	83	5.2%	54.9%	16.1%	0.5%	0.4%	0.6%	0.1%	0.3%	0.1%	12.3%	5.1%	4.0%	0.3%	0.0%	0.0%	0.0%
4027	80	1167	5.9%	62.3%	18.3%	0.4%	0.3%	0.5%	0.1%	0.3%	0.1%	5.7%	2.4%	3.5%	0.2%	0.0%	0.0%	0.0%
4028	50	23	5.9%	62.3%	18.3%	0.4%	0.3%	0.5%	0.1%	0.3%	0.1%	5.7%	2.4%	3.5%	0.2%	0.0%	0.0%	0.0%
4029	50	69	4.1%	42.5%	27.2%	0.3%	0.2%	0.3%	0.0%	0.2%	0.0%	1.9%	0.8%	0.5%	0.1%	0.5%	21.5%	0.0%
4030	50	475	4.4%	46.5%	18.0%	0.2%	0.1%	0.2%	0.0%	0.1%	0.0%	3.2%	1.3%	0.8%	0.2%	0.1%	6.3%	18.3%
4031	50	41	6.7%	69.9%	17.6%	0.2%	0.1%	0.2%	0.0%	0.1%	0.0%	3.1%	1.3%	0.7%	0.0%	0.0%	0.0%	0.0%
4032	70	1607	5.3%	55.9%	20.3%	0.2%	0.2%	0.3%	0.0%	0.1%	0.0%	4.4%	1.8%	1.3%	0.1%	0.1%	3.6%	6.3%
4033	70	479	6.4%	67.2%	10.1%	0.4%	0.3%	0.4%	0.0%	0.2%	0.1%	8.5%	3.5%	2.6%	0.2%	0.0%	0.0%	0.0%
4034	70	157	5.5%	57.9%	23.6%	0.7%	0.5%	0.9%	0.1%	0.5%	0.1%	5.6%	2.3%	2.2%	0.1%	0.0%	0.0%	0.0%
4035	70	453	5.9%	62.2%	21.1%	0.7%	0.5%	0.8%	0.1%	0.4%	0.0%	4.6%	1.9%	1.3%	0.1%	0.0%	0.0%	0.3%
4036	70	645	6.3%	66.3%	13.7%	0.5%	0.3%	0.6%	0.1%	0.3%	0.1%	6.8%	2.8%	1.8%	0.2%	0.0%	0.0%	0.2%
4037	70	994	6.3%	65.6%	14.9%	0.4%	0.3%	0.5%	0.0%	0.3%	0.1%	5.9%	2.4%	1.5%	0.2%	0.0%	1.5%	0.2%
5137	50	204	5.9%	61.6%	15.6%	0.3%	0.2%	0.3%	0.0%	0.2%	0.1%	8.4%	3.5%	3.6%	0.2%	0.0%	0.0%	0.0%
5138	50	157	5.5%	57.5%	17.5%	0.2%	0.2%	0.3%	0.0%	0.1%	0.1%	8.9%	3.7%	3.9%	0.2%	0.0%	0.0%	1.9%
5143	50	84	5.9%	61.8%	15.9%	0.4%	0.3%	0.4%	0.0%	0.2%	0.1%	7.5%	3.1%	3.6%	0.3%	0.0%	0.4%	0.0%
5144	50	47	5.4%	56.9%	19.3%	0.5%	0.4%	0.6%	0.1%	0.3%	0.1%	5.0%	2.1%	2.3%	0.4%	0.0%	0.0%	6.5%
5145	50	170	5.4%	56.8%	15.9%	0.2%	0.1%	0.2%	0.0%	0.1%	0.1%	10.1%	4.2%	4.7%	0.3%	0.0%	0.2%	1.8%
5146	50	181	5.7%	59.3%	15.0%	0.2%	0.2%	0.3%	0.0%	0.2%	0.1%	9.2%	3.8%	4.1%	0.2%	0.0%	0.0%	1.7%
5189	50	80	5.3%	55.6%	10.5%	0.2%	0.1%	0.2%	0.0%	0.1%	0.1%	13.7%	5.7%	8.0%	0.4%	0.0%	0.0%	0.0%
5190	50	68	6.6%	69.2%	8.4%	0.4%	0.3%	0.5%	0.0%	0.3%	0.1%	7.5%	3.1%	3.4%	0.3%	0.0%	0.0%	0.0%
5191	50	148	7.0%	73.3%	11.0%	0.6%	0.4%	0.7%	0.1%	0.4%	0.0%	2.7%	1.1%	2.8%	0.0%	0.0%	0.0%	0.0%
5192	50	177	7.2%	75.3%	9.2%	0.2%	0.1%	0.2%	0.0%	0.1%	0.0%	4.1%	1.7%	1.8%	0.1%	0.0%	0.0%	0.0%
5193	50	179	5.6%	59.1%	12.6%	0.5%	0.4%	0.6%	0.1%	0.4%	0.1%	7.9%	3.3%	9.0%	0.4%	0.0%	0.0%	0.0%
5194	50	192	6.2%	65.4%	11.1%	0.2%	0.2%	0.3%	0.0%	0.1%	0.1%	7.7%	3.2%	5.2%	0.1%	0.0%	0.0%	0.0%
5195	80	261	6.7%	70.8%	12.8%	0.2%	0.1%	0.2%	0.0%	0.1%	0.0%	2.6%	1.1%	5.0%	0.2%	0.0%	0.0%	0.0%
5196	80	258	7.7%	81.1%	3.8%	0.2%	0.1%	0.2%	0.0%	0.1%	0.0%	4.3%	1.8%	0.6%	0.0%	0.0%	0.0%	0.0%
5197	80	479	6.2%	65.3%	12.9%	0.5%	0.3%	0.6%	0.1%	0.3%	0.0%	4.7%	2.0%	6.8%	0.2%	0.0%	0.0%	0.0%
5198	80	450	7.1%	74.4%	6.9%	0.2%	0.1%	0.2%	0.0%	0.1%	0.1%	5.8%	2.4%	2.6%	0.1%	0.0%	0.0%	0.0%
5199	50	198	5.8%	60.7%	12.1%	0.5%	0.4%	0.6%	0.1%	0.3%	0.1%	7.7%	3.2%	8.2%	0.4%	0.0%	0.0%	0.0%
5200	50	49	6.4%	66.8%	8.7%	0.5%	0.3%	0.5%	0.1%	0.3%	0.1%	8.1%	3.3%	4.6%	0.3%	0.0%	0.0%	0.0%
5201	50	186	6.3%	65.7%	10.5%	0.2%	0.2%	0.3%	0.0%	0.2%	0.1%	7.9%	3.3%	5.3%	0.2%	0.0%	0.0%	0.0%
5202	50	86	5.3%	55.7%	11.9%	0.2%	0.1%	0.2%	0.0%	0.1%	0.1%	12.9%	5.4%	7.6%	0.3%	0.0%	0.0%	0.0%
5224	50	39	5.4%	57.1%	14.7%	2.1%	1.5%	2.5%	0.3%	1.4%	0.0%	4.7%	1.9%	8.3%	0.1%	0.0%	0.0%	0.0%
5225	50	218	5.6%	58.8%	12.9%	0.8%	0.6%	1.0%	0.1%	0.5%	0.1%	7.3%	3.0%	8.9%	0.3%	0.0%	0.0%	0.0%
5226	50	109	7.5%	79.1%	9.7%	0.0%	0.0%	0.0%	0.0%	0.0%	0.0%	1.9%	0.8%	0.8%	0.0%	0.0%	0.0%	0.0%
5245	80	79	7.7%	80.8%	2.0%	0.9%	0.6%	1.0%	0.1%	0.5%	0.0%	1.1%	0.5%	4.8%	0.0%	0.0%	0.0%	0.0%
5254	50	48	5.7%	59.6%	14.6%	0.2%	0.2%	0.3%	0.0%	0.2%	0.1%	9.3%	3.9%	4.8%	0.4%	0.0%	0.8%	0.0%
5256	70	833	5.4%	56.3%	15.1%	2.0%	1.4%	2.3%	0.2%	1.3%	0.1%	5.9%	2.5%	1.1%	0.0%	0.1%	5.0%	1.3%
5257	70	803	6.8%	71.1%	2.5%	1.0%	0.7%	1.2%	0.1%	0.7%	0.1%	6.8%	2.8%	1.3%	0.0%	0.1%	3.3%	1.5%
5262	50	159	5.7%	60.0%	16.1%	0.2%	0.2%	0.3%	0.0%	0.1%	0.1%	6.5%	2.7%	2.2%	0.1%	0.0%	0.2%	5.5%
5263	50	150	5.3%	55.5%	16.9%	0.2%	0.1%	0.2%	0.0%	0.1%	0.1%	8.7%	3.6%	3.4%	0.1%	0.0%	0.0%	5.8%
5264	50	198	5.8%	60.7%	12.1%	0.5%	0.4%	0.6%	0.1%	0.3%	0.1%	7.7%	3.2%	8.2%	0.4%	0.0%	0.0%	0.0%
6252	50	1961	4.9%	50.9%	14.5%	0.4%	0.3%	0.4%	0.0%	0.2%	0.1%	6.1%	2.5%	1.7%	0.2%	0.3%	12.2%	5.2%
8033	70	147	5.2%	54.3%	4.8%	0.5%	0.3%	0.6%	0.1%	0.3%	0.0%	3.8%	1.6%	2.1%	0.0%	0.6%	25.8%	0.0%
8340	50	297	5.8%	61.1%	23.7%	0.6%	0.5%	0.8%	0.1%	0.4%	0.0%	3.5%	1.4%	1.0%	0.0%	0.0%	0.6%	0.5%
9098	70	427	6.5%	67.8%	7.3%	0.6%	0.5%	0.8%	0.1%	0.4%	0.1%	6.6%	2.7%	2.6%	0.0%	0.1%	4.0%	0.0%
9112	70	213	6.6%	69.7%	4.7%	0.7%	0.5%	0.8%	0.1%	0.4%	0.1%	6.2%	2.6%	3.9%	0.0%	0.1%	3.7%	0.0%
9205	50	20	5.5%	57.6%	28.9%	0.7%	0.5%	0.8%	0.1%	0.4%	0.0%	2.8%	1.2%	1.5%	0.1%	0.0%	0.0%	0.0%
9206	50	26	6.1%	63.7%	24.0%	0.3%	0.2%	0.3%	0.0%	0.2%	0.0%	2.8%	1.2%	1.0%	0.1%	0.0%	0.0%	0.0%
9301	50	304	4.1%	43.4%	49.9%	0.4%	0.2%	0.4%	0.0%	0.2%	0.0%	0.8%	0.3%	0.3%	0.0%	0.0%	0.0%	0.0%
9302	50	163	4.6%	48.4%	45.0%	0.2%	0.1%	0.2%	0.0%	0.1%	0.0%	0.7%	0.3%	0.3%	0.0%	0.0%	0.0%	0.0%
9303	50	132	5.2%	55.0%	34.1%	0.1%	0.1%	0.1%	0.0%	0.1%	0.0%	3.3%	1.4%	0.6%	0.0%	0.0%	0.0%	0.0%
9304	50	76	6.4%	67.7%	19.3%	0.3%	0.2%	0.4%	0.0%	0.2%	0.0%	3.0%	1.2%	1.1%	0.0%	0.0%	0.0%	0.0%

Traffic Flows and Breakdown by 16 Vehicle Classes (Year 2036)

Link No.	Speed Limit	Total Vehicle	19 - Motorcycles (MC)	01 - Private Cars (PC)	03 - Taxi	14 - Non-franchised Bus <=6.4t	15 - Non-franchised Bus 6.4-15t	16 - Non-franchised Bus >15t	12 - Private Light Bus <=3.5t	13 - Private Light Bus >3.5t	04 - Light Goods Vehicles <=2.5t	05 - Lt Goods Vehicles 2.5-3.5t	06 - Light Goods Vehicles >3.5t	07 - Heavy Goods Vehicles <=15t	08 - Heavy Goods Vehicles >15t	17 - Franchised Bus (SD)	18 - Franchised Bus (DD)	11 - Public Light Buses
	km/hr	0100-0200																
1	50	36	6.1%	64.0%	24.3%	0.1%	0.1%	0.1%	0.0%	0.1%	0.0%	2.8%	1.2%	1.1%	0.2%	0.0%	0.0%	0.0%
2	50	142	5.9%	62.4%	21.7%	0.5%	0.4%	0.6%	0.1%	0.3%	0.0%	4.0%	1.7%	1.9%	0.4%	0.0%	0.0%	0.0%
3	70	355	5.2%	54.8%	22.5%	0.5%	0.4%	0.6%	0.1%	0.3%	0.1%	6.0%	2.5%	2.4%	0.2%	0.0%	0.0%	4.4%
4	70	522	5.0%	52.2%	26.1%	0.2%	0.1%	0.2%	0.0%	0.1%	0.0%	4.3%	1.8%	1.4%	0.2%	0.0%	0.0%	8.2%
5	50	38	7.1%	74.5%	15.6%	0.1%	0.1%	0.1%	0.0%	0.1%	0.0%	1.3%	0.5%	0.4%	0.1%	0.0%	0.0%	0.0%
6	50	20	4.3%	45.5%	28.5%	0.7%	0.5%	0.8%	0.1%	0.4%	0.1%	5.5%	2.3%	2.4%	0.8%	0.2%	7.9%	0.0%
7	50	232	3.9%	40.6%	23.5%	0.5%	0.4%	0.6%	0.1%	0.3%	0.1%	6.1%	2.5%	1.5%	0.3%	0.3%	12.6%	6.8%
8	50	153	4.1%	43.4%	15.5%	0.3%	0.2%	0.4%	0.0%	0.2%	0.0%	3.2%	1.3%	1.8%	0.5%	0.4%	16.2%	12.5%
9	50	26	5.9%	61.7%	25.1%	0.0%	0.0%	0.0%	0.0%	0.0%	0.0%	4.3%	1.8%	1.0%	0.1%	0.0%	0.0%	0.0%
10	50	23	5.7%	59.9%	20.0%	0.5%	0.3%	0.6%	0.1%	0.3%	0.0%	1.8%	0.7%	0.6%	0.1%	0.2%	9.2%	0.0%
11	50	153	4.0%	42.3%	21.3%	0.3%	0.2%	0.3%	0.0%	0.2%	0.0%	3.8%	1.6%	1.0%	0.2%	0.3%	14.3%	10.2%
12	50	123	3.9%	40.8%	19.5%	0.2%	0.1%	0.2%	0.0%	0.1%	0.0%	2.6%	1.1%	0.9%	0.3%	0.5%	21.0%	8.7%
13	50	41	5.5%	57.4%	22.4%	0.3%	0.2%	0.4%	0.0%	0.2%	0.0%	4.1%	1.7%	1.1%	0.2%	0.0%	0.0%	6.6%
14	50	76	4.0%	42.3%	22.7%	0.2%	0.2%	0.3%	0.0%	0.1%	0.1%	5.7%	2.4%	2.0%	0.4%	0.2%	7.4%	11.9%
15	50	225	5.4%	56.7%	27.7%	0.3%	0.2%	0.3%	0.0%	0.2%	0.0%	2.9%	1.2%	0.8%	0.2%	0.0%	0.0%	4.0%
16	50	21	5.9%	62.3%	23.2%	0.3%	0.2%	0.4%	0.0%	0.2%	0.0%	3.9%	1.6%	1.4%	0.2%	0.0%	0.0%	0.0%
17	50	37	6.1%	64.0%	24.0%	0.2%	0.1%	0.2%	0.0%	0.1%	0.0%	3.1%	1.3%	0.6%	0.1%	0.0%	0.0%	0.0%
18	50	85	5.6%	58.5%	23.9%	0.2%	0.2%	0.3%	0.0%	0.1%	0.0%	4.6%	1.9%	1.2%	0.3%	0.0%	0.0%	3.2%
19	50	21	6.0%	63.0%	24.8%	0.3%	0.2%	0.3%	0.0%	0.2%	0.0%	2.8%	1.2%	1.1%	0.2%	0.0%	0.0%	0.0%
20	50	3	3.7%	39.0%	41.8%	0.1%	0.0%	0.1%	0.0%	0.0%	0.1%	10.2%	4.2%	0.5%	0.2%	0.0%	0.0%	0.0%
21	50	60	3.9%	40.5%	21.4%	0.2%	0.1%	0.2%	0.0%	0.1%	0.1%	4.8%	2.0%	1.7%	0.5%	0.2%	9.3%	15.0%
22	50	155	5.2%	54.1%	28.4%	0.3%	0.2%	0.3%	0.0%	0.2%	0.0%	3.1%	1.3%	0.8%	0.2%	0.0%	0.0%	5.8%
23	50	68	4.8%	50.7%	19.2%	0.3%	0.2%	0.3%	0.0%	0.2%	0.0%	4.2%	1.7%	1.0%	0.2%	0.2%	8.3%	8.5%
24	50	17	4.9%	51.4%	17.2%	0.2%	0.2%	0.3%	0.0%	0.1%	0.1%	8.2%	3.4%	3.7%	0.6%	0.0%	0.0%	9.7%
25	50	19	5.6%	58.7%	18.8%	0.2%	0.1%	0.2%	0.0%	0.1%	0.1%	8.9%	3.7%	3.0%	0.6%	0.0%	0.0%	0.0%
26	50	12	5.8%	60.8%	24.1%	0.3%	0.2%	0.4%	0.0%	0.2%	0.0%	4.5%	1.9%	1.5%	0.3%	0.0%	0.0%	0.0%
27	50	82	4.8%	50.7%	25.0%	0.5%	0.4%	0.6%	0.1%	0.3%	0.1%	7.0%	2.9%	2.2%	0.5%	0.0%	0.0%	5.0%
28	50	46	5.4%	56.9%	25.2%	0.4%	0.3%	0.5%	0.1%	0.3%	0.1%	6.5%	2.7%	1.5%	0.2%	0.0%	0.0%	0.0%
29	50	44	5.3%	55.4%	26.6%	0.5%	0.4%	0.6%	0.1%	0.3%	0.1%	5.5%	2.3%	2.4%	0.7%	0.0%	0.0%	0.0%
30	50	52	5.6%	58.4%	24.0%	0.2%	0.2%	0.3%	0.0%	0.1%	0.1%	5.8%	2.4%	2.7%	0.3%	0.0%	0.0%	0.0%
31	50	88	5.5%	57.8%	25.0%	0.2%	0.1%	0.2%	0.0%	0.1%	0.1%	6.0%	2.5%	2.0%	0.4%	0.0%	0.0%	0.0%
32	50	98	3.6%	37.7%	19.6%	0.3%	0.2%	0.4%	0.0%	0.2%	0.0%	2.6%	1.1%	1.0%	0.2%	0.5%	20.5%	12.0%
33	50	223	4.3%	45.1%	18.9%	0.2%	0.2%	0.3%	0.0%	0.1%	0.0%	4.5%	1.8%	1.3%	0.3%	0.3%	14.8%	7.8%
34	50	178	5.3%	55.6%	22.5%	0.2%	0.2%	0.3%	0.0%	0.1%	0.1%	6.7%	2.8%	2.4%	0.3%	0.0%	0.0%	3.5%
35	50	84	3.2%	33.1%	16.6%	0.4%	0.3%	0.4%	0.0%	0.2%	0.0%	1.7%	0.7%	0.3%	0.0%	0.7%	30.1%	12.3%
36	50	257	4.7%	49.7%	20.2%	0.2%	0.1%	0.2%	0.0%	0.1%	0.0%	4.2%	1.7%	1.4%	0.3%	0.3%	11.5%	5.1%
37	50	156	4.9%	51.8%	26.3%	0.5%	0.4%	0.6%	0.1%	0.3%	0.0%	2.7%	1.1%	0.8%	0.1%	0.0%	0.0%	10.2%
38	50	53	4.9%	51.0%	36.6%	0.9%	0.6%	1.0%	0.1%	0.6%	0.0%	2.4%	1.0%	0.7%	0.2%	0.0%	0.0%	0.0%
39	50	194	6.5%	68.5%	14.4%	0.2%	0.1%	0.2%	0.0%	0.1%	0.0%	4.6%	1.9%	0.9%	0.1%	0.1%	2.2%	0.0%
40	50	168	5.8%	60.4%	28.5%	0.6%	0.4%	0.7%	0.1%	0.4%	0.0%	1.9%	0.8%	0.4%	0.0%	0.0%	0.0%	0.0%
41	50	210	4.6%	48.4%	27.5%	0.4%	0.3%	0.5%	0.1%	0.3%	0.1%	5.1%	2.1%	1.9%	0.3%	0.2%	7.5%	0.6%
53	50	191	4.3%	44.8%	46.4%	0.3%	0.2%	0.3%	0.0%	0.2%	0.0%	1.9%	0.8%	0.7%	0.1%	0.0%	0.0%	0.0%
54	50	183	5.7%	59.8%	25.4%	0.5%	0.4%	0.6%	0.1%	0.3%	0.0%	3.8%	1.6%	1.5%	0.2%	0.0%	0.0%	0.0%
55	50	183	5.7%	59.8%	25.4%	0.5%	0.4%	0.6%	0.1%	0.3%	0.0%	3.8%	1.6%	1.5%	0.2%	0.0%	0.0%	0.0%
56	50	199	5.1%	53.0%	25.5%	0.9%	0.7%	1.1%	0.1%	0.6%	0.1%	6.0%	2.5%	3.6%	0.9%	0.0%	0.0%	0.0%
57	50	502	5.1%	53.4%	32.7%	0.2%	0.2%	0.3%	0.0%	0.1%	0.0%	4.2%	1.8%	1.3%	0.1%	0.0%	0.0%	0.4%
58	50	3	3.7%	39.0%	41.7%	0.1%	0.0%	0.1%	0.0%	0.0%	0.1%	10.2%	4.2%	0.7%	0.1%	0.0%	0.0%	0.0%
59	50	24	6.0%	63.4%	25.7%	0.2%	0.1%	0.2%	0.0%	0.1%	0.0%	2.4%	1.0%	0.8%	0.1%	0.0%	0.0%	0.0%
60	50	117	4.7%	49.2%	18.8%	0.4%	0.3%	0.5%	0.0%	0.2%	0.1%	5.9%	2.5%	2.1%	0.3%	0.3%	13.5%	1.2%
61	50	100	4.5%	47.5%	20.3%	0.4%	0.3%	0.5%	0.1%	0.3%	0.0%	4.8%	2.0%	1.7%	0.2%	0.4%	15.7%	1.4%
62	50	95	4.4%	46.6%	20.9%	0.5%	0.3%	0.5%	0.1%	0.3%	0.0%	4.5%	1.8%	1.5%	0.2%	0.4%	16.5%	1.4%
63	50	100	4.5%	47.2%	21.0%	0.5%	0.3%	0.5%	0.1%	0.3%	0.0%	4.5%	1.9%	1.6%	0.2%	0.4%	15.8%	1.4%
64	50	3	3.8%	39.4%	42.2%	0.0%	0.0%	0.0%	0.0%	0.0%	0.1%	10.3%	4.3%	0.0%	0.0%	0.0%	0.0%	0.0%
65	50	5	5.6%	59.2%	25.0%	0.3%	0.2%	0.3%	0.0%	0.2%	0.1%	5.8%	2.4%	0.9%	0.1%	0.0%	0.0%	0.0%
66	50	41	5.1%	53.3%	18.3%	0.1%	0.1%	0.1%	0.0%	0.1%	0.0%	3.4%	1.4%	1.7%	0.2%	0.0%	0.0%	16.1%
67	50	45	3.8%	39.6%	13.3%	0.2%	0.1%	0.2%	0.0%	0.1%	0.0%	1.1%	0.5%	0.5%	0.0%	0.8%	33.7%	6.1%
68	50	43	2.3%	23.8%	10.7%	0.2%	0.1%	0.2%	0.0%	0.1%	0.0%	0.8%	0.4%	0.4%	0.1%	0.8%	35.6%	24.3%
69	50	48	2.3%	23.9%	11.0%	0.2%	0.1%	0.2%	0.0%	0.1%	0.0%	1.3%	0.5%	0.5%	0.1%	0.7%	31.7%	27.3%
70	50	70	3.3%	35.0%	13.2%	0.2%	0.2%	0.3%	0.0%	0.2%	0.0%	2.6%	1.1%	0.7%	0.1%	0.5%	21.8%	20.8%
71	50	16	6.0%	62.6%	17.7%	0.1%	0.1%	0.1%	0.0%	0.1%	0.1%	6.4%	2.6%	3.9%	0.5%	0.0%	0.0%	0.0%
72	50	3	3.8%	39.4%	42.2%	0.0%	0.0%	0.0%	0.0%	0.0%	0.1%	10.3%	4.3%	0.0%	0.0%	0.0%	0.0%	0.0%
73	50	17	5.0%	52.5%	23.1%	0.3%	0.2%	0.3%	0.0%	0.2%	0.1%	5.0%	2.1%	1.3%	0.2%	0.0%	0.0%	9.7%
74	50	35	5.5%	57.8%	21.8%	0.2%	0.2%	0.3%	0.0%	0.1%	0.1%	7.7%	3.2%	2.9%	0.2%	0.0%	0.0%	0.0%
75	50	3	3.8%	39.4%	42.2%	0.0%	0.0%	0.0%	0.0%	0.0%	0.1%	10.3%	4.3%	0.0%	0.0%	0.0%	0.0%	0.0%
76	50	322	4.0%	42.1%	22.2%	0.4%	0.3%	0.5%	0.0%	0.2%	0.1%	5.2%	2.2%	1.4%	0.3%	0.3%	12.9%	8.0%
77	50	166	4.3%	45.0%	16.0%	0.3%	0.2%	0.4%	0.0%	0.2%	0.0%	3.1%	1.3%	1.7%	0.5%	0.3%	15.0%	11.6%
78	50	63	4.7%	48.8%	35.1%	0.4%	0.3%	0.5%	0.1%	0.3%	0.1%	5.2%	2.1%	1.9%	0.6%	0.0%	0.0%	0.0%
79	50	5	2.0%	21.2%	22.7%	0.1%	0.0%	0.1%	0.0%	0.0%	0.1%	5.6%	2.3%	1.5%	0.4%	0.0%	0.0%	44.0%
80	50	60	6.1%	63.9%	20.2%	0.8%	0.6%	1.0%	0.1%	0.5%	0.0%	3.6%	1.5%	1.5%	0.1%	0.0%	0.0%	0.0%
81	50	114	5.2%	54.1%	31.2%	0.3%	0.2%	0.3%	0.0%	0.2%	0.0%	4.7%	1.9%	1.5%	0.4%	0.0%	0.0%	0.0%
82	50	34	6.0%	63.5%	22.4%	0.2%	0.1%	0.2%	0.0%	0.1%	0.0%	4.0%	1.6%	1.5%	0.3%	0.0%	0.0%	0.0%
83	50	74	5.5%	57.4%	26.3%	0.4%	0.3%	0.5%	0.1%	0.3%	0.1%	5.2%	2.1%	1.6%	0.4%	0.0%	0.0%	0.0%
84	50	113	5.3%	55.9%	20.8%	0.2%	0.2%	0.3%	0.0%	0.1%	0.1%	5.2%	2.2%	1.5%	0.3%	0.1%	2.8%	5.1%
85	50	154	5.2%	54.2%	27.7%	0.4%	0.3%	0.4%	0.0%	0.2%	0.0%	3.2%	1.3%	0.9%	0.1%	0.0%	2.1%	3.7%
86	50	14	5.5%	57.7%	25.6%	0.5%	0.3%	0.6%	0.1%	0.3%	0.1%	5.2%	2.2%	1.6%	0.4%	0.0%	0.0%	0.0%
87	50	218	5.5%	57.2%	28.4%	0.3%	0.2%	0.3%	0.0%	0.2%	0.0%	4.0%	1.7%	1.2%	0.3%	0.0%	0.0%	0.8%
88	50	157	5.7%	60.0%	23.5%	0.3%	0.2%	0.4%	0.0%	0.2%	0.0%	4.0%	1.7%	1.2%	0.2%	0.0%	0.0%	2.4%
89	50	467	4.2%	44.1%	25.9%	0.3%	0.2%	0.4%	0.0%	0.2%	0.0%	4.0%	1.7%	0.9%	0.1%	0.1%	4.1%	13.7%
90	50	463	5.6%	58.3%	29.0%	0.3%	0.2%	0.3%	0.0%	0.2%	0.0%	1.8%	0.7%	0.5%	0.1%	0.1%	2.5%	0.4%
91	50	200	4.9%	51.6%	29.1%	0.2%	0.1%	0.2%	0.0%	0.1%	0.0%	3.0%	1.2%	0.8%	0.2%	0.0%	0.0%	8.5%
92	50	70	5.6%	58.7%	29.3%	0.2%	0.2%	0.3%	0.0%	0.2%	0.0%	1.6%	0.7%	0.7%	0.2%	0.0%	0.0%	2.3%
93	50	3	3.8%	40.2%	37.9%	0.5%	0.3%	0.6%	0.1%	0.3%	0.1%	9.3%	3.8%	2.3%	0.8%	0.0%	0.0%	0.0%
94	50	3	3.8%	39.4%	42.2%	0.0%	0.0%	0.0%	0.0%	0.0%	0.1%	10.3%	4.3%	0.0%	0.0%	0.0%	0.0%	0.0%
95	50	110	3.8%	39.7%	17.1%	0.3%	0.2%	0.3%	0.0%	0.2%	0.0%	2.9%	1.2%	0.5%	0.1%	0.5%	20.7%	12.5%
96	50	406	4.0%	41.5%	21.7%	0.3%	0.2%	0.3%	0.0%	0.2%	0.0%	2.7%	1.1%	0.9%	0.2%	0.5%	21.6%	4.8%
97	50	211	4.7%	48.8%	39.7%	0.3%	0.2%	0.4%	0.0%	0.2%	0.0%	3.2%	1.3%	0.9%	0.2%	0.0%	0.0%	0.0%
98	50	4	2.7%	28.0%	30.0%	0.0%	0.0%	0.0%	0.0%	0.0%	0.1%	7.3%	3.0%	0.0%	0.0%	0.7%	28.3%	0.0%
99	70	433	5.3%	56.1%	22.6%	0.5%	0.4%	0.6%	0.1%	0.3%	0.1%	5.5%	2.3%	2.4%	0.3%	0.0%	0.0%	3.6%
100	70	202	5.8%	60.9%	14.2%	0.2%	0.2%	0.3%	0.0%	0.1%	0.1%	7.9%	3.3%	3.6%	0.6%	0.1%	2.9%	0.0%
101	50	216	5.7%	60.1%	23.5%	0.5%	0.3%	0.5%	0.1%	0.3%	0.0%	4.4%	1.8%	1.5%	0.2%	0.0%	0.0%	1.0%
102	50	65	3.8%	39.9%	25.9%	0.2%	0.2%	0.3%	0.0%	0.1%	0.0%	3.0%	1.2%	0.8%	0.1%	0.1%	3.7%	20.6%
103	50	168	5.5%	57.3%	22.6%	0.3%	0.2%	0.4%	0.0%	0.2%	0.0%	2.5%	1.0%	1.0%	0.3%	0.0%	2.1%	6.5%
104	50	33	5.0%	52.1%	32.4%	0.3%	0.2%	0.4%	0.0%	0.2%	0.1%	5.5%	2.3%	1.3%	0.2%	0.0%	0.0%	0.0%
105	50	45	6.2%	65.3%	21.4%	0.4%	0.3%	0.5%	0.1%	0.3%	0.0%	2.8%	1.2%	1.2%	0.3%	0.0%	0.0%	0.0%
106	50	15	5.3%	55.3%	30.0%	0.3%	0.2%	0.3%	0.0%	0.2%	0.1%	5.0%	2.1%	1.1%	0.2%	0.0%	0.0%	0.0%
107	50	45	5.8%	60.5%	27.6%	0.2%	0.2%	0.3%	0.0%	0.2%	0.0%	3.1%	1.3%	0.6%	0.1%	0.0%	0.0%	0.0%
108	50	27	1.5%	15.4%	9.0%	0.1%	0.1%	0.1%	0.0%	0.0%	0.0%	2.0%	0.8%	0.3%	0.1%	0.6%	24.0%	46.1%
109	50	6	2.1%	21.7%	20.0%	0.0%	0.0%	0.0%	0.0%	0.0%	0.1%	4.9%	2.0%	0.6%	0.1%	1.1%	47.3%	0.0%
110	50	30	3.7%	38.6%	14.4%	0.1%	0.1%	0.1%	0.0%	0.0%	0.0%	3.8%	1.6%	2.0%	0.6%	0.7%	28.9%	5.4%
111	50	83	4.3%	45.3%	18.7%	0.2%	0.1%	0.2%	0.0%	0.1%	0.0%	4.6%	1.9%	0.8%	0.1%	0.4%	17.3%	5.9%
112	50	16	1.7%	17.5%	15.2%	0.1%	0.0%	0.1%	0.0%	0.0%	0.0%	2.1%	0.9%	0.4%	0.1%	1.0%	43.7%	17.2%
113	50	44	4.7%	49.8%	19.6%	0.1%	0.1%	0.2%	0.0%	0.1%	0.0%	3.8%	1.6%	0.2%	0.0%	0.4%	19.2%	0.0%
114	50	21	3.0%	31.3%	16.0%	0.0%	0.0%	0.1%	0.0%	0.0%	0.0%	1.9%	0.8%	0.3%	0.0%	0.8%	32.8%	12.9%
115	50	23	3.3%	34.7%	10.0%	0.1%	0.1%	0.1%	0.0%	0.1%	0.1%	6.7%	2.8%	0.9%	0.1%	0.9%	40.1%	0.0%
116	50	7	5.1%	53.9%	19.7%	0.7%	0.5%	0.8%	0.1%	0.5%	0.1%	12.2%	5.1%	1.1%	0.1%	0.0%	0.0%	0.0%

Traffic Flows and Breakdown by 16 Vehicle Classes (Year 2036)

Link No.	Speed Limit	Total Vehicle	19 - Motorcycles (MC)	01 - Private Cars (PC)	03 - Taxi	14 - Non-franchised Bus <=6.4t	15 - Non-franchised Bus 6.4-15t	16 - Non-franchised Bus >15t	12 - Private Light Bus <=3.5t	13 - Private Light Bus >3.5t	04 - Light Goods Vehicles <=2.5t	05 - Lt Goods Vehicles 2.5-3.5t	06 - Light Goods Vehicles >3.5t	07 - Heavy Goods Vehicles <=15t	08 - Heavy Goods Vehicles >15t	17 - Franchised Bus (SD)	18 - Franchised Bus (DD)	11 - Public Light Buses
	km/hr	0100-0200																
117	50	4	3.9%	40.9%	25.9%	0.0%	0.0%	0.0%	0.0%	0.0%	0.1%	6.3%	2.6%	1.3%	0.1%	0.4%	18.4%	0.0%
118	50	25	4.5%	46.8%	20.9%	0.3%	0.2%	0.4%	0.0%	0.2%	0.0%	2.1%	0.9%	0.9%	0.1%	0.1%	3.1%	19.3%
122	50	65	5.1%	53.9%	24.5%	0.5%	0.3%	0.5%	0.1%	0.3%	0.0%	4.6%	1.9%	0.7%	0.1%	0.0%	0.0%	7.5%
123	50	4	5.4%	56.9%	27.5%	0.1%	0.1%	0.1%	0.0%	0.1%	0.1%	6.6%	2.7%	0.3%	0.1%	0.0%	0.0%	0.0%
124	50	41	0.2%	2.6%	2.7%	0.0%	0.0%	0.0%	0.0%	0.0%	0.0%	0.7%	0.3%	0.0%	0.0%	0.1%	5.8%	87.5%
125	50	61	3.6%	37.3%	13.1%	0.3%	0.2%	0.3%	0.0%	0.2%	0.0%	1.9%	0.8%	0.7%	0.1%	0.0%	1.3%	40.2%
128	50	304	4.8%	50.4%	33.4%	0.2%	0.2%	0.3%	0.0%	0.1%	0.0%	4.1%	1.7%	1.4%	0.3%	0.0%	0.0%	3.0%
129	50	415	5.1%	53.8%	32.2%	0.2%	0.1%	0.2%	0.0%	0.1%	0.0%	4.3%	1.8%	1.6%	0.3%	0.0%	0.0%	0.0%
130	50	73	3.1%	32.9%	17.3%	0.2%	0.1%	0.2%	0.0%	0.1%	0.0%	1.2%	0.5%	0.1%	0.0%	0.2%	8.7%	35.4%
131	50	69	6.0%	62.9%	24.8%	0.5%	0.4%	0.6%	0.1%	0.3%	0.0%	2.5%	1.0%	0.7%	0.0%	0.0%	0.0%	0.0%
132	50	23	4.9%	51.3%	21.9%	0.5%	0.3%	0.5%	0.1%	0.3%	0.1%	9.3%	3.8%	2.1%	0.1%	0.0%	0.0%	4.8%
133	50	21	6.0%	62.6%	23.6%	0.3%	0.2%	0.4%	0.0%	0.2%	0.0%	3.4%	1.4%	1.4%	0.4%	0.0%	0.0%	0.0%
134	50	365	4.1%	43.1%	25.8%	0.4%	0.3%	0.4%	0.0%	0.2%	0.0%	4.3%	1.8%	1.0%	0.1%	0.1%	5.3%	12.9%
135	50	491	5.5%	57.9%	29.6%	0.3%	0.2%	0.3%	0.0%	0.2%	0.0%	2.1%	0.9%	0.6%	0.1%	0.1%	2.4%	0.0%
136	70	828	4.2%	44.3%	25.9%	0.3%	0.2%	0.4%	0.0%	0.2%	0.0%	4.3%	1.8%	1.1%	0.2%	0.2%	9.0%	7.9%
137	70	707	5.3%	55.4%	15.9%	0.2%	0.2%	0.3%	0.0%	0.1%	0.0%	4.2%	1.7%	1.6%	0.2%	0.2%	9.3%	5.3%
138	50	38	0.5%	5.1%	3.0%	0.0%	0.0%	0.0%	0.0%	0.0%	0.0%	0.7%	0.3%	0.0%	0.0%	0.1%	6.3%	83.9%
139	50	3	3.8%	39.4%	42.2%	0.0%	0.0%	0.0%	0.0%	0.0%	0.1%	10.3%	4.3%	0.0%	0.0%	0.0%	0.0%	0.0%
141	50	54	3.4%	36.2%	17.2%	0.0%	0.0%	0.0%	0.0%	0.0%	0.0%	1.1%	0.5%	0.6%	0.0%	0.0%	0.0%	40.8%
142	50	43	2.8%	29.1%	10.9%	0.2%	0.1%	0.2%	0.0%	0.1%	0.0%	1.4%	0.6%	0.7%	0.0%	0.0%	0.0%	53.8%
143	50	10	5.5%	57.6%	28.4%	0.5%	0.3%	0.6%	0.1%	0.3%	0.0%	3.8%	1.6%	1.3%	0.1%	0.0%	0.0%	0.0%
144	50	141	4.1%	42.5%	18.2%	0.2%	0.1%	0.2%	0.0%	0.1%	0.0%	3.1%	1.3%	1.4%	0.3%	0.1%	4.2%	24.2%
145	50	224	4.1%	42.7%	19.6%	0.4%	0.3%	0.5%	0.0%	0.3%	0.0%	2.6%	1.1%	1.1%	0.3%	0.3%	11.7%	15.0%
146	50	188	4.9%	51.2%	16.0%	0.2%	0.2%	0.3%	0.0%	0.2%	0.0%	3.6%	1.5%	2.3%	0.5%	0.3%	12.6%	6.0%
147	50	196	3.9%	40.8%	19.0%	0.4%	0.3%	0.5%	0.0%	0.3%	0.0%	2.9%	1.2%	0.9%	0.1%	0.4%	15.3%	14.1%
148	50	214	4.7%	49.5%	16.2%	0.3%	0.2%	0.3%	0.0%	0.2%	0.0%	3.9%	1.6%	2.3%	0.5%	0.3%	12.0%	8.0%
149	50	79	4.6%	48.2%	18.2%	0.5%	0.3%	0.6%	0.1%	0.3%	0.1%	7.1%	2.9%	1.2%	0.1%	0.0%	0.0%	15.9%
150	50	113	4.1%	43.0%	20.6%	0.3%	0.2%	0.4%	0.0%	0.2%	0.1%	5.5%	2.3%	1.4%	0.2%	0.0%	0.0%	21.6%
151	50	24	6.4%	67.0%	20.5%	0.2%	0.1%	0.2%	0.0%	0.1%	0.0%	2.8%	1.2%	1.2%	0.3%	0.0%	0.0%	0.0%
152	50	24	5.1%	53.2%	21.3%	0.1%	0.1%	0.1%	0.0%	0.1%	0.0%	4.2%	1.8%	0.7%	0.0%	0.0%	0.0%	13.4%
153	50	4	2.7%	28.0%	30.0%	0.0%	0.0%	0.0%	0.0%	0.0%	0.1%	7.3%	3.0%	0.0%	0.0%	0.0%	0.0%	29.0%
154	50	32	1.8%	19.2%	8.5%	0.0%	0.0%	0.0%	0.0%	0.0%	0.0%	2.4%	1.0%	0.9%	0.0%	0.0%	0.0%	66.0%
155	50	69	3.4%	35.2%	14.5%	0.1%	0.1%	0.1%	0.0%	0.0%	0.0%	3.5%	1.5%	0.9%	0.1%	0.0%	0.0%	40.6%
156	50	104	5.2%	54.8%	26.3%	0.6%	0.4%	0.7%	0.1%	0.4%	0.0%	4.6%	1.9%	2.1%	0.5%	0.0%	0.0%	2.1%
157	50	59	4.8%	50.5%	29.2%	0.8%	0.6%	1.0%	0.1%	0.5%	0.1%	6.0%	2.5%	3.1%	0.9%	0.0%	0.0%	0.0%
158	50	144	4.8%	50.6%	19.0%	0.4%	0.3%	0.4%	0.0%	0.2%	0.1%	8.6%	3.6%	1.5%	0.1%	0.1%	2.2%	8.2%
159	70	601	4.0%	41.5%	26.6%	0.4%	0.3%	0.4%	0.0%	0.2%	0.0%	4.7%	2.0%	1.5%	0.3%	0.2%	8.3%	9.5%
160	70	534	5.4%	56.9%	16.0%	0.2%	0.2%	0.3%	0.0%	0.1%	0.0%	4.2%	1.7%	1.3%	0.1%	0.2%	7.9%	5.5%
162	50	46	5.0%	52.7%	23.7%	0.6%	0.4%	0.7%	0.1%	0.4%	0.1%	8.9%	3.7%	3.3%	0.3%	0.0%	0.0%	0.0%
163	50	70	5.1%	53.2%	23.7%	0.2%	0.1%	0.2%	0.0%	0.1%	0.1%	10.1%	4.2%	2.7%	0.2%	0.0%	0.0%	0.0%
164	50	81	5.0%	52.4%	29.0%	0.9%	0.6%	1.1%	0.1%	0.6%	0.0%	3.4%	1.4%	1.1%	0.1%	0.0%	0.0%	4.4%
165	50	22	5.0%	52.2%	24.5%	0.1%	0.1%	0.1%	0.0%	0.1%	0.1%	9.2%	3.8%	4.4%	0.5%	0.0%	0.0%	0.0%
166	50	12	4.2%	43.8%	21.2%	2.5%	1.7%	2.9%	0.3%	1.6%	0.1%	11.6%	4.8%	4.9%	0.3%	0.0%	0.0%	0.0%
167	50	35	4.8%	50.3%	24.5%	0.7%	0.5%	0.8%	0.1%	0.4%	0.1%	9.1%	3.8%	4.4%	0.5%	0.0%	0.0%	0.0%
168	50	108	4.6%	47.9%	11.7%	0.4%	0.2%	0.4%	0.0%	0.2%	0.1%	8.8%	3.7%	3.3%	0.3%	0.1%	3.0%	15.4%
170	50	71	4.8%	50.6%	27.3%	0.5%	0.4%	0.6%	0.1%	0.3%	0.1%	5.7%	2.3%	0.8%	0.0%	0.0%	0.0%	6.6%
171	50	130	4.1%	43.4%	22.9%	0.2%	0.1%	0.2%	0.0%	0.1%	0.1%	6.3%	2.6%	1.8%	0.2%	0.3%	15.0%	2.5%
172	50	14	5.6%	58.5%	32.6%	0.0%	0.0%	0.0%	0.0%	0.0%	0.0%	2.0%	0.8%	0.4%	0.0%	0.0%	0.0%	0.0%
173	50	92	5.2%	54.9%	23.9%	0.7%	0.5%	0.9%	0.1%	0.5%	0.1%	6.9%	2.9%	3.0%	0.4%	0.0%	0.0%	0.0%
174	50	149	4.7%	49.5%	13.5%	0.3%	0.2%	0.4%	0.0%	0.2%	0.1%	10.0%	4.2%	3.2%	0.2%	0.1%	2.2%	11.2%
175	50	141	4.1%	43.5%	22.3%	0.4%	0.3%	0.5%	0.1%	0.3%	0.0%	2.9%	1.2%	0.7%	0.1%	0.4%	17.5%	5.6%
176	50	206	5.1%	53.4%	16.5%	0.3%	0.2%	0.3%	0.0%	0.2%	0.0%	3.8%	1.6%	2.4%	0.6%	0.3%	11.5%	3.8%
179	50	150	5.6%	59.2%	24.4%	0.5%	0.4%	0.6%	0.1%	0.4%	0.0%	4.6%	1.9%	1.8%	0.4%	0.0%	0.0%	0.0%
180	50	127	5.8%	61.2%	25.4%	0.3%	0.2%	0.3%	0.0%	0.2%	0.0%	4.1%	1.7%	0.7%	0.1%	0.0%	0.0%	0.0%
181	50	118	3.7%	39.0%	19.8%	0.1%	0.1%	0.2%	0.0%	0.1%	0.0%	2.9%	1.2%	0.8%	0.1%	0.5%	20.4%	11.1%
182	50	120	3.6%	38.0%	12.6%	0.2%	0.1%	0.2%	0.0%	0.1%	0.0%	3.1%	1.3%	1.6%	0.1%	0.7%	30.8%	7.5%
183	50	191	3.7%	38.3%	17.0%	0.4%	0.3%	0.4%	0.0%	0.2%	0.0%	2.9%	1.2%	0.7%	0.0%	0.6%	24.8%	9.5%
184	50	80	1.7%	17.5%	6.6%	0.0%	0.0%	0.0%	0.0%	0.0%	0.0%	0.6%	0.2%	0.3%	0.0%	1.6%	68.7%	2.7%
185	70	598	5.9%	62.2%	11.1%	0.7%	0.5%	0.8%	0.1%	0.5%	0.1%	5.9%	2.4%	2.8%	0.0%	0.2%	6.8%	0.0%
186	70	476	6.2%	64.5%	8.2%	0.8%	0.6%	0.9%	0.1%	0.5%	0.1%	5.5%	2.3%	3.4%	0.0%	0.2%	6.9%	0.0%
187	50	82	3.8%	39.9%	17.4%	0.1%	0.1%	0.1%	0.0%	0.1%	0.0%	1.4%	0.6%	0.7%	0.1%	0.3%	14.3%	21.0%
188	50	95	4.0%	41.8%	18.6%	0.1%	0.1%	0.2%	0.0%	0.1%	0.0%	2.1%	0.9%	0.6%	0.0%	0.3%	13.0%	18.2%
189	70	824	5.3%	56.1%	13.7%	0.3%	0.2%	0.3%	0.0%	0.2%	0.1%	8.6%	3.6%	3.5%	0.9%	0.1%	4.9%	2.3%
190	70	637	5.9%	61.7%	13.6%	0.3%	0.2%	0.3%	0.0%	0.2%	0.1%	8.0%	3.3%	3.6%	0.5%	0.0%	0.8%	1.7%
191	70	1029	5.2%	54.1%	14.1%	0.3%	0.2%	0.4%	0.0%	0.2%	0.1%	7.3%	3.0%	2.9%	0.7%	0.2%	7.7%	3.6%
192	70	846	5.8%	60.5%	14.9%	0.3%	0.2%	0.3%	0.0%	0.2%	0.1%	6.9%	2.9%	2.9%	0.4%	0.1%	2.6%	2.2%
193	70	335	5.4%	56.3%	18.1%	0.7%	0.5%	0.9%	0.1%	0.5%	0.1%	7.5%	3.1%	2.9%	0.3%	0.0%	2.1%	1.6%
194	70	831	5.3%	56.1%	20.0%	0.1%	0.1%	0.2%	0.0%	0.1%	0.0%	3.1%	1.3%	1.2%	0.1%	0.1%	4.2%	7.9%
195	50	13	1.6%	16.9%	8.5%	0.0%	0.0%	0.0%	0.0%	0.0%	0.0%	2.1%	0.9%	0.3%	0.0%	1.4%	60.1%	8.2%
196	50	60	4.7%	48.9%	17.2%	0.3%	0.2%	0.4%	0.0%	0.2%	0.1%	5.3%	2.2%	2.0%	0.1%	0.4%	18.1%	0.0%
197	50	15	1.3%	13.3%	7.6%	0.0%	0.0%	0.0%	0.0%	0.0%	0.0%	1.9%	0.8%	0.1%	0.0%	1.7%	73.3%	0.0%
198	50	32	2.9%	30.3%	20.9%	0.1%	0.1%	0.2%	0.0%	0.1%	0.0%	3.0%	1.2%	1.8%	0.2%	0.8%	34.8%	3.4%
199	70	387	6.0%	63.3%	18.5%	0.2%	0.2%	0.3%	0.0%	0.2%	0.0%	3.9%	1.6%	1.2%	0.2%	0.1%	4.2%	0.0%
201	50	426	5.5%	57.9%	25.2%	0.7%	0.5%	0.8%	0.1%	0.4%	0.0%	3.9%	1.6%	1.2%	0.1%	0.0%	0.6%	1.4%
202	50	436	5.8%	61.0%	20.2%	0.4%	0.3%	0.5%	0.1%	0.3%	0.0%	4.7%	2.0%	1.7%	0.2%	0.0%	1.3%	1.4%
203	70	251	6.1%	64.4%	17.2%	0.3%	0.2%	0.3%	0.0%	0.2%	0.0%	4.2%	1.7%	1.0%	0.2%	0.1%	4.2%	0.0%
204	70	545	5.1%	53.4%	28.6%	0.3%	0.2%	0.3%	0.0%	0.2%	0.1%	5.5%	2.3%	1.6%	0.3%	0.0%	1.9%	0.2%
205	50	78	5.1%	53.2%	19.6%	0.4%	0.3%	0.5%	0.1%	0.3%	0.1%	5.7%	2.4%	1.7%	0.1%	0.2%	8.9%	1.4%
206	50	101	5.3%	55.9%	15.2%	0.4%	0.3%	0.4%	0.0%	0.2%	0.1%	5.9%	2.4%	2.4%	0.3%	0.3%	10.9%	0.0%
207	50	56	4.5%	47.5%	15.7%	0.1%	0.1%	0.2%	0.0%	0.1%	0.0%	2.1%	0.9%	0.8%	0.1%	0.3%	14.8%	12.7%
208	50	81	4.5%	46.9%	20.7%	0.2%	0.1%	0.2%	0.0%	0.1%	0.0%	3.9%	1.6%	1.7%	0.2%	0.2%	9.5%	10.1%
209	50	219	5.1%	53.4%	30.2%	0.6%	0.4%	0.7%	0.1%	0.4%	0.0%	2.9%	1.2%	1.1%	0.2%	0.0%	2.0%	1.7%
210	50	245	5.3%	55.7%	19.2%	1.0%	0.7%	1.1%	0.1%	0.6%	0.0%	4.4%	1.8%	1.7%	0.2%	0.1%	2.6%	5.4%
211	70	623	5.6%	59.2%	19.8%	0.3%	0.2%	0.4%	0.0%	0.2%	0.1%	5.9%	2.5%	1.9%	0.5%	0.0%	0.1%	3.2%
212	70	327	5.2%	54.5%	22.8%	0.6%	0.4%	0.7%	0.1%	0.4%	0.1%	7.0%	2.9%	1.8%	0.1%	0.0%	0.2%	3.0%
213	50	112	4.1%	43.5%	11.7%	0.2%	0.1%	0.2%	0.0%	0.1%	0.0%	2.7%	1.1%	1.2%	0.2%	0.3%	11.0%	23.6%
214	70	158	3.6%	37.5%	22.3%	0.1%	0.1%	0.1%	0.0%	0.1%	0.1%	4.9%	2.0%	2.0%	0.1%	0.1%	5.7%	21.3%
215	50	81	5.8%	60.9%	26.8%	0.1%	0.0%	0.1%	0.0%	0.0%	0.0%	2.9%	1.2%	0.7%	0.1%	0.0%	1.3%	0.0%
216	50	44	4.6%	47.8%	12.5%	0.2%	0.2%	0.2%	0.0%	0.1%	0.1%	5.4%	2.2%	1.4%	0.1%	0.1%	2.5%	22.6%
217	50	195	4.8%	50.2%	12.8%	0.2%	0.1%	0.2%	0.0%	0.1%	0.0%	3.7%	1.5%	1.2%	0.2%	0.2%	8.1%	16.6%
218	50	218	4.4%	46.1%	24.4%	0.1%	0.1%	0.1%	0.0%	0.0%	0.0%	3.6%	1.5%	1.2%	0.1%	0.1%	4.8%	13.6%
219	50	82	5.7%	59.4%	14.4%	0.2%	0.2%	0.3%	0.0%	0.1%	0.1%	5.0%	2.1%	1.3%	0.2%	0.1%	4.2%	7.0%
220	50	131	5.3%	55.2%	29.9%	0.1%	0.1%	0.1%	0.0%	0.0%	0.0%	2.2%	0.9%	0.7%	0.1%	0.0%	1.0%	4.4%
221	50	177	5.0%	52.1%	25.7%	0.6%	0.4%	0.7%	0.1%	0.4%	0.0%	3.4%	1.4%	1.7%	0.4%	0.1%	3.0%	5.3%
222	50	78	4.7%	49.5%	16.9%	1.8%	1.3%	2.1%	0.2%	1.2%	0.0%	4.7%	2.0%	1.3%	0.1%	0.0%	1.0%	13.0%
223	50	54	5.1%	53.2%	21.9%	0.1%	0.1%	0.1%	0.0%	0.1%	0.1%	5.4%	2.3%	1.6%	0.4%	0.0%	0.0%	9.7%
226	50	61	4.4%	46.6%	18.9%	0.7%	0.5%	0.8%	0.1%	0.5%	0.0%	4.0%	1.7%	0.9%	0.2%	0.3%	11.9%	8.5%
227	50	238	5.2%	54.7%	21.9%	0.5%	0.3%	0.5%	0.1%	0.3%	0.1%	7.2%	3.0%	1.6%	0.1%	0.1%	3.3%	1.3%
228	50	10	6.0%	62.5%	20.3%	0.2%	0.1%	0.2%	0.0%	0.1%	0.1%	6.6%	2.7%	1.0%	0.0%	0.0%	0.0%	0.0%
229	50	23	5.6%	59.0%	20.3%	0.3%	0.2%	0.3%	0.0%	0.2%	0.1%	8.9%	3.7%	1.4%	0.0%	0.0%	0.0%	0.0%
230	50	65	3.6%	37.9%	32.2%	0.7%	0.5%	0.8%	0.1%	0.4%	0.0%	4.2%	1.7%	0.6%	0.1%	0.1%	3.3%	13.8%
231	50	166	5.1%	54.0%	19.0%	0.5%	0.3%	0.6%	0.1%	0.3%	0.1%	8.2%	3.4%	1.3%	0.1%	0.0%	2.1%	4.9%
232	50	17	5.7%	60.2%	23.1%	0.1%	0.1%	0.1%	0.0%	0.1%	0.1%	6.2%	2.6%	1.6%	0.2%	0.0%	0.0%	0.0%
235	50	210	5.0%	52.3%	18.3%	0.7%	0.5%	0.9%	0.1%	0.5%	0.1%	5.8%	2.4%	1.0%	0.1%	0.1%	2.8%	9.5%
236	50	128	5.7%	59.8%	21.5%	0.4%	0.3%	0.4%	0.0%	0.2%	0.1%	6.1%	2.5%	1.4%	0.1%	0.0%	0.0%	1.5%

Traffic Flows and Breakdown by 16 Vehicle Classes (Year 2036)

Link No.	Speed Limit	Total Vehicle	19 - Motorcycles (MC)	01 - Private Cars (PC)	03 - Taxi	14 - Non-franchised Bus <=6.4t	15 - Non-franchised Bus 6.4-15t	16 - Non-franchised Bus >15t	12 - Private Light Bus <=3.5t	13 - Private Light Bus >3.5t	04 - Light Goods Vehicles <=2.5t	05 - Lt Goods Vehicles 2.5-3.5t	06 - Light Goods Vehicles >3.5t	07 - Heavy Goods Vehicles <=15t	08 - Heavy Goods Vehicles >15t	17 - Franchised Bus (SD)	18 - Franchised Bus (DD)	11 - Public Light Buses
	km/hr	0100-0200																
237	50	58	5.2%	54.2%	17.0%	0.6%	0.4%	0.7%	0.1%	0.4%	0.1%	13.5%	5.6%	2.2%	0.1%	0.0%	0.0%	0.0%
238	50	40	4.9%	51.9%	18.4%	0.0%	0.0%	0.1%	0.0%	0.0%	0.1%	9.5%	4.0%	2.5%	0.4%	0.0%	0.0%	8.1%
239	70	677	4.9%	51.7%	15.6%	0.2%	0.1%	0.2%	0.0%	0.1%	0.1%	5.3%	2.2%	1.8%	0.4%	0.2%	10.6%	6.7%
240	70	500	4.6%	48.3%	13.8%	0.3%	0.2%	0.4%	0.0%	0.2%	0.1%	5.3%	2.2%	1.9%	0.3%	0.3%	13.9%	8.0%
241	50	86	3.5%	36.4%	13.3%	0.0%	0.0%	0.1%	0.0%	0.0%	0.0%	2.8%	1.2%	0.5%	0.0%	0.4%	15.8%	25.9%
242	50	79	3.4%	35.4%	8.3%	0.0%	0.0%	0.0%	0.0%	0.0%	0.0%	4.4%	1.8%	1.3%	0.0%	0.2%	10.5%	34.4%
243	50	22	6.1%	64.1%	21.0%	0.2%	0.2%	0.3%	0.0%	0.1%	0.0%	4.4%	1.8%	1.5%	0.1%	0.0%	0.0%	0.0%
244	50	29	5.6%	58.3%	26.6%	0.1%	0.1%	0.2%	0.0%	0.1%	0.1%	4.9%	2.0%	2.0%	0.1%	0.0%	0.0%	0.0%
245	50	121	3.4%	36.2%	10.6%	0.1%	0.0%	0.1%	0.0%	0.0%	0.0%	4.5%	1.9%	1.5%	0.1%	0.2%	9.9%	31.4%
246	50	111	3.6%	37.6%	15.0%	0.1%	0.0%	0.1%	0.0%	0.0%	0.0%	3.1%	1.3%	0.6%	0.0%	0.4%	15.7%	22.5%
247	50	13	3.5%	36.7%	8.5%	0.0%	0.0%	0.0%	0.0%	0.0%	0.0%	2.6%	1.1%	0.4%	0.0%	0.7%	28.1%	18.5%
248	50	61	4.9%	51.3%	25.1%	0.3%	0.2%	0.4%	0.0%	0.2%	0.0%	4.0%	1.7%	1.5%	0.2%	0.1%	6.1%	4.0%
249	50	131	6.0%	62.8%	16.9%	0.2%	0.2%	0.3%	0.0%	0.2%	0.1%	5.1%	2.1%	1.3%	0.1%	0.1%	2.9%	1.9%
250	50	228	5.2%	54.5%	20.1%	0.4%	0.3%	0.5%	0.1%	0.3%	0.1%	8.9%	3.7%	2.0%	0.4%	0.0%	1.6%	1.9%
253	50	180	5.8%	61.2%	18.6%	0.6%	0.5%	0.8%	0.1%	0.4%	0.1%	6.2%	2.6%	1.4%	0.1%	0.0%	0.6%	1.2%
254	50	55	5.4%	56.8%	20.2%	0.5%	0.4%	0.6%	0.1%	0.3%	0.1%	8.9%	3.7%	2.8%	0.2%	0.0%	0.0%	0.0%
255	50	81	5.8%	60.4%	17.5%	0.2%	0.1%	0.2%	0.0%	0.1%	0.1%	9.3%	3.9%	2.1%	0.1%	0.0%	0.0%	0.0%
256	50	57	5.5%	57.6%	21.0%	0.2%	0.1%	0.2%	0.0%	0.1%	0.1%	8.9%	3.7%	2.3%	0.2%	0.0%	0.0%	0.0%
257	50	367	6.0%	63.1%	18.3%	0.4%	0.3%	0.5%	0.1%	0.3%	0.1%	6.3%	2.6%	1.7%	0.4%	0.0%	0.0%	0.0%
258	50	351	5.3%	56.0%	22.5%	0.4%	0.3%	0.5%	0.1%	0.3%	0.1%	8.5%	3.5%	2.3%	0.2%	0.0%	0.0%	0.0%
259	50	102	5.2%	54.9%	22.0%	0.5%	0.4%	0.6%	0.1%	0.3%	0.1%	9.0%	3.7%	2.8%	0.3%	0.0%	0.0%	0.0%
260	50	129	3.8%	39.8%	9.5%	0.4%	0.3%	0.5%	0.1%	0.3%	0.0%	2.6%	1.1%	1.3%	0.2%	0.4%	16.7%	23.0%
261	50	111	3.6%	38.1%	14.4%	0.2%	0.1%	0.2%	0.0%	0.1%	0.0%	2.8%	1.2%	1.0%	0.1%	0.1%	5.8%	32.1%
262	50	70	5.9%	61.9%	16.7%	0.2%	0.2%	0.3%	0.0%	0.1%	0.1%	8.7%	3.6%	2.1%	0.1%	0.0%	0.0%	0.0%
263	50	67	5.2%	55.0%	20.0%	0.2%	0.2%	0.3%	0.0%	0.1%	0.1%	11.2%	4.6%	2.8%	0.2%	0.0%	0.0%	0.0%
264	50	389	5.9%	61.9%	18.7%	0.5%	0.3%	0.5%	0.1%	0.3%	0.1%	6.8%	2.8%	1.8%	0.4%	0.0%	0.0%	0.0%
265	50	206	5.5%	57.3%	22.2%	0.4%	0.3%	0.4%	0.0%	0.2%	0.1%	8.2%	3.4%	1.9%	0.1%	0.0%	0.0%	0.0%
266	50	98	5.2%	54.3%	21.7%	0.6%	0.4%	0.7%	0.1%	0.4%	0.1%	9.9%	4.1%	2.4%	0.2%	0.0%	0.0%	0.0%
267	50	247	5.6%	59.0%	19.1%	0.3%	0.2%	0.3%	0.0%	0.2%	0.1%	7.9%	3.3%	1.9%	0.3%	0.0%	0.0%	1.7%
268	50	99	5.3%	55.7%	17.8%	0.5%	0.3%	0.5%	0.1%	0.3%	0.1%	11.1%	4.6%	2.6%	0.2%	0.0%	0.0%	0.8%
269	50	123	5.3%	55.3%	20.5%	0.5%	0.3%	0.5%	0.1%	0.3%	0.1%	10.4%	4.3%	1.6%	0.1%	0.0%	0.0%	0.7%
270	50	80	5.5%	57.2%	21.5%	0.3%	0.2%	0.4%	0.0%	0.2%	0.1%	7.7%	3.2%	2.2%	0.3%	0.0%	0.0%	1.0%
271	50	141	5.4%	56.8%	19.6%	0.4%	0.3%	0.5%	0.0%	0.3%	0.1%	10.3%	4.3%	1.9%	0.2%	0.0%	0.0%	0.0%
272	50	102	5.5%	57.3%	17.1%	0.4%	0.3%	0.4%	0.0%	0.2%	0.1%	9.3%	3.9%	2.0%	0.4%	0.0%	0.0%	3.2%
273	50	293	5.1%	53.6%	17.2%	0.6%	0.4%	0.7%	0.1%	0.4%	0.1%	8.2%	3.4%	1.7%	0.2%	0.2%	7.3%	0.8%
274	50	218	4.9%	51.2%	15.1%	0.8%	0.6%	0.9%	0.1%	0.5%	0.1%	9.3%	3.8%	1.5%	0.1%	0.2%	9.8%	1.1%
275	50	203	5.6%	58.4%	12.1%	0.6%	0.4%	0.7%	0.1%	0.4%	0.1%	6.3%	2.6%	1.6%	0.4%	0.2%	9.3%	1.2%
276	50	182	4.9%	50.9%	14.9%	0.7%	0.5%	0.8%	0.1%	0.4%	0.1%	8.6%	3.6%	2.2%	0.1%	0.3%	11.1%	0.9%
277	50	103	5.5%	57.4%	18.7%	0.2%	0.2%	0.3%	0.0%	0.1%	0.1%	10.6%	4.4%	2.4%	0.2%	0.0%	0.0%	0.0%
278	50	68	6.0%	62.7%	14.9%	0.7%	0.5%	0.8%	0.1%	0.4%	0.1%	8.4%	3.5%	1.7%	0.2%	0.0%	0.0%	0.0%
279	50	147	5.6%	58.3%	14.4%	0.4%	0.3%	0.5%	0.0%	0.3%	0.1%	10.6%	4.4%	2.5%	0.4%	0.0%	0.0%	2.2%
280	50	152	4.3%	45.5%	14.9%	0.2%	0.1%	0.2%	0.0%	0.1%	0.1%	9.6%	4.0%	2.2%	0.4%	0.4%	16.9%	1.1%
281	50	296	5.7%	60.3%	16.1%	0.3%	0.2%	0.3%	0.0%	0.2%	0.1%	8.1%	3.4%	3.6%	0.3%	0.0%	0.7%	0.7%
282	50	187	5.6%	58.2%	18.1%	0.3%	0.2%	0.4%	0.0%	0.2%	0.1%	6.3%	2.6%	4.8%	0.2%	0.0%	1.7%	1.2%
283	50	214	5.9%	61.4%	12.4%	0.6%	0.4%	0.7%	0.1%	0.4%	0.1%	10.9%	4.5%	1.6%	0.1%	0.0%	0.7%	0.0%
284	50	103	7.0%	73.2%	9.9%	0.2%	0.1%	0.2%	0.0%	0.1%	0.1%	5.8%	2.4%	0.9%	0.0%	0.0%	0.0%	0.0%
285	50	348	5.7%	60.0%	14.7%	0.3%	0.2%	0.4%	0.0%	0.2%	0.1%	8.7%	3.6%	3.5%	0.3%	0.0%	1.5%	0.6%
286	50	277	5.8%	60.4%	16.8%	0.4%	0.3%	0.5%	0.1%	0.3%	0.1%	5.8%	2.4%	4.2%	0.2%	0.0%	2.1%	0.8%
287	50	76	5.6%	58.5%	13.1%	0.2%	0.1%	0.2%	0.0%	0.1%	0.1%	5.0%	2.1%	2.1%	0.3%	0.0%	1.8%	10.8%
288	50	124	5.8%	60.6%	17.5%	0.3%	0.2%	0.4%	0.0%	0.2%	0.0%	3.4%	1.4%	1.9%	0.2%	0.0%	1.5%	6.6%
289	50	214	4.6%	48.3%	13.3%	0.2%	0.1%	0.2%	0.0%	0.1%	0.1%	7.4%	3.1%	1.9%	0.3%	0.4%	15.3%	4.6%
290	50	520	4.4%	45.8%	16.2%	1.2%	0.9%	1.4%	0.2%	0.8%	0.1%	6.1%	2.5%	1.5%	0.1%	0.2%	8.8%	10.0%
291	50	344	5.0%	52.2%	7.7%	0.6%	0.4%	0.7%	0.1%	0.4%	0.1%	5.5%	2.3%	1.3%	0.1%	0.2%	10.1%	13.2%
292	70	802	6.1%	63.6%	8.6%	0.3%	0.2%	0.4%	0.0%	0.2%	0.1%	8.2%	3.4%	1.3%	0.1%	0.1%	2.7%	4.6%
293	70	677	5.0%	53.0%	15.5%	0.5%	0.4%	0.6%	0.1%	0.3%	0.1%	7.0%	2.9%	2.1%	0.2%	0.1%	4.3%	7.8%
294	50	701	4.4%	46.6%	12.8%	0.6%	0.4%	0.7%	0.1%	0.4%	0.1%	6.8%	2.8%	1.3%	0.2%	0.3%	12.0%	10.3%
295	50	617	4.6%	48.0%	12.2%	0.4%	0.3%	0.5%	0.1%	0.3%	0.1%	5.5%	2.3%	1.7%	0.2%	0.2%	9.3%	14.5%
296	50	83	4.7%	49.0%	15.2%	0.1%	0.1%	0.1%	0.0%	0.1%	0.0%	3.7%	1.6%	0.7%	0.1%	0.0%	0.0%	24.6%
297	50	28	1.2%	12.4%	4.0%	0.1%	0.1%	0.1%	0.0%	0.0%	0.0%	1.1%	0.4%	0.2%	0.0%	0.0%	0.0%	80.3%
299	50	242	5.8%	61.1%	13.3%	0.2%	0.1%	0.2%	0.0%	0.1%	0.1%	8.3%	3.4%	4.5%	0.1%	0.0%	0.0%	2.6%
300	70	598	5.4%	56.3%	15.1%	2.0%	1.4%	2.3%	0.2%	1.3%	0.1%	5.9%	2.5%	1.1%	0.0%	0.1%	5.0%	1.3%
301	70	577	6.8%	71.1%	2.5%	1.0%	0.7%	1.2%	0.1%	0.7%	0.1%	6.8%	2.8%	1.3%	0.0%	0.1%	3.3%	1.5%
302	70	436	5.2%	54.3%	16.8%	2.2%	1.6%	2.6%	0.3%	1.4%	0.1%	7.2%	3.0%	0.8%	0.0%	0.1%	2.8%	1.8%
303	70	473	7.0%	73.0%	2.7%	1.0%	0.7%	1.2%	0.1%	0.7%	0.1%	7.6%	3.2%	0.9%	0.0%	0.0%	0.0%	1.8%
304	50	341	4.7%	48.9%	11.1%	0.2%	0.1%	0.2%	0.0%	0.1%	0.0%	4.3%	1.8%	1.6%	0.1%	0.3%	13.4%	13.1%
305	50	475	4.8%	50.7%	17.0%	0.1%	0.1%	0.1%	0.0%	0.1%	0.1%	5.1%	2.1%	2.2%	0.3%	0.2%	9.3%	7.7%
306	50	365	4.1%	43.0%	26.2%	0.4%	0.3%	0.4%	0.0%	0.2%	0.0%	4.2%	1.8%	0.9%	0.1%	0.1%	5.3%	12.9%
307	50	341	6.1%	63.8%	22.1%	0.2%	0.2%	0.3%	0.0%	0.2%	0.0%	2.0%	0.8%	0.6%	0.1%	0.1%	3.4%	0.0%
308	50	17	4.3%	44.6%	20.0%	0.2%	0.2%	0.3%	0.0%	0.2%	0.0%	2.0%	0.8%	0.8%	0.1%	0.1%	4.6%	21.9%
309	50	19	6.1%	63.6%	25.0%	0.2%	0.2%	0.3%	0.0%	0.1%	0.0%	2.4%	1.0%	1.2%	0.1%	0.0%	0.0%	0.0%
310	70	433	5.3%	56.1%	22.6%	0.5%	0.4%	0.6%	0.1%	0.3%	0.1%	5.5%	2.3%	2.4%	0.3%	0.0%	0.0%	3.6%
311	70	555	5.1%	53.1%	25.8%	0.2%	0.2%	0.3%	0.0%	0.1%	0.0%	4.2%	1.7%	1.3%	0.2%	0.0%	0.0%	7.7%
312	50	222	5.7%	59.3%	14.7%	0.4%	0.3%	0.4%	0.0%	0.2%	0.1%	7.0%	2.9%	5.7%	0.3%	0.0%	0.1%	2.8%
313	50	54	6.1%	63.9%	22.9%	0.3%	0.2%	0.4%	0.0%	0.2%	0.0%	3.5%	1.4%	1.0%	0.1%	0.0%	0.0%	0.0%
314	50	64	6.6%	69.6%	17.5%	0.2%	0.1%	0.2%	0.0%	0.1%	0.0%	3.3%	1.4%	0.8%	0.0%	0.0%	0.0%	0.0%
315	50	35	6.6%	69.4%	17.4%	0.2%	0.1%	0.2%	0.0%	0.1%	0.0%	3.5%	1.5%	0.8%	0.0%	0.0%	0.0%	0.0%
316	50	31	6.1%	63.7%	22.9%	0.3%	0.2%	0.4%	0.0%	0.2%	0.0%	3.6%	1.5%	1.0%	0.1%	0.0%	0.0%	0.0%
317	50	36	5.8%	60.8%	26.1%	0.2%	0.2%	0.3%	0.0%	0.1%	0.0%	4.1%	1.7%	0.6%	0.1%	0.0%	0.0%	0.0%
318	50	39	6.4%	66.8%	19.7%	0.2%	0.2%	0.3%	0.0%	0.2%	0.0%	3.9%	1.6%	0.6%	0.0%	0.0%	0.0%	0.0%
319	50	81	5.8%	60.4%	23.7%	0.3%	0.2%	0.3%	0.0%	0.2%	0.1%	5.7%	2.4%	1.1%	0.1%	0.0%	0.0%	0.0%
320	50	37	5.5%	58.0%	19.5%	0.1%	0.1%	0.1%	0.0%	0.1%	0.0%	2.5%	1.0%	0.9%	0.2%	0.2%	8.6%	2.9%
321	50	85	4.2%	43.7%	29.4%	0.7%	0.5%	0.8%	0.1%	0.4%	0.1%	9.2%	3.8%	2.9%	0.3%	0.1%	3.8%	0.0%
322	50	7	5.4%	56.2%	27.6%	0.4%	0.3%	0.5%	0.1%	0.3%	0.0%	4.8%	2.0%	2.0%	0.4%	0.0%	0.0%	0.0%
323	50	22	6.1%	63.6%	21.7%	0.4%	0.3%	0.4%	0.0%	0.2%	0.0%	4.0%	1.7%	1.4%	0.2%	0.0%	0.0%	0.0%
324	50	78	4.9%	51.7%	29.8%	0.1%	0.1%	0.2%	0.0%	0.1%	0.0%	3.7%	1.5%	1.9%	0.3%	0.1%	4.1%	1.4%
325	50	111	5.5%	57.5%	25.2%	0.3%	0.2%	0.3%	0.0%	0.2%	0.0%	4.0%	1.7%	1.2%	0.1%	0.1%	2.9%	1.0%
326	50	13	5.7%	60.3%	17.8%	0.2%	0.1%	0.2%	0.0%	0.1%	0.1%	8.1%	3.3%	3.7%	0.3%	0.0%	0.0%	0.0%
327	50	63	5.5%	58.0%	16.7%	0.4%	0.3%	0.4%	0.0%	0.2%	0.1%	5.4%	2.2%	3.6%	0.3%	0.1%	5.1%	1.7%
328	50	74	5.1%	53.0%	28.8%	0.2%	0.1%	0.2%	0.0%	0.1%	0.0%	4.4%	1.8%	1.6%	0.1%	0.1%	4.3%	0.0%
329	50	61	6.1%	63.9%	25.6%	0.4%	0.3%	0.5%	0.0%	0.2%	0.0%	1.7%	0.7%	0.6%	0.0%	0.0%	0.0%	0.0%
330	50	35	6.7%	70.8%	17.2%	0.3%	0.2%	0.3%	0.0%	0.2%	0.0%	2.4%	1.0%	0.8%	0.0%	0.0%	0.0%	0.0%
331	50	24	6.6%	69.5%	18.1%	0.4%	0.3%	0.5%	0.1%	0.3%	0.0%	2.3%	0.9%	1.0%	0.0%	0.0%	0.0%	0.0%
332	50	31	6.7%	70.8%	17.0%	0.3%	0.2%	0.3%	0.0%	0.2%	0.0%	2.5%	1.0%	0.8%	0.0%	0.0%	0.0%	0.0%
333	50	19	6.6%	69.3%	18.0%	0.4%	0.3%	0.5%	0.1%	0.3%	0.0%	2.3%	1.0%	1.1%	0.1%	0.0%	0.0%	0.0%
334	50	32	7.0%	72.9%	15.5%	0.2%	0.1%	0.2%	0.0%	0.1%	0.0%	1.9%	0.8%	1.3%	0.0%	0.0%	0.0%	0.0%
335	50	19	6.8%	71.7%	15.7%	0.4%	0.3%	0.5%	0.1%	0.3%	0.0%	1.8%	0.7%	1.8%	0.1%	0.0%	0.0%	0.0%
336	50	364	5.7%	60.1%	29.3%	0.7%	0.5%	0.8%	0.1%	0.4%	0.0%	1.5%	0.6%	0.3%	0.0%	0.0%	0.0%	0.0%
337	50	255	4.4%	46.0%	46.1%	0.3%	0.2%	0.4%	0.0%	0.2%	0.0%	1.3%	0.5%	0.4%	0.0%	0.0%	0.0%	0.0%
338	50	126	5.4%	56.8%	31.1%	0.1%	0.1%	0.1%	0.0%	0.1%	0.0%	3.8%	1.6%	0.8%	0.0%	0.0%	0.0%	0.0%
339	50	384	4.8%	50.7%	41.3%	0.5%	0.4%	0.6%	0.1%	0.3%	0.0%	0.7%	0.3%	0.3%	0.0%	0.0%	0.0%	0.0%
340	50	151	4.9%	51.8%	39.6%	0.2%	0.1%	0.2%	0.0%	0.1%	0.0%	1.6%	0.7%	0.6%	0.0%	0.0%	0.0%	0.0%
341	50	235	6.0%	63.0%	26.4%	0.6%	0.4%	0.7%	0.1%	0.4%	0.0%	1.3%	0.5%	0.5%	0.0%	0.0%	0.0%	0.0%
342	80	823	5.9%	62.3%	18.3%	0.4%	0.3%	0.5%	0.1%	0.3%	0.1%	5.7%	2.4%	3.5%	0.2%	0.0%	0.0%	0.0%
343	80	835	6.7%	70.1%	11.5%	0.3%	0.2%	0.4%	0.0%	0.2%	0.1%	6.0%	2.5%	1.8%	0.2%	0.0%	0.0%	0.0%
346	70	31	6.3%	65.7%	18.1%	0.6%	0.5%	0.8%	0.1%	0.4%	0.0%	4.1%	1.7%	1.7%	0.1%	0.0%	0.0%	0.0%

Traffic Flows and Breakdown by 16 Vehicle Classes (Year 2036)

Link No.	Speed Limit	Total Vehicle	19 - Motorcycles (MC)	01 - Private Cars (PC)	03 - Taxi	14 - Non-franchised Bus <=6.4t	15 - Non-franchised Bus 6.4-15t	16 - Non-franchised Bus >15t	12 - Private Light Bus <=3.5t	13 - Private Light Bus >3.5t	04 - Light Goods Vehicles <=2.5t	05 - Lt Goods Vehicles 2.5-3.5t	06 - Light Goods Vehicles >3.5t	07 - Heavy Goods Vehicles <=15t	08 - Heavy Goods Vehicles >15t	17 - Franchised Bus (SD)	18 - Franchised Bus (DD)	11 - Public Light Buses
	km/hr	0100-0200																
349	70	292	5.9%	61.9%	17.2%	0.5%	0.4%	0.6%	0.1%	0.3%	0.1%	6.9%	2.9%	3.2%	0.2%	0.0%	0.0%	0.0%
350	50	336	4.3%	45.1%	48.2%	0.3%	0.2%	0.3%	0.0%	0.2%	0.0%	0.7%	0.3%	0.3%	0.0%	0.0%	0.0%	0.0%
351	50	150	5.7%	59.6%	28.7%	0.2%	0.1%	0.2%	0.0%	0.1%	0.0%	3.2%	1.3%	0.8%	0.0%	0.0%	0.0%	0.0%
364	50	74	6.7%	70.6%	14.1%	0.3%	0.2%	0.4%	0.0%	0.2%	0.0%	4.4%	1.8%	1.1%	0.0%	0.0%	0.0%	0.0%
365	50	99	6.4%	66.8%	18.9%	0.5%	0.3%	0.5%	0.1%	0.3%	0.0%	3.8%	1.6%	0.8%	0.0%	0.0%	0.0%	0.0%
368	50	236	5.1%	53.7%	15.1%	0.9%	0.6%	1.0%	0.1%	0.6%	0.1%	5.3%	2.2%	2.6%	0.3%	0.2%	7.9%	4.4%
369	50	34	5.6%	58.8%	20.1%	0.3%	0.2%	0.3%	0.0%	0.2%	0.0%	4.7%	1.9%	1.2%	0.2%	0.0%	0.0%	6.3%
370	50	5	2.0%	21.0%	22.5%	0.3%	0.2%	0.3%	0.0%	0.2%	0.1%	5.5%	2.3%	1.6%	0.5%	1.0%	42.6%	0.0%
371	70	245	5.4%	56.6%	25.7%	0.4%	0.3%	0.5%	0.1%	0.3%	0.0%	2.9%	1.2%	1.2%	0.3%	0.1%	4.9%	0.0%
372	70	699	4.8%	50.0%	30.8%	0.5%	0.3%	0.6%	0.1%	0.3%	0.1%	5.7%	2.3%	2.1%	0.5%	0.0%	1.9%	0.0%
373	50	103	5.6%	58.6%	28.4%	0.5%	0.4%	0.6%	0.1%	0.3%	0.0%	3.4%	1.4%	0.7%	0.1%	0.0%	0.0%	0.0%
374	50	10	5.1%	53.7%	20.5%	0.3%	0.2%	0.3%	0.0%	0.2%	0.1%	9.6%	4.0%	4.7%	1.3%	0.0%	0.0%	0.0%
375	50	35	4.8%	50.5%	24.4%	0.3%	0.2%	0.4%	0.0%	0.2%	0.0%	4.1%	1.7%	1.1%	0.2%	0.0%	0.0%	11.8%
376	50	148	5.6%	58.6%	22.7%	0.3%	0.2%	0.3%	0.0%	0.2%	0.1%	6.5%	2.7%	2.6%	0.3%	0.0%	0.0%	0.0%
377	50	34	5.6%	58.6%	26.2%	0.5%	0.4%	0.6%	0.1%	0.3%	0.0%	4.2%	1.7%	1.4%	0.3%	0.0%	0.0%	0.0%
378	50	169	5.5%	57.6%	26.5%	0.4%	0.3%	0.4%	0.0%	0.2%	0.0%	4.6%	1.9%	1.4%	0.1%	0.0%	0.0%	1.0%
380	50	40	5.5%	57.5%	25.6%	0.5%	0.4%	0.6%	0.1%	0.3%	0.1%	5.0%	2.1%	1.9%	0.5%	0.0%	0.0%	0.0%
381	50	91	4.1%	43.5%	20.5%	0.5%	0.3%	0.6%	0.1%	0.3%	0.0%	3.7%	1.6%	1.5%	0.3%	0.5%	19.4%	3.0%
382	50	80	4.3%	45.2%	17.8%	0.3%	0.2%	0.3%	0.0%	0.2%	0.0%	2.5%	1.0%	1.2%	0.3%	0.5%	22.7%	3.4%
383	50	677	4.8%	50.0%	23.1%	0.4%	0.3%	0.5%	0.1%	0.3%	0.0%	4.4%	1.8%	1.9%	0.3%	0.2%	8.7%	3.2%
384	50	359	4.6%	48.7%	14.3%	0.2%	0.2%	0.3%	0.0%	0.1%	0.1%	5.0%	2.1%	2.2%	0.4%	0.3%	14.3%	7.1%
385	50	558	5.0%	52.2%	32.0%	0.4%	0.3%	0.5%	0.0%	0.3%	0.0%	4.7%	1.9%	2.0%	0.3%	0.0%	0.0%	0.4%
386	50	589	5.0%	52.7%	31.6%	0.4%	0.3%	0.5%	0.0%	0.2%	0.0%	4.6%	1.9%	1.9%	0.3%	0.0%	0.0%	0.4%
388	50	121	5.4%	57.1%	25.7%	0.6%	0.5%	0.7%	0.1%	0.4%	0.1%	4.9%	2.0%	2.0%	0.4%	0.0%	0.0%	0.0%
389	50	314	5.7%	59.8%	24.7%	0.4%	0.3%	0.5%	0.1%	0.3%	0.0%	4.3%	1.8%	1.3%	0.2%	0.0%	0.0%	0.7%
390	50	132	5.7%	59.9%	23.7%	0.2%	0.2%	0.3%	0.0%	0.1%	0.1%	5.0%	2.1%	0.9%	0.1%	0.0%	0.0%	1.7%
391	50	523	5.1%	53.7%	32.0%	0.2%	0.2%	0.3%	0.0%	0.1%	0.0%	4.6%	1.9%	1.4%	0.1%	0.0%	0.0%	0.4%
394	50	46	4.9%	51.2%	26.0%	0.3%	0.2%	0.4%	0.0%	0.2%	0.1%	8.2%	3.4%	3.8%	1.1%	0.0%	0.0%	0.0%
395	50	50	5.0%	52.3%	22.9%	0.6%	0.4%	0.7%	0.1%	0.4%	0.1%	10.4%	4.3%	2.5%	0.4%	0.0%	0.0%	0.0%
397	50	79	5.9%	61.7%	23.1%	0.5%	0.4%	0.6%	0.1%	0.3%	0.0%	3.4%	1.4%	2.0%	0.6%	0.0%	0.0%	0.0%
398	50	32	6.4%	67.6%	20.8%	0.3%	0.2%	0.3%	0.0%	0.2%	0.0%	2.2%	0.9%	0.7%	0.2%	0.0%	0.0%	0.0%
399	50	173	4.8%	50.8%	15.7%	0.2%	0.2%	0.3%	0.0%	0.2%	0.0%	4.1%	1.7%	2.7%	0.7%	0.3%	13.7%	4.6%
403	50	101	6.7%	70.3%	13.0%	0.3%	0.2%	0.4%	0.0%	0.2%	0.1%	5.6%	2.3%	0.9%	0.0%	0.0%	0.0%	0.0%
405	50	182	5.6%	58.7%	26.4%	0.2%	0.1%	0.2%	0.0%	0.1%	0.0%	3.5%	1.4%	1.0%	0.2%	0.0%	1.8%	0.6%
406	50	40	6.9%	72.6%	13.5%	0.4%	0.3%	0.5%	0.1%	0.3%	0.0%	2.9%	1.2%	1.3%	0.0%	0.0%	0.0%	0.0%
407	50	19	2.5%	25.7%	10.0%	1.3%	0.9%	1.5%	0.2%	0.8%	0.2%	20.3%	8.4%	3.2%	0.0%	0.0%	0.0%	24.9%
408	50	83	5.0%	52.3%	29.6%	0.1%	0.1%	0.2%	0.0%	0.1%	0.0%	3.7%	1.5%	1.8%	0.3%	0.1%	3.9%	1.3%
409	50	131	5.6%	58.8%	24.5%	0.3%	0.2%	0.3%	0.0%	0.2%	0.0%	3.9%	1.6%	1.2%	0.1%	0.1%	2.4%	0.8%
412	70	155	5.9%	62.2%	18.0%	0.8%	0.6%	0.9%	0.1%	0.5%	0.1%	5.4%	2.2%	3.1%	0.0%	0.0%	0.0%	0.0%
413	70	32	4.8%	50.6%	32.3%	1.8%	1.3%	2.1%	0.2%	1.2%	0.0%	2.9%	1.2%	1.3%	0.1%	0.0%	0.0%	0.0%
414	70	303	5.4%	56.9%	16.6%	0.6%	0.4%	0.7%	0.1%	0.4%	0.1%	7.9%	3.3%	3.1%	0.3%	0.1%	2.3%	1.8%
415	70	124	6.2%	65.2%	14.4%	0.5%	0.4%	0.6%	0.1%	0.3%	0.1%	6.1%	2.5%	3.6%	0.0%	0.0%	0.0%	0.0%
416	70	80	5.8%	60.6%	13.4%	0.6%	0.4%	0.7%	0.1%	0.4%	0.1%	9.7%	4.0%	4.2%	0.1%	0.0%	0.0%	0.0%
417	50	210	4.5%	46.9%	16.3%	0.2%	0.1%	0.2%	0.0%	0.1%	0.0%	1.8%	0.7%	0.7%	0.0%	0.6%	26.0%	1.8%
418	50	221	5.3%	55.2%	23.2%	0.2%	0.2%	0.3%	0.0%	0.2%	0.0%	3.7%	1.5%	1.3%	0.2%	0.1%	6.0%	2.5%
419	50	93	6.1%	63.7%	14.3%	0.6%	0.4%	0.7%	0.1%	0.4%	0.0%	4.1%	1.7%	1.1%	0.1%	0.0%	1.2%	5.6%
420	50	171	6.4%	66.8%	15.4%	0.2%	0.2%	0.3%	0.0%	0.1%	0.0%	2.1%	0.8%	0.9%	0.2%	0.1%	4.1%	2.4%
421	50	528	5.6%	58.4%	12.4%	0.4%	0.3%	0.5%	0.1%	0.3%	0.0%	4.5%	1.9%	2.5%	0.3%	0.1%	5.0%	7.8%
422	50	621	5.6%	58.4%	17.6%	0.1%	0.1%	0.2%	0.0%	0.1%	0.0%	4.1%	1.7%	1.9%	0.2%	0.1%	3.9%	6.1%
423	70	646	5.5%	57.3%	15.8%	0.3%	0.2%	0.3%	0.0%	0.2%	0.1%	8.3%	3.5%	2.7%	0.9%	0.0%	1.1%	3.9%
424	70	538	5.6%	59.1%	15.7%	0.3%	0.2%	0.4%	0.0%	0.2%	0.1%	7.5%	3.1%	2.8%	0.4%	0.1%	2.2%	2.0%
425	50	387	4.6%	48.2%	11.3%	0.4%	0.3%	0.5%	0.1%	0.3%	0.1%	5.5%	2.3%	3.3%	0.4%	0.4%	18.5%	3.7%
426	50	311	5.9%	62.1%	13.2%	0.2%	0.1%	0.2%	0.0%	0.1%	0.1%	5.8%	2.4%	3.0%	0.3%	0.1%	3.2%	3.5%
427	50	21	6.2%	64.9%	23.1%	0.1%	0.1%	0.1%	0.0%	0.1%	0.0%	2.4%	1.0%	1.9%	0.1%	0.0%	0.0%	0.0%
429	50	161	3.5%	37.0%	17.1%	0.4%	0.3%	0.5%	0.1%	0.3%	0.0%	3.1%	1.3%	0.6%	0.0%	0.6%	24.1%	11.2%
430	70	101	5.2%	54.6%	13.8%	0.6%	0.4%	0.7%	0.1%	0.4%	0.0%	4.7%	1.9%	2.8%	0.0%	0.3%	14.3%	0.0%
433	50	39	5.4%	56.3%	16.3%	0.5%	0.3%	0.6%	0.1%	0.3%	0.1%	10.7%	4.4%	2.2%	0.2%	0.1%	2.7%	0.0%
434	50	132	5.6%	58.9%	16.0%	1.0%	0.7%	1.2%	0.1%	0.6%	0.1%	8.4%	3.5%	1.9%	0.2%	0.0%	1.8%	0.0%
435	50	198	5.6%	58.3%	8.5%	0.2%	0.2%	0.3%	0.0%	0.1%	0.1%	6.8%	2.8%	0.6%	0.2%	0.1%	6.2%	9.9%
436	50	145	5.4%	56.4%	17.5%	0.3%	0.2%	0.4%	0.0%	0.2%	0.0%	3.5%	1.5%	1.1%	0.1%	0.2%	9.6%	3.4%
437	50	65	3.1%	32.8%	4.6%	0.6%	0.4%	0.7%	0.1%	0.4%	0.1%	5.3%	2.2%	1.2%	0.1%	0.6%	27.3%	20.7%
438	50	63	5.8%	60.6%	13.8%	0.2%	0.2%	0.3%	0.0%	0.2%	0.1%	8.9%	3.7%	3.4%	0.3%	0.0%	0.0%	2.6%
439	50	67	5.8%	60.7%	18.3%	0.3%	0.2%	0.4%	0.0%	0.2%	0.1%	5.0%	2.1%	1.2%	0.2%	0.1%	4.0%	1.6%
440	50	320	5.7%	59.6%	19.5%	0.3%	0.2%	0.3%	0.0%	0.2%	0.1%	7.5%	3.1%	2.0%	0.3%	0.0%	0.0%	1.3%
443	50	70	5.2%	54.6%	18.6%	0.7%	0.5%	0.8%	0.1%	0.4%	0.1%	6.3%	2.6%	1.1%	0.1%	0.0%	0.0%	8.9%
444	50	87	5.2%	54.7%	20.4%	0.2%	0.2%	0.3%	0.0%	0.1%	0.1%	7.5%	3.1%	1.9%	0.2%	0.0%	0.0%	6.0%
445	50	59	4.4%	45.9%	13.5%	1.1%	0.8%	1.3%	0.1%	0.7%	0.1%	5.1%	2.1%	0.6%	0.0%	0.2%	9.9%	14.2%
446	50	153	5.6%	59.1%	21.7%	0.4%	0.3%	0.5%	0.0%	0.3%	0.1%	6.4%	2.7%	1.6%	0.1%	0.0%	0.0%	1.3%
447	50	55	5.8%	60.4%	15.0%	0.5%	0.3%	0.5%	0.1%	0.3%	0.1%	9.7%	4.0%	3.1%	0.2%	0.0%	0.0%	0.0%
448	50	31	4.6%	48.1%	19.8%	0.2%	0.1%	0.2%	0.0%	0.1%	0.2%	15.8%	6.6%	4.0%	0.3%	0.0%	0.0%	0.0%
449	50	67	6.1%	63.7%	18.2%	0.5%	0.3%	0.6%	0.1%	0.3%	0.1%	6.0%	2.5%	1.6%	0.2%	0.0%	0.0%	0.0%
450	50	7	4.7%	49.2%	22.2%	0.1%	0.1%	0.1%	0.0%	0.1%	0.1%	14.1%	5.8%	3.3%	0.2%	0.0%	0.0%	0.0%
451	50	81	6.2%	64.6%	21.8%	0.1%	0.1%	0.1%	0.0%	0.1%	0.0%	3.7%	1.5%	1.5%	0.2%	0.0%	0.0%	0.0%
452	50	90	6.3%	66.0%	16.1%	0.7%	0.5%	0.8%	0.1%	0.5%	0.1%	5.5%	2.3%	1.1%	0.0%	0.0%	0.0%	0.0%
453	50	199	5.4%	56.3%	25.8%	0.4%	0.3%	0.4%	0.0%	0.2%	0.1%	5.1%	2.1%	1.6%	0.1%	0.0%	2.1%	0.0%
454	50	71	6.2%	65.1%	20.1%	0.4%	0.3%	0.4%	0.0%	0.2%	0.0%	3.9%	1.6%	1.4%	0.1%	0.0%	0.0%	0.0%
459	50	192	6.3%	66.4%	15.4%	0.3%	0.2%	0.4%	0.0%	0.2%	0.0%	4.5%	1.9%	1.0%	0.0%	0.0%	0.6%	2.6%
460	50	202	6.2%	64.7%	19.1%	0.3%	0.2%	0.3%	0.0%	0.2%	0.0%	4.5%	1.9%	1.5%	0.1%	0.0%	0.0%	0.9%
461	50	258	6.1%	64.4%	21.7%	0.4%	0.3%	0.5%	0.1%	0.3%	0.0%	3.4%	1.4%	0.8%	0.0%	0.0%	0.0%	0.7%
468	50	82	5.7%	59.4%	14.4%	0.2%	0.2%	0.3%	0.0%	0.1%	0.1%	5.0%	2.1%	1.3%	0.2%	0.1%	4.2%	7.0%
469	50	193	4.9%	51.4%	28.5%	0.6%	0.4%	0.7%	0.1%	0.4%	0.0%	2.7%	1.1%	0.8%	0.1%	0.0%	1.1%	7.2%
470	50	62	4.1%	43.5%	25.4%	1.6%	1.1%	1.9%	0.2%	1.0%	0.0%	3.9%	1.6%	1.0%	0.1%	0.0%	1.3%	13.2%
473	50	32	7.0%	72.9%	15.5%	0.2%	0.1%	0.2%	0.0%	0.1%	0.0%	1.9%	0.8%	1.3%	0.0%	0.0%	0.0%	0.0%
474	50	19	6.8%	71.7%	15.7%	0.4%	0.3%	0.5%	0.1%	0.3%	0.0%	1.8%	0.7%	1.8%	0.1%	0.0%	0.0%	0.0%
475	50	7	6.5%	68.0%	16.9%	0.4%	0.3%	0.5%	0.1%	0.3%	0.0%	4.1%	1.7%	1.1%	0.0%	0.0%	0.0%	0.0%
476	50	5	5.8%	60.6%	22.4%	0.5%	0.4%	0.6%	0.1%	0.3%	0.1%	5.5%	2.3%	1.4%	0.1%	0.0%	0.0%	0.0%
477	50	13	6.4%	67.0%	20.2%	0.3%	0.2%	0.3%	0.0%	0.2%	0.0%	2.7%	1.1%	1.5%	0.1%	0.0%	0.0%	0.0%
478	50	9	6.6%	69.0%	17.9%	0.2%	0.1%	0.2%	0.0%	0.1%	0.0%	3.2%	1.3%	1.2%	0.0%	0.0%	0.0%	0.0%
479	50	4	5.6%	59.1%	25.3%	0.1%	0.1%	0.2%	0.0%	0.1%	0.1%	6.2%	2.6%	0.6%	0.0%	0.0%	0.0%	0.0%
480	50	6	6.2%	64.9%	19.9%	0.3%	0.2%	0.4%	0.0%	0.2%	0.1%	4.9%	2.0%	0.7%	0.0%	0.0%	0.0%	0.0%
483	50	155	5.0%	52.8%	37.4%	0.2%	0.2%	0.3%	0.0%	0.1%	0.0%	2.2%	0.9%	0.8%	0.1%	0.0%	0.0%	0.0%
484	50	230	6.0%	63.1%	26.1%	0.6%	0.4%	0.7%	0.1%	0.4%	0.0%	1.5%	0.6%	0.6%	0.0%	0.0%	0.0%	0.0%
485	50	94	4.3%	45.4%	15.5%	0.7%	0.5%	0.8%	0.1%	0.5%	0.0%	3.1%	1.3%	0.7%	2.1%	0.4%	17.1%	7.3%
486	50	112	6.0%	62.4%	25.6%	0.2%	0.1%	0.2%	0.0%	0.1%	0.0%	2.9%	1.2%	1.1%	0.3%	0.0%	0.0%	0.0%
487	50	55	3.4%	36.1%	28.0%	0.4%	0.3%	0.5%	0.1%	0.3%	0.1%	5.5%	2.3%	1.5%	0.3%	0.0%	0.0%	21.3%
488	50	15	2.1%	22.3%	7.3%	0.4%	0.3%	0.5%	0.1%	0.3%	0.0%	1.9%	0.8%	0.2%	0.0%	1.5%	62.4%	0.0%
489	50	278	4.8%	50.8%	15.7%	0.5%	0.4%	0.6%	0.1%	0.3%	0.0%	3.5%	1.4%	1.7%	0.2%	0.3%	12.9%	6.8%
490	50	36	0.4%	3.8%	3.2%	0.0%	0.0%	0.0%	0.0%	0.0%	0.0%	0.8%	0.3%	0.0%	0.0%	1.6%	67.8%	22.1%
491	50	183	4.0%	42.1%	20.2%	0.2%	0.1%	0.2%	0.0%	0.1%	0.0%	3.5%	1.4%	1.1%	0.3%	0.4%	15.5%	10.8%
492	50	4	5.4%	56.2%	25.5%	1.0%	0.7%	1.1%	0.1%	0.6%	0.1%	6.2%	2.6%	0.4%	0.0%	0.0%	0.0%	0.0%
493	50	313	5.0%	52.9%	17.9%	0.5%	0.3%	0.6%	0.1%	0.3%	0.0%	3.6%	1.5%	1.7%	0.2%	0.1%	5.5%	9.8%
494	50	13	6.3%	66.3%	18.0%	0.3%	0.2%	0.4%	0.0%	0.2%	0.1%	5.0%	2.1%	1.0%	0.1%	0.0%	0.0%	0.0%
495	50	40	6.1%	64.1%	25.2%	0.2%	0.2%	0.3%	0.0%	0.2%	0.0%	2.2%	0.9%	0.4%	0.1%	0.0%	0.0%	0.0%
496	50	96	2.5%	26.1%	18.0%	0.3%	0.2%	0.3%	0.0%	0.2%	0.0%	3.5%	1.4%	1.0%	0.2%	0.6%	25.2%	20.4%
497	50	201	4.2%	44.0%	20.9%	0.2%	0.1%	0.2%	0.0%	0.1%	0.0%	3.3%	1.4%	1.0%	0.3%	0.3%	14.1%	9.8%

Traffic Flows and Breakdown by 16 Vehicle Classes (Year 2036)

Link No.	Speed Limit	Total Vehicle	19 - Motorcycles (MC)	01 - Private Cars (PC)	03 - Taxi	14 - Non-franchised Bus <=6.4t	15 - Non-franchised Bus 6.4-15t	16 - Non-franchised Bus >15t	12 - Private Light Bus <=3.5t	13 - Private Light Bus >3.5t	04 - Light Goods Vehicles <=2.5t	05 - Lt Goods Vehicles 2.5-3.5t	06 - Light Goods Vehicles >3.5t	07 - Heavy Goods Vehicles <=15t	08 - Heavy Goods Vehicles >15t	17 - Franchised Bus (SD)	18 - Franchised Bus (DD)	11 - Public Light Buses
	km/hr	0100-0200																
498	50	37	5.4%	56.2%	21.2%	0.2%	0.2%	0.3%	0.0%	0.2%	0.0%	4.5%	1.9%	0.8%	0.1%	0.0%	0.0%	9.0%
499	50	13	4.1%	42.9%	19.7%	0.0%	0.0%	0.0%	0.0%	0.0%	0.1%	5.4%	2.2%	0.3%	0.0%	0.0%	0.0%	25.3%
500	50	40	3.6%	37.4%	15.4%	0.1%	0.1%	0.2%	0.0%	0.1%	0.0%	3.7%	1.5%	0.5%	0.1%	0.3%	14.2%	22.8%
501	50	130	5.0%	52.7%	27.7%	0.3%	0.2%	0.4%	0.0%	0.2%	0.0%	3.8%	1.6%	1.0%	0.2%	0.0%	0.0%	6.9%
502	50	3	4.6%	48.7%	33.1%	0.5%	0.4%	0.6%	0.1%	0.3%	0.1%	8.1%	3.4%	0.0%	0.0%	0.0%	0.0%	0.0%
503	50	108	4.8%	50.8%	19.8%	0.1%	0.1%	0.1%	0.0%	0.1%	0.0%	3.3%	1.4%	0.9%	0.2%	0.3%	11.6%	6.6%
504	50	266	4.9%	51.3%	22.6%	0.4%	0.3%	0.5%	0.1%	0.3%	0.1%	6.4%	2.7%	1.8%	0.2%	0.1%	3.3%	5.0%
505	50	62	5.6%	58.9%	23.3%	0.2%	0.1%	0.2%	0.0%	0.1%	0.1%	6.5%	2.7%	1.9%	0.3%	0.0%	0.0%	0.0%
506	50	105	5.5%	58.2%	24.0%	0.3%	0.2%	0.3%	0.0%	0.2%	0.1%	6.5%	2.7%	1.7%	0.2%	0.0%	0.0%	0.0%
507	50	41	5.3%	55.5%	26.5%	0.5%	0.4%	0.6%	0.1%	0.3%	0.1%	5.4%	2.3%	2.3%	0.7%	0.0%	0.0%	0.0%
508	50	31	5.7%	59.9%	22.6%	0.1%	0.1%	0.1%	0.0%	0.1%	0.1%	6.6%	2.7%	1.8%	0.3%	0.0%	0.0%	0.0%
509	50	53	4.8%	49.9%	28.2%	0.6%	0.4%	0.7%	0.1%	0.4%	0.0%	3.6%	1.5%	1.6%	0.5%	0.0%	0.0%	7.8%
512	50	209	5.0%	52.3%	25.9%	0.5%	0.3%	0.6%	0.1%	0.3%	0.0%	3.9%	1.6%	1.6%	0.3%	0.0%	0.0%	7.6%
513	50	31	6.0%	62.5%	27.1%	0.2%	0.2%	0.3%	0.0%	0.1%	0.0%	2.1%	0.9%	0.4%	0.1%	0.0%	0.0%	0.0%
514	50	98	2.6%	27.0%	18.1%	0.2%	0.2%	0.3%	0.0%	0.2%	0.0%	3.5%	1.4%	1.0%	0.2%	0.6%	24.7%	20.0%
515	50	222	4.4%	46.1%	21.0%	0.2%	0.1%	0.2%	0.0%	0.1%	0.0%	3.2%	1.3%	1.0%	0.3%	0.3%	12.8%	8.9%
516	50	35	4.2%	44.0%	22.8%	0.1%	0.0%	0.1%	0.0%	0.0%	0.0%	3.2%	1.3%	0.7%	0.1%	0.3%	11.5%	11.7%
517	50	77	4.7%	49.0%	22.0%	0.2%	0.2%	0.3%	0.0%	0.1%	0.0%	3.5%	1.5%	1.4%	0.2%	0.1%	5.2%	11.7%
518	50	33	5.4%	56.9%	25.6%	0.3%	0.2%	0.4%	0.0%	0.2%	0.1%	6.2%	2.6%	1.7%	0.2%	0.0%	0.0%	0.0%
519	50	49	5.9%	61.9%	26.8%	0.2%	0.1%	0.2%	0.0%	0.1%	0.0%	2.5%	1.0%	0.9%	0.3%	0.0%	0.0%	0.0%
520	50	155	4.0%	42.4%	21.2%	0.3%	0.2%	0.3%	0.0%	0.2%	0.0%	3.8%	1.6%	1.1%	0.2%	0.3%	14.2%	10.1%
521	50	172	4.4%	45.8%	21.5%	0.2%	0.1%	0.2%	0.0%	0.1%	0.0%	3.1%	1.3%	1.0%	0.3%	0.4%	15.1%	6.5%
522	50	84	5.1%	53.8%	26.8%	0.4%	0.3%	0.5%	0.0%	0.3%	0.0%	3.6%	1.5%	0.7%	0.1%	0.0%	0.0%	6.9%
523	50	20	6.5%	68.5%	18.6%	0.1%	0.1%	0.2%	0.0%	0.1%	0.0%	3.2%	1.3%	1.1%	0.2%	0.0%	0.0%	0.0%
524	50	49	5.0%	52.1%	27.2%	0.6%	0.4%	0.7%	0.1%	0.4%	0.0%	2.1%	0.9%	0.4%	0.1%	0.0%	0.0%	10.0%
525	50	46	6.3%	66.1%	17.5%	0.1%	0.1%	0.2%	0.0%	0.1%	0.0%	2.6%	1.1%	1.0%	0.2%	0.0%	0.0%	4.8%
526	50	72	2.8%	29.6%	14.8%	0.2%	0.1%	0.2%	0.0%	0.1%	0.0%	4.1%	1.7%	1.4%	0.3%	0.7%	30.4%	13.7%
527	50	153	4.1%	42.9%	21.9%	0.2%	0.1%	0.2%	0.0%	0.1%	0.0%	3.1%	1.3%	0.9%	0.4%	0.4%	17.0%	7.3%
528	50	48	1.8%	18.9%	8.9%	0.1%	0.1%	0.2%	0.0%	0.1%	0.0%	1.2%	0.5%	0.5%	0.1%	1.0%	41.9%	24.6%
529	50	248	4.4%	46.4%	19.4%	0.2%	0.2%	0.3%	0.0%	0.1%	0.0%	4.5%	1.9%	1.4%	0.3%	0.3%	13.4%	7.1%
530	50	98	3.6%	37.9%	19.5%	0.3%	0.2%	0.4%	0.0%	0.2%	0.0%	2.6%	1.1%	1.0%	0.3%	0.5%	20.4%	11.9%
531	50	248	4.4%	46.4%	19.4%	0.2%	0.2%	0.3%	0.0%	0.1%	0.0%	4.5%	1.9%	1.4%	0.3%	0.3%	13.4%	7.1%
532	50	39	5.9%	61.5%	27.0%	0.2%	0.1%	0.2%	0.0%	0.1%	0.0%	2.9%	1.2%	0.7%	0.1%	0.0%	0.0%	0.0%
533	50	36	5.3%	55.4%	24.9%	0.4%	0.3%	0.4%	0.0%	0.2%	0.1%	6.8%	2.8%	2.8%	0.7%	0.0%	0.0%	0.0%
534	50	99	3.6%	37.7%	19.5%	0.3%	0.2%	0.4%	0.0%	0.2%	0.0%	2.9%	1.2%	1.1%	0.3%	0.5%	20.2%	11.9%
535	50	273	4.5%	47.5%	18.9%	0.2%	0.2%	0.3%	0.0%	0.1%	0.1%	5.3%	2.2%	1.6%	0.4%	0.3%	12.1%	6.4%
536	50	163	4.4%	46.6%	18.9%	0.4%	0.3%	0.5%	0.1%	0.3%	0.1%	8.4%	3.5%	2.5%	0.4%	0.1%	5.4%	8.2%
537	50	114	3.3%	35.1%	16.8%	0.3%	0.2%	0.4%	0.0%	0.2%	0.0%	3.4%	1.4%	1.1%	0.2%	0.5%	22.3%	14.6%
538	50	208	4.5%	47.3%	20.0%	0.2%	0.1%	0.2%	0.0%	0.1%	0.0%	3.6%	1.5%	1.1%	0.4%	0.3%	14.3%	6.3%
539	50	104	2.4%	24.7%	10.4%	0.1%	0.1%	0.1%	0.0%	0.1%	0.0%	2.9%	1.2%	0.8%	0.1%	0.9%	40.1%	16.1%
540	50	276	4.5%	47.6%	17.4%	0.3%	0.2%	0.3%	0.0%	0.2%	0.0%	4.3%	1.8%	1.9%	0.4%	0.3%	12.2%	8.5%
543	50	162	3.7%	38.9%	13.9%	0.4%	0.3%	0.5%	0.0%	0.2%	0.0%	3.1%	1.3%	1.0%	0.1%	0.6%	25.7%	10.3%
544	50	276	4.5%	47.6%	17.4%	0.3%	0.2%	0.3%	0.0%	0.2%	0.0%	4.3%	1.8%	1.9%	0.4%	0.3%	12.2%	8.5%
545	50	162	3.7%	38.9%	13.9%	0.4%	0.3%	0.5%	0.0%	0.2%	0.0%	3.1%	1.3%	1.0%	0.1%	0.6%	25.7%	10.3%
546	50	202	4.2%	44.0%	14.1%	0.2%	0.2%	0.3%	0.0%	0.2%	0.0%	3.9%	1.6%	2.0%	0.5%	0.4%	16.6%	11.6%
547	50	305	4.4%	46.7%	16.6%	0.3%	0.2%	0.3%	0.0%	0.2%	0.0%	3.5%	1.5%	1.7%	0.4%	0.3%	11.0%	12.9%
548	50	23	6.1%	63.8%	22.0%	0.1%	0.1%	0.2%	0.0%	0.1%	0.0%	4.2%	1.7%	1.4%	0.2%	0.0%	0.0%	0.0%
549	50	267	4.3%	45.3%	18.7%	0.4%	0.3%	0.4%	0.0%	0.2%	0.0%	3.8%	1.6%	1.3%	0.2%	0.4%	16.8%	6.3%
550	50	302	4.7%	48.9%	14.3%	0.2%	0.1%	0.2%	0.0%	0.1%	0.0%	3.9%	1.6%	1.9%	0.4%	0.3%	12.2%	11.1%
551	50	219	4.1%	42.6%	17.4%	0.3%	0.2%	0.4%	0.0%	0.2%	0.0%	3.4%	1.4%	1.2%	0.1%	0.5%	20.5%	7.6%
552	50	260	4.7%	49.2%	13.0%	0.2%	0.1%	0.2%	0.0%	0.1%	0.0%	4.4%	1.8%	2.2%	0.4%	0.3%	14.2%	9.2%
553	50	3	3.8%	39.3%	42.2%	0.0%	0.0%	0.0%	0.0%	0.0%	0.1%	10.3%	4.3%	0.0%	0.0%	0.0%	0.0%	0.0%
554	50	59	4.5%	46.9%	18.1%	0.2%	0.1%	0.2%	0.0%	0.1%	0.0%	2.8%	1.2%	1.4%	0.2%	0.0%	0.0%	24.2%
555	50	331	4.3%	45.6%	18.8%	0.4%	0.3%	0.4%	0.0%	0.2%	0.0%	3.2%	1.3%	1.2%	0.1%	0.4%	17.8%	5.9%
556	50	244	4.6%	48.2%	12.1%	0.2%	0.1%	0.2%	0.0%	0.1%	0.0%	4.6%	1.9%	2.2%	0.4%	0.4%	15.1%	9.9%
557	50	331	4.3%	45.6%	18.8%	0.4%	0.3%	0.4%	0.0%	0.2%	0.0%	3.2%	1.3%	1.2%	0.1%	0.4%	17.8%	5.9%
558	50	360	4.6%	48.5%	14.3%	0.2%	0.2%	0.3%	0.0%	0.1%	0.1%	5.0%	2.1%	2.2%	0.4%	0.3%	14.6%	7.1%
559	50	112	5.2%	54.8%	31.0%	0.2%	0.2%	0.3%	0.0%	0.2%	0.0%	4.4%	1.8%	1.5%	0.4%	0.0%	0.0%	0.0%
560	50	110	5.6%	59.1%	23.3%	0.3%	0.2%	0.3%	0.0%	0.2%	0.1%	4.9%	2.0%	1.6%	0.3%	0.0%	0.0%	2.0%
561	50	245	5.3%	55.5%	26.4%	0.3%	0.2%	0.4%	0.0%	0.2%	0.0%	4.0%	1.6%	1.2%	0.2%	0.0%	1.3%	3.2%
562	50	187	5.1%	53.4%	28.3%	0.2%	0.2%	0.3%	0.0%	0.2%	0.0%	4.1%	1.7%	1.4%	0.3%	0.0%	1.7%	3.1%
563	50	190	5.4%	56.7%	28.8%	0.2%	0.2%	0.3%	0.0%	0.2%	0.0%	4.0%	1.7%	1.3%	0.3%	0.0%	0.0%	0.9%
564	50	159	5.7%	59.6%	23.9%	0.3%	0.2%	0.4%	0.0%	0.2%	0.0%	4.0%	1.6%	1.2%	0.2%	0.0%	0.0%	2.4%
565	50	59	5.2%	54.3%	22.2%	0.3%	0.2%	0.3%	0.0%	0.2%	0.0%	2.5%	1.0%	1.1%	0.3%	0.1%	5.4%	6.9%
566	50	148	5.2%	54.9%	27.9%	0.3%	0.2%	0.4%	0.0%	0.2%	0.0%	3.3%	1.4%	0.9%	0.1%	0.1%	2.2%	2.8%
567	50	6	5.7%	60.1%	26.2%	0.2%	0.2%	0.3%	0.0%	0.2%	0.0%	4.3%	1.8%	0.9%	0.1%	0.0%	0.0%	0.0%
568	50	46	4.8%	50.0%	22.9%	0.3%	0.2%	0.3%	0.0%	0.2%	0.1%	6.5%	2.7%	1.5%	0.3%	0.0%	0.0%	10.2%
569	50	3	4.6%	47.8%	33.1%	0.4%	0.3%	0.5%	0.1%	0.3%	0.1%	8.1%	3.4%	1.1%	0.2%	0.0%	0.0%	0.0%
570	50	7	5.9%	61.4%	22.8%	0.6%	0.4%	0.7%	0.1%	0.4%	0.0%	4.0%	1.6%	1.6%	0.5%	0.0%	0.0%	0.0%
571	50	110	5.0%	52.4%	21.6%	0.4%	0.2%	0.4%	0.0%	0.2%	0.0%	2.8%	1.1%	1.2%	0.2%	0.0%	0.0%	14.4%
572	50	12	3.4%	35.2%	15.5%	0.3%	0.2%	0.3%	0.0%	0.2%	0.0%	3.2%	1.3%	1.2%	0.3%	0.0%	0.0%	38.9%
573	50	100	4.5%	47.3%	21.5%	0.4%	0.3%	0.4%	0.0%	0.2%	0.0%	2.5%	1.1%	1.0%	0.1%	0.0%	0.0%	20.6%
574	50	62	5.1%	53.8%	22.3%	0.3%	0.2%	0.3%	0.0%	0.2%	0.1%	5.9%	2.4%	1.6%	0.3%	0.0%	0.0%	7.5%
575	50	6	6.0%	62.6%	21.7%	0.5%	0.3%	0.5%	0.1%	0.3%	0.0%	4.8%	2.0%	1.1%	0.3%	0.0%	0.0%	0.0%
576	50	73	4.9%	51.0%	24.1%	0.3%	0.2%	0.3%	0.0%	0.2%	0.1%	6.4%	2.7%	1.7%	0.3%	0.0%	0.0%	7.8%
577	50	7	1.4%	14.4%	15.4%	0.0%	0.0%	0.0%	0.0%	0.0%	0.0%	3.8%	1.6%	0.0%	0.0%	0.0%	0.0%	63.4%
578	50	20	4.6%	48.4%	20.0%	0.2%	0.1%	0.2%	0.0%	0.1%	0.0%	3.5%	1.4%	0.9%	0.2%	0.0%	0.0%	20.2%
579	50	3	4.6%	48.1%	34.5%	0.1%	0.1%	0.2%	0.0%	0.1%	0.1%	8.4%	3.5%	0.3%	0.0%	0.0%	0.0%	0.0%
580	50	10	3.4%	36.0%	11.0%	0.1%	0.1%	0.1%	0.0%	0.0%	0.0%	2.7%	1.1%	0.2%	0.0%	0.0%	0.0%	45.2%
581	50	14	4.4%	46.2%	13.4%	0.1%	0.1%	0.1%	0.0%	0.1%	0.0%	3.9%	1.6%	0.7%	0.1%	0.0%	0.0%	29.2%
582	50	133	5.6%	58.3%	23.1%	0.2%	0.1%	0.2%	0.0%	0.1%	0.1%	6.1%	2.5%	2.2%	0.2%	0.0%	0.0%	1.2%
583	50	116	5.6%	59.2%	23.2%	0.2%	0.1%	0.2%	0.0%	0.1%	0.1%	6.3%	2.6%	2.3%	0.2%	0.0%	0.0%	0.0%
584	50	116	5.6%	59.2%	23.2%	0.2%	0.1%	0.2%	0.0%	0.1%	0.1%	6.3%	2.6%	2.3%	0.2%	0.0%	0.0%	0.0%
585	50	241	5.3%	55.9%	25.2%	0.3%	0.2%	0.3%	0.0%	0.2%	0.1%	7.2%	3.0%	2.1%	0.2%	0.0%	0.0%	0.0%
586	50	200	5.5%	58.0%	23.6%	0.2%	0.1%	0.2%	0.0%	0.1%	0.1%	6.8%	2.8%	2.4%	0.2%	0.0%	0.0%	0.0%
587	50	52	4.4%	45.6%	30.7%	0.7%	0.5%	0.9%	0.1%	0.5%	0.1%	10.2%	4.2%	1.8%	0.3%	0.0%	0.0%	0.0%
588	70	647	4.8%	50.4%	30.8%	0.5%	0.3%	0.5%	0.1%	0.3%	0.1%	5.3%	2.2%	2.2%	0.5%	0.0%	2.0%	0.0%
589	70	193	5.5%	58.2%	22.7%	0.3%	0.2%	0.3%	0.0%	0.2%	0.0%	3.1%	1.3%	1.4%	0.4%	0.1%	6.2%	0.0%
590	70	647	4.8%	50.4%	30.8%	0.5%	0.3%	0.5%	0.1%	0.3%	0.1%	5.3%	2.2%	2.2%	0.5%	0.0%	2.0%	0.0%
591	70	387	6.0%	63.3%	18.5%	0.2%	0.2%	0.3%	0.0%	0.2%	0.0%	3.9%	1.6%	1.2%	0.2%	0.1%	4.2%	0.0%
594	50	253	4.5%	47.3%	24.3%	0.5%	0.3%	0.6%	0.1%	0.3%	0.0%	2.6%	1.1%	0.7%	0.1%	0.2%	10.0%	7.3%
595	50	181	4.9%	51.0%	20.2%	0.2%	0.1%	0.2%	0.0%	0.1%	0.0%	3.5%	1.5%	0.7%	0.1%	0.4%	16.3%	0.8%
596	50	237	4.6%	47.8%	25.0%	0.5%	0.3%	0.6%	0.1%	0.3%	0.0%	2.3%	0.9%	0.5%	0.0%	0.2%	10.7%	6.1%
597	50	258	5.2%	54.9%	19.9%	0.2%	0.1%	0.2%	0.0%	0.1%	0.0%	3.9%	1.6%	1.2%	0.2%	0.3%	11.5%	0.5%
598	50	304	5.1%	53.8%	23.4%	0.5%	0.3%	0.6%	0.1%	0.3%	0.0%	3.5%	1.5%	1.0%	0.1%	0.1%	5.0%	4.8%
599	50	172	4.5%	47.6%	29.1%	0.4%	0.3%	0.4%	0.0%	0.2%	0.0%	3.6%	1.5%	1.7%	0.3%	0.2%	9.2%	0.8%
600	50	252	5.7%	59.7%	28.8%	0.6%	0.5%	0.7%	0.1%	0.4%	0.0%	2.1%	0.9%	0.5%	0.0%	0.0%	0.0%	0.0%
601	50	134	5.1%	53.9%	30.5%	0.4%	0.3%	0.4%	0.0%	0.2%	0.0%	4.8%	2.0%	2.1%	0.3%	0.0%	0.0%	0.0%
602	50	92	5.7%	60.0%	18.2%	0.3%	0.2%	0.3%	0.0%	0.2%	0.1%	5.3%	2.2%	2.6%	0.3%	0.0%	0.0%	4.4%
603	50	3	3.7%	39.1%	41.9%	0.0%	0.0%	0.0%	0.0%	0.0%	0.1%	10.3%	4.3%	0.4%	0.1%	0.0%	0.0%	0.0%
604	50	145	5.4%	57.2%	22.1%	0.3%	0.2%	0.3%	0.0%	0.2%	0.1%	5.9%	2.4%	2.7%	0.4%	0.0%	0.0%	2.8%
605	50	141	5.6%	58.8%	22.7%	0.3%	0.2%	0.4%	0.0%	0.2%	0.1%	6.1%	2.5%	2.7%	0.4%	0.0%	0.0%	0.0%
606	50	46	5.4%	56.9%	25.3%	0.4%	0.3%	0.5%	0.1%	0.3%	0.1%	6.5%	2.7%	1.5%	0.2%	0.0%	0.0%	0.0%
607	50	3	3.8%	39.4%	42.2%	0.0%	0.0%	0.0%	0.0%	0.0%	0.1%	10.3%	4.3%	0.0%	0.0%	0.0%	0.0%	0.0%
608	50	244	3.7%	39.3%	24.1%	0.2%	0.1%	0.2%	0.0%	0.1%	0.0%	2.6%	1.1%	1.1%	0.3%	0.6%	24.0%	2.5%

Traffic Flows and Breakdown by 16 Vehicle Classes (Year 2036)

Link No.	Speed Limit	Total Vehicle	19 - Motorcycles (MC)	01 - Private Cars (PC)	03 - Taxi	14 - Non-franchised Bus <=6.4t	15 - Non-franchised Bus 6.4-15t	16 - Non-franchised Bus >15t	12 - Private Light Bus <=3.5t	13 - Private Light Bus >3.5t	04 - Light Goods Vehicles <=2.5t	05 - Lt Goods Vehicles 2.5-3.5t	06 - Light Goods Vehicles >3.5t	07 - Heavy Goods Vehicles <=15t	08 - Heavy Goods Vehicles >15t	17 - Franchised Bus (SD)	18 - Franchised Bus (DD)	11 - Public Light Buses
	km/hr	0100-0200																
609	50	373	4.6%	48.7%	19.7%	0.4%	0.3%	0.4%	0.0%	0.2%	0.0%	3.1%	1.3%	1.1%	0.1%	0.3%	12.2%	7.4%
610	50	483	4.4%	46.7%	19.1%	0.4%	0.2%	0.4%	0.0%	0.2%	0.0%	3.1%	1.3%	1.0%	0.1%	0.3%	14.2%	8.5%
611	50	213	3.2%	33.6%	10.2%	0.2%	0.2%	0.3%	0.0%	0.1%	0.0%	3.6%	1.5%	1.2%	0.1%	0.6%	27.6%	17.6%
612	70	263	3.9%	40.6%	27.3%	0.3%	0.2%	0.4%	0.0%	0.2%	0.1%	4.9%	2.0%	1.1%	0.1%	0.0%	0.9%	17.9%
613	70	292	6.4%	67.5%	21.3%	0.2%	0.2%	0.3%	0.0%	0.1%	0.0%	2.1%	0.9%	0.6%	0.1%	0.0%	0.4%	0.0%
614	70	292	6.4%	67.5%	21.3%	0.2%	0.2%	0.3%	0.0%	0.1%	0.0%	2.1%	0.9%	0.6%	0.1%	0.0%	0.4%	0.0%
615	70	263	3.9%	40.6%	27.3%	0.3%	0.2%	0.4%	0.0%	0.2%	0.1%	4.9%	2.0%	1.1%	0.1%	0.0%	0.9%	17.9%
617	50	262	3.9%	40.8%	16.0%	0.4%	0.3%	0.4%	0.0%	0.2%	0.0%	3.8%	1.6%	0.8%	0.1%	0.6%	27.4%	3.5%
618	70	304	4.8%	50.4%	33.4%	0.2%	0.2%	0.3%	0.0%	0.1%	0.0%	4.1%	1.7%	1.4%	0.3%	0.0%	0.0%	3.0%
619	50	531	4.7%	49.0%	21.2%	0.4%	0.3%	0.5%	0.1%	0.3%	0.0%	3.2%	1.3%	0.8%	0.1%	0.4%	15.3%	2.5%
620	50	327	5.2%	54.9%	23.4%	0.4%	0.3%	0.5%	0.1%	0.3%	0.0%	3.6%	1.5%	0.9%	0.1%	0.1%	4.7%	4.0%
621	50	201	4.1%	43.4%	25.8%	0.2%	0.1%	0.2%	0.0%	0.1%	0.0%	2.8%	1.2%	1.1%	0.3%	0.2%	10.6%	9.8%
622	50	352	5.3%	55.4%	23.4%	0.4%	0.3%	0.5%	0.1%	0.3%	0.0%	3.6%	1.5%	0.9%	0.1%	0.1%	4.3%	3.7%
623	50	324	5.3%	55.7%	23.5%	0.4%	0.3%	0.5%	0.1%	0.3%	0.0%	3.1%	1.3%	0.9%	0.1%	0.1%	4.7%	3.7%
624	50	247	5.1%	53.6%	23.1%	0.4%	0.3%	0.5%	0.1%	0.3%	0.0%	3.2%	1.3%	0.8%	0.1%	0.1%	6.2%	4.9%
625	50	341	4.4%	46.5%	18.0%	0.2%	0.1%	0.2%	0.0%	0.1%	0.0%	3.2%	1.3%	0.8%	0.2%	0.1%	6.3%	18.3%
627	50	201	4.1%	43.4%	25.8%	0.2%	0.1%	0.2%	0.0%	0.1%	0.0%	2.8%	1.2%	1.1%	0.3%	0.2%	10.6%	9.8%
628	50	140	4.9%	51.0%	6.7%	0.2%	0.2%	0.3%	0.0%	0.2%	0.0%	3.9%	1.6%	0.4%	0.0%	0.0%	0.0%	30.7%
629	70	304	4.8%	50.4%	33.4%	0.2%	0.2%	0.3%	0.0%	0.1%	0.0%	4.1%	1.7%	1.4%	0.3%	0.0%	0.0%	3.0%
630	70	555	5.1%	53.1%	25.8%	0.2%	0.2%	0.3%	0.0%	0.1%	0.0%	4.2%	1.7%	1.3%	0.2%	0.0%	0.0%	7.7%
631	50	84	5.5%	57.3%	13.5%	0.1%	0.1%	0.1%	0.0%	0.1%	0.0%	4.3%	1.8%	1.4%	0.4%	0.2%	10.5%	4.6%
632	50	136	4.3%	44.8%	23.1%	0.2%	0.1%	0.2%	0.0%	0.1%	0.0%	3.3%	1.4%	0.5%	0.1%	0.2%	10.6%	11.0%
633	50	36	3.7%	39.0%	10.6%	0.1%	0.1%	0.2%	0.0%	0.1%	0.1%	5.4%	2.2%	1.9%	0.5%	0.6%	24.8%	10.8%
634	50	127	4.5%	47.6%	24.6%	0.2%	0.1%	0.2%	0.0%	0.1%	0.0%	3.5%	1.4%	0.5%	0.1%	0.3%	11.3%	5.4%
640	50	30	5.7%	60.2%	24.2%	0.2%	0.1%	0.2%	0.0%	0.1%	0.1%	5.5%	2.3%	1.2%	0.2%	0.0%	0.0%	0.0%
641	50	55	5.4%	57.1%	22.9%	0.1%	0.1%	0.2%	0.0%	0.1%	0.1%	4.9%	2.0%	1.0%	0.1%	0.0%	0.0%	6.0%
642	50	141	4.0%	42.3%	20.6%	0.3%	0.2%	0.4%	0.0%	0.2%	0.0%	4.7%	1.9%	1.3%	0.2%	0.0%	0.0%	23.8%
643	50	188	4.5%	46.7%	21.5%	0.3%	0.2%	0.4%	0.0%	0.2%	0.0%	4.5%	1.9%	1.5%	0.3%	0.0%	0.0%	17.8%
644	50	133	4.1%	42.5%	20.9%	0.4%	0.3%	0.5%	0.1%	0.3%	0.0%	4.3%	1.8%	1.7%	0.4%	0.0%	0.0%	22.7%
645	50	63	4.9%	51.3%	28.3%	0.8%	0.6%	1.0%	0.1%	0.5%	0.1%	5.3%	2.2%	2.6%	0.7%	0.0%	0.0%	1.7%
646	50	9	5.8%	61.0%	22.7%	1.5%	1.1%	1.8%	0.2%	1.0%	0.0%	3.0%	1.2%	0.7%	0.0%	0.0%	0.0%	0.0%
647	50	90	4.3%	44.9%	14.3%	0.3%	0.2%	0.4%	0.0%	0.2%	0.1%	7.4%	3.1%	2.4%	0.1%	0.1%	3.6%	18.6%
648	50	160	4.3%	45.6%	15.8%	0.3%	0.2%	0.4%	0.0%	0.2%	0.1%	7.5%	3.1%	1.9%	0.1%	0.0%	2.0%	18.3%
649	50	129	4.9%	51.8%	17.4%	0.4%	0.3%	0.5%	0.0%	0.3%	0.1%	8.7%	3.6%	2.2%	0.1%	0.1%	2.5%	7.2%
650	50	187	5.1%	53.2%	20.0%	0.4%	0.3%	0.4%	0.0%	0.2%	0.1%	7.3%	3.0%	1.3%	0.1%	0.0%	1.7%	6.9%
651	50	20	4.3%	44.8%	19.0%	0.7%	0.5%	0.8%	0.1%	0.4%	0.2%	15.8%	6.5%	6.4%	0.4%	0.0%	0.0%	0.0%
652	50	78	5.1%	53.5%	23.9%	0.4%	0.3%	0.5%	0.1%	0.3%	0.1%	7.1%	2.9%	1.3%	0.1%	0.0%	0.0%	4.5%
653	50	24	6.1%	64.1%	23.0%	0.3%	0.2%	0.4%	0.0%	0.2%	0.0%	3.3%	1.4%	0.9%	0.1%	0.0%	0.0%	0.0%
654	50	4	4.6%	47.9%	31.7%	0.2%	0.2%	0.3%	0.0%	0.1%	0.1%	7.8%	3.2%	3.0%	1.0%	0.0%	0.0%	0.0%
657	50	36	5.8%	60.8%	26.1%	0.2%	0.2%	0.3%	0.0%	0.1%	0.0%	4.1%	1.7%	0.6%	0.1%	0.0%	0.0%	0.0%
658	50	39	6.4%	66.8%	19.7%	0.2%	0.2%	0.3%	0.0%	0.2%	0.0%	3.9%	1.6%	0.6%	0.0%	0.0%	0.0%	0.0%
659	50	14	6.6%	69.6%	18.5%	0.4%	0.3%	0.4%	0.0%	0.2%	0.0%	2.1%	0.9%	0.9%	0.0%	0.0%	0.0%	0.0%
660	50	24	6.8%	71.3%	17.3%	0.2%	0.2%	0.3%	0.0%	0.2%	0.0%	2.1%	0.9%	0.7%	0.0%	0.0%	0.0%	0.0%
661	50	215	5.9%	62.3%	24.1%	0.6%	0.4%	0.7%	0.1%	0.4%	0.0%	2.3%	0.9%	0.8%	0.0%	0.0%	1.5%	0.0%
662	50	115	5.1%	53.5%	36.7%	0.3%	0.2%	0.3%	0.0%	0.2%	0.0%	2.1%	0.9%	0.8%	0.1%	0.0%	0.0%	0.0%
665	70	21	6.0%	62.5%	24.0%	0.6%	0.4%	0.7%	0.1%	0.4%	0.0%	2.8%	1.2%	1.2%	0.1%	0.0%	0.0%	0.0%
669	70	208	6.0%	63.1%	17.7%	0.3%	0.2%	0.4%	0.0%	0.2%	0.0%	4.8%	2.0%	2.0%	0.3%	0.1%	2.8%	0.0%
670	50	136	5.9%	61.4%	21.1%	0.2%	0.2%	0.3%	0.0%	0.2%	0.0%	3.2%	1.3%	1.5%	0.4%	0.1%	4.3%	0.0%
671	70	72	6.3%	66.2%	11.4%	0.4%	0.3%	0.5%	0.1%	0.3%	0.1%	7.9%	3.3%	2.9%	0.2%	0.0%	0.0%	0.0%
672	70	93	6.2%	65.4%	14.3%	0.5%	0.3%	0.6%	0.1%	0.3%	0.1%	6.8%	2.8%	2.5%	0.2%	0.0%	0.0%	0.0%
674	50	296	5.8%	60.4%	24.5%	0.2%	0.2%	0.3%	0.0%	0.2%	0.0%	4.3%	1.8%	0.8%	0.1%	0.0%	1.1%	0.4%
675	50	87	5.8%	60.9%	22.6%	0.2%	0.1%	0.2%	0.0%	0.1%	0.0%	3.0%	1.2%	0.7%	0.1%	0.1%	3.7%	1.3%
676	50	21	6.1%	63.9%	23.9%	0.2%	0.2%	0.3%	0.0%	0.1%	0.0%	3.3%	1.4%	0.5%	0.0%	0.0%	0.0%	0.0%
677	50	25	6.4%	67.3%	20.5%	0.2%	0.2%	0.3%	0.0%	0.2%	0.0%	3.0%	1.2%	0.5%	0.0%	0.0%	0.0%	0.0%
678	50	67	4.9%	51.5%	26.3%	0.6%	0.4%	0.6%	0.1%	0.4%	0.1%	8.2%	3.4%	3.3%	0.4%	0.0%	0.0%	0.0%
679	50	31	5.8%	60.7%	15.1%	0.1%	0.1%	0.2%	0.0%	0.1%	0.1%	9.4%	3.9%	4.1%	0.5%	0.0%	0.0%	0.0%
680	50	66	4.4%	46.0%	22.2%	0.1%	0.1%	0.2%	0.0%	0.1%	0.0%	3.9%	1.6%	1.6%	0.3%	0.0%	0.0%	19.5%
681	50	75	5.0%	52.9%	24.2%	0.6%	0.4%	0.7%	0.1%	0.4%	0.1%	6.0%	2.5%	2.1%	0.2%	0.0%	0.0%	4.7%
682	50	25	5.8%	60.9%	25.3%	0.1%	0.1%	0.1%	0.0%	0.1%	0.0%	4.4%	1.8%	1.1%	0.2%	0.0%	0.0%	0.0%
683	50	32	5.9%	61.8%	17.8%	0.4%	0.3%	0.4%	0.0%	0.2%	0.1%	6.0%	2.5%	1.3%	0.0%	0.0%	0.0%	3.4%
684	50	47	5.6%	58.5%	24.8%	0.4%	0.3%	0.4%	0.0%	0.2%	0.1%	5.2%	2.2%	2.0%	0.3%	0.0%	0.0%	0.0%
685	50	82	5.2%	55.0%	24.7%	0.5%	0.4%	0.6%	0.1%	0.3%	0.1%	6.9%	2.8%	3.0%	0.4%	0.0%	0.0%	0.0%
686	50	108	4.6%	47.9%	11.7%	0.4%	0.2%	0.4%	0.0%	0.2%	0.1%	8.8%	3.7%	3.3%	0.3%	0.1%	3.0%	15.4%
687	50	43	5.0%	52.3%	22.3%	0.1%	0.1%	0.1%	0.0%	0.1%	0.1%	12.5%	5.2%	2.0%	0.1%	0.0%	0.0%	0.0%
688	50	39	5.2%	54.3%	29.0%	0.2%	0.2%	0.3%	0.0%	0.1%	0.1%	6.9%	2.8%	0.9%	0.0%	0.0%	0.0%	0.0%
689	50	98	4.7%	49.4%	28.7%	0.8%	0.6%	1.0%	0.1%	0.5%	0.0%	3.2%	1.3%	1.4%	0.1%	0.1%	3.3%	4.7%
690	50	98	4.7%	49.5%	28.7%	0.8%	0.6%	0.9%	0.1%	0.5%	0.0%	3.2%	1.3%	1.4%	0.1%	0.1%	3.3%	4.7%
691	50	119	5.1%	53.9%	27.3%	0.2%	0.1%	0.2%	0.0%	0.1%	0.1%	8.0%	3.3%	1.5%	0.1%	0.0%	0.0%	0.0%
692	50	119	5.1%	53.9%	27.3%	0.2%	0.1%	0.2%	0.0%	0.1%	0.1%	8.0%	3.3%	1.5%	0.1%	0.0%	0.0%	0.0%
693	50	45	4.1%	43.1%	27.6%	0.3%	0.2%	0.4%	0.0%	0.2%	0.1%	13.8%	5.7%	3.9%	0.5%	0.0%	0.0%	0.0%
695	50	132	5.0%	52.5%	27.5%	0.2%	0.1%	0.2%	0.0%	0.1%	0.1%	9.2%	3.8%	1.3%	0.0%	0.0%	0.0%	0.0%
696	50	3	3.8%	39.4%	42.2%	0.0%	0.0%	0.0%	0.0%	0.0%	0.1%	10.3%	4.3%	0.0%	0.0%	0.0%	0.0%	0.0%
697	50	32	5.2%	54.1%	15.4%	0.3%	0.2%	0.4%	0.0%	0.2%	0.1%	4.9%	2.0%	3.3%	0.2%	0.2%	10.0%	3.4%
698	70	136	6.6%	68.9%	11.8%	1.3%	0.9%	1.5%	0.2%	0.8%	0.0%	3.4%	1.4%	3.2%	0.0%	0.0%	0.0%	0.0%
699	50	54	0.2%	1.9%	2.1%	0.0%	0.0%	0.0%	0.0%	0.0%	0.0%	0.5%	0.2%	0.0%	0.0%	2.0%	86.0%	7.0%
700	70	752	4.2%	43.9%	26.7%	0.2%	0.1%	0.2%	0.0%	0.1%	0.1%	5.0%	2.1%	1.0%	0.1%	0.1%	5.7%	10.5%
701	70	182	5.3%	55.9%	14.1%	0.7%	0.5%	0.8%	0.1%	0.4%	0.1%	10.6%	4.4%	1.8%	0.2%	0.0%	2.1%	3.0%
702	70	746	4.2%	43.9%	26.6%	0.2%	0.1%	0.2%	0.0%	0.1%	0.1%	5.0%	2.1%	1.0%	0.1%	0.1%	5.7%	10.6%
704	70	713	4.0%	41.9%	22.9%	0.3%	0.2%	0.4%	0.0%	0.2%	0.0%	4.7%	2.0%	1.2%	0.1%	0.2%	10.7%	10.9%
705	70	806	4.2%	44.4%	21.9%	0.4%	0.3%	0.4%	0.0%	0.2%	0.0%	4.7%	1.9%	1.2%	0.1%	0.2%	9.6%	10.3%
706	70	581	5.0%	52.3%	22.2%	0.1%	0.0%	0.1%	0.0%	0.0%	0.0%	2.6%	1.1%	0.9%	0.1%	0.1%	4.8%	10.6%
712	50	201	5.3%	55.8%	30.0%	0.5%	0.4%	0.6%	0.1%	0.3%	0.0%	3.2%	1.3%	1.0%	0.1%	0.0%	0.7%	0.5%
713	50	14	4.6%	48.7%	18.0%	0.3%	0.2%	0.4%	0.0%	0.2%	0.0%	2.0%	0.8%	0.7%	0.1%	0.5%	23.4%	0.0%
714	50	11	5.1%	53.9%	27.1%	0.3%	0.2%	0.4%	0.0%	0.2%	0.1%	6.2%	2.6%	2.9%	0.8%	0.0%	0.0%	0.0%
715	50	10	5.9%	61.8%	24.3%	0.4%	0.3%	0.4%	0.0%	0.2%	0.0%	3.1%	1.3%	1.7%	0.5%	0.0%	0.0%	0.0%
716	50	44	4.9%	51.7%	19.9%	0.2%	0.1%	0.2%	0.0%	0.1%	0.1%	5.6%	2.3%	1.7%	0.2%	0.3%	12.7%	0.0%
717	50	246	5.4%	56.7%	26.1%	0.4%	0.3%	0.5%	0.1%	0.3%	0.0%	3.9%	1.6%	1.4%	0.2%	0.1%	3.2%	0.0%
718	50	357	5.7%	60.2%	19.7%	0.5%	0.3%	0.6%	0.1%	0.3%	0.0%	4.8%	2.0%	1.8%	0.2%	0.0%	1.6%	2.1%
719	50	213	5.2%	54.7%	26.7%	0.7%	0.5%	0.8%	0.1%	0.5%	0.0%	4.4%	1.8%	1.4%	0.2%	0.0%	0.6%	2.3%
720	50	71	6.2%	64.5%	22.9%	0.7%	0.5%	0.8%	0.1%	0.4%	0.0%	2.0%	0.8%	0.9%	0.1%	0.0%	0.0%	0.0%
721	50	108	4.8%	50.0%	17.9%	0.2%	0.1%	0.2%	0.0%	0.1%	0.0%	2.6%	1.1%	0.9%	0.1%	0.2%	7.7%	14.2%
722	50	101	4.2%	44.4%	18.9%	0.2%	0.1%	0.2%	0.0%	0.1%	0.0%	4.1%	1.7%	1.7%	0.2%	0.2%	7.7%	16.2%
723	50	370	4.9%	51.7%	27.1%	0.6%	0.4%	0.7%	0.1%	0.4%	0.0%	3.0%	1.3%	1.2%	0.2%	0.0%	2.0%	6.3%
724	50	546	5.3%	55.1%	20.4%	0.6%	0.5%	0.8%	0.1%	0.4%	0.1%	5.3%	2.2%	1.6%	0.1%	0.0%	2.0%	5.6%
725	50	116	5.1%	53.0%	23.2%	0.7%	0.5%	0.8%	0.1%	0.5%	0.0%	3.5%	1.5%	1.0%	0.2%	0.1%	6.2%	3.5%
726	50	260	5.2%	55.0%	21.9%	0.5%	0.3%	0.5%	0.1%	0.3%	0.1%	7.2%	3.0%	1.6%	0.1%	0.1%	3.0%	1.2%
727	50	78	5.7%	59.5%	21.5%	0.3%	0.2%	0.4%	0.0%	0.2%	0.1%	7.3%	3.0%	1.6%	0.1%	0.0%	0.0%	0.0%
728	50	73	5.6%	59.1%	21.6%	0.2%	0.1%	0.2%	0.0%	0.1%	0.1%	7.6%	3.1%	1.9%	0.3%	0.0%	0.0%	0.0%
729	50	82	5.1%	53.4%	25.0%	1.0%	0.7%	1.2%	0.1%	0.6%	0.0%	3.8%	1.6%	1.0%	0.1%	0.0%	0.0%	6.3%
730	50	57	6.0%	63.2%	17.6%	0.3%	0.2%	0.4%	0.0%	0.2%	0.1%	5.5%	2.3%	1.9%	0.4%	0.0%	0.0%	1.9%
731	50	149	5.8%	60.7%	19.8%	0.2%	0.2%	0.3%	0.0%	0.1%	0.1%	5.4%	2.2%	1.7%	0.3%	0.0%	1.6%	1.5%
732	50	143	4.8%	50.7%	21.7%	1.1%	0.8%	1.3%	0.1%	0.7%	0.1%	6.4%	2.7%	1.6%	0.1%	0.0%	1.5%	6.3%
733	50	40	4.8%	50.0%	22.9%	0.1%	0.0%	0.1%	0.0%	0.0%	0.1%	5.1%	2.1%	1.6%	0.5%	0.0%	0.0%	12.9%
734	50	3	3.7%	38.4%	41.2%	0.3%	0.2%	0.3%	0.0%	0.2%	0.1%	10.1%	4.2%	1.2%	0.1%	0.0%	0.0%	0.0%
735	50	15	5.8%	61.3%	19.1%	0.3%	0.2%	0.4%	0.0%	0.2%	0.1%	7.5%	3.1%	1.8%	0.1%	0.0%	0.0%	0.0%

Traffic Flows and Breakdown by 16 Vehicle Classes (Year 2036)

Link No.	Speed Limit	Total Vehicle	19 - Motorcycles (MC)	01 - Private Cars (PC)	03 - Taxi	14 - Non-franchised Bus <=6.4t	15 - Non-franchised Bus 6.4-15t	16 - Non-franchised Bus >15t	12 - Private Light Bus <=3.5t	13 - Private Light Bus >3.5t	04 - Light Goods Vehicles <=2.5t	05 - Lt Goods Vehicles 2.5-3.5t	06 - Light Goods Vehicles >3.5t	07 - Heavy Goods Vehicles <=15t	08 - Heavy Goods Vehicles >15t	17 - Franchised Bus (SD)	18 - Franchised Bus (DD)	11 - Public Light Buses
	km/hr	0100-0200																
736	50	109	5.0%	52.5%	21.7%	0.8%	0.6%	0.9%	0.1%	0.5%	0.1%	8.7%	3.6%	1.8%	0.2%	0.0%	0.0%	3.5%
737	50	19	3.9%	40.6%	18.3%	0.0%	0.0%	0.1%	0.0%	0.0%	0.1%	5.4%	2.2%	1.9%	0.6%	0.0%	0.0%	26.9%
738	50	89	5.2%	54.3%	20.9%	0.8%	0.6%	0.9%	0.1%	0.5%	0.1%	7.6%	3.1%	1.5%	0.1%	0.0%	0.0%	4.3%
739	50	93	4.2%	44.5%	29.9%	0.5%	0.3%	0.6%	0.1%	0.3%	0.0%	4.6%	1.9%	0.9%	0.1%	0.1%	2.3%	9.7%
740	50	145	5.0%	52.9%	18.6%	0.5%	0.4%	0.6%	0.1%	0.3%	0.1%	8.5%	3.5%	1.3%	0.1%	0.1%	2.4%	5.7%
741	50	43	4.7%	49.6%	17.1%	0.4%	0.3%	0.5%	0.1%	0.3%	0.1%	7.7%	3.2%	1.4%	0.2%	0.0%	0.0%	14.5%
742	50	90	4.3%	45.5%	16.2%	0.5%	0.4%	0.6%	0.1%	0.3%	0.0%	2.7%	1.1%	0.6%	0.0%	0.1%	5.3%	22.1%
743	50	117	4.7%	49.4%	17.4%	0.7%	0.5%	0.8%	0.1%	0.4%	0.0%	3.0%	1.2%	0.6%	0.0%	0.1%	4.1%	17.0%
745	50	89	4.8%	49.9%	22.7%	0.6%	0.4%	0.7%	0.1%	0.4%	0.1%	7.6%	3.2%	1.4%	0.1%	0.1%	2.7%	5.6%
746	50	39	4.1%	42.6%	13.5%	0.8%	0.6%	1.0%	0.1%	0.5%	0.1%	5.3%	2.2%	0.8%	0.0%	0.1%	5.4%	22.9%
749	70	1029	6.0%	62.6%	15.4%	0.5%	0.3%	0.5%	0.1%	0.3%	0.1%	6.0%	2.5%	2.5%	0.2%	0.0%	2.0%	1.1%
750	70	980	6.0%	62.8%	11.5%	0.7%	0.5%	0.8%	0.1%	0.4%	0.1%	8.2%	3.4%	2.0%	0.1%	0.1%	2.3%	1.2%
751	70	297	5.5%	58.2%	21.2%	0.4%	0.3%	0.5%	0.1%	0.3%	0.1%	7.9%	3.3%	2.2%	0.1%	0.0%	0.0%	0.0%
752	70	384	6.1%	63.7%	19.6%	0.4%	0.3%	0.4%	0.0%	0.2%	0.1%	5.3%	2.2%	1.3%	0.3%	0.0%	0.0%	0.0%
753	70	383	5.1%	54.0%	25.0%	0.4%	0.3%	0.5%	0.1%	0.3%	0.1%	7.0%	2.9%	2.1%	0.2%	0.0%	1.2%	0.9%
754	70	343	6.2%	65.2%	16.9%	0.3%	0.2%	0.3%	0.0%	0.2%	0.1%	5.2%	2.2%	1.5%	0.2%	0.0%	1.5%	0.0%
755	70	123	5.1%	53.6%	21.3%	0.2%	0.1%	0.2%	0.0%	0.1%	0.1%	9.4%	3.9%	2.8%	0.3%	0.0%	0.2%	2.7%
756	70	106	6.1%	64.0%	14.1%	0.3%	0.2%	0.3%	0.0%	0.2%	0.1%	5.8%	2.4%	1.4%	0.2%	0.1%	4.8%	0.0%
757	50	165	6.3%	66.1%	17.4%	0.2%	0.1%	0.2%	0.0%	0.1%	0.1%	5.4%	2.2%	1.6%	0.2%	0.0%	0.0%	0.0%
759	50	168	5.4%	56.9%	24.7%	0.4%	0.3%	0.4%	0.0%	0.2%	0.1%	5.5%	2.3%	1.3%	0.1%	0.0%	0.0%	2.4%
760	50	137	6.0%	63.1%	19.9%	0.5%	0.4%	0.6%	0.1%	0.3%	0.0%	4.2%	1.7%	0.8%	0.0%	0.0%	0.8%	1.6%
761	50	168	5.5%	57.4%	22.4%	0.4%	0.3%	0.4%	0.0%	0.2%	0.1%	7.0%	2.9%	2.0%	0.1%	0.0%	0.0%	1.3%
777	70	457	5.8%	61.2%	12.6%	0.6%	0.4%	0.7%	0.1%	0.4%	0.1%	7.4%	3.1%	3.4%	0.2%	0.1%	2.7%	1.2%
778	50	59	5.9%	62.2%	22.5%	0.1%	0.1%	0.2%	0.0%	0.1%	0.1%	4.9%	2.0%	1.8%	0.2%	0.0%	0.0%	0.0%
779	50	550	6.1%	64.4%	18.9%	0.3%	0.2%	0.4%	0.0%	0.2%	0.1%	5.4%	2.2%	1.4%	0.3%	0.0%	0.0%	0.0%
780	50	425	5.3%	56.1%	23.6%	0.4%	0.3%	0.5%	0.0%	0.3%	0.1%	7.2%	3.0%	2.0%	0.1%	0.0%	1.0%	0.0%
781	50	72	5.3%	55.7%	25.2%	0.5%	0.4%	0.6%	0.1%	0.3%	0.1%	7.1%	3.0%	1.7%	0.1%	0.0%	0.0%	0.0%
782	50	45	5.9%	61.9%	22.9%	0.1%	0.1%	0.2%	0.0%	0.1%	0.1%	5.4%	2.2%	1.1%	0.1%	0.0%	0.0%	0.0%
783	50	137	6.0%	63.1%	19.9%	0.5%	0.4%	0.6%	0.1%	0.3%	0.0%	4.2%	1.7%	0.8%	0.0%	0.0%	0.8%	1.6%
784	50	142	5.7%	59.7%	21.1%	0.2%	0.2%	0.3%	0.0%	0.1%	0.1%	6.4%	2.7%	1.9%	0.1%	0.0%	0.0%	1.5%
785	50	102	5.9%	62.4%	19.3%	0.6%	0.4%	0.7%	0.1%	0.4%	0.0%	4.3%	1.8%	0.8%	0.0%	0.0%	1.1%	2.1%
786	50	160	5.8%	60.7%	20.7%	0.3%	0.2%	0.3%	0.0%	0.2%	0.1%	6.1%	2.5%	1.7%	0.1%	0.0%	0.0%	1.4%
787	50	221	5.9%	61.5%	20.4%	0.2%	0.2%	0.3%	0.0%	0.2%	0.1%	6.1%	2.5%	1.5%	0.1%	0.0%	0.0%	1.0%
788	50	397	6.1%	64.4%	18.2%	0.4%	0.3%	0.4%	0.0%	0.2%	0.1%	5.6%	2.3%	1.6%	0.3%	0.0%	0.0%	0.0%
789	50	493	5.3%	56.0%	23.0%	0.4%	0.3%	0.5%	0.0%	0.3%	0.1%	7.6%	3.1%	2.1%	0.1%	0.0%	0.9%	0.4%
790	50	405	6.0%	63.5%	18.3%	0.4%	0.3%	0.5%	0.0%	0.3%	0.1%	6.1%	2.5%	1.7%	0.3%	0.0%	0.0%	0.0%
791	50	417	5.3%	55.8%	23.0%	0.3%	0.2%	0.4%	0.0%	0.2%	0.1%	7.6%	3.1%	2.1%	0.2%	0.0%	1.0%	0.5%
792	50	93	5.8%	61.1%	21.7%	0.2%	0.2%	0.3%	0.0%	0.2%	0.1%	6.1%	2.5%	1.5%	0.1%	0.0%	0.0%	0.0%
793	50	196	5.5%	57.8%	19.5%	0.7%	0.5%	0.8%	0.1%	0.4%	0.1%	7.7%	3.2%	2.1%	0.1%	0.0%	0.5%	1.1%
794	50	153	5.5%	57.4%	22.3%	0.2%	0.1%	0.2%	0.0%	0.1%	0.1%	6.0%	2.5%	1.4%	0.0%	0.1%	2.8%	1.4%
795	50	228	5.6%	58.5%	18.3%	0.6%	0.5%	0.8%	0.1%	0.4%	0.1%	8.1%	3.4%	2.1%	0.1%	0.0%	0.5%	1.0%
796	50	247	5.7%	59.4%	21.3%	0.1%	0.1%	0.2%	0.0%	0.1%	0.1%	6.0%	2.5%	1.5%	0.2%	0.0%	1.7%	1.2%
797	50	126	5.7%	59.5%	16.0%	0.8%	0.6%	1.0%	0.1%	0.5%	0.1%	8.2%	3.4%	1.7%	0.0%	0.0%	0.9%	1.7%
798	50	94	5.7%	59.3%	23.2%	0.2%	0.2%	0.3%	0.0%	0.2%	0.1%	5.2%	2.1%	1.2%	0.1%	0.0%	0.0%	2.3%
799	50	122	5.2%	54.9%	11.8%	0.5%	0.3%	0.6%	0.1%	0.3%	0.1%	5.8%	2.4%	2.3%	0.2%	0.2%	7.9%	7.6%
800	50	133	3.0%	31.5%	9.2%	0.4%	0.3%	0.4%	0.0%	0.2%	0.0%	2.8%	1.1%	0.8%	0.1%	1.0%	43.3%	5.7%
801	50	363	5.4%	56.3%	15.2%	0.4%	0.3%	0.4%	0.0%	0.2%	0.1%	6.4%	2.7%	2.3%	0.4%	0.1%	3.3%	6.6%
802	50	486	5.3%	55.6%	16.7%	0.3%	0.2%	0.4%	0.0%	0.2%	0.1%	7.2%	3.0%	2.4%	0.4%	0.1%	2.5%	5.6%
803	50	286	4.1%	42.9%	13.0%	0.3%	0.2%	0.4%	0.0%	0.2%	0.0%	4.8%	2.0%	0.9%	0.0%	0.6%	26.8%	3.5%
804	50	342	5.3%	55.1%	14.7%	0.4%	0.3%	0.5%	0.1%	0.3%	0.1%	6.7%	2.8%	1.9%	0.4%	0.1%	5.0%	6.5%
805	50	344	4.7%	48.9%	15.2%	0.1%	0.1%	0.1%	0.0%	0.1%	0.0%	4.2%	1.8%	1.6%	0.3%	0.4%	15.9%	6.7%
806	50	448	5.5%	57.2%	14.5%	0.4%	0.3%	0.4%	0.0%	0.2%	0.1%	6.5%	2.7%	1.8%	0.4%	0.1%	5.0%	4.9%
807	50	343	4.5%	47.2%	14.7%	0.4%	0.3%	0.4%	0.0%	0.2%	0.1%	5.4%	2.2%	1.1%	0.1%	0.4%	17.7%	5.1%
808	50	157	5.3%	55.6%	23.2%	0.4%	0.3%	0.5%	0.1%	0.3%	0.1%	7.9%	3.3%	2.8%	0.2%	0.0%	0.0%	0.0%
809	50	20	4.3%	45.1%	18.8%	0.2%	0.1%	0.2%	0.0%	0.1%	0.2%	19.0%	7.9%	3.8%	0.3%	0.0%	0.0%	0.0%
814	50	365	5.9%	61.8%	19.0%	0.5%	0.4%	0.6%	0.1%	0.3%	0.1%	6.6%	2.7%	1.7%	0.4%	0.0%	0.0%	0.0%
815	50	165	5.6%	58.6%	21.5%	0.3%	0.2%	0.3%	0.0%	0.2%	0.1%	7.6%	3.2%	2.3%	0.2%	0.0%	0.0%	0.0%
816	50	347	5.9%	61.9%	17.0%	0.6%	0.4%	0.7%	0.1%	0.4%	0.1%	7.4%	3.1%	1.7%	0.3%	0.0%	0.0%	0.2%
817	50	164	5.4%	57.2%	21.0%	0.5%	0.4%	0.6%	0.1%	0.3%	0.1%	8.2%	3.4%	2.5%	0.2%	0.0%	0.0%	0.0%
818	70	842	6.1%	63.5%	14.8%	0.5%	0.3%	0.6%	0.1%	0.3%	0.1%	6.0%	2.5%	2.0%	0.2%	0.0%	2.1%	1.1%
819	70	685	6.1%	63.9%	9.5%	0.8%	0.6%	1.0%	0.1%	0.5%	0.1%	8.3%	3.4%	1.3%	0.1%	0.1%	3.0%	1.4%
820	70	1056	6.0%	63.1%	14.3%	0.5%	0.4%	0.6%	0.1%	0.3%	0.1%	7.0%	2.9%	1.9%	0.2%	0.0%	1.8%	0.9%
821	70	787	6.2%	65.1%	9.5%	0.7%	0.5%	0.9%	0.1%	0.5%	0.1%	8.0%	3.3%	1.2%	0.1%	0.1%	2.6%	1.2%
822	70	530	6.2%	65.5%	9.1%	0.3%	0.2%	0.4%	0.0%	0.2%	0.1%	9.1%	3.8%	1.6%	0.1%	0.0%	1.5%	1.8%
823	70	443	5.4%	56.5%	18.1%	0.5%	0.3%	0.6%	0.1%	0.3%	0.1%	7.7%	3.2%	2.4%	0.1%	0.1%	2.7%	2.1%
824	50	234	4.4%	46.3%	10.7%	0.6%	0.4%	0.7%	0.1%	0.4%	0.1%	5.7%	2.4%	1.6%	0.3%	0.2%	7.5%	18.7%
825	50	74	6.1%	63.6%	5.4%	0.8%	0.6%	0.9%	0.1%	0.5%	0.1%	5.8%	2.4%	1.3%	0.0%	0.0%	1.4%	11.0%
826	70	613	6.5%	67.8%	11.6%	0.5%	0.4%	0.6%	0.1%	0.3%	0.1%	6.5%	2.7%	1.5%	0.2%	0.0%	1.2%	0.0%
827	70	257	6.1%	64.2%	10.5%	1.6%	1.1%	1.9%	0.2%	1.0%	0.1%	5.6%	2.3%	0.5%	0.0%	0.1%	4.8%	0.0%
828	50	28	5.4%	57.1%	14.7%	2.1%	1.5%	2.5%	0.3%	1.4%	0.0%	4.7%	1.9%	8.3%	0.1%	0.0%	0.0%	0.0%
829	50	78	7.5%	79.1%	9.7%	0.0%	0.0%	0.0%	0.0%	0.0%	0.0%	1.9%	0.8%	0.8%	0.0%	0.0%	0.0%	0.0%
830	50	129	5.6%	59.1%	12.6%	0.5%	0.4%	0.6%	0.1%	0.4%	0.1%	7.9%	3.3%	9.0%	0.4%	0.0%	0.0%	0.0%
831	50	58	5.3%	55.6%	10.5%	0.2%	0.1%	0.2%	0.0%	0.1%	0.1%	13.7%	5.7%	8.0%	0.4%	0.0%	0.0%	0.0%
832	50	49	6.6%	69.2%	8.4%	0.4%	0.3%	0.5%	0.0%	0.3%	0.1%	7.5%	3.1%	3.4%	0.3%	0.0%	0.0%	0.0%
833	50	138	6.2%	65.4%	11.1%	0.2%	0.2%	0.3%	0.0%	0.1%	0.1%	7.7%	3.2%	5.2%	0.1%	0.0%	0.0%	0.0%
834	50	250	5.5%	57.3%	26.1%	0.4%	0.3%	0.5%	0.1%	0.3%	0.0%	3.6%	1.5%	1.2%	0.1%	0.1%	3.1%	0.0%
835	50	139	5.7%	59.6%	22.9%	0.5%	0.3%	0.5%	0.1%	0.3%	0.0%	3.4%	1.4%	1.1%	0.1%	0.1%	4.0%	0.0%
836	50	248	4.1%	43.2%	13.1%	0.4%	0.3%	0.5%	0.1%	0.3%	0.1%	5.1%	2.1%	1.2%	0.2%	0.5%	21.9%	7.1%
837	50	129	5.3%	55.9%	22.0%	0.2%	0.1%	0.2%	0.0%	0.1%	0.1%	6.5%	2.7%	1.2%	0.0%	0.1%	3.3%	2.3%
838	50	83	5.5%	57.2%	12.7%	0.3%	0.2%	0.4%	0.0%	0.2%	0.1%	6.5%	2.7%	2.7%	0.2%	0.0%	1.9%	9.2%
839	50	323	4.6%	47.8%	14.5%	0.1%	0.1%	0.1%	0.0%	0.1%	0.0%	4.4%	1.8%	1.6%	0.3%	0.4%	17.0%	7.1%
840	50	17	5.8%	60.7%	21.2%	0.3%	0.2%	0.3%	0.0%	0.2%	0.1%	6.4%	2.6%	2.1%	0.1%	0.0%	0.0%	0.0%
841	50	96	5.5%	57.6%	19.0%	0.3%	0.2%	0.3%	0.0%	0.2%	0.1%	6.1%	2.5%	1.0%	0.1%	0.2%	7.0%	0.0%
842	50	116	2.6%	27.1%	7.4%	0.4%	0.3%	0.4%	0.0%	0.2%	0.0%	2.2%	0.9%	0.6%	0.1%	1.2%	49.8%	6.6%
843	50	190	3.4%	35.4%	10.0%	0.4%	0.3%	0.5%	0.0%	0.3%	0.0%	4.1%	1.7%	0.9%	0.0%	0.9%	36.8%	5.3%
847	50	239	4.9%	51.0%	22.4%	0.4%	0.3%	0.4%	0.0%	0.2%	0.0%	2.3%	1.0%	0.8%	0.1%	0.1%	5.3%	10.7%
848	50	217	5.3%	55.3%	23.9%	0.4%	0.3%	0.5%	0.1%	0.3%	0.0%	2.7%	1.1%	0.9%	0.1%	0.1%	2.8%	6.3%
849	50	43	1.9%	19.7%	8.8%	0.1%	0.0%	0.1%	0.0%	0.0%	0.0%	0.7%	0.3%	0.2%	0.0%	0.1%	5.6%	62.5%
850	50	99	5.5%	57.6%	18.2%	0.2%	0.2%	0.3%	0.0%	0.1%	0.0%	3.2%	1.3%	1.1%	0.3%	0.0%	0.8%	11.1%
851	50	44	1.9%	20.0%	8.8%	0.1%	0.0%	0.1%	0.0%	0.0%	0.0%	0.7%	0.3%	0.2%	0.0%	0.1%	5.5%	62.1%
852	50	59	3.7%	38.9%	17.7%	0.3%	0.2%	0.3%	0.0%	0.2%	0.0%	2.5%	1.0%	1.0%	0.3%	0.0%	1.4%	32.4%
853	50	37	1.2%	12.8%	5.3%	0.0%	0.0%	0.0%	0.0%	0.0%	0.0%	0.7%	0.3%	0.1%	0.0%	0.2%	6.5%	72.8%
854	50	129	4.9%	51.8%	21.6%	0.4%	0.3%	0.5%	0.1%	0.3%	0.0%	2.5%	1.0%	0.8%	0.2%	0.0%	0.6%	14.8%
855	50	41	1.1%	11.6%	4.8%	0.0%	0.0%	0.0%	0.0%	0.0%	0.0%	0.7%	0.3%	0.1%	0.0%	0.1%	5.9%	75.2%
856	50	87	4.5%	47.6%	18.4%	0.4%	0.3%	0.4%	0.0%	0.2%	0.0%	2.6%	1.1%	1.2%	0.2%	0.0%	0.9%	22.1%
859	50	150	5.6%	59.2%	24.4%	0.5%	0.4%	0.6%	0.1%	0.4%	0.0%	4.6%	1.9%	1.8%	0.4%	0.0%	0.0%	0.0%
860	50	127	5.8%	61.3%	25.4%	0.3%	0.2%	0.3%	0.0%	0.2%	0.0%	4.1%	1.7%	0.7%	0.1%	0.0%	0.0%	0.0%
861	50	56	5.7%	60.3%	24.1%	0.4%	0.3%	0.4%	0.0%	0.2%	0.1%	5.2%	2.2%	1.0%	0.1%	0.0%	0.0%	0.0%
862	50	115	6.0%	63.3%	22.9%	0.2%	0.2%	0.3%	0.0%	0.1%	0.0%	4.3%	1.8%	0.8%	0.1%	0.0%	0.0%	0.0%
863	50	73	5.8%	60.8%	24.1%	0.3%	0.2%	0.4%	0.0%	0.2%	0.1%	4.9%	2.0%	1.0%	0.1%	0.0%	0.0%	0.0%
864	50	136	6.2%	64.8%	21.3%	0.2%	0.2%	0.3%	0.0%	0.1%	0.0%	4.2%	1.8%	0.7%	0.1%	0.0%	0.0%	0.0%
865	50	231	5.8%	60.6%	25.7%	0.2%	0.2%	0.3%	0.0%	0.2%	0.0%	4.3%	1.8%	0.8%	0.1%	0.0%	0.0%	0.0%
866	50	130	6.5%	67.7%	17.9%	0.2%	0.2%	0.3%	0.0%	0.1%	0.0%	4.4%	1.8%	0.7%	0.1%	0.0%	0.0%	0.0%
867	50	72	5.3%	55.3%	25.7%	0.8%	0.6%	0.9%	0.1%	0.5%	0.1%	5.0%	2.1%	2.9%	0.7%	0.0%	0.0%	0.0%
868	50	158	5.8%	60.5%	26.4%	0.2%	0.2%	0.3%	0.0%	0.1%	0.0%	4.0%	1.7%	0.7%	0.1%	0.0%	0.0%	0.0%

Traffic Flows and Breakdown by 16 Vehicle Classes (Year 2036)

Link No.	Speed Limit	Total Vehicle	19 - Motorcycles (MC)	01 - Private Cars (PC)	03 - Taxi	14 - Non-franchised Bus <=6.4t	15 - Non-franchised Bus 6.4-15t	16 - Non-franchised Bus >15t	12 - Private Light Bus <=3.5t	13 - Private Light Bus >3.5t	04 - Light Goods Vehicles <=2.5t	05 - Lt Goods Vehicles 2.5-3.5t	06 - Light Goods Vehicles >3.5t	07 - Heavy Goods Vehicles <=15t	08 - Heavy Goods Vehicles >15t	17 - Franchised Bus (SD)	18 - Franchised Bus (DD)	11 - Public Light Buses
	km/hr	0100-0200																
870	50	3	3.5%	36.9%	38.1%	2.0%	1.4%	2.4%	0.3%	1.3%	0.1%	9.3%	3.9%	0.8%	0.1%	0.0%	0.0%	0.0%
871	50	55	3.4%	35.2%	15.9%	0.2%	0.1%	0.2%	0.0%	0.1%	0.1%	9.4%	3.9%	4.1%	0.3%	0.6%	26.5%	0.0%
872	70	370	6.4%	67.4%	9.2%	0.9%	0.6%	1.0%	0.1%	0.6%	0.1%	5.9%	2.5%	3.7%	0.0%	0.0%	1.5%	0.0%
873	70	233	6.3%	66.6%	7.7%	0.6%	0.4%	0.7%	0.1%	0.4%	0.1%	7.4%	3.1%	4.0%	0.0%	0.1%	2.4%	0.0%
874	50	281	5.9%	61.6%	14.1%	0.3%	0.2%	0.4%	0.0%	0.2%	0.0%	2.6%	1.1%	0.9%	0.1%	0.1%	2.8%	9.5%
875	50	289	5.3%	55.3%	12.0%	0.4%	0.3%	0.5%	0.1%	0.3%	0.1%	6.8%	2.8%	4.1%	0.5%	0.1%	6.4%	5.0%
876	50	11	0.9%	9.7%	10.4%	0.0%	0.0%	0.0%	0.0%	0.0%	0.0%	2.5%	1.1%	0.0%	0.0%	0.0%	0.0%	75.4%
877	50	19	3.5%	36.6%	12.7%	0.0%	0.0%	0.0%	0.0%	0.0%	0.0%	1.9%	0.8%	0.5%	0.0%	0.0%	0.0%	43.9%
878	50	18	3.4%	36.1%	12.5%	0.0%	0.0%	0.0%	0.0%	0.0%	0.0%	1.9%	0.8%	0.5%	0.0%	0.0%	0.0%	44.7%
879	50	11	0.9%	9.7%	10.4%	0.0%	0.0%	0.0%	0.0%	0.0%	0.0%	2.5%	1.1%	0.0%	0.0%	0.0%	0.0%	75.4%
882	50	140	5.3%	55.5%	27.3%	0.4%	0.3%	0.4%	0.0%	0.2%	0.1%	5.9%	2.4%	2.0%	0.2%	0.0%	0.0%	0.0%
883	50	141	4.5%	46.7%	24.4%	0.5%	0.4%	0.6%	0.1%	0.3%	0.1%	5.9%	2.4%	1.4%	0.2%	0.3%	11.2%	1.0%
884	50	142	4.5%	46.9%	24.6%	0.5%	0.4%	0.6%	0.1%	0.4%	0.1%	5.7%	2.4%	1.4%	0.2%	0.3%	11.1%	1.0%
885	50	144	4.5%	47.2%	24.7%	0.6%	0.4%	0.6%	0.1%	0.4%	0.1%	5.5%	2.3%	1.4%	0.2%	0.3%	10.9%	0.9%
886	50	146	4.5%	47.4%	24.9%	0.6%	0.4%	0.7%	0.1%	0.4%	0.1%	5.4%	2.2%	1.4%	0.2%	0.3%	10.8%	0.9%
887	50	148	4.5%	47.6%	25.0%	0.6%	0.4%	0.7%	0.1%	0.4%	0.1%	5.2%	2.1%	1.3%	0.2%	0.2%	10.7%	0.9%
888	50	149	4.6%	47.8%	25.2%	0.6%	0.4%	0.7%	0.1%	0.4%	0.1%	5.0%	2.1%	1.3%	0.2%	0.2%	10.5%	0.9%
889	50	151	4.6%	48.0%	25.3%	0.6%	0.4%	0.7%	0.1%	0.4%	0.1%	4.9%	2.0%	1.3%	0.2%	0.2%	10.4%	0.9%
890	50	153	4.6%	48.3%	25.4%	0.6%	0.4%	0.7%	0.1%	0.4%	0.0%	4.7%	1.9%	1.2%	0.2%	0.2%	10.3%	0.9%
891	50	155	4.6%	48.5%	25.6%	0.6%	0.4%	0.7%	0.1%	0.4%	0.0%	4.5%	1.9%	1.2%	0.2%	0.2%	10.2%	0.9%
892	50	156	4.6%	48.7%	25.7%	0.6%	0.4%	0.7%	0.1%	0.4%	0.0%	4.4%	1.8%	1.2%	0.2%	0.2%	10.1%	0.9%
893	50	158	4.7%	48.8%	25.8%	0.6%	0.4%	0.7%	0.1%	0.4%	0.0%	4.2%	1.8%	1.2%	0.2%	0.2%	10.0%	0.9%
894	50	160	4.7%	49.0%	26.0%	0.6%	0.4%	0.7%	0.1%	0.4%	0.0%	4.1%	1.7%	1.1%	0.2%	0.2%	9.8%	0.9%
895	50	3	3.6%	37.4%	40.1%	0.2%	0.1%	0.2%	0.0%	0.1%	0.1%	10.0%	4.1%	3.3%	0.6%	0.0%	0.0%	0.0%
896	50	3	3.6%	37.4%	40.1%	0.2%	0.1%	0.2%	0.0%	0.1%	0.1%	10.0%	4.1%	3.3%	0.6%	0.0%	0.0%	0.0%
897	50	4	4.7%	49.4%	31.5%	0.6%	0.4%	0.7%	0.1%	0.4%	0.1%	7.7%	3.2%	1.1%	0.1%	0.0%	0.0%	0.0%
898	50	4	4.7%	49.4%	31.5%	0.6%	0.4%	0.7%	0.1%	0.4%	0.1%	7.7%	3.2%	1.1%	0.1%	0.0%	0.0%	0.0%
899	50	3	3.6%	37.4%	40.1%	0.2%	0.1%	0.2%	0.0%	0.1%	0.1%	10.0%	4.1%	3.3%	0.6%	0.0%	0.0%	0.0%
900	50	3	3.6%	37.4%	40.1%	0.2%	0.1%	0.2%	0.0%	0.1%	0.1%	10.0%	4.1%	3.3%	0.6%	0.0%	0.0%	0.0%
901	50	5	5.1%	53.6%	22.5%	0.7%	0.5%	0.8%	0.1%	0.4%	0.1%	8.0%	3.3%	3.8%	1.2%	0.0%	0.0%	0.0%
902	50	5	5.1%	53.6%	22.5%	0.7%	0.5%	0.8%	0.1%	0.4%	0.1%	8.0%	3.3%	3.8%	1.2%	0.0%	0.0%	0.0%
903	50	3	3.6%	37.4%	40.1%	0.2%	0.1%	0.2%	0.0%	0.1%	0.1%	10.0%	4.1%	3.3%	0.6%	0.0%	0.0%	0.0%
904	50	3	3.6%	37.4%	40.1%	0.2%	0.1%	0.2%	0.0%	0.1%	0.1%	10.0%	4.1%	3.3%	0.6%	0.0%	0.0%	0.0%
905	50	5	5.1%	53.6%	22.5%	0.7%	0.5%	0.8%	0.1%	0.4%	0.1%	8.0%	3.3%	3.8%	1.2%	0.0%	0.0%	0.0%
906	50	174	4.5%	46.8%	18.8%	0.3%	0.2%	0.3%	0.0%	0.2%	0.1%	6.3%	2.6%	2.2%	0.5%	0.2%	8.8%	8.3%
907	50	171	4.5%	46.8%	18.8%	0.3%	0.2%	0.3%	0.0%	0.2%	0.1%	6.1%	2.5%	2.2%	0.5%	0.2%	8.9%	8.5%
908	50	168	4.5%	46.8%	18.8%	0.3%	0.2%	0.3%	0.0%	0.2%	0.1%	6.0%	2.5%	2.1%	0.4%	0.2%	9.0%	8.6%
909	50	166	4.5%	46.8%	18.8%	0.3%	0.2%	0.3%	0.0%	0.2%	0.1%	5.9%	2.4%	2.0%	0.4%	0.2%	9.2%	8.7%
910	50	163	4.5%	46.8%	18.9%	0.3%	0.2%	0.3%	0.0%	0.2%	0.1%	5.7%	2.4%	2.0%	0.4%	0.2%	9.3%	8.9%
911	50	160	4.5%	46.8%	18.9%	0.2%	0.2%	0.3%	0.0%	0.2%	0.1%	5.6%	2.3%	1.9%	0.4%	0.2%	9.5%	9.0%
912	50	157	4.5%	46.8%	18.9%	0.2%	0.2%	0.3%	0.0%	0.1%	0.1%	5.5%	2.3%	1.8%	0.3%	0.2%	9.7%	9.2%
913	50	155	4.5%	46.8%	18.9%	0.2%	0.2%	0.3%	0.0%	0.1%	0.1%	5.3%	2.2%	1.7%	0.3%	0.2%	9.8%	9.4%
914	50	152	4.5%	46.8%	18.9%	0.2%	0.2%	0.3%	0.0%	0.1%	0.1%	5.2%	2.1%	1.7%	0.3%	0.2%	10.0%	9.5%
915	50	149	4.5%	46.8%	19.0%	0.2%	0.1%	0.2%	0.0%	0.1%	0.1%	5.0%	2.1%	1.6%	0.2%	0.2%	10.2%	9.7%
916	50	147	4.5%	46.7%	19.0%	0.2%	0.1%	0.2%	0.0%	0.1%	0.0%	4.8%	2.0%	1.5%	0.2%	0.2%	10.4%	9.9%
917	50	144	4.5%	46.7%	19.0%	0.2%	0.1%	0.2%	0.0%	0.1%	0.0%	4.7%	1.9%	1.4%	0.2%	0.2%	10.6%	10.1%
918	50	145	5.4%	57.2%	22.1%	0.3%	0.2%	0.3%	0.0%	0.2%	0.1%	5.9%	2.4%	2.7%	0.4%	0.0%	0.0%	2.8%
919	50	3	3.8%	39.4%	42.2%	0.0%	0.0%	0.0%	0.0%	0.0%	0.1%	10.3%	4.3%	0.0%	0.0%	0.0%	0.0%	0.0%
920	50	148	5.6%	58.6%	22.7%	0.3%	0.2%	0.3%	0.0%	0.2%	0.1%	6.5%	2.7%	2.6%	0.3%	0.0%	0.0%	0.0%
921	50	13	1.6%	16.9%	8.5%	0.0%	0.0%	0.0%	0.0%	0.0%	0.0%	2.1%	0.9%	0.3%	0.0%	1.4%	60.1%	8.2%
922	50	60	4.7%	48.9%	17.2%	0.3%	0.2%	0.4%	0.0%	0.2%	0.1%	5.3%	2.2%	2.0%	0.1%	0.4%	18.1%	0.0%
923	50	3	3.8%	39.4%	42.2%	0.0%	0.0%	0.0%	0.0%	0.0%	0.1%	10.3%	4.3%	0.0%	0.0%	0.0%	0.0%	0.0%
924	50	3	3.8%	39.4%	42.2%	0.0%	0.0%	0.0%	0.0%	0.0%	0.1%	10.3%	4.3%	0.0%	0.0%	0.0%	0.0%	0.0%
925	50	3	3.8%	39.4%	42.2%	0.0%	0.0%	0.0%	0.0%	0.0%	0.1%	10.3%	4.3%	0.0%	0.0%	0.0%	0.0%	0.0%
926	50	3	3.8%	39.4%	42.2%	0.0%	0.0%	0.0%	0.0%	0.0%	0.1%	10.3%	4.3%	0.0%	0.0%	0.0%	0.0%	0.0%
927	50	50	4.4%	46.4%	22.6%	0.3%	0.2%	0.4%	0.0%	0.2%	0.0%	3.0%	1.2%	1.1%	0.1%	0.0%	0.0%	19.8%
928	50	15	1.3%	13.8%	7.6%	0.1%	0.0%	0.1%	0.0%	0.0%	0.0%	1.9%	0.8%	0.7%	0.2%	0.2%	7.2%	66.1%
929	50	77	5.7%	60.0%	25.2%	0.7%	0.5%	0.8%	0.1%	0.4%	0.0%	3.7%	1.5%	1.2%	0.2%	0.0%	0.0%	0.0%
930	50	39	5.5%	57.7%	19.6%	0.4%	0.3%	0.5%	0.0%	0.3%	0.1%	7.1%	3.0%	2.3%	0.5%	0.0%	0.0%	2.8%
931	50	41	5.5%	57.2%	29.2%	0.1%	0.1%	0.2%	0.0%	0.1%	0.0%	4.2%	1.7%	1.3%	0.3%	0.0%	0.0%	0.0%
932	50	32	5.1%	54.0%	15.7%	0.3%	0.2%	0.4%	0.0%	0.2%	0.0%	4.8%	2.0%	1.0%	0.1%	0.0%	0.0%	16.1%
933	50	55	4.0%	41.9%	23.6%	0.3%	0.2%	0.4%	0.0%	0.2%	0.1%	5.3%	2.2%	0.9%	0.1%	0.1%	4.8%	15.8%
934	50	33	5.5%	57.9%	15.8%	0.2%	0.1%	0.2%	0.0%	0.1%	0.0%	2.6%	1.1%	0.4%	0.0%	0.0%	0.0%	15.9%
935	50	23	2.4%	25.0%	11.3%	0.3%	0.2%	0.4%	0.0%	0.2%	0.1%	6.0%	2.5%	1.1%	0.0%	0.3%	11.7%	38.4%
936	50	98	4.1%	42.9%	29.3%	0.3%	0.2%	0.3%	0.0%	0.2%	0.1%	5.3%	2.2%	1.1%	0.2%	0.1%	3.0%	10.6%
937	50	188	4.9%	50.9%	18.3%	0.5%	0.3%	0.6%	0.1%	0.3%	0.1%	6.5%	2.7%	1.0%	0.0%	0.1%	3.6%	10.2%
938	50	78	4.5%	46.8%	28.5%	0.3%	0.2%	0.3%	0.0%	0.2%	0.1%	6.1%	2.5%	1.3%	0.2%	0.1%	3.8%	5.3%
939	50	186	4.8%	50.8%	19.3%	0.5%	0.4%	0.6%	0.1%	0.3%	0.1%	7.4%	3.1%	1.2%	0.0%	0.1%	5.0%	6.3%
940	50	188	5.2%	54.8%	19.6%	0.4%	0.3%	0.5%	0.1%	0.3%	0.1%	7.8%	3.2%	1.3%	0.1%	0.0%	1.9%	4.4%
941	50	155	5.1%	53.4%	18.8%	0.5%	0.4%	0.6%	0.1%	0.3%	0.1%	8.4%	3.5%	1.3%	0.1%	0.1%	2.2%	5.3%
942	50	16	4.6%	48.6%	23.9%	0.5%	0.4%	0.6%	0.1%	0.3%	0.1%	12.5%	5.2%	3.0%	0.2%	0.0%	0.0%	0.0%
943	50	68	6.2%	64.8%	18.7%	0.2%	0.1%	0.2%	0.0%	0.1%	0.1%	5.7%	2.3%	1.4%	0.1%	0.0%	0.0%	0.0%
944	50	69	5.6%	59.2%	19.2%	0.2%	0.2%	0.3%	0.0%	0.2%	0.1%	5.8%	2.4%	1.6%	0.1%	0.1%	3.5%	1.6%
945	50	76	4.3%	44.7%	17.1%	1.1%	0.7%	1.2%	0.1%	0.7%	0.1%	9.1%	3.8%	2.2%	0.2%	0.1%	2.8%	11.9%
946	50	21	4.1%	42.5%	23.6%	0.4%	0.3%	0.5%	0.1%	0.3%	0.1%	6.9%	2.8%	1.4%	0.0%	0.3%	11.6%	5.3%
947	50	80	4.6%	48.0%	17.0%	1.0%	0.7%	1.1%	0.1%	0.6%	0.1%	7.8%	3.2%	1.7%	0.2%	0.1%	2.7%	11.3%
948	50	4	3.0%	31.6%	28.1%	0.0%	0.0%	0.1%	0.0%	0.0%	0.1%	6.9%	2.8%	0.2%	0.0%	0.0%	0.0%	27.2%
949	50	8	1.3%	13.4%	14.4%	0.0%	0.0%	0.0%	0.0%	0.0%	0.0%	3.5%	1.5%	0.0%	0.0%	0.0%	0.0%	66.0%
950	50	4	3.0%	31.6%	28.1%	0.0%	0.0%	0.1%	0.0%	0.0%	0.1%	6.9%	2.8%	0.2%	0.0%	0.0%	0.0%	27.2%
951	50	8	1.3%	13.4%	14.4%	0.0%	0.0%	0.0%	0.0%	0.0%	0.0%	3.5%	1.5%	0.0%	0.0%	0.0%	0.0%	66.0%
952	50	4	3.0%	31.6%	28.1%	0.0%	0.0%	0.1%	0.0%	0.0%	0.1%	6.9%	2.8%	0.2%	0.0%	0.0%	0.0%	27.2%
953	50	8	1.3%	13.4%	14.4%	0.0%	0.0%	0.0%	0.0%	0.0%	0.0%	3.5%	1.5%	0.0%	0.0%	0.0%	0.0%	66.0%
954	50	4	3.0%	31.6%	28.1%	0.0%	0.0%	0.1%	0.0%	0.0%	0.1%	6.9%	2.8%	0.2%	0.0%	0.0%	0.0%	27.2%
955	50	8	1.3%	13.4%	14.4%	0.0%	0.0%	0.0%	0.0%	0.0%	0.0%	3.5%	1.5%	0.0%	0.0%	0.0%	0.0%	66.0%
956	50	4	3.0%	31.6%	28.1%	0.0%	0.0%	0.1%	0.0%	0.0%	0.1%	6.9%	2.8%	0.2%	0.0%	0.0%	0.0%	27.2%
957	50	8	1.3%	13.4%	14.4%	0.0%	0.0%	0.0%	0.0%	0.0%	0.0%	3.5%	1.5%	0.0%	0.0%	0.0%	0.0%	66.0%
958	50	3	3.8%	39.4%	42.2%	0.0%	0.0%	0.0%	0.0%	0.0%	0.1%	10.3%	4.3%	0.0%	0.0%	0.0%	0.0%	0.0%
959	50	3	3.8%	39.4%	42.2%	0.0%	0.0%	0.0%	0.0%	0.0%	0.1%	10.3%	4.3%	0.0%	0.0%	0.0%	0.0%	0.0%
960	50	36	0.3%	2.9%	3.1%	0.0%	0.0%	0.0%	0.0%	0.0%	0.0%	0.8%	0.3%	0.0%	0.0%	0.2%	6.7%	85.7%
961	50	49	3.6%	37.7%	14.1%	0.3%	0.2%	0.3%	0.0%	0.2%	0.0%	1.7%	0.7%	0.7%	0.1%	0.0%	1.6%	38.8%
962	50	3	3.8%	39.4%	42.2%	0.0%	0.0%	0.0%	0.0%	0.0%	0.1%	10.3%	4.3%	0.0%	0.0%	0.0%	0.0%	0.0%
963	50	3	3.8%	39.4%	42.2%	0.0%	0.0%	0.0%	0.0%	0.0%	0.1%	10.3%	4.3%	0.0%	0.0%	0.0%	0.0%	0.0%
964	50	3	3.8%	39.4%	42.2%	0.0%	0.0%	0.0%	0.0%	0.0%	0.1%	10.3%	4.3%	0.0%	0.0%	0.0%	0.0%	0.0%
965	50	3	3.8%	39.4%	42.2%	0.0%	0.0%	0.0%	0.0%	0.0%	0.1%	10.3%	4.3%	0.0%	0.0%	0.0%	0.0%	0.0%
966	50	8	5.8%	60.8%	26.4%	0.3%	0.2%	0.3%	0.0%	0.2%	0.0%	3.7%	1.5%	0.7%	0.1%	0.0%	0.0%	0.0%
968	50	36	0.3%	2.9%	3.1%	0.0%	0.0%	0.0%	0.0%	0.0%	0.0%	0.8%	0.3%	0.0%	0.0%	0.2%	6.7%	85.7%
969	50	49	3.6%	37.7%	14.1%	0.3%	0.2%	0.3%	0.0%	0.2%	0.0%	1.7%	0.7%	0.7%	0.1%	0.0%	1.6%	38.8%
970	50	36	0.3%	2.9%	3.1%	0.0%	0.0%	0.0%	0.0%	0.0%	0.0%	0.8%	0.3%	0.0%	0.0%	0.2%	6.7%	85.7%
971	50	49	3.6%	37.7%	14.1%	0.3%	0.2%	0.3%	0.0%	0.2%	0.0%	1.7%	0.7%	0.7%	0.1%	0.0%	1.6%	38.8%
972	50	36	0.3%	2.9%	3.1%	0.0%	0.0%	0.0%	0.0%	0.0%	0.0%	0.8%	0.3%	0.0%	0.0%	0.2%	6.7%	85.7%
973	50	49	3.6%	37.7%	14.1%	0.3%	0.2%	0.3%	0.0%	0.2%	0.0%	1.7%	0.7%	0.7%	0.1%	0.0%	1.6%	38.8%
974	50	36	0.3%	2.9%	3.1%	0.0%	0.0%	0.0%	0.0%	0.0%	0.0%	0.8%	0.3%	0.0%	0.0%	0.2%	6.7%	85.7%
975	50	49	3.6%	37.7%	14.1%	0.3%	0.2%	0.3%	0.0%	0.2%	0.0%	1.7%	0.7%	0.7%	0.1%	0.0%	1.6%	38.8%
976	50	3	3.8%	39.4%	42.2%	0.0%	0.0%	0.0%	0.0%	0.0%	0.1%	10.3%	4.3%	0.0%	0.0%	0.0%	0.0%	0.0%
977	50	3	3.8%	39.4%	42.2%	0.0%	0.0%	0.0%	0.0%	0.0%	0.1%	10.3%	4.3%	0.0%	0.0%	0.0%	0.0%	0.0%

Traffic Flows and Breakdown by 16 Vehicle Classes (Year 2036)

Link No.	Speed Limit	Total Vehicle	19 - Motorcycles (MC)	01 - Private Cars (PC)	03 - Taxi	14 - Non-franchised Bus <=6.4t	15 - Non-franchised Bus 6.4-15t	16 - Non-franchised Bus >15t	12 - Private Light Bus <=3.5t	13 - Private Light Bus >3.5t	04 - Light Goods Vehicles <=2.5t	05 - Lt Goods Vehicles 2.5-3.5t	06 - Light Goods Vehicles >3.5t	07 - Heavy Goods Vehicles <=15t	08 - Heavy Goods Vehicles >15t	17 - Franchised Bus (SD)	18 - Franchised Bus (DD)	11 - Public Light Buses
	km/hr	0100-0200																
978	50	3	3.8%	39.4%	42.2%	0.0%	0.0%	0.0%	0.0%	0.0%	0.1%	10.3%	4.3%	0.0%	0.0%	0.0%	0.0%	0.0%
979	50	3	3.8%	39.4%	42.2%	0.0%	0.0%	0.0%	0.0%	0.0%	0.1%	10.3%	4.3%	0.0%	0.0%	0.0%	0.0%	0.0%
980	50	3	3.8%	39.4%	42.2%	0.0%	0.0%	0.0%	0.0%	0.0%	0.1%	10.3%	4.3%	0.0%	0.0%	0.0%	0.0%	0.0%
981	50	3	3.8%	39.4%	42.2%	0.0%	0.0%	0.0%	0.0%	0.0%	0.1%	10.3%	4.3%	0.0%	0.0%	0.0%	0.0%	0.0%
982	50	61	3.6%	37.3%	13.1%	0.3%	0.2%	0.3%	0.0%	0.2%	0.0%	1.9%	0.8%	0.7%	0.1%	0.0%	1.3%	40.2%
983	50	61	3.6%	37.3%	13.1%	0.3%	0.2%	0.3%	0.0%	0.2%	0.0%	1.9%	0.8%	0.7%	0.1%	0.0%	1.3%	40.2%
984	50	50	4.4%	46.4%	22.6%	0.3%	0.2%	0.4%	0.0%	0.2%	0.0%	3.0%	1.2%	1.1%	0.1%	0.0%	0.0%	19.8%
985	50	15	1.3%	13.8%	7.6%	0.1%	0.0%	0.1%	0.0%	0.0%	0.0%	1.9%	0.8%	0.7%	0.2%	0.2%	7.2%	66.1%
986	70	103	4.8%	49.9%	36.7%	0.3%	0.2%	0.4%	0.0%	0.2%	0.0%	2.5%	1.0%	1.0%	0.2%	0.1%	2.6%	0.0%
987	70	132	4.7%	49.0%	33.6%	0.7%	0.5%	0.8%	0.1%	0.4%	0.0%	2.4%	1.0%	0.9%	0.2%	0.0%	2.0%	3.7%
988	70	228	5.6%	59.1%	22.5%	0.6%	0.4%	0.7%	0.1%	0.4%	0.0%	4.6%	1.9%	1.4%	0.1%	0.0%	0.0%	2.6%
989	70	200	5.8%	61.0%	22.5%	0.4%	0.3%	0.4%	0.0%	0.2%	0.1%	5.0%	2.1%	1.6%	0.1%	0.0%	0.0%	0.5%
990	50	29	4.4%	45.7%	22.3%	1.9%	1.4%	2.3%	0.2%	1.2%	0.0%	1.9%	0.8%	0.6%	0.2%	0.0%	0.0%	17.2%
992	70	1013	5.3%	56.1%	18.9%	0.2%	0.2%	0.3%	0.0%	0.2%	0.0%	4.5%	1.9%	1.3%	0.1%	0.1%	3.8%	7.0%
993	70	1039	4.5%	46.8%	24.0%	0.4%	0.3%	0.5%	0.0%	0.2%	0.1%	5.6%	2.3%	1.7%	0.2%	0.1%	5.1%	8.2%
994	50	219	5.7%	60.3%	25.0%	0.2%	0.2%	0.3%	0.0%	0.1%	0.0%	3.7%	1.5%	0.7%	0.1%	0.0%	1.5%	0.5%
995	50	53	6.2%	64.7%	23.3%	0.2%	0.1%	0.2%	0.0%	0.1%	0.0%	3.1%	1.3%	0.5%	0.0%	0.0%	0.0%	0.0%
996	50	154	5.0%	52.4%	19.2%	0.3%	0.2%	0.3%	0.0%	0.2%	0.0%	4.1%	1.7%	1.1%	0.3%	0.2%	9.6%	5.5%
998	50	104	5.6%	58.3%	15.1%	0.1%	0.1%	0.1%	0.0%	0.1%	0.0%	3.5%	1.4%	1.7%	0.1%	0.1%	5.7%	8.2%
999	50	33	5.0%	52.1%	10.7%	0.5%	0.3%	0.5%	0.1%	0.3%	0.0%	4.8%	2.0%	1.2%	0.0%	0.4%	15.6%	6.7%
1001	50	81	5.2%	54.3%	15.7%	0.2%	0.1%	0.2%	0.0%	0.1%	0.0%	3.1%	1.3%	1.6%	0.2%	0.0%	0.0%	17.9%
1002	50	47	4.3%	45.3%	12.1%	0.2%	0.2%	0.3%	0.0%	0.1%	0.0%	3.5%	1.4%	1.6%	0.3%	0.0%	0.0%	30.7%
1003	50	242	5.8%	61.1%	13.3%	0.2%	0.1%	0.2%	0.0%	0.1%	0.1%	8.3%	3.4%	4.5%	0.1%	0.0%	0.0%	2.6%
1004	50	176	5.8%	60.7%	15.7%	0.4%	0.3%	0.4%	0.0%	0.2%	0.1%	7.1%	2.9%	6.1%	0.2%	0.0%	0.0%	0.0%
1006	70	954	4.5%	47.1%	23.5%	0.4%	0.3%	0.4%	0.0%	0.2%	0.1%	5.3%	2.2%	1.6%	0.2%	0.1%	5.2%	8.9%
1007	70	1013	5.3%	56.1%	18.9%	0.2%	0.2%	0.3%	0.0%	0.2%	0.0%	4.5%	1.9%	1.3%	0.1%	0.1%	3.8%	7.0%
1008	50	29	5.6%	58.9%	27.6%	0.4%	0.3%	0.4%	0.0%	0.2%	0.0%	3.9%	1.6%	1.0%	0.0%	0.0%	0.0%	0.0%
1011	70	462	6.3%	65.9%	10.9%	0.7%	0.5%	0.8%	0.1%	0.4%	0.1%	6.2%	2.6%	2.8%	0.0%	0.1%	2.7%	0.0%
1012	70	489	6.0%	63.4%	9.8%	0.7%	0.5%	0.8%	0.1%	0.4%	0.1%	8.1%	3.4%	2.3%	0.1%	0.1%	3.3%	1.1%
1014	70	741	4.0%	41.9%	25.8%	0.4%	0.3%	0.4%	0.0%	0.2%	0.0%	4.4%	1.8%	1.4%	0.3%	0.2%	10.0%	8.8%
1015	50	102	4.7%	49.3%	23.4%	0.4%	0.3%	0.5%	0.1%	0.3%	0.0%	2.6%	1.1%	0.5%	0.1%	0.4%	16.5%	0.0%
1016	50	137	5.4%	56.9%	21.2%	0.3%	0.2%	0.4%	0.0%	0.2%	0.1%	7.5%	3.1%	1.2%	0.1%	0.0%	0.8%	2.4%
1017	70	772	5.5%	57.7%	23.0%	0.4%	0.3%	0.4%	0.0%	0.2%	0.1%	5.9%	2.5%	2.3%	0.3%	0.0%	1.3%	0.1%
1020	50	9	5.9%	62.0%	23.4%	0.3%	0.2%	0.3%	0.0%	0.2%	0.0%	4.2%	1.8%	1.6%	0.1%	0.0%	0.0%	0.0%
1021	50	8	5.4%	56.2%	28.2%	0.7%	0.5%	0.8%	0.1%	0.4%	0.0%	4.0%	1.7%	2.1%	0.1%	0.0%	0.0%	0.0%
3001	50	5	2.2%	23.0%	24.6%	0.0%	0.0%	0.0%	0.0%	0.0%	0.1%	6.0%	2.5%	0.0%	0.0%	0.0%	0.0%	41.7%
3002	50	5	2.2%	23.0%	24.6%	0.0%	0.0%	0.0%	0.0%	0.0%	0.1%	6.0%	2.5%	0.0%	0.0%	0.0%	0.0%	41.7%
3003	50	99	5.3%	56.0%	28.1%	0.7%	0.5%	0.8%	0.1%	0.4%	0.0%	4.1%	1.7%	2.2%	0.1%	0.0%	0.0%	0.0%
3004	50	122	5.9%	61.9%	23.3%	0.3%	0.2%	0.3%	0.0%	0.2%	0.0%	4.4%	1.8%	1.6%	0.1%	0.0%	0.0%	0.0%
3005	50	8	5.4%	56.2%	28.2%	0.7%	0.5%	0.8%	0.1%	0.4%	0.0%	4.0%	1.7%	2.1%	0.1%	0.0%	0.0%	0.0%
3006	50	9	5.9%	62.0%	23.4%	0.3%	0.2%	0.3%	0.0%	0.2%	0.0%	4.2%	1.8%	1.6%	0.1%	0.0%	0.0%	0.0%
3007	50	10	4.3%	45.5%	22.9%	0.5%	0.4%	0.6%	0.1%	0.3%	0.0%	3.2%	1.3%	1.7%	0.1%	0.0%	0.0%	18.9%
3008	50	10	4.3%	45.5%	22.9%	0.5%	0.4%	0.6%	0.1%	0.3%	0.0%	3.2%	1.3%	1.7%	0.1%	0.0%	0.0%	18.9%
3009	50	5	2.2%	23.0%	24.6%	0.0%	0.0%	0.0%	0.0%	0.0%	0.1%	6.0%	2.5%	0.0%	0.0%	0.0%	0.0%	41.7%
3010	50	3	3.8%	39.4%	42.2%	0.0%	0.0%	0.0%	0.0%	0.0%	0.1%	10.3%	4.3%	0.0%	0.0%	0.0%	0.0%	0.0%
3011	50	11	4.8%	50.8%	19.1%	0.2%	0.2%	0.3%	0.0%	0.1%	0.0%	3.5%	1.4%	1.3%	0.1%	0.0%	0.0%	18.2%
3012	50	109	5.2%	55.0%	27.6%	0.6%	0.5%	0.8%	0.1%	0.4%	0.0%	4.1%	1.7%	2.1%	0.1%	0.0%	0.0%	1.7%
3013	50	133	5.8%	61.0%	23.0%	0.3%	0.2%	0.3%	0.0%	0.2%	0.0%	4.3%	1.8%	1.6%	0.1%	0.0%	0.0%	1.4%
3014	50	50	5.5%	57.5%	28.9%	0.7%	0.5%	0.8%	0.1%	0.4%	0.0%	2.9%	1.2%	1.5%	0.1%	0.0%	0.0%	0.0%
3015	50	55	6.0%	63.5%	23.9%	0.3%	0.2%	0.3%	0.0%	0.2%	0.0%	3.1%	1.3%	1.1%	0.1%	0.0%	0.0%	0.0%
3016	50	39	6.1%	63.7%	24.0%	0.3%	0.2%	0.3%	0.0%	0.2%	0.0%	2.8%	1.2%	1.0%	0.1%	0.0%	0.0%	0.0%
3017	50	35	5.5%	57.7%	29.0%	0.7%	0.5%	0.8%	0.1%	0.4%	0.0%	2.7%	1.1%	1.4%	0.1%	0.0%	0.0%	0.0%
3018	50	239	5.5%	57.4%	27.7%	0.6%	0.4%	0.7%	0.1%	0.4%	0.0%	3.3%	1.4%	1.7%	0.1%	0.0%	0.0%	0.8%
3019	50	272	5.9%	62.2%	23.7%	0.3%	0.2%	0.3%	0.0%	0.2%	0.0%	3.5%	1.5%	1.3%	0.1%	0.0%	0.0%	0.7%
3020	50	16	6.2%	64.8%	24.4%	0.3%	0.2%	0.3%	0.0%	0.2%	0.0%	2.0%	0.8%	0.7%	0.0%	0.0%	0.0%	0.0%
3021	50	11	5.5%	58.2%	29.2%	0.7%	0.5%	0.8%	0.1%	0.4%	0.0%	2.5%	1.0%	1.0%	0.0%	0.0%	0.0%	0.0%
3022	50	236	5.4%	57.1%	27.9%	0.6%	0.4%	0.7%	0.1%	0.4%	0.0%	3.3%	1.4%	1.7%	0.1%	0.0%	0.0%	0.8%
3023	50	277	6.0%	62.5%	23.5%	0.3%	0.2%	0.3%	0.0%	0.2%	0.0%	3.5%	1.5%	1.3%	0.1%	0.0%	0.0%	0.7%
3024	50	17	5.5%	57.9%	29.0%	0.7%	0.5%	0.8%	0.1%	0.4%	0.0%	2.6%	1.1%	1.4%	0.1%	0.0%	0.0%	0.0%
3025	50	23	6.1%	64.0%	24.1%	0.3%	0.2%	0.3%	0.0%	0.2%	0.0%	2.6%	1.1%	1.0%	0.0%	0.0%	0.0%	0.0%
3026	50	230	5.4%	56.5%	28.3%	0.7%	0.5%	0.8%	0.1%	0.4%	0.0%	3.3%	1.4%	1.8%	0.1%	0.0%	0.0%	0.8%
3027	50	277	6.0%	62.5%	23.5%	0.3%	0.2%	0.3%	0.0%	0.2%	0.0%	3.5%	1.5%	1.3%	0.1%	0.0%	0.0%	0.7%
3028	50	182	5.8%	60.7%	22.1%	0.6%	0.4%	0.7%	0.1%	0.4%	0.0%	4.2%	1.7%	2.1%	0.1%	0.0%	0.0%	1.1%
3029	50	238	6.1%	63.8%	21.9%	0.4%	0.3%	0.4%	0.0%	0.2%	0.0%	3.3%	1.4%	1.3%	0.1%	0.0%	0.0%	0.8%
3030	50	268	5.6%	58.9%	29.2%	0.5%	0.3%	0.6%	0.1%	0.3%	0.0%	2.5%	1.0%	1.0%	0.1%	0.0%	0.0%	0.0%
3031	50	258	5.9%	61.7%	25.5%	0.3%	0.2%	0.4%	0.0%	0.2%	0.0%	3.3%	1.4%	1.1%	0.1%	0.0%	0.0%	0.0%
3032	50	262	5.6%	58.5%	29.5%	0.5%	0.4%	0.6%	0.1%	0.3%	0.0%	2.5%	1.0%	1.0%	0.1%	0.0%	0.0%	0.0%
3033	50	263	5.9%	61.9%	25.3%	0.3%	0.2%	0.3%	0.0%	0.2%	0.0%	3.3%	1.3%	1.1%	0.0%	0.0%	0.0%	0.0%
3034	50	144	5.0%	52.6%	37.0%	0.6%	0.4%	0.7%	0.1%	0.4%	0.0%	1.8%	0.7%	0.6%	0.0%	0.0%	0.0%	0.0%
3035	50	150	5.7%	59.6%	28.7%	0.2%	0.1%	0.2%	0.0%	0.1%	0.0%	3.2%	1.3%	0.8%	0.0%	0.0%	0.0%	0.0%
3036	50	182	5.8%	60.7%	22.1%	0.6%	0.4%	0.7%	0.1%	0.4%	0.0%	4.2%	1.7%	2.1%	0.1%	0.0%	0.0%	1.1%
3037	50	241	6.1%	64.0%	21.8%	0.4%	0.2%	0.4%	0.0%	0.2%	0.0%	3.3%	1.4%	1.3%	0.1%	0.0%	0.0%	0.8%
3038	50	182	5.8%	60.7%	22.1%	0.6%	0.4%	0.7%	0.1%	0.4%	0.0%	4.2%	1.7%	2.1%	0.1%	0.0%	0.0%	1.1%
3039	50	241	6.1%	64.0%	21.8%	0.4%	0.2%	0.4%	0.0%	0.2%	0.0%	3.3%	1.4%	1.3%	0.1%	0.0%	0.0%	0.8%
3040	50	237	6.1%	64.2%	21.8%	0.4%	0.3%	0.4%	0.0%	0.2%	0.0%	3.4%	1.4%	0.8%	0.0%	0.0%	0.0%	0.8%
3041	50	204	6.0%	63.1%	20.3%	0.3%	0.2%	0.4%	0.0%	0.2%	0.0%	4.8%	2.0%	1.5%	0.1%	0.0%	0.0%	0.9%
3042	50	57	5.9%	62.0%	24.3%	0.3%	0.2%	0.3%	0.0%	0.2%	0.0%	4.3%	1.8%	0.7%	0.0%	0.0%	0.0%	0.0%
3043	50	58	5.9%	61.7%	24.6%	0.3%	0.2%	0.3%	0.0%	0.2%	0.0%	4.2%	1.7%	0.6%	0.0%	0.0%	0.0%	0.0%
3044	50	175	6.1%	63.9%	18.9%	0.3%	0.2%	0.4%	0.0%	0.2%	0.1%	4.9%	2.0%	1.7%	0.1%	0.0%	0.0%	1.1%
3045	50	209	6.2%	65.0%	20.9%	0.4%	0.3%	0.5%	0.1%	0.3%	0.0%	3.3%	1.4%	0.8%	0.0%	0.0%	0.0%	0.9%
3046	50	9	6.5%	67.7%	20.6%	0.2%	0.1%	0.2%	0.0%	0.1%	0.0%	2.9%	1.2%	0.4%	0.0%	0.0%	0.0%	0.0%
3047	50	12	6.1%	63.5%	25.9%	0.2%	0.1%	0.2%	0.0%	0.1%	0.0%	2.4%	1.0%	0.4%	0.0%	0.0%	0.0%	0.0%
3048	80	312	7.5%	78.7%	6.0%	0.2%	0.1%	0.2%	0.0%	0.1%	0.0%	4.2%	1.7%	1.1%	0.1%	0.0%	0.0%	0.0%
3049	80	245	6.4%	67.2%	12.3%	0.2%	0.1%	0.2%	0.0%	0.1%	0.1%	5.2%	2.2%	5.7%	0.2%	0.0%	0.0%	0.0%
3050	50	48	5.9%	61.8%	25.0%	0.4%	0.3%	0.5%	0.1%	0.3%	0.0%	3.6%	1.5%	0.5%	0.0%	0.0%	0.0%	0.0%
3052	50	202	6.2%	64.7%	19.1%	0.3%	0.2%	0.3%	0.0%	0.2%	0.0%	4.5%	1.9%	1.5%	0.1%	0.0%	0.0%	0.9%
3053	50	258	6.1%	64.4%	21.7%	0.4%	0.3%	0.5%	0.1%	0.3%	0.0%	3.4%	1.4%	0.8%	0.0%	0.0%	0.0%	0.7%
3055	50	45	6.0%	63.3%	24.1%	0.2%	0.1%	0.2%	0.0%	0.1%	0.0%	3.7%	1.5%	0.6%	0.1%	0.0%	0.0%	0.0%
3056	70	491	5.9%	62.3%	13.1%	0.7%	0.5%	0.8%	0.1%	0.4%	0.1%	8.3%	3.5%	1.6%	0.2%	0.0%	1.3%	1.2%
3057	50	192	6.3%	66.4%	15.4%	0.3%	0.2%	0.4%	0.0%	0.2%	0.0%	4.5%	1.9%	1.0%	0.0%	0.0%	0.6%	2.6%
3058	50	106	5.8%	60.3%	20.8%	0.4%	0.3%	0.4%	0.0%	0.2%	0.0%	4.1%	1.7%	0.9%	0.1%	0.0%	1.0%	3.9%
3059	50	168	5.4%	56.9%	24.7%	0.4%	0.3%	0.4%	0.0%	0.2%	0.1%	5.5%	2.3%	1.3%	0.1%	0.0%	0.0%	2.4%
3060	70	364	6.2%	65.5%	13.4%	0.6%	0.4%	0.7%	0.1%	0.4%	0.1%	6.6%	2.7%	1.5%	0.1%	0.0%	1.5%	0.3%
3061	70	489	6.0%	63.4%	9.8%	0.7%	0.5%	0.8%	0.1%	0.4%	0.1%	8.1%	3.4%	2.3%	0.1%	0.1%	3.3%	1.1%
3062	70	837	5.9%	61.7%	15.4%	0.5%	0.3%	0.6%	0.1%	0.3%	0.1%	6.4%	2.6%	2.8%	0.2%	0.1%	2.3%	0.8%
3063	50	127	5.1%	53.0%	12.4%	0.9%	0.7%	1.1%	0.1%	0.6%	0.1%	13.3%	5.5%	2.0%	0.4%	0.0%	0.8%	3.9%
3064	70	343	6.2%	65.2%	16.9%	0.3%	0.2%	0.3%	0.0%	0.2%	0.1%	5.2%	2.2%	1.5%	0.2%	0.0%	1.5%	0.0%
3065	70	383	5.1%	54.0%	25.0%	0.4%	0.3%	0.5%	0.1%	0.3%	0.1%	7.0%	2.9%	2.1%	0.2%	0.0%	1.2%	0.9%
3066	70	381	5.9%	62.2%	18.8%	0.3%	0.2%	0.4%	0.0%	0.2%	0.1%	5.2%	2.1%	2.1%	0.3%	0.0%	1.8%	0.3%
3067	50	233	5.4%	56.4%	16.2%	0.7%	0.5%	0.8%	0.1%	0.4%	0.1%	9.1%	3.8%	1.5%	0.3%	0.0%	0.9%	3.9%
3068	50	311	5.9%	61.6%	19.9%	0.4%	0.3%	0.4%	0.0%	0.2%	0.1%	4.8%	2.0%	1.2%	0.1%	0.0%	0.3%	2.9%
3069	50	257	5.0%	52.7%	22.8%	0.5%	0.4%	0.6%	0.1%	0.3%	0.0%	4.5%	1.9%	1.3%	0.1%	0.0%	1.9%	7.8%
3072	70	489	6.0%	63.4%	9.8%	0.7%	0.5%	0.8%	0.1%	0.4%	0.1%	8.1%	3.4%	2.3%	0.1%	0.1%	3.3%	1.1%
3073	70	457	5.8%	61.2%	12.6%	0.6%	0.4%	0.7%	0.1%	0.4%	0.1%	7.4%	3.1%	3.4%	0.2%	0.1%	2.7%	1.2%
3074	50	178	5.8%	60.8%	23.8%	0.6%	0.4%	0.6%	0.1%	0.4%	0.0%	4.1%	1.7%	1.6%	0.1%	0.0%	0.0%	0.0%

Traffic Flows and Breakdown by 16 Vehicle Classes (Year 2036)

Link No.	Speed Limit	Total Vehicle	19 - Motorcycles (MC)	01 - Private Cars (PC)	03 - Taxi	14 - Non-franchised Bus <=6.4t	15 - Non-franchised Bus 6.4-15t	16 - Non-franchised Bus >15t	12 - Private Light Bus <=3.5t	13 - Private Light Bus >3.5t	04 - Light Goods Vehicles <=2.5t	05 - Lt Goods Vehicles 2.5-3.5t	06 - Light Goods Vehicles >3.5t	07 - Heavy Goods Vehicles <=15t	08 - Heavy Goods Vehicles >15t	17 - Franchised Bus (SD)	18 - Franchised Bus (DD)	11 - Public Light Buses
	km/hr	0100-0200																
3075	50	174	5.6%	58.9%	25.2%	0.5%	0.4%	0.6%	0.1%	0.3%	0.0%	4.5%	1.9%	1.9%	0.2%	0.0%	0.0%	0.0%
3076	50	140	5.3%	55.5%	27.3%	0.4%	0.3%	0.4%	0.0%	0.2%	0.1%	5.9%	2.4%	2.0%	0.2%	0.0%	0.0%	0.0%
3077	80	490	6.9%	72.2%	12.5%	0.3%	0.2%	0.4%	0.0%	0.2%	0.0%	4.1%	1.7%	1.3%	0.1%	0.0%	0.0%	0.0%
3078	80	417	6.1%	63.8%	17.6%	0.3%	0.2%	0.4%	0.0%	0.2%	0.1%	4.9%	2.0%	4.1%	0.2%	0.0%	0.0%	0.0%
3081	50	5	3.7%	38.5%	20.8%	0.5%	0.3%	0.6%	0.1%	0.3%	0.2%	21.4%	8.9%	4.3%	0.4%	0.0%	0.0%	0.0%
3082	50	85	4.5%	47.4%	39.1%	0.4%	0.2%	0.4%	0.0%	0.2%	0.0%	4.8%	2.0%	0.8%	0.1%	0.0%	0.0%	0.0%
3084	70	837	5.4%	56.4%	24.6%	0.4%	0.3%	0.4%	0.0%	0.2%	0.1%	6.0%	2.5%	2.2%	0.2%	0.0%	1.2%	0.1%
3086	70	251	6.5%	67.8%	8.6%	0.3%	0.2%	0.4%	0.0%	0.2%	0.1%	9.2%	3.8%	2.6%	0.3%	0.0%	0.0%	0.0%
3088	50	5	2.2%	23.0%	24.6%	0.0%	0.0%	0.0%	0.0%	0.0%	0.1%	6.0%	2.5%	0.0%	0.0%	0.0%	0.0%	41.7%
3089	50	8	5.4%	56.2%	28.2%	0.7%	0.5%	0.8%	0.1%	0.4%	0.0%	4.0%	1.7%	2.1%	0.1%	0.0%	0.0%	0.0%
4001	50	257	5.4%	56.9%	19.0%	0.3%	0.2%	0.4%	0.0%	0.2%	0.1%	8.6%	3.6%	2.1%	0.4%	0.0%	0.0%	2.8%
4002	50	114	6.7%	70.0%	14.2%	0.5%	0.3%	0.6%	0.1%	0.3%	0.0%	4.5%	1.9%	0.9%	0.0%	0.0%	0.0%	0.0%
4003	50	270	5.4%	57.0%	26.2%	0.4%	0.3%	0.5%	0.1%	0.3%	0.0%	2.6%	1.1%	0.8%	0.1%	0.1%	3.6%	1.4%
4004	70	1560	5.2%	54.7%	18.1%	0.2%	0.1%	0.2%	0.0%	0.1%	0.1%	5.1%	2.1%	1.8%	0.4%	0.1%	5.7%	5.8%
4005	70	1344	4.8%	50.3%	19.4%	0.4%	0.3%	0.4%	0.0%	0.2%	0.1%	5.8%	2.4%	1.9%	0.2%	0.2%	6.6%	7.0%
4006	70	914	5.0%	52.8%	19.8%	0.1%	0.1%	0.2%	0.0%	0.1%	0.0%	2.8%	1.2%	1.2%	0.1%	0.2%	9.0%	7.2%
4007	80	187	6.7%	70.8%	12.8%	0.2%	0.1%	0.2%	0.0%	0.1%	0.0%	2.6%	1.1%	5.0%	0.2%	0.0%	0.0%	0.0%
4008	50	319	5.1%	54.0%	25.7%	0.3%	0.2%	0.4%	0.0%	0.2%	0.0%	3.3%	1.4%	0.9%	0.2%	0.1%	2.9%	5.1%
4009	50	265	4.6%	48.7%	23.8%	0.3%	0.2%	0.3%	0.0%	0.2%	0.0%	3.1%	1.3%	0.9%	0.2%	0.1%	5.0%	11.1%
4010	50	98	6.0%	62.7%	23.8%	0.3%	0.2%	0.3%	0.0%	0.2%	0.0%	4.1%	1.7%	0.7%	0.1%	0.0%	0.0%	0.0%
4011	50	86	6.0%	63.2%	23.9%	0.3%	0.2%	0.3%	0.0%	0.2%	0.0%	3.7%	1.5%	0.6%	0.1%	0.0%	0.0%	0.0%
4012	50	9	6.0%	63.2%	23.9%	0.3%	0.2%	0.3%	0.0%	0.2%	0.0%	3.7%	1.5%	0.6%	0.1%	0.0%	0.0%	0.0%
4014	70	449	4.7%	49.2%	33.1%	0.3%	0.2%	0.3%	0.0%	0.2%	0.1%	5.0%	2.1%	1.5%	0.3%	0.1%	2.9%	0.0%
4015	70	212	6.1%	64.5%	19.8%	0.6%	0.5%	0.8%	0.1%	0.4%	0.0%	4.0%	1.7%	0.9%	0.0%	0.0%	0.0%	0.5%
4016	70	294	5.9%	61.8%	21.5%	0.7%	0.5%	0.8%	0.1%	0.4%	0.0%	4.6%	1.9%	1.3%	0.1%	0.0%	0.0%	0.4%
4018	70	346	4.7%	49.0%	32.1%	0.2%	0.2%	0.3%	0.0%	0.2%	0.1%	5.8%	2.4%	1.7%	0.4%	0.1%	3.0%	0.0%
4019	50	285	5.5%	57.4%	15.5%	0.2%	0.1%	0.2%	0.0%	0.1%	0.1%	8.7%	3.6%	3.9%	0.2%	0.0%	0.1%	4.4%
4021	50	160	6.2%	64.6%	19.3%	0.2%	0.1%	0.2%	0.0%	0.1%	0.0%	1.0%	0.4%	0.4%	0.0%	0.1%	2.3%	5.1%
4022	50	9	1.1%	11.4%	12.2%	0.0%	0.0%	0.0%	0.0%	0.0%	0.0%	3.0%	1.2%	0.0%	0.0%	0.0%	0.0%	71.0%
4023	50	9	1.1%	11.4%	12.2%	0.0%	0.0%	0.0%	0.0%	0.0%	0.0%	3.0%	1.2%	0.0%	0.0%	0.0%	0.0%	71.0%
4024	50	59	6.0%	62.7%	24.7%	0.2%	0.2%	0.3%	0.0%	0.2%	0.0%	1.8%	0.7%	0.4%	0.1%	0.0%	0.0%	2.8%
4025	50	41	5.1%	53.3%	18.3%	0.1%	0.1%	0.1%	0.0%	0.1%	0.0%	3.4%	1.4%	1.7%	0.2%	0.0%	0.0%	16.1%
4026	50	60	5.2%	54.9%	16.1%	0.5%	0.4%	0.6%	0.1%	0.3%	0.1%	12.3%	5.1%	4.0%	0.3%	0.0%	0.0%	0.0%
4027	80	839	5.9%	62.3%	18.3%	0.4%	0.3%	0.5%	0.1%	0.3%	0.1%	5.7%	2.4%	3.5%	0.2%	0.0%	0.0%	0.0%
4028	50	16	5.9%	62.3%	18.3%	0.4%	0.3%	0.5%	0.1%	0.3%	0.1%	5.7%	2.4%	3.5%	0.2%	0.0%	0.0%	0.0%
4029	50	50	4.1%	42.5%	27.2%	0.3%	0.2%	0.3%	0.0%	0.2%	0.0%	1.9%	0.8%	0.5%	0.1%	0.5%	21.5%	0.0%
4030	50	341	4.4%	46.5%	18.0%	0.2%	0.1%	0.2%	0.0%	0.1%	0.0%	3.2%	1.3%	0.8%	0.2%	0.1%	6.3%	18.3%
4031	50	30	6.7%	69.9%	17.6%	0.2%	0.1%	0.2%	0.0%	0.1%	0.0%	3.1%	1.3%	0.7%	0.0%	0.0%	0.0%	0.0%
4032	70	1155	5.3%	55.9%	20.3%	0.2%	0.2%	0.3%	0.0%	0.1%	0.0%	4.4%	1.8%	1.3%	0.1%	0.1%	3.6%	6.3%
4033	70	345	6.4%	67.2%	10.1%	0.4%	0.3%	0.4%	0.0%	0.2%	0.1%	8.5%	3.5%	2.6%	0.2%	0.0%	0.0%	0.0%
4034	70	113	5.5%	57.9%	23.6%	0.7%	0.5%	0.9%	0.1%	0.5%	0.1%	5.6%	2.3%	2.2%	0.1%	0.0%	0.0%	0.0%
4035	70	325	5.9%	62.2%	21.1%	0.7%	0.5%	0.8%	0.1%	0.4%	0.0%	4.6%	1.9%	1.3%	0.1%	0.0%	0.0%	0.3%
4036	70	464	6.3%	66.3%	13.7%	0.5%	0.3%	0.6%	0.1%	0.3%	0.1%	6.8%	2.8%	1.8%	0.2%	0.0%	0.0%	0.2%
4037	70	714	6.3%	65.6%	14.9%	0.4%	0.3%	0.5%	0.0%	0.3%	0.1%	5.9%	2.4%	1.5%	0.2%	0.0%	1.5%	0.2%
5137	50	147	5.9%	61.6%	15.6%	0.3%	0.2%	0.3%	0.0%	0.2%	0.1%	8.4%	3.5%	3.6%	0.2%	0.0%	0.0%	0.0%
5138	50	113	5.5%	57.5%	17.5%	0.2%	0.2%	0.3%	0.0%	0.1%	0.1%	8.9%	3.7%	3.9%	0.2%	0.0%	0.0%	1.9%
5143	50	60	5.9%	61.8%	15.9%	0.4%	0.3%	0.4%	0.0%	0.2%	0.1%	7.5%	3.1%	3.6%	0.3%	0.0%	0.4%	0.0%
5144	50	34	5.4%	56.9%	19.3%	0.5%	0.4%	0.6%	0.1%	0.3%	0.1%	5.0%	2.1%	2.3%	0.4%	0.0%	0.0%	6.5%
5145	50	122	5.4%	56.8%	15.9%	0.2%	0.1%	0.2%	0.0%	0.1%	0.1%	10.1%	4.2%	4.7%	0.3%	0.0%	0.2%	1.8%
5146	50	130	5.7%	59.3%	15.0%	0.2%	0.2%	0.3%	0.0%	0.2%	0.1%	9.2%	3.8%	4.1%	0.2%	0.0%	0.0%	1.7%
5189	50	58	5.3%	55.6%	10.5%	0.2%	0.1%	0.2%	0.0%	0.1%	0.1%	13.7%	5.7%	8.0%	0.4%	0.0%	0.0%	0.0%
5190	50	49	6.6%	69.2%	8.4%	0.4%	0.3%	0.5%	0.0%	0.3%	0.1%	7.5%	3.1%	3.4%	0.3%	0.0%	0.0%	0.0%
5191	50	106	7.0%	73.3%	11.0%	0.6%	0.4%	0.7%	0.1%	0.4%	0.0%	2.7%	1.1%	2.8%	0.0%	0.0%	0.0%	0.0%
5192	50	127	7.2%	75.3%	9.2%	0.2%	0.1%	0.2%	0.0%	0.1%	0.0%	4.1%	1.7%	1.8%	0.1%	0.0%	0.0%	0.0%
5193	50	129	5.6%	59.1%	12.6%	0.5%	0.4%	0.6%	0.1%	0.4%	0.1%	7.9%	3.3%	9.0%	0.4%	0.0%	0.0%	0.0%
5194	50	138	6.2%	65.4%	11.1%	0.2%	0.2%	0.3%	0.0%	0.1%	0.1%	7.7%	3.2%	5.2%	0.1%	0.0%	0.0%	0.0%
5195	80	187	6.7%	70.8%	12.8%	0.2%	0.1%	0.2%	0.0%	0.1%	0.0%	2.6%	1.1%	5.0%	0.2%	0.0%	0.0%	0.0%
5196	80	185	7.7%	81.1%	3.8%	0.2%	0.1%	0.2%	0.0%	0.1%	0.0%	4.3%	1.8%	0.6%	0.0%	0.0%	0.0%	0.0%
5197	80	344	6.2%	65.3%	12.9%	0.5%	0.3%	0.6%	0.1%	0.3%	0.0%	4.7%	2.0%	6.8%	0.2%	0.0%	0.0%	0.0%
5198	80	323	7.1%	74.4%	6.9%	0.2%	0.1%	0.2%	0.0%	0.1%	0.1%	5.8%	2.4%	2.6%	0.1%	0.0%	0.0%	0.0%
5199	50	142	5.8%	60.7%	12.1%	0.5%	0.4%	0.6%	0.1%	0.3%	0.1%	7.7%	3.2%	8.2%	0.4%	0.0%	0.0%	0.0%
5200	50	36	6.4%	66.8%	8.7%	0.5%	0.3%	0.5%	0.1%	0.3%	0.1%	8.1%	3.3%	4.6%	0.3%	0.0%	0.0%	0.0%
5201	50	134	6.3%	65.7%	10.5%	0.2%	0.2%	0.3%	0.0%	0.2%	0.1%	7.9%	3.3%	5.3%	0.2%	0.0%	0.0%	0.0%
5202	50	62	5.3%	55.7%	11.9%	0.2%	0.1%	0.2%	0.0%	0.1%	0.1%	12.9%	5.4%	7.6%	0.3%	0.0%	0.0%	0.0%
5224	50	28	5.4%	57.1%	14.7%	2.1%	1.5%	2.5%	0.3%	1.4%	0.0%	4.7%	1.9%	8.3%	0.1%	0.0%	0.0%	0.0%
5225	50	157	5.6%	58.8%	12.9%	0.8%	0.6%	1.0%	0.1%	0.5%	0.1%	7.3%	3.0%	8.9%	0.3%	0.0%	0.0%	0.0%
5226	50	78	7.5%	79.1%	9.7%	0.0%	0.0%	0.0%	0.0%	0.0%	0.0%	1.9%	0.8%	0.8%	0.0%	0.0%	0.0%	0.0%
5245	80	56	7.7%	80.8%	2.0%	0.9%	0.6%	1.0%	0.1%	0.5%	0.0%	1.1%	0.5%	4.8%	0.0%	0.0%	0.0%	0.0%
5254	50	35	5.7%	59.6%	14.6%	0.2%	0.2%	0.3%	0.0%	0.2%	0.1%	9.3%	3.9%	4.8%	0.4%	0.0%	0.8%	0.0%
5256	70	598	5.4%	56.3%	15.1%	2.0%	1.4%	2.3%	0.2%	1.3%	0.1%	5.9%	2.5%	1.1%	0.0%	0.1%	5.0%	1.3%
5257	70	577	6.8%	71.1%	2.5%	1.0%	0.7%	1.2%	0.1%	0.7%	0.1%	6.8%	2.8%	1.3%	0.0%	0.1%	3.3%	1.5%
5262	50	115	5.7%	60.0%	16.1%	0.2%	0.2%	0.3%	0.0%	0.1%	0.1%	6.5%	2.7%	2.2%	0.1%	0.0%	0.2%	5.5%
5263	50	108	5.3%	55.5%	16.9%	0.2%	0.1%	0.2%	0.0%	0.1%	0.1%	8.7%	3.6%	3.4%	0.1%	0.0%	0.0%	5.8%
5264	50	142	5.8%	60.7%	12.1%	0.5%	0.4%	0.6%	0.1%	0.3%	0.1%	7.7%	3.2%	8.2%	0.4%	0.0%	0.0%	0.0%
6252	50	1410	4.9%	50.9%	14.5%	0.4%	0.3%	0.4%	0.0%	0.2%	0.1%	6.1%	2.5%	1.7%	0.2%	0.3%	12.2%	5.2%
8033	70	106	5.2%	54.3%	4.8%	0.5%	0.3%	0.6%	0.1%	0.3%	0.0%	3.8%	1.6%	2.1%	0.0%	0.6%	25.8%	0.0%
8340	50	213	5.8%	61.1%	23.7%	0.6%	0.5%	0.8%	0.1%	0.4%	0.0%	3.5%	1.4%	1.0%	0.0%	0.0%	0.6%	0.5%
9098	70	307	6.5%	67.8%	7.3%	0.6%	0.5%	0.8%	0.1%	0.4%	0.1%	6.6%	2.7%	2.6%	0.0%	0.1%	4.0%	0.0%
9112	70	153	6.6%	69.7%	4.7%	0.7%	0.5%	0.8%	0.1%	0.4%	0.1%	6.2%	2.6%	3.9%	0.0%	0.1%	3.7%	0.0%
9205	50	14	5.5%	57.6%	28.9%	0.7%	0.5%	0.8%	0.1%	0.4%	0.0%	2.8%	1.2%	1.5%	0.1%	0.0%	0.0%	0.0%
9206	50	19	6.1%	63.7%	24.0%	0.3%	0.2%	0.3%	0.0%	0.2%	0.0%	2.8%	1.2%	1.0%	0.1%	0.0%	0.0%	0.0%
9301	50	218	4.1%	43.4%	49.9%	0.4%	0.2%	0.4%	0.0%	0.2%	0.0%	0.8%	0.3%	0.3%	0.0%	0.0%	0.0%	0.0%
9302	50	117	4.6%	48.4%	45.0%	0.2%	0.1%	0.2%	0.0%	0.1%	0.0%	0.7%	0.3%	0.3%	0.0%	0.0%	0.0%	0.0%
9303	50	95	5.2%	55.0%	34.1%	0.1%	0.1%	0.1%	0.0%	0.1%	0.0%	3.3%	1.4%	0.6%	0.0%	0.0%	0.0%	0.0%
9304	50	55	6.4%	67.7%	19.3%	0.3%	0.2%	0.4%	0.0%	0.2%	0.0%	3.0%	1.2%	1.1%	0.0%	0.0%	0.0%	0.0%

Traffic Flows and Breakdown by 16 Vehicle Classes (Year 2036)

Link No.	Speed Limit	Total Vehicle	19 - Motorcycles (MC)	01 - Private Cars (PC)	03 - Taxi	14 - Non-franchised Bus <=6.4t	15 - Non-franchised Bus 6.4-15t	16 - Non-franchised Bus >15t	12 - Private Light Bus <=3.5t	13 - Private Light Bus >3.5t	04 - Light Goods Vehicles <=2.5t	05 - Lt Goods Vehicles 2.5-3.5t	06 - Light Goods Vehicles >3.5t	07 - Heavy Goods Vehicles <=15t	08 - Heavy Goods Vehicles >15t	17 - Franchised Bus (SD)	18 - Franchised Bus (DD)	11 - Public Light Buses
	km/hr	0200-0300																
1	50	28	6.1%	64.0%	24.3%	0.1%	0.1%	0.1%	0.0%	0.1%	0.0%	2.8%	1.2%	1.1%	0.2%	0.0%	0.0%	0.0%
2	50	111	5.9%	62.4%	21.7%	0.5%	0.4%	0.6%	0.1%	0.3%	0.0%	4.0%	1.7%	1.9%	0.4%	0.0%	0.0%	0.0%
3	70	278	5.2%	54.8%	22.5%	0.5%	0.4%	0.6%	0.1%	0.3%	0.1%	6.0%	2.5%	2.4%	0.2%	0.0%	0.0%	4.4%
4	70	409	5.0%	52.2%	26.1%	0.2%	0.1%	0.2%	0.0%	0.1%	0.0%	4.3%	1.8%	1.4%	0.2%	0.0%	0.0%	8.2%
5	50	30	7.1%	74.5%	15.6%	0.1%	0.1%	0.1%	0.0%	0.1%	0.0%	1.3%	0.5%	0.4%	0.1%	0.0%	0.0%	0.0%
6	50	16	4.3%	45.5%	28.5%	0.7%	0.5%	0.8%	0.1%	0.4%	0.1%	5.5%	2.3%	2.4%	0.8%	0.2%	7.9%	0.0%
7	50	181	3.9%	40.6%	23.5%	0.5%	0.4%	0.6%	0.1%	0.3%	0.1%	6.1%	2.5%	1.5%	0.3%	0.3%	12.6%	6.8%
8	50	120	4.1%	43.4%	15.5%	0.3%	0.2%	0.4%	0.0%	0.2%	0.0%	3.2%	1.3%	1.8%	0.5%	0.4%	16.2%	12.5%
9	50	20	5.9%	61.7%	25.1%	0.0%	0.0%	0.0%	0.0%	0.0%	0.0%	4.3%	1.8%	1.0%	0.1%	0.0%	0.0%	0.0%
10	50	18	5.7%	59.9%	20.0%	0.5%	0.3%	0.6%	0.1%	0.3%	0.0%	1.8%	0.7%	0.6%	0.1%	0.2%	9.2%	0.0%
11	50	120	4.0%	42.3%	21.3%	0.3%	0.2%	0.3%	0.0%	0.2%	0.0%	3.8%	1.6%	1.0%	0.2%	0.3%	14.3%	10.2%
12	50	96	3.9%	40.8%	19.5%	0.2%	0.1%	0.2%	0.0%	0.1%	0.0%	2.6%	1.1%	0.9%	0.3%	0.5%	21.0%	8.7%
13	50	32	5.5%	57.4%	22.4%	0.3%	0.2%	0.4%	0.0%	0.2%	0.0%	4.1%	1.7%	1.1%	0.2%	0.0%	0.0%	6.6%
14	50	59	4.0%	42.3%	22.7%	0.2%	0.2%	0.3%	0.0%	0.1%	0.1%	5.7%	2.4%	2.0%	0.4%	0.2%	7.4%	11.9%
15	50	176	5.4%	56.7%	27.7%	0.3%	0.2%	0.3%	0.0%	0.2%	0.0%	2.9%	1.2%	0.8%	0.2%	0.0%	0.0%	4.0%
16	50	17	5.9%	62.3%	23.2%	0.3%	0.2%	0.4%	0.0%	0.2%	0.0%	3.9%	1.6%	1.4%	0.2%	0.0%	0.0%	0.0%
17	50	29	6.1%	64.0%	24.0%	0.2%	0.1%	0.2%	0.0%	0.1%	0.0%	3.1%	1.3%	0.6%	0.1%	0.0%	0.0%	0.0%
18	50	67	5.6%	58.5%	23.9%	0.2%	0.2%	0.3%	0.0%	0.1%	0.0%	4.6%	1.9%	1.2%	0.3%	0.0%	0.0%	3.2%
19	50	16	6.0%	63.0%	24.8%	0.3%	0.2%	0.3%	0.0%	0.2%	0.0%	2.8%	1.2%	1.1%	0.2%	0.0%	0.0%	0.0%
20	50	2	3.7%	39.0%	41.8%	0.1%	0.0%	0.1%	0.0%	0.0%	0.1%	10.2%	4.2%	0.5%	0.2%	0.0%	0.0%	0.0%
21	50	47	3.9%	40.5%	21.4%	0.2%	0.1%	0.2%	0.0%	0.1%	0.1%	4.8%	2.0%	1.7%	0.5%	0.2%	9.3%	15.0%
22	50	122	5.2%	54.1%	28.4%	0.3%	0.2%	0.3%	0.0%	0.2%	0.0%	3.1%	1.3%	0.8%	0.2%	0.0%	0.0%	5.8%
23	50	53	4.8%	50.7%	19.2%	0.3%	0.2%	0.3%	0.0%	0.2%	0.0%	4.2%	1.7%	1.0%	0.2%	0.2%	8.3%	8.5%
24	50	13	4.9%	51.4%	17.2%	0.2%	0.2%	0.3%	0.0%	0.1%	0.1%	8.2%	3.4%	3.7%	0.6%	0.0%	0.0%	9.7%
25	50	15	5.6%	58.7%	18.8%	0.2%	0.1%	0.2%	0.0%	0.1%	0.1%	8.9%	3.7%	3.0%	0.6%	0.0%	0.0%	0.0%
26	50	9	5.8%	60.8%	24.1%	0.3%	0.2%	0.4%	0.0%	0.2%	0.0%	4.5%	1.9%	1.5%	0.3%	0.0%	0.0%	0.0%
27	50	64	4.8%	50.7%	25.0%	0.5%	0.4%	0.6%	0.1%	0.3%	0.1%	7.0%	2.9%	2.2%	0.5%	0.0%	0.0%	5.0%
28	50	36	5.4%	56.9%	25.2%	0.4%	0.3%	0.5%	0.1%	0.3%	0.1%	6.5%	2.7%	1.5%	0.2%	0.0%	0.0%	0.0%
29	50	34	5.3%	55.4%	26.6%	0.5%	0.4%	0.6%	0.1%	0.3%	0.1%	5.5%	2.3%	2.4%	0.7%	0.0%	0.0%	0.0%
30	50	41	5.6%	58.4%	24.0%	0.2%	0.2%	0.3%	0.0%	0.1%	0.1%	5.8%	2.4%	2.7%	0.3%	0.0%	0.0%	0.0%
31	50	69	5.5%	57.8%	25.0%	0.2%	0.1%	0.2%	0.0%	0.1%	0.1%	6.0%	2.5%	2.0%	0.4%	0.0%	0.0%	0.0%
32	50	77	3.6%	37.7%	19.6%	0.3%	0.2%	0.4%	0.0%	0.2%	0.0%	2.6%	1.1%	1.0%	0.2%	0.5%	20.5%	12.0%
33	50	175	4.3%	45.1%	18.9%	0.2%	0.2%	0.3%	0.0%	0.1%	0.0%	4.5%	1.8%	1.3%	0.3%	0.3%	14.8%	7.8%
34	50	139	5.3%	55.6%	22.5%	0.2%	0.2%	0.3%	0.0%	0.1%	0.1%	6.7%	2.8%	2.4%	0.3%	0.0%	0.0%	3.5%
35	50	66	3.2%	33.1%	16.6%	0.4%	0.3%	0.4%	0.0%	0.2%	0.0%	1.7%	0.7%	0.3%	0.0%	0.7%	30.1%	12.3%
36	50	201	4.7%	49.7%	20.2%	0.2%	0.1%	0.2%	0.0%	0.1%	0.0%	4.2%	1.7%	1.4%	0.3%	0.3%	11.5%	5.1%
37	50	122	4.9%	51.8%	26.3%	0.5%	0.4%	0.6%	0.1%	0.3%	0.0%	2.7%	1.1%	0.8%	0.1%	0.0%	0.0%	10.2%
38	50	41	4.9%	51.0%	36.6%	0.9%	0.6%	1.0%	0.1%	0.6%	0.0%	2.4%	1.0%	0.7%	0.2%	0.0%	0.0%	0.0%
39	50	152	6.5%	68.5%	14.4%	0.2%	0.1%	0.2%	0.0%	0.1%	0.0%	4.6%	1.9%	0.9%	0.1%	0.1%	2.2%	0.0%
40	50	131	5.8%	60.4%	28.5%	0.6%	0.4%	0.7%	0.1%	0.4%	0.0%	1.9%	0.8%	0.4%	0.0%	0.0%	0.0%	0.0%
41	50	165	4.6%	48.4%	27.5%	0.4%	0.3%	0.5%	0.1%	0.3%	0.1%	5.1%	2.1%	1.9%	0.3%	0.2%	7.5%	0.6%
53	50	150	4.3%	44.8%	46.4%	0.3%	0.2%	0.3%	0.0%	0.2%	0.0%	1.9%	0.8%	0.7%	0.1%	0.0%	0.0%	0.0%
54	50	143	5.7%	59.8%	25.4%	0.5%	0.4%	0.6%	0.1%	0.3%	0.0%	3.8%	1.6%	1.5%	0.2%	0.0%	0.0%	0.0%
55	50	143	5.7%	59.8%	25.4%	0.5%	0.4%	0.6%	0.1%	0.3%	0.0%	3.8%	1.6%	1.5%	0.2%	0.0%	0.0%	0.0%
56	50	155	5.1%	53.0%	25.5%	0.9%	0.7%	1.1%	0.1%	0.6%	0.1%	6.0%	2.5%	3.6%	0.9%	0.0%	0.0%	0.0%
57	50	393	5.1%	53.4%	32.7%	0.2%	0.2%	0.3%	0.0%	0.1%	0.0%	4.2%	1.8%	1.3%	0.1%	0.0%	0.0%	0.4%
58	50	2	3.7%	39.0%	41.7%	0.1%	0.0%	0.1%	0.0%	0.0%	0.1%	10.2%	4.2%	0.7%	0.1%	0.0%	0.0%	0.0%
59	50	19	6.0%	63.4%	25.7%	0.2%	0.1%	0.2%	0.0%	0.1%	0.0%	2.4%	1.0%	0.8%	0.1%	0.0%	0.0%	0.0%
60	50	91	4.7%	49.2%	18.8%	0.4%	0.3%	0.5%	0.0%	0.2%	0.1%	5.9%	2.5%	2.1%	0.3%	0.3%	13.5%	1.2%
61	50	79	4.5%	47.5%	20.3%	0.4%	0.3%	0.5%	0.1%	0.3%	0.0%	4.8%	2.0%	1.7%	0.2%	0.4%	15.7%	1.4%
62	50	75	4.4%	46.6%	20.9%	0.5%	0.3%	0.5%	0.1%	0.3%	0.0%	4.5%	1.8%	1.5%	0.2%	0.4%	16.5%	1.4%
63	50	78	4.5%	47.2%	21.0%	0.5%	0.3%	0.5%	0.1%	0.3%	0.0%	4.5%	1.9%	1.6%	0.2%	0.4%	15.8%	1.4%
64	50	2	3.8%	39.4%	42.2%	0.0%	0.0%	0.0%	0.0%	0.0%	0.1%	10.3%	4.3%	0.0%	0.0%	0.0%	0.0%	0.0%
65	50	4	5.6%	59.2%	25.0%	0.3%	0.2%	0.3%	0.0%	0.2%	0.1%	5.8%	2.4%	0.9%	0.1%	0.0%	0.0%	0.0%
66	50	32	5.1%	53.3%	18.3%	0.1%	0.1%	0.1%	0.0%	0.1%	0.0%	3.4%	1.4%	1.7%	0.2%	0.0%	0.0%	16.1%
67	50	35	3.8%	39.6%	13.3%	0.2%	0.1%	0.2%	0.0%	0.1%	0.0%	1.1%	0.5%	0.5%	0.0%	0.8%	33.7%	6.1%
68	50	33	2.3%	23.8%	10.7%	0.2%	0.1%	0.2%	0.0%	0.1%	0.0%	0.8%	0.4%	0.4%	0.1%	0.8%	35.6%	24.3%
69	50	38	2.3%	23.9%	11.0%	0.2%	0.1%	0.2%	0.0%	0.1%	0.0%	1.3%	0.5%	0.5%	0.1%	0.7%	31.7%	27.3%
70	50	55	3.3%	35.0%	13.2%	0.2%	0.2%	0.3%	0.0%	0.2%	0.0%	2.6%	1.1%	0.7%	0.1%	0.5%	21.8%	20.8%
71	50	12	6.0%	62.6%	17.7%	0.1%	0.1%	0.1%	0.0%	0.1%	0.1%	6.4%	2.6%	3.9%	0.5%	0.0%	0.0%	0.0%
72	50	2	3.8%	39.4%	42.2%	0.0%	0.0%	0.0%	0.0%	0.0%	0.1%	10.3%	4.3%	0.0%	0.0%	0.0%	0.0%	0.0%
73	50	13	5.0%	52.5%	23.1%	0.3%	0.2%	0.3%	0.0%	0.2%	0.1%	5.0%	2.1%	1.3%	0.2%	0.0%	0.0%	9.7%
74	50	27	5.5%	57.8%	21.8%	0.2%	0.2%	0.3%	0.0%	0.1%	0.1%	7.7%	3.2%	2.9%	0.2%	0.0%	0.0%	0.0%
75	50	2	3.8%	39.4%	42.2%	0.0%	0.0%	0.0%	0.0%	0.0%	0.1%	10.3%	4.3%	0.0%	0.0%	0.0%	0.0%	0.0%
76	50	252	4.0%	42.1%	22.2%	0.4%	0.3%	0.5%	0.0%	0.2%	0.1%	5.2%	2.2%	1.4%	0.3%	0.3%	12.9%	8.0%
77	50	130	4.3%	45.0%	16.0%	0.3%	0.2%	0.4%	0.0%	0.2%	0.0%	3.1%	1.3%	1.7%	0.5%	0.3%	15.0%	11.6%
78	50	50	4.7%	48.8%	35.1%	0.4%	0.3%	0.5%	0.1%	0.3%	0.1%	5.2%	2.1%	1.9%	0.6%	0.0%	0.0%	0.0%
79	50	4	2.0%	21.2%	22.7%	0.1%	0.0%	0.1%	0.0%	0.0%	0.1%	5.6%	2.3%	1.5%	0.4%	0.0%	0.0%	44.0%
80	50	47	6.1%	63.9%	20.2%	0.8%	0.6%	1.0%	0.1%	0.5%	0.0%	3.6%	1.5%	1.5%	0.1%	0.0%	0.0%	0.0%
81	50	89	5.2%	54.1%	31.2%	0.3%	0.2%	0.3%	0.0%	0.2%	0.0%	4.7%	1.9%	1.5%	0.4%	0.0%	0.0%	0.0%
82	50	27	6.0%	63.5%	22.4%	0.2%	0.1%	0.2%	0.0%	0.1%	0.0%	4.0%	1.6%	1.5%	0.3%	0.0%	0.0%	0.0%
83	50	58	5.5%	57.4%	26.3%	0.4%	0.3%	0.5%	0.1%	0.3%	0.1%	5.2%	2.1%	1.6%	0.4%	0.0%	0.0%	0.0%
84	50	89	5.3%	55.9%	20.8%	0.2%	0.2%	0.3%	0.0%	0.1%	0.1%	5.2%	2.2%	1.5%	0.3%	0.1%	2.8%	5.1%
85	50	120	5.2%	54.2%	27.7%	0.4%	0.3%	0.4%	0.0%	0.2%	0.0%	3.2%	1.3%	0.9%	0.1%	0.0%	2.1%	3.7%
86	50	11	5.5%	57.7%	25.6%	0.5%	0.3%	0.6%	0.1%	0.3%	0.1%	5.2%	2.2%	1.6%	0.4%	0.0%	0.0%	0.0%
87	50	170	5.5%	57.2%	28.4%	0.3%	0.2%	0.3%	0.0%	0.2%	0.0%	4.0%	1.7%	1.2%	0.3%	0.0%	0.0%	0.8%
88	50	123	5.7%	60.0%	23.5%	0.3%	0.2%	0.4%	0.0%	0.2%	0.0%	4.0%	1.7%	1.2%	0.2%	0.0%	0.0%	2.4%
89	50	365	4.2%	44.1%	25.9%	0.3%	0.2%	0.4%	0.0%	0.2%	0.0%	4.0%	1.7%	0.9%	0.1%	0.1%	4.1%	13.7%
90	50	362	5.6%	58.3%	29.0%	0.3%	0.2%	0.3%	0.0%	0.2%	0.0%	1.8%	0.7%	0.5%	0.1%	0.1%	2.5%	0.4%
91	50	156	4.9%	51.6%	29.1%	0.2%	0.1%	0.2%	0.0%	0.1%	0.0%	3.0%	1.2%	0.8%	0.2%	0.0%	0.0%	8.5%
92	50	55	5.6%	58.7%	29.3%	0.2%	0.2%	0.3%	0.0%	0.2%	0.0%	1.6%	0.7%	0.7%	0.2%	0.0%	0.0%	2.3%
93	50	2	3.8%	40.2%	37.9%	0.5%	0.3%	0.6%	0.1%	0.3%	0.1%	9.3%	3.8%	2.3%	0.8%	0.0%	0.0%	0.0%
94	50	2	3.8%	39.4%	42.2%	0.0%	0.0%	0.0%	0.0%	0.0%	0.1%	10.3%	4.3%	0.0%	0.0%	0.0%	0.0%	0.0%
95	50	86	3.8%	39.7%	17.1%	0.3%	0.2%	0.3%	0.0%	0.2%	0.0%	2.9%	1.2%	0.5%	0.1%	0.5%	20.7%	12.5%
96	50	318	4.0%	41.5%	21.7%	0.3%	0.2%	0.3%	0.0%	0.2%	0.0%	2.7%	1.1%	0.9%	0.2%	0.5%	21.6%	4.8%
97	50	165	4.7%	48.8%	39.7%	0.3%	0.2%	0.4%	0.0%	0.2%	0.0%	3.2%	1.3%	0.9%	0.2%	0.0%	0.0%	0.0%
98	50	3	2.7%	28.0%	30.0%	0.0%	0.0%	0.0%	0.0%	0.0%	0.1%	7.3%	3.0%	0.0%	0.0%	0.7%	28.3%	0.0%
99	70	339	5.3%	56.1%	22.6%	0.5%	0.4%	0.6%	0.1%	0.3%	0.1%	5.5%	2.3%	2.4%	0.3%	0.0%	0.0%	3.6%
100	70	158	5.8%	60.9%	14.2%	0.2%	0.2%	0.3%	0.0%	0.1%	0.1%	7.9%	3.3%	3.6%	0.6%	0.1%	2.9%	0.0%
101	50	169	5.7%	60.1%	23.5%	0.5%	0.3%	0.5%	0.1%	0.3%	0.0%	4.4%	1.8%	1.5%	0.2%	0.0%	0.0%	1.0%
102	50	51	3.8%	39.9%	25.9%	0.2%	0.2%	0.3%	0.0%	0.1%	0.0%	3.0%	1.2%	0.8%	0.1%	0.1%	3.7%	20.6%
103	50	132	5.5%	57.3%	22.6%	0.3%	0.2%	0.4%	0.0%	0.2%	0.0%	2.5%	1.0%	1.0%	0.3%	0.0%	2.1%	6.5%
104	50	26	5.0%	52.1%	32.4%	0.3%	0.2%	0.4%	0.0%	0.2%	0.1%	5.5%	2.3%	1.3%	0.2%	0.0%	0.0%	0.0%
105	50	35	6.2%	65.3%	21.4%	0.4%	0.3%	0.5%	0.1%	0.3%	0.0%	2.8%	1.2%	1.2%	0.3%	0.0%	0.0%	0.0%
106	50	12	5.3%	55.3%	30.0%	0.3%	0.2%	0.3%	0.0%	0.2%	0.1%	5.0%	2.1%	1.1%	0.2%	0.0%	0.0%	0.0%
107	50	35	5.8%	60.5%	27.6%	0.2%	0.2%	0.3%	0.0%	0.2%	0.0%	3.1%	1.3%	0.6%	0.1%	0.0%	0.0%	0.0%
108	50	21	1.5%	15.4%	9.0%	0.1%	0.1%	0.1%	0.0%	0.0%	0.0%	2.0%	0.8%	0.3%	0.1%	0.6%	24.0%	46.1%
109	50	4	2.1%	21.7%	20.0%	0.0%	0.0%	0.0%	0.0%	0.0%	0.1%	4.9%	2.0%	0.6%	0.1%	1.1%	47.3%	0.0%
110	50	24	3.7%	38.6%	14.4%	0.1%	0.1%	0.1%	0.0%	0.0%	0.0%	3.8%	1.6%	2.0%	0.6%	0.7%	28.9%	5.4%
111	50	65	4.3%	45.3%	18.7%	0.2%	0.1%	0.2%	0.0%	0.1%	0.0%	4.6%	1.9%	0.8%	0.1%	0.4%	17.3%	5.9%
112	50	12	1.7%	17.5%	15.2%	0.1%	0.0%	0.1%	0.0%	0.0%	0.0%	2.1%	0.9%	0.4%	0.1%	1.0%	43.7%	17.2%
113	50	35	4.7%	49.8%	19.6%	0.1%	0.1%	0.2%	0.0%	0.1%	0.0%	3.8%	1.6%	0.2%	0.0%	0.4%	19.2%	0.0%
114	50	17	3.0%	31.3%	16.0%	0.0%	0.0%	0.1%	0.0%	0.0%	0.0%	1.9%	0.8%	0.3%	0.0%	0.8%	32.8%	12.9%
115	50	18	3.3%	34.7%	10.0%	0.1%	0.1%	0.1%	0.0%	0.1%	0.1%	6.7%	2.8%	0.9%	0.1%	0.9%	40.1%	0.0%
116	50	6	5.1%	53.9%	19.7%	0.7%	0.5%	0.8%	0.1%	0.5%	0.1%	12.2%	5.1%	1.1%	0.1%	0.0%	0.0%	0.0%

Traffic Flows and Breakdown by 16 Vehicle Classes (Year 2036)

Link No.	Speed Limit	Total Vehicle	19 - Motorcycles (MC)	01 - Private Cars (PC)	03 - Taxi	14 - Non-franchised Bus <=6.4t	15 - Non-franchised Bus 6.4-15t	16 - Non-franchised Bus >15t	12 - Private Light Bus <=3.5t	13 - Private Light Bus >3.5t	04 - Light Goods Vehicles <=2.5t	05 - Lt Goods Vehicles 2.5-3.5t	06 - Light Goods Vehicles >3.5t	07 - Heavy Goods Vehicles <=15t	08 - Heavy Goods Vehicles >15t	17 - Franchised Bus (SD)	18 - Franchised Bus (DD)	11 - Public Light Buses
	km/hr	0200-0300																
117	50	3	3.9%	40.9%	25.9%	0.0%	0.0%	0.0%	0.0%	0.0%	0.1%	6.3%	2.6%	1.3%	0.1%	0.4%	18.4%	0.0%
118	50	20	4.5%	46.8%	20.9%	0.3%	0.2%	0.4%	0.0%	0.2%	0.0%	2.1%	0.9%	0.9%	0.1%	0.1%	3.1%	19.3%
122	50	51	5.1%	53.9%	24.5%	0.5%	0.3%	0.5%	0.1%	0.3%	0.0%	4.6%	1.9%	0.7%	0.1%	0.0%	0.0%	7.5%
123	50	3	5.4%	56.9%	27.5%	0.1%	0.1%	0.1%	0.0%	0.1%	0.1%	6.6%	2.7%	0.3%	0.1%	0.0%	0.0%	0.0%
124	50	32	0.2%	2.6%	2.7%	0.0%	0.0%	0.0%	0.0%	0.0%	0.0%	0.7%	0.3%	0.0%	0.0%	0.1%	5.8%	87.5%
125	50	47	3.6%	37.3%	13.1%	0.3%	0.2%	0.3%	0.0%	0.2%	0.0%	1.9%	0.8%	0.7%	0.1%	0.0%	1.3%	40.2%
128	50	238	4.8%	50.4%	33.4%	0.2%	0.2%	0.3%	0.0%	0.1%	0.0%	4.1%	1.7%	1.4%	0.3%	0.0%	0.0%	3.0%
129	50	325	5.1%	53.8%	32.2%	0.2%	0.1%	0.2%	0.0%	0.1%	0.0%	4.3%	1.8%	1.6%	0.3%	0.0%	0.0%	0.0%
130	50	57	3.1%	32.9%	17.3%	0.2%	0.1%	0.2%	0.0%	0.1%	0.0%	1.2%	0.5%	0.1%	0.0%	0.2%	8.7%	35.4%
131	50	54	6.0%	62.9%	24.8%	0.5%	0.4%	0.6%	0.1%	0.3%	0.0%	2.5%	1.0%	0.7%	0.0%	0.0%	0.0%	0.0%
132	50	18	4.9%	51.3%	21.9%	0.5%	0.3%	0.5%	0.1%	0.3%	0.1%	9.3%	3.8%	2.1%	0.1%	0.0%	0.0%	4.8%
133	50	16	6.0%	62.6%	23.6%	0.3%	0.2%	0.4%	0.0%	0.2%	0.0%	3.4%	1.4%	1.4%	0.4%	0.0%	0.0%	0.0%
134	50	285	4.1%	43.1%	25.8%	0.4%	0.3%	0.4%	0.0%	0.2%	0.0%	4.3%	1.8%	1.0%	0.1%	0.1%	5.3%	12.9%
135	50	384	5.5%	57.9%	29.6%	0.3%	0.2%	0.3%	0.0%	0.2%	0.0%	2.1%	0.9%	0.6%	0.1%	0.1%	2.4%	0.0%
136	70	648	4.2%	44.3%	25.9%	0.3%	0.2%	0.4%	0.0%	0.2%	0.0%	4.3%	1.8%	1.1%	0.2%	0.2%	9.0%	7.9%
137	70	553	5.3%	55.4%	15.9%	0.2%	0.2%	0.3%	0.0%	0.1%	0.0%	4.2%	1.7%	1.6%	0.2%	0.2%	9.3%	5.3%
138	50	30	0.5%	5.1%	3.0%	0.0%	0.0%	0.0%	0.0%	0.0%	0.0%	0.7%	0.3%	0.0%	0.0%	0.1%	6.3%	83.9%
139	50	2	3.8%	39.4%	42.2%	0.0%	0.0%	0.0%	0.0%	0.0%	0.1%	10.3%	4.3%	0.0%	0.0%	0.0%	0.0%	0.0%
141	50	42	3.4%	36.2%	17.2%	0.0%	0.0%	0.0%	0.0%	0.0%	0.0%	1.1%	0.5%	0.6%	0.0%	0.0%	0.0%	40.8%
142	50	33	2.8%	29.1%	10.9%	0.2%	0.1%	0.2%	0.0%	0.1%	0.0%	1.4%	0.6%	0.7%	0.0%	0.0%	0.0%	53.8%
143	50	8	5.5%	57.6%	28.4%	0.5%	0.3%	0.6%	0.1%	0.3%	0.0%	3.8%	1.6%	1.3%	0.1%	0.0%	0.0%	0.0%
144	50	110	4.1%	42.5%	18.2%	0.2%	0.1%	0.2%	0.0%	0.1%	0.0%	3.1%	1.3%	1.4%	0.3%	0.1%	4.2%	24.2%
145	50	175	4.1%	42.7%	19.6%	0.4%	0.3%	0.5%	0.0%	0.3%	0.0%	2.6%	1.1%	1.1%	0.3%	0.3%	11.7%	15.0%
146	50	147	4.9%	51.2%	16.0%	0.2%	0.2%	0.3%	0.0%	0.2%	0.0%	3.6%	1.5%	2.3%	0.5%	0.3%	12.6%	6.0%
147	50	153	3.9%	40.8%	19.0%	0.4%	0.3%	0.5%	0.0%	0.3%	0.0%	2.9%	1.2%	0.9%	0.1%	0.4%	15.3%	14.1%
148	50	168	4.7%	49.5%	16.2%	0.3%	0.2%	0.3%	0.0%	0.2%	0.0%	3.9%	1.6%	2.3%	0.5%	0.3%	12.0%	8.0%
149	50	62	4.6%	48.2%	18.2%	0.5%	0.3%	0.6%	0.1%	0.3%	0.1%	7.1%	2.9%	1.2%	0.1%	0.0%	0.0%	15.9%
150	50	88	4.1%	43.0%	20.6%	0.3%	0.2%	0.4%	0.0%	0.2%	0.1%	5.5%	2.3%	1.4%	0.2%	0.0%	0.0%	21.6%
151	50	19	6.4%	67.0%	20.5%	0.2%	0.1%	0.2%	0.0%	0.1%	0.0%	2.8%	1.2%	1.2%	0.3%	0.0%	0.0%	0.0%
152	50	19	5.1%	53.2%	21.3%	0.1%	0.1%	0.1%	0.0%	0.1%	0.0%	4.2%	1.8%	0.7%	0.0%	0.0%	0.0%	13.4%
153	50	3	2.7%	28.0%	30.0%	0.0%	0.0%	0.0%	0.0%	0.0%	0.1%	7.3%	3.0%	0.0%	0.0%	0.0%	0.0%	29.0%
154	50	25	1.8%	19.2%	8.5%	0.0%	0.0%	0.0%	0.0%	0.0%	0.0%	2.4%	1.0%	0.9%	0.0%	0.0%	0.0%	66.0%
155	50	54	3.4%	35.2%	14.5%	0.1%	0.1%	0.1%	0.0%	0.0%	0.0%	3.5%	1.5%	0.9%	0.1%	0.0%	0.0%	40.6%
156	50	81	5.2%	54.8%	26.3%	0.6%	0.4%	0.7%	0.1%	0.4%	0.0%	4.6%	1.9%	2.1%	0.5%	0.0%	0.0%	2.1%
157	50	46	4.8%	50.5%	29.2%	0.8%	0.6%	1.0%	0.1%	0.5%	0.1%	6.0%	2.5%	3.1%	0.9%	0.0%	0.0%	0.0%
158	50	113	4.8%	50.6%	19.0%	0.4%	0.3%	0.4%	0.0%	0.2%	0.1%	8.6%	3.6%	1.5%	0.1%	0.1%	2.2%	8.2%
159	70	470	4.0%	41.5%	26.6%	0.4%	0.3%	0.4%	0.0%	0.2%	0.0%	4.7%	2.0%	1.5%	0.3%	0.2%	8.3%	9.5%
160	70	418	5.4%	56.9%	16.0%	0.2%	0.2%	0.3%	0.0%	0.1%	0.0%	4.2%	1.7%	1.3%	0.1%	0.2%	7.9%	5.5%
162	50	36	5.0%	52.7%	23.7%	0.6%	0.4%	0.7%	0.1%	0.4%	0.1%	8.9%	3.7%	3.3%	0.3%	0.0%	0.0%	0.0%
163	50	55	5.1%	53.2%	23.7%	0.2%	0.1%	0.2%	0.0%	0.1%	0.1%	10.1%	4.2%	2.7%	0.2%	0.0%	0.0%	0.0%
164	50	64	5.0%	52.4%	29.0%	0.9%	0.6%	1.1%	0.1%	0.6%	0.0%	3.4%	1.4%	1.1%	0.1%	0.0%	0.0%	4.4%
165	50	17	5.0%	52.2%	24.5%	0.1%	0.1%	0.1%	0.0%	0.1%	0.1%	9.2%	3.8%	4.4%	0.5%	0.0%	0.0%	0.0%
166	50	9	4.2%	43.8%	21.2%	2.5%	1.7%	2.9%	0.3%	1.6%	0.1%	11.6%	4.8%	4.9%	0.3%	0.0%	0.0%	0.0%
167	50	27	4.8%	50.3%	24.5%	0.7%	0.5%	0.8%	0.1%	0.4%	0.1%	9.1%	3.8%	4.4%	0.5%	0.0%	0.0%	0.0%
168	50	85	4.6%	47.9%	11.7%	0.4%	0.2%	0.4%	0.0%	0.2%	0.1%	8.8%	3.7%	3.3%	0.3%	0.1%	3.0%	15.4%
170	50	55	4.8%	50.6%	27.3%	0.5%	0.4%	0.6%	0.1%	0.3%	0.1%	5.7%	2.3%	0.8%	0.0%	0.0%	0.0%	6.6%
171	50	102	4.1%	43.4%	22.9%	0.2%	0.1%	0.2%	0.0%	0.1%	0.1%	6.3%	2.6%	1.8%	0.2%	0.3%	15.0%	2.5%
172	50	11	5.6%	58.5%	32.6%	0.0%	0.0%	0.0%	0.0%	0.0%	0.0%	2.0%	0.8%	0.4%	0.0%	0.0%	0.0%	0.0%
173	50	72	5.2%	54.9%	23.9%	0.7%	0.5%	0.9%	0.1%	0.5%	0.1%	6.9%	2.9%	3.0%	0.4%	0.0%	0.0%	0.0%
174	50	117	4.7%	49.5%	13.5%	0.3%	0.2%	0.4%	0.0%	0.2%	0.1%	10.0%	4.2%	3.2%	0.2%	0.1%	2.2%	11.2%
175	50	110	4.1%	43.5%	22.3%	0.4%	0.3%	0.5%	0.1%	0.3%	0.0%	2.9%	1.2%	0.7%	0.1%	0.4%	17.5%	5.6%
176	50	161	5.1%	53.4%	16.5%	0.3%	0.2%	0.3%	0.0%	0.2%	0.0%	3.8%	1.6%	2.4%	0.6%	0.3%	11.5%	3.8%
179	50	117	5.6%	59.2%	24.4%	0.5%	0.4%	0.6%	0.1%	0.4%	0.0%	4.6%	1.9%	1.8%	0.4%	0.0%	0.0%	0.0%
180	50	100	5.8%	61.2%	25.4%	0.3%	0.2%	0.3%	0.0%	0.2%	0.0%	4.1%	1.7%	0.7%	0.1%	0.0%	0.0%	0.0%
181	50	92	3.7%	39.0%	19.8%	0.1%	0.1%	0.2%	0.0%	0.1%	0.0%	2.9%	1.2%	0.8%	0.1%	0.5%	20.4%	11.1%
182	50	94	3.6%	38.0%	12.6%	0.2%	0.1%	0.2%	0.0%	0.1%	0.0%	3.1%	1.3%	1.6%	0.1%	0.7%	30.8%	7.5%
183	50	149	3.7%	38.3%	17.0%	0.4%	0.3%	0.4%	0.0%	0.2%	0.0%	2.9%	1.2%	0.7%	0.0%	0.6%	24.8%	9.5%
184	50	63	1.7%	17.5%	6.6%	0.0%	0.0%	0.0%	0.0%	0.0%	0.0%	0.6%	0.2%	0.3%	0.0%	1.6%	68.7%	2.7%
185	70	468	5.9%	62.2%	11.1%	0.7%	0.5%	0.8%	0.1%	0.5%	0.1%	5.9%	2.4%	2.8%	0.0%	0.2%	6.8%	0.0%
186	70	372	6.2%	64.5%	8.2%	0.8%	0.6%	0.9%	0.1%	0.5%	0.1%	5.5%	2.3%	3.4%	0.0%	0.2%	6.9%	0.0%
187	50	64	3.8%	39.9%	17.4%	0.1%	0.1%	0.1%	0.0%	0.1%	0.0%	1.4%	0.6%	0.7%	0.1%	0.3%	14.3%	21.0%
188	50	74	4.0%	41.8%	18.6%	0.1%	0.1%	0.2%	0.0%	0.1%	0.0%	2.1%	0.9%	0.6%	0.0%	0.3%	13.0%	18.2%
189	70	645	5.3%	56.1%	13.7%	0.3%	0.2%	0.3%	0.0%	0.2%	0.1%	8.6%	3.6%	3.5%	0.9%	0.1%	4.9%	2.3%
190	70	499	5.9%	61.7%	13.6%	0.3%	0.2%	0.3%	0.0%	0.2%	0.1%	8.0%	3.3%	3.6%	0.5%	0.0%	0.8%	1.7%
191	70	806	5.2%	54.1%	14.1%	0.3%	0.2%	0.4%	0.0%	0.2%	0.1%	7.3%	3.0%	2.9%	0.7%	0.2%	7.7%	3.6%
192	70	662	5.8%	60.5%	14.9%	0.3%	0.2%	0.3%	0.0%	0.2%	0.1%	6.9%	2.9%	2.9%	0.4%	0.1%	2.6%	2.2%
193	70	262	5.4%	56.3%	18.1%	0.7%	0.5%	0.9%	0.1%	0.5%	0.1%	7.5%	3.1%	2.9%	0.3%	0.0%	2.1%	1.6%
194	70	651	5.3%	56.1%	20.0%	0.1%	0.1%	0.2%	0.0%	0.1%	0.0%	3.1%	1.3%	1.2%	0.1%	0.1%	4.2%	7.9%
195	50	10	1.6%	16.9%	8.5%	0.0%	0.0%	0.0%	0.0%	0.0%	0.0%	2.1%	0.9%	0.3%	0.0%	1.4%	60.1%	8.2%
196	50	47	4.7%	48.9%	17.2%	0.3%	0.2%	0.4%	0.0%	0.2%	0.1%	5.3%	2.2%	2.0%	0.1%	0.4%	18.1%	0.0%
197	50	12	1.3%	13.3%	7.6%	0.0%	0.0%	0.0%	0.0%	0.0%	0.0%	1.9%	0.8%	0.1%	0.0%	1.7%	73.3%	0.0%
198	50	25	2.9%	30.3%	20.9%	0.1%	0.1%	0.2%	0.0%	0.1%	0.0%	3.0%	1.2%	1.8%	0.2%	0.8%	34.8%	3.4%
199	70	303	6.0%	63.3%	18.5%	0.2%	0.2%	0.3%	0.0%	0.2%	0.0%	3.9%	1.6%	1.2%	0.2%	0.1%	4.2%	0.0%
201	50	334	5.5%	57.9%	25.2%	0.7%	0.5%	0.8%	0.1%	0.4%	0.0%	3.9%	1.6%	1.2%	0.1%	0.0%	0.6%	1.4%
202	50	342	5.8%	61.0%	20.2%	0.4%	0.3%	0.5%	0.1%	0.3%	0.0%	4.7%	2.0%	1.7%	0.2%	0.0%	1.3%	1.4%
203	70	196	6.1%	64.4%	17.2%	0.3%	0.2%	0.3%	0.0%	0.2%	0.0%	4.2%	1.7%	1.0%	0.2%	0.1%	4.2%	0.0%
204	70	427	5.1%	53.4%	28.6%	0.3%	0.2%	0.3%	0.0%	0.2%	0.1%	5.5%	2.3%	1.6%	0.3%	0.0%	1.9%	0.2%
205	50	61	5.1%	53.2%	19.6%	0.4%	0.3%	0.5%	0.1%	0.3%	0.1%	5.7%	2.4%	1.7%	0.1%	0.2%	8.9%	1.4%
206	50	79	5.3%	55.9%	15.2%	0.4%	0.3%	0.4%	0.0%	0.2%	0.1%	5.9%	2.4%	2.4%	0.3%	0.3%	10.9%	0.0%
207	50	44	4.5%	47.5%	15.7%	0.1%	0.1%	0.2%	0.0%	0.1%	0.0%	2.1%	0.9%	0.8%	0.1%	0.3%	14.8%	12.7%
208	50	64	4.5%	46.9%	20.7%	0.2%	0.1%	0.2%	0.0%	0.1%	0.0%	3.9%	1.6%	1.7%	0.2%	0.2%	9.5%	10.1%
209	50	171	5.1%	53.4%	30.2%	0.6%	0.4%	0.7%	0.1%	0.4%	0.0%	2.9%	1.2%	1.1%	0.2%	0.0%	2.0%	1.7%
210	50	191	5.3%	55.7%	19.2%	1.0%	0.7%	1.1%	0.1%	0.6%	0.0%	4.4%	1.8%	1.7%	0.2%	0.1%	2.6%	5.4%
211	70	487	5.6%	59.2%	19.8%	0.3%	0.2%	0.4%	0.0%	0.2%	0.1%	5.9%	2.5%	1.9%	0.5%	0.0%	0.1%	3.2%
212	70	256	5.2%	54.5%	22.8%	0.6%	0.4%	0.7%	0.1%	0.4%	0.1%	7.0%	2.9%	1.8%	0.1%	0.0%	0.2%	3.0%
213	50	88	4.1%	43.5%	11.7%	0.2%	0.1%	0.2%	0.0%	0.1%	0.0%	2.7%	1.1%	1.2%	0.2%	0.3%	11.0%	23.6%
214	70	124	3.6%	37.5%	22.3%	0.1%	0.1%	0.1%	0.0%	0.1%	0.1%	4.9%	2.0%	2.0%	0.1%	0.1%	5.7%	21.3%
215	50	63	5.8%	60.9%	26.8%	0.1%	0.0%	0.1%	0.0%	0.0%	0.0%	2.9%	1.2%	0.7%	0.1%	0.0%	1.3%	0.0%
216	50	34	4.6%	47.8%	12.5%	0.2%	0.2%	0.2%	0.0%	0.1%	0.1%	5.4%	2.2%	1.4%	0.1%	0.1%	2.5%	22.6%
217	50	152	4.8%	50.2%	12.8%	0.2%	0.1%	0.2%	0.0%	0.1%	0.0%	3.7%	1.5%	1.2%	0.2%	0.2%	8.1%	16.6%
218	50	170	4.4%	46.1%	24.4%	0.1%	0.1%	0.1%	0.0%	0.0%	0.0%	3.6%	1.5%	1.2%	0.1%	0.1%	4.8%	13.6%
219	50	65	5.7%	59.4%	14.4%	0.2%	0.2%	0.3%	0.0%	0.1%	0.1%	5.0%	2.1%	1.3%	0.2%	0.1%	4.2%	7.0%
220	50	103	5.3%	55.2%	29.9%	0.1%	0.1%	0.1%	0.0%	0.0%	0.0%	2.2%	0.9%	0.7%	0.1%	0.0%	1.0%	4.4%
221	50	138	5.0%	52.1%	25.7%	0.6%	0.4%	0.7%	0.1%	0.4%	0.0%	3.4%	1.4%	1.7%	0.4%	0.1%	3.0%	5.3%
222	50	61	4.7%	49.5%	16.9%	1.8%	1.3%	2.1%	0.2%	1.2%	0.0%	4.7%	2.0%	1.3%	0.1%	0.0%	1.0%	13.0%
223	50	42	5.1%	53.2%	21.9%	0.1%	0.1%	0.1%	0.0%	0.1%	0.1%	5.4%	2.3%	1.6%	0.4%	0.0%	0.0%	9.7%
226	50	48	4.4%	46.6%	18.9%	0.7%	0.5%	0.8%	0.1%	0.5%	0.0%	4.0%	1.7%	0.9%	0.2%	0.3%	11.9%	8.5%
227	50	186	5.2%	54.7%	21.9%	0.5%	0.3%	0.5%	0.1%	0.3%	0.1%	7.2%	3.0%	1.6%	0.1%	0.1%	3.3%	1.3%
228	50	8	6.0%	62.5%	20.3%	0.2%	0.1%	0.2%	0.0%	0.1%	0.1%	6.6%	2.7%	1.0%	0.0%	0.0%	0.0%	0.0%
229	50	18	5.6%	59.0%	20.3%	0.3%	0.2%	0.3%	0.0%	0.2%	0.1%	8.9%	3.7%	1.4%	0.0%	0.0%	0.0%	0.0%
230	50	51	3.6%	37.9%	32.2%	0.7%	0.5%	0.8%	0.1%	0.4%	0.0%	4.2%	1.7%	0.6%	0.1%	0.1%	3.3%	13.8%
231	50	130	5.1%	54.0%	19.0%	0.5%	0.3%	0.6%	0.1%	0.3%	0.1%	8.2%	3.4%	1.3%	0.1%	0.0%	2.1%	4.9%
232	50	13	5.7%	60.2%	23.1%	0.1%	0.1%	0.1%	0.0%	0.1%	0.1%	6.2%	2.6%	1.6%	0.2%	0.0%	0.0%	0.0%
235	50	164	5.0%	52.3%	18.3%	0.7%	0.5%	0.9%	0.1%	0.5%	0.1%	5.8%	2.4%	1.0%	0.1%	0.1%	2.8%	9.5%
236	50	100	5.7%	59.8%	21.5%	0.4%	0.3%	0.4%	0.0%	0.2%	0.1%	6.1%	2.5%	1.4%	0.1%	0.0%	0.0%	1.5%

Traffic Flows and Breakdown by 16 Vehicle Classes (Year 2036)

Link No.	Speed Limit	Total Vehicle	19 - Motorcycles (MC)	01 - Private Cars (PC)	03 - Taxi	14 - Non-franchised Bus <=6.4t	15 - Non-franchised Bus 6.4-15t	16 - Non-franchised Bus >15t	12 - Private Light Bus <=3.5t	13 - Private Light Bus >3.5t	04 - Light Goods Vehicles <=2.5t	05 - Lt Goods Vehicles 2.5-3.5t	06 - Light Goods Vehicles >3.5t	07 - Heavy Goods Vehicles <=15t	08 - Heavy Goods Vehicles >15t	17 - Franchised Bus (SD)	18 - Franchised Bus (DD)	11 - Public Light Buses
	km/hr	0200-0300																
237	50	45	5.2%	54.2%	17.0%	0.6%	0.4%	0.7%	0.1%	0.4%	0.1%	13.5%	5.6%	2.2%	0.1%	0.0%	0.0%	0.0%
238	50	32	4.9%	51.9%	18.4%	0.0%	0.0%	0.1%	0.0%	0.0%	0.1%	9.5%	4.0%	2.5%	0.4%	0.0%	0.0%	8.1%
239	70	530	4.9%	51.7%	15.6%	0.2%	0.1%	0.2%	0.0%	0.1%	0.1%	5.3%	2.2%	1.8%	0.4%	0.2%	10.6%	6.7%
240	70	391	4.6%	48.3%	13.8%	0.3%	0.2%	0.4%	0.0%	0.2%	0.1%	5.3%	2.2%	1.9%	0.3%	0.3%	13.9%	8.0%
241	50	68	3.5%	36.4%	13.3%	0.0%	0.0%	0.1%	0.0%	0.0%	0.0%	2.8%	1.2%	0.5%	0.0%	0.4%	15.8%	25.9%
242	50	62	3.4%	35.4%	8.3%	0.0%	0.0%	0.0%	0.0%	0.0%	0.0%	4.4%	1.8%	1.3%	0.0%	0.2%	10.5%	34.4%
243	50	17	6.1%	64.1%	21.0%	0.2%	0.2%	0.3%	0.0%	0.1%	0.0%	4.4%	1.8%	1.5%	0.1%	0.0%	0.0%	0.0%
244	50	22	5.6%	58.3%	26.6%	0.1%	0.1%	0.2%	0.0%	0.1%	0.1%	4.9%	2.0%	2.0%	0.1%	0.0%	0.0%	0.0%
245	50	95	3.4%	36.2%	10.6%	0.1%	0.0%	0.1%	0.0%	0.0%	0.0%	4.5%	1.9%	1.5%	0.1%	0.2%	9.9%	31.4%
246	50	87	3.6%	37.6%	15.0%	0.1%	0.0%	0.1%	0.0%	0.0%	0.0%	3.1%	1.3%	0.6%	0.0%	0.4%	15.7%	22.5%
247	50	10	3.5%	36.7%	8.5%	0.0%	0.0%	0.0%	0.0%	0.0%	0.0%	2.6%	1.1%	0.4%	0.0%	0.7%	28.1%	18.5%
248	50	48	4.9%	51.3%	25.1%	0.3%	0.2%	0.4%	0.0%	0.2%	0.0%	4.0%	1.7%	1.5%	0.2%	0.1%	6.1%	4.0%
249	50	103	6.0%	62.8%	16.9%	0.2%	0.2%	0.3%	0.0%	0.2%	0.1%	5.1%	2.1%	1.3%	0.1%	0.1%	2.9%	1.9%
250	50	178	5.2%	54.5%	20.1%	0.4%	0.3%	0.5%	0.1%	0.3%	0.1%	8.9%	3.7%	2.0%	0.4%	0.0%	1.6%	1.9%
253	50	141	5.8%	61.2%	18.6%	0.6%	0.5%	0.8%	0.1%	0.4%	0.1%	6.2%	2.6%	1.4%	0.1%	0.0%	0.6%	1.2%
254	50	43	5.4%	56.8%	20.2%	0.5%	0.4%	0.6%	0.1%	0.3%	0.1%	8.9%	3.7%	2.8%	0.2%	0.0%	0.0%	0.0%
255	50	63	5.8%	60.4%	17.5%	0.2%	0.1%	0.2%	0.0%	0.1%	0.1%	9.3%	3.9%	2.1%	0.1%	0.0%	0.0%	0.0%
256	50	45	5.5%	57.6%	21.0%	0.2%	0.1%	0.2%	0.0%	0.1%	0.1%	8.9%	3.7%	2.3%	0.2%	0.0%	0.0%	0.0%
257	50	288	6.0%	63.1%	18.3%	0.4%	0.3%	0.5%	0.1%	0.3%	0.1%	6.3%	2.6%	1.7%	0.4%	0.0%	0.0%	0.0%
258	50	275	5.3%	56.0%	22.5%	0.4%	0.3%	0.5%	0.1%	0.3%	0.1%	8.5%	3.5%	2.3%	0.2%	0.0%	0.0%	0.0%
259	50	80	5.2%	54.9%	22.0%	0.5%	0.4%	0.6%	0.1%	0.3%	0.1%	9.0%	3.7%	2.8%	0.3%	0.0%	0.0%	0.0%
260	50	101	3.8%	39.8%	9.5%	0.4%	0.3%	0.5%	0.1%	0.3%	0.0%	2.6%	1.1%	1.3%	0.2%	0.4%	16.7%	23.0%
261	50	87	3.6%	38.1%	14.4%	0.2%	0.1%	0.2%	0.0%	0.1%	0.0%	2.8%	1.2%	1.0%	0.1%	0.1%	5.8%	32.1%
262	50	55	5.9%	61.9%	16.7%	0.2%	0.2%	0.3%	0.0%	0.1%	0.1%	8.7%	3.6%	2.1%	0.1%	0.0%	0.0%	0.0%
263	50	53	5.2%	55.0%	20.0%	0.2%	0.2%	0.3%	0.0%	0.1%	0.1%	11.2%	4.6%	2.8%	0.2%	0.0%	0.0%	0.0%
264	50	304	5.9%	61.9%	18.7%	0.5%	0.3%	0.5%	0.1%	0.3%	0.1%	6.8%	2.8%	1.8%	0.4%	0.0%	0.0%	0.0%
265	50	161	5.5%	57.3%	22.2%	0.4%	0.3%	0.4%	0.0%	0.2%	0.1%	8.2%	3.4%	1.9%	0.1%	0.0%	0.0%	0.0%
266	50	77	5.2%	54.3%	21.7%	0.6%	0.4%	0.7%	0.1%	0.4%	0.1%	9.9%	4.1%	2.4%	0.2%	0.0%	0.0%	0.0%
267	50	193	5.6%	59.0%	19.1%	0.3%	0.2%	0.3%	0.0%	0.2%	0.1%	7.9%	3.3%	1.9%	0.3%	0.0%	0.0%	1.7%
268	50	77	5.3%	55.7%	17.8%	0.5%	0.3%	0.5%	0.1%	0.3%	0.1%	11.1%	4.6%	2.6%	0.2%	0.0%	0.0%	0.8%
269	50	97	5.3%	55.3%	20.5%	0.5%	0.3%	0.5%	0.1%	0.3%	0.1%	10.4%	4.3%	1.6%	0.1%	0.0%	0.0%	0.7%
270	50	63	5.5%	57.2%	21.5%	0.3%	0.2%	0.4%	0.0%	0.2%	0.1%	7.7%	3.2%	2.2%	0.3%	0.0%	0.0%	1.0%
271	50	110	5.4%	56.8%	19.6%	0.4%	0.3%	0.5%	0.0%	0.3%	0.1%	10.3%	4.3%	1.9%	0.2%	0.0%	0.0%	0.0%
272	50	80	5.5%	57.3%	17.1%	0.4%	0.3%	0.4%	0.0%	0.2%	0.1%	9.3%	3.9%	2.0%	0.4%	0.0%	0.0%	3.2%
273	50	229	5.1%	53.6%	17.2%	0.6%	0.4%	0.7%	0.1%	0.4%	0.1%	8.2%	3.4%	1.7%	0.2%	0.2%	7.3%	0.8%
274	50	171	4.9%	51.2%	15.1%	0.8%	0.6%	0.9%	0.1%	0.5%	0.1%	9.3%	3.8%	1.5%	0.1%	0.2%	9.8%	1.1%
275	50	159	5.6%	58.4%	12.1%	0.6%	0.4%	0.7%	0.1%	0.4%	0.1%	6.3%	2.6%	1.6%	0.4%	0.2%	9.3%	1.2%
276	50	143	4.9%	50.9%	14.9%	0.7%	0.5%	0.8%	0.1%	0.4%	0.1%	8.6%	3.6%	2.2%	0.1%	0.3%	11.1%	0.9%
277	50	80	5.5%	57.4%	18.7%	0.2%	0.2%	0.3%	0.0%	0.1%	0.1%	10.6%	4.4%	2.4%	0.2%	0.0%	0.0%	0.0%
278	50	53	6.0%	62.7%	14.9%	0.7%	0.5%	0.8%	0.1%	0.4%	0.1%	8.4%	3.5%	1.7%	0.2%	0.0%	0.0%	0.0%
279	50	115	5.6%	58.3%	14.4%	0.4%	0.3%	0.5%	0.0%	0.3%	0.1%	10.6%	4.4%	2.5%	0.4%	0.0%	0.0%	2.2%
280	50	119	4.3%	45.5%	14.9%	0.2%	0.1%	0.2%	0.0%	0.1%	0.1%	9.6%	4.0%	2.2%	0.4%	0.4%	16.9%	1.1%
281	50	231	5.7%	60.3%	16.1%	0.3%	0.2%	0.3%	0.0%	0.2%	0.1%	8.1%	3.4%	3.6%	0.3%	0.0%	0.7%	0.7%
282	50	146	5.6%	58.2%	18.1%	0.3%	0.2%	0.4%	0.0%	0.2%	0.1%	6.3%	2.6%	4.8%	0.2%	0.0%	1.7%	1.2%
283	50	167	5.9%	61.4%	12.4%	0.6%	0.4%	0.7%	0.1%	0.4%	0.1%	10.9%	4.5%	1.6%	0.1%	0.0%	0.7%	0.0%
284	50	80	7.0%	73.2%	9.9%	0.2%	0.1%	0.2%	0.0%	0.1%	0.1%	5.8%	2.4%	0.9%	0.0%	0.0%	0.0%	0.0%
285	50	272	5.7%	60.0%	14.7%	0.3%	0.2%	0.4%	0.0%	0.2%	0.1%	8.7%	3.6%	3.5%	0.3%	0.0%	1.5%	0.6%
286	50	217	5.8%	60.4%	16.8%	0.4%	0.3%	0.5%	0.1%	0.3%	0.1%	5.8%	2.4%	4.2%	0.2%	0.0%	2.1%	0.8%
287	50	59	5.6%	58.5%	13.1%	0.2%	0.1%	0.2%	0.0%	0.1%	0.1%	5.0%	2.1%	2.1%	0.3%	0.0%	1.8%	10.8%
288	50	97	5.8%	60.6%	17.5%	0.3%	0.2%	0.4%	0.0%	0.2%	0.0%	3.4%	1.4%	1.9%	0.2%	0.0%	1.5%	6.6%
289	50	168	4.6%	48.3%	13.3%	0.2%	0.1%	0.2%	0.0%	0.1%	0.1%	7.4%	3.1%	1.9%	0.3%	0.4%	15.3%	4.6%
290	50	407	4.4%	45.8%	16.2%	1.2%	0.9%	1.4%	0.2%	0.8%	0.1%	6.1%	2.5%	1.5%	0.1%	0.2%	8.8%	10.0%
291	50	269	5.0%	52.2%	7.7%	0.6%	0.4%	0.7%	0.1%	0.4%	0.1%	5.5%	2.3%	1.3%	0.1%	0.2%	10.1%	13.2%
292	70	628	6.1%	63.6%	8.6%	0.3%	0.2%	0.4%	0.0%	0.2%	0.1%	8.2%	3.4%	1.3%	0.1%	0.1%	2.7%	4.6%
293	70	530	5.0%	53.0%	15.5%	0.5%	0.4%	0.6%	0.1%	0.3%	0.1%	7.0%	2.9%	2.1%	0.2%	0.1%	4.3%	7.8%
294	50	549	4.4%	46.6%	12.8%	0.6%	0.4%	0.7%	0.1%	0.4%	0.1%	6.8%	2.8%	1.3%	0.2%	0.3%	12.0%	10.3%
295	50	483	4.6%	48.0%	12.2%	0.4%	0.3%	0.5%	0.1%	0.3%	0.1%	5.5%	2.3%	1.7%	0.2%	0.2%	9.3%	14.5%
296	50	65	4.7%	49.0%	15.2%	0.1%	0.1%	0.1%	0.0%	0.1%	0.0%	3.7%	1.6%	0.7%	0.1%	0.0%	0.0%	24.6%
297	50	22	1.2%	12.4%	4.0%	0.1%	0.1%	0.1%	0.0%	0.0%	0.0%	1.1%	0.4%	0.2%	0.0%	0.0%	0.0%	80.3%
299	50	190	5.8%	61.1%	13.3%	0.2%	0.1%	0.2%	0.0%	0.1%	0.1%	8.3%	3.4%	4.5%	0.1%	0.0%	0.0%	2.6%
300	70	468	5.4%	56.3%	15.1%	2.0%	1.4%	2.3%	0.2%	1.3%	0.1%	5.9%	2.5%	1.1%	0.0%	0.1%	5.0%	1.3%
301	70	452	6.8%	71.1%	2.5%	1.0%	0.7%	1.2%	0.1%	0.7%	0.1%	6.8%	2.8%	1.3%	0.0%	0.1%	3.3%	1.5%
302	70	341	5.2%	54.3%	16.8%	2.2%	1.6%	2.6%	0.3%	1.4%	0.1%	7.2%	3.0%	0.8%	0.0%	0.1%	2.8%	1.8%
303	70	370	7.0%	73.0%	2.7%	1.0%	0.7%	1.2%	0.1%	0.7%	0.1%	7.6%	3.2%	0.9%	0.0%	0.0%	0.0%	1.8%
304	50	267	4.7%	48.9%	11.1%	0.2%	0.1%	0.2%	0.0%	0.1%	0.0%	4.3%	1.8%	1.6%	0.1%	0.3%	13.4%	13.1%
305	50	372	4.8%	50.7%	17.0%	0.1%	0.1%	0.1%	0.0%	0.1%	0.1%	5.1%	2.1%	2.2%	0.3%	0.2%	9.3%	7.7%
306	50	285	4.1%	43.0%	26.2%	0.4%	0.3%	0.4%	0.0%	0.2%	0.0%	4.2%	1.8%	0.9%	0.1%	0.1%	5.3%	12.9%
307	50	267	6.1%	63.8%	22.1%	0.2%	0.2%	0.3%	0.0%	0.2%	0.0%	2.0%	0.8%	0.6%	0.1%	0.1%	3.4%	0.0%
308	50	14	4.3%	44.6%	20.0%	0.2%	0.2%	0.3%	0.0%	0.2%	0.0%	2.0%	0.8%	0.8%	0.1%	0.1%	4.6%	21.9%
309	50	15	6.1%	63.6%	25.0%	0.2%	0.2%	0.3%	0.0%	0.1%	0.0%	2.4%	1.0%	1.2%	0.1%	0.0%	0.0%	0.0%
310	70	339	5.3%	56.1%	22.6%	0.5%	0.4%	0.6%	0.1%	0.3%	0.1%	5.5%	2.3%	2.4%	0.3%	0.0%	0.0%	3.6%
311	70	434	5.1%	53.1%	25.8%	0.2%	0.2%	0.3%	0.0%	0.1%	0.0%	4.2%	1.7%	1.3%	0.2%	0.0%	0.0%	7.7%
312	50	173	5.7%	59.3%	14.7%	0.4%	0.3%	0.4%	0.0%	0.2%	0.1%	7.0%	2.9%	5.7%	0.3%	0.0%	0.1%	2.8%
313	50	42	6.1%	63.9%	22.9%	0.3%	0.2%	0.4%	0.0%	0.2%	0.0%	3.5%	1.4%	1.0%	0.1%	0.0%	0.0%	0.0%
314	50	50	6.6%	69.6%	17.5%	0.2%	0.1%	0.2%	0.0%	0.1%	0.0%	3.3%	1.4%	0.8%	0.0%	0.0%	0.0%	0.0%
315	50	27	6.6%	69.4%	17.4%	0.2%	0.1%	0.2%	0.0%	0.1%	0.0%	3.5%	1.5%	0.8%	0.0%	0.0%	0.0%	0.0%
316	50	24	6.1%	63.7%	22.9%	0.3%	0.2%	0.4%	0.0%	0.2%	0.0%	3.6%	1.5%	1.0%	0.1%	0.0%	0.0%	0.0%
317	50	28	5.8%	60.8%	26.1%	0.2%	0.2%	0.3%	0.0%	0.1%	0.0%	4.1%	1.7%	0.6%	0.1%	0.0%	0.0%	0.0%
318	50	30	6.4%	66.8%	19.7%	0.2%	0.2%	0.3%	0.0%	0.2%	0.0%	3.9%	1.6%	0.6%	0.0%	0.0%	0.0%	0.0%
319	50	64	5.8%	60.4%	23.7%	0.3%	0.2%	0.3%	0.0%	0.2%	0.1%	5.7%	2.4%	1.1%	0.1%	0.0%	0.0%	0.0%
320	50	29	5.5%	58.0%	19.5%	0.1%	0.1%	0.1%	0.0%	0.1%	0.0%	2.5%	1.0%	0.9%	0.2%	0.2%	8.6%	2.9%
321	50	66	4.2%	43.7%	29.4%	0.7%	0.5%	0.8%	0.1%	0.4%	0.1%	9.2%	3.8%	2.9%	0.3%	0.1%	3.8%	0.0%
322	50	5	5.4%	56.2%	27.6%	0.4%	0.3%	0.5%	0.1%	0.3%	0.0%	4.8%	2.0%	2.0%	0.4%	0.0%	0.0%	0.0%
323	50	17	6.1%	63.6%	21.7%	0.4%	0.3%	0.4%	0.0%	0.2%	0.0%	4.0%	1.7%	1.4%	0.2%	0.0%	0.0%	0.0%
324	50	61	4.9%	51.7%	29.8%	0.1%	0.1%	0.2%	0.0%	0.1%	0.0%	3.7%	1.5%	1.9%	0.3%	0.1%	4.1%	1.4%
325	50	87	5.5%	57.5%	25.2%	0.3%	0.2%	0.3%	0.0%	0.2%	0.0%	4.0%	1.7%	1.2%	0.1%	0.1%	2.9%	1.0%
326	50	10	5.7%	60.3%	17.8%	0.2%	0.1%	0.2%	0.0%	0.1%	0.1%	8.1%	3.3%	3.7%	0.3%	0.0%	0.0%	0.0%
327	50	49	5.5%	58.0%	16.7%	0.4%	0.3%	0.4%	0.0%	0.2%	0.1%	5.4%	2.2%	3.6%	0.3%	0.1%	5.1%	1.7%
328	50	58	5.1%	53.0%	28.8%	0.2%	0.1%	0.2%	0.0%	0.1%	0.0%	4.4%	1.8%	1.6%	0.1%	0.1%	4.3%	0.0%
329	50	47	6.1%	63.9%	25.6%	0.4%	0.3%	0.5%	0.0%	0.2%	0.0%	1.7%	0.7%	0.6%	0.0%	0.0%	0.0%	0.0%
330	50	27	6.7%	70.8%	17.2%	0.3%	0.2%	0.3%	0.0%	0.2%	0.0%	2.4%	1.0%	0.8%	0.0%	0.0%	0.0%	0.0%
331	50	19	6.6%	69.5%	18.1%	0.4%	0.3%	0.5%	0.1%	0.3%	0.0%	2.3%	0.9%	1.0%	0.0%	0.0%	0.0%	0.0%
332	50	24	6.7%	70.8%	17.0%	0.3%	0.2%	0.3%	0.0%	0.2%	0.0%	2.5%	1.0%	0.8%	0.0%	0.0%	0.0%	0.0%
333	50	15	6.6%	69.3%	18.0%	0.4%	0.3%	0.5%	0.1%	0.3%	0.0%	2.3%	1.0%	1.1%	0.1%	0.0%	0.0%	0.0%
334	50	25	7.0%	72.9%	15.5%	0.2%	0.1%	0.2%	0.0%	0.1%	0.0%	1.9%	0.8%	1.3%	0.0%	0.0%	0.0%	0.0%
335	50	15	6.8%	71.7%	15.7%	0.4%	0.3%	0.5%	0.1%	0.3%	0.0%	1.8%	0.7%	1.8%	0.1%	0.0%	0.0%	0.0%
336	50	285	5.7%	60.1%	29.3%	0.7%	0.5%	0.8%	0.1%	0.4%	0.0%	1.5%	0.6%	0.3%	0.0%	0.0%	0.0%	0.0%
337	50	200	4.4%	46.0%	46.1%	0.3%	0.2%	0.4%	0.0%	0.2%	0.0%	1.3%	0.5%	0.4%	0.0%	0.0%	0.0%	0.0%
338	50	99	5.4%	56.8%	31.1%	0.1%	0.1%	0.1%	0.0%	0.1%	0.0%	3.8%	1.6%	0.8%	0.0%	0.0%	0.0%	0.0%
339	50	301	4.8%	50.7%	41.3%	0.5%	0.4%	0.6%	0.1%	0.3%	0.0%	0.7%	0.3%	0.3%	0.0%	0.0%	0.0%	0.0%
340	50	118	4.9%	51.8%	39.6%	0.2%	0.1%	0.2%	0.0%	0.1%	0.0%	1.6%	0.7%	0.6%	0.0%	0.0%	0.0%	0.0%
341	50	184	6.0%	63.0%	26.4%	0.6%	0.4%	0.7%	0.1%	0.4%	0.0%	1.3%	0.5%	0.5%	0.0%	0.0%	0.0%	0.0%
342	80	644	5.9%	62.3%	18.3%	0.4%	0.3%	0.5%	0.1%	0.3%	0.1%	5.7%	2.4%	3.5%	0.2%	0.0%	0.0%	0.0%
343	80	654	6.7%	70.1%	11.5%	0.3%	0.2%	0.4%	0.0%	0.2%	0.1%	6.0%	2.5%	1.8%	0.2%	0.0%	0.0%	0.0%
346	70	24	6.3%	65.7%	18.1%	0.6%	0.5%	0.8%	0.1%	0.4%	0.0%	4.1%	1.7%	1.7%	0.1%	0.0%	0.0%	0.0%

Traffic Flows and Breakdown by 16 Vehicle Classes (Year 2036)

Link No.	Speed Limit	Total Vehicle	19 - Motorcycles (MC)	01 - Private Cars (PC)	03 - Taxi	14 - Non-franchised Bus <=6.4t	15 - Non-franchised Bus 6.4-15t	16 - Non-franchised Bus >15t	12 - Private Light Bus <=3.5t	13 - Private Light Bus >3.5t	04 - Light Goods Vehicles <=2.5t	05 - Lt Goods Vehicles 2.5-3.5t	06 - Light Goods Vehicles >3.5t	07 - Heavy Goods Vehicles <=15t	08 - Heavy Goods Vehicles >15t	17 - Franchised Bus (SD)	18 - Franchised Bus (DD)	11 - Public Light Buses
	km/hr	0200-0300																
349	70	229	5.9%	61.9%	17.2%	0.5%	0.4%	0.6%	0.1%	0.3%	0.1%	6.9%	2.9%	3.2%	0.2%	0.0%	0.0%	0.0%
350	50	263	4.3%	45.1%	48.2%	0.3%	0.2%	0.3%	0.0%	0.2%	0.0%	0.7%	0.3%	0.3%	0.0%	0.0%	0.0%	0.0%
351	50	117	5.7%	59.6%	28.7%	0.2%	0.1%	0.2%	0.0%	0.1%	0.0%	3.2%	1.3%	0.8%	0.0%	0.0%	0.0%	0.0%
364	50	58	6.7%	70.6%	14.1%	0.3%	0.2%	0.4%	0.0%	0.2%	0.0%	4.4%	1.8%	1.1%	0.0%	0.0%	0.0%	0.0%
365	50	77	6.4%	66.8%	18.9%	0.5%	0.3%	0.5%	0.1%	0.3%	0.0%	3.8%	1.6%	0.8%	0.0%	0.0%	0.0%	0.0%
368	50	184	5.1%	53.7%	15.1%	0.9%	0.6%	1.0%	0.1%	0.6%	0.1%	5.3%	2.2%	2.6%	0.3%	0.2%	7.9%	4.4%
369	50	27	5.6%	58.8%	20.1%	0.3%	0.2%	0.3%	0.0%	0.2%	0.0%	4.7%	1.9%	1.2%	0.2%	0.0%	0.0%	6.3%
370	50	4	2.0%	21.0%	22.5%	0.3%	0.2%	0.3%	0.0%	0.2%	0.1%	5.5%	2.3%	1.6%	0.5%	1.0%	42.6%	0.0%
371	70	192	5.4%	56.6%	25.7%	0.4%	0.3%	0.5%	0.1%	0.3%	0.0%	2.9%	1.2%	1.2%	0.3%	0.1%	4.9%	0.0%
372	70	547	4.8%	50.0%	30.8%	0.5%	0.3%	0.6%	0.1%	0.3%	0.1%	5.7%	2.3%	2.1%	0.5%	0.0%	1.9%	0.0%
373	50	81	5.6%	58.6%	28.4%	0.5%	0.4%	0.6%	0.1%	0.3%	0.0%	3.4%	1.4%	0.7%	0.1%	0.0%	0.0%	0.0%
374	50	8	5.1%	53.7%	20.5%	0.3%	0.2%	0.3%	0.0%	0.2%	0.1%	9.6%	4.0%	4.7%	1.3%	0.0%	0.0%	0.0%
375	50	27	4.8%	50.5%	24.4%	0.3%	0.2%	0.4%	0.0%	0.2%	0.0%	4.1%	1.7%	1.1%	0.2%	0.0%	0.0%	11.8%
376	50	116	5.6%	58.6%	22.7%	0.3%	0.2%	0.3%	0.0%	0.2%	0.1%	6.5%	2.7%	2.6%	0.3%	0.0%	0.0%	0.0%
377	50	27	5.6%	58.6%	26.2%	0.5%	0.4%	0.6%	0.1%	0.3%	0.0%	4.2%	1.7%	1.4%	0.3%	0.0%	0.0%	0.0%
378	50	132	5.5%	57.6%	26.5%	0.4%	0.3%	0.4%	0.0%	0.2%	0.0%	4.6%	1.9%	1.4%	0.1%	0.0%	0.0%	1.0%
380	50	31	5.5%	57.5%	25.6%	0.5%	0.4%	0.6%	0.1%	0.3%	0.1%	5.0%	2.1%	1.9%	0.5%	0.0%	0.0%	0.0%
381	50	71	4.1%	43.5%	20.5%	0.5%	0.3%	0.6%	0.1%	0.3%	0.0%	3.7%	1.6%	1.5%	0.3%	0.5%	19.4%	3.0%
382	50	63	4.3%	45.2%	17.8%	0.3%	0.2%	0.3%	0.0%	0.2%	0.0%	2.5%	1.0%	1.2%	0.3%	0.5%	22.7%	3.4%
383	50	530	4.8%	50.0%	23.1%	0.4%	0.3%	0.5%	0.1%	0.3%	0.0%	4.4%	1.8%	1.9%	0.3%	0.2%	8.7%	3.2%
384	50	281	4.6%	48.7%	14.3%	0.2%	0.2%	0.3%	0.0%	0.1%	0.1%	5.0%	2.1%	2.2%	0.4%	0.3%	14.3%	7.1%
385	50	437	5.0%	52.2%	32.0%	0.4%	0.3%	0.5%	0.0%	0.3%	0.0%	4.7%	1.9%	2.0%	0.3%	0.0%	0.0%	0.4%
386	50	461	5.0%	52.7%	31.6%	0.4%	0.3%	0.5%	0.0%	0.2%	0.0%	4.6%	1.9%	1.9%	0.3%	0.0%	0.0%	0.4%
388	50	94	5.4%	57.1%	25.7%	0.6%	0.5%	0.7%	0.1%	0.4%	0.1%	4.9%	2.0%	2.0%	0.4%	0.0%	0.0%	0.0%
389	50	246	5.7%	59.8%	24.7%	0.4%	0.3%	0.5%	0.1%	0.3%	0.0%	4.3%	1.8%	1.3%	0.2%	0.0%	0.0%	0.7%
390	50	103	5.7%	59.9%	23.7%	0.2%	0.2%	0.3%	0.0%	0.1%	0.1%	5.0%	2.1%	0.9%	0.1%	0.0%	0.0%	1.7%
391	50	409	5.1%	53.7%	32.0%	0.2%	0.2%	0.3%	0.0%	0.1%	0.0%	4.6%	1.9%	1.4%	0.1%	0.0%	0.0%	0.4%
394	50	36	4.9%	51.2%	26.0%	0.3%	0.2%	0.4%	0.0%	0.2%	0.1%	8.2%	3.4%	3.8%	1.1%	0.0%	0.0%	0.0%
395	50	39	5.0%	52.3%	22.9%	0.6%	0.4%	0.7%	0.1%	0.4%	0.1%	10.4%	4.3%	2.5%	0.4%	0.0%	0.0%	0.0%
397	50	61	5.9%	61.7%	23.1%	0.5%	0.4%	0.6%	0.1%	0.3%	0.0%	3.4%	1.4%	2.0%	0.6%	0.0%	0.0%	0.0%
398	50	25	6.4%	67.6%	20.8%	0.3%	0.2%	0.3%	0.0%	0.2%	0.0%	2.2%	0.9%	0.7%	0.2%	0.0%	0.0%	0.0%
399	50	136	4.8%	50.8%	15.7%	0.2%	0.2%	0.3%	0.0%	0.2%	0.0%	4.1%	1.7%	2.7%	0.7%	0.3%	13.7%	4.6%
403	50	79	6.7%	70.3%	13.0%	0.3%	0.2%	0.4%	0.0%	0.2%	0.1%	5.6%	2.3%	0.9%	0.0%	0.0%	0.0%	0.0%
405	50	143	5.6%	58.7%	26.4%	0.2%	0.1%	0.2%	0.0%	0.1%	0.0%	3.5%	1.4%	1.0%	0.2%	0.0%	1.8%	0.6%
406	50	31	6.9%	72.6%	13.5%	0.4%	0.3%	0.5%	0.1%	0.3%	0.0%	2.9%	1.2%	1.3%	0.0%	0.0%	0.0%	0.0%
407	50	15	2.5%	25.7%	10.0%	1.3%	0.9%	1.5%	0.2%	0.8%	0.2%	20.3%	8.4%	3.2%	0.0%	0.0%	0.0%	24.9%
408	50	65	5.0%	52.3%	29.6%	0.1%	0.1%	0.2%	0.0%	0.1%	0.0%	3.7%	1.5%	1.8%	0.3%	0.1%	3.9%	1.3%
409	50	103	5.6%	58.8%	24.5%	0.3%	0.2%	0.3%	0.0%	0.2%	0.0%	3.9%	1.6%	1.2%	0.1%	0.1%	2.4%	0.8%
412	70	122	5.9%	62.2%	18.0%	0.8%	0.6%	0.9%	0.1%	0.5%	0.1%	5.4%	2.2%	3.1%	0.0%	0.0%	0.0%	0.0%
413	70	25	4.8%	50.6%	32.3%	1.8%	1.3%	2.1%	0.2%	1.2%	0.0%	2.9%	1.2%	1.3%	0.1%	0.0%	0.0%	0.0%
414	70	237	5.4%	56.9%	16.6%	0.6%	0.4%	0.7%	0.1%	0.4%	0.1%	7.9%	3.3%	3.1%	0.3%	0.1%	2.3%	1.8%
415	70	97	6.2%	65.2%	14.4%	0.5%	0.4%	0.6%	0.1%	0.3%	0.1%	6.1%	2.5%	3.6%	0.0%	0.0%	0.0%	0.0%
416	70	63	5.8%	60.6%	13.4%	0.6%	0.4%	0.7%	0.1%	0.4%	0.1%	9.7%	4.0%	4.2%	0.1%	0.0%	0.0%	0.0%
417	50	164	4.5%	46.9%	16.3%	0.2%	0.1%	0.2%	0.0%	0.1%	0.0%	1.8%	0.7%	0.7%	0.0%	0.6%	26.0%	1.8%
418	50	173	5.3%	55.2%	23.2%	0.2%	0.2%	0.3%	0.0%	0.2%	0.0%	3.7%	1.5%	1.3%	0.2%	0.1%	6.0%	2.5%
419	50	73	6.1%	63.7%	14.3%	0.6%	0.4%	0.7%	0.1%	0.4%	0.0%	4.1%	1.7%	1.1%	0.1%	0.0%	1.2%	5.6%
420	50	134	6.4%	66.8%	15.4%	0.2%	0.2%	0.3%	0.0%	0.1%	0.0%	2.1%	0.8%	0.9%	0.2%	0.1%	4.1%	2.4%
421	50	413	5.6%	58.4%	12.4%	0.4%	0.3%	0.5%	0.1%	0.3%	0.0%	4.5%	1.9%	2.5%	0.3%	0.1%	5.0%	7.8%
422	50	486	5.6%	58.4%	17.6%	0.1%	0.1%	0.2%	0.0%	0.1%	0.0%	4.1%	1.7%	1.9%	0.2%	0.1%	3.9%	6.1%
423	70	506	5.5%	57.3%	15.8%	0.3%	0.2%	0.3%	0.0%	0.2%	0.1%	8.3%	3.5%	2.7%	0.9%	0.0%	1.1%	3.9%
424	70	421	5.6%	59.1%	15.7%	0.3%	0.2%	0.4%	0.0%	0.2%	0.1%	7.5%	3.1%	2.8%	0.4%	0.1%	2.2%	2.0%
425	50	303	4.6%	48.2%	11.3%	0.4%	0.3%	0.5%	0.1%	0.3%	0.1%	5.5%	2.3%	3.3%	0.4%	0.4%	18.5%	3.7%
426	50	244	5.9%	62.1%	13.2%	0.2%	0.1%	0.2%	0.0%	0.1%	0.1%	5.8%	2.4%	3.0%	0.3%	0.1%	3.2%	3.5%
427	50	16	6.2%	64.9%	23.1%	0.1%	0.1%	0.1%	0.0%	0.1%	0.0%	2.4%	1.0%	1.9%	0.1%	0.0%	0.0%	0.0%
429	50	126	3.5%	37.0%	17.1%	0.4%	0.3%	0.5%	0.1%	0.3%	0.0%	3.1%	1.3%	0.6%	0.0%	0.6%	24.1%	11.2%
430	70	79	5.2%	54.6%	13.8%	0.6%	0.4%	0.7%	0.1%	0.4%	0.0%	4.7%	1.9%	2.8%	0.0%	0.3%	14.3%	0.0%
433	50	30	5.4%	56.3%	16.3%	0.5%	0.3%	0.6%	0.1%	0.3%	0.1%	10.7%	4.4%	2.2%	0.2%	0.1%	2.7%	0.0%
434	50	103	5.6%	58.9%	16.0%	1.0%	0.7%	1.2%	0.1%	0.6%	0.1%	8.4%	3.5%	1.9%	0.2%	0.0%	1.8%	0.0%
435	50	155	5.6%	58.3%	8.5%	0.2%	0.2%	0.3%	0.0%	0.1%	0.1%	6.8%	2.8%	0.6%	0.2%	0.1%	6.2%	9.9%
436	50	113	5.4%	56.4%	17.5%	0.3%	0.2%	0.4%	0.0%	0.2%	0.0%	3.5%	1.5%	1.1%	0.1%	0.2%	9.6%	3.4%
437	50	51	3.1%	32.8%	4.6%	0.6%	0.4%	0.7%	0.1%	0.4%	0.1%	5.3%	2.2%	1.2%	0.1%	0.6%	27.3%	20.7%
438	50	49	5.8%	60.6%	13.8%	0.2%	0.2%	0.3%	0.0%	0.2%	0.1%	8.9%	3.7%	3.4%	0.3%	0.0%	0.0%	2.6%
439	50	53	5.8%	60.7%	18.3%	0.3%	0.2%	0.4%	0.0%	0.2%	0.1%	5.0%	2.1%	1.2%	0.2%	0.1%	4.0%	1.6%
440	50	250	5.7%	59.6%	19.5%	0.3%	0.2%	0.3%	0.0%	0.2%	0.1%	7.5%	3.1%	2.0%	0.3%	0.0%	0.0%	1.3%
443	50	55	5.2%	54.6%	18.6%	0.7%	0.5%	0.8%	0.1%	0.4%	0.1%	6.3%	2.6%	1.1%	0.1%	0.0%	0.0%	8.9%
444	50	68	5.2%	54.7%	20.4%	0.2%	0.2%	0.3%	0.0%	0.1%	0.1%	7.5%	3.1%	1.9%	0.2%	0.0%	0.0%	6.0%
445	50	47	4.4%	45.9%	13.5%	1.1%	0.8%	1.3%	0.1%	0.7%	0.1%	5.1%	2.1%	0.6%	0.0%	0.2%	9.9%	14.2%
446	50	119	5.6%	59.1%	21.7%	0.4%	0.3%	0.5%	0.0%	0.3%	0.1%	6.4%	2.7%	1.6%	0.1%	0.0%	0.0%	1.3%
447	50	43	5.8%	60.4%	15.0%	0.5%	0.3%	0.5%	0.1%	0.3%	0.1%	9.7%	4.0%	3.1%	0.2%	0.0%	0.0%	0.0%
448	50	24	4.6%	48.1%	19.8%	0.2%	0.1%	0.2%	0.0%	0.1%	0.2%	15.8%	6.6%	4.0%	0.3%	0.0%	0.0%	0.0%
449	50	53	6.1%	63.7%	18.2%	0.5%	0.3%	0.6%	0.1%	0.3%	0.1%	6.0%	2.5%	1.6%	0.2%	0.0%	0.0%	0.0%
450	50	5	4.7%	49.2%	22.2%	0.1%	0.1%	0.1%	0.0%	0.1%	0.1%	14.1%	5.8%	3.3%	0.2%	0.0%	0.0%	0.0%
451	50	63	6.2%	64.6%	21.8%	0.1%	0.1%	0.1%	0.0%	0.1%	0.0%	3.7%	1.5%	1.5%	0.2%	0.0%	0.0%	0.0%
452	50	70	6.3%	66.0%	16.1%	0.7%	0.5%	0.8%	0.1%	0.5%	0.1%	5.5%	2.3%	1.1%	0.0%	0.0%	0.0%	0.0%
453	50	156	5.4%	56.3%	25.8%	0.4%	0.3%	0.4%	0.0%	0.2%	0.1%	5.1%	2.1%	1.6%	0.1%	0.0%	2.1%	0.0%
454	50	56	6.2%	65.1%	20.1%	0.4%	0.3%	0.4%	0.0%	0.2%	0.0%	3.9%	1.6%	1.4%	0.1%	0.0%	0.0%	0.0%
459	50	150	6.3%	66.4%	15.4%	0.3%	0.2%	0.4%	0.0%	0.2%	0.0%	4.5%	1.9%	1.0%	0.0%	0.0%	0.6%	2.6%
460	50	158	6.2%	64.7%	19.1%	0.3%	0.2%	0.3%	0.0%	0.2%	0.0%	4.5%	1.9%	1.5%	0.1%	0.0%	0.0%	0.9%
461	50	202	6.1%	64.4%	21.7%	0.4%	0.3%	0.5%	0.1%	0.3%	0.0%	3.4%	1.4%	0.8%	0.0%	0.0%	0.0%	0.7%
468	50	65	5.7%	59.4%	14.4%	0.2%	0.2%	0.3%	0.0%	0.1%	0.1%	5.0%	2.1%	1.3%	0.2%	0.1%	4.2%	7.0%
469	50	151	4.9%	51.4%	28.5%	0.6%	0.4%	0.7%	0.1%	0.4%	0.0%	2.7%	1.1%	0.8%	0.1%	0.0%	1.1%	7.2%
470	50	49	4.1%	43.5%	25.4%	1.6%	1.1%	1.9%	0.2%	1.0%	0.0%	3.9%	1.6%	1.0%	0.1%	0.0%	1.3%	13.2%
473	50	25	7.0%	72.9%	15.5%	0.2%	0.1%	0.2%	0.0%	0.1%	0.0%	1.9%	0.8%	1.3%	0.0%	0.0%	0.0%	0.0%
474	50	15	6.8%	71.7%	15.7%	0.4%	0.3%	0.5%	0.1%	0.3%	0.0%	1.8%	0.7%	1.8%	0.1%	0.0%	0.0%	0.0%
475	50	5	6.5%	68.0%	16.9%	0.4%	0.3%	0.5%	0.1%	0.3%	0.0%	4.1%	1.7%	1.1%	0.0%	0.0%	0.0%	0.0%
476	50	4	5.8%	60.6%	22.4%	0.5%	0.4%	0.6%	0.1%	0.3%	0.1%	5.5%	2.3%	1.4%	0.1%	0.0%	0.0%	0.0%
477	50	10	6.4%	67.0%	20.2%	0.3%	0.2%	0.3%	0.0%	0.2%	0.0%	2.7%	1.1%	1.5%	0.1%	0.0%	0.0%	0.0%
478	50	7	6.6%	69.0%	17.9%	0.2%	0.1%	0.2%	0.0%	0.1%	0.0%	3.2%	1.3%	1.2%	0.0%	0.0%	0.0%	0.0%
479	50	3	5.6%	59.1%	25.3%	0.1%	0.1%	0.2%	0.0%	0.1%	0.1%	6.2%	2.6%	0.6%	0.0%	0.0%	0.0%	0.0%
480	50	4	6.2%	64.9%	19.9%	0.3%	0.2%	0.4%	0.0%	0.2%	0.1%	4.9%	2.0%	0.7%	0.0%	0.0%	0.0%	0.0%
483	50	121	5.0%	52.8%	37.4%	0.2%	0.2%	0.3%	0.0%	0.1%	0.0%	2.2%	0.9%	0.8%	0.1%	0.0%	0.0%	0.0%
484	50	180	6.0%	63.1%	26.1%	0.6%	0.4%	0.7%	0.1%	0.4%	0.0%	1.5%	0.6%	0.6%	0.0%	0.0%	0.0%	0.0%
485	50	73	4.3%	45.4%	15.5%	0.7%	0.5%	0.8%	0.1%	0.5%	0.0%	3.1%	1.3%	0.7%	2.1%	0.4%	17.1%	7.3%
486	50	88	6.0%	62.4%	25.6%	0.2%	0.1%	0.2%	0.0%	0.1%	0.0%	2.9%	1.2%	1.1%	0.3%	0.0%	0.0%	0.0%
487	50	43	3.4%	36.1%	28.0%	0.4%	0.3%	0.5%	0.1%	0.3%	0.1%	5.5%	2.3%	1.5%	0.3%	0.0%	0.0%	21.3%
488	50	12	2.1%	22.3%	7.3%	0.4%	0.3%	0.5%	0.1%	0.3%	0.0%	1.9%	0.8%	0.2%	0.0%	1.5%	62.4%	0.0%
489	50	217	4.8%	50.8%	15.7%	0.5%	0.4%	0.6%	0.1%	0.3%	0.0%	3.5%	1.4%	1.7%	0.2%	0.3%	12.9%	6.8%
490	50	28	0.4%	3.8%	3.2%	0.0%	0.0%	0.0%	0.0%	0.0%	0.0%	0.8%	0.3%	0.0%	0.0%	1.6%	67.8%	22.1%
491	50	143	4.0%	42.1%	20.2%	0.2%	0.1%	0.2%	0.0%	0.1%	0.0%	3.5%	1.4%	1.1%	0.3%	0.4%	15.5%	10.8%
492	50	3	5.4%	56.2%	25.5%	1.0%	0.7%	1.1%	0.1%	0.6%	0.1%	6.2%	2.6%	0.4%	0.0%	0.0%	0.0%	0.0%
493	50	245	5.0%	52.9%	17.9%	0.5%	0.3%	0.6%	0.1%	0.3%	0.0%	3.6%	1.5%	1.7%	0.2%	0.1%	5.5%	9.8%
494	50	10	6.3%	66.3%	18.0%	0.3%	0.2%	0.4%	0.0%	0.2%	0.1%	5.0%	2.1%	1.0%	0.1%	0.0%	0.0%	0.0%
495	50	32	6.1%	64.1%	25.2%	0.2%	0.2%	0.3%	0.0%	0.2%	0.0%	2.2%	0.9%	0.4%	0.1%	0.0%	0.0%	0.0%
496	50	75	2.5%	26.1%	18.0%	0.3%	0.2%	0.3%	0.0%	0.2%	0.0%	3.5%	1.4%	1.0%	0.2%	0.6%	25.2%	20.4%
497	50	158	4.2%	44.0%	20.9%	0.2%	0.1%	0.2%	0.0%	0.1%	0.0%	3.3%	1.4%	1.0%	0.3%	0.3%	14.1%	9.8%

Traffic Flows and Breakdown by 16 Vehicle Classes (Year 2036)

Link No.	Speed Limit	Total Vehicle	19 - Motorcycles (MC)	01 - Private Cars (PC)	03 - Taxi	14 - Non-franchised Bus <=6.4t	15 - Non-franchised Bus 6.4-15t	16 - Non-franchised Bus >15t	12 - Private Light Bus <=3.5t	13 - Private Light Bus >3.5t	04 - Light Goods Vehicles <=2.5t	05 - Lt Goods Vehicles 2.5-3.5t	06 - Light Goods Vehicles >3.5t	07 - Heavy Goods Vehicles <=15t	08 - Heavy Goods Vehicles >15t	17 - Franchised Bus (SD)	18 - Franchised Bus (DD)	11 - Public Light Buses
	km/hr	0200-0300																
498	50	29	5.4%	56.2%	21.2%	0.2%	0.2%	0.3%	0.0%	0.2%	0.0%	4.5%	1.9%	0.8%	0.1%	0.0%	0.0%	9.0%
499	50	10	4.1%	42.9%	19.7%	0.0%	0.0%	0.0%	0.0%	0.0%	0.1%	5.4%	2.2%	0.3%	0.0%	0.0%	0.0%	25.3%
500	50	31	3.6%	37.4%	15.4%	0.1%	0.1%	0.2%	0.0%	0.1%	0.0%	3.7%	1.5%	0.5%	0.1%	0.3%	14.2%	22.8%
501	50	102	5.0%	52.7%	27.7%	0.3%	0.2%	0.4%	0.0%	0.2%	0.0%	3.8%	1.6%	1.0%	0.2%	0.0%	0.0%	6.9%
502	50	3	4.6%	48.7%	33.1%	0.5%	0.4%	0.6%	0.1%	0.3%	0.1%	8.1%	3.4%	0.0%	0.0%	0.0%	0.0%	0.0%
503	50	85	4.8%	50.8%	19.8%	0.1%	0.1%	0.1%	0.0%	0.1%	0.0%	3.3%	1.4%	0.9%	0.2%	0.3%	11.6%	6.6%
504	50	208	4.9%	51.3%	22.6%	0.4%	0.3%	0.5%	0.1%	0.3%	0.1%	6.4%	2.7%	1.8%	0.2%	0.1%	3.3%	5.0%
505	50	49	5.6%	58.9%	23.3%	0.2%	0.1%	0.2%	0.0%	0.1%	0.1%	6.5%	2.7%	1.9%	0.3%	0.0%	0.0%	0.0%
506	50	82	5.5%	58.2%	24.0%	0.3%	0.2%	0.3%	0.0%	0.2%	0.1%	6.5%	2.7%	1.7%	0.2%	0.0%	0.0%	0.0%
507	50	32	5.3%	55.5%	26.5%	0.5%	0.4%	0.6%	0.1%	0.3%	0.1%	5.4%	2.3%	2.3%	0.7%	0.0%	0.0%	0.0%
508	50	25	5.7%	59.9%	22.6%	0.1%	0.1%	0.1%	0.0%	0.1%	0.1%	6.6%	2.7%	1.8%	0.3%	0.0%	0.0%	0.0%
509	50	41	4.8%	49.9%	28.2%	0.6%	0.4%	0.7%	0.1%	0.4%	0.0%	3.6%	1.5%	1.6%	0.5%	0.0%	0.0%	7.8%
512	50	164	5.0%	52.3%	25.9%	0.5%	0.3%	0.6%	0.1%	0.3%	0.0%	3.9%	1.6%	1.6%	0.3%	0.0%	0.0%	7.6%
513	50	24	6.0%	62.5%	27.1%	0.2%	0.2%	0.3%	0.0%	0.1%	0.0%	2.1%	0.9%	0.4%	0.1%	0.0%	0.0%	0.0%
514	50	77	2.6%	27.0%	18.1%	0.2%	0.2%	0.3%	0.0%	0.2%	0.0%	3.5%	1.4%	1.0%	0.2%	0.6%	24.7%	20.0%
515	50	174	4.4%	46.1%	21.0%	0.2%	0.1%	0.2%	0.0%	0.1%	0.0%	3.2%	1.3%	1.0%	0.3%	0.3%	12.8%	8.9%
516	50	27	4.2%	44.0%	22.8%	0.1%	0.0%	0.1%	0.0%	0.0%	0.0%	3.2%	1.3%	0.7%	0.1%	0.3%	11.5%	11.7%
517	50	61	4.7%	49.0%	22.0%	0.2%	0.2%	0.3%	0.0%	0.1%	0.0%	3.5%	1.5%	1.4%	0.2%	0.1%	5.2%	11.7%
518	50	26	5.4%	56.9%	25.6%	0.3%	0.2%	0.4%	0.0%	0.2%	0.1%	6.2%	2.6%	1.7%	0.2%	0.0%	0.0%	0.0%
519	50	39	5.9%	61.9%	26.8%	0.2%	0.1%	0.2%	0.0%	0.1%	0.0%	2.5%	1.0%	0.9%	0.3%	0.0%	0.0%	0.0%
520	50	121	4.0%	42.4%	21.2%	0.3%	0.2%	0.3%	0.0%	0.2%	0.0%	3.8%	1.6%	1.1%	0.2%	0.3%	14.2%	10.1%
521	50	135	4.4%	45.8%	21.5%	0.2%	0.1%	0.2%	0.0%	0.1%	0.0%	3.1%	1.3%	1.0%	0.3%	0.4%	15.1%	6.5%
522	50	65	5.1%	53.8%	26.8%	0.4%	0.3%	0.5%	0.0%	0.3%	0.0%	3.6%	1.5%	0.7%	0.1%	0.0%	0.0%	6.9%
523	50	16	6.5%	68.5%	18.6%	0.1%	0.1%	0.2%	0.0%	0.1%	0.0%	3.2%	1.3%	1.1%	0.2%	0.0%	0.0%	0.0%
524	50	38	5.0%	52.1%	27.2%	0.6%	0.4%	0.7%	0.1%	0.4%	0.0%	2.1%	0.9%	0.4%	0.1%	0.0%	0.0%	10.0%
525	50	36	6.3%	66.1%	17.5%	0.1%	0.1%	0.2%	0.0%	0.1%	0.0%	2.6%	1.1%	1.0%	0.2%	0.0%	0.0%	4.8%
526	50	56	2.8%	29.6%	14.8%	0.2%	0.1%	0.2%	0.0%	0.1%	0.0%	4.1%	1.7%	1.4%	0.3%	0.7%	30.4%	13.7%
527	50	119	4.1%	42.9%	21.9%	0.2%	0.1%	0.2%	0.0%	0.1%	0.0%	3.1%	1.3%	0.9%	0.4%	0.4%	17.0%	7.3%
528	50	37	1.8%	18.9%	8.9%	0.1%	0.1%	0.2%	0.0%	0.1%	0.0%	1.2%	0.5%	0.5%	0.1%	1.0%	41.9%	24.6%
529	50	194	4.4%	46.4%	19.4%	0.2%	0.2%	0.3%	0.0%	0.1%	0.0%	4.5%	1.9%	1.4%	0.3%	0.3%	13.4%	7.1%
530	50	77	3.6%	37.9%	19.5%	0.3%	0.2%	0.4%	0.0%	0.2%	0.0%	2.6%	1.1%	1.0%	0.3%	0.5%	20.4%	11.9%
531	50	194	4.4%	46.4%	19.4%	0.2%	0.2%	0.3%	0.0%	0.1%	0.0%	4.5%	1.9%	1.4%	0.3%	0.3%	13.4%	7.1%
532	50	31	5.9%	61.5%	27.0%	0.2%	0.1%	0.2%	0.0%	0.1%	0.0%	2.9%	1.2%	0.7%	0.1%	0.0%	0.0%	0.0%
533	50	28	5.3%	55.4%	24.9%	0.4%	0.3%	0.4%	0.0%	0.2%	0.1%	6.8%	2.8%	2.8%	0.7%	0.0%	0.0%	0.0%
534	50	78	3.6%	37.7%	19.5%	0.3%	0.2%	0.4%	0.0%	0.2%	0.0%	2.9%	1.2%	1.1%	0.3%	0.5%	20.2%	11.9%
535	50	214	4.5%	47.5%	18.9%	0.2%	0.2%	0.3%	0.0%	0.1%	0.1%	5.3%	2.2%	1.6%	0.4%	0.3%	12.1%	6.4%
536	50	127	4.4%	46.6%	18.9%	0.4%	0.3%	0.5%	0.1%	0.3%	0.1%	8.4%	3.5%	2.5%	0.4%	0.1%	5.4%	8.2%
537	50	89	3.3%	35.1%	16.8%	0.3%	0.2%	0.4%	0.0%	0.2%	0.0%	3.4%	1.4%	1.1%	0.2%	0.5%	22.3%	14.6%
538	50	163	4.5%	47.3%	20.0%	0.2%	0.1%	0.2%	0.0%	0.1%	0.0%	3.6%	1.5%	1.1%	0.4%	0.3%	14.3%	6.3%
539	50	81	2.4%	24.7%	10.4%	0.1%	0.1%	0.1%	0.0%	0.1%	0.0%	2.9%	1.2%	0.8%	0.1%	0.9%	40.1%	16.1%
540	50	216	4.5%	47.6%	17.4%	0.3%	0.2%	0.3%	0.0%	0.2%	0.0%	4.3%	1.8%	1.9%	0.4%	0.3%	12.2%	8.5%
543	50	127	3.7%	38.9%	13.9%	0.4%	0.3%	0.5%	0.0%	0.2%	0.0%	3.1%	1.3%	1.0%	0.1%	0.6%	25.7%	10.3%
544	50	216	4.5%	47.6%	17.4%	0.3%	0.2%	0.3%	0.0%	0.2%	0.0%	4.3%	1.8%	1.9%	0.4%	0.3%	12.2%	8.5%
545	50	127	3.7%	38.9%	13.9%	0.4%	0.3%	0.5%	0.0%	0.2%	0.0%	3.1%	1.3%	1.0%	0.1%	0.6%	25.7%	10.3%
546	50	158	4.2%	44.0%	14.1%	0.2%	0.2%	0.3%	0.0%	0.2%	0.0%	3.9%	1.6%	2.0%	0.5%	0.4%	16.6%	11.6%
547	50	239	4.4%	46.7%	16.6%	0.3%	0.2%	0.3%	0.0%	0.2%	0.0%	3.5%	1.5%	1.7%	0.4%	0.3%	11.0%	12.9%
548	50	18	6.1%	63.8%	22.0%	0.1%	0.1%	0.2%	0.0%	0.1%	0.0%	4.2%	1.7%	1.4%	0.2%	0.0%	0.0%	0.0%
549	50	209	4.3%	45.3%	18.7%	0.4%	0.3%	0.4%	0.0%	0.2%	0.0%	3.8%	1.6%	1.3%	0.2%	0.4%	16.8%	6.3%
550	50	236	4.7%	48.9%	14.3%	0.2%	0.1%	0.2%	0.0%	0.1%	0.0%	3.9%	1.6%	1.9%	0.4%	0.3%	12.2%	11.1%
551	50	171	4.1%	42.6%	17.4%	0.3%	0.2%	0.4%	0.0%	0.2%	0.0%	3.4%	1.4%	1.2%	0.1%	0.5%	20.5%	7.6%
552	50	204	4.7%	49.2%	13.0%	0.2%	0.1%	0.2%	0.0%	0.1%	0.0%	4.4%	1.8%	2.2%	0.4%	0.3%	14.2%	9.2%
553	50	2	3.8%	39.3%	42.2%	0.0%	0.0%	0.0%	0.0%	0.0%	0.1%	10.3%	4.3%	0.0%	0.0%	0.0%	0.0%	0.0%
554	50	46	4.5%	46.9%	18.1%	0.2%	0.1%	0.2%	0.0%	0.1%	0.0%	2.8%	1.2%	1.4%	0.2%	0.0%	0.0%	24.2%
555	50	259	4.3%	45.6%	18.8%	0.4%	0.3%	0.4%	0.0%	0.2%	0.0%	3.2%	1.3%	1.2%	0.1%	0.4%	17.8%	5.9%
556	50	191	4.6%	48.2%	12.1%	0.2%	0.1%	0.2%	0.0%	0.1%	0.0%	4.6%	1.9%	2.2%	0.4%	0.4%	15.1%	9.9%
557	50	259	4.3%	45.6%	18.8%	0.4%	0.3%	0.4%	0.0%	0.2%	0.0%	3.2%	1.3%	1.2%	0.1%	0.4%	17.8%	5.9%
558	50	282	4.6%	48.5%	14.3%	0.2%	0.2%	0.3%	0.0%	0.1%	0.1%	5.0%	2.1%	2.2%	0.4%	0.3%	14.6%	7.1%
559	50	87	5.2%	54.8%	31.0%	0.2%	0.2%	0.3%	0.0%	0.2%	0.0%	4.4%	1.8%	1.5%	0.4%	0.0%	0.0%	0.0%
560	50	86	5.6%	59.1%	23.3%	0.3%	0.2%	0.3%	0.0%	0.2%	0.1%	4.9%	2.0%	1.6%	0.3%	0.0%	0.0%	2.0%
561	50	192	5.3%	55.5%	26.4%	0.3%	0.2%	0.4%	0.0%	0.2%	0.0%	4.0%	1.6%	1.2%	0.2%	0.0%	1.3%	3.2%
562	50	146	5.1%	53.4%	28.3%	0.2%	0.2%	0.3%	0.0%	0.2%	0.0%	4.1%	1.7%	1.4%	0.3%	0.0%	1.7%	3.1%
563	50	148	5.4%	56.7%	28.8%	0.2%	0.2%	0.3%	0.0%	0.2%	0.0%	4.0%	1.7%	1.3%	0.3%	0.0%	0.0%	0.9%
564	50	124	5.7%	59.6%	23.9%	0.3%	0.2%	0.4%	0.0%	0.2%	0.0%	4.0%	1.6%	1.2%	0.2%	0.0%	0.0%	2.4%
565	50	46	5.2%	54.3%	22.2%	0.3%	0.2%	0.3%	0.0%	0.2%	0.0%	2.5%	1.0%	1.1%	0.3%	0.1%	5.4%	6.9%
566	50	116	5.2%	54.9%	27.9%	0.3%	0.2%	0.4%	0.0%	0.2%	0.0%	3.3%	1.4%	0.9%	0.1%	0.1%	2.2%	2.8%
567	50	5	5.7%	60.1%	26.2%	0.2%	0.2%	0.3%	0.0%	0.2%	0.0%	4.3%	1.8%	0.9%	0.1%	0.0%	0.0%	0.0%
568	50	36	4.8%	50.0%	22.9%	0.3%	0.2%	0.3%	0.0%	0.2%	0.1%	6.5%	2.7%	1.5%	0.3%	0.0%	0.0%	10.2%
569	50	3	4.6%	47.8%	33.1%	0.4%	0.3%	0.5%	0.1%	0.3%	0.1%	8.1%	3.4%	1.1%	0.2%	0.0%	0.0%	0.0%
570	50	5	5.9%	61.4%	22.8%	0.6%	0.4%	0.7%	0.1%	0.4%	0.0%	4.0%	1.6%	1.6%	0.5%	0.0%	0.0%	0.0%
571	50	86	5.0%	52.4%	21.6%	0.4%	0.2%	0.4%	0.0%	0.2%	0.0%	2.8%	1.1%	1.2%	0.2%	0.0%	0.0%	14.4%
572	50	9	3.4%	35.2%	15.5%	0.3%	0.2%	0.3%	0.0%	0.2%	0.0%	3.2%	1.3%	1.2%	0.3%	0.0%	0.0%	38.9%
573	50	78	4.5%	47.3%	21.5%	0.4%	0.3%	0.4%	0.0%	0.2%	0.0%	2.5%	1.1%	1.0%	0.1%	0.0%	0.0%	20.6%
574	50	48	5.1%	53.8%	22.3%	0.3%	0.2%	0.3%	0.0%	0.2%	0.1%	5.9%	2.4%	1.6%	0.3%	0.0%	0.0%	7.5%
575	50	5	6.0%	62.6%	21.7%	0.5%	0.3%	0.5%	0.1%	0.3%	0.0%	4.8%	2.0%	1.1%	0.3%	0.0%	0.0%	0.0%
576	50	57	4.9%	51.0%	24.1%	0.3%	0.2%	0.3%	0.0%	0.2%	0.1%	6.4%	2.7%	1.7%	0.3%	0.0%	0.0%	7.8%
577	50	6	1.4%	14.4%	15.4%	0.0%	0.0%	0.0%	0.0%	0.0%	0.0%	3.8%	1.6%	0.0%	0.0%	0.0%	0.0%	63.4%
578	50	16	4.6%	48.4%	20.0%	0.2%	0.1%	0.2%	0.0%	0.1%	0.0%	3.5%	1.4%	0.9%	0.2%	0.0%	0.0%	20.2%
579	50	3	4.6%	48.1%	34.5%	0.1%	0.1%	0.2%	0.0%	0.1%	0.1%	8.4%	3.5%	0.3%	0.0%	0.0%	0.0%	0.0%
580	50	8	3.4%	36.0%	11.0%	0.1%	0.1%	0.1%	0.0%	0.0%	0.0%	2.7%	1.1%	0.2%	0.0%	0.0%	0.0%	45.2%
581	50	11	4.4%	46.2%	13.4%	0.1%	0.1%	0.1%	0.0%	0.1%	0.0%	3.9%	1.6%	0.7%	0.1%	0.0%	0.0%	29.2%
582	50	104	5.6%	58.3%	23.1%	0.2%	0.1%	0.2%	0.0%	0.1%	0.1%	6.1%	2.5%	2.2%	0.2%	0.0%	0.0%	1.2%
583	50	90	5.6%	59.2%	23.2%	0.2%	0.1%	0.2%	0.0%	0.1%	0.1%	6.3%	2.6%	2.3%	0.2%	0.0%	0.0%	0.0%
584	50	90	5.6%	59.2%	23.2%	0.2%	0.1%	0.2%	0.0%	0.1%	0.1%	6.3%	2.6%	2.3%	0.2%	0.0%	0.0%	0.0%
585	50	189	5.3%	55.9%	25.2%	0.3%	0.2%	0.3%	0.0%	0.2%	0.1%	7.2%	3.0%	2.1%	0.2%	0.0%	0.0%	0.0%
586	50	157	5.5%	58.0%	23.6%	0.2%	0.1%	0.2%	0.0%	0.1%	0.1%	6.8%	2.8%	2.4%	0.2%	0.0%	0.0%	0.0%
587	50	40	4.4%	45.6%	30.7%	0.7%	0.5%	0.9%	0.1%	0.5%	0.1%	10.2%	4.2%	1.8%	0.3%	0.0%	0.0%	0.0%
588	70	507	4.8%	50.4%	30.8%	0.5%	0.3%	0.5%	0.1%	0.3%	0.1%	5.3%	2.2%	2.2%	0.5%	0.0%	2.0%	0.0%
589	70	151	5.5%	58.2%	22.7%	0.3%	0.2%	0.3%	0.0%	0.2%	0.0%	3.1%	1.3%	1.4%	0.4%	0.1%	6.2%	0.0%
590	70	507	4.8%	50.4%	30.8%	0.5%	0.3%	0.5%	0.1%	0.3%	0.1%	5.3%	2.2%	2.2%	0.5%	0.0%	2.0%	0.0%
591	70	303	6.0%	63.3%	18.5%	0.2%	0.2%	0.3%	0.0%	0.2%	0.0%	3.9%	1.6%	1.2%	0.2%	0.1%	4.2%	0.0%
594	50	198	4.5%	47.3%	24.3%	0.5%	0.3%	0.6%	0.1%	0.3%	0.0%	2.6%	1.1%	0.7%	0.1%	0.2%	10.0%	7.3%
595	50	142	4.9%	51.0%	20.2%	0.2%	0.1%	0.2%	0.0%	0.1%	0.0%	3.5%	1.5%	0.7%	0.1%	0.4%	16.3%	0.8%
596	50	186	4.6%	47.8%	25.0%	0.5%	0.3%	0.6%	0.1%	0.3%	0.0%	2.3%	0.9%	0.5%	0.0%	0.2%	10.7%	6.1%
597	50	202	5.2%	54.9%	19.9%	0.2%	0.1%	0.2%	0.0%	0.1%	0.0%	3.9%	1.6%	1.2%	0.2%	0.3%	11.5%	0.5%
598	50	238	5.1%	53.8%	23.4%	0.5%	0.3%	0.6%	0.1%	0.3%	0.0%	3.5%	1.5%	1.0%	0.1%	0.1%	5.0%	4.8%
599	50	135	4.5%	47.6%	29.1%	0.4%	0.3%	0.4%	0.0%	0.2%	0.0%	3.6%	1.5%	1.7%	0.3%	0.2%	9.2%	0.8%
600	50	197	5.7%	59.7%	28.8%	0.6%	0.5%	0.7%	0.1%	0.4%	0.0%	2.1%	0.9%	0.5%	0.0%	0.0%	0.0%	0.0%
601	50	105	5.1%	53.9%	30.5%	0.4%	0.3%	0.4%	0.0%	0.2%	0.0%	4.8%	2.0%	2.1%	0.3%	0.0%	0.0%	0.0%
602	50	72	5.7%	60.0%	18.2%	0.3%	0.2%	0.3%	0.0%	0.2%	0.1%	5.3%	2.2%	2.6%	0.3%	0.0%	0.0%	4.4%
603	50	2	3.7%	39.1%	41.9%	0.0%	0.0%	0.0%	0.0%	0.0%	0.1%	10.3%	4.3%	0.4%	0.1%	0.0%	0.0%	0.0%
604	50	113	5.4%	57.2%	22.1%	0.3%	0.2%	0.3%	0.0%	0.2%	0.1%	5.9%	2.4%	2.7%	0.4%	0.0%	0.0%	2.8%
605	50	110	5.6%	58.8%	22.7%	0.3%	0.2%	0.4%	0.0%	0.2%	0.1%	6.1%	2.5%	2.7%	0.4%	0.0%	0.0%	0.0%
606	50	36	5.4%	56.9%	25.3%	0.4%	0.3%	0.5%	0.1%	0.3%	0.1%	6.5%	2.7%	1.5%	0.2%	0.0%	0.0%	0.0%
607	50	2	3.8%	39.4%	42.2%	0.0%	0.0%	0.0%	0.0%	0.0%	0.1%	10.3%	4.3%	0.0%	0.0%	0.0%	0.0%	0.0%
608	50	191	3.7%	39.3%	24.1%	0.2%	0.1%	0.2%	0.0%	0.1%	0.0%	2.6%	1.1%	1.1%	0.3%	0.6%	24.0%	2.5%

Traffic Flows and Breakdown by 16 Vehicle Classes (Year 2036)

Link No.	Speed Limit	Total Vehicle	19 - Motorcycles (MC)	01 - Private Cars (PC)	03 - Taxi	14 - Non-franchised Bus <=6.4t	15 - Non-franchised Bus 6.4-15t	16 - Non-franchised Bus >15t	12 - Private Light Bus <=3.5t	13 - Private Light Bus >3.5t	04 - Light Goods Vehicles <=2.5t	05 - Lt Goods Vehicles 2.5-3.5t	06 - Light Goods Vehicles >3.5t	07 - Heavy Goods Vehicles <=15t	08 - Heavy Goods Vehicles >15t	17 - Franchised Bus (SD)	18 - Franchised Bus (DD)	11 - Public Light Buses
	km/hr	0200-0300																
609	50	292	4.6%	48.7%	19.7%	0.4%	0.3%	0.4%	0.0%	0.2%	0.0%	3.1%	1.3%	1.1%	0.1%	0.3%	12.2%	7.4%
610	50	378	4.4%	46.7%	19.1%	0.4%	0.2%	0.4%	0.0%	0.2%	0.0%	3.1%	1.3%	1.0%	0.1%	0.3%	14.2%	8.5%
611	50	167	3.2%	33.6%	10.2%	0.2%	0.2%	0.3%	0.0%	0.1%	0.0%	3.6%	1.5%	1.2%	0.1%	0.6%	27.6%	17.6%
612	70	206	3.9%	40.6%	27.3%	0.3%	0.2%	0.4%	0.0%	0.2%	0.1%	4.9%	2.0%	1.1%	0.1%	0.0%	0.9%	17.9%
613	70	228	6.4%	67.5%	21.3%	0.2%	0.2%	0.3%	0.0%	0.1%	0.0%	2.1%	0.9%	0.6%	0.1%	0.0%	0.4%	0.0%
614	70	228	6.4%	67.5%	21.3%	0.2%	0.2%	0.3%	0.0%	0.1%	0.0%	2.1%	0.9%	0.6%	0.1%	0.0%	0.4%	0.0%
615	70	206	3.9%	40.6%	27.3%	0.3%	0.2%	0.4%	0.0%	0.2%	0.1%	4.9%	2.0%	1.1%	0.1%	0.0%	0.9%	17.9%
617	50	205	3.9%	40.8%	16.0%	0.4%	0.3%	0.4%	0.0%	0.2%	0.0%	3.8%	1.6%	0.8%	0.1%	0.6%	27.4%	3.5%
618	70	238	4.8%	50.4%	33.4%	0.2%	0.2%	0.3%	0.0%	0.1%	0.0%	4.1%	1.7%	1.4%	0.3%	0.0%	0.0%	3.0%
619	50	416	4.7%	49.0%	21.2%	0.4%	0.3%	0.5%	0.1%	0.3%	0.0%	3.2%	1.3%	0.8%	0.1%	0.4%	15.3%	2.5%
620	50	256	5.2%	54.9%	23.4%	0.4%	0.3%	0.5%	0.1%	0.3%	0.0%	3.6%	1.5%	0.9%	0.1%	0.1%	4.7%	4.0%
621	50	158	4.1%	43.4%	25.8%	0.2%	0.1%	0.2%	0.0%	0.1%	0.0%	2.8%	1.2%	1.1%	0.3%	0.2%	10.6%	9.8%
622	50	275	5.3%	55.4%	23.4%	0.4%	0.3%	0.5%	0.1%	0.3%	0.0%	3.6%	1.5%	0.9%	0.1%	0.1%	4.3%	3.7%
623	50	254	5.3%	55.7%	23.5%	0.4%	0.3%	0.5%	0.1%	0.3%	0.0%	3.1%	1.3%	0.9%	0.1%	0.1%	4.7%	3.7%
624	50	193	5.1%	53.6%	23.1%	0.4%	0.3%	0.5%	0.1%	0.3%	0.0%	3.2%	1.3%	0.8%	0.1%	0.1%	6.2%	4.9%
625	50	267	4.4%	46.5%	18.0%	0.2%	0.1%	0.2%	0.0%	0.1%	0.0%	3.2%	1.3%	0.8%	0.2%	0.1%	6.3%	18.3%
627	50	158	4.1%	43.4%	25.8%	0.2%	0.1%	0.2%	0.0%	0.1%	0.0%	2.8%	1.2%	1.1%	0.3%	0.2%	10.6%	9.8%
628	50	109	4.9%	51.0%	6.7%	0.2%	0.2%	0.3%	0.0%	0.2%	0.0%	3.9%	1.6%	0.4%	0.0%	0.0%	0.0%	30.7%
629	70	238	4.8%	50.4%	33.4%	0.2%	0.2%	0.3%	0.0%	0.1%	0.0%	4.1%	1.7%	1.4%	0.3%	0.0%	0.0%	3.0%
630	70	434	5.1%	53.1%	25.8%	0.2%	0.2%	0.3%	0.0%	0.1%	0.0%	4.2%	1.7%	1.3%	0.2%	0.0%	0.0%	7.7%
631	50	66	5.5%	57.3%	13.5%	0.1%	0.1%	0.1%	0.0%	0.1%	0.0%	4.3%	1.8%	1.4%	0.4%	0.2%	10.5%	4.6%
632	50	107	4.3%	44.8%	23.1%	0.2%	0.1%	0.2%	0.0%	0.1%	0.0%	3.3%	1.4%	0.5%	0.1%	0.2%	10.6%	11.0%
633	50	28	3.7%	39.0%	10.6%	0.1%	0.1%	0.2%	0.0%	0.1%	0.1%	5.4%	2.2%	1.9%	0.5%	0.6%	24.8%	10.8%
634	50	100	4.5%	47.6%	24.6%	0.2%	0.1%	0.2%	0.0%	0.1%	0.0%	3.5%	1.4%	0.5%	0.1%	0.3%	11.3%	5.4%
640	50	24	5.7%	60.2%	24.2%	0.2%	0.1%	0.2%	0.0%	0.1%	0.1%	5.5%	2.3%	1.2%	0.2%	0.0%	0.0%	0.0%
641	50	43	5.4%	57.1%	22.9%	0.1%	0.1%	0.2%	0.0%	0.1%	0.1%	4.9%	2.0%	1.0%	0.1%	0.0%	0.0%	6.0%
642	50	111	4.0%	42.3%	20.6%	0.3%	0.2%	0.4%	0.0%	0.2%	0.0%	4.7%	1.9%	1.3%	0.2%	0.0%	0.0%	23.8%
643	50	147	4.5%	46.7%	21.5%	0.3%	0.2%	0.4%	0.0%	0.2%	0.0%	4.5%	1.9%	1.5%	0.3%	0.0%	0.0%	17.8%
644	50	104	4.1%	42.5%	20.9%	0.4%	0.3%	0.5%	0.1%	0.3%	0.0%	4.3%	1.8%	1.7%	0.4%	0.0%	0.0%	22.7%
645	50	49	4.9%	51.3%	28.3%	0.8%	0.6%	1.0%	0.1%	0.5%	0.1%	5.3%	2.2%	2.6%	0.7%	0.0%	0.0%	1.7%
646	50	7	5.8%	61.0%	22.7%	1.5%	1.1%	1.8%	0.2%	1.0%	0.0%	3.0%	1.2%	0.7%	0.0%	0.0%	0.0%	0.0%
647	50	70	4.3%	44.9%	14.3%	0.3%	0.2%	0.4%	0.0%	0.2%	0.1%	7.4%	3.1%	2.4%	0.1%	0.1%	3.6%	18.6%
648	50	125	4.3%	45.6%	15.8%	0.3%	0.2%	0.4%	0.0%	0.2%	0.1%	7.5%	3.1%	1.9%	0.1%	0.0%	2.0%	18.3%
649	50	101	4.9%	51.8%	17.4%	0.4%	0.3%	0.5%	0.0%	0.3%	0.1%	8.7%	3.6%	2.2%	0.1%	0.1%	2.5%	7.2%
650	50	146	5.1%	53.2%	20.0%	0.4%	0.3%	0.4%	0.0%	0.2%	0.1%	7.3%	3.0%	1.3%	0.1%	0.0%	1.7%	6.9%
651	50	16	4.3%	44.8%	19.0%	0.7%	0.5%	0.8%	0.1%	0.4%	0.2%	15.8%	6.5%	6.4%	0.4%	0.0%	0.0%	0.0%
652	50	61	5.1%	53.5%	23.9%	0.4%	0.3%	0.5%	0.1%	0.3%	0.1%	7.1%	2.9%	1.3%	0.1%	0.0%	0.0%	4.5%
653	50	18	6.1%	64.1%	23.0%	0.3%	0.2%	0.4%	0.0%	0.2%	0.0%	3.3%	1.4%	0.9%	0.1%	0.0%	0.0%	0.0%
654	50	3	4.6%	47.9%	31.7%	0.2%	0.2%	0.3%	0.0%	0.1%	0.1%	7.8%	3.2%	3.0%	1.0%	0.0%	0.0%	0.0%
657	50	28	5.8%	60.8%	26.1%	0.2%	0.2%	0.3%	0.0%	0.1%	0.0%	4.1%	1.7%	0.6%	0.1%	0.0%	0.0%	0.0%
658	50	30	6.4%	66.8%	19.7%	0.2%	0.2%	0.3%	0.0%	0.2%	0.0%	3.9%	1.6%	0.6%	0.0%	0.0%	0.0%	0.0%
659	50	11	6.6%	69.6%	18.5%	0.4%	0.3%	0.4%	0.0%	0.2%	0.0%	2.1%	0.9%	0.9%	0.0%	0.0%	0.0%	0.0%
660	50	19	6.8%	71.3%	17.3%	0.2%	0.2%	0.3%	0.0%	0.2%	0.0%	2.1%	0.9%	0.7%	0.0%	0.0%	0.0%	0.0%
661	50	168	5.9%	62.3%	24.1%	0.6%	0.4%	0.7%	0.1%	0.4%	0.0%	2.3%	0.9%	0.8%	0.0%	0.0%	1.5%	0.0%
662	50	90	5.1%	53.5%	36.7%	0.3%	0.2%	0.3%	0.0%	0.2%	0.0%	2.1%	0.9%	0.8%	0.1%	0.0%	0.0%	0.0%
665	70	16	6.0%	62.5%	24.0%	0.6%	0.4%	0.7%	0.1%	0.4%	0.0%	2.8%	1.2%	1.2%	0.1%	0.0%	0.0%	0.0%
669	70	163	6.0%	63.1%	17.7%	0.3%	0.2%	0.4%	0.0%	0.2%	0.0%	4.8%	2.0%	2.0%	0.3%	0.1%	2.8%	0.0%
670	50	106	5.9%	61.4%	21.1%	0.2%	0.2%	0.3%	0.0%	0.2%	0.0%	3.2%	1.3%	1.5%	0.4%	0.1%	4.3%	0.0%
671	70	57	6.3%	66.2%	11.4%	0.4%	0.3%	0.5%	0.1%	0.3%	0.1%	7.9%	3.3%	2.9%	0.2%	0.0%	0.0%	0.0%
672	70	73	6.2%	65.4%	14.3%	0.5%	0.3%	0.6%	0.1%	0.3%	0.1%	6.8%	2.8%	2.5%	0.2%	0.0%	0.0%	0.0%
674	50	232	5.8%	60.4%	24.5%	0.2%	0.2%	0.3%	0.0%	0.2%	0.0%	4.3%	1.8%	0.8%	0.1%	0.0%	1.1%	0.4%
675	50	68	5.8%	60.9%	22.6%	0.2%	0.1%	0.2%	0.0%	0.1%	0.0%	3.0%	1.2%	0.7%	0.1%	0.1%	3.7%	1.3%
676	50	16	6.1%	63.9%	23.9%	0.2%	0.2%	0.3%	0.0%	0.1%	0.0%	3.3%	1.4%	0.5%	0.0%	0.0%	0.0%	0.0%
677	50	19	6.4%	67.3%	20.5%	0.2%	0.2%	0.3%	0.0%	0.2%	0.0%	3.0%	1.2%	0.5%	0.0%	0.0%	0.0%	0.0%
678	50	52	4.9%	51.5%	26.3%	0.6%	0.4%	0.6%	0.1%	0.4%	0.1%	8.2%	3.4%	3.3%	0.4%	0.0%	0.0%	0.0%
679	50	25	5.8%	60.7%	15.1%	0.1%	0.1%	0.2%	0.0%	0.1%	0.1%	9.4%	3.9%	4.1%	0.5%	0.0%	0.0%	0.0%
680	50	52	4.4%	46.0%	22.2%	0.1%	0.1%	0.2%	0.0%	0.1%	0.0%	3.9%	1.6%	1.6%	0.3%	0.0%	0.0%	19.5%
681	50	59	5.0%	52.9%	24.2%	0.6%	0.4%	0.7%	0.1%	0.4%	0.1%	6.0%	2.5%	2.1%	0.2%	0.0%	0.0%	4.7%
682	50	20	5.8%	60.9%	25.3%	0.1%	0.1%	0.1%	0.0%	0.1%	0.0%	4.4%	1.8%	1.1%	0.2%	0.0%	0.0%	0.0%
683	50	25	5.9%	61.8%	17.8%	0.4%	0.3%	0.4%	0.0%	0.2%	0.1%	6.0%	2.5%	1.3%	0.0%	0.0%	0.0%	3.4%
684	50	37	5.6%	58.5%	24.8%	0.4%	0.3%	0.4%	0.0%	0.2%	0.1%	5.2%	2.2%	2.0%	0.3%	0.0%	0.0%	0.0%
685	50	64	5.2%	55.0%	24.7%	0.5%	0.4%	0.6%	0.1%	0.3%	0.1%	6.9%	2.8%	3.0%	0.4%	0.0%	0.0%	0.0%
686	50	85	4.6%	47.9%	11.7%	0.4%	0.2%	0.4%	0.0%	0.2%	0.1%	8.8%	3.7%	3.3%	0.3%	0.1%	3.0%	15.4%
687	50	34	5.0%	52.3%	22.3%	0.1%	0.1%	0.1%	0.0%	0.1%	0.1%	12.5%	5.2%	2.0%	0.1%	0.0%	0.0%	0.0%
688	50	31	5.2%	54.3%	29.0%	0.2%	0.2%	0.3%	0.0%	0.1%	0.1%	6.9%	2.8%	0.9%	0.0%	0.0%	0.0%	0.0%
689	50	77	4.7%	49.4%	28.7%	0.8%	0.6%	1.0%	0.1%	0.5%	0.0%	3.2%	1.3%	1.4%	0.1%	0.1%	3.3%	4.7%
690	50	77	4.7%	49.5%	28.7%	0.8%	0.6%	0.9%	0.1%	0.5%	0.0%	3.2%	1.3%	1.4%	0.1%	0.1%	3.3%	4.7%
691	50	93	5.1%	53.9%	27.3%	0.2%	0.1%	0.2%	0.0%	0.1%	0.1%	8.0%	3.3%	1.5%	0.1%	0.0%	0.0%	0.0%
692	50	93	5.1%	53.9%	27.3%	0.2%	0.1%	0.2%	0.0%	0.1%	0.1%	8.0%	3.3%	1.5%	0.1%	0.0%	0.0%	0.0%
693	50	35	4.1%	43.1%	27.6%	0.3%	0.2%	0.4%	0.0%	0.2%	0.1%	13.8%	5.7%	3.9%	0.5%	0.0%	0.0%	0.0%
695	50	103	5.0%	52.5%	27.5%	0.2%	0.1%	0.2%	0.0%	0.1%	0.1%	9.2%	3.8%	1.3%	0.0%	0.0%	0.0%	0.0%
696	50	2	3.8%	39.4%	42.2%	0.0%	0.0%	0.0%	0.0%	0.0%	0.1%	10.3%	4.3%	0.0%	0.0%	0.0%	0.0%	0.0%
697	50	25	5.2%	54.1%	15.4%	0.3%	0.2%	0.4%	0.0%	0.2%	0.1%	4.9%	2.0%	3.3%	0.2%	0.2%	10.0%	3.4%
698	70	107	6.6%	68.9%	11.8%	1.3%	0.9%	1.5%	0.2%	0.8%	0.0%	3.4%	1.4%	3.2%	0.0%	0.0%	0.0%	0.0%
699	50	43	0.2%	1.9%	2.1%	0.0%	0.0%	0.0%	0.0%	0.0%	0.0%	0.5%	0.2%	0.0%	0.0%	2.0%	86.0%	7.0%
700	70	588	4.2%	43.9%	26.7%	0.2%	0.1%	0.2%	0.0%	0.1%	0.1%	5.0%	2.1%	1.0%	0.1%	0.1%	5.7%	10.5%
701	70	143	5.3%	55.9%	14.1%	0.7%	0.5%	0.8%	0.1%	0.4%	0.1%	10.6%	4.4%	1.8%	0.2%	0.0%	2.1%	3.0%
702	70	584	4.2%	43.9%	26.6%	0.2%	0.1%	0.2%	0.0%	0.1%	0.1%	5.0%	2.1%	1.0%	0.1%	0.1%	5.7%	10.6%
704	70	558	4.0%	41.9%	22.9%	0.3%	0.2%	0.4%	0.0%	0.2%	0.0%	4.7%	2.0%	1.2%	0.1%	0.2%	10.7%	10.9%
705	70	630	4.2%	44.4%	21.9%	0.4%	0.3%	0.4%	0.0%	0.2%	0.0%	4.7%	1.9%	1.2%	0.1%	0.2%	9.6%	10.3%
706	70	455	5.0%	52.3%	22.2%	0.1%	0.0%	0.1%	0.0%	0.0%	0.0%	2.6%	1.1%	0.9%	0.1%	0.1%	4.8%	10.6%
712	50	158	5.3%	55.8%	30.0%	0.5%	0.4%	0.6%	0.1%	0.3%	0.0%	3.2%	1.3%	1.0%	0.1%	0.0%	0.7%	0.5%
713	50	11	4.6%	48.7%	18.0%	0.3%	0.2%	0.4%	0.0%	0.2%	0.0%	2.0%	0.8%	0.7%	0.1%	0.5%	23.4%	0.0%
714	50	8	5.1%	53.9%	27.1%	0.3%	0.2%	0.4%	0.0%	0.2%	0.1%	6.2%	2.6%	2.9%	0.8%	0.0%	0.0%	0.0%
715	50	8	5.9%	61.8%	24.3%	0.4%	0.3%	0.4%	0.0%	0.2%	0.0%	3.1%	1.3%	1.7%	0.5%	0.0%	0.0%	0.0%
716	50	35	4.9%	51.7%	19.9%	0.2%	0.1%	0.2%	0.0%	0.1%	0.1%	5.6%	2.3%	1.7%	0.2%	0.3%	12.7%	0.0%
717	50	192	5.4%	56.7%	26.1%	0.4%	0.3%	0.5%	0.1%	0.3%	0.0%	3.9%	1.6%	1.4%	0.2%	0.1%	3.2%	0.0%
718	50	279	5.7%	60.2%	19.7%	0.5%	0.3%	0.6%	0.1%	0.3%	0.0%	4.8%	2.0%	1.8%	0.2%	0.0%	1.6%	2.1%
719	50	167	5.2%	54.7%	26.7%	0.7%	0.5%	0.8%	0.1%	0.5%	0.0%	4.4%	1.8%	1.4%	0.2%	0.0%	0.6%	2.3%
720	50	56	6.2%	64.5%	22.9%	0.7%	0.5%	0.8%	0.1%	0.4%	0.0%	2.0%	0.8%	0.9%	0.1%	0.0%	0.0%	0.0%
721	50	84	4.8%	50.0%	17.9%	0.2%	0.1%	0.2%	0.0%	0.1%	0.0%	2.6%	1.1%	0.9%	0.1%	0.2%	7.7%	14.2%
722	50	79	4.2%	44.4%	18.9%	0.2%	0.1%	0.2%	0.0%	0.1%	0.0%	4.1%	1.7%	1.7%	0.2%	0.2%	7.7%	16.2%
723	50	290	4.9%	51.7%	27.1%	0.6%	0.4%	0.7%	0.1%	0.4%	0.0%	3.0%	1.3%	1.2%	0.2%	0.0%	2.0%	6.3%
724	50	428	5.3%	55.1%	20.4%	0.6%	0.5%	0.8%	0.1%	0.4%	0.1%	5.3%	2.2%	1.6%	0.1%	0.0%	2.0%	5.6%
725	50	91	5.1%	53.0%	23.2%	0.7%	0.5%	0.8%	0.1%	0.5%	0.0%	3.5%	1.5%	1.0%	0.2%	0.1%	6.2%	3.5%
726	50	204	5.2%	55.0%	21.9%	0.5%	0.3%	0.5%	0.1%	0.3%	0.1%	7.2%	3.0%	1.6%	0.1%	0.1%	3.0%	1.2%
727	50	61	5.7%	59.5%	21.5%	0.3%	0.2%	0.4%	0.0%	0.2%	0.1%	7.3%	3.0%	1.6%	0.1%	0.0%	0.0%	0.0%
728	50	57	5.6%	59.1%	21.6%	0.2%	0.1%	0.2%	0.0%	0.1%	0.1%	7.6%	3.1%	1.9%	0.3%	0.0%	0.0%	0.0%
729	50	64	5.1%	53.4%	25.0%	1.0%	0.7%	1.2%	0.1%	0.6%	0.0%	3.8%	1.6%	1.0%	0.1%	0.0%	0.0%	6.3%
730	50	44	6.0%	63.2%	17.6%	0.3%	0.2%	0.4%	0.0%	0.2%	0.1%	5.5%	2.3%	1.9%	0.4%	0.0%	0.0%	1.9%
731	50	117	5.8%	60.7%	19.8%	0.2%	0.2%	0.3%	0.0%	0.1%	0.1%	5.4%	2.2%	1.7%	0.3%	0.0%	1.6%	1.5%
732	50	112	4.8%	50.7%	21.7%	1.1%	0.8%	1.3%	0.1%	0.7%	0.1%	6.4%	2.7%	1.6%	0.1%	0.0%	1.5%	6.3%
733	50	31	4.8%	50.0%	22.9%	0.1%	0.0%	0.1%	0.0%	0.0%	0.1%	5.1%	2.1%	1.6%	0.5%	0.0%	0.0%	12.9%
734	50	2	3.7%	38.4%	41.2%	0.3%	0.2%	0.3%	0.0%	0.2%	0.1%	10.1%	4.2%	1.2%	0.1%	0.0%	0.0%	0.0%
735	50	12	5.8%	61.3%	19.1%	0.3%	0.2%	0.4%	0.0%	0.2%	0.1%	7.5%	3.1%	1.8%	0.1%	0.0%	0.0%	0.0%

Traffic Flows and Breakdown by 16 Vehicle Classes (Year 2036)

Link No.	Speed Limit	Total Vehicle	19 - Motorcycles (MC)	01 - Private Cars (PC)	03 - Taxi	14 - Non-franchised Bus <=6.4t	15 - Non-franchised Bus 6.4-15t	16 - Non-franchised Bus >15t	12 - Private Light Bus <=3.5t	13 - Private Light Bus >3.5t	04 - Light Goods Vehicles <=2.5t	05 - Lt Goods Vehicles 2.5-3.5t	06 - Light Goods Vehicles >3.5t	07 - Heavy Goods Vehicles <=15t	08 - Heavy Goods Vehicles >15t	17 - Franchised Bus (SD)	18 - Franchised Bus (DD)	11 - Public Light Buses
	km/hr	0200-0300																
736	50	85	5.0%	52.5%	21.7%	0.8%	0.6%	0.9%	0.1%	0.5%	0.1%	8.7%	3.6%	1.8%	0.2%	0.0%	0.0%	3.5%
737	50	15	3.9%	40.6%	18.3%	0.0%	0.0%	0.1%	0.0%	0.0%	0.1%	5.4%	2.2%	1.9%	0.6%	0.0%	0.0%	26.9%
738	50	70	5.2%	54.3%	20.9%	0.8%	0.6%	0.9%	0.1%	0.5%	0.1%	7.6%	3.1%	1.5%	0.1%	0.0%	0.0%	4.3%
739	50	73	4.2%	44.5%	29.9%	0.5%	0.3%	0.6%	0.1%	0.3%	0.0%	4.6%	1.9%	0.9%	0.1%	0.1%	2.3%	9.7%
740	50	113	5.0%	52.9%	18.6%	0.5%	0.4%	0.6%	0.1%	0.3%	0.1%	8.5%	3.5%	1.3%	0.1%	0.1%	2.4%	5.7%
741	50	34	4.7%	49.6%	17.1%	0.4%	0.3%	0.5%	0.1%	0.3%	0.1%	7.7%	3.2%	1.4%	0.2%	0.0%	0.0%	14.5%
742	50	71	4.3%	45.5%	16.2%	0.5%	0.4%	0.6%	0.1%	0.3%	0.0%	2.7%	1.1%	0.6%	0.0%	0.1%	5.3%	22.1%
743	50	92	4.7%	49.4%	17.4%	0.7%	0.5%	0.8%	0.1%	0.4%	0.0%	3.0%	1.2%	0.6%	0.0%	0.1%	4.1%	17.0%
745	50	69	4.8%	49.9%	22.7%	0.6%	0.4%	0.7%	0.1%	0.4%	0.1%	7.6%	3.2%	1.4%	0.1%	0.1%	2.7%	5.6%
746	50	31	4.1%	42.6%	13.5%	0.8%	0.6%	1.0%	0.1%	0.5%	0.1%	5.3%	2.2%	0.8%	0.0%	0.1%	5.4%	22.9%
749	70	805	6.0%	62.6%	15.4%	0.5%	0.3%	0.5%	0.1%	0.3%	0.1%	6.0%	2.5%	2.5%	0.2%	0.0%	2.0%	1.1%
750	70	767	6.0%	62.8%	11.5%	0.7%	0.5%	0.8%	0.1%	0.4%	0.1%	8.2%	3.4%	2.0%	0.1%	0.1%	2.3%	1.2%
751	70	232	5.5%	58.2%	21.2%	0.4%	0.3%	0.5%	0.1%	0.3%	0.1%	7.9%	3.3%	2.2%	0.1%	0.0%	0.0%	0.0%
752	70	301	6.1%	63.7%	19.6%	0.4%	0.3%	0.4%	0.0%	0.2%	0.1%	5.3%	2.2%	1.3%	0.3%	0.0%	0.0%	0.0%
753	70	299	5.1%	54.0%	25.0%	0.4%	0.3%	0.5%	0.1%	0.3%	0.1%	7.0%	2.9%	2.1%	0.2%	0.0%	1.2%	0.9%
754	70	268	6.2%	65.2%	16.9%	0.3%	0.2%	0.3%	0.0%	0.2%	0.1%	5.2%	2.2%	1.5%	0.2%	0.0%	1.5%	0.0%
755	70	97	5.1%	53.6%	21.3%	0.2%	0.1%	0.2%	0.0%	0.1%	0.1%	9.4%	3.9%	2.8%	0.3%	0.0%	0.2%	2.7%
756	70	83	6.1%	64.0%	14.1%	0.3%	0.2%	0.3%	0.0%	0.2%	0.1%	5.8%	2.4%	1.4%	0.2%	0.1%	4.8%	0.0%
757	50	129	6.3%	66.1%	17.4%	0.2%	0.1%	0.2%	0.0%	0.1%	0.1%	5.4%	2.2%	1.6%	0.2%	0.0%	0.0%	0.0%
759	50	132	5.4%	56.9%	24.7%	0.4%	0.3%	0.4%	0.0%	0.2%	0.1%	5.5%	2.3%	1.3%	0.1%	0.0%	0.0%	2.4%
760	50	107	6.0%	63.1%	19.9%	0.5%	0.4%	0.6%	0.1%	0.3%	0.0%	4.2%	1.7%	0.8%	0.0%	0.0%	0.8%	1.6%
761	50	132	5.5%	57.4%	22.4%	0.4%	0.3%	0.4%	0.0%	0.2%	0.1%	7.0%	2.9%	2.0%	0.1%	0.0%	0.0%	1.3%
777	70	357	5.8%	61.2%	12.6%	0.6%	0.4%	0.7%	0.1%	0.4%	0.1%	7.4%	3.1%	3.4%	0.2%	0.1%	2.7%	1.2%
778	50	46	5.9%	62.2%	22.5%	0.1%	0.1%	0.2%	0.0%	0.1%	0.1%	4.9%	2.0%	1.8%	0.2%	0.0%	0.0%	0.0%
779	50	430	6.1%	64.4%	18.9%	0.3%	0.2%	0.4%	0.0%	0.2%	0.1%	5.4%	2.2%	1.4%	0.3%	0.0%	0.0%	0.0%
780	50	332	5.3%	56.1%	23.6%	0.4%	0.3%	0.5%	0.0%	0.3%	0.1%	7.2%	3.0%	2.0%	0.1%	0.0%	1.0%	0.0%
781	50	56	5.3%	55.7%	25.2%	0.5%	0.4%	0.6%	0.1%	0.3%	0.1%	7.1%	3.0%	1.7%	0.1%	0.0%	0.0%	0.0%
782	50	35	5.9%	61.9%	22.9%	0.1%	0.1%	0.2%	0.0%	0.1%	0.1%	5.4%	2.2%	1.1%	0.1%	0.0%	0.0%	0.0%
783	50	107	6.0%	63.1%	19.9%	0.5%	0.4%	0.6%	0.1%	0.3%	0.0%	4.2%	1.7%	0.8%	0.0%	0.0%	0.8%	1.6%
784	50	111	5.7%	59.7%	21.1%	0.2%	0.2%	0.3%	0.0%	0.1%	0.1%	6.4%	2.7%	1.9%	0.1%	0.0%	0.0%	1.5%
785	50	80	5.9%	62.4%	19.3%	0.6%	0.4%	0.7%	0.1%	0.4%	0.0%	4.3%	1.8%	0.8%	0.0%	0.0%	1.1%	2.1%
786	50	126	5.8%	60.7%	20.7%	0.3%	0.2%	0.3%	0.0%	0.2%	0.1%	6.1%	2.5%	1.7%	0.1%	0.0%	0.0%	1.4%
787	50	173	5.9%	61.5%	20.4%	0.2%	0.2%	0.3%	0.0%	0.2%	0.1%	6.1%	2.5%	1.5%	0.1%	0.0%	0.0%	1.0%
788	50	311	6.1%	64.4%	18.2%	0.4%	0.3%	0.4%	0.0%	0.2%	0.1%	5.6%	2.3%	1.6%	0.3%	0.0%	0.0%	0.0%
789	50	386	5.3%	56.0%	23.0%	0.4%	0.3%	0.5%	0.0%	0.3%	0.1%	7.6%	3.1%	2.1%	0.1%	0.0%	0.9%	0.4%
790	50	317	6.0%	63.5%	18.3%	0.4%	0.3%	0.5%	0.0%	0.3%	0.1%	6.1%	2.5%	1.7%	0.3%	0.0%	0.0%	0.0%
791	50	327	5.3%	55.8%	23.0%	0.3%	0.2%	0.4%	0.0%	0.2%	0.1%	7.6%	3.1%	2.1%	0.2%	0.0%	1.0%	0.5%
792	50	73	5.8%	61.1%	21.7%	0.2%	0.2%	0.3%	0.0%	0.2%	0.1%	6.1%	2.5%	1.5%	0.1%	0.0%	0.0%	0.0%
793	50	154	5.5%	57.8%	19.5%	0.7%	0.5%	0.8%	0.1%	0.4%	0.1%	7.7%	3.2%	2.1%	0.1%	0.0%	0.5%	1.1%
794	50	120	5.5%	57.4%	22.3%	0.2%	0.1%	0.2%	0.0%	0.1%	0.1%	6.0%	2.5%	1.4%	0.0%	0.1%	2.8%	1.4%
795	50	178	5.6%	58.5%	18.3%	0.6%	0.5%	0.8%	0.1%	0.4%	0.1%	8.1%	3.4%	2.1%	0.1%	0.0%	0.5%	1.0%
796	50	193	5.7%	59.4%	21.3%	0.1%	0.1%	0.2%	0.0%	0.1%	0.1%	6.0%	2.5%	1.5%	0.2%	0.0%	1.7%	1.2%
797	50	98	5.7%	59.5%	16.0%	0.8%	0.6%	1.0%	0.1%	0.5%	0.1%	8.2%	3.4%	1.7%	0.0%	0.0%	0.9%	1.7%
798	50	74	5.7%	59.3%	23.2%	0.2%	0.2%	0.3%	0.0%	0.2%	0.1%	5.2%	2.1%	1.2%	0.1%	0.0%	0.0%	2.3%
799	50	96	5.2%	54.9%	11.8%	0.5%	0.3%	0.6%	0.1%	0.3%	0.1%	5.8%	2.4%	2.3%	0.2%	0.2%	7.9%	7.6%
800	50	104	3.0%	31.5%	9.2%	0.4%	0.3%	0.4%	0.0%	0.2%	0.0%	2.8%	1.1%	0.8%	0.1%	1.0%	43.3%	5.7%
801	50	284	5.4%	56.3%	15.2%	0.4%	0.3%	0.4%	0.0%	0.2%	0.1%	6.4%	2.7%	2.3%	0.4%	0.1%	3.3%	6.6%
802	50	381	5.3%	55.6%	16.7%	0.3%	0.2%	0.4%	0.0%	0.2%	0.1%	7.2%	3.0%	2.4%	0.4%	0.1%	2.5%	5.6%
803	50	224	4.1%	42.9%	13.0%	0.3%	0.2%	0.4%	0.0%	0.2%	0.0%	4.8%	2.0%	0.9%	0.0%	0.6%	26.8%	3.5%
804	50	268	5.3%	55.1%	14.7%	0.4%	0.3%	0.5%	0.1%	0.3%	0.1%	6.7%	2.8%	1.9%	0.4%	0.1%	5.0%	6.5%
805	50	269	4.7%	48.9%	15.2%	0.1%	0.1%	0.1%	0.0%	0.1%	0.0%	4.2%	1.8%	1.6%	0.3%	0.4%	15.9%	6.7%
806	50	350	5.5%	57.2%	14.5%	0.4%	0.3%	0.4%	0.0%	0.2%	0.1%	6.5%	2.7%	1.8%	0.4%	0.1%	5.0%	4.9%
807	50	269	4.5%	47.2%	14.7%	0.4%	0.3%	0.4%	0.0%	0.2%	0.1%	5.4%	2.2%	1.1%	0.1%	0.4%	17.7%	5.1%
808	50	123	5.3%	55.6%	23.2%	0.4%	0.3%	0.5%	0.1%	0.3%	0.1%	7.9%	3.3%	2.8%	0.2%	0.0%	0.0%	0.0%
809	50	16	4.3%	45.1%	18.8%	0.2%	0.1%	0.2%	0.0%	0.1%	0.2%	19.0%	7.9%	3.8%	0.3%	0.0%	0.0%	0.0%
814	50	285	5.9%	61.8%	19.0%	0.5%	0.4%	0.6%	0.1%	0.3%	0.1%	6.6%	2.7%	1.7%	0.4%	0.0%	0.0%	0.0%
815	50	129	5.6%	58.6%	21.5%	0.3%	0.2%	0.3%	0.0%	0.2%	0.1%	7.6%	3.2%	2.3%	0.2%	0.0%	0.0%	0.0%
816	50	272	5.9%	61.9%	17.0%	0.6%	0.4%	0.7%	0.1%	0.4%	0.1%	7.4%	3.1%	1.7%	0.3%	0.0%	0.0%	0.2%
817	50	129	5.4%	57.2%	21.0%	0.5%	0.4%	0.6%	0.1%	0.3%	0.1%	8.2%	3.4%	2.5%	0.2%	0.0%	0.0%	0.0%
818	70	659	6.1%	63.5%	14.8%	0.5%	0.3%	0.6%	0.1%	0.3%	0.1%	6.0%	2.5%	2.0%	0.2%	0.0%	2.1%	1.1%
819	70	536	6.1%	63.9%	9.5%	0.8%	0.6%	1.0%	0.1%	0.5%	0.1%	8.3%	3.4%	1.3%	0.1%	0.1%	3.0%	1.4%
820	70	826	6.0%	63.1%	14.3%	0.5%	0.4%	0.6%	0.1%	0.3%	0.1%	7.0%	2.9%	1.9%	0.2%	0.0%	1.8%	0.9%
821	70	616	6.2%	65.1%	9.5%	0.7%	0.5%	0.9%	0.1%	0.5%	0.1%	8.0%	3.3%	1.2%	0.1%	0.1%	2.6%	1.2%
822	70	415	6.2%	65.5%	9.1%	0.3%	0.2%	0.4%	0.0%	0.2%	0.1%	9.1%	3.8%	1.6%	0.1%	0.0%	1.5%	1.8%
823	70	346	5.4%	56.5%	18.1%	0.5%	0.3%	0.6%	0.1%	0.3%	0.1%	7.7%	3.2%	2.4%	0.1%	0.1%	2.7%	2.1%
824	50	183	4.4%	46.3%	10.7%	0.6%	0.4%	0.7%	0.1%	0.4%	0.1%	5.7%	2.4%	1.6%	0.3%	0.2%	7.5%	18.7%
825	50	58	6.1%	63.6%	5.4%	0.8%	0.6%	0.9%	0.1%	0.5%	0.1%	5.8%	2.4%	1.3%	0.0%	0.0%	1.4%	11.0%
826	70	480	6.5%	67.8%	11.6%	0.5%	0.4%	0.6%	0.1%	0.3%	0.1%	6.5%	2.7%	1.5%	0.2%	0.0%	1.2%	0.0%
827	70	202	6.1%	64.2%	10.5%	1.6%	1.1%	1.9%	0.2%	1.0%	0.1%	5.6%	2.3%	0.5%	0.0%	0.1%	4.8%	0.0%
828	50	22	5.4%	57.1%	14.7%	2.1%	1.5%	2.5%	0.3%	1.4%	0.0%	4.7%	1.9%	8.3%	0.1%	0.0%	0.0%	0.0%
829	50	61	7.5%	79.1%	9.7%	0.0%	0.0%	0.0%	0.0%	0.0%	0.0%	1.9%	0.8%	0.8%	0.0%	0.0%	0.0%	0.0%
830	50	101	5.6%	59.1%	12.6%	0.5%	0.4%	0.6%	0.1%	0.4%	0.1%	7.9%	3.3%	9.0%	0.4%	0.0%	0.0%	0.0%
831	50	45	5.3%	55.6%	10.5%	0.2%	0.1%	0.2%	0.0%	0.1%	0.1%	13.7%	5.7%	8.0%	0.4%	0.0%	0.0%	0.0%
832	50	38	6.6%	69.2%	8.4%	0.4%	0.3%	0.5%	0.0%	0.3%	0.1%	7.5%	3.1%	3.4%	0.3%	0.0%	0.0%	0.0%
833	50	108	6.2%	65.4%	11.1%	0.2%	0.2%	0.3%	0.0%	0.1%	0.1%	7.7%	3.2%	5.2%	0.1%	0.0%	0.0%	0.0%
834	50	196	5.5%	57.3%	26.1%	0.4%	0.3%	0.5%	0.1%	0.3%	0.0%	3.6%	1.5%	1.2%	0.1%	0.1%	3.1%	0.0%
835	50	109	5.7%	59.6%	22.9%	0.5%	0.3%	0.5%	0.1%	0.3%	0.0%	3.4%	1.4%	1.1%	0.1%	0.1%	4.0%	0.0%
836	50	194	4.1%	43.2%	13.1%	0.4%	0.3%	0.5%	0.1%	0.3%	0.1%	5.1%	2.1%	1.2%	0.2%	0.5%	21.9%	7.1%
837	50	101	5.3%	55.9%	22.0%	0.2%	0.1%	0.2%	0.0%	0.1%	0.1%	6.5%	2.7%	1.2%	0.0%	0.1%	3.3%	2.3%
838	50	65	5.5%	57.2%	12.7%	0.3%	0.2%	0.4%	0.0%	0.2%	0.1%	6.5%	2.7%	2.7%	0.2%	0.0%	1.9%	9.2%
839	50	253	4.6%	47.8%	14.5%	0.1%	0.1%	0.1%	0.0%	0.1%	0.0%	4.4%	1.8%	1.6%	0.3%	0.4%	17.0%	7.1%
840	50	14	5.8%	60.7%	21.2%	0.3%	0.2%	0.3%	0.0%	0.2%	0.1%	6.4%	2.6%	2.1%	0.1%	0.0%	0.0%	0.0%
841	50	75	5.5%	57.6%	19.0%	0.3%	0.2%	0.3%	0.0%	0.2%	0.1%	6.1%	2.5%	1.0%	0.1%	0.2%	7.0%	0.0%
842	50	91	2.6%	27.1%	7.4%	0.4%	0.3%	0.4%	0.0%	0.2%	0.0%	2.2%	0.9%	0.6%	0.1%	1.2%	49.8%	6.6%
843	50	149	3.4%	35.4%	10.0%	0.4%	0.3%	0.5%	0.0%	0.3%	0.0%	4.1%	1.7%	0.9%	0.0%	0.9%	36.8%	5.3%
847	50	187	4.9%	51.0%	22.4%	0.4%	0.3%	0.4%	0.0%	0.2%	0.0%	2.3%	1.0%	0.8%	0.1%	0.1%	5.3%	10.7%
848	50	170	5.3%	55.3%	23.9%	0.4%	0.3%	0.5%	0.1%	0.3%	0.0%	2.7%	1.1%	0.9%	0.1%	0.1%	2.8%	6.3%
849	50	34	1.9%	19.7%	8.8%	0.1%	0.0%	0.1%	0.0%	0.0%	0.0%	0.7%	0.3%	0.2%	0.0%	0.1%	5.6%	62.5%
850	50	77	5.5%	57.6%	18.2%	0.2%	0.2%	0.3%	0.0%	0.1%	0.0%	3.2%	1.3%	1.1%	0.3%	0.0%	0.8%	11.1%
851	50	34	1.9%	20.0%	8.8%	0.1%	0.0%	0.1%	0.0%	0.0%	0.0%	0.7%	0.3%	0.2%	0.0%	0.1%	5.5%	62.1%
852	50	46	3.7%	38.9%	17.7%	0.3%	0.2%	0.3%	0.0%	0.2%	0.0%	2.5%	1.0%	1.0%	0.3%	0.0%	1.4%	32.4%
853	50	29	1.2%	12.8%	5.3%	0.0%	0.0%	0.0%	0.0%	0.0%	0.0%	0.7%	0.3%	0.1%	0.0%	0.2%	6.5%	72.8%
854	50	101	4.9%	51.8%	21.6%	0.4%	0.3%	0.5%	0.1%	0.3%	0.0%	2.5%	1.0%	0.8%	0.2%	0.0%	0.6%	14.8%
855	50	32	1.1%	11.6%	4.8%	0.0%	0.0%	0.0%	0.0%	0.0%	0.0%	0.7%	0.3%	0.1%	0.0%	0.1%	5.9%	75.2%
856	50	68	4.5%	47.6%	18.4%	0.4%	0.3%	0.4%	0.0%	0.2%	0.0%	2.6%	1.1%	1.2%	0.2%	0.0%	0.9%	22.1%
859	50	117	5.6%	59.2%	24.4%	0.5%	0.4%	0.6%	0.1%	0.4%	0.0%	4.6%	1.9%	1.8%	0.4%	0.0%	0.0%	0.0%
860	50	100	5.8%	61.3%	25.4%	0.3%	0.2%	0.3%	0.0%	0.2%	0.0%	4.1%	1.7%	0.7%	0.1%	0.0%	0.0%	0.0%
861	50	43	5.7%	60.3%	24.1%	0.4%	0.3%	0.4%	0.0%	0.2%	0.1%	5.2%	2.2%	1.0%	0.1%	0.0%	0.0%	0.0%
862	50	90	6.0%	63.3%	22.9%	0.2%	0.2%	0.3%	0.0%	0.1%	0.0%	4.3%	1.8%	0.8%	0.1%	0.0%	0.0%	0.0%
863	50	57	5.8%	60.8%	24.1%	0.3%	0.2%	0.4%	0.0%	0.2%	0.1%	4.9%	2.0%	1.0%	0.1%	0.0%	0.0%	0.0%
864	50	106	6.2%	64.8%	21.3%	0.2%	0.2%	0.3%	0.0%	0.1%	0.0%	4.2%	1.8%	0.7%	0.1%	0.0%	0.0%	0.0%
865	50	181	5.8%	60.6%	25.7%	0.2%	0.2%	0.3%	0.0%	0.2%	0.0%	4.3%	1.8%	0.8%	0.1%	0.0%	0.0%	0.0%
866	50	102	6.5%	67.7%	17.9%	0.2%	0.2%	0.3%	0.0%	0.1%	0.0%	4.4%	1.8%	0.7%	0.1%	0.0%	0.0%	0.0%
867	50	56	5.3%	55.3%	25.7%	0.8%	0.6%	0.9%	0.1%	0.5%	0.1%	5.0%	2.1%	2.9%	0.7%	0.0%	0.0%	0.0%
868	50	124	5.8%	60.5%	26.4%	0.2%	0.2%	0.3%	0.0%	0.1%	0.0%	4.0%	1.7%	0.7%	0.1%	0.0%	0.0%	0.0%

Traffic Flows and Breakdown by 16 Vehicle Classes (Year 2036)

Link No.	Speed Limit	Total Vehicle	19 - Motorcycles (MC)	01 - Private Cars (PC)	03 - Taxi	14 - Non-franchised Bus <=6.4t	15 - Non-franchised Bus 6.4-15t	16 - Non-franchised Bus >15t	12 - Private Light Bus <=3.5t	13 - Private Light Bus >3.5t	04 - Light Goods Vehicles <=2.5t	05 - Lt Goods Vehicles 2.5-3.5t	06 - Light Goods Vehicles >3.5t	07 - Heavy Goods Vehicles <=15t	08 - Heavy Goods Vehicles >15t	17 - Franchised Bus (SD)	18 - Franchised Bus (DD)	11 - Public Light Buses
	km/hr	0200-0300																
870	50	2	3.5%	36.9%	38.1%	2.0%	1.4%	2.4%	0.3%	1.3%	0.1%	9.3%	3.9%	0.8%	0.1%	0.0%	0.0%	0.0%
871	50	43	3.4%	35.2%	15.9%	0.2%	0.1%	0.2%	0.0%	0.1%	0.1%	9.4%	3.9%	4.1%	0.3%	0.6%	26.5%	0.0%
872	70	289	6.4%	67.4%	9.2%	0.9%	0.6%	1.0%	0.1%	0.6%	0.1%	5.9%	2.5%	3.7%	0.0%	0.0%	1.5%	0.0%
873	70	183	6.3%	66.6%	7.7%	0.6%	0.4%	0.7%	0.1%	0.4%	0.1%	7.4%	3.1%	4.0%	0.0%	0.1%	2.4%	0.0%
874	50	220	5.9%	61.6%	14.1%	0.3%	0.2%	0.4%	0.0%	0.2%	0.0%	2.6%	1.1%	0.9%	0.1%	0.1%	2.8%	9.5%
875	50	226	5.3%	55.3%	12.0%	0.4%	0.3%	0.5%	0.1%	0.3%	0.1%	6.8%	2.8%	4.1%	0.5%	0.1%	6.4%	5.0%
876	50	9	0.9%	9.7%	10.4%	0.0%	0.0%	0.0%	0.0%	0.0%	0.0%	2.5%	1.1%	0.0%	0.0%	0.0%	0.0%	75.4%
877	50	15	3.5%	36.6%	12.7%	0.0%	0.0%	0.0%	0.0%	0.0%	0.0%	1.9%	0.8%	0.5%	0.0%	0.0%	0.0%	43.9%
878	50	14	3.4%	36.1%	12.5%	0.0%	0.0%	0.0%	0.0%	0.0%	0.0%	1.9%	0.8%	0.5%	0.0%	0.0%	0.0%	44.7%
879	50	9	0.9%	9.7%	10.4%	0.0%	0.0%	0.0%	0.0%	0.0%	0.0%	2.5%	1.1%	0.0%	0.0%	0.0%	0.0%	75.4%
882	50	109	5.3%	55.5%	27.3%	0.4%	0.3%	0.4%	0.0%	0.2%	0.1%	5.9%	2.4%	2.0%	0.2%	0.0%	0.0%	0.0%
883	50	110	4.5%	46.7%	24.4%	0.5%	0.4%	0.6%	0.1%	0.3%	0.1%	5.9%	2.4%	1.4%	0.2%	0.3%	11.2%	1.0%
884	50	111	4.5%	46.9%	24.6%	0.5%	0.4%	0.6%	0.1%	0.4%	0.1%	5.7%	2.4%	1.4%	0.2%	0.3%	11.1%	1.0%
885	50	113	4.5%	47.2%	24.7%	0.6%	0.4%	0.6%	0.1%	0.4%	0.1%	5.5%	2.3%	1.4%	0.2%	0.3%	10.9%	0.9%
886	50	114	4.5%	47.4%	24.9%	0.6%	0.4%	0.7%	0.1%	0.4%	0.1%	5.4%	2.2%	1.4%	0.2%	0.3%	10.8%	0.9%
887	50	116	4.5%	47.6%	25.0%	0.6%	0.4%	0.7%	0.1%	0.4%	0.1%	5.2%	2.1%	1.3%	0.2%	0.2%	10.7%	0.9%
888	50	117	4.6%	47.8%	25.2%	0.6%	0.4%	0.7%	0.1%	0.4%	0.1%	5.0%	2.1%	1.3%	0.2%	0.2%	10.5%	0.9%
889	50	118	4.6%	48.0%	25.3%	0.6%	0.4%	0.7%	0.1%	0.4%	0.1%	4.9%	2.0%	1.3%	0.2%	0.2%	10.4%	0.9%
890	50	120	4.6%	48.3%	25.4%	0.6%	0.4%	0.7%	0.1%	0.4%	0.0%	4.7%	1.9%	1.2%	0.2%	0.2%	10.3%	0.9%
891	50	121	4.6%	48.5%	25.6%	0.6%	0.4%	0.7%	0.1%	0.4%	0.0%	4.5%	1.9%	1.2%	0.2%	0.2%	10.2%	0.9%
892	50	122	4.6%	48.7%	25.7%	0.6%	0.4%	0.7%	0.1%	0.4%	0.0%	4.4%	1.8%	1.2%	0.2%	0.2%	10.1%	0.9%
893	50	124	4.7%	48.8%	25.8%	0.6%	0.4%	0.7%	0.1%	0.4%	0.0%	4.2%	1.8%	1.2%	0.2%	0.2%	10.0%	0.9%
894	50	125	4.7%	49.0%	26.0%	0.6%	0.4%	0.7%	0.1%	0.4%	0.0%	4.1%	1.7%	1.1%	0.2%	0.2%	9.8%	0.9%
895	50	2	3.6%	37.4%	40.1%	0.2%	0.1%	0.2%	0.0%	0.1%	0.1%	10.0%	4.1%	3.3%	0.6%	0.0%	0.0%	0.0%
896	50	2	3.6%	37.4%	40.1%	0.2%	0.1%	0.2%	0.0%	0.1%	0.1%	10.0%	4.1%	3.3%	0.6%	0.0%	0.0%	0.0%
897	50	3	4.7%	49.4%	31.5%	0.6%	0.4%	0.7%	0.1%	0.4%	0.1%	7.7%	3.2%	1.1%	0.1%	0.0%	0.0%	0.0%
898	50	3	4.7%	49.4%	31.5%	0.6%	0.4%	0.7%	0.1%	0.4%	0.1%	7.7%	3.2%	1.1%	0.1%	0.0%	0.0%	0.0%
899	50	2	3.6%	37.4%	40.1%	0.2%	0.1%	0.2%	0.0%	0.1%	0.1%	10.0%	4.1%	3.3%	0.6%	0.0%	0.0%	0.0%
900	50	2	3.6%	37.4%	40.1%	0.2%	0.1%	0.2%	0.0%	0.1%	0.1%	10.0%	4.1%	3.3%	0.6%	0.0%	0.0%	0.0%
901	50	4	5.1%	53.6%	22.5%	0.7%	0.5%	0.8%	0.1%	0.4%	0.1%	8.0%	3.3%	3.8%	1.2%	0.0%	0.0%	0.0%
902	50	4	5.1%	53.6%	22.5%	0.7%	0.5%	0.8%	0.1%	0.4%	0.1%	8.0%	3.3%	3.8%	1.2%	0.0%	0.0%	0.0%
903	50	2	3.6%	37.4%	40.1%	0.2%	0.1%	0.2%	0.0%	0.1%	0.1%	10.0%	4.1%	3.3%	0.6%	0.0%	0.0%	0.0%
904	50	2	3.6%	37.4%	40.1%	0.2%	0.1%	0.2%	0.0%	0.1%	0.1%	10.0%	4.1%	3.3%	0.6%	0.0%	0.0%	0.0%
905	50	4	5.1%	53.6%	22.5%	0.7%	0.5%	0.8%	0.1%	0.4%	0.1%	8.0%	3.3%	3.8%	1.2%	0.0%	0.0%	0.0%
906	50	136	4.5%	46.8%	18.8%	0.3%	0.2%	0.3%	0.0%	0.2%	0.1%	6.3%	2.6%	2.2%	0.5%	0.2%	8.8%	8.3%
907	50	134	4.5%	46.8%	18.8%	0.3%	0.2%	0.3%	0.0%	0.2%	0.1%	6.1%	2.5%	2.2%	0.5%	0.2%	8.9%	8.5%
908	50	132	4.5%	46.8%	18.8%	0.3%	0.2%	0.3%	0.0%	0.2%	0.1%	6.0%	2.5%	2.1%	0.4%	0.2%	9.0%	8.6%
909	50	130	4.5%	46.8%	18.8%	0.3%	0.2%	0.3%	0.0%	0.2%	0.1%	5.9%	2.4%	2.0%	0.4%	0.2%	9.2%	8.7%
910	50	128	4.5%	46.8%	18.9%	0.3%	0.2%	0.3%	0.0%	0.2%	0.1%	5.7%	2.4%	2.0%	0.4%	0.2%	9.3%	8.9%
911	50	125	4.5%	46.8%	18.9%	0.2%	0.2%	0.3%	0.0%	0.2%	0.1%	5.6%	2.3%	1.9%	0.4%	0.2%	9.5%	9.0%
912	50	123	4.5%	46.8%	18.9%	0.2%	0.2%	0.3%	0.0%	0.1%	0.1%	5.5%	2.3%	1.8%	0.3%	0.2%	9.7%	9.2%
913	50	121	4.5%	46.8%	18.9%	0.2%	0.2%	0.3%	0.0%	0.1%	0.1%	5.3%	2.2%	1.7%	0.3%	0.2%	9.8%	9.4%
914	50	119	4.5%	46.8%	18.9%	0.2%	0.2%	0.3%	0.0%	0.1%	0.1%	5.2%	2.1%	1.7%	0.3%	0.2%	10.0%	9.5%
915	50	117	4.5%	46.8%	19.0%	0.2%	0.1%	0.2%	0.0%	0.1%	0.1%	5.0%	2.1%	1.6%	0.2%	0.2%	10.2%	9.7%
916	50	115	4.5%	46.7%	19.0%	0.2%	0.1%	0.2%	0.0%	0.1%	0.0%	4.8%	2.0%	1.5%	0.2%	0.2%	10.4%	9.9%
917	50	113	4.5%	46.7%	19.0%	0.2%	0.1%	0.2%	0.0%	0.1%	0.0%	4.7%	1.9%	1.4%	0.2%	0.2%	10.6%	10.1%
918	50	113	5.4%	57.2%	22.1%	0.3%	0.2%	0.3%	0.0%	0.2%	0.1%	5.9%	2.4%	2.7%	0.4%	0.0%	0.0%	2.8%
919	50	2	3.8%	39.4%	42.2%	0.0%	0.0%	0.0%	0.0%	0.0%	0.1%	10.3%	4.3%	0.0%	0.0%	0.0%	0.0%	0.0%
920	50	116	5.6%	58.6%	22.7%	0.3%	0.2%	0.3%	0.0%	0.2%	0.1%	6.5%	2.7%	2.6%	0.3%	0.0%	0.0%	0.0%
921	50	10	1.6%	16.9%	8.5%	0.0%	0.0%	0.0%	0.0%	0.0%	0.0%	2.1%	0.9%	0.3%	0.0%	1.4%	60.1%	8.2%
922	50	47	4.7%	48.9%	17.2%	0.3%	0.2%	0.4%	0.0%	0.2%	0.1%	5.3%	2.2%	2.0%	0.1%	0.4%	18.1%	0.0%
923	50	2	3.8%	39.4%	42.2%	0.0%	0.0%	0.0%	0.0%	0.0%	0.1%	10.3%	4.3%	0.0%	0.0%	0.0%	0.0%	0.0%
924	50	2	3.8%	39.4%	42.2%	0.0%	0.0%	0.0%	0.0%	0.0%	0.1%	10.3%	4.3%	0.0%	0.0%	0.0%	0.0%	0.0%
925	50	2	3.8%	39.4%	42.2%	0.0%	0.0%	0.0%	0.0%	0.0%	0.1%	10.3%	4.3%	0.0%	0.0%	0.0%	0.0%	0.0%
926	50	2	3.8%	39.4%	42.2%	0.0%	0.0%	0.0%	0.0%	0.0%	0.1%	10.3%	4.3%	0.0%	0.0%	0.0%	0.0%	0.0%
927	50	39	4.4%	46.4%	22.6%	0.3%	0.2%	0.4%	0.0%	0.2%	0.0%	3.0%	1.2%	1.1%	0.1%	0.0%	0.0%	19.8%
928	50	12	1.3%	13.8%	7.6%	0.1%	0.0%	0.1%	0.0%	0.0%	0.0%	1.9%	0.8%	0.7%	0.2%	0.2%	7.2%	66.1%
929	50	60	5.7%	60.0%	25.2%	0.7%	0.5%	0.8%	0.1%	0.4%	0.0%	3.7%	1.5%	1.2%	0.2%	0.0%	0.0%	0.0%
930	50	31	5.5%	57.7%	19.6%	0.4%	0.3%	0.5%	0.0%	0.3%	0.1%	7.1%	3.0%	2.3%	0.5%	0.0%	0.0%	2.8%
931	50	32	5.5%	57.2%	29.2%	0.1%	0.1%	0.2%	0.0%	0.1%	0.0%	4.2%	1.7%	1.3%	0.3%	0.0%	0.0%	0.0%
932	50	25	5.1%	54.0%	15.7%	0.3%	0.2%	0.4%	0.0%	0.2%	0.0%	4.8%	2.0%	1.0%	0.1%	0.0%	0.0%	16.1%
933	50	43	4.0%	41.9%	23.6%	0.3%	0.2%	0.4%	0.0%	0.2%	0.1%	5.3%	2.2%	0.9%	0.1%	0.1%	4.8%	15.8%
934	50	26	5.5%	57.9%	15.8%	0.2%	0.1%	0.2%	0.0%	0.1%	0.0%	2.6%	1.1%	0.4%	0.0%	0.0%	0.0%	15.9%
935	50	18	2.4%	25.0%	11.3%	0.3%	0.2%	0.4%	0.0%	0.2%	0.1%	6.0%	2.5%	1.1%	0.0%	0.3%	11.7%	38.4%
936	50	76	4.1%	42.9%	29.3%	0.3%	0.2%	0.3%	0.0%	0.2%	0.1%	5.3%	2.2%	1.1%	0.2%	0.1%	3.0%	10.6%
937	50	147	4.9%	50.9%	18.3%	0.5%	0.3%	0.6%	0.1%	0.3%	0.1%	6.5%	2.7%	1.0%	0.0%	0.1%	3.6%	10.2%
938	50	61	4.5%	46.8%	28.5%	0.3%	0.2%	0.3%	0.0%	0.2%	0.1%	6.1%	2.5%	1.3%	0.2%	0.1%	3.8%	5.3%
939	50	146	4.8%	50.8%	19.3%	0.5%	0.4%	0.6%	0.1%	0.3%	0.1%	7.4%	3.1%	1.2%	0.0%	0.1%	5.0%	6.3%
940	50	147	5.2%	54.8%	19.6%	0.4%	0.3%	0.5%	0.1%	0.3%	0.1%	7.8%	3.2%	1.3%	0.1%	0.0%	1.9%	4.4%
941	50	121	5.1%	53.4%	18.8%	0.5%	0.4%	0.6%	0.1%	0.3%	0.1%	8.4%	3.5%	1.3%	0.1%	0.1%	2.2%	5.3%
942	50	12	4.6%	48.6%	23.9%	0.5%	0.4%	0.6%	0.1%	0.3%	0.1%	12.5%	5.2%	3.0%	0.2%	0.0%	0.0%	0.0%
943	50	53	6.2%	64.8%	18.7%	0.2%	0.1%	0.2%	0.0%	0.1%	0.1%	5.7%	2.3%	1.4%	0.1%	0.0%	0.0%	0.0%
944	50	54	5.6%	59.2%	19.2%	0.2%	0.2%	0.3%	0.0%	0.2%	0.1%	5.8%	2.4%	1.6%	0.1%	0.1%	3.5%	1.6%
945	50	60	4.3%	44.7%	17.1%	1.1%	0.7%	1.2%	0.1%	0.7%	0.1%	9.1%	3.8%	2.2%	0.2%	0.1%	2.8%	11.9%
946	50	16	4.1%	42.5%	23.6%	0.4%	0.3%	0.5%	0.1%	0.3%	0.1%	6.9%	2.8%	1.4%	0.0%	0.3%	11.6%	5.3%
947	50	63	4.6%	48.0%	17.0%	1.0%	0.7%	1.1%	0.1%	0.6%	0.1%	7.8%	3.2%	1.7%	0.2%	0.1%	2.7%	11.3%
948	50	3	3.0%	31.6%	28.1%	0.0%	0.0%	0.1%	0.0%	0.0%	0.1%	6.9%	2.8%	0.2%	0.0%	0.0%	0.0%	27.2%
949	50	6	1.3%	13.4%	14.4%	0.0%	0.0%	0.0%	0.0%	0.0%	0.0%	3.5%	1.5%	0.0%	0.0%	0.0%	0.0%	66.0%
950	50	3	3.0%	31.6%	28.1%	0.0%	0.0%	0.1%	0.0%	0.0%	0.1%	6.9%	2.8%	0.2%	0.0%	0.0%	0.0%	27.2%
951	50	6	1.3%	13.4%	14.4%	0.0%	0.0%	0.0%	0.0%	0.0%	0.0%	3.5%	1.5%	0.0%	0.0%	0.0%	0.0%	66.0%
952	50	3	3.0%	31.6%	28.1%	0.0%	0.0%	0.1%	0.0%	0.0%	0.1%	6.9%	2.8%	0.2%	0.0%	0.0%	0.0%	27.2%
953	50	6	1.3%	13.4%	14.4%	0.0%	0.0%	0.0%	0.0%	0.0%	0.0%	3.5%	1.5%	0.0%	0.0%	0.0%	0.0%	66.0%
954	50	3	3.0%	31.6%	28.1%	0.0%	0.0%	0.1%	0.0%	0.0%	0.1%	6.9%	2.8%	0.2%	0.0%	0.0%	0.0%	27.2%
955	50	6	1.3%	13.4%	14.4%	0.0%	0.0%	0.0%	0.0%	0.0%	0.0%	3.5%	1.5%	0.0%	0.0%	0.0%	0.0%	66.0%
956	50	3	3.0%	31.6%	28.1%	0.0%	0.0%	0.1%	0.0%	0.0%	0.1%	6.9%	2.8%	0.2%	0.0%	0.0%	0.0%	27.2%
957	50	6	1.3%	13.4%	14.4%	0.0%	0.0%	0.0%	0.0%	0.0%	0.0%	3.5%	1.5%	0.0%	0.0%	0.0%	0.0%	66.0%
958	50	2	3.8%	39.4%	42.2%	0.0%	0.0%	0.0%	0.0%	0.0%	0.1%	10.3%	4.3%	0.0%	0.0%	0.0%	0.0%	0.0%
959	50	2	3.8%	39.4%	42.2%	0.0%	0.0%	0.0%	0.0%	0.0%	0.1%	10.3%	4.3%	0.0%	0.0%	0.0%	0.0%	0.0%
960	50	28	0.3%	2.9%	3.1%	0.0%	0.0%	0.0%	0.0%	0.0%	0.0%	0.8%	0.3%	0.0%	0.0%	0.2%	6.7%	85.7%
961	50	39	3.6%	37.7%	14.1%	0.3%	0.2%	0.3%	0.0%	0.2%	0.0%	1.7%	0.7%	0.7%	0.1%	0.0%	1.6%	38.8%
962	50	2	3.8%	39.4%	42.2%	0.0%	0.0%	0.0%	0.0%	0.0%	0.1%	10.3%	4.3%	0.0%	0.0%	0.0%	0.0%	0.0%
963	50	2	3.8%	39.4%	42.2%	0.0%	0.0%	0.0%	0.0%	0.0%	0.1%	10.3%	4.3%	0.0%	0.0%	0.0%	0.0%	0.0%
964	50	2	3.8%	39.4%	42.2%	0.0%	0.0%	0.0%	0.0%	0.0%	0.1%	10.3%	4.3%	0.0%	0.0%	0.0%	0.0%	0.0%
965	50	2	3.8%	39.4%	42.2%	0.0%	0.0%	0.0%	0.0%	0.0%	0.1%	10.3%	4.3%	0.0%	0.0%	0.0%	0.0%	0.0%
966	50	6	5.8%	60.8%	26.4%	0.3%	0.2%	0.3%	0.0%	0.2%	0.0%	3.7%	1.5%	0.7%	0.1%	0.0%	0.0%	0.0%
968	50	28	0.3%	2.9%	3.1%	0.0%	0.0%	0.0%	0.0%	0.0%	0.0%	0.8%	0.3%	0.0%	0.0%	0.2%	6.7%	85.7%
969	50	39	3.6%	37.7%	14.1%	0.3%	0.2%	0.3%	0.0%	0.2%	0.0%	1.7%	0.7%	0.7%	0.1%	0.0%	1.6%	38.8%
970	50	28	0.3%	2.9%	3.1%	0.0%	0.0%	0.0%	0.0%	0.0%	0.0%	0.8%	0.3%	0.0%	0.0%	0.2%	6.7%	85.7%
971	50	39	3.6%	37.7%	14.1%	0.3%	0.2%	0.3%	0.0%	0.2%	0.0%	1.7%	0.7%	0.7%	0.1%	0.0%	1.6%	38.8%
972	50	28	0.3%	2.9%	3.1%	0.0%	0.0%	0.0%	0.0%	0.0%	0.0%	0.8%	0.3%	0.0%	0.0%	0.2%	6.7%	85.7%
973	50	39	3.6%	37.7%	14.1%	0.3%	0.2%	0.3%	0.0%	0.2%	0.0%	1.7%	0.7%	0.7%	0.1%	0.0%	1.6%	38.8%
974	50	28	0.3%	2.9%	3.1%	0.0%	0.0%	0.0%	0.0%	0.0%	0.0%	0.8%	0.3%	0.0%	0.0%	0.2%	6.7%	85.7%
975	50	39	3.6%	37.7%	14.1%	0.3%	0.2%	0.3%	0.0%	0.2%	0.0%	1.7%	0.7%	0.7%	0.1%	0.0%	1.6%	38.8%
976	50	2	3.8%	39.4%	42.2%	0.0%	0.0%	0.0%	0.0%	0.0%	0.1%	10.3%	4.3%	0.0%	0.0%	0.0%	0.0%	0.0%
977	50	2	3.8%	39.4%	42.2%	0.0%	0.0%	0.0%	0.0%	0.0%	0.1%	10.3%	4.3%	0.0%	0.0%	0.0%	0.0%	0.0%

Traffic Flows and Breakdown by 16 Vehicle Classes (Year 2036)

Link No.	Speed Limit	Total Vehicle	19 - Motorcycles (MC)	01 - Private Cars (PC)	03 - Taxi	14 - Non-franchised Bus <=6.4t	15 - Non-franchised Bus 6.4-15t	16 - Non-franchised Bus >15t	12 - Private Light Bus <=3.5t	13 - Private Light Bus >3.5t	04 - Light Goods Vehicles <=2.5t	05 - Lt Goods Vehicles 2.5-3.5t	06 - Light Goods Vehicles >3.5t	07 - Heavy Goods Vehicles <=15t	08 - Heavy Goods Vehicles >15t	17 - Franchised Bus (SD)	18 - Franchised Bus (DD)	11 - Public Light Buses
	km/hr	0200-0300																
978	50	2	3.8%	39.4%	42.2%	0.0%	0.0%	0.0%	0.0%	0.0%	0.1%	10.3%	4.3%	0.0%	0.0%	0.0%	0.0%	0.0%
979	50	2	3.8%	39.4%	42.2%	0.0%	0.0%	0.0%	0.0%	0.0%	0.1%	10.3%	4.3%	0.0%	0.0%	0.0%	0.0%	0.0%
980	50	2	3.8%	39.4%	42.2%	0.0%	0.0%	0.0%	0.0%	0.0%	0.1%	10.3%	4.3%	0.0%	0.0%	0.0%	0.0%	0.0%
981	50	2	3.8%	39.4%	42.2%	0.0%	0.0%	0.0%	0.0%	0.0%	0.1%	10.3%	4.3%	0.0%	0.0%	0.0%	0.0%	0.0%
982	50	47	3.6%	37.3%	13.1%	0.3%	0.2%	0.3%	0.0%	0.2%	0.0%	1.9%	0.8%	0.7%	0.1%	0.0%	1.3%	40.2%
983	50	47	3.6%	37.3%	13.1%	0.3%	0.2%	0.3%	0.0%	0.2%	0.0%	1.9%	0.8%	0.7%	0.1%	0.0%	1.3%	40.2%
984	50	39	4.4%	46.4%	22.6%	0.3%	0.2%	0.4%	0.0%	0.2%	0.0%	3.0%	1.2%	1.1%	0.1%	0.0%	0.0%	19.8%
985	50	12	1.3%	13.8%	7.6%	0.1%	0.0%	0.1%	0.0%	0.0%	0.0%	1.9%	0.8%	0.7%	0.2%	0.2%	7.2%	66.1%
986	70	81	4.8%	49.9%	36.7%	0.3%	0.2%	0.4%	0.0%	0.2%	0.0%	2.5%	1.0%	1.0%	0.2%	0.1%	2.6%	0.0%
987	70	103	4.7%	49.0%	33.6%	0.7%	0.5%	0.8%	0.1%	0.4%	0.0%	2.4%	1.0%	0.9%	0.2%	0.0%	2.0%	3.7%
988	70	179	5.6%	59.1%	22.5%	0.6%	0.4%	0.7%	0.1%	0.4%	0.0%	4.6%	1.9%	1.4%	0.1%	0.0%	0.0%	2.6%
989	70	156	5.8%	61.0%	22.5%	0.4%	0.3%	0.4%	0.0%	0.2%	0.1%	5.0%	2.1%	1.6%	0.1%	0.0%	0.0%	0.5%
990	50	22	4.4%	45.7%	22.3%	1.9%	1.4%	2.3%	0.2%	1.2%	0.0%	1.9%	0.8%	0.6%	0.2%	0.0%	0.0%	17.2%
992	70	793	5.3%	56.1%	18.9%	0.2%	0.2%	0.3%	0.0%	0.2%	0.0%	4.5%	1.9%	1.3%	0.1%	0.1%	3.8%	7.0%
993	70	813	4.5%	46.8%	24.0%	0.4%	0.3%	0.5%	0.0%	0.2%	0.1%	5.6%	2.3%	1.7%	0.2%	0.1%	5.1%	8.2%
994	50	171	5.7%	60.3%	25.0%	0.2%	0.2%	0.3%	0.0%	0.1%	0.0%	3.7%	1.5%	0.7%	0.1%	0.0%	1.5%	0.5%
995	50	42	6.2%	64.7%	23.3%	0.2%	0.1%	0.2%	0.0%	0.1%	0.0%	3.1%	1.3%	0.5%	0.0%	0.0%	0.0%	0.0%
996	50	120	5.0%	52.4%	19.2%	0.3%	0.2%	0.3%	0.0%	0.2%	0.0%	4.1%	1.7%	1.1%	0.3%	0.2%	9.6%	5.5%
998	50	81	5.6%	58.3%	15.1%	0.1%	0.1%	0.1%	0.0%	0.1%	0.0%	3.5%	1.4%	1.7%	0.1%	0.1%	5.7%	8.2%
999	50	26	5.0%	52.1%	10.7%	0.5%	0.3%	0.5%	0.1%	0.3%	0.0%	4.8%	2.0%	1.2%	0.0%	0.4%	15.6%	6.7%
1001	50	63	5.2%	54.3%	15.7%	0.2%	0.1%	0.2%	0.0%	0.1%	0.0%	3.1%	1.3%	1.6%	0.2%	0.0%	0.0%	17.9%
1002	50	37	4.3%	45.3%	12.1%	0.2%	0.2%	0.3%	0.0%	0.1%	0.0%	3.5%	1.4%	1.6%	0.3%	0.0%	0.0%	30.7%
1003	50	190	5.8%	61.1%	13.3%	0.2%	0.1%	0.2%	0.0%	0.1%	0.1%	8.3%	3.4%	4.5%	0.1%	0.0%	0.0%	2.6%
1004	50	138	5.8%	60.7%	15.7%	0.4%	0.3%	0.4%	0.0%	0.2%	0.1%	7.1%	2.9%	6.1%	0.2%	0.0%	0.0%	0.0%
1006	70	747	4.5%	47.1%	23.5%	0.4%	0.3%	0.4%	0.0%	0.2%	0.1%	5.3%	2.2%	1.6%	0.2%	0.1%	5.2%	8.9%
1007	70	793	5.3%	56.1%	18.9%	0.2%	0.2%	0.3%	0.0%	0.2%	0.0%	4.5%	1.9%	1.3%	0.1%	0.1%	3.8%	7.0%
1008	50	22	5.6%	58.9%	27.6%	0.4%	0.3%	0.4%	0.0%	0.2%	0.0%	3.9%	1.6%	1.0%	0.0%	0.0%	0.0%	0.0%
1011	70	362	6.3%	65.9%	10.9%	0.7%	0.5%	0.8%	0.1%	0.4%	0.1%	6.2%	2.6%	2.8%	0.0%	0.1%	2.7%	0.0%
1012	70	383	6.0%	63.4%	9.8%	0.7%	0.5%	0.8%	0.1%	0.4%	0.1%	8.1%	3.4%	2.3%	0.1%	0.1%	3.3%	1.1%
1014	70	580	4.0%	41.9%	25.8%	0.4%	0.3%	0.4%	0.0%	0.2%	0.0%	4.4%	1.8%	1.4%	0.3%	0.2%	10.0%	8.8%
1015	50	80	4.7%	49.3%	23.4%	0.4%	0.3%	0.5%	0.1%	0.3%	0.0%	2.6%	1.1%	0.5%	0.1%	0.4%	16.5%	0.0%
1016	50	107	5.4%	56.9%	21.2%	0.3%	0.2%	0.4%	0.0%	0.2%	0.1%	7.5%	3.1%	1.2%	0.1%	0.0%	0.8%	2.4%
1017	70	604	5.5%	57.7%	23.0%	0.4%	0.3%	0.4%	0.0%	0.2%	0.1%	5.9%	2.5%	2.3%	0.3%	0.0%	1.3%	0.1%
1020	50	7	5.9%	62.0%	23.4%	0.3%	0.2%	0.3%	0.0%	0.2%	0.0%	4.2%	1.8%	1.6%	0.1%	0.0%	0.0%	0.0%
1021	50	6	5.4%	56.2%	28.2%	0.7%	0.5%	0.8%	0.1%	0.4%	0.0%	4.0%	1.7%	2.1%	0.1%	0.0%	0.0%	0.0%
3001	50	4	2.2%	23.0%	24.6%	0.0%	0.0%	0.0%	0.0%	0.0%	0.1%	6.0%	2.5%	0.0%	0.0%	0.0%	0.0%	41.7%
3002	50	4	2.2%	23.0%	24.6%	0.0%	0.0%	0.0%	0.0%	0.0%	0.1%	6.0%	2.5%	0.0%	0.0%	0.0%	0.0%	41.7%
3003	50	78	5.3%	56.0%	28.1%	0.7%	0.5%	0.8%	0.1%	0.4%	0.0%	4.1%	1.7%	2.2%	0.1%	0.0%	0.0%	0.0%
3004	50	96	5.9%	61.9%	23.3%	0.3%	0.2%	0.3%	0.0%	0.2%	0.0%	4.4%	1.8%	1.6%	0.1%	0.0%	0.0%	0.0%
3005	50	6	5.4%	56.2%	28.2%	0.7%	0.5%	0.8%	0.1%	0.4%	0.0%	4.0%	1.7%	2.1%	0.1%	0.0%	0.0%	0.0%
3006	50	7	5.9%	62.0%	23.4%	0.3%	0.2%	0.3%	0.0%	0.2%	0.0%	4.2%	1.8%	1.6%	0.1%	0.0%	0.0%	0.0%
3007	50	8	4.3%	45.5%	22.9%	0.5%	0.4%	0.6%	0.1%	0.3%	0.0%	3.2%	1.3%	1.7%	0.1%	0.0%	0.0%	18.9%
3008	50	8	4.3%	45.5%	22.9%	0.5%	0.4%	0.6%	0.1%	0.3%	0.0%	3.2%	1.3%	1.7%	0.1%	0.0%	0.0%	18.9%
3009	50	4	2.2%	23.0%	24.6%	0.0%	0.0%	0.0%	0.0%	0.0%	0.1%	6.0%	2.5%	0.0%	0.0%	0.0%	0.0%	41.7%
3010	50	2	3.8%	39.4%	42.2%	0.0%	0.0%	0.0%	0.0%	0.0%	0.1%	10.3%	4.3%	0.0%	0.0%	0.0%	0.0%	0.0%
3011	50	8	4.8%	50.8%	19.1%	0.2%	0.2%	0.3%	0.0%	0.1%	0.0%	3.5%	1.4%	1.3%	0.1%	0.0%	0.0%	18.2%
3012	50	86	5.2%	55.0%	27.6%	0.6%	0.5%	0.8%	0.1%	0.4%	0.0%	4.1%	1.7%	2.1%	0.1%	0.0%	0.0%	1.7%
3013	50	104	5.8%	61.0%	23.0%	0.3%	0.2%	0.3%	0.0%	0.2%	0.0%	4.3%	1.8%	1.6%	0.1%	0.0%	0.0%	1.4%
3014	50	39	5.5%	57.5%	28.9%	0.7%	0.5%	0.8%	0.1%	0.4%	0.0%	2.9%	1.2%	1.5%	0.1%	0.0%	0.0%	0.0%
3015	50	43	6.0%	63.5%	23.9%	0.3%	0.2%	0.3%	0.0%	0.2%	0.0%	3.1%	1.3%	1.1%	0.1%	0.0%	0.0%	0.0%
3016	50	31	6.1%	63.7%	24.0%	0.3%	0.2%	0.3%	0.0%	0.2%	0.0%	2.8%	1.2%	1.0%	0.1%	0.0%	0.0%	0.0%
3017	50	27	5.5%	57.7%	29.0%	0.7%	0.5%	0.8%	0.1%	0.4%	0.0%	2.7%	1.1%	1.4%	0.1%	0.0%	0.0%	0.0%
3018	50	187	5.5%	57.4%	27.7%	0.6%	0.4%	0.7%	0.1%	0.4%	0.0%	3.3%	1.4%	1.7%	0.1%	0.0%	0.0%	0.8%
3019	50	213	5.9%	62.2%	23.7%	0.3%	0.2%	0.3%	0.0%	0.2%	0.0%	3.5%	1.5%	1.3%	0.1%	0.0%	0.0%	0.7%
3020	50	13	6.2%	64.8%	24.4%	0.3%	0.2%	0.3%	0.0%	0.2%	0.0%	2.0%	0.8%	0.7%	0.0%	0.0%	0.0%	0.0%
3021	50	9	5.5%	58.2%	29.2%	0.7%	0.5%	0.8%	0.1%	0.4%	0.0%	2.5%	1.0%	1.0%	0.0%	0.0%	0.0%	0.0%
3022	50	185	5.4%	57.1%	27.9%	0.6%	0.4%	0.7%	0.1%	0.4%	0.0%	3.3%	1.4%	1.7%	0.1%	0.0%	0.0%	0.8%
3023	50	217	6.0%	62.5%	23.5%	0.3%	0.2%	0.3%	0.0%	0.2%	0.0%	3.5%	1.5%	1.3%	0.1%	0.0%	0.0%	0.7%
3024	50	14	5.5%	57.9%	29.0%	0.7%	0.5%	0.8%	0.1%	0.4%	0.0%	2.6%	1.1%	1.4%	0.1%	0.0%	0.0%	0.0%
3025	50	18	6.1%	64.0%	24.1%	0.3%	0.2%	0.3%	0.0%	0.2%	0.0%	2.6%	1.1%	1.0%	0.0%	0.0%	0.0%	0.0%
3026	50	180	5.4%	56.5%	28.3%	0.7%	0.5%	0.8%	0.1%	0.4%	0.0%	3.3%	1.4%	1.8%	0.1%	0.0%	0.0%	0.8%
3027	50	217	6.0%	62.5%	23.5%	0.3%	0.2%	0.3%	0.0%	0.2%	0.0%	3.5%	1.5%	1.3%	0.1%	0.0%	0.0%	0.7%
3028	50	142	5.8%	60.7%	22.1%	0.6%	0.4%	0.7%	0.1%	0.4%	0.0%	4.2%	1.7%	2.1%	0.1%	0.0%	0.0%	1.1%
3029	50	186	6.1%	63.8%	21.9%	0.4%	0.3%	0.4%	0.0%	0.2%	0.0%	3.3%	1.4%	1.3%	0.1%	0.0%	0.0%	0.8%
3030	50	209	5.6%	58.9%	29.2%	0.5%	0.3%	0.6%	0.1%	0.3%	0.0%	2.5%	1.0%	1.0%	0.1%	0.0%	0.0%	0.0%
3031	50	202	5.9%	61.7%	25.5%	0.3%	0.2%	0.4%	0.0%	0.2%	0.0%	3.3%	1.4%	1.1%	0.1%	0.0%	0.0%	0.0%
3032	50	205	5.6%	58.5%	29.5%	0.5%	0.4%	0.6%	0.1%	0.3%	0.0%	2.5%	1.0%	1.0%	0.1%	0.0%	0.0%	0.0%
3033	50	206	5.9%	61.9%	25.3%	0.3%	0.2%	0.3%	0.0%	0.2%	0.0%	3.3%	1.3%	1.1%	0.0%	0.0%	0.0%	0.0%
3034	50	113	5.0%	52.6%	37.0%	0.6%	0.4%	0.7%	0.1%	0.4%	0.0%	1.8%	0.7%	0.6%	0.0%	0.0%	0.0%	0.0%
3035	50	117	5.7%	59.6%	28.7%	0.2%	0.1%	0.2%	0.0%	0.1%	0.0%	3.2%	1.3%	0.8%	0.0%	0.0%	0.0%	0.0%
3036	50	142	5.8%	60.7%	22.1%	0.6%	0.4%	0.7%	0.1%	0.4%	0.0%	4.2%	1.7%	2.1%	0.1%	0.0%	0.0%	1.1%
3037	50	188	6.1%	64.0%	21.8%	0.4%	0.2%	0.4%	0.0%	0.2%	0.0%	3.3%	1.4%	1.3%	0.1%	0.0%	0.0%	0.8%
3038	50	142	5.8%	60.7%	22.1%	0.6%	0.4%	0.7%	0.1%	0.4%	0.0%	4.2%	1.7%	2.1%	0.1%	0.0%	0.0%	1.1%
3039	50	188	6.1%	64.0%	21.8%	0.4%	0.2%	0.4%	0.0%	0.2%	0.0%	3.3%	1.4%	1.3%	0.1%	0.0%	0.0%	0.8%
3040	50	186	6.1%	64.2%	21.8%	0.4%	0.3%	0.4%	0.0%	0.2%	0.0%	3.4%	1.4%	0.8%	0.0%	0.0%	0.0%	0.8%
3041	50	160	6.0%	63.1%	20.3%	0.3%	0.2%	0.4%	0.0%	0.2%	0.0%	4.8%	2.0%	1.5%	0.1%	0.0%	0.0%	0.9%
3042	50	45	5.9%	62.0%	24.3%	0.3%	0.2%	0.3%	0.0%	0.2%	0.0%	4.3%	1.8%	0.7%	0.0%	0.0%	0.0%	0.0%
3043	50	45	5.9%	61.7%	24.6%	0.3%	0.2%	0.3%	0.0%	0.2%	0.0%	4.2%	1.7%	0.6%	0.0%	0.0%	0.0%	0.0%
3044	50	137	6.1%	63.9%	18.9%	0.3%	0.2%	0.4%	0.0%	0.2%	0.1%	4.9%	2.0%	1.7%	0.1%	0.0%	0.0%	1.1%
3045	50	164	6.2%	65.0%	20.9%	0.4%	0.3%	0.5%	0.1%	0.3%	0.0%	3.3%	1.4%	0.8%	0.0%	0.0%	0.0%	0.9%
3046	50	7	6.5%	67.7%	20.6%	0.2%	0.1%	0.2%	0.0%	0.1%	0.0%	2.9%	1.2%	0.4%	0.0%	0.0%	0.0%	0.0%
3047	50	9	6.1%	63.5%	25.9%	0.2%	0.1%	0.2%	0.0%	0.1%	0.0%	2.4%	1.0%	0.4%	0.0%	0.0%	0.0%	0.0%
3048	80	244	7.5%	78.7%	6.0%	0.2%	0.1%	0.2%	0.0%	0.1%	0.0%	4.2%	1.7%	1.1%	0.1%	0.0%	0.0%	0.0%
3049	80	192	6.4%	67.2%	12.3%	0.2%	0.1%	0.2%	0.0%	0.1%	0.1%	5.2%	2.2%	5.7%	0.2%	0.0%	0.0%	0.0%
3050	50	38	5.9%	61.8%	25.0%	0.4%	0.3%	0.5%	0.1%	0.3%	0.0%	3.6%	1.5%	0.5%	0.0%	0.0%	0.0%	0.0%
3052	50	158	6.2%	64.7%	19.1%	0.3%	0.2%	0.3%	0.0%	0.2%	0.0%	4.5%	1.9%	1.5%	0.1%	0.0%	0.0%	0.9%
3053	50	202	6.1%	64.4%	21.7%	0.4%	0.3%	0.5%	0.1%	0.3%	0.0%	3.4%	1.4%	0.8%	0.0%	0.0%	0.0%	0.7%
3055	50	35	6.0%	63.3%	24.1%	0.2%	0.1%	0.2%	0.0%	0.1%	0.0%	3.7%	1.5%	0.6%	0.1%	0.0%	0.0%	0.0%
3056	70	384	5.9%	62.3%	13.1%	0.7%	0.5%	0.8%	0.1%	0.4%	0.1%	8.3%	3.5%	1.6%	0.2%	0.0%	1.3%	1.2%
3057	50	150	6.3%	66.4%	15.4%	0.3%	0.2%	0.4%	0.0%	0.2%	0.0%	4.5%	1.9%	1.0%	0.0%	0.0%	0.6%	2.6%
3058	50	83	5.8%	60.3%	20.8%	0.4%	0.3%	0.4%	0.0%	0.2%	0.0%	4.1%	1.7%	0.9%	0.1%	0.0%	1.0%	3.9%
3059	50	132	5.4%	56.9%	24.7%	0.4%	0.3%	0.4%	0.0%	0.2%	0.1%	5.5%	2.3%	1.3%	0.1%	0.0%	0.0%	2.4%
3060	70	285	6.2%	65.5%	13.4%	0.6%	0.4%	0.7%	0.1%	0.4%	0.1%	6.6%	2.7%	1.5%	0.1%	0.0%	1.5%	0.3%
3061	70	383	6.0%	63.4%	9.8%	0.7%	0.5%	0.8%	0.1%	0.4%	0.1%	8.1%	3.4%	2.3%	0.1%	0.1%	3.3%	1.1%
3062	70	655	5.9%	61.7%	15.4%	0.5%	0.3%	0.6%	0.1%	0.3%	0.1%	6.4%	2.6%	2.8%	0.2%	0.1%	2.3%	0.8%
3063	50	99	5.1%	53.0%	12.4%	0.9%	0.7%	1.1%	0.1%	0.6%	0.1%	13.3%	5.5%	2.0%	0.4%	0.0%	0.8%	3.9%
3064	70	268	6.2%	65.2%	16.9%	0.3%	0.2%	0.3%	0.0%	0.2%	0.1%	5.2%	2.2%	1.5%	0.2%	0.0%	1.5%	0.0%
3065	70	299	5.1%	54.0%	25.0%	0.4%	0.3%	0.5%	0.1%	0.3%	0.1%	7.0%	2.9%	2.1%	0.2%	0.0%	1.2%	0.9%
3066	70	298	5.9%	62.2%	18.8%	0.3%	0.2%	0.4%	0.0%	0.2%	0.1%	5.2%	2.1%	2.1%	0.3%	0.0%	1.8%	0.3%
3067	50	182	5.4%	56.4%	16.2%	0.7%	0.5%	0.8%	0.1%	0.4%	0.1%	9.1%	3.8%	1.5%	0.3%	0.0%	0.9%	3.9%
3068	50	243	5.9%	61.6%	19.9%	0.4%	0.3%	0.4%	0.0%	0.2%	0.1%	4.8%	2.0%	1.2%	0.1%	0.0%	0.3%	2.9%
3069	50	201	5.0%	52.7%	22.8%	0.5%	0.4%	0.6%	0.1%	0.3%	0.0%	4.5%	1.9%	1.3%	0.1%	0.0%	1.9%	7.8%
3072	70	383	6.0%	63.4%	9.8%	0.7%	0.5%	0.8%	0.1%	0.4%	0.1%	8.1%	3.4%	2.3%	0.1%	0.1%	3.3%	1.1%
3073	70	357	5.8%	61.2%	12.6%	0.6%	0.4%	0.7%	0.1%	0.4%	0.1%	7.4%	3.1%	3.4%	0.2%	0.1%	2.7%	1.2%
3074	50	139	5.8%	60.8%	23.8%	0.6%	0.4%	0.6%	0.1%	0.4%	0.0%	4.1%	1.7%	1.6%	0.1%	0.0%	0.0%	0.0%

Traffic Flows and Breakdown by 16 Vehicle Classes (Year 2036)

Link No.	Speed Limit	Total Vehicle	19 - Motorcycles (MC)	01 - Private Cars (PC)	03 - Taxi	14 - Non-franchised Bus <=6.4t	15 - Non-franchised Bus 6.4-15t	16 - Non-franchised Bus >15t	12 - Private Light Bus <=3.5t	13 - Private Light Bus >3.5t	04 - Light Goods Vehicles <=2.5t	05 - Lt Goods Vehicles 2.5-3.5t	06 - Light Goods Vehicles >3.5t	07 - Heavy Goods Vehicles <=15t	08 - Heavy Goods Vehicles >15t	17 - Franchised Bus (SD)	18 - Franchised Bus (DD)	11 - Public Light Buses
	km/hr	0200-0300																
3075	50	137	5.6%	58.9%	25.2%	0.5%	0.4%	0.6%	0.1%	0.3%	0.0%	4.5%	1.9%	1.9%	0.2%	0.0%	0.0%	0.0%
3076	50	109	5.3%	55.5%	27.3%	0.4%	0.3%	0.4%	0.0%	0.2%	0.1%	5.9%	2.4%	2.0%	0.2%	0.0%	0.0%	0.0%
3077	80	384	6.9%	72.2%	12.5%	0.3%	0.2%	0.4%	0.0%	0.2%	0.0%	4.1%	1.7%	1.3%	0.1%	0.0%	0.0%	0.0%
3078	80	327	6.1%	63.8%	17.6%	0.3%	0.2%	0.4%	0.0%	0.2%	0.1%	4.9%	2.0%	4.1%	0.2%	0.0%	0.0%	0.0%
3081	50	4	3.7%	38.5%	20.8%	0.5%	0.3%	0.6%	0.1%	0.3%	0.2%	21.4%	8.9%	4.3%	0.4%	0.0%	0.0%	0.0%
3082	50	66	4.5%	47.4%	39.1%	0.4%	0.2%	0.4%	0.0%	0.2%	0.0%	4.8%	2.0%	0.8%	0.1%	0.0%	0.0%	0.0%
3084	70	655	5.4%	56.4%	24.6%	0.4%	0.3%	0.4%	0.0%	0.2%	0.1%	6.0%	2.5%	2.2%	0.2%	0.0%	1.2%	0.1%
3086	70	197	6.5%	67.8%	8.6%	0.3%	0.2%	0.4%	0.0%	0.2%	0.1%	9.2%	3.8%	2.6%	0.3%	0.0%	0.0%	0.0%
3088	50	4	2.2%	23.0%	24.6%	0.0%	0.0%	0.0%	0.0%	0.0%	0.1%	6.0%	2.5%	0.0%	0.0%	0.0%	0.0%	41.7%
3089	50	6	5.4%	56.2%	28.2%	0.7%	0.5%	0.8%	0.1%	0.4%	0.0%	4.0%	1.7%	2.1%	0.1%	0.0%	0.0%	0.0%
4001	50	201	5.4%	56.9%	19.0%	0.3%	0.2%	0.4%	0.0%	0.2%	0.1%	8.6%	3.6%	2.1%	0.4%	0.0%	0.0%	2.8%
4002	50	89	6.7%	70.0%	14.2%	0.5%	0.3%	0.6%	0.1%	0.3%	0.0%	4.5%	1.9%	0.9%	0.0%	0.0%	0.0%	0.0%
4003	50	211	5.4%	57.0%	26.2%	0.4%	0.3%	0.5%	0.1%	0.3%	0.0%	2.6%	1.1%	0.8%	0.1%	0.1%	3.6%	1.4%
4004	70	1221	5.2%	54.7%	18.1%	0.2%	0.1%	0.2%	0.0%	0.1%	0.1%	5.1%	2.1%	1.8%	0.4%	0.1%	5.7%	5.8%
4005	70	1052	4.8%	50.3%	19.4%	0.4%	0.3%	0.4%	0.0%	0.2%	0.1%	5.8%	2.4%	1.9%	0.2%	0.2%	6.6%	7.0%
4006	70	715	5.0%	52.8%	19.8%	0.1%	0.1%	0.2%	0.0%	0.1%	0.0%	2.8%	1.2%	1.2%	0.1%	0.2%	9.0%	7.2%
4007	80	147	6.7%	70.8%	12.8%	0.2%	0.1%	0.2%	0.0%	0.1%	0.0%	2.6%	1.1%	5.0%	0.2%	0.0%	0.0%	0.0%
4008	50	249	5.1%	54.0%	25.7%	0.3%	0.2%	0.4%	0.0%	0.2%	0.0%	3.3%	1.4%	0.9%	0.2%	0.1%	2.9%	5.1%
4009	50	207	4.6%	48.7%	23.8%	0.3%	0.2%	0.3%	0.0%	0.2%	0.0%	3.1%	1.3%	0.9%	0.2%	0.1%	5.0%	11.1%
4010	50	77	6.0%	62.7%	23.8%	0.3%	0.2%	0.3%	0.0%	0.2%	0.0%	4.1%	1.7%	0.7%	0.1%	0.0%	0.0%	0.0%
4011	50	67	6.0%	63.2%	23.9%	0.3%	0.2%	0.3%	0.0%	0.2%	0.0%	3.7%	1.5%	0.6%	0.1%	0.0%	0.0%	0.0%
4012	50	7	6.0%	63.2%	23.9%	0.3%	0.2%	0.3%	0.0%	0.2%	0.0%	3.7%	1.5%	0.6%	0.1%	0.0%	0.0%	0.0%
4014	70	351	4.7%	49.2%	33.1%	0.3%	0.2%	0.3%	0.0%	0.2%	0.1%	5.0%	2.1%	1.5%	0.3%	0.1%	2.9%	0.0%
4015	70	166	6.1%	64.5%	19.8%	0.6%	0.5%	0.8%	0.1%	0.4%	0.0%	4.0%	1.7%	0.9%	0.0%	0.0%	0.0%	0.5%
4016	70	230	5.9%	61.8%	21.5%	0.7%	0.5%	0.8%	0.1%	0.4%	0.0%	4.6%	1.9%	1.3%	0.1%	0.0%	0.0%	0.4%
4018	70	270	4.7%	49.0%	32.1%	0.2%	0.2%	0.3%	0.0%	0.2%	0.1%	5.8%	2.4%	1.7%	0.4%	0.1%	3.0%	0.0%
4019	50	223	5.5%	57.4%	15.5%	0.2%	0.1%	0.2%	0.0%	0.1%	0.1%	8.7%	3.6%	3.9%	0.2%	0.0%	0.1%	4.4%
4021	50	125	6.2%	64.6%	19.3%	0.2%	0.1%	0.2%	0.0%	0.1%	0.0%	1.0%	0.4%	0.4%	0.0%	0.1%	2.3%	5.1%
4022	50	7	1.1%	11.4%	12.2%	0.0%	0.0%	0.0%	0.0%	0.0%	0.0%	3.0%	1.2%	0.0%	0.0%	0.0%	0.0%	71.0%
4023	50	7	1.1%	11.4%	12.2%	0.0%	0.0%	0.0%	0.0%	0.0%	0.0%	3.0%	1.2%	0.0%	0.0%	0.0%	0.0%	71.0%
4024	50	46	6.0%	62.7%	24.7%	0.2%	0.2%	0.3%	0.0%	0.2%	0.0%	1.8%	0.7%	0.4%	0.1%	0.0%	0.0%	2.8%
4025	50	32	5.1%	53.3%	18.3%	0.1%	0.1%	0.1%	0.0%	0.1%	0.0%	3.4%	1.4%	1.7%	0.2%	0.0%	0.0%	16.1%
4026	50	47	5.2%	54.9%	16.1%	0.5%	0.4%	0.6%	0.1%	0.3%	0.1%	12.3%	5.1%	4.0%	0.3%	0.0%	0.0%	0.0%
4027	80	657	5.9%	62.3%	18.3%	0.4%	0.3%	0.5%	0.1%	0.3%	0.1%	5.7%	2.4%	3.5%	0.2%	0.0%	0.0%	0.0%
4028	50	13	5.9%	62.3%	18.3%	0.4%	0.3%	0.5%	0.1%	0.3%	0.1%	5.7%	2.4%	3.5%	0.2%	0.0%	0.0%	0.0%
4029	50	39	4.1%	42.5%	27.2%	0.3%	0.2%	0.3%	0.0%	0.2%	0.0%	1.9%	0.8%	0.5%	0.1%	0.5%	21.5%	0.0%
4030	50	267	4.4%	46.5%	18.0%	0.2%	0.1%	0.2%	0.0%	0.1%	0.0%	3.2%	1.3%	0.8%	0.2%	0.1%	6.3%	18.3%
4031	50	23	6.7%	69.9%	17.6%	0.2%	0.1%	0.2%	0.0%	0.1%	0.0%	3.1%	1.3%	0.7%	0.0%	0.0%	0.0%	0.0%
4032	70	904	5.3%	55.9%	20.3%	0.2%	0.2%	0.3%	0.0%	0.1%	0.0%	4.4%	1.8%	1.3%	0.1%	0.1%	3.6%	6.3%
4033	70	270	6.4%	67.2%	10.1%	0.4%	0.3%	0.4%	0.0%	0.2%	0.1%	8.5%	3.5%	2.6%	0.2%	0.0%	0.0%	0.0%
4034	70	89	5.5%	57.9%	23.6%	0.7%	0.5%	0.9%	0.1%	0.5%	0.1%	5.6%	2.3%	2.2%	0.1%	0.0%	0.0%	0.0%
4035	70	255	5.9%	62.2%	21.1%	0.7%	0.5%	0.8%	0.1%	0.4%	0.0%	4.6%	1.9%	1.3%	0.1%	0.0%	0.0%	0.3%
4036	70	363	6.3%	66.3%	13.7%	0.5%	0.3%	0.6%	0.1%	0.3%	0.1%	6.8%	2.8%	1.8%	0.2%	0.0%	0.0%	0.2%
4037	70	559	6.3%	65.6%	14.9%	0.4%	0.3%	0.5%	0.0%	0.3%	0.1%	5.9%	2.4%	1.5%	0.2%	0.0%	1.5%	0.2%
5137	50	115	5.9%	61.6%	15.6%	0.3%	0.2%	0.3%	0.0%	0.2%	0.1%	8.4%	3.5%	3.6%	0.2%	0.0%	0.0%	0.0%
5138	50	88	5.5%	57.5%	17.5%	0.2%	0.2%	0.3%	0.0%	0.1%	0.1%	8.9%	3.7%	3.9%	0.2%	0.0%	0.0%	1.9%
5143	50	47	5.9%	61.8%	15.9%	0.4%	0.3%	0.4%	0.0%	0.2%	0.1%	7.5%	3.1%	3.6%	0.3%	0.0%	0.4%	0.0%
5144	50	26	5.4%	56.9%	19.3%	0.5%	0.4%	0.6%	0.1%	0.3%	0.1%	5.0%	2.1%	2.3%	0.4%	0.0%	0.0%	6.5%
5145	50	96	5.4%	56.8%	15.9%	0.2%	0.1%	0.2%	0.0%	0.1%	0.1%	10.1%	4.2%	4.7%	0.3%	0.0%	0.2%	1.8%
5146	50	102	5.7%	59.3%	15.0%	0.2%	0.2%	0.3%	0.0%	0.2%	0.1%	9.2%	3.8%	4.1%	0.2%	0.0%	0.0%	1.7%
5189	50	45	5.3%	55.6%	10.5%	0.2%	0.1%	0.2%	0.0%	0.1%	0.1%	13.7%	5.7%	8.0%	0.4%	0.0%	0.0%	0.0%
5190	50	38	6.6%	69.2%	8.4%	0.4%	0.3%	0.5%	0.0%	0.3%	0.1%	7.5%	3.1%	3.4%	0.3%	0.0%	0.0%	0.0%
5191	50	83	7.0%	73.3%	11.0%	0.6%	0.4%	0.7%	0.1%	0.4%	0.0%	2.7%	1.1%	2.8%	0.0%	0.0%	0.0%	0.0%
5192	50	99	7.2%	75.3%	9.2%	0.2%	0.1%	0.2%	0.0%	0.1%	0.0%	4.1%	1.7%	1.8%	0.1%	0.0%	0.0%	0.0%
5193	50	101	5.6%	59.1%	12.6%	0.5%	0.4%	0.6%	0.1%	0.4%	0.1%	7.9%	3.3%	9.0%	0.4%	0.0%	0.0%	0.0%
5194	50	108	6.2%	65.4%	11.1%	0.2%	0.2%	0.3%	0.0%	0.1%	0.1%	7.7%	3.2%	5.2%	0.1%	0.0%	0.0%	0.0%
5195	80	147	6.7%	70.8%	12.8%	0.2%	0.1%	0.2%	0.0%	0.1%	0.0%	2.6%	1.1%	5.0%	0.2%	0.0%	0.0%	0.0%
5196	80	145	7.7%	81.1%	3.8%	0.2%	0.1%	0.2%	0.0%	0.1%	0.0%	4.3%	1.8%	0.6%	0.0%	0.0%	0.0%	0.0%
5197	80	269	6.2%	65.3%	12.9%	0.5%	0.3%	0.6%	0.1%	0.3%	0.0%	4.7%	2.0%	6.8%	0.2%	0.0%	0.0%	0.0%
5198	80	253	7.1%	74.4%	6.9%	0.2%	0.1%	0.2%	0.0%	0.1%	0.1%	5.8%	2.4%	2.6%	0.1%	0.0%	0.0%	0.0%
5199	50	111	5.8%	60.7%	12.1%	0.5%	0.4%	0.6%	0.1%	0.3%	0.1%	7.7%	3.2%	8.2%	0.4%	0.0%	0.0%	0.0%
5200	50	28	6.4%	66.8%	8.7%	0.5%	0.3%	0.5%	0.1%	0.3%	0.1%	8.1%	3.3%	4.6%	0.3%	0.0%	0.0%	0.0%
5201	50	105	6.3%	65.7%	10.5%	0.2%	0.2%	0.3%	0.0%	0.2%	0.1%	7.9%	3.3%	5.3%	0.2%	0.0%	0.0%	0.0%
5202	50	48	5.3%	55.7%	11.9%	0.2%	0.1%	0.2%	0.0%	0.1%	0.1%	12.9%	5.4%	7.6%	0.3%	0.0%	0.0%	0.0%
5224	50	22	5.4%	57.1%	14.7%	2.1%	1.5%	2.5%	0.3%	1.4%	0.0%	4.7%	1.9%	8.3%	0.1%	0.0%	0.0%	0.0%
5225	50	123	5.6%	58.8%	12.9%	0.8%	0.6%	1.0%	0.1%	0.5%	0.1%	7.3%	3.0%	8.9%	0.3%	0.0%	0.0%	0.0%
5226	50	61	7.5%	79.1%	9.7%	0.0%	0.0%	0.0%	0.0%	0.0%	0.0%	1.9%	0.8%	0.8%	0.0%	0.0%	0.0%	0.0%
5245	80	44	7.7%	80.8%	2.0%	0.9%	0.6%	1.0%	0.1%	0.5%	0.0%	1.1%	0.5%	4.8%	0.0%	0.0%	0.0%	0.0%
5254	50	27	5.7%	59.6%	14.6%	0.2%	0.2%	0.3%	0.0%	0.2%	0.1%	9.3%	3.9%	4.8%	0.4%	0.0%	0.8%	0.0%
5256	70	468	5.4%	56.3%	15.1%	2.0%	1.4%	2.3%	0.2%	1.3%	0.1%	5.9%	2.5%	1.1%	0.0%	0.1%	5.0%	1.3%
5257	70	452	6.8%	71.1%	2.5%	1.0%	0.7%	1.2%	0.1%	0.7%	0.1%	6.8%	2.8%	1.3%	0.0%	0.1%	3.3%	1.5%
5262	50	90	5.7%	60.0%	16.1%	0.2%	0.2%	0.3%	0.0%	0.1%	0.1%	6.5%	2.7%	2.2%	0.1%	0.0%	0.2%	5.5%
5263	50	85	5.3%	55.5%	16.9%	0.2%	0.1%	0.2%	0.0%	0.1%	0.1%	8.7%	3.6%	3.4%	0.1%	0.0%	0.0%	5.8%
5264	50	111	5.8%	60.7%	12.1%	0.5%	0.4%	0.6%	0.1%	0.3%	0.1%	7.7%	3.2%	8.2%	0.4%	0.0%	0.0%	0.0%
6252	50	1103	4.9%	50.9%	14.5%	0.4%	0.3%	0.4%	0.0%	0.2%	0.1%	6.1%	2.5%	1.7%	0.2%	0.3%	12.2%	5.2%
8033	70	83	5.2%	54.3%	4.8%	0.5%	0.3%	0.6%	0.1%	0.3%	0.0%	3.8%	1.6%	2.1%	0.0%	0.6%	25.8%	0.0%
8340	50	167	5.8%	61.1%	23.7%	0.6%	0.5%	0.8%	0.1%	0.4%	0.0%	3.5%	1.4%	1.0%	0.0%	0.0%	0.6%	0.5%
9098	70	240	6.5%	67.8%	7.3%	0.6%	0.5%	0.8%	0.1%	0.4%	0.1%	6.6%	2.7%	2.6%	0.0%	0.1%	4.0%	0.0%
9112	70	120	6.6%	69.7%	4.7%	0.7%	0.5%	0.8%	0.1%	0.4%	0.1%	6.2%	2.6%	3.9%	0.0%	0.1%	3.7%	0.0%
9205	50	11	5.5%	57.6%	28.9%	0.7%	0.5%	0.8%	0.1%	0.4%	0.0%	2.8%	1.2%	1.5%	0.1%	0.0%	0.0%	0.0%
9206	50	15	6.1%	63.7%	24.0%	0.3%	0.2%	0.3%	0.0%	0.2%	0.0%	2.8%	1.2%	1.0%	0.1%	0.0%	0.0%	0.0%
9301	50	171	4.1%	43.4%	49.9%	0.4%	0.2%	0.4%	0.0%	0.2%	0.0%	0.8%	0.3%	0.3%	0.0%	0.0%	0.0%	0.0%
9302	50	92	4.6%	48.4%	45.0%	0.2%	0.1%	0.2%	0.0%	0.1%	0.0%	0.7%	0.3%	0.3%	0.0%	0.0%	0.0%	0.0%
9303	50	74	5.2%	55.0%	34.1%	0.1%	0.1%	0.1%	0.0%	0.1%	0.0%	3.3%	1.4%	0.6%	0.0%	0.0%	0.0%	0.0%
9304	50	43	6.4%	67.7%	19.3%	0.3%	0.2%	0.4%	0.0%	0.2%	0.0%	3.0%	1.2%	1.1%	0.0%	0.0%	0.0%	0.0%

Traffic Flows and Breakdown by 16 Vehicle Classes (Year 2036)

Link No.	Speed Limit	Total Vehicle	19 - Motorcycles (MC)	01 - Private Cars (PC)	03 - Taxi	14 - Non-franchised Bus <=6.4t	15 - Non-franchised Bus 6.4-15t	16 - Non-franchised Bus >15t	12 - Private Light Bus <=3.5t	13 - Private Light Bus >3.5t	04 - Light Goods Vehicles <=2.5t	05 - Lt Goods Vehicles 2.5-3.5t	06 - Light Goods Vehicles >3.5t	07 - Heavy Goods Vehicles <=15t	08 - Heavy Goods Vehicles >15t	17 - Franchised Bus (SD)	18 - Franchised Bus (DD)	11 - Public Light Buses
	km/hr	0300-0400																
1	50	20	5.2%	55.0%	20.9%	0.8%	0.5%	0.9%	0.1%	0.5%	0.1%	8.6%	3.6%	3.4%	0.5%	0.0%	0.0%	0.0%
2	50	91	4.3%	45.6%	15.9%	3.7%	2.6%	4.3%	0.5%	2.4%	0.1%	10.5%	4.3%	4.8%	1.0%	0.0%	0.0%	0.0%
3	70	243	3.6%	37.6%	15.4%	3.4%	2.4%	4.0%	0.4%	2.2%	0.2%	14.5%	6.0%	5.9%	0.5%	0.0%	0.0%	3.7%
4	70	315	3.9%	40.7%	20.4%	1.6%	1.1%	1.9%	0.2%	1.0%	0.1%	12.0%	5.0%	3.7%	0.6%	0.0%	0.0%	7.9%
5	50	19	6.5%	68.0%	14.2%	1.0%	0.7%	1.2%	0.1%	0.6%	0.0%	4.2%	1.7%	1.4%	0.3%	0.0%	0.0%	0.0%
6	50	14	2.9%	30.2%	18.9%	4.2%	3.0%	4.9%	0.5%	2.7%	0.1%	12.8%	5.3%	5.8%	2.0%	0.2%	6.5%	0.0%
7	50	160	2.6%	27.6%	15.9%	3.3%	2.3%	3.9%	0.4%	2.1%	0.2%	14.6%	6.1%	3.7%	0.7%	0.2%	10.5%	5.7%
8	50	96	3.1%	32.5%	11.6%	2.2%	1.5%	2.5%	0.3%	1.4%	0.1%	8.4%	3.5%	4.8%	1.4%	0.3%	14.9%	11.5%
9	50	15	4.9%	51.7%	21.0%	0.3%	0.2%	0.3%	0.0%	0.2%	0.1%	12.8%	5.3%	3.0%	0.3%	0.0%	0.0%	0.0%
10	50	14	4.6%	47.8%	16.0%	3.7%	2.6%	4.3%	0.5%	2.4%	0.1%	5.0%	2.1%	1.6%	0.3%	0.2%	9.1%	0.0%
11	50	95	3.1%	32.1%	16.1%	2.1%	1.5%	2.5%	0.3%	1.4%	0.1%	10.2%	4.2%	2.8%	0.5%	0.3%	13.4%	9.5%
12	50	73	3.1%	32.5%	15.5%	1.4%	1.0%	1.7%	0.2%	0.9%	0.1%	7.4%	3.0%	2.7%	1.0%	0.5%	20.6%	8.5%
13	50	25	4.2%	44.4%	17.3%	2.3%	1.6%	2.7%	0.3%	1.5%	0.1%	11.2%	4.6%	2.9%	0.6%	0.0%	0.0%	6.3%
14	50	49	2.9%	30.5%	16.4%	1.6%	1.1%	1.9%	0.2%	1.0%	0.2%	14.6%	6.0%	5.0%	1.1%	0.2%	6.6%	10.6%
15	50	129	4.4%	46.3%	22.6%	2.1%	1.5%	2.4%	0.3%	1.3%	0.1%	8.5%	3.5%	2.3%	0.7%	0.0%	0.0%	4.0%
16	50	13	4.6%	48.2%	18.0%	2.6%	1.8%	3.0%	0.3%	1.6%	0.1%	10.8%	4.5%	3.9%	0.6%	0.0%	0.0%	0.0%
17	50	21	5.1%	53.7%	20.2%	1.5%	1.1%	1.8%	0.2%	1.0%	0.1%	9.3%	3.9%	1.8%	0.4%	0.0%	0.0%	0.0%
18	50	51	4.4%	45.7%	18.7%	1.7%	1.2%	2.0%	0.2%	1.1%	0.1%	12.7%	5.3%	3.2%	0.8%	0.0%	0.0%	3.1%
19	50	12	4.9%	51.9%	20.4%	2.0%	1.4%	2.4%	0.3%	1.3%	0.1%	8.2%	3.4%	3.1%	0.6%	0.0%	0.0%	0.0%
20	50	2	2.6%	27.7%	29.6%	0.5%	0.3%	0.5%	0.1%	0.3%	0.3%	25.7%	10.7%	1.4%	0.4%	0.0%	0.0%	0.0%
21	50	38	2.9%	30.3%	16.0%	1.1%	0.8%	1.3%	0.1%	0.7%	0.1%	12.8%	5.3%	4.5%	1.3%	0.2%	8.6%	13.8%
22	50	91	4.1%	43.4%	22.8%	2.3%	1.6%	2.7%	0.3%	1.5%	0.1%	8.8%	3.7%	2.3%	0.7%	0.0%	0.0%	5.7%
23	50	42	3.7%	38.5%	14.6%	2.2%	1.5%	2.6%	0.3%	1.4%	0.1%	11.3%	4.7%	2.7%	0.6%	0.2%	7.8%	7.9%
24	50	12	3.3%	34.3%	11.5%	1.5%	1.0%	1.7%	0.2%	0.9%	0.2%	19.3%	8.0%	8.7%	1.5%	0.0%	0.0%	8.0%
25	50	13	3.8%	39.8%	12.8%	1.3%	0.9%	1.5%	0.2%	0.8%	0.2%	21.3%	8.8%	7.2%	1.4%	0.0%	0.0%	0.0%
26	50	7	4.4%	46.6%	18.4%	2.3%	1.6%	2.6%	0.3%	1.4%	0.1%	12.3%	5.1%	4.0%	0.8%	0.0%	0.0%	0.0%
27	50	58	3.2%	34.0%	16.8%	3.2%	2.3%	3.8%	0.4%	2.1%	0.2%	16.6%	6.9%	5.2%	1.1%	0.0%	0.0%	4.1%
28	50	30	3.9%	40.4%	17.9%	2.9%	2.0%	3.4%	0.4%	1.8%	0.2%	16.2%	6.7%	3.7%	0.5%	0.0%	0.0%	0.0%
29	50	30	3.7%	38.5%	18.5%	3.5%	2.5%	4.1%	0.4%	2.3%	0.1%	13.4%	5.6%	5.8%	1.7%	0.0%	0.0%	0.0%
30	50	33	4.1%	43.0%	17.6%	1.6%	1.1%	1.9%	0.2%	1.0%	0.2%	15.1%	6.3%	7.2%	0.8%	0.0%	0.0%	0.0%
31	50	55	4.1%	43.1%	18.6%	1.4%	1.0%	1.7%	0.2%	0.9%	0.2%	15.9%	6.6%	5.4%	1.0%	0.0%	0.0%	0.0%
32	50	60	2.8%	29.0%	15.0%	2.4%	1.7%	2.8%	0.3%	1.5%	0.1%	7.1%	2.9%	2.7%	0.7%	0.5%	19.4%	11.4%
33	50	139	3.2%	34.0%	14.3%	1.6%	1.1%	1.8%	0.2%	1.0%	0.1%	11.9%	4.9%	3.5%	0.8%	0.3%	13.8%	7.3%
34	50	116	3.8%	40.1%	16.2%	1.5%	1.1%	1.8%	0.2%	1.0%	0.2%	17.1%	7.1%	6.1%	0.8%	0.0%	0.0%	3.1%
35	50	51	2.5%	25.8%	12.9%	2.7%	1.9%	3.2%	0.3%	1.7%	0.0%	4.6%	1.9%	0.9%	0.1%	0.7%	28.9%	11.8%
36	50	156	3.7%	38.4%	15.6%	1.5%	1.0%	1.7%	0.2%	0.9%	0.1%	11.5%	4.8%	3.8%	0.7%	0.3%	11.0%	4.9%
37	50	96	3.8%	39.6%	20.1%	3.8%	2.7%	4.5%	0.5%	2.5%	0.1%	7.4%	3.1%	2.2%	0.3%	0.0%	0.0%	9.6%
38	50	35	3.5%	36.7%	26.3%	6.1%	4.3%	7.2%	0.8%	3.9%	0.1%	6.2%	2.6%	1.9%	0.4%	0.0%	0.0%	0.0%
39	50	115	5.2%	54.3%	11.5%	1.5%	1.1%	1.8%	0.2%	1.0%	0.1%	13.0%	5.4%	2.6%	0.2%	0.0%	2.1%	0.0%
40	50	101	4.5%	47.3%	22.3%	4.8%	3.4%	5.6%	0.6%	3.1%	0.1%	5.1%	2.1%	1.1%	0.0%	0.0%	0.0%	0.0%
41	50	138	3.3%	34.7%	19.7%	2.9%	2.1%	3.4%	0.4%	1.9%	0.1%	13.1%	5.4%	4.9%	0.8%	0.2%	6.6%	0.6%
53	50	106	3.6%	38.1%	39.5%	2.3%	1.6%	2.6%	0.3%	1.4%	0.1%	5.8%	2.4%	2.1%	0.2%	0.0%	0.0%	0.0%
54	50	116	4.2%	44.2%	18.8%	3.8%	2.7%	4.5%	0.5%	2.4%	0.1%	10.1%	4.2%	4.0%	0.5%	0.0%	0.0%	0.0%
55	50	116	4.2%	44.2%	18.8%	3.8%	2.7%	4.5%	0.5%	2.4%	0.1%	10.1%	4.2%	4.0%	0.5%	0.0%	0.0%	0.0%
56	50	152	3.1%	32.6%	15.7%	5.5%	3.9%	6.5%	0.7%	3.5%	0.1%	13.1%	5.4%	7.8%	2.1%	0.0%	0.0%	0.0%
57	50	298	4.0%	42.3%	25.9%	1.8%	1.3%	2.1%	0.2%	1.1%	0.1%	11.8%	4.9%	3.7%	0.4%	0.0%	0.0%	0.4%
58	50	2	2.6%	27.6%	29.6%	0.5%	0.3%	0.5%	0.1%	0.3%	0.3%	25.7%	10.6%	1.7%	0.3%	0.0%	0.0%	0.0%
59	50	13	5.2%	54.7%	22.2%	1.3%	1.0%	1.6%	0.2%	0.9%	0.1%	7.2%	3.0%	2.4%	0.4%	0.0%	0.0%	0.0%
60	50	79	3.3%	34.4%	13.1%	2.6%	1.8%	3.1%	0.3%	1.7%	0.2%	14.7%	6.1%	5.3%	0.6%	0.3%	11.6%	1.0%
61	50	66	3.2%	33.9%	14.5%	3.0%	2.1%	3.5%	0.4%	1.9%	0.1%	12.1%	5.0%	4.3%	0.5%	0.3%	13.8%	1.2%
62	50	63	3.2%	33.4%	15.0%	3.2%	2.3%	3.8%	0.4%	2.1%	0.1%	11.3%	4.7%	3.9%	0.5%	0.3%	14.6%	1.3%
63	50	65	3.2%	33.9%	15.0%	3.2%	2.2%	3.7%	0.4%	2.0%	0.1%	11.4%	4.7%	4.0%	0.6%	0.3%	14.0%	1.2%
64	50	2	2.7%	28.6%	30.7%	0.0%	0.0%	0.0%	0.0%	0.0%	0.3%	26.6%	11.0%	0.0%	0.0%	0.0%	0.0%	0.0%
65	50	3	4.3%	44.7%	18.8%	2.1%	1.5%	2.5%	0.3%	1.4%	0.2%	15.4%	6.4%	2.4%	0.2%	0.0%	0.0%	0.0%
66	50	24	4.1%	42.6%	14.6%	1.0%	0.7%	1.1%	0.1%	0.6%	0.1%	9.6%	4.0%	4.9%	0.7%	0.0%	0.0%	15.9%
67	50	26	3.1%	32.9%	11.0%	1.5%	1.1%	1.8%	0.2%	1.0%	0.0%	3.2%	1.3%	1.3%	0.1%	0.8%	34.5%	6.2%
68	50	25	1.8%	19.2%	8.6%	1.5%	1.0%	1.7%	0.2%	0.9%	0.0%	2.4%	1.0%	1.0%	0.3%	0.8%	35.3%	24.1%
69	50	29	1.8%	18.9%	8.7%	1.6%	1.1%	1.9%	0.2%	1.0%	0.0%	3.6%	1.5%	1.3%	0.3%	0.7%	30.8%	26.6%
70	50	42	2.6%	27.1%	10.3%	1.8%	1.3%	2.1%	0.2%	1.2%	0.1%	7.0%	2.9%	1.8%	0.3%	0.5%	20.9%	19.9%
71	50	10	4.4%	45.6%	12.9%	0.6%	0.5%	0.8%	0.1%	0.4%	0.2%	16.5%	6.8%	10.0%	1.4%	0.0%	0.0%	0.0%
72	50	2	2.7%	28.6%	30.7%	0.0%	0.0%	0.0%	0.0%	0.0%	0.3%	26.6%	11.0%	0.0%	0.0%	0.0%	0.0%	0.0%
73	50	11	3.8%	39.4%	17.3%	2.1%	1.5%	2.4%	0.3%	1.3%	0.1%	13.4%	5.5%	3.4%	0.6%	0.0%	0.0%	8.9%
74	50	23	3.9%	40.4%	15.2%	1.5%	1.0%	1.7%	0.2%	0.9%	0.2%	19.2%	8.0%	7.2%	0.6%	0.0%	0.0%	0.0%
75	50	2	2.7%	28.6%	30.7%	0.0%	0.0%	0.0%	0.0%	0.0%	0.3%	26.6%	11.0%	0.0%	0.0%	0.0%	0.0%	0.0%
76	50	212	2.9%	30.1%	15.8%	2.7%	1.9%	3.1%	0.3%	1.7%	0.1%	13.1%	5.4%	3.4%	0.6%	0.3%	11.4%	7.0%
77	50	103	3.2%	34.0%	12.1%	2.2%	1.5%	2.6%	0.3%	1.4%	0.1%	8.3%	3.4%	4.6%	1.4%	0.3%	13.9%	10.7%
78	50	41	3.4%	35.3%	25.4%	2.9%	2.1%	3.4%	0.4%	1.9%	0.1%	13.2%	5.5%	4.9%	1.4%	0.0%	0.0%	0.0%
79	50	3	1.5%	15.5%	16.6%	0.4%	0.3%	0.4%	0.0%	0.2%	0.1%	14.4%	6.0%	3.8%	1.1%	0.0%	0.0%	39.6%
80	50	41	4.2%	44.4%	14.0%	5.7%	4.0%	6.7%	0.7%	3.7%	0.1%	8.9%	3.7%	3.6%	0.2%	0.0%	0.0%	0.0%
81	50	70	4.0%	41.6%	23.9%	2.0%	1.4%	2.3%	0.2%	1.3%	0.1%	12.7%	5.3%	4.1%	1.1%	0.0%	0.0%	0.0%
82	50	20	4.9%	51.1%	18.1%	1.2%	0.9%	1.4%	0.2%	0.8%	0.1%	11.3%	4.7%	4.4%	0.9%	0.0%	0.0%	0.0%
83	50	48	4.0%	41.7%	19.1%	3.1%	2.2%	3.6%	0.4%	2.0%	0.1%	13.3%	5.5%	4.1%	0.9%	0.0%	0.0%	0.0%
84	50	70	4.0%	42.4%	15.8%	1.6%	1.1%	1.9%	0.2%	1.0%	0.1%	14.1%	5.8%	4.0%	0.7%	0.1%	2.6%	4.7%
85	50	92	4.0%	42.4%	21.7%	2.8%	2.0%	3.3%	0.4%	1.8%	0.1%	9.0%	3.7%	2.6%	0.4%	0.0%	2.0%	3.6%
86	50	9	4.0%	41.6%	18.4%	3.3%	2.3%	3.8%	0.4%	2.1%	0.1%	13.3%	5.5%	4.1%	1.0%	0.0%	0.0%	0.0%
87	50	129	4.3%	45.2%	22.5%	2.0%	1.4%	2.3%	0.2%	1.3%	0.1%	11.2%	4.6%	3.4%	0.7%	0.0%	0.0%	0.7%
88	50	95	4.4%	46.5%	18.2%	2.5%	1.8%	2.9%	0.3%	1.6%	0.1%	11.0%	4.6%	3.2%	0.6%	0.0%	0.0%	2.3%
89	50	288	3.2%	33.6%	19.7%	2.3%	1.6%	2.7%	0.3%	1.5%	0.1%	10.8%	4.5%	2.4%	0.4%	0.1%	3.9%	12.9%
90	50	255	4.7%	49.7%	24.7%	2.3%	1.6%	2.6%	0.3%	1.4%	0.1%	5.4%	2.2%	1.5%	0.3%	0.1%	2.7%	0.4%
91	50	114	4.1%	42.7%	24.1%	1.5%	1.1%	1.7%	0.2%	1.0%	0.1%	8.7%	3.6%	2.2%	0.5%	0.0%	0.0%	8.6%
92	50	38	4.8%	50.4%	25.2%	2.1%	1.5%	2.4%	0.3%	1.3%	0.1%	5.0%	2.1%	2.0%	0.5%	0.0%	0.0%	2.5%
93	50	2	2.5%	25.7%	24.3%	2.9%	2.1%	3.5%	0.4%	1.9%	0.2%	21.0%	8.7%	5.1%	1.7%	0.0%	0.0%	0.0%
94	50	2	2.7%	28.6%	30.7%	0.0%	0.0%	0.0%	0.0%	0.0%	0.3%	26.6%	11.0%	0.0%	0.0%	0.0%	0.0%	0.0%
95	50	66	2.9%	30.9%	13.3%	2.1%	1.5%	2.5%	0.3%	1.4%	0.1%	7.9%	3.3%	1.5%	0.2%	0.5%	19.8%	11.9%
96	50	242	3.1%	32.7%	17.1%	2.0%	1.4%	2.3%	0.2%	1.3%	0.1%	7.7%	3.2%	2.4%	0.6%	0.5%	20.9%	4.7%
97	50	124	3.7%	39.2%	31.8%	2.5%	1.8%	2.9%	0.3%	1.6%	0.1%	9.2%	3.8%	2.5%	0.6%	0.0%	0.0%	0.0%
98	50	2	2.0%	21.0%	22.5%	0.0%	0.0%	0.0%	0.0%	0.0%	0.2%	19.5%	8.1%	0.0%	0.0%	0.6%	26.2%	0.0%
99	70	293	3.7%	39.0%	15.7%	3.5%	2.5%	4.1%	0.4%	2.2%	0.1%	13.6%	5.6%	5.8%	0.7%	0.0%	0.0%	3.1%
100	70	139	4.0%	41.4%	9.6%	1.4%	1.0%	1.7%	0.2%	0.9%	0.2%	19.0%	7.9%	8.7%	1.4%	0.1%	2.4%	0.0%
101	50	137	4.2%	44.5%	17.4%	3.3%	2.3%	3.9%	0.4%	2.1%	0.1%	11.5%	4.8%	4.0%	0.5%	0.0%	0.0%	0.9%
102	50	38	3.0%	31.6%	20.6%	1.8%	1.2%	2.1%	0.2%	1.1%	0.1%	8.4%	3.5%	2.2%	0.4%	0.1%	3.6%	20.1%
103	50	98	4.4%	46.2%	18.2%	2.4%	1.7%	2.8%	0.3%	1.5%	0.1%	7.2%	3.0%	2.9%	0.8%	0.0%	2.0%	6.4%
104	50	21	3.7%	38.9%	24.2%	2.3%	1.6%	2.7%	0.3%	1.5%	0.2%	14.7%	6.1%	3.4%	0.4%	0.0%	0.0%	0.0%
105	50	27	4.9%	51.4%	16.9%	3.1%	2.2%	3.7%	0.4%	2.0%	0.1%	7.8%	3.2%	3.4%	0.9%	0.0%	0.0%	0.0%
106	50	9	4.1%	42.6%	23.1%	2.0%	1.4%	2.3%	0.3%	1.3%	0.1%	13.5%	5.6%	3.1%	0.6%	0.0%	0.0%	0.0%
107	50	25	4.8%	50.0%	22.8%	2.0%	1.4%	2.3%	0.3%	1.3%	0.1%	9.2%	3.8%	1.9%	0.3%	0.0%	0.0%	0.0%
108	50	16	1.2%	12.2%	7.1%	0.5%	0.4%	0.6%	0.1%	0.3%	0.1%	5.5%	2.3%	0.8%	0.2%	0.5%	23.3%	44.8%
109	50	3	1.6%	16.5%	15.2%	0.2%	0.1%	0.2%	0.0%	0.1%	0.1%	13.2%	5.5%	1.6%	0.4%	1.0%	44.3%	0.0%
110	50	19	2.8%	29.5%	11.0%	0.5%	0.4%	0.6%	0.1%	0.3%	0.1%	10.2%	4.2%	5.5%	1.6%	0.6%	27.2%	5.1%
111	50	51	3.3%	34.9%	14.4%	1.2%	0.9%	1.4%	0.2%	0.8%	0.1%	12.7%	5.2%	2.1%	0.3%	0.4%	16.4%	5.6%
112	50	9	1.3%	14.0%	12.1%	0.5%	0.4%	0.6%	0.1%	0.3%	0.1%	6.0%	2.5%	1.0%	0.3%	1.0%	43.0%	16.9%
113	50	26	3.9%	40.4%	15.9%	1.1%	0.8%	1.3%	0.1%	0.7%	0.1%	10.9%	4.5%	0.6%	0.1%	0.4%	19.2%	0.0%
114	50	12	2.5%	26.0%	13.3%	0.4%	0.3%	0.4%	0.0%	0.2%	0.1%	5.7%	2.4%	1.0%	0.1%	0.8%	33.6%	13.2%
115	50	15	2.4%	24.8%	7.1%	0.8%	0.6%	0.9%	0.1%	0.5%	0.2%	17.0%	7.1%	2.3%	0.2%	0.8%	35.3%	0.0%
116	50	6	3.0%	31.8%	11.6%	4.0%	2.9%	4.7%	0.5%	2.6%	0.3%	25.5%	10.6%	2.2%	0.2%	0.0%	0.0%	0.0%

Traffic Flows and Breakdown by 16 Vehicle Classes (Year 2036)

Link No.	Speed Limit	Total Vehicle	19 - Motorcycles (MC)	01 - Private Cars (PC)	03 - Taxi	14 - Non-franchised Bus <=6.4t	15 - Non-franchised Bus 6.4-15t	16 - Non-franchised Bus >15t	12 - Private Light Bus <=3.5t	13 - Private Light Bus >3.5t	04 - Light Goods Vehicles <=2.5t	05 - Lt Goods Vehicles 2.5-3.5t	06 - Light Goods Vehicles >3.5t	07 - Heavy Goods Vehicles <=15t	08 - Heavy Goods Vehicles >15t	17 - Franchised Bus (SD)	18 - Franchised Bus (DD)	11 - Public Light Buses
	km/hr	0300-0400																
117	50	3	3.0%	31.1%	19.7%	0.2%	0.1%	0.2%	0.0%	0.1%	0.2%	17.1%	7.1%	3.5%	0.3%	0.4%	17.2%	0.0%
118	50	15	3.6%	37.3%	16.7%	2.5%	1.7%	2.9%	0.3%	1.6%	0.1%	6.0%	2.5%	2.4%	0.4%	0.1%	3.1%	19.0%
122	50	41	3.8%	39.9%	18.1%	3.3%	2.3%	3.9%	0.4%	2.1%	0.1%	12.0%	5.0%	1.9%	0.2%	0.0%	0.0%	6.9%
123	50	3	4.2%	44.3%	21.4%	0.9%	0.6%	1.0%	0.1%	0.6%	0.2%	18.1%	7.5%	1.0%	0.2%	0.0%	0.0%	0.0%
124	50	24	0.2%	2.1%	2.2%	0.0%	0.0%	0.0%	0.0%	0.0%	0.0%	1.9%	0.8%	0.0%	0.0%	0.1%	5.8%	86.9%
125	50	36	2.8%	29.4%	10.4%	2.0%	1.4%	2.4%	0.3%	1.3%	0.1%	5.3%	2.2%	1.9%	0.3%	0.0%	1.3%	39.0%
128	50	181	3.8%	39.7%	26.3%	1.7%	1.2%	1.9%	0.2%	1.1%	0.1%	11.5%	4.8%	3.9%	0.9%	0.0%	0.0%	2.9%
129	50	248	4.0%	42.4%	25.4%	1.6%	1.1%	1.8%	0.2%	1.0%	0.1%	12.0%	5.0%	4.6%	0.8%	0.0%	0.0%	0.0%
130	50	41	2.6%	27.5%	14.4%	1.3%	0.9%	1.5%	0.2%	0.8%	0.0%	3.4%	1.4%	0.3%	0.0%	0.2%	9.0%	36.4%
131	50	41	4.7%	49.1%	19.4%	4.1%	2.9%	4.8%	0.5%	2.6%	0.1%	6.9%	2.9%	1.9%	0.1%	0.0%	0.0%	0.0%
132	50	16	3.2%	33.2%	14.1%	2.9%	2.0%	3.4%	0.4%	1.8%	0.2%	21.2%	8.8%	4.7%	0.3%	0.0%	0.0%	3.8%
133	50	13	4.7%	49.3%	18.7%	2.3%	1.7%	2.7%	0.3%	1.5%	0.1%	9.6%	4.0%	4.0%	1.1%	0.0%	0.0%	0.0%
134	50	230	3.1%	32.1%	19.2%	2.6%	1.8%	3.0%	0.3%	1.7%	0.1%	11.4%	4.7%	2.6%	0.4%	0.1%	4.8%	11.8%
135	50	272	4.7%	48.9%	25.0%	2.2%	1.5%	2.6%	0.3%	1.4%	0.1%	6.2%	2.6%	1.7%	0.3%	0.1%	2.5%	0.0%
136	70	515	3.2%	33.5%	19.6%	2.2%	1.6%	2.6%	0.3%	1.4%	0.1%	11.4%	4.7%	3.0%	0.5%	0.2%	8.3%	7.3%
137	70	433	4.0%	42.4%	12.2%	1.7%	1.2%	2.0%	0.2%	1.1%	0.1%	11.3%	4.7%	4.4%	0.7%	0.2%	8.8%	5.0%
138	50	22	0.4%	4.1%	2.4%	0.1%	0.0%	0.1%	0.0%	0.0%	0.0%	2.1%	0.9%	0.1%	0.0%	0.1%	6.3%	83.4%
139	50	2	2.7%	28.6%	30.7%	0.0%	0.0%	0.0%	0.0%	0.0%	0.3%	26.6%	11.0%	0.1%	0.0%	0.0%	0.0%	0.0%
141	50	29	3.0%	31.1%	14.8%	0.3%	0.2%	0.3%	0.0%	0.2%	0.0%	3.4%	1.4%	2.0%	0.0%	0.0%	0.0%	43.2%
142	50	25	2.2%	23.4%	8.8%	1.2%	0.8%	1.4%	0.2%	0.8%	0.0%	4.1%	1.7%	2.0%	0.1%	0.0%	0.0%	53.3%
143	50	6	4.1%	43.4%	21.4%	3.6%	2.5%	4.2%	0.5%	2.3%	0.1%	10.1%	4.2%	3.5%	0.2%	0.0%	0.0%	0.0%
144	50	84	3.2%	33.4%	14.3%	1.2%	0.9%	1.4%	0.2%	0.8%	0.1%	8.7%	3.6%	3.8%	0.8%	0.1%	4.0%	23.4%
145	50	138	3.1%	32.5%	14.9%	2.9%	2.0%	3.4%	0.4%	1.8%	0.1%	7.1%	2.9%	3.0%	0.7%	0.3%	11.0%	14.1%
146	50	117	3.7%	38.6%	12.1%	1.8%	1.2%	2.1%	0.2%	1.1%	0.1%	9.7%	4.0%	6.3%	1.5%	0.3%	11.7%	5.5%
147	50	122	2.9%	30.9%	14.4%	2.9%	2.0%	3.3%	0.4%	1.8%	0.1%	7.7%	3.2%	2.3%	0.4%	0.3%	14.2%	13.1%
148	50	135	3.5%	36.9%	12.1%	1.9%	1.3%	2.2%	0.2%	1.2%	0.1%	10.3%	4.3%	6.0%	1.2%	0.3%	11.0%	7.4%
149	50	55	3.1%	32.6%	12.3%	3.1%	2.2%	3.7%	0.4%	2.0%	0.2%	17.0%	7.0%	3.0%	0.1%	0.0%	0.0%	13.2%
150	50	74	3.0%	31.0%	14.9%	2.2%	1.5%	2.5%	0.3%	1.4%	0.1%	14.1%	5.8%	3.7%	0.5%	0.0%	0.0%	19.1%
151	50	13	5.3%	56.1%	17.1%	1.4%	1.0%	1.7%	0.2%	0.9%	0.1%	8.2%	3.4%	3.4%	1.0%	0.0%	0.0%	0.0%
152	50	14	4.1%	43.1%	17.2%	0.7%	0.5%	0.9%	0.1%	0.5%	0.1%	12.1%	5.0%	2.1%	0.1%	0.0%	0.0%	13.4%
153	50	2	2.0%	21.0%	22.5%	0.0%	0.0%	0.0%	0.0%	0.0%	0.2%	19.5%	8.1%	0.0%	0.0%	0.0%	0.0%	26.8%
154	50	19	1.4%	15.2%	6.7%	0.1%	0.0%	0.1%	0.0%	0.0%	0.1%	6.8%	2.8%	2.6%	0.0%	0.0%	0.0%	64.2%
155	50	41	2.6%	27.7%	11.4%	0.6%	0.4%	0.7%	0.1%	0.4%	0.1%	9.8%	4.1%	2.6%	0.2%	0.0%	0.0%	39.3%
156	50	70	3.6%	38.0%	18.3%	4.2%	3.0%	5.0%	0.5%	2.7%	0.1%	11.4%	4.7%	5.2%	1.3%	0.0%	0.0%	1.8%
157	50	44	3.1%	32.0%	18.5%	5.0%	3.6%	5.9%	0.6%	3.2%	0.1%	13.4%	5.6%	6.9%	2.0%	0.0%	0.0%	0.0%
158	50	101	3.2%	34.0%	12.8%	2.3%	1.6%	2.7%	0.3%	1.5%	0.2%	20.5%	8.5%	3.5%	0.2%	0.0%	1.8%	6.8%
159	70	388	2.9%	30.2%	19.4%	2.5%	1.8%	3.0%	0.3%	1.6%	0.1%	12.2%	5.1%	4.0%	0.8%	0.2%	7.4%	8.6%
160	70	323	4.2%	44.1%	12.4%	1.7%	1.2%	2.0%	0.2%	1.1%	0.1%	11.6%	4.8%	3.5%	0.3%	0.2%	7.5%	5.3%
162	50	34	3.1%	32.8%	14.7%	3.7%	2.6%	4.3%	0.5%	2.4%	0.2%	19.6%	8.1%	7.3%	0.6%	0.0%	0.0%	0.0%
163	50	49	3.4%	35.4%	15.8%	1.3%	0.9%	1.6%	0.2%	0.9%	0.2%	23.7%	9.8%	6.2%	0.5%	0.0%	0.0%	0.0%
164	50	55	3.5%	36.2%	20.0%	6.0%	4.3%	7.1%	0.8%	3.9%	0.1%	8.3%	3.5%	2.6%	0.2%	0.0%	0.0%	3.7%
165	50	15	3.3%	35.1%	16.4%	0.6%	0.4%	0.7%	0.1%	0.4%	0.2%	22.0%	9.1%	10.4%	1.3%	0.0%	0.0%	0.0%
166	50	13	1.8%	18.8%	9.1%	10.2%	7.2%	12.0%	1.3%	6.6%	0.2%	17.7%	7.3%	7.4%	0.5%	0.0%	0.0%	0.0%
167	50	27	2.9%	30.0%	14.6%	4.0%	2.8%	4.6%	0.5%	2.5%	0.2%	19.3%	8.0%	9.3%	1.2%	0.0%	0.0%	0.0%
168	50	80	2.9%	30.7%	7.5%	2.2%	1.5%	2.6%	0.3%	1.4%	0.2%	20.0%	8.3%	7.4%	0.6%	0.1%	2.3%	12.1%
170	50	47	3.4%	36.1%	19.5%	3.5%	2.5%	4.1%	0.4%	2.3%	0.1%	14.3%	5.9%	2.0%	0.1%	0.0%	0.0%	5.8%
171	50	84	3.0%	31.5%	16.6%	1.3%	0.9%	1.5%	0.2%	0.8%	0.2%	16.2%	6.7%	4.7%	0.5%	0.3%	13.4%	2.3%
172	50	7	5.1%	53.8%	30.0%	0.1%	0.0%	0.1%	0.0%	0.0%	0.1%	6.7%	2.8%	1.3%	0.0%	0.0%	0.0%	0.0%
173	50	67	3.3%	35.0%	15.3%	4.5%	3.2%	5.3%	0.6%	2.9%	0.2%	15.6%	6.5%	6.8%	0.9%	0.0%	0.0%	0.0%
174	50	111	3.0%	31.3%	8.5%	2.0%	1.4%	2.3%	0.2%	1.3%	0.2%	22.5%	9.3%	7.1%	0.5%	0.0%	1.7%	8.7%
175	50	87	3.2%	33.1%	17.0%	3.1%	2.2%	3.6%	0.4%	2.0%	0.1%	7.9%	3.3%	1.8%	0.3%	0.4%	16.4%	5.3%
176	50	129	3.8%	40.2%	12.4%	1.8%	1.3%	2.1%	0.2%	1.2%	0.1%	10.1%	4.2%	6.4%	1.6%	0.2%	10.7%	3.6%
179	50	98	4.0%	42.4%	17.5%	3.8%	2.7%	4.5%	0.5%	2.4%	0.1%	11.7%	4.9%	4.6%	0.9%	0.0%	0.0%	0.0%
180	50	75	4.7%	49.0%	20.3%	2.0%	1.4%	2.4%	0.3%	1.3%	0.1%	11.5%	4.8%	2.0%	0.2%	0.0%	0.0%	0.0%
181	50	69	3.0%	31.3%	15.8%	1.1%	0.8%	1.3%	0.1%	0.7%	0.1%	8.3%	3.4%	2.2%	0.3%	0.5%	20.1%	11.0%
182	50	73	2.8%	29.2%	9.6%	1.3%	0.9%	1.5%	0.2%	0.8%	0.1%	8.5%	3.5%	4.3%	0.3%	0.7%	29.1%	7.1%
183	50	118	2.8%	29.0%	12.9%	2.7%	1.9%	3.2%	0.3%	1.7%	0.1%	7.8%	3.2%	1.8%	0.1%	0.5%	23.2%	8.8%
184	50	46	1.4%	14.5%	5.5%	0.2%	0.1%	0.2%	0.0%	0.1%	0.0%	1.7%	0.7%	0.8%	0.0%	1.6%	70.2%	2.8%
185	70	429	3.9%	40.8%	7.3%	4.5%	3.2%	5.3%	0.6%	2.9%	0.1%	13.6%	5.7%	6.4%	0.1%	0.1%	5.5%	0.0%
186	70	346	4.0%	41.6%	5.3%	4.9%	3.5%	5.8%	0.6%	3.2%	0.1%	12.5%	5.2%	7.7%	0.1%	0.1%	5.5%	0.0%
187	50	46	3.2%	33.5%	14.6%	1.0%	0.7%	1.2%	0.1%	0.6%	0.0%	4.1%	1.7%	2.1%	0.3%	0.3%	14.8%	21.7%
188	50	54	3.3%	34.5%	15.4%	1.2%	0.8%	1.4%	0.1%	0.7%	0.1%	6.1%	2.5%	1.6%	0.1%	0.3%	13.2%	18.5%
189	70	591	3.5%	36.7%	9.0%	1.8%	1.2%	2.1%	0.2%	1.1%	0.2%	19.9%	8.2%	8.1%	2.1%	0.1%	4.0%	1.8%
190	70	443	4.0%	41.7%	9.2%	1.7%	1.2%	2.0%	0.2%	1.1%	0.2%	19.1%	7.9%	8.6%	1.1%	0.0%	0.6%	1.4%
191	70	721	3.5%	36.3%	9.5%	2.2%	1.6%	2.6%	0.3%	1.4%	0.2%	17.3%	7.2%	6.9%	1.7%	0.1%	6.3%	2.9%
192	70	569	4.0%	42.2%	10.4%	1.9%	1.3%	2.2%	0.2%	1.2%	0.2%	17.1%	7.1%	7.2%	0.9%	0.1%	2.2%	1.9%
193	70	251	3.4%	35.3%	11.3%	4.4%	3.1%	5.2%	0.6%	2.9%	0.2%	16.6%	6.9%	6.6%	0.6%	0.0%	1.6%	1.3%
194	70	477	4.4%	45.9%	16.4%	1.1%	0.8%	1.3%	0.1%	0.7%	0.1%	9.1%	3.8%	3.5%	0.4%	0.1%	4.2%	8.0%
195	50	8	1.3%	13.6%	6.8%	0.0%	0.0%	0.0%	0.0%	0.0%	0.1%	5.9%	2.4%	0.9%	0.0%	1.4%	59.4%	8.1%
196	50	39	3.4%	35.4%	12.4%	2.1%	1.5%	2.5%	0.3%	1.4%	0.1%	13.5%	5.6%	5.1%	0.2%	0.4%	16.2%	0.0%
197	50	9	1.0%	10.6%	6.0%	0.2%	0.2%	0.3%	0.0%	0.1%	0.1%	5.2%	2.2%	0.3%	0.0%	1.7%	72.1%	0.0%
198	50	20	2.2%	23.4%	16.2%	1.1%	0.7%	1.2%	0.1%	0.7%	0.1%	8.2%	3.4%	5.0%	0.6%	0.8%	33.1%	3.2%
199	70	229	4.8%	50.2%	14.7%	1.9%	1.3%	2.2%	0.2%	1.2%	0.1%	10.8%	4.5%	3.2%	0.7%	0.1%	4.1%	0.0%
201	50	279	4.0%	41.5%	18.1%	4.7%	3.3%	5.5%	0.6%	3.0%	0.1%	10.0%	4.2%	3.0%	0.3%	0.0%	0.6%	1.2%
202	50	280	4.3%	44.7%	14.8%	3.1%	2.2%	3.6%	0.4%	2.0%	0.1%	12.3%	5.1%	4.4%	0.5%	0.0%	1.2%	1.2%
203	70	150	4.8%	50.7%	13.5%	1.9%	1.3%	2.2%	0.2%	1.2%	0.1%	11.8%	4.9%	2.7%	0.4%	0.1%	4.0%	0.0%
204	70	344	3.8%	39.8%	21.3%	2.0%	1.4%	2.4%	0.3%	1.3%	0.1%	14.5%	6.0%	4.3%	0.7%	0.0%	1.8%	0.2%
205	50	51	3.6%	37.7%	13.9%	2.9%	2.0%	3.4%	0.4%	1.9%	0.1%	14.3%	5.9%	4.2%	0.3%	0.2%	7.8%	1.2%
206	50	67	3.7%	39.1%	10.6%	2.6%	1.8%	3.0%	0.3%	1.6%	0.2%	14.6%	6.1%	5.9%	0.8%	0.2%	9.4%	0.0%
207	50	32	3.7%	39.3%	13.0%	1.1%	0.8%	1.3%	0.1%	0.7%	0.1%	6.2%	2.6%	2.4%	0.2%	0.4%	15.1%	13.0%
208	50	49	3.5%	36.4%	16.1%	1.2%	0.9%	1.4%	0.2%	0.8%	0.1%	10.8%	4.5%	4.7%	0.5%	0.2%	9.1%	9.6%
209	50	137	3.8%	40.1%	22.7%	4.1%	2.9%	4.9%	0.5%	2.7%	0.1%	7.8%	3.2%	3.1%	0.6%	0.0%	1.8%	1.6%
210	50	176	3.5%	36.4%	12.6%	6.0%	4.3%	7.1%	0.8%	3.9%	0.1%	10.3%	4.3%	3.9%	0.5%	0.0%	2.1%	4.3%
211	70	406	4.1%	42.6%	14.2%	2.3%	1.6%	2.7%	0.3%	1.5%	0.2%	15.1%	6.3%	4.8%	1.2%	0.0%	0.1%	2.9%
212	70	232	3.4%	36.1%	15.1%	4.0%	2.8%	4.7%	0.5%	2.5%	0.2%	16.5%	6.8%	4.3%	0.3%	0.0%	0.2%	2.5%
213	50	67	3.3%	34.4%	9.2%	1.2%	0.9%	1.4%	0.2%	0.8%	0.1%	7.7%	3.2%	3.3%	0.5%	0.2%	10.7%	23.0%
214	70	98	2.7%	28.4%	16.9%	0.6%	0.4%	0.7%	0.1%	0.4%	0.1%	13.1%	5.4%	5.4%	0.4%	0.1%	5.3%	19.8%
215	50	43	5.1%	53.1%	23.3%	0.5%	0.4%	0.6%	0.1%	0.3%	0.1%	9.0%	3.7%	2.3%	0.2%	0.0%	1.4%	0.0%
216	50	28	3.3%	35.1%	9.2%	1.5%	1.1%	1.8%	0.2%	1.0%	0.1%	14.1%	5.8%	3.7%	0.3%	0.1%	2.2%	20.5%
217	50	117	3.7%	39.1%	10.0%	1.4%	1.0%	1.6%	0.2%	0.9%	0.1%	10.2%	4.2%	3.4%	0.5%	0.2%	7.8%	15.9%
218	50	126	3.6%	37.5%	19.9%	0.6%	0.4%	0.7%	0.1%	0.4%	0.1%	10.3%	4.3%	3.5%	0.3%	0.1%	4.8%	13.6%
219	50	51	4.3%	45.3%	11.0%	1.6%	1.1%	1.8%	0.2%	1.0%	0.1%	13.5%	5.6%	3.4%	0.4%	0.1%	4.0%	6.5%
220	50	70	4.6%	48.6%	26.4%	0.6%	0.4%	0.7%	0.1%	0.4%	0.1%	6.8%	2.8%	2.2%	0.3%	0.0%	1.1%	4.7%
221	50	114	3.6%	38.0%	18.7%	3.9%	2.8%	4.6%	0.5%	2.5%	0.1%	8.8%	3.6%	4.3%	1.1%	0.1%	2.7%	4.7%
222	50	67	2.6%	27.3%	9.3%	9.7%	6.9%	11.4%	1.2%	6.2%	0.1%	9.3%	3.8%	2.5%	0.2%	0.0%	0.7%	8.8%
223	50	33	3.9%	40.7%	16.8%	0.8%	0.6%	1.0%	0.1%	0.5%	0.2%	14.8%	6.1%	4.4%	1.0%	0.0%	0.0%	9.1%
226	50	41	3.1%	32.3%	13.1%	4.7%	3.4%	5.6%	0.6%	3.0%	0.1%	9.8%	4.1%	2.3%	0.4%	0.2%	10.1%	7.3%
227	50	162	3.6%	37.6%	15.0%	3.0%	2.1%	3.5%	0.4%	1.9%	0.2%	17.4%	7.2%	3.9%	0.2%	0.1%	2.8%	1.1%
228	50	6	4.5%	47.0%	15.3%	1.5%	1.1%	1.8%	0.2%	1.0%	0.2%	17.5%	7.3%	2.6%	0.1%	0.0%	0.0%	0.0%
229	50	16	3.9%	40.8%	14.1%	1.8%	1.3%	2.1%	0.2%	1.2%	0.2%	21.8%	9.0%	3.5%	0.1%	0.0%	0.0%	0.0%
230	50	44	2.5%	26.6%	22.6%	4.6%	3.2%	5.4%	0.6%	2.9%	0.1%	10.4%	4.3%	1.6%	0.2%	0.1%	2.8%	12.0%
231	50	117	3.4%	36.0%	12.7%	3.1%	2.2%	3.6%	0.4%	2.0%	0.2%	19.4%	8.0%	3.2%	0.1%	0.0%	1.7%	4.1%
232	50	11	4.4%	46.2%	17.7%	0.7%	0.5%	0.9%	0.1%	0.5%	0.2%	16.8%	7.0%	4.3%	0.7%	0.0%	0.0%	0.0%
235	50	148	3.3%	34.8%	12.2%	4.8%	3.4%	5.6%	0.6%	3.1%	0.1%	13.7%	5.7%	2.5%	0.2%	0.1%	2.3%	7.8%
236	50	83	4.1%	43.2%	15.5%	2.7%	1.9%	3.1%	0.3%	1.7%	0.2%	15.7%	6.5%	3.5%	0.2%	0.0%	0.0%	1.3%

Traffic Flows and Breakdown by 16 Vehicle Classes (Year 2036)

Link No.	Speed Limit	Total Vehicle	19 - Motorcycles (MC)	01 - Private Cars (PC)	03 - Taxi	14 - Non-franchised Bus <=6.4t	15 - Non-franchised Bus 6.4-15t	16 - Non-franchised Bus >15t	12 - Private Light Bus <=3.5t	13 - Private Light Bus >3.5t	04 - Light Goods Vehicles <=2.5t	05 - Lt Goods Vehicles 2.5-3.5t	06 - Light Goods Vehicles >3.5t	07 - Heavy Goods Vehicles <=15t	08 - Heavy Goods Vehicles >15t	17 - Franchised Bus (SD)	18 - Franchised Bus (DD)	11 - Public Light Buses
	km/hr	0300-0400																
237	50	47	3.0%	31.4%	9.8%	3.1%	2.2%	3.6%	0.4%	2.0%	0.3%	27.8%	11.5%	4.6%	0.2%	0.0%	0.0%	0.0%
238	50	28	3.4%	35.6%	12.6%	0.3%	0.2%	0.4%	0.0%	0.2%	0.2%	23.3%	9.6%	6.1%	1.0%	0.0%	0.0%	6.9%
239	70	427	3.7%	38.5%	11.6%	1.2%	0.9%	1.4%	0.2%	0.8%	0.1%	13.9%	5.8%	4.8%	1.0%	0.2%	9.7%	6.1%
240	70	331	3.3%	34.3%	9.8%	2.4%	1.7%	2.8%	0.3%	1.5%	0.1%	13.4%	5.6%	4.7%	0.7%	0.3%	12.2%	7.0%
241	50	50	2.8%	29.7%	10.8%	0.4%	0.3%	0.4%	0.0%	0.2%	0.1%	8.1%	3.4%	1.6%	0.1%	0.4%	15.8%	26.0%
242	50	48	2.6%	27.0%	6.4%	0.3%	0.2%	0.3%	0.0%	0.2%	0.1%	12.0%	5.0%	3.5%	0.1%	0.2%	9.9%	32.3%
243	50	13	4.8%	50.4%	16.5%	1.7%	1.2%	1.9%	0.2%	1.1%	0.1%	12.3%	5.1%	4.3%	0.4%	0.0%	0.0%	0.0%
244	50	17	4.4%	45.8%	20.9%	1.0%	0.7%	1.2%	0.1%	0.7%	0.1%	13.6%	5.6%	5.5%	0.3%	0.0%	0.0%	0.0%
245	50	75	2.6%	27.4%	8.1%	0.4%	0.3%	0.5%	0.1%	0.3%	0.1%	12.2%	5.0%	3.9%	0.2%	0.2%	9.3%	29.4%
246	50	64	2.9%	30.4%	12.1%	0.5%	0.4%	0.6%	0.1%	0.3%	0.1%	8.9%	3.7%	1.7%	0.1%	0.4%	15.6%	22.3%
247	50	8	2.9%	30.2%	7.0%	0.1%	0.1%	0.1%	0.0%	0.1%	0.1%	7.5%	3.1%	1.1%	0.0%	0.7%	28.5%	18.7%
248	50	38	3.7%	39.2%	19.2%	2.3%	1.6%	2.7%	0.3%	1.5%	0.1%	10.8%	4.5%	4.0%	0.6%	0.1%	5.8%	3.8%
249	50	81	4.6%	48.0%	13.0%	1.8%	1.3%	2.1%	0.2%	1.1%	0.1%	13.8%	5.7%	3.5%	0.2%	0.1%	2.7%	1.8%
250	50	164	3.4%	35.7%	13.1%	2.8%	1.9%	3.2%	0.3%	1.8%	0.2%	20.6%	8.5%	4.6%	0.9%	0.0%	1.3%	1.5%
253	50	124	4.0%	41.7%	12.6%	4.3%	3.0%	5.0%	0.5%	2.7%	0.2%	14.8%	6.2%	3.3%	0.1%	0.0%	0.5%	1.0%
254	50	41	3.5%	36.3%	12.9%	3.3%	2.3%	3.8%	0.4%	2.1%	0.2%	20.1%	8.3%	6.4%	0.3%	0.0%	0.0%	0.0%
255	50	55	3.9%	41.4%	12.0%	1.4%	1.0%	1.6%	0.2%	0.9%	0.2%	22.7%	9.4%	5.1%	0.3%	0.0%	0.0%	0.0%
256	50	39	3.8%	39.6%	14.5%	1.4%	1.0%	1.7%	0.2%	0.9%	0.2%	21.7%	9.0%	5.6%	0.5%	0.0%	0.0%	0.0%
257	50	245	4.2%	44.5%	12.9%	3.0%	2.1%	3.5%	0.4%	1.9%	0.2%	15.7%	6.5%	4.3%	0.9%	0.0%	0.0%	0.0%
258	50	249	3.5%	37.0%	14.9%	2.8%	2.0%	3.3%	0.4%	1.8%	0.2%	20.0%	8.3%	5.5%	0.4%	0.0%	0.0%	0.0%
259	50	75	3.3%	34.8%	13.9%	3.3%	2.4%	3.9%	0.4%	2.1%	0.2%	20.3%	8.4%	6.2%	0.6%	0.0%	0.0%	0.0%
260	50	83	2.8%	29.3%	7.0%	3.1%	2.2%	3.6%	0.4%	2.0%	0.1%	6.8%	2.8%	3.3%	0.4%	0.4%	15.1%	20.8%
261	50	67	2.8%	29.8%	11.3%	1.4%	1.0%	1.6%	0.2%	0.9%	0.1%	7.9%	3.3%	2.7%	0.3%	0.1%	5.5%	31.0%
262	50	48	4.1%	43.0%	11.6%	1.5%	1.0%	1.7%	0.2%	0.9%	0.2%	21.5%	8.9%	5.0%	0.3%	0.0%	0.0%	0.0%
263	50	49	3.4%	35.4%	12.9%	1.4%	1.0%	1.6%	0.2%	0.9%	0.3%	25.6%	10.6%	6.3%	0.6%	0.0%	0.0%	0.0%
264	50	264	4.1%	42.9%	13.0%	3.0%	2.1%	3.6%	0.4%	1.9%	0.2%	16.6%	6.9%	4.4%	0.9%	0.0%	0.0%	0.0%
265	50	142	3.7%	39.0%	15.1%	2.5%	1.8%	2.9%	0.3%	1.6%	0.2%	19.8%	8.2%	4.5%	0.3%	0.0%	0.0%	0.0%
266	50	74	3.2%	33.9%	13.6%	3.4%	2.4%	4.0%	0.4%	2.2%	0.2%	22.0%	9.1%	5.3%	0.4%	0.0%	0.0%	0.0%
267	50	167	3.9%	41.1%	13.3%	1.8%	1.3%	2.1%	0.2%	1.2%	0.2%	19.6%	8.1%	4.8%	0.9%	0.0%	0.0%	1.4%
268	50	75	3.3%	34.3%	11.0%	2.8%	1.9%	3.2%	0.3%	1.8%	0.3%	24.3%	10.1%	5.6%	0.5%	0.0%	0.0%	0.6%
269	50	91	3.4%	35.3%	13.1%	2.8%	2.0%	3.3%	0.4%	1.8%	0.2%	23.6%	9.8%	3.6%	0.3%	0.0%	0.0%	0.5%
270	50	55	3.7%	39.3%	14.8%	2.3%	1.6%	2.7%	0.3%	1.5%	0.2%	18.8%	7.8%	5.2%	0.8%	0.0%	0.0%	0.9%
271	50	103	3.5%	36.7%	12.6%	2.4%	1.7%	2.9%	0.3%	1.6%	0.2%	23.6%	9.8%	4.3%	0.4%	0.0%	0.0%	0.0%
272	50	73	3.6%	37.7%	11.2%	2.3%	1.6%	2.7%	0.3%	1.5%	0.2%	21.7%	9.0%	4.6%	1.0%	0.0%	0.0%	2.6%
273	50	215	3.3%	34.3%	11.0%	3.8%	2.7%	4.5%	0.5%	2.5%	0.2%	18.7%	7.8%	3.8%	0.4%	0.1%	5.8%	0.7%
274	50	170	2.9%	30.9%	9.1%	4.7%	3.3%	5.5%	0.6%	3.0%	0.2%	19.8%	8.2%	3.2%	0.2%	0.2%	7.3%	0.8%
275	50	142	3.7%	39.1%	8.1%	3.9%	2.7%	4.6%	0.5%	2.5%	0.2%	15.0%	6.2%	3.8%	0.9%	0.2%	7.7%	1.0%
276	50	138	3.0%	31.5%	9.2%	4.1%	2.9%	4.8%	0.5%	2.6%	0.2%	18.8%	7.8%	4.8%	0.3%	0.2%	8.5%	0.7%
277	50	73	3.6%	37.8%	12.3%	1.4%	1.0%	1.6%	0.2%	0.9%	0.3%	24.7%	10.2%	5.5%	0.6%	0.0%	0.0%	0.0%
278	50	50	3.8%	40.1%	9.5%	4.2%	2.9%	4.9%	0.5%	2.7%	0.2%	19.1%	7.9%	3.9%	0.3%	0.0%	0.0%	0.0%
279	50	110	3.5%	36.7%	9.1%	2.4%	1.7%	2.8%	0.3%	1.5%	0.2%	23.7%	9.8%	5.5%	0.9%	0.0%	0.0%	1.7%
280	50	108	2.9%	30.1%	9.9%	1.0%	0.7%	1.2%	0.1%	0.7%	0.2%	22.6%	9.4%	5.3%	0.9%	0.3%	13.8%	0.9%
281	50	206	3.9%	40.6%	10.8%	1.8%	1.3%	2.1%	0.2%	1.2%	0.2%	19.3%	8.0%	8.6%	0.7%	0.0%	0.6%	0.6%
282	50	129	3.8%	39.6%	12.3%	2.2%	1.6%	2.6%	0.3%	1.4%	0.2%	15.2%	6.3%	11.6%	0.5%	0.0%	1.4%	1.0%
283	50	165	3.6%	37.5%	7.6%	3.7%	2.6%	4.4%	0.5%	2.4%	0.2%	23.5%	9.7%	3.5%	0.2%	0.0%	0.6%	0.0%
284	50	62	5.4%	56.5%	7.6%	1.5%	1.0%	1.7%	0.2%	0.9%	0.2%	15.9%	6.6%	2.5%	0.1%	0.0%	0.0%	0.0%
285	50	249	3.8%	39.4%	9.6%	2.1%	1.5%	2.5%	0.3%	1.4%	0.2%	20.2%	8.4%	8.2%	0.7%	0.0%	1.2%	0.5%
286	50	190	3.9%	41.2%	11.5%	2.8%	2.0%	3.3%	0.4%	1.8%	0.1%	14.0%	5.8%	10.1%	0.4%	0.0%	1.8%	0.7%
287	50	47	4.2%	44.0%	9.8%	1.3%	0.9%	1.6%	0.2%	0.9%	0.1%	13.4%	5.6%	5.6%	0.8%	0.0%	1.6%	10.0%
288	50	75	4.5%	46.9%	13.5%	2.3%	1.6%	2.7%	0.3%	1.5%	0.1%	9.3%	3.8%	5.2%	0.5%	0.0%	1.4%	6.3%
289	50	144	3.2%	33.7%	9.3%	1.3%	0.9%	1.6%	0.2%	0.9%	0.2%	18.3%	7.6%	4.7%	0.6%	0.3%	13.2%	3.9%
290	50	411	2.6%	27.2%	9.6%	6.9%	4.9%	8.1%	0.9%	4.4%	0.1%	12.8%	5.3%	3.1%	0.2%	0.1%	6.4%	7.3%
291	50	241	3.3%	35.1%	5.2%	4.1%	2.9%	4.8%	0.5%	2.6%	0.1%	13.2%	5.5%	3.0%	0.2%	0.2%	8.4%	10.9%
292	70	550	4.2%	43.6%	5.9%	2.2%	1.6%	2.6%	0.3%	1.4%	0.2%	20.0%	8.3%	3.2%	0.3%	0.1%	2.2%	3.9%
293	70	479	3.4%	35.2%	10.3%	3.4%	2.4%	3.9%	0.4%	2.2%	0.2%	16.4%	6.8%	5.0%	0.4%	0.1%	3.6%	6.4%
294	50	507	2.9%	30.3%	8.3%	4.0%	2.8%	4.7%	0.5%	2.6%	0.2%	15.7%	6.5%	3.1%	0.5%	0.2%	9.6%	8.2%
295	50	415	3.2%	33.5%	8.5%	2.7%	1.9%	3.1%	0.3%	1.7%	0.1%	13.7%	5.7%	4.1%	0.6%	0.2%	8.0%	12.5%
296	50	49	3.8%	39.4%	12.2%	0.7%	0.5%	0.8%	0.1%	0.5%	0.1%	10.7%	4.4%	2.1%	0.2%	0.0%	0.0%	24.4%
297	50	16	0.9%	9.9%	3.2%	0.6%	0.4%	0.7%	0.1%	0.4%	0.0%	3.0%	1.3%	0.6%	0.0%	0.0%	0.0%	78.9%
299	50	169	3.9%	41.1%	9.0%	1.3%	0.9%	1.5%	0.2%	0.8%	0.2%	19.7%	8.2%	10.7%	0.3%	0.0%	0.0%	2.1%
300	70	529	2.9%	29.9%	8.0%	10.1%	7.2%	11.9%	1.3%	6.5%	0.1%	11.2%	4.6%	2.1%	0.0%	0.1%	3.3%	0.8%
301	70	439	4.2%	43.9%	1.5%	6.2%	4.4%	7.2%	0.8%	4.0%	0.2%	14.9%	6.2%	2.8%	0.0%	0.1%	2.5%	1.2%
302	70	408	2.6%	27.2%	8.4%	10.8%	7.6%	12.6%	1.4%	6.9%	0.1%	12.7%	5.3%	1.5%	0.0%	0.0%	1.7%	1.1%
303	70	361	4.3%	44.9%	1.7%	6.1%	4.3%	7.1%	0.8%	3.9%	0.2%	16.6%	6.9%	1.9%	0.0%	0.0%	0.0%	1.4%
304	50	212	3.5%	36.9%	8.4%	1.5%	1.1%	1.8%	0.2%	1.0%	0.1%	11.5%	4.8%	4.2%	0.4%	0.3%	12.4%	12.1%
305	50	295	3.7%	38.3%	12.8%	0.9%	0.6%	1.0%	0.1%	0.6%	0.1%	13.6%	5.6%	5.8%	0.9%	0.2%	8.7%	7.2%
306	50	229	3.1%	32.2%	19.6%	2.6%	1.8%	3.0%	0.3%	1.6%	0.1%	11.2%	4.7%	2.5%	0.3%	0.1%	4.9%	11.9%
307	50	188	5.2%	54.4%	18.9%	2.0%	1.4%	2.3%	0.2%	1.3%	0.1%	6.1%	2.5%	1.7%	0.3%	0.1%	3.6%	0.0%
308	50	10	3.5%	36.2%	16.2%	1.9%	1.3%	2.2%	0.2%	1.2%	0.1%	5.6%	2.3%	2.2%	0.4%	0.1%	4.6%	21.9%
309	50	11	5.1%	53.6%	21.1%	1.7%	1.2%	2.0%	0.2%	1.1%	0.1%	7.1%	2.9%	3.4%	0.3%	0.0%	0.0%	0.0%
310	70	293	3.7%	39.0%	15.7%	3.5%	2.5%	4.1%	0.4%	2.2%	0.1%	13.6%	5.6%	5.8%	0.7%	0.0%	0.0%	3.1%
311	70	333	4.0%	41.6%	20.2%	1.6%	1.1%	1.9%	0.2%	1.0%	0.1%	11.7%	4.8%	3.7%	0.6%	0.0%	0.0%	7.5%
312	50	159	3.7%	38.7%	9.6%	2.4%	1.7%	2.8%	0.3%	1.5%	0.2%	16.3%	6.8%	13.1%	0.6%	0.0%	0.1%	2.3%
313	50	32	4.9%	51.2%	18.4%	2.4%	1.7%	2.8%	0.3%	1.5%	0.1%	9.8%	4.1%	2.7%	0.2%	0.0%	0.0%	0.0%
314	50	36	5.5%	57.9%	14.5%	1.6%	1.1%	1.8%	0.2%	1.0%	0.1%	9.8%	4.1%	2.2%	0.1%	0.0%	0.0%	0.0%
315	50	20	5.5%	57.4%	14.4%	1.6%	1.1%	1.8%	0.2%	1.0%	0.1%	10.3%	4.3%	2.3%	0.1%	0.0%	0.0%	0.0%
316	50	18	4.8%	50.8%	18.2%	2.4%	1.7%	2.8%	0.3%	1.5%	0.1%	10.2%	4.2%	2.8%	0.2%	0.0%	0.0%	0.0%
317	50	21	4.7%	49.1%	21.1%	1.8%	1.2%	2.1%	0.2%	1.1%	0.1%	11.6%	4.8%	1.8%	0.2%	0.0%	0.0%	0.0%
318	50	22	5.2%	54.2%	16.0%	1.9%	1.3%	2.2%	0.2%	1.2%	0.1%	11.3%	4.7%	1.6%	0.1%	0.0%	0.0%	0.0%
319	50	50	4.4%	45.9%	18.0%	1.8%	1.3%	2.2%	0.2%	1.2%	0.2%	15.3%	6.3%	2.8%	0.3%	0.0%	0.0%	0.0%
320	50	21	4.7%	49.0%	16.5%	1.0%	0.7%	1.2%	0.1%	0.6%	0.1%	7.5%	3.1%	2.7%	0.5%	0.2%	9.0%	3.1%
321	50	65	2.5%	26.7%	18.0%	4.0%	2.8%	4.7%	0.5%	2.5%	0.2%	19.9%	8.3%	6.3%	0.7%	0.1%	2.8%	0.0%
322	50	4	3.9%	41.1%	20.2%	3.0%	2.1%	3.5%	0.4%	1.9%	0.1%	12.5%	5.2%	5.1%	1.0%	0.0%	0.0%	0.0%
323	50	14	4.7%	48.9%	16.7%	2.7%	1.9%	3.1%	0.3%	1.7%	0.1%	10.9%	4.5%	3.7%	0.7%	0.0%	0.0%	0.0%
324	50	46	3.9%	41.3%	23.8%	1.1%	0.8%	1.3%	0.1%	0.7%	0.1%	10.5%	4.4%	5.5%	0.9%	0.1%	4.0%	1.4%
325	50	66	4.3%	45.3%	19.9%	1.9%	1.4%	2.3%	0.2%	1.2%	0.1%	11.1%	4.6%	3.5%	0.3%	0.1%	2.8%	1.0%
326	50	9	4.0%	41.6%	12.3%	1.1%	0.8%	1.3%	0.1%	0.7%	0.2%	19.8%	8.2%	9.0%	0.7%	0.0%	0.0%	0.0%
327	50	42	3.9%	40.7%	11.7%	2.5%	1.8%	2.9%	0.3%	1.6%	0.1%	13.4%	5.5%	8.8%	0.6%	0.1%	4.4%	1.5%
328	50	44	4.0%	41.7%	22.6%	1.4%	1.0%	1.6%	0.2%	0.9%	0.1%	12.4%	5.1%	4.5%	0.3%	0.1%	4.2%	0.0%
329	50	34	5.1%	53.3%	21.4%	3.1%	2.2%	3.7%	0.4%	2.0%	0.1%	5.0%	2.1%	1.7%	0.1%	0.0%	0.0%	0.0%
330	50	19	5.7%	59.3%	14.4%	2.2%	1.5%	2.5%	0.3%	1.4%	0.1%	7.3%	3.0%	2.3%	0.1%	0.0%	0.0%	0.0%
331	50	14	5.3%	56.0%	14.6%	3.3%	2.3%	3.8%	0.4%	2.1%	0.1%	6.4%	2.7%	2.9%	0.1%	0.0%	0.0%	0.0%
332	50	17	5.6%	59.1%	14.2%	2.2%	1.6%	2.6%	0.3%	1.4%	0.1%	7.4%	3.1%	2.4%	0.1%	0.0%	0.0%	0.0%
333	50	11	5.3%	55.5%	14.4%	3.3%	2.3%	3.9%	0.4%	2.1%	0.1%	6.7%	2.8%	3.0%	0.1%	0.0%	0.0%	0.0%
334	50	17	6.0%	63.0%	13.4%	1.4%	1.0%	1.7%	0.2%	0.9%	0.1%	5.8%	2.4%	4.0%	0.1%	0.0%	0.0%	0.0%
335	50	11	5.5%	58.0%	12.7%	3.1%	2.2%	3.7%	0.4%	2.0%	0.1%	5.1%	2.1%	5.0%	0.2%	0.0%	0.0%	0.0%
336	50	218	4.5%	47.2%	23.0%	5.1%	3.6%	5.9%	0.6%	3.2%	0.0%	4.2%	1.8%	0.8%	0.0%	0.0%	0.0%	0.0%
337	50	139	3.8%	39.5%	39.6%	2.8%	2.0%	3.2%	0.3%	1.8%	0.0%	4.0%	1.7%	1.3%	0.1%	0.0%	0.0%	0.0%
338	50	70	4.6%	47.8%	26.2%	0.8%	0.6%	1.0%	0.1%	0.5%	0.1%	11.3%	4.7%	2.3%	0.1%	0.0%	0.0%	0.0%
339	50	216	4.0%	42.3%	34.5%	4.2%	3.0%	4.9%	0.5%	2.7%	0.0%	2.1%	0.9%	0.8%	0.0%	0.0%	0.0%	0.0%
340	50	81	4.3%	45.3%	34.7%	1.8%	1.3%	2.1%	0.2%	1.1%	0.1%	5.1%	2.1%	1.7%	0.1%	0.0%	0.0%	0.0%
341	50	139	4.8%	50.3%	21.1%	4.7%	3.3%	5.5%	0.6%	3.0%	0.0%	3.6%	1.5%	1.4%	0.1%	0.0%	0.0%	0.0%
342	80	557	4.1%	43.2%	12.7%	3.0%	2.1%	3.5%	0.4%	1.9%	0.1%	14.0%	5.8%	8.7%	0.5%	0.0%	0.0%	0.0%
343	80	538	4.9%	51.2%	8.4%	2.4%	1.7%	2.8%	0.3%	1.5%	0.2%	15.4%	6.4%	4.7%	0.4%	0.0%	0.0%	0.0%
346	70	20	4.5%	47.0%	13.0%	4.5%	3.2%	5.2%	0.6%	2.9%	0.1%	10.4%	4.3%	4.2%	0.3%	0.0%	0.0%	0.0%

Traffic Flows and Breakdown by 16 Vehicle Classes (Year 2036)

Link No.	Speed Limit	Total Vehicle	19 - Motorcycles (MC)	01 - Private Cars (PC)	03 - Taxi	14 - Non-franchised Bus <=6.4t	15 - Non-franchised Bus 6.4-15t	16 - Non-franchised Bus >15t	12 - Private Light Bus <=3.5t	13 - Private Light Bus >3.5t	04 - Light Goods Vehicles <=2.5t	05 - Lt Goods Vehicles 2.5-3.5t	06 - Light Goods Vehicles >3.5t	07 - Heavy Goods Vehicles <=15t	08 - Heavy Goods Vehicles >15t	17 - Franchised Bus (SD)	18 - Franchised Bus (DD)	11 - Public Light Buses
	km/hr	0300-0400																
349	70	205	4.0%	41.4%	11.5%	3.2%	2.3%	3.8%	0.4%	2.1%	0.2%	16.4%	6.8%	7.5%	0.5%	0.0%	0.0%	0.0%
350	50	178	3.8%	40.0%	42.7%	2.5%	1.8%	3.0%	0.3%	1.6%	0.0%	2.3%	1.0%	0.9%	0.0%	0.0%	0.0%	0.0%
351	50	84	4.8%	50.1%	24.1%	1.4%	1.0%	1.7%	0.2%	0.9%	0.1%	9.5%	3.9%	2.3%	0.1%	0.0%	0.0%	0.0%
364	50	45	5.2%	54.5%	10.9%	2.5%	1.8%	3.0%	0.3%	1.6%	0.1%	12.0%	5.0%	3.0%	0.1%	0.0%	0.0%	0.0%
365	50	61	4.9%	51.1%	14.4%	3.4%	2.4%	4.0%	0.4%	2.2%	0.1%	10.3%	4.3%	2.3%	0.1%	0.0%	0.0%	0.0%
368	50	173	3.3%	34.3%	9.7%	5.3%	3.7%	6.2%	0.7%	3.4%	0.1%	12.0%	5.0%	5.8%	0.7%	0.1%	6.2%	3.5%
369	50	21	4.3%	45.0%	15.4%	2.0%	1.4%	2.4%	0.3%	1.3%	0.1%	12.7%	5.3%	3.4%	0.5%	0.0%	0.0%	6.0%
370	50	3	1.4%	14.6%	15.7%	1.8%	1.2%	2.1%	0.2%	1.1%	0.1%	13.6%	5.6%	3.9%	1.3%	0.8%	36.5%	0.0%
371	70	149	4.2%	43.8%	19.9%	3.2%	2.2%	3.7%	0.4%	2.0%	0.1%	8.0%	3.3%	3.4%	0.9%	0.1%	4.7%	0.0%
372	70	469	3.3%	35.0%	21.5%	3.3%	2.3%	3.8%	0.4%	2.1%	0.1%	14.1%	5.8%	5.3%	1.3%	0.0%	1.6%	0.0%
373	50	63	4.3%	44.9%	21.8%	3.8%	2.7%	4.5%	0.5%	2.4%	0.1%	9.1%	3.8%	1.9%	0.2%	0.0%	0.0%	0.0%
374	50	7	3.2%	33.7%	12.9%	1.7%	1.2%	2.0%	0.2%	1.1%	0.2%	21.4%	8.9%	10.6%	2.9%	0.0%	0.0%	0.0%
375	50	21	3.7%	38.4%	18.6%	2.5%	1.7%	2.9%	0.3%	1.6%	0.1%	11.1%	4.6%	2.9%	0.5%	0.0%	0.0%	11.1%
376	50	97	4.0%	41.9%	16.3%	2.0%	1.4%	2.3%	0.2%	1.3%	0.2%	16.4%	6.8%	6.5%	0.8%	0.0%	0.0%	0.0%
377	50	22	4.1%	43.0%	19.2%	3.7%	2.6%	4.4%	0.5%	2.4%	0.1%	11.0%	4.5%	3.6%	0.9%	0.0%	0.0%	0.0%
378	50	105	4.1%	43.4%	20.0%	2.8%	2.0%	3.2%	0.3%	1.8%	0.1%	12.2%	5.0%	3.7%	0.3%	0.0%	0.0%	0.9%
380	50	26	3.9%	40.9%	18.2%	3.5%	2.5%	4.1%	0.4%	2.2%	0.1%	12.7%	5.3%	4.9%	1.2%	0.0%	0.0%	0.0%
381	50	59	3.0%	31.3%	14.7%	3.4%	2.4%	4.0%	0.4%	2.2%	0.1%	9.5%	3.9%	3.9%	0.9%	0.4%	17.1%	2.7%
382	50	48	3.4%	35.3%	13.9%	2.1%	1.5%	2.5%	0.3%	1.4%	0.1%	7.0%	2.9%	3.3%	0.7%	0.5%	21.9%	3.3%
383	50	436	3.5%	36.5%	16.9%	2.8%	2.0%	3.3%	0.4%	1.8%	0.1%	11.5%	4.8%	4.9%	0.7%	0.2%	7.8%	2.9%
384	50	232	3.4%	35.5%	10.4%	1.6%	1.2%	1.9%	0.2%	1.1%	0.1%	13.0%	5.4%	5.7%	0.9%	0.3%	12.9%	6.3%
385	50	355	3.7%	38.5%	23.6%	2.8%	2.0%	3.3%	0.4%	1.8%	0.1%	12.3%	5.1%	5.1%	0.9%	0.0%	0.0%	0.4%
386	50	373	3.7%	39.1%	23.5%	2.8%	1.9%	3.2%	0.3%	1.8%	0.1%	12.2%	5.0%	5.0%	0.9%	0.0%	0.0%	0.3%
388	50	82	3.8%	39.5%	17.8%	4.3%	3.0%	5.0%	0.5%	2.7%	0.1%	12.1%	5.0%	5.0%	1.1%	0.0%	0.0%	0.0%
389	50	195	4.3%	45.2%	18.6%	3.0%	2.1%	3.5%	0.4%	1.9%	0.1%	11.6%	4.8%	3.4%	0.4%	0.0%	0.0%	0.6%
390	50	79	4.4%	46.6%	18.5%	1.7%	1.2%	2.0%	0.2%	1.1%	0.1%	13.9%	5.8%	2.5%	0.2%	0.0%	0.0%	1.6%
391	50	314	4.0%	42.0%	25.0%	1.7%	1.2%	2.0%	0.2%	1.1%	0.1%	12.7%	5.2%	3.8%	0.4%	0.0%	0.0%	0.4%
394	50	33	3.2%	33.5%	17.0%	2.1%	1.5%	2.5%	0.3%	1.4%	0.2%	19.1%	7.9%	8.9%	2.6%	0.0%	0.0%	0.0%
395	50	38	3.1%	32.1%	14.1%	3.3%	2.4%	3.9%	0.4%	2.1%	0.2%	22.6%	9.4%	5.5%	0.8%	0.0%	0.0%	0.0%
397	50	50	4.4%	45.7%	17.1%	3.7%	2.6%	4.3%	0.5%	2.4%	0.1%	8.9%	3.7%	5.3%	1.6%	0.0%	0.0%	0.0%
398	50	18	5.4%	56.7%	17.4%	2.2%	1.6%	2.6%	0.3%	1.4%	0.1%	6.7%	2.8%	2.2%	0.5%	0.0%	0.0%	0.0%
399	50	110	3.6%	37.4%	11.6%	1.8%	1.2%	2.1%	0.2%	1.1%	0.1%	10.7%	4.4%	7.1%	1.8%	0.3%	12.5%	4.2%
403	50	63	5.0%	52.9%	9.8%	2.3%	1.7%	2.7%	0.3%	1.5%	0.2%	14.9%	6.2%	2.4%	0.0%	0.0%	0.0%	0.0%
405	50	105	4.6%	47.9%	21.6%	1.6%	1.1%	1.8%	0.2%	1.0%	0.1%	10.1%	4.2%	3.0%	0.5%	0.0%	1.8%	0.6%
406	50	24	5.4%	57.1%	10.7%	3.2%	2.2%	3.7%	0.4%	2.0%	0.1%	8.1%	3.4%	3.6%	0.0%	0.0%	0.0%	0.0%
407	50	20	1.1%	11.3%	4.4%	5.4%	3.8%	6.3%	0.7%	3.5%	0.3%	31.6%	13.1%	5.0%	0.1%	0.0%	0.0%	13.5%
408	50	48	4.0%	42.0%	23.7%	1.1%	0.8%	1.3%	0.1%	0.7%	0.1%	10.4%	4.3%	5.2%	0.8%	0.1%	3.8%	1.3%
409	50	78	4.4%	46.5%	19.4%	2.0%	1.4%	2.3%	0.3%	1.3%	0.1%	10.9%	4.5%	3.3%	0.3%	0.1%	2.4%	0.8%
412	70	112	3.9%	40.7%	11.8%	5.0%	3.6%	5.9%	0.6%	3.2%	0.1%	12.6%	5.2%	7.3%	0.1%	0.0%	0.0%	0.0%
413	70	26	2.8%	29.4%	18.8%	10.3%	7.3%	12.0%	1.3%	6.6%	0.1%	6.0%	2.5%	2.7%	0.2%	0.0%	0.0%	0.0%
414	70	225	3.4%	36.0%	10.5%	3.8%	2.7%	4.4%	0.5%	2.4%	0.2%	17.8%	7.4%	7.0%	0.6%	0.0%	1.8%	1.4%
415	70	86	4.2%	44.1%	9.7%	3.5%	2.5%	4.1%	0.4%	2.2%	0.2%	14.5%	6.0%	8.6%	0.1%	0.0%	0.0%	0.0%
416	70	62	3.5%	36.9%	8.2%	3.4%	2.4%	4.0%	0.4%	2.2%	0.2%	20.9%	8.7%	9.1%	0.1%	0.0%	0.0%	0.0%
417	50	118	3.7%	39.1%	13.6%	1.3%	0.9%	1.5%	0.2%	0.8%	0.1%	5.2%	2.2%	2.1%	0.1%	0.6%	26.7%	1.9%
418	50	132	4.2%	43.6%	18.3%	1.8%	1.3%	2.1%	0.2%	1.2%	0.1%	10.4%	4.3%	3.6%	0.5%	0.1%	5.9%	2.4%
419	50	60	4.4%	46.3%	10.4%	4.0%	2.9%	4.7%	0.5%	2.6%	0.1%	10.6%	4.4%	2.8%	0.2%	0.0%	1.0%	5.0%
420	50	95	5.3%	56.1%	12.9%	1.9%	1.3%	2.2%	0.2%	1.2%	0.1%	6.1%	2.5%	2.7%	0.5%	0.1%	4.2%	2.5%
421	50	345	4.0%	42.0%	8.9%	2.8%	2.0%	3.3%	0.4%	1.8%	0.1%	11.4%	4.7%	6.4%	0.8%	0.1%	4.4%	6.9%
422	50	370	4.4%	46.1%	13.9%	1.1%	0.8%	1.3%	0.1%	0.7%	0.1%	11.4%	4.7%	5.3%	0.5%	0.1%	3.8%	5.9%
423	70	453	3.7%	38.4%	10.6%	1.8%	1.3%	2.1%	0.2%	1.2%	0.2%	19.8%	8.2%	6.4%	2.1%	0.0%	0.9%	3.2%
424	70	373	3.8%	40.1%	10.7%	2.3%	1.6%	2.6%	0.3%	1.4%	0.2%	18.1%	7.5%	6.8%	1.0%	0.0%	1.9%	1.7%
425	50	270	3.1%	32.5%	7.6%	2.8%	2.0%	3.3%	0.4%	1.8%	0.1%	13.2%	5.5%	7.8%	1.0%	0.4%	15.4%	3.1%
426	50	198	4.4%	45.8%	9.7%	1.1%	0.8%	1.3%	0.1%	0.7%	0.2%	15.2%	6.3%	7.7%	0.7%	0.1%	2.9%	3.2%
427	50	11	5.3%	55.6%	19.8%	0.7%	0.5%	0.9%	0.1%	0.5%	0.1%	7.3%	3.0%	5.7%	0.5%	0.0%	0.0%	0.0%
429	50	102	2.6%	27.5%	12.8%	3.0%	2.1%	3.6%	0.4%	1.9%	0.1%	8.2%	3.4%	1.5%	0.0%	0.5%	22.0%	10.3%
430	70	70	3.5%	37.1%	9.4%	4.0%	2.9%	4.7%	0.5%	2.6%	0.1%	11.3%	4.7%	6.7%	0.1%	0.3%	12.0%	0.0%
433	50	29	3.3%	35.0%	10.1%	2.9%	2.1%	3.4%	0.4%	1.9%	0.2%	23.5%	9.7%	4.8%	0.4%	0.0%	2.1%	0.0%
434	50	104	3.4%	35.2%	9.6%	5.7%	4.0%	6.7%	0.7%	3.7%	0.2%	17.7%	7.3%	4.0%	0.3%	0.0%	1.3%	0.0%
435	50	128	4.0%	42.3%	6.2%	1.6%	1.1%	1.9%	0.2%	1.0%	0.2%	17.6%	7.3%	1.4%	0.5%	0.1%	5.5%	8.9%
436	50	88	4.1%	43.5%	13.5%	2.6%	1.8%	3.0%	0.3%	1.6%	0.1%	9.6%	4.0%	3.0%	0.2%	0.2%	9.1%	3.2%
437	50	46	2.1%	21.7%	3.0%	3.6%	2.5%	4.2%	0.4%	2.3%	0.1%	12.3%	5.1%	2.8%	0.1%	0.5%	22.2%	16.9%
438	50	44	3.9%	40.5%	9.2%	1.6%	1.1%	1.9%	0.2%	1.0%	0.2%	21.0%	8.7%	7.9%	0.7%	0.0%	0.0%	2.1%
439	50	42	4.4%	45.8%	13.8%	2.2%	1.6%	2.6%	0.3%	1.4%	0.1%	13.3%	5.5%	3.2%	0.5%	0.1%	3.7%	1.5%
440	50	213	4.0%	42.1%	13.8%	1.8%	1.3%	2.1%	0.2%	1.2%	0.2%	18.7%	7.7%	5.0%	0.8%	0.0%	0.0%	1.1%
443	50	49	3.5%	36.5%	12.5%	4.4%	3.1%	5.1%	0.6%	2.8%	0.2%	14.9%	6.2%	2.7%	0.2%	0.0%	0.0%	7.3%
444	50	57	3.7%	38.7%	14.4%	1.6%	1.1%	1.8%	0.2%	1.0%	0.2%	18.9%	7.8%	4.8%	0.5%	0.0%	0.0%	5.2%
445	50	45	2.7%	28.7%	8.4%	6.6%	4.7%	7.7%	0.8%	4.2%	0.1%	11.2%	4.7%	1.4%	0.0%	0.2%	7.6%	10.9%
446	50	101	4.0%	42.1%	15.5%	2.7%	1.9%	3.2%	0.3%	1.7%	0.2%	16.3%	6.7%	4.0%	0.3%	0.0%	0.0%	1.1%
447	50	41	3.6%	38.1%	9.5%	2.8%	2.0%	3.3%	0.4%	1.8%	0.2%	21.8%	9.0%	7.0%	0.5%	0.0%	0.0%	0.0%
448	50	25	2.6%	27.7%	11.4%	1.0%	0.7%	1.1%	0.1%	0.6%	0.3%	32.2%	13.4%	8.2%	0.7%	0.0%	0.0%	0.0%
449	50	45	4.3%	45.2%	12.9%	3.2%	2.3%	3.8%	0.4%	2.1%	0.2%	15.0%	6.2%	4.0%	0.5%	0.0%	0.0%	0.0%
450	50	5	2.9%	30.1%	13.6%	0.6%	0.4%	0.7%	0.1%	0.4%	0.3%	30.6%	12.7%	7.1%	0.4%	0.0%	0.0%	0.0%
451	50	46	5.1%	53.2%	17.9%	1.0%	0.7%	1.2%	0.1%	0.6%	0.1%	10.8%	4.5%	4.3%	0.6%	0.0%	0.0%	0.0%
452	50	61	4.3%	45.3%	11.0%	4.8%	3.4%	5.6%	0.6%	3.1%	0.1%	13.4%	5.5%	2.7%	0.1%	0.0%	0.0%	0.0%
453	50	126	4.0%	41.7%	19.1%	2.6%	1.9%	3.1%	0.3%	1.7%	0.1%	13.4%	5.6%	4.1%	0.4%	0.0%	2.0%	0.0%
454	50	44	4.8%	50.0%	15.4%	2.8%	2.0%	3.3%	0.4%	1.8%	0.1%	10.7%	4.4%	3.9%	0.4%	0.0%	0.0%	0.0%
459	50	118	4.8%	50.9%	11.8%	2.5%	1.8%	2.9%	0.3%	1.6%	0.1%	12.3%	5.1%	2.8%	0.1%	0.0%	0.5%	2.4%
460	50	123	4.8%	49.9%	14.8%	2.0%	1.4%	2.4%	0.3%	1.3%	0.1%	12.4%	5.2%	4.1%	0.3%	0.0%	0.0%	0.9%
461	50	154	4.8%	50.6%	17.1%	3.1%	2.2%	3.6%	0.4%	2.0%	0.1%	9.4%	3.9%	2.1%	0.1%	0.0%	0.0%	0.7%
468	50	51	4.3%	45.3%	11.0%	1.6%	1.1%	1.8%	0.2%	1.0%	0.1%	13.5%	5.6%	3.4%	0.4%	0.1%	4.0%	6.5%
469	50	120	3.7%	39.0%	21.6%	4.1%	2.9%	4.8%	0.5%	2.6%	0.1%	7.3%	3.0%	2.2%	0.2%	0.0%	1.0%	6.7%
470	50	50	2.4%	25.5%	14.9%	9.1%	6.4%	10.6%	1.1%	5.8%	0.1%	8.0%	3.3%	2.1%	0.2%	0.0%	0.9%	9.5%
473	50	17	6.0%	63.0%	13.4%	1.4%	1.0%	1.7%	0.2%	0.9%	0.1%	5.8%	2.4%	4.0%	0.1%	0.0%	0.0%	0.0%
474	50	11	5.5%	58.0%	12.7%	3.1%	2.2%	3.7%	0.4%	2.0%	0.1%	5.1%	2.1%	5.0%	0.2%	0.0%	0.0%	0.0%
475	50	4	4.9%	51.8%	12.9%	3.1%	2.2%	3.6%	0.4%	2.0%	0.1%	11.2%	4.6%	3.1%	0.1%	0.0%	0.0%	0.0%
476	50	3	4.1%	43.2%	16.0%	3.6%	2.5%	4.2%	0.5%	2.3%	0.1%	13.9%	5.7%	3.6%	0.2%	0.0%	0.0%	0.0%
477	50	7	5.2%	54.5%	16.5%	2.2%	1.6%	2.6%	0.3%	1.4%	0.1%	7.7%	3.2%	4.5%	0.2%	0.0%	0.0%	0.0%
478	50	5	5.5%	57.2%	14.8%	1.5%	1.1%	1.7%	0.2%	1.0%	0.1%	9.4%	3.9%	3.6%	0.1%	0.0%	0.0%	0.0%
479	50	3	4.4%	46.0%	19.7%	1.1%	0.8%	1.3%	0.1%	0.7%	0.2%	17.1%	7.1%	1.6%	0.0%	0.0%	0.0%	0.0%
480	50	3	4.7%	49.8%	15.2%	2.6%	1.8%	3.0%	0.3%	1.6%	0.1%	13.2%	5.5%	2.0%	0.1%	0.0%	0.0%	0.0%
483	50	85	4.3%	45.0%	31.9%	1.8%	1.3%	2.1%	0.2%	1.2%	0.1%	6.8%	2.8%	2.3%	0.2%	0.0%	0.0%	0.0%
484	50	136	4.8%	50.2%	20.8%	4.6%	3.2%	5.4%	0.6%	2.9%	0.0%	4.1%	1.7%	1.6%	0.1%	0.0%	0.0%	0.0%
485	50	65	2.9%	30.9%	10.6%	4.7%	3.3%	5.5%	0.6%	3.0%	0.1%	7.5%	3.1%	1.7%	5.1%	0.3%	14.3%	6.1%
486	50	63	5.0%	52.3%	21.4%	1.4%	1.0%	1.7%	0.2%	0.9%	0.1%	8.6%	3.6%	3.1%	0.8%	0.0%	0.0%	0.0%
487	50	37	2.4%	25.3%	19.6%	2.9%	2.0%	3.4%	0.4%	1.8%	0.1%	13.5%	5.6%	3.7%	0.8%	0.0%	0.0%	18.4%
488	50	10	1.6%	16.5%	5.4%	3.0%	2.1%	3.5%	0.4%	1.9%	0.1%	5.0%	2.1%	0.4%	0.0%	1.3%	56.9%	0.0%
489	50	181	3.5%	36.7%	11.3%	3.6%	2.5%	4.2%	0.5%	2.3%	0.1%	8.9%	3.7%	4.4%	0.6%	0.3%	11.5%	6.0%
490	50	21	0.3%	3.1%	2.5%	0.1%	0.1%	0.1%	0.0%	0.0%	0.0%	2.2%	0.9%	0.1%	0.0%	1.6%	67.1%	21.9%
491	50	110	3.1%	32.8%	15.7%	1.5%	1.1%	1.8%	0.2%	1.0%	0.1%	9.5%	3.9%	3.0%	0.8%	0.3%	14.9%	10.3%
492	50	3	3.5%	36.4%	16.5%	6.1%	4.3%	7.2%	0.8%	3.9%	0.1%	14.3%	5.9%	0.9%	0.0%	0.0%	0.0%	0.0%
493	50	201	3.7%	38.6%	13.1%	3.5%	2.4%	4.1%	0.4%	2.2%	0.1%	9.3%	3.8%	4.3%	0.6%	0.1%	4.9%	8.8%
494	50	8	4.8%	50.7%	13.8%	2.3%	1.6%	2.7%	0.3%	1.5%	0.1%	13.5%	5.6%	2.8%	0.2%	0.0%	0.0%	0.0%
495	50	22	5.2%	54.9%	21.6%	1.9%	1.4%	2.3%	0.2%	1.2%	0.1%	6.8%	2.8%	1.3%	0.3%	0.0%	0.0%	0.0%
496	50	61	1.8%	19.4%	13.4%	1.9%	1.3%	2.2%	0.2%	1.2%	0.1%	9.2%	3.8%	2.6%	0.5%	0.5%	23.0%	18.7%
497	50	120	3.3%	34.6%	16.5%	1.5%	1.1%	1.8%	0.2%	1.0%	0.1%	9.1%	3.8%	2.9%	0.8%	0.3%	13.6%	9.5%

Traffic Flows and Breakdown by 16 Vehicle Classes (Year 2036)

Link No.	Speed Limit	Total Vehicle	19 - Motorcycles (MC)	01 - Private Cars (PC)	03 - Taxi	14 - Non-franchised Bus <=6.4t	15 - Non-franchised Bus 6.4-15t	16 - Non-franchised Bus >15t	12 - Private Light Bus <=3.5t	13 - Private Light Bus >3.5t	04 - Light Goods Vehicles <=2.5t	05 - Lt Goods Vehicles 2.5-3.5t	06 - Light Goods Vehicles >3.5t	07 - Heavy Goods Vehicles <=15t	08 - Heavy Goods Vehicles >15t	17 - Franchised Bus (SD)	18 - Franchised Bus (DD)	11 - Public Light Buses
	km/hr	0300-0400																
498	50	22	4.2%	43.7%	16.5%	1.9%	1.3%	2.2%	0.2%	1.2%	0.1%	12.4%	5.1%	2.3%	0.3%	0.0%	0.0%	8.6%
499	50	8	3.2%	33.9%	15.6%	0.0%	0.0%	0.1%	0.0%	0.0%	0.2%	15.1%	6.3%	0.9%	0.0%	0.0%	0.0%	24.7%
500	50	24	2.8%	29.3%	12.0%	1.1%	0.8%	1.3%	0.1%	0.7%	0.1%	10.2%	4.2%	1.3%	0.2%	0.3%	13.6%	21.9%
501	50	78	3.9%	41.3%	21.6%	2.3%	1.6%	2.7%	0.3%	1.5%	0.1%	10.5%	4.3%	2.6%	0.6%	0.0%	0.0%	6.7%
502	50	2	3.2%	33.2%	22.6%	3.6%	2.5%	4.2%	0.5%	2.3%	0.2%	19.6%	8.1%	0.0%	0.0%	0.0%	0.0%	0.0%
503	50	62	4.0%	41.8%	16.3%	0.7%	0.5%	0.8%	0.1%	0.4%	0.1%	9.6%	4.0%	2.7%	0.5%	0.3%	11.8%	6.7%
504	50	180	3.4%	35.5%	15.6%	3.0%	2.1%	3.5%	0.4%	1.9%	0.2%	15.8%	6.5%	4.4%	0.6%	0.1%	2.8%	4.3%
505	50	40	4.2%	43.7%	17.3%	1.3%	0.9%	1.5%	0.2%	0.8%	0.2%	17.2%	7.1%	4.9%	0.8%	0.0%	0.0%	0.0%
506	50	68	4.0%	42.4%	17.5%	1.9%	1.4%	2.3%	0.2%	1.2%	0.2%	16.8%	7.0%	4.3%	0.6%	0.0%	0.0%	0.0%
507	50	28	3.7%	38.6%	18.4%	3.5%	2.5%	4.1%	0.4%	2.2%	0.1%	13.4%	5.6%	5.8%	1.7%	0.0%	0.0%	0.0%
508	50	19	4.3%	45.4%	17.2%	0.6%	0.4%	0.7%	0.1%	0.4%	0.2%	17.8%	7.4%	4.8%	0.7%	0.0%	0.0%	0.0%
509	50	34	3.4%	36.0%	20.4%	4.1%	2.9%	4.8%	0.5%	2.6%	0.1%	9.2%	3.8%	4.0%	1.3%	0.0%	0.0%	6.9%
512	50	134	3.7%	38.5%	19.1%	3.4%	2.4%	4.0%	0.4%	2.2%	0.1%	10.3%	4.3%	4.2%	0.7%	0.0%	0.0%	6.9%
513	50	17	5.1%	53.9%	23.4%	1.8%	1.3%	2.2%	0.2%	1.2%	0.1%	6.5%	2.7%	1.3%	0.3%	0.0%	0.0%	0.0%
514	50	62	1.9%	20.2%	13.5%	1.7%	1.2%	2.0%	0.2%	1.1%	0.1%	9.2%	3.8%	2.7%	0.5%	0.5%	22.8%	18.4%
515	50	131	3.5%	36.5%	16.7%	1.5%	1.0%	1.7%	0.2%	1.0%	0.1%	9.0%	3.7%	2.8%	0.8%	0.3%	12.5%	8.7%
516	50	20	3.5%	36.3%	18.8%	0.5%	0.3%	0.6%	0.1%	0.3%	0.1%	9.4%	3.9%	2.0%	0.4%	0.3%	11.7%	11.9%
517	50	46	3.7%	38.4%	17.3%	1.6%	1.2%	1.9%	0.2%	1.1%	0.1%	9.7%	4.0%	3.8%	0.6%	0.1%	5.0%	11.3%
518	50	21	3.9%	41.2%	18.5%	2.4%	1.7%	2.8%	0.3%	1.5%	0.2%	15.9%	6.6%	4.4%	0.5%	0.0%	0.0%	0.0%
519	50	27	5.0%	52.4%	22.7%	1.6%	1.1%	1.8%	0.2%	1.0%	0.1%	7.4%	3.1%	2.6%	0.9%	0.0%	0.0%	0.0%
520	50	96	3.1%	32.2%	16.1%	2.1%	1.5%	2.5%	0.3%	1.4%	0.1%	10.3%	4.3%	2.8%	0.5%	0.3%	13.2%	9.4%
521	50	101	3.5%	36.5%	17.1%	1.4%	1.0%	1.7%	0.2%	0.9%	0.1%	8.8%	3.6%	2.7%	0.9%	0.3%	14.8%	6.4%
522	50	51	4.0%	41.7%	20.8%	2.9%	2.1%	3.4%	0.4%	1.9%	0.1%	9.9%	4.1%	2.1%	0.2%	0.0%	0.0%	6.5%
523	50	11	5.5%	57.4%	15.6%	1.2%	0.8%	1.4%	0.1%	0.8%	0.1%	9.4%	3.9%	3.3%	0.5%	0.0%	0.0%	0.0%
524	50	30	3.8%	39.9%	20.8%	4.6%	3.2%	5.3%	0.6%	2.9%	0.1%	5.8%	2.4%	1.0%	0.2%	0.0%	0.0%	9.4%
525	50	25	5.4%	56.2%	14.9%	1.1%	0.8%	1.3%	0.1%	0.7%	0.1%	7.7%	3.2%	2.9%	0.5%	0.0%	0.0%	5.0%
526	50	46	2.1%	21.9%	11.0%	1.2%	0.9%	1.5%	0.2%	0.8%	0.1%	10.7%	4.4%	3.7%	0.7%	0.6%	27.8%	12.5%
527	50	91	3.2%	34.0%	17.3%	1.5%	1.0%	1.7%	0.2%	1.0%	0.1%	8.7%	3.6%	2.6%	1.0%	0.4%	16.5%	7.2%
528	50	28	1.4%	14.9%	7.1%	1.1%	0.8%	1.3%	0.1%	0.7%	0.0%	3.5%	1.4%	1.5%	0.4%	0.9%	40.8%	24.0%
529	50	154	3.3%	35.0%	14.6%	1.7%	1.2%	1.9%	0.2%	1.1%	0.1%	12.1%	5.0%	3.6%	0.9%	0.3%	12.4%	6.6%
530	50	60	2.8%	29.1%	15.0%	2.3%	1.7%	2.8%	0.3%	1.5%	0.1%	7.1%	3.0%	2.8%	0.7%	0.4%	19.2%	11.3%
531	50	154	3.3%	35.0%	14.6%	1.7%	1.2%	1.9%	0.2%	1.1%	0.1%	12.1%	5.0%	3.6%	0.9%	0.3%	12.4%	6.6%
532	50	22	4.9%	51.7%	22.7%	1.6%	1.1%	1.9%	0.2%	1.0%	0.1%	8.7%	3.6%	2.1%	0.3%	0.0%	0.0%	0.0%
533	50	24	3.6%	38.3%	17.2%	2.4%	1.7%	2.8%	0.3%	1.5%	0.2%	16.6%	6.9%	6.8%	1.7%	0.0%	0.0%	0.0%
534	50	61	2.7%	28.6%	14.8%	2.3%	1.6%	2.7%	0.3%	1.5%	0.1%	7.9%	3.3%	3.1%	0.8%	0.4%	18.9%	11.1%
535	50	174	3.3%	35.1%	14.0%	1.5%	1.1%	1.8%	0.2%	1.0%	0.1%	13.8%	5.7%	4.3%	1.0%	0.3%	11.0%	5.8%
536	50	117	2.9%	30.4%	12.3%	2.5%	1.8%	3.0%	0.3%	1.6%	0.2%	19.4%	8.0%	5.7%	0.8%	0.1%	4.3%	6.6%
537	50	72	2.5%	26.0%	12.4%	2.4%	1.7%	2.8%	0.3%	1.5%	0.1%	8.9%	3.7%	2.8%	0.6%	0.5%	20.4%	13.4%
538	50	125	3.5%	37.0%	15.6%	1.5%	1.1%	1.8%	0.2%	1.0%	0.1%	9.9%	4.1%	3.1%	1.1%	0.3%	13.7%	6.1%
539	50	63	1.8%	19.0%	8.0%	0.8%	0.6%	1.0%	0.1%	0.5%	0.1%	8.0%	3.3%	2.2%	0.4%	0.9%	38.1%	15.3%
540	50	176	3.3%	35.1%	12.8%	2.1%	1.5%	2.4%	0.3%	1.3%	0.1%	11.2%	4.6%	5.0%	1.1%	0.3%	11.1%	7.7%
543	50	102	2.8%	28.9%	10.3%	2.8%	2.0%	3.2%	0.3%	1.8%	0.1%	8.1%	3.3%	2.7%	0.3%	0.5%	23.5%	9.4%
544	50	176	3.3%	35.1%	12.8%	2.1%	1.5%	2.4%	0.3%	1.3%	0.1%	11.2%	4.6%	5.0%	1.1%	0.3%	11.1%	7.7%
545	50	102	2.8%	28.9%	10.3%	2.8%	2.0%	3.2%	0.3%	1.8%	0.1%	8.1%	3.3%	2.7%	0.3%	0.5%	23.5%	9.4%
546	50	128	3.1%	32.7%	10.5%	1.7%	1.2%	2.0%	0.2%	1.1%	0.1%	10.4%	4.3%	5.3%	1.2%	0.4%	15.2%	10.6%
547	50	190	3.4%	35.3%	12.6%	2.0%	1.4%	2.3%	0.3%	1.3%	0.1%	9.4%	3.9%	4.6%	0.9%	0.2%	10.3%	12.0%
548	50	14	4.9%	51.6%	17.8%	1.1%	0.8%	1.3%	0.1%	0.7%	0.1%	12.0%	5.0%	4.1%	0.7%	0.0%	0.0%	0.0%
549	50	168	3.2%	33.7%	13.9%	2.6%	1.8%	3.1%	0.3%	1.7%	0.1%	10.1%	4.2%	3.4%	0.4%	0.4%	15.4%	5.7%
550	50	186	3.5%	37.2%	10.9%	1.4%	1.0%	1.7%	0.2%	0.9%	0.1%	10.4%	4.3%	5.1%	1.0%	0.3%	11.5%	10.5%
551	50	137	3.1%	32.0%	13.1%	2.4%	1.7%	2.9%	0.3%	1.6%	0.1%	9.1%	3.8%	3.2%	0.3%	0.4%	19.0%	7.1%
552	50	163	3.5%	36.9%	9.7%	1.2%	0.9%	1.4%	0.2%	0.8%	0.1%	11.7%	4.8%	5.8%	1.1%	0.3%	13.1%	8.5%
553	50	2	2.7%	28.6%	30.6%	0.0%	0.0%	0.0%	0.0%	0.0%	0.3%	26.6%	11.0%	0.1%	0.0%	0.0%	0.0%	0.0%
554	50	35	3.5%	37.1%	14.3%	1.6%	1.1%	1.9%	0.2%	1.0%	0.1%	7.8%	3.2%	4.0%	0.6%	0.0%	0.0%	23.6%
555	50	205	3.3%	34.6%	14.2%	2.6%	1.9%	3.1%	0.3%	1.7%	0.1%	8.7%	3.6%	3.1%	0.3%	0.4%	16.6%	5.5%
556	50	154	3.4%	35.9%	9.0%	1.1%	0.8%	1.3%	0.1%	0.7%	0.1%	12.1%	5.0%	5.9%	1.1%	0.3%	13.9%	9.1%
557	50	205	3.3%	34.6%	14.2%	2.6%	1.9%	3.1%	0.3%	1.7%	0.1%	8.7%	3.6%	3.1%	0.3%	0.4%	16.6%	5.5%
558	50	232	3.4%	35.4%	10.4%	1.6%	1.2%	1.9%	0.2%	1.1%	0.1%	13.0%	5.4%	5.7%	0.9%	0.3%	13.1%	6.3%
559	50	67	4.1%	42.7%	24.2%	1.8%	1.3%	2.1%	0.2%	1.2%	0.1%	12.0%	5.0%	4.1%	1.1%	0.0%	0.0%	0.0%
560	50	68	4.3%	44.9%	17.7%	2.0%	1.4%	2.4%	0.3%	1.3%	0.1%	13.2%	5.5%	4.2%	0.9%	0.0%	0.0%	1.9%
561	50	149	4.1%	42.8%	20.3%	2.6%	1.8%	3.0%	0.3%	1.7%	0.1%	10.8%	4.5%	3.2%	0.6%	0.0%	1.2%	3.1%
562	50	112	4.0%	41.7%	22.1%	1.9%	1.3%	2.2%	0.2%	1.2%	0.1%	11.2%	4.7%	3.8%	0.9%	0.0%	1.6%	3.0%
563	50	113	4.3%	44.8%	22.8%	1.9%	1.3%	2.2%	0.2%	1.2%	0.1%	11.3%	4.7%	3.5%	0.8%	0.0%	0.0%	0.8%
564	50	97	4.4%	46.1%	18.5%	2.5%	1.8%	3.0%	0.3%	1.6%	0.1%	10.9%	4.5%	3.3%	0.6%	0.0%	0.0%	2.3%
565	50	34	4.2%	43.9%	17.9%	2.0%	1.4%	2.4%	0.3%	1.3%	0.1%	7.2%	3.0%	3.1%	0.8%	0.1%	5.4%	6.9%
566	50	87	4.2%	43.6%	22.2%	2.4%	1.7%	2.8%	0.3%	1.5%	0.1%	9.4%	3.9%	2.6%	0.4%	0.0%	2.1%	2.7%
567	50	4	4.6%	47.8%	20.8%	1.9%	1.3%	2.2%	0.2%	1.2%	0.1%	12.2%	5.0%	2.4%	0.2%	0.0%	0.0%	0.0%
568	50	30	3.4%	35.8%	16.4%	2.0%	1.4%	2.3%	0.2%	1.3%	0.2%	16.6%	6.9%	3.9%	0.7%	0.0%	0.0%	9.0%
569	50	2	3.1%	32.6%	22.5%	2.9%	2.0%	3.4%	0.4%	1.9%	0.2%	19.6%	8.1%	2.8%	0.6%	0.0%	0.0%	0.0%
570	50	5	4.2%	44.3%	16.4%	4.2%	2.9%	4.9%	0.5%	2.7%	0.1%	10.2%	4.2%	4.2%	1.3%	0.0%	0.0%	0.0%
571	50	66	3.9%	41.0%	16.9%	2.7%	1.9%	3.1%	0.3%	1.7%	0.1%	7.7%	3.2%	3.2%	0.5%	0.0%	0.0%	13.9%
572	50	7	2.5%	26.4%	11.6%	2.1%	1.4%	2.4%	0.3%	1.3%	0.1%	8.5%	3.5%	3.1%	0.8%	0.0%	0.0%	35.9%
573	50	60	3.5%	36.8%	16.7%	2.8%	2.0%	3.3%	0.4%	1.8%	0.1%	7.0%	2.9%	2.8%	0.4%	0.0%	0.0%	19.7%
574	50	40	3.8%	39.4%	16.4%	1.9%	1.3%	2.2%	0.2%	1.2%	0.2%	15.2%	6.3%	4.2%	0.8%	0.0%	0.0%	6.8%
575	50	4	4.4%	46.3%	16.0%	3.3%	2.3%	3.8%	0.4%	2.1%	0.1%	12.5%	5.2%	2.9%	0.7%	0.0%	0.0%	0.0%
576	50	48	3.5%	36.7%	17.3%	1.9%	1.4%	2.3%	0.2%	1.2%	0.2%	16.4%	6.8%	4.3%	0.9%	0.0%	0.0%	6.9%
577	50	4	1.1%	11.2%	12.0%	0.0%	0.0%	0.0%	0.0%	0.0%	0.1%	10.4%	4.3%	0.0%	0.0%	0.0%	0.0%	60.8%
578	50	12	3.6%	38.2%	15.8%	1.6%	1.1%	1.9%	0.2%	1.0%	0.1%	9.8%	4.1%	2.5%	0.5%	0.0%	0.0%	19.7%
579	50	2	3.4%	35.5%	25.4%	0.9%	0.7%	1.1%	0.1%	0.6%	0.2%	22.1%	9.1%	0.9%	0.0%	0.0%	0.0%	0.0%
580	50	6	2.8%	29.2%	8.9%	0.6%	0.4%	0.7%	0.1%	0.4%	0.1%	7.8%	3.2%	0.6%	0.0%	0.0%	0.0%	45.2%
581	50	8	3.5%	36.5%	10.6%	1.0%	0.7%	1.1%	0.1%	0.6%	0.1%	10.8%	4.5%	2.0%	0.3%	0.0%	0.0%	28.3%
582	50	84	4.1%	43.5%	17.3%	1.3%	0.9%	1.5%	0.2%	0.8%	0.2%	16.1%	6.7%	5.8%	0.5%	0.0%	0.0%	1.1%
583	50	73	4.2%	44.1%	17.2%	1.2%	0.8%	1.4%	0.2%	0.8%	0.2%	16.5%	6.8%	6.1%	0.5%	0.0%	0.0%	0.0%
584	50	73	4.2%	44.1%	17.2%	1.2%	0.8%	1.4%	0.2%	0.8%	0.2%	16.5%	6.8%	6.1%	0.5%	0.0%	0.0%	0.0%
585	50	160	3.8%	39.7%	17.9%	1.9%	1.3%	2.2%	0.2%	1.2%	0.2%	18.1%	7.5%	5.4%	0.6%	0.0%	0.0%	0.0%
586	50	129	4.0%	42.4%	17.3%	1.3%	0.9%	1.5%	0.2%	0.8%	0.2%	17.5%	7.3%	6.1%	0.6%	0.0%	0.0%	0.0%
587	50	40	2.6%	27.6%	18.6%	4.3%	3.0%	5.0%	0.5%	2.8%	0.2%	21.8%	9.0%	3.8%	0.7%	0.0%	0.0%	0.0%
588	70	429	3.4%	35.7%	21.8%	3.2%	2.2%	3.7%	0.4%	2.0%	0.1%	13.3%	5.5%	5.4%	1.3%	0.0%	1.8%	0.0%
589	70	114	4.4%	46.0%	17.9%	2.3%	1.6%	2.7%	0.3%	1.5%	0.1%	8.6%	3.6%	3.9%	1.1%	0.1%	6.1%	0.0%
590	70	429	3.4%	35.7%	21.8%	3.2%	2.2%	3.7%	0.4%	2.0%	0.1%	13.3%	5.5%	5.4%	1.3%	0.0%	1.8%	0.0%
591	70	229	4.8%	50.2%	14.7%	1.9%	1.3%	2.2%	0.2%	1.2%	0.1%	10.8%	4.5%	3.2%	0.7%	0.1%	4.1%	0.0%
594	50	155	3.4%	36.2%	18.6%	3.5%	2.5%	4.1%	0.4%	2.3%	0.1%	7.1%	2.9%	2.0%	0.2%	0.2%	9.5%	6.9%
595	50	106	3.9%	41.1%	16.3%	1.3%	0.9%	1.5%	0.2%	0.8%	0.1%	10.0%	4.1%	2.1%	0.3%	0.4%	16.2%	0.7%
596	50	144	3.5%	37.0%	19.3%	3.7%	2.6%	4.3%	0.5%	2.4%	0.1%	6.2%	2.6%	1.5%	0.1%	0.2%	10.2%	5.8%
597	50	154	4.1%	43.2%	15.7%	1.6%	1.1%	1.8%	0.2%	1.0%	0.1%	10.9%	4.5%	3.4%	0.4%	0.3%	11.2%	0.5%
598	50	189	3.9%	40.5%	17.6%	3.4%	2.4%	4.0%	0.4%	2.2%	0.1%	9.4%	3.9%	2.6%	0.3%	0.1%	4.6%	4.4%
599	50	107	3.4%	35.9%	22.0%	2.8%	1.9%	3.2%	0.3%	1.8%	0.1%	9.7%	4.0%	4.6%	0.8%	0.2%	8.5%	0.7%
600	50	152	4.4%	46.3%	22.3%	4.8%	3.4%	5.6%	0.6%	3.1%	0.1%	5.7%	2.4%	1.4%	0.1%	0.0%	0.0%	0.0%
601	50	85	3.8%	40.1%	22.7%	2.5%	1.8%	3.0%	0.3%	1.6%	0.1%	12.6%	5.2%	5.5%	0.7%	0.0%	0.0%	0.0%
602	50	59	4.2%	43.8%	13.3%	2.0%	1.4%	2.4%	0.3%	1.3%	0.1%	13.8%	5.7%	6.7%	0.9%	0.0%	0.0%	4.0%
603	50	2	2.7%	28.2%	30.2%	0.1%	0.1%	0.1%	0.0%	0.1%	0.3%	26.2%	10.9%	1.0%	0.3%	0.0%	0.0%	0.0%
604	50	95	3.9%	41.1%	15.9%	2.0%	1.4%	2.4%	0.3%	1.3%	0.2%	15.0%	6.2%	6.8%	1.0%	0.0%	0.0%	2.5%
605	50	92	4.0%	42.2%	16.3%	2.1%	1.5%	2.5%	0.3%	1.3%	0.2%	15.4%	6.4%	7.0%	1.0%	0.0%	0.0%	0.0%
606	50	31	3.8%	40.4%	17.9%	2.9%	2.0%	3.4%	0.4%	1.8%	0.2%	16.2%	6.7%	3.7%	0.5%	0.0%	0.0%	0.0%
607	50	2	2.7%	28.6%	30.7%	0.0%	0.0%	0.0%	0.0%	0.0%	0.3%	26.6%	11.0%	0.0%	0.0%	0.0%	0.0%	0.0%
608	50	144	3.0%	31.4%	19.3%	1.5%	1.1%	1.7%	0.2%	1.0%	0.1%	7.3%	3.0%	3.1%	0.8%	0.6%	23.7%	2.4%

Traffic Flows and Breakdown by 16 Vehicle Classes (Year 2036)

Link No.	Speed Limit	Total Vehicle	19 - Motorcycles (MC)	01 - Private Cars (PC)	03 - Taxi	14 - Non-franchised Bus <=6.4t	15 - Non-franchised Bus 6.4-15t	16 - Non-franchised Bus >15t	12 - Private Light Bus <=3.5t	13 - Private Light Bus >3.5t	04 - Light Goods Vehicles <=2.5t	05 - Lt Goods Vehicles 2.5-3.5t	06 - Light Goods Vehicles >3.5t	07 - Heavy Goods Vehicles <=15t	08 - Heavy Goods Vehicles >15t	17 - Franchised Bus (SD)	18 - Franchised Bus (DD)	11 - Public Light Buses
	km/hr	0300-0400																
609	50	229	3.6%	37.3%	15.1%	2.7%	1.9%	3.2%	0.3%	1.8%	0.1%	8.4%	3.5%	2.9%	0.4%	0.3%	11.5%	7.0%
610	50	295	3.4%	35.8%	14.7%	2.6%	1.8%	3.1%	0.3%	1.7%	0.1%	8.3%	3.4%	2.6%	0.3%	0.3%	13.4%	8.1%
611	50	134	2.4%	25.0%	7.6%	1.7%	1.2%	2.0%	0.2%	1.1%	0.1%	9.4%	3.9%	3.1%	0.3%	0.6%	25.3%	16.1%
612	70	168	2.8%	29.9%	20.1%	2.4%	1.7%	2.8%	0.3%	1.5%	0.1%	12.7%	5.3%	2.9%	0.4%	0.0%	0.8%	16.2%
613	70	160	5.5%	57.8%	18.2%	1.9%	1.4%	2.3%	0.2%	1.2%	0.1%	6.2%	2.6%	1.8%	0.3%	0.0%	0.4%	0.0%
614	70	160	5.5%	57.8%	18.2%	1.9%	1.4%	2.3%	0.2%	1.2%	0.1%	6.2%	2.6%	1.8%	0.3%	0.0%	0.4%	0.0%
615	70	168	2.8%	29.9%	20.1%	2.4%	1.7%	2.8%	0.3%	1.5%	0.1%	12.7%	5.3%	2.9%	0.4%	0.0%	0.8%	16.2%
617	50	166	2.9%	30.2%	11.8%	2.6%	1.9%	3.1%	0.3%	1.7%	0.1%	10.1%	4.2%	2.1%	0.2%	0.6%	25.0%	3.2%
618	70	181	3.8%	39.7%	26.3%	1.7%	1.2%	1.9%	0.2%	1.1%	0.1%	11.5%	4.8%	3.9%	0.9%	0.0%	0.0%	2.9%
619	50	327	3.6%	37.4%	16.2%	3.0%	2.1%	3.5%	0.4%	1.9%	0.1%	8.7%	3.6%	2.1%	0.3%	0.3%	14.4%	2.3%
620	50	202	4.0%	41.7%	17.8%	3.3%	2.3%	3.8%	0.4%	2.1%	0.1%	9.6%	4.0%	2.5%	0.3%	0.1%	4.4%	3.8%
621	50	117	3.3%	35.0%	20.8%	1.3%	0.9%	1.5%	0.2%	0.8%	0.1%	8.0%	3.3%	3.2%	0.9%	0.2%	10.5%	9.7%
622	50	217	4.0%	42.3%	17.8%	3.2%	2.3%	3.8%	0.4%	2.1%	0.1%	9.6%	4.0%	2.6%	0.3%	0.1%	4.1%	3.5%
623	50	197	4.1%	43.0%	18.1%	3.2%	2.3%	3.8%	0.4%	2.1%	0.1%	8.6%	3.6%	2.4%	0.3%	0.1%	4.5%	3.5%
624	50	150	4.0%	41.5%	17.8%	3.0%	2.1%	3.5%	0.4%	1.9%	0.1%	8.8%	3.6%	2.3%	0.3%	0.1%	5.9%	4.6%
625	50	202	3.5%	36.8%	14.2%	1.5%	1.1%	1.8%	0.2%	1.0%	0.1%	9.1%	3.8%	2.3%	0.5%	0.1%	6.1%	17.9%
627	50	117	3.3%	35.0%	20.8%	1.3%	0.9%	1.5%	0.2%	0.8%	0.1%	8.0%	3.3%	3.2%	0.9%	0.2%	10.5%	9.7%
628	50	85	3.7%	39.3%	5.2%	1.8%	1.3%	2.1%	0.2%	1.1%	0.1%	10.6%	4.4%	1.0%	0.0%	0.0%	0.0%	29.1%
629	70	181	3.8%	39.7%	26.3%	1.7%	1.2%	1.9%	0.2%	1.1%	0.1%	11.5%	4.8%	3.9%	0.9%	0.0%	0.0%	2.9%
630	70	333	4.0%	41.6%	20.2%	1.6%	1.1%	1.9%	0.2%	1.0%	0.1%	11.7%	4.8%	3.7%	0.6%	0.0%	0.0%	7.5%
631	50	50	4.3%	44.9%	10.6%	1.0%	0.7%	1.1%	0.1%	0.6%	0.1%	12.0%	5.0%	3.8%	1.1%	0.2%	10.1%	4.4%
632	50	80	3.4%	36.0%	18.6%	1.5%	1.0%	1.7%	0.2%	0.9%	0.1%	9.4%	3.9%	1.4%	0.2%	0.2%	10.5%	10.9%
633	50	23	2.7%	28.3%	7.7%	0.9%	0.6%	1.1%	0.1%	0.6%	0.1%	13.8%	5.7%	4.8%	1.3%	0.5%	22.2%	9.6%
634	50	74	3.6%	38.2%	19.8%	1.6%	1.1%	1.8%	0.2%	1.0%	0.1%	9.9%	4.1%	1.5%	0.3%	0.3%	11.2%	5.3%
640	50	18	4.5%	46.9%	18.9%	1.2%	0.8%	1.4%	0.2%	0.8%	0.2%	15.2%	6.3%	3.3%	0.5%	0.0%	0.0%	0.0%
641	50	33	4.3%	45.2%	18.1%	1.0%	0.7%	1.2%	0.1%	0.6%	0.1%	13.9%	5.7%	2.8%	0.3%	0.0%	0.0%	5.8%
642	50	91	3.0%	31.0%	15.1%	2.3%	1.6%	2.7%	0.3%	1.5%	0.1%	12.1%	5.0%	3.4%	0.5%	0.0%	0.0%	21.4%
643	50	120	3.3%	34.5%	15.9%	2.4%	1.7%	2.8%	0.3%	1.5%	0.1%	11.8%	4.9%	3.9%	0.8%	0.0%	0.0%	16.2%
644	50	87	2.9%	30.5%	15.0%	2.9%	2.1%	3.4%	0.4%	1.9%	0.1%	11.0%	4.6%	4.3%	0.9%	0.0%	0.0%	20.1%
645	50	45	3.2%	33.4%	18.5%	5.1%	3.6%	6.0%	0.6%	3.3%	0.1%	12.3%	5.1%	5.9%	1.6%	0.0%	0.0%	1.4%
646	50	7	3.6%	38.0%	14.1%	9.2%	6.5%	10.7%	1.2%	5.9%	0.1%	6.6%	2.7%	1.4%	0.0%	0.0%	0.0%	0.0%
647	50	62	2.9%	30.3%	9.7%	2.0%	1.4%	2.3%	0.3%	1.3%	0.2%	17.8%	7.4%	5.7%	0.3%	0.1%	3.0%	15.4%
648	50	111	3.0%	31.0%	10.7%	2.1%	1.5%	2.5%	0.3%	1.4%	0.2%	18.1%	7.5%	4.6%	0.2%	0.0%	1.7%	15.3%
649	50	92	3.2%	34.0%	11.4%	2.5%	1.8%	2.9%	0.3%	1.6%	0.2%	20.3%	8.4%	5.0%	0.3%	0.0%	2.0%	5.8%
650	50	126	3.5%	37.1%	13.9%	2.4%	1.7%	2.9%	0.3%	1.6%	0.2%	18.0%	7.5%	3.3%	0.2%	0.0%	1.5%	5.9%
651	50	19	2.2%	22.8%	9.7%	3.4%	2.4%	4.0%	0.4%	2.2%	0.3%	28.4%	11.8%	11.6%	0.7%	0.0%	0.0%	0.0%
652	50	52	3.6%	37.5%	16.7%	2.7%	1.9%	3.2%	0.3%	1.7%	0.2%	17.6%	7.3%	3.2%	0.1%	0.0%	0.0%	3.9%
653	50	14	4.9%	51.7%	18.5%	2.4%	1.7%	2.8%	0.3%	1.5%	0.1%	9.4%	3.9%	2.6%	0.2%	0.0%	0.0%	0.0%
654	50	2	3.1%	33.0%	21.8%	1.5%	1.0%	1.7%	0.2%	0.9%	0.2%	18.9%	7.8%	7.4%	2.4%	0.0%	0.0%	0.0%
657	50	21	4.7%	49.1%	21.1%	1.8%	1.2%	2.1%	0.2%	1.1%	0.1%	11.6%	4.8%	1.8%	0.2%	0.0%	0.0%	0.0%
658	50	22	5.2%	54.2%	16.0%	1.9%	1.3%	2.2%	0.2%	1.2%	0.1%	11.3%	4.7%	1.6%	0.1%	0.0%	0.0%	0.0%
659	50	8	5.4%	57.2%	15.2%	3.0%	2.1%	3.5%	0.4%	1.9%	0.1%	6.0%	2.5%	2.6%	0.1%	0.0%	0.0%	0.0%
660	50	13	5.8%	60.9%	14.8%	1.9%	1.4%	2.3%	0.2%	1.3%	0.1%	6.5%	2.7%	2.2%	0.1%	0.0%	0.0%	0.0%
661	50	130	4.6%	48.5%	18.7%	4.2%	3.0%	4.9%	0.5%	2.7%	0.1%	6.3%	2.6%	2.3%	0.1%	0.0%	1.4%	0.0%
662	50	64	4.3%	45.5%	31.2%	2.1%	1.5%	2.5%	0.3%	1.4%	0.1%	6.3%	2.6%	2.3%	0.2%	0.0%	0.0%	0.0%
665	70	13	4.5%	47.1%	18.1%	4.4%	3.1%	5.1%	0.6%	2.8%	0.1%	7.6%	3.1%	3.2%	0.3%	0.0%	0.0%	0.0%
669	70	131	4.5%	47.2%	13.3%	2.2%	1.6%	2.6%	0.3%	1.4%	0.1%	12.8%	5.3%	5.2%	0.9%	0.1%	2.6%	0.0%
670	50	80	4.7%	49.2%	16.9%	1.8%	1.3%	2.2%	0.2%	1.2%	0.1%	9.0%	3.7%	4.2%	1.1%	0.1%	4.3%	0.0%
671	70	51	4.2%	44.0%	7.6%	2.8%	2.0%	3.3%	0.4%	1.8%	0.2%	18.7%	7.7%	6.8%	0.5%	0.0%	0.0%	0.0%
672	70	64	4.3%	44.6%	9.7%	3.1%	2.2%	3.7%	0.4%	2.0%	0.2%	16.4%	6.8%	6.1%	0.5%	0.0%	0.0%	0.0%
674	50	175	4.6%	48.0%	19.5%	1.9%	1.3%	2.2%	0.2%	1.2%	0.1%	12.0%	5.0%	2.3%	0.3%	0.0%	1.1%	0.4%
675	50	48	4.9%	51.2%	19.0%	1.3%	0.9%	1.5%	0.2%	0.8%	0.1%	8.8%	3.7%	2.1%	0.3%	0.1%	3.8%	1.3%
676	50	12	5.0%	52.9%	19.8%	1.8%	1.3%	2.2%	0.2%	1.2%	0.1%	9.7%	4.0%	1.6%	0.1%	0.0%	0.0%	0.0%
677	50	14	5.4%	56.1%	17.1%	2.0%	1.4%	2.3%	0.3%	1.3%	0.1%	8.8%	3.7%	1.5%	0.1%	0.0%	0.0%	0.0%
678	50	49	3.1%	32.9%	16.8%	3.4%	2.4%	4.0%	0.4%	2.2%	0.2%	18.6%	7.7%	7.4%	0.8%	0.0%	0.0%	0.0%
679	50	22	3.9%	40.4%	10.0%	0.9%	0.7%	1.1%	0.1%	0.6%	0.2%	22.1%	9.2%	9.6%	1.2%	0.0%	0.0%	0.0%
680	50	39	3.4%	36.1%	17.4%	1.0%	0.7%	1.2%	0.1%	0.6%	0.1%	10.8%	4.5%	4.5%	0.7%	0.0%	0.0%	18.8%
681	50	52	3.4%	35.6%	16.3%	4.0%	2.9%	4.7%	0.5%	2.6%	0.1%	14.4%	6.0%	5.1%	0.4%	0.0%	0.0%	3.9%
682	50	14	4.7%	49.7%	20.7%	0.8%	0.6%	1.0%	0.1%	0.5%	0.1%	12.6%	5.2%	3.3%	0.7%	0.0%	0.0%	0.0%
683	50	21	4.3%	45.1%	13.0%	2.5%	1.8%	3.0%	0.3%	1.6%	0.2%	15.4%	6.4%	3.2%	0.1%	0.0%	0.0%	3.0%
684	50	30	4.1%	42.7%	18.1%	2.7%	1.9%	3.2%	0.3%	1.7%	0.1%	13.5%	5.6%	5.2%	0.8%	0.0%	0.0%	0.0%
685	50	58	3.5%	36.7%	16.5%	3.3%	2.3%	3.9%	0.4%	2.1%	0.2%	16.3%	6.7%	7.2%	1.0%	0.0%	0.0%	0.0%
686	50	80	2.9%	30.7%	7.5%	2.2%	1.5%	2.6%	0.3%	1.4%	0.2%	20.0%	8.3%	7.4%	0.6%	0.1%	2.3%	12.1%
687	50	31	3.2%	33.8%	14.4%	0.8%	0.5%	0.9%	0.1%	0.5%	0.3%	28.7%	11.9%	4.6%	0.2%	0.0%	0.0%	0.0%
688	50	25	3.8%	40.4%	21.6%	1.6%	1.2%	1.9%	0.2%	1.0%	0.2%	18.1%	7.5%	2.5%	0.0%	0.0%	0.0%	0.0%
689	50	66	3.3%	34.4%	20.0%	5.6%	3.9%	6.5%	0.7%	3.6%	0.1%	7.9%	3.3%	3.5%	0.3%	0.1%	2.8%	4.0%
690	50	66	3.3%	34.7%	20.1%	5.4%	3.8%	6.4%	0.7%	3.5%	0.1%	7.9%	3.3%	3.5%	0.3%	0.1%	2.8%	4.1%
691	50	78	3.7%	38.7%	19.6%	1.4%	1.0%	1.6%	0.2%	0.9%	0.2%	20.4%	8.5%	3.8%	0.2%	0.0%	0.0%	0.0%
692	50	78	3.7%	38.7%	19.6%	1.4%	1.0%	1.6%	0.2%	0.9%	0.2%	20.4%	8.5%	3.8%	0.2%	0.0%	0.0%	0.0%
693	50	36	2.4%	25.2%	16.1%	1.8%	1.2%	2.1%	0.2%	1.1%	0.3%	28.6%	11.8%	8.1%	1.0%	0.0%	0.0%	0.0%
695	50	88	3.5%	36.9%	19.3%	1.2%	0.9%	1.4%	0.2%	0.8%	0.2%	22.8%	9.5%	3.2%	0.1%	0.0%	0.0%	0.0%
696	50	2	2.7%	28.6%	30.7%	0.0%	0.0%	0.0%	0.0%	0.0%	0.3%	26.6%	11.0%	0.0%	0.0%	0.0%	0.0%	0.0%
697	50	21	3.7%	38.7%	11.0%	2.2%	1.5%	2.6%	0.3%	1.4%	0.1%	12.5%	5.2%	8.3%	0.6%	0.2%	8.8%	3.0%
698	70	103	4.1%	42.7%	7.3%	7.7%	5.5%	9.1%	1.0%	5.0%	0.1%	7.5%	3.1%	7.1%	0.0%	0.0%	0.0%	0.0%
699	50	32	0.1%	1.6%	1.7%	0.0%	0.0%	0.0%	0.0%	0.0%	0.0%	1.5%	0.6%	0.0%	0.0%	2.0%	85.5%	7.0%
700	70	459	3.2%	33.8%	20.5%	1.2%	0.9%	1.4%	0.2%	0.8%	0.1%	13.7%	5.7%	2.7%	0.3%	0.1%	5.4%	10.0%
701	70	142	3.2%	33.7%	8.5%	3.9%	2.8%	4.6%	0.5%	2.5%	0.2%	22.7%	9.4%	3.9%	0.3%	0.0%	1.5%	2.2%
702	70	455	3.2%	33.7%	20.5%	1.2%	0.9%	1.4%	0.2%	0.8%	0.1%	13.6%	5.6%	2.7%	0.3%	0.1%	5.4%	10.1%
704	70	457	2.9%	30.7%	16.8%	2.5%	1.7%	2.9%	0.3%	1.6%	0.1%	12.3%	5.1%	3.2%	0.2%	0.2%	9.6%	9.8%
705	70	517	3.1%	32.5%	16.0%	2.6%	1.9%	3.1%	0.3%	1.7%	0.1%	12.1%	5.0%	3.2%	0.2%	0.2%	8.6%	9.3%
706	70	320	4.3%	44.6%	19.0%	0.5%	0.3%	0.6%	0.1%	0.3%	0.1%	7.7%	3.2%	2.6%	0.4%	0.1%	5.1%	11.2%
712	50	124	4.0%	42.5%	22.8%	3.9%	2.7%	4.5%	0.5%	2.5%	0.1%	8.7%	3.6%	2.8%	0.2%	0.0%	0.6%	0.5%
713	50	8	3.7%	39.1%	14.4%	2.4%	1.7%	2.9%	0.3%	1.6%	0.1%	5.7%	2.4%	2.0%	0.1%	0.5%	23.1%	0.0%
714	50	7	3.6%	37.7%	18.9%	2.4%	1.7%	2.8%	0.3%	1.5%	0.2%	15.5%	6.4%	7.3%	1.9%	0.0%	0.0%	0.0%
715	50	6	4.6%	48.0%	18.9%	2.8%	2.0%	3.3%	0.4%	1.8%	0.1%	8.5%	3.5%	4.8%	1.4%	0.0%	0.0%	0.0%
716	50	28	3.7%	38.7%	14.8%	1.3%	0.9%	1.5%	0.2%	0.8%	0.2%	14.8%	6.1%	4.6%	0.4%	0.3%	11.7%	0.0%
717	50	152	4.1%	43.1%	19.8%	2.9%	2.1%	3.4%	0.4%	1.9%	0.1%	10.5%	4.4%	3.8%	0.4%	0.1%	3.0%	0.0%
718	50	232	4.1%	43.5%	14.2%	3.3%	2.3%	3.9%	0.4%	2.1%	0.1%	12.3%	5.1%	4.6%	0.6%	0.0%	1.5%	1.8%
719	50	143	3.6%	38.2%	18.7%	4.8%	3.4%	5.6%	0.6%	3.1%	0.1%	11.0%	4.5%	3.5%	0.4%	0.0%	0.5%	2.0%
720	50	44	4.7%	49.0%	17.4%	5.1%	3.6%	6.0%	0.6%	3.3%	0.1%	5.3%	2.2%	2.5%	0.2%	0.0%	0.0%	0.0%
721	50	62	3.9%	41.0%	14.7%	1.3%	0.9%	1.5%	0.2%	0.8%	0.1%	7.5%	3.1%	2.5%	0.2%	0.2%	7.8%	14.4%
722	50	62	3.2%	34.0%	14.5%	1.3%	0.9%	1.5%	0.2%	0.8%	0.1%	11.1%	4.6%	4.6%	0.5%	0.2%	7.2%	15.3%
723	50	234	3.7%	38.5%	20.2%	4.0%	2.8%	4.7%	0.5%	2.6%	0.1%	8.0%	3.3%	3.2%	0.6%	0.0%	1.9%	5.8%
724	50	374	3.6%	37.8%	14.0%	4.3%	3.0%	5.0%	0.5%	2.7%	0.1%	13.0%	5.4%	3.8%	0.4%	0.0%	1.7%	4.7%
725	50	77	3.6%	37.7%	16.5%	4.9%	3.5%	5.7%	0.6%	3.1%	0.1%	8.8%	3.7%	2.5%	0.6%	0.1%	5.4%	3.1%
726	50	179	3.6%	37.6%	15.0%	3.0%	2.1%	3.5%	0.4%	1.9%	0.2%	17.6%	7.3%	4.0%	0.3%	0.1%	2.5%	1.0%
727	50	52	4.0%	42.3%	15.3%	2.1%	1.5%	2.4%	0.3%	1.3%	0.2%	18.5%	7.7%	4.1%	0.2%	0.0%	0.0%	0.0%
728	50	48	4.0%	42.4%	15.5%	1.4%	1.0%	1.7%	0.2%	0.9%	0.2%	19.2%	8.0%	4.8%	0.7%	0.0%	0.0%	0.0%
729	50	58	3.4%	35.7%	16.7%	6.4%	4.5%	7.5%	0.8%	4.1%	0.1%	9.1%	3.8%	2.5%	0.1%	0.0%	0.0%	5.2%
730	50	36	4.4%	46.3%	12.9%	2.3%	1.6%	2.7%	0.3%	1.5%	0.1%	14.2%	5.9%	5.0%	1.0%	0.0%	0.0%	1.7%
731	50	93	4.4%	45.8%	15.0%	1.7%	1.2%	2.0%	0.2%	1.1%	0.1%	14.4%	6.0%	4.6%	0.7%	0.0%	1.5%	1.4%
732	50	111	2.9%	30.7%	13.2%	6.6%	4.6%	7.7%	0.8%	4.2%	0.1%	13.8%	5.7%	3.5%	0.2%	0.0%	1.1%	4.7%
733	50	24	3.7%	38.9%	17.8%	0.4%	0.3%	0.5%	0.1%	0.3%	0.1%	14.0%	5.8%	4.3%	1.3%	0.0%	0.0%	12.4%
734	50	2	2.5%	25.8%	27.7%	1.9%	1.3%	2.2%	0.2%	1.2%	0.2%	24.0%	9.9%	2.9%	0.2%	0.0%	0.0%	0.0%
735	50	10	4.1%	43.3%	13.5%	2.1%	1.5%	2.4%	0.3%	1.3%	0.2%	18.8%	7.8%	4.4%	0.4%	0.0%	0.0%	0.0%

Traffic Flows and Breakdown by 16 Vehicle Classes (Year 2036)

Link No.	Speed Limit	Total Vehicle	19 - Motorcycles (MC)	01 - Private Cars (PC)	03 - Taxi	14 - Non-franchised Bus <=6.4t	15 - Non-franchised Bus 6.4-15t	16 - Non-franchised Bus >15t	12 - Private Light Bus <=3.5t	13 - Private Light Bus >3.5t	04 - Light Goods Vehicles <=2.5t	05 - Lt Goods Vehicles 2.5-3.5t	06 - Light Goods Vehicles >3.5t	07 - Heavy Goods Vehicles <=15t	08 - Heavy Goods Vehicles >15t	17 - Franchised Bus (SD)	18 - Franchised Bus (DD)	11 - Public Light Buses
	km/hr	0300-0400																
736	50	83	3.1%	32.4%	13.3%	4.7%	3.3%	5.5%	0.6%	3.0%	0.2%	19.0%	7.9%	4.0%	0.4%	0.0%	0.0%	2.7%
737	50	12	2.9%	30.4%	13.7%	0.4%	0.3%	0.4%	0.0%	0.2%	0.1%	14.3%	5.9%	5.0%	1.5%	0.0%	0.0%	24.8%
738	50	66	3.3%	34.5%	13.3%	4.8%	3.4%	5.6%	0.6%	3.1%	0.2%	17.1%	7.1%	3.4%	0.3%	0.0%	0.0%	3.4%
739	50	60	3.1%	32.3%	21.7%	3.4%	2.4%	4.0%	0.4%	2.2%	0.1%	11.9%	4.9%	2.3%	0.4%	0.0%	2.1%	8.7%
740	50	104	3.3%	34.6%	12.2%	3.3%	2.4%	3.9%	0.4%	2.1%	0.2%	19.7%	8.1%	3.0%	0.1%	0.0%	1.9%	4.6%
741	50	30	3.2%	33.4%	11.5%	2.7%	1.9%	3.1%	0.3%	1.7%	0.2%	18.4%	7.6%	3.4%	0.4%	0.0%	0.0%	12.0%
742	50	57	3.2%	33.8%	12.1%	3.8%	2.7%	4.5%	0.5%	2.5%	0.1%	7.0%	2.9%	1.5%	0.1%	0.1%	4.9%	20.2%
743	50	76	3.4%	35.7%	12.5%	4.7%	3.3%	5.5%	0.6%	3.0%	0.1%	7.6%	3.2%	1.5%	0.1%	0.1%	3.6%	15.1%
745	50	63	3.2%	33.0%	15.0%	3.6%	2.5%	4.2%	0.5%	2.3%	0.2%	17.9%	7.4%	3.2%	0.2%	0.1%	2.2%	4.5%
746	50	28	2.6%	27.7%	8.8%	5.1%	3.6%	6.0%	0.6%	3.3%	0.1%	12.3%	5.1%	1.8%	0.0%	0.1%	4.3%	18.3%
749	70	695	4.1%	43.5%	10.7%	3.0%	2.2%	3.6%	0.4%	2.0%	0.2%	14.9%	6.2%	6.1%	0.5%	0.0%	1.7%	1.0%
750	70	721	3.8%	40.1%	7.3%	4.0%	2.9%	4.7%	0.5%	2.6%	0.2%	18.6%	7.7%	4.5%	0.3%	0.0%	1.8%	0.9%
751	70	206	3.8%	39.5%	14.4%	2.7%	1.9%	3.2%	0.3%	1.7%	0.2%	18.9%	7.8%	5.3%	0.4%	0.0%	0.0%	0.0%
752	70	244	4.5%	47.1%	14.5%	2.6%	1.9%	3.1%	0.3%	1.7%	0.1%	14.0%	5.8%	3.5%	0.8%	0.0%	0.0%	0.0%
753	70	259	3.6%	37.4%	17.3%	2.7%	1.9%	3.1%	0.3%	1.7%	0.2%	17.3%	7.2%	5.1%	0.4%	0.0%	1.0%	0.7%
754	70	212	4.7%	49.5%	12.8%	2.0%	1.4%	2.3%	0.2%	1.3%	0.1%	14.0%	5.8%	4.1%	0.5%	0.0%	1.4%	0.0%
755	70	86	3.5%	36.2%	14.4%	1.2%	0.8%	1.4%	0.1%	0.7%	0.2%	22.5%	9.3%	6.7%	0.7%	0.0%	0.2%	2.2%
756	70	67	4.5%	47.3%	10.4%	2.1%	1.5%	2.5%	0.3%	1.3%	0.2%	15.1%	6.2%	3.8%	0.5%	0.1%	4.4%	0.0%
757	50	101	4.8%	50.7%	13.3%	1.5%	1.0%	1.7%	0.2%	1.0%	0.2%	14.6%	6.1%	4.4%	0.5%	0.0%	0.0%	0.0%
759	50	107	4.0%	42.0%	18.2%	2.6%	1.8%	3.0%	0.3%	1.6%	0.1%	14.5%	6.0%	3.4%	0.2%	0.0%	0.0%	2.2%
760	50	86	4.5%	47.2%	14.9%	3.7%	2.6%	4.3%	0.5%	2.3%	0.1%	11.1%	4.6%	2.0%	0.0%	0.0%	0.7%	1.5%
761	50	113	3.8%	40.3%	15.7%	2.5%	1.7%	2.9%	0.3%	1.6%	0.2%	17.4%	7.2%	5.0%	0.3%	0.0%	0.0%	1.1%
777	70	336	3.7%	39.1%	8.0%	3.9%	2.7%	4.6%	0.5%	2.5%	0.2%	16.7%	6.9%	7.6%	0.5%	0.1%	2.2%	0.9%
778	50	35	4.7%	49.1%	17.8%	1.0%	0.7%	1.2%	0.1%	0.7%	0.1%	13.6%	5.6%	4.9%	0.5%	0.0%	0.0%	0.0%
779	50	346	4.6%	48.1%	14.1%	2.3%	1.6%	2.7%	0.3%	1.5%	0.1%	14.2%	5.9%	3.8%	0.7%	0.0%	0.0%	0.0%
780	50	288	3.7%	38.8%	16.3%	2.6%	1.9%	3.1%	0.3%	1.7%	0.2%	17.7%	7.4%	5.0%	0.4%	0.0%	0.9%	0.0%
781	50	49	3.6%	37.9%	17.2%	3.4%	2.4%	4.0%	0.4%	2.2%	0.2%	17.2%	7.1%	4.1%	0.2%	0.0%	0.0%	0.0%
782	50	27	4.6%	48.7%	18.0%	1.0%	0.7%	1.2%	0.1%	0.7%	0.2%	15.2%	6.3%	3.0%	0.2%	0.0%	0.0%	0.0%
783	50	86	4.5%	47.2%	14.9%	3.7%	2.6%	4.3%	0.5%	2.3%	0.1%	11.1%	4.6%	2.0%	0.0%	0.0%	0.7%	1.5%
784	50	90	4.2%	44.1%	15.6%	1.5%	1.1%	1.8%	0.2%	1.0%	0.2%	16.8%	7.0%	4.8%	0.3%	0.0%	0.0%	1.4%
785	50	66	4.3%	45.4%	14.0%	4.3%	3.0%	5.0%	0.5%	2.7%	0.1%	11.1%	4.6%	2.0%	0.0%	0.0%	0.9%	1.9%
786	50	102	4.3%	44.8%	15.3%	2.0%	1.4%	2.3%	0.2%	1.3%	0.2%	15.8%	6.6%	4.4%	0.3%	0.0%	0.0%	1.2%
787	50	140	4.4%	45.8%	15.2%	1.7%	1.2%	2.0%	0.2%	1.1%	0.2%	16.2%	6.7%	4.0%	0.3%	0.0%	0.0%	0.9%
788	50	255	4.5%	47.0%	13.3%	2.6%	1.8%	3.1%	0.3%	1.7%	0.2%	14.6%	6.1%	4.0%	0.9%	0.0%	0.0%	0.0%
789	50	338	3.7%	38.4%	15.8%	2.6%	1.8%	3.0%	0.3%	1.7%	0.2%	18.4%	7.6%	5.1%	0.3%	0.0%	0.7%	0.4%
790	50	266	4.3%	45.4%	13.1%	2.7%	1.9%	3.2%	0.3%	1.7%	0.2%	15.5%	6.4%	4.4%	0.9%	0.0%	0.0%	0.0%
791	50	283	3.7%	38.7%	16.0%	2.2%	1.6%	2.6%	0.3%	1.4%	0.2%	18.6%	7.7%	5.2%	0.4%	0.0%	0.9%	0.4%
792	50	59	4.3%	45.6%	16.2%	1.8%	1.2%	2.1%	0.2%	1.1%	0.2%	16.2%	6.7%	4.1%	0.4%	0.0%	0.0%	0.0%
793	50	143	3.5%	37.2%	12.5%	4.2%	3.0%	4.9%	0.5%	2.7%	0.2%	17.6%	7.3%	4.8%	0.3%	0.0%	0.4%	0.9%
794	50	94	4.2%	43.8%	17.0%	1.1%	0.8%	1.3%	0.1%	0.7%	0.2%	16.3%	6.7%	3.7%	0.1%	0.1%	2.6%	1.3%
795	50	167	3.6%	37.6%	11.8%	4.0%	2.8%	4.7%	0.5%	2.6%	0.2%	18.5%	7.7%	4.7%	0.2%	0.0%	0.4%	0.8%
796	50	152	4.3%	45.4%	16.2%	1.0%	0.7%	1.2%	0.1%	0.7%	0.2%	16.2%	6.7%	4.0%	0.5%	0.0%	1.6%	1.1%
797	50	95	3.5%	37.1%	10.0%	4.9%	3.5%	5.8%	0.6%	3.2%	0.2%	18.1%	7.5%	3.7%	0.0%	0.0%	0.7%	1.3%
798	50	58	4.4%	45.7%	17.9%	1.8%	1.3%	2.1%	0.2%	1.1%	0.1%	14.1%	5.8%	3.2%	0.2%	0.0%	0.0%	2.2%
799	50	84	3.6%	37.7%	8.1%	3.1%	2.2%	3.7%	0.4%	2.0%	0.1%	14.1%	5.9%	5.5%	0.4%	0.2%	6.6%	6.4%
800	50	85	2.2%	23.3%	6.8%	2.6%	1.9%	3.1%	0.3%	1.7%	0.1%	7.2%	3.0%	2.2%	0.2%	0.9%	39.4%	5.2%
801	50	246	3.7%	39.0%	10.5%	2.5%	1.8%	2.9%	0.3%	1.6%	0.2%	15.8%	6.6%	5.5%	0.9%	0.1%	2.8%	5.7%
802	50	332	3.6%	38.3%	11.5%	2.2%	1.5%	2.5%	0.3%	1.4%	0.2%	17.6%	7.3%	5.8%	0.9%	0.0%	2.1%	4.8%
803	50	185	3.0%	31.1%	9.4%	2.4%	1.7%	2.8%	0.3%	1.6%	0.1%	12.3%	5.1%	2.4%	0.1%	0.6%	23.9%	3.2%
804	50	234	3.6%	37.8%	10.1%	2.7%	1.9%	3.1%	0.3%	1.7%	0.2%	16.3%	6.8%	4.7%	1.0%	0.1%	4.2%	5.5%
805	50	208	3.6%	38.1%	11.8%	0.7%	0.5%	0.8%	0.1%	0.4%	0.1%	11.7%	4.9%	4.4%	0.8%	0.4%	15.2%	6.4%
806	50	301	3.8%	39.9%	10.1%	2.5%	1.8%	3.0%	0.3%	1.6%	0.2%	16.1%	6.7%	4.5%	0.9%	0.1%	4.3%	4.3%
807	50	225	3.2%	33.8%	10.5%	2.5%	1.8%	3.0%	0.3%	1.6%	0.1%	13.8%	5.7%	2.8%	0.4%	0.4%	15.6%	4.5%
808	50	111	3.5%	37.0%	15.4%	2.8%	2.0%	3.3%	0.4%	1.8%	0.2%	18.6%	7.7%	6.6%	0.5%	0.0%	0.0%	0.0%
809	50	18	2.3%	24.4%	10.2%	0.9%	0.6%	1.1%	0.1%	0.6%	0.4%	36.4%	15.1%	7.4%	0.5%	0.0%	0.0%	0.0%
814	50	248	4.1%	42.6%	13.1%	3.3%	2.3%	3.9%	0.4%	2.1%	0.2%	16.1%	6.7%	4.3%	0.9%	0.0%	0.0%	0.0%
815	50	111	3.9%	41.0%	15.1%	1.9%	1.3%	2.2%	0.2%	1.2%	0.2%	18.9%	7.8%	5.8%	0.4%	0.0%	0.0%	0.0%
816	50	248	3.9%	40.8%	11.2%	3.9%	2.8%	4.6%	0.5%	2.5%	0.2%	17.3%	7.2%	4.1%	0.8%	0.0%	0.0%	0.2%
817	50	119	3.5%	37.2%	13.6%	3.4%	2.4%	3.9%	0.4%	2.2%	0.2%	19.0%	7.9%	5.8%	0.5%	0.0%	0.0%	0.0%
818	70	566	4.2%	44.4%	10.4%	3.2%	2.3%	3.8%	0.4%	2.1%	0.2%	14.8%	6.1%	4.8%	0.5%	0.0%	1.8%	1.0%
819	70	516	3.8%	39.9%	5.9%	4.9%	3.5%	5.8%	0.6%	3.2%	0.2%	18.3%	7.6%	2.8%	0.1%	0.1%	2.3%	1.0%
820	70	730	4.1%	42.8%	9.7%	3.4%	2.4%	3.9%	0.4%	2.2%	0.2%	16.8%	6.9%	4.5%	0.4%	0.0%	1.5%	0.7%
821	70	578	4.0%	41.7%	6.1%	4.6%	3.2%	5.4%	0.6%	2.9%	0.2%	18.0%	7.5%	2.8%	0.1%	0.0%	2.0%	0.9%
822	70	369	4.2%	44.2%	6.1%	2.1%	1.5%	2.4%	0.3%	1.3%	0.2%	21.8%	9.0%	3.8%	0.2%	0.0%	1.3%	1.5%
823	70	313	3.6%	37.6%	12.0%	3.1%	2.2%	3.6%	0.4%	2.0%	0.2%	18.1%	7.5%	5.6%	0.3%	0.1%	2.2%	1.7%
824	50	166	2.9%	30.6%	7.1%	3.9%	2.8%	4.6%	0.5%	2.5%	0.1%	13.4%	5.6%	3.8%	0.7%	0.1%	6.1%	15.2%
825	50	53	4.0%	41.8%	3.5%	5.0%	3.5%	5.8%	0.6%	3.2%	0.1%	13.6%	5.6%	3.1%	0.0%	0.0%	1.2%	8.9%
826	70	418	4.5%	46.8%	8.0%	3.6%	2.5%	4.2%	0.5%	2.3%	0.2%	15.8%	6.5%	3.7%	0.5%	0.0%	1.0%	0.0%
827	70	209	3.5%	37.1%	6.1%	8.9%	6.3%	10.5%	1.1%	5.7%	0.1%	11.4%	4.7%	1.0%	0.0%	0.1%	3.4%	0.0%
828	50	27	2.6%	27.8%	7.1%	10.0%	7.1%	11.8%	1.3%	6.4%	0.1%	8.1%	3.3%	14.2%	0.1%	0.0%	0.0%	0.0%
829	50	40	6.9%	72.1%	8.9%	0.1%	0.1%	0.2%	0.0%	0.1%	0.1%	6.3%	2.6%	2.7%	0.0%	0.0%	0.0%	0.0%
830	50	103	3.3%	34.8%	7.4%	3.1%	2.2%	3.7%	0.4%	2.0%	0.2%	16.5%	6.8%	18.8%	0.8%	0.0%	0.0%	0.0%
831	50	48	3.0%	31.4%	5.9%	1.1%	0.8%	1.3%	0.1%	0.7%	0.3%	27.4%	11.4%	15.9%	0.8%	0.0%	0.0%	0.0%
832	50	34	4.4%	46.5%	5.7%	2.6%	1.8%	3.0%	0.3%	1.6%	0.2%	17.8%	7.4%	8.0%	0.7%	0.0%	0.0%	0.0%
833	50	96	4.2%	44.0%	7.5%	1.5%	1.0%	1.7%	0.2%	0.9%	0.2%	18.4%	7.6%	12.5%	0.3%	0.0%	0.0%	0.0%
834	50	153	4.2%	44.1%	20.1%	3.0%	2.1%	3.5%	0.4%	1.9%	0.1%	9.9%	4.1%	3.4%	0.3%	0.1%	2.9%	0.0%
835	50	85	4.3%	45.5%	17.5%	3.5%	2.4%	4.1%	0.4%	2.2%	0.1%	9.1%	3.8%	3.0%	0.2%	0.1%	3.8%	0.0%
836	50	165	2.9%	30.5%	9.2%	2.8%	2.0%	3.2%	0.3%	1.8%	0.1%	12.9%	5.3%	2.9%	0.4%	0.4%	19.0%	6.1%
837	50	81	4.0%	41.8%	16.5%	1.3%	0.9%	1.5%	0.2%	0.8%	0.2%	17.2%	7.1%	3.2%	0.0%	0.1%	3.1%	2.1%
838	50	56	3.8%	39.7%	8.8%	2.3%	1.6%	2.6%	0.3%	1.4%	0.2%	15.9%	6.6%	6.7%	0.6%	0.0%	1.7%	7.9%
839	50	197	3.5%	36.7%	11.2%	0.9%	0.6%	1.0%	0.1%	0.6%	0.1%	12.0%	5.0%	4.4%	0.8%	0.4%	16.0%	6.7%
840	50	11	4.2%	44.0%	15.3%	2.1%	1.5%	2.4%	0.3%	1.3%	0.2%	16.4%	6.8%	5.5%	0.2%	0.0%	0.0%	0.0%
841	50	61	4.1%	42.8%	14.1%	1.9%	1.3%	2.2%	0.2%	1.2%	0.2%	16.1%	6.7%	2.6%	0.2%	0.1%	6.4%	0.0%
842	50	74	1.9%	20.1%	5.5%	2.7%	1.9%	3.2%	0.3%	1.7%	0.1%	5.8%	2.4%	1.7%	0.2%	1.1%	45.4%	6.0%
843	50	125	2.4%	25.4%	7.2%	2.7%	1.9%	3.2%	0.3%	1.7%	0.1%	10.5%	4.3%	2.3%	0.1%	0.8%	32.5%	4.7%
847	50	142	3.8%	40.2%	17.7%	2.9%	2.1%	3.4%	0.4%	1.9%	0.1%	6.5%	2.7%	2.3%	0.4%	0.1%	5.1%	10.4%
848	50	130	4.1%	43.3%	18.8%	3.2%	2.2%	3.7%	0.4%	2.0%	0.1%	7.4%	3.1%	2.4%	0.4%	0.1%	2.7%	6.1%
849	50	25	1.6%	16.3%	7.3%	0.4%	0.3%	0.5%	0.1%	0.3%	0.0%	2.2%	0.9%	0.5%	0.1%	0.1%	5.7%	63.7%
850	50	58	4.4%	46.1%	14.6%	1.7%	1.2%	2.0%	0.2%	1.1%	0.1%	9.1%	3.8%	3.2%	0.9%	0.0%	0.8%	10.9%
851	50	25	1.6%	16.6%	7.3%	0.4%	0.3%	0.5%	0.1%	0.3%	0.0%	2.2%	0.9%	0.5%	0.1%	0.1%	5.6%	63.4%
852	50	36	2.9%	30.3%	13.8%	2.0%	1.4%	2.3%	0.2%	1.3%	0.1%	6.9%	2.9%	2.8%	0.8%	0.0%	1.3%	31.1%
853	50	21	1.0%	10.4%	4.3%	0.3%	0.2%	0.4%	0.0%	0.2%	0.0%	2.2%	0.9%	0.3%	0.1%	0.2%	6.5%	73.1%
854	50	78	3.9%	40.4%	16.9%	3.1%	2.2%	3.6%	0.4%	2.0%	0.1%	7.0%	2.9%	2.3%	0.4%	0.0%	0.6%	14.2%
855	50	24	0.9%	9.5%	3.9%	0.3%	0.2%	0.3%	0.0%	0.2%	0.0%	1.9%	0.8%	0.3%	0.1%	0.1%	5.9%	75.5%
856	50	53	3.5%	36.7%	14.2%	2.6%	1.9%	3.1%	0.3%	1.7%	0.1%	7.2%	3.0%	3.2%	0.6%	0.0%	0.9%	21.0%
859	50	98	4.0%	42.4%	17.5%	3.8%	2.7%	4.5%	0.5%	2.4%	0.1%	11.7%	4.9%	4.6%	0.9%	0.0%	0.0%	0.0%
860	50	75	4.7%	49.0%	20.3%	2.0%	1.4%	2.4%	0.3%	1.3%	0.1%	11.5%	4.8%	2.0%	0.2%	0.0%	0.0%	0.0%
861	50	35	4.3%	45.3%	18.1%	2.6%	1.8%	3.1%	0.3%	1.7%	0.1%	13.9%	5.7%	2.7%	0.3%	0.0%	0.0%	0.0%
862	50	67	4.8%	50.8%	18.4%	1.7%	1.2%	2.0%	0.2%	1.1%	0.1%	12.3%	5.1%	2.1%	0.2%	0.0%	0.0%	0.0%
863	50	45	4.4%	46.5%	18.5%	2.4%	1.7%	2.8%	0.3%	1.5%	0.1%	13.3%	5.5%	2.7%	0.3%	0.0%	0.0%	0.0%
864	50	79	5.0%	52.2%	17.2%	1.7%	1.2%	2.0%	0.2%	1.1%	0.1%	12.1%	5.0%	2.1%	0.2%	0.0%	0.0%	0.0%
865	50	136	4.6%	48.2%	20.5%	1.9%	1.3%	2.2%	0.2%	1.2%	0.1%	12.1%	5.0%	2.3%	0.3%	0.0%	0.0%	0.0%
866	50	76	5.2%	54.2%	14.4%	1.7%	1.2%	2.0%	0.2%	1.1%	0.1%	12.5%	5.2%	2.1%	0.1%	0.0%	0.0%	0.0%
867	50	52	3.5%	36.2%	16.8%	5.1%	3.6%	6.0%	0.6%	3.3%	0.1%	11.6%	4.8%	6.8%	1.6%	0.0%	0.0%	0.0%
868	50	92	4.7%	49.0%	21.4%	1.7%	1.2%	2.0%	0.2%	1.1%	0.1%	11.6%	4.8%	2.1%	0.3%	0.0%	0.0%	0.0%

Traffic Flows and Breakdown by 16 Vehicle Classes (Year 2036)

Link No.	Speed Limit	Total Vehicle	19 - Motorcycles (MC)	01 - Private Cars (PC)	03 - Taxi	14 - Non-franchised Bus <=6.4t	15 - Non-franchised Bus 6.4-15t	16 - Non-franchised Bus >15t	12 - Private Light Bus <=3.5t	13 - Private Light Bus >3.5t	04 - Light Goods Vehicles <=2.5t	05 - Lt Goods Vehicles 2.5-3.5t	06 - Light Goods Vehicles >3.5t	07 - Heavy Goods Vehicles <=15t	08 - Heavy Goods Vehicles >15t	17 - Franchised Bus (SD)	18 - Franchised Bus (DD)	11 - Public Light Buses
	km/hr	0300-0400																
870	50	3	1.8%	18.5%	19.1%	9.7%	6.9%	11.4%	1.2%	6.2%	0.2%	16.6%	6.9%	1.4%	0.2%	0.0%	0.0%	0.0%
871	50	41	2.1%	22.5%	10.2%	1.0%	0.7%	1.2%	0.1%	0.7%	0.2%	21.3%	8.8%	9.2%	0.6%	0.5%	20.8%	0.0%
872	70	276	4.0%	42.4%	5.8%	5.3%	3.7%	6.2%	0.7%	3.4%	0.1%	13.2%	5.5%	8.3%	0.1%	0.0%	1.2%	0.0%
873	70	173	4.0%	42.3%	4.9%	3.9%	2.7%	4.5%	0.5%	2.5%	0.2%	16.7%	6.9%	9.0%	0.1%	0.0%	1.9%	0.0%
874	50	166	4.7%	49.1%	11.2%	2.6%	1.8%	3.0%	0.3%	1.6%	0.1%	7.4%	3.1%	2.6%	0.4%	0.1%	2.8%	9.3%
875	50	207	3.5%	36.3%	7.9%	2.7%	1.9%	3.1%	0.3%	1.7%	0.2%	15.8%	6.6%	9.5%	1.3%	0.1%	5.2%	4.1%
876	50	6	0.7%	7.6%	8.2%	0.0%	0.0%	0.0%	0.0%	0.0%	0.1%	7.1%	2.9%	0.0%	0.0%	0.0%	0.0%	73.2%
877	50	10	2.9%	30.7%	10.7%	0.3%	0.2%	0.3%	0.0%	0.2%	0.1%	5.5%	2.3%	1.6%	0.0%	0.0%	0.0%	45.3%
878	50	10	2.9%	30.2%	10.4%	0.2%	0.2%	0.3%	0.0%	0.2%	0.1%	5.5%	2.3%	1.6%	0.0%	0.0%	0.0%	46.1%
879	50	6	0.7%	7.6%	8.2%	0.0%	0.0%	0.0%	0.0%	0.0%	0.1%	7.1%	2.9%	0.0%	0.0%	0.0%	0.0%	73.2%
882	50	91	3.8%	40.1%	19.8%	2.5%	1.8%	3.0%	0.3%	1.6%	0.2%	15.0%	6.2%	5.1%	0.5%	0.0%	0.0%	0.0%
883	50	96	3.1%	32.1%	16.8%	3.6%	2.5%	4.2%	0.5%	2.3%	0.1%	14.4%	6.0%	3.5%	0.5%	0.2%	9.5%	0.8%
884	50	97	3.1%	32.4%	16.9%	3.7%	2.6%	4.3%	0.5%	2.3%	0.1%	14.0%	5.8%	3.5%	0.5%	0.2%	9.4%	0.8%
885	50	98	3.1%	32.7%	17.1%	3.7%	2.6%	4.3%	0.5%	2.4%	0.1%	13.6%	5.6%	3.4%	0.5%	0.2%	9.3%	0.8%
886	50	99	3.1%	33.0%	17.3%	3.8%	2.7%	4.4%	0.5%	2.4%	0.1%	13.2%	5.5%	3.3%	0.5%	0.2%	9.3%	0.8%
887	50	99	3.2%	33.2%	17.5%	3.8%	2.7%	4.5%	0.5%	2.4%	0.1%	12.8%	5.3%	3.3%	0.5%	0.2%	9.2%	0.8%
888	50	100	3.2%	33.5%	17.6%	3.9%	2.7%	4.5%	0.5%	2.5%	0.1%	12.5%	5.2%	3.2%	0.5%	0.2%	9.1%	0.8%
889	50	101	3.2%	33.8%	17.8%	3.9%	2.8%	4.6%	0.5%	2.5%	0.1%	12.1%	5.0%	3.2%	0.5%	0.2%	9.0%	0.8%
890	50	102	3.2%	34.0%	18.0%	4.0%	2.8%	4.6%	0.5%	2.5%	0.1%	11.7%	4.9%	3.1%	0.5%	0.2%	9.0%	0.8%
891	50	103	3.3%	34.3%	18.1%	4.0%	2.8%	4.7%	0.5%	2.6%	0.1%	11.4%	4.7%	3.1%	0.5%	0.2%	8.9%	0.8%
892	50	103	3.3%	34.6%	18.3%	4.0%	2.9%	4.7%	0.5%	2.6%	0.1%	11.1%	4.6%	3.0%	0.6%	0.2%	8.8%	0.8%
893	50	104	3.3%	34.8%	18.4%	4.1%	2.9%	4.8%	0.5%	2.6%	0.1%	10.7%	4.4%	3.0%	0.6%	0.2%	8.7%	0.8%
894	50	105	3.3%	35.1%	18.6%	4.1%	2.9%	4.9%	0.5%	2.7%	0.1%	10.4%	4.3%	2.9%	0.6%	0.2%	8.7%	0.8%
895	50	2	2.3%	24.5%	26.3%	1.3%	0.9%	1.5%	0.2%	0.8%	0.2%	23.2%	9.6%	7.7%	1.4%	0.0%	0.0%	0.0%
896	50	2	2.3%	24.5%	26.3%	1.3%	0.9%	1.5%	0.2%	0.8%	0.2%	23.2%	9.6%	7.7%	1.4%	0.0%	0.0%	0.0%
897	50	3	3.1%	32.9%	20.9%	4.0%	2.8%	4.6%	0.5%	2.5%	0.2%	18.1%	7.5%	2.6%	0.2%	0.0%	0.0%	0.0%
898	50	3	3.1%	32.9%	20.9%	4.0%	2.8%	4.6%	0.5%	2.5%	0.2%	18.1%	7.5%	2.6%	0.2%	0.0%	0.0%	0.0%
899	50	2	2.3%	24.5%	26.3%	1.3%	0.9%	1.5%	0.2%	0.8%	0.2%	23.2%	9.6%	7.7%	1.4%	0.0%	0.0%	0.0%
900	50	2	2.3%	24.5%	26.3%	1.3%	0.9%	1.5%	0.2%	0.8%	0.2%	23.2%	9.6%	7.7%	1.4%	0.0%	0.0%	0.0%
901	50	4	3.2%	33.0%	13.9%	3.9%	2.7%	4.6%	0.5%	2.5%	0.2%	17.6%	7.3%	8.2%	2.5%	0.0%	0.0%	0.0%
902	50	4	3.2%	33.0%	13.9%	3.9%	2.7%	4.6%	0.5%	2.5%	0.2%	17.6%	7.3%	8.2%	2.5%	0.0%	0.0%	0.0%
903	50	2	2.3%	24.5%	26.3%	1.3%	0.9%	1.5%	0.2%	0.8%	0.2%	23.2%	9.6%	7.7%	1.4%	0.0%	0.0%	0.0%
904	50	2	2.3%	24.5%	26.3%	1.3%	0.9%	1.5%	0.2%	0.8%	0.2%	23.2%	9.6%	7.7%	1.4%	0.0%	0.0%	0.0%
905	50	4	3.2%	33.0%	13.9%	3.9%	2.7%	4.6%	0.5%	2.5%	0.2%	17.6%	7.3%	8.2%	2.5%	0.0%	0.0%	0.0%
906	50	116	3.1%	32.8%	13.2%	1.9%	1.4%	2.2%	0.2%	1.2%	0.2%	15.6%	6.4%	5.5%	1.2%	0.2%	7.6%	7.2%
907	50	114	3.1%	33.0%	13.3%	1.9%	1.3%	2.2%	0.2%	1.2%	0.2%	15.3%	6.4%	5.4%	1.1%	0.2%	7.7%	7.4%
908	50	111	3.2%	33.2%	13.4%	1.8%	1.3%	2.1%	0.2%	1.2%	0.2%	15.1%	6.3%	5.3%	1.1%	0.2%	7.9%	7.5%
909	50	109	3.2%	33.4%	13.5%	1.8%	1.3%	2.1%	0.2%	1.1%	0.2%	14.9%	6.2%	5.1%	1.0%	0.2%	8.1%	7.7%
910	50	106	3.2%	33.7%	13.6%	1.7%	1.2%	2.0%	0.2%	1.1%	0.2%	14.6%	6.1%	5.0%	1.0%	0.2%	8.3%	7.9%
911	50	104	3.2%	33.9%	13.7%	1.7%	1.2%	2.0%	0.2%	1.1%	0.1%	14.4%	6.0%	4.9%	0.9%	0.2%	8.5%	8.1%
912	50	101	3.3%	34.1%	13.8%	1.6%	1.2%	1.9%	0.2%	1.1%	0.1%	14.1%	5.8%	4.7%	0.9%	0.2%	8.7%	8.3%
913	50	99	3.3%	34.4%	13.9%	1.6%	1.1%	1.9%	0.2%	1.0%	0.1%	13.8%	5.7%	4.5%	0.8%	0.2%	8.9%	8.5%
914	50	96	3.3%	34.6%	14.0%	1.5%	1.1%	1.8%	0.2%	1.0%	0.1%	13.5%	5.6%	4.4%	0.7%	0.2%	9.1%	8.7%
915	50	94	3.3%	34.9%	14.2%	1.5%	1.0%	1.7%	0.2%	0.9%	0.1%	13.2%	5.5%	4.2%	0.7%	0.2%	9.4%	8.9%
916	50	91	3.4%	35.2%	14.3%	1.4%	1.0%	1.7%	0.2%	0.9%	0.1%	12.9%	5.3%	4.0%	0.6%	0.2%	9.6%	9.2%
917	50	89	3.4%	35.5%	14.5%	1.3%	1.0%	1.6%	0.2%	0.9%	0.1%	12.5%	5.2%	3.8%	0.5%	0.2%	9.9%	9.4%
918	50	95	3.9%	41.1%	15.9%	2.0%	1.4%	2.4%	0.3%	1.3%	0.2%	15.0%	6.2%	6.8%	1.0%	0.0%	0.0%	2.5%
919	50	2	2.7%	28.6%	30.7%	0.0%	0.0%	0.0%	0.0%	0.0%	0.3%	26.6%	11.0%	0.0%	0.0%	0.0%	0.0%	0.0%
920	50	97	4.0%	41.9%	16.3%	2.0%	1.4%	2.3%	0.2%	1.3%	0.2%	16.4%	6.8%	6.5%	0.8%	0.0%	0.0%	0.0%
921	50	8	1.3%	13.6%	6.8%	0.0%	0.0%	0.0%	0.0%	0.0%	0.1%	5.9%	2.4%	0.9%	0.0%	1.4%	59.4%	8.1%
922	50	39	3.4%	35.4%	12.4%	2.1%	1.5%	2.5%	0.3%	1.4%	0.1%	13.5%	5.6%	5.1%	0.2%	0.4%	16.2%	0.0%
923	50	2	2.7%	28.6%	30.7%	0.0%	0.0%	0.0%	0.0%	0.0%	0.3%	26.6%	11.0%	0.0%	0.0%	0.0%	0.0%	0.0%
924	50	2	2.7%	28.6%	30.7%	0.0%	0.0%	0.0%	0.0%	0.0%	0.3%	26.6%	11.0%	0.0%	0.0%	0.0%	0.0%	0.0%
925	50	2	2.7%	28.6%	30.7%	0.0%	0.0%	0.0%	0.0%	0.0%	0.3%	26.6%	11.0%	0.0%	0.0%	0.0%	0.0%	0.0%
926	50	2	2.7%	28.6%	30.7%	0.0%	0.0%	0.0%	0.0%	0.0%	0.3%	26.6%	11.0%	0.0%	0.0%	0.0%	0.0%	0.0%
927	50	30	3.4%	36.1%	17.6%	2.3%	1.7%	2.7%	0.3%	1.5%	0.1%	8.3%	3.4%	3.2%	0.3%	0.0%	0.0%	19.0%
928	50	9	1.0%	10.8%	5.9%	0.5%	0.4%	0.6%	0.1%	0.3%	0.1%	5.1%	2.1%	1.9%	0.5%	0.2%	6.9%	63.6%
929	50	50	4.1%	43.4%	18.2%	4.7%	3.3%	5.5%	0.6%	3.0%	0.1%	9.4%	3.9%	3.1%	0.6%	0.0%	0.0%	0.0%
930	50	27	3.8%	39.5%	13.4%	2.6%	1.8%	3.1%	0.3%	1.7%	0.2%	17.3%	7.2%	5.6%	1.2%	0.0%	0.0%	2.4%
931	50	24	4.4%	46.3%	23.6%	1.1%	0.8%	1.3%	0.1%	0.7%	0.1%	12.1%	5.0%	3.7%	0.9%	0.0%	0.0%	0.0%
932	50	20	3.9%	40.4%	11.8%	2.2%	1.6%	2.6%	0.3%	1.4%	0.1%	12.7%	5.3%	2.7%	0.2%	0.0%	0.0%	14.8%
933	50	36	2.9%	30.5%	17.1%	2.4%	1.7%	2.9%	0.3%	1.6%	0.1%	13.7%	5.7%	2.2%	0.1%	0.1%	4.3%	14.2%
934	50	18	4.6%	48.1%	13.1%	1.6%	1.1%	1.9%	0.2%	1.0%	0.1%	7.6%	3.1%	1.2%	0.0%	0.0%	0.0%	16.3%
935	50	16	1.6%	17.1%	7.8%	2.0%	1.4%	2.4%	0.3%	1.3%	0.2%	14.7%	6.1%	2.6%	0.1%	0.2%	9.9%	32.4%
936	50	62	3.0%	31.8%	21.6%	2.1%	1.5%	2.5%	0.3%	1.4%	0.1%	14.0%	5.8%	3.0%	0.5%	0.1%	2.7%	9.7%
937	50	128	3.4%	35.2%	12.7%	3.2%	2.3%	3.8%	0.4%	2.1%	0.2%	15.9%	6.6%	2.5%	0.1%	0.1%	3.0%	8.7%
938	50	50	3.3%	34.3%	20.8%	1.9%	1.3%	2.2%	0.2%	1.2%	0.2%	15.8%	6.5%	3.4%	0.6%	0.1%	3.4%	4.8%
939	50	130	3.3%	34.1%	13.0%	3.3%	2.3%	3.9%	0.4%	2.1%	0.2%	17.7%	7.3%	2.8%	0.1%	0.1%	4.2%	5.2%
940	50	129	3.6%	37.3%	13.4%	2.8%	2.0%	3.3%	0.4%	1.8%	0.2%	18.9%	7.8%	3.2%	0.2%	0.0%	1.6%	3.7%
941	50	110	3.4%	35.2%	12.4%	3.2%	2.2%	3.7%	0.4%	2.0%	0.2%	19.6%	8.1%	3.1%	0.1%	0.0%	1.8%	4.3%
942	50	12	2.7%	28.5%	14.0%	3.0%	2.1%	3.5%	0.4%	1.9%	0.3%	26.0%	10.8%	6.3%	0.4%	0.0%	0.0%	0.0%
943	50	42	4.7%	49.8%	14.4%	1.4%	1.0%	1.6%	0.2%	0.9%	0.2%	15.4%	6.4%	3.9%	0.3%	0.0%	0.0%	0.0%
944	50	43	4.2%	44.2%	14.3%	1.7%	1.2%	2.0%	0.2%	1.1%	0.2%	15.3%	6.4%	4.1%	0.3%	0.1%	3.2%	1.5%
945	50	63	2.4%	25.4%	9.7%	5.8%	4.1%	6.8%	0.7%	3.7%	0.2%	18.3%	7.6%	4.4%	0.4%	0.0%	2.0%	8.3%
946	50	14	2.8%	29.2%	16.2%	2.7%	1.9%	3.2%	0.3%	1.8%	0.2%	16.7%	6.9%	3.3%	0.1%	0.2%	9.8%	4.5%
947	50	63	2.7%	28.8%	10.2%	5.6%	3.9%	6.5%	0.7%	3.6%	0.2%	16.6%	6.9%	3.6%	0.3%	0.0%	2.0%	8.3%
948	50	3	2.3%	23.7%	21.1%	0.3%	0.2%	0.4%	0.0%	0.2%	0.2%	18.3%	7.6%	0.5%	0.0%	0.0%	0.0%	25.1%
949	50	5	1.0%	10.5%	11.2%	0.0%	0.0%	0.0%	0.0%	0.0%	0.1%	9.7%	4.0%	0.0%	0.0%	0.0%	0.0%	63.4%
950	50	3	2.3%	23.7%	21.1%	0.3%	0.2%	0.4%	0.0%	0.2%	0.2%	18.3%	7.6%	0.5%	0.0%	0.0%	0.0%	25.1%
951	50	5	1.0%	10.5%	11.2%	0.0%	0.0%	0.0%	0.0%	0.0%	0.1%	9.7%	4.0%	0.0%	0.0%	0.0%	0.0%	63.4%
952	50	3	2.3%	23.7%	21.1%	0.3%	0.2%	0.4%	0.0%	0.2%	0.2%	18.3%	7.6%	0.5%	0.0%	0.0%	0.0%	25.1%
953	50	5	1.0%	10.5%	11.2%	0.0%	0.0%	0.0%	0.0%	0.0%	0.1%	9.7%	4.0%	0.0%	0.0%	0.0%	0.0%	63.4%
954	50	3	2.3%	23.7%	21.1%	0.3%	0.2%	0.4%	0.0%	0.2%	0.2%	18.3%	7.6%	0.5%	0.0%	0.0%	0.0%	25.1%
955	50	5	1.0%	10.5%	11.2%	0.0%	0.0%	0.0%	0.0%	0.0%	0.1%	9.7%	4.0%	0.0%	0.0%	0.0%	0.0%	63.4%
956	50	3	2.3%	23.7%	21.1%	0.3%	0.2%	0.4%	0.0%	0.2%	0.2%	18.3%	7.6%	0.5%	0.0%	0.0%	0.0%	25.1%
957	50	5	1.0%	10.5%	11.2%	0.0%	0.0%	0.0%	0.0%	0.0%	0.1%	9.7%	4.0%	0.0%	0.0%	0.0%	0.0%	63.4%
958	50	2	2.7%	28.6%	30.7%	0.0%	0.0%	0.0%	0.0%	0.0%	0.3%	26.6%	11.0%	0.0%	0.0%	0.0%	0.0%	0.0%
959	50	2	2.7%	28.6%	30.7%	0.0%	0.0%	0.0%	0.0%	0.0%	0.3%	26.6%	11.0%	0.0%	0.0%	0.0%	0.0%	0.0%
960	50	21	0.2%	2.4%	2.5%	0.0%	0.0%	0.0%	0.0%	0.0%	0.0%	2.2%	0.9%	0.0%	0.0%	0.2%	6.6%	85.0%
961	50	29	2.9%	29.9%	11.2%	2.1%	1.5%	2.5%	0.3%	1.4%	0.0%	4.7%	1.9%	1.9%	0.3%	0.0%	1.6%	37.9%
962	50	2	2.7%	28.6%	30.7%	0.0%	0.0%	0.0%	0.0%	0.0%	0.3%	26.6%	11.0%	0.0%	0.0%	0.0%	0.0%	0.0%
963	50	2	2.7%	28.6%	30.7%	0.0%	0.0%	0.0%	0.0%	0.0%	0.3%	26.6%	11.0%	0.0%	0.0%	0.0%	0.0%	0.0%
964	50	2	2.7%	28.6%	30.7%	0.0%	0.0%	0.0%	0.0%	0.0%	0.3%	26.6%	11.0%	0.0%	0.0%	0.0%	0.0%	0.0%
965	50	2	2.7%	28.6%	30.7%	0.0%	0.0%	0.0%	0.0%	0.0%	0.3%	26.6%	11.0%	0.0%	0.0%	0.0%	0.0%	0.0%
966	50	4	4.7%	49.3%	21.4%	2.0%	1.4%	2.4%	0.3%	1.3%	0.1%	10.5%	4.4%	1.9%	0.4%	0.0%	0.0%	0.0%
968	50	21	0.2%	2.4%	2.5%	0.0%	0.0%	0.0%	0.0%	0.0%	0.0%	2.2%	0.9%	0.0%	0.0%	0.2%	6.6%	85.0%
969	50	29	2.9%	29.9%	11.2%	2.1%	1.5%	2.5%	0.3%	1.4%	0.0%	4.7%	1.9%	1.9%	0.3%	0.0%	1.6%	37.9%
970	50	21	0.2%	2.4%	2.5%	0.0%	0.0%	0.0%	0.0%	0.0%	0.0%	2.2%	0.9%	0.0%	0.0%	0.2%	6.6%	85.0%
971	50	29	2.9%	29.9%	11.2%	2.1%	1.5%	2.5%	0.3%	1.4%	0.0%	4.7%	1.9%	1.9%	0.3%	0.0%	1.6%	37.9%
972	50	21	0.2%	2.4%	2.5%	0.0%	0.0%	0.0%	0.0%	0.0%	0.0%	2.2%	0.9%	0.0%	0.0%	0.2%	6.6%	85.0%
973	50	29	2.9%	29.9%	11.2%	2.1%	1.5%	2.5%	0.3%	1.4%	0.0%	4.7%	1.9%	1.9%	0.3%	0.0%	1.6%	37.9%
974	50	21	0.2%	2.4%	2.5%	0.0%	0.0%	0.0%	0.0%	0.0%	0.0%	2.2%	0.9%	0.0%	0.0%	0.2%	6.6%	85.0%
975	50	29	2.9%	29.9%	11.2%	2.1%	1.5%	2.5%	0.3%	1.4%	0.0%	4.7%	1.9%	1.9%	0.3%	0.0%	1.6%	37.9%
976	50	2	2.7%	28.6%	30.7%	0.0%	0.0%	0.0%	0.0%	0.0%	0.3%	26.6%	11.0%	0.0%	0.0%	0.0%	0.0%	0.0%
977	50	2	2.7%	28.6%	30.7%	0.0%	0.0%	0.0%	0.0%	0.0%	0.3%	26.6%	11.0%	0.0%	0.0%	0.0%	0.0%	0.0%

Traffic Flows and Breakdown by 16 Vehicle Classes (Year 2036)

Link No.	Speed Limit	Total Vehicle	19 - Motorcycles (MC)	01 - Private Cars (PC)	03 - Taxi	14 - Non-franchised Bus <=6.4t	15 - Non-franchised Bus 6.4-15t	16 - Non-franchised Bus >15t	12 - Private Light Bus <=3.5t	13 - Private Light Bus >3.5t	04 - Light Goods Vehicles <=2.5t	05 - Lt Goods Vehicles 2.5-3.5t	06 - Light Goods Vehicles >3.5t	07 - Heavy Goods Vehicles <=15t	08 - Heavy Goods Vehicles >15t	17 - Franchised Bus (SD)	18 - Franchised Bus (DD)	11 - Public Light Buses
	km/hr	0300-0400																
978	50	2	2.7%	28.6%	30.7%	0.0%	0.0%	0.0%	0.0%	0.0%	0.3%	26.6%	11.0%	0.0%	0.0%	0.0%	0.0%	0.0%
979	50	2	2.7%	28.6%	30.7%	0.0%	0.0%	0.0%	0.0%	0.0%	0.3%	26.6%	11.0%	0.0%	0.0%	0.0%	0.0%	0.0%
980	50	2	2.7%	28.6%	30.7%	0.0%	0.0%	0.0%	0.0%	0.0%	0.3%	26.6%	11.0%	0.0%	0.0%	0.0%	0.0%	0.0%
981	50	2	2.7%	28.6%	30.7%	0.0%	0.0%	0.0%	0.0%	0.0%	0.3%	26.6%	11.0%	0.0%	0.0%	0.0%	0.0%	0.0%
982	50	36	2.8%	29.4%	10.4%	2.0%	1.4%	2.4%	0.3%	1.3%	0.1%	5.3%	2.2%	1.9%	0.3%	0.0%	1.3%	39.0%
983	50	36	2.8%	29.4%	10.4%	2.0%	1.4%	2.4%	0.3%	1.3%	0.1%	5.3%	2.2%	1.9%	0.3%	0.0%	1.3%	39.0%
984	50	30	3.4%	36.1%	17.6%	2.3%	1.7%	2.7%	0.3%	1.5%	0.1%	8.3%	3.4%	3.2%	0.3%	0.0%	0.0%	19.0%
985	50	9	1.0%	10.8%	5.9%	0.5%	0.4%	0.6%	0.1%	0.3%	0.1%	5.1%	2.1%	1.9%	0.5%	0.2%	6.9%	63.6%
986	70	60	3.9%	40.6%	29.9%	2.4%	1.7%	2.9%	0.3%	1.6%	0.1%	7.3%	3.0%	3.0%	0.7%	0.1%	2.6%	0.0%
987	70	83	3.5%	36.6%	25.1%	4.8%	3.4%	5.6%	0.6%	3.1%	0.1%	6.3%	2.6%	2.5%	0.6%	0.0%	1.9%	3.4%
988	70	149	4.1%	42.6%	16.2%	3.9%	2.7%	4.5%	0.5%	2.5%	0.1%	11.8%	4.9%	3.7%	0.3%	0.0%	0.0%	2.3%
989	70	126	4.3%	45.6%	16.8%	2.6%	1.8%	3.0%	0.3%	1.7%	0.1%	13.3%	5.5%	4.2%	0.2%	0.0%	0.0%	0.5%
990	50	23	2.5%	26.4%	12.8%	10.7%	7.6%	12.6%	1.4%	6.9%	0.0%	3.8%	1.6%	1.2%	0.3%	0.0%	0.0%	12.2%
992	70	619	4.1%	43.1%	14.6%	1.8%	1.3%	2.1%	0.2%	1.1%	0.1%	12.2%	5.1%	3.6%	0.4%	0.1%	3.6%	6.7%
993	70	686	3.2%	33.3%	17.1%	2.7%	1.9%	3.1%	0.3%	1.7%	0.1%	14.2%	5.9%	4.4%	0.5%	0.1%	4.5%	7.1%
994	50	127	4.7%	48.8%	20.2%	1.8%	1.3%	2.1%	0.2%	1.2%	0.1%	10.7%	4.4%	2.1%	0.3%	0.0%	1.5%	0.5%
995	50	30	5.2%	54.3%	19.6%	1.6%	1.2%	1.9%	0.2%	1.0%	0.1%	9.4%	3.9%	1.5%	0.1%	0.0%	0.0%	0.0%
996	50	94	3.8%	40.3%	14.7%	2.0%	1.4%	2.3%	0.2%	1.3%	0.1%	11.1%	4.6%	3.1%	0.7%	0.2%	9.0%	5.2%
998	50	60	4.5%	47.3%	12.2%	0.7%	0.5%	0.8%	0.1%	0.4%	0.1%	10.1%	4.2%	4.8%	0.3%	0.1%	5.7%	8.2%
999	50	21	3.5%	37.2%	7.6%	3.1%	2.2%	3.7%	0.4%	2.0%	0.1%	12.1%	5.0%	3.0%	0.1%	0.3%	13.7%	5.9%
1001	50	48	4.1%	43.1%	12.4%	1.4%	1.0%	1.7%	0.2%	0.9%	0.1%	8.8%	3.6%	4.6%	0.6%	0.0%	0.0%	17.5%
1002	50	29	3.3%	34.5%	9.2%	1.6%	1.1%	1.9%	0.2%	1.0%	0.1%	9.4%	3.9%	4.3%	0.8%	0.0%	0.0%	28.8%
1003	50	169	3.9%	41.1%	9.0%	1.3%	0.9%	1.5%	0.2%	0.8%	0.2%	19.7%	8.2%	10.7%	0.3%	0.0%	0.0%	2.1%
1004	50	126	3.8%	39.7%	10.3%	2.3%	1.6%	2.7%	0.3%	1.5%	0.2%	16.4%	6.8%	14.1%	0.5%	0.0%	0.0%	0.0%
1006	70	621	3.2%	34.0%	17.0%	2.5%	1.8%	3.0%	0.3%	1.6%	0.1%	13.6%	5.6%	4.2%	0.5%	0.1%	4.6%	7.9%
1007	70	619	4.1%	43.1%	14.6%	1.8%	1.3%	2.1%	0.2%	1.1%	0.1%	12.2%	5.1%	3.6%	0.4%	0.1%	3.6%	6.7%
1008	50	17	4.4%	46.1%	21.6%	2.7%	1.9%	3.2%	0.3%	1.7%	0.1%	10.7%	4.4%	2.6%	0.1%	0.0%	0.0%	0.0%
1011	70	331	4.1%	43.3%	7.1%	4.4%	3.1%	5.2%	0.6%	2.8%	0.1%	14.5%	6.0%	6.5%	0.0%	0.0%	2.1%	0.0%
1012	70	361	3.8%	40.3%	6.2%	4.0%	2.9%	4.7%	0.5%	2.6%	0.2%	18.3%	7.6%	5.2%	0.1%	0.1%	2.6%	0.9%
1014	70	474	2.9%	30.8%	19.0%	2.6%	1.9%	3.1%	0.3%	1.7%	0.1%	11.4%	4.7%	3.6%	0.7%	0.2%	9.1%	8.0%
1015	50	61	3.7%	38.7%	18.4%	3.0%	2.1%	3.5%	0.4%	1.9%	0.1%	7.2%	3.0%	1.4%	0.2%	0.4%	16.0%	0.0%
1016	50	91	3.8%	40.1%	15.0%	2.4%	1.7%	2.8%	0.3%	1.5%	0.2%	18.7%	7.8%	3.0%	0.1%	0.0%	0.7%	2.1%
1017	70	505	3.9%	41.4%	16.5%	2.5%	1.7%	2.9%	0.3%	1.6%	0.2%	15.1%	6.2%	5.7%	0.7%	0.0%	1.2%	0.1%
1020	50	5	4.6%	48.3%	18.2%	2.1%	1.5%	2.5%	0.3%	1.4%	0.1%	11.7%	4.8%	4.3%	0.2%	0.0%	0.0%	0.0%
1021	50	5	3.8%	39.9%	20.0%	4.5%	3.2%	5.3%	0.6%	2.9%	0.1%	10.0%	4.2%	5.3%	0.3%	0.0%	0.0%	0.0%
3001	50	3	1.7%	17.5%	18.7%	0.0%	0.0%	0.0%	0.0%	0.0%	0.2%	16.2%	6.7%	0.0%	0.0%	0.0%	0.0%	39.0%
3002	50	3	1.7%	17.5%	18.7%	0.0%	0.0%	0.0%	0.0%	0.0%	0.2%	16.2%	6.7%	0.0%	0.0%	0.0%	0.0%	39.0%
3003	50	66	3.8%	39.6%	19.9%	4.5%	3.2%	5.2%	0.6%	2.9%	0.1%	10.4%	4.3%	5.5%	0.3%	0.0%	0.0%	0.0%
3004	50	74	4.6%	48.0%	18.1%	2.1%	1.5%	2.5%	0.3%	1.3%	0.1%	12.0%	5.0%	4.4%	0.2%	0.0%	0.0%	0.0%
3005	50	5	3.8%	39.9%	20.0%	4.5%	3.2%	5.3%	0.6%	2.9%	0.1%	10.0%	4.2%	5.3%	0.3%	0.0%	0.0%	0.0%
3006	50	5	4.6%	48.3%	18.2%	2.1%	1.5%	2.5%	0.3%	1.4%	0.1%	11.7%	4.8%	4.3%	0.2%	0.0%	0.0%	0.0%
3007	50	7	3.2%	33.2%	16.6%	3.7%	2.6%	4.4%	0.5%	2.4%	0.1%	8.3%	3.5%	4.4%	0.2%	0.0%	0.0%	17.0%
3008	50	7	3.2%	33.1%	16.6%	3.7%	2.6%	4.4%	0.5%	2.4%	0.1%	8.3%	3.5%	4.4%	0.2%	0.0%	0.0%	17.0%
3009	50	3	1.7%	17.5%	18.7%	0.0%	0.0%	0.0%	0.0%	0.0%	0.2%	16.2%	6.7%	0.0%	0.0%	0.0%	0.0%	39.0%
3010	50	2	2.7%	28.6%	30.7%	0.0%	0.0%	0.0%	0.0%	0.0%	0.3%	26.6%	11.0%	0.0%	0.0%	0.0%	0.0%	0.0%
3011	50	6	3.8%	39.9%	15.0%	1.7%	1.2%	2.0%	0.2%	1.1%	0.1%	9.6%	4.0%	3.5%	0.2%	0.0%	0.0%	17.6%
3012	50	73	3.7%	39.0%	19.6%	4.4%	3.1%	5.2%	0.6%	2.8%	0.1%	10.2%	4.2%	5.4%	0.3%	0.0%	0.0%	1.5%
3013	50	80	4.5%	47.3%	17.8%	2.1%	1.5%	2.4%	0.3%	1.3%	0.1%	11.8%	4.9%	4.3%	0.2%	0.0%	0.0%	1.4%
3014	50	32	4.0%	42.4%	21.3%	4.8%	3.4%	5.6%	0.6%	3.1%	0.1%	7.5%	3.1%	4.0%	0.2%	0.0%	0.0%	0.0%
3015	50	32	4.9%	51.5%	19.4%	2.3%	1.6%	2.6%	0.3%	1.4%	0.1%	8.8%	3.6%	3.2%	0.2%	0.0%	0.0%	0.0%
3016	50	22	5.0%	52.2%	19.7%	2.3%	1.6%	2.7%	0.3%	1.5%	0.1%	8.2%	3.4%	3.0%	0.2%	0.0%	0.0%	0.0%
3017	50	22	4.1%	42.8%	21.5%	4.8%	3.4%	5.7%	0.6%	3.1%	0.1%	7.1%	3.0%	3.8%	0.2%	0.0%	0.0%	0.0%
3018	50	152	4.0%	42.3%	20.4%	4.3%	3.0%	5.1%	0.5%	2.8%	0.1%	8.6%	3.6%	4.4%	0.2%	0.0%	0.0%	0.7%
3019	50	161	4.7%	49.4%	18.9%	2.3%	1.6%	2.7%	0.3%	1.5%	0.1%	9.9%	4.1%	3.7%	0.2%	0.0%	0.0%	0.7%
3020	50	9	5.2%	54.8%	20.6%	2.4%	1.7%	2.8%	0.3%	1.5%	0.1%	5.9%	2.4%	2.2%	0.1%	0.0%	0.0%	0.0%
3021	50	7	4.2%	43.8%	22.0%	4.9%	3.5%	5.8%	0.6%	3.2%	0.1%	6.6%	2.7%	2.6%	0.1%	0.0%	0.0%	0.0%
3022	50	151	4.0%	41.9%	20.4%	4.4%	3.1%	5.2%	0.6%	2.8%	0.1%	8.6%	3.6%	4.4%	0.2%	0.0%	0.0%	0.7%
3023	50	163	4.8%	49.9%	18.8%	2.2%	1.5%	2.6%	0.3%	1.4%	0.1%	9.9%	4.1%	3.6%	0.2%	0.0%	0.0%	0.7%
3024	50	11	4.1%	43.1%	21.6%	4.9%	3.4%	5.7%	0.6%	3.1%	0.1%	6.8%	2.8%	3.6%	0.2%	0.0%	0.0%	0.0%
3025	50	13	5.0%	52.8%	19.9%	2.3%	1.6%	2.7%	0.3%	1.5%	0.1%	7.7%	3.2%	2.8%	0.1%	0.0%	0.0%	0.0%
3026	50	149	3.9%	41.0%	20.6%	4.6%	3.3%	5.4%	0.6%	3.0%	0.1%	8.6%	3.5%	4.5%	0.2%	0.0%	0.0%	0.7%
3027	50	163	4.8%	49.9%	18.8%	2.2%	1.5%	2.6%	0.3%	1.4%	0.1%	9.9%	4.1%	3.6%	0.2%	0.0%	0.0%	0.7%
3028	50	120	4.1%	43.3%	15.7%	4.2%	3.0%	4.9%	0.5%	2.7%	0.1%	10.6%	4.4%	5.3%	0.3%	0.0%	0.0%	0.9%
3029	50	142	4.8%	50.2%	17.3%	2.8%	2.0%	3.3%	0.4%	1.8%	0.1%	9.1%	3.8%	3.6%	0.2%	0.0%	0.0%	0.8%
3030	50	159	4.4%	46.5%	23.0%	3.7%	2.6%	4.3%	0.5%	2.4%	0.1%	6.9%	2.9%	2.7%	0.1%	0.0%	0.0%	0.0%
3031	50	151	4.7%	49.5%	20.5%	2.4%	1.7%	2.8%	0.3%	1.5%	0.1%	9.3%	3.9%	3.1%	0.1%	0.0%	0.0%	0.0%
3032	50	157	4.4%	45.9%	23.1%	3.8%	2.7%	4.5%	0.5%	2.5%	0.1%	6.8%	2.8%	2.7%	0.1%	0.0%	0.0%	0.0%
3033	50	153	4.8%	50.0%	20.4%	2.3%	1.6%	2.7%	0.3%	1.5%	0.1%	9.3%	3.9%	3.1%	0.1%	0.0%	0.0%	0.0%
3034	50	86	4.0%	41.4%	29.1%	4.6%	3.2%	5.3%	0.6%	2.9%	0.1%	4.9%	2.0%	1.8%	0.1%	0.0%	0.0%	0.0%
3035	50	84	4.8%	50.1%	24.1%	1.4%	1.0%	1.7%	0.2%	0.9%	0.1%	9.5%	3.9%	2.3%	0.1%	0.0%	0.0%	0.0%
3036	50	120	4.1%	43.3%	15.7%	4.2%	3.0%	4.9%	0.5%	2.7%	0.1%	10.6%	4.4%	5.3%	0.3%	0.0%	0.0%	0.9%
3037	50	143	4.8%	50.5%	17.2%	2.7%	1.9%	3.2%	0.3%	1.7%	0.1%	9.1%	3.8%	3.6%	0.2%	0.0%	0.0%	0.8%
3038	50	120	4.1%	43.3%	15.7%	4.2%	3.0%	4.9%	0.5%	2.7%	0.1%	10.6%	4.4%	5.3%	0.3%	0.0%	0.0%	0.9%
3039	50	143	4.8%	50.5%	17.2%	2.7%	1.9%	3.2%	0.3%	1.7%	0.1%	9.1%	3.8%	3.6%	0.2%	0.0%	0.0%	0.8%
3040	50	141	4.8%	50.8%	17.2%	2.8%	2.0%	3.3%	0.4%	1.8%	0.1%	9.6%	4.0%	2.3%	0.1%	0.0%	0.0%	0.8%
3041	50	126	4.6%	48.1%	15.5%	2.2%	1.6%	2.6%	0.3%	1.4%	0.1%	12.9%	5.3%	4.2%	0.3%	0.0%	0.0%	0.9%
3042	50	34	4.7%	49.2%	19.2%	2.2%	1.5%	2.6%	0.3%	1.4%	0.1%	12.0%	5.0%	1.8%	0.1%	0.0%	0.0%	0.0%
3043	50	34	4.7%	49.0%	19.6%	2.2%	1.5%	2.5%	0.3%	1.4%	0.1%	11.9%	4.9%	1.8%	0.1%	0.0%	0.0%	0.0%
3044	50	110	4.6%	48.1%	14.3%	2.4%	1.7%	2.8%	0.3%	1.5%	0.1%	13.0%	5.4%	4.4%	0.3%	0.0%	0.0%	1.0%
3045	50	125	4.9%	51.2%	16.5%	3.0%	2.2%	3.6%	0.4%	2.0%	0.1%	9.2%	3.8%	2.3%	0.1%	0.0%	0.0%	0.9%
3046	50	5	5.5%	57.6%	17.5%	1.5%	1.1%	1.8%	0.2%	1.0%	0.1%	8.8%	3.7%	1.1%	0.1%	0.0%	0.0%	0.0%
3047	50	7	5.2%	54.7%	22.3%	1.7%	1.2%	2.0%	0.2%	1.1%	0.1%	7.4%	3.1%	1.1%	0.1%	0.0%	0.0%	0.0%
3048	80	181	6.1%	63.7%	4.9%	1.3%	0.9%	1.6%	0.2%	0.9%	0.1%	12.0%	5.0%	3.1%	0.2%	0.0%	0.0%	0.0%
3049	80	162	4.6%	47.8%	8.7%	1.4%	1.0%	1.7%	0.2%	0.9%	0.1%	13.1%	5.4%	14.4%	0.5%	0.0%	0.0%	0.0%
3050	50	29	4.6%	48.3%	19.5%	3.2%	2.3%	3.8%	0.4%	2.1%	0.1%	9.9%	4.1%	1.5%	0.1%	0.0%	0.0%	0.0%
3052	50	123	4.8%	49.9%	14.8%	2.0%	1.4%	2.4%	0.3%	1.3%	0.1%	12.4%	5.2%	4.1%	0.3%	0.0%	0.0%	0.9%
3053	50	154	4.8%	50.6%	17.1%	3.1%	2.2%	3.6%	0.4%	2.0%	0.1%	9.4%	3.9%	2.1%	0.1%	0.0%	0.0%	0.7%
3055	50	26	5.0%	52.2%	19.9%	1.6%	1.1%	1.9%	0.2%	1.0%	0.1%	10.8%	4.5%	1.7%	0.2%	0.0%	0.0%	0.0%
3056	70	360	3.8%	39.9%	8.4%	4.1%	2.9%	4.8%	0.5%	2.6%	0.2%	18.9%	7.8%	3.7%	0.5%	0.0%	1.0%	1.0%
3057	50	118	4.8%	50.9%	11.8%	2.5%	1.8%	2.9%	0.3%	1.6%	0.1%	12.3%	5.1%	2.8%	0.1%	0.0%	0.5%	2.4%
3058	50	65	4.4%	46.2%	15.9%	2.8%	2.0%	3.3%	0.4%	1.8%	0.1%	11.1%	4.6%	2.5%	0.4%	0.0%	1.0%	3.7%
3059	50	107	4.0%	42.0%	18.2%	2.6%	1.8%	3.0%	0.3%	1.6%	0.1%	14.5%	6.0%	3.4%	0.2%	0.0%	0.0%	2.2%
3060	70	250	4.3%	44.7%	9.1%	3.7%	2.6%	4.4%	0.5%	2.4%	0.2%	16.0%	6.6%	3.7%	0.3%	0.0%	1.2%	0.3%
3061	70	361	3.8%	40.3%	6.2%	4.0%	2.9%	4.7%	0.5%	2.6%	0.2%	18.3%	7.6%	5.2%	0.1%	0.1%	2.6%	0.9%
3062	70	577	4.0%	42.0%	10.5%	3.2%	2.2%	3.7%	0.4%	2.0%	0.2%	15.4%	6.4%	6.8%	0.6%	0.0%	2.0%	0.7%
3063	50	110	2.7%	28.7%	6.7%	4.9%	3.4%	5.7%	0.6%	3.1%	0.3%	25.5%	10.6%	3.8%	0.8%	0.0%	0.6%	2.6%
3064	70	212	4.7%	49.5%	12.8%	2.0%	1.4%	2.3%	0.2%	1.3%	0.1%	14.0%	5.8%	4.1%	0.5%	0.0%	1.4%	0.0%
3065	70	259	3.6%	37.4%	17.3%	2.7%	1.9%	3.1%	0.3%	1.7%	0.2%	17.3%	7.2%	5.1%	0.4%	0.0%	1.0%	0.7%
3066	70	241	4.4%	46.1%	13.9%	2.2%	1.5%	2.5%	0.3%	1.4%	0.1%	13.6%	5.6%	5.6%	0.8%	0.0%	1.7%	0.3%
3067	50	175	3.4%	35.2%	10.1%	4.1%	2.9%	4.8%	0.5%	2.6%	0.2%	20.2%	8.4%	3.3%	0.7%	0.0%	0.7%	3.0%
3068	50	194	4.4%	46.4%	15.0%	2.6%	1.9%	3.1%	0.3%	1.7%	0.1%	12.9%	5.3%	3.1%	0.2%	0.0%	0.3%	2.7%
3069	50	167	3.6%	38.1%	16.5%	3.5%	2.5%	4.1%	0.4%	2.2%	0.1%	11.6%	4.8%	3.4%	0.3%	0.0%	1.7%	6.9%
3072	70	361	3.8%	40.3%	6.2%	4.0%	2.9%	4.7%	0.5%	2.6%	0.2%	18.3%	7.6%	5.2%	0.1%	0.1%	2.6%	0.9%
3073	70	336	3.7%	39.1%	8.0%	3.9%	2.7%	4.6%	0.5%	2.5%	0.2%	16.7%	6.9%	7.6%	0.5%	0.1%	2.2%	0.9%
3074	50	114	4.2%	44.6%	17.5%	3.9%	2.8%	4.6%	0.5%	2.5%	0.1%	10.6%	4.4%	4.2%	0.2%	0.0%	0.0%	0.0%

Traffic Flows and Breakdown by 16 Vehicle Classes (Year 2036)

Link No.	Speed Limit	Total Vehicle	19 - Motorcycles (MC)	01 - Private Cars (PC)	03 - Taxi	14 - Non-franchised Bus <=6.4t	15 - Non-franchised Bus 6.4-15t	16 - Non-franchised Bus >15t	12 - Private Light Bus <=3.5t	13 - Private Light Bus >3.5t	04 - Light Goods Vehicles <=2.5t	05 - Lt Goods Vehicles 2.5-3.5t	06 - Light Goods Vehicles >3.5t	07 - Heavy Goods Vehicles <=15t	08 - Heavy Goods Vehicles >15t	17 - Franchised Bus (SD)	18 - Franchised Bus (DD)	11 - Public Light Buses
	km/hr	0300-0400																
3075	50	113	4.1%	42.9%	18.3%	3.5%	2.5%	4.2%	0.4%	2.3%	0.1%	11.6%	4.8%	4.9%	0.4%	0.0%	0.0%	0.0%
3076	50	91	3.8%	40.1%	19.8%	2.5%	1.8%	3.0%	0.3%	1.6%	0.2%	15.0%	6.2%	5.1%	0.5%	0.0%	0.0%	0.0%
3077	80	295	5.4%	56.3%	9.7%	2.3%	1.6%	2.7%	0.3%	1.5%	0.1%	11.5%	4.7%	3.5%	0.2%	0.0%	0.0%	0.0%
3078	80	273	4.4%	45.8%	12.7%	2.3%	1.6%	2.7%	0.3%	1.5%	0.1%	12.5%	5.2%	10.5%	0.5%	0.0%	0.0%	0.0%
3081	50	5	1.8%	18.8%	10.1%	2.3%	1.6%	2.7%	0.3%	1.5%	0.4%	37.0%	15.3%	7.5%	0.7%	0.0%	0.0%	0.0%
3082	50	52	3.5%	36.2%	29.9%	2.6%	1.8%	3.0%	0.3%	1.7%	0.1%	12.9%	5.3%	2.3%	0.4%	0.0%	0.0%	0.0%
3084	70	548	3.9%	40.4%	17.6%	2.5%	1.8%	2.9%	0.3%	1.6%	0.2%	15.2%	6.3%	5.5%	0.6%	0.0%	1.1%	0.1%
3086	70	178	4.3%	45.0%	5.7%	2.1%	1.5%	2.5%	0.3%	1.4%	0.2%	21.5%	8.9%	6.1%	0.6%	0.0%	0.0%	0.0%
3088	50	3	1.7%	17.5%	18.7%	0.0%	0.0%	0.0%	0.0%	0.0%	0.2%	16.2%	6.7%	0.0%	0.0%	0.0%	0.0%	39.0%
3089	50	5	3.8%	39.9%	20.0%	4.5%	3.2%	5.3%	0.6%	2.9%	0.1%	10.0%	4.2%	5.3%	0.3%	0.0%	0.0%	0.0%
4001	50	179	3.7%	38.4%	12.8%	2.0%	1.4%	2.4%	0.3%	1.3%	0.2%	20.6%	8.5%	5.0%	1.1%	0.0%	0.0%	2.3%
4002	50	72	5.0%	52.3%	10.6%	3.4%	2.4%	4.0%	0.4%	2.2%	0.1%	12.0%	5.0%	2.4%	0.0%	0.0%	0.0%	0.0%
4003	50	161	4.3%	44.8%	20.6%	3.4%	2.4%	4.0%	0.4%	2.2%	0.1%	7.4%	3.1%	2.2%	0.3%	0.1%	3.5%	1.4%
4004	70	977	3.9%	41.0%	13.6%	1.5%	1.0%	1.7%	0.2%	0.9%	0.1%	13.6%	5.6%	4.8%	1.1%	0.1%	5.3%	5.4%
4005	70	890	3.4%	35.7%	13.8%	2.5%	1.8%	2.9%	0.3%	1.6%	0.2%	14.6%	6.0%	4.7%	0.5%	0.1%	5.8%	6.1%
4006	70	524	4.1%	43.3%	16.2%	1.2%	0.8%	1.4%	0.1%	0.7%	0.1%	8.3%	3.4%	3.5%	0.3%	0.2%	9.1%	7.2%
4007	80	114	5.2%	54.8%	9.9%	1.6%	1.1%	1.8%	0.2%	1.0%	0.1%	7.1%	2.9%	13.8%	0.4%	0.0%	0.0%	0.0%
4008	50	190	4.0%	42.4%	20.2%	2.5%	1.8%	3.0%	0.3%	1.6%	0.1%	9.1%	3.8%	2.5%	0.7%	0.1%	2.8%	5.0%
4009	50	158	3.7%	38.4%	18.8%	2.2%	1.5%	2.6%	0.3%	1.4%	0.1%	8.7%	3.6%	2.4%	0.6%	0.1%	4.9%	10.8%
4010	50	57	4.8%	50.2%	19.1%	2.0%	1.4%	2.4%	0.3%	1.3%	0.1%	11.5%	4.8%	1.9%	0.2%	0.0%	0.0%	0.0%
4011	50	50	4.9%	51.2%	19.4%	2.0%	1.4%	2.4%	0.3%	1.3%	0.1%	10.7%	4.4%	1.8%	0.2%	0.0%	0.0%	0.0%
4012	50	5	4.9%	51.2%	19.4%	2.0%	1.4%	2.4%	0.3%	1.3%	0.1%	10.7%	4.4%	1.8%	0.2%	0.0%	0.0%	0.0%
4014	70	278	3.6%	37.4%	25.1%	1.9%	1.3%	2.2%	0.2%	1.2%	0.1%	13.5%	5.6%	4.1%	0.9%	0.1%	2.7%	0.0%
4015	70	137	4.5%	47.0%	14.4%	4.5%	3.2%	5.3%	0.6%	2.9%	0.1%	10.4%	4.3%	2.2%	0.1%	0.0%	0.0%	0.5%
4016	70	196	4.2%	43.6%	15.1%	4.6%	3.3%	5.4%	0.6%	3.0%	0.1%	11.6%	4.8%	3.2%	0.1%	0.0%	0.0%	0.3%
4018	70	218	3.5%	36.5%	23.9%	1.7%	1.2%	2.0%	0.2%	1.1%	0.2%	15.2%	6.3%	4.4%	1.0%	0.1%	2.8%	0.0%
4019	50	199	3.7%	38.5%	10.4%	1.3%	0.9%	1.5%	0.2%	0.8%	0.2%	20.8%	8.6%	9.2%	0.4%	0.0%	0.1%	3.7%
4021	50	84	5.5%	57.8%	17.3%	1.5%	1.1%	1.8%	0.2%	1.0%	0.0%	3.1%	1.3%	1.2%	0.1%	0.1%	2.6%	5.6%
4022	50	6	0.9%	9.0%	9.6%	0.0%	0.0%	0.0%	0.0%	0.0%	0.1%	8.3%	3.5%	0.0%	0.0%	0.0%	0.0%	68.7%
4023	50	6	0.9%	9.0%	9.6%	0.0%	0.0%	0.0%	0.0%	0.0%	0.1%	8.3%	3.5%	0.0%	0.0%	0.0%	0.0%	68.7%
4024	50	32	5.1%	54.0%	21.3%	2.0%	1.4%	2.4%	0.3%	1.3%	0.1%	5.4%	2.2%	1.3%	0.2%	0.0%	0.0%	3.0%
4025	50	24	4.1%	42.6%	14.6%	1.0%	0.7%	1.1%	0.1%	0.6%	0.1%	9.6%	4.0%	4.9%	0.7%	0.0%	0.0%	15.9%
4026	50	48	3.0%	32.0%	9.4%	2.9%	2.1%	3.4%	0.4%	1.9%	0.3%	25.3%	10.5%	8.2%	0.7%	0.0%	0.0%	0.0%
4027	80	569	4.1%	43.2%	12.7%	3.0%	2.1%	3.5%	0.4%	1.9%	0.1%	14.0%	5.8%	8.7%	0.5%	0.0%	0.0%	0.0%
4028	50	11	4.1%	43.2%	12.7%	3.0%	2.1%	3.5%	0.4%	1.9%	0.1%	14.0%	5.8%	8.7%	0.5%	0.0%	0.0%	0.0%
4029	50	28	3.3%	34.9%	22.3%	2.1%	1.5%	2.5%	0.3%	1.4%	0.1%	5.4%	2.2%	1.4%	0.3%	0.5%	21.7%	0.0%
4030	50	202	3.5%	36.8%	14.2%	1.5%	1.1%	1.8%	0.2%	1.0%	0.1%	9.1%	3.8%	2.3%	0.5%	0.1%	6.1%	17.9%
4031	50	17	5.6%	58.6%	14.7%	1.6%	1.1%	1.8%	0.2%	1.0%	0.1%	9.2%	3.8%	2.1%	0.1%	0.0%	0.0%	0.0%
4032	70	700	4.1%	43.4%	15.7%	1.7%	1.2%	2.0%	0.2%	1.1%	0.1%	12.0%	5.0%	3.5%	0.4%	0.1%	3.5%	6.0%
4033	70	242	4.3%	44.9%	6.8%	2.4%	1.7%	2.8%	0.3%	1.5%	0.2%	20.2%	8.4%	6.1%	0.6%	0.0%	0.0%	0.0%
4034	70	79	3.7%	38.7%	15.8%	4.7%	3.4%	5.6%	0.6%	3.0%	0.1%	13.3%	5.5%	5.3%	0.3%	0.0%	0.0%	0.0%
4035	70	216	4.2%	43.9%	14.9%	4.6%	3.3%	5.4%	0.6%	3.0%	0.1%	11.5%	4.8%	3.3%	0.2%	0.0%	0.0%	0.3%
4036	70	315	4.4%	45.8%	9.5%	3.2%	2.2%	3.7%	0.4%	2.0%	0.2%	16.7%	6.9%	4.4%	0.4%	0.0%	0.0%	0.2%
4037	70	465	4.5%	47.4%	10.8%	2.8%	1.9%	3.2%	0.3%	1.8%	0.2%	15.1%	6.3%	3.9%	0.4%	0.0%	1.3%	0.1%
5137	50	103	3.9%	41.2%	10.4%	1.9%	1.3%	2.2%	0.2%	1.2%	0.2%	20.0%	8.3%	8.6%	0.4%	0.0%	0.0%	0.0%
5138	50	79	3.7%	38.3%	11.7%	1.5%	1.0%	1.7%	0.2%	0.9%	0.2%	21.0%	8.7%	9.1%	0.4%	0.0%	0.0%	1.6%
5143	50	42	4.0%	41.5%	10.7%	2.4%	1.7%	2.8%	0.3%	1.5%	0.2%	17.8%	7.4%	8.6%	0.8%	0.0%	0.4%	0.0%
5144	50	23	3.8%	39.7%	13.5%	3.6%	2.5%	4.2%	0.5%	2.3%	0.1%	12.5%	5.2%	5.7%	1.1%	0.0%	0.0%	5.6%
5145	50	89	3.5%	36.7%	10.3%	1.0%	0.7%	1.2%	0.1%	0.6%	0.2%	23.1%	9.6%	10.7%	0.6%	0.0%	0.2%	1.4%
5146	50	93	3.7%	38.9%	9.9%	1.6%	1.1%	1.8%	0.2%	1.0%	0.2%	21.3%	8.8%	9.5%	0.6%	0.0%	0.0%	1.4%
5189	50	48	3.0%	31.4%	5.9%	1.1%	0.8%	1.3%	0.1%	0.7%	0.3%	27.4%	11.4%	15.9%	0.8%	0.0%	0.0%	0.0%
5190	50	34	4.4%	46.5%	5.7%	2.6%	1.8%	3.0%	0.3%	1.6%	0.2%	17.8%	7.4%	8.0%	0.7%	0.0%	0.0%	0.0%
5191	50	67	5.2%	54.3%	8.2%	4.1%	2.9%	4.8%	0.5%	2.6%	0.1%	7.0%	2.9%	7.3%	0.0%	0.0%	0.0%	0.0%
5192	50	74	5.7%	60.3%	7.4%	1.3%	0.9%	1.5%	0.2%	0.8%	0.1%	11.6%	4.8%	5.1%	0.3%	0.0%	0.0%	0.0%
5193	50	103	3.3%	34.8%	7.4%	3.1%	2.2%	3.7%	0.4%	2.0%	0.2%	16.5%	6.8%	18.8%	0.8%	0.0%	0.0%	0.0%
5194	50	96	4.2%	44.0%	7.5%	1.5%	1.0%	1.7%	0.2%	0.9%	0.2%	18.4%	7.6%	12.5%	0.3%	0.0%	0.0%	0.0%
5195	80	114	5.2%	54.8%	9.9%	1.6%	1.1%	1.8%	0.2%	1.0%	0.1%	7.1%	2.9%	13.8%	0.4%	0.0%	0.0%	0.0%
5196	80	107	6.3%	66.1%	3.1%	1.4%	1.0%	1.6%	0.2%	0.9%	0.1%	12.4%	5.1%	1.6%	0.1%	0.0%	0.0%	0.0%
5197	80	243	4.1%	43.4%	8.6%	3.2%	2.2%	3.7%	0.4%	2.0%	0.1%	11.2%	4.6%	16.0%	0.5%	0.0%	0.0%	0.0%
5198	80	203	5.3%	55.6%	5.2%	1.4%	1.0%	1.7%	0.2%	0.9%	0.2%	15.2%	6.3%	6.8%	0.2%	0.0%	0.0%	0.0%
5199	50	111	3.5%	36.5%	7.3%	3.0%	2.1%	3.5%	0.4%	1.9%	0.2%	16.5%	6.8%	17.5%	0.8%	0.0%	0.0%	0.0%
5200	50	26	4.1%	42.8%	5.6%	2.9%	2.0%	3.3%	0.4%	1.8%	0.2%	18.3%	7.6%	10.4%	0.7%	0.0%	0.0%	0.0%
5201	50	94	4.2%	43.8%	7.0%	1.5%	1.1%	1.8%	0.2%	1.0%	0.2%	18.7%	7.7%	12.5%	0.4%	0.0%	0.0%	0.0%
5202	50	50	3.1%	32.2%	6.9%	1.0%	0.7%	1.2%	0.1%	0.7%	0.3%	26.5%	11.0%	15.6%	0.6%	0.0%	0.0%	0.0%
5224	50	27	2.6%	27.8%	7.1%	10.0%	7.1%	11.8%	1.3%	6.4%	0.1%	8.1%	3.3%	14.2%	0.1%	0.0%	0.0%	0.0%
5225	50	130	3.2%	33.4%	7.3%	4.6%	3.2%	5.3%	0.6%	2.9%	0.2%	14.7%	6.1%	17.9%	0.6%	0.0%	0.0%	0.0%
5226	50	40	6.9%	72.1%	8.9%	0.1%	0.1%	0.2%	0.0%	0.1%	0.1%	6.3%	2.6%	2.7%	0.0%	0.0%	0.0%	0.0%
5245	80	38	5.4%	56.4%	1.4%	5.8%	4.1%	6.7%	0.7%	3.7%	0.0%	2.7%	1.1%	11.9%	0.1%	0.0%	0.0%	0.0%
5254	50	25	3.7%	38.5%	9.5%	1.5%	1.1%	1.8%	0.2%	1.0%	0.2%	21.4%	8.8%	10.9%	0.9%	0.0%	0.6%	0.0%
5256	70	529	2.9%	29.9%	8.0%	10.1%	7.2%	11.9%	1.3%	6.5%	0.1%	11.2%	4.6%	2.1%	0.0%	0.1%	3.3%	0.8%
5257	70	439	4.2%	43.9%	1.5%	6.2%	4.4%	7.2%	0.8%	4.0%	0.2%	14.9%	6.2%	2.8%	0.0%	0.1%	2.5%	1.2%
5262	50	74	4.1%	43.4%	11.6%	1.6%	1.1%	1.9%	0.2%	1.0%	0.2%	16.8%	6.9%	5.7%	0.3%	0.0%	0.2%	4.9%
5263	50	75	3.6%	37.8%	11.5%	1.1%	0.7%	1.2%	0.1%	0.7%	0.2%	20.9%	8.7%	8.3%	0.3%	0.0%	0.0%	4.9%
5264	50	111	3.5%	36.5%	7.3%	3.0%	2.1%	3.5%	0.4%	1.9%	0.2%	16.5%	6.8%	17.5%	0.8%	0.0%	0.0%	0.0%
6252	50	949	3.4%	35.5%	10.1%	2.6%	1.8%	3.0%	0.3%	1.7%	0.2%	15.2%	6.3%	4.2%	0.6%	0.2%	10.5%	4.5%
8033	70	70	3.7%	38.6%	3.4%	3.4%	2.4%	4.0%	0.4%	2.2%	0.1%	9.6%	4.0%	5.3%	0.1%	0.5%	22.5%	0.0%
8340	50	136	4.3%	45.1%	17.5%	4.6%	3.2%	5.4%	0.6%	2.9%	0.1%	9.0%	3.7%	2.5%	0.1%	0.0%	0.6%	0.5%
9098	70	219	4.2%	44.6%	4.8%	4.1%	2.9%	4.8%	0.5%	2.6%	0.2%	15.4%	6.4%	6.1%	0.0%	0.1%	3.2%	0.0%
9112	70	111	4.3%	45.3%	3.0%	4.1%	2.9%	4.8%	0.5%	2.6%	0.1%	14.3%	5.9%	8.9%	0.1%	0.1%	2.9%	0.0%
9205	50	9	4.1%	42.6%	21.4%	4.8%	3.4%	5.6%	0.6%	3.1%	0.1%	7.3%	3.0%	3.9%	0.2%	0.0%	0.0%	0.0%
9206	50	11	5.0%	52.2%	19.7%	2.3%	1.6%	2.7%	0.3%	1.5%	0.1%	8.2%	3.4%	3.0%	0.2%	0.0%	0.0%	0.0%
9301	50	118	3.6%	37.8%	43.5%	3.0%	2.1%	3.5%	0.4%	1.9%	0.0%	2.4%	1.0%	0.9%	0.0%	0.0%	0.0%	0.0%
9302	50	60	4.2%	44.3%	41.2%	1.7%	1.2%	2.0%	0.2%	1.1%	0.0%	2.2%	0.9%	0.9%	0.1%	0.0%	0.0%	0.0%
9303	50	52	4.5%	47.3%	29.3%	0.7%	0.5%	0.8%	0.1%	0.5%	0.1%	10.2%	4.2%	1.8%	0.0%	0.0%	0.0%	0.0%
9304	50	32	5.2%	54.5%	15.6%	2.6%	1.8%	3.0%	0.3%	1.6%	0.1%	8.5%	3.5%	3.2%	0.1%	0.0%	0.0%	0.0%

Traffic Flows and Breakdown by 16 Vehicle Classes (Year 2036)

Link No.	Speed Limit	Total Vehicle	19 - Motorcycles (MC)	01 - Private Cars (PC)	03 - Taxi	14 - Non-franchised Bus <=6.4t	15 - Non-franchised Bus 6.4-15t	16 - Non-franchised Bus >15t	12 - Private Light Bus <=3.5t	13 - Private Light Bus >3.5t	04 - Light Goods Vehicles <=2.5t	05 - Lt Goods Vehicles 2.5-3.5t	06 - Light Goods Vehicles >3.5t	07 - Heavy Goods Vehicles <=15t	08 - Heavy Goods Vehicles >15t	17 - Franchised Bus (SD)	18 - Franchised Bus (DD)	11 - Public Light Buses
	km/hr	0400-0500																
1	50	38	5.7%	62.6%	16.4%	1.6%	1.1%	1.8%	0.6%	2.9%	0.0%	3.6%	1.5%	1.8%	0.4%	0.0%	0.0%	0.0%
2	50	93	4.3%	46.7%	20.3%	2.3%	1.6%	2.7%	0.8%	4.3%	0.1%	8.0%	3.3%	4.0%	1.6%	0.0%	0.0%	0.0%
3	70	197	4.4%	47.8%	18.6%	1.8%	1.3%	2.1%	0.7%	3.3%	0.1%	6.9%	2.9%	5.8%	0.2%	0.0%	0.0%	4.3%
4	70	258	3.8%	41.5%	19.2%	1.8%	1.3%	2.2%	0.7%	3.4%	0.1%	9.6%	4.0%	4.2%	0.5%	0.0%	0.0%	7.8%
5	50	11	4.4%	47.8%	17.6%	2.4%	1.7%	2.9%	0.9%	4.5%	0.1%	9.1%	3.8%	4.7%	0.2%	0.0%	0.0%	0.0%
6	50	15	4.0%	44.3%	9.9%	1.2%	0.9%	1.4%	0.4%	2.3%	0.1%	12.0%	5.0%	9.6%	2.8%	0.1%	5.9%	0.0%
7	50	84	2.8%	30.3%	6.4%	1.9%	1.3%	2.2%	0.7%	3.5%	0.1%	12.5%	5.2%	3.3%	0.6%	0.5%	20.9%	7.9%
8	50	81	2.3%	25.4%	14.3%	1.2%	0.8%	1.4%	0.4%	2.2%	0.1%	8.2%	3.4%	5.5%	1.6%	0.5%	21.3%	11.4%
9	50	5	4.2%	46.4%	14.5%	1.0%	0.7%	1.2%	0.4%	1.8%	0.2%	15.4%	6.4%	7.2%	0.8%	0.0%	0.0%	0.0%
10	50	14	3.3%	36.2%	18.0%	2.3%	1.6%	2.7%	0.8%	4.3%	0.1%	10.7%	4.4%	4.9%	1.0%	0.2%	9.4%	0.0%
11	50	87	3.8%	42.2%	9.3%	1.2%	0.8%	1.4%	0.4%	2.2%	0.1%	6.6%	2.7%	2.9%	0.6%	0.3%	14.6%	10.7%
12	50	62	2.2%	24.5%	12.2%	1.7%	1.2%	2.0%	0.6%	3.2%	0.1%	6.9%	2.9%	2.8%	0.7%	0.7%	28.4%	9.9%
13	50	38	4.2%	46.3%	18.7%	2.1%	1.5%	2.5%	0.8%	3.9%	0.1%	9.5%	3.9%	3.5%	0.7%	0.0%	0.0%	2.3%
14	50	40	3.3%	36.8%	17.9%	1.7%	1.2%	1.9%	0.6%	3.1%	0.1%	8.8%	3.6%	2.5%	0.5%	0.1%	5.8%	12.2%
15	50	101	3.6%	39.4%	17.8%	2.6%	1.9%	3.1%	1.0%	4.9%	0.1%	11.7%	4.8%	3.3%	1.0%	0.0%	0.0%	4.8%
16	50	28	5.4%	59.5%	17.6%	1.4%	1.0%	1.6%	0.5%	2.6%	0.1%	5.3%	2.2%	2.6%	0.3%	0.0%	0.0%	0.0%
17	50	15	4.7%	51.6%	12.7%	1.6%	1.1%	1.9%	0.6%	2.9%	0.1%	12.6%	5.2%	3.7%	1.3%	0.0%	0.0%	0.0%
18	50	65	4.2%	46.2%	21.5%	2.2%	1.6%	2.6%	0.8%	4.1%	0.1%	8.3%	3.4%	3.1%	0.6%	0.0%	0.0%	1.4%
19	50	10	5.1%	55.7%	16.4%	0.5%	0.4%	0.6%	0.2%	1.0%	0.1%	9.6%	4.0%	5.9%	0.6%	0.0%	0.0%	0.0%
20	50	2	2.7%	30.0%	32.0%	1.0%	0.7%	1.1%	0.4%	1.8%	0.2%	18.0%	7.5%	3.5%	1.1%	0.0%	0.0%	0.0%
21	50	29	3.1%	33.8%	14.4%	1.8%	1.3%	2.1%	0.6%	3.3%	0.1%	8.0%	3.3%	2.4%	0.6%	0.2%	8.0%	17.0%
22	50	77	3.5%	37.9%	16.8%	2.7%	1.9%	3.1%	1.0%	4.9%	0.1%	12.5%	5.2%	3.2%	1.0%	0.0%	0.0%	6.3%
23	50	22	2.3%	24.9%	9.8%	1.9%	1.3%	2.2%	0.7%	3.5%	0.2%	16.0%	6.6%	4.9%	1.0%	0.2%	10.3%	13.9%
24	50	13	4.7%	51.7%	20.4%	1.2%	0.9%	1.4%	0.4%	2.3%	0.1%	5.4%	2.3%	2.3%	0.3%	0.0%	0.0%	6.6%
25	50	21	4.4%	48.8%	23.9%	1.7%	1.2%	2.0%	0.6%	3.1%	0.1%	7.4%	3.1%	3.1%	0.6%	0.0%	0.0%	0.0%
26	50	22	4.3%	47.6%	21.3%	1.9%	1.4%	2.3%	0.7%	3.6%	0.1%	8.8%	3.6%	3.7%	0.6%	0.0%	0.0%	0.0%
27	50	58	3.8%	42.2%	19.4%	2.6%	1.8%	3.0%	0.9%	4.8%	0.1%	9.3%	3.9%	3.7%	0.7%	0.0%	0.0%	3.8%
28	50	10	4.2%	45.9%	16.4%	2.7%	1.9%	3.2%	1.0%	5.0%	0.1%	11.5%	4.8%	3.1%	0.3%	0.0%	0.0%	0.0%
29	50	26	3.8%	41.3%	20.2%	2.6%	1.8%	3.0%	0.9%	4.8%	0.1%	11.9%	4.9%	3.8%	0.9%	0.0%	0.0%	0.0%
30	50	27	4.0%	43.6%	16.7%	1.5%	1.1%	1.8%	0.5%	2.8%	0.1%	13.5%	5.6%	8.0%	0.9%	0.0%	0.0%	0.0%
31	50	45	4.3%	46.9%	13.6%	1.4%	1.0%	1.7%	0.5%	2.7%	0.1%	13.8%	5.7%	7.4%	0.8%	0.0%	0.0%	0.0%
32	50	44	2.3%	25.1%	10.2%	1.9%	1.3%	2.2%	0.7%	3.5%	0.0%	4.4%	1.8%	1.8%	0.3%	0.7%	27.4%	16.4%
33	50	131	3.2%	35.0%	16.9%	1.7%	1.2%	2.0%	0.6%	3.1%	0.1%	6.4%	2.7%	2.6%	0.5%	0.4%	16.6%	7.1%
34	50	69	4.0%	44.1%	14.1%	1.4%	1.0%	1.7%	0.5%	2.7%	0.1%	12.4%	5.2%	7.0%	0.7%	0.0%	0.0%	4.9%
35	50	25	0.8%	8.7%	4.1%	0.1%	0.1%	0.2%	0.0%	0.2%	0.0%	1.2%	0.5%	0.5%	0.0%	1.5%	61.6%	20.4%
36	50	131	3.2%	34.8%	16.7%	1.8%	1.3%	2.1%	0.7%	3.3%	0.1%	7.8%	3.3%	3.6%	0.7%	0.4%	14.7%	5.7%
37	50	39	2.7%	29.7%	13.8%	1.4%	1.0%	1.6%	0.5%	2.5%	0.1%	13.2%	5.5%	4.4%	0.5%	0.0%	0.0%	23.1%
38	50	20	3.3%	36.6%	21.6%	2.3%	1.6%	2.7%	0.8%	4.3%	0.1%	12.8%	5.3%	6.7%	1.8%	0.0%	0.0%	0.0%
39	50	94	3.8%	41.4%	17.6%	2.3%	1.6%	2.7%	0.8%	4.3%	0.1%	11.3%	4.7%	5.5%	0.7%	0.1%	3.1%	0.0%
40	50	36	4.3%	47.5%	17.0%	1.1%	0.8%	1.3%	0.4%	2.1%	0.1%	11.4%	4.7%	8.7%	0.5%	0.0%	0.0%	0.0%
41	50	118	3.3%	35.7%	22.6%	1.4%	1.0%	1.7%	0.5%	2.7%	0.1%	10.3%	4.3%	5.7%	0.9%	0.2%	8.9%	0.6%
53	50	100	3.9%	42.4%	25.5%	2.1%	1.5%	2.5%	0.8%	3.9%	0.1%	8.6%	3.6%	4.7%	0.4%	0.0%	0.0%	0.0%
54	50	98	4.1%	44.7%	26.1%	0.9%	0.6%	1.0%	0.3%	1.6%	0.1%	9.6%	4.0%	6.4%	0.6%	0.0%	0.0%	0.0%
55	50	98	4.1%	44.7%	26.1%	0.9%	0.6%	1.0%	0.3%	1.6%	0.1%	9.6%	4.0%	6.4%	0.6%	0.0%	0.0%	0.0%
56	50	101	3.8%	41.8%	17.9%	3.3%	2.3%	3.9%	1.2%	6.1%	0.1%	9.2%	3.8%	5.0%	1.5%	0.0%	0.0%	0.0%
57	50	234	4.2%	46.2%	19.6%	1.9%	1.3%	2.2%	0.7%	3.5%	0.1%	10.1%	4.2%	5.1%	0.5%	0.0%	0.0%	0.5%
58	50	2	2.9%	32.3%	34.5%	0.3%	0.2%	0.3%	0.1%	0.5%	0.2%	19.4%	8.0%	1.2%	0.1%	0.0%	0.0%	0.0%
59	50	11	4.6%	50.3%	19.5%	1.7%	1.2%	2.0%	0.6%	3.2%	0.1%	8.5%	3.5%	4.2%	0.7%	0.0%	0.0%	0.0%
60	50	57	2.3%	25.5%	14.0%	0.8%	0.6%	0.9%	0.3%	1.5%	0.2%	16.2%	6.7%	9.8%	1.1%	0.4%	18.5%	1.3%
61	50	49	2.2%	24.0%	13.7%	0.5%	0.4%	0.6%	0.2%	1.0%	0.2%	16.4%	6.8%	9.2%	1.1%	0.5%	21.6%	1.5%
62	50	46	2.3%	25.5%	14.5%	0.4%	0.3%	0.5%	0.1%	0.8%	0.2%	15.2%	6.3%	8.2%	1.1%	0.5%	22.7%	1.6%
63	50	49	2.4%	26.9%	14.8%	0.4%	0.3%	0.5%	0.2%	0.8%	0.2%	14.8%	6.1%	8.0%	1.1%	0.5%	21.4%	1.5%
64	50	2	3.0%	33.1%	35.3%	0.0%	0.0%	0.0%	0.0%	0.0%	0.2%	19.9%	8.2%	0.1%	0.0%	0.0%	0.0%	0.0%
65	50	4	5.0%	54.9%	21.8%	0.9%	0.7%	1.1%	0.3%	1.7%	0.1%	8.5%	3.5%	1.4%	0.1%	0.0%	0.0%	0.0%
66	50	20	3.3%	36.1%	14.7%	1.4%	1.0%	1.6%	0.5%	2.6%	0.1%	8.6%	3.6%	6.4%	0.6%	0.0%	0.0%	19.6%
67	50	36	3.6%	39.6%	12.4%	1.0%	0.7%	1.1%	0.4%	1.8%	0.0%	2.2%	0.9%	1.4%	0.1%	0.7%	27.7%	6.6%
68	50	21	1.0%	11.3%	4.5%	0.3%	0.2%	0.4%	0.1%	0.6%	0.0%	2.1%	0.9%	1.2%	0.3%	1.1%	47.7%	28.3%
69	50	23	1.1%	12.4%	4.5%	0.7%	0.5%	0.8%	0.2%	1.2%	0.0%	2.1%	0.9%	1.3%	0.3%	1.0%	43.0%	30.0%
70	50	30	1.6%	17.4%	4.9%	1.6%	1.1%	1.8%	0.6%	2.9%	0.1%	5.1%	2.1%	2.9%	0.3%	0.8%	33.1%	24.1%
71	50	9	3.5%	37.9%	17.9%	1.5%	1.1%	1.8%	0.6%	2.9%	0.1%	13.7%	5.7%	12.1%	1.2%	0.0%	0.0%	0.0%
72	50	1	3.0%	33.2%	35.4%	0.0%	0.0%	0.0%	0.0%	0.0%	0.2%	19.9%	8.3%	0.0%	0.0%	0.0%	0.0%	0.0%
73	50	5	3.9%	42.4%	12.6%	2.5%	1.8%	3.0%	0.9%	4.7%	0.1%	6.3%	2.6%	0.5%	0.1%	0.0%	0.0%	18.7%
74	50	12	3.6%	39.7%	13.2%	0.7%	0.5%	0.8%	0.3%	1.3%	0.2%	18.9%	7.8%	12.0%	0.8%	0.0%	0.0%	0.0%
75	50	1	3.0%	33.2%	35.4%	0.0%	0.0%	0.0%	0.0%	0.0%	0.2%	19.9%	8.3%	0.0%	0.0%	0.0%	0.0%	0.0%
76	50	129	3.0%	33.4%	8.6%	1.5%	1.0%	1.7%	0.5%	2.7%	0.1%	11.2%	4.6%	3.8%	0.6%	0.4%	17.9%	8.9%
77	50	83	2.4%	25.9%	14.4%	1.2%	0.8%	1.4%	0.4%	2.2%	0.1%	8.2%	3.4%	5.4%	1.6%	0.5%	20.8%	11.2%
78	50	29	5.2%	57.1%	7.4%	1.5%	1.0%	1.7%	0.5%	2.7%	0.1%	11.9%	4.9%	4.7%	1.1%	0.0%	0.0%	0.0%
79	50	4	1.2%	12.6%	13.5%	0.2%	0.2%	0.3%	0.1%	0.4%	0.2%	22.7%	9.4%	7.3%	1.9%	0.0%	0.0%	30.0%
80	50	31	4.8%	52.2%	16.7%	2.8%	2.0%	3.3%	1.0%	5.2%	0.0%	4.8%	2.0%	5.1%	0.2%	0.0%	0.0%	0.0%
81	50	56	5.5%	60.8%	11.8%	1.5%	1.1%	1.8%	0.6%	2.8%	0.1%	7.2%	3.0%	3.0%	0.8%	0.0%	0.0%	0.0%
82	50	27	4.5%	49.5%	21.4%	1.8%	1.3%	2.1%	0.7%	3.3%	0.1%	7.7%	3.2%	3.9%	0.6%	0.0%	0.0%	0.0%
83	50	29	4.7%	51.7%	23.3%	1.0%	0.7%	1.2%	0.4%	1.9%	0.1%	6.9%	2.9%	4.1%	1.0%	0.0%	0.0%	0.0%
84	50	49	3.6%	39.0%	15.2%	1.9%	1.4%	2.3%	0.7%	3.6%	0.1%	11.4%	4.7%	5.5%	0.7%	0.1%	3.5%	6.3%
85	50	78	4.5%	49.1%	20.2%	1.4%	1.0%	1.6%	0.5%	2.5%	0.1%	7.0%	2.9%	2.9%	0.3%	0.1%	2.2%	4.0%
86	50	14	4.7%	51.1%	15.2%	2.1%	1.5%	2.5%	0.8%	3.9%	0.1%	9.7%	4.0%	3.6%	0.9%	0.0%	0.0%	0.0%
87	50	124	5.4%	59.0%	15.9%	1.7%	1.2%	2.0%	0.6%	3.2%	0.1%	5.3%	2.2%	2.3%	0.5%	0.0%	0.0%	0.7%
88	50	81	4.3%	46.9%	22.8%	1.3%	0.9%	1.5%	0.5%	2.4%	0.1%	8.2%	3.4%	4.6%	0.7%	0.0%	0.0%	2.5%
89	50	193	3.7%	40.9%	17.8%	1.8%	1.3%	2.1%	0.7%	3.3%	0.1%	6.6%	2.8%	1.8%	0.2%	0.1%	4.9%	12.0%
90	50	255	3.8%	41.4%	22.4%	2.7%	1.9%	3.1%	1.0%	4.9%	0.1%	7.2%	3.0%	3.2%	0.6%	0.1%	3.1%	1.7%
91	50	95	4.7%	52.0%	18.8%	1.7%	1.2%	2.0%	0.6%	3.2%	0.1%	6.2%	2.6%	1.5%	0.4%	0.0%	0.0%	4.8%
92	50	42	4.3%	47.5%	18.7%	2.7%	1.9%	3.2%	1.0%	5.1%	0.1%	6.4%	2.6%	3.5%	0.8%	0.0%	0.0%	2.1%
93	50	4	4.0%	43.9%	28.1%	2.2%	1.6%	2.6%	0.8%	4.2%	0.1%	7.2%	3.0%	1.8%	0.6%	0.0%	0.0%	0.0%
94	50	1	3.0%	33.2%	35.4%	0.0%	0.0%	0.0%	0.0%	0.0%	0.2%	19.9%	8.3%	0.0%	0.0%	0.0%	0.0%	0.0%
95	50	72	3.0%	32.4%	13.2%	1.8%	1.3%	2.2%	0.7%	3.4%	0.1%	6.8%	2.8%	2.7%	0.2%	0.4%	18.7%	10.2%
96	50	202	3.1%	34.2%	13.0%	1.5%	1.1%	1.8%	0.6%	2.8%	0.1%	6.1%	2.5%	2.3%	0.4%	0.6%	24.7%	5.3%
97	50	100	4.2%	46.3%	22.6%	2.2%	1.5%	2.5%	0.8%	4.0%	0.1%	9.0%	3.7%	2.5%	0.5%	0.0%	0.0%	0.0%
98	50	2	2.0%	22.2%	23.7%	0.0%	0.0%	0.0%	0.0%	0.0%	0.1%	13.3%	5.5%	0.0%	0.0%	0.8%	32.2%	0.0%
99	70	239	4.2%	46.5%	17.7%	1.9%	1.4%	2.3%	0.7%	3.6%	0.1%	8.1%	3.3%	6.1%	0.5%	0.0%	0.0%	3.5%
100	70	130	3.5%	38.3%	22.1%	1.5%	1.1%	1.8%	0.6%	2.8%	0.1%	12.1%	5.0%	7.5%	1.1%	0.1%	2.4%	0.0%
101	50	118	4.1%	45.5%	25.3%	1.1%	0.8%	1.2%	0.4%	2.0%	0.1%	8.6%	3.6%	5.8%	0.5%	0.0%	0.0%	1.0%
102	50	48	4.6%	50.4%	17.7%	1.4%	1.0%	1.6%	0.5%	2.6%	0.1%	6.2%	2.6%	1.8%	0.3%	0.1%	2.4%	6.8%
103	50	118	4.2%	46.2%	16.2%	2.6%	1.8%	3.0%	0.9%	4.8%	0.1%	6.3%	2.6%	3.7%	1.1%	0.0%	1.6%	5.0%
104	50	36	5.0%	54.6%	21.3%	1.9%	1.3%	2.2%	0.7%	3.5%	0.1%	5.6%	2.3%	1.4%	0.2%	0.0%	0.0%	0.0%
105	50	47	4.4%	48.7%	18.8%	2.6%	1.8%	3.1%	1.0%	4.8%	0.1%	6.4%	2.7%	4.3%	1.3%	0.0%	0.0%	0.0%
106	50	16	5.1%	55.8%	20.2%	1.7%	1.2%	2.0%	0.6%	3.2%	0.1%	5.7%	2.4%	1.6%	0.3%	0.0%	0.0%	0.0%
107	50	21	4.3%	47.7%	18.4%	2.2%	1.6%	2.6%	0.8%	4.1%	0.1%	8.9%	3.7%	4.5%	1.2%	0.0%	0.0%	0.0%
108	50	14	2.5%	27.9%	11.1%	1.1%	0.8%	1.3%	0.4%	2.0%	0.0%	4.1%	1.7%	0.6%	0.1%	0.6%	26.4%	19.4%
109	50	3	1.8%	19.2%	15.9%	1.0%	0.7%	1.2%	0.4%	1.9%	0.1%	8.9%	3.7%	0.9%	0.2%	1.0%	43.0%	0.0%
110	50	11	1.5%	16.5%	7.2%	0.5%	0.3%	0.5%	0.2%	0.9%	0.1%	10.6%	4.4%	4.7%	1.1%	1.0%	42.6%	7.9%
111	50	53	3.7%	40.4%	15.2%	1.5%	1.0%	1.7%	0.5%	2.7%	0.1%	7.6%	3.1%	3.1%	0.5%	0.3%	13.6%	5.0%
112	50	18	4.1%	45.4%	6.7%	0.4%	0.3%	0.5%	0.2%	0.8%	0.1%	6.8%	2.8%	2.1%	0.2%	0.5%	20.9%	8.2%
113	50	29	3.6%	39.7%	18.2%	1.9%	1.3%	2.2%	0.7%	3.5%	0.1%	8.9%	3.7%	2.6%	0.3%	0.3%	12.8%	0.0%
114	50	8	1.1%	11.7%	7.6%	0.6%	0.4%	0.7%	0.2%	1.1%	0.1%	7.8%	3.2%	2.1%	0.4%	1.1%	44.5%	17.5%
115	50	32	3.9%	43.1%	21.7%	1.2%	0.9%	1.5%	0.5%	2.3%	0.1%	6.4%	2.6%	2.2%	0.4%	0.3%	13.0%	0.0%
116	50	5	4.1%	45.3%	17.7%	1.9%	1.4%	2.3%	0.7%	3.6%	0.1%	13.8%	5.7%	2.8%	0.4%	0.0%	0.0%	0.0%

Traffic Flows and Breakdown by 16 Vehicle Classes (Year 2036)

Link No.	Speed Limit	Total Vehicle	19 - Motorcycles (MC)	01 - Private Cars (PC)	03 - Taxi	14 - Non-franchised Bus <=6.4t	15 - Non-franchised Bus 6.4-15t	16 - Non-franchised Bus >15t	12 - Private Light Bus <=3.5t	13 - Private Light Bus >3.5t	04 - Light Goods Vehicles <=2.5t	05 - Lt Goods Vehicles 2.5-3.5t	06 - Light Goods Vehicles >3.5t	07 - Heavy Goods Vehicles <=15t	08 - Heavy Goods Vehicles >15t	17 - Franchised Bus (SD)	18 - Franchised Bus (DD)	11 - Public Light Buses
	km/hr	0400-0500																
117	50	5	2.8%	30.4%	20.7%	1.1%	0.7%	1.2%	0.4%	2.0%	0.2%	14.9%	6.2%	8.5%	1.5%	0.2%	9.5%	0.0%
118	50	15	3.5%	38.6%	16.4%	1.9%	1.4%	2.3%	0.7%	3.6%	0.1%	5.0%	2.1%	3.6%	0.4%	0.1%	2.8%	17.5%
122	50	22	3.7%	40.7%	11.5%	2.5%	1.8%	2.9%	0.9%	4.6%	0.1%	10.8%	4.5%	3.7%	0.3%	0.0%	0.0%	11.9%
123	50	2	3.9%	42.5%	28.0%	0.5%	0.3%	0.6%	0.2%	0.9%	0.2%	15.7%	6.5%	0.7%	0.1%	0.0%	0.0%	0.0%
124	50	18	0.3%	2.8%	3.0%	0.1%	0.1%	0.1%	0.0%	0.2%	0.0%	1.7%	0.7%	0.1%	0.0%	0.2%	6.5%	84.3%
125	50	31	2.4%	26.6%	10.4%	2.7%	1.9%	3.2%	1.0%	5.1%	0.1%	5.1%	2.1%	4.3%	0.4%	0.0%	1.4%	33.3%
128	50	187	4.5%	49.2%	20.2%	1.0%	0.7%	1.2%	0.4%	1.8%	0.1%	8.8%	3.6%	3.9%	0.5%	0.0%	0.0%	4.2%
129	50	218	4.1%	45.0%	20.1%	2.0%	1.4%	2.4%	0.7%	3.8%	0.1%	10.6%	4.4%	4.6%	0.7%	0.0%	0.0%	0.0%
130	50	48	3.7%	40.9%	14.2%	1.4%	1.0%	1.7%	0.5%	2.6%	0.0%	4.0%	1.7%	0.7%	0.1%	0.2%	7.5%	19.8%
131	50	45	4.6%	50.2%	14.7%	3.3%	2.3%	3.9%	1.2%	6.1%	0.1%	6.4%	2.7%	4.2%	0.2%	0.0%	0.0%	0.0%
132	50	7	3.8%	41.8%	11.7%	2.7%	1.9%	3.2%	1.0%	5.1%	0.1%	9.7%	4.0%	6.1%	0.2%	0.0%	0.0%	8.7%
133	50	17	4.8%	52.3%	19.8%	1.6%	1.1%	1.9%	0.6%	2.9%	0.1%	8.3%	3.4%	2.8%	0.4%	0.0%	0.0%	0.0%
134	50	144	3.4%	37.3%	17.5%	1.8%	1.3%	2.1%	0.6%	3.3%	0.1%	7.4%	3.1%	2.2%	0.2%	0.2%	6.6%	12.9%
135	50	259	3.9%	42.3%	22.4%	2.5%	1.7%	2.9%	0.9%	4.6%	0.1%	7.5%	3.1%	3.1%	0.6%	0.1%	3.0%	1.3%
136	70	451	3.7%	41.0%	15.9%	1.5%	1.1%	1.8%	0.6%	2.9%	0.1%	7.9%	3.3%	3.3%	0.3%	0.2%	9.4%	7.0%
137	70	424	3.1%	33.9%	19.8%	1.9%	1.3%	2.2%	0.7%	3.4%	0.1%	8.9%	3.7%	4.9%	0.7%	0.2%	10.1%	5.3%
138	50	16	0.3%	3.6%	3.4%	0.1%	0.1%	0.1%	0.0%	0.2%	0.0%	1.9%	0.8%	0.3%	0.0%	0.2%	7.4%	81.5%
139	50	3	3.7%	40.4%	19.6%	3.5%	2.5%	4.2%	1.3%	6.6%	0.1%	10.8%	4.5%	2.8%	0.2%	0.0%	0.0%	0.0%
141	50	18	2.5%	27.8%	9.5%	0.9%	0.6%	1.1%	0.3%	1.7%	0.0%	3.3%	1.4%	2.6%	0.1%	0.0%	0.0%	48.1%
142	50	21	2.2%	23.7%	10.9%	1.8%	1.3%	2.1%	0.7%	3.4%	0.0%	3.8%	1.6%	2.8%	0.1%	0.0%	0.0%	45.6%
143	50	4	3.9%	42.4%	14.0%	3.4%	2.4%	4.0%	1.2%	6.3%	0.1%	10.5%	4.3%	7.5%	0.1%	0.0%	0.0%	0.0%
144	50	60	3.0%	32.9%	11.7%	1.3%	0.9%	1.5%	0.5%	2.4%	0.1%	8.9%	3.7%	3.9%	0.6%	0.1%	5.5%	23.0%
145	50	112	2.5%	27.3%	10.7%	1.9%	1.4%	2.2%	0.7%	3.6%	0.1%	11.2%	4.6%	4.7%	0.8%	0.4%	15.6%	12.3%
146	50	112	2.9%	31.4%	17.1%	1.4%	1.0%	1.6%	0.5%	2.5%	0.1%	9.7%	4.0%	4.8%	1.0%	0.4%	16.0%	5.8%
147	50	110	2.3%	25.4%	12.1%	1.8%	1.3%	2.1%	0.7%	3.3%	0.1%	10.5%	4.3%	3.9%	0.6%	0.4%	17.5%	13.7%
148	50	125	2.7%	30.0%	15.2%	1.5%	1.1%	1.8%	0.6%	2.8%	0.1%	10.6%	4.4%	5.1%	0.9%	0.4%	15.1%	7.8%
149	50	63	3.2%	34.8%	18.5%	2.6%	1.8%	3.1%	1.0%	4.9%	0.1%	10.6%	4.4%	4.1%	0.1%	0.0%	0.0%	10.8%
150	50	75	3.5%	38.1%	16.8%	1.8%	1.3%	2.1%	0.7%	3.4%	0.1%	8.3%	3.4%	2.8%	0.3%	0.0%	0.0%	17.5%
151	50	11	4.1%	44.7%	25.6%	2.6%	1.8%	3.0%	0.9%	4.8%	0.1%	6.7%	2.8%	2.3%	0.6%	0.0%	0.0%	0.0%
152	50	16	3.8%	41.2%	18.8%	1.6%	1.2%	1.9%	0.6%	3.0%	0.1%	9.8%	4.1%	2.9%	0.1%	0.0%	0.0%	10.9%
153	50	2	2.2%	23.8%	25.4%	0.0%	0.0%	0.0%	0.0%	0.0%	0.1%	14.3%	5.9%	0.0%	0.0%	0.0%	0.0%	28.3%
154	50	14	0.9%	9.4%	3.7%	0.2%	0.1%	0.2%	0.1%	0.3%	0.0%	3.2%	1.3%	1.5%	0.0%	0.0%	0.0%	79.1%
155	50	38	2.6%	28.9%	12.4%	1.3%	0.9%	1.5%	0.5%	2.3%	0.1%	5.3%	2.2%	1.8%	0.1%	0.0%	0.0%	40.2%
156	50	51	3.7%	40.1%	18.1%	2.2%	1.6%	2.6%	0.8%	4.1%	0.1%	12.5%	5.2%	5.6%	1.2%	0.0%	0.0%	2.3%
157	50	38	3.8%	42.2%	18.4%	2.1%	1.5%	2.5%	0.8%	3.9%	0.1%	12.3%	5.1%	5.7%	1.5%	0.0%	0.0%	0.0%
158	50	78	2.9%	31.6%	15.2%	3.3%	2.3%	3.9%	1.2%	6.2%	0.1%	13.2%	5.4%	4.6%	0.0%	0.1%	2.2%	7.8%
159	70	314	3.6%	39.0%	16.6%	1.7%	1.2%	2.0%	0.6%	3.2%	0.1%	7.7%	3.2%	3.7%	0.5%	0.2%	8.1%	8.6%
160	70	324	3.2%	35.1%	20.1%	2.0%	1.4%	2.3%	0.7%	3.7%	0.1%	8.9%	3.7%	4.9%	0.5%	0.2%	7.7%	5.5%
162	50	39	4.4%	48.1%	18.9%	0.7%	0.5%	0.9%	0.3%	1.4%	0.1%	11.7%	4.8%	7.9%	0.4%	0.0%	0.0%	0.0%
163	50	20	2.2%	24.0%	18.4%	2.2%	1.5%	2.5%	0.8%	4.0%	0.3%	24.2%	10.0%	9.2%	0.6%	0.0%	0.0%	0.0%
164	50	48	4.7%	51.4%	20.3%	1.8%	1.3%	2.1%	0.7%	3.4%	0.1%	6.2%	2.5%	2.0%	0.1%	0.0%	0.0%	3.4%
165	50	7	2.3%	25.4%	21.2%	1.2%	0.8%	1.4%	0.4%	2.2%	0.2%	22.0%	9.1%	12.1%	1.7%	0.0%	0.0%	0.0%
166	50	12	3.8%	41.7%	16.5%	2.3%	1.6%	2.7%	0.8%	4.3%	0.1%	12.2%	5.1%	8.6%	0.4%	0.0%	0.0%	0.0%
167	50	16	2.8%	31.2%	18.8%	1.2%	0.8%	1.4%	0.4%	2.2%	0.2%	20.3%	8.4%	10.7%	1.4%	0.0%	0.0%	0.0%
168	50	77	3.1%	33.7%	14.1%	1.2%	0.9%	1.4%	0.4%	2.2%	0.1%	13.5%	5.6%	9.1%	0.4%	0.1%	2.3%	11.8%
170	50	39	3.1%	34.1%	20.1%	2.1%	1.5%	2.5%	0.8%	3.9%	0.2%	14.8%	6.1%	5.1%	0.1%	0.0%	0.0%	5.6%
171	50	61	3.1%	34.4%	13.5%	1.0%	0.7%	1.2%	0.4%	1.9%	0.1%	13.7%	5.7%	5.3%	0.5%	0.4%	15.1%	2.9%
172	50	4	3.7%	41.2%	14.5%	5.9%	4.2%	6.9%	2.2%	11.0%	0.1%	6.8%	2.8%	0.7%	0.0%	0.0%	0.0%	0.0%
173	50	37	3.5%	38.6%	18.3%	1.5%	1.0%	1.7%	0.5%	2.7%	0.2%	16.9%	7.0%	7.1%	1.0%	0.0%	0.0%	0.0%
174	50	106	3.2%	35.0%	19.1%	0.9%	0.6%	1.1%	0.3%	1.7%	0.1%	13.3%	5.5%	8.6%	0.3%	0.0%	1.6%	8.5%
175	50	67	2.4%	26.5%	10.2%	1.8%	1.3%	2.1%	0.7%	3.4%	0.1%	11.1%	4.6%	3.3%	0.2%	0.6%	25.1%	6.6%
176	50	118	3.0%	32.6%	18.1%	1.5%	1.1%	1.8%	0.5%	2.8%	0.1%	9.4%	3.9%	4.8%	1.0%	0.4%	15.1%	4.0%
179	50	61	4.4%	48.3%	19.7%	2.1%	1.5%	2.5%	0.8%	4.0%	0.1%	8.7%	3.6%	3.5%	0.8%	0.0%	0.0%	0.0%
180	50	59	4.9%	53.7%	16.9%	2.3%	1.6%	2.7%	0.8%	4.3%	0.1%	7.3%	3.0%	2.1%	0.2%	0.0%	0.0%	0.0%
181	50	39	1.8%	19.3%	9.2%	1.4%	1.0%	1.6%	0.5%	2.6%	0.0%	4.7%	2.0%	1.6%	0.1%	0.8%	35.2%	18.2%
182	50	102	3.2%	34.7%	10.7%	1.7%	1.2%	2.0%	0.6%	3.2%	0.1%	5.6%	2.3%	4.8%	0.2%	0.6%	24.5%	4.5%
183	50	115	2.8%	30.2%	16.9%	1.2%	0.9%	1.4%	0.4%	2.3%	0.1%	7.1%	3.0%	2.0%	0.1%	0.5%	22.7%	8.5%
184	50	49	0.6%	6.4%	2.3%	0.3%	0.2%	0.3%	0.1%	0.5%	0.0%	1.2%	0.5%	1.1%	0.0%	2.0%	82.2%	2.4%
185	70	332	4.0%	43.6%	12.9%	4.0%	2.8%	4.7%	1.5%	7.5%	0.1%	6.9%	2.9%	3.6%	0.0%	0.1%	5.4%	0.0%
186	70	431	4.8%	52.4%	10.4%	2.0%	1.4%	2.4%	0.7%	3.8%	0.1%	6.6%	2.7%	4.9%	0.0%	0.2%	7.5%	0.0%
187	50	29	1.8%	20.0%	6.4%	0.6%	0.4%	0.7%	0.2%	1.2%	0.0%	4.4%	1.8%	3.8%	0.2%	0.6%	25.2%	32.5%
188	50	69	3.1%	34.5%	24.6%	1.5%	1.0%	1.7%	0.5%	2.7%	0.0%	2.4%	1.0%	1.3%	0.1%	0.3%	11.7%	13.5%
189	70	527	3.7%	40.4%	16.1%	2.2%	1.6%	2.6%	0.8%	4.1%	0.1%	11.2%	4.6%	6.4%	0.9%	0.1%	3.3%	2.0%
190	70	401	4.9%	53.2%	13.9%	1.4%	1.0%	1.6%	0.5%	2.6%	0.1%	8.3%	3.4%	6.1%	0.6%	0.0%	0.6%	1.9%
191	70	566	3.4%	37.1%	15.4%	2.0%	1.4%	2.4%	0.7%	3.8%	0.1%	11.4%	4.7%	6.1%	0.8%	0.2%	7.0%	3.6%
192	70	551	4.7%	51.4%	16.1%	1.4%	1.0%	1.7%	0.5%	2.7%	0.1%	7.1%	2.9%	5.1%	0.5%	0.1%	2.7%	2.1%
193	70	201	4.0%	44.0%	11.4%	3.1%	2.2%	3.7%	1.1%	5.8%	0.1%	10.0%	4.1%	7.5%	0.2%	0.0%	1.1%	1.5%
194	70	452	3.4%	36.8%	23.6%	1.5%	1.0%	1.7%	0.5%	2.7%	0.1%	8.5%	3.5%	4.3%	0.4%	0.1%	4.3%	7.6%
195	50	7	0.6%	7.0%	7.5%	0.2%	0.2%	0.3%	0.1%	0.5%	0.0%	4.2%	1.7%	0.7%	0.0%	1.6%	67.0%	8.3%
196	50	60	3.8%	41.6%	24.5%	1.5%	1.0%	1.7%	0.5%	2.7%	0.1%	6.3%	2.6%	4.6%	0.1%	0.2%	8.7%	0.0%
197	50	18	2.7%	29.2%	27.8%	1.2%	0.8%	1.4%	0.4%	2.2%	0.0%	2.0%	0.8%	1.2%	0.0%	0.7%	29.5%	0.0%
198	50	14	1.8%	19.4%	11.9%	1.2%	0.9%	1.4%	0.4%	2.3%	0.0%	2.1%	0.9%	1.1%	0.0%	1.2%	51.3%	4.1%
199	70	229	3.4%	36.8%	18.5%	2.2%	1.6%	2.6%	0.8%	4.2%	0.1%	11.7%	4.9%	6.8%	1.6%	0.1%	4.7%	0.0%
201	50	172	3.8%	41.2%	18.4%	3.0%	2.1%	3.5%	1.1%	5.6%	0.1%	9.5%	3.9%	4.8%	0.3%	0.0%	0.7%	1.9%
202	50	241	3.5%	38.5%	19.9%	3.3%	2.3%	3.8%	1.2%	6.1%	0.1%	8.7%	3.6%	5.3%	0.7%	0.0%	1.7%	1.3%
203	70	159	3.4%	37.4%	15.7%	2.4%	1.7%	2.8%	0.9%	4.5%	0.1%	12.3%	5.1%	7.2%	1.5%	0.1%	4.7%	0.0%
204	70	289	4.2%	45.9%	24.0%	1.3%	0.9%	1.5%	0.5%	2.4%	0.1%	8.6%	3.6%	4.7%	0.4%	0.0%	1.6%	0.2%
205	50	32	3.2%	34.8%	23.9%	1.7%	1.2%	2.0%	0.6%	3.2%	0.1%	7.0%	2.9%	3.7%	0.5%	0.3%	12.9%	1.8%
206	50	74	3.4%	37.6%	25.6%	1.3%	0.9%	1.6%	0.5%	2.5%	0.1%	9.0%	3.7%	5.8%	0.6%	0.2%	7.0%	0.0%
207	50	29	2.6%	29.1%	20.3%	2.0%	1.4%	2.3%	0.7%	3.7%	0.0%	2.8%	1.2%	1.7%	0.2%	0.4%	18.3%	13.2%
208	50	49	2.9%	31.5%	23.7%	1.3%	0.9%	1.5%	0.5%	2.4%	0.1%	6.7%	2.8%	3.7%	0.2%	0.3%	11.4%	10.2%
209	50	104	3.3%	36.0%	19.3%	4.2%	3.0%	4.9%	1.5%	7.8%	0.1%	8.0%	3.3%	3.7%	0.4%	0.1%	2.4%	2.0%
210	50	178	3.3%	36.6%	23.5%	3.1%	2.2%	3.6%	1.1%	5.7%	0.1%	7.0%	2.9%	3.7%	0.5%	0.1%	3.9%	2.8%
211	70	312	3.2%	35.4%	20.2%	3.0%	2.1%	3.5%	1.1%	5.6%	0.1%	12.4%	5.1%	5.0%	0.7%	0.0%	0.1%	2.3%
212	70	246	4.4%	47.9%	22.6%	1.6%	1.1%	1.9%	0.6%	3.0%	0.1%	7.1%	2.9%	4.3%	0.2%	0.0%	0.2%	2.2%
213	50	67	2.8%	30.6%	18.5%	1.5%	1.1%	1.8%	0.5%	2.8%	0.1%	5.3%	2.2%	2.4%	0.3%	0.2%	9.9%	20.1%
214	70	84	3.1%	34.3%	14.4%	1.3%	0.9%	1.5%	0.5%	2.4%	0.1%	5.1%	2.1%	4.2%	0.2%	0.1%	6.0%	23.9%
215	50	35	3.8%	42.2%	27.0%	1.9%	1.3%	2.2%	0.7%	3.5%	0.1%	8.2%	3.4%	3.8%	0.2%	0.0%	1.6%	0.0%
216	50	34	3.1%	33.5%	27.5%	1.5%	1.1%	1.8%	0.6%	2.8%	0.1%	7.9%	3.3%	3.4%	0.1%	0.1%	2.6%	10.9%
217	50	153	3.0%	32.8%	25.8%	1.6%	1.1%	1.9%	0.6%	3.0%	0.1%	6.9%	2.8%	2.8%	0.3%	0.1%	6.2%	10.8%
218	50	97	3.1%	33.7%	17.0%	1.3%	0.9%	1.6%	0.5%	2.5%	0.1%	6.2%	2.6%	4.0%	0.3%	0.1%	6.1%	20.1%
219	50	86	3.1%	34.5%	31.5%	1.7%	1.2%	2.0%	0.6%	3.2%	0.1%	8.1%	3.4%	3.1%	0.4%	0.1%	3.4%	3.6%
220	50	33	3.4%	36.9%	20.3%	1.8%	1.3%	2.1%	0.7%	3.3%	0.1%	9.0%	3.7%	4.7%	0.5%	0.1%	2.7%	9.5%
221	50	81	3.3%	36.7%	22.3%	2.7%	1.9%	3.1%	1.0%	5.0%	0.1%	6.9%	2.8%	3.2%	0.4%	0.1%	3.7%	6.9%
222	50	65	2.3%	25.7%	21.1%	5.0%	3.5%	5.8%	1.8%	9.3%	0.1%	8.8%	3.6%	3.4%	0.5%	0.0%	0.7%	8.5%
223	50	19	3.2%	35.0%	22.2%	2.1%	1.5%	2.5%	0.8%	3.9%	0.1%	14.4%	6.0%	4.2%	0.4%	0.0%	0.0%	3.8%
226	50	25	3.1%	34.2%	20.6%	0.6%	0.4%	0.6%	0.2%	1.0%	0.1%	6.1%	2.5%	1.7%	0.0%	0.4%	17.2%	11.2%
227	50	141	4.5%	49.1%	26.2%	0.7%	0.5%	0.9%	0.3%	1.4%	0.1%	6.7%	2.8%	2.2%	0.1%	0.1%	3.5%	1.1%
228	50	2	2.8%	30.3%	30.9%	1.2%	0.8%	1.4%	0.4%	2.2%	0.2%	18.4%	7.6%	3.9%	0.0%	0.0%	0.0%	0.0%
229	50	15	4.0%	44.2%	32.9%	0.6%	0.4%	0.7%	0.2%	1.2%	0.1%	8.9%	3.7%	3.0%	0.1%	0.0%	0.0%	0.0%
230	50	29	2.5%	27.7%	21.6%	1.4%	1.0%	1.6%	0.5%	2.6%	0.1%	10.5%	4.4%	3.6%	0.5%	0.1%	5.0%	17.0%
231	50	83	3.5%	38.0%	23.9%	1.3%	0.9%	1.6%	0.5%	2.5%	0.1%	13.2%	5.5%	3.4%	0.2%	0.1%	2.3%	3.2%
232	50	6	4.0%	43.4%	23.6%	1.5%	1.1%	1.8%	0.5%	2.8%	0.1%	12.6%	5.2%	3.2%	0.3%	0.0%	0.0%	0.0%
235	50	111	3.3%	36.0%	23.8%	1.6%	1.1%	1.9%	0.6%	3.0%	0.1%	10.1%	4.2%	3.3%	0.2%	0.1%	2.8%	7.8%
236	50	69	4.7%	51.3%	21.7%	1.4%	1.0%	1.7%	0.5%	2.6%	0.1%	7.4%	3.1%	2.8%	0.1%	0.0%	0.0%	1.5%

Traffic Flows and Breakdown by 16 Vehicle Classes (Year 2036)

Link No.	Speed Limit	Total Vehicle	19 - Motorcycles (MC)	01 - Private Cars (PC)	03 - Taxi	14 - Non-franchised Bus <=6.4t	15 - Non-franchised Bus 6.4-15t	16 - Non-franchised Bus >15t	12 - Private Light Bus <=3.5t	13 - Private Light Bus >3.5t	04 - Light Goods Vehicles <=2.5t	05 - Lt Goods Vehicles 2.5-3.5t	06 - Light Goods Vehicles >3.5t	07 - Heavy Goods Vehicles <=15t	08 - Heavy Goods Vehicles >15t	17 - Franchised Bus (SD)	18 - Franchised Bus (DD)	11 - Public Light Buses
	km/hr	0400-0500																
237	50	40	3.8%	41.7%	23.4%	1.0%	0.7%	1.1%	0.3%	1.8%	0.2%	14.5%	6.0%	5.4%	0.2%	0.0%	0.0%	0.0%
238	50	17	2.9%	31.9%	21.6%	2.0%	1.4%	2.4%	0.7%	3.8%	0.2%	17.0%	7.1%	7.4%	1.5%	0.0%	0.0%	0.0%
239	70	339	2.9%	31.6%	15.5%	2.0%	1.4%	2.3%	0.7%	3.7%	0.1%	11.1%	4.6%	5.0%	0.6%	0.2%	10.0%	8.3%
240	70	329	3.7%	40.5%	12.8%	1.2%	0.8%	1.4%	0.4%	2.2%	0.1%	7.6%	3.2%	4.2%	0.4%	0.4%	15.1%	6.3%
241	50	47	2.5%	27.0%	17.9%	0.4%	0.3%	0.5%	0.2%	0.8%	0.1%	5.6%	2.3%	1.7%	0.1%	0.4%	15.8%	24.4%
242	50	67	2.2%	24.1%	19.3%	0.7%	0.5%	0.8%	0.3%	1.3%	0.1%	5.7%	2.4%	4.0%	0.0%	0.3%	11.0%	27.4%
243	50	22	3.8%	41.5%	32.7%	2.1%	1.5%	2.5%	0.8%	4.0%	0.1%	5.4%	2.2%	3.2%	0.2%	0.0%	0.0%	0.0%
244	50	9	4.4%	48.7%	30.8%	1.9%	1.3%	2.2%	0.7%	3.5%	0.0%	3.4%	1.4%	1.8%	0.0%	0.0%	0.0%	0.0%
245	50	95	2.4%	26.6%	18.2%	0.6%	0.4%	0.7%	0.2%	1.1%	0.1%	5.9%	2.4%	3.9%	0.1%	0.2%	9.9%	27.3%
246	50	69	2.7%	29.4%	20.7%	0.8%	0.6%	1.0%	0.3%	1.5%	0.1%	6.1%	2.5%	1.9%	0.0%	0.3%	13.6%	18.5%
247	50	13	2.4%	26.5%	29.3%	0.5%	0.3%	0.5%	0.2%	0.8%	0.1%	7.6%	3.2%	1.6%	0.0%	0.4%	16.0%	10.5%
248	50	32	3.9%	42.9%	21.0%	1.6%	1.2%	1.9%	0.6%	3.0%	0.1%	6.7%	2.8%	3.5%	0.2%	0.1%	6.3%	4.1%
249	50	70	3.5%	38.2%	20.4%	2.7%	1.9%	3.2%	1.0%	5.0%	0.1%	10.8%	4.5%	3.6%	0.2%	0.1%	2.9%	1.9%
250	50	140	3.6%	39.9%	24.0%	1.9%	1.3%	2.2%	0.7%	3.5%	0.1%	10.7%	4.4%	4.3%	0.4%	0.0%	1.4%	1.7%
253	50	99	3.7%	40.2%	27.7%	1.8%	1.3%	2.1%	0.7%	3.3%	0.1%	9.2%	3.8%	3.9%	0.2%	0.0%	0.9%	1.2%
254	50	46	4.2%	46.4%	25.1%	1.3%	0.9%	1.6%	0.5%	2.5%	0.1%	8.4%	3.5%	4.7%	0.2%	0.0%	0.6%	0.0%
255	50	36	3.6%	39.1%	26.6%	2.0%	1.4%	2.3%	0.7%	3.7%	0.1%	10.6%	4.4%	5.2%	0.2%	0.0%	0.0%	0.0%
256	50	35	3.6%	39.2%	27.3%	1.4%	1.0%	1.6%	0.5%	2.5%	0.1%	11.6%	4.8%	6.2%	0.2%	0.0%	0.0%	0.0%
257	50	149	3.6%	39.0%	24.9%	2.1%	1.5%	2.4%	0.8%	3.9%	0.1%	10.6%	4.4%	3.7%	0.3%	0.1%	2.7%	0.0%
258	50	295	4.3%	47.2%	23.3%	1.0%	0.7%	1.2%	0.4%	1.9%	0.1%	10.0%	4.1%	5.4%	0.2%	0.0%	0.0%	0.0%
259	50	54	4.0%	43.7%	22.9%	0.9%	0.7%	1.1%	0.3%	1.8%	0.1%	13.0%	5.4%	5.5%	0.5%	0.0%	0.0%	0.0%
260	50	90	2.3%	25.6%	20.7%	1.3%	0.9%	1.6%	0.5%	2.5%	0.1%	5.4%	2.2%	3.3%	0.2%	0.3%	13.0%	20.0%
261	50	72	2.6%	28.4%	12.2%	1.4%	1.0%	1.6%	0.5%	2.5%	0.1%	5.1%	2.1%	2.9%	0.2%	0.1%	4.8%	34.5%
262	50	33	3.6%	39.0%	26.7%	2.2%	1.5%	2.5%	0.8%	4.0%	0.1%	10.0%	4.1%	5.3%	0.2%	0.0%	0.0%	0.0%
263	50	41	3.4%	37.7%	25.5%	1.6%	1.1%	1.9%	0.6%	3.0%	0.1%	12.9%	5.3%	6.7%	0.2%	0.0%	0.0%	0.0%
264	50	159	3.6%	40.1%	25.5%	2.0%	1.4%	2.3%	0.7%	3.6%	0.1%	10.1%	4.2%	3.6%	0.3%	0.1%	2.5%	0.0%
265	50	196	4.2%	45.9%	23.4%	1.2%	0.8%	1.4%	0.4%	2.2%	0.1%	10.1%	4.2%	5.8%	0.2%	0.0%	0.0%	0.0%
266	50	53	4.0%	44.0%	25.1%	1.1%	0.8%	1.3%	0.4%	2.0%	0.1%	12.2%	5.1%	3.8%	0.2%	0.0%	0.0%	0.0%
267	50	141	3.2%	34.6%	22.4%	2.2%	1.6%	2.6%	0.8%	4.1%	0.2%	14.8%	6.1%	4.7%	0.3%	0.0%	0.0%	2.4%
268	50	55	2.9%	32.2%	22.3%	1.9%	1.4%	2.3%	0.7%	3.6%	0.2%	17.1%	7.1%	7.2%	0.4%	0.0%	0.0%	0.8%
269	50	114	4.0%	43.7%	27.5%	1.0%	0.7%	1.1%	0.4%	1.8%	0.1%	10.8%	4.5%	3.8%	0.3%	0.0%	0.0%	0.4%
270	50	48	3.4%	37.1%	27.0%	1.5%	1.1%	1.8%	0.6%	2.8%	0.1%	13.1%	5.4%	4.7%	0.5%	0.0%	0.0%	0.9%
271	50	91	4.0%	44.0%	25.9%	1.4%	1.0%	1.6%	0.5%	2.5%	0.1%	10.5%	4.4%	3.8%	0.4%	0.0%	0.0%	0.0%
272	50	57	3.0%	33.4%	21.5%	1.4%	1.0%	1.7%	0.5%	2.7%	0.2%	16.9%	7.0%	5.3%	0.4%	0.0%	0.0%	5.1%
273	50	148	3.1%	33.6%	22.0%	1.8%	1.3%	2.1%	0.7%	3.4%	0.1%	11.5%	4.7%	3.4%	0.3%	0.3%	10.9%	0.9%
274	50	124	3.0%	33.0%	23.6%	1.5%	1.1%	1.8%	0.6%	2.9%	0.1%	10.5%	4.4%	3.0%	0.2%	0.3%	13.1%	1.1%
275	50	116	3.4%	36.8%	19.5%	1.8%	1.3%	2.2%	0.7%	3.4%	0.1%	10.3%	4.3%	4.9%	0.2%	0.2%	9.8%	1.1%
276	50	107	3.1%	33.5%	13.3%	3.3%	2.3%	3.9%	1.2%	6.1%	0.1%	11.5%	4.8%	8.2%	0.1%	0.2%	7.5%	0.8%
277	50	45	3.7%	40.8%	20.6%	2.3%	1.6%	2.6%	0.8%	4.2%	0.1%	12.7%	5.3%	4.9%	0.4%	0.0%	0.0%	0.0%
278	50	50	4.1%	45.2%	15.5%	1.3%	0.9%	1.5%	0.5%	2.4%	0.2%	15.0%	6.2%	6.6%	0.4%	0.0%	0.0%	0.0%
279	50	85	2.9%	31.9%	21.6%	1.9%	1.3%	2.2%	0.7%	3.5%	0.2%	17.0%	7.1%	5.9%	0.4%	0.0%	0.0%	3.5%
280	50	69	2.9%	31.7%	16.5%	1.7%	1.2%	2.0%	0.6%	3.1%	0.1%	12.6%	5.2%	4.7%	0.5%	0.4%	15.6%	1.3%
281	50	163	3.4%	37.1%	18.9%	1.5%	1.1%	1.8%	0.6%	2.8%	0.2%	14.8%	6.1%	9.0%	1.0%	0.0%	0.7%	1.1%
282	50	128	4.6%	50.8%	10.6%	0.9%	0.6%	1.1%	0.3%	1.7%	0.1%	8.7%	3.6%	14.5%	0.2%	0.0%	1.4%	0.9%
283	50	101	2.9%	32.3%	13.1%	4.1%	2.9%	4.8%	1.5%	7.6%	0.2%	17.1%	7.1%	5.0%	0.1%	0.0%	1.4%	0.0%
284	50	43	4.0%	43.9%	26.3%	1.5%	1.0%	1.7%	0.5%	2.7%	0.1%	9.0%	3.7%	5.3%	0.1%	0.0%	0.0%	0.0%
285	50	203	3.2%	35.0%	16.9%	1.8%	1.3%	2.1%	0.7%	3.3%	0.2%	15.9%	6.6%	9.9%	0.9%	0.0%	1.6%	0.6%
286	50	159	3.8%	42.1%	10.5%	1.5%	1.1%	1.7%	0.5%	2.8%	0.1%	9.6%	4.0%	19.7%	0.2%	0.0%	1.5%	0.7%
287	50	77	3.8%	42.2%	24.6%	1.1%	0.8%	1.3%	0.4%	2.0%	0.1%	8.3%	3.4%	4.9%	0.5%	0.0%	0.7%	5.7%
288	50	66	4.0%	43.4%	21.4%	1.7%	1.2%	2.0%	0.6%	3.2%	0.1%	7.3%	3.0%	4.0%	0.4%	0.0%	1.1%	6.7%
289	50	130	3.2%	35.4%	15.6%	1.7%	1.2%	2.0%	0.6%	3.1%	0.1%	11.5%	4.8%	4.9%	0.8%	0.3%	11.0%	4.1%
290	50	319	2.9%	31.3%	16.9%	3.6%	2.5%	4.2%	1.3%	6.6%	0.1%	8.6%	3.6%	2.6%	0.2%	0.2%	6.9%	8.6%
291	50	172	2.7%	29.7%	7.6%	3.0%	2.1%	3.5%	1.1%	5.6%	0.1%	8.3%	3.4%	4.8%	0.2%	0.4%	16.9%	10.5%
292	70	460	3.7%	40.3%	15.6%	2.5%	1.8%	2.9%	0.9%	4.6%	0.1%	9.8%	4.1%	5.7%	0.5%	0.1%	3.3%	4.2%
293	70	364	4.3%	47.4%	8.9%	3.1%	2.2%	3.6%	1.1%	5.7%	0.1%	7.5%	3.1%	2.2%	0.2%	0.1%	3.5%	7.0%
294	50	430	2.9%	32.2%	17.9%	2.1%	1.5%	2.4%	0.8%	3.8%	0.1%	9.8%	4.1%	4.1%	0.4%	0.2%	9.3%	8.4%
295	50	310	3.0%	32.8%	10.6%	1.9%	1.4%	2.3%	0.7%	3.6%	0.1%	8.8%	3.7%	4.7%	0.4%	0.3%	13.1%	12.6%
296	50	36	2.4%	26.8%	18.2%	1.5%	1.1%	1.8%	0.5%	2.8%	0.1%	7.1%	3.0%	2.3%	0.1%	0.0%	0.0%	32.4%
297	50	20	1.5%	16.5%	11.5%	0.3%	0.2%	0.4%	0.1%	0.6%	0.1%	5.1%	2.1%	2.0%	0.1%	0.0%	0.0%	59.6%
299	50	173	3.5%	38.2%	17.8%	1.5%	1.1%	1.8%	0.6%	2.8%	0.1%	13.6%	5.6%	10.6%	0.9%	0.0%	0.0%	2.0%
300	70	393	4.4%	48.5%	5.3%	5.3%	3.7%	6.2%	1.9%	9.8%	0.1%	6.6%	2.7%	2.0%	0.0%	0.1%	2.5%	1.1%
301	70	434	3.6%	39.5%	5.5%	5.1%	3.6%	6.0%	1.9%	9.5%	0.1%	9.1%	3.8%	5.3%	0.0%	0.1%	6.0%	0.7%
302	70	273	4.1%	45.1%	5.0%	6.1%	4.3%	7.2%	2.2%	11.4%	0.1%	7.4%	3.1%	1.6%	0.0%	0.0%	1.0%	1.5%
303	70	273	3.8%	41.6%	6.9%	4.9%	3.4%	5.7%	1.8%	9.0%	0.1%	12.1%	5.0%	4.3%	0.1%	0.0%	0.3%	1.1%
304	50	192	2.8%	30.9%	24.2%	1.0%	0.7%	1.2%	0.4%	1.9%	0.1%	6.8%	2.8%	3.2%	0.3%	0.3%	11.4%	12.1%
305	50	198	3.1%	34.5%	14.9%	1.7%	1.2%	2.0%	0.6%	3.1%	0.1%	5.7%	2.4%	3.4%	0.2%	0.5%	19.1%	7.6%
306	50	151	3.6%	39.4%	17.5%	1.7%	1.2%	2.0%	0.6%	3.2%	0.1%	7.0%	2.9%	2.0%	0.2%	0.2%	6.3%	12.3%
307	50	205	3.7%	40.6%	21.8%	2.6%	1.8%	3.1%	1.0%	4.8%	0.1%	7.7%	3.2%	3.4%	0.6%	0.1%	3.8%	1.7%
308	50	11	3.4%	37.4%	18.0%	1.5%	1.1%	1.8%	0.6%	2.8%	0.1%	4.9%	2.0%	3.4%	0.5%	0.1%	3.9%	18.4%
309	50	17	4.3%	46.9%	28.9%	2.2%	1.6%	2.6%	0.8%	4.1%	0.0%	3.8%	1.6%	3.1%	0.2%	0.0%	0.0%	0.0%
310	70	239	4.2%	46.5%	17.7%	1.9%	1.4%	2.3%	0.7%	3.6%	0.1%	8.1%	3.3%	6.1%	0.5%	0.0%	0.0%	3.5%
311	70	277	3.8%	41.8%	18.9%	1.9%	1.3%	2.2%	0.7%	3.5%	0.1%	9.8%	4.1%	4.1%	0.5%	0.0%	0.0%	7.3%
312	50	143	3.9%	42.3%	8.1%	1.3%	0.9%	1.5%	0.5%	2.4%	0.1%	10.0%	4.1%	22.4%	0.3%	0.0%	0.0%	2.4%
313	50	40	5.1%	56.2%	18.1%	2.1%	1.5%	2.5%	0.8%	3.9%	0.1%	5.2%	2.2%	2.3%	0.2%	0.0%	0.0%	0.0%
314	50	29	4.9%	53.6%	22.0%	1.6%	1.1%	1.8%	0.6%	2.9%	0.1%	6.1%	2.5%	2.8%	0.1%	0.0%	0.0%	0.0%
315	50	17	4.9%	53.3%	21.9%	1.6%	1.1%	1.8%	0.6%	2.9%	0.1%	6.2%	2.6%	2.9%	0.1%	0.0%	0.0%	0.0%
316	50	21	5.1%	55.9%	18.0%	2.1%	1.5%	2.5%	0.8%	3.9%	0.1%	5.4%	2.2%	2.4%	0.2%	0.0%	0.0%	0.0%
317	50	22	5.0%	54.6%	18.2%	2.3%	1.6%	2.7%	0.8%	4.2%	0.1%	6.2%	2.6%	1.7%	0.2%	0.0%	0.0%	0.0%
318	50	19	4.8%	53.0%	23.6%	1.2%	0.9%	1.4%	0.4%	2.3%	0.1%	7.3%	3.0%	1.9%	0.1%	0.0%	0.0%	0.0%
319	50	44	4.4%	48.4%	23.1%	2.0%	1.4%	2.4%	0.7%	3.8%	0.1%	6.7%	2.8%	2.4%	0.1%	0.0%	1.6%	0.0%
320	50	23	3.7%	40.1%	24.5%	1.4%	1.0%	1.6%	0.5%	2.6%	0.1%	8.1%	3.4%	2.7%	0.4%	0.2%	7.4%	2.5%
321	50	59	4.6%	51.0%	15.4%	1.1%	0.8%	1.3%	0.4%	2.1%	0.1%	11.6%	4.8%	3.5%	0.3%	0.1%	2.9%	0.0%
322	50	5	4.5%	49.6%	22.4%	1.9%	1.3%	2.2%	0.7%	3.5%	0.1%	6.4%	2.7%	4.4%	0.3%	0.0%	0.0%	0.0%
323	50	12	4.8%	52.6%	22.8%	1.8%	1.3%	2.1%	0.6%	3.3%	0.1%	6.0%	2.5%	2.0%	0.2%	0.0%	0.0%	0.0%
324	50	36	3.8%	42.2%	21.4%	1.4%	1.0%	1.6%	0.5%	2.6%	0.1%	8.2%	3.4%	4.4%	0.7%	0.2%	6.9%	1.7%
325	50	62	4.2%	45.6%	22.0%	1.8%	1.3%	2.1%	0.7%	3.4%	0.1%	6.8%	2.8%	5.2%	0.2%	0.1%	2.8%	1.0%
326	50	14	3.9%	42.4%	15.8%	2.9%	2.0%	3.4%	1.1%	5.4%	0.1%	9.3%	3.9%	9.4%	0.4%	0.0%	0.0%	0.0%
327	50	46	4.1%	45.3%	19.6%	1.5%	1.1%	1.8%	0.6%	2.8%	0.1%	7.2%	3.0%	5.7%	0.3%	0.1%	5.6%	1.3%
328	50	32	3.7%	40.5%	16.3%	2.8%	2.0%	3.3%	1.0%	5.2%	0.1%	7.3%	3.0%	6.5%	0.5%	0.2%	7.6%	0.0%
329	50	21	4.7%	51.7%	22.3%	1.6%	1.1%	1.8%	0.6%	2.9%	0.1%	6.3%	2.6%	4.1%	0.1%	0.0%	0.0%	0.0%
330	50	13	4.1%	45.5%	18.2%	4.7%	3.3%	5.5%	1.7%	8.7%	0.0%	3.7%	1.5%	2.9%	0.1%	0.0%	0.0%	0.0%
331	50	26	5.1%	55.6%	18.9%	2.5%	1.8%	3.0%	0.9%	4.7%	0.0%	3.5%	1.4%	2.5%	0.1%	0.0%	0.0%	0.0%
332	50	9	4.1%	45.0%	17.6%	4.8%	3.4%	5.7%	1.8%	9.0%	0.0%	3.9%	1.6%	3.0%	0.1%	0.0%	0.0%	0.0%
333	50	23	5.1%	55.5%	18.7%	2.6%	1.8%	3.0%	0.9%	4.8%	0.0%	3.5%	1.4%	2.6%	0.1%	0.0%	0.0%	0.0%
334	50	9	4.8%	52.6%	19.0%	2.8%	2.0%	3.2%	1.0%	5.1%	0.0%	3.4%	1.4%	4.5%	0.1%	0.0%	0.0%	0.0%
335	50	22	5.3%	57.9%	18.5%	2.1%	1.5%	2.5%	0.8%	3.9%	0.0%	2.7%	1.1%	3.7%	0.1%	0.0%	0.0%	0.0%
336	50	95	4.3%	47.0%	31.3%	0.9%	0.7%	1.1%	0.3%	1.8%	0.1%	5.6%	2.3%	4.6%	0.1%	0.0%	0.0%	0.0%
337	50	101	3.9%	42.3%	31.0%	2.3%	1.7%	2.7%	0.9%	4.3%	0.1%	5.7%	2.4%	2.6%	0.2%	0.0%	0.0%	0.0%
338	50	89	4.2%	46.2%	31.8%	1.0%	0.7%	1.2%	0.4%	1.9%	0.1%	5.3%	2.2%	4.9%	0.1%	0.0%	0.0%	0.0%
339	50	97	3.8%	42.1%	31.9%	2.2%	1.6%	2.6%	0.8%	4.1%	0.1%	5.6%	2.3%	2.7%	0.2%	0.0%	0.0%	0.0%
340	50	56	4.2%	46.1%	25.5%	2.4%	1.7%	2.8%	0.9%	4.4%	0.1%	5.1%	2.1%	4.6%	0.2%	0.0%	0.0%	0.0%
341	50	47	4.5%	49.5%	23.8%	1.4%	1.0%	1.6%	0.5%	2.6%	0.1%	7.2%	3.0%	4.5%	0.4%	0.0%	0.0%	0.0%
342	80	447	5.2%	56.8%	9.0%	1.6%	1.1%	1.9%	0.6%	3.0%	0.1%	10.4%	4.3%	5.6%	0.4%	0.0%	0.0%	0.0%
343	80	488	4.9%	53.9%	11.7%	2.9%	2.0%	3.4%	1.0%	5.3%	0.1%	5.9%	2.4%	5.6%	1.0%	0.0%	0.0%	0.0%
346	70	11	3.5%	37.9%	17.9%	5.5%	3.9%	6.4%	2.0%	10.2%	0.1%	5.4%	2.2%	4.9%	0.3%	0.0%	0.0%	0.0%

Traffic Flows and Breakdown by 16 Vehicle Classes (Year 2036)

Link No.	Speed Limit	Total Vehicle	19 - Motorcycles (MC)	01 - Private Cars (PC)	03 - Taxi	14 - Non-franchised Bus <=6.4t	15 - Non-franchised Bus 6.4-15t	16 - Non-franchised Bus >15t	12 - Private Light Bus <=3.5t	13 - Private Light Bus >3.5t	04 - Light Goods Vehicles <=2.5t	05 - Lt Goods Vehicles 2.5-3.5t	06 - Light Goods Vehicles >3.5t	07 - Heavy Goods Vehicles <=15t	08 - Heavy Goods Vehicles >15t	17 - Franchised Bus (SD)	18 - Franchised Bus (DD)	11 - Public Light Buses
	km/hr	0400-0500																
349	70	156	5.5%	60.1%	6.3%	1.4%	1.0%	1.6%	0.5%	2.6%	0.1%	10.9%	4.5%	5.0%	0.4%	0.0%	0.0%	0.0%
350	50	104	3.7%	41.0%	34.7%	2.4%	1.7%	2.8%	0.9%	4.5%	0.0%	4.2%	1.8%	2.1%	0.1%	0.0%	0.0%	0.0%
351	50	100	4.4%	48.4%	32.6%	0.8%	0.6%	1.0%	0.3%	1.5%	0.0%	4.6%	1.9%	3.8%	0.1%	0.0%	0.0%	0.0%
364	50	33	4.1%	44.6%	20.7%	3.2%	2.2%	3.7%	1.2%	5.9%	0.1%	8.1%	3.4%	2.9%	0.1%	0.0%	0.0%	0.0%
365	50	57	4.2%	45.8%	29.5%	1.8%	1.3%	2.2%	0.7%	3.4%	0.1%	6.1%	2.5%	2.4%	0.1%	0.0%	0.0%	0.0%
368	50	146	4.3%	46.8%	12.0%	2.2%	1.5%	2.5%	0.8%	4.0%	0.1%	6.4%	2.6%	3.5%	2.9%	0.2%	6.5%	3.8%
369	50	18	4.2%	46.4%	19.4%	2.0%	1.4%	2.4%	0.7%	3.8%	0.1%	7.4%	3.1%	2.2%	0.3%	0.0%	0.0%	6.5%
370	50	7	4.0%	44.3%	8.6%	1.2%	0.9%	1.4%	0.4%	2.3%	0.1%	7.8%	3.2%	5.1%	1.3%	0.4%	18.7%	0.0%
371	70	155	3.1%	34.0%	19.4%	2.2%	1.6%	2.6%	0.8%	4.1%	0.1%	12.2%	5.0%	7.6%	2.1%	0.1%	5.1%	0.0%
372	70	335	3.9%	43.3%	24.9%	1.9%	1.4%	2.3%	0.7%	3.6%	0.1%	8.1%	3.4%	4.0%	0.9%	0.0%	1.5%	0.0%
373	50	26	3.9%	43.1%	15.4%	1.9%	1.4%	2.3%	0.7%	3.6%	0.2%	16.4%	6.8%	4.0%	0.3%	0.0%	0.0%	0.0%
374	50	4	3.7%	40.7%	21.1%	1.9%	1.3%	2.2%	0.7%	3.5%	0.1%	13.2%	5.5%	5.3%	0.8%	0.0%	0.0%	0.0%
375	50	10	3.7%	40.6%	16.8%	0.7%	0.5%	0.8%	0.3%	1.3%	0.1%	6.7%	2.8%	3.9%	0.2%	0.0%	0.0%	21.7%
376	50	66	3.8%	41.4%	19.5%	1.8%	1.2%	2.1%	0.6%	3.3%	0.1%	12.9%	5.3%	7.3%	0.7%	0.0%	0.0%	0.0%
377	50	20	4.0%	43.4%	21.4%	2.6%	1.8%	3.1%	1.0%	4.9%	0.1%	10.0%	4.1%	3.1%	0.7%	0.0%	0.0%	0.0%
378	50	56	4.5%	49.2%	15.1%	1.5%	1.1%	1.8%	0.6%	2.8%	0.1%	11.6%	4.8%	5.0%	0.3%	0.0%	0.0%	1.6%
380	50	23	3.8%	42.2%	21.6%	2.5%	1.7%	2.9%	0.9%	4.6%	0.1%	10.6%	4.4%	3.8%	0.8%	0.0%	0.0%	0.0%
381	50	40	3.2%	34.8%	11.9%	1.3%	0.9%	1.5%	0.5%	2.5%	0.1%	5.9%	2.5%	3.0%	0.4%	0.6%	27.2%	3.7%
382	50	36	2.9%	31.3%	18.1%	1.0%	0.7%	1.2%	0.4%	1.9%	0.0%	4.8%	2.0%	2.6%	0.3%	0.7%	27.9%	4.1%
383	50	359	3.8%	42.1%	15.6%	1.8%	1.3%	2.1%	0.7%	3.3%	0.1%	7.5%	3.1%	4.9%	0.6%	0.2%	9.7%	3.2%
384	50	202	2.7%	29.8%	16.6%	1.1%	0.8%	1.3%	0.4%	2.1%	0.1%	10.1%	4.2%	6.1%	0.9%	0.4%	17.0%	6.3%
385	50	280	4.1%	44.7%	19.3%	2.3%	1.6%	2.7%	0.8%	4.2%	0.1%	9.8%	4.1%	5.3%	0.8%	0.0%	0.0%	0.4%
386	50	295	4.1%	45.0%	19.2%	2.3%	1.6%	2.6%	0.8%	4.2%	0.1%	9.7%	4.0%	5.2%	0.8%	0.0%	0.0%	0.4%
388	50	44	4.1%	45.1%	18.1%	2.5%	1.8%	2.9%	0.9%	4.7%	0.1%	10.3%	4.3%	4.1%	1.0%	0.0%	0.0%	0.0%
389	50	161	4.3%	47.3%	22.4%	1.5%	1.1%	1.8%	0.6%	2.8%	0.1%	8.6%	3.6%	4.9%	0.4%	0.0%	0.0%	0.7%
390	50	62	4.7%	51.5%	16.4%	2.5%	1.8%	3.0%	0.9%	4.7%	0.1%	7.0%	2.9%	2.4%	0.2%	0.0%	0.0%	1.9%
391	50	244	4.2%	46.3%	19.5%	1.9%	1.3%	2.2%	0.7%	3.5%	0.1%	10.0%	4.1%	5.1%	0.5%	0.0%	0.0%	0.5%
394	50	34	3.3%	36.4%	16.0%	1.6%	1.1%	1.9%	0.6%	3.0%	0.2%	17.2%	7.1%	9.4%	2.3%	0.0%	0.0%	0.0%
395	50	31	3.7%	40.1%	18.4%	1.9%	1.3%	2.2%	0.7%	3.5%	0.2%	14.6%	6.0%	6.4%	1.1%	0.0%	0.0%	0.0%
397	50	43	3.7%	40.4%	13.7%	2.7%	1.9%	3.1%	1.0%	5.0%	0.1%	13.4%	5.6%	7.3%	2.0%	0.0%	0.0%	0.0%
398	50	18	4.3%	46.8%	14.3%	2.2%	1.6%	2.6%	0.8%	4.1%	0.1%	13.5%	5.6%	3.5%	0.6%	0.0%	0.0%	0.0%
399	50	100	2.7%	30.0%	18.8%	1.4%	1.0%	1.6%	0.5%	2.6%	0.1%	8.7%	3.6%	5.0%	1.1%	0.4%	17.8%	4.7%
403	50	52	4.1%	44.5%	25.7%	1.5%	1.1%	1.8%	0.6%	2.9%	0.1%	10.2%	4.2%	3.3%	0.1%	0.0%	0.0%	0.0%
405	50	99	4.4%	48.3%	18.7%	2.4%	1.7%	2.8%	0.9%	4.4%	0.1%	8.0%	3.3%	2.5%	0.4%	0.0%	1.7%	0.6%
406	50	36	4.2%	45.9%	28.5%	2.0%	1.4%	2.4%	0.7%	3.7%	0.1%	5.3%	2.2%	3.5%	0.0%	0.0%	0.0%	0.0%
407	50	17	1.6%	18.1%	9.8%	0.7%	0.5%	0.8%	0.3%	1.3%	0.3%	30.7%	12.7%	10.1%	0.1%	0.0%	0.0%	12.8%
408	50	38	3.9%	42.7%	20.7%	1.4%	1.0%	1.7%	0.5%	2.6%	0.1%	8.6%	3.6%	4.4%	0.7%	0.2%	6.5%	1.6%
409	50	71	4.3%	46.7%	21.7%	1.8%	1.3%	2.1%	0.7%	3.4%	0.1%	7.0%	2.9%	4.7%	0.2%	0.1%	2.4%	0.8%
412	70	97	2.6%	28.0%	21.9%	5.7%	4.0%	6.7%	2.1%	10.6%	0.1%	9.3%	3.9%	5.1%	0.1%	0.0%	0.0%	0.0%
413	70	14	1.5%	16.1%	18.8%	9.4%	6.7%	11.0%	3.4%	17.5%	0.1%	8.5%	3.5%	3.1%	0.4%	0.0%	0.0%	0.0%
414	70	187	4.2%	46.1%	10.8%	2.7%	1.9%	3.1%	1.0%	5.0%	0.1%	10.1%	4.2%	7.9%	0.2%	0.0%	1.2%	1.6%
415	70	83	2.7%	30.0%	22.5%	5.1%	3.6%	5.9%	1.9%	9.4%	0.1%	9.4%	3.9%	5.4%	0.0%	0.0%	0.0%	0.0%
416	70	70	3.5%	38.1%	25.9%	1.9%	1.3%	2.2%	0.7%	3.5%	0.1%	10.0%	4.1%	8.6%	0.1%	0.0%	0.0%	0.0%
417	50	88	2.6%	28.0%	18.0%	2.0%	1.4%	2.4%	0.7%	3.8%	0.1%	4.9%	2.0%	2.7%	0.2%	0.7%	28.1%	2.4%
418	50	97	3.7%	41.1%	18.7%	2.8%	2.0%	3.3%	1.0%	5.2%	0.1%	6.6%	2.8%	2.4%	0.2%	0.2%	7.9%	2.1%
419	50	70	4.1%	44.6%	25.9%	1.0%	0.7%	1.2%	0.4%	1.8%	0.1%	7.0%	2.9%	3.8%	0.3%	0.0%	1.9%	4.4%
420	50	109	4.0%	43.5%	26.4%	1.9%	1.3%	2.2%	0.7%	3.5%	0.1%	5.1%	2.1%	3.1%	0.5%	0.1%	3.4%	2.2%
421	50	352	3.7%	40.6%	20.8%	1.5%	1.1%	1.8%	0.6%	2.8%	0.1%	7.1%	2.9%	5.0%	0.5%	0.1%	5.0%	6.3%
422	50	263	3.6%	39.5%	16.8%	2.5%	1.7%	2.9%	0.9%	4.6%	0.1%	6.9%	2.9%	4.8%	0.3%	0.1%	5.0%	7.4%
423	70	332	3.5%	37.9%	15.2%	2.3%	1.7%	2.7%	0.9%	4.3%	0.1%	13.5%	5.6%	6.0%	0.9%	0.0%	0.9%	4.4%
424	70	419	4.9%	53.4%	16.9%	1.2%	0.9%	1.4%	0.4%	2.2%	0.1%	6.8%	2.8%	4.3%	0.5%	0.1%	2.3%	1.8%
425	50	236	3.2%	35.6%	15.6%	1.6%	1.1%	1.8%	0.6%	2.9%	0.1%	8.3%	3.4%	6.1%	0.6%	0.4%	15.6%	3.1%
426	50	134	4.0%	44.4%	13.3%	2.1%	1.5%	2.5%	0.8%	4.0%	0.1%	7.9%	3.3%	7.3%	0.5%	0.1%	3.8%	4.4%
427	50	26	5.0%	55.4%	21.9%	2.5%	1.7%	2.9%	0.9%	4.6%	0.0%	2.4%	1.0%	1.7%	0.1%	0.0%	0.0%	0.0%
429	50	83	2.2%	23.9%	16.2%	0.9%	0.6%	1.0%	0.3%	1.6%	0.1%	9.0%	3.7%	2.2%	0.0%	0.6%	25.9%	11.7%
430	70	33	2.7%	29.3%	12.1%	2.9%	2.1%	3.4%	1.1%	5.4%	0.1%	11.1%	4.6%	5.3%	0.0%	0.5%	19.6%	0.0%
433	50	24	3.0%	33.4%	12.6%	2.6%	1.8%	3.1%	1.0%	4.9%	0.2%	17.8%	7.4%	8.8%	1.1%	0.1%	2.4%	0.0%
434	50	98	3.4%	37.9%	21.0%	2.4%	1.7%	2.8%	0.9%	4.4%	0.1%	11.6%	4.8%	7.7%	0.2%	0.0%	0.6%	0.6%
435	50	103	2.8%	30.9%	20.5%	1.7%	1.2%	2.0%	0.6%	3.2%	0.1%	10.3%	4.2%	5.4%	0.3%	0.2%	6.4%	10.3%
436	50	41	2.9%	31.5%	20.0%	2.4%	1.7%	2.8%	0.9%	4.5%	0.0%	3.8%	1.6%	2.1%	0.1%	0.5%	20.2%	5.0%
437	50	40	2.0%	22.1%	12.8%	2.0%	1.4%	2.3%	0.7%	3.6%	0.1%	5.7%	2.3%	3.5%	0.1%	0.6%	23.3%	17.6%
438	50	46	3.2%	35.1%	27.5%	1.0%	0.7%	1.2%	0.4%	1.9%	0.1%	13.6%	5.6%	6.8%	0.9%	0.0%	0.0%	1.9%
439	50	30	2.9%	31.3%	17.7%	3.7%	2.6%	4.3%	1.3%	6.8%	0.1%	9.2%	3.8%	7.3%	0.9%	0.1%	5.8%	2.0%
440	50	157	3.3%	36.5%	21.2%	2.3%	1.6%	2.7%	0.9%	4.3%	0.1%	13.9%	5.8%	4.8%	0.3%	0.0%	0.0%	2.2%
443	50	42	3.2%	35.0%	21.0%	2.6%	1.8%	3.0%	0.9%	4.8%	0.1%	11.5%	4.8%	3.2%	0.1%	0.0%	0.0%	8.1%
444	50	44	3.7%	41.0%	23.8%	1.4%	1.0%	1.6%	0.5%	2.6%	0.1%	12.6%	5.2%	4.3%	0.4%	0.0%	0.0%	1.7%
445	50	32	3.1%	33.8%	21.5%	0.7%	0.5%	0.9%	0.3%	1.4%	0.1%	7.5%	3.1%	2.4%	0.0%	0.2%	10.0%	14.4%
446	50	82	4.7%	51.4%	23.2%	1.2%	0.9%	1.5%	0.5%	2.3%	0.1%	7.2%	3.0%	2.7%	0.1%	0.0%	0.0%	1.3%
447	50	20	3.0%	33.5%	21.8%	2.1%	1.5%	2.4%	0.8%	3.9%	0.2%	15.5%	6.4%	8.2%	0.8%	0.0%	0.0%	0.0%
448	50	30	3.8%	41.9%	28.7%	1.0%	0.7%	1.1%	0.4%	1.8%	0.1%	10.0%	4.1%	6.0%	0.5%	0.0%	0.0%	0.0%
449	50	31	3.4%	37.3%	32.0%	1.3%	0.9%	1.5%	0.5%	2.4%	0.1%	11.4%	4.7%	4.2%	0.2%	0.0%	0.0%	0.0%
450	50	4	2.3%	25.3%	25.8%	0.4%	0.3%	0.4%	0.1%	0.7%	0.2%	24.1%	10.0%	9.5%	0.9%	0.0%	0.0%	0.0%
451	50	30	3.9%	43.3%	19.7%	2.7%	1.9%	3.1%	1.0%	4.9%	0.1%	9.6%	4.0%	5.4%	0.4%	0.0%	0.0%	0.0%
452	50	38	3.3%	36.7%	34.2%	1.5%	1.0%	1.7%	0.5%	2.7%	0.1%	9.7%	4.0%	4.1%	0.3%	0.0%	0.0%	0.0%
453	50	106	4.3%	47.7%	22.3%	1.3%	0.9%	1.5%	0.5%	2.4%	0.1%	8.9%	3.7%	3.9%	0.4%	0.1%	2.2%	0.0%
454	50	42	4.5%	49.7%	22.1%	2.0%	1.4%	2.3%	0.7%	3.7%	0.1%	7.7%	3.2%	2.3%	0.4%	0.0%	0.0%	0.0%
459	50	65	4.1%	45.2%	13.0%	3.6%	2.6%	4.2%	1.3%	6.7%	0.1%	7.5%	3.1%	3.4%	0.0%	0.0%	0.9%	4.1%
460	50	109	4.0%	43.5%	27.4%	2.0%	1.4%	2.4%	0.7%	3.8%	0.1%	7.2%	3.0%	3.3%	0.1%	0.0%	0.3%	0.9%
461	50	158	4.4%	48.5%	28.9%	1.4%	1.0%	1.6%	0.5%	2.5%	0.1%	5.8%	2.4%	2.0%	0.1%	0.0%	0.2%	0.7%
468	50	86	3.1%	34.5%	31.5%	1.7%	1.2%	2.0%	0.6%	3.2%	0.1%	8.1%	3.4%	3.1%	0.4%	0.1%	3.4%	3.6%
469	50	84	3.1%	34.0%	19.1%	3.8%	2.7%	4.5%	1.4%	7.1%	0.1%	7.5%	3.1%	2.9%	0.3%	0.0%	1.5%	9.0%
470	50	51	2.9%	32.1%	18.2%	5.1%	3.6%	6.0%	1.9%	9.5%	0.1%	6.5%	2.7%	1.8%	0.1%	0.0%	0.8%	8.6%
473	50	9	4.8%	52.6%	19.0%	2.8%	2.0%	3.2%	1.0%	5.1%	0.0%	3.4%	1.4%	4.5%	0.1%	0.0%	0.0%	0.0%
474	50	22	5.3%	57.9%	18.5%	2.1%	1.5%	2.5%	0.8%	3.9%	0.0%	2.7%	1.1%	3.7%	0.1%	0.0%	0.0%	0.0%
475	50	3	3.1%	33.6%	19.6%	4.9%	3.4%	5.7%	1.8%	9.1%	0.1%	11.0%	4.6%	3.2%	0.1%	0.0%	0.0%	0.0%
476	50	5	4.6%	50.8%	18.7%	2.7%	1.9%	3.2%	1.0%	5.0%	0.1%	6.2%	2.6%	3.1%	0.2%	0.0%	0.0%	0.0%
477	50	6	4.9%	54.3%	18.9%	2.0%	1.4%	2.3%	0.7%	3.7%	0.1%	5.3%	2.2%	4.0%	0.1%	0.0%	0.0%	0.0%
478	50	8	4.0%	43.9%	20.5%	4.0%	2.9%	4.7%	1.5%	7.5%	0.0%	4.5%	1.8%	4.5%	0.1%	0.0%	0.0%	0.0%
479	50	4	4.0%	43.9%	18.5%	4.2%	2.9%	4.9%	1.5%	7.7%	0.1%	6.9%	2.9%	2.4%	0.1%	0.0%	0.0%	0.0%
480	50	4	4.8%	52.2%	18.7%	2.1%	1.5%	2.5%	0.8%	3.9%	0.1%	8.0%	3.3%	2.2%	0.1%	0.0%	0.0%	0.0%
483	50	56	4.1%	44.8%	24.6%	2.7%	1.9%	3.1%	1.0%	4.9%	0.1%	5.4%	2.3%	5.0%	0.2%	0.0%	0.0%	0.0%
484	50	54	4.5%	49.8%	21.8%	1.7%	1.2%	2.0%	0.6%	3.2%	0.1%	7.2%	3.0%	4.4%	0.4%	0.0%	0.0%	0.0%
485	50	73	3.5%	38.3%	12.6%	2.2%	1.5%	2.6%	0.8%	4.0%	0.1%	6.1%	2.5%	2.4%	3.1%	0.3%	14.4%	5.6%
486	50	59	3.8%	41.6%	20.0%	2.5%	1.8%	2.9%	0.9%	4.7%	0.1%	10.6%	4.4%	5.4%	1.4%	0.0%	0.0%	0.0%
487	50	37	4.4%	48.2%	7.0%	1.4%	1.0%	1.6%	0.5%	2.6%	0.1%	6.7%	2.8%	3.5%	0.8%	0.0%	0.0%	19.4%
488	50	16	2.0%	22.4%	9.2%	1.8%	1.2%	2.1%	0.6%	3.3%	0.1%	9.2%	3.8%	3.7%	0.9%	0.9%	38.7%	0.0%
489	50	163	3.5%	38.4%	14.3%	2.0%	1.4%	2.4%	0.7%	3.8%	0.1%	6.6%	2.7%	3.3%	1.9%	0.3%	12.4%	6.2%
490	50	21	0.6%	6.1%	2.5%	0.1%	0.1%	0.1%	0.0%	0.2%	0.0%	1.4%	0.6%	0.2%	0.0%	1.6%	66.1%	20.2%
491	50	106	2.6%	28.3%	13.6%	1.8%	1.2%	2.1%	0.6%	3.3%	0.1%	9.0%	3.7%	3.8%	1.0%	0.4%	18.1%	10.4%
492	50	4	4.1%	45.5%	12.8%	3.4%	2.4%	4.0%	1.3%	6.4%	0.1%	11.9%	4.9%	2.8%	0.2%	0.0%	0.0%	0.0%
493	50	196	3.6%	39.3%	15.5%	2.2%	1.6%	2.6%	0.8%	4.1%	0.1%	7.6%	3.1%	3.5%	1.7%	0.1%	5.4%	8.6%
494	50	14	5.3%	58.2%	17.8%	1.5%	1.1%	1.7%	0.5%	2.8%	0.1%	6.1%	2.5%	2.0%	0.4%	0.0%	0.0%	0.0%
495	50	8	4.6%	50.0%	17.1%	2.4%	1.7%	2.8%	0.9%	4.5%	0.1%	9.4%	3.9%	2.2%	0.3%	0.0%	0.0%	0.0%
496	50	64	3.2%	35.6%	6.6%	1.0%	0.7%	1.2%	0.4%	1.9%	0.0%	4.5%	1.9%	2.4%	0.5%	0.5%	21.7%	17.9%
497	50	107	2.6%	28.2%	13.6%	1.8%	1.3%	2.1%	0.7%	3.3%	0.1%	9.2%	3.8%	3.9%	1.0%	0.4%	17.8%	10.3%

Traffic Flows and Breakdown by 16 Vehicle Classes (Year 2036)

Link No.	Speed Limit	Total Vehicle	19 - Motorcycles (MC)	01 - Private Cars (PC)	03 - Taxi	14 - Non-franchised Bus <=6.4t	15 - Non-franchised Bus 6.4-15t	16 - Non-franchised Bus >15t	12 - Private Light Bus <=3.5t	13 - Private Light Bus >3.5t	04 - Light Goods Vehicles <=2.5t	05 - Lt Goods Vehicles 2.5-3.5t	06 - Light Goods Vehicles >3.5t	07 - Heavy Goods Vehicles <=15t	08 - Heavy Goods Vehicles >15t	17 - Franchised Bus (SD)	18 - Franchised Bus (DD)	11 - Public Light Buses
	km/hr	0400-0500																
498	50	9	2.3%	24.9%	7.2%	1.5%	1.0%	1.7%	0.5%	2.7%	0.2%	22.1%	9.1%	5.4%	0.9%	0.0%	0.0%	20.4%
499	50	9	4.3%	46.8%	15.3%	0.2%	0.2%	0.3%	0.1%	0.4%	0.1%	8.8%	3.7%	0.8%	0.0%	0.0%	0.0%	19.1%
500	50	18	2.4%	26.4%	8.8%	1.4%	1.0%	1.6%	0.5%	2.6%	0.1%	9.0%	3.7%	1.5%	0.3%	0.3%	13.0%	27.4%
501	50	60	3.6%	40.0%	17.4%	2.2%	1.5%	2.6%	0.8%	4.0%	0.1%	11.4%	4.7%	2.7%	0.7%	0.0%	0.0%	8.1%
502	50	2	3.0%	32.9%	35.1%	0.1%	0.1%	0.1%	0.0%	0.2%	0.2%	19.8%	8.2%	0.2%	0.0%	0.0%	0.0%	0.0%
503	50	27	2.5%	27.6%	9.3%	0.8%	0.6%	0.9%	0.3%	1.5%	0.1%	11.0%	4.6%	4.4%	0.7%	0.5%	21.0%	14.3%
504	50	112	3.9%	42.7%	19.2%	1.6%	1.1%	1.9%	0.6%	2.9%	0.1%	9.2%	3.8%	3.0%	0.4%	0.1%	4.9%	4.6%
505	50	25	4.1%	44.7%	13.2%	1.2%	0.8%	1.4%	0.4%	2.2%	0.2%	16.2%	6.7%	8.2%	0.8%	0.0%	0.0%	0.0%
506	50	33	4.2%	46.0%	14.2%	1.6%	1.1%	1.9%	0.6%	3.0%	0.1%	14.3%	5.9%	6.5%	0.5%	0.0%	0.0%	0.0%
507	50	23	3.9%	42.4%	20.8%	2.6%	1.9%	3.1%	1.0%	4.9%	0.1%	10.9%	4.5%	3.2%	0.7%	0.0%	0.0%	0.0%
508	50	13	4.2%	46.6%	13.5%	1.9%	1.3%	2.2%	0.7%	3.5%	0.1%	13.1%	5.4%	7.0%	0.4%	0.0%	0.0%	0.0%
509	50	39	3.6%	40.0%	19.2%	2.7%	1.9%	3.2%	1.0%	5.1%	0.1%	9.1%	3.8%	3.6%	0.8%	0.0%	0.0%	5.7%
512	50	66	3.4%	37.0%	14.7%	1.5%	1.1%	1.8%	0.6%	2.8%	0.1%	11.9%	4.9%	6.0%	0.7%	0.0%	0.0%	13.6%
513	50	6	4.2%	45.6%	17.4%	2.4%	1.7%	2.8%	0.9%	4.4%	0.1%	12.1%	5.0%	3.0%	0.6%	0.0%	0.0%	0.0%
514	50	65	3.3%	36.2%	6.8%	1.0%	0.7%	1.1%	0.4%	1.8%	0.0%	4.4%	1.8%	2.3%	0.5%	0.5%	21.4%	17.6%
515	50	118	2.7%	30.1%	14.9%	1.7%	1.2%	2.0%	0.6%	3.1%	0.1%	9.0%	3.7%	3.7%	1.0%	0.4%	16.3%	9.4%
516	50	16	3.6%	39.2%	11.9%	1.0%	0.7%	1.2%	0.4%	1.9%	0.1%	6.7%	2.8%	2.4%	0.5%	0.3%	14.0%	13.4%
517	50	52	3.9%	42.9%	17.5%	1.2%	0.8%	1.4%	0.4%	2.2%	0.1%	7.4%	3.1%	3.8%	1.1%	0.1%	4.7%	9.4%
518	50	24	4.7%	51.6%	20.1%	1.5%	1.0%	1.7%	0.5%	2.8%	0.1%	9.2%	3.8%	2.5%	0.4%	0.0%	0.0%	0.0%
519	50	22	4.3%	47.2%	22.5%	2.7%	1.9%	3.2%	1.0%	5.0%	0.1%	6.2%	2.6%	2.7%	0.6%	0.0%	0.0%	0.0%
520	50	88	3.9%	42.3%	9.4%	1.2%	0.8%	1.4%	0.4%	2.2%	0.1%	6.7%	2.8%	3.0%	0.6%	0.3%	14.4%	10.5%
521	50	108	3.1%	33.7%	16.5%	2.0%	1.4%	2.3%	0.7%	3.6%	0.1%	7.6%	3.1%	3.0%	0.7%	0.4%	16.4%	5.4%
522	50	54	5.1%	55.7%	9.0%	1.7%	1.2%	2.0%	0.6%	3.1%	0.1%	7.8%	3.2%	3.9%	0.8%	0.0%	0.0%	5.7%
523	50	8	4.7%	51.2%	23.4%	1.5%	1.1%	1.8%	0.6%	2.8%	0.1%	6.7%	2.8%	2.9%	0.4%	0.0%	0.0%	0.0%
524	50	41	5.2%	57.2%	7.8%	1.7%	1.2%	2.0%	0.6%	3.1%	0.1%	7.1%	2.9%	3.8%	0.9%	0.0%	0.0%	6.5%
525	50	12	4.3%	46.8%	22.0%	1.2%	0.9%	1.4%	0.4%	2.3%	0.1%	5.7%	2.3%	2.6%	0.3%	0.0%	0.0%	9.7%
526	50	35	2.0%	21.8%	10.3%	0.4%	0.3%	0.5%	0.2%	0.8%	0.0%	4.8%	2.0%	1.5%	0.2%	0.9%	36.5%	17.8%
527	50	101	3.0%	32.5%	16.0%	2.0%	1.4%	2.3%	0.7%	3.7%	0.1%	7.6%	3.2%	3.0%	0.7%	0.4%	17.5%	5.8%
528	50	22	0.5%	5.6%	2.4%	0.0%	0.0%	0.0%	0.0%	0.1%	0.0%	1.4%	0.6%	0.4%	0.1%	1.3%	54.8%	32.7%
529	50	159	3.4%	37.1%	17.4%	1.7%	1.2%	2.0%	0.6%	3.2%	0.1%	6.9%	2.9%	2.8%	0.5%	0.3%	13.7%	5.8%
530	50	44	2.3%	25.3%	10.2%	1.9%	1.3%	2.2%	0.7%	3.5%	0.0%	4.4%	1.8%	1.8%	0.3%	0.6%	27.2%	16.2%
531	50	159	3.4%	37.1%	17.4%	1.7%	1.2%	2.0%	0.6%	3.2%	0.1%	6.9%	2.9%	2.8%	0.5%	0.3%	13.7%	5.8%
532	50	13	4.9%	53.5%	15.6%	0.7%	0.5%	0.8%	0.3%	1.3%	0.1%	11.3%	4.7%	5.9%	0.4%	0.0%	0.0%	0.0%
533	50	36	4.3%	46.9%	21.8%	2.4%	1.7%	2.8%	0.9%	4.4%	0.1%	8.1%	3.4%	2.9%	0.6%	0.0%	0.0%	0.0%
534	50	45	2.3%	25.6%	10.4%	1.9%	1.3%	2.2%	0.7%	3.5%	0.0%	4.5%	1.9%	1.9%	0.3%	0.6%	26.8%	16.0%
535	50	160	3.4%	37.5%	18.1%	1.7%	1.2%	2.0%	0.6%	3.1%	0.1%	6.6%	2.7%	2.7%	0.5%	0.3%	13.6%	5.8%
536	50	86	3.9%	42.6%	20.4%	1.5%	1.0%	1.7%	0.5%	2.7%	0.1%	7.0%	2.9%	2.7%	0.4%	0.2%	6.4%	6.0%
537	50	40	1.7%	18.3%	7.3%	0.8%	0.6%	1.0%	0.3%	1.6%	0.0%	4.6%	1.9%	1.9%	0.2%	0.9%	37.9%	21.1%
538	50	128	3.1%	34.5%	16.5%	1.9%	1.3%	2.2%	0.7%	3.5%	0.1%	7.7%	3.2%	3.2%	0.7%	0.4%	15.1%	5.9%
539	50	55	1.6%	18.0%	5.8%	0.7%	0.5%	0.9%	0.3%	1.4%	0.1%	6.8%	2.8%	3.0%	0.5%	1.0%	41.8%	14.6%
540	50	150	3.2%	35.1%	18.5%	1.1%	0.8%	1.3%	0.4%	2.1%	0.1%	6.6%	2.7%	4.0%	1.0%	0.4%	15.1%	7.4%
543	50	84	2.8%	30.6%	9.8%	1.5%	1.1%	1.8%	0.5%	2.8%	0.1%	5.2%	2.2%	3.5%	0.3%	0.7%	27.6%	9.7%
544	50	150	3.2%	35.1%	18.5%	1.1%	0.8%	1.3%	0.4%	2.1%	0.1%	6.6%	2.7%	4.0%	1.0%	0.4%	15.1%	7.4%
545	50	84	2.8%	30.6%	9.8%	1.5%	1.1%	1.8%	0.5%	2.8%	0.1%	5.2%	2.2%	3.5%	0.3%	0.7%	27.6%	9.7%
546	50	122	2.8%	31.2%	17.4%	1.2%	0.8%	1.4%	0.4%	2.2%	0.1%	6.5%	2.7%	4.0%	1.0%	0.4%	18.7%	9.1%
547	50	163	3.0%	32.5%	18.0%	1.0%	0.7%	1.2%	0.4%	1.9%	0.1%	6.9%	2.8%	4.0%	0.9%	0.3%	14.0%	12.3%
548	50	15	5.2%	56.5%	21.0%	1.6%	1.1%	1.9%	0.6%	3.0%	0.0%	4.3%	1.8%	2.8%	0.2%	0.0%	0.0%	0.0%
549	50	139	3.5%	38.6%	13.1%	1.6%	1.1%	1.9%	0.6%	3.0%	0.1%	6.2%	2.6%	3.3%	0.3%	0.4%	17.9%	5.8%
550	50	165	3.0%	32.8%	17.5%	1.3%	0.9%	1.5%	0.5%	2.3%	0.1%	7.0%	2.9%	4.1%	0.8%	0.4%	14.8%	10.3%
551	50	107	3.4%	37.1%	12.4%	1.3%	0.9%	1.5%	0.5%	2.4%	0.0%	4.1%	1.7%	2.9%	0.1%	0.6%	23.4%	7.6%
552	50	151	2.9%	32.1%	17.7%	1.3%	0.9%	1.5%	0.5%	2.3%	0.1%	7.6%	3.1%	4.6%	0.9%	0.4%	16.3%	7.9%
553	50	1	3.0%	33.1%	35.4%	0.0%	0.0%	0.0%	0.0%	0.0%	0.2%	19.9%	8.2%	0.0%	0.0%	0.0%	0.0%	0.0%
554	50	26	2.9%	31.5%	13.1%	1.2%	0.8%	1.4%	0.4%	2.2%	0.1%	7.9%	3.3%	5.7%	0.7%	0.0%	0.0%	28.8%
555	50	179	3.7%	40.5%	13.8%	1.2%	0.9%	1.5%	0.5%	2.3%	0.0%	4.7%	2.0%	2.9%	0.2%	0.5%	19.5%	5.8%
556	50	146	2.9%	31.3%	17.6%	1.3%	0.9%	1.5%	0.5%	2.4%	0.1%	7.6%	3.2%	4.6%	0.9%	0.4%	16.8%	8.2%
557	50	179	3.7%	40.5%	13.8%	1.2%	0.9%	1.5%	0.5%	2.3%	0.0%	4.7%	2.0%	2.9%	0.2%	0.5%	19.5%	5.8%
558	50	203	2.7%	29.7%	16.6%	1.1%	0.8%	1.3%	0.4%	2.1%	0.1%	10.0%	4.2%	6.1%	0.9%	0.4%	17.3%	6.3%
559	50	60	5.7%	62.1%	12.8%	1.5%	1.1%	1.8%	0.6%	2.8%	0.1%	5.8%	2.4%	2.8%	0.7%	0.0%	0.0%	0.0%
560	50	59	4.4%	48.7%	21.8%	1.4%	1.0%	1.7%	0.5%	2.6%	0.1%	7.6%	3.2%	4.2%	0.8%	0.0%	0.0%	2.0%
561	50	128	4.5%	49.6%	21.2%	1.3%	0.9%	1.5%	0.5%	2.4%	0.1%	6.7%	2.8%	3.2%	0.5%	0.0%	1.3%	3.3%
562	50	100	5.0%	55.0%	13.6%	1.7%	1.2%	1.9%	0.6%	3.1%	0.1%	6.5%	2.7%	3.1%	0.7%	0.0%	1.7%	3.1%
563	50	104	5.4%	59.5%	15.9%	1.6%	1.2%	1.9%	0.6%	3.0%	0.1%	5.0%	2.1%	2.3%	0.5%	0.0%	0.0%	0.9%
564	50	81	4.3%	47.0%	22.6%	1.3%	0.9%	1.5%	0.5%	2.4%	0.1%	8.2%	3.4%	4.6%	0.8%	0.0%	0.0%	2.5%
565	50	40	3.9%	43.0%	17.3%	2.1%	1.5%	2.4%	0.8%	3.8%	0.1%	7.8%	3.2%	3.5%	0.6%	0.1%	4.3%	5.6%
566	50	91	5.0%	54.5%	20.6%	1.7%	1.2%	1.9%	0.6%	3.1%	0.0%	4.0%	1.7%	1.2%	0.2%	0.0%	1.9%	2.4%
567	50	5	5.2%	57.1%	21.3%	1.2%	0.9%	1.4%	0.4%	2.2%	0.1%	6.3%	2.6%	1.2%	0.1%	0.0%	0.0%	0.0%
568	50	19	3.0%	32.9%	11.2%	2.0%	1.4%	2.4%	0.7%	3.8%	0.2%	15.2%	6.3%	6.4%	1.4%	0.0%	0.0%	13.2%
569	50	2	2.7%	29.4%	31.4%	0.9%	0.6%	1.1%	0.3%	1.7%	0.2%	17.6%	7.3%	6.1%	0.8%	0.0%	0.0%	0.0%
570	50	4	3.7%	41.0%	19.1%	2.7%	1.9%	3.2%	1.0%	5.1%	0.1%	10.1%	4.2%	6.0%	1.7%	0.0%	0.0%	0.0%
571	50	45	3.3%	36.5%	19.8%	0.9%	0.6%	1.0%	0.3%	1.6%	0.1%	8.0%	3.3%	4.0%	0.4%	0.0%	0.0%	20.0%
572	50	5	1.5%	16.9%	9.7%	0.8%	0.5%	0.9%	0.3%	1.4%	0.1%	11.0%	4.6%	5.2%	1.2%	0.0%	0.0%	45.9%
573	50	42	3.1%	33.5%	18.3%	0.6%	0.4%	0.7%	0.2%	1.1%	0.1%	7.5%	3.1%	3.7%	0.4%	0.0%	0.0%	27.4%
574	50	23	3.2%	34.7%	12.1%	1.9%	1.3%	2.2%	0.7%	3.5%	0.2%	15.2%	6.3%	6.5%	1.3%	0.0%	0.0%	11.0%
575	50	3	4.5%	48.9%	20.6%	1.2%	0.8%	1.4%	0.4%	2.2%	0.1%	11.6%	4.8%	3.0%	0.6%	0.0%	0.0%	0.0%
576	50	31	3.5%	38.2%	12.5%	2.0%	1.4%	2.3%	0.7%	3.7%	0.1%	13.2%	5.5%	5.9%	1.1%	0.0%	0.0%	10.0%
577	50	4	1.1%	12.4%	13.3%	0.0%	0.0%	0.0%	0.0%	0.0%	0.1%	7.5%	3.1%	0.0%	0.0%	0.0%	0.0%	62.6%
578	50	10	3.1%	34.5%	11.1%	1.6%	1.1%	1.9%	0.6%	3.0%	0.1%	10.5%	4.3%	5.2%	0.4%	0.0%	0.0%	22.6%
579	50	2	2.8%	30.7%	32.8%	1.2%	0.9%	1.4%	0.4%	2.2%	0.2%	18.5%	7.7%	1.1%	0.0%	0.0%	0.0%	0.0%
580	50	5	2.6%	28.8%	9.9%	0.5%	0.4%	0.6%	0.2%	1.0%	0.1%	5.6%	2.3%	1.0%	0.0%	0.0%	0.0%	46.9%
581	50	7	2.0%	22.1%	8.2%	1.3%	0.9%	1.6%	0.5%	2.5%	0.1%	13.6%	5.6%	7.3%	0.3%	0.0%	0.0%	34.0%
582	50	63	4.7%	51.5%	17.9%	0.9%	0.6%	1.0%	0.3%	1.7%	0.1%	9.6%	4.0%	6.0%	0.4%	0.0%	0.0%	1.4%
583	50	59	4.7%	51.9%	18.2%	0.8%	0.5%	0.9%	0.3%	1.4%	0.1%	10.2%	4.2%	6.4%	0.4%	0.0%	0.0%	0.0%
584	50	59	4.7%	51.9%	18.2%	0.8%	0.5%	0.9%	0.3%	1.4%	0.1%	10.2%	4.2%	6.4%	0.4%	0.0%	0.0%	0.0%
585	50	116	4.1%	45.4%	20.9%	1.6%	1.1%	1.8%	0.6%	2.9%	0.1%	10.7%	4.4%	5.7%	0.5%	0.0%	0.0%	0.0%
586	50	82	4.3%	47.2%	14.4%	1.1%	0.8%	1.3%	0.4%	2.1%	0.1%	13.9%	5.8%	7.8%	0.7%	0.0%	0.0%	0.0%
587	50	30	3.5%	38.5%	32.3%	4.0%	2.8%	4.7%	1.5%	7.5%	0.0%	3.0%	1.2%	0.9%	0.1%	0.0%	0.0%	0.0%
588	70	305	4.0%	43.8%	24.2%	1.7%	1.2%	2.0%	0.6%	3.2%	0.1%	8.6%	3.6%	4.3%	1.0%	0.0%	1.7%	0.0%
589	70	135	3.1%	33.6%	19.1%	2.2%	1.5%	2.6%	0.8%	4.1%	0.1%	12.1%	5.0%	7.7%	2.2%	0.1%	5.9%	0.0%
590	70	305	4.0%	43.8%	24.2%	1.7%	1.2%	2.0%	0.6%	3.2%	0.1%	8.6%	3.6%	4.3%	1.0%	0.0%	1.7%	0.0%
591	70	229	3.4%	36.8%	18.5%	2.2%	1.6%	2.6%	0.8%	4.2%	0.1%	11.7%	4.9%	6.8%	1.6%	0.1%	4.7%	0.0%
594	50	77	2.7%	29.5%	12.0%	1.0%	0.7%	1.1%	0.3%	1.8%	0.1%	9.5%	3.9%	4.8%	0.4%	0.5%	19.6%	12.2%
595	50	107	3.2%	35.0%	17.4%	1.8%	1.3%	2.1%	0.7%	3.4%	0.1%	8.2%	3.4%	3.6%	0.7%	0.4%	18.0%	0.7%
596	50	64	2.7%	29.2%	11.3%	0.8%	0.5%	0.9%	0.3%	1.4%	0.1%	8.8%	3.6%	4.7%	0.3%	0.6%	23.7%	11.3%
597	50	147	3.3%	36.4%	19.6%	1.7%	1.2%	2.0%	0.6%	3.2%	0.1%	8.8%	3.6%	4.6%	0.7%	0.3%	13.1%	0.5%
598	50	89	3.3%	36.0%	12.5%	1.2%	0.8%	1.4%	0.4%	2.2%	0.1%	11.4%	4.7%	6.1%	0.4%	0.3%	11.2%	8.1%
599	50	94	3.2%	34.6%	23.7%	1.3%	0.9%	1.6%	0.5%	2.5%	0.1%	9.2%	3.8%	5.5%	0.9%	0.3%	11.2%	0.8%
600	50	79	4.0%	43.7%	27.2%	1.1%	0.8%	1.3%	0.4%	2.1%	0.1%	9.0%	3.7%	6.2%	0.4%	0.0%	0.0%	0.0%
601	50	82	3.7%	40.9%	27.8%	1.3%	0.9%	1.5%	0.5%	2.4%	0.1%	10.1%	4.2%	5.8%	0.7%	0.0%	0.0%	0.0%
602	50	53	3.4%	37.7%	23.1%	1.6%	1.1%	1.9%	0.6%	3.0%	0.1%	11.0%	4.6%	6.8%	0.8%	0.0%	0.0%	4.2%
603	50	2	1.9%	21.4%	22.9%	6.9%	4.9%	8.1%	2.5%	12.8%	0.1%	12.8%	5.3%	0.3%	0.1%	0.0%	0.0%	0.0%
604	50	82	3.6%	39.6%	19.8%	2.0%	1.4%	2.3%	0.7%	3.7%	0.1%	11.9%	4.9%	6.5%	0.8%	0.0%	0.0%	2.7%
605	50	79	3.7%	41.1%	20.5%	1.8%	1.3%	2.2%	0.7%	3.4%	0.1%	12.4%	5.1%	6.8%	0.8%	0.0%	0.0%	0.0%
606	50	11	4.1%	45.5%	16.5%	2.7%	1.9%	3.1%	1.0%	5.0%	0.1%	11.7%	4.8%	3.3%	0.3%	0.0%	0.0%	0.0%
607	50	1	3.0%	33.2%	35.4%	0.0%	0.0%	0.0%	0.0%	0.0%	0.2%	19.9%	8.3%	0.0%	0.0%	0.0%	0.0%	0.0%
608	50	120	3.0%	33.4%	11.4%	1.5%	1.0%	1.7%	0.5%	2.7%	0.1%	6.3%	2.6%	2.5%	0.6%	0.7%	29.1%	2.7%

Traffic Flows and Breakdown by 16 Vehicle Classes (Year 2036)

Link No.	Speed Limit	Total Vehicle	19 - Motorcycles (MC)	01 - Private Cars (PC)	03 - Taxi	14 - Non-franchised Bus <=6.4t	15 - Non-franchised Bus 6.4-15t	16 - Non-franchised Bus >15t	12 - Private Light Bus <=3.5t	13 - Private Light Bus >3.5t	04 - Light Goods Vehicles <=2.5t	05 - Lt Goods Vehicles 2.5-3.5t	06 - Light Goods Vehicles >3.5t	07 - Heavy Goods Vehicles <=15t	08 - Heavy Goods Vehicles >15t	17 - Franchised Bus (SD)	18 - Franchised Bus (DD)	11 - Public Light Buses
	km/hr	0400-0500																
609	50	190	3.1%	33.8%	18.3%	0.8%	0.6%	1.0%	0.3%	1.5%	0.1%	7.8%	3.2%	5.0%	0.5%	0.4%	16.4%	7.3%
610	50	262	3.0%	33.4%	16.9%	1.1%	0.8%	1.3%	0.4%	2.1%	0.1%	7.5%	3.1%	4.3%	0.5%	0.4%	17.0%	8.1%
611	50	127	1.9%	20.7%	13.0%	1.1%	0.7%	1.2%	0.4%	2.0%	0.1%	6.2%	2.6%	3.7%	0.2%	0.7%	30.4%	15.0%
612	70	102	3.4%	37.0%	16.7%	1.8%	1.3%	2.1%	0.7%	3.3%	0.1%	8.5%	3.5%	2.4%	0.2%	0.0%	0.8%	18.2%
613	70	166	3.7%	40.5%	23.1%	2.7%	1.9%	3.2%	1.0%	5.1%	0.1%	8.3%	3.5%	3.8%	0.7%	0.0%	0.4%	2.0%
614	70	166	3.7%	40.5%	23.1%	2.7%	1.9%	3.2%	1.0%	5.1%	0.1%	8.3%	3.5%	3.8%	0.7%	0.0%	0.4%	2.0%
615	70	102	3.4%	37.0%	16.7%	1.8%	1.3%	2.1%	0.7%	3.3%	0.1%	8.5%	3.5%	2.4%	0.2%	0.0%	0.8%	18.2%
617	50	162	3.1%	34.1%	10.5%	2.0%	1.4%	2.4%	0.7%	3.8%	0.1%	6.5%	2.7%	3.1%	0.1%	0.6%	25.5%	3.1%
618	70	187	4.5%	49.2%	20.2%	1.0%	0.7%	1.2%	0.4%	1.8%	0.1%	8.8%	3.6%	3.9%	0.5%	0.0%	0.0%	4.2%
619	50	297	3.6%	39.2%	15.1%	1.6%	1.2%	1.9%	0.6%	3.1%	0.1%	7.5%	3.1%	4.0%	0.4%	0.4%	15.9%	2.4%
620	50	199	4.1%	45.2%	16.4%	1.8%	1.3%	2.1%	0.6%	3.3%	0.1%	8.4%	3.5%	4.8%	0.4%	0.1%	4.4%	3.5%
621	50	104	3.7%	41.0%	13.5%	1.6%	1.2%	1.9%	0.6%	3.0%	0.1%	6.4%	2.6%	2.3%	0.6%	0.3%	11.0%	10.2%
622	50	217	4.2%	45.8%	16.7%	1.8%	1.2%	2.1%	0.6%	3.3%	0.1%	8.4%	3.5%	4.6%	0.4%	0.1%	4.0%	3.3%
623	50	207	4.2%	45.8%	16.8%	1.7%	1.2%	2.0%	0.6%	3.2%	0.1%	8.4%	3.5%	4.6%	0.5%	0.1%	4.2%	3.1%
624	50	156	4.1%	44.5%	17.4%	1.2%	0.8%	1.4%	0.4%	2.2%	0.1%	9.0%	3.7%	4.7%	0.5%	0.1%	5.6%	4.1%
625	50	163	3.4%	37.0%	13.8%	1.5%	1.1%	1.8%	0.5%	2.8%	0.1%	6.6%	2.7%	2.3%	0.4%	0.2%	7.1%	18.8%
627	50	104	3.7%	41.0%	13.5%	1.6%	1.2%	1.9%	0.6%	3.0%	0.1%	6.4%	2.6%	2.3%	0.6%	0.3%	11.0%	10.2%
628	50	59	2.7%	29.9%	14.5%	1.2%	0.9%	1.5%	0.5%	2.3%	0.1%	6.9%	2.9%	2.3%	0.2%	0.0%	0.0%	34.2%
629	70	187	4.5%	49.2%	20.2%	1.0%	0.7%	1.2%	0.4%	1.8%	0.1%	8.8%	3.6%	3.9%	0.5%	0.0%	0.0%	4.2%
630	70	277	3.8%	41.8%	18.9%	1.9%	1.3%	2.2%	0.7%	3.5%	0.1%	9.8%	4.1%	4.1%	0.5%	0.0%	0.0%	7.3%
631	50	55	3.9%	42.7%	15.6%	2.4%	1.7%	2.8%	0.9%	4.4%	0.1%	6.8%	2.8%	2.7%	0.6%	0.2%	8.7%	3.8%
632	50	72	3.6%	39.7%	13.7%	1.9%	1.4%	2.3%	0.7%	3.6%	0.1%	8.8%	3.6%	2.7%	0.4%	0.2%	10.0%	7.1%
633	50	18	2.4%	26.1%	11.7%	0.9%	0.6%	1.0%	0.3%	1.6%	0.1%	9.0%	3.7%	3.4%	0.7%	0.6%	26.4%	11.5%
634	50	63	3.5%	38.8%	13.3%	1.8%	1.3%	2.1%	0.7%	3.4%	0.1%	9.8%	4.1%	3.1%	0.5%	0.3%	11.4%	5.8%
640	50	20	4.4%	48.5%	21.6%	2.3%	1.6%	2.7%	0.8%	4.2%	0.1%	7.8%	3.2%	2.5%	0.3%	0.0%	0.0%	0.0%
641	50	36	4.1%	45.2%	20.3%	2.0%	1.4%	2.3%	0.7%	3.7%	0.1%	8.7%	3.6%	2.7%	0.2%	0.0%	0.0%	4.9%
642	50	87	3.3%	36.5%	15.6%	1.7%	1.2%	2.0%	0.6%	3.1%	0.1%	8.3%	3.5%	2.9%	0.4%	0.0%	0.0%	20.9%
643	50	110	3.4%	37.7%	17.1%	1.8%	1.3%	2.1%	0.6%	3.3%	0.1%	8.7%	3.6%	3.3%	0.5%	0.0%	0.0%	16.5%
644	50	74	3.1%	34.1%	15.5%	1.7%	1.2%	2.0%	0.6%	3.1%	0.1%	8.7%	3.6%	3.6%	0.7%	0.0%	0.0%	22.1%
645	50	36	3.7%	40.2%	19.1%	2.1%	1.5%	2.5%	0.8%	4.0%	0.1%	12.4%	5.1%	5.4%	1.3%	0.0%	0.0%	1.7%
646	50	9	4.0%	43.8%	22.1%	1.3%	0.9%	1.6%	0.5%	2.5%	0.1%	12.2%	5.1%	5.3%	0.6%	0.0%	0.0%	0.0%
647	50	51	2.8%	30.4%	10.5%	1.9%	1.3%	2.2%	0.7%	3.5%	0.1%	12.8%	5.3%	7.0%	0.2%	0.1%	3.4%	17.8%
648	50	104	2.9%	31.8%	14.3%	2.4%	1.7%	2.8%	0.9%	4.4%	0.1%	11.5%	4.8%	5.4%	0.1%	0.0%	1.7%	15.2%
649	50	90	3.2%	35.1%	16.0%	2.7%	1.9%	3.2%	1.0%	5.0%	0.1%	12.8%	5.3%	6.0%	0.2%	0.0%	1.9%	5.6%
650	50	90	2.9%	32.1%	15.6%	3.2%	2.3%	3.8%	1.2%	6.0%	0.1%	13.2%	5.5%	4.7%	0.1%	0.0%	1.9%	7.4%
651	50	25	4.1%	45.1%	17.1%	0.7%	0.5%	0.8%	0.2%	1.2%	0.1%	14.3%	5.9%	9.4%	0.4%	0.0%	0.0%	0.0%
652	50	24	3.1%	34.1%	15.4%	2.5%	1.8%	3.0%	0.9%	4.7%	0.2%	15.9%	6.6%	5.0%	0.1%	0.0%	0.0%	6.6%
653	50	19	5.1%	56.5%	18.2%	2.1%	1.5%	2.5%	0.8%	3.9%	0.1%	4.9%	2.1%	2.2%	0.2%	0.0%	0.0%	0.0%
654	50	2	2.9%	31.5%	29.8%	1.1%	0.8%	1.3%	0.4%	2.0%	0.2%	16.8%	7.0%	4.8%	1.5%	0.0%	0.0%	0.0%
657	50	22	5.0%	54.6%	18.2%	2.3%	1.6%	2.7%	0.8%	4.2%	0.1%	6.2%	2.6%	1.7%	0.2%	0.0%	0.0%	0.0%
658	50	19	4.8%	53.0%	23.6%	1.2%	0.9%	1.4%	0.4%	2.3%	0.1%	7.3%	3.0%	1.9%	0.1%	0.0%	0.0%	0.0%
659	50	18	5.1%	56.2%	18.5%	2.5%	1.8%	2.9%	0.9%	4.6%	0.0%	3.5%	1.5%	2.4%	0.1%	0.0%	0.0%	0.0%
660	50	7	4.1%	45.3%	19.3%	4.4%	3.1%	5.1%	1.6%	8.1%	0.0%	4.4%	1.8%	2.7%	0.1%	0.0%	0.0%	0.0%
661	50	53	3.7%	40.9%	19.4%	2.3%	1.6%	2.7%	0.9%	4.3%	0.1%	8.7%	3.6%	6.3%	0.6%	0.1%	4.6%	0.0%
662	50	57	4.3%	47.2%	25.2%	2.0%	1.4%	2.4%	0.7%	3.8%	0.1%	5.6%	2.3%	4.9%	0.1%	0.0%	0.0%	0.0%
665	70	18	4.4%	47.8%	17.4%	3.8%	2.7%	4.5%	1.4%	7.1%	0.1%	5.1%	2.1%	3.1%	0.5%	0.0%	0.0%	0.0%
669	70	109	3.1%	33.6%	22.0%	3.7%	2.6%	4.3%	1.3%	6.9%	0.1%	9.0%	3.7%	5.2%	1.3%	0.1%	3.0%	0.0%
670	50	70	3.2%	35.3%	24.7%	1.8%	1.3%	2.1%	0.7%	3.4%	0.1%	10.5%	4.3%	6.0%	1.8%	0.1%	4.7%	0.0%
671	70	39	2.8%	30.6%	17.3%	7.0%	5.0%	8.2%	2.6%	13.0%	0.1%	6.5%	2.7%	3.7%	0.5%	0.0%	0.0%	0.0%
672	70	58	3.3%	36.1%	17.3%	6.0%	4.2%	7.0%	2.2%	11.2%	0.1%	6.1%	2.5%	3.5%	0.5%	0.0%	0.0%	0.0%
674	50	177	4.6%	50.9%	20.1%	1.8%	1.3%	2.1%	0.7%	3.4%	0.1%	7.5%	3.1%	2.6%	0.2%	0.0%	1.4%	0.3%
675	50	57	4.2%	45.7%	23.0%	1.9%	1.3%	2.2%	0.7%	3.5%	0.1%	6.9%	2.9%	2.1%	0.2%	0.1%	4.3%	1.0%
676	50	15	4.8%	52.5%	20.2%	2.6%	1.8%	3.0%	0.9%	4.8%	0.1%	5.6%	2.3%	1.4%	0.1%	0.0%	0.0%	0.0%
677	50	11	4.8%	52.6%	24.0%	1.5%	1.1%	1.8%	0.6%	2.9%	0.1%	6.2%	2.6%	1.7%	0.1%	0.0%	0.0%	0.0%
678	50	28	3.6%	39.9%	18.8%	1.8%	1.3%	2.2%	0.7%	3.4%	0.2%	14.7%	6.1%	6.6%	0.8%	0.0%	0.0%	0.0%
679	50	25	3.8%	42.1%	23.6%	0.4%	0.3%	0.5%	0.1%	0.7%	0.1%	12.2%	5.1%	10.4%	0.7%	0.0%	0.0%	0.0%
680	50	34	3.7%	40.8%	14.6%	1.1%	0.8%	1.3%	0.4%	2.1%	0.1%	8.0%	3.3%	3.2%	0.5%	0.0%	0.0%	20.2%
681	50	49	4.4%	47.9%	17.8%	1.1%	0.8%	1.3%	0.4%	2.1%	0.1%	10.0%	4.1%	6.4%	0.3%	0.0%	0.0%	3.3%
682	50	11	3.4%	37.7%	37.8%	0.8%	0.6%	1.0%	0.3%	1.6%	0.1%	9.1%	3.8%	3.2%	0.6%	0.0%	0.0%	0.0%
683	50	22	3.0%	32.9%	18.3%	3.0%	2.1%	3.6%	1.1%	5.6%	0.1%	14.4%	6.0%	7.0%	0.1%	0.0%	0.0%	2.7%
684	50	22	4.9%	53.4%	20.5%	1.7%	1.2%	2.0%	0.6%	3.2%	0.1%	6.7%	2.8%	2.5%	0.4%	0.0%	0.0%	0.0%
685	50	39	4.0%	43.9%	19.8%	1.5%	1.1%	1.8%	0.5%	2.8%	0.1%	12.5%	5.2%	6.0%	0.8%	0.0%	0.0%	0.0%
686	50	76	3.1%	33.7%	14.1%	1.2%	0.9%	1.4%	0.4%	2.2%	0.1%	13.5%	5.6%	9.1%	0.4%	0.1%	2.3%	11.8%
687	50	23	3.0%	32.8%	33.2%	1.0%	0.7%	1.2%	0.4%	1.9%	0.1%	14.1%	5.8%	5.5%	0.1%	0.0%	0.0%	0.0%
688	50	22	4.1%	45.4%	25.2%	1.9%	1.4%	2.3%	0.7%	3.6%	0.1%	6.4%	2.7%	2.8%	0.0%	0.1%	3.3%	0.0%
689	50	60	4.6%	50.3%	18.5%	1.7%	1.2%	2.0%	0.6%	3.1%	0.1%	6.3%	2.6%	2.3%	0.2%	0.1%	2.9%	3.7%
690	50	60	4.6%	50.1%	18.4%	1.7%	1.2%	2.1%	0.6%	3.3%	0.1%	6.3%	2.6%	2.2%	0.2%	0.1%	2.9%	3.7%
691	50	50	3.5%	38.8%	28.8%	1.5%	1.1%	1.8%	0.6%	2.8%	0.1%	10.6%	4.4%	4.4%	0.1%	0.0%	1.4%	0.0%
692	50	50	3.5%	38.8%	28.8%	1.5%	1.1%	1.8%	0.6%	2.8%	0.1%	10.6%	4.4%	4.4%	0.1%	0.0%	1.4%	0.0%
693	50	25	3.9%	42.9%	9.9%	1.1%	0.8%	1.3%	0.4%	2.0%	0.2%	21.4%	8.9%	6.7%	0.6%	0.0%	0.0%	0.0%
695	50	63	3.2%	34.8%	28.2%	1.4%	1.0%	1.7%	0.5%	2.7%	0.1%	14.0%	5.8%	5.2%	0.0%	0.0%	1.1%	0.0%
696	50	1	3.0%	33.2%	35.4%	0.0%	0.0%	0.0%	0.0%	0.0%	0.2%	19.9%	8.3%	0.0%	0.0%	0.0%	0.0%	0.0%
697	50	27	3.8%	42.1%	19.4%	1.7%	1.2%	2.0%	0.6%	3.1%	0.1%	6.2%	2.6%	5.1%	0.3%	0.2%	9.5%	2.2%
698	70	93	5.1%	56.3%	8.5%	1.6%	1.1%	1.9%	0.6%	3.0%	0.1%	8.8%	3.6%	6.1%	0.0%	0.1%	3.1%	0.0%
699	50	39	0.1%	1.3%	1.4%	0.0%	0.0%	0.0%	0.0%	0.0%	0.0%	0.8%	0.3%	0.0%	0.0%	2.1%	88.8%	5.3%
700	70	353	3.3%	36.3%	22.5%	1.3%	0.9%	1.5%	0.5%	2.4%	0.1%	7.1%	3.0%	3.0%	0.2%	0.2%	6.8%	10.9%
701	70	119	3.5%	38.9%	11.1%	3.2%	2.3%	3.8%	1.2%	6.0%	0.1%	12.1%	5.0%	6.6%	0.6%	0.1%	3.0%	2.5%
702	70	359	3.3%	36.3%	23.1%	1.3%	1.0%	1.6%	0.5%	2.5%	0.1%	6.9%	2.9%	2.9%	0.2%	0.2%	6.7%	10.7%
704	70	393	3.3%	36.4%	18.5%	0.9%	0.7%	1.1%	0.3%	1.7%	0.1%	6.7%	2.8%	3.5%	0.2%	0.3%	13.7%	9.8%
705	70	462	3.4%	37.6%	19.6%	0.9%	0.7%	1.1%	0.3%	1.7%	0.1%	6.8%	2.8%	3.5%	0.2%	0.3%	11.9%	9.0%
706	70	273	3.1%	33.8%	21.8%	1.2%	0.8%	1.4%	0.4%	2.2%	0.1%	9.5%	3.9%	3.7%	0.5%	0.1%	5.7%	11.7%
712	50	96	3.5%	38.2%	20.4%	4.4%	3.1%	5.2%	1.6%	8.2%	0.1%	6.4%	2.6%	4.6%	0.4%	0.0%	0.6%	0.6%
713	50	5	1.5%	16.3%	14.7%	0.6%	0.4%	0.7%	0.2%	1.1%	0.1%	6.3%	2.6%	2.2%	0.3%	1.2%	51.6%	0.0%
714	50	5	3.1%	34.0%	24.4%	1.6%	1.1%	1.9%	0.6%	3.0%	0.1%	14.2%	5.9%	8.1%	2.0%	0.0%	0.0%	0.0%
715	50	3	2.8%	30.6%	29.1%	1.2%	0.8%	1.4%	0.4%	2.1%	0.2%	15.1%	6.3%	8.3%	1.8%	0.0%	0.0%	0.0%
716	50	21	2.9%	31.7%	24.9%	0.9%	0.6%	1.0%	0.3%	1.6%	0.1%	8.0%	3.3%	3.1%	0.4%	0.5%	20.8%	0.0%
717	50	135	3.7%	40.6%	23.0%	2.4%	1.7%	2.9%	0.9%	4.5%	0.1%	8.1%	3.4%	5.6%	0.4%	0.1%	2.6%	0.0%
718	50	219	3.6%	39.9%	21.3%	2.7%	1.9%	3.1%	1.0%	4.9%	0.1%	8.8%	3.6%	5.6%	0.7%	0.0%	1.8%	0.9%
719	50	113	3.9%	42.6%	19.0%	2.8%	2.0%	3.2%	1.0%	5.1%	0.1%	9.2%	3.8%	4.1%	0.4%	0.0%	0.5%	2.3%
720	50	32	3.7%	40.3%	23.4%	4.1%	2.9%	4.8%	1.5%	7.6%	0.1%	5.5%	2.3%	3.6%	0.5%	0.0%	0.0%	0.0%
721	50	60	2.9%	31.5%	22.1%	2.0%	1.4%	2.4%	0.7%	3.7%	0.1%	5.0%	2.1%	3.0%	0.2%	0.2%	8.9%	13.8%
722	50	64	2.7%	29.8%	22.6%	1.2%	0.9%	1.5%	0.5%	2.3%	0.1%	7.0%	2.9%	4.0%	0.3%	0.2%	9.3%	14.8%
723	50	165	3.2%	35.3%	20.7%	3.3%	2.3%	3.8%	1.2%	6.0%	0.1%	7.2%	3.0%	3.0%	0.3%	0.1%	2.6%	8.0%
724	50	381	3.9%	42.6%	25.8%	1.9%	1.3%	2.2%	0.7%	3.5%	0.1%	6.3%	2.6%	2.8%	0.3%	0.1%	2.3%	3.8%
725	50	37	3.3%	36.7%	18.5%	2.2%	1.6%	2.6%	0.8%	4.1%	0.1%	7.2%	3.0%	1.9%	0.1%	0.3%	11.7%	6.0%
726	50	183	4.5%	49.2%	27.6%	0.6%	0.4%	0.7%	0.2%	1.1%	0.1%	6.8%	2.8%	2.3%	0.1%	0.1%	2.7%	0.9%
727	50	59	4.3%	47.3%	28.5%	0.5%	0.3%	0.6%	0.2%	0.9%	0.1%	9.9%	4.1%	3.2%	0.2%	0.0%	0.0%	0.0%
728	50	26	3.2%	35.2%	17.7%	2.5%	1.8%	2.9%	0.9%	4.6%	0.2%	16.5%	6.9%	6.4%	1.3%	0.0%	0.0%	0.0%
729	50	38	4.3%	47.4%	29.1%	1.4%	1.0%	1.6%	0.5%	2.6%	0.1%	5.6%	2.3%	2.0%	0.1%	0.0%	0.0%	2.0%
730	50	30	3.2%	35.3%	19.8%	3.8%	2.7%	4.5%	1.4%	7.1%	0.1%	9.7%	4.0%	5.0%	1.3%	0.0%	0.0%	1.9%
731	50	54	3.2%	35.1%	19.2%	3.0%	2.1%	3.5%	1.1%	5.5%	0.1%	11.6%	4.8%	5.0%	1.0%	0.1%	2.4%	2.2%
732	50	97	3.8%	41.3%	24.4%	1.7%	1.2%	2.0%	0.6%	3.2%	0.1%	8.4%	3.5%	3.1%	0.2%	0.0%	1.5%	5.0%
733	50	11	2.7%	30.1%	20.1%	1.5%	1.1%	1.8%	0.6%	2.9%	0.2%	19.0%	7.9%	5.1%	0.5%	0.0%	0.0%	6.5%
734	50	2	2.6%	28.1%	30.0%	0.5%	0.4%	0.6%	0.2%	1.0%	0.2%	22.1%	9.2%	4.8%	0.3%	0.0%	0.0%	0.0%
735	50	10	3.6%	39.6%	25.5%	2.5%	1.7%	2.9%	0.9%	4.6%	0.1%	10.6%	4.4%	3.3%	0.2%	0.0%	0.0%	0.0%

Traffic Flows and Breakdown by 16 Vehicle Classes (Year 2036)

Link No.	Speed Limit	Total Vehicle	19 - Motorcycles (MC)	01 - Private Cars (PC)	03 - Taxi	14 - Non-franchised Bus <=6.4t	15 - Non-franchised Bus 6.4-15t	16 - Non-franchised Bus >15t	12 - Private Light Bus <=3.5t	13 - Private Light Bus >3.5t	04 - Light Goods Vehicles <=2.5t	05 - Lt Goods Vehicles 2.5-3.5t	06 - Light Goods Vehicles >3.5t	07 - Heavy Goods Vehicles <=15t	08 - Heavy Goods Vehicles >15t	17 - Franchised Bus (SD)	18 - Franchised Bus (DD)	11 - Public Light Buses
	km/hr	0400-0500																
736	50	74	3.3%	36.3%	24.1%	2.2%	1.5%	2.5%	0.8%	4.0%	0.1%	12.4%	5.2%	4.2%	0.5%	0.0%	0.0%	2.8%
737	50	5	2.0%	22.3%	16.5%	1.5%	1.0%	1.7%	0.5%	2.7%	0.2%	20.8%	8.6%	6.1%	0.8%	0.0%	0.0%	15.2%
738	50	48	2.9%	32.2%	20.9%	3.0%	2.1%	3.5%	1.1%	5.6%	0.1%	13.5%	5.6%	4.5%	0.5%	0.0%	0.0%	4.3%
739	50	38	2.9%	31.4%	21.6%	1.3%	0.9%	1.6%	0.5%	2.5%	0.1%	11.4%	4.7%	3.7%	0.5%	0.1%	3.8%	12.9%
740	50	76	3.4%	37.9%	23.9%	1.3%	0.9%	1.5%	0.5%	2.4%	0.1%	13.1%	5.4%	3.4%	0.2%	0.1%	2.5%	3.5%
741	50	30	3.0%	33.4%	21.3%	2.0%	1.4%	2.4%	0.7%	3.8%	0.1%	12.1%	5.0%	3.4%	0.2%	0.0%	0.0%	11.2%
742	50	38	3.3%	36.0%	18.5%	1.4%	1.0%	1.6%	0.5%	2.6%	0.0%	2.9%	1.2%	0.9%	0.1%	0.2%	6.9%	23.0%
743	50	50	3.3%	36.7%	18.9%	2.0%	1.4%	2.4%	0.7%	3.7%	0.0%	4.6%	1.9%	1.3%	0.1%	0.1%	5.2%	17.5%
745	50	51	3.0%	33.0%	23.3%	2.0%	1.4%	2.4%	0.7%	3.8%	0.1%	12.9%	5.3%	3.8%	0.4%	0.1%	2.6%	5.2%
746	50	21	2.0%	21.7%	9.5%	2.6%	1.9%	3.1%	1.0%	4.9%	0.1%	13.9%	5.8%	3.7%	0.0%	0.2%	6.8%	22.9%
749	70	564	4.7%	51.9%	10.0%	2.5%	1.8%	2.9%	0.9%	4.6%	0.1%	7.7%	3.2%	5.2%	0.2%	0.1%	3.2%	1.1%
750	70	583	4.1%	45.1%	12.5%	2.9%	2.1%	3.4%	1.1%	5.5%	0.1%	9.8%	4.1%	5.6%	0.6%	0.0%	2.0%	1.1%
751	70	212	4.6%	50.7%	22.0%	1.0%	0.7%	1.2%	0.4%	1.8%	0.1%	8.7%	3.6%	5.0%	0.3%	0.0%	0.0%	0.0%
752	70	176	3.4%	37.1%	23.9%	2.0%	1.4%	2.3%	0.7%	3.6%	0.1%	12.6%	5.2%	4.8%	0.4%	0.1%	2.3%	0.0%
753	70	219	4.4%	48.3%	20.6%	0.9%	0.7%	1.1%	0.3%	1.8%	0.1%	11.2%	4.6%	4.4%	0.4%	0.0%	1.1%	0.0%
754	70	176	3.7%	41.0%	23.5%	2.5%	1.8%	2.9%	0.9%	4.6%	0.1%	8.9%	3.7%	3.8%	0.7%	0.0%	1.7%	0.0%
755	70	65	4.2%	45.7%	18.3%	1.1%	0.8%	1.3%	0.4%	2.0%	0.1%	14.3%	5.9%	5.2%	0.7%	0.0%	0.0%	0.0%
756	70	64	3.5%	38.1%	23.8%	1.5%	1.0%	1.7%	0.5%	2.7%	0.1%	11.0%	4.6%	5.4%	1.1%	0.1%	4.8%	0.0%
757	50	70	3.5%	38.5%	24.0%	3.7%	2.6%	4.4%	1.4%	7.0%	0.1%	7.7%	3.2%	3.3%	0.6%	0.0%	0.0%	0.0%
759	50	104	4.5%	49.8%	24.9%	1.0%	0.7%	1.2%	0.4%	1.9%	0.1%	7.5%	3.1%	2.6%	0.2%	0.0%	0.0%	2.1%
760	50	78	3.9%	43.3%	28.3%	1.8%	1.2%	2.1%	0.6%	3.3%	0.1%	7.4%	3.1%	2.2%	0.1%	0.0%	1.1%	1.5%
761	50	101	4.2%	46.0%	25.6%	1.3%	0.9%	1.5%	0.5%	2.3%	0.1%	8.6%	3.6%	3.9%	0.2%	0.0%	0.3%	1.2%
777	70	340	4.8%	52.4%	8.9%	2.5%	1.8%	2.9%	0.9%	4.7%	0.1%	7.3%	3.0%	5.3%	0.1%	0.1%	4.3%	0.9%
778	50	9	3.4%	37.3%	24.6%	2.8%	1.9%	3.2%	1.0%	5.1%	0.1%	10.0%	4.1%	5.6%	0.8%	0.0%	0.0%	0.0%
779	50	246	3.4%	37.5%	24.0%	2.5%	1.7%	2.9%	0.9%	4.6%	0.1%	11.2%	4.7%	4.4%	0.5%	0.0%	1.6%	0.0%
780	50	276	4.5%	49.7%	22.1%	0.9%	0.7%	1.1%	0.3%	1.8%	0.1%	8.9%	3.7%	5.0%	0.3%	0.0%	0.8%	0.0%
781	50	34	4.5%	49.5%	23.8%	0.7%	0.5%	0.9%	0.3%	1.4%	0.1%	10.4%	4.3%	3.5%	0.2%	0.0%	0.0%	0.0%
782	50	20	3.6%	39.2%	20.1%	2.3%	1.6%	2.7%	0.8%	4.3%	0.1%	13.9%	5.7%	4.8%	0.7%	0.0%	0.0%	0.0%
783	50	78	3.9%	43.3%	28.3%	1.8%	1.2%	2.1%	0.6%	3.3%	0.1%	7.4%	3.1%	2.2%	0.1%	0.0%	1.1%	1.5%
784	50	88	3.9%	43.1%	25.0%	1.7%	1.2%	2.0%	0.6%	3.2%	0.1%	9.2%	3.8%	4.2%	0.3%	0.0%	0.3%	1.3%
785	50	56	3.9%	43.1%	29.3%	1.5%	1.1%	1.8%	0.6%	2.9%	0.1%	7.0%	2.9%	2.1%	0.0%	0.0%	1.5%	2.1%
786	50	101	3.9%	42.8%	26.6%	1.8%	1.3%	2.2%	0.7%	3.4%	0.1%	8.3%	3.4%	3.7%	0.3%	0.0%	0.3%	1.2%
787	50	118	3.5%	38.4%	24.7%	2.3%	1.7%	2.8%	0.9%	4.4%	0.1%	10.7%	4.5%	4.7%	0.4%	0.0%	0.0%	1.0%
788	50	169	3.4%	37.3%	24.3%	2.3%	1.7%	2.7%	0.9%	4.3%	0.1%	11.1%	4.6%	4.4%	0.4%	0.1%	2.4%	0.0%
789	50	316	4.4%	48.4%	22.8%	1.0%	0.7%	1.2%	0.4%	1.9%	0.1%	9.0%	3.7%	5.0%	0.3%	0.0%	0.7%	0.4%
790	50	169	3.5%	38.8%	25.0%	2.2%	1.5%	2.5%	0.8%	4.0%	0.1%	10.5%	4.4%	3.9%	0.3%	0.1%	2.4%	0.0%
791	50	281	4.5%	49.0%	22.9%	1.0%	0.7%	1.2%	0.4%	1.8%	0.1%	8.8%	3.6%	4.7%	0.2%	0.0%	0.8%	0.4%
792	50	48	3.6%	39.2%	25.0%	2.1%	1.5%	2.5%	0.8%	3.9%	0.1%	11.0%	4.5%	4.8%	0.3%	0.0%	0.6%	0.0%
793	50	122	3.8%	41.8%	25.8%	1.7%	1.2%	2.0%	0.6%	3.2%	0.1%	9.6%	4.0%	4.1%	0.2%	0.0%	0.7%	1.0%
794	50	63	3.9%	42.7%	25.7%	1.3%	0.9%	1.5%	0.5%	2.4%	0.1%	8.5%	3.5%	2.8%	0.0%	0.1%	4.1%	1.9%
795	50	171	3.6%	39.8%	26.5%	1.6%	1.2%	1.9%	0.6%	3.0%	0.1%	10.8%	4.5%	4.9%	0.2%	0.0%	0.5%	0.7%
796	50	96	3.6%	39.0%	23.3%	1.8%	1.3%	2.1%	0.6%	3.3%	0.1%	11.6%	4.8%	3.9%	0.2%	0.1%	2.7%	1.7%
797	50	122	3.5%	38.5%	28.7%	1.7%	1.2%	2.0%	0.6%	3.2%	0.1%	9.9%	4.1%	4.8%	0.1%	0.0%	0.7%	1.0%
798	50	63	4.1%	44.6%	21.9%	1.9%	1.3%	2.2%	0.7%	3.4%	0.1%	9.7%	4.0%	4.2%	0.2%	0.0%	0.0%	1.9%
799	50	108	3.0%	33.4%	24.9%	1.3%	0.9%	1.5%	0.5%	2.4%	0.1%	8.1%	3.3%	5.5%	0.2%	0.2%	7.5%	7.1%
800	50	114	2.5%	27.3%	10.7%	1.1%	0.8%	1.3%	0.4%	2.0%	0.1%	6.1%	2.5%	3.5%	0.2%	0.9%	36.0%	4.7%
801	50	211	4.4%	48.2%	14.4%	1.4%	1.0%	1.6%	0.5%	2.5%	0.1%	8.8%	3.6%	4.8%	0.4%	0.1%	4.0%	4.3%
802	50	277	4.3%	47.6%	15.3%	1.3%	0.9%	1.5%	0.5%	2.4%	0.1%	10.1%	4.2%	4.9%	0.5%	0.1%	3.1%	3.3%
803	50	158	2.3%	25.2%	12.4%	1.6%	1.2%	1.9%	0.6%	3.1%	0.1%	6.6%	2.7%	2.7%	0.1%	0.8%	34.5%	4.2%
804	50	187	3.2%	34.9%	18.1%	1.9%	1.4%	2.3%	0.7%	3.6%	0.1%	11.3%	4.7%	5.4%	0.8%	0.1%	4.5%	7.0%
805	50	159	2.4%	26.8%	16.1%	1.8%	1.3%	2.1%	0.7%	3.4%	0.1%	10.7%	4.4%	4.2%	0.4%	0.4%	15.8%	9.4%
806	50	251	3.3%	35.7%	19.5%	1.8%	1.3%	2.1%	0.7%	3.4%	0.1%	11.3%	4.7%	5.4%	0.8%	0.1%	4.6%	5.2%
807	50	185	2.7%	29.2%	18.0%	2.2%	1.6%	2.6%	0.8%	4.1%	0.1%	10.2%	4.2%	3.3%	0.2%	0.4%	15.6%	5.0%
808	50	100	4.3%	47.7%	22.8%	0.9%	0.6%	1.0%	0.3%	1.6%	0.1%	10.7%	4.4%	5.1%	0.3%	0.0%	0.0%	0.0%
809	50	9	3.0%	32.5%	18.3%	2.0%	1.4%	2.3%	0.7%	3.7%	0.2%	19.6%	8.1%	8.1%	0.1%	0.0%	0.0%	0.0%
814	50	161	3.7%	40.8%	25.4%	1.8%	1.3%	2.1%	0.7%	3.4%	0.1%	10.1%	4.2%	3.6%	0.3%	0.1%	2.5%	0.0%
815	50	119	3.8%	42.2%	18.4%	2.1%	1.5%	2.4%	0.8%	3.8%	0.1%	11.7%	4.8%	8.1%	0.2%	0.0%	0.0%	0.0%
816	50	190	3.7%	41.0%	25.0%	1.5%	1.0%	1.7%	0.5%	2.7%	0.1%	11.2%	4.6%	4.2%	0.2%	0.1%	2.1%	0.2%
817	50	115	4.0%	43.6%	19.2%	1.9%	1.3%	2.2%	0.7%	3.5%	0.1%	10.8%	4.5%	8.2%	0.2%	0.0%	0.0%	0.0%
818	70	436	4.8%	52.3%	9.8%	2.9%	2.1%	3.5%	1.1%	5.5%	0.1%	7.3%	3.0%	2.5%	0.2%	0.1%	3.8%	1.1%
819	70	420	4.4%	48.3%	10.1%	3.5%	2.5%	4.1%	1.3%	6.5%	0.1%	7.9%	3.3%	4.2%	0.5%	0.1%	2.4%	1.1%
820	70	537	4.4%	48.5%	10.4%	3.2%	2.2%	3.7%	1.2%	5.9%	0.1%	9.2%	3.8%	3.0%	0.1%	0.1%	3.4%	0.9%
821	70	464	4.4%	47.9%	11.6%	3.3%	2.3%	3.9%	1.2%	6.1%	0.1%	8.0%	3.3%	4.3%	0.4%	0.1%	2.2%	1.0%
822	70	318	4.0%	43.9%	15.0%	2.6%	1.8%	3.0%	0.9%	4.8%	0.1%	9.8%	4.1%	5.6%	0.6%	0.1%	2.4%	1.4%
823	70	252	5.1%	55.5%	10.1%	2.5%	1.8%	2.9%	0.9%	4.6%	0.1%	7.6%	3.2%	2.3%	0.2%	0.0%	1.4%	2.0%
824	50	113	2.7%	29.4%	6.4%	4.4%	3.1%	5.1%	1.6%	8.1%	0.1%	7.2%	3.0%	1.9%	0.3%	0.2%	8.3%	18.3%
825	50	40	3.3%	36.3%	7.8%	3.8%	2.7%	4.5%	1.4%	7.1%	0.1%	8.6%	3.6%	7.4%	0.0%	0.1%	2.2%	11.2%
826	70	286	3.9%	42.4%	10.7%	3.8%	2.7%	4.4%	1.4%	7.0%	0.1%	10.5%	4.4%	3.6%	0.1%	0.1%	5.1%	0.0%
827	70	146	5.1%	56.5%	4.2%	4.9%	3.5%	5.8%	1.8%	9.1%	0.0%	3.9%	1.6%	1.5%	0.0%	0.0%	1.9%	0.0%
828	50	19	2.8%	30.5%	7.1%	7.7%	5.4%	9.0%	2.8%	14.2%	0.1%	4.8%	2.0%	13.5%	0.1%	0.0%	0.0%	0.0%
829	50	69	7.6%	83.4%	7.9%	0.0%	0.0%	0.0%	0.0%	0.1%	0.0%	0.4%	0.2%	0.3%	0.0%	0.0%	0.0%	0.0%
830	50	110	3.9%	42.4%	3.8%	1.3%	0.9%	1.5%	0.5%	2.4%	0.1%	9.2%	3.8%	29.9%	0.3%	0.0%	0.0%	0.0%
831	50	28	4.8%	52.2%	6.1%	1.4%	1.0%	1.7%	0.5%	2.7%	0.1%	13.4%	5.6%	9.9%	0.6%	0.0%	0.0%	0.0%
832	50	25	3.8%	42.3%	10.6%	1.8%	1.3%	2.1%	0.7%	3.4%	0.2%	14.6%	6.0%	11.7%	1.5%	0.0%	0.0%	0.0%
833	50	101	4.1%	44.6%	14.6%	2.4%	1.7%	2.8%	0.9%	4.4%	0.1%	8.2%	3.4%	12.5%	0.4%	0.0%	0.0%	0.0%
834	50	128	3.7%	40.9%	22.9%	2.5%	1.7%	2.9%	0.9%	4.6%	0.1%	8.1%	3.3%	5.5%	0.3%	0.1%	2.7%	0.0%
835	50	54	3.4%	37.0%	23.8%	2.8%	2.0%	3.3%	1.0%	5.2%	0.1%	7.0%	2.9%	3.3%	0.3%	0.2%	8.0%	0.0%
836	50	155	2.5%	27.9%	18.2%	1.9%	1.4%	2.3%	0.7%	3.6%	0.1%	10.6%	4.4%	3.5%	0.2%	0.4%	16.3%	6.0%
837	50	66	3.7%	40.2%	24.8%	1.5%	1.0%	1.7%	0.5%	2.7%	0.1%	10.0%	4.1%	3.1%	0.0%	0.1%	4.0%	2.5%
838	50	81	3.3%	35.9%	28.9%	0.9%	0.7%	1.1%	0.3%	1.7%	0.1%	8.3%	3.4%	5.7%	0.3%	0.0%	1.1%	8.3%
839	50	144	2.3%	25.2%	15.7%	1.7%	1.2%	2.0%	0.6%	3.1%	0.1%	10.8%	4.5%	4.1%	0.4%	0.4%	17.5%	10.3%
840	50	14	4.5%	49.0%	22.8%	0.9%	0.7%	1.1%	0.3%	1.7%	0.1%	8.6%	3.5%	6.5%	0.3%	0.0%	0.0%	0.0%
841	50	30	3.3%	36.4%	16.8%	3.6%	2.5%	4.2%	1.3%	6.6%	0.1%	7.7%	3.2%	2.0%	0.0%	0.3%	12.2%	0.0%
842	50	100	2.2%	24.2%	9.0%	1.1%	0.8%	1.3%	0.4%	2.1%	0.1%	5.8%	2.4%	3.0%	0.2%	1.0%	41.1%	5.3%
843	50	128	2.1%	22.6%	11.4%	1.2%	0.8%	1.4%	0.4%	2.2%	0.1%	6.3%	2.6%	2.8%	0.1%	0.9%	39.7%	5.2%
847	50	148	3.9%	43.1%	17.4%	1.0%	0.7%	1.2%	0.4%	1.9%	0.1%	8.0%	3.3%	4.5%	0.5%	0.1%	4.6%	9.3%
848	50	134	4.2%	46.3%	18.5%	1.2%	0.8%	1.4%	0.4%	2.2%	0.1%	8.4%	3.5%	4.7%	0.5%	0.1%	2.4%	5.5%
849	50	20	2.1%	23.5%	8.8%	0.4%	0.3%	0.5%	0.2%	0.8%	0.0%	4.0%	1.7%	1.3%	0.2%	0.1%	5.8%	50.3%
850	50	61	3.9%	43.2%	16.9%	2.8%	2.0%	3.3%	1.0%	5.2%	0.1%	5.7%	2.4%	2.5%	0.6%	0.0%	0.7%	9.7%
851	50	20	2.2%	23.6%	8.8%	0.4%	0.3%	0.5%	0.2%	0.8%	0.0%	4.0%	1.7%	1.3%	0.2%	0.1%	5.8%	50.1%
852	50	33	3.3%	35.7%	16.0%	2.4%	1.7%	2.8%	0.9%	4.4%	0.0%	4.7%	1.9%	2.1%	0.6%	0.0%	1.3%	22.2%
853	50	14	0.9%	9.8%	3.8%	0.2%	0.1%	0.2%	0.1%	0.3%	0.0%	2.5%	1.0%	1.0%	0.2%	0.2%	8.2%	71.4%
854	50	83	4.1%	44.8%	15.6%	2.8%	2.0%	3.3%	1.0%	5.2%	0.1%	5.8%	2.4%	3.2%	0.4%	0.0%	0.5%	8.8%
855	50	16	0.8%	8.6%	3.3%	0.2%	0.1%	0.2%	0.1%	0.3%	0.0%	2.2%	0.9%	0.9%	0.1%	0.2%	7.1%	75.0%
856	50	61	3.9%	42.8%	15.6%	2.8%	2.0%	3.3%	1.0%	5.2%	0.0%	4.8%	2.0%	3.4%	0.4%	0.0%	0.7%	12.0%
859	50	61	4.4%	48.3%	19.7%	2.1%	1.5%	2.5%	0.8%	4.0%	0.1%	8.7%	3.6%	3.5%	0.8%	0.0%	0.0%	0.0%
860	50	59	4.9%	53.7%	16.9%	2.3%	1.6%	2.7%	0.8%	4.3%	0.1%	7.3%	3.0%	2.1%	0.2%	0.0%	0.0%	0.0%
861	50	32	4.9%	53.8%	19.5%	1.7%	1.2%	1.9%	0.6%	3.1%	0.1%	7.8%	3.2%	2.0%	0.2%	0.0%	0.0%	0.0%
862	50	44	4.7%	51.4%	18.3%	2.1%	1.4%	2.4%	0.7%	3.8%	0.1%	8.6%	3.6%	2.7%	0.2%	0.0%	0.0%	0.0%
863	50	47	4.9%	54.3%	19.2%	1.9%	1.3%	2.2%	0.7%	3.5%	0.1%	6.9%	2.8%	2.0%	0.2%	0.0%	0.0%	0.0%
864	50	55	4.7%	51.6%	20.2%	1.8%	1.2%	2.1%	0.6%	3.3%	0.1%	8.1%	3.4%	2.6%	0.2%	0.0%	0.0%	0.0%
865	50	142	5.2%	56.6%	18.7%	1.4%	1.0%	1.6%	0.5%	2.5%	0.1%	7.1%	2.9%	2.4%	0.2%	0.0%	0.0%	0.0%
866	50	65	4.7%	51.5%	22.9%	1.3%	0.9%	1.5%	0.5%	2.4%	0.1%	8.1%	3.4%	2.5%	0.1%	0.0%	0.0%	0.0%
867	50	24	3.6%	39.9%	18.9%	2.8%	2.0%	3.3%	1.0%	5.3%	0.1%	10.6%	4.4%	6.3%	1.8%	0.0%	0.0%	0.0%
868	50	95	5.3%	57.7%	18.5%	1.1%	0.8%	1.3%	0.4%	2.0%	0.1%	7.1%	3.0%	2.6%	0.2%	0.0%	0.0%	0.0%

Traffic Flows and Breakdown by 16 Vehicle Classes (Year 2036)

Link No.	Speed Limit	Total Vehicle	19 - Motorcycles (MC)	01 - Private Cars (PC)	03 - Taxi	14 - Non-franchised Bus <=6.4t	15 - Non-franchised Bus 6.4-15t	16 - Non-franchised Bus >15t	12 - Private Light Bus <=3.5t	13 - Private Light Bus >3.5t	04 - Light Goods Vehicles <=2.5t	05 - Lt Goods Vehicles 2.5-3.5t	06 - Light Goods Vehicles >3.5t	07 - Heavy Goods Vehicles <=15t	08 - Heavy Goods Vehicles >15t	17 - Franchised Bus (SD)	18 - Franchised Bus (DD)	11 - Public Light Buses
	km/hr	0400-0500																
870	50	3	2.4%	26.3%	20.5%	6.0%	4.3%	7.1%	2.2%	11.2%	0.1%	11.5%	4.8%	3.4%	0.3%	0.0%	0.0%	0.0%
871	50	78	3.8%	42.0%	19.4%	2.4%	1.7%	2.8%	0.9%	4.4%	0.1%	7.6%	3.2%	3.7%	0.4%	0.2%	7.6%	0.0%
872	70	315	4.9%	54.1%	11.5%	2.0%	1.4%	2.4%	0.7%	3.8%	0.1%	6.6%	2.8%	4.7%	0.0%	0.1%	4.8%	0.0%
873	70	222	4.8%	53.2%	12.7%	2.2%	1.5%	2.6%	0.8%	4.1%	0.1%	5.8%	2.4%	4.2%	0.0%	0.1%	5.6%	0.0%
874	50	189	3.8%	41.7%	24.9%	1.5%	1.0%	1.7%	0.5%	2.7%	0.1%	5.6%	2.3%	3.2%	0.4%	0.1%	2.7%	7.9%
875	50	186	3.6%	39.7%	17.1%	1.6%	1.1%	1.8%	0.6%	2.9%	0.1%	9.2%	3.8%	6.8%	0.7%	0.2%	6.8%	4.0%
876	50	6	0.7%	7.9%	8.5%	0.1%	0.1%	0.2%	0.1%	0.3%	0.0%	4.8%	2.0%	0.2%	0.0%	0.1%	4.6%	70.5%
877	50	10	2.3%	25.7%	20.6%	0.6%	0.4%	0.7%	0.2%	1.2%	0.0%	2.9%	1.2%	0.9%	0.0%	0.0%	0.0%	43.1%
878	50	10	2.3%	25.1%	19.3%	0.6%	0.4%	0.7%	0.2%	1.1%	0.0%	3.0%	1.3%	0.9%	0.0%	0.0%	0.0%	45.0%
879	50	6	0.7%	7.9%	8.5%	0.1%	0.1%	0.2%	0.1%	0.3%	0.0%	4.8%	2.0%	0.2%	0.0%	0.1%	4.6%	70.5%
882	50	81	4.6%	50.9%	21.3%	1.2%	0.8%	1.4%	0.4%	2.2%	0.1%	9.2%	3.8%	3.7%	0.3%	0.0%	0.0%	0.0%
883	50	83	3.0%	32.7%	23.8%	1.3%	0.9%	1.6%	0.5%	2.5%	0.1%	10.0%	4.1%	5.1%	0.6%	0.3%	12.7%	0.9%
884	50	83	3.0%	32.7%	23.8%	1.3%	0.9%	1.6%	0.5%	2.5%	0.1%	9.9%	4.1%	5.0%	0.6%	0.3%	12.7%	0.9%
885	50	82	3.0%	32.8%	23.9%	1.3%	0.9%	1.6%	0.5%	2.5%	0.1%	9.8%	4.0%	5.0%	0.7%	0.3%	12.8%	0.9%
886	50	82	3.0%	32.8%	23.9%	1.3%	1.0%	1.6%	0.5%	2.5%	0.1%	9.7%	4.0%	5.0%	0.7%	0.3%	12.8%	0.9%
887	50	81	3.0%	32.8%	24.0%	1.4%	1.0%	1.6%	0.5%	2.5%	0.1%	9.5%	4.0%	4.9%	0.7%	0.3%	12.9%	0.9%
888	50	81	3.0%	32.8%	24.0%	1.4%	1.0%	1.6%	0.5%	2.5%	0.1%	9.4%	3.9%	4.9%	0.7%	0.3%	13.0%	0.9%
889	50	81	3.0%	32.8%	24.1%	1.4%	1.0%	1.6%	0.5%	2.5%	0.1%	9.3%	3.9%	4.8%	0.7%	0.3%	13.0%	0.9%
890	50	80	3.0%	32.9%	24.1%	1.4%	1.0%	1.6%	0.5%	2.6%	0.1%	9.2%	3.8%	4.8%	0.8%	0.3%	13.1%	0.9%
891	50	80	3.0%	32.9%	24.1%	1.4%	1.0%	1.6%	0.5%	2.6%	0.1%	9.1%	3.8%	4.8%	0.8%	0.3%	13.2%	0.9%
892	50	79	3.0%	32.9%	24.2%	1.4%	1.0%	1.6%	0.5%	2.6%	0.1%	9.0%	3.7%	4.7%	0.8%	0.3%	13.2%	0.9%
893	50	79	3.0%	32.9%	24.2%	1.4%	1.0%	1.6%	0.5%	2.6%	0.1%	8.9%	3.7%	4.7%	0.8%	0.3%	13.3%	0.9%
894	50	79	3.0%	32.9%	24.3%	1.4%	1.0%	1.6%	0.5%	2.6%	0.1%	8.7%	3.6%	4.7%	0.9%	0.3%	13.4%	0.9%
895	50	2	2.6%	28.8%	30.8%	0.4%	0.3%	0.5%	0.2%	0.8%	0.2%	17.6%	7.3%	9.1%	1.4%	0.0%	0.0%	0.0%
896	50	2	2.6%	28.8%	30.8%	0.4%	0.3%	0.5%	0.2%	0.8%	0.2%	17.6%	7.3%	9.1%	1.4%	0.0%	0.0%	0.0%
897	50	4	3.5%	38.0%	15.1%	2.2%	1.5%	2.6%	0.8%	4.1%	0.2%	15.9%	6.6%	8.4%	1.3%	0.0%	0.0%	0.0%
898	50	4	3.5%	38.0%	15.1%	2.2%	1.5%	2.6%	0.8%	4.1%	0.2%	15.9%	6.6%	8.4%	1.3%	0.0%	0.0%	0.0%
899	50	2	2.6%	28.8%	30.8%	0.4%	0.3%	0.5%	0.2%	0.8%	0.2%	17.6%	7.3%	9.1%	1.4%	0.0%	0.0%	0.0%
900	50	2	2.6%	28.8%	30.8%	0.4%	0.3%	0.5%	0.2%	0.8%	0.2%	17.6%	7.3%	9.1%	1.4%	0.0%	0.0%	0.0%
901	50	2	2.6%	28.3%	21.5%	1.5%	1.1%	1.8%	0.6%	2.8%	0.2%	18.1%	7.5%	11.0%	3.1%	0.0%	0.0%	0.0%
902	50	2	2.6%	28.3%	21.5%	1.5%	1.1%	1.8%	0.6%	2.8%	0.2%	18.1%	7.5%	11.0%	3.1%	0.0%	0.0%	0.0%
903	50	2	2.6%	28.8%	30.8%	0.4%	0.3%	0.5%	0.2%	0.8%	0.2%	17.6%	7.3%	9.1%	1.4%	0.0%	0.0%	0.0%
904	50	2	2.6%	28.8%	30.8%	0.4%	0.3%	0.5%	0.2%	0.8%	0.2%	17.6%	7.3%	9.1%	1.4%	0.0%	0.0%	0.0%
905	50	2	2.6%	28.3%	21.5%	1.5%	1.1%	1.8%	0.6%	2.8%	0.2%	18.1%	7.5%	11.0%	3.1%	0.0%	0.0%	0.0%
906	50	81	2.8%	30.7%	11.5%	1.3%	0.9%	1.6%	0.5%	2.5%	0.1%	13.6%	5.6%	6.4%	1.0%	0.3%	12.3%	8.9%
907	50	79	2.8%	30.5%	11.3%	1.3%	0.9%	1.5%	0.5%	2.4%	0.1%	13.5%	5.6%	6.4%	1.0%	0.3%	12.6%	9.2%
908	50	77	2.8%	30.3%	11.2%	1.3%	0.9%	1.5%	0.5%	2.4%	0.1%	13.4%	5.6%	6.4%	1.0%	0.3%	13.0%	9.4%
909	50	74	2.7%	30.0%	11.0%	1.3%	0.9%	1.5%	0.5%	2.4%	0.1%	13.3%	5.5%	6.4%	1.0%	0.3%	13.4%	9.7%
910	50	72	2.7%	29.8%	10.8%	1.3%	0.9%	1.5%	0.5%	2.3%	0.1%	13.2%	5.5%	6.3%	0.9%	0.3%	13.8%	10.0%
911	50	70	2.7%	29.5%	10.6%	1.2%	0.9%	1.5%	0.5%	2.3%	0.1%	13.1%	5.4%	6.3%	0.9%	0.3%	14.2%	10.3%
912	50	68	2.7%	29.3%	10.4%	1.2%	0.9%	1.4%	0.4%	2.3%	0.1%	13.0%	5.4%	6.3%	0.9%	0.3%	14.6%	10.6%
913	50	66	2.6%	29.0%	10.2%	1.2%	0.9%	1.4%	0.4%	2.2%	0.1%	12.9%	5.4%	6.2%	0.9%	0.4%	15.1%	11.0%
914	50	63	2.6%	28.7%	10.0%	1.2%	0.8%	1.4%	0.4%	2.2%	0.1%	12.8%	5.3%	6.2%	0.8%	0.4%	15.7%	11.4%
915	50	61	2.6%	28.4%	9.7%	1.2%	0.8%	1.4%	0.4%	2.2%	0.1%	12.7%	5.2%	6.2%	0.8%	0.4%	16.2%	11.8%
916	50	59	2.6%	28.0%	9.5%	1.1%	0.8%	1.3%	0.4%	2.1%	0.1%	12.5%	5.2%	6.1%	0.8%	0.4%	16.8%	12.2%
917	50	57	2.5%	27.6%	9.2%	1.1%	0.8%	1.3%	0.4%	2.1%	0.1%	12.4%	5.1%	6.1%	0.7%	0.4%	17.5%	12.7%
918	50	82	3.6%	39.6%	19.8%	2.0%	1.4%	2.3%	0.7%	3.7%	0.1%	11.9%	4.9%	6.5%	0.8%	0.0%	0.0%	2.7%
919	50	1	3.0%	33.2%	35.4%	0.0%	0.0%	0.0%	0.0%	0.0%	0.2%	19.9%	8.3%	0.0%	0.0%	0.0%	0.0%	0.0%
920	50	66	3.8%	41.4%	19.5%	1.8%	1.2%	2.1%	0.6%	3.3%	0.1%	12.9%	5.3%	7.3%	0.7%	0.0%	0.0%	0.0%
921	50	7	0.6%	7.0%	7.5%	0.2%	0.2%	0.3%	0.1%	0.5%	0.0%	4.2%	1.7%	0.7%	0.0%	1.6%	67.0%	8.3%
922	50	60	3.8%	41.6%	24.5%	1.5%	1.0%	1.7%	0.5%	2.7%	0.1%	6.3%	2.6%	4.6%	0.1%	0.2%	8.7%	0.0%
923	50	1	3.0%	33.2%	35.4%	0.0%	0.0%	0.0%	0.0%	0.0%	0.2%	19.9%	8.3%	0.0%	0.0%	0.0%	0.0%	0.0%
924	50	1	3.0%	33.2%	35.4%	0.0%	0.0%	0.0%	0.0%	0.0%	0.2%	19.9%	8.3%	0.0%	0.0%	0.0%	0.0%	0.0%
925	50	1	3.0%	33.2%	35.4%	0.0%	0.0%	0.0%	0.0%	0.0%	0.2%	19.9%	8.3%	0.0%	0.0%	0.0%	0.0%	0.0%
926	50	1	3.0%	33.2%	35.4%	0.0%	0.0%	0.0%	0.0%	0.0%	0.2%	19.9%	8.3%	0.0%	0.0%	0.0%	0.0%	0.0%
927	50	26	3.0%	32.7%	20.0%	1.7%	1.2%	2.0%	0.6%	3.2%	0.1%	7.4%	3.1%	4.2%	0.3%	0.0%	0.0%	20.5%
928	50	8	0.6%	6.6%	7.1%	0.1%	0.1%	0.2%	0.0%	0.2%	0.0%	4.0%	1.6%	0.7%	0.2%	0.2%	7.7%	70.6%
929	50	24	3.8%	41.6%	22.5%	3.2%	2.3%	3.8%	1.2%	6.0%	0.1%	9.0%	3.7%	2.6%	0.2%	0.0%	0.0%	0.0%
930	50	21	3.1%	33.7%	24.0%	2.3%	1.6%	2.7%	0.8%	4.3%	0.1%	12.0%	5.0%	6.0%	1.6%	0.0%	0.0%	2.8%
931	50	10	3.8%	42.0%	24.7%	2.2%	1.6%	2.6%	0.8%	4.2%	0.1%	10.4%	4.3%	2.9%	0.3%	0.0%	0.0%	0.0%
932	50	11	3.5%	38.7%	28.4%	0.6%	0.4%	0.6%	0.2%	1.0%	0.1%	11.5%	4.8%	3.2%	0.1%	0.0%	0.0%	6.9%
933	50	44	3.5%	38.6%	29.4%	0.5%	0.3%	0.5%	0.2%	0.9%	0.1%	5.9%	2.4%	1.7%	0.1%	0.1%	5.0%	10.8%
934	50	8	3.4%	36.8%	18.9%	1.1%	0.8%	1.3%	0.4%	2.1%	0.2%	15.8%	6.5%	3.6%	0.2%	0.0%	0.0%	9.0%
935	50	27	3.3%	36.5%	24.9%	0.4%	0.3%	0.5%	0.1%	0.7%	0.0%	4.6%	1.9%	1.4%	0.0%	0.2%	7.9%	17.2%
936	50	40	2.8%	31.2%	21.5%	0.7%	0.5%	0.8%	0.2%	1.2%	0.1%	12.2%	5.1%	3.9%	0.5%	0.1%	5.1%	14.1%
937	50	82	3.7%	40.3%	23.6%	0.7%	0.5%	0.9%	0.3%	1.4%	0.1%	9.7%	4.0%	2.5%	0.1%	0.1%	4.4%	7.9%
938	50	30	2.9%	32.0%	19.6%	0.7%	0.5%	0.8%	0.3%	1.3%	0.2%	15.8%	6.5%	4.8%	0.5%	0.2%	6.6%	7.3%
939	50	106	3.8%	41.8%	26.5%	0.6%	0.4%	0.7%	0.2%	1.2%	0.1%	8.7%	3.6%	2.3%	0.1%	0.1%	5.4%	4.3%
940	50	88	3.5%	38.2%	23.7%	1.3%	0.9%	1.5%	0.5%	2.4%	0.1%	13.3%	5.5%	3.5%	0.2%	0.1%	2.1%	3.0%
941	50	80	3.4%	37.9%	23.8%	1.3%	0.9%	1.5%	0.5%	2.4%	0.1%	13.2%	5.5%	3.5%	0.2%	0.1%	2.3%	3.3%
942	50	17	4.0%	43.5%	27.4%	0.5%	0.4%	0.6%	0.2%	1.0%	0.1%	12.3%	5.1%	4.5%	0.3%	0.0%	0.0%	0.0%
943	50	15	2.9%	32.2%	14.9%	2.3%	1.6%	2.7%	0.8%	4.3%	0.2%	21.0%	8.7%	7.5%	0.9%	0.0%	0.0%	0.0%
944	50	19	3.0%	33.2%	18.5%	1.5%	1.1%	1.8%	0.6%	2.8%	0.2%	15.1%	6.3%	5.1%	0.7%	0.2%	6.9%	3.1%
945	50	64	3.3%	36.0%	21.3%	1.8%	1.3%	2.1%	0.6%	3.3%	0.1%	11.3%	4.7%	4.0%	0.3%	0.1%	2.2%	7.6%
946	50	11	3.0%	33.4%	21.1%	0.3%	0.2%	0.3%	0.1%	0.5%	0.1%	13.5%	5.6%	3.7%	0.2%	0.3%	12.2%	5.5%
947	50	55	3.0%	33.2%	18.6%	2.1%	1.5%	2.4%	0.8%	3.9%	0.1%	12.8%	5.3%	4.4%	0.3%	0.1%	2.6%	8.8%
948	50	2	2.1%	23.4%	25.0%	0.1%	0.1%	0.2%	0.1%	0.3%	0.1%	14.1%	5.8%	0.8%	0.1%	0.0%	0.0%	27.8%
949	50	6	2.1%	23.2%	10.7%	1.9%	1.3%	2.2%	0.7%	3.5%	0.1%	4.9%	2.0%	1.4%	0.1%	0.0%	0.0%	46.1%
950	50	2	2.1%	23.4%	25.0%	0.1%	0.1%	0.2%	0.1%	0.3%	0.1%	14.1%	5.8%	0.8%	0.1%	0.0%	0.0%	27.8%
951	50	6	2.1%	23.2%	10.7%	1.9%	1.3%	2.2%	0.7%	3.5%	0.1%	4.9%	2.0%	1.4%	0.1%	0.0%	0.0%	46.1%
952	50	2	2.1%	23.4%	25.0%	0.1%	0.1%	0.2%	0.1%	0.3%	0.1%	14.1%	5.8%	0.8%	0.1%	0.0%	0.0%	27.8%
953	50	6	2.1%	23.2%	10.7%	1.9%	1.3%	2.2%	0.7%	3.5%	0.1%	4.9%	2.0%	1.4%	0.1%	0.0%	0.0%	46.1%
954	50	2	2.1%	23.4%	25.0%	0.1%	0.1%	0.2%	0.1%	0.3%	0.1%	14.1%	5.8%	0.8%	0.1%	0.0%	0.0%	27.8%
955	50	6	2.1%	23.2%	10.7%	1.9%	1.3%	2.2%	0.7%	3.5%	0.1%	4.9%	2.0%	1.4%	0.1%	0.0%	0.0%	46.1%
956	50	2	2.1%	23.4%	25.0%	0.1%	0.1%	0.2%	0.1%	0.3%	0.1%	14.1%	5.8%	0.8%	0.1%	0.0%	0.0%	27.8%
957	50	6	2.1%	23.2%	10.7%	1.9%	1.3%	2.2%	0.7%	3.5%	0.1%	4.9%	2.0%	1.4%	0.1%	0.0%	0.0%	46.1%
958	50	1	3.0%	33.2%	35.4%	0.0%	0.0%	0.0%	0.0%	0.0%	0.2%	19.9%	8.3%	0.0%	0.0%	0.0%	0.0%	0.0%
959	50	1	3.0%	33.2%	35.4%	0.0%	0.0%	0.0%	0.0%	0.0%	0.2%	19.9%	8.3%	0.0%	0.0%	0.0%	0.0%	0.0%
960	50	15	0.3%	3.4%	3.6%	0.0%	0.0%	0.0%	0.0%	0.0%	0.0%	2.0%	0.8%	0.0%	0.0%	0.2%	7.8%	81.9%
961	50	26	2.6%	28.1%	10.6%	3.1%	2.2%	3.6%	1.1%	5.7%	0.1%	5.1%	2.1%	4.6%	0.5%	0.0%	1.7%	28.9%
962	50	1	3.0%	33.2%	35.4%	0.0%	0.0%	0.0%	0.0%	0.0%	0.2%	19.9%	8.3%	0.0%	0.0%	0.0%	0.0%	0.0%
963	50	1	3.0%	33.2%	35.4%	0.0%	0.0%	0.0%	0.0%	0.0%	0.2%	19.9%	8.3%	0.0%	0.0%	0.0%	0.0%	0.0%
964	50	1	3.0%	33.2%	35.4%	0.0%	0.0%	0.0%	0.0%	0.0%	0.2%	19.9%	8.3%	0.0%	0.0%	0.0%	0.0%	0.0%
965	50	1	3.0%	33.2%	35.4%	0.0%	0.0%	0.0%	0.0%	0.0%	0.2%	19.9%	8.3%	0.0%	0.0%	0.0%	0.0%	0.0%
966	50	8	4.8%	52.8%	19.7%	1.5%	1.1%	1.8%	0.6%	2.9%	0.1%	8.4%	3.5%	2.5%	0.3%	0.0%	0.0%	0.0%
968	50	15	0.3%	3.4%	3.6%	0.0%	0.0%	0.0%	0.0%	0.0%	0.0%	2.0%	0.8%	0.0%	0.0%	0.2%	7.8%	81.9%
969	50	26	2.6%	28.1%	10.6%	3.1%	2.2%	3.6%	1.1%	5.7%	0.1%	5.1%	2.1%	4.6%	0.5%	0.0%	1.7%	28.9%
970	50	15	0.3%	3.4%	3.6%	0.0%	0.0%	0.0%	0.0%	0.0%	0.0%	2.0%	0.8%	0.0%	0.0%	0.2%	7.8%	81.9%
971	50	26	2.6%	28.1%	10.6%	3.1%	2.2%	3.6%	1.1%	5.7%	0.1%	5.1%	2.1%	4.6%	0.5%	0.0%	1.7%	28.9%
972	50	15	0.3%	3.4%	3.6%	0.0%	0.0%	0.0%	0.0%	0.0%	0.0%	2.0%	0.8%	0.0%	0.0%	0.2%	7.8%	81.9%
973	50	26	2.6%	28.1%	10.6%	3.1%	2.2%	3.6%	1.1%	5.7%	0.1%	5.1%	2.1%	4.6%	0.5%	0.0%	1.7%	28.9%
974	50	15	0.3%	3.4%	3.6%	0.0%	0.0%	0.0%	0.0%	0.0%	0.0%	2.0%	0.8%	0.0%	0.0%	0.2%	7.8%	81.9%
975	50	26	2.6%	28.1%	10.6%	3.1%	2.2%	3.6%	1.1%	5.7%	0.1%	5.1%	2.1%	4.6%	0.5%	0.0%	1.7%	28.9%
976	50	1	3.0%	33.2%	35.4%	0.0%	0.0%	0.0%	0.0%	0.0%	0.2%	19.9%	8.3%	0.0%	0.0%	0.0%	0.0%	0.0%
977	50	1	3.0%	33.2%	35.4%	0.0%	0.0%	0.0%	0.0%	0.0%	0.2%	19.9%	8.3%	0.0%	0.0%	0.0%	0.0%	0.0%

Traffic Flows and Breakdown by 16 Vehicle Classes (Year 2036)

Link No.	Speed Limit	Total Vehicle	19 - Motorcycles (MC)	01 - Private Cars (PC)	03 - Taxi	14 - Non-franchised Bus <=6.4t	15 - Non-franchised Bus 6.4-15t	16 - Non-franchised Bus >15t	12 - Private Light Bus <=3.5t	13 - Private Light Bus >3.5t	04 - Light Goods Vehicles <=2.5t	05 - Lt Goods Vehicles 2.5-3.5t	06 - Light Goods Vehicles >3.5t	07 - Heavy Goods Vehicles <=15t	08 - Heavy Goods Vehicles >15t	17 - Franchised Bus (SD)	18 - Franchised Bus (DD)	11 - Public Light Buses
	km/hr	0400-0500																
978	50	1	3.0%	33.2%	35.4%	0.0%	0.0%	0.0%	0.0%	0.0%	0.2%	19.9%	8.3%	0.0%	0.0%	0.0%	0.0%	0.0%
979	50	1	3.0%	33.2%	35.4%	0.0%	0.0%	0.0%	0.0%	0.0%	0.2%	19.9%	8.3%	0.0%	0.0%	0.0%	0.0%	0.0%
980	50	1	3.0%	33.2%	35.4%	0.0%	0.0%	0.0%	0.0%	0.0%	0.2%	19.9%	8.3%	0.0%	0.0%	0.0%	0.0%	0.0%
981	50	1	3.0%	33.2%	35.4%	0.0%	0.0%	0.0%	0.0%	0.0%	0.2%	19.9%	8.3%	0.0%	0.0%	0.0%	0.0%	0.0%
982	50	31	2.4%	26.6%	10.4%	2.7%	1.9%	3.2%	1.0%	5.1%	0.1%	5.1%	2.1%	4.3%	0.4%	0.0%	1.4%	33.3%
983	50	31	2.4%	26.6%	10.4%	2.7%	1.9%	3.2%	1.0%	5.1%	0.1%	5.1%	2.1%	4.3%	0.4%	0.0%	1.4%	33.3%
984	50	26	3.0%	32.7%	20.0%	1.7%	1.2%	2.0%	0.6%	3.2%	0.1%	7.4%	3.1%	4.2%	0.3%	0.0%	0.0%	20.5%
985	50	8	0.6%	6.6%	7.1%	0.1%	0.1%	0.2%	0.0%	0.2%	0.0%	4.0%	1.6%	0.7%	0.2%	0.2%	7.7%	70.6%
986	70	29	3.4%	37.4%	27.5%	2.3%	1.6%	2.6%	0.8%	4.2%	0.1%	7.7%	3.2%	4.1%	1.0%	0.1%	3.9%	0.0%
987	70	46	2.8%	30.8%	21.9%	4.3%	3.1%	5.1%	1.6%	8.1%	0.1%	6.9%	2.9%	3.3%	0.8%	0.1%	2.5%	5.8%
988	70	131	3.9%	42.5%	18.2%	2.9%	2.1%	3.4%	1.1%	5.4%	0.1%	8.4%	3.5%	5.4%	0.1%	0.0%	0.5%	2.5%
989	70	115	4.2%	45.8%	19.1%	2.2%	1.5%	2.6%	0.8%	4.1%	0.1%	8.9%	3.7%	5.9%	0.1%	0.0%	0.6%	0.5%
990	50	17	1.8%	19.4%	11.9%	8.0%	5.7%	9.4%	2.9%	14.9%	0.1%	5.5%	2.3%	1.9%	0.3%	0.0%	0.0%	15.9%
992	70	571	3.4%	37.2%	21.0%	1.8%	1.3%	2.1%	0.7%	3.4%	0.1%	9.3%	3.8%	4.8%	0.5%	0.1%	4.0%	6.5%
993	70	549	3.7%	40.9%	17.0%	1.9%	1.4%	2.3%	0.7%	3.6%	0.1%	7.8%	3.3%	4.5%	0.2%	0.1%	5.0%	7.5%
994	50	129	4.7%	51.4%	18.9%	1.8%	1.3%	2.1%	0.7%	3.4%	0.1%	7.7%	3.2%	2.7%	0.2%	0.0%	1.3%	0.5%
995	50	30	4.5%	49.3%	23.5%	1.8%	1.3%	2.1%	0.7%	3.4%	0.1%	6.4%	2.6%	1.8%	0.1%	0.1%	2.4%	0.0%
996	50	47	2.7%	29.8%	11.2%	1.6%	1.2%	1.9%	0.6%	3.1%	0.1%	12.2%	5.1%	4.9%	0.8%	0.3%	14.7%	9.7%
998	50	32	2.9%	31.4%	15.8%	1.0%	0.7%	1.1%	0.4%	1.8%	0.1%	10.1%	4.2%	7.8%	0.5%	0.2%	7.7%	14.4%
999	50	50	4.1%	44.8%	28.7%	0.8%	0.6%	1.0%	0.3%	1.5%	0.1%	5.2%	2.2%	1.5%	0.1%	0.2%	6.6%	2.4%
1001	50	31	2.9%	32.1%	10.6%	2.4%	1.7%	2.8%	0.9%	4.5%	0.1%	7.9%	3.3%	5.1%	0.8%	0.0%	0.0%	24.8%
1002	50	44	3.5%	37.9%	18.3%	1.3%	0.9%	1.5%	0.5%	2.4%	0.1%	7.5%	3.1%	4.5%	0.7%	0.0%	0.0%	17.7%
1003	50	173	3.5%	38.2%	17.8%	1.5%	1.1%	1.8%	0.6%	2.8%	0.1%	13.6%	5.6%	10.6%	0.9%	0.0%	0.0%	2.0%
1004	50	125	3.9%	43.1%	7.7%	1.2%	0.9%	1.4%	0.4%	2.3%	0.1%	10.2%	4.2%	24.3%	0.2%	0.0%	0.0%	0.0%
1006	70	491	3.6%	39.7%	17.2%	2.0%	1.4%	2.4%	0.7%	3.8%	0.1%	7.4%	3.1%	4.6%	0.2%	0.1%	5.2%	8.4%
1007	70	571	3.4%	37.2%	21.0%	1.8%	1.3%	2.1%	0.7%	3.4%	0.1%	9.3%	3.8%	4.8%	0.5%	0.1%	4.0%	6.5%
1008	50	16	3.8%	41.6%	32.0%	2.6%	1.8%	3.1%	1.0%	4.8%	0.0%	4.8%	2.0%	2.5%	0.1%	0.0%	0.0%	0.0%
1011	70	273	4.3%	47.5%	13.8%	4.0%	2.9%	4.7%	1.5%	7.5%	0.1%	6.4%	2.7%	3.5%	0.0%	0.0%	1.0%	0.0%
1012	70	295	4.6%	50.5%	10.0%	3.2%	2.2%	3.7%	1.2%	5.9%	0.1%	7.7%	3.2%	4.3%	0.3%	0.1%	2.1%	1.0%
1014	70	380	3.4%	36.8%	15.5%	1.7%	1.2%	2.0%	0.6%	3.2%	0.1%	8.3%	3.4%	3.7%	0.4%	0.3%	11.1%	8.3%
1015	50	48	4.0%	44.3%	19.1%	1.6%	1.1%	1.8%	0.6%	2.9%	0.0%	3.6%	1.5%	1.1%	0.2%	0.4%	17.8%	0.0%
1016	50	61	3.8%	41.9%	23.3%	1.0%	0.7%	1.2%	0.4%	1.9%	0.2%	14.6%	6.1%	3.7%	0.1%	0.0%	0.9%	0.0%
1017	70	408	4.7%	52.0%	16.8%	1.4%	1.0%	1.6%	0.5%	2.6%	0.1%	9.1%	3.8%	4.8%	0.4%	0.0%	1.2%	0.1%
1020	50	5	4.1%	44.5%	26.8%	1.9%	1.3%	2.2%	0.7%	3.5%	0.1%	6.6%	2.7%	5.6%	0.1%	0.0%	0.0%	0.0%
1021	50	5	3.5%	38.7%	30.8%	2.3%	1.6%	2.7%	0.9%	4.3%	0.1%	7.1%	2.9%	4.7%	0.3%	0.0%	0.0%	0.0%
3001	50	3	1.8%	19.6%	21.0%	0.0%	0.0%	0.0%	0.0%	0.0%	0.1%	11.8%	4.9%	0.0%	0.0%	0.0%	0.0%	40.8%
3002	50	3	1.8%	19.6%	21.0%	0.0%	0.0%	0.0%	0.0%	0.0%	0.1%	11.8%	4.9%	0.0%	0.0%	0.0%	0.0%	40.8%
3003	50	48	3.5%	38.5%	30.6%	2.3%	1.6%	2.7%	0.8%	4.3%	0.1%	7.0%	2.9%	4.7%	0.3%	0.0%	0.6%	0.0%
3004	50	52	4.0%	44.4%	26.8%	1.9%	1.3%	2.2%	0.7%	3.5%	0.1%	6.3%	2.6%	5.5%	0.1%	0.0%	0.6%	0.0%
3005	50	5	3.5%	38.7%	30.8%	2.3%	1.6%	2.7%	0.9%	4.3%	0.1%	7.1%	2.9%	4.7%	0.3%	0.0%	0.0%	0.0%
3006	50	5	4.1%	44.5%	26.8%	1.9%	1.3%	2.2%	0.7%	3.5%	0.1%	6.6%	2.7%	5.6%	0.1%	0.0%	0.0%	0.0%
3007	50	6	2.9%	31.5%	25.0%	1.9%	1.3%	2.2%	0.7%	3.5%	0.1%	5.8%	2.4%	3.9%	0.3%	0.0%	0.0%	18.6%
3008	50	6	2.9%	31.5%	25.0%	1.9%	1.3%	2.2%	0.7%	3.5%	0.1%	5.8%	2.4%	3.9%	0.3%	0.0%	0.0%	18.6%
3009	50	3	1.8%	19.6%	21.0%	0.0%	0.0%	0.0%	0.0%	0.0%	0.1%	11.8%	4.9%	0.0%	0.0%	0.0%	0.0%	40.8%
3010	50	1	3.0%	33.2%	35.4%	0.0%	0.0%	0.0%	0.0%	0.0%	0.2%	19.9%	8.3%	0.0%	0.0%	0.0%	0.0%	0.0%
3011	50	6	3.3%	36.2%	21.9%	1.5%	1.1%	1.8%	0.6%	2.8%	0.1%	5.4%	2.2%	4.5%	0.1%	0.0%	0.0%	18.5%
3012	50	54	3.4%	37.7%	30.0%	2.3%	1.6%	2.7%	0.8%	4.2%	0.1%	6.9%	2.8%	4.6%	0.3%	0.0%	0.5%	1.9%
3013	50	57	4.0%	43.6%	26.3%	1.8%	1.3%	2.1%	0.7%	3.4%	0.1%	6.2%	2.6%	5.4%	0.1%	0.0%	0.5%	1.8%
3014	50	28	3.7%	40.5%	32.2%	2.4%	1.7%	2.9%	0.9%	4.5%	0.1%	5.2%	2.2%	3.5%	0.2%	0.0%	0.0%	0.0%
3015	50	34	4.2%	46.6%	28.1%	2.0%	1.4%	2.3%	0.7%	3.6%	0.0%	4.8%	2.0%	4.1%	0.1%	0.0%	0.0%	0.0%
3016	50	25	4.3%	47.0%	28.3%	2.0%	1.4%	2.3%	0.7%	3.7%	0.0%	4.5%	1.9%	3.9%	0.1%	0.0%	0.0%	0.0%
3017	50	24	3.7%	41.0%	32.6%	2.5%	1.7%	2.9%	0.9%	4.6%	0.0%	4.7%	1.9%	3.1%	0.2%	0.0%	0.0%	0.0%
3018	50	137	3.7%	40.6%	31.2%	2.3%	1.7%	2.7%	0.9%	4.4%	0.1%	5.4%	2.2%	3.7%	0.2%	0.0%	0.2%	0.8%
3019	50	148	4.1%	45.2%	28.1%	2.0%	1.4%	2.3%	0.7%	3.7%	0.1%	5.1%	2.1%	4.3%	0.1%	0.0%	0.2%	0.7%
3020	50	8	4.4%	48.3%	29.2%	2.0%	1.4%	2.4%	0.7%	3.8%	0.0%	3.5%	1.5%	2.7%	0.1%	0.0%	0.0%	0.0%
3021	50	15	3.8%	42.2%	33.6%	2.6%	1.8%	3.0%	0.9%	4.7%	0.0%	3.4%	1.4%	2.3%	0.2%	0.0%	0.0%	0.0%
3022	50	140	3.7%	40.4%	31.4%	2.4%	1.7%	2.8%	0.9%	4.4%	0.1%	5.4%	2.2%	3.7%	0.2%	0.0%	0.2%	0.7%
3023	50	142	4.2%	45.7%	27.6%	1.9%	1.4%	2.2%	0.7%	3.6%	0.1%	5.1%	2.1%	4.4%	0.1%	0.0%	0.2%	0.7%
3024	50	19	3.8%	41.7%	33.2%	2.5%	1.8%	3.0%	0.9%	4.7%	0.0%	4.0%	1.7%	2.7%	0.2%	0.0%	0.0%	0.0%
3025	50	12	4.3%	47.6%	28.7%	2.0%	1.4%	2.3%	0.7%	3.7%	0.0%	4.0%	1.6%	3.4%	0.1%	0.0%	0.0%	0.0%
3026	50	147	3.6%	40.0%	31.8%	2.4%	1.7%	2.8%	0.9%	4.5%	0.1%	5.3%	2.2%	3.6%	0.2%	0.0%	0.2%	0.7%
3027	50	142	4.2%	45.7%	27.6%	1.9%	1.4%	2.2%	0.7%	3.6%	0.1%	5.1%	2.1%	4.4%	0.1%	0.0%	0.2%	0.7%
3028	50	125	3.8%	42.1%	30.6%	2.1%	1.4%	2.4%	0.7%	3.8%	0.1%	5.5%	2.3%	3.9%	0.3%	0.0%	0.2%	0.8%
3029	50	106	4.1%	44.5%	25.5%	2.7%	1.9%	3.1%	1.0%	5.0%	0.1%	5.1%	2.1%	3.7%	0.1%	0.0%	0.3%	1.0%
3030	50	141	3.9%	42.6%	31.4%	2.5%	1.8%	3.0%	0.9%	4.7%	0.0%	4.5%	1.9%	2.7%	0.1%	0.0%	0.0%	0.0%
3031	50	154	4.2%	46.3%	30.9%	1.6%	1.1%	1.9%	0.6%	3.0%	0.0%	4.7%	1.9%	3.7%	0.1%	0.0%	0.0%	0.0%
3032	50	147	3.8%	42.2%	31.7%	2.6%	1.8%	3.0%	0.9%	4.8%	0.0%	4.5%	1.9%	2.7%	0.1%	0.0%	0.0%	0.0%
3033	50	149	4.3%	46.8%	30.6%	1.5%	1.1%	1.8%	0.6%	2.8%	0.0%	4.7%	1.9%	3.8%	0.1%	0.0%	0.0%	0.0%
3034	50	104	3.7%	41.0%	34.7%	2.4%	1.7%	2.8%	0.9%	4.5%	0.0%	4.3%	1.8%	2.1%	0.1%	0.0%	0.0%	0.0%
3035	50	100	4.4%	48.4%	32.6%	0.8%	0.6%	1.0%	0.3%	1.5%	0.0%	4.6%	1.9%	3.8%	0.1%	0.0%	0.0%	0.0%
3036	50	125	3.8%	42.1%	30.6%	2.1%	1.4%	2.4%	0.7%	3.8%	0.1%	5.5%	2.3%	3.9%	0.3%	0.0%	0.2%	0.8%
3037	50	103	4.1%	44.9%	25.0%	2.6%	1.9%	3.1%	1.0%	4.9%	0.1%	5.1%	2.1%	3.8%	0.1%	0.0%	0.3%	1.0%
3038	50	125	3.8%	42.1%	30.6%	2.1%	1.4%	2.4%	0.7%	3.8%	0.1%	5.5%	2.3%	3.9%	0.3%	0.0%	0.2%	0.8%
3039	50	103	4.1%	44.9%	25.0%	2.6%	1.9%	3.1%	1.0%	4.9%	0.1%	5.1%	2.1%	3.8%	0.1%	0.0%	0.3%	1.0%
3040	50	126	4.3%	47.7%	28.1%	1.6%	1.2%	1.9%	0.6%	3.0%	0.1%	5.8%	2.4%	2.1%	0.1%	0.0%	0.2%	0.8%
3041	50	112	4.1%	44.7%	24.8%	2.0%	1.4%	2.4%	0.7%	3.8%	0.1%	7.9%	3.3%	3.3%	0.2%	0.0%	0.3%	0.9%
3042	50	31	4.5%	48.9%	21.2%	1.8%	1.3%	2.1%	0.6%	3.3%	0.1%	10.1%	4.2%	1.8%	0.2%	0.0%	0.0%	0.0%
3043	50	30	4.6%	50.1%	20.1%	1.7%	1.2%	1.9%	0.6%	3.1%	0.1%	10.4%	4.3%	1.9%	0.2%	0.0%	0.0%	0.0%
3044	50	107	4.0%	43.5%	27.6%	1.8%	1.3%	2.1%	0.7%	3.4%	0.1%	7.7%	3.2%	3.4%	0.2%	0.0%	0.3%	1.0%
3045	50	119	4.3%	46.9%	30.5%	1.4%	1.0%	1.6%	0.5%	2.6%	0.1%	5.5%	2.3%	2.1%	0.1%	0.0%	0.2%	0.9%
3046	50	11	4.1%	45.2%	32.0%	2.1%	1.5%	2.5%	0.8%	4.0%	0.0%	4.6%	1.9%	1.1%	0.2%	0.0%	0.0%	0.0%
3047	50	7	5.1%	56.3%	25.9%	0.9%	0.6%	1.1%	0.3%	1.7%	0.0%	4.8%	2.0%	1.1%	0.1%	0.0%	0.0%	0.0%
3048	80	209	6.1%	67.3%	6.0%	1.1%	0.8%	1.3%	0.4%	2.0%	0.0%	4.2%	1.7%	7.8%	1.2%	0.0%	0.0%	0.0%
3049	80	120	5.3%	57.9%	5.7%	1.2%	0.8%	1.4%	0.4%	2.2%	0.1%	10.8%	4.5%	9.2%	0.6%	0.0%	0.0%	0.0%
3050	50	39	4.8%	53.2%	24.0%	1.3%	0.9%	1.5%	0.5%	2.4%	0.1%	6.7%	2.8%	1.6%	0.1%	0.0%	0.0%	0.0%
3052	50	109	4.0%	43.5%	27.4%	2.0%	1.4%	2.4%	0.7%	3.8%	0.1%	7.2%	3.0%	3.3%	0.1%	0.0%	0.3%	0.9%
3053	50	158	4.4%	48.5%	28.9%	1.4%	1.0%	1.6%	0.5%	2.5%	0.1%	5.8%	2.4%	2.0%	0.1%	0.0%	0.2%	0.7%
3055	50	43	4.7%	51.6%	26.3%	1.2%	0.9%	1.4%	0.5%	2.3%	0.1%	6.6%	2.7%	1.6%	0.2%	0.0%	0.0%	0.0%
3056	70	288	3.6%	39.7%	15.1%	2.7%	1.9%	3.2%	1.0%	5.0%	0.1%	11.9%	4.9%	6.9%	1.0%	0.0%	1.8%	1.1%
3057	50	65	4.1%	45.2%	13.0%	3.6%	2.6%	4.2%	1.3%	6.7%	0.1%	7.5%	3.1%	3.4%	0.0%	0.0%	0.9%	4.1%
3058	50	55	3.5%	38.0%	29.3%	2.2%	1.5%	2.5%	0.8%	4.0%	0.1%	7.5%	3.1%	2.1%	0.3%	0.0%	1.0%	4.0%
3059	50	104	4.5%	49.8%	24.9%	1.0%	0.7%	1.2%	0.4%	1.9%	0.1%	7.5%	3.1%	2.6%	0.2%	0.0%	0.0%	2.1%
3060	70	200	3.8%	41.5%	10.9%	3.2%	2.3%	3.8%	1.2%	6.0%	0.1%	11.3%	4.7%	7.5%	1.3%	0.1%	2.2%	0.3%
3061	70	295	4.6%	50.5%	10.0%	3.2%	2.2%	3.7%	1.2%	5.9%	0.1%	7.7%	3.2%	4.3%	0.3%	0.1%	2.1%	1.0%
3062	70	499	4.8%	52.8%	9.6%	2.3%	1.7%	2.7%	0.9%	4.3%	0.1%	7.7%	3.2%	5.4%	0.2%	0.1%	3.6%	0.7%
3063	50	88	3.3%	35.7%	24.7%	1.5%	1.1%	1.8%	0.6%	2.8%	0.1%	13.4%	5.5%	5.5%	0.3%	0.0%	0.7%	3.0%
3064	70	176	3.7%	41.0%	23.5%	2.5%	1.8%	2.9%	0.9%	4.6%	0.1%	8.9%	3.7%	3.8%	0.7%	0.0%	1.7%	0.0%
3065	70	219	4.4%	48.3%	20.6%	0.9%	0.7%	1.1%	0.3%	1.8%	0.1%	11.2%	4.6%	4.4%	0.4%	0.0%	1.1%	0.0%
3066	70	159	4.9%	53.8%	10.8%	2.0%	1.4%	2.3%	0.7%	3.6%	0.1%	8.5%	3.5%	5.7%	0.4%	0.0%	1.9%	0.4%
3067	50	144	3.3%	36.6%	26.5%	1.8%	1.3%	2.1%	0.6%	3.3%	0.1%	11.1%	4.6%	4.2%	0.3%	0.0%	0.8%	3.4%
3068	50	161	4.4%	48.3%	20.9%	1.8%	1.3%	2.2%	0.7%	3.4%	0.1%	7.5%	3.1%	2.8%	0.1%	0.0%	0.4%	3.0%
3069	50	130	4.1%	45.5%	20.4%	1.5%	1.1%	1.8%	0.6%	2.8%	0.1%	7.4%	3.1%	2.8%	0.2%	0.0%	2.0%	6.7%
3072	70	295	4.6%	50.5%	10.0%	3.2%	2.2%	3.7%	1.2%	5.9%	0.1%	7.7%	3.2%	4.3%	0.3%	0.1%	2.1%	1.0%
3073	70	340	4.8%	52.4%	8.9%	2.5%	1.8%	2.9%	0.9%	4.7%	0.1%	7.3%	3.0%	5.3%	0.1%	0.1%	4.3%	0.9%
3074	50	89	4.2%	45.9%	19.2%	3.4%	2.4%	4.0%	1.3%	6.4%	0.1%	6.3%	2.6%	3.6%	0.5%	0.0%	0.0%	0.0%

Traffic Flows and Breakdown by 16 Vehicle Classes (Year 2036)

Link No.	Speed Limit	Total Vehicle	19 - Motorcycles (MC)	01 - Private Cars (PC)	03 - Taxi	14 - Non-franchised Bus <=6.4t	15 - Non-franchised Bus 6.4-15t	16 - Non-franchised Bus >15t	12 - Private Light Bus <=3.5t	13 - Private Light Bus >3.5t	04 - Light Goods Vehicles <=2.5t	05 - Lt Goods Vehicles 2.5-3.5t	06 - Light Goods Vehicles >3.5t	07 - Heavy Goods Vehicles <=15t	08 - Heavy Goods Vehicles >15t	17 - Franchised Bus (SD)	18 - Franchised Bus (DD)	11 - Public Light Buses
	km/hr	0400-0500																
3075	50	110	4.9%	53.4%	15.4%	1.9%	1.4%	2.3%	0.7%	3.6%	0.1%	9.1%	3.8%	3.2%	0.2%	0.0%	0.0%	0.0%
3076	50	81	4.6%	50.9%	21.3%	1.2%	0.8%	1.4%	0.4%	2.2%	0.1%	9.2%	3.8%	3.7%	0.3%	0.0%	0.0%	0.0%
3077	80	298	5.5%	60.9%	9.9%	1.8%	1.3%	2.1%	0.7%	3.3%	0.1%	4.8%	2.0%	6.5%	1.0%	0.0%	0.0%	0.0%
3078	80	229	5.1%	55.8%	10.3%	1.5%	1.1%	1.8%	0.6%	2.9%	0.1%	10.0%	4.1%	6.3%	0.4%	0.0%	0.0%	0.0%
3081	50	10	4.8%	52.4%	31.2%	0.8%	0.6%	0.9%	0.3%	1.5%	0.0%	4.3%	1.8%	1.2%	0.1%	0.0%	0.0%	0.0%
3082	50	36	3.6%	39.0%	28.7%	1.1%	0.8%	1.3%	0.4%	2.1%	0.1%	12.5%	5.2%	4.4%	0.8%	0.0%	0.0%	0.0%
3084	70	445	4.6%	50.9%	17.8%	1.3%	0.9%	1.6%	0.5%	2.5%	0.1%	9.4%	3.9%	4.8%	0.4%	0.0%	1.1%	0.1%
3086	70	132	4.2%	46.0%	13.2%	3.9%	2.7%	4.5%	1.4%	7.2%	0.1%	8.0%	3.3%	4.3%	1.1%	0.0%	0.0%	0.0%
3088	50	3	1.8%	19.6%	21.0%	0.0%	0.0%	0.0%	0.0%	0.0%	0.1%	11.8%	4.9%	0.0%	0.0%	0.0%	0.0%	40.8%
3089	50	5	3.5%	38.7%	30.8%	2.3%	1.6%	2.7%	0.9%	4.3%	0.1%	7.1%	2.9%	4.7%	0.3%	0.0%	0.0%	0.0%
4001	50	135	3.4%	37.9%	22.9%	2.2%	1.6%	2.6%	0.8%	4.1%	0.1%	12.5%	5.2%	4.9%	0.6%	0.0%	0.0%	1.3%
4002	50	39	4.0%	43.9%	22.0%	2.9%	2.1%	3.4%	1.1%	5.5%	0.1%	8.3%	3.5%	3.2%	0.1%	0.0%	0.0%	0.0%
4003	50	135	4.1%	45.4%	20.5%	1.2%	0.8%	1.4%	0.4%	2.2%	0.1%	8.7%	3.6%	5.0%	0.7%	0.1%	4.4%	1.5%
4004	70	776	3.1%	34.5%	18.6%	2.2%	1.5%	2.6%	0.8%	4.1%	0.1%	10.7%	4.4%	4.8%	0.6%	0.1%	5.6%	6.3%
4005	70	881	4.1%	45.1%	18.3%	1.1%	0.8%	1.2%	0.4%	2.0%	0.1%	6.8%	2.8%	3.9%	0.3%	0.2%	7.4%	5.6%
4006	70	444	2.9%	31.9%	21.2%	2.1%	1.5%	2.4%	0.8%	3.9%	0.1%	8.6%	3.6%	3.8%	0.4%	0.2%	9.1%	7.7%
4007	80	91	5.4%	59.6%	5.5%	1.1%	0.8%	1.3%	0.4%	2.0%	0.1%	10.0%	4.1%	9.0%	0.6%	0.0%	0.0%	0.0%
4008	50	155	3.6%	39.7%	16.8%	2.3%	1.6%	2.6%	0.8%	4.2%	0.1%	10.7%	4.4%	3.3%	1.4%	0.1%	2.8%	5.7%
4009	50	126	3.2%	34.6%	15.2%	2.0%	1.4%	2.3%	0.7%	3.7%	0.1%	10.1%	4.2%	3.1%	1.3%	0.1%	5.5%	12.6%
4010	50	70	4.7%	51.3%	23.0%	1.6%	1.1%	1.9%	0.6%	3.0%	0.1%	7.9%	3.3%	1.4%	0.1%	0.0%	0.0%	0.0%
4011	50	52	4.7%	51.9%	23.6%	1.5%	1.0%	1.7%	0.5%	2.7%	0.1%	7.6%	3.1%	1.3%	0.1%	0.0%	0.0%	0.0%
4012	50	5	4.7%	51.9%	23.6%	1.5%	1.0%	1.7%	0.5%	2.7%	0.1%	7.6%	3.1%	1.3%	0.1%	0.0%	0.0%	0.0%
4014	70	203	4.1%	44.8%	27.3%	0.9%	0.7%	1.1%	0.3%	1.7%	0.1%	8.3%	3.5%	3.9%	0.7%	0.1%	2.5%	0.0%
4015	70	75	3.5%	38.2%	22.1%	3.1%	2.2%	3.7%	1.1%	5.8%	0.1%	9.4%	3.9%	5.9%	0.1%	0.0%	0.0%	0.8%
4016	70	126	4.1%	45.0%	17.1%	2.5%	1.8%	3.0%	0.9%	4.7%	0.1%	10.4%	4.3%	5.4%	0.2%	0.0%	0.0%	0.5%
4018	70	174	4.2%	46.0%	27.2%	0.7%	0.5%	0.8%	0.3%	1.3%	0.1%	8.4%	3.5%	3.9%	0.7%	0.1%	2.3%	0.0%
4019	50	194	2.9%	31.4%	16.5%	1.5%	1.0%	1.7%	0.5%	2.7%	0.2%	17.7%	7.3%	11.4%	1.6%	0.0%	0.0%	3.5%
4021	50	87	5.0%	55.1%	17.1%	1.8%	1.3%	2.1%	0.7%	3.4%	0.0%	3.1%	1.3%	1.5%	0.2%	0.1%	2.3%	5.1%
4022	50	5	0.9%	9.9%	10.5%	0.0%	0.0%	0.0%	0.0%	0.0%	0.1%	5.9%	2.5%	0.0%	0.0%	0.0%	0.0%	70.3%
4023	50	5	0.9%	9.9%	10.5%	0.0%	0.0%	0.0%	0.0%	0.0%	0.1%	5.9%	2.5%	0.0%	0.0%	0.0%	0.0%	70.3%
4024	50	46	4.8%	52.6%	20.4%	2.3%	1.7%	2.8%	0.9%	4.4%	0.0%	4.5%	1.9%	1.6%	0.2%	0.0%	0.0%	1.9%
4025	50	20	3.3%	36.1%	14.7%	1.4%	1.0%	1.6%	0.5%	2.6%	0.1%	8.6%	3.6%	6.4%	0.6%	0.0%	0.0%	19.6%
4026	50	37	3.4%	37.3%	21.6%	1.4%	1.0%	1.7%	0.5%	2.7%	0.2%	17.9%	7.4%	4.5%	0.4%	0.0%	0.0%	0.0%
4027	80	456	5.2%	56.8%	9.0%	1.6%	1.1%	1.9%	0.6%	3.0%	0.1%	10.4%	4.3%	5.6%	0.4%	0.0%	0.0%	0.0%
4028	50	9	5.2%	56.8%	9.0%	1.6%	1.1%	1.9%	0.6%	3.0%	0.1%	10.4%	4.3%	5.6%	0.4%	0.0%	0.0%	0.0%
4029	50	39	3.7%	41.1%	16.3%	2.1%	1.5%	2.4%	0.8%	3.9%	0.1%	5.0%	2.1%	1.9%	0.4%	0.4%	18.3%	0.0%
4030	50	163	3.4%	37.0%	13.8%	1.5%	1.1%	1.8%	0.5%	2.8%	0.1%	6.6%	2.7%	2.3%	0.4%	0.2%	7.1%	18.8%
4031	50	12	4.9%	53.9%	22.1%	1.6%	1.1%	1.8%	0.6%	2.9%	0.1%	5.8%	2.4%	2.7%	0.1%	0.0%	0.0%	0.0%
4032	70	633	3.5%	38.5%	20.2%	1.9%	1.3%	2.2%	0.7%	3.5%	0.1%	9.3%	3.8%	4.5%	0.5%	0.1%	3.9%	6.0%
4033	70	190	3.9%	43.0%	14.4%	4.5%	3.2%	5.3%	1.7%	8.4%	0.1%	7.4%	3.1%	4.1%	0.9%	0.0%	0.0%	0.0%
4034	70	62	4.7%	52.0%	11.1%	2.3%	1.7%	2.7%	0.9%	4.3%	0.1%	10.8%	4.5%	4.6%	0.3%	0.0%	0.0%	0.0%
4035	70	137	4.0%	44.4%	17.1%	2.8%	2.0%	3.3%	1.0%	5.2%	0.1%	10.0%	4.1%	5.3%	0.2%	0.0%	0.0%	0.4%
4036	70	208	3.9%	43.2%	16.4%	3.6%	2.5%	4.2%	1.3%	6.7%	0.1%	8.5%	3.5%	4.9%	0.7%	0.0%	0.0%	0.3%
4037	70	367	3.7%	40.7%	16.1%	3.1%	2.2%	3.6%	1.1%	5.7%	0.1%	10.2%	4.2%	5.9%	1.1%	0.0%	2.0%	0.2%
5137	50	109	2.8%	30.8%	19.8%	1.8%	1.3%	2.1%	0.7%	3.4%	0.2%	18.2%	7.5%	10.1%	1.3%	0.0%	0.0%	0.0%
5138	50	63	3.7%	40.3%	15.3%	2.6%	1.9%	3.1%	1.0%	4.9%	0.1%	12.4%	5.2%	7.2%	0.3%	0.0%	0.0%	1.9%
5143	50	47	2.9%	31.5%	16.1%	3.0%	2.1%	3.6%	1.1%	5.6%	0.2%	14.8%	6.1%	10.8%	2.2%	0.0%	0.0%	0.0%
5144	50	32	2.5%	27.5%	11.5%	2.9%	2.0%	3.3%	1.0%	5.3%	0.2%	16.1%	6.7%	14.4%	2.9%	0.0%	0.0%	3.7%
5145	50	77	3.3%	35.9%	14.3%	2.1%	1.5%	2.4%	0.8%	3.9%	0.2%	15.7%	6.5%	10.5%	1.5%	0.0%	0.0%	1.5%
5146	50	108	2.5%	27.7%	17.7%	1.3%	0.9%	1.5%	0.5%	2.4%	0.2%	20.6%	8.5%	13.0%	2.0%	0.0%	0.0%	1.1%
5189	50	28	4.8%	52.2%	6.1%	1.4%	1.0%	1.7%	0.5%	2.7%	0.1%	13.4%	5.6%	9.9%	0.6%	0.0%	0.0%	0.0%
5190	50	25	3.8%	42.3%	10.6%	1.8%	1.3%	2.1%	0.7%	3.4%	0.2%	14.6%	6.0%	11.7%	1.5%	0.0%	0.0%	0.0%
5191	50	87	6.6%	72.3%	7.8%	1.7%	1.2%	1.9%	0.6%	3.1%	0.0%	1.2%	0.5%	3.1%	0.0%	0.0%	0.0%	0.0%
5192	50	93	6.6%	72.7%	8.6%	0.5%	0.4%	0.6%	0.2%	0.9%	0.0%	4.0%	1.7%	3.3%	0.4%	0.0%	0.0%	0.0%
5193	50	110	3.9%	42.4%	3.8%	1.3%	0.9%	1.5%	0.5%	2.4%	0.1%	9.2%	3.8%	29.9%	0.3%	0.0%	0.0%	0.0%
5194	50	101	4.1%	44.6%	14.6%	2.4%	1.7%	2.8%	0.9%	4.4%	0.1%	8.2%	3.4%	12.5%	0.4%	0.0%	0.0%	0.0%
5195	80	91	5.4%	59.6%	5.5%	1.1%	0.8%	1.3%	0.4%	2.0%	0.1%	10.0%	4.1%	9.0%	0.6%	0.0%	0.0%	0.0%
5196	80	116	5.7%	62.9%	3.8%	1.6%	1.1%	1.8%	0.6%	2.9%	0.0%	4.4%	1.8%	11.3%	1.9%	0.0%	0.0%	0.0%
5197	80	220	4.4%	48.6%	4.8%	1.8%	1.2%	2.1%	0.6%	3.3%	0.1%	9.2%	3.8%	19.8%	0.4%	0.0%	0.0%	0.0%
5198	80	217	5.0%	54.4%	8.9%	1.9%	1.4%	2.3%	0.7%	3.6%	0.1%	6.2%	2.6%	11.9%	1.2%	0.0%	0.0%	0.0%
5199	50	110	4.0%	43.7%	4.2%	1.3%	0.9%	1.5%	0.5%	2.4%	0.1%	9.1%	3.8%	28.2%	0.3%	0.0%	0.0%	0.0%
5200	50	24	3.3%	36.3%	9.1%	1.9%	1.3%	2.2%	0.7%	3.5%	0.2%	14.9%	6.2%	19.0%	1.4%	0.0%	0.0%	0.0%
5201	50	89	4.3%	47.7%	13.1%	1.9%	1.4%	2.3%	0.7%	3.6%	0.1%	8.5%	3.5%	12.4%	0.5%	0.0%	0.0%	0.0%
5202	50	41	3.9%	43.3%	12.0%	2.7%	1.9%	3.1%	1.0%	5.0%	0.1%	11.1%	4.6%	10.8%	0.5%	0.0%	0.0%	0.0%
5224	50	19	2.8%	30.5%	7.1%	7.7%	5.4%	9.0%	2.8%	14.2%	0.1%	4.8%	2.0%	13.5%	0.1%	0.0%	0.0%	0.0%
5225	50	128	3.7%	40.7%	4.3%	2.2%	1.6%	2.6%	0.8%	4.2%	0.1%	8.6%	3.5%	27.5%	0.2%	0.0%	0.0%	0.0%
5226	50	69	7.6%	83.4%	7.9%	0.0%	0.0%	0.0%	0.0%	0.1%	0.0%	0.4%	0.2%	0.3%	0.0%	0.0%	0.0%	0.0%
5245	80	78	4.4%	48.4%	5.2%	6.3%	4.4%	7.3%	2.3%	11.6%	0.0%	0.7%	0.3%	9.0%	0.1%	0.0%	0.0%	0.0%
5254	50	27	2.6%	28.3%	13.0%	2.3%	1.6%	2.7%	0.8%	4.2%	0.2%	18.5%	7.7%	14.6%	3.5%	0.0%	0.0%	0.0%
5256	70	393	4.4%	48.5%	5.3%	5.3%	3.7%	6.2%	1.9%	9.8%	0.1%	6.6%	2.7%	2.0%	0.0%	0.1%	2.5%	1.1%
5257	70	434	3.6%	39.5%	5.5%	5.1%	3.6%	6.0%	1.9%	9.5%	0.1%	9.1%	3.8%	5.3%	0.0%	0.1%	6.0%	0.7%
5262	50	55	3.3%	36.7%	15.3%	1.5%	1.1%	1.8%	0.6%	2.8%	0.1%	13.9%	5.8%	10.3%	0.7%	0.0%	0.0%	6.2%
5263	50	81	2.5%	27.6%	22.4%	1.1%	0.8%	1.3%	0.4%	2.0%	0.2%	19.4%	8.0%	8.9%	1.3%	0.0%	0.0%	4.2%
5264	50	110	4.0%	43.7%	4.2%	1.3%	0.9%	1.5%	0.5%	2.4%	0.1%	9.1%	3.8%	28.2%	0.3%	0.0%	0.0%	0.0%
6252	50	801	3.3%	36.4%	16.4%	1.6%	1.1%	1.9%	0.6%	3.0%	0.1%	9.4%	3.9%	4.3%	0.5%	0.3%	12.9%	4.4%
8033	70	116	4.4%	47.8%	7.4%	2.1%	1.5%	2.5%	0.8%	3.9%	0.1%	6.3%	2.6%	5.5%	0.0%	0.4%	14.9%	0.0%
8340	50	59	3.5%	38.6%	17.2%	3.5%	2.5%	4.1%	1.3%	6.5%	0.1%	10.1%	4.2%	6.3%	0.2%	0.0%	1.0%	1.0%
9098	70	176	5.3%	58.2%	9.3%	3.1%	2.2%	3.7%	1.1%	5.8%	0.0%	4.8%	2.0%	2.7%	0.0%	0.0%	1.6%	0.0%
9112	70	152	5.5%	60.1%	6.6%	2.3%	1.6%	2.7%	0.8%	4.3%	0.0%	3.8%	1.6%	2.2%	0.0%	0.2%	8.1%	0.0%
9205	50	15	3.8%	41.4%	33.0%	2.5%	1.8%	2.9%	0.9%	4.7%	0.0%	4.2%	1.8%	2.8%	0.2%	0.0%	0.0%	0.0%
9206	50	10	4.3%	47.3%	28.5%	2.0%	1.4%	2.3%	0.7%	3.7%	0.0%	4.3%	1.8%	3.7%	0.1%	0.0%	0.0%	0.0%
9301	50	73	3.6%	39.5%	36.2%	2.4%	1.7%	2.8%	0.9%	4.4%	0.0%	4.5%	1.9%	2.0%	0.1%	0.0%	0.0%	0.0%
9302	50	30	4.1%	44.5%	31.2%	2.5%	1.8%	2.9%	0.9%	4.6%	0.0%	3.6%	1.5%	2.1%	0.2%	0.0%	0.0%	0.0%
9303	50	72	4.2%	46.1%	35.4%	0.8%	0.6%	0.9%	0.3%	1.5%	0.0%	4.4%	1.8%	3.8%	0.1%	0.0%	0.0%	0.0%
9304	50	28	4.9%	54.1%	25.6%	0.9%	0.6%	1.0%	0.3%	1.6%	0.1%	5.0%	2.1%	3.6%	0.2%	0.0%	0.0%	0.0%

Traffic Flows and Breakdown by 16 Vehicle Classes (Year 2036)

Link No.	Speed Limit	Total Vehicle	19 - Motorcycles (MC)	01 - Private Cars (PC)	03 - Taxi	14 - Non-franchised Bus <=6.4t	15 - Non-franchised Bus 6.4-15t	16 - Non-franchised Bus >15t	12 - Private Light Bus <=3.5t	13 - Private Light Bus >3.5t	04 - Light Goods Vehicles <=2.5t	05 - Lt Goods Vehicles 2.5-3.5t	06 - Light Goods Vehicles >3.5t	07 - Heavy Goods Vehicles <=15t	08 - Heavy Goods Vehicles >15t	17 - Franchised Bus (SD)	18 - Franchised Bus (DD)	11 - Public Light Buses
	km/hr	0500-0600																
1	50	50	5.7%	62.6%	16.4%	1.6%	1.1%	1.8%	0.6%	2.9%	0.0%	3.6%	1.5%	1.8%	0.4%	0.0%	0.0%	0.0%
2	50	122	4.3%	46.7%	20.3%	2.3%	1.6%	2.7%	0.8%	4.3%	0.1%	8.0%	3.3%	4.0%	1.6%	0.0%	0.0%	0.0%
3	70	257	4.4%	47.8%	18.6%	1.8%	1.3%	2.1%	0.7%	3.3%	0.1%	6.9%	2.9%	5.8%	0.2%	0.0%	0.0%	4.3%
4	70	338	3.8%	41.5%	19.2%	1.8%	1.3%	2.2%	0.7%	3.4%	0.1%	9.6%	4.0%	4.2%	0.5%	0.0%	0.0%	7.8%
5	50	15	4.4%	47.8%	17.6%	2.4%	1.7%	2.9%	0.9%	4.5%	0.1%	9.1%	3.8%	4.7%	0.2%	0.0%	0.0%	0.0%
6	50	19	4.0%	44.3%	9.9%	1.2%	0.9%	1.4%	0.4%	2.3%	0.1%	12.0%	5.0%	9.6%	2.8%	0.1%	5.9%	0.0%
7	50	110	2.8%	30.3%	6.4%	1.9%	1.3%	2.2%	0.7%	3.5%	0.1%	12.5%	5.2%	3.3%	0.6%	0.5%	20.9%	7.9%
8	50	106	2.3%	25.4%	14.3%	1.2%	0.8%	1.4%	0.4%	2.2%	0.1%	8.2%	3.4%	5.5%	1.6%	0.5%	21.3%	11.4%
9	50	7	4.2%	46.4%	14.5%	1.0%	0.7%	1.2%	0.4%	1.8%	0.2%	15.4%	6.4%	7.2%	0.8%	0.0%	0.0%	0.0%
10	50	18	3.3%	36.2%	18.0%	2.3%	1.6%	2.7%	0.8%	4.3%	0.1%	10.7%	4.4%	4.9%	1.0%	0.2%	9.4%	0.0%
11	50	114	3.8%	42.2%	9.3%	1.2%	0.8%	1.4%	0.4%	2.2%	0.1%	6.6%	2.7%	2.9%	0.6%	0.3%	14.6%	10.7%
12	50	81	2.2%	24.5%	12.2%	1.7%	1.2%	2.0%	0.6%	3.2%	0.1%	6.9%	2.9%	2.8%	0.7%	0.7%	28.4%	9.9%
13	50	50	4.2%	46.3%	18.7%	2.1%	1.5%	2.5%	0.8%	3.9%	0.1%	9.5%	3.9%	3.5%	0.7%	0.0%	0.0%	2.3%
14	50	52	3.3%	36.8%	17.9%	1.7%	1.2%	1.9%	0.6%	3.1%	0.1%	8.8%	3.6%	2.5%	0.5%	0.1%	5.8%	12.2%
15	50	133	3.6%	39.4%	17.8%	2.6%	1.9%	3.1%	1.0%	4.9%	0.1%	11.7%	4.8%	3.3%	1.0%	0.0%	0.0%	4.8%
16	50	36	5.4%	59.5%	17.6%	1.4%	1.0%	1.6%	0.5%	2.6%	0.1%	5.3%	2.2%	2.6%	0.3%	0.0%	0.0%	0.0%
17	50	19	4.7%	51.6%	12.7%	1.6%	1.1%	1.9%	0.6%	2.9%	0.1%	12.6%	5.2%	3.7%	1.3%	0.0%	0.0%	0.0%
18	50	86	4.2%	46.2%	21.5%	2.2%	1.6%	2.6%	0.8%	4.1%	0.1%	8.3%	3.4%	3.1%	0.6%	0.0%	0.0%	1.4%
19	50	13	5.1%	55.7%	16.4%	0.5%	0.4%	0.6%	0.2%	1.0%	0.1%	9.6%	4.0%	5.9%	0.6%	0.0%	0.0%	0.0%
20	50	2	2.7%	30.0%	32.0%	1.0%	0.7%	1.1%	0.4%	1.8%	0.2%	18.0%	7.5%	3.5%	1.1%	0.0%	0.0%	0.0%
21	50	37	3.1%	33.8%	14.4%	1.8%	1.3%	2.1%	0.6%	3.3%	0.1%	8.0%	3.3%	2.4%	0.6%	0.2%	8.0%	17.0%
22	50	100	3.5%	37.9%	16.8%	2.7%	1.9%	3.1%	1.0%	4.9%	0.1%	12.5%	5.2%	3.2%	1.0%	0.0%	0.0%	6.3%
23	50	29	2.3%	24.9%	9.8%	1.9%	1.3%	2.2%	0.7%	3.5%	0.2%	16.0%	6.6%	4.9%	1.0%	0.2%	10.3%	13.9%
24	50	18	4.7%	51.7%	20.4%	1.2%	0.9%	1.4%	0.4%	2.3%	0.1%	5.4%	2.3%	2.3%	0.3%	0.0%	0.0%	6.6%
25	50	27	4.4%	48.8%	23.9%	1.7%	1.2%	2.0%	0.6%	3.1%	0.1%	7.4%	3.1%	3.1%	0.6%	0.0%	0.0%	0.0%
26	50	28	4.3%	47.6%	21.3%	1.9%	1.4%	2.3%	0.7%	3.6%	0.1%	8.8%	3.6%	3.7%	0.6%	0.0%	0.0%	0.0%
27	50	76	3.8%	42.2%	19.4%	2.6%	1.8%	3.0%	0.9%	4.8%	0.1%	9.3%	3.9%	3.7%	0.7%	0.0%	0.0%	3.8%
28	50	13	4.2%	45.9%	16.4%	2.7%	1.9%	3.2%	1.0%	5.0%	0.1%	11.5%	4.8%	3.1%	0.3%	0.0%	0.0%	0.0%
29	50	33	3.8%	41.3%	20.2%	2.6%	1.8%	3.0%	0.9%	4.8%	0.1%	11.9%	4.9%	3.8%	0.9%	0.0%	0.0%	0.0%
30	50	36	4.0%	43.6%	16.7%	1.5%	1.1%	1.8%	0.5%	2.8%	0.1%	13.5%	5.6%	8.0%	0.9%	0.0%	0.0%	0.0%
31	50	59	4.3%	46.9%	13.6%	1.4%	1.0%	1.7%	0.5%	2.7%	0.1%	13.8%	5.7%	7.4%	0.8%	0.0%	0.0%	0.0%
32	50	58	2.3%	25.1%	10.2%	1.9%	1.3%	2.2%	0.7%	3.5%	0.0%	4.4%	1.8%	1.8%	0.3%	0.7%	27.4%	16.4%
33	50	171	3.2%	35.0%	16.9%	1.7%	1.2%	2.0%	0.6%	3.1%	0.1%	6.4%	2.7%	2.6%	0.5%	0.4%	16.6%	7.1%
34	50	91	4.0%	44.1%	14.1%	1.4%	1.0%	1.7%	0.5%	2.7%	0.1%	12.4%	5.2%	7.0%	0.7%	0.0%	0.0%	4.9%
35	50	32	0.8%	8.7%	4.1%	0.1%	0.1%	0.2%	0.0%	0.2%	0.0%	1.2%	0.5%	0.5%	0.0%	1.5%	61.6%	20.4%
36	50	172	3.2%	34.8%	16.7%	1.8%	1.3%	2.1%	0.7%	3.3%	0.1%	7.8%	3.3%	3.6%	0.7%	0.4%	14.7%	5.7%
37	50	51	2.7%	29.7%	13.8%	1.4%	1.0%	1.6%	0.5%	2.5%	0.1%	13.2%	5.5%	4.4%	0.5%	0.0%	0.0%	23.1%
38	50	26	3.3%	36.6%	21.6%	2.3%	1.6%	2.7%	0.8%	4.3%	0.1%	12.8%	5.3%	6.7%	1.8%	0.0%	0.0%	0.0%
39	50	123	3.8%	41.4%	17.6%	2.3%	1.6%	2.7%	0.8%	4.3%	0.1%	11.3%	4.7%	5.5%	0.7%	0.1%	3.1%	0.0%
40	50	47	4.3%	47.5%	17.0%	1.1%	0.8%	1.3%	0.4%	2.1%	0.1%	11.4%	4.7%	8.7%	0.5%	0.0%	0.0%	0.0%
41	50	154	3.3%	35.7%	22.6%	1.4%	1.0%	1.7%	0.5%	2.7%	0.1%	10.3%	4.3%	5.7%	0.9%	0.2%	8.9%	0.6%
53	50	131	3.9%	42.4%	25.5%	2.1%	1.5%	2.5%	0.8%	3.9%	0.1%	8.6%	3.6%	4.7%	0.4%	0.0%	0.0%	0.0%
54	50	129	4.1%	44.7%	26.1%	0.9%	0.6%	1.0%	0.3%	1.6%	0.1%	9.6%	4.0%	6.4%	0.6%	0.0%	0.0%	0.0%
55	50	129	4.1%	44.7%	26.1%	0.9%	0.6%	1.0%	0.3%	1.6%	0.1%	9.6%	4.0%	6.4%	0.6%	0.0%	0.0%	0.0%
56	50	133	3.8%	41.8%	17.9%	3.3%	2.3%	3.9%	1.2%	6.1%	0.1%	9.2%	3.8%	5.0%	1.5%	0.0%	0.0%	0.0%
57	50	306	4.2%	46.2%	19.6%	1.9%	1.3%	2.2%	0.7%	3.5%	0.1%	10.1%	4.2%	5.1%	0.5%	0.0%	0.0%	0.5%
58	50	2	2.9%	32.3%	34.5%	0.3%	0.2%	0.3%	0.1%	0.5%	0.2%	19.4%	8.0%	1.2%	0.1%	0.0%	0.0%	0.0%
59	50	14	4.6%	50.3%	19.5%	1.7%	1.2%	2.0%	0.6%	3.2%	0.1%	8.5%	3.5%	4.2%	0.7%	0.0%	0.0%	0.0%
60	50	75	2.3%	25.5%	14.0%	0.8%	0.6%	0.9%	0.3%	1.5%	0.2%	16.2%	6.7%	9.8%	1.1%	0.4%	18.5%	1.3%
61	50	64	2.2%	24.0%	13.7%	0.5%	0.4%	0.6%	0.2%	1.0%	0.2%	16.4%	6.8%	9.2%	1.1%	0.5%	21.6%	1.5%
62	50	61	2.3%	25.5%	14.5%	0.4%	0.3%	0.5%	0.1%	0.8%	0.2%	15.2%	6.3%	8.2%	1.1%	0.5%	22.7%	1.6%
63	50	64	2.4%	26.9%	14.8%	0.4%	0.3%	0.5%	0.2%	0.8%	0.2%	14.8%	6.1%	8.0%	1.1%	0.5%	21.4%	1.5%
64	50	2	3.0%	33.1%	35.3%	0.0%	0.0%	0.0%	0.0%	0.0%	0.2%	19.9%	8.2%	0.1%	0.0%	0.0%	0.0%	0.0%
65	50	5	5.0%	54.9%	21.8%	0.9%	0.7%	1.1%	0.3%	1.7%	0.1%	8.5%	3.5%	1.4%	0.1%	0.0%	0.0%	0.0%
66	50	27	3.3%	36.1%	14.7%	1.4%	1.0%	1.6%	0.5%	2.6%	0.1%	8.6%	3.6%	6.4%	0.6%	0.0%	0.0%	19.6%
67	50	47	3.6%	39.6%	12.4%	1.0%	0.7%	1.1%	0.4%	1.8%	0.0%	2.2%	0.9%	1.4%	0.1%	0.7%	27.7%	6.6%
68	50	27	1.0%	11.3%	4.5%	0.3%	0.2%	0.4%	0.1%	0.6%	0.0%	2.1%	0.9%	1.2%	0.3%	1.1%	47.7%	28.3%
69	50	30	1.1%	12.4%	4.5%	0.7%	0.5%	0.8%	0.2%	1.2%	0.0%	2.1%	0.9%	1.3%	0.3%	1.0%	43.0%	30.0%
70	50	39	1.6%	17.4%	4.9%	1.6%	1.1%	1.8%	0.6%	2.9%	0.1%	5.1%	2.1%	2.9%	0.3%	0.8%	33.1%	24.1%
71	50	12	3.5%	37.9%	17.9%	1.5%	1.1%	1.8%	0.6%	2.9%	0.1%	13.7%	5.7%	12.1%	1.2%	0.0%	0.0%	0.0%
72	50	2	3.0%	33.2%	35.4%	0.0%	0.0%	0.0%	0.0%	0.0%	0.2%	19.9%	8.3%	0.0%	0.0%	0.0%	0.0%	0.0%
73	50	6	3.9%	42.4%	12.6%	2.5%	1.8%	3.0%	0.9%	4.7%	0.1%	6.3%	2.6%	0.5%	0.1%	0.0%	0.0%	18.7%
74	50	15	3.6%	39.7%	13.2%	0.7%	0.5%	0.8%	0.3%	1.3%	0.2%	18.9%	7.8%	12.0%	0.8%	0.0%	0.0%	0.0%
75	50	2	3.0%	33.2%	35.4%	0.0%	0.0%	0.0%	0.0%	0.0%	0.2%	19.9%	8.3%	0.0%	0.0%	0.0%	0.0%	0.0%
76	50	169	3.0%	33.4%	8.6%	1.5%	1.0%	1.7%	0.5%	2.7%	0.1%	11.2%	4.6%	3.8%	0.6%	0.4%	17.9%	8.9%
77	50	109	2.4%	25.9%	14.4%	1.2%	0.8%	1.4%	0.4%	2.2%	0.1%	8.2%	3.4%	5.4%	1.6%	0.5%	20.8%	11.2%
78	50	38	5.2%	57.1%	7.4%	1.5%	1.0%	1.7%	0.5%	2.7%	0.1%	11.9%	4.9%	4.7%	1.1%	0.0%	0.0%	0.0%
79	50	5	1.2%	12.6%	13.5%	0.2%	0.2%	0.3%	0.1%	0.4%	0.2%	22.7%	9.4%	7.3%	1.9%	0.0%	0.0%	30.0%
80	50	40	4.8%	52.2%	16.7%	2.8%	2.0%	3.3%	1.0%	5.2%	0.0%	4.8%	2.0%	5.1%	0.2%	0.0%	0.0%	0.0%
81	50	73	5.5%	60.8%	11.8%	1.5%	1.1%	1.8%	0.6%	2.8%	0.1%	7.2%	3.0%	3.0%	0.8%	0.0%	0.0%	0.0%
82	50	36	4.5%	49.5%	21.4%	1.8%	1.3%	2.1%	0.7%	3.3%	0.1%	7.7%	3.2%	3.9%	0.6%	0.0%	0.0%	0.0%
83	50	37	4.7%	51.7%	23.3%	1.0%	0.7%	1.2%	0.4%	1.9%	0.1%	6.9%	2.9%	4.1%	1.0%	0.0%	0.0%	0.0%
84	50	64	3.6%	39.0%	15.2%	1.9%	1.4%	2.3%	0.7%	3.6%	0.1%	11.4%	4.7%	5.5%	0.7%	0.1%	3.5%	6.3%
85	50	102	4.5%	49.1%	20.2%	1.4%	1.0%	1.6%	0.5%	2.5%	0.1%	7.0%	2.9%	2.9%	0.3%	0.1%	2.2%	4.0%
86	50	18	4.7%	51.1%	15.2%	2.1%	1.5%	2.5%	0.8%	3.9%	0.1%	9.7%	4.0%	3.6%	0.9%	0.0%	0.0%	0.0%
87	50	163	5.4%	59.0%	15.9%	1.7%	1.2%	2.0%	0.6%	3.2%	0.1%	5.3%	2.2%	2.3%	0.5%	0.0%	0.0%	0.7%
88	50	106	4.3%	46.9%	22.8%	1.3%	0.9%	1.5%	0.5%	2.4%	0.1%	8.2%	3.4%	4.6%	0.7%	0.0%	0.0%	2.5%
89	50	252	3.7%	40.9%	17.8%	1.8%	1.3%	2.1%	0.7%	3.3%	0.1%	6.6%	2.8%	1.8%	0.2%	0.1%	4.9%	12.0%
90	50	333	3.8%	41.4%	22.4%	2.7%	1.9%	3.1%	1.0%	4.9%	0.1%	7.2%	3.0%	3.2%	0.6%	0.1%	3.1%	1.7%
91	50	124	4.7%	52.0%	18.8%	1.7%	1.2%	2.0%	0.6%	3.2%	0.1%	6.2%	2.6%	1.5%	0.4%	0.0%	0.0%	4.8%
92	50	56	4.3%	47.5%	18.7%	2.7%	1.9%	3.2%	1.0%	5.1%	0.1%	6.4%	2.6%	3.5%	0.8%	0.0%	0.0%	2.1%
93	50	5	4.0%	43.9%	28.1%	2.2%	1.6%	2.6%	0.8%	4.2%	0.1%	7.2%	3.0%	1.8%	0.6%	0.0%	0.0%	0.0%
94	50	2	3.0%	33.2%	35.4%	0.0%	0.0%	0.0%	0.0%	0.0%	0.2%	19.9%	8.3%	0.0%	0.0%	0.0%	0.0%	0.0%
95	50	94	3.0%	32.4%	13.2%	1.8%	1.3%	2.2%	0.7%	3.4%	0.1%	6.8%	2.8%	2.7%	0.2%	0.4%	18.7%	10.2%
96	50	264	3.1%	34.2%	13.0%	1.5%	1.1%	1.8%	0.6%	2.8%	0.1%	6.1%	2.5%	2.3%	0.4%	0.6%	24.7%	5.3%
97	50	131	4.2%	46.3%	22.6%	2.2%	1.5%	2.5%	0.8%	4.0%	0.1%	9.0%	3.7%	2.5%	0.5%	0.0%	0.0%	0.0%
98	50	3	2.0%	22.2%	23.7%	0.0%	0.0%	0.0%	0.0%	0.0%	0.1%	13.3%	5.5%	0.0%	0.0%	0.8%	32.2%	0.0%
99	70	313	4.2%	46.5%	17.7%	1.9%	1.4%	2.3%	0.7%	3.6%	0.1%	8.1%	3.3%	6.1%	0.5%	0.0%	0.0%	3.5%
100	70	171	3.5%	38.3%	22.1%	1.5%	1.1%	1.8%	0.6%	2.8%	0.1%	12.1%	5.0%	7.5%	1.1%	0.1%	2.4%	0.0%
101	50	155	4.1%	45.5%	25.3%	1.1%	0.8%	1.2%	0.4%	2.0%	0.1%	8.6%	3.6%	5.8%	0.5%	0.0%	0.0%	1.0%
102	50	63	4.6%	50.4%	17.7%	1.4%	1.0%	1.6%	0.5%	2.6%	0.1%	6.2%	2.6%	1.8%	0.3%	0.1%	2.4%	6.8%
103	50	154	4.2%	46.2%	16.2%	2.6%	1.8%	3.0%	0.9%	4.8%	0.1%	6.3%	2.6%	3.7%	1.1%	0.0%	1.6%	5.0%
104	50	47	5.0%	54.6%	21.3%	1.9%	1.3%	2.2%	0.7%	3.5%	0.1%	5.6%	2.3%	1.4%	0.2%	0.0%	0.0%	0.0%
105	50	61	4.4%	48.7%	18.8%	2.6%	1.8%	3.1%	1.0%	4.8%	0.1%	6.4%	2.7%	4.3%	1.3%	0.0%	0.0%	0.0%
106	50	21	5.1%	55.8%	20.2%	1.7%	1.2%	2.0%	0.6%	3.2%	0.1%	5.7%	2.4%	1.6%	0.3%	0.0%	0.0%	0.0%
107	50	27	4.3%	47.7%	18.4%	2.2%	1.6%	2.6%	0.8%	4.1%	0.1%	8.9%	3.7%	4.5%	1.2%	0.0%	0.0%	0.0%
108	50	18	2.5%	27.9%	11.1%	1.1%	0.8%	1.3%	0.4%	2.0%	0.0%	4.1%	1.7%	0.6%	0.1%	0.6%	26.4%	19.4%
109	50	4	1.8%	19.2%	15.9%	1.0%	0.7%	1.2%	0.4%	1.9%	0.1%	8.9%	3.7%	0.9%	0.2%	1.0%	43.0%	0.0%
110	50	15	1.5%	16.5%	7.2%	0.5%	0.3%	0.5%	0.2%	0.9%	0.1%	10.6%	4.4%	4.7%	1.1%	1.0%	42.6%	7.9%
111	50	69	3.7%	40.4%	15.2%	1.5%	1.0%	1.7%	0.5%	2.7%	0.1%	7.6%	3.1%	3.1%	0.5%	0.3%	13.6%	5.0%
112	50	23	4.1%	45.4%	6.7%	0.4%	0.3%	0.5%	0.2%	0.8%	0.1%	6.8%	2.8%	2.1%	0.2%	0.5%	20.9%	8.2%
113	50	38	3.6%	39.7%	18.2%	1.9%	1.3%	2.2%	0.7%	3.5%	0.1%	8.9%	3.7%	2.6%	0.3%	0.3%	12.8%	0.0%
114	50	11	1.1%	11.7%	7.6%	0.6%	0.4%	0.7%	0.2%	1.1%	0.1%	7.8%	3.2%	2.1%	0.4%	1.1%	44.5%	17.5%
115	50	42	3.9%	43.1%	21.7%	1.2%	0.9%	1.5%	0.5%	2.3%	0.1%	6.4%	2.6%	2.2%	0.4%	0.3%	13.0%	0.0%
116	50	7	4.1%	45.3%	17.7%	1.9%	1.4%	2.3%	0.7%	3.6%	0.1%	13.8%	5.7%	2.8%	0.4%	0.0%	0.0%	0.0%

Traffic Flows and Breakdown by 16 Vehicle Classes (Year 2036)

Link No.	Speed Limit	Total Vehicle	19 - Motorcycles (MC)	01 - Private Cars (PC)	03 - Taxi	14 - Non-franchised Bus <=6.4t	15 - Non-franchised Bus 6.4-15t	16 - Non-franchised Bus >15t	12 - Private Light Bus <=3.5t	13 - Private Light Bus >3.5t	04 - Light Goods Vehicles <=2.5t	05 - Lt Goods Vehicles 2.5-3.5t	06 - Light Goods Vehicles >3.5t	07 - Heavy Goods Vehicles <=15t	08 - Heavy Goods Vehicles >15t	17 - Franchised Bus (SD)	18 - Franchised Bus (DD)	11 - Public Light Buses
	km/hr	0500-0600																
117	50	6	2.8%	30.4%	20.7%	1.1%	0.7%	1.2%	0.4%	2.0%	0.2%	14.9%	6.2%	8.5%	1.5%	0.2%	9.5%	0.0%
118	50	20	3.5%	38.6%	16.4%	1.9%	1.4%	2.3%	0.7%	3.6%	0.1%	5.0%	2.1%	3.6%	0.4%	0.1%	2.8%	17.5%
122	50	29	3.7%	40.7%	11.5%	2.5%	1.8%	2.9%	0.9%	4.6%	0.1%	10.8%	4.5%	3.7%	0.3%	0.0%	0.0%	11.9%
123	50	2	3.9%	42.5%	28.0%	0.5%	0.3%	0.6%	0.2%	0.9%	0.2%	15.7%	6.5%	0.7%	0.1%	0.0%	0.0%	0.0%
124	50	23	0.3%	2.8%	3.0%	0.1%	0.1%	0.1%	0.0%	0.2%	0.0%	1.7%	0.7%	0.1%	0.0%	0.2%	6.5%	84.3%
125	50	40	2.4%	26.6%	10.4%	2.7%	1.9%	3.2%	1.0%	5.1%	0.1%	5.1%	2.1%	4.3%	0.4%	0.0%	1.4%	33.3%
128	50	244	4.5%	49.2%	20.2%	1.0%	0.7%	1.2%	0.4%	1.8%	0.1%	8.8%	3.6%	3.9%	0.5%	0.0%	0.0%	4.2%
129	50	285	4.1%	45.0%	20.1%	2.0%	1.4%	2.4%	0.7%	3.8%	0.1%	10.6%	4.4%	4.6%	0.7%	0.0%	0.0%	0.0%
130	50	62	3.7%	40.9%	14.2%	1.4%	1.0%	1.7%	0.5%	2.6%	0.0%	4.0%	1.7%	0.7%	0.1%	0.2%	7.5%	19.8%
131	50	59	4.6%	50.2%	14.7%	3.3%	2.3%	3.9%	1.2%	6.1%	0.1%	6.4%	2.7%	4.2%	0.2%	0.0%	0.0%	0.0%
132	50	9	3.8%	41.8%	11.7%	2.7%	1.9%	3.2%	1.0%	5.1%	0.1%	9.7%	4.0%	6.1%	0.2%	0.0%	0.0%	8.7%
133	50	22	4.8%	52.3%	19.8%	1.6%	1.1%	1.9%	0.6%	2.9%	0.1%	8.3%	3.4%	2.8%	0.4%	0.0%	0.0%	0.0%
134	50	189	3.4%	37.3%	17.5%	1.8%	1.3%	2.1%	0.6%	3.3%	0.1%	7.4%	3.1%	2.2%	0.2%	0.2%	6.6%	12.9%
135	50	339	3.9%	42.3%	22.4%	2.5%	1.7%	2.9%	0.9%	4.6%	0.1%	7.5%	3.1%	3.1%	0.6%	0.1%	3.0%	1.3%
136	70	590	3.7%	41.0%	15.9%	1.5%	1.1%	1.8%	0.6%	2.9%	0.1%	7.9%	3.3%	3.3%	0.3%	0.2%	9.4%	7.0%
137	70	554	3.1%	33.9%	19.8%	1.9%	1.3%	2.2%	0.7%	3.4%	0.1%	8.9%	3.7%	4.9%	0.7%	0.2%	10.1%	5.3%
138	50	20	0.3%	3.6%	3.4%	0.1%	0.1%	0.1%	0.0%	0.2%	0.0%	1.9%	0.8%	0.3%	0.0%	0.2%	7.4%	81.5%
139	50	4	3.7%	40.4%	19.6%	3.5%	2.5%	4.2%	1.3%	6.6%	0.1%	10.8%	4.5%	2.8%	0.2%	0.0%	0.0%	0.0%
141	50	24	2.5%	27.8%	9.5%	0.9%	0.6%	1.1%	0.3%	1.7%	0.0%	3.3%	1.4%	2.6%	0.1%	0.0%	0.0%	48.1%
142	50	27	2.2%	23.7%	10.9%	1.8%	1.3%	2.1%	0.7%	3.4%	0.0%	3.8%	1.6%	2.8%	0.1%	0.0%	0.0%	45.6%
143	50	5	3.9%	42.4%	14.0%	3.4%	2.4%	4.0%	1.2%	6.3%	0.1%	10.5%	4.3%	7.5%	0.1%	0.0%	0.0%	0.0%
144	50	79	3.0%	32.9%	11.7%	1.3%	0.9%	1.5%	0.5%	2.4%	0.1%	8.9%	3.7%	3.9%	0.6%	0.1%	5.5%	23.0%
145	50	146	2.5%	27.3%	10.7%	1.9%	1.4%	2.2%	0.7%	3.6%	0.1%	11.2%	4.6%	4.7%	0.8%	0.4%	15.6%	12.3%
146	50	146	2.9%	31.4%	17.1%	1.4%	1.0%	1.6%	0.5%	2.5%	0.1%	9.7%	4.0%	4.8%	1.0%	0.4%	16.0%	5.8%
147	50	143	2.3%	25.4%	12.1%	1.8%	1.3%	2.1%	0.7%	3.3%	0.1%	10.5%	4.3%	3.9%	0.6%	0.4%	17.5%	13.7%
148	50	164	2.7%	30.0%	15.2%	1.5%	1.1%	1.8%	0.6%	2.8%	0.1%	10.6%	4.4%	5.1%	0.9%	0.4%	15.1%	7.8%
149	50	82	3.2%	34.8%	18.5%	2.6%	1.8%	3.1%	1.0%	4.9%	0.1%	10.6%	4.4%	4.1%	0.1%	0.0%	0.0%	10.8%
150	50	98	3.5%	38.1%	16.8%	1.8%	1.3%	2.1%	0.7%	3.4%	0.1%	8.3%	3.4%	2.8%	0.3%	0.0%	0.0%	17.5%
151	50	14	4.1%	44.7%	25.6%	2.6%	1.8%	3.0%	0.9%	4.8%	0.1%	6.7%	2.8%	2.3%	0.6%	0.0%	0.0%	0.0%
152	50	21	3.8%	41.2%	18.8%	1.6%	1.2%	1.9%	0.6%	3.0%	0.1%	9.8%	4.1%	2.9%	0.1%	0.0%	0.0%	10.9%
153	50	3	2.2%	23.8%	25.4%	0.0%	0.0%	0.0%	0.0%	0.0%	0.1%	14.3%	5.9%	0.0%	0.0%	0.0%	0.0%	28.3%
154	50	19	0.9%	9.4%	3.7%	0.2%	0.1%	0.2%	0.1%	0.3%	0.0%	3.2%	1.3%	1.5%	0.0%	0.0%	0.0%	79.1%
155	50	49	2.6%	28.9%	12.4%	1.3%	0.9%	1.5%	0.5%	2.3%	0.1%	5.3%	2.2%	1.8%	0.1%	0.0%	0.0%	40.2%
156	50	66	3.7%	40.1%	18.1%	2.2%	1.6%	2.6%	0.8%	4.1%	0.1%	12.5%	5.2%	5.6%	1.2%	0.0%	0.0%	2.3%
157	50	49	3.8%	42.2%	18.4%	2.1%	1.5%	2.5%	0.8%	3.9%	0.1%	12.3%	5.1%	5.7%	1.5%	0.0%	0.0%	0.0%
158	50	101	2.9%	31.6%	15.2%	3.3%	2.3%	3.9%	1.2%	6.2%	0.1%	13.2%	5.4%	4.6%	0.0%	0.1%	2.2%	7.8%
159	70	410	3.6%	39.0%	16.6%	1.7%	1.2%	2.0%	0.6%	3.2%	0.1%	7.7%	3.2%	3.7%	0.5%	0.2%	8.1%	8.6%
160	70	423	3.2%	35.1%	20.1%	2.0%	1.4%	2.3%	0.7%	3.7%	0.1%	8.9%	3.7%	4.9%	0.5%	0.2%	7.7%	5.5%
162	50	51	4.4%	48.1%	18.9%	0.7%	0.5%	0.9%	0.3%	1.4%	0.1%	11.7%	4.8%	7.9%	0.4%	0.0%	0.0%	0.0%
163	50	27	2.2%	24.0%	18.4%	2.2%	1.5%	2.5%	0.8%	4.0%	0.3%	24.2%	10.0%	9.2%	0.6%	0.0%	0.0%	0.0%
164	50	63	4.7%	51.4%	20.3%	1.8%	1.3%	2.1%	0.7%	3.4%	0.1%	6.2%	2.5%	2.0%	0.1%	0.0%	0.0%	3.4%
165	50	9	2.3%	25.4%	21.2%	1.2%	0.8%	1.4%	0.4%	2.2%	0.2%	22.0%	9.1%	12.1%	1.7%	0.0%	0.0%	0.0%
166	50	16	3.8%	41.7%	16.5%	2.3%	1.6%	2.7%	0.8%	4.3%	0.1%	12.2%	5.1%	8.6%	0.4%	0.0%	0.0%	0.0%
167	50	22	2.8%	31.2%	18.8%	1.2%	0.8%	1.4%	0.4%	2.2%	0.2%	20.3%	8.4%	10.7%	1.4%	0.0%	0.0%	0.0%
168	50	100	3.1%	33.7%	14.1%	1.2%	0.9%	1.4%	0.4%	2.2%	0.1%	13.5%	5.6%	9.1%	0.4%	0.1%	2.3%	11.8%
170	50	51	3.1%	34.1%	20.1%	2.1%	1.5%	2.5%	0.8%	3.9%	0.2%	14.8%	6.1%	5.1%	0.1%	0.0%	0.0%	5.6%
171	50	80	3.1%	34.4%	13.5%	1.0%	0.7%	1.2%	0.4%	1.9%	0.1%	13.7%	5.7%	5.3%	0.5%	0.4%	15.1%	2.9%
172	50	6	3.7%	41.2%	14.5%	5.9%	4.2%	6.9%	2.2%	11.0%	0.1%	6.8%	2.8%	0.7%	0.0%	0.0%	0.0%	0.0%
173	50	48	3.5%	38.6%	18.3%	1.5%	1.0%	1.7%	0.5%	2.7%	0.2%	16.9%	7.0%	7.1%	1.0%	0.0%	0.0%	0.0%
174	50	138	3.2%	35.0%	19.1%	0.9%	0.6%	1.1%	0.3%	1.7%	0.1%	13.3%	5.5%	8.6%	0.3%	0.0%	1.6%	8.5%
175	50	87	2.4%	26.5%	10.2%	1.8%	1.3%	2.1%	0.7%	3.4%	0.1%	11.1%	4.6%	3.3%	0.2%	0.6%	25.1%	6.6%
176	50	155	3.0%	32.6%	18.1%	1.5%	1.1%	1.8%	0.5%	2.8%	0.1%	9.4%	3.9%	4.8%	1.0%	0.4%	15.1%	4.0%
179	50	79	4.4%	48.3%	19.7%	2.1%	1.5%	2.5%	0.8%	4.0%	0.1%	8.7%	3.6%	3.5%	0.8%	0.0%	0.0%	0.0%
180	50	77	4.9%	53.7%	16.9%	2.3%	1.6%	2.7%	0.8%	4.3%	0.1%	7.3%	3.0%	2.1%	0.2%	0.0%	0.0%	0.0%
181	50	51	1.8%	19.3%	9.2%	1.4%	1.0%	1.6%	0.5%	2.6%	0.0%	4.7%	2.0%	1.6%	0.1%	0.8%	35.2%	18.2%
182	50	133	3.2%	34.7%	10.7%	1.7%	1.2%	2.0%	0.6%	3.2%	0.1%	5.6%	2.3%	4.8%	0.2%	0.6%	24.5%	4.5%
183	50	150	2.8%	30.2%	16.9%	1.2%	0.9%	1.4%	0.4%	2.3%	0.1%	7.1%	3.0%	2.0%	0.1%	0.5%	22.7%	8.5%
184	50	64	0.6%	6.4%	2.3%	0.3%	0.2%	0.3%	0.1%	0.5%	0.0%	1.2%	0.5%	1.1%	0.0%	2.0%	82.2%	2.4%
185	70	435	4.0%	43.6%	12.9%	4.0%	2.8%	4.7%	1.5%	7.5%	0.1%	6.9%	2.9%	3.6%	0.0%	0.1%	5.4%	0.0%
186	70	564	4.8%	52.4%	10.4%	2.0%	1.4%	2.4%	0.7%	3.8%	0.1%	6.6%	2.7%	4.9%	0.0%	0.2%	7.5%	0.0%
187	50	37	1.8%	20.0%	6.4%	0.6%	0.4%	0.7%	0.2%	1.2%	0.0%	4.4%	1.8%	3.8%	0.2%	0.6%	25.2%	32.5%
188	50	90	3.1%	34.5%	24.6%	1.5%	1.0%	1.7%	0.5%	2.7%	0.0%	2.4%	1.0%	1.3%	0.1%	0.3%	11.7%	13.5%
189	70	689	3.7%	40.4%	16.1%	2.2%	1.6%	2.6%	0.8%	4.1%	0.1%	11.2%	4.6%	6.4%	0.9%	0.1%	3.3%	2.0%
190	70	524	4.9%	53.2%	13.9%	1.4%	1.0%	1.6%	0.5%	2.6%	0.1%	8.3%	3.4%	6.1%	0.6%	0.0%	0.6%	1.9%
191	70	740	3.4%	37.1%	15.4%	2.0%	1.4%	2.4%	0.7%	3.8%	0.1%	11.4%	4.7%	6.1%	0.8%	0.2%	7.0%	3.6%
192	70	720	4.7%	51.4%	16.1%	1.4%	1.0%	1.7%	0.5%	2.7%	0.1%	7.1%	2.9%	5.1%	0.5%	0.1%	2.7%	2.1%
193	70	263	4.0%	44.0%	11.4%	3.1%	2.2%	3.7%	1.1%	5.8%	0.1%	10.0%	4.1%	7.5%	0.2%	0.0%	1.1%	1.5%
194	70	592	3.4%	36.8%	23.6%	1.5%	1.0%	1.7%	0.5%	2.7%	0.1%	8.5%	3.5%	4.3%	0.4%	0.1%	4.3%	7.6%
195	50	9	0.6%	7.0%	7.5%	0.2%	0.2%	0.3%	0.1%	0.5%	0.0%	4.2%	1.7%	0.7%	0.0%	1.6%	67.0%	8.3%
196	50	78	3.8%	41.6%	24.5%	1.5%	1.0%	1.7%	0.5%	2.7%	0.1%	6.3%	2.6%	4.6%	0.1%	0.2%	8.7%	0.0%
197	50	23	2.7%	29.2%	27.8%	1.2%	0.8%	1.4%	0.4%	2.2%	0.0%	2.0%	0.8%	1.2%	0.0%	0.7%	29.5%	0.0%
198	50	19	1.8%	19.4%	11.9%	1.2%	0.9%	1.4%	0.4%	2.3%	0.0%	2.1%	0.9%	1.1%	0.0%	1.2%	51.3%	4.1%
199	70	300	3.4%	36.8%	18.5%	2.2%	1.6%	2.6%	0.8%	4.2%	0.1%	11.7%	4.9%	6.8%	1.6%	0.1%	4.7%	0.0%
201	50	225	3.8%	41.2%	18.4%	3.0%	2.1%	3.5%	1.1%	5.6%	0.1%	9.5%	3.9%	4.8%	0.3%	0.0%	0.7%	1.9%
202	50	315	3.5%	38.5%	19.9%	3.3%	2.3%	3.8%	1.2%	6.1%	0.1%	8.7%	3.6%	5.3%	0.7%	0.0%	1.7%	1.3%
203	70	208	3.4%	37.4%	15.7%	2.4%	1.7%	2.8%	0.9%	4.5%	0.1%	12.3%	5.1%	7.2%	1.5%	0.1%	4.7%	0.0%
204	70	378	4.2%	45.9%	24.0%	1.3%	0.9%	1.5%	0.5%	2.4%	0.1%	8.6%	3.6%	4.7%	0.4%	0.0%	1.6%	0.2%
205	50	42	3.2%	34.8%	23.9%	1.7%	1.2%	2.0%	0.6%	3.2%	0.1%	7.0%	2.9%	3.7%	0.5%	0.3%	12.9%	1.8%
206	50	97	3.4%	37.6%	25.6%	1.3%	0.9%	1.6%	0.5%	2.5%	0.1%	9.0%	3.7%	5.8%	0.6%	0.2%	7.0%	0.0%
207	50	38	2.6%	29.1%	20.3%	2.0%	1.4%	2.3%	0.7%	3.7%	0.0%	2.8%	1.2%	1.7%	0.2%	0.4%	18.3%	13.2%
208	50	64	2.9%	31.5%	23.7%	1.3%	0.9%	1.5%	0.5%	2.4%	0.1%	6.7%	2.8%	3.7%	0.2%	0.3%	11.4%	10.2%
209	50	135	3.3%	36.0%	19.3%	4.2%	3.0%	4.9%	1.5%	7.8%	0.1%	8.0%	3.3%	3.7%	0.4%	0.1%	2.4%	2.0%
210	50	233	3.3%	36.6%	23.5%	3.1%	2.2%	3.6%	1.1%	5.7%	0.1%	7.0%	2.9%	3.7%	0.5%	0.1%	3.9%	2.8%
211	70	408	3.2%	35.4%	20.2%	3.0%	2.1%	3.5%	1.1%	5.6%	0.1%	12.4%	5.1%	5.0%	0.7%	0.0%	0.1%	2.3%
212	70	322	4.4%	47.9%	22.6%	1.6%	1.1%	1.9%	0.6%	3.0%	0.1%	7.1%	2.9%	4.3%	0.2%	0.0%	0.2%	2.2%
213	50	87	2.8%	30.6%	18.5%	1.5%	1.1%	1.8%	0.5%	2.8%	0.1%	5.3%	2.2%	2.4%	0.3%	0.2%	9.9%	20.1%
214	70	110	3.1%	34.3%	14.4%	1.3%	0.9%	1.5%	0.5%	2.4%	0.1%	5.1%	2.1%	4.2%	0.2%	0.1%	6.0%	23.9%
215	50	46	3.8%	42.2%	27.0%	1.9%	1.3%	2.2%	0.7%	3.5%	0.1%	8.2%	3.4%	3.8%	0.2%	0.0%	1.6%	0.0%
216	50	44	3.1%	33.5%	27.5%	1.5%	1.1%	1.8%	0.6%	2.8%	0.1%	7.9%	3.3%	3.4%	0.1%	0.1%	2.6%	10.9%
217	50	199	3.0%	32.8%	25.8%	1.6%	1.1%	1.9%	0.6%	3.0%	0.1%	6.9%	2.8%	2.8%	0.3%	0.1%	6.2%	10.8%
218	50	127	3.1%	33.7%	17.0%	1.3%	0.9%	1.6%	0.5%	2.5%	0.1%	6.2%	2.6%	4.0%	0.3%	0.1%	6.1%	20.1%
219	50	112	3.1%	34.5%	31.5%	1.7%	1.2%	2.0%	0.6%	3.2%	0.1%	8.1%	3.4%	3.1%	0.4%	0.1%	3.4%	3.6%
220	50	43	3.4%	36.9%	20.3%	1.8%	1.3%	2.1%	0.7%	3.3%	0.1%	9.0%	3.7%	4.7%	0.5%	0.1%	2.7%	9.5%
221	50	106	3.3%	36.7%	22.3%	2.7%	1.9%	3.1%	1.0%	5.0%	0.1%	6.9%	2.8%	3.2%	0.4%	0.1%	3.7%	6.9%
222	50	84	2.3%	25.7%	21.1%	5.0%	3.5%	5.8%	1.8%	9.3%	0.1%	8.8%	3.6%	3.4%	0.5%	0.0%	0.7%	8.5%
223	50	25	3.2%	35.0%	22.2%	2.1%	1.5%	2.5%	0.8%	3.9%	0.1%	14.4%	6.0%	4.2%	0.4%	0.0%	0.0%	3.8%
226	50	33	3.1%	34.2%	20.6%	0.6%	0.4%	0.6%	0.2%	1.0%	0.1%	6.1%	2.5%	1.7%	0.0%	0.4%	17.2%	11.2%
227	50	185	4.5%	49.1%	26.2%	0.7%	0.5%	0.9%	0.3%	1.4%	0.1%	6.7%	2.8%	2.2%	0.1%	0.1%	3.5%	1.1%
228	50	2	2.8%	30.3%	30.9%	1.2%	0.8%	1.4%	0.4%	2.2%	0.2%	18.4%	7.6%	3.9%	0.0%	0.0%	0.0%	0.0%
229	50	20	4.0%	44.2%	32.9%	0.6%	0.4%	0.7%	0.2%	1.2%	0.1%	8.9%	3.7%	3.0%	0.1%	0.0%	0.0%	0.0%
230	50	38	2.5%	27.7%	21.6%	1.4%	1.0%	1.6%	0.5%	2.6%	0.1%	10.5%	4.4%	3.6%	0.5%	0.1%	5.0%	17.0%
231	50	108	3.5%	38.0%	23.9%	1.3%	0.9%	1.6%	0.5%	2.5%	0.1%	13.2%	5.5%	3.4%	0.2%	0.1%	2.3%	3.2%
232	50	8	4.0%	43.4%	23.6%	1.5%	1.1%	1.8%	0.5%	2.8%	0.1%	12.6%	5.2%	3.2%	0.3%	0.0%	0.0%	0.0%
235	50	146	3.3%	36.0%	23.8%	1.6%	1.1%	1.9%	0.6%	3.0%	0.1%	10.1%	4.2%	3.3%	0.2%	0.1%	2.8%	7.8%
236	50	90	4.7%	51.3%	21.7%	1.4%	1.0%	1.7%	0.5%	2.6%	0.1%	7.4%	3.1%	2.8%	0.1%	0.0%	0.0%	1.5%

Traffic Flows and Breakdown by 16 Vehicle Classes (Year 2036)

Link No.	Speed Limit	Total Vehicle	19 - Motorcycles (MC)	01 - Private Cars (PC)	03 - Taxi	14 - Non-franchised Bus <=6.4t	15 - Non-franchised Bus 6.4-15t	16 - Non-franchised Bus >15t	12 - Private Light Bus <=3.5t	13 - Private Light Bus >3.5t	04 - Light Goods Vehicles <=2.5t	05 - Lt Goods Vehicles 2.5-3.5t	06 - Light Goods Vehicles >3.5t	07 - Heavy Goods Vehicles <=15t	08 - Heavy Goods Vehicles >15t	17 - Franchised Bus (SD)	18 - Franchised Bus (DD)	11 - Public Light Buses
	km/hr	0500-0600																
237	50	52	3.8%	41.7%	23.4%	1.0%	0.7%	1.1%	0.3%	1.8%	0.2%	14.5%	6.0%	5.4%	0.2%	0.0%	0.0%	0.0%
238	50	22	2.9%	31.9%	21.6%	2.0%	1.4%	2.4%	0.7%	3.8%	0.2%	17.0%	7.1%	7.4%	1.5%	0.0%	0.0%	0.0%
239	70	443	2.9%	31.6%	15.5%	2.0%	1.4%	2.3%	0.7%	3.7%	0.1%	11.1%	4.6%	5.0%	0.6%	0.2%	10.0%	8.3%
240	70	430	3.7%	40.5%	12.8%	1.2%	0.8%	1.4%	0.4%	2.2%	0.1%	7.6%	3.2%	4.2%	0.4%	0.4%	15.1%	6.3%
241	50	61	2.5%	27.0%	17.9%	0.4%	0.3%	0.5%	0.2%	0.8%	0.1%	5.6%	2.3%	1.7%	0.1%	0.4%	15.8%	24.4%
242	50	87	2.2%	24.1%	19.3%	0.7%	0.5%	0.8%	0.3%	1.3%	0.1%	5.7%	2.4%	4.0%	0.0%	0.3%	11.0%	27.4%
243	50	28	3.8%	41.5%	32.7%	2.1%	1.5%	2.5%	0.8%	4.0%	0.1%	5.4%	2.2%	3.2%	0.2%	0.0%	0.0%	0.0%
244	50	12	4.4%	48.7%	30.8%	1.9%	1.3%	2.2%	0.7%	3.5%	0.0%	3.4%	1.4%	1.8%	0.0%	0.0%	0.0%	0.0%
245	50	124	2.4%	26.6%	18.2%	0.6%	0.4%	0.7%	0.2%	1.1%	0.1%	5.9%	2.4%	3.9%	0.1%	0.2%	9.9%	27.3%
246	50	90	2.7%	29.4%	20.7%	0.8%	0.6%	1.0%	0.3%	1.5%	0.1%	6.1%	2.5%	1.9%	0.0%	0.3%	13.6%	18.5%
247	50	16	2.4%	26.5%	29.3%	0.5%	0.3%	0.5%	0.2%	0.8%	0.1%	7.6%	3.2%	1.6%	0.0%	0.4%	16.0%	10.5%
248	50	42	3.9%	42.9%	21.0%	1.6%	1.2%	1.9%	0.6%	3.0%	0.1%	6.7%	2.8%	3.5%	0.2%	0.1%	6.3%	4.1%
249	50	92	3.5%	38.2%	20.4%	2.7%	1.9%	3.2%	1.0%	5.0%	0.1%	10.8%	4.5%	3.6%	0.2%	0.1%	2.9%	1.9%
250	50	183	3.6%	39.9%	24.0%	1.9%	1.3%	2.2%	0.7%	3.5%	0.1%	10.7%	4.4%	4.3%	0.4%	0.0%	1.4%	1.7%
253	50	129	3.7%	40.2%	27.7%	1.8%	1.3%	2.1%	0.7%	3.3%	0.1%	9.2%	3.8%	3.9%	0.2%	0.0%	0.9%	1.2%
254	50	60	4.2%	46.4%	25.1%	1.3%	0.9%	1.6%	0.5%	2.5%	0.1%	8.4%	3.5%	4.7%	0.2%	0.0%	0.6%	0.0%
255	50	48	3.6%	39.1%	26.6%	2.0%	1.4%	2.3%	0.7%	3.7%	0.1%	10.6%	4.4%	5.2%	0.2%	0.0%	0.0%	0.0%
256	50	46	3.6%	39.2%	27.3%	1.4%	1.0%	1.6%	0.5%	2.5%	0.1%	11.6%	4.8%	6.2%	0.2%	0.0%	0.0%	0.0%
257	50	194	3.6%	39.0%	24.9%	2.1%	1.5%	2.4%	0.8%	3.9%	0.1%	10.6%	4.4%	3.7%	0.3%	0.1%	2.7%	0.0%
258	50	386	4.3%	47.2%	23.3%	1.0%	0.7%	1.2%	0.4%	1.9%	0.1%	10.0%	4.1%	5.4%	0.2%	0.0%	0.0%	0.0%
259	50	70	4.0%	43.7%	22.9%	0.9%	0.7%	1.1%	0.3%	1.8%	0.1%	13.0%	5.4%	5.5%	0.5%	0.0%	0.0%	0.0%
260	50	117	2.3%	25.6%	20.7%	1.3%	0.9%	1.6%	0.5%	2.5%	0.1%	5.4%	2.2%	3.3%	0.2%	0.3%	13.0%	20.0%
261	50	94	2.6%	28.4%	12.2%	1.4%	1.0%	1.6%	0.5%	2.5%	0.1%	5.1%	2.1%	2.9%	0.2%	0.1%	4.8%	34.5%
262	50	43	3.6%	39.0%	26.7%	2.2%	1.5%	2.5%	0.8%	4.0%	0.1%	10.0%	4.1%	5.3%	0.2%	0.0%	0.0%	0.0%
263	50	54	3.4%	37.7%	25.5%	1.6%	1.1%	1.9%	0.6%	3.0%	0.1%	12.9%	5.3%	6.7%	0.2%	0.0%	0.0%	0.0%
264	50	208	3.6%	40.1%	25.5%	2.0%	1.4%	2.3%	0.7%	3.6%	0.1%	10.1%	4.2%	3.6%	0.3%	0.1%	2.5%	0.0%
265	50	257	4.2%	45.9%	23.4%	1.2%	0.8%	1.4%	0.4%	2.2%	0.1%	10.1%	4.2%	5.8%	0.2%	0.0%	0.0%	0.0%
266	50	69	4.0%	44.0%	25.1%	1.1%	0.8%	1.3%	0.4%	2.0%	0.1%	12.2%	5.1%	3.8%	0.2%	0.0%	0.0%	0.0%
267	50	184	3.2%	34.6%	22.4%	2.2%	1.6%	2.6%	0.8%	4.1%	0.2%	14.8%	6.1%	4.7%	0.3%	0.0%	0.0%	2.4%
268	50	72	2.9%	32.2%	22.3%	1.9%	1.4%	2.3%	0.7%	3.6%	0.2%	17.1%	7.1%	7.2%	0.4%	0.0%	0.0%	0.8%
269	50	149	4.0%	43.7%	27.5%	1.0%	0.7%	1.1%	0.4%	1.8%	0.1%	10.8%	4.5%	3.8%	0.3%	0.0%	0.0%	0.4%
270	50	63	3.4%	37.1%	27.0%	1.5%	1.1%	1.8%	0.6%	2.8%	0.1%	13.1%	5.4%	4.7%	0.5%	0.0%	0.0%	0.9%
271	50	119	4.0%	44.0%	25.9%	1.4%	1.0%	1.6%	0.5%	2.5%	0.1%	10.5%	4.4%	3.8%	0.4%	0.0%	0.0%	0.0%
272	50	75	3.0%	33.4%	21.5%	1.4%	1.0%	1.7%	0.5%	2.7%	0.2%	16.9%	7.0%	5.3%	0.4%	0.0%	0.0%	5.1%
273	50	193	3.1%	33.6%	22.0%	1.8%	1.3%	2.1%	0.7%	3.4%	0.1%	11.5%	4.7%	3.4%	0.3%	0.3%	10.9%	0.9%
274	50	162	3.0%	33.0%	23.6%	1.5%	1.1%	1.8%	0.6%	2.9%	0.1%	10.5%	4.4%	3.0%	0.2%	0.3%	13.1%	1.1%
275	50	151	3.4%	36.8%	19.5%	1.8%	1.3%	2.2%	0.7%	3.4%	0.1%	10.3%	4.3%	4.9%	0.2%	0.2%	9.8%	1.1%
276	50	140	3.1%	33.5%	13.3%	3.3%	2.3%	3.9%	1.2%	6.1%	0.1%	11.5%	4.8%	8.2%	0.1%	0.2%	7.5%	0.8%
277	50	58	3.7%	40.8%	20.6%	2.3%	1.6%	2.6%	0.8%	4.2%	0.1%	12.7%	5.3%	4.9%	0.4%	0.0%	0.0%	0.0%
278	50	65	4.1%	45.2%	15.5%	1.3%	0.9%	1.5%	0.5%	2.4%	0.2%	15.0%	6.2%	6.6%	0.4%	0.0%	0.0%	0.0%
279	50	111	2.9%	31.9%	21.6%	1.9%	1.3%	2.2%	0.7%	3.5%	0.2%	17.0%	7.1%	5.9%	0.4%	0.0%	0.0%	3.5%
280	50	91	2.9%	31.7%	16.5%	1.7%	1.2%	2.0%	0.6%	3.1%	0.1%	12.6%	5.2%	4.7%	0.5%	0.4%	15.6%	1.3%
281	50	213	3.4%	37.1%	18.9%	1.5%	1.1%	1.8%	0.6%	2.8%	0.2%	14.8%	6.1%	9.0%	1.0%	0.0%	0.7%	1.1%
282	50	167	4.6%	50.8%	10.6%	0.9%	0.6%	1.1%	0.3%	1.7%	0.1%	8.7%	3.6%	14.5%	0.2%	0.0%	1.4%	0.9%
283	50	132	2.9%	32.3%	13.1%	4.1%	2.9%	4.8%	1.5%	7.6%	0.2%	17.1%	7.1%	5.0%	0.1%	0.0%	1.4%	0.0%
284	50	57	4.0%	43.9%	26.3%	1.5%	1.0%	1.7%	0.5%	2.7%	0.1%	9.0%	3.7%	5.3%	0.1%	0.0%	0.0%	0.0%
285	50	266	3.2%	35.0%	16.9%	1.8%	1.3%	2.1%	0.7%	3.3%	0.2%	15.9%	6.6%	9.9%	0.9%	0.0%	1.6%	0.6%
286	50	208	3.8%	42.1%	10.5%	1.5%	1.1%	1.7%	0.5%	2.8%	0.1%	9.6%	4.0%	19.7%	0.2%	0.0%	1.5%	0.7%
287	50	101	3.8%	42.2%	24.6%	1.1%	0.8%	1.3%	0.4%	2.0%	0.1%	8.3%	3.4%	4.9%	0.5%	0.0%	0.7%	5.7%
288	50	86	4.0%	43.4%	21.4%	1.7%	1.2%	2.0%	0.6%	3.2%	0.1%	7.3%	3.0%	4.0%	0.4%	0.0%	1.1%	6.7%
289	50	170	3.2%	35.4%	15.6%	1.7%	1.2%	2.0%	0.6%	3.1%	0.1%	11.5%	4.8%	4.9%	0.8%	0.3%	11.0%	4.1%
290	50	417	2.9%	31.3%	16.9%	3.6%	2.5%	4.2%	1.3%	6.6%	0.1%	8.6%	3.6%	2.6%	0.2%	0.2%	6.9%	8.6%
291	50	225	2.7%	29.7%	7.6%	3.0%	2.1%	3.5%	1.1%	5.6%	0.1%	8.3%	3.4%	4.8%	0.2%	0.4%	16.9%	10.5%
292	70	602	3.7%	40.3%	15.6%	2.5%	1.8%	2.9%	0.9%	4.6%	0.1%	9.8%	4.1%	5.7%	0.5%	0.1%	3.3%	4.2%
293	70	476	4.3%	47.4%	8.9%	3.1%	2.2%	3.6%	1.1%	5.7%	0.1%	7.5%	3.1%	2.2%	0.2%	0.1%	3.5%	7.0%
294	50	563	2.9%	32.2%	17.9%	2.1%	1.5%	2.4%	0.8%	3.8%	0.1%	9.8%	4.1%	4.1%	0.4%	0.2%	9.3%	8.4%
295	50	405	3.0%	32.8%	10.6%	1.9%	1.4%	2.3%	0.7%	3.6%	0.1%	8.8%	3.7%	4.7%	0.4%	0.3%	13.1%	12.6%
296	50	46	2.4%	26.8%	18.2%	1.5%	1.1%	1.8%	0.5%	2.8%	0.1%	7.1%	3.0%	2.3%	0.1%	0.0%	0.0%	32.4%
297	50	27	1.5%	16.5%	11.5%	0.3%	0.2%	0.4%	0.1%	0.6%	0.1%	5.1%	2.1%	2.0%	0.1%	0.0%	0.0%	59.6%
299	50	226	3.5%	38.2%	17.8%	1.5%	1.1%	1.8%	0.6%	2.8%	0.1%	13.6%	5.6%	10.6%	0.9%	0.0%	0.0%	2.0%
300	70	514	4.4%	48.5%	5.3%	5.3%	3.7%	6.2%	1.9%	9.8%	0.1%	6.6%	2.7%	2.0%	0.0%	0.1%	2.5%	1.1%
301	70	568	3.6%	39.5%	5.5%	5.1%	3.6%	6.0%	1.9%	9.5%	0.1%	9.1%	3.8%	5.3%	0.0%	0.1%	6.0%	0.7%
302	70	357	4.1%	45.1%	5.0%	6.1%	4.3%	7.2%	2.2%	11.4%	0.1%	7.4%	3.1%	1.6%	0.0%	0.0%	1.0%	1.5%
303	70	357	3.8%	41.6%	6.9%	4.9%	3.4%	5.7%	1.8%	9.0%	0.1%	12.1%	5.0%	4.3%	0.1%	0.0%	0.3%	1.1%
304	50	251	2.8%	30.9%	24.2%	1.0%	0.7%	1.2%	0.4%	1.9%	0.1%	6.8%	2.8%	3.2%	0.3%	0.3%	11.4%	12.1%
305	50	258	3.1%	34.5%	14.9%	1.7%	1.2%	2.0%	0.6%	3.1%	0.1%	5.7%	2.4%	3.4%	0.2%	0.5%	19.1%	7.6%
306	50	197	3.6%	39.4%	17.5%	1.7%	1.2%	2.0%	0.6%	3.2%	0.1%	7.0%	2.9%	2.0%	0.2%	0.2%	6.3%	12.3%
307	50	268	3.7%	40.6%	21.8%	2.6%	1.8%	3.1%	1.0%	4.8%	0.1%	7.7%	3.2%	3.4%	0.6%	0.1%	3.8%	1.7%
308	50	15	3.4%	37.4%	18.0%	1.5%	1.1%	1.8%	0.6%	2.8%	0.1%	4.9%	2.0%	3.4%	0.5%	0.1%	3.9%	18.4%
309	50	22	4.3%	46.9%	28.9%	2.2%	1.6%	2.6%	0.8%	4.1%	0.0%	3.8%	1.6%	3.1%	0.2%	0.0%	0.0%	0.0%
310	70	313	4.2%	46.5%	17.7%	1.9%	1.4%	2.3%	0.7%	3.6%	0.1%	8.1%	3.3%	6.1%	0.5%	0.0%	0.0%	3.5%
311	70	362	3.8%	41.8%	18.9%	1.9%	1.3%	2.2%	0.7%	3.5%	0.1%	9.8%	4.1%	4.1%	0.5%	0.0%	0.0%	7.3%
312	50	187	3.9%	42.3%	8.1%	1.3%	0.9%	1.5%	0.5%	2.4%	0.1%	10.0%	4.1%	22.4%	0.3%	0.0%	0.0%	2.4%
313	50	52	5.1%	56.2%	18.1%	2.1%	1.5%	2.5%	0.8%	3.9%	0.1%	5.2%	2.2%	2.3%	0.2%	0.0%	0.0%	0.0%
314	50	38	4.9%	53.6%	22.0%	1.6%	1.1%	1.8%	0.6%	2.9%	0.1%	6.1%	2.5%	2.8%	0.1%	0.0%	0.0%	0.0%
315	50	22	4.9%	53.3%	21.9%	1.6%	1.1%	1.8%	0.6%	2.9%	0.1%	6.2%	2.6%	2.9%	0.1%	0.0%	0.0%	0.0%
316	50	27	5.1%	55.9%	18.0%	2.1%	1.5%	2.5%	0.8%	3.9%	0.1%	5.4%	2.2%	2.4%	0.2%	0.0%	0.0%	0.0%
317	50	29	5.0%	54.6%	18.2%	2.3%	1.6%	2.7%	0.8%	4.2%	0.1%	6.2%	2.6%	1.7%	0.2%	0.0%	0.0%	0.0%
318	50	25	4.8%	53.0%	23.6%	1.2%	0.9%	1.4%	0.4%	2.3%	0.1%	7.3%	3.0%	1.9%	0.1%	0.0%	0.0%	0.0%
319	50	58	4.4%	48.4%	23.1%	2.0%	1.4%	2.4%	0.7%	3.8%	0.1%	6.7%	2.8%	2.4%	0.1%	0.0%	1.6%	0.0%
320	50	31	3.7%	40.1%	24.5%	1.4%	1.0%	1.6%	0.5%	2.6%	0.1%	8.1%	3.4%	2.7%	0.4%	0.2%	7.4%	2.5%
321	50	77	4.6%	51.0%	15.4%	1.1%	0.8%	1.3%	0.4%	2.1%	0.1%	11.6%	4.8%	3.5%	0.3%	0.1%	2.9%	0.0%
322	50	6	4.5%	49.6%	22.4%	1.9%	1.3%	2.2%	0.7%	3.5%	0.1%	6.4%	2.7%	4.4%	0.3%	0.0%	0.0%	0.0%
323	50	15	4.8%	52.6%	22.8%	1.8%	1.3%	2.1%	0.6%	3.3%	0.1%	6.0%	2.5%	2.0%	0.2%	0.0%	0.0%	0.0%
324	50	46	3.8%	42.2%	21.4%	1.4%	1.0%	1.6%	0.5%	2.6%	0.1%	8.2%	3.4%	4.4%	0.7%	0.2%	6.9%	1.7%
325	50	81	4.2%	45.6%	22.0%	1.8%	1.3%	2.1%	0.7%	3.4%	0.1%	6.8%	2.8%	5.2%	0.2%	0.1%	2.8%	1.0%
326	50	18	3.9%	42.4%	15.8%	2.9%	2.0%	3.4%	1.1%	5.4%	0.1%	9.3%	3.9%	9.4%	0.4%	0.0%	0.0%	0.0%
327	50	60	4.1%	45.3%	19.6%	1.5%	1.1%	1.8%	0.6%	2.8%	0.1%	7.2%	3.0%	5.7%	0.3%	0.1%	5.6%	1.3%
328	50	42	3.7%	40.5%	16.3%	2.8%	2.0%	3.3%	1.0%	5.2%	0.1%	7.3%	3.0%	6.5%	0.5%	0.2%	7.6%	0.0%
329	50	28	4.7%	51.7%	22.3%	1.6%	1.1%	1.8%	0.6%	2.9%	0.1%	6.3%	2.6%	4.1%	0.1%	0.0%	0.0%	0.0%
330	50	17	4.1%	45.5%	18.2%	4.7%	3.3%	5.5%	1.7%	8.7%	0.0%	3.7%	1.5%	2.9%	0.1%	0.0%	0.0%	0.0%
331	50	34	5.1%	55.6%	18.9%	2.5%	1.8%	3.0%	0.9%	4.7%	0.0%	3.5%	1.4%	2.5%	0.1%	0.0%	0.0%	0.0%
332	50	12	4.1%	45.0%	17.6%	4.8%	3.4%	5.7%	1.8%	9.0%	0.0%	3.9%	1.6%	3.0%	0.1%	0.0%	0.0%	0.0%
333	50	30	5.1%	55.5%	18.7%	2.6%	1.8%	3.0%	0.9%	4.8%	0.0%	3.5%	1.4%	2.6%	0.1%	0.0%	0.0%	0.0%
334	50	11	4.8%	52.6%	19.0%	2.8%	2.0%	3.2%	1.0%	5.1%	0.0%	3.4%	1.4%	4.5%	0.1%	0.0%	0.0%	0.0%
335	50	29	5.3%	57.9%	18.5%	2.1%	1.5%	2.5%	0.8%	3.9%	0.0%	2.7%	1.1%	3.7%	0.1%	0.0%	0.0%	0.0%
336	50	125	4.3%	47.0%	31.3%	0.9%	0.7%	1.1%	0.3%	1.8%	0.1%	5.6%	2.3%	4.6%	0.1%	0.0%	0.0%	0.0%
337	50	132	3.9%	42.3%	31.0%	2.3%	1.7%	2.7%	0.9%	4.3%	0.1%	5.7%	2.4%	2.6%	0.2%	0.0%	0.0%	0.0%
338	50	116	4.2%	46.2%	31.8%	1.0%	0.7%	1.2%	0.4%	1.9%	0.1%	5.3%	2.2%	4.9%	0.1%	0.0%	0.0%	0.0%
339	50	126	3.8%	42.1%	31.9%	2.2%	1.6%	2.6%	0.8%	4.1%	0.1%	5.6%	2.3%	2.7%	0.2%	0.0%	0.0%	0.0%
340	50	74	4.2%	46.1%	25.5%	2.4%	1.7%	2.8%	0.9%	4.4%	0.1%	5.1%	2.1%	4.6%	0.2%	0.0%	0.0%	0.0%
341	50	62	4.5%	49.5%	23.8%	1.4%	1.0%	1.6%	0.5%	2.6%	0.1%	7.2%	3.0%	4.5%	0.4%	0.0%	0.0%	0.0%
342	80	584	5.2%	56.8%	9.0%	1.6%	1.1%	1.9%	0.6%	3.0%	0.1%	10.4%	4.3%	5.6%	0.4%	0.0%	0.0%	0.0%
343	80	638	4.9%	53.9%	11.7%	2.9%	2.0%	3.4%	1.0%	5.3%	0.1%	5.9%	2.4%	5.6%	1.0%	0.0%	0.0%	0.0%
346	70	15	3.5%	37.9%	17.9%	5.5%	3.9%	6.4%	2.0%	10.2%	0.1%	5.4%	2.2%	4.9%	0.3%	0.0%	0.0%	0.0%

Traffic Flows and Breakdown by 16 Vehicle Classes (Year 2036)

Link No.	Speed Limit	Total Vehicle	19 - Motorcycles (MC)	01 - Private Cars (PC)	03 - Taxi	14 - Non-franchised Bus <=6.4t	15 - Non-franchised Bus 6.4-15t	16 - Non-franchised Bus >15t	12 - Private Light Bus <=3.5t	13 - Private Light Bus >3.5t	04 - Light Goods Vehicles <=2.5t	05 - Lt Goods Vehicles 2.5-3.5t	06 - Light Goods Vehicles >3.5t	07 - Heavy Goods Vehicles <=15t	08 - Heavy Goods Vehicles >15t	17 - Franchised Bus (SD)	18 - Franchised Bus (DD)	11 - Public Light Buses
	km/hr	0500-0600																
349	70	204	5.5%	60.1%	6.3%	1.4%	1.0%	1.6%	0.5%	2.6%	0.1%	10.9%	4.5%	5.0%	0.4%	0.0%	0.0%	0.0%
350	50	136	3.7%	41.0%	34.7%	2.4%	1.7%	2.8%	0.9%	4.5%	0.0%	4.2%	1.8%	2.1%	0.1%	0.0%	0.0%	0.0%
351	50	131	4.4%	48.4%	32.6%	0.8%	0.6%	1.0%	0.3%	1.5%	0.0%	4.6%	1.9%	3.8%	0.1%	0.0%	0.0%	0.0%
364	50	44	4.1%	44.6%	20.7%	3.2%	2.2%	3.7%	1.2%	5.9%	0.1%	8.1%	3.4%	2.9%	0.1%	0.0%	0.0%	0.0%
365	50	75	4.2%	45.8%	29.5%	1.8%	1.3%	2.2%	0.7%	3.4%	0.1%	6.1%	2.5%	2.4%	0.1%	0.0%	0.0%	0.0%
368	50	190	4.3%	46.8%	12.0%	2.2%	1.5%	2.5%	0.8%	4.0%	0.1%	6.4%	2.6%	3.5%	2.9%	0.2%	6.5%	3.8%
369	50	24	4.2%	46.4%	19.4%	2.0%	1.4%	2.4%	0.7%	3.8%	0.1%	7.4%	3.1%	2.2%	0.3%	0.0%	0.0%	6.5%
370	50	9	4.0%	44.3%	8.6%	1.2%	0.9%	1.4%	0.4%	2.3%	0.1%	7.8%	3.2%	5.1%	1.3%	0.4%	18.7%	0.0%
371	70	203	3.1%	34.0%	19.4%	2.2%	1.6%	2.6%	0.8%	4.1%	0.1%	12.2%	5.0%	7.6%	2.1%	0.1%	5.1%	0.0%
372	70	438	3.9%	43.3%	24.9%	1.9%	1.4%	2.3%	0.7%	3.6%	0.1%	8.1%	3.4%	4.0%	0.9%	0.0%	1.5%	0.0%
373	50	35	3.9%	43.1%	15.4%	1.9%	1.4%	2.3%	0.7%	3.6%	0.2%	16.4%	6.8%	4.0%	0.3%	0.0%	0.0%	0.0%
374	50	6	3.7%	40.7%	21.1%	1.9%	1.3%	2.2%	0.7%	3.5%	0.1%	13.2%	5.5%	5.3%	0.8%	0.0%	0.0%	0.0%
375	50	13	3.7%	40.6%	16.8%	0.7%	0.5%	0.8%	0.3%	1.3%	0.1%	6.7%	2.8%	3.9%	0.2%	0.0%	0.0%	21.7%
376	50	86	3.8%	41.4%	19.5%	1.8%	1.2%	2.1%	0.6%	3.3%	0.1%	12.9%	5.3%	7.3%	0.7%	0.0%	0.0%	0.0%
377	50	26	4.0%	43.4%	21.4%	2.6%	1.8%	3.1%	1.0%	4.9%	0.1%	10.0%	4.1%	3.1%	0.7%	0.0%	0.0%	0.0%
378	50	73	4.5%	49.2%	15.1%	1.5%	1.1%	1.8%	0.6%	2.8%	0.1%	11.6%	4.8%	5.0%	0.3%	0.0%	0.0%	1.6%
380	50	31	3.8%	42.2%	21.6%	2.5%	1.7%	2.9%	0.9%	4.6%	0.1%	10.6%	4.4%	3.8%	0.8%	0.0%	0.0%	0.0%
381	50	52	3.2%	34.8%	11.9%	1.3%	0.9%	1.5%	0.5%	2.5%	0.1%	5.9%	2.5%	3.0%	0.4%	0.6%	27.2%	3.7%
382	50	47	2.9%	31.3%	18.1%	1.0%	0.7%	1.2%	0.4%	1.9%	0.0%	4.8%	2.0%	2.6%	0.3%	0.7%	27.9%	4.1%
383	50	469	3.8%	42.1%	15.6%	1.8%	1.3%	2.1%	0.7%	3.3%	0.1%	7.5%	3.1%	4.9%	0.6%	0.2%	9.7%	3.2%
384	50	264	2.7%	29.8%	16.6%	1.1%	0.8%	1.3%	0.4%	2.1%	0.1%	10.1%	4.2%	6.1%	0.9%	0.4%	17.0%	6.3%
385	50	366	4.1%	44.7%	19.3%	2.3%	1.6%	2.7%	0.8%	4.2%	0.1%	9.8%	4.1%	5.3%	0.8%	0.0%	0.0%	0.4%
386	50	385	4.1%	45.0%	19.2%	2.3%	1.6%	2.6%	0.8%	4.2%	0.1%	9.7%	4.0%	5.2%	0.8%	0.0%	0.0%	0.4%
388	50	57	4.1%	45.1%	18.1%	2.5%	1.8%	2.9%	0.9%	4.7%	0.1%	10.3%	4.3%	4.1%	1.0%	0.0%	0.0%	0.0%
389	50	210	4.3%	47.3%	22.4%	1.5%	1.1%	1.8%	0.6%	2.8%	0.1%	8.6%	3.6%	4.9%	0.4%	0.0%	0.0%	0.7%
390	50	81	4.7%	51.5%	16.4%	2.5%	1.8%	3.0%	0.9%	4.7%	0.1%	7.0%	2.9%	2.4%	0.2%	0.0%	0.0%	1.9%
391	50	320	4.2%	46.3%	19.5%	1.9%	1.3%	2.2%	0.7%	3.5%	0.1%	10.0%	4.1%	5.1%	0.5%	0.0%	0.0%	0.5%
394	50	45	3.3%	36.4%	16.0%	1.6%	1.1%	1.9%	0.6%	3.0%	0.2%	17.2%	7.1%	9.4%	2.3%	0.0%	0.0%	0.0%
395	50	40	3.7%	40.1%	18.4%	1.9%	1.3%	2.2%	0.7%	3.5%	0.2%	14.6%	6.0%	6.4%	1.1%	0.0%	0.0%	0.0%
397	50	56	3.7%	40.4%	13.7%	2.7%	1.9%	3.1%	1.0%	5.0%	0.1%	13.4%	5.6%	7.3%	2.0%	0.0%	0.0%	0.0%
398	50	24	4.3%	46.8%	14.3%	2.2%	1.6%	2.6%	0.8%	4.1%	0.1%	13.5%	5.6%	3.5%	0.6%	0.0%	0.0%	0.0%
399	50	131	2.7%	30.0%	18.8%	1.4%	1.0%	1.6%	0.5%	2.6%	0.1%	8.7%	3.6%	5.0%	1.1%	0.4%	17.8%	4.7%
403	50	68	4.1%	44.5%	25.7%	1.5%	1.1%	1.8%	0.6%	2.9%	0.1%	10.2%	4.2%	3.3%	0.1%	0.0%	0.0%	0.0%
405	50	129	4.4%	48.3%	18.7%	2.4%	1.7%	2.8%	0.9%	4.4%	0.1%	8.0%	3.3%	2.5%	0.4%	0.0%	1.7%	0.6%
406	50	47	4.2%	45.9%	28.5%	2.0%	1.4%	2.4%	0.7%	3.7%	0.1%	5.3%	2.2%	3.5%	0.0%	0.0%	0.0%	0.0%
407	50	23	1.6%	18.1%	9.8%	0.7%	0.5%	0.8%	0.3%	1.3%	0.3%	30.7%	12.7%	10.1%	0.1%	0.0%	0.0%	12.8%
408	50	49	3.9%	42.7%	20.7%	1.4%	1.0%	1.7%	0.5%	2.6%	0.1%	8.6%	3.6%	4.4%	0.7%	0.2%	6.5%	1.6%
409	50	93	4.3%	46.7%	21.7%	1.8%	1.3%	2.1%	0.7%	3.4%	0.1%	7.0%	2.9%	4.7%	0.2%	0.1%	2.4%	0.8%
412	70	127	2.6%	28.0%	21.9%	5.7%	4.0%	6.7%	2.1%	10.6%	0.1%	9.3%	3.9%	5.1%	0.1%	0.0%	0.0%	0.0%
413	70	18	1.5%	16.1%	18.8%	9.4%	6.7%	11.0%	3.4%	17.5%	0.1%	8.5%	3.5%	3.1%	0.4%	0.0%	0.0%	0.0%
414	70	245	4.2%	46.1%	10.8%	2.7%	1.9%	3.1%	1.0%	5.0%	0.1%	10.1%	4.2%	7.9%	0.2%	0.0%	1.2%	1.6%
415	70	109	2.7%	30.0%	22.5%	5.1%	3.6%	5.9%	1.9%	9.4%	0.1%	9.4%	3.9%	5.4%	0.0%	0.0%	0.0%	0.0%
416	70	92	3.5%	38.1%	25.9%	1.9%	1.3%	2.2%	0.7%	3.5%	0.1%	10.0%	4.1%	8.6%	0.1%	0.0%	0.0%	0.0%
417	50	115	2.6%	28.0%	18.0%	2.0%	1.4%	2.4%	0.7%	3.8%	0.1%	4.9%	2.0%	2.7%	0.2%	0.7%	28.1%	2.4%
418	50	127	3.7%	41.1%	18.7%	2.8%	2.0%	3.3%	1.0%	5.2%	0.1%	6.6%	2.8%	2.4%	0.2%	0.2%	7.9%	2.1%
419	50	91	4.1%	44.6%	25.9%	1.0%	0.7%	1.2%	0.4%	1.8%	0.1%	7.0%	2.9%	3.8%	0.3%	0.0%	1.9%	4.4%
420	50	143	4.0%	43.5%	26.4%	1.9%	1.3%	2.2%	0.7%	3.5%	0.1%	5.1%	2.1%	3.1%	0.5%	0.1%	3.4%	2.2%
421	50	460	3.7%	40.6%	20.8%	1.5%	1.1%	1.8%	0.6%	2.8%	0.1%	7.1%	2.9%	5.0%	0.5%	0.1%	5.0%	6.3%
422	50	344	3.6%	39.5%	16.8%	2.5%	1.7%	2.9%	0.9%	4.6%	0.1%	6.9%	2.9%	4.8%	0.3%	0.1%	5.0%	7.4%
423	70	434	3.5%	37.9%	15.2%	2.3%	1.7%	2.7%	0.9%	4.3%	0.1%	13.5%	5.6%	6.0%	0.9%	0.0%	0.9%	4.4%
424	70	548	4.9%	53.4%	16.9%	1.2%	0.9%	1.4%	0.4%	2.2%	0.1%	6.8%	2.8%	4.3%	0.5%	0.1%	2.3%	1.8%
425	50	308	3.2%	35.6%	15.6%	1.6%	1.1%	1.8%	0.6%	2.9%	0.1%	8.3%	3.4%	6.1%	0.6%	0.4%	15.6%	3.1%
426	50	175	4.0%	44.4%	13.3%	2.1%	1.5%	2.5%	0.8%	4.0%	0.1%	7.9%	3.3%	7.3%	0.5%	0.1%	3.8%	4.4%
427	50	34	5.0%	55.4%	21.9%	2.5%	1.7%	2.9%	0.9%	4.6%	0.0%	2.4%	1.0%	1.7%	0.1%	0.0%	0.0%	0.0%
429	50	109	2.2%	23.9%	16.2%	0.9%	0.6%	1.0%	0.3%	1.6%	0.1%	9.0%	3.7%	2.2%	0.0%	0.6%	25.9%	11.7%
430	70	43	2.7%	29.3%	12.1%	2.9%	2.1%	3.4%	1.1%	5.4%	0.1%	11.1%	4.6%	5.3%	0.0%	0.5%	19.6%	0.0%
433	50	32	3.0%	33.4%	12.6%	2.6%	1.8%	3.1%	1.0%	4.9%	0.2%	17.8%	7.4%	8.8%	1.1%	0.1%	2.4%	0.0%
434	50	129	3.4%	37.9%	21.0%	2.4%	1.7%	2.8%	0.9%	4.4%	0.1%	11.6%	4.8%	7.7%	0.2%	0.0%	0.6%	0.6%
435	50	135	2.8%	30.9%	20.5%	1.7%	1.2%	2.0%	0.6%	3.2%	0.1%	10.3%	4.2%	5.4%	0.3%	0.2%	6.4%	10.3%
436	50	54	2.9%	31.5%	20.0%	2.4%	1.7%	2.8%	0.9%	4.5%	0.0%	3.8%	1.6%	2.1%	0.1%	0.5%	20.2%	5.0%
437	50	53	2.0%	22.1%	12.8%	2.0%	1.4%	2.3%	0.7%	3.6%	0.1%	5.7%	2.3%	3.5%	0.1%	0.6%	23.3%	17.6%
438	50	60	3.2%	35.1%	27.5%	1.0%	0.7%	1.2%	0.4%	1.9%	0.1%	13.6%	5.6%	6.8%	0.9%	0.0%	0.0%	1.9%
439	50	39	2.9%	31.3%	17.7%	3.7%	2.6%	4.3%	1.3%	6.8%	0.1%	9.2%	3.8%	7.3%	0.9%	0.1%	5.8%	2.0%
440	50	205	3.3%	36.5%	21.2%	2.3%	1.6%	2.7%	0.9%	4.3%	0.1%	13.9%	5.8%	4.8%	0.3%	0.0%	0.0%	2.2%
443	50	55	3.2%	35.0%	21.0%	2.6%	1.8%	3.0%	0.9%	4.8%	0.1%	11.5%	4.8%	3.2%	0.1%	0.0%	0.0%	8.1%
444	50	58	3.7%	41.0%	23.8%	1.4%	1.0%	1.6%	0.5%	2.6%	0.1%	12.6%	5.2%	4.3%	0.4%	0.0%	0.0%	1.7%
445	50	41	3.1%	33.8%	21.5%	0.7%	0.5%	0.9%	0.3%	1.4%	0.1%	7.5%	3.1%	2.4%	0.0%	0.2%	10.0%	14.4%
446	50	108	4.7%	51.4%	23.2%	1.2%	0.9%	1.5%	0.5%	2.3%	0.1%	7.2%	3.0%	2.7%	0.1%	0.0%	0.0%	1.3%
447	50	27	3.0%	33.5%	21.8%	2.1%	1.5%	2.4%	0.8%	3.9%	0.2%	15.5%	6.4%	8.2%	0.8%	0.0%	0.0%	0.0%
448	50	39	3.8%	41.9%	28.7%	1.0%	0.7%	1.1%	0.4%	1.8%	0.1%	10.0%	4.1%	6.0%	0.5%	0.0%	0.0%	0.0%
449	50	41	3.4%	37.3%	32.0%	1.3%	0.9%	1.5%	0.5%	2.4%	0.1%	11.4%	4.7%	4.2%	0.2%	0.0%	0.0%	0.0%
450	50	5	2.3%	25.3%	25.8%	0.4%	0.3%	0.4%	0.1%	0.7%	0.2%	24.1%	10.0%	9.5%	0.9%	0.0%	0.0%	0.0%
451	50	39	3.9%	43.3%	19.7%	2.7%	1.9%	3.1%	1.0%	4.9%	0.1%	9.6%	4.0%	5.4%	0.4%	0.0%	0.0%	0.0%
452	50	49	3.3%	36.7%	34.2%	1.5%	1.0%	1.7%	0.5%	2.7%	0.1%	9.7%	4.0%	4.1%	0.3%	0.0%	0.0%	0.0%
453	50	139	4.3%	47.7%	22.3%	1.3%	0.9%	1.5%	0.5%	2.4%	0.1%	8.9%	3.7%	3.9%	0.4%	0.1%	2.2%	0.0%
454	50	55	4.5%	49.7%	22.1%	2.0%	1.4%	2.3%	0.7%	3.7%	0.1%	7.7%	3.2%	2.3%	0.4%	0.0%	0.0%	0.0%
459	50	85	4.1%	45.2%	13.0%	3.6%	2.6%	4.2%	1.3%	6.7%	0.1%	7.5%	3.1%	3.4%	0.0%	0.0%	0.9%	4.1%
460	50	143	4.0%	43.5%	27.4%	2.0%	1.4%	2.4%	0.7%	3.8%	0.1%	7.2%	3.0%	3.3%	0.1%	0.0%	0.3%	0.9%
461	50	207	4.4%	48.5%	28.9%	1.4%	1.0%	1.6%	0.5%	2.5%	0.1%	5.8%	2.4%	2.0%	0.1%	0.0%	0.2%	0.7%
468	50	112	3.1%	34.5%	31.5%	1.7%	1.2%	2.0%	0.6%	3.2%	0.1%	8.1%	3.4%	3.1%	0.4%	0.1%	3.4%	3.6%
469	50	110	3.1%	34.0%	19.1%	3.8%	2.7%	4.5%	1.4%	7.1%	0.1%	7.5%	3.1%	2.9%	0.3%	0.0%	1.5%	9.0%
470	50	67	2.9%	32.1%	18.2%	5.1%	3.6%	6.0%	1.9%	9.5%	0.1%	6.5%	2.7%	1.8%	0.1%	0.0%	0.8%	8.6%
473	50	11	4.8%	52.6%	19.0%	2.8%	2.0%	3.2%	1.0%	5.1%	0.0%	3.4%	1.4%	4.5%	0.1%	0.0%	0.0%	0.0%
474	50	29	5.3%	57.9%	18.5%	2.1%	1.5%	2.5%	0.8%	3.9%	0.0%	2.7%	1.1%	3.7%	0.1%	0.0%	0.0%	0.0%
475	50	4	3.1%	33.6%	19.6%	4.9%	3.4%	5.7%	1.8%	9.1%	0.1%	11.0%	4.6%	3.2%	0.1%	0.0%	0.0%	0.0%
476	50	6	4.6%	50.8%	18.7%	2.7%	1.9%	3.2%	1.0%	5.0%	0.1%	6.2%	2.6%	3.1%	0.2%	0.0%	0.0%	0.0%
477	50	7	4.9%	54.3%	18.9%	2.0%	1.4%	2.3%	0.7%	3.7%	0.1%	5.3%	2.2%	4.0%	0.1%	0.0%	0.0%	0.0%
478	50	11	4.0%	43.9%	20.5%	4.0%	2.9%	4.7%	1.5%	7.5%	0.0%	4.5%	1.8%	4.5%	0.1%	0.0%	0.0%	0.0%
479	50	6	4.0%	43.9%	18.5%	4.2%	2.9%	4.9%	1.5%	7.7%	0.1%	6.9%	2.9%	2.4%	0.1%	0.0%	0.0%	0.0%
480	50	5	4.8%	52.2%	18.7%	2.1%	1.5%	2.5%	0.8%	3.9%	0.1%	8.0%	3.3%	2.2%	0.1%	0.0%	0.0%	0.0%
483	50	73	4.1%	44.8%	24.6%	2.7%	1.9%	3.1%	1.0%	4.9%	0.1%	5.4%	2.3%	5.0%	0.2%	0.0%	0.0%	0.0%
484	50	71	4.5%	49.8%	21.8%	1.7%	1.2%	2.0%	0.6%	3.2%	0.1%	7.2%	3.0%	4.4%	0.4%	0.0%	0.0%	0.0%
485	50	96	3.5%	38.3%	12.6%	2.2%	1.5%	2.6%	0.8%	4.0%	0.1%	6.1%	2.5%	2.4%	3.1%	0.3%	14.4%	5.6%
486	50	77	3.8%	41.6%	20.0%	2.5%	1.8%	2.9%	0.9%	4.7%	0.1%	10.6%	4.4%	5.4%	1.4%	0.0%	0.0%	0.0%
487	50	49	4.4%	48.2%	7.0%	1.4%	1.0%	1.6%	0.5%	2.6%	0.1%	6.7%	2.8%	3.5%	0.8%	0.0%	0.0%	19.4%
488	50	21	2.0%	22.4%	9.2%	1.8%	1.2%	2.1%	0.6%	3.3%	0.1%	9.2%	3.8%	3.7%	0.9%	0.9%	38.7%	0.0%
489	50	213	3.5%	38.4%	14.3%	2.0%	1.4%	2.4%	0.7%	3.8%	0.1%	6.6%	2.7%	3.3%	1.9%	0.3%	12.4%	6.2%
490	50	28	0.6%	6.1%	2.5%	0.1%	0.1%	0.1%	0.0%	0.2%	0.0%	1.4%	0.6%	0.2%	0.0%	1.6%	66.1%	20.2%
491	50	139	2.6%	28.3%	13.6%	1.8%	1.2%	2.1%	0.6%	3.3%	0.1%	9.0%	3.7%	3.8%	1.0%	0.4%	18.1%	10.4%
492	50	5	4.1%	45.5%	12.8%	3.4%	2.4%	4.0%	1.3%	6.4%	0.1%	11.9%	4.9%	2.8%	0.2%	0.0%	0.0%	0.0%
493	50	257	3.6%	39.3%	15.5%	2.2%	1.6%	2.6%	0.8%	4.1%	0.1%	7.6%	3.1%	3.5%	1.7%	0.1%	5.4%	8.6%
494	50	19	5.3%	58.2%	17.8%	1.5%	1.1%	1.7%	0.5%	2.8%	0.1%	6.1%	2.5%	2.0%	0.4%	0.0%	0.0%	0.0%
495	50	10	4.6%	50.0%	17.1%	2.4%	1.7%	2.8%	0.9%	4.5%	0.1%	9.4%	3.9%	2.2%	0.3%	0.0%	0.0%	0.0%
496	50	84	3.2%	35.6%	6.6%	1.0%	0.7%	1.2%	0.4%	1.9%	0.0%	4.5%	1.9%	2.4%	0.5%	0.5%	21.7%	17.9%
497	50	140	2.6%	28.2%	13.6%	1.8%	1.3%	2.1%	0.7%	3.3%	0.1%	9.2%	3.8%	3.9%	1.0%	0.4%	17.8%	10.3%

Traffic Flows and Breakdown by 16 Vehicle Classes (Year 2036)

Link No.	Speed Limit	Total Vehicle	19 - Motorcycles (MC)	01 - Private Cars (PC)	03 - Taxi	14 - Non-franchised Bus <=6.4t	15 - Non-franchised Bus 6.4-15t	16 - Non-franchised Bus >15t	12 - Private Light Bus <=3.5t	13 - Private Light Bus >3.5t	04 - Light Goods Vehicles <=2.5t	05 - Lt Goods Vehicles 2.5-3.5t	06 - Light Goods Vehicles >3.5t	07 - Heavy Goods Vehicles <=15t	08 - Heavy Goods Vehicles >15t	17 - Franchised Bus (SD)	18 - Franchised Bus (DD)	11 - Public Light Buses
	km/hr	0500-0600																
498	50	11	2.3%	24.9%	7.2%	1.5%	1.0%	1.7%	0.5%	2.7%	0.2%	22.1%	9.1%	5.4%	0.9%	0.0%	0.0%	20.4%
499	50	12	4.3%	46.8%	15.3%	0.2%	0.2%	0.3%	0.1%	0.4%	0.1%	8.8%	3.7%	0.8%	0.0%	0.0%	0.0%	19.1%
500	50	23	2.4%	26.4%	8.8%	1.4%	1.0%	1.6%	0.5%	2.6%	0.1%	9.0%	3.7%	1.5%	0.3%	0.3%	13.0%	27.4%
501	50	78	3.6%	40.0%	17.4%	2.2%	1.5%	2.6%	0.8%	4.0%	0.1%	11.4%	4.7%	2.7%	0.7%	0.0%	0.0%	8.1%
502	50	2	3.0%	32.9%	35.1%	0.1%	0.1%	0.1%	0.0%	0.2%	0.2%	19.8%	8.2%	0.2%	0.0%	0.0%	0.0%	0.0%
503	50	35	2.5%	27.6%	9.3%	0.8%	0.6%	0.9%	0.3%	1.5%	0.1%	11.0%	4.6%	4.4%	0.7%	0.5%	21.0%	14.3%
504	50	147	3.9%	42.7%	19.2%	1.6%	1.1%	1.9%	0.6%	2.9%	0.1%	9.2%	3.8%	3.0%	0.4%	0.1%	4.9%	4.6%
505	50	32	4.1%	44.7%	13.2%	1.2%	0.8%	1.4%	0.4%	2.2%	0.2%	16.2%	6.7%	8.2%	0.8%	0.0%	0.0%	0.0%
506	50	43	4.2%	46.0%	14.2%	1.6%	1.1%	1.9%	0.6%	3.0%	0.1%	14.3%	5.9%	6.5%	0.5%	0.0%	0.0%	0.0%
507	50	31	3.9%	42.4%	20.8%	2.6%	1.9%	3.1%	1.0%	4.9%	0.1%	10.9%	4.5%	3.2%	0.7%	0.0%	0.0%	0.0%
508	50	16	4.2%	46.6%	13.5%	1.9%	1.3%	2.2%	0.7%	3.5%	0.1%	13.1%	5.4%	7.0%	0.4%	0.0%	0.0%	0.0%
509	50	51	3.6%	40.0%	19.2%	2.7%	1.9%	3.2%	1.0%	5.1%	0.1%	9.1%	3.8%	3.6%	0.8%	0.0%	0.0%	5.7%
512	50	87	3.4%	37.0%	14.7%	1.5%	1.1%	1.8%	0.6%	2.8%	0.1%	11.9%	4.9%	6.0%	0.7%	0.0%	0.0%	13.6%
513	50	8	4.2%	45.6%	17.4%	2.4%	1.7%	2.8%	0.9%	4.4%	0.1%	12.1%	5.0%	3.0%	0.6%	0.0%	0.0%	0.0%
514	50	85	3.3%	36.2%	6.8%	1.0%	0.7%	1.1%	0.4%	1.8%	0.0%	4.4%	1.8%	2.3%	0.5%	0.5%	21.4%	17.6%
515	50	154	2.7%	30.1%	14.9%	1.7%	1.2%	2.0%	0.6%	3.1%	0.1%	9.0%	3.7%	3.7%	1.0%	0.4%	16.3%	9.4%
516	50	22	3.6%	39.2%	11.9%	1.0%	0.7%	1.2%	0.4%	1.9%	0.1%	6.7%	2.8%	2.4%	0.5%	0.3%	14.0%	13.4%
517	50	68	3.9%	42.9%	17.5%	1.2%	0.8%	1.4%	0.4%	2.2%	0.1%	7.4%	3.1%	3.8%	1.1%	0.1%	4.7%	9.4%
518	50	31	4.7%	51.6%	20.1%	1.5%	1.0%	1.7%	0.5%	2.8%	0.1%	9.2%	3.8%	2.5%	0.4%	0.0%	0.0%	0.0%
519	50	29	4.3%	47.2%	22.5%	2.7%	1.9%	3.2%	1.0%	5.0%	0.1%	6.2%	2.6%	2.7%	0.6%	0.0%	0.0%	0.0%
520	50	115	3.9%	42.3%	9.4%	1.2%	0.8%	1.4%	0.4%	2.2%	0.1%	6.7%	2.8%	3.0%	0.6%	0.3%	14.4%	10.5%
521	50	142	3.1%	33.7%	16.5%	2.0%	1.4%	2.3%	0.7%	3.6%	0.1%	7.6%	3.1%	3.0%	0.7%	0.4%	16.4%	5.4%
522	50	71	5.1%	55.7%	9.0%	1.7%	1.2%	2.0%	0.6%	3.1%	0.1%	7.8%	3.2%	3.9%	0.8%	0.0%	0.0%	5.7%
523	50	11	4.7%	51.2%	23.4%	1.5%	1.1%	1.8%	0.6%	2.8%	0.1%	6.7%	2.8%	2.9%	0.4%	0.0%	0.0%	0.0%
524	50	53	5.2%	57.2%	7.8%	1.7%	1.2%	2.0%	0.6%	3.1%	0.1%	7.1%	2.9%	3.8%	0.9%	0.0%	0.0%	6.5%
525	50	16	4.3%	46.8%	22.0%	1.2%	0.9%	1.4%	0.4%	2.3%	0.1%	5.7%	2.3%	2.6%	0.3%	0.0%	0.0%	9.7%
526	50	45	2.0%	21.8%	10.3%	0.4%	0.3%	0.5%	0.2%	0.8%	0.0%	4.8%	2.0%	1.5%	0.2%	0.9%	36.5%	17.8%
527	50	132	3.0%	32.5%	16.0%	2.0%	1.4%	2.3%	0.7%	3.7%	0.1%	7.6%	3.2%	3.0%	0.7%	0.4%	17.5%	5.8%
528	50	29	0.5%	5.6%	2.4%	0.0%	0.0%	0.0%	0.0%	0.1%	0.0%	1.4%	0.6%	0.4%	0.1%	1.3%	54.8%	32.7%
529	50	208	3.4%	37.1%	17.4%	1.7%	1.2%	2.0%	0.6%	3.2%	0.1%	6.9%	2.9%	2.8%	0.5%	0.3%	13.7%	5.8%
530	50	58	2.3%	25.3%	10.2%	1.9%	1.3%	2.2%	0.7%	3.5%	0.0%	4.4%	1.8%	1.8%	0.3%	0.6%	27.2%	16.2%
531	50	208	3.4%	37.1%	17.4%	1.7%	1.2%	2.0%	0.6%	3.2%	0.1%	6.9%	2.9%	2.8%	0.5%	0.3%	13.7%	5.8%
532	50	17	4.9%	53.5%	15.6%	0.7%	0.5%	0.8%	0.3%	1.3%	0.1%	11.3%	4.7%	5.9%	0.4%	0.0%	0.0%	0.0%
533	50	47	4.3%	46.9%	21.8%	2.4%	1.7%	2.8%	0.9%	4.4%	0.1%	8.1%	3.4%	2.9%	0.6%	0.0%	0.0%	0.0%
534	50	59	2.3%	25.6%	10.4%	1.9%	1.3%	2.2%	0.7%	3.5%	0.0%	4.5%	1.9%	1.9%	0.3%	0.6%	26.8%	16.0%
535	50	210	3.4%	37.5%	18.1%	1.7%	1.2%	2.0%	0.6%	3.1%	0.1%	6.6%	2.7%	2.7%	0.5%	0.3%	13.6%	5.8%
536	50	112	3.9%	42.6%	20.4%	1.5%	1.0%	1.7%	0.5%	2.7%	0.1%	7.0%	2.9%	2.7%	0.4%	0.2%	6.4%	6.0%
537	50	52	1.7%	18.3%	7.3%	0.8%	0.6%	1.0%	0.3%	1.6%	0.0%	4.6%	1.9%	1.9%	0.2%	0.9%	37.9%	21.1%
538	50	167	3.1%	34.5%	16.5%	1.9%	1.3%	2.2%	0.7%	3.5%	0.1%	7.7%	3.2%	3.2%	0.7%	0.4%	15.1%	5.9%
539	50	72	1.6%	18.0%	5.8%	0.7%	0.5%	0.9%	0.3%	1.4%	0.1%	6.8%	2.8%	3.0%	0.5%	1.0%	41.8%	14.6%
540	50	196	3.2%	35.1%	18.5%	1.1%	0.8%	1.3%	0.4%	2.1%	0.1%	6.6%	2.7%	4.0%	1.0%	0.4%	15.1%	7.4%
543	50	110	2.8%	30.6%	9.8%	1.5%	1.1%	1.8%	0.5%	2.8%	0.1%	5.2%	2.2%	3.5%	0.3%	0.7%	27.6%	9.7%
544	50	196	3.2%	35.1%	18.5%	1.1%	0.8%	1.3%	0.4%	2.1%	0.1%	6.6%	2.7%	4.0%	1.0%	0.4%	15.1%	7.4%
545	50	110	2.8%	30.6%	9.8%	1.5%	1.1%	1.8%	0.5%	2.8%	0.1%	5.2%	2.2%	3.5%	0.3%	0.7%	27.6%	9.7%
546	50	159	2.8%	31.2%	17.4%	1.2%	0.8%	1.4%	0.4%	2.2%	0.1%	6.5%	2.7%	4.0%	1.0%	0.4%	18.7%	9.1%
547	50	213	3.0%	32.5%	18.0%	1.0%	0.7%	1.2%	0.4%	1.9%	0.1%	6.9%	2.8%	4.0%	0.9%	0.3%	14.0%	12.3%
548	50	19	5.2%	56.5%	21.0%	1.6%	1.1%	1.9%	0.6%	3.0%	0.0%	4.3%	1.8%	2.8%	0.2%	0.0%	0.0%	0.0%
549	50	182	3.5%	38.6%	13.1%	1.6%	1.1%	1.9%	0.6%	3.0%	0.1%	6.2%	2.6%	3.3%	0.3%	0.4%	17.9%	5.8%
550	50	216	3.0%	32.8%	17.5%	1.3%	0.9%	1.5%	0.5%	2.3%	0.1%	7.0%	2.9%	4.1%	0.8%	0.4%	14.8%	10.3%
551	50	139	3.4%	37.1%	12.4%	1.3%	0.9%	1.5%	0.5%	2.4%	0.0%	4.1%	1.7%	2.9%	0.1%	0.6%	23.4%	7.6%
552	50	197	2.9%	32.1%	17.7%	1.3%	0.9%	1.5%	0.5%	2.3%	0.1%	7.6%	3.1%	4.6%	0.9%	0.4%	16.3%	7.9%
553	50	2	3.0%	33.1%	35.4%	0.0%	0.0%	0.0%	0.0%	0.0%	0.2%	19.9%	8.2%	0.0%	0.0%	0.0%	0.0%	0.0%
554	50	34	2.9%	31.5%	13.1%	1.2%	0.8%	1.4%	0.4%	2.2%	0.1%	7.9%	3.3%	5.7%	0.7%	0.0%	0.0%	28.8%
555	50	234	3.7%	40.5%	13.8%	1.2%	0.9%	1.5%	0.5%	2.3%	0.0%	4.7%	2.0%	2.9%	0.2%	0.5%	19.5%	5.8%
556	50	191	2.9%	31.3%	17.6%	1.3%	0.9%	1.5%	0.5%	2.4%	0.1%	7.6%	3.2%	4.6%	0.9%	0.4%	16.8%	8.2%
557	50	234	3.7%	40.5%	13.8%	1.2%	0.9%	1.5%	0.5%	2.3%	0.0%	4.7%	2.0%	2.9%	0.2%	0.5%	19.5%	5.8%
558	50	265	2.7%	29.7%	16.6%	1.1%	0.8%	1.3%	0.4%	2.1%	0.1%	10.0%	4.2%	6.1%	0.9%	0.4%	17.3%	6.3%
559	50	79	5.7%	62.1%	12.8%	1.5%	1.1%	1.8%	0.6%	2.8%	0.1%	5.8%	2.4%	2.8%	0.7%	0.0%	0.0%	0.0%
560	50	77	4.4%	48.7%	21.8%	1.4%	1.0%	1.7%	0.5%	2.6%	0.1%	7.6%	3.2%	4.2%	0.8%	0.0%	0.0%	2.0%
561	50	168	4.5%	49.6%	21.2%	1.3%	0.9%	1.5%	0.5%	2.4%	0.1%	6.7%	2.8%	3.2%	0.5%	0.0%	1.3%	3.3%
562	50	131	5.0%	55.0%	13.6%	1.7%	1.2%	1.9%	0.6%	3.1%	0.1%	6.5%	2.7%	3.1%	0.7%	0.0%	1.7%	3.1%
563	50	136	5.4%	59.5%	15.9%	1.6%	1.2%	1.9%	0.6%	3.0%	0.1%	5.0%	2.1%	2.3%	0.5%	0.0%	0.0%	0.9%
564	50	106	4.3%	47.0%	22.6%	1.3%	0.9%	1.5%	0.5%	2.4%	0.1%	8.2%	3.4%	4.6%	0.8%	0.0%	0.0%	2.5%
565	50	52	3.9%	43.0%	17.3%	2.1%	1.5%	2.4%	0.8%	3.8%	0.1%	7.8%	3.2%	3.5%	0.6%	0.1%	4.3%	5.6%
566	50	119	5.0%	54.5%	20.6%	1.7%	1.2%	1.9%	0.6%	3.1%	0.0%	4.0%	1.7%	1.2%	0.2%	0.0%	1.9%	2.4%
567	50	6	5.2%	57.1%	21.3%	1.2%	0.9%	1.4%	0.4%	2.2%	0.1%	6.3%	2.6%	1.2%	0.1%	0.0%	0.0%	0.0%
568	50	25	3.0%	32.9%	11.2%	2.0%	1.4%	2.4%	0.7%	3.8%	0.2%	15.2%	6.3%	6.4%	1.4%	0.0%	0.0%	13.2%
569	50	2	2.7%	29.4%	31.4%	0.9%	0.6%	1.1%	0.3%	1.7%	0.2%	17.6%	7.3%	6.1%	0.8%	0.0%	0.0%	0.0%
570	50	5	3.7%	41.0%	19.1%	2.7%	1.9%	3.2%	1.0%	5.1%	0.1%	10.1%	4.2%	6.0%	1.7%	0.0%	0.0%	0.0%
571	50	59	3.3%	36.5%	19.8%	0.9%	0.6%	1.0%	0.3%	1.6%	0.1%	8.0%	3.3%	4.0%	0.4%	0.0%	0.0%	20.0%
572	50	7	1.5%	16.9%	9.7%	0.8%	0.5%	0.9%	0.3%	1.4%	0.1%	11.0%	4.6%	5.2%	1.2%	0.0%	0.0%	45.9%
573	50	55	3.1%	33.5%	18.3%	0.6%	0.4%	0.7%	0.2%	1.1%	0.1%	7.5%	3.1%	3.7%	0.4%	0.0%	0.0%	27.4%
574	50	30	3.2%	34.7%	12.1%	1.9%	1.3%	2.2%	0.7%	3.5%	0.2%	15.2%	6.3%	6.5%	1.3%	0.0%	0.0%	11.0%
575	50	3	4.5%	48.9%	20.6%	1.2%	0.8%	1.4%	0.4%	2.2%	0.1%	11.6%	4.8%	3.0%	0.6%	0.0%	0.0%	0.0%
576	50	41	3.5%	38.2%	12.5%	2.0%	1.4%	2.3%	0.7%	3.7%	0.1%	13.2%	5.5%	5.9%	1.1%	0.0%	0.0%	10.0%
577	50	5	1.1%	12.4%	13.3%	0.0%	0.0%	0.0%	0.0%	0.0%	0.1%	7.5%	3.1%	0.0%	0.0%	0.0%	0.0%	62.6%
578	50	13	3.1%	34.5%	11.1%	1.6%	1.1%	1.9%	0.6%	3.0%	0.1%	10.5%	4.3%	5.2%	0.4%	0.0%	0.0%	22.6%
579	50	2	2.8%	30.7%	32.8%	1.2%	0.9%	1.4%	0.4%	2.2%	0.2%	18.5%	7.7%	1.1%	0.0%	0.0%	0.0%	0.0%
580	50	7	2.6%	28.8%	9.9%	0.5%	0.4%	0.6%	0.2%	1.0%	0.1%	5.6%	2.3%	1.0%	0.0%	0.0%	0.0%	46.9%
581	50	9	2.0%	22.1%	8.2%	1.3%	0.9%	1.6%	0.5%	2.5%	0.1%	13.6%	5.6%	7.3%	0.3%	0.0%	0.0%	34.0%
582	50	82	4.7%	51.5%	17.9%	0.9%	0.6%	1.0%	0.3%	1.7%	0.1%	9.6%	4.0%	6.0%	0.4%	0.0%	0.0%	1.4%
583	50	77	4.7%	51.9%	18.2%	0.8%	0.5%	0.9%	0.3%	1.4%	0.1%	10.2%	4.2%	6.4%	0.4%	0.0%	0.0%	0.0%
584	50	77	4.7%	51.9%	18.2%	0.8%	0.5%	0.9%	0.3%	1.4%	0.1%	10.2%	4.2%	6.4%	0.4%	0.0%	0.0%	0.0%
585	50	151	4.1%	45.4%	20.9%	1.6%	1.1%	1.8%	0.6%	2.9%	0.1%	10.7%	4.4%	5.7%	0.5%	0.0%	0.0%	0.0%
586	50	107	4.3%	47.2%	14.4%	1.1%	0.8%	1.3%	0.4%	2.1%	0.1%	13.9%	5.8%	7.8%	0.7%	0.0%	0.0%	0.0%
587	50	40	3.5%	38.5%	32.3%	4.0%	2.8%	4.7%	1.5%	7.5%	0.0%	3.0%	1.2%	0.9%	0.1%	0.0%	0.0%	0.0%
588	70	398	4.0%	43.8%	24.2%	1.7%	1.2%	2.0%	0.6%	3.2%	0.1%	8.6%	3.6%	4.3%	1.0%	0.0%	1.7%	0.0%
589	70	177	3.1%	33.6%	19.1%	2.2%	1.5%	2.6%	0.8%	4.1%	0.1%	12.1%	5.0%	7.7%	2.2%	0.1%	5.9%	0.0%
590	70	398	4.0%	43.8%	24.2%	1.7%	1.2%	2.0%	0.6%	3.2%	0.1%	8.6%	3.6%	4.3%	1.0%	0.0%	1.7%	0.0%
591	70	300	3.4%	36.8%	18.5%	2.2%	1.6%	2.6%	0.8%	4.2%	0.1%	11.7%	4.9%	6.8%	1.6%	0.1%	4.7%	0.0%
594	50	101	2.7%	29.5%	12.0%	1.0%	0.7%	1.1%	0.3%	1.8%	0.1%	9.5%	3.9%	4.8%	0.4%	0.5%	19.6%	12.2%
595	50	140	3.2%	35.0%	17.4%	1.8%	1.3%	2.1%	0.7%	3.4%	0.1%	8.2%	3.4%	3.6%	0.7%	0.4%	18.0%	0.7%
596	50	84	2.7%	29.2%	11.3%	0.8%	0.5%	0.9%	0.3%	1.4%	0.1%	8.8%	3.6%	4.7%	0.3%	0.6%	23.7%	11.3%
597	50	192	3.3%	36.4%	19.6%	1.7%	1.2%	2.0%	0.6%	3.2%	0.1%	8.8%	3.6%	4.6%	0.7%	0.3%	13.1%	0.5%
598	50	116	3.3%	36.0%	12.5%	1.2%	0.8%	1.4%	0.4%	2.2%	0.1%	11.4%	4.7%	6.1%	0.4%	0.3%	11.2%	8.1%
599	50	123	3.2%	34.6%	23.7%	1.3%	0.9%	1.6%	0.5%	2.5%	0.1%	9.2%	3.8%	5.5%	0.9%	0.3%	11.2%	0.8%
600	50	103	4.0%	43.7%	27.2%	1.1%	0.8%	1.3%	0.4%	2.1%	0.1%	9.0%	3.7%	6.2%	0.4%	0.0%	0.0%	0.0%
601	50	107	3.7%	40.9%	27.8%	1.3%	0.9%	1.5%	0.5%	2.4%	0.1%	10.1%	4.2%	5.8%	0.7%	0.0%	0.0%	0.0%
602	50	69	3.4%	37.7%	23.1%	1.6%	1.1%	1.9%	0.6%	3.0%	0.1%	11.0%	4.6%	6.8%	0.8%	0.0%	0.0%	4.2%
603	50	3	1.9%	21.4%	22.9%	6.9%	4.9%	8.1%	2.5%	12.8%	0.1%	12.8%	5.3%	0.3%	0.1%	0.0%	0.0%	0.0%
604	50	107	3.6%	39.6%	19.8%	2.0%	1.4%	2.3%	0.7%	3.7%	0.1%	11.9%	4.9%	6.5%	0.8%	0.0%	0.0%	2.7%
605	50	103	3.7%	41.1%	20.5%	1.8%	1.3%	2.2%	0.7%	3.4%	0.1%	12.4%	5.1%	6.8%	0.8%	0.0%	0.0%	0.0%
606	50	14	4.1%	45.5%	16.5%	2.7%	1.9%	3.1%	1.0%	5.0%	0.1%	11.7%	4.8%	3.3%	0.3%	0.0%	0.0%	0.0%
607	50	2	3.0%	33.2%	35.4%	0.0%	0.0%	0.0%	0.0%	0.0%	0.2%	19.9%	8.3%	0.0%	0.0%	0.0%	0.0%	0.0%
608	50	157	3.0%	33.4%	11.4%	1.5%	1.0%	1.7%	0.5%	2.7%	0.1%	6.3%	2.6%	2.5%	0.6%	0.7%	29.1%	2.7%

Traffic Flows and Breakdown by 16 Vehicle Classes (Year 2036)

Link No.	Speed Limit	Total Vehicle	19 - Motorcycles (MC)	01 - Private Cars (PC)	03 - Taxi	14 - Non-franchised Bus <=6.4t	15 - Non-franchised Bus 6.4-15t	16 - Non-franchised Bus >15t	12 - Private Light Bus <=3.5t	13 - Private Light Bus >3.5t	04 - Light Goods Vehicles <=2.5t	05 - Lt Goods Vehicles 2.5-3.5t	06 - Light Goods Vehicles >3.5t	07 - Heavy Goods Vehicles <=15t	08 - Heavy Goods Vehicles >15t	17 - Franchised Bus (SD)	18 - Franchised Bus (DD)	11 - Public Light Buses
	km/hr	0500-0600																
609	50	249	3.1%	33.8%	18.3%	0.8%	0.6%	1.0%	0.3%	1.5%	0.1%	7.8%	3.2%	5.0%	0.5%	0.4%	16.4%	7.3%
610	50	343	3.0%	33.4%	16.9%	1.1%	0.8%	1.3%	0.4%	2.1%	0.1%	7.5%	3.1%	4.3%	0.5%	0.4%	17.0%	8.1%
611	50	167	1.9%	20.7%	13.0%	1.1%	0.7%	1.2%	0.4%	2.0%	0.1%	6.2%	2.6%	3.7%	0.2%	0.7%	30.4%	15.0%
612	70	134	3.4%	37.0%	16.7%	1.8%	1.3%	2.1%	0.7%	3.3%	0.1%	8.5%	3.5%	2.4%	0.2%	0.0%	0.8%	18.2%
613	70	217	3.7%	40.5%	23.1%	2.7%	1.9%	3.2%	1.0%	5.1%	0.1%	8.3%	3.5%	3.8%	0.7%	0.0%	0.4%	2.0%
614	70	217	3.7%	40.5%	23.1%	2.7%	1.9%	3.2%	1.0%	5.1%	0.1%	8.3%	3.5%	3.8%	0.7%	0.0%	0.4%	2.0%
615	70	134	3.4%	37.0%	16.7%	1.8%	1.3%	2.1%	0.7%	3.3%	0.1%	8.5%	3.5%	2.4%	0.2%	0.0%	0.8%	18.2%
617	50	212	3.1%	34.1%	10.5%	2.0%	1.4%	2.4%	0.7%	3.8%	0.1%	6.5%	2.7%	3.1%	0.1%	0.6%	25.5%	3.1%
618	70	244	4.5%	49.2%	20.2%	1.0%	0.7%	1.2%	0.4%	1.8%	0.1%	8.8%	3.6%	3.9%	0.5%	0.0%	0.0%	4.2%
619	50	388	3.6%	39.2%	15.1%	1.6%	1.2%	1.9%	0.6%	3.1%	0.1%	7.5%	3.1%	4.0%	0.4%	0.4%	15.9%	2.4%
620	50	261	4.1%	45.2%	16.4%	1.8%	1.3%	2.1%	0.6%	3.3%	0.1%	8.4%	3.5%	4.8%	0.4%	0.1%	4.4%	3.5%
621	50	137	3.7%	41.0%	13.5%	1.6%	1.2%	1.9%	0.6%	3.0%	0.1%	6.4%	2.6%	2.3%	0.6%	0.3%	11.0%	10.2%
622	50	284	4.2%	45.8%	16.7%	1.8%	1.2%	2.1%	0.6%	3.3%	0.1%	8.4%	3.5%	4.6%	0.4%	0.1%	4.0%	3.3%
623	50	271	4.2%	45.8%	16.8%	1.7%	1.2%	2.0%	0.6%	3.2%	0.1%	8.4%	3.5%	4.6%	0.5%	0.1%	4.2%	3.1%
624	50	205	4.1%	44.5%	17.4%	1.2%	0.8%	1.4%	0.4%	2.2%	0.1%	9.0%	3.7%	4.7%	0.5%	0.1%	5.6%	4.1%
625	50	213	3.4%	37.0%	13.8%	1.5%	1.1%	1.8%	0.5%	2.8%	0.1%	6.6%	2.7%	2.3%	0.4%	0.2%	7.1%	18.8%
627	50	137	3.7%	41.0%	13.5%	1.6%	1.2%	1.9%	0.6%	3.0%	0.1%	6.4%	2.6%	2.3%	0.6%	0.3%	11.0%	10.2%
628	50	77	2.7%	29.9%	14.5%	1.2%	0.9%	1.5%	0.5%	2.3%	0.1%	6.9%	2.9%	2.3%	0.2%	0.0%	0.0%	34.2%
629	70	244	4.5%	49.2%	20.2%	1.0%	0.7%	1.2%	0.4%	1.8%	0.1%	8.8%	3.6%	3.9%	0.5%	0.0%	0.0%	4.2%
630	70	362	3.8%	41.8%	18.9%	1.9%	1.3%	2.2%	0.7%	3.5%	0.1%	9.8%	4.1%	4.1%	0.5%	0.0%	0.0%	7.3%
631	50	72	3.9%	42.7%	15.6%	2.4%	1.7%	2.8%	0.9%	4.4%	0.1%	6.8%	2.8%	2.7%	0.6%	0.2%	8.7%	3.8%
632	50	94	3.6%	39.7%	13.7%	1.9%	1.4%	2.3%	0.7%	3.6%	0.1%	8.8%	3.6%	2.7%	0.4%	0.2%	10.0%	7.1%
633	50	24	2.4%	26.1%	11.7%	0.9%	0.6%	1.0%	0.3%	1.6%	0.1%	9.0%	3.7%	3.4%	0.7%	0.6%	26.4%	11.5%
634	50	83	3.5%	38.8%	13.3%	1.8%	1.3%	2.1%	0.7%	3.4%	0.1%	9.8%	4.1%	3.1%	0.5%	0.3%	11.4%	5.8%
640	50	26	4.4%	48.5%	21.6%	2.3%	1.6%	2.7%	0.8%	4.2%	0.1%	7.8%	3.2%	2.5%	0.3%	0.0%	0.0%	0.0%
641	50	47	4.1%	45.2%	20.3%	2.0%	1.4%	2.3%	0.7%	3.7%	0.1%	8.7%	3.6%	2.7%	0.2%	0.0%	0.0%	4.9%
642	50	113	3.3%	36.5%	15.6%	1.7%	1.2%	2.0%	0.6%	3.1%	0.1%	8.3%	3.5%	2.9%	0.4%	0.0%	0.0%	20.9%
643	50	144	3.4%	37.7%	17.1%	1.8%	1.3%	2.1%	0.6%	3.3%	0.1%	8.7%	3.6%	3.3%	0.5%	0.0%	0.0%	16.5%
644	50	97	3.1%	34.1%	15.5%	1.7%	1.2%	2.0%	0.6%	3.1%	0.1%	8.7%	3.6%	3.6%	0.7%	0.0%	0.0%	22.1%
645	50	47	3.7%	40.2%	19.1%	2.1%	1.5%	2.5%	0.8%	4.0%	0.1%	12.4%	5.1%	5.4%	1.3%	0.0%	0.0%	1.7%
646	50	12	4.0%	43.8%	22.1%	1.3%	0.9%	1.6%	0.5%	2.5%	0.1%	12.2%	5.1%	5.3%	0.6%	0.0%	0.0%	0.0%
647	50	66	2.8%	30.4%	10.5%	1.9%	1.3%	2.2%	0.7%	3.5%	0.1%	12.8%	5.3%	7.0%	0.2%	0.1%	3.4%	17.8%
648	50	136	2.9%	31.8%	14.3%	2.4%	1.7%	2.8%	0.9%	4.4%	0.1%	11.5%	4.8%	5.4%	0.1%	0.0%	1.7%	15.2%
649	50	118	3.2%	35.1%	16.0%	2.7%	1.9%	3.2%	1.0%	5.0%	0.1%	12.8%	5.3%	6.0%	0.2%	0.0%	1.9%	5.6%
650	50	118	2.9%	32.1%	15.6%	3.2%	2.3%	3.8%	1.2%	6.0%	0.1%	13.2%	5.5%	4.7%	0.1%	0.0%	1.9%	7.4%
651	50	32	4.1%	45.1%	17.1%	0.7%	0.5%	0.8%	0.2%	1.2%	0.1%	14.3%	5.9%	9.4%	0.4%	0.0%	0.0%	0.0%
652	50	32	3.1%	34.1%	15.4%	2.5%	1.8%	3.0%	0.9%	4.7%	0.2%	15.9%	6.6%	5.0%	0.1%	0.0%	0.0%	6.6%
653	50	25	5.1%	56.5%	18.2%	2.1%	1.5%	2.5%	0.8%	3.9%	0.1%	4.9%	2.1%	2.2%	0.2%	0.0%	0.0%	0.0%
654	50	2	2.9%	31.5%	29.8%	1.1%	0.8%	1.3%	0.4%	2.0%	0.2%	16.8%	7.0%	4.8%	1.5%	0.0%	0.0%	0.0%
657	50	29	5.0%	54.6%	18.2%	2.3%	1.6%	2.7%	0.8%	4.2%	0.1%	6.2%	2.6%	1.7%	0.2%	0.0%	0.0%	0.0%
658	50	25	4.8%	53.0%	23.6%	1.2%	0.9%	1.4%	0.4%	2.3%	0.1%	7.3%	3.0%	1.9%	0.1%	0.0%	0.0%	0.0%
659	50	24	5.1%	56.2%	18.5%	2.5%	1.8%	2.9%	0.9%	4.6%	0.0%	3.5%	1.5%	2.4%	0.1%	0.0%	0.0%	0.0%
660	50	9	4.1%	45.3%	19.3%	4.4%	3.1%	5.1%	1.6%	8.1%	0.0%	4.4%	1.8%	2.7%	0.1%	0.0%	0.0%	0.0%
661	50	69	3.7%	40.9%	19.4%	2.3%	1.6%	2.7%	0.9%	4.3%	0.1%	8.7%	3.6%	6.3%	0.6%	0.1%	4.6%	0.0%
662	50	74	4.3%	47.2%	25.2%	2.0%	1.4%	2.4%	0.7%	3.8%	0.1%	5.6%	2.3%	4.9%	0.1%	0.0%	0.0%	0.0%
665	70	24	4.4%	47.8%	17.4%	3.8%	2.7%	4.5%	1.4%	7.1%	0.1%	5.1%	2.1%	3.1%	0.5%	0.0%	0.0%	0.0%
669	70	143	3.1%	33.6%	22.0%	3.7%	2.6%	4.3%	1.3%	6.9%	0.1%	9.0%	3.7%	5.2%	1.3%	0.1%	3.0%	0.0%
670	50	92	3.2%	35.3%	24.7%	1.8%	1.3%	2.1%	0.7%	3.4%	0.1%	10.5%	4.3%	6.0%	1.8%	0.1%	4.7%	0.0%
671	70	51	2.8%	30.6%	17.3%	7.0%	5.0%	8.2%	2.6%	13.0%	0.1%	6.5%	2.7%	3.7%	0.5%	0.0%	0.0%	0.0%
672	70	75	3.3%	36.1%	17.3%	6.0%	4.2%	7.0%	2.2%	11.2%	0.1%	6.1%	2.5%	3.5%	0.5%	0.0%	0.0%	0.0%
674	50	231	4.6%	50.9%	20.1%	1.8%	1.3%	2.1%	0.7%	3.4%	0.1%	7.5%	3.1%	2.6%	0.2%	0.0%	1.4%	0.3%
675	50	75	4.2%	45.7%	23.0%	1.9%	1.3%	2.2%	0.7%	3.5%	0.1%	6.9%	2.9%	2.1%	0.2%	0.1%	4.3%	1.0%
676	50	19	4.8%	52.5%	20.2%	2.6%	1.8%	3.0%	0.9%	4.8%	0.1%	5.6%	2.3%	1.4%	0.1%	0.0%	0.0%	0.0%
677	50	14	4.8%	52.6%	24.0%	1.5%	1.1%	1.8%	0.6%	2.9%	0.1%	6.2%	2.6%	1.7%	0.1%	0.0%	0.0%	0.0%
678	50	37	3.6%	39.9%	18.8%	1.8%	1.3%	2.2%	0.7%	3.4%	0.2%	14.7%	6.1%	6.6%	0.8%	0.0%	0.0%	0.0%
679	50	33	3.8%	42.1%	23.6%	0.4%	0.3%	0.5%	0.1%	0.7%	0.1%	12.2%	5.1%	10.4%	0.7%	0.0%	0.0%	0.0%
680	50	45	3.7%	40.8%	14.6%	1.1%	0.8%	1.3%	0.4%	2.1%	0.1%	8.0%	3.3%	3.2%	0.5%	0.0%	0.0%	20.2%
681	50	64	4.4%	47.9%	17.8%	1.1%	0.8%	1.3%	0.4%	2.1%	0.1%	10.0%	4.1%	6.4%	0.3%	0.0%	0.0%	3.3%
682	50	15	3.4%	37.7%	37.8%	0.8%	0.6%	1.0%	0.3%	1.6%	0.1%	9.1%	3.8%	3.2%	0.6%	0.0%	0.0%	0.0%
683	50	29	3.0%	32.9%	18.3%	3.0%	2.1%	3.6%	1.1%	5.6%	0.1%	14.4%	6.0%	7.0%	0.1%	0.0%	0.0%	2.7%
684	50	29	4.9%	53.4%	20.5%	1.7%	1.2%	2.0%	0.6%	3.2%	0.1%	6.7%	2.8%	2.5%	0.4%	0.0%	0.0%	0.0%
685	50	50	4.0%	43.9%	19.8%	1.5%	1.1%	1.8%	0.5%	2.8%	0.1%	12.5%	5.2%	6.0%	0.8%	0.0%	0.0%	0.0%
686	50	100	3.1%	33.7%	14.1%	1.2%	0.9%	1.4%	0.4%	2.2%	0.1%	13.5%	5.6%	9.1%	0.4%	0.1%	2.3%	11.8%
687	50	30	3.0%	32.8%	33.2%	1.0%	0.7%	1.2%	0.4%	1.9%	0.1%	14.1%	5.8%	5.5%	0.1%	0.0%	0.0%	0.0%
688	50	29	4.1%	45.4%	25.2%	1.9%	1.4%	2.3%	0.7%	3.6%	0.1%	6.4%	2.7%	2.8%	0.0%	0.1%	3.3%	0.0%
689	50	78	4.6%	50.3%	18.5%	1.7%	1.2%	2.0%	0.6%	3.1%	0.1%	6.3%	2.6%	2.3%	0.2%	0.1%	2.9%	3.7%
690	50	79	4.6%	50.1%	18.4%	1.7%	1.2%	2.1%	0.6%	3.3%	0.1%	6.3%	2.6%	2.2%	0.2%	0.1%	2.9%	3.7%
691	50	66	3.5%	38.8%	28.8%	1.5%	1.1%	1.8%	0.6%	2.8%	0.1%	10.6%	4.4%	4.4%	0.1%	0.0%	1.4%	0.0%
692	50	66	3.5%	38.8%	28.8%	1.5%	1.1%	1.8%	0.6%	2.8%	0.1%	10.6%	4.4%	4.4%	0.1%	0.0%	1.4%	0.0%
693	50	33	3.9%	42.9%	9.9%	1.1%	0.8%	1.3%	0.4%	2.0%	0.2%	21.4%	8.9%	6.7%	0.6%	0.0%	0.0%	0.0%
695	50	83	3.2%	34.8%	28.2%	1.4%	1.0%	1.7%	0.5%	2.7%	0.1%	14.0%	5.8%	5.2%	0.0%	0.0%	1.1%	0.0%
696	50	2	3.0%	33.2%	35.4%	0.0%	0.0%	0.0%	0.0%	0.0%	0.2%	19.9%	8.3%	0.0%	0.0%	0.0%	0.0%	0.0%
697	50	36	3.8%	42.1%	19.4%	1.7%	1.2%	2.0%	0.6%	3.1%	0.1%	6.2%	2.6%	5.1%	0.3%	0.2%	9.5%	2.2%
698	70	121	5.1%	56.3%	8.5%	1.6%	1.1%	1.9%	0.6%	3.0%	0.1%	8.8%	3.6%	6.1%	0.0%	0.1%	3.1%	0.0%
699	50	51	0.1%	1.3%	1.4%	0.0%	0.0%	0.0%	0.0%	0.0%	0.0%	0.8%	0.3%	0.0%	0.0%	2.1%	88.8%	5.3%
700	70	462	3.3%	36.3%	22.5%	1.3%	0.9%	1.5%	0.5%	2.4%	0.1%	7.1%	3.0%	3.0%	0.2%	0.2%	6.8%	10.9%
701	70	155	3.5%	38.9%	11.1%	3.2%	2.3%	3.8%	1.2%	6.0%	0.1%	12.1%	5.0%	6.6%	0.6%	0.1%	3.0%	2.5%
702	70	470	3.3%	36.3%	23.1%	1.3%	1.0%	1.6%	0.5%	2.5%	0.1%	6.9%	2.9%	2.9%	0.2%	0.2%	6.7%	10.7%
704	70	513	3.3%	36.4%	18.5%	0.9%	0.7%	1.1%	0.3%	1.7%	0.1%	6.7%	2.8%	3.5%	0.2%	0.3%	13.7%	9.8%
705	70	605	3.4%	37.6%	19.6%	0.9%	0.7%	1.1%	0.3%	1.7%	0.1%	6.8%	2.8%	3.5%	0.2%	0.3%	11.9%	9.0%
706	70	358	3.1%	33.8%	21.8%	1.2%	0.8%	1.4%	0.4%	2.2%	0.1%	9.5%	3.9%	3.7%	0.5%	0.1%	5.7%	11.7%
712	50	126	3.5%	38.2%	20.4%	4.4%	3.1%	5.2%	1.6%	8.2%	0.1%	6.4%	2.6%	4.6%	0.4%	0.0%	0.6%	0.6%
713	50	6	1.5%	16.3%	14.7%	0.6%	0.4%	0.7%	0.2%	1.1%	0.1%	6.3%	2.6%	2.2%	0.3%	1.2%	51.6%	0.0%
714	50	6	3.1%	34.0%	24.4%	1.6%	1.1%	1.9%	0.6%	3.0%	0.1%	14.2%	5.9%	8.1%	2.0%	0.0%	0.0%	0.0%
715	50	4	2.8%	30.6%	29.1%	1.2%	0.8%	1.4%	0.4%	2.1%	0.2%	15.1%	6.3%	8.3%	1.8%	0.0%	0.0%	0.0%
716	50	27	2.9%	31.7%	24.9%	0.9%	0.6%	1.0%	0.3%	1.6%	0.1%	8.0%	3.3%	3.1%	0.4%	0.5%	20.8%	0.0%
717	50	177	3.7%	40.6%	23.0%	2.4%	1.7%	2.9%	0.9%	4.5%	0.1%	8.1%	3.4%	5.6%	0.4%	0.1%	2.6%	0.0%
718	50	286	3.6%	39.9%	21.3%	2.7%	1.9%	3.1%	1.0%	4.9%	0.1%	8.8%	3.6%	5.6%	0.7%	0.0%	1.8%	0.9%
719	50	148	3.9%	42.6%	19.0%	2.8%	2.0%	3.2%	1.0%	5.1%	0.1%	9.2%	3.8%	4.1%	0.4%	0.0%	0.5%	2.3%
720	50	42	3.7%	40.3%	23.4%	4.1%	2.9%	4.8%	1.5%	7.6%	0.1%	5.5%	2.3%	3.6%	0.5%	0.0%	0.0%	0.0%
721	50	78	2.9%	31.5%	22.1%	2.0%	1.4%	2.4%	0.7%	3.7%	0.1%	5.0%	2.1%	3.0%	0.2%	0.2%	8.9%	13.8%
722	50	83	2.7%	29.8%	22.6%	1.2%	0.9%	1.5%	0.5%	2.3%	0.1%	7.0%	2.9%	4.0%	0.3%	0.2%	9.3%	14.8%
723	50	216	3.2%	35.3%	20.7%	3.3%	2.3%	3.8%	1.2%	6.0%	0.1%	7.2%	3.0%	3.0%	0.3%	0.1%	2.6%	8.0%
724	50	499	3.9%	42.6%	25.8%	1.9%	1.3%	2.2%	0.7%	3.5%	0.1%	6.3%	2.6%	2.8%	0.3%	0.1%	2.3%	3.8%
725	50	48	3.3%	36.7%	18.5%	2.2%	1.6%	2.6%	0.8%	4.1%	0.1%	7.2%	3.0%	1.9%	0.1%	0.3%	11.7%	6.0%
726	50	239	4.5%	49.2%	27.6%	0.6%	0.4%	0.7%	0.2%	1.1%	0.1%	6.8%	2.8%	2.3%	0.1%	0.1%	2.7%	0.9%
727	50	77	4.3%	47.3%	28.5%	0.5%	0.3%	0.6%	0.2%	0.9%	0.1%	9.9%	4.1%	3.2%	0.2%	0.0%	0.0%	0.0%
728	50	34	3.2%	35.2%	17.7%	2.5%	1.8%	2.9%	0.9%	4.6%	0.2%	16.5%	6.9%	6.4%	1.3%	0.0%	0.0%	0.0%
729	50	49	4.3%	47.4%	29.1%	1.4%	1.0%	1.6%	0.5%	2.6%	0.1%	5.6%	2.3%	2.0%	0.1%	0.0%	0.0%	2.0%
730	50	40	3.2%	35.3%	19.8%	3.8%	2.7%	4.5%	1.4%	7.1%	0.1%	9.7%	4.0%	5.0%	1.3%	0.0%	0.0%	1.9%
731	50	70	3.2%	35.1%	19.2%	3.0%	2.1%	3.5%	1.1%	5.5%	0.1%	11.6%	4.8%	5.0%	1.0%	0.1%	2.4%	2.2%
732	50	127	3.8%	41.3%	24.4%	1.7%	1.2%	2.0%	0.6%	3.2%	0.1%	8.4%	3.5%	3.1%	0.2%	0.0%	1.5%	5.0%
733	50	15	2.7%	30.1%	20.1%	1.5%	1.1%	1.8%	0.6%	2.9%	0.2%	19.0%	7.9%	5.1%	0.5%	0.0%	0.0%	6.5%
734	50	2	2.6%	28.1%	30.0%	0.5%	0.4%	0.6%	0.2%	1.0%	0.2%	22.1%	9.2%	4.8%	0.3%	0.0%	0.0%	0.0%
735	50	13	3.6%	39.6%	25.5%	2.5%	1.7%	2.9%	0.9%	4.6%	0.1%	10.6%	4.4%	3.3%	0.2%	0.0%	0.0%	0.0%

Traffic Flows and Breakdown by 16 Vehicle Classes (Year 2036)

Link No.	Speed Limit	Total Vehicle	19 - Motorcycles (MC)	01 - Private Cars (PC)	03 - Taxi	14 - Non-franchised Bus <=6.4t	15 - Non-franchised Bus 6.4-15t	16 - Non-franchised Bus >15t	12 - Private Light Bus <=3.5t	13 - Private Light Bus >3.5t	04 - Light Goods Vehicles <=2.5t	05 - Lt Goods Vehicles 2.5-3.5t	06 - Light Goods Vehicles >3.5t	07 - Heavy Goods Vehicles <=15t	08 - Heavy Goods Vehicles >15t	17 - Franchised Bus (SD)	18 - Franchised Bus (DD)	11 - Public Light Buses
	km/hr	0500-0600																
736	50	96	3.3%	36.3%	24.1%	2.2%	1.5%	2.5%	0.8%	4.0%	0.1%	12.4%	5.2%	4.2%	0.5%	0.0%	0.0%	2.8%
737	50	6	2.0%	22.3%	16.5%	1.5%	1.0%	1.7%	0.5%	2.7%	0.2%	20.8%	8.6%	6.1%	0.8%	0.0%	0.0%	15.2%
738	50	63	2.9%	32.2%	20.9%	3.0%	2.1%	3.5%	1.1%	5.6%	0.1%	13.5%	5.6%	4.5%	0.5%	0.0%	0.0%	4.3%
739	50	49	2.9%	31.4%	21.6%	1.3%	0.9%	1.6%	0.5%	2.5%	0.1%	11.4%	4.7%	3.7%	0.5%	0.1%	3.8%	12.9%
740	50	100	3.4%	37.9%	23.9%	1.3%	0.9%	1.5%	0.5%	2.4%	0.1%	13.1%	5.4%	3.4%	0.2%	0.1%	2.5%	3.5%
741	50	39	3.0%	33.4%	21.3%	2.0%	1.4%	2.4%	0.7%	3.8%	0.1%	12.1%	5.0%	3.4%	0.2%	0.0%	0.0%	11.2%
742	50	49	3.3%	36.0%	18.5%	1.4%	1.0%	1.6%	0.5%	2.6%	0.0%	2.9%	1.2%	0.9%	0.1%	0.2%	6.9%	23.0%
743	50	65	3.3%	36.7%	18.9%	2.0%	1.4%	2.4%	0.7%	3.7%	0.0%	4.6%	1.9%	1.3%	0.1%	0.1%	5.2%	17.5%
745	50	66	3.0%	33.0%	23.3%	2.0%	1.4%	2.4%	0.7%	3.8%	0.1%	12.9%	5.3%	3.8%	0.4%	0.1%	2.6%	5.2%
746	50	28	2.0%	21.7%	9.5%	2.6%	1.9%	3.1%	1.0%	4.9%	0.1%	13.9%	5.8%	3.7%	0.0%	0.2%	6.8%	22.9%
749	70	737	4.7%	51.9%	10.0%	2.5%	1.8%	2.9%	0.9%	4.6%	0.1%	7.7%	3.2%	5.2%	0.2%	0.1%	3.2%	1.1%
750	70	762	4.1%	45.1%	12.5%	2.9%	2.1%	3.4%	1.1%	5.5%	0.1%	9.8%	4.1%	5.6%	0.6%	0.0%	2.0%	1.1%
751	70	277	4.6%	50.7%	22.0%	1.0%	0.7%	1.2%	0.4%	1.8%	0.1%	8.7%	3.6%	5.0%	0.3%	0.0%	0.0%	0.0%
752	70	230	3.4%	37.1%	23.9%	2.0%	1.4%	2.3%	0.7%	3.6%	0.1%	12.6%	5.2%	4.8%	0.4%	0.1%	2.3%	0.0%
753	70	287	4.4%	48.3%	20.6%	0.9%	0.7%	1.1%	0.3%	1.8%	0.1%	11.2%	4.6%	4.4%	0.4%	0.0%	1.1%	0.0%
754	70	230	3.7%	41.0%	23.5%	2.5%	1.8%	2.9%	0.9%	4.6%	0.1%	8.9%	3.7%	3.8%	0.7%	0.0%	1.7%	0.0%
755	70	86	4.2%	45.7%	18.3%	1.1%	0.8%	1.3%	0.4%	2.0%	0.1%	14.3%	5.9%	5.2%	0.7%	0.0%	0.0%	0.0%
756	70	83	3.5%	38.1%	23.8%	1.5%	1.0%	1.7%	0.5%	2.7%	0.1%	11.0%	4.6%	5.4%	1.1%	0.1%	4.8%	0.0%
757	50	92	3.5%	38.5%	24.0%	3.7%	2.6%	4.4%	1.4%	7.0%	0.1%	7.7%	3.2%	3.3%	0.6%	0.0%	0.0%	0.0%
759	50	136	4.5%	49.8%	24.9%	1.0%	0.7%	1.2%	0.4%	1.9%	0.1%	7.5%	3.1%	2.6%	0.2%	0.0%	0.0%	2.1%
760	50	102	3.9%	43.3%	28.3%	1.8%	1.2%	2.1%	0.6%	3.3%	0.1%	7.4%	3.1%	2.2%	0.1%	0.0%	1.1%	1.5%
761	50	133	4.2%	46.0%	25.6%	1.3%	0.9%	1.5%	0.5%	2.3%	0.1%	8.6%	3.6%	3.9%	0.2%	0.0%	0.3%	1.2%
777	70	444	4.8%	52.4%	8.9%	2.5%	1.8%	2.9%	0.9%	4.7%	0.1%	7.3%	3.0%	5.3%	0.1%	0.1%	4.3%	0.9%
778	50	12	3.4%	37.3%	24.6%	2.8%	1.9%	3.2%	1.0%	5.1%	0.1%	10.0%	4.1%	5.6%	0.8%	0.0%	0.0%	0.0%
779	50	321	3.4%	37.5%	24.0%	2.5%	1.7%	2.9%	0.9%	4.6%	0.1%	11.2%	4.7%	4.4%	0.5%	0.0%	1.6%	0.0%
780	50	360	4.5%	49.7%	22.1%	0.9%	0.7%	1.1%	0.3%	1.8%	0.1%	8.9%	3.7%	5.0%	0.3%	0.0%	0.8%	0.0%
781	50	45	4.5%	49.5%	23.8%	0.7%	0.5%	0.9%	0.3%	1.4%	0.1%	10.4%	4.3%	3.5%	0.2%	0.0%	0.0%	0.0%
782	50	27	3.6%	39.2%	20.1%	2.3%	1.6%	2.7%	0.8%	4.3%	0.1%	13.9%	5.7%	4.8%	0.7%	0.0%	0.0%	0.0%
783	50	102	3.9%	43.3%	28.3%	1.8%	1.2%	2.1%	0.6%	3.3%	0.1%	7.4%	3.1%	2.2%	0.1%	0.0%	1.1%	1.5%
784	50	115	3.9%	43.1%	25.0%	1.7%	1.2%	2.0%	0.6%	3.2%	0.1%	9.2%	3.8%	4.2%	0.3%	0.0%	0.3%	1.3%
785	50	73	3.9%	43.1%	29.3%	1.5%	1.1%	1.8%	0.6%	2.9%	0.1%	7.0%	2.9%	2.1%	0.0%	0.0%	1.5%	2.1%
786	50	132	3.9%	42.8%	26.6%	1.8%	1.3%	2.2%	0.7%	3.4%	0.1%	8.3%	3.4%	3.7%	0.3%	0.0%	0.3%	1.2%
787	50	154	3.5%	38.4%	24.7%	2.3%	1.7%	2.8%	0.9%	4.4%	0.1%	10.7%	4.5%	4.7%	0.4%	0.0%	0.0%	1.0%
788	50	221	3.4%	37.3%	24.3%	2.3%	1.7%	2.7%	0.9%	4.3%	0.1%	11.1%	4.6%	4.4%	0.4%	0.1%	2.4%	0.0%
789	50	414	4.4%	48.4%	22.8%	1.0%	0.7%	1.2%	0.4%	1.9%	0.1%	9.0%	3.7%	5.0%	0.3%	0.0%	0.7%	0.4%
790	50	222	3.5%	38.8%	25.0%	2.2%	1.5%	2.5%	0.8%	4.0%	0.1%	10.5%	4.4%	3.9%	0.3%	0.1%	2.4%	0.0%
791	50	367	4.5%	49.0%	22.9%	1.0%	0.7%	1.2%	0.4%	1.8%	0.1%	8.8%	3.6%	4.7%	0.2%	0.0%	0.8%	0.4%
792	50	63	3.6%	39.2%	25.0%	2.1%	1.5%	2.5%	0.8%	3.9%	0.1%	11.0%	4.5%	4.8%	0.3%	0.0%	0.6%	0.0%
793	50	159	3.8%	41.8%	25.8%	1.7%	1.2%	2.0%	0.6%	3.2%	0.1%	9.6%	4.0%	4.1%	0.2%	0.0%	0.7%	1.0%
794	50	82	3.9%	42.7%	25.7%	1.3%	0.9%	1.5%	0.5%	2.4%	0.1%	8.5%	3.5%	2.8%	0.0%	0.1%	4.1%	1.9%
795	50	224	3.6%	39.8%	26.5%	1.6%	1.2%	1.9%	0.6%	3.0%	0.1%	10.8%	4.5%	4.9%	0.2%	0.0%	0.5%	0.7%
796	50	125	3.6%	39.0%	23.3%	1.8%	1.3%	2.1%	0.6%	3.3%	0.1%	11.6%	4.8%	3.9%	0.2%	0.1%	2.7%	1.7%
797	50	160	3.5%	38.5%	28.7%	1.7%	1.2%	2.0%	0.6%	3.2%	0.1%	9.9%	4.1%	4.8%	0.1%	0.0%	0.7%	1.0%
798	50	83	4.1%	44.6%	21.9%	1.9%	1.3%	2.2%	0.7%	3.4%	0.1%	9.7%	4.0%	4.2%	0.2%	0.0%	0.0%	1.9%
799	50	141	3.0%	33.4%	24.9%	1.3%	0.9%	1.5%	0.5%	2.4%	0.1%	8.1%	3.3%	5.5%	0.2%	0.2%	7.5%	7.1%
800	50	149	2.5%	27.3%	10.7%	1.1%	0.8%	1.3%	0.4%	2.0%	0.1%	6.1%	2.5%	3.5%	0.2%	0.9%	36.0%	4.7%
801	50	276	4.4%	48.2%	14.4%	1.4%	1.0%	1.6%	0.5%	2.5%	0.1%	8.8%	3.6%	4.8%	0.4%	0.1%	4.0%	4.3%
802	50	362	4.3%	47.6%	15.3%	1.3%	0.9%	1.5%	0.5%	2.4%	0.1%	10.1%	4.2%	4.9%	0.5%	0.1%	3.1%	3.3%
803	50	206	2.3%	25.2%	12.4%	1.6%	1.2%	1.9%	0.6%	3.1%	0.1%	6.6%	2.7%	2.7%	0.1%	0.8%	34.5%	4.2%
804	50	245	3.2%	34.9%	18.1%	1.9%	1.4%	2.3%	0.7%	3.6%	0.1%	11.3%	4.7%	5.4%	0.8%	0.1%	4.5%	7.0%
805	50	208	2.4%	26.8%	16.1%	1.8%	1.3%	2.1%	0.7%	3.4%	0.1%	10.7%	4.4%	4.2%	0.4%	0.4%	15.8%	9.4%
806	50	328	3.3%	35.7%	19.5%	1.8%	1.3%	2.1%	0.7%	3.4%	0.1%	11.3%	4.7%	5.4%	0.8%	0.1%	4.6%	5.2%
807	50	241	2.7%	29.2%	18.0%	2.2%	1.6%	2.6%	0.8%	4.1%	0.1%	10.2%	4.2%	3.3%	0.2%	0.4%	15.6%	5.0%
808	50	131	4.3%	47.7%	22.8%	0.9%	0.6%	1.0%	0.3%	1.6%	0.1%	10.7%	4.4%	5.1%	0.3%	0.0%	0.0%	0.0%
809	50	12	3.0%	32.5%	18.3%	2.0%	1.4%	2.3%	0.7%	3.7%	0.2%	19.6%	8.1%	8.1%	0.1%	0.0%	0.0%	0.0%
814	50	211	3.7%	40.8%	25.4%	1.8%	1.3%	2.1%	0.7%	3.4%	0.1%	10.1%	4.2%	3.6%	0.3%	0.1%	2.5%	0.0%
815	50	156	3.8%	42.2%	18.4%	2.1%	1.5%	2.4%	0.8%	3.8%	0.1%	11.7%	4.8%	8.1%	0.2%	0.0%	0.0%	0.0%
816	50	249	3.7%	41.0%	25.0%	1.5%	1.0%	1.7%	0.5%	2.7%	0.1%	11.2%	4.6%	4.2%	0.2%	0.1%	2.1%	0.2%
817	50	150	4.0%	43.6%	19.2%	1.9%	1.3%	2.2%	0.7%	3.5%	0.1%	10.8%	4.5%	8.2%	0.2%	0.0%	0.0%	0.0%
818	70	570	4.8%	52.3%	9.8%	2.9%	2.1%	3.5%	1.1%	5.5%	0.1%	7.3%	3.0%	2.5%	0.2%	0.1%	3.8%	1.1%
819	70	549	4.4%	48.3%	10.1%	3.5%	2.5%	4.1%	1.3%	6.5%	0.1%	7.9%	3.3%	4.2%	0.5%	0.1%	2.4%	1.1%
820	70	703	4.4%	48.5%	10.4%	3.2%	2.2%	3.7%	1.2%	5.9%	0.1%	9.2%	3.8%	3.0%	0.1%	0.1%	3.4%	0.9%
821	70	606	4.4%	47.9%	11.6%	3.3%	2.3%	3.9%	1.2%	6.1%	0.1%	8.0%	3.3%	4.3%	0.4%	0.1%	2.2%	1.0%
822	70	415	4.0%	43.9%	15.0%	2.6%	1.8%	3.0%	0.9%	4.8%	0.1%	9.8%	4.1%	5.6%	0.6%	0.1%	2.4%	1.4%
823	70	329	5.1%	55.5%	10.1%	2.5%	1.8%	2.9%	0.9%	4.6%	0.1%	7.6%	3.2%	2.3%	0.2%	0.0%	1.4%	2.0%
824	50	147	2.7%	29.4%	6.4%	4.4%	3.1%	5.1%	1.6%	8.1%	0.1%	7.2%	3.0%	1.9%	0.3%	0.2%	8.3%	18.3%
825	50	52	3.3%	36.3%	7.8%	3.8%	2.7%	4.5%	1.4%	7.1%	0.1%	8.6%	3.6%	7.4%	0.0%	0.1%	2.2%	11.2%
826	70	374	3.9%	42.4%	10.7%	3.8%	2.7%	4.4%	1.4%	7.0%	0.1%	10.5%	4.4%	3.6%	0.1%	0.1%	5.1%	0.0%
827	70	191	5.1%	56.5%	4.2%	4.9%	3.5%	5.8%	1.8%	9.1%	0.0%	3.9%	1.6%	1.5%	0.0%	0.0%	1.9%	0.0%
828	50	24	2.8%	30.5%	7.1%	7.7%	5.4%	9.0%	2.8%	14.2%	0.1%	4.8%	2.0%	13.5%	0.1%	0.0%	0.0%	0.0%
829	50	90	7.6%	83.4%	7.9%	0.0%	0.0%	0.0%	0.0%	0.1%	0.0%	0.4%	0.2%	0.3%	0.0%	0.0%	0.0%	0.0%
830	50	144	3.9%	42.4%	3.8%	1.3%	0.9%	1.5%	0.5%	2.4%	0.1%	9.2%	3.8%	29.9%	0.3%	0.0%	0.0%	0.0%
831	50	37	4.8%	52.2%	6.1%	1.4%	1.0%	1.7%	0.5%	2.7%	0.1%	13.4%	5.6%	9.9%	0.6%	0.0%	0.0%	0.0%
832	50	32	3.8%	42.3%	10.6%	1.8%	1.3%	2.1%	0.7%	3.4%	0.2%	14.6%	6.0%	11.7%	1.5%	0.0%	0.0%	0.0%
833	50	132	4.1%	44.6%	14.6%	2.4%	1.7%	2.8%	0.9%	4.4%	0.1%	8.2%	3.4%	12.5%	0.4%	0.0%	0.0%	0.0%
834	50	168	3.7%	40.9%	22.9%	2.5%	1.7%	2.9%	0.9%	4.6%	0.1%	8.1%	3.3%	5.5%	0.3%	0.1%	2.7%	0.0%
835	50	71	3.4%	37.0%	23.8%	2.8%	2.0%	3.3%	1.0%	5.2%	0.1%	7.0%	2.9%	3.3%	0.3%	0.2%	8.0%	0.0%
836	50	203	2.5%	27.9%	18.2%	1.9%	1.4%	2.3%	0.7%	3.6%	0.1%	10.6%	4.4%	3.5%	0.2%	0.4%	16.3%	6.0%
837	50	86	3.7%	40.2%	24.8%	1.5%	1.0%	1.7%	0.5%	2.7%	0.1%	10.0%	4.1%	3.1%	0.0%	0.1%	4.0%	2.5%
838	50	106	3.3%	35.9%	28.9%	0.9%	0.7%	1.1%	0.3%	1.7%	0.1%	8.3%	3.4%	5.7%	0.3%	0.0%	1.1%	8.3%
839	50	189	2.3%	25.2%	15.7%	1.7%	1.2%	2.0%	0.6%	3.1%	0.1%	10.8%	4.5%	4.1%	0.4%	0.4%	17.5%	10.3%
840	50	19	4.5%	49.0%	22.8%	0.9%	0.7%	1.1%	0.3%	1.7%	0.1%	8.6%	3.5%	6.5%	0.3%	0.0%	0.0%	0.0%
841	50	39	3.3%	36.4%	16.8%	3.6%	2.5%	4.2%	1.3%	6.6%	0.1%	7.7%	3.2%	2.0%	0.0%	0.3%	12.2%	0.0%
842	50	131	2.2%	24.2%	9.0%	1.1%	0.8%	1.3%	0.4%	2.1%	0.1%	5.8%	2.4%	3.0%	0.2%	1.0%	41.1%	5.3%
843	50	168	2.1%	22.6%	11.4%	1.2%	0.8%	1.4%	0.4%	2.2%	0.1%	6.3%	2.6%	2.8%	0.1%	0.9%	39.7%	5.2%
847	50	193	3.9%	43.1%	17.4%	1.0%	0.7%	1.2%	0.4%	1.9%	0.1%	8.0%	3.3%	4.5%	0.5%	0.1%	4.6%	9.3%
848	50	176	4.2%	46.3%	18.5%	1.2%	0.8%	1.4%	0.4%	2.2%	0.1%	8.4%	3.5%	4.7%	0.5%	0.1%	2.4%	5.5%
849	50	26	2.1%	23.5%	8.8%	0.4%	0.3%	0.5%	0.2%	0.8%	0.0%	4.0%	1.7%	1.3%	0.2%	0.1%	5.8%	50.3%
850	50	80	3.9%	43.2%	16.9%	2.8%	2.0%	3.3%	1.0%	5.2%	0.1%	5.7%	2.4%	2.5%	0.6%	0.0%	0.7%	9.7%
851	50	26	2.2%	23.6%	8.8%	0.4%	0.3%	0.5%	0.2%	0.8%	0.0%	4.0%	1.7%	1.3%	0.2%	0.1%	5.8%	50.1%
852	50	43	3.3%	35.7%	16.0%	2.4%	1.7%	2.8%	0.9%	4.4%	0.0%	4.7%	1.9%	2.1%	0.6%	0.0%	1.3%	22.2%
853	50	18	0.9%	9.8%	3.8%	0.2%	0.1%	0.2%	0.1%	0.3%	0.0%	2.5%	1.0%	1.0%	0.2%	0.2%	8.2%	71.4%
854	50	109	4.1%	44.8%	15.6%	2.8%	2.0%	3.3%	1.0%	5.2%	0.1%	5.8%	2.4%	3.2%	0.4%	0.0%	0.5%	8.8%
855	50	21	0.8%	8.6%	3.3%	0.2%	0.1%	0.2%	0.1%	0.3%	0.0%	2.2%	0.9%	0.9%	0.1%	0.2%	7.1%	75.0%
856	50	80	3.9%	42.8%	15.6%	2.8%	2.0%	3.3%	1.0%	5.2%	0.0%	4.8%	2.0%	3.4%	0.4%	0.0%	0.7%	12.0%
859	50	79	4.4%	48.3%	19.7%	2.1%	1.5%	2.5%	0.8%	4.0%	0.1%	8.7%	3.6%	3.5%	0.8%	0.0%	0.0%	0.0%
860	50	77	4.9%	53.7%	16.9%	2.3%	1.6%	2.7%	0.8%	4.3%	0.1%	7.3%	3.0%	2.1%	0.2%	0.0%	0.0%	0.0%
861	50	42	4.9%	53.8%	19.5%	1.7%	1.2%	1.9%	0.6%	3.1%	0.1%	7.8%	3.2%	2.0%	0.2%	0.0%	0.0%	0.0%
862	50	58	4.7%	51.4%	18.3%	2.1%	1.4%	2.4%	0.7%	3.8%	0.1%	8.6%	3.6%	2.7%	0.2%	0.0%	0.0%	0.0%
863	50	61	4.9%	54.3%	19.2%	1.9%	1.3%	2.2%	0.7%	3.5%	0.1%	6.9%	2.8%	2.0%	0.2%	0.0%	0.0%	0.0%
864	50	72	4.7%	51.6%	20.2%	1.8%	1.2%	2.1%	0.6%	3.3%	0.1%	8.1%	3.4%	2.6%	0.2%	0.0%	0.0%	0.0%
865	50	185	5.2%	56.6%	18.7%	1.4%	1.0%	1.6%	0.5%	2.5%	0.1%	7.1%	2.9%	2.4%	0.2%	0.0%	0.0%	0.0%
866	50	85	4.7%	51.5%	22.9%	1.3%	0.9%	1.5%	0.5%	2.4%	0.1%	8.1%	3.4%	2.5%	0.1%	0.0%	0.0%	0.0%
867	50	32	3.6%	39.9%	18.9%	2.8%	2.0%	3.3%	1.0%	5.3%	0.1%	10.6%	4.4%	6.3%	1.8%	0.0%	0.0%	0.0%
868	50	124	5.3%	57.7%	18.5%	1.1%	0.8%	1.3%	0.4%	2.0%	0.1%	7.1%	3.0%	2.6%	0.2%	0.0%	0.0%	0.0%

Traffic Flows and Breakdown by 16 Vehicle Classes (Year 2036)

Link No.	Speed Limit	Total Vehicle	19 - Motorcycles (MC)	01 - Private Cars (PC)	03 - Taxi	14 - Non-franchised Bus <=6.4t	15 - Non-franchised Bus 6.4-15t	16 - Non-franchised Bus >15t	12 - Private Light Bus <=3.5t	13 - Private Light Bus >3.5t	04 - Light Goods Vehicles <=2.5t	05 - Lt Goods Vehicles 2.5-3.5t	06 - Light Goods Vehicles >3.5t	07 - Heavy Goods Vehicles <=15t	08 - Heavy Goods Vehicles >15t	17 - Franchised Bus (SD)	18 - Franchised Bus (DD)	11 - Public Light Buses
	km/hr	0500-0600																
870	50	3	2.4%	26.3%	20.5%	6.0%	4.3%	7.1%	2.2%	11.2%	0.1%	11.5%	4.8%	3.4%	0.3%	0.0%	0.0%	0.0%
871	50	102	3.8%	42.0%	19.4%	2.4%	1.7%	2.8%	0.9%	4.4%	0.1%	7.6%	3.2%	3.7%	0.4%	0.2%	7.6%	0.0%
872	70	412	4.9%	54.1%	11.5%	2.0%	1.4%	2.4%	0.7%	3.8%	0.1%	6.6%	2.8%	4.7%	0.0%	0.1%	4.8%	0.0%
873	70	291	4.8%	53.2%	12.7%	2.2%	1.5%	2.6%	0.8%	4.1%	0.1%	5.8%	2.4%	4.2%	0.0%	0.1%	5.6%	0.0%
874	50	247	3.8%	41.7%	24.9%	1.5%	1.0%	1.7%	0.5%	2.7%	0.1%	5.6%	2.3%	3.2%	0.4%	0.1%	2.7%	7.9%
875	50	244	3.6%	39.7%	17.1%	1.6%	1.1%	1.8%	0.6%	2.9%	0.1%	9.2%	3.8%	6.8%	0.7%	0.2%	6.8%	4.0%
876	50	8	0.7%	7.9%	8.5%	0.1%	0.1%	0.2%	0.1%	0.3%	0.0%	4.8%	2.0%	0.2%	0.0%	0.1%	4.6%	70.5%
877	50	13	2.3%	25.7%	20.6%	0.6%	0.4%	0.7%	0.2%	1.2%	0.0%	2.9%	1.2%	0.9%	0.0%	0.0%	0.0%	43.1%
878	50	13	2.3%	25.1%	19.3%	0.6%	0.4%	0.7%	0.2%	1.1%	0.0%	3.0%	1.3%	0.9%	0.0%	0.0%	0.0%	45.0%
879	50	8	0.7%	7.9%	8.5%	0.1%	0.1%	0.2%	0.1%	0.3%	0.0%	4.8%	2.0%	0.2%	0.0%	0.1%	4.6%	70.5%
882	50	106	4.6%	50.9%	21.3%	1.2%	0.8%	1.4%	0.4%	2.2%	0.1%	9.2%	3.8%	3.7%	0.3%	0.0%	0.0%	0.0%
883	50	109	3.0%	32.7%	23.8%	1.3%	0.9%	1.6%	0.5%	2.5%	0.1%	10.0%	4.1%	5.1%	0.6%	0.3%	12.7%	0.9%
884	50	108	3.0%	32.7%	23.8%	1.3%	0.9%	1.6%	0.5%	2.5%	0.1%	9.9%	4.1%	5.0%	0.6%	0.3%	12.7%	0.9%
885	50	108	3.0%	32.8%	23.9%	1.3%	0.9%	1.6%	0.5%	2.5%	0.1%	9.8%	4.0%	5.0%	0.7%	0.3%	12.8%	0.9%
886	50	107	3.0%	32.8%	23.9%	1.3%	1.0%	1.6%	0.5%	2.5%	0.1%	9.7%	4.0%	5.0%	0.7%	0.3%	12.8%	0.9%
887	50	107	3.0%	32.8%	24.0%	1.4%	1.0%	1.6%	0.5%	2.5%	0.1%	9.5%	4.0%	4.9%	0.7%	0.3%	12.9%	0.9%
888	50	106	3.0%	32.8%	24.0%	1.4%	1.0%	1.6%	0.5%	2.5%	0.1%	9.4%	3.9%	4.9%	0.7%	0.3%	13.0%	0.9%
889	50	106	3.0%	32.8%	24.1%	1.4%	1.0%	1.6%	0.5%	2.5%	0.1%	9.3%	3.9%	4.8%	0.7%	0.3%	13.0%	0.9%
890	50	105	3.0%	32.9%	24.1%	1.4%	1.0%	1.6%	0.5%	2.6%	0.1%	9.2%	3.8%	4.8%	0.8%	0.3%	13.1%	0.9%
891	50	104	3.0%	32.9%	24.1%	1.4%	1.0%	1.6%	0.5%	2.6%	0.1%	9.1%	3.8%	4.8%	0.8%	0.3%	13.2%	0.9%
892	50	104	3.0%	32.9%	24.2%	1.4%	1.0%	1.6%	0.5%	2.6%	0.1%	9.0%	3.7%	4.7%	0.8%	0.3%	13.2%	0.9%
893	50	103	3.0%	32.9%	24.2%	1.4%	1.0%	1.6%	0.5%	2.6%	0.1%	8.9%	3.7%	4.7%	0.8%	0.3%	13.3%	0.9%
894	50	103	3.0%	32.9%	24.3%	1.4%	1.0%	1.6%	0.5%	2.6%	0.1%	8.7%	3.6%	4.7%	0.9%	0.3%	13.4%	0.9%
895	50	2	2.6%	28.8%	30.8%	0.4%	0.3%	0.5%	0.2%	0.8%	0.2%	17.6%	7.3%	9.1%	1.4%	0.0%	0.0%	0.0%
896	50	2	2.6%	28.8%	30.8%	0.4%	0.3%	0.5%	0.2%	0.8%	0.2%	17.6%	7.3%	9.1%	1.4%	0.0%	0.0%	0.0%
897	50	5	3.5%	38.0%	15.1%	2.2%	1.5%	2.6%	0.8%	4.1%	0.2%	15.9%	6.6%	8.4%	1.3%	0.0%	0.0%	0.0%
898	50	5	3.5%	38.0%	15.1%	2.2%	1.5%	2.6%	0.8%	4.1%	0.2%	15.9%	6.6%	8.4%	1.3%	0.0%	0.0%	0.0%
899	50	2	2.6%	28.8%	30.8%	0.4%	0.3%	0.5%	0.2%	0.8%	0.2%	17.6%	7.3%	9.1%	1.4%	0.0%	0.0%	0.0%
900	50	2	2.6%	28.8%	30.8%	0.4%	0.3%	0.5%	0.2%	0.8%	0.2%	17.6%	7.3%	9.1%	1.4%	0.0%	0.0%	0.0%
901	50	3	2.6%	28.3%	21.5%	1.5%	1.1%	1.8%	0.6%	2.8%	0.2%	18.1%	7.5%	11.0%	3.1%	0.0%	0.0%	0.0%
902	50	3	2.6%	28.3%	21.5%	1.5%	1.1%	1.8%	0.6%	2.8%	0.2%	18.1%	7.5%	11.0%	3.1%	0.0%	0.0%	0.0%
903	50	2	2.6%	28.8%	30.8%	0.4%	0.3%	0.5%	0.2%	0.8%	0.2%	17.6%	7.3%	9.1%	1.4%	0.0%	0.0%	0.0%
904	50	2	2.6%	28.8%	30.8%	0.4%	0.3%	0.5%	0.2%	0.8%	0.2%	17.6%	7.3%	9.1%	1.4%	0.0%	0.0%	0.0%
905	50	3	2.6%	28.3%	21.5%	1.5%	1.1%	1.8%	0.6%	2.8%	0.2%	18.1%	7.5%	11.0%	3.1%	0.0%	0.0%	0.0%
906	50	106	2.8%	30.7%	11.5%	1.3%	0.9%	1.6%	0.5%	2.5%	0.1%	13.6%	5.6%	6.4%	1.0%	0.3%	12.3%	8.9%
907	50	103	2.8%	30.5%	11.3%	1.3%	0.9%	1.5%	0.5%	2.4%	0.1%	13.5%	5.6%	6.4%	1.0%	0.3%	12.6%	9.2%
908	50	100	2.8%	30.3%	11.2%	1.3%	0.9%	1.5%	0.5%	2.4%	0.1%	13.4%	5.6%	6.4%	1.0%	0.3%	13.0%	9.4%
909	50	97	2.7%	30.0%	11.0%	1.3%	0.9%	1.5%	0.5%	2.4%	0.1%	13.3%	5.5%	6.4%	1.0%	0.3%	13.4%	9.7%
910	50	94	2.7%	29.8%	10.8%	1.3%	0.9%	1.5%	0.5%	2.3%	0.1%	13.2%	5.5%	6.3%	0.9%	0.3%	13.8%	10.0%
911	50	92	2.7%	29.5%	10.6%	1.2%	0.9%	1.5%	0.5%	2.3%	0.1%	13.1%	5.4%	6.3%	0.9%	0.3%	14.2%	10.3%
912	50	89	2.7%	29.3%	10.4%	1.2%	0.9%	1.4%	0.4%	2.3%	0.1%	13.0%	5.4%	6.3%	0.9%	0.3%	14.6%	10.6%
913	50	86	2.6%	29.0%	10.2%	1.2%	0.9%	1.4%	0.4%	2.2%	0.1%	12.9%	5.4%	6.2%	0.9%	0.4%	15.1%	11.0%
914	50	83	2.6%	28.7%	10.0%	1.2%	0.8%	1.4%	0.4%	2.2%	0.1%	12.8%	5.3%	6.2%	0.8%	0.4%	15.7%	11.4%
915	50	80	2.6%	28.4%	9.7%	1.2%	0.8%	1.4%	0.4%	2.2%	0.1%	12.7%	5.2%	6.2%	0.8%	0.4%	16.2%	11.8%
916	50	77	2.6%	28.0%	9.5%	1.1%	0.8%	1.3%	0.4%	2.1%	0.1%	12.5%	5.2%	6.1%	0.8%	0.4%	16.8%	12.2%
917	50	74	2.5%	27.6%	9.2%	1.1%	0.8%	1.3%	0.4%	2.1%	0.1%	12.4%	5.1%	6.1%	0.7%	0.4%	17.5%	12.7%
918	50	107	3.6%	39.6%	19.8%	2.0%	1.4%	2.3%	0.7%	3.7%	0.1%	11.9%	4.9%	6.5%	0.8%	0.0%	0.0%	2.7%
919	50	2	3.0%	33.2%	35.4%	0.0%	0.0%	0.0%	0.0%	0.0%	0.2%	19.9%	8.3%	0.0%	0.0%	0.0%	0.0%	0.0%
920	50	86	3.8%	41.4%	19.5%	1.8%	1.2%	2.1%	0.6%	3.3%	0.1%	12.9%	5.3%	7.3%	0.7%	0.0%	0.0%	0.0%
921	50	9	0.6%	7.0%	7.5%	0.2%	0.2%	0.3%	0.1%	0.5%	0.0%	4.2%	1.7%	0.7%	0.0%	1.6%	67.0%	8.3%
922	50	78	3.8%	41.6%	24.5%	1.5%	1.0%	1.7%	0.5%	2.7%	0.1%	6.3%	2.6%	4.6%	0.1%	0.2%	8.7%	0.0%
923	50	2	3.0%	33.2%	35.4%	0.0%	0.0%	0.0%	0.0%	0.0%	0.2%	19.9%	8.3%	0.0%	0.0%	0.0%	0.0%	0.0%
924	50	2	3.0%	33.2%	35.4%	0.0%	0.0%	0.0%	0.0%	0.0%	0.2%	19.9%	8.3%	0.0%	0.0%	0.0%	0.0%	0.0%
925	50	2	3.0%	33.2%	35.4%	0.0%	0.0%	0.0%	0.0%	0.0%	0.2%	19.9%	8.3%	0.0%	0.0%	0.0%	0.0%	0.0%
926	50	2	3.0%	33.2%	35.4%	0.0%	0.0%	0.0%	0.0%	0.0%	0.2%	19.9%	8.3%	0.0%	0.0%	0.0%	0.0%	0.0%
927	50	34	3.0%	32.7%	20.0%	1.7%	1.2%	2.0%	0.6%	3.2%	0.1%	7.4%	3.1%	4.2%	0.3%	0.0%	0.0%	20.5%
928	50	10	0.6%	6.6%	7.1%	0.1%	0.1%	0.2%	0.0%	0.2%	0.0%	4.0%	1.6%	0.7%	0.2%	0.2%	7.7%	70.6%
929	50	32	3.8%	41.6%	22.5%	3.2%	2.3%	3.8%	1.2%	6.0%	0.1%	9.0%	3.7%	2.6%	0.2%	0.0%	0.0%	0.0%
930	50	28	3.1%	33.7%	24.0%	2.3%	1.6%	2.7%	0.8%	4.3%	0.1%	12.0%	5.0%	6.0%	1.6%	0.0%	0.0%	2.8%
931	50	13	3.8%	42.0%	24.7%	2.2%	1.6%	2.6%	0.8%	4.2%	0.1%	10.4%	4.3%	2.9%	0.3%	0.0%	0.0%	0.0%
932	50	14	3.5%	38.7%	28.4%	0.6%	0.4%	0.6%	0.2%	1.0%	0.1%	11.5%	4.8%	3.2%	0.1%	0.0%	0.0%	6.9%
933	50	57	3.5%	38.6%	29.4%	0.5%	0.3%	0.5%	0.2%	0.9%	0.1%	5.9%	2.4%	1.7%	0.1%	0.1%	5.0%	10.8%
934	50	11	3.4%	36.8%	18.9%	1.1%	0.8%	1.3%	0.4%	2.1%	0.2%	15.8%	6.5%	3.6%	0.2%	0.0%	0.0%	9.0%
935	50	36	3.3%	36.5%	24.9%	0.4%	0.3%	0.5%	0.1%	0.7%	0.0%	4.6%	1.9%	1.4%	0.0%	0.2%	7.9%	17.2%
936	50	52	2.8%	31.2%	21.5%	0.7%	0.5%	0.8%	0.2%	1.2%	0.1%	12.2%	5.1%	3.9%	0.5%	0.1%	5.1%	14.1%
937	50	107	3.7%	40.3%	23.6%	0.7%	0.5%	0.9%	0.3%	1.4%	0.1%	9.7%	4.0%	2.5%	0.1%	0.1%	4.4%	7.9%
938	50	40	2.9%	32.0%	19.6%	0.7%	0.5%	0.8%	0.3%	1.3%	0.2%	15.8%	6.5%	4.8%	0.5%	0.2%	6.6%	7.3%
939	50	138	3.8%	41.8%	26.5%	0.6%	0.4%	0.7%	0.2%	1.2%	0.1%	8.7%	3.6%	2.3%	0.1%	0.1%	5.4%	4.3%
940	50	116	3.5%	38.2%	23.7%	1.3%	0.9%	1.5%	0.5%	2.4%	0.1%	13.3%	5.5%	3.5%	0.2%	0.1%	2.1%	3.0%
941	50	105	3.4%	37.9%	23.8%	1.3%	0.9%	1.5%	0.5%	2.4%	0.1%	13.2%	5.5%	3.5%	0.2%	0.1%	2.3%	3.3%
942	50	22	4.0%	43.5%	27.4%	0.5%	0.4%	0.6%	0.2%	1.0%	0.1%	12.3%	5.1%	4.5%	0.3%	0.0%	0.0%	0.0%
943	50	20	2.9%	32.2%	14.9%	2.3%	1.6%	2.7%	0.8%	4.3%	0.2%	21.0%	8.7%	7.5%	0.9%	0.0%	0.0%	0.0%
944	50	25	3.0%	33.2%	18.5%	1.5%	1.1%	1.8%	0.6%	2.8%	0.2%	15.1%	6.3%	5.1%	0.7%	0.2%	6.9%	3.1%
945	50	84	3.3%	36.0%	21.3%	1.8%	1.3%	2.1%	0.6%	3.3%	0.1%	11.3%	4.7%	4.0%	0.3%	0.1%	2.2%	7.6%
946	50	14	3.0%	33.4%	21.1%	0.3%	0.2%	0.3%	0.1%	0.5%	0.1%	13.5%	5.6%	3.7%	0.2%	0.3%	12.2%	5.5%
947	50	72	3.0%	33.2%	18.6%	2.1%	1.5%	2.4%	0.8%	3.9%	0.1%	12.8%	5.3%	4.4%	0.3%	0.1%	2.6%	8.8%
948	50	3	2.1%	23.4%	25.0%	0.1%	0.1%	0.2%	0.1%	0.3%	0.1%	14.1%	5.8%	0.8%	0.1%	0.0%	0.0%	27.8%
949	50	8	2.1%	23.2%	10.7%	1.9%	1.3%	2.2%	0.7%	3.5%	0.1%	4.9%	2.0%	1.4%	0.1%	0.0%	0.0%	46.1%
950	50	3	2.1%	23.4%	25.0%	0.1%	0.1%	0.2%	0.1%	0.3%	0.1%	14.1%	5.8%	0.8%	0.1%	0.0%	0.0%	27.8%
951	50	8	2.1%	23.2%	10.7%	1.9%	1.3%	2.2%	0.7%	3.5%	0.1%	4.9%	2.0%	1.4%	0.1%	0.0%	0.0%	46.1%
952	50	3	2.1%	23.4%	25.0%	0.1%	0.1%	0.2%	0.1%	0.3%	0.1%	14.1%	5.8%	0.8%	0.1%	0.0%	0.0%	27.8%
953	50	8	2.1%	23.2%	10.7%	1.9%	1.3%	2.2%	0.7%	3.5%	0.1%	4.9%	2.0%	1.4%	0.1%	0.0%	0.0%	46.1%
954	50	3	2.1%	23.4%	25.0%	0.1%	0.1%	0.2%	0.1%	0.3%	0.1%	14.1%	5.8%	0.8%	0.1%	0.0%	0.0%	27.8%
955	50	8	2.1%	23.2%	10.7%	1.9%	1.3%	2.2%	0.7%	3.5%	0.1%	4.9%	2.0%	1.4%	0.1%	0.0%	0.0%	46.1%
956	50	3	2.1%	23.4%	25.0%	0.1%	0.1%	0.2%	0.1%	0.3%	0.1%	14.1%	5.8%	0.8%	0.1%	0.0%	0.0%	27.8%
957	50	8	2.1%	23.2%	10.7%	1.9%	1.3%	2.2%	0.7%	3.5%	0.1%	4.9%	2.0%	1.4%	0.1%	0.0%	0.0%	46.1%
958	50	2	3.0%	33.2%	35.4%	0.0%	0.0%	0.0%	0.0%	0.0%	0.2%	19.9%	8.3%	0.0%	0.0%	0.0%	0.0%	0.0%
959	50	2	3.0%	33.2%	35.4%	0.0%	0.0%	0.0%	0.0%	0.0%	0.2%	19.9%	8.3%	0.0%	0.0%	0.0%	0.0%	0.0%
960	50	19	0.3%	3.4%	3.6%	0.0%	0.0%	0.0%	0.0%	0.0%	0.0%	2.0%	0.8%	0.0%	0.0%	0.2%	7.8%	81.9%
961	50	33	2.6%	28.1%	10.6%	3.1%	2.2%	3.6%	1.1%	5.7%	0.1%	5.1%	2.1%	4.6%	0.5%	0.0%	1.7%	28.9%
962	50	2	3.0%	33.2%	35.4%	0.0%	0.0%	0.0%	0.0%	0.0%	0.2%	19.9%	8.3%	0.0%	0.0%	0.0%	0.0%	0.0%
963	50	2	3.0%	33.2%	35.4%	0.0%	0.0%	0.0%	0.0%	0.0%	0.2%	19.9%	8.3%	0.0%	0.0%	0.0%	0.0%	0.0%
964	50	2	3.0%	33.2%	35.4%	0.0%	0.0%	0.0%	0.0%	0.0%	0.2%	19.9%	8.3%	0.0%	0.0%	0.0%	0.0%	0.0%
965	50	2	3.0%	33.2%	35.4%	0.0%	0.0%	0.0%	0.0%	0.0%	0.2%	19.9%	8.3%	0.0%	0.0%	0.0%	0.0%	0.0%
966	50	11	4.8%	52.8%	19.7%	1.5%	1.1%	1.8%	0.6%	2.9%	0.1%	8.4%	3.5%	2.5%	0.3%	0.0%	0.0%	0.0%
968	50	19	0.3%	3.4%	3.6%	0.0%	0.0%	0.0%	0.0%	0.0%	0.0%	2.0%	0.8%	0.0%	0.0%	0.2%	7.8%	81.9%
969	50	33	2.6%	28.1%	10.6%	3.1%	2.2%	3.6%	1.1%	5.7%	0.1%	5.1%	2.1%	4.6%	0.5%	0.0%	1.7%	28.9%
970	50	19	0.3%	3.4%	3.6%	0.0%	0.0%	0.0%	0.0%	0.0%	0.0%	2.0%	0.8%	0.0%	0.0%	0.2%	7.8%	81.9%
971	50	33	2.6%	28.1%	10.6%	3.1%	2.2%	3.6%	1.1%	5.7%	0.1%	5.1%	2.1%	4.6%	0.5%	0.0%	1.7%	28.9%
972	50	19	0.3%	3.4%	3.6%	0.0%	0.0%	0.0%	0.0%	0.0%	0.0%	2.0%	0.8%	0.0%	0.0%	0.2%	7.8%	81.9%
973	50	33	2.6%	28.1%	10.6%	3.1%	2.2%	3.6%	1.1%	5.7%	0.1%	5.1%	2.1%	4.6%	0.5%	0.0%	1.7%	28.9%
974	50	19	0.3%	3.4%	3.6%	0.0%	0.0%	0.0%	0.0%	0.0%	0.0%	2.0%	0.8%	0.0%	0.0%	0.2%	7.8%	81.9%
975	50	33	2.6%	28.1%	10.6%	3.1%	2.2%	3.6%	1.1%	5.7%	0.1%	5.1%	2.1%	4.6%	0.5%	0.0%	1.7%	28.9%
976	50	2	3.0%	33.2%	35.4%	0.0%	0.0%	0.0%	0.0%	0.0%	0.2%	19.9%	8.3%	0.0%	0.0%	0.0%	0.0%	0.0%
977	50	2	3.0%	33.2%	35.4%	0.0%	0.0%	0.0%	0.0%	0.0%	0.2%	19.9%	8.3%	0.0%	0.0%	0.0%	0.0%	0.0%

Traffic Flows and Breakdown by 16 Vehicle Classes (Year 2036)

Link No.	Speed Limit	Total Vehicle	19 - Motorcycles (MC)	01 - Private Cars (PC)	03 - Taxi	14 - Non-franchised Bus <=6.4t	15 - Non-franchised Bus 6.4-15t	16 - Non-franchised Bus >15t	12 - Private Light Bus <=3.5t	13 - Private Light Bus >3.5t	04 - Light Goods Vehicles <=2.5t	05 - Lt Goods Vehicles 2.5-3.5t	06 - Light Goods Vehicles >3.5t	07 - Heavy Goods Vehicles <=15t	08 - Heavy Goods Vehicles >15t	17 - Franchised Bus (SD)	18 - Franchised Bus (DD)	11 - Public Light Buses
	km/hr	0500-0600																
978	50	2	3.0%	33.2%	35.4%	0.0%	0.0%	0.0%	0.0%	0.0%	0.2%	19.9%	8.3%	0.0%	0.0%	0.0%	0.0%	0.0%
979	50	2	3.0%	33.2%	35.4%	0.0%	0.0%	0.0%	0.0%	0.0%	0.2%	19.9%	8.3%	0.0%	0.0%	0.0%	0.0%	0.0%
980	50	2	3.0%	33.2%	35.4%	0.0%	0.0%	0.0%	0.0%	0.0%	0.2%	19.9%	8.3%	0.0%	0.0%	0.0%	0.0%	0.0%
981	50	2	3.0%	33.2%	35.4%	0.0%	0.0%	0.0%	0.0%	0.0%	0.2%	19.9%	8.3%	0.0%	0.0%	0.0%	0.0%	0.0%
982	50	40	2.4%	26.6%	10.4%	2.7%	1.9%	3.2%	1.0%	5.1%	0.1%	5.1%	2.1%	4.3%	0.4%	0.0%	1.4%	33.3%
983	50	40	2.4%	26.6%	10.4%	2.7%	1.9%	3.2%	1.0%	5.1%	0.1%	5.1%	2.1%	4.3%	0.4%	0.0%	1.4%	33.3%
984	50	34	3.0%	32.7%	20.0%	1.7%	1.2%	2.0%	0.6%	3.2%	0.1%	7.4%	3.1%	4.2%	0.3%	0.0%	0.0%	20.5%
985	50	10	0.6%	6.6%	7.1%	0.1%	0.1%	0.2%	0.0%	0.2%	0.0%	4.0%	1.6%	0.7%	0.2%	0.2%	7.7%	70.6%
986	70	38	3.4%	37.4%	27.5%	2.3%	1.6%	2.6%	0.8%	4.2%	0.1%	7.7%	3.2%	4.1%	1.0%	0.1%	3.9%	0.0%
987	70	60	2.8%	30.8%	21.9%	4.3%	3.1%	5.1%	1.6%	8.1%	0.1%	6.9%	2.9%	3.3%	0.8%	0.1%	2.5%	5.8%
988	70	172	3.9%	42.5%	18.2%	2.9%	2.1%	3.4%	1.1%	5.4%	0.1%	8.4%	3.5%	5.4%	0.1%	0.0%	0.5%	2.5%
989	70	150	4.2%	45.8%	19.1%	2.2%	1.5%	2.6%	0.8%	4.1%	0.1%	8.9%	3.7%	5.9%	0.1%	0.0%	0.6%	0.5%
990	50	22	1.8%	19.4%	11.9%	8.0%	5.7%	9.4%	2.9%	14.9%	0.1%	5.5%	2.3%	1.9%	0.3%	0.0%	0.0%	15.9%
992	70	747	3.4%	37.2%	21.0%	1.8%	1.3%	2.1%	0.7%	3.4%	0.1%	9.3%	3.8%	4.8%	0.5%	0.1%	4.0%	6.5%
993	70	718	3.7%	40.9%	17.0%	1.9%	1.4%	2.3%	0.7%	3.6%	0.1%	7.8%	3.3%	4.5%	0.2%	0.1%	5.0%	7.5%
994	50	169	4.7%	51.4%	18.9%	1.8%	1.3%	2.1%	0.7%	3.4%	0.1%	7.7%	3.2%	2.7%	0.2%	0.0%	1.3%	0.5%
995	50	39	4.5%	49.3%	23.5%	1.8%	1.3%	2.1%	0.7%	3.4%	0.1%	6.4%	2.6%	1.8%	0.1%	0.1%	2.4%	0.0%
996	50	62	2.7%	29.8%	11.2%	1.6%	1.2%	1.9%	0.6%	3.1%	0.1%	12.2%	5.1%	4.9%	0.8%	0.3%	14.7%	9.7%
998	50	41	2.9%	31.4%	15.8%	1.0%	0.7%	1.1%	0.4%	1.8%	0.1%	10.1%	4.2%	7.8%	0.5%	0.2%	7.7%	14.4%
999	50	66	4.1%	44.8%	28.7%	0.8%	0.6%	1.0%	0.3%	1.5%	0.1%	5.2%	2.2%	1.5%	0.1%	0.2%	6.6%	2.4%
1001	50	41	2.9%	32.1%	10.6%	2.4%	1.7%	2.8%	0.9%	4.5%	0.1%	7.9%	3.3%	5.1%	0.8%	0.0%	0.0%	24.8%
1002	50	58	3.5%	37.9%	18.3%	1.3%	0.9%	1.5%	0.5%	2.4%	0.1%	7.5%	3.1%	4.5%	0.7%	0.0%	0.0%	17.7%
1003	50	226	3.5%	38.2%	17.8%	1.5%	1.1%	1.8%	0.6%	2.8%	0.1%	13.6%	5.6%	10.6%	0.9%	0.0%	0.0%	2.0%
1004	50	163	3.9%	43.1%	7.7%	1.2%	0.9%	1.4%	0.4%	2.3%	0.1%	10.2%	4.2%	24.3%	0.2%	0.0%	0.0%	0.0%
1006	70	642	3.6%	39.7%	17.2%	2.0%	1.4%	2.4%	0.7%	3.8%	0.1%	7.4%	3.1%	4.6%	0.2%	0.1%	5.2%	8.4%
1007	70	747	3.4%	37.2%	21.0%	1.8%	1.3%	2.1%	0.7%	3.4%	0.1%	9.3%	3.8%	4.8%	0.5%	0.1%	4.0%	6.5%
1008	50	21	3.8%	41.6%	32.0%	2.6%	1.8%	3.1%	1.0%	4.8%	0.0%	4.8%	2.0%	2.5%	0.1%	0.0%	0.0%	0.0%
1011	70	358	4.3%	47.5%	13.8%	4.0%	2.9%	4.7%	1.5%	7.5%	0.1%	6.4%	2.7%	3.5%	0.0%	0.0%	1.0%	0.0%
1012	70	386	4.6%	50.5%	10.0%	3.2%	2.2%	3.7%	1.2%	5.9%	0.1%	7.7%	3.2%	4.3%	0.3%	0.1%	2.1%	1.0%
1014	70	497	3.4%	36.8%	15.5%	1.7%	1.2%	2.0%	0.6%	3.2%	0.1%	8.3%	3.4%	3.7%	0.4%	0.3%	11.1%	8.3%
1015	50	63	4.0%	44.3%	19.1%	1.6%	1.1%	1.8%	0.6%	2.9%	0.0%	3.6%	1.5%	1.1%	0.2%	0.4%	17.8%	0.0%
1016	50	80	3.8%	41.9%	23.3%	1.0%	0.7%	1.2%	0.4%	1.9%	0.2%	14.6%	6.1%	3.7%	0.1%	0.0%	0.9%	0.0%
1017	70	534	4.7%	52.0%	16.8%	1.4%	1.0%	1.6%	0.5%	2.6%	0.1%	9.1%	3.8%	4.8%	0.4%	0.0%	1.2%	0.1%
1020	50	6	4.1%	44.5%	26.8%	1.9%	1.3%	2.2%	0.7%	3.5%	0.1%	6.6%	2.7%	5.6%	0.1%	0.0%	0.0%	0.0%
1021	50	6	3.5%	38.7%	30.8%	2.3%	1.6%	2.7%	0.9%	4.3%	0.1%	7.1%	2.9%	4.7%	0.3%	0.0%	0.0%	0.0%
3001	50	3	1.8%	19.6%	21.0%	0.0%	0.0%	0.0%	0.0%	0.0%	0.1%	11.8%	4.9%	0.0%	0.0%	0.0%	0.0%	40.8%
3002	50	3	1.8%	19.6%	21.0%	0.0%	0.0%	0.0%	0.0%	0.0%	0.1%	11.8%	4.9%	0.0%	0.0%	0.0%	0.0%	40.8%
3003	50	63	3.5%	38.5%	30.6%	2.3%	1.6%	2.7%	0.8%	4.3%	0.1%	7.0%	2.9%	4.7%	0.3%	0.0%	0.6%	0.0%
3004	50	68	4.0%	44.4%	26.8%	1.9%	1.3%	2.2%	0.7%	3.5%	0.1%	6.3%	2.6%	5.5%	0.1%	0.0%	0.6%	0.0%
3005	50	6	3.5%	38.7%	30.8%	2.3%	1.6%	2.7%	0.9%	4.3%	0.1%	7.1%	2.9%	4.7%	0.3%	0.0%	0.0%	0.0%
3006	50	6	4.1%	44.5%	26.8%	1.9%	1.3%	2.2%	0.7%	3.5%	0.1%	6.6%	2.7%	5.6%	0.1%	0.0%	0.0%	0.0%
3007	50	7	2.9%	31.5%	25.0%	1.9%	1.3%	2.2%	0.7%	3.5%	0.1%	5.8%	2.4%	3.9%	0.3%	0.0%	0.0%	18.6%
3008	50	7	2.9%	31.5%	25.0%	1.9%	1.3%	2.2%	0.7%	3.5%	0.1%	5.8%	2.4%	3.9%	0.3%	0.0%	0.0%	18.6%
3009	50	3	1.8%	19.6%	21.0%	0.0%	0.0%	0.0%	0.0%	0.0%	0.1%	11.8%	4.9%	0.0%	0.0%	0.0%	0.0%	40.8%
3010	50	2	3.0%	33.2%	35.4%	0.0%	0.0%	0.0%	0.0%	0.0%	0.2%	19.9%	8.3%	0.0%	0.0%	0.0%	0.0%	0.0%
3011	50	7	3.3%	36.2%	21.9%	1.5%	1.1%	1.8%	0.6%	2.8%	0.1%	5.4%	2.2%	4.5%	0.1%	0.0%	0.0%	18.5%
3012	50	70	3.4%	37.7%	30.0%	2.3%	1.6%	2.7%	0.8%	4.2%	0.1%	6.9%	2.8%	4.6%	0.3%	0.0%	0.5%	1.9%
3013	50	75	4.0%	43.6%	26.3%	1.8%	1.3%	2.1%	0.7%	3.4%	0.1%	6.2%	2.6%	5.4%	0.1%	0.0%	0.5%	1.8%
3014	50	37	3.7%	40.5%	32.2%	2.4%	1.7%	2.9%	0.9%	4.5%	0.1%	5.2%	2.2%	3.5%	0.2%	0.0%	0.0%	0.0%
3015	50	45	4.2%	46.6%	28.1%	2.0%	1.4%	2.3%	0.7%	3.6%	0.0%	4.8%	2.0%	4.1%	0.1%	0.0%	0.0%	0.0%
3016	50	33	4.3%	47.0%	28.3%	2.0%	1.4%	2.3%	0.7%	3.7%	0.0%	4.5%	1.9%	3.9%	0.1%	0.0%	0.0%	0.0%
3017	50	31	3.7%	41.0%	32.6%	2.5%	1.7%	2.9%	0.9%	4.6%	0.0%	4.7%	1.9%	3.1%	0.2%	0.0%	0.0%	0.0%
3018	50	179	3.7%	40.6%	31.2%	2.3%	1.7%	2.7%	0.9%	4.4%	0.1%	5.4%	2.2%	3.7%	0.2%	0.0%	0.2%	0.8%
3019	50	194	4.1%	45.2%	28.1%	2.0%	1.4%	2.3%	0.7%	3.7%	0.1%	5.1%	2.1%	4.3%	0.1%	0.0%	0.2%	0.7%
3020	50	11	4.4%	48.3%	29.2%	2.0%	1.4%	2.4%	0.7%	3.8%	0.0%	3.5%	1.5%	2.7%	0.1%	0.0%	0.0%	0.0%
3021	50	19	3.8%	42.2%	33.6%	2.6%	1.8%	3.0%	0.9%	4.7%	0.0%	3.4%	1.4%	2.3%	0.2%	0.0%	0.0%	0.0%
3022	50	184	3.7%	40.4%	31.4%	2.4%	1.7%	2.8%	0.9%	4.4%	0.1%	5.4%	2.2%	3.7%	0.2%	0.0%	0.2%	0.7%
3023	50	186	4.2%	45.7%	27.6%	1.9%	1.4%	2.2%	0.7%	3.6%	0.1%	5.1%	2.1%	4.4%	0.1%	0.0%	0.2%	0.7%
3024	50	25	3.8%	41.7%	33.2%	2.5%	1.8%	3.0%	0.9%	4.7%	0.0%	4.0%	1.7%	2.7%	0.2%	0.0%	0.0%	0.0%
3025	50	16	4.3%	47.6%	28.7%	2.0%	1.4%	2.3%	0.7%	3.7%	0.0%	4.0%	1.6%	3.4%	0.1%	0.0%	0.0%	0.0%
3026	50	193	3.6%	40.0%	31.8%	2.4%	1.7%	2.8%	0.9%	4.5%	0.1%	5.3%	2.2%	3.6%	0.2%	0.0%	0.2%	0.7%
3027	50	186	4.2%	45.7%	27.6%	1.9%	1.4%	2.2%	0.7%	3.6%	0.1%	5.1%	2.1%	4.4%	0.1%	0.0%	0.2%	0.7%
3028	50	163	3.8%	42.1%	30.6%	2.1%	1.4%	2.4%	0.7%	3.8%	0.1%	5.5%	2.3%	3.9%	0.3%	0.0%	0.2%	0.8%
3029	50	139	4.1%	44.5%	25.5%	2.7%	1.9%	3.1%	1.0%	5.0%	0.1%	5.1%	2.1%	3.7%	0.1%	0.0%	0.3%	1.0%
3030	50	185	3.9%	42.6%	31.4%	2.5%	1.8%	3.0%	0.9%	4.7%	0.0%	4.5%	1.9%	2.7%	0.1%	0.0%	0.0%	0.0%
3031	50	202	4.2%	46.3%	30.9%	1.6%	1.1%	1.9%	0.6%	3.0%	0.0%	4.7%	1.9%	3.7%	0.1%	0.0%	0.0%	0.0%
3032	50	193	3.8%	42.2%	31.7%	2.6%	1.8%	3.0%	0.9%	4.8%	0.0%	4.5%	1.9%	2.7%	0.1%	0.0%	0.0%	0.0%
3033	50	194	4.3%	46.8%	30.6%	1.5%	1.1%	1.8%	0.6%	2.8%	0.0%	4.7%	1.9%	3.8%	0.1%	0.0%	0.0%	0.0%
3034	50	136	3.7%	41.0%	34.7%	2.4%	1.7%	2.8%	0.9%	4.5%	0.0%	4.3%	1.8%	2.1%	0.1%	0.0%	0.0%	0.0%
3035	50	131	4.4%	48.4%	32.6%	0.8%	0.6%	1.0%	0.3%	1.5%	0.0%	4.6%	1.9%	3.8%	0.1%	0.0%	0.0%	0.0%
3036	50	163	3.8%	42.1%	30.6%	2.1%	1.4%	2.4%	0.7%	3.8%	0.1%	5.5%	2.3%	3.9%	0.3%	0.0%	0.2%	0.8%
3037	50	134	4.1%	44.9%	25.0%	2.6%	1.9%	3.1%	1.0%	4.9%	0.1%	5.1%	2.1%	3.8%	0.1%	0.0%	0.3%	1.0%
3038	50	163	3.8%	42.1%	30.6%	2.1%	1.4%	2.4%	0.7%	3.8%	0.1%	5.5%	2.3%	3.9%	0.3%	0.0%	0.2%	0.8%
3039	50	134	4.1%	44.9%	25.0%	2.6%	1.9%	3.1%	1.0%	4.9%	0.1%	5.1%	2.1%	3.8%	0.1%	0.0%	0.3%	1.0%
3040	50	164	4.3%	47.7%	28.1%	1.6%	1.2%	1.9%	0.6%	3.0%	0.1%	5.8%	2.4%	2.1%	0.1%	0.0%	0.2%	0.8%
3041	50	147	4.1%	44.7%	24.8%	2.0%	1.4%	2.4%	0.7%	3.8%	0.1%	7.9%	3.3%	3.3%	0.2%	0.0%	0.3%	0.9%
3042	50	41	4.5%	48.9%	21.2%	1.8%	1.3%	2.1%	0.6%	3.3%	0.1%	10.1%	4.2%	1.8%	0.2%	0.0%	0.0%	0.0%
3043	50	39	4.6%	50.1%	20.1%	1.7%	1.2%	1.9%	0.6%	3.1%	0.1%	10.4%	4.3%	1.9%	0.2%	0.0%	0.0%	0.0%
3044	50	141	4.0%	43.5%	27.6%	1.8%	1.3%	2.1%	0.7%	3.4%	0.1%	7.7%	3.2%	3.4%	0.2%	0.0%	0.3%	1.0%
3045	50	156	4.3%	46.9%	30.5%	1.4%	1.0%	1.6%	0.5%	2.6%	0.1%	5.5%	2.3%	2.1%	0.1%	0.0%	0.2%	0.9%
3046	50	15	4.1%	45.2%	32.0%	2.1%	1.5%	2.5%	0.8%	4.0%	0.0%	4.6%	1.9%	1.1%	0.2%	0.0%	0.0%	0.0%
3047	50	9	5.1%	56.3%	25.9%	0.9%	0.6%	1.1%	0.3%	1.7%	0.0%	4.8%	2.0%	1.1%	0.1%	0.0%	0.0%	0.0%
3048	80	273	6.1%	67.3%	6.0%	1.1%	0.8%	1.3%	0.4%	2.0%	0.0%	4.2%	1.7%	7.8%	1.2%	0.0%	0.0%	0.0%
3049	80	157	5.3%	57.9%	5.7%	1.2%	0.8%	1.4%	0.4%	2.2%	0.1%	10.8%	4.5%	9.2%	0.6%	0.0%	0.0%	0.0%
3050	50	51	4.8%	53.2%	24.0%	1.3%	0.9%	1.5%	0.5%	2.4%	0.1%	6.7%	2.8%	1.6%	0.1%	0.0%	0.0%	0.0%
3052	50	143	4.0%	43.5%	27.4%	2.0%	1.4%	2.4%	0.7%	3.8%	0.1%	7.2%	3.0%	3.3%	0.1%	0.0%	0.3%	0.9%
3053	50	207	4.4%	48.5%	28.9%	1.4%	1.0%	1.6%	0.5%	2.5%	0.1%	5.8%	2.4%	2.0%	0.1%	0.0%	0.2%	0.7%
3055	50	56	4.7%	51.6%	26.3%	1.2%	0.9%	1.4%	0.5%	2.3%	0.1%	6.6%	2.7%	1.6%	0.2%	0.0%	0.0%	0.0%
3056	70	376	3.6%	39.7%	15.1%	2.7%	1.9%	3.2%	1.0%	5.0%	0.1%	11.9%	4.9%	6.9%	1.0%	0.0%	1.8%	1.1%
3057	50	85	4.1%	45.2%	13.0%	3.6%	2.6%	4.2%	1.3%	6.7%	0.1%	7.5%	3.1%	3.4%	0.0%	0.0%	0.9%	4.1%
3058	50	72	3.5%	38.0%	29.3%	2.2%	1.5%	2.5%	0.8%	4.0%	0.1%	7.5%	3.1%	2.1%	0.3%	0.0%	1.0%	4.0%
3059	50	136	4.5%	49.8%	24.9%	1.0%	0.7%	1.2%	0.4%	1.9%	0.1%	7.5%	3.1%	2.6%	0.2%	0.0%	0.0%	2.1%
3060	70	261	3.8%	41.5%	10.9%	3.2%	2.3%	3.8%	1.2%	6.0%	0.1%	11.3%	4.7%	7.5%	1.3%	0.1%	2.2%	0.3%
3061	70	386	4.6%	50.5%	10.0%	3.2%	2.2%	3.7%	1.2%	5.9%	0.1%	7.7%	3.2%	4.3%	0.3%	0.1%	2.1%	1.0%
3062	70	652	4.8%	52.8%	9.6%	2.3%	1.7%	2.7%	0.9%	4.3%	0.1%	7.7%	3.2%	5.4%	0.2%	0.1%	3.6%	0.7%
3063	50	116	3.3%	35.7%	24.7%	1.5%	1.1%	1.8%	0.6%	2.8%	0.1%	13.4%	5.5%	5.5%	0.3%	0.0%	0.7%	3.0%
3064	70	230	3.7%	41.0%	23.5%	2.5%	1.8%	2.9%	0.9%	4.6%	0.1%	8.9%	3.7%	3.8%	0.7%	0.0%	1.7%	0.0%
3065	70	287	4.4%	48.3%	20.6%	0.9%	0.7%	1.1%	0.3%	1.8%	0.1%	11.2%	4.6%	4.4%	0.4%	0.0%	1.1%	0.0%
3066	70	208	4.9%	53.8%	10.8%	2.0%	1.4%	2.3%	0.7%	3.6%	0.1%	8.5%	3.5%	5.7%	0.4%	0.0%	1.9%	0.4%
3067	50	188	3.3%	36.6%	26.5%	1.8%	1.3%	2.1%	0.6%	3.3%	0.1%	11.1%	4.6%	4.2%	0.3%	0.0%	0.8%	3.4%
3068	50	211	4.4%	48.3%	20.9%	1.8%	1.3%	2.2%	0.7%	3.4%	0.1%	7.5%	3.1%	2.8%	0.1%	0.0%	0.4%	3.0%
3069	50	170	4.1%	45.5%	20.4%	1.5%	1.1%	1.8%	0.6%	2.8%	0.1%	7.4%	3.1%	2.8%	0.2%	0.0%	2.0%	6.7%
3072	70	386	4.6%	50.5%	10.0%	3.2%	2.2%	3.7%	1.2%	5.9%	0.1%	7.7%	3.2%	4.3%	0.3%	0.1%	2.1%	1.0%
3073	70	444	4.8%	52.4%	8.9%	2.5%	1.8%	2.9%	0.9%	4.7%	0.1%	7.3%	3.0%	5.3%	0.1%	0.1%	4.3%	0.9%
3074	50	116	4.2%	45.9%	19.2%	3.4%	2.4%	4.0%	1.3%	6.4%	0.1%	6.3%	2.6%	3.6%	0.5%	0.0%	0.0%	0.0%

Traffic Flows and Breakdown by 16 Vehicle Classes (Year 2036)

Link No.	Speed Limit	Total Vehicle	19 - Motorcycles (MC)	01 - Private Cars (PC)	03 - Taxi	14 - Non-franchised Bus <=6.4t	15 - Non-franchised Bus 6.4-15t	16 - Non-franchised Bus >15t	12 - Private Light Bus <=3.5t	13 - Private Light Bus >3.5t	04 - Light Goods Vehicles <=2.5t	05 - Lt Goods Vehicles 2.5-3.5t	06 - Light Goods Vehicles >3.5t	07 - Heavy Goods Vehicles <=15t	08 - Heavy Goods Vehicles >15t	17 - Franchised Bus (SD)	18 - Franchised Bus (DD)	11 - Public Light Buses
	km/hr	0500-0600																
3075	50	144	4.9%	53.4%	15.4%	1.9%	1.4%	2.3%	0.7%	3.6%	0.1%	9.1%	3.8%	3.2%	0.2%	0.0%	0.0%	0.0%
3076	50	106	4.6%	50.9%	21.3%	1.2%	0.8%	1.4%	0.4%	2.2%	0.1%	9.2%	3.8%	3.7%	0.3%	0.0%	0.0%	0.0%
3077	80	389	5.5%	60.9%	9.9%	1.8%	1.3%	2.1%	0.7%	3.3%	0.1%	4.8%	2.0%	6.5%	1.0%	0.0%	0.0%	0.0%
3078	80	300	5.1%	55.8%	10.3%	1.5%	1.1%	1.8%	0.6%	2.9%	0.1%	10.0%	4.1%	6.3%	0.4%	0.0%	0.0%	0.0%
3081	50	13	4.8%	52.4%	31.2%	0.8%	0.6%	0.9%	0.3%	1.5%	0.0%	4.3%	1.8%	1.2%	0.1%	0.0%	0.0%	0.0%
3082	50	47	3.6%	39.0%	28.7%	1.1%	0.8%	1.3%	0.4%	2.1%	0.1%	12.5%	5.2%	4.4%	0.8%	0.0%	0.0%	0.0%
3084	70	581	4.6%	50.9%	17.8%	1.3%	0.9%	1.6%	0.5%	2.5%	0.1%	9.4%	3.9%	4.8%	0.4%	0.0%	1.1%	0.1%
3086	70	173	4.2%	46.0%	13.2%	3.9%	2.7%	4.5%	1.4%	7.2%	0.1%	8.0%	3.3%	4.3%	1.1%	0.0%	0.0%	0.0%
3088	50	3	1.8%	19.6%	21.0%	0.0%	0.0%	0.0%	0.0%	0.0%	0.1%	11.8%	4.9%	0.0%	0.0%	0.0%	0.0%	40.8%
3089	50	6	3.5%	38.7%	30.8%	2.3%	1.6%	2.7%	0.9%	4.3%	0.1%	7.1%	2.9%	4.7%	0.3%	0.0%	0.0%	0.0%
4001	50	177	3.4%	37.9%	22.9%	2.2%	1.6%	2.6%	0.8%	4.1%	0.1%	12.5%	5.2%	4.9%	0.6%	0.0%	0.0%	1.3%
4002	50	51	4.0%	43.9%	22.0%	2.9%	2.1%	3.4%	1.1%	5.5%	0.1%	8.3%	3.5%	3.2%	0.1%	0.0%	0.0%	0.0%
4003	50	177	4.1%	45.4%	20.5%	1.2%	0.8%	1.4%	0.4%	2.2%	0.1%	8.7%	3.6%	5.0%	0.7%	0.1%	4.4%	1.5%
4004	70	1015	3.1%	34.5%	18.6%	2.2%	1.5%	2.6%	0.8%	4.1%	0.1%	10.7%	4.4%	4.8%	0.6%	0.1%	5.6%	6.3%
4005	70	1152	4.1%	45.1%	18.3%	1.1%	0.8%	1.2%	0.4%	2.0%	0.1%	6.8%	2.8%	3.9%	0.3%	0.2%	7.4%	5.6%
4006	70	580	2.9%	31.9%	21.2%	2.1%	1.5%	2.4%	0.8%	3.9%	0.1%	8.6%	3.6%	3.8%	0.4%	0.2%	9.1%	7.7%
4007	80	119	5.4%	59.6%	5.5%	1.1%	0.8%	1.3%	0.4%	2.0%	0.1%	10.0%	4.1%	9.0%	0.6%	0.0%	0.0%	0.0%
4008	50	203	3.6%	39.7%	16.8%	2.3%	1.6%	2.6%	0.8%	4.2%	0.1%	10.7%	4.4%	3.3%	1.4%	0.1%	2.8%	5.7%
4009	50	165	3.2%	34.6%	15.2%	2.0%	1.4%	2.3%	0.7%	3.7%	0.1%	10.1%	4.2%	3.1%	1.3%	0.1%	5.5%	12.6%
4010	50	91	4.7%	51.3%	23.0%	1.6%	1.1%	1.9%	0.6%	3.0%	0.1%	7.9%	3.3%	1.4%	0.1%	0.0%	0.0%	0.0%
4011	50	68	4.7%	51.9%	23.6%	1.5%	1.0%	1.7%	0.5%	2.7%	0.1%	7.6%	3.1%	1.3%	0.1%	0.0%	0.0%	0.0%
4012	50	7	4.7%	51.9%	23.6%	1.5%	1.0%	1.7%	0.5%	2.7%	0.1%	7.6%	3.1%	1.3%	0.1%	0.0%	0.0%	0.0%
4014	70	266	4.1%	44.8%	27.3%	0.9%	0.7%	1.1%	0.3%	1.7%	0.1%	8.3%	3.5%	3.9%	0.7%	0.1%	2.5%	0.0%
4015	70	98	3.5%	38.2%	22.1%	3.1%	2.2%	3.7%	1.1%	5.8%	0.1%	9.4%	3.9%	5.9%	0.1%	0.0%	0.0%	0.8%
4016	70	165	4.1%	45.0%	17.1%	2.5%	1.8%	3.0%	0.9%	4.7%	0.1%	10.4%	4.3%	5.4%	0.2%	0.0%	0.0%	0.5%
4018	70	228	4.2%	46.0%	27.2%	0.7%	0.5%	0.8%	0.3%	1.3%	0.1%	8.4%	3.5%	3.9%	0.7%	0.1%	2.3%	0.0%
4019	50	253	2.9%	31.4%	16.5%	1.5%	1.0%	1.7%	0.5%	2.7%	0.2%	17.7%	7.3%	11.4%	1.6%	0.0%	0.0%	3.5%
4021	50	114	5.0%	55.1%	17.1%	1.8%	1.3%	2.1%	0.7%	3.4%	0.0%	3.1%	1.3%	1.5%	0.2%	0.1%	2.3%	5.1%
4022	50	7	0.9%	9.9%	10.5%	0.0%	0.0%	0.0%	0.0%	0.0%	0.1%	5.9%	2.5%	0.0%	0.0%	0.0%	0.0%	70.3%
4023	50	7	0.9%	9.9%	10.5%	0.0%	0.0%	0.0%	0.0%	0.0%	0.1%	5.9%	2.5%	0.0%	0.0%	0.0%	0.0%	70.3%
4024	50	60	4.8%	52.6%	20.4%	2.3%	1.7%	2.8%	0.9%	4.4%	0.0%	4.5%	1.9%	1.6%	0.2%	0.0%	0.0%	1.9%
4025	50	27	3.3%	36.1%	14.7%	1.4%	1.0%	1.6%	0.5%	2.6%	0.1%	8.6%	3.6%	6.4%	0.6%	0.0%	0.0%	19.6%
4026	50	48	3.4%	37.3%	21.6%	1.4%	1.0%	1.7%	0.5%	2.7%	0.2%	17.9%	7.4%	4.5%	0.4%	0.0%	0.0%	0.0%
4027	80	596	5.2%	56.8%	9.0%	1.6%	1.1%	1.9%	0.6%	3.0%	0.1%	10.4%	4.3%	5.6%	0.4%	0.0%	0.0%	0.0%
4028	50	12	5.2%	56.8%	9.0%	1.6%	1.1%	1.9%	0.6%	3.0%	0.1%	10.4%	4.3%	5.6%	0.4%	0.0%	0.0%	0.0%
4029	50	50	3.7%	41.1%	16.3%	2.1%	1.5%	2.4%	0.8%	3.9%	0.1%	5.0%	2.1%	1.9%	0.4%	0.4%	18.3%	0.0%
4030	50	213	3.4%	37.0%	13.8%	1.5%	1.1%	1.8%	0.5%	2.8%	0.1%	6.6%	2.7%	2.3%	0.4%	0.2%	7.1%	18.8%
4031	50	16	4.9%	53.9%	22.1%	1.6%	1.1%	1.8%	0.6%	2.9%	0.1%	5.8%	2.4%	2.7%	0.1%	0.0%	0.0%	0.0%
4032	70	828	3.5%	38.5%	20.2%	1.9%	1.3%	2.2%	0.7%	3.5%	0.1%	9.3%	3.8%	4.5%	0.5%	0.1%	3.9%	6.0%
4033	70	248	3.9%	43.0%	14.4%	4.5%	3.2%	5.3%	1.7%	8.4%	0.1%	7.4%	3.1%	4.1%	0.9%	0.0%	0.0%	0.0%
4034	70	81	4.7%	52.0%	11.1%	2.3%	1.7%	2.7%	0.9%	4.3%	0.1%	10.8%	4.5%	4.6%	0.3%	0.0%	0.0%	0.0%
4035	70	179	4.0%	44.4%	17.1%	2.8%	2.0%	3.3%	1.0%	5.2%	0.1%	10.0%	4.1%	5.3%	0.2%	0.0%	0.0%	0.4%
4036	70	271	3.9%	43.2%	16.4%	3.6%	2.5%	4.2%	1.3%	6.7%	0.1%	8.5%	3.5%	4.9%	0.7%	0.0%	0.0%	0.3%
4037	70	480	3.7%	40.7%	16.1%	3.1%	2.2%	3.6%	1.1%	5.7%	0.1%	10.2%	4.2%	5.9%	1.1%	0.0%	2.0%	0.2%
5137	50	143	2.8%	30.8%	19.8%	1.8%	1.3%	2.1%	0.7%	3.4%	0.2%	18.2%	7.5%	10.1%	1.3%	0.0%	0.0%	0.0%
5138	50	82	3.7%	40.3%	15.3%	2.6%	1.9%	3.1%	1.0%	4.9%	0.1%	12.4%	5.2%	7.2%	0.3%	0.0%	0.0%	1.9%
5143	50	61	2.9%	31.5%	16.1%	3.0%	2.1%	3.6%	1.1%	5.6%	0.2%	14.8%	6.1%	10.8%	2.2%	0.0%	0.0%	0.0%
5144	50	41	2.5%	27.5%	11.5%	2.9%	2.0%	3.3%	1.0%	5.3%	0.2%	16.1%	6.7%	14.4%	2.9%	0.0%	0.0%	3.7%
5145	50	100	3.3%	35.9%	14.3%	2.1%	1.5%	2.4%	0.8%	3.9%	0.2%	15.7%	6.5%	10.5%	1.5%	0.0%	0.0%	1.5%
5146	50	142	2.5%	27.7%	17.7%	1.3%	0.9%	1.5%	0.5%	2.4%	0.2%	20.6%	8.5%	13.0%	2.0%	0.0%	0.0%	1.1%
5189	50	37	4.8%	52.2%	6.1%	1.4%	1.0%	1.7%	0.5%	2.7%	0.1%	13.4%	5.6%	9.9%	0.6%	0.0%	0.0%	0.0%
5190	50	32	3.8%	42.3%	10.6%	1.8%	1.3%	2.1%	0.7%	3.4%	0.2%	14.6%	6.0%	11.7%	1.5%	0.0%	0.0%	0.0%
5191	50	114	6.6%	72.3%	7.8%	1.7%	1.2%	1.9%	0.6%	3.1%	0.0%	1.2%	0.5%	3.1%	0.0%	0.0%	0.0%	0.0%
5192	50	122	6.6%	72.7%	8.6%	0.5%	0.4%	0.6%	0.2%	0.9%	0.0%	4.0%	1.7%	3.3%	0.4%	0.0%	0.0%	0.0%
5193	50	144	3.9%	42.4%	3.8%	1.3%	0.9%	1.5%	0.5%	2.4%	0.1%	9.2%	3.8%	29.9%	0.3%	0.0%	0.0%	0.0%
5194	50	132	4.1%	44.6%	14.6%	2.4%	1.7%	2.8%	0.9%	4.4%	0.1%	8.2%	3.4%	12.5%	0.4%	0.0%	0.0%	0.0%
5195	80	119	5.4%	59.6%	5.5%	1.1%	0.8%	1.3%	0.4%	2.0%	0.1%	10.0%	4.1%	9.0%	0.6%	0.0%	0.0%	0.0%
5196	80	151	5.7%	62.9%	3.8%	1.6%	1.1%	1.8%	0.6%	2.9%	0.0%	4.4%	1.8%	11.3%	1.9%	0.0%	0.0%	0.0%
5197	80	287	4.4%	48.6%	4.8%	1.8%	1.2%	2.1%	0.6%	3.3%	0.1%	9.2%	3.8%	19.8%	0.4%	0.0%	0.0%	0.0%
5198	80	284	5.0%	54.4%	8.9%	1.9%	1.4%	2.3%	0.7%	3.6%	0.1%	6.2%	2.6%	11.9%	1.2%	0.0%	0.0%	0.0%
5199	50	144	4.0%	43.7%	4.2%	1.3%	0.9%	1.5%	0.5%	2.4%	0.1%	9.1%	3.8%	28.2%	0.3%	0.0%	0.0%	0.0%
5200	50	31	3.3%	36.3%	9.1%	1.9%	1.3%	2.2%	0.7%	3.5%	0.2%	14.9%	6.2%	19.0%	1.4%	0.0%	0.0%	0.0%
5201	50	116	4.3%	47.7%	13.1%	1.9%	1.4%	2.3%	0.7%	3.6%	0.1%	8.5%	3.5%	12.4%	0.5%	0.0%	0.0%	0.0%
5202	50	54	3.9%	43.3%	12.0%	2.7%	1.9%	3.1%	1.0%	5.0%	0.1%	11.1%	4.6%	10.8%	0.5%	0.0%	0.0%	0.0%
5224	50	24	2.8%	30.5%	7.1%	7.7%	5.4%	9.0%	2.8%	14.2%	0.1%	4.8%	2.0%	13.5%	0.1%	0.0%	0.0%	0.0%
5225	50	168	3.7%	40.7%	4.3%	2.2%	1.6%	2.6%	0.8%	4.2%	0.1%	8.6%	3.5%	27.5%	0.2%	0.0%	0.0%	0.0%
5226	50	90	7.6%	83.4%	7.9%	0.0%	0.0%	0.0%	0.0%	0.1%	0.0%	0.4%	0.2%	0.3%	0.0%	0.0%	0.0%	0.0%
5245	80	101	4.4%	48.4%	5.2%	6.3%	4.4%	7.3%	2.3%	11.6%	0.0%	0.7%	0.3%	9.0%	0.1%	0.0%	0.0%	0.0%
5254	50	35	2.6%	28.3%	13.0%	2.3%	1.6%	2.7%	0.8%	4.2%	0.2%	18.5%	7.7%	14.6%	3.5%	0.0%	0.0%	0.0%
5256	70	514	4.4%	48.5%	5.3%	5.3%	3.7%	6.2%	1.9%	9.8%	0.1%	6.6%	2.7%	2.0%	0.0%	0.1%	2.5%	1.1%
5257	70	568	3.6%	39.5%	5.5%	5.1%	3.6%	6.0%	1.9%	9.5%	0.1%	9.1%	3.8%	5.3%	0.0%	0.1%	6.0%	0.7%
5262	50	72	3.3%	36.7%	15.3%	1.5%	1.1%	1.8%	0.6%	2.8%	0.1%	13.9%	5.8%	10.3%	0.7%	0.0%	0.0%	6.2%
5263	50	106	2.5%	27.6%	22.4%	1.1%	0.8%	1.3%	0.4%	2.0%	0.2%	19.4%	8.0%	8.9%	1.3%	0.0%	0.0%	4.2%
5264	50	144	4.0%	43.7%	4.2%	1.3%	0.9%	1.5%	0.5%	2.4%	0.1%	9.1%	3.8%	28.2%	0.3%	0.0%	0.0%	0.0%
6252	50	1048	3.3%	36.4%	16.4%	1.6%	1.1%	1.9%	0.6%	3.0%	0.1%	9.4%	3.9%	4.3%	0.5%	0.3%	12.9%	4.4%
8033	70	152	4.4%	47.8%	7.4%	2.1%	1.5%	2.5%	0.8%	3.9%	0.1%	6.3%	2.6%	5.5%	0.0%	0.4%	14.9%	0.0%
8340	50	77	3.5%	38.6%	17.2%	3.5%	2.5%	4.1%	1.3%	6.5%	0.1%	10.1%	4.2%	6.3%	0.2%	0.0%	1.0%	1.0%
9098	70	231	5.3%	58.2%	9.3%	3.1%	2.2%	3.7%	1.1%	5.8%	0.0%	4.8%	2.0%	2.7%	0.0%	0.0%	1.6%	0.0%
9112	70	199	5.5%	60.1%	6.6%	2.3%	1.6%	2.7%	0.8%	4.3%	0.0%	3.8%	1.6%	2.2%	0.0%	0.2%	8.1%	0.0%
9205	50	19	3.8%	41.4%	33.0%	2.5%	1.8%	2.9%	0.9%	4.7%	0.0%	4.2%	1.8%	2.8%	0.2%	0.0%	0.0%	0.0%
9206	50	13	4.3%	47.3%	28.5%	2.0%	1.4%	2.3%	0.7%	3.7%	0.0%	4.3%	1.8%	3.7%	0.1%	0.0%	0.0%	0.0%
9301	50	96	3.6%	39.5%	36.2%	2.4%	1.7%	2.8%	0.9%	4.4%	0.0%	4.5%	1.9%	2.0%	0.1%	0.0%	0.0%	0.0%
9302	50	40	4.1%	44.5%	31.2%	2.5%	1.8%	2.9%	0.9%	4.6%	0.0%	3.6%	1.5%	2.1%	0.2%	0.0%	0.0%	0.0%
9303	50	94	4.2%	46.1%	35.4%	0.8%	0.6%	0.9%	0.3%	1.5%	0.0%	4.4%	1.8%	3.8%	0.1%	0.0%	0.0%	0.0%
9304	50	37	4.9%	54.1%	25.6%	0.9%	0.6%	1.0%	0.3%	1.6%	0.1%	5.0%	2.1%	3.6%	0.2%	0.0%	0.0%	0.0%

Traffic Flows and Breakdown by 16 Vehicle Classes (Year 2036)

Link No.	Speed Limit	Total Vehicle	19 - Motorcycles (MC)	01 - Private Cars (PC)	03 - Taxi	14 - Non-franchised Bus <=6.4t	15 - Non-franchised Bus 6.4-15t	16 - Non-franchised Bus >15t	12 - Private Light Bus <=3.5t	13 - Private Light Bus >3.5t	04 - Light Goods Vehicles <=2.5t	05 - Lt Goods Vehicles 2.5-3.5t	06 - Light Goods Vehicles >3.5t	07 - Heavy Goods Vehicles <=15t	08 - Heavy Goods Vehicles >15t	17 - Franchised Bus (SD)	18 - Franchised Bus (DD)	11 - Public Light Buses
	km/hr	0600-0700																
1	50	100	5.7%	62.6%	16.4%	1.6%	1.1%	1.8%	0.6%	2.9%	0.0%	3.6%	1.5%	1.8%	0.4%	0.0%	0.0%	0.0%
2	50	244	4.3%	46.7%	20.3%	2.3%	1.6%	2.7%	0.8%	4.3%	0.1%	8.0%	3.3%	4.0%	1.6%	0.0%	0.0%	0.0%
3	70	514	4.4%	47.8%	18.6%	1.8%	1.3%	2.1%	0.7%	3.3%	0.1%	6.9%	2.9%	5.8%	0.2%	0.0%	0.0%	4.3%
4	70	676	3.8%	41.5%	19.2%	1.8%	1.3%	2.2%	0.7%	3.4%	0.1%	9.6%	4.0%	4.2%	0.5%	0.0%	0.0%	7.8%
5	50	29	4.4%	47.8%	17.6%	2.4%	1.7%	2.9%	0.9%	4.5%	0.1%	9.1%	3.8%	4.7%	0.2%	0.0%	0.0%	0.0%
6	50	38	4.0%	44.3%	9.9%	1.2%	0.9%	1.4%	0.4%	2.3%	0.1%	12.0%	5.0%	9.6%	2.8%	0.1%	5.9%	0.0%
7	50	220	2.8%	30.3%	6.4%	1.9%	1.3%	2.2%	0.7%	3.5%	0.1%	12.5%	5.2%	3.3%	0.6%	0.5%	20.9%	7.9%
8	50	212	2.3%	25.4%	14.3%	1.2%	0.8%	1.4%	0.4%	2.2%	0.1%	8.2%	3.4%	5.5%	1.6%	0.5%	21.3%	11.4%
9	50	13	4.2%	46.4%	14.5%	1.0%	0.7%	1.2%	0.4%	1.8%	0.2%	15.4%	6.4%	7.2%	0.8%	0.0%	0.0%	0.0%
10	50	36	3.3%	36.2%	18.0%	2.3%	1.6%	2.7%	0.8%	4.3%	0.1%	10.7%	4.4%	4.9%	1.0%	0.2%	9.4%	0.0%
11	50	227	3.8%	42.2%	9.3%	1.2%	0.8%	1.4%	0.4%	2.2%	0.1%	6.6%	2.7%	2.9%	0.6%	0.3%	14.6%	10.7%
12	50	163	2.2%	24.5%	12.2%	1.7%	1.2%	2.0%	0.6%	3.2%	0.1%	6.9%	2.9%	2.8%	0.7%	0.7%	28.4%	9.9%
13	50	100	4.2%	46.3%	18.7%	2.1%	1.5%	2.5%	0.8%	3.9%	0.1%	9.5%	3.9%	3.5%	0.7%	0.0%	0.0%	2.3%
14	50	105	3.3%	36.8%	17.9%	1.7%	1.2%	1.9%	0.6%	3.1%	0.1%	8.8%	3.6%	2.5%	0.5%	0.1%	5.8%	12.2%
15	50	265	3.6%	39.4%	17.8%	2.6%	1.9%	3.1%	1.0%	4.9%	0.1%	11.7%	4.8%	3.3%	1.0%	0.0%	0.0%	4.8%
16	50	73	5.4%	59.5%	17.6%	1.4%	1.0%	1.6%	0.5%	2.6%	0.1%	5.3%	2.2%	2.6%	0.3%	0.0%	0.0%	0.0%
17	50	39	4.7%	51.6%	12.7%	1.6%	1.1%	1.9%	0.6%	2.9%	0.1%	12.6%	5.2%	3.7%	1.3%	0.0%	0.0%	0.0%
18	50	171	4.2%	46.2%	21.5%	2.2%	1.6%	2.6%	0.8%	4.1%	0.1%	8.3%	3.4%	3.1%	0.6%	0.0%	0.0%	1.4%
19	50	27	5.1%	55.7%	16.4%	0.5%	0.4%	0.6%	0.2%	1.0%	0.1%	9.6%	4.0%	5.9%	0.6%	0.0%	0.0%	0.0%
20	50	4	2.7%	30.0%	32.0%	1.0%	0.7%	1.1%	0.4%	1.8%	0.2%	18.0%	7.5%	3.5%	1.1%	0.0%	0.0%	0.0%
21	50	75	3.1%	33.8%	14.4%	1.8%	1.3%	2.1%	0.6%	3.3%	0.1%	8.0%	3.3%	2.4%	0.6%	0.2%	8.0%	17.0%
22	50	201	3.5%	37.9%	16.8%	2.7%	1.9%	3.1%	1.0%	4.9%	0.1%	12.5%	5.2%	3.2%	1.0%	0.0%	0.0%	6.3%
23	50	58	2.3%	24.9%	9.8%	1.9%	1.3%	2.2%	0.7%	3.5%	0.2%	16.0%	6.6%	4.9%	1.0%	0.2%	10.3%	13.9%
24	50	35	4.7%	51.7%	20.4%	1.2%	0.9%	1.4%	0.4%	2.3%	0.1%	5.4%	2.3%	2.3%	0.3%	0.0%	0.0%	6.6%
25	50	54	4.4%	48.8%	23.9%	1.7%	1.2%	2.0%	0.6%	3.1%	0.1%	7.4%	3.1%	3.1%	0.6%	0.0%	0.0%	0.0%
26	50	57	4.3%	47.6%	21.3%	1.9%	1.4%	2.3%	0.7%	3.6%	0.1%	8.8%	3.6%	3.7%	0.6%	0.0%	0.0%	0.0%
27	50	153	3.8%	42.2%	19.4%	2.6%	1.8%	3.0%	0.9%	4.8%	0.1%	9.3%	3.9%	3.7%	0.7%	0.0%	0.0%	3.8%
28	50	27	4.2%	45.9%	16.4%	2.7%	1.9%	3.2%	1.0%	5.0%	0.1%	11.5%	4.8%	3.1%	0.3%	0.0%	0.0%	0.0%
29	50	67	3.8%	41.3%	20.2%	2.6%	1.8%	3.0%	0.9%	4.8%	0.1%	11.9%	4.9%	3.8%	0.9%	0.0%	0.0%	0.0%
30	50	71	4.0%	43.6%	16.7%	1.5%	1.1%	1.8%	0.5%	2.8%	0.1%	13.5%	5.6%	8.0%	0.9%	0.0%	0.0%	0.0%
31	50	117	4.3%	46.9%	13.6%	1.4%	1.0%	1.7%	0.5%	2.7%	0.1%	13.8%	5.7%	7.4%	0.8%	0.0%	0.0%	0.0%
32	50	116	2.3%	25.1%	10.2%	1.9%	1.3%	2.2%	0.7%	3.5%	0.0%	4.4%	1.8%	1.8%	0.3%	0.7%	27.4%	16.4%
33	50	342	3.2%	35.0%	16.9%	1.7%	1.2%	2.0%	0.6%	3.1%	0.1%	6.4%	2.7%	2.6%	0.5%	0.4%	16.6%	7.1%
34	50	181	4.0%	44.1%	14.1%	1.4%	1.0%	1.7%	0.5%	2.7%	0.1%	12.4%	5.2%	7.0%	0.7%	0.0%	0.0%	4.9%
35	50	64	0.8%	8.7%	4.1%	0.1%	0.1%	0.2%	0.0%	0.2%	0.0%	1.2%	0.5%	0.5%	0.0%	1.5%	61.6%	20.4%
36	50	343	3.2%	34.8%	16.7%	1.8%	1.3%	2.1%	0.7%	3.3%	0.1%	7.8%	3.3%	3.6%	0.7%	0.4%	14.7%	5.7%
37	50	102	2.7%	29.7%	13.8%	1.4%	1.0%	1.6%	0.5%	2.5%	0.1%	13.2%	5.5%	4.4%	0.5%	0.0%	0.0%	23.1%
38	50	53	3.3%	36.6%	21.6%	2.3%	1.6%	2.7%	0.8%	4.3%	0.1%	12.8%	5.3%	6.7%	1.8%	0.0%	0.0%	0.0%
39	50	247	3.8%	41.4%	17.6%	2.3%	1.6%	2.7%	0.8%	4.3%	0.1%	11.3%	4.7%	5.5%	0.7%	0.1%	3.1%	0.0%
40	50	94	4.3%	47.5%	17.0%	1.1%	0.8%	1.3%	0.4%	2.1%	0.1%	11.4%	4.7%	8.7%	0.5%	0.0%	0.0%	0.0%
41	50	309	3.3%	35.7%	22.6%	1.4%	1.0%	1.7%	0.5%	2.7%	0.1%	10.3%	4.3%	5.7%	0.9%	0.2%	8.9%	0.6%
53	50	263	3.9%	42.4%	25.5%	2.1%	1.5%	2.5%	0.8%	3.9%	0.1%	8.6%	3.6%	4.7%	0.4%	0.0%	0.0%	0.0%
54	50	257	4.1%	44.7%	26.1%	0.9%	0.6%	1.0%	0.3%	1.6%	0.1%	9.6%	4.0%	6.4%	0.6%	0.0%	0.0%	0.0%
55	50	257	4.1%	44.7%	26.1%	0.9%	0.6%	1.0%	0.3%	1.6%	0.1%	9.6%	4.0%	6.4%	0.6%	0.0%	0.0%	0.0%
56	50	265	3.8%	41.8%	17.9%	3.3%	2.3%	3.9%	1.2%	6.1%	0.1%	9.2%	3.8%	5.0%	1.5%	0.0%	0.0%	0.0%
57	50	612	4.2%	46.2%	19.6%	1.9%	1.3%	2.2%	0.7%	3.5%	0.1%	10.1%	4.2%	5.1%	0.5%	0.0%	0.0%	0.5%
58	50	4	2.9%	32.3%	34.5%	0.3%	0.2%	0.3%	0.1%	0.5%	0.2%	19.4%	8.0%	1.2%	0.1%	0.0%	0.0%	0.0%
59	50	29	4.6%	50.3%	19.5%	1.7%	1.2%	2.0%	0.6%	3.2%	0.1%	8.5%	3.5%	4.2%	0.7%	0.0%	0.0%	0.0%
60	50	149	2.3%	25.5%	14.0%	0.8%	0.6%	0.9%	0.3%	1.5%	0.2%	16.2%	6.7%	9.8%	1.1%	0.4%	18.5%	1.3%
61	50	127	2.2%	24.0%	13.7%	0.5%	0.4%	0.6%	0.2%	1.0%	0.2%	16.4%	6.8%	9.2%	1.1%	0.5%	21.6%	1.5%
62	50	121	2.3%	25.5%	14.5%	0.4%	0.3%	0.5%	0.1%	0.8%	0.2%	15.2%	6.3%	8.2%	1.1%	0.5%	22.7%	1.6%
63	50	129	2.4%	26.9%	14.8%	0.4%	0.3%	0.5%	0.2%	0.8%	0.2%	14.8%	6.1%	8.0%	1.1%	0.5%	21.4%	1.5%
64	50	4	3.0%	33.1%	35.3%	0.0%	0.0%	0.0%	0.0%	0.0%	0.2%	19.9%	8.2%	0.1%	0.0%	0.0%	0.0%	0.0%
65	50	9	5.0%	54.9%	21.8%	0.9%	0.7%	1.1%	0.3%	1.7%	0.1%	8.5%	3.5%	1.4%	0.1%	0.0%	0.0%	0.0%
66	50	53	3.3%	36.1%	14.7%	1.4%	1.0%	1.6%	0.5%	2.6%	0.1%	8.6%	3.6%	6.4%	0.6%	0.0%	0.0%	19.6%
67	50	94	3.6%	39.6%	12.4%	1.0%	0.7%	1.1%	0.4%	1.8%	0.0%	2.2%	0.9%	1.4%	0.1%	0.7%	27.7%	6.6%
68	50	55	1.0%	11.3%	4.5%	0.3%	0.2%	0.4%	0.1%	0.6%	0.0%	2.1%	0.9%	1.2%	0.3%	1.1%	47.7%	28.3%
69	50	60	1.1%	12.4%	4.5%	0.7%	0.5%	0.8%	0.2%	1.2%	0.0%	2.1%	0.9%	1.3%	0.3%	1.0%	43.0%	30.0%
70	50	79	1.6%	17.4%	4.9%	1.6%	1.1%	1.8%	0.6%	2.9%	0.1%	5.1%	2.1%	2.9%	0.3%	0.8%	33.1%	24.1%
71	50	24	3.5%	37.9%	17.9%	1.5%	1.1%	1.8%	0.6%	2.9%	0.1%	13.7%	5.7%	12.1%	1.2%	0.0%	0.0%	0.0%
72	50	4	3.0%	33.2%	35.4%	0.0%	0.0%	0.0%	0.0%	0.0%	0.2%	19.9%	8.3%	0.0%	0.0%	0.0%	0.0%	0.0%
73	50	12	3.9%	42.4%	12.6%	2.5%	1.8%	3.0%	0.9%	4.7%	0.1%	6.3%	2.6%	0.5%	0.1%	0.0%	0.0%	18.7%
74	50	31	3.6%	39.7%	13.2%	0.7%	0.5%	0.8%	0.3%	1.3%	0.2%	18.9%	7.8%	12.0%	0.8%	0.0%	0.0%	0.0%
75	50	4	3.0%	33.2%	35.4%	0.0%	0.0%	0.0%	0.0%	0.0%	0.2%	19.9%	8.3%	0.0%	0.0%	0.0%	0.0%	0.0%
76	50	338	3.0%	33.4%	8.6%	1.5%	1.0%	1.7%	0.5%	2.7%	0.1%	11.2%	4.6%	3.8%	0.6%	0.4%	17.9%	8.9%
77	50	218	2.4%	25.9%	14.4%	1.2%	0.8%	1.4%	0.4%	2.2%	0.1%	8.2%	3.4%	5.4%	1.6%	0.5%	20.8%	11.2%
78	50	76	5.2%	57.1%	7.4%	1.5%	1.0%	1.7%	0.5%	2.7%	0.1%	11.9%	4.9%	4.7%	1.1%	0.0%	0.0%	0.0%
79	50	10	1.2%	12.6%	13.5%	0.2%	0.2%	0.3%	0.1%	0.4%	0.2%	22.7%	9.4%	7.3%	1.9%	0.0%	0.0%	30.0%
80	50	80	4.8%	52.2%	16.7%	2.8%	2.0%	3.3%	1.0%	5.2%	0.0%	4.8%	2.0%	5.1%	0.2%	0.0%	0.0%	0.0%
81	50	146	5.5%	60.8%	11.8%	1.5%	1.1%	1.8%	0.6%	2.8%	0.1%	7.2%	3.0%	3.0%	0.8%	0.0%	0.0%	0.0%
82	50	72	4.5%	49.5%	21.4%	1.8%	1.3%	2.1%	0.7%	3.3%	0.1%	7.7%	3.2%	3.9%	0.6%	0.0%	0.0%	0.0%
83	50	75	4.7%	51.7%	23.3%	1.0%	0.7%	1.2%	0.4%	1.9%	0.1%	6.9%	2.9%	4.1%	1.0%	0.0%	0.0%	0.0%
84	50	129	3.6%	39.0%	15.2%	1.9%	1.4%	2.3%	0.7%	3.6%	0.1%	11.4%	4.7%	5.5%	0.7%	0.1%	3.5%	6.3%
85	50	204	4.5%	49.1%	20.2%	1.4%	1.0%	1.6%	0.5%	2.5%	0.1%	7.0%	2.9%	2.9%	0.3%	0.1%	2.2%	4.0%
86	50	37	4.7%	51.1%	15.2%	2.1%	1.5%	2.5%	0.8%	3.9%	0.1%	9.7%	4.0%	3.6%	0.9%	0.0%	0.0%	0.0%
87	50	325	5.4%	59.0%	15.9%	1.7%	1.2%	2.0%	0.6%	3.2%	0.1%	5.3%	2.2%	2.3%	0.5%	0.0%	0.0%	0.7%
88	50	213	4.3%	46.9%	22.8%	1.3%	0.9%	1.5%	0.5%	2.4%	0.1%	8.2%	3.4%	4.6%	0.7%	0.0%	0.0%	2.5%
89	50	504	3.7%	40.9%	17.8%	1.8%	1.3%	2.1%	0.7%	3.3%	0.1%	6.6%	2.8%	1.8%	0.2%	0.1%	4.9%	12.0%
90	50	667	3.8%	41.4%	22.4%	2.7%	1.9%	3.1%	1.0%	4.9%	0.1%	7.2%	3.0%	3.2%	0.6%	0.1%	3.1%	1.7%
91	50	249	4.7%	52.0%	18.8%	1.7%	1.2%	2.0%	0.6%	3.2%	0.1%	6.2%	2.6%	1.5%	0.4%	0.0%	0.0%	4.8%
92	50	111	4.3%	47.5%	18.7%	2.7%	1.9%	3.2%	1.0%	5.1%	0.1%	6.4%	2.6%	3.5%	0.8%	0.0%	0.0%	2.1%
93	50	11	4.0%	43.9%	28.1%	2.2%	1.6%	2.6%	0.8%	4.2%	0.1%	7.2%	3.0%	1.8%	0.6%	0.0%	0.0%	0.0%
94	50	4	3.0%	33.2%	35.4%	0.0%	0.0%	0.0%	0.0%	0.0%	0.2%	19.9%	8.3%	0.0%	0.0%	0.0%	0.0%	0.0%
95	50	189	3.0%	32.4%	13.2%	1.8%	1.3%	2.2%	0.7%	3.4%	0.1%	6.8%	2.8%	2.7%	0.2%	0.4%	18.7%	10.2%
96	50	528	3.1%	34.2%	13.0%	1.5%	1.1%	1.8%	0.6%	2.8%	0.1%	6.1%	2.5%	2.3%	0.4%	0.6%	24.7%	5.3%
97	50	261	4.2%	46.3%	22.6%	2.2%	1.5%	2.5%	0.8%	4.0%	0.1%	9.0%	3.7%	2.5%	0.5%	0.0%	0.0%	0.0%
98	50	6	2.0%	22.2%	23.7%	0.0%	0.0%	0.0%	0.0%	0.0%	0.1%	13.3%	5.5%	0.0%	0.0%	0.8%	32.2%	0.0%
99	70	626	4.2%	46.5%	17.7%	1.9%	1.4%	2.3%	0.7%	3.6%	0.1%	8.1%	3.3%	6.1%	0.5%	0.0%	0.0%	3.5%
100	70	341	3.5%	38.3%	22.1%	1.5%	1.1%	1.8%	0.6%	2.8%	0.1%	12.1%	5.0%	7.5%	1.1%	0.1%	2.4%	0.0%
101	50	310	4.1%	45.5%	25.3%	1.1%	0.8%	1.2%	0.4%	2.0%	0.1%	8.6%	3.6%	5.8%	0.5%	0.0%	0.0%	1.0%
102	50	125	4.6%	50.4%	17.7%	1.4%	1.0%	1.6%	0.5%	2.6%	0.1%	6.2%	2.6%	1.8%	0.3%	0.1%	2.4%	6.8%
103	50	307	4.2%	46.2%	16.2%	2.6%	1.8%	3.0%	0.9%	4.8%	0.1%	6.3%	2.6%	3.7%	1.1%	0.0%	1.6%	5.0%
104	50	94	5.0%	54.6%	21.3%	1.9%	1.3%	2.2%	0.7%	3.5%	0.1%	5.6%	2.3%	1.4%	0.2%	0.0%	0.0%	0.0%
105	50	123	4.4%	48.7%	18.8%	2.6%	1.8%	3.1%	1.0%	4.8%	0.1%	6.4%	2.7%	4.3%	1.3%	0.0%	0.0%	0.0%
106	50	42	5.1%	55.8%	20.2%	1.7%	1.2%	2.0%	0.6%	3.2%	0.1%	5.7%	2.4%	1.6%	0.3%	0.0%	0.0%	0.0%
107	50	54	4.3%	47.7%	18.4%	2.2%	1.6%	2.6%	0.8%	4.1%	0.1%	8.9%	3.7%	4.5%	1.2%	0.0%	0.0%	0.0%
108	50	36	2.5%	27.9%	11.1%	1.1%	0.8%	1.3%	0.4%	2.0%	0.0%	4.1%	1.7%	0.6%	0.1%	0.6%	26.4%	19.4%
109	50	9	1.8%	19.2%	15.9%	1.0%	0.7%	1.2%	0.4%	1.9%	0.1%	8.9%	3.7%	0.9%	0.2%	1.0%	43.0%	0.0%
110	50	29	1.5%	16.5%	7.2%	0.5%	0.3%	0.5%	0.2%	0.9%	0.1%	10.6%	4.4%	4.7%	1.1%	1.0%	42.6%	7.9%
111	50	138	3.7%	40.4%	15.2%	1.5%	1.0%	1.7%	0.5%	2.7%	0.1%	7.6%	3.1%	3.1%	0.5%	0.3%	13.6%	5.0%
112	50	47	4.1%	45.4%	6.7%	0.4%	0.3%	0.5%	0.2%	0.8%	0.1%	6.8%	2.8%	2.1%	0.2%	0.5%	20.9%	8.2%
113	50	76	3.6%	39.7%	18.2%	1.9%	1.3%	2.2%	0.7%	3.5%	0.1%	8.9%	3.7%	2.6%	0.3%	0.3%	12.8%	0.0%
114	50	22	1.1%	11.7%	7.6%	0.6%	0.4%	0.7%	0.2%	1.1%	0.1%	7.8%	3.2%	2.1%	0.4%	1.1%	44.5%	17.5%
115	50	84	3.9%	43.1%	21.7%	1.2%	0.9%	1.5%	0.5%	2.3%	0.1%	6.4%	2.6%	2.2%	0.4%	0.3%	13.0%	0.0%
116	50	13	4.1%	45.3%	17.7%	1.9%	1.4%	2.3%	0.7%	3.6%	0.1%	13.8%	5.7%	2.8%	0.4%	0.0%	0.0%	0.0%

Traffic Flows and Breakdown by 16 Vehicle Classes (Year 2036)

Link No.	Speed Limit	Total Vehicle	19 - Motorcycles (MC)	01 - Private Cars (PC)	03 - Taxi	14 - Non-franchised Bus <=6.4t	15 - Non-franchised Bus 6.4-15t	16 - Non-franchised Bus >15t	12 - Private Light Bus <=3.5t	13 - Private Light Bus >3.5t	04 - Light Goods Vehicles <=2.5t	05 - Lt Goods Vehicles 2.5-3.5t	06 - Light Goods Vehicles >3.5t	07 - Heavy Goods Vehicles <=15t	08 - Heavy Goods Vehicles >15t	17 - Franchised Bus (SD)	18 - Franchised Bus (DD)	11 - Public Light Buses
	km/hr	0600-0700																
117	50	12	2.8%	30.4%	20.7%	1.1%	0.7%	1.2%	0.4%	2.0%	0.2%	14.9%	6.2%	8.5%	1.5%	0.2%	9.5%	0.0%
118	50	40	3.5%	38.6%	16.4%	1.9%	1.4%	2.3%	0.7%	3.6%	0.1%	5.0%	2.1%	3.6%	0.4%	0.1%	2.8%	17.5%
122	50	58	3.7%	40.7%	11.5%	2.5%	1.8%	2.9%	0.9%	4.6%	0.1%	10.8%	4.5%	3.7%	0.3%	0.0%	0.0%	11.9%
123	50	5	3.9%	42.5%	28.0%	0.5%	0.3%	0.6%	0.2%	0.9%	0.2%	15.7%	6.5%	0.7%	0.1%	0.0%	0.0%	0.0%
124	50	46	0.3%	2.8%	3.0%	0.1%	0.1%	0.1%	0.0%	0.2%	0.0%	1.7%	0.7%	0.1%	0.0%	0.2%	6.5%	84.3%
125	50	80	2.4%	26.6%	10.4%	2.7%	1.9%	3.2%	1.0%	5.1%	0.1%	5.1%	2.1%	4.3%	0.4%	0.0%	1.4%	33.3%
128	50	489	4.5%	49.2%	20.2%	1.0%	0.7%	1.2%	0.4%	1.8%	0.1%	8.8%	3.6%	3.9%	0.5%	0.0%	0.0%	4.2%
129	50	570	4.1%	45.0%	20.1%	2.0%	1.4%	2.4%	0.7%	3.8%	0.1%	10.6%	4.4%	4.6%	0.7%	0.0%	0.0%	0.0%
130	50	125	3.7%	40.9%	14.2%	1.4%	1.0%	1.7%	0.5%	2.6%	0.0%	4.0%	1.7%	0.7%	0.1%	0.2%	7.5%	19.8%
131	50	117	4.6%	50.2%	14.7%	3.3%	2.3%	3.9%	1.2%	6.1%	0.1%	6.4%	2.7%	4.2%	0.2%	0.0%	0.0%	0.0%
132	50	18	3.8%	41.8%	11.7%	2.7%	1.9%	3.2%	1.0%	5.1%	0.1%	9.7%	4.0%	6.1%	0.2%	0.0%	0.0%	8.7%
133	50	44	4.8%	52.3%	19.8%	1.6%	1.1%	1.9%	0.6%	2.9%	0.1%	8.3%	3.4%	2.8%	0.4%	0.0%	0.0%	0.0%
134	50	377	3.4%	37.3%	17.5%	1.8%	1.3%	2.1%	0.6%	3.3%	0.1%	7.4%	3.1%	2.2%	0.2%	0.2%	6.6%	12.9%
135	50	677	3.9%	42.3%	22.4%	2.5%	1.7%	2.9%	0.9%	4.6%	0.1%	7.5%	3.1%	3.1%	0.6%	0.1%	3.0%	1.3%
136	70	1179	3.7%	41.0%	15.9%	1.5%	1.1%	1.8%	0.6%	2.9%	0.1%	7.9%	3.3%	3.3%	0.3%	0.2%	9.4%	7.0%
137	70	1108	3.1%	33.9%	19.8%	1.9%	1.3%	2.2%	0.7%	3.4%	0.1%	8.9%	3.7%	4.9%	0.7%	0.2%	10.1%	5.3%
138	50	41	0.3%	3.6%	3.4%	0.1%	0.1%	0.1%	0.0%	0.2%	0.0%	1.9%	0.8%	0.3%	0.0%	0.2%	7.4%	81.5%
139	50	7	3.7%	40.4%	19.6%	3.5%	2.5%	4.2%	1.3%	6.6%	0.1%	10.8%	4.5%	2.8%	0.2%	0.0%	0.0%	0.0%
141	50	48	2.5%	27.8%	9.5%	0.9%	0.6%	1.1%	0.3%	1.7%	0.0%	3.3%	1.4%	2.6%	0.1%	0.0%	0.0%	48.1%
142	50	54	2.2%	23.7%	10.9%	1.8%	1.3%	2.1%	0.7%	3.4%	0.0%	3.8%	1.6%	2.8%	0.1%	0.0%	0.0%	45.6%
143	50	10	3.9%	42.4%	14.0%	3.4%	2.4%	4.0%	1.2%	6.3%	0.1%	10.5%	4.3%	7.5%	0.1%	0.0%	0.0%	0.0%
144	50	157	3.0%	32.9%	11.7%	1.3%	0.9%	1.5%	0.5%	2.4%	0.1%	8.9%	3.7%	3.9%	0.6%	0.1%	5.5%	23.0%
145	50	292	2.5%	27.3%	10.7%	1.9%	1.4%	2.2%	0.7%	3.6%	0.1%	11.2%	4.6%	4.7%	0.8%	0.4%	15.6%	12.3%
146	50	292	2.9%	31.4%	17.1%	1.4%	1.0%	1.6%	0.5%	2.5%	0.1%	9.7%	4.0%	4.8%	1.0%	0.4%	16.0%	5.8%
147	50	287	2.3%	25.4%	12.1%	1.8%	1.3%	2.1%	0.7%	3.3%	0.1%	10.5%	4.3%	3.9%	0.6%	0.4%	17.5%	13.7%
148	50	328	2.7%	30.0%	15.2%	1.5%	1.1%	1.8%	0.6%	2.8%	0.1%	10.6%	4.4%	5.1%	0.9%	0.4%	15.1%	7.8%
149	50	164	3.2%	34.8%	18.5%	2.6%	1.8%	3.1%	1.0%	4.9%	0.1%	10.6%	4.4%	4.1%	0.1%	0.0%	0.0%	10.8%
150	50	197	3.5%	38.1%	16.8%	1.8%	1.3%	2.1%	0.7%	3.4%	0.1%	8.3%	3.4%	2.8%	0.3%	0.0%	0.0%	17.5%
151	50	29	4.1%	44.7%	25.6%	2.6%	1.8%	3.0%	0.9%	4.8%	0.1%	6.7%	2.8%	2.3%	0.6%	0.0%	0.0%	0.0%
152	50	42	3.8%	41.2%	18.8%	1.6%	1.2%	1.9%	0.6%	3.0%	0.1%	9.8%	4.1%	2.9%	0.1%	0.0%	0.0%	10.9%
153	50	5	2.2%	23.8%	25.4%	0.0%	0.0%	0.0%	0.0%	0.0%	0.1%	14.3%	5.9%	0.0%	0.0%	0.0%	0.0%	28.3%
154	50	38	0.9%	9.4%	3.7%	0.2%	0.1%	0.2%	0.1%	0.3%	0.0%	3.2%	1.3%	1.5%	0.0%	0.0%	0.0%	79.1%
155	50	99	2.6%	28.9%	12.4%	1.3%	0.9%	1.5%	0.5%	2.3%	0.1%	5.3%	2.2%	1.8%	0.1%	0.0%	0.0%	40.2%
156	50	133	3.7%	40.1%	18.1%	2.2%	1.6%	2.6%	0.8%	4.1%	0.1%	12.5%	5.2%	5.6%	1.2%	0.0%	0.0%	2.3%
157	50	99	3.8%	42.2%	18.4%	2.1%	1.5%	2.5%	0.8%	3.9%	0.1%	12.3%	5.1%	5.7%	1.5%	0.0%	0.0%	0.0%
158	50	203	2.9%	31.6%	15.2%	3.3%	2.3%	3.9%	1.2%	6.2%	0.1%	13.2%	5.4%	4.6%	0.0%	0.1%	2.2%	7.8%
159	70	820	3.6%	39.0%	16.6%	1.7%	1.2%	2.0%	0.6%	3.2%	0.1%	7.7%	3.2%	3.7%	0.5%	0.2%	8.1%	8.6%
160	70	847	3.2%	35.1%	20.1%	2.0%	1.4%	2.3%	0.7%	3.7%	0.1%	8.9%	3.7%	4.9%	0.5%	0.2%	7.7%	5.5%
162	50	101	4.4%	48.1%	18.9%	0.7%	0.5%	0.9%	0.3%	1.4%	0.1%	11.7%	4.8%	7.9%	0.4%	0.0%	0.0%	0.0%
163	50	54	2.2%	24.0%	18.4%	2.2%	1.5%	2.5%	0.8%	4.0%	0.3%	24.2%	10.0%	9.2%	0.6%	0.0%	0.0%	0.0%
164	50	126	4.7%	51.4%	20.3%	1.8%	1.3%	2.1%	0.7%	3.4%	0.1%	6.2%	2.5%	2.0%	0.1%	0.0%	0.0%	3.4%
165	50	18	2.3%	25.4%	21.2%	1.2%	0.8%	1.4%	0.4%	2.2%	0.2%	22.0%	9.1%	12.1%	1.7%	0.0%	0.0%	0.0%
166	50	31	3.8%	41.7%	16.5%	2.3%	1.6%	2.7%	0.8%	4.3%	0.1%	12.2%	5.1%	8.6%	0.4%	0.0%	0.0%	0.0%
167	50	43	2.8%	31.2%	18.8%	1.2%	0.8%	1.4%	0.4%	2.2%	0.2%	20.3%	8.4%	10.7%	1.4%	0.0%	0.0%	0.0%
168	50	200	3.1%	33.7%	14.1%	1.2%	0.9%	1.4%	0.4%	2.2%	0.1%	13.5%	5.6%	9.1%	0.4%	0.1%	2.3%	11.8%
170	50	103	3.1%	34.1%	20.1%	2.1%	1.5%	2.5%	0.8%	3.9%	0.2%	14.8%	6.1%	5.1%	0.1%	0.0%	0.0%	5.6%
171	50	159	3.1%	34.4%	13.5%	1.0%	0.7%	1.2%	0.4%	1.9%	0.1%	13.7%	5.7%	5.3%	0.5%	0.4%	15.1%	2.9%
172	50	11	3.7%	41.2%	14.5%	5.9%	4.2%	6.9%	2.2%	11.0%	0.1%	6.8%	2.8%	0.7%	0.0%	0.0%	0.0%	0.0%
173	50	96	3.5%	38.6%	18.3%	1.5%	1.0%	1.7%	0.5%	2.7%	0.2%	16.9%	7.0%	7.1%	1.0%	0.0%	0.0%	0.0%
174	50	276	3.2%	35.0%	19.1%	0.9%	0.6%	1.1%	0.3%	1.7%	0.1%	13.3%	5.5%	8.6%	0.3%	0.0%	1.6%	8.5%
175	50	174	2.4%	26.5%	10.2%	1.8%	1.3%	2.1%	0.7%	3.4%	0.1%	11.1%	4.6%	3.3%	0.2%	0.6%	25.1%	6.6%
176	50	310	3.0%	32.6%	18.1%	1.5%	1.1%	1.8%	0.5%	2.8%	0.1%	9.4%	3.9%	4.8%	1.0%	0.4%	15.1%	4.0%
179	50	159	4.4%	48.3%	19.7%	2.1%	1.5%	2.5%	0.8%	4.0%	0.1%	8.7%	3.6%	3.5%	0.8%	0.0%	0.0%	0.0%
180	50	154	4.9%	53.7%	16.9%	2.3%	1.6%	2.7%	0.8%	4.3%	0.1%	7.3%	3.0%	2.1%	0.2%	0.0%	0.0%	0.0%
181	50	102	1.8%	19.3%	9.2%	1.4%	1.0%	1.6%	0.5%	2.6%	0.0%	4.7%	2.0%	1.6%	0.1%	0.8%	35.2%	18.2%
182	50	266	3.2%	34.7%	10.7%	1.7%	1.2%	2.0%	0.6%	3.2%	0.1%	5.6%	2.3%	4.8%	0.2%	0.6%	24.5%	4.5%
183	50	300	2.8%	30.2%	16.9%	1.2%	0.9%	1.4%	0.4%	2.3%	0.1%	7.1%	3.0%	2.0%	0.1%	0.5%	22.7%	8.5%
184	50	127	0.6%	6.4%	2.3%	0.3%	0.2%	0.3%	0.1%	0.5%	0.0%	1.2%	0.5%	1.1%	0.0%	2.0%	82.2%	2.4%
185	70	869	4.0%	43.6%	12.9%	4.0%	2.8%	4.7%	1.5%	7.5%	0.1%	6.9%	2.9%	3.6%	0.0%	0.1%	5.4%	0.0%
186	70	1128	4.8%	52.4%	10.4%	2.0%	1.4%	2.4%	0.7%	3.8%	0.1%	6.6%	2.7%	4.9%	0.0%	0.2%	7.5%	0.0%
187	50	75	1.8%	20.0%	6.4%	0.6%	0.4%	0.7%	0.2%	1.2%	0.0%	4.4%	1.8%	3.8%	0.2%	0.6%	25.2%	32.5%
188	50	181	3.1%	34.5%	24.6%	1.5%	1.0%	1.7%	0.5%	2.7%	0.0%	2.4%	1.0%	1.3%	0.1%	0.3%	11.7%	13.5%
189	70	1379	3.7%	40.4%	16.1%	2.2%	1.6%	2.6%	0.8%	4.1%	0.1%	11.2%	4.6%	6.4%	0.9%	0.1%	3.3%	2.0%
190	70	1048	4.9%	53.2%	13.9%	1.4%	1.0%	1.6%	0.5%	2.6%	0.1%	8.3%	3.4%	6.1%	0.6%	0.0%	0.6%	1.9%
191	70	1480	3.4%	37.1%	15.4%	2.0%	1.4%	2.4%	0.7%	3.8%	0.1%	11.4%	4.7%	6.1%	0.8%	0.2%	7.0%	3.6%
192	70	1440	4.7%	51.4%	16.1%	1.4%	1.0%	1.7%	0.5%	2.7%	0.1%	7.1%	2.9%	5.1%	0.5%	0.1%	2.7%	2.1%
193	70	527	4.0%	44.0%	11.4%	3.1%	2.2%	3.7%	1.1%	5.8%	0.1%	10.0%	4.1%	7.5%	0.2%	0.0%	1.1%	1.5%
194	70	1183	3.4%	36.8%	23.6%	1.5%	1.0%	1.7%	0.5%	2.7%	0.1%	8.5%	3.5%	4.3%	0.4%	0.1%	4.3%	7.6%
195	50	19	0.6%	7.0%	7.5%	0.2%	0.2%	0.3%	0.1%	0.5%	0.0%	4.2%	1.7%	0.7%	0.0%	1.6%	67.0%	8.3%
196	50	156	3.8%	41.6%	24.5%	1.5%	1.0%	1.7%	0.5%	2.7%	0.1%	6.3%	2.6%	4.6%	0.1%	0.2%	8.7%	0.0%
197	50	46	2.7%	29.2%	27.8%	1.2%	0.8%	1.4%	0.4%	2.2%	0.0%	2.0%	0.8%	1.2%	0.0%	0.7%	29.5%	0.0%
198	50	37	1.8%	19.4%	11.9%	1.2%	0.9%	1.4%	0.4%	2.3%	0.0%	2.1%	0.9%	1.1%	0.0%	1.2%	51.3%	4.1%
199	70	600	3.4%	36.8%	18.5%	2.2%	1.6%	2.6%	0.8%	4.2%	0.1%	11.7%	4.9%	6.8%	1.6%	0.1%	4.7%	0.0%
201	50	450	3.8%	41.2%	18.4%	3.0%	2.1%	3.5%	1.1%	5.6%	0.1%	9.5%	3.9%	4.8%	0.3%	0.0%	0.7%	1.9%
202	50	630	3.5%	38.5%	19.9%	3.3%	2.3%	3.8%	1.2%	6.1%	0.1%	8.7%	3.6%	5.3%	0.7%	0.0%	1.7%	1.3%
203	70	417	3.4%	37.4%	15.7%	2.4%	1.7%	2.8%	0.9%	4.5%	0.1%	12.3%	5.1%	7.2%	1.5%	0.1%	4.7%	0.0%
204	70	756	4.2%	45.9%	24.0%	1.3%	0.9%	1.5%	0.5%	2.4%	0.1%	8.6%	3.6%	4.7%	0.4%	0.0%	1.6%	0.2%
205	50	85	3.2%	34.8%	23.9%	1.7%	1.2%	2.0%	0.6%	3.2%	0.1%	7.0%	2.9%	3.7%	0.5%	0.3%	12.9%	1.8%
206	50	194	3.4%	37.6%	25.6%	1.3%	0.9%	1.6%	0.5%	2.5%	0.1%	9.0%	3.7%	5.8%	0.6%	0.2%	7.0%	0.0%
207	50	76	2.6%	29.1%	20.3%	2.0%	1.4%	2.3%	0.7%	3.7%	0.0%	2.8%	1.2%	1.7%	0.2%	0.4%	18.3%	13.2%
208	50	129	2.9%	31.5%	23.7%	1.3%	0.9%	1.5%	0.5%	2.4%	0.1%	6.7%	2.8%	3.7%	0.2%	0.3%	11.4%	10.2%
209	50	271	3.3%	36.0%	19.3%	4.2%	3.0%	4.9%	1.5%	7.8%	0.1%	8.0%	3.3%	3.7%	0.4%	0.1%	2.4%	2.0%
210	50	467	3.3%	36.6%	23.5%	3.1%	2.2%	3.6%	1.1%	5.7%	0.1%	7.0%	2.9%	3.7%	0.5%	0.1%	3.9%	2.8%
211	70	816	3.2%	35.4%	20.2%	3.0%	2.1%	3.5%	1.1%	5.6%	0.1%	12.4%	5.1%	5.0%	0.7%	0.0%	0.1%	2.3%
212	70	644	4.4%	47.9%	22.6%	1.6%	1.1%	1.9%	0.6%	3.0%	0.1%	7.1%	2.9%	4.3%	0.2%	0.0%	0.2%	2.2%
213	50	175	2.8%	30.6%	18.5%	1.5%	1.1%	1.8%	0.5%	2.8%	0.1%	5.3%	2.2%	2.4%	0.3%	0.2%	9.9%	20.1%
214	70	221	3.1%	34.3%	14.4%	1.3%	0.9%	1.5%	0.5%	2.4%	0.1%	5.1%	2.1%	4.2%	0.2%	0.1%	6.0%	23.9%
215	50	92	3.8%	42.2%	27.0%	1.9%	1.3%	2.2%	0.7%	3.5%	0.1%	8.2%	3.4%	3.8%	0.2%	0.0%	1.6%	0.0%
216	50	89	3.1%	33.5%	27.5%	1.5%	1.1%	1.8%	0.6%	2.8%	0.1%	7.9%	3.3%	3.4%	0.1%	0.1%	2.6%	10.9%
217	50	399	3.0%	32.8%	25.8%	1.6%	1.1%	1.9%	0.6%	3.0%	0.1%	6.9%	2.8%	2.8%	0.3%	0.1%	6.2%	10.8%
218	50	255	3.1%	33.7%	17.0%	1.3%	0.9%	1.6%	0.5%	2.5%	0.1%	6.2%	2.6%	4.0%	0.3%	0.1%	6.1%	20.1%
219	50	224	3.1%	34.5%	31.5%	1.7%	1.2%	2.0%	0.6%	3.2%	0.1%	8.1%	3.4%	3.1%	0.4%	0.1%	3.4%	3.6%
220	50	85	3.4%	36.9%	20.3%	1.8%	1.3%	2.1%	0.7%	3.3%	0.1%	9.0%	3.7%	4.7%	0.5%	0.1%	2.7%	9.5%
221	50	212	3.3%	36.7%	22.3%	2.7%	1.9%	3.1%	1.0%	5.0%	0.1%	6.9%	2.8%	3.2%	0.4%	0.1%	3.7%	6.9%
222	50	169	2.3%	25.7%	21.1%	5.0%	3.5%	5.8%	1.8%	9.3%	0.1%	8.8%	3.6%	3.4%	0.5%	0.0%	0.7%	8.5%
223	50	51	3.2%	35.0%	22.2%	2.1%	1.5%	2.5%	0.8%	3.9%	0.1%	14.4%	6.0%	4.2%	0.4%	0.0%	0.0%	3.8%
226	50	66	3.1%	34.2%	20.6%	0.6%	0.4%	0.6%	0.2%	1.0%	0.1%	6.1%	2.5%	1.7%	0.0%	0.4%	17.2%	11.2%
227	50	370	4.5%	49.1%	26.2%	0.7%	0.5%	0.9%	0.3%	1.4%	0.1%	6.7%	2.8%	2.2%	0.1%	0.1%	3.5%	1.1%
228	50	4	2.8%	30.3%	30.9%	1.2%	0.8%	1.4%	0.4%	2.2%	0.2%	18.4%	7.6%	3.9%	0.0%	0.0%	0.0%	0.0%
229	50	40	4.0%	44.2%	32.9%	0.6%	0.4%	0.7%	0.2%	1.2%	0.1%	8.9%	3.7%	3.0%	0.1%	0.0%	0.0%	0.0%
230	50	75	2.5%	27.7%	21.6%	1.4%	1.0%	1.6%	0.5%	2.6%	0.1%	10.5%	4.4%	3.6%	0.5%	0.1%	5.0%	17.0%
231	50	217	3.5%	38.0%	23.9%	1.3%	0.9%	1.6%	0.5%	2.5%	0.1%	13.2%	5.5%	3.4%	0.2%	0.1%	2.3%	3.2%
232	50	17	4.0%	43.4%	23.6%	1.5%	1.1%	1.8%	0.5%	2.8%	0.1%	12.6%	5.2%	3.2%	0.3%	0.0%	0.0%	0.0%
235	50	292	3.3%	36.0%	23.8%	1.6%	1.1%	1.9%	0.6%	3.0%	0.1%	10.1%	4.2%	3.3%	0.2%	0.1%	2.8%	7.8%
236	50	180	4.7%	51.3%	21.7%	1.4%	1.0%	1.7%	0.5%	2.6%	0.1%	7.4%	3.1%	2.8%	0.1%	0.0%	0.0%	1.5%

Traffic Flows and Breakdown by 16 Vehicle Classes (Year 2036)

Link No.	Speed Limit	Total Vehicle	19 - Motorcycles (MC)	01 - Private Cars (PC)	03 - Taxi	14 - Non-franchised Bus <=6.4t	15 - Non-franchised Bus 6.4-15t	16 - Non-franchised Bus >15t	12 - Private Light Bus <=3.5t	13 - Private Light Bus >3.5t	04 - Light Goods Vehicles <=2.5t	05 - Lt Goods Vehicles 2.5-3.5t	06 - Light Goods Vehicles >3.5t	07 - Heavy Goods Vehicles <=15t	08 - Heavy Goods Vehicles >15t	17 - Franchised Bus (SD)	18 - Franchised Bus (DD)	11 - Public Light Buses
	km/hr	0600-0700																
237	50	104	3.8%	41.7%	23.4%	1.0%	0.7%	1.1%	0.3%	1.8%	0.2%	14.5%	6.0%	5.4%	0.2%	0.0%	0.0%	0.0%
238	50	43	2.9%	31.9%	21.6%	2.0%	1.4%	2.4%	0.7%	3.8%	0.2%	17.0%	7.1%	7.4%	1.5%	0.0%	0.0%	0.0%
239	70	886	2.9%	31.6%	15.5%	2.0%	1.4%	2.3%	0.7%	3.7%	0.1%	11.1%	4.6%	5.0%	0.6%	0.2%	10.0%	8.3%
240	70	859	3.7%	40.5%	12.8%	1.2%	0.8%	1.4%	0.4%	2.2%	0.1%	7.6%	3.2%	4.2%	0.4%	0.4%	15.1%	6.3%
241	50	122	2.5%	27.0%	17.9%	0.4%	0.3%	0.5%	0.2%	0.8%	0.1%	5.6%	2.3%	1.7%	0.1%	0.4%	15.8%	24.4%
242	50	174	2.2%	24.1%	19.3%	0.7%	0.5%	0.8%	0.3%	1.3%	0.1%	5.7%	2.4%	4.0%	0.0%	0.3%	11.0%	27.4%
243	50	56	3.8%	41.5%	32.7%	2.1%	1.5%	2.5%	0.8%	4.0%	0.1%	5.4%	2.2%	3.2%	0.2%	0.0%	0.0%	0.0%
244	50	23	4.4%	48.7%	30.8%	1.9%	1.3%	2.2%	0.7%	3.5%	0.0%	3.4%	1.4%	1.8%	0.0%	0.0%	0.0%	0.0%
245	50	249	2.4%	26.6%	18.2%	0.6%	0.4%	0.7%	0.2%	1.1%	0.1%	5.9%	2.4%	3.9%	0.1%	0.2%	9.9%	27.3%
246	50	180	2.7%	29.4%	20.7%	0.8%	0.6%	1.0%	0.3%	1.5%	0.1%	6.1%	2.5%	1.9%	0.0%	0.3%	13.6%	18.5%
247	50	33	2.4%	26.5%	29.3%	0.5%	0.3%	0.5%	0.2%	0.8%	0.1%	7.6%	3.2%	1.6%	0.0%	0.4%	16.0%	10.5%
248	50	84	3.9%	42.9%	21.0%	1.6%	1.2%	1.9%	0.6%	3.0%	0.1%	6.7%	2.8%	3.5%	0.2%	0.1%	6.3%	4.1%
249	50	183	3.5%	38.2%	20.4%	2.7%	1.9%	3.2%	1.0%	5.0%	0.1%	10.8%	4.5%	3.6%	0.2%	0.1%	2.9%	1.9%
250	50	367	3.6%	39.9%	24.0%	1.9%	1.3%	2.2%	0.7%	3.5%	0.1%	10.7%	4.4%	4.3%	0.4%	0.0%	1.4%	1.7%
253	50	259	3.7%	40.2%	27.7%	1.8%	1.3%	2.1%	0.7%	3.3%	0.1%	9.2%	3.8%	3.9%	0.2%	0.0%	0.9%	1.2%
254	50	120	4.2%	46.4%	25.1%	1.3%	0.9%	1.6%	0.5%	2.5%	0.1%	8.4%	3.5%	4.7%	0.2%	0.0%	0.6%	0.0%
255	50	95	3.6%	39.1%	26.6%	2.0%	1.4%	2.3%	0.7%	3.7%	0.1%	10.6%	4.4%	5.2%	0.2%	0.0%	0.0%	0.0%
256	50	93	3.6%	39.2%	27.3%	1.4%	1.0%	1.6%	0.5%	2.5%	0.1%	11.6%	4.8%	6.2%	0.2%	0.0%	0.0%	0.0%
257	50	389	3.6%	39.0%	24.9%	2.1%	1.5%	2.4%	0.8%	3.9%	0.1%	10.6%	4.4%	3.7%	0.3%	0.1%	2.7%	0.0%
258	50	772	4.3%	47.2%	23.3%	1.0%	0.7%	1.2%	0.4%	1.9%	0.1%	10.0%	4.1%	5.4%	0.2%	0.0%	0.0%	0.0%
259	50	140	4.0%	43.7%	22.9%	0.9%	0.7%	1.1%	0.3%	1.8%	0.1%	13.0%	5.4%	5.5%	0.5%	0.0%	0.0%	0.0%
260	50	235	2.3%	25.6%	20.7%	1.3%	0.9%	1.6%	0.5%	2.5%	0.1%	5.4%	2.2%	3.3%	0.2%	0.3%	13.0%	20.0%
261	50	188	2.6%	28.4%	12.2%	1.4%	1.0%	1.6%	0.5%	2.5%	0.1%	5.1%	2.1%	2.9%	0.2%	0.1%	4.8%	34.5%
262	50	86	3.6%	39.0%	26.7%	2.2%	1.5%	2.5%	0.8%	4.0%	0.1%	10.0%	4.1%	5.3%	0.2%	0.0%	0.0%	0.0%
263	50	107	3.4%	37.7%	25.5%	1.6%	1.1%	1.9%	0.6%	3.0%	0.1%	12.9%	5.3%	6.7%	0.2%	0.0%	0.0%	0.0%
264	50	417	3.6%	40.1%	25.5%	2.0%	1.4%	2.3%	0.7%	3.6%	0.1%	10.1%	4.2%	3.6%	0.3%	0.1%	2.5%	0.0%
265	50	513	4.2%	45.9%	23.4%	1.2%	0.8%	1.4%	0.4%	2.2%	0.1%	10.1%	4.2%	5.8%	0.2%	0.0%	0.0%	0.0%
266	50	138	4.0%	44.0%	25.1%	1.1%	0.8%	1.3%	0.4%	2.0%	0.1%	12.2%	5.1%	3.8%	0.2%	0.0%	0.0%	0.0%
267	50	368	3.2%	34.6%	22.4%	2.2%	1.6%	2.6%	0.8%	4.1%	0.2%	14.8%	6.1%	4.7%	0.3%	0.0%	0.0%	2.4%
268	50	145	2.9%	32.2%	22.3%	1.9%	1.4%	2.3%	0.7%	3.6%	0.2%	17.1%	7.1%	7.2%	0.4%	0.0%	0.0%	0.8%
269	50	299	4.0%	43.7%	27.5%	1.0%	0.7%	1.1%	0.4%	1.8%	0.1%	10.8%	4.5%	3.8%	0.3%	0.0%	0.0%	0.4%
270	50	126	3.4%	37.1%	27.0%	1.5%	1.1%	1.8%	0.6%	2.8%	0.1%	13.1%	5.4%	4.7%	0.5%	0.0%	0.0%	0.9%
271	50	238	4.0%	44.0%	25.9%	1.4%	1.0%	1.6%	0.5%	2.5%	0.1%	10.5%	4.4%	3.8%	0.4%	0.0%	0.0%	0.0%
272	50	150	3.0%	33.4%	21.5%	1.4%	1.0%	1.7%	0.5%	2.7%	0.2%	16.9%	7.0%	5.3%	0.4%	0.0%	0.0%	5.1%
273	50	387	3.1%	33.6%	22.0%	1.8%	1.3%	2.1%	0.7%	3.4%	0.1%	11.5%	4.7%	3.4%	0.3%	0.3%	10.9%	0.9%
274	50	323	3.0%	33.0%	23.6%	1.5%	1.1%	1.8%	0.6%	2.9%	0.1%	10.5%	4.4%	3.0%	0.2%	0.3%	13.1%	1.1%
275	50	303	3.4%	36.8%	19.5%	1.8%	1.3%	2.2%	0.7%	3.4%	0.1%	10.3%	4.3%	4.9%	0.2%	0.2%	9.8%	1.1%
276	50	280	3.1%	33.5%	13.3%	3.3%	2.3%	3.9%	1.2%	6.1%	0.1%	11.5%	4.8%	8.2%	0.1%	0.2%	7.5%	0.8%
277	50	117	3.7%	40.8%	20.6%	2.3%	1.6%	2.6%	0.8%	4.2%	0.1%	12.7%	5.3%	4.9%	0.4%	0.0%	0.0%	0.0%
278	50	130	4.1%	45.2%	15.5%	1.3%	0.9%	1.5%	0.5%	2.4%	0.2%	15.0%	6.2%	6.6%	0.4%	0.0%	0.0%	0.0%
279	50	221	2.9%	31.9%	21.6%	1.9%	1.3%	2.2%	0.7%	3.5%	0.2%	17.0%	7.1%	5.9%	0.4%	0.0%	0.0%	3.5%
280	50	181	2.9%	31.7%	16.5%	1.7%	1.2%	2.0%	0.6%	3.1%	0.1%	12.6%	5.2%	4.7%	0.5%	0.4%	15.6%	1.3%
281	50	426	3.4%	37.1%	18.9%	1.5%	1.1%	1.8%	0.6%	2.8%	0.2%	14.8%	6.1%	9.0%	1.0%	0.0%	0.7%	1.1%
282	50	334	4.6%	50.8%	10.6%	0.9%	0.6%	1.1%	0.3%	1.7%	0.1%	8.7%	3.6%	14.5%	0.2%	0.0%	1.4%	0.9%
283	50	265	2.9%	32.3%	13.1%	4.1%	2.9%	4.8%	1.5%	7.6%	0.2%	17.1%	7.1%	5.0%	0.1%	0.0%	1.4%	0.0%
284	50	114	4.0%	43.9%	26.3%	1.5%	1.0%	1.7%	0.5%	2.7%	0.1%	9.0%	3.7%	5.3%	0.1%	0.0%	0.0%	0.0%
285	50	532	3.2%	35.0%	16.9%	1.8%	1.3%	2.1%	0.7%	3.3%	0.2%	15.9%	6.6%	9.9%	0.9%	0.0%	1.6%	0.6%
286	50	415	3.8%	42.1%	10.5%	1.5%	1.1%	1.7%	0.5%	2.8%	0.1%	9.6%	4.0%	19.7%	0.2%	0.0%	1.5%	0.7%
287	50	202	3.8%	42.2%	24.6%	1.1%	0.8%	1.3%	0.4%	2.0%	0.1%	8.3%	3.4%	4.9%	0.5%	0.0%	0.7%	5.7%
288	50	172	4.0%	43.4%	21.4%	1.7%	1.2%	2.0%	0.6%	3.2%	0.1%	7.3%	3.0%	4.0%	0.4%	0.0%	1.1%	6.7%
289	50	340	3.2%	35.4%	15.6%	1.7%	1.2%	2.0%	0.6%	3.1%	0.1%	11.5%	4.8%	4.9%	0.8%	0.3%	11.0%	4.1%
290	50	834	2.9%	31.3%	16.9%	3.6%	2.5%	4.2%	1.3%	6.6%	0.1%	8.6%	3.6%	2.6%	0.2%	0.2%	6.9%	8.6%
291	50	449	2.7%	29.7%	7.6%	3.0%	2.1%	3.5%	1.1%	5.6%	0.1%	8.3%	3.4%	4.8%	0.2%	0.4%	16.9%	10.5%
292	70	1203	3.7%	40.3%	15.6%	2.5%	1.8%	2.9%	0.9%	4.6%	0.1%	9.8%	4.1%	5.7%	0.5%	0.1%	3.3%	4.2%
293	70	952	4.3%	47.4%	8.9%	3.1%	2.2%	3.6%	1.1%	5.7%	0.1%	7.5%	3.1%	2.2%	0.2%	0.1%	3.5%	7.0%
294	50	1125	2.9%	32.2%	17.9%	2.1%	1.5%	2.4%	0.8%	3.8%	0.1%	9.8%	4.1%	4.1%	0.4%	0.2%	9.3%	8.4%
295	50	810	3.0%	32.8%	10.6%	1.9%	1.4%	2.3%	0.7%	3.6%	0.1%	8.8%	3.7%	4.7%	0.4%	0.3%	13.1%	12.6%
296	50	93	2.4%	26.8%	18.2%	1.5%	1.1%	1.8%	0.5%	2.8%	0.1%	7.1%	3.0%	2.3%	0.1%	0.0%	0.0%	32.4%
297	50	53	1.5%	16.5%	11.5%	0.3%	0.2%	0.4%	0.1%	0.6%	0.1%	5.1%	2.1%	2.0%	0.1%	0.0%	0.0%	59.6%
299	50	452	3.5%	38.2%	17.8%	1.5%	1.1%	1.8%	0.6%	2.8%	0.1%	13.6%	5.6%	10.6%	0.9%	0.0%	0.0%	2.0%
300	70	1028	4.4%	48.5%	5.3%	5.3%	3.7%	6.2%	1.9%	9.8%	0.1%	6.6%	2.7%	2.0%	0.0%	0.1%	2.5%	1.1%
301	70	1136	3.6%	39.5%	5.5%	5.1%	3.6%	6.0%	1.9%	9.5%	0.1%	9.1%	3.8%	5.3%	0.0%	0.1%	6.0%	0.7%
302	70	713	4.1%	45.1%	5.0%	6.1%	4.3%	7.2%	2.2%	11.4%	0.1%	7.4%	3.1%	1.6%	0.0%	0.0%	1.0%	1.5%
303	70	715	3.8%	41.6%	6.9%	4.9%	3.4%	5.7%	1.8%	9.0%	0.1%	12.1%	5.0%	4.3%	0.1%	0.0%	0.3%	1.1%
304	50	503	2.8%	30.9%	24.2%	1.0%	0.7%	1.2%	0.4%	1.9%	0.1%	6.8%	2.8%	3.2%	0.3%	0.3%	11.4%	12.1%
305	50	517	3.1%	34.5%	14.9%	1.7%	1.2%	2.0%	0.6%	3.1%	0.1%	5.7%	2.4%	3.4%	0.2%	0.5%	19.1%	7.6%
306	50	394	3.6%	39.4%	17.5%	1.7%	1.2%	2.0%	0.6%	3.2%	0.1%	7.0%	2.9%	2.0%	0.2%	0.2%	6.3%	12.3%
307	50	535	3.7%	40.6%	21.8%	2.6%	1.8%	3.1%	1.0%	4.8%	0.1%	7.7%	3.2%	3.4%	0.6%	0.1%	3.8%	1.7%
308	50	29	3.4%	37.4%	18.0%	1.5%	1.1%	1.8%	0.6%	2.8%	0.1%	4.9%	2.0%	3.4%	0.5%	0.1%	3.9%	18.4%
309	50	44	4.3%	46.9%	28.9%	2.2%	1.6%	2.6%	0.8%	4.1%	0.0%	3.8%	1.6%	3.1%	0.2%	0.0%	0.0%	0.0%
310	70	626	4.2%	46.5%	17.7%	1.9%	1.4%	2.3%	0.7%	3.6%	0.1%	8.1%	3.3%	6.1%	0.5%	0.0%	0.0%	3.5%
311	70	723	3.8%	41.8%	18.9%	1.9%	1.3%	2.2%	0.7%	3.5%	0.1%	9.8%	4.1%	4.1%	0.5%	0.0%	0.0%	7.3%
312	50	375	3.9%	42.3%	8.1%	1.3%	0.9%	1.5%	0.5%	2.4%	0.1%	10.0%	4.1%	22.4%	0.3%	0.0%	0.0%	2.4%
313	50	104	5.1%	56.2%	18.1%	2.1%	1.5%	2.5%	0.8%	3.9%	0.1%	5.2%	2.2%	2.3%	0.2%	0.0%	0.0%	0.0%
314	50	76	4.9%	53.6%	22.0%	1.6%	1.1%	1.8%	0.6%	2.9%	0.1%	6.1%	2.5%	2.8%	0.1%	0.0%	0.0%	0.0%
315	50	44	4.9%	53.3%	21.9%	1.6%	1.1%	1.8%	0.6%	2.9%	0.1%	6.2%	2.6%	2.9%	0.1%	0.0%	0.0%	0.0%
316	50	54	5.1%	55.9%	18.0%	2.1%	1.5%	2.5%	0.8%	3.9%	0.1%	5.4%	2.2%	2.4%	0.2%	0.0%	0.0%	0.0%
317	50	58	5.0%	54.6%	18.2%	2.3%	1.6%	2.7%	0.8%	4.2%	0.1%	6.2%	2.6%	1.7%	0.2%	0.0%	0.0%	0.0%
318	50	50	4.8%	53.0%	23.6%	1.2%	0.9%	1.4%	0.4%	2.3%	0.1%	7.3%	3.0%	1.9%	0.1%	0.0%	0.0%	0.0%
319	50	116	4.4%	48.4%	23.1%	2.0%	1.4%	2.4%	0.7%	3.8%	0.1%	6.7%	2.8%	2.4%	0.1%	0.0%	1.6%	0.0%
320	50	61	3.7%	40.1%	24.5%	1.4%	1.0%	1.6%	0.5%	2.6%	0.1%	8.1%	3.4%	2.7%	0.4%	0.2%	7.4%	2.5%
321	50	154	4.6%	51.0%	15.4%	1.1%	0.8%	1.3%	0.4%	2.1%	0.1%	11.6%	4.8%	3.5%	0.3%	0.1%	2.9%	0.0%
322	50	12	4.5%	49.6%	22.4%	1.9%	1.3%	2.2%	0.7%	3.5%	0.1%	6.4%	2.7%	4.4%	0.3%	0.0%	0.0%	0.0%
323	50	30	4.8%	52.6%	22.8%	1.8%	1.3%	2.1%	0.6%	3.3%	0.1%	6.0%	2.5%	2.0%	0.2%	0.0%	0.0%	0.0%
324	50	93	3.8%	42.2%	21.4%	1.4%	1.0%	1.6%	0.5%	2.6%	0.1%	8.2%	3.4%	4.4%	0.7%	0.2%	6.9%	1.7%
325	50	162	4.2%	45.6%	22.0%	1.8%	1.3%	2.1%	0.7%	3.4%	0.1%	6.8%	2.8%	5.2%	0.2%	0.1%	2.8%	1.0%
326	50	37	3.9%	42.4%	15.8%	2.9%	2.0%	3.4%	1.1%	5.4%	0.1%	9.3%	3.9%	9.4%	0.4%	0.0%	0.0%	0.0%
327	50	121	4.1%	45.3%	19.6%	1.5%	1.1%	1.8%	0.6%	2.8%	0.1%	7.2%	3.0%	5.7%	0.3%	0.1%	5.6%	1.3%
328	50	84	3.7%	40.5%	16.3%	2.8%	2.0%	3.3%	1.0%	5.2%	0.1%	7.3%	3.0%	6.5%	0.5%	0.2%	7.6%	0.0%
329	50	55	4.7%	51.7%	22.3%	1.6%	1.1%	1.8%	0.6%	2.9%	0.1%	6.3%	2.6%	4.1%	0.1%	0.0%	0.0%	0.0%
330	50	34	4.1%	45.5%	18.2%	4.7%	3.3%	5.5%	1.7%	8.7%	0.0%	3.7%	1.5%	2.9%	0.1%	0.0%	0.0%	0.0%
331	50	68	5.1%	55.6%	18.9%	2.5%	1.8%	3.0%	0.9%	4.7%	0.0%	3.5%	1.4%	2.5%	0.1%	0.0%	0.0%	0.0%
332	50	23	4.1%	45.0%	17.6%	4.8%	3.4%	5.7%	1.8%	9.0%	0.0%	3.9%	1.6%	3.0%	0.1%	0.0%	0.0%	0.0%
333	50	59	5.1%	55.5%	18.7%	2.6%	1.8%	3.0%	0.9%	4.8%	0.0%	3.5%	1.4%	2.6%	0.1%	0.0%	0.0%	0.0%
334	50	23	4.8%	52.6%	19.0%	2.8%	2.0%	3.2%	1.0%	5.1%	0.0%	3.4%	1.4%	4.5%	0.1%	0.0%	0.0%	0.0%
335	50	58	5.3%	57.9%	18.5%	2.1%	1.5%	2.5%	0.8%	3.9%	0.0%	2.7%	1.1%	3.7%	0.1%	0.0%	0.0%	0.0%
336	50	249	4.3%	47.0%	31.3%	0.9%	0.7%	1.1%	0.3%	1.8%	0.1%	5.6%	2.3%	4.6%	0.1%	0.0%	0.0%	0.0%
337	50	264	3.9%	42.3%	31.0%	2.3%	1.7%	2.7%	0.9%	4.3%	0.1%	5.7%	2.4%	2.6%	0.2%	0.0%	0.0%	0.0%
338	50	232	4.2%	46.2%	31.8%	1.0%	0.7%	1.2%	0.4%	1.9%	0.1%	5.3%	2.2%	4.9%	0.1%	0.0%	0.0%	0.0%
339	50	253	3.8%	42.1%	31.9%	2.2%	1.6%	2.6%	0.8%	4.1%	0.1%	5.6%	2.3%	2.7%	0.2%	0.0%	0.0%	0.0%
340	50	147	4.2%	46.1%	25.5%	2.4%	1.7%	2.8%	0.9%	4.4%	0.1%	5.1%	2.1%	4.6%	0.2%	0.0%	0.0%	0.0%
341	50	123	4.5%	49.5%	23.8%	1.4%	1.0%	1.6%	0.5%	2.6%	0.1%	7.2%	3.0%	4.5%	0.4%	0.0%	0.0%	0.0%
342	80	1169	5.2%	56.8%	9.0%	1.6%	1.1%	1.9%	0.6%	3.0%	0.1%	10.4%	4.3%	5.6%	0.4%	0.0%	0.0%	0.0%
343	80	1275	4.9%	53.9%	11.7%	2.9%	2.0%	3.4%	1.0%	5.3%	0.1%	5.9%	2.4%	5.6%	1.0%	0.0%	0.0%	0.0%
346	70	29	3.5%	37.9%	17.9%	5.5%	3.9%	6.4%	2.0%	10.2%	0.1%	5.4%	2.2%	4.9%	0.3%	0.0%	0.0%	0.0%

Traffic Flows and Breakdown by 16 Vehicle Classes (Year 2036)

Link No.	Speed Limit	Total Vehicle	19 - Motorcycles (MC)	01 - Private Cars (PC)	03 - Taxi	14 - Non-franchised Bus <=6.4t	15 - Non-franchised Bus 6.4-15t	16 - Non-franchised Bus >15t	12 - Private Light Bus <=3.5t	13 - Private Light Bus >3.5t	04 - Light Goods Vehicles <=2.5t	05 - Lt Goods Vehicles 2.5-3.5t	06 - Light Goods Vehicles >3.5t	07 - Heavy Goods Vehicles <=15t	08 - Heavy Goods Vehicles >15t	17 - Franchised Bus (SD)	18 - Franchised Bus (DD)	11 - Public Light Buses
	km/hr	0600-0700																
349	70	408	5.5%	60.1%	6.3%	1.4%	1.0%	1.6%	0.5%	2.6%	0.1%	10.9%	4.5%	5.0%	0.4%	0.0%	0.0%	0.0%
350	50	271	3.7%	41.0%	34.7%	2.4%	1.7%	2.8%	0.9%	4.5%	0.0%	4.2%	1.8%	2.1%	0.1%	0.0%	0.0%	0.0%
351	50	262	4.4%	48.4%	32.6%	0.8%	0.6%	1.0%	0.3%	1.5%	0.0%	4.6%	1.9%	3.8%	0.1%	0.0%	0.0%	0.0%
364	50	87	4.1%	44.6%	20.7%	3.2%	2.2%	3.7%	1.2%	5.9%	0.1%	8.1%	3.4%	2.9%	0.1%	0.0%	0.0%	0.0%
365	50	150	4.2%	45.8%	29.5%	1.8%	1.3%	2.2%	0.7%	3.4%	0.1%	6.1%	2.5%	2.4%	0.1%	0.0%	0.0%	0.0%
368	50	381	4.3%	46.8%	12.0%	2.2%	1.5%	2.5%	0.8%	4.0%	0.1%	6.4%	2.6%	3.5%	2.9%	0.2%	6.5%	3.8%
369	50	47	4.2%	46.4%	19.4%	2.0%	1.4%	2.4%	0.7%	3.8%	0.1%	7.4%	3.1%	2.2%	0.3%	0.0%	0.0%	6.5%
370	50	18	4.0%	44.3%	8.6%	1.2%	0.9%	1.4%	0.4%	2.3%	0.1%	7.8%	3.2%	5.1%	1.3%	0.4%	18.7%	0.0%
371	70	406	3.1%	34.0%	19.4%	2.2%	1.6%	2.6%	0.8%	4.1%	0.1%	12.2%	5.0%	7.6%	2.1%	0.1%	5.1%	0.0%
372	70	876	3.9%	43.3%	24.9%	1.9%	1.4%	2.3%	0.7%	3.6%	0.1%	8.1%	3.4%	4.0%	0.9%	0.0%	1.5%	0.0%
373	50	69	3.9%	43.1%	15.4%	1.9%	1.4%	2.3%	0.7%	3.6%	0.2%	16.4%	6.8%	4.0%	0.3%	0.0%	0.0%	0.0%
374	50	12	3.7%	40.7%	21.1%	1.9%	1.3%	2.2%	0.7%	3.5%	0.1%	13.2%	5.5%	5.3%	0.8%	0.0%	0.0%	0.0%
375	50	27	3.7%	40.6%	16.8%	0.7%	0.5%	0.8%	0.3%	1.3%	0.1%	6.7%	2.8%	3.9%	0.2%	0.0%	0.0%	21.7%
376	50	172	3.8%	41.4%	19.5%	1.8%	1.2%	2.1%	0.6%	3.3%	0.1%	12.9%	5.3%	7.3%	0.7%	0.0%	0.0%	0.0%
377	50	53	4.0%	43.4%	21.4%	2.6%	1.8%	3.1%	1.0%	4.9%	0.1%	10.0%	4.1%	3.1%	0.7%	0.0%	0.0%	0.0%
378	50	145	4.5%	49.2%	15.1%	1.5%	1.1%	1.8%	0.6%	2.8%	0.1%	11.6%	4.8%	5.0%	0.3%	0.0%	0.0%	1.6%
380	50	61	3.8%	42.2%	21.6%	2.5%	1.7%	2.9%	0.9%	4.6%	0.1%	10.6%	4.4%	3.8%	0.8%	0.0%	0.0%	0.0%
381	50	104	3.2%	34.8%	11.9%	1.3%	0.9%	1.5%	0.5%	2.5%	0.1%	5.9%	2.5%	3.0%	0.4%	0.6%	27.2%	3.7%
382	50	95	2.9%	31.3%	18.1%	1.0%	0.7%	1.2%	0.4%	1.9%	0.0%	4.8%	2.0%	2.6%	0.3%	0.7%	27.9%	4.1%
383	50	939	3.8%	42.1%	15.6%	1.8%	1.3%	2.1%	0.7%	3.3%	0.1%	7.5%	3.1%	4.9%	0.6%	0.2%	9.7%	3.2%
384	50	528	2.7%	29.8%	16.6%	1.1%	0.8%	1.3%	0.4%	2.1%	0.1%	10.1%	4.2%	6.1%	0.9%	0.4%	17.0%	6.3%
385	50	732	4.1%	44.7%	19.3%	2.3%	1.6%	2.7%	0.8%	4.2%	0.1%	9.8%	4.1%	5.3%	0.8%	0.0%	0.0%	0.4%
386	50	770	4.1%	45.0%	19.2%	2.3%	1.6%	2.6%	0.8%	4.2%	0.1%	9.7%	4.0%	5.2%	0.8%	0.0%	0.0%	0.4%
388	50	115	4.1%	45.1%	18.1%	2.5%	1.8%	2.9%	0.9%	4.7%	0.1%	10.3%	4.3%	4.1%	1.0%	0.0%	0.0%	0.0%
389	50	420	4.3%	47.3%	22.4%	1.5%	1.1%	1.8%	0.6%	2.8%	0.1%	8.6%	3.6%	4.9%	0.4%	0.0%	0.0%	0.7%
390	50	163	4.7%	51.5%	16.4%	2.5%	1.8%	3.0%	0.9%	4.7%	0.1%	7.0%	2.9%	2.4%	0.2%	0.0%	0.0%	1.9%
391	50	639	4.2%	46.3%	19.5%	1.9%	1.3%	2.2%	0.7%	3.5%	0.1%	10.0%	4.1%	5.1%	0.5%	0.0%	0.0%	0.5%
394	50	90	3.3%	36.4%	16.0%	1.6%	1.1%	1.9%	0.6%	3.0%	0.2%	17.2%	7.1%	9.4%	2.3%	0.0%	0.0%	0.0%
395	50	80	3.7%	40.1%	18.4%	1.9%	1.3%	2.2%	0.7%	3.5%	0.2%	14.6%	6.0%	6.4%	1.1%	0.0%	0.0%	0.0%
397	50	112	3.7%	40.4%	13.7%	2.7%	1.9%	3.1%	1.0%	5.0%	0.1%	13.4%	5.6%	7.3%	2.0%	0.0%	0.0%	0.0%
398	50	48	4.3%	46.8%	14.3%	2.2%	1.6%	2.6%	0.8%	4.1%	0.1%	13.5%	5.6%	3.5%	0.6%	0.0%	0.0%	0.0%
399	50	262	2.7%	30.0%	18.8%	1.4%	1.0%	1.6%	0.5%	2.6%	0.1%	8.7%	3.6%	5.0%	1.1%	0.4%	17.8%	4.7%
403	50	135	4.1%	44.5%	25.7%	1.5%	1.1%	1.8%	0.6%	2.9%	0.1%	10.2%	4.2%	3.3%	0.1%	0.0%	0.0%	0.0%
405	50	258	4.4%	48.3%	18.7%	2.4%	1.7%	2.8%	0.9%	4.4%	0.1%	8.0%	3.3%	2.5%	0.4%	0.0%	1.7%	0.6%
406	50	95	4.2%	45.9%	28.5%	2.0%	1.4%	2.4%	0.7%	3.7%	0.1%	5.3%	2.2%	3.5%	0.0%	0.0%	0.0%	0.0%
407	50	45	1.6%	18.1%	9.8%	0.7%	0.5%	0.8%	0.3%	1.3%	0.3%	30.7%	12.7%	10.1%	0.1%	0.0%	0.0%	12.8%
408	50	99	3.9%	42.7%	20.7%	1.4%	1.0%	1.7%	0.5%	2.6%	0.1%	8.6%	3.6%	4.4%	0.7%	0.2%	6.5%	1.6%
409	50	185	4.3%	46.7%	21.7%	1.8%	1.3%	2.1%	0.7%	3.4%	0.1%	7.0%	2.9%	4.7%	0.2%	0.1%	2.4%	0.8%
412	70	254	2.6%	28.0%	21.9%	5.7%	4.0%	6.7%	2.1%	10.6%	0.1%	9.3%	3.9%	5.1%	0.1%	0.0%	0.0%	0.0%
413	70	37	1.5%	16.1%	18.8%	9.4%	6.7%	11.0%	3.4%	17.5%	0.1%	8.5%	3.5%	3.1%	0.4%	0.0%	0.0%	0.0%
414	70	490	4.2%	46.1%	10.8%	2.7%	1.9%	3.1%	1.0%	5.0%	0.1%	10.1%	4.2%	7.9%	0.2%	0.0%	1.2%	1.6%
415	70	217	2.7%	30.0%	22.5%	5.1%	3.6%	5.9%	1.9%	9.4%	0.1%	9.4%	3.9%	5.4%	0.0%	0.0%	0.0%	0.0%
416	70	183	3.5%	38.1%	25.9%	1.9%	1.3%	2.2%	0.7%	3.5%	0.1%	10.0%	4.1%	8.6%	0.1%	0.0%	0.0%	0.0%
417	50	229	2.6%	28.0%	18.0%	2.0%	1.4%	2.4%	0.7%	3.8%	0.1%	4.9%	2.0%	2.7%	0.2%	0.7%	28.1%	2.4%
418	50	254	3.7%	41.1%	18.7%	2.8%	2.0%	3.3%	1.0%	5.2%	0.1%	6.6%	2.8%	2.4%	0.2%	0.2%	7.9%	2.1%
419	50	183	4.1%	44.6%	25.9%	1.0%	0.7%	1.2%	0.4%	1.8%	0.1%	7.0%	2.9%	3.8%	0.3%	0.0%	1.9%	4.4%
420	50	286	4.0%	43.5%	26.4%	1.9%	1.3%	2.2%	0.7%	3.5%	0.1%	5.1%	2.1%	3.1%	0.5%	0.1%	3.4%	2.2%
421	50	921	3.7%	40.6%	20.8%	1.5%	1.1%	1.8%	0.6%	2.8%	0.1%	7.1%	2.9%	5.0%	0.5%	0.1%	5.0%	6.3%
422	50	688	3.6%	39.5%	16.8%	2.5%	1.7%	2.9%	0.9%	4.6%	0.1%	6.9%	2.9%	4.8%	0.3%	0.1%	5.0%	7.4%
423	70	869	3.5%	37.9%	15.2%	2.3%	1.7%	2.7%	0.9%	4.3%	0.1%	13.5%	5.6%	6.0%	0.9%	0.0%	0.9%	4.4%
424	70	1095	4.9%	53.4%	16.9%	1.2%	0.9%	1.4%	0.4%	2.2%	0.1%	6.8%	2.8%	4.3%	0.5%	0.1%	2.3%	1.8%
425	50	617	3.2%	35.6%	15.6%	1.6%	1.1%	1.8%	0.6%	2.9%	0.1%	8.3%	3.4%	6.1%	0.6%	0.4%	15.6%	3.1%
426	50	350	4.0%	44.4%	13.3%	2.1%	1.5%	2.5%	0.8%	4.0%	0.1%	7.9%	3.3%	7.3%	0.5%	0.1%	3.8%	4.4%
427	50	67	5.0%	55.4%	21.9%	2.5%	1.7%	2.9%	0.9%	4.6%	0.0%	2.4%	1.0%	1.7%	0.1%	0.0%	0.0%	0.0%
429	50	218	2.2%	23.9%	16.2%	0.9%	0.6%	1.0%	0.3%	1.6%	0.1%	9.0%	3.7%	2.2%	0.0%	0.6%	25.9%	11.7%
430	70	87	2.7%	29.3%	12.1%	2.9%	2.1%	3.4%	1.1%	5.4%	0.1%	11.1%	4.6%	5.3%	0.0%	0.5%	19.6%	0.0%
433	50	63	3.0%	33.4%	12.6%	2.6%	1.8%	3.1%	1.0%	4.9%	0.2%	17.8%	7.4%	8.8%	1.1%	0.1%	2.4%	0.0%
434	50	257	3.4%	37.9%	21.0%	2.4%	1.7%	2.8%	0.9%	4.4%	0.1%	11.6%	4.8%	7.7%	0.2%	0.0%	0.6%	0.6%
435	50	269	2.8%	30.9%	20.5%	1.7%	1.2%	2.0%	0.6%	3.2%	0.1%	10.3%	4.2%	5.4%	0.3%	0.2%	6.4%	10.3%
436	50	108	2.9%	31.5%	20.0%	2.4%	1.7%	2.8%	0.9%	4.5%	0.0%	3.8%	1.6%	2.1%	0.1%	0.5%	20.2%	5.0%
437	50	105	2.0%	22.1%	12.8%	2.0%	1.4%	2.3%	0.7%	3.6%	0.1%	5.7%	2.3%	3.5%	0.1%	0.6%	23.3%	17.6%
438	50	120	3.2%	35.1%	27.5%	1.0%	0.7%	1.2%	0.4%	1.9%	0.1%	13.6%	5.6%	6.8%	0.9%	0.0%	0.0%	1.9%
439	50	78	2.9%	31.3%	17.7%	3.7%	2.6%	4.3%	1.3%	6.8%	0.1%	9.2%	3.8%	7.3%	0.9%	0.1%	5.8%	2.0%
440	50	411	3.3%	36.5%	21.2%	2.3%	1.6%	2.7%	0.9%	4.3%	0.1%	13.9%	5.8%	4.8%	0.3%	0.0%	0.0%	2.2%
443	50	110	3.2%	35.0%	21.0%	2.6%	1.8%	3.0%	0.9%	4.8%	0.1%	11.5%	4.8%	3.2%	0.1%	0.0%	0.0%	8.1%
444	50	115	3.7%	41.0%	23.8%	1.4%	1.0%	1.6%	0.5%	2.6%	0.1%	12.6%	5.2%	4.3%	0.4%	0.0%	0.0%	1.7%
445	50	83	3.1%	33.8%	21.5%	0.7%	0.5%	0.9%	0.3%	1.4%	0.1%	7.5%	3.1%	2.4%	0.0%	0.2%	10.0%	14.4%
446	50	215	4.7%	51.4%	23.2%	1.2%	0.9%	1.5%	0.5%	2.3%	0.1%	7.2%	3.0%	2.7%	0.1%	0.0%	0.0%	1.3%
447	50	53	3.0%	33.5%	21.8%	2.1%	1.5%	2.4%	0.8%	3.9%	0.2%	15.5%	6.4%	8.2%	0.8%	0.0%	0.0%	0.0%
448	50	77	3.8%	41.9%	28.7%	1.0%	0.7%	1.1%	0.4%	1.8%	0.1%	10.0%	4.1%	6.0%	0.5%	0.0%	0.0%	0.0%
449	50	82	3.4%	37.3%	32.0%	1.3%	0.9%	1.5%	0.5%	2.4%	0.1%	11.4%	4.7%	4.2%	0.2%	0.0%	0.0%	0.0%
450	50	11	2.3%	25.3%	25.8%	0.4%	0.3%	0.4%	0.1%	0.7%	0.2%	24.1%	10.0%	9.5%	0.9%	0.0%	0.0%	0.0%
451	50	78	3.9%	43.3%	19.7%	2.7%	1.9%	3.1%	1.0%	4.9%	0.1%	9.6%	4.0%	5.4%	0.4%	0.0%	0.0%	0.0%
452	50	98	3.3%	36.7%	34.2%	1.5%	1.0%	1.7%	0.5%	2.7%	0.1%	9.7%	4.0%	4.1%	0.3%	0.0%	0.0%	0.0%
453	50	278	4.3%	47.7%	22.3%	1.3%	0.9%	1.5%	0.5%	2.4%	0.1%	8.9%	3.7%	3.9%	0.4%	0.1%	2.2%	0.0%
454	50	111	4.5%	49.7%	22.1%	2.0%	1.4%	2.3%	0.7%	3.7%	0.1%	7.7%	3.2%	2.3%	0.4%	0.0%	0.0%	0.0%
459	50	170	4.1%	45.2%	13.0%	3.6%	2.6%	4.2%	1.3%	6.7%	0.1%	7.5%	3.1%	3.4%	0.0%	0.0%	0.9%	4.1%
460	50	286	4.0%	43.5%	27.4%	2.0%	1.4%	2.4%	0.7%	3.8%	0.1%	7.2%	3.0%	3.3%	0.1%	0.0%	0.3%	0.9%
461	50	414	4.4%	48.5%	28.9%	1.4%	1.0%	1.6%	0.5%	2.5%	0.1%	5.8%	2.4%	2.0%	0.1%	0.0%	0.2%	0.7%
468	50	224	3.1%	34.5%	31.5%	1.7%	1.2%	2.0%	0.6%	3.2%	0.1%	8.1%	3.4%	3.1%	0.4%	0.1%	3.4%	3.6%
469	50	220	3.1%	34.0%	19.1%	3.8%	2.7%	4.5%	1.4%	7.1%	0.1%	7.5%	3.1%	2.9%	0.3%	0.0%	1.5%	9.0%
470	50	134	2.9%	32.1%	18.2%	5.1%	3.6%	6.0%	1.9%	9.5%	0.1%	6.5%	2.7%	1.8%	0.1%	0.0%	0.8%	8.6%
473	50	23	4.8%	52.6%	19.0%	2.8%	2.0%	3.2%	1.0%	5.1%	0.0%	3.4%	1.4%	4.5%	0.1%	0.0%	0.0%	0.0%
474	50	58	5.3%	57.9%	18.5%	2.1%	1.5%	2.5%	0.8%	3.9%	0.0%	2.7%	1.1%	3.7%	0.1%	0.0%	0.0%	0.0%
475	50	7	3.1%	33.6%	19.6%	4.9%	3.4%	5.7%	1.8%	9.1%	0.1%	11.0%	4.6%	3.2%	0.1%	0.0%	0.0%	0.0%
476	50	13	4.6%	50.8%	18.7%	2.7%	1.9%	3.2%	1.0%	5.0%	0.1%	6.2%	2.6%	3.1%	0.2%	0.0%	0.0%	0.0%
477	50	15	4.9%	54.3%	18.9%	2.0%	1.4%	2.3%	0.7%	3.7%	0.1%	5.3%	2.2%	4.0%	0.1%	0.0%	0.0%	0.0%
478	50	22	4.0%	43.9%	20.5%	4.0%	2.9%	4.7%	1.5%	7.5%	0.0%	4.5%	1.8%	4.5%	0.1%	0.0%	0.0%	0.0%
479	50	11	4.0%	43.9%	18.5%	4.2%	2.9%	4.9%	1.5%	7.7%	0.1%	6.9%	2.9%	2.4%	0.1%	0.0%	0.0%	0.0%
480	50	10	4.8%	52.2%	18.7%	2.1%	1.5%	2.5%	0.8%	3.9%	0.1%	8.0%	3.3%	2.2%	0.1%	0.0%	0.0%	0.0%
483	50	147	4.1%	44.8%	24.6%	2.7%	1.9%	3.1%	1.0%	4.9%	0.1%	5.4%	2.3%	5.0%	0.2%	0.0%	0.0%	0.0%
484	50	142	4.5%	49.8%	21.8%	1.7%	1.2%	2.0%	0.6%	3.2%	0.1%	7.2%	3.0%	4.4%	0.4%	0.0%	0.0%	0.0%
485	50	191	3.5%	38.3%	12.6%	2.2%	1.5%	2.6%	0.8%	4.0%	0.1%	6.1%	2.5%	2.4%	3.1%	0.3%	14.4%	5.6%
486	50	154	3.8%	41.6%	20.0%	2.5%	1.8%	2.9%	0.9%	4.7%	0.1%	10.6%	4.4%	5.4%	1.4%	0.0%	0.0%	0.0%
487	50	98	4.4%	48.2%	7.0%	1.4%	1.0%	1.6%	0.5%	2.6%	0.1%	6.7%	2.8%	3.5%	0.8%	0.0%	0.0%	19.4%
488	50	42	2.0%	22.4%	9.2%	1.8%	1.2%	2.1%	0.6%	3.3%	0.1%	9.2%	3.8%	3.7%	0.9%	0.9%	38.7%	0.0%
489	50	427	3.5%	38.4%	14.3%	2.0%	1.4%	2.4%	0.7%	3.8%	0.1%	6.6%	2.7%	3.3%	1.9%	0.3%	12.4%	6.2%
490	50	55	0.6%	6.1%	2.5%	0.1%	0.1%	0.1%	0.0%	0.2%	0.0%	1.4%	0.6%	0.2%	0.0%	1.6%	66.1%	20.2%
491	50	277	2.6%	28.3%	13.6%	1.8%	1.2%	2.1%	0.6%	3.3%	0.1%	9.0%	3.7%	3.8%	1.0%	0.4%	18.1%	10.4%
492	50	11	4.1%	45.5%	12.8%	3.4%	2.4%	4.0%	1.3%	6.4%	0.1%	11.9%	4.9%	2.8%	0.2%	0.0%	0.0%	0.0%
493	50	513	3.6%	39.3%	15.5%	2.2%	1.6%	2.6%	0.8%	4.1%	0.1%	7.6%	3.1%	3.5%	1.7%	0.1%	5.4%	8.6%
494	50	37	5.3%	58.2%	17.8%	1.5%	1.1%	1.7%	0.5%	2.8%	0.1%	6.1%	2.5%	2.0%	0.4%	0.0%	0.0%	0.0%
495	50	20	4.6%	50.0%	17.1%	2.4%	1.7%	2.8%	0.9%	4.5%	0.1%	9.4%	3.9%	2.2%	0.3%	0.0%	0.0%	0.0%
496	50	168	3.2%	35.6%	6.6%	1.0%	0.7%	1.2%	0.4%	1.9%	0.0%	4.5%	1.9%	2.4%	0.5%	0.5%	21.7%	17.9%
497	50	281	2.6%	28.2%	13.6%	1.8%	1.3%	2.1%	0.7%	3.3%	0.1%	9.2%	3.8%	3.9%	1.0%	0.4%	17.8%	10.3%

Traffic Flows and Breakdown by 16 Vehicle Classes (Year 2036)

Link No.	Speed Limit	Total Vehicle	19 - Motorcycles (MC)	01 - Private Cars (PC)	03 - Taxi	14 - Non-franchised Bus <=6.4t	15 - Non-franchised Bus 6.4-15t	16 - Non-franchised Bus >15t	12 - Private Light Bus <=3.5t	13 - Private Light Bus >3.5t	04 - Light Goods Vehicles <=2.5t	05 - Lt Goods Vehicles 2.5-3.5t	06 - Light Goods Vehicles >3.5t	07 - Heavy Goods Vehicles <=15t	08 - Heavy Goods Vehicles >15t	17 - Franchised Bus (SD)	18 - Franchised Bus (DD)	11 - Public Light Buses
	km/hr	0600-0700																
498	50	23	2.3%	24.9%	7.2%	1.5%	1.0%	1.7%	0.5%	2.7%	0.2%	22.1%	9.1%	5.4%	0.9%	0.0%	0.0%	20.4%
499	50	24	4.3%	46.8%	15.3%	0.2%	0.2%	0.3%	0.1%	0.4%	0.1%	8.8%	3.7%	0.8%	0.0%	0.0%	0.0%	19.1%
500	50	46	2.4%	26.4%	8.8%	1.4%	1.0%	1.6%	0.5%	2.6%	0.1%	9.0%	3.7%	1.5%	0.3%	0.3%	13.0%	27.4%
501	50	157	3.6%	40.0%	17.4%	2.2%	1.5%	2.6%	0.8%	4.0%	0.1%	11.4%	4.7%	2.7%	0.7%	0.0%	0.0%	8.1%
502	50	4	3.0%	32.9%	35.1%	0.1%	0.1%	0.1%	0.0%	0.2%	0.2%	19.8%	8.2%	0.2%	0.0%	0.0%	0.0%	0.0%
503	50	70	2.5%	27.6%	9.3%	0.8%	0.6%	0.9%	0.3%	1.5%	0.1%	11.0%	4.6%	4.4%	0.7%	0.5%	21.0%	14.3%
504	50	293	3.9%	42.7%	19.2%	1.6%	1.1%	1.9%	0.6%	2.9%	0.1%	9.2%	3.8%	3.0%	0.4%	0.1%	4.9%	4.6%
505	50	64	4.1%	44.7%	13.2%	1.2%	0.8%	1.4%	0.4%	2.2%	0.2%	16.2%	6.7%	8.2%	0.8%	0.0%	0.0%	0.0%
506	50	85	4.2%	46.0%	14.2%	1.6%	1.1%	1.9%	0.6%	3.0%	0.1%	14.3%	5.9%	6.5%	0.5%	0.0%	0.0%	0.0%
507	50	61	3.9%	42.4%	20.8%	2.6%	1.9%	3.1%	1.0%	4.9%	0.1%	10.9%	4.5%	3.2%	0.7%	0.0%	0.0%	0.0%
508	50	33	4.2%	46.6%	13.5%	1.9%	1.3%	2.2%	0.7%	3.5%	0.1%	13.1%	5.4%	7.0%	0.4%	0.0%	0.0%	0.0%
509	50	102	3.6%	40.0%	19.2%	2.7%	1.9%	3.2%	1.0%	5.1%	0.1%	9.1%	3.8%	3.6%	0.8%	0.0%	0.0%	5.7%
512	50	173	3.4%	37.0%	14.7%	1.5%	1.1%	1.8%	0.6%	2.8%	0.1%	11.9%	4.9%	6.0%	0.7%	0.0%	0.0%	13.6%
513	50	16	4.2%	45.6%	17.4%	2.4%	1.7%	2.8%	0.9%	4.4%	0.1%	12.1%	5.0%	3.0%	0.6%	0.0%	0.0%	0.0%
514	50	171	3.3%	36.2%	6.8%	1.0%	0.7%	1.1%	0.4%	1.8%	0.0%	4.4%	1.8%	2.3%	0.5%	0.5%	21.4%	17.6%
515	50	308	2.7%	30.1%	14.9%	1.7%	1.2%	2.0%	0.6%	3.1%	0.1%	9.0%	3.7%	3.7%	1.0%	0.4%	16.3%	9.4%
516	50	43	3.6%	39.2%	11.9%	1.0%	0.7%	1.2%	0.4%	1.9%	0.1%	6.7%	2.8%	2.4%	0.5%	0.3%	14.0%	13.4%
517	50	136	3.9%	42.9%	17.5%	1.2%	0.8%	1.4%	0.4%	2.2%	0.1%	7.4%	3.1%	3.8%	1.1%	0.1%	4.7%	9.4%
518	50	62	4.7%	51.6%	20.1%	1.5%	1.0%	1.7%	0.5%	2.8%	0.1%	9.2%	3.8%	2.5%	0.4%	0.0%	0.0%	0.0%
519	50	58	4.3%	47.2%	22.5%	2.7%	1.9%	3.2%	1.0%	5.0%	0.1%	6.2%	2.6%	2.7%	0.6%	0.0%	0.0%	0.0%
520	50	231	3.9%	42.3%	9.4%	1.2%	0.8%	1.4%	0.4%	2.2%	0.1%	6.7%	2.8%	3.0%	0.6%	0.3%	14.4%	10.5%
521	50	283	3.1%	33.7%	16.5%	2.0%	1.4%	2.3%	0.7%	3.6%	0.1%	7.6%	3.1%	3.0%	0.7%	0.4%	16.4%	5.4%
522	50	142	5.1%	55.7%	9.0%	1.7%	1.2%	2.0%	0.6%	3.1%	0.1%	7.8%	3.2%	3.9%	0.8%	0.0%	0.0%	5.7%
523	50	21	4.7%	51.2%	23.4%	1.5%	1.1%	1.8%	0.6%	2.8%	0.1%	6.7%	2.8%	2.9%	0.4%	0.0%	0.0%	0.0%
524	50	107	5.2%	57.2%	7.8%	1.7%	1.2%	2.0%	0.6%	3.1%	0.1%	7.1%	2.9%	3.8%	0.9%	0.0%	0.0%	6.5%
525	50	32	4.3%	46.8%	22.0%	1.2%	0.9%	1.4%	0.4%	2.3%	0.1%	5.7%	2.3%	2.6%	0.3%	0.0%	0.0%	9.7%
526	50	91	2.0%	21.8%	10.3%	0.4%	0.3%	0.5%	0.2%	0.8%	0.0%	4.8%	2.0%	1.5%	0.2%	0.9%	36.5%	17.8%
527	50	264	3.0%	32.5%	16.0%	2.0%	1.4%	2.3%	0.7%	3.7%	0.1%	7.6%	3.2%	3.0%	0.7%	0.4%	17.5%	5.8%
528	50	58	0.5%	5.6%	2.4%	0.0%	0.0%	0.0%	0.0%	0.1%	0.0%	1.4%	0.6%	0.4%	0.1%	1.3%	54.8%	32.7%
529	50	415	3.4%	37.1%	17.4%	1.7%	1.2%	2.0%	0.6%	3.2%	0.1%	6.9%	2.9%	2.8%	0.5%	0.3%	13.7%	5.8%
530	50	116	2.3%	25.3%	10.2%	1.9%	1.3%	2.2%	0.7%	3.5%	0.0%	4.4%	1.8%	1.8%	0.3%	0.6%	27.2%	16.2%
531	50	415	3.4%	37.1%	17.4%	1.7%	1.2%	2.0%	0.6%	3.2%	0.1%	6.9%	2.9%	2.8%	0.5%	0.3%	13.7%	5.8%
532	50	34	4.9%	53.5%	15.6%	0.7%	0.5%	0.8%	0.3%	1.3%	0.1%	11.3%	4.7%	5.9%	0.4%	0.0%	0.0%	0.0%
533	50	94	4.3%	46.9%	21.8%	2.4%	1.7%	2.8%	0.9%	4.4%	0.1%	8.1%	3.4%	2.9%	0.6%	0.0%	0.0%	0.0%
534	50	118	2.3%	25.6%	10.4%	1.9%	1.3%	2.2%	0.7%	3.5%	0.0%	4.5%	1.9%	1.9%	0.3%	0.6%	26.8%	16.0%
535	50	419	3.4%	37.5%	18.1%	1.7%	1.2%	2.0%	0.6%	3.1%	0.1%	6.6%	2.7%	2.7%	0.5%	0.3%	13.6%	5.8%
536	50	224	3.9%	42.6%	20.4%	1.5%	1.0%	1.7%	0.5%	2.7%	0.1%	7.0%	2.9%	2.7%	0.4%	0.2%	6.4%	6.0%
537	50	104	1.7%	18.3%	7.3%	0.8%	0.6%	1.0%	0.3%	1.6%	0.0%	4.6%	1.9%	1.9%	0.2%	0.9%	37.9%	21.1%
538	50	335	3.1%	34.5%	16.5%	1.9%	1.3%	2.2%	0.7%	3.5%	0.1%	7.7%	3.2%	3.2%	0.7%	0.4%	15.1%	5.9%
539	50	145	1.6%	18.0%	5.8%	0.7%	0.5%	0.9%	0.3%	1.4%	0.1%	6.8%	2.8%	3.0%	0.5%	1.0%	41.8%	14.6%
540	50	393	3.2%	35.1%	18.5%	1.1%	0.8%	1.3%	0.4%	2.1%	0.1%	6.6%	2.7%	4.0%	1.0%	0.4%	15.1%	7.4%
543	50	220	2.8%	30.6%	9.8%	1.5%	1.1%	1.8%	0.5%	2.8%	0.1%	5.2%	2.2%	3.5%	0.3%	0.7%	27.6%	9.7%
544	50	393	3.2%	35.1%	18.5%	1.1%	0.8%	1.3%	0.4%	2.1%	0.1%	6.6%	2.7%	4.0%	1.0%	0.4%	15.1%	7.4%
545	50	220	2.8%	30.6%	9.8%	1.5%	1.1%	1.8%	0.5%	2.8%	0.1%	5.2%	2.2%	3.5%	0.3%	0.7%	27.6%	9.7%
546	50	318	2.8%	31.2%	17.4%	1.2%	0.8%	1.4%	0.4%	2.2%	0.1%	6.5%	2.7%	4.0%	1.0%	0.4%	18.7%	9.1%
547	50	425	3.0%	32.5%	18.0%	1.0%	0.7%	1.2%	0.4%	1.9%	0.1%	6.9%	2.8%	4.0%	0.9%	0.3%	14.0%	12.3%
548	50	38	5.2%	56.5%	21.0%	1.6%	1.1%	1.9%	0.6%	3.0%	0.0%	4.3%	1.8%	2.8%	0.2%	0.0%	0.0%	0.0%
549	50	364	3.5%	38.6%	13.1%	1.6%	1.1%	1.9%	0.6%	3.0%	0.1%	6.2%	2.6%	3.3%	0.3%	0.4%	17.9%	5.8%
550	50	432	3.0%	32.8%	17.5%	1.3%	0.9%	1.5%	0.5%	2.3%	0.1%	7.0%	2.9%	4.1%	0.8%	0.4%	14.8%	10.3%
551	50	279	3.4%	37.1%	12.4%	1.3%	0.9%	1.5%	0.5%	2.4%	0.0%	4.1%	1.7%	2.9%	0.1%	0.6%	23.4%	7.6%
552	50	394	2.9%	32.1%	17.7%	1.3%	0.9%	1.5%	0.5%	2.3%	0.1%	7.6%	3.1%	4.6%	0.9%	0.4%	16.3%	7.9%
553	50	4	3.0%	33.1%	35.4%	0.0%	0.0%	0.0%	0.0%	0.0%	0.2%	19.9%	8.2%	0.0%	0.0%	0.0%	0.0%	0.0%
554	50	68	2.9%	31.5%	13.1%	1.2%	0.8%	1.4%	0.4%	2.2%	0.1%	7.9%	3.3%	5.7%	0.7%	0.0%	0.0%	28.8%
555	50	469	3.7%	40.5%	13.8%	1.2%	0.9%	1.5%	0.5%	2.3%	0.0%	4.7%	2.0%	2.9%	0.2%	0.5%	19.5%	5.8%
556	50	381	2.9%	31.3%	17.6%	1.3%	0.9%	1.5%	0.5%	2.4%	0.1%	7.6%	3.2%	4.6%	0.9%	0.4%	16.8%	8.2%
557	50	469	3.7%	40.5%	13.8%	1.2%	0.9%	1.5%	0.5%	2.3%	0.0%	4.7%	2.0%	2.9%	0.2%	0.5%	19.5%	5.8%
558	50	530	2.7%	29.7%	16.6%	1.1%	0.8%	1.3%	0.4%	2.1%	0.1%	10.0%	4.2%	6.1%	0.9%	0.4%	17.3%	6.3%
559	50	158	5.7%	62.1%	12.8%	1.5%	1.1%	1.8%	0.6%	2.8%	0.1%	5.8%	2.4%	2.8%	0.7%	0.0%	0.0%	0.0%
560	50	154	4.4%	48.7%	21.8%	1.4%	1.0%	1.7%	0.5%	2.6%	0.1%	7.6%	3.2%	4.2%	0.8%	0.0%	0.0%	2.0%
561	50	335	4.5%	49.6%	21.2%	1.3%	0.9%	1.5%	0.5%	2.4%	0.1%	6.7%	2.8%	3.2%	0.5%	0.0%	1.3%	3.3%
562	50	262	5.0%	55.0%	13.6%	1.7%	1.2%	1.9%	0.6%	3.1%	0.1%	6.5%	2.7%	3.1%	0.7%	0.0%	1.7%	3.1%
563	50	272	5.4%	59.5%	15.9%	1.6%	1.2%	1.9%	0.6%	3.0%	0.1%	5.0%	2.1%	2.3%	0.5%	0.0%	0.0%	0.9%
564	50	212	4.3%	47.0%	22.6%	1.3%	0.9%	1.5%	0.5%	2.4%	0.1%	8.2%	3.4%	4.6%	0.8%	0.0%	0.0%	2.5%
565	50	104	3.9%	43.0%	17.3%	2.1%	1.5%	2.4%	0.8%	3.8%	0.1%	7.8%	3.2%	3.5%	0.6%	0.1%	4.3%	5.6%
566	50	237	5.0%	54.5%	20.6%	1.7%	1.2%	1.9%	0.6%	3.1%	0.0%	4.0%	1.7%	1.2%	0.2%	0.0%	1.9%	2.4%
567	50	12	5.2%	57.1%	21.3%	1.2%	0.9%	1.4%	0.4%	2.2%	0.1%	6.3%	2.6%	1.2%	0.1%	0.0%	0.0%	0.0%
568	50	50	3.0%	32.9%	11.2%	2.0%	1.4%	2.4%	0.7%	3.8%	0.2%	15.2%	6.3%	6.4%	1.4%	0.0%	0.0%	13.2%
569	50	4	2.7%	29.4%	31.4%	0.9%	0.6%	1.1%	0.3%	1.7%	0.2%	17.6%	7.3%	6.1%	0.8%	0.0%	0.0%	0.0%
570	50	10	3.7%	41.0%	19.1%	2.7%	1.9%	3.2%	1.0%	5.1%	0.1%	10.1%	4.2%	6.0%	1.7%	0.0%	0.0%	0.0%
571	50	118	3.3%	36.5%	19.8%	0.9%	0.6%	1.0%	0.3%	1.6%	0.1%	8.0%	3.3%	4.0%	0.4%	0.0%	0.0%	20.0%
572	50	14	1.5%	16.9%	9.7%	0.8%	0.5%	0.9%	0.3%	1.4%	0.1%	11.0%	4.6%	5.2%	1.2%	0.0%	0.0%	45.9%
573	50	110	3.1%	33.5%	18.3%	0.6%	0.4%	0.7%	0.2%	1.1%	0.1%	7.5%	3.1%	3.7%	0.4%	0.0%	0.0%	27.4%
574	50	60	3.2%	34.7%	12.1%	1.9%	1.3%	2.2%	0.7%	3.5%	0.2%	15.2%	6.3%	6.5%	1.3%	0.0%	0.0%	11.0%
575	50	7	4.5%	48.9%	20.6%	1.2%	0.8%	1.4%	0.4%	2.2%	0.1%	11.6%	4.8%	3.0%	0.6%	0.0%	0.0%	0.0%
576	50	81	3.5%	38.2%	12.5%	2.0%	1.4%	2.3%	0.7%	3.7%	0.1%	13.2%	5.5%	5.9%	1.1%	0.0%	0.0%	10.0%
577	50	10	1.1%	12.4%	13.3%	0.0%	0.0%	0.0%	0.0%	0.0%	0.1%	7.5%	3.1%	0.0%	0.0%	0.0%	0.0%	62.6%
578	50	26	3.1%	34.5%	11.1%	1.6%	1.1%	1.9%	0.6%	3.0%	0.1%	10.5%	4.3%	5.2%	0.4%	0.0%	0.0%	22.6%
579	50	4	2.8%	30.7%	32.8%	1.2%	0.9%	1.4%	0.4%	2.2%	0.2%	18.5%	7.7%	1.1%	0.0%	0.0%	0.0%	0.0%
580	50	14	2.6%	28.8%	9.9%	0.5%	0.4%	0.6%	0.2%	1.0%	0.1%	5.6%	2.3%	1.0%	0.0%	0.0%	0.0%	46.9%
581	50	17	2.0%	22.1%	8.2%	1.3%	0.9%	1.6%	0.5%	2.5%	0.1%	13.6%	5.6%	7.3%	0.3%	0.0%	0.0%	34.0%
582	50	165	4.7%	51.5%	17.9%	0.9%	0.6%	1.0%	0.3%	1.7%	0.1%	9.6%	4.0%	6.0%	0.4%	0.0%	0.0%	1.4%
583	50	153	4.7%	51.9%	18.2%	0.8%	0.5%	0.9%	0.3%	1.4%	0.1%	10.2%	4.2%	6.4%	0.4%	0.0%	0.0%	0.0%
584	50	153	4.7%	51.9%	18.2%	0.8%	0.5%	0.9%	0.3%	1.4%	0.1%	10.2%	4.2%	6.4%	0.4%	0.0%	0.0%	0.0%
585	50	303	4.1%	45.4%	20.9%	1.6%	1.1%	1.8%	0.6%	2.9%	0.1%	10.7%	4.4%	5.7%	0.5%	0.0%	0.0%	0.0%
586	50	214	4.3%	47.2%	14.4%	1.1%	0.8%	1.3%	0.4%	2.1%	0.1%	13.9%	5.8%	7.8%	0.7%	0.0%	0.0%	0.0%
587	50	79	3.5%	38.5%	32.3%	4.0%	2.8%	4.7%	1.5%	7.5%	0.0%	3.0%	1.2%	0.9%	0.1%	0.0%	0.0%	0.0%
588	70	797	4.0%	43.8%	24.2%	1.7%	1.2%	2.0%	0.6%	3.2%	0.1%	8.6%	3.6%	4.3%	1.0%	0.0%	1.7%	0.0%
589	70	353	3.1%	33.6%	19.1%	2.2%	1.5%	2.6%	0.8%	4.1%	0.1%	12.1%	5.0%	7.7%	2.2%	0.1%	5.9%	0.0%
590	70	797	4.0%	43.8%	24.2%	1.7%	1.2%	2.0%	0.6%	3.2%	0.1%	8.6%	3.6%	4.3%	1.0%	0.0%	1.7%	0.0%
591	70	600	3.4%	36.8%	18.5%	2.2%	1.6%	2.6%	0.8%	4.2%	0.1%	11.7%	4.9%	6.8%	1.6%	0.1%	4.7%	0.0%
594	50	202	2.7%	29.5%	12.0%	1.0%	0.7%	1.1%	0.3%	1.8%	0.1%	9.5%	3.9%	4.8%	0.4%	0.5%	19.6%	12.2%
595	50	281	3.2%	35.0%	17.4%	1.8%	1.3%	2.1%	0.7%	3.4%	0.1%	8.2%	3.4%	3.6%	0.7%	0.4%	18.0%	0.7%
596	50	167	2.7%	29.2%	11.3%	0.8%	0.5%	0.9%	0.3%	1.4%	0.1%	8.8%	3.6%	4.7%	0.3%	0.6%	23.7%	11.3%
597	50	384	3.3%	36.4%	19.6%	1.7%	1.2%	2.0%	0.6%	3.2%	0.1%	8.8%	3.6%	4.6%	0.7%	0.3%	13.1%	0.5%
598	50	232	3.3%	36.0%	12.5%	1.2%	0.8%	1.4%	0.4%	2.2%	0.1%	11.4%	4.7%	6.1%	0.4%	0.3%	11.2%	8.1%
599	50	246	3.2%	34.6%	23.7%	1.3%	0.9%	1.6%	0.5%	2.5%	0.1%	9.2%	3.8%	5.5%	0.9%	0.3%	11.2%	0.8%
600	50	206	4.0%	43.7%	27.2%	1.1%	0.8%	1.3%	0.4%	2.1%	0.1%	9.0%	3.7%	6.2%	0.4%	0.0%	0.0%	0.0%
601	50	214	3.7%	40.9%	27.8%	1.3%	0.9%	1.5%	0.5%	2.4%	0.1%	10.1%	4.2%	5.8%	0.7%	0.0%	0.0%	0.0%
602	50	138	3.4%	37.7%	23.1%	1.6%	1.1%	1.9%	0.6%	3.0%	0.1%	11.0%	4.6%	6.8%	0.8%	0.0%	0.0%	4.2%
603	50	6	1.9%	21.4%	22.9%	6.9%	4.9%	8.1%	2.5%	12.8%	0.1%	12.8%	5.3%	0.3%	0.1%	0.0%	0.0%	0.0%
604	50	213	3.6%	39.6%	19.8%	2.0%	1.4%	2.3%	0.7%	3.7%	0.1%	11.9%	4.9%	6.5%	0.8%	0.0%	0.0%	2.7%
605	50	206	3.7%	41.1%	20.5%	1.8%	1.3%	2.2%	0.7%	3.4%	0.1%	12.4%	5.1%	6.8%	0.8%	0.0%	0.0%	0.0%
606	50	28	4.1%	45.5%	16.5%	2.7%	1.9%	3.1%	1.0%	5.0%	0.1%	11.7%	4.8%	3.3%	0.3%	0.0%	0.0%	0.0%
607	50	4	3.0%	33.2%	35.4%	0.0%	0.0%	0.0%	0.0%	0.0%	0.2%	19.9%	8.3%	0.0%	0.0%	0.0%	0.0%	0.0%
608	50	314	3.0%	33.4%	11.4%	1.5%	1.0%	1.7%	0.5%	2.7%	0.1%	6.3%	2.6%	2.5%	0.6%	0.7%	29.1%	2.7%

Traffic Flows and Breakdown by 16 Vehicle Classes (Year 2036)

Link No.	Speed Limit	Total Vehicle	19 - Motorcycles (MC)	01 - Private Cars (PC)	03 - Taxi	14 - Non-franchised Bus <=6.4t	15 - Non-franchised Bus 6.4-15t	16 - Non-franchised Bus >15t	12 - Private Light Bus <=3.5t	13 - Private Light Bus >3.5t	04 - Light Goods Vehicles <=2.5t	05 - Lt Goods Vehicles 2.5-3.5t	06 - Light Goods Vehicles >3.5t	07 - Heavy Goods Vehicles <=15t	08 - Heavy Goods Vehicles >15t	17 - Franchised Bus (SD)	18 - Franchised Bus (DD)	11 - Public Light Buses
	km/hr	0600-0700																
609	50	497	3.1%	33.8%	18.3%	0.8%	0.6%	1.0%	0.3%	1.5%	0.1%	7.8%	3.2%	5.0%	0.5%	0.4%	16.4%	7.3%
610	50	686	3.0%	33.4%	16.9%	1.1%	0.8%	1.3%	0.4%	2.1%	0.1%	7.5%	3.1%	4.3%	0.5%	0.4%	17.0%	8.1%
611	50	333	1.9%	20.7%	13.0%	1.1%	0.7%	1.2%	0.4%	2.0%	0.1%	6.2%	2.6%	3.7%	0.2%	0.7%	30.4%	15.0%
612	70	267	3.4%	37.0%	16.7%	1.8%	1.3%	2.1%	0.7%	3.3%	0.1%	8.5%	3.5%	2.4%	0.2%	0.0%	0.8%	18.2%
613	70	435	3.7%	40.5%	23.1%	2.7%	1.9%	3.2%	1.0%	5.1%	0.1%	8.3%	3.5%	3.8%	0.7%	0.0%	0.4%	2.0%
614	70	435	3.7%	40.5%	23.1%	2.7%	1.9%	3.2%	1.0%	5.1%	0.1%	8.3%	3.5%	3.8%	0.7%	0.0%	0.4%	2.0%
615	70	267	3.4%	37.0%	16.7%	1.8%	1.3%	2.1%	0.7%	3.3%	0.1%	8.5%	3.5%	2.4%	0.2%	0.0%	0.8%	18.2%
617	50	424	3.1%	34.1%	10.5%	2.0%	1.4%	2.4%	0.7%	3.8%	0.1%	6.5%	2.7%	3.1%	0.1%	0.6%	25.5%	3.1%
618	70	489	4.5%	49.2%	20.2%	1.0%	0.7%	1.2%	0.4%	1.8%	0.1%	8.8%	3.6%	3.9%	0.5%	0.0%	0.0%	4.2%
619	50	777	3.6%	39.2%	15.1%	1.6%	1.2%	1.9%	0.6%	3.1%	0.1%	7.5%	3.1%	4.0%	0.4%	0.4%	15.9%	2.4%
620	50	522	4.1%	45.2%	16.4%	1.8%	1.3%	2.1%	0.6%	3.3%	0.1%	8.4%	3.5%	4.8%	0.4%	0.1%	4.4%	3.5%
621	50	273	3.7%	41.0%	13.5%	1.6%	1.2%	1.9%	0.6%	3.0%	0.1%	6.4%	2.6%	2.3%	0.6%	0.3%	11.0%	10.2%
622	50	568	4.2%	45.8%	16.7%	1.8%	1.2%	2.1%	0.6%	3.3%	0.1%	8.4%	3.5%	4.6%	0.4%	0.1%	4.0%	3.3%
623	50	542	4.2%	45.8%	16.8%	1.7%	1.2%	2.0%	0.6%	3.2%	0.1%	8.4%	3.5%	4.6%	0.5%	0.1%	4.2%	3.1%
624	50	409	4.1%	44.5%	17.4%	1.2%	0.8%	1.4%	0.4%	2.2%	0.1%	9.0%	3.7%	4.7%	0.5%	0.1%	5.6%	4.1%
625	50	427	3.4%	37.0%	13.8%	1.5%	1.1%	1.8%	0.5%	2.8%	0.1%	6.6%	2.7%	2.3%	0.4%	0.2%	7.1%	18.8%
627	50	273	3.7%	41.0%	13.5%	1.6%	1.2%	1.9%	0.6%	3.0%	0.1%	6.4%	2.6%	2.3%	0.6%	0.3%	11.0%	10.2%
628	50	154	2.7%	29.9%	14.5%	1.2%	0.9%	1.5%	0.5%	2.3%	0.1%	6.9%	2.9%	2.3%	0.2%	0.0%	0.0%	34.2%
629	70	489	4.5%	49.2%	20.2%	1.0%	0.7%	1.2%	0.4%	1.8%	0.1%	8.8%	3.6%	3.9%	0.5%	0.0%	0.0%	4.2%
630	70	723	3.8%	41.8%	18.9%	1.9%	1.3%	2.2%	0.7%	3.5%	0.1%	9.8%	4.1%	4.1%	0.5%	0.0%	0.0%	7.3%
631	50	143	3.9%	42.7%	15.6%	2.4%	1.7%	2.8%	0.9%	4.4%	0.1%	6.8%	2.8%	2.7%	0.6%	0.2%	8.7%	3.8%
632	50	189	3.6%	39.7%	13.7%	1.9%	1.4%	2.3%	0.7%	3.6%	0.1%	8.8%	3.6%	2.7%	0.4%	0.2%	10.0%	7.1%
633	50	47	2.4%	26.1%	11.7%	0.9%	0.6%	1.0%	0.3%	1.6%	0.1%	9.0%	3.7%	3.4%	0.7%	0.6%	26.4%	11.5%
634	50	165	3.5%	38.8%	13.3%	1.8%	1.3%	2.1%	0.7%	3.4%	0.1%	9.8%	4.1%	3.1%	0.5%	0.3%	11.4%	5.8%
640	50	52	4.4%	48.5%	21.6%	2.3%	1.6%	2.7%	0.8%	4.2%	0.1%	7.8%	3.2%	2.5%	0.3%	0.0%	0.0%	0.0%
641	50	94	4.1%	45.2%	20.3%	2.0%	1.4%	2.3%	0.7%	3.7%	0.1%	8.7%	3.6%	2.7%	0.2%	0.0%	0.0%	4.9%
642	50	227	3.3%	36.5%	15.6%	1.7%	1.2%	2.0%	0.6%	3.1%	0.1%	8.3%	3.5%	2.9%	0.4%	0.0%	0.0%	20.9%
643	50	288	3.4%	37.7%	17.1%	1.8%	1.3%	2.1%	0.6%	3.3%	0.1%	8.7%	3.6%	3.3%	0.5%	0.0%	0.0%	16.5%
644	50	194	3.1%	34.1%	15.5%	1.7%	1.2%	2.0%	0.6%	3.1%	0.1%	8.7%	3.6%	3.6%	0.7%	0.0%	0.0%	22.1%
645	50	93	3.7%	40.2%	19.1%	2.1%	1.5%	2.5%	0.8%	4.0%	0.1%	12.4%	5.1%	5.4%	1.3%	0.0%	0.0%	1.7%
646	50	25	4.0%	43.8%	22.1%	1.3%	0.9%	1.6%	0.5%	2.5%	0.1%	12.2%	5.1%	5.3%	0.6%	0.0%	0.0%	0.0%
647	50	132	2.8%	30.4%	10.5%	1.9%	1.3%	2.2%	0.7%	3.5%	0.1%	12.8%	5.3%	7.0%	0.2%	0.1%	3.4%	17.8%
648	50	272	2.9%	31.8%	14.3%	2.4%	1.7%	2.8%	0.9%	4.4%	0.1%	11.5%	4.8%	5.4%	0.1%	0.0%	1.7%	15.2%
649	50	236	3.2%	35.1%	16.0%	2.7%	1.9%	3.2%	1.0%	5.0%	0.1%	12.8%	5.3%	6.0%	0.2%	0.0%	1.9%	5.6%
650	50	235	2.9%	32.1%	15.6%	3.2%	2.3%	3.8%	1.2%	6.0%	0.1%	13.2%	5.5%	4.7%	0.1%	0.0%	1.9%	7.4%
651	50	65	4.1%	45.1%	17.1%	0.7%	0.5%	0.8%	0.2%	1.2%	0.1%	14.3%	5.9%	9.4%	0.4%	0.0%	0.0%	0.0%
652	50	64	3.1%	34.1%	15.4%	2.5%	1.8%	3.0%	0.9%	4.7%	0.2%	15.9%	6.6%	5.0%	0.1%	0.0%	0.0%	6.6%
653	50	49	5.1%	56.5%	18.2%	2.1%	1.5%	2.5%	0.8%	3.9%	0.1%	4.9%	2.1%	2.2%	0.2%	0.0%	0.0%	0.0%
654	50	5	2.9%	31.5%	29.8%	1.1%	0.8%	1.3%	0.4%	2.0%	0.2%	16.8%	7.0%	4.8%	1.5%	0.0%	0.0%	0.0%
657	50	58	5.0%	54.6%	18.2%	2.3%	1.6%	2.7%	0.8%	4.2%	0.1%	6.2%	2.6%	1.7%	0.2%	0.0%	0.0%	0.0%
658	50	50	4.8%	53.0%	23.6%	1.2%	0.9%	1.4%	0.4%	2.3%	0.1%	7.3%	3.0%	1.9%	0.1%	0.0%	0.0%	0.0%
659	50	47	5.1%	56.2%	18.5%	2.5%	1.8%	2.9%	0.9%	4.6%	0.0%	3.5%	1.5%	2.4%	0.1%	0.0%	0.0%	0.0%
660	50	18	4.1%	45.3%	19.3%	4.4%	3.1%	5.1%	1.6%	8.1%	0.0%	4.4%	1.8%	2.7%	0.1%	0.0%	0.0%	0.0%
661	50	138	3.7%	40.9%	19.4%	2.3%	1.6%	2.7%	0.9%	4.3%	0.1%	8.7%	3.6%	6.3%	0.6%	0.1%	4.6%	0.0%
662	50	148	4.3%	47.2%	25.2%	2.0%	1.4%	2.4%	0.7%	3.8%	0.1%	5.6%	2.3%	4.9%	0.1%	0.0%	0.0%	0.0%
665	70	48	4.4%	47.8%	17.4%	3.8%	2.7%	4.5%	1.4%	7.1%	0.1%	5.1%	2.1%	3.1%	0.5%	0.0%	0.0%	0.0%
669	70	286	3.1%	33.6%	22.0%	3.7%	2.6%	4.3%	1.3%	6.9%	0.1%	9.0%	3.7%	5.2%	1.3%	0.1%	3.0%	0.0%
670	50	183	3.2%	35.3%	24.7%	1.8%	1.3%	2.1%	0.7%	3.4%	0.1%	10.5%	4.3%	6.0%	1.8%	0.1%	4.7%	0.0%
671	70	103	2.8%	30.6%	17.3%	7.0%	5.0%	8.2%	2.6%	13.0%	0.1%	6.5%	2.7%	3.7%	0.5%	0.0%	0.0%	0.0%
672	70	151	3.3%	36.1%	17.3%	6.0%	4.2%	7.0%	2.2%	11.2%	0.1%	6.1%	2.5%	3.5%	0.5%	0.0%	0.0%	0.0%
674	50	462	4.6%	50.9%	20.1%	1.8%	1.3%	2.1%	0.7%	3.4%	0.1%	7.5%	3.1%	2.6%	0.2%	0.0%	1.4%	0.3%
675	50	150	4.2%	45.7%	23.0%	1.9%	1.3%	2.2%	0.7%	3.5%	0.1%	6.9%	2.9%	2.1%	0.2%	0.1%	4.3%	1.0%
676	50	39	4.8%	52.5%	20.2%	2.6%	1.8%	3.0%	0.9%	4.8%	0.1%	5.6%	2.3%	1.4%	0.1%	0.0%	0.0%	0.0%
677	50	28	4.8%	52.6%	24.0%	1.5%	1.1%	1.8%	0.6%	2.9%	0.1%	6.2%	2.6%	1.7%	0.1%	0.0%	0.0%	0.0%
678	50	73	3.6%	39.9%	18.8%	1.8%	1.3%	2.2%	0.7%	3.4%	0.2%	14.7%	6.1%	6.6%	0.8%	0.0%	0.0%	0.0%
679	50	65	3.8%	42.1%	23.6%	0.4%	0.3%	0.5%	0.1%	0.7%	0.1%	12.2%	5.1%	10.4%	0.7%	0.0%	0.0%	0.0%
680	50	90	3.7%	40.8%	14.6%	1.1%	0.8%	1.3%	0.4%	2.1%	0.1%	8.0%	3.3%	3.2%	0.5%	0.0%	0.0%	20.2%
681	50	128	4.4%	47.9%	17.8%	1.1%	0.8%	1.3%	0.4%	2.1%	0.1%	10.0%	4.1%	6.4%	0.3%	0.0%	0.0%	3.3%
682	50	29	3.4%	37.7%	37.8%	0.8%	0.6%	1.0%	0.3%	1.6%	0.1%	9.1%	3.8%	3.2%	0.6%	0.0%	0.0%	0.0%
683	50	57	3.0%	32.9%	18.3%	3.0%	2.1%	3.6%	1.1%	5.6%	0.1%	14.4%	6.0%	7.0%	0.1%	0.0%	0.0%	2.7%
684	50	58	4.9%	53.4%	20.5%	1.7%	1.2%	2.0%	0.6%	3.2%	0.1%	6.7%	2.8%	2.5%	0.4%	0.0%	0.0%	0.0%
685	50	101	4.0%	43.9%	19.8%	1.5%	1.1%	1.8%	0.5%	2.8%	0.1%	12.5%	5.2%	6.0%	0.8%	0.0%	0.0%	0.0%
686	50	200	3.1%	33.7%	14.1%	1.2%	0.9%	1.4%	0.4%	2.2%	0.1%	13.5%	5.6%	9.1%	0.4%	0.1%	2.3%	11.8%
687	50	60	3.0%	32.8%	33.2%	1.0%	0.7%	1.2%	0.4%	1.9%	0.1%	14.1%	5.8%	5.5%	0.1%	0.0%	0.0%	0.0%
688	50	57	4.1%	45.4%	25.2%	1.9%	1.4%	2.3%	0.7%	3.6%	0.1%	6.4%	2.7%	2.8%	0.0%	0.1%	3.3%	0.0%
689	50	157	4.6%	50.3%	18.5%	1.7%	1.2%	2.0%	0.6%	3.1%	0.1%	6.3%	2.6%	2.3%	0.2%	0.1%	2.9%	3.7%
690	50	157	4.6%	50.1%	18.4%	1.7%	1.2%	2.1%	0.6%	3.3%	0.1%	6.3%	2.6%	2.2%	0.2%	0.1%	2.9%	3.7%
691	50	132	3.5%	38.8%	28.8%	1.5%	1.1%	1.8%	0.6%	2.8%	0.1%	10.6%	4.4%	4.4%	0.1%	0.0%	1.4%	0.0%
692	50	132	3.5%	38.8%	28.8%	1.5%	1.1%	1.8%	0.6%	2.8%	0.1%	10.6%	4.4%	4.4%	0.1%	0.0%	1.4%	0.0%
693	50	65	3.9%	42.9%	9.9%	1.1%	0.8%	1.3%	0.4%	2.0%	0.2%	21.4%	8.9%	6.7%	0.6%	0.0%	0.0%	0.0%
695	50	166	3.2%	34.8%	28.2%	1.4%	1.0%	1.7%	0.5%	2.7%	0.1%	14.0%	5.8%	5.2%	0.0%	0.0%	1.1%	0.0%
696	50	4	3.0%	33.2%	35.4%	0.0%	0.0%	0.0%	0.0%	0.0%	0.2%	19.9%	8.3%	0.0%	0.0%	0.0%	0.0%	0.0%
697	50	72	3.8%	42.1%	19.4%	1.7%	1.2%	2.0%	0.6%	3.1%	0.1%	6.2%	2.6%	5.1%	0.3%	0.2%	9.5%	2.2%
698	70	243	5.1%	56.3%	8.5%	1.6%	1.1%	1.9%	0.6%	3.0%	0.1%	8.8%	3.6%	6.1%	0.0%	0.1%	3.1%	0.0%
699	50	102	0.1%	1.3%	1.4%	0.0%	0.0%	0.0%	0.0%	0.0%	0.0%	0.8%	0.3%	0.0%	0.0%	2.1%	88.8%	5.3%
700	70	923	3.3%	36.3%	22.5%	1.3%	0.9%	1.5%	0.5%	2.4%	0.1%	7.1%	3.0%	3.0%	0.2%	0.2%	6.8%	10.9%
701	70	311	3.5%	38.9%	11.1%	3.2%	2.3%	3.8%	1.2%	6.0%	0.1%	12.1%	5.0%	6.6%	0.6%	0.1%	3.0%	2.5%
702	70	940	3.3%	36.3%	23.1%	1.3%	1.0%	1.6%	0.5%	2.5%	0.1%	6.9%	2.9%	2.9%	0.2%	0.2%	6.7%	10.7%
704	70	1027	3.3%	36.4%	18.5%	0.9%	0.7%	1.1%	0.3%	1.7%	0.1%	6.7%	2.8%	3.5%	0.2%	0.3%	13.7%	9.8%
705	70	1209	3.4%	37.6%	19.6%	0.9%	0.7%	1.1%	0.3%	1.7%	0.1%	6.8%	2.8%	3.5%	0.2%	0.3%	11.9%	9.0%
706	70	715	3.1%	33.8%	21.8%	1.2%	0.8%	1.4%	0.4%	2.2%	0.1%	9.5%	3.9%	3.7%	0.5%	0.1%	5.7%	11.7%
712	50	251	3.5%	38.2%	20.4%	4.4%	3.1%	5.2%	1.6%	8.2%	0.1%	6.4%	2.6%	4.6%	0.4%	0.0%	0.6%	0.6%
713	50	12	1.5%	16.3%	14.7%	0.6%	0.4%	0.7%	0.2%	1.1%	0.1%	6.3%	2.6%	2.2%	0.3%	1.2%	51.6%	0.0%
714	50	12	3.1%	34.0%	24.4%	1.6%	1.1%	1.9%	0.6%	3.0%	0.1%	14.2%	5.9%	8.1%	2.0%	0.0%	0.0%	0.0%
715	50	9	2.8%	30.6%	29.1%	1.2%	0.8%	1.4%	0.4%	2.1%	0.2%	15.1%	6.3%	8.3%	1.8%	0.0%	0.0%	0.0%
716	50	54	2.9%	31.7%	24.9%	0.9%	0.6%	1.0%	0.3%	1.6%	0.1%	8.0%	3.3%	3.1%	0.4%	0.5%	20.8%	0.0%
717	50	353	3.7%	40.6%	23.0%	2.4%	1.7%	2.9%	0.9%	4.5%	0.1%	8.1%	3.4%	5.6%	0.4%	0.1%	2.6%	0.0%
718	50	572	3.6%	39.9%	21.3%	2.7%	1.9%	3.1%	1.0%	4.9%	0.1%	8.8%	3.6%	5.6%	0.7%	0.0%	1.8%	0.9%
719	50	296	3.9%	42.6%	19.0%	2.8%	2.0%	3.2%	1.0%	5.1%	0.1%	9.2%	3.8%	4.1%	0.4%	0.0%	0.5%	2.3%
720	50	85	3.7%	40.3%	23.4%	4.1%	2.9%	4.8%	1.5%	7.6%	0.1%	5.5%	2.3%	3.6%	0.5%	0.0%	0.0%	0.0%
721	50	156	2.9%	31.5%	22.1%	2.0%	1.4%	2.4%	0.7%	3.7%	0.1%	5.0%	2.1%	3.0%	0.2%	0.2%	8.9%	13.8%
722	50	167	2.7%	29.8%	22.6%	1.2%	0.9%	1.5%	0.5%	2.3%	0.1%	7.0%	2.9%	4.0%	0.3%	0.2%	9.3%	14.8%
723	50	432	3.2%	35.3%	20.7%	3.3%	2.3%	3.8%	1.2%	6.0%	0.1%	7.2%	3.0%	3.0%	0.3%	0.1%	2.6%	8.0%
724	50	997	3.9%	42.6%	25.8%	1.9%	1.3%	2.2%	0.7%	3.5%	0.1%	6.3%	2.6%	2.8%	0.3%	0.1%	2.3%	3.8%
725	50	97	3.3%	36.7%	18.5%	2.2%	1.6%	2.6%	0.8%	4.1%	0.1%	7.2%	3.0%	1.9%	0.1%	0.3%	11.7%	6.0%
726	50	478	4.5%	49.2%	27.6%	0.6%	0.4%	0.7%	0.2%	1.1%	0.1%	6.8%	2.8%	2.3%	0.1%	0.1%	2.7%	0.9%
727	50	153	4.3%	47.3%	28.5%	0.5%	0.3%	0.6%	0.2%	0.9%	0.1%	9.9%	4.1%	3.2%	0.2%	0.0%	0.0%	0.0%
728	50	68	3.2%	35.2%	17.7%	2.5%	1.8%	2.9%	0.9%	4.6%	0.2%	16.5%	6.9%	6.4%	1.3%	0.0%	0.0%	0.0%
729	50	98	4.3%	47.4%	29.1%	1.4%	1.0%	1.6%	0.5%	2.6%	0.1%	5.6%	2.3%	2.0%	0.1%	0.0%	0.0%	2.0%
730	50	79	3.2%	35.3%	19.8%	3.8%	2.7%	4.5%	1.4%	7.1%	0.1%	9.7%	4.0%	5.0%	1.3%	0.0%	0.0%	1.9%
731	50	140	3.2%	35.1%	19.2%	3.0%	2.1%	3.5%	1.1%	5.5%	0.1%	11.6%	4.8%	5.0%	1.0%	0.1%	2.4%	2.2%
732	50	254	3.8%	41.3%	24.4%	1.7%	1.2%	2.0%	0.6%	3.2%	0.1%	8.4%	3.5%	3.1%	0.2%	0.0%	1.5%	5.0%
733	50	30	2.7%	30.1%	20.1%	1.5%	1.1%	1.8%	0.6%	2.9%	0.2%	19.0%	7.9%	5.1%	0.5%	0.0%	0.0%	6.5%
734	50	5	2.6%	28.1%	30.0%	0.5%	0.4%	0.6%	0.2%	1.0%	0.2%	22.1%	9.2%	4.8%	0.3%	0.0%	0.0%	0.0%
735	50	25	3.6%	39.6%	25.5%	2.5%	1.7%	2.9%	0.9%	4.6%	0.1%	10.6%	4.4%	3.3%	0.2%	0.0%	0.0%	0.0%

Traffic Flows and Breakdown by 16 Vehicle Classes (Year 2036)

Link No.	Speed Limit	Total Vehicle	19 - Motorcycles (MC)	01 - Private Cars (PC)	03 - Taxi	14 - Non-franchised Bus <=6.4t	15 - Non-franchised Bus 6.4-15t	16 - Non-franchised Bus >15t	12 - Private Light Bus <=3.5t	13 - Private Light Bus >3.5t	04 - Light Goods Vehicles <=2.5t	05 - Lt Goods Vehicles 2.5-3.5t	06 - Light Goods Vehicles >3.5t	07 - Heavy Goods Vehicles <=15t	08 - Heavy Goods Vehicles >15t	17 - Franchised Bus (SD)	18 - Franchised Bus (DD)	11 - Public Light Buses
	km/hr	0600-0700																
736	50	193	3.3%	36.3%	24.1%	2.2%	1.5%	2.5%	0.8%	4.0%	0.1%	12.4%	5.2%	4.2%	0.5%	0.0%	0.0%	2.8%
737	50	13	2.0%	22.3%	16.5%	1.5%	1.0%	1.7%	0.5%	2.7%	0.2%	20.8%	8.6%	6.1%	0.8%	0.0%	0.0%	15.2%
738	50	127	2.9%	32.2%	20.9%	3.0%	2.1%	3.5%	1.1%	5.6%	0.1%	13.5%	5.6%	4.5%	0.5%	0.0%	0.0%	4.3%
739	50	99	2.9%	31.4%	21.6%	1.3%	0.9%	1.6%	0.5%	2.5%	0.1%	11.4%	4.7%	3.7%	0.5%	0.1%	3.8%	12.9%
740	50	200	3.4%	37.9%	23.9%	1.3%	0.9%	1.5%	0.5%	2.4%	0.1%	13.1%	5.4%	3.4%	0.2%	0.1%	2.5%	3.5%
741	50	79	3.0%	33.4%	21.3%	2.0%	1.4%	2.4%	0.7%	3.8%	0.1%	12.1%	5.0%	3.4%	0.2%	0.0%	0.0%	11.2%
742	50	99	3.3%	36.0%	18.5%	1.4%	1.0%	1.6%	0.5%	2.6%	0.0%	2.9%	1.2%	0.9%	0.1%	0.2%	6.9%	23.0%
743	50	130	3.3%	36.7%	18.9%	2.0%	1.4%	2.4%	0.7%	3.7%	0.0%	4.6%	1.9%	1.3%	0.1%	0.1%	5.2%	17.5%
745	50	132	3.0%	33.0%	23.3%	2.0%	1.4%	2.4%	0.7%	3.8%	0.1%	12.9%	5.3%	3.8%	0.4%	0.1%	2.6%	5.2%
746	50	56	2.0%	21.7%	9.5%	2.6%	1.9%	3.1%	1.0%	4.9%	0.1%	13.9%	5.8%	3.7%	0.0%	0.2%	6.8%	22.9%
749	70	1474	4.7%	51.9%	10.0%	2.5%	1.8%	2.9%	0.9%	4.6%	0.1%	7.7%	3.2%	5.2%	0.2%	0.1%	3.2%	1.1%
750	70	1524	4.1%	45.1%	12.5%	2.9%	2.1%	3.4%	1.1%	5.5%	0.1%	9.8%	4.1%	5.6%	0.6%	0.0%	2.0%	1.1%
751	70	554	4.6%	50.7%	22.0%	1.0%	0.7%	1.2%	0.4%	1.8%	0.1%	8.7%	3.6%	5.0%	0.3%	0.0%	0.0%	0.0%
752	70	460	3.4%	37.1%	23.9%	2.0%	1.4%	2.3%	0.7%	3.6%	0.1%	12.6%	5.2%	4.8%	0.4%	0.1%	2.3%	0.0%
753	70	573	4.4%	48.3%	20.6%	0.9%	0.7%	1.1%	0.3%	1.8%	0.1%	11.2%	4.6%	4.4%	0.4%	0.0%	1.1%	0.0%
754	70	460	3.7%	41.0%	23.5%	2.5%	1.8%	2.9%	0.9%	4.6%	0.1%	8.9%	3.7%	3.8%	0.7%	0.0%	1.7%	0.0%
755	70	171	4.2%	45.7%	18.3%	1.1%	0.8%	1.3%	0.4%	2.0%	0.1%	14.3%	5.9%	5.2%	0.7%	0.0%	0.0%	0.0%
756	70	166	3.5%	38.1%	23.8%	1.5%	1.0%	1.7%	0.5%	2.7%	0.1%	11.0%	4.6%	5.4%	1.1%	0.1%	4.8%	0.0%
757	50	183	3.5%	38.5%	24.0%	3.7%	2.6%	4.4%	1.4%	7.0%	0.1%	7.7%	3.2%	3.3%	0.6%	0.0%	0.0%	0.0%
759	50	272	4.5%	49.8%	24.9%	1.0%	0.7%	1.2%	0.4%	1.9%	0.1%	7.5%	3.1%	2.6%	0.2%	0.0%	0.0%	2.1%
760	50	203	3.9%	43.3%	28.3%	1.8%	1.2%	2.1%	0.6%	3.3%	0.1%	7.4%	3.1%	2.2%	0.1%	0.0%	1.1%	1.5%
761	50	265	4.2%	46.0%	25.6%	1.3%	0.9%	1.5%	0.5%	2.3%	0.1%	8.6%	3.6%	3.9%	0.2%	0.0%	0.3%	1.2%
777	70	888	4.8%	52.4%	8.9%	2.5%	1.8%	2.9%	0.9%	4.7%	0.1%	7.3%	3.0%	5.3%	0.1%	0.1%	4.3%	0.9%
778	50	24	3.4%	37.3%	24.6%	2.8%	1.9%	3.2%	1.0%	5.1%	0.1%	10.0%	4.1%	5.6%	0.8%	0.0%	0.0%	0.0%
779	50	643	3.4%	37.5%	24.0%	2.5%	1.7%	2.9%	0.9%	4.6%	0.1%	11.2%	4.7%	4.4%	0.5%	0.0%	1.6%	0.0%
780	50	721	4.5%	49.7%	22.1%	0.9%	0.7%	1.1%	0.3%	1.8%	0.1%	8.9%	3.7%	5.0%	0.3%	0.0%	0.8%	0.0%
781	50	90	4.5%	49.5%	23.8%	0.7%	0.5%	0.9%	0.3%	1.4%	0.1%	10.4%	4.3%	3.5%	0.2%	0.0%	0.0%	0.0%
782	50	53	3.6%	39.2%	20.1%	2.3%	1.6%	2.7%	0.8%	4.3%	0.1%	13.9%	5.7%	4.8%	0.7%	0.0%	0.0%	0.0%
783	50	203	3.9%	43.3%	28.3%	1.8%	1.2%	2.1%	0.6%	3.3%	0.1%	7.4%	3.1%	2.2%	0.1%	0.0%	1.1%	1.5%
784	50	229	3.9%	43.1%	25.0%	1.7%	1.2%	2.0%	0.6%	3.2%	0.1%	9.2%	3.8%	4.2%	0.3%	0.0%	0.3%	1.3%
785	50	146	3.9%	43.1%	29.3%	1.5%	1.1%	1.8%	0.6%	2.9%	0.1%	7.0%	2.9%	2.1%	0.0%	0.0%	1.5%	2.1%
786	50	264	3.9%	42.8%	26.6%	1.8%	1.3%	2.2%	0.7%	3.4%	0.1%	8.3%	3.4%	3.7%	0.3%	0.0%	0.3%	1.2%
787	50	308	3.5%	38.4%	24.7%	2.3%	1.7%	2.8%	0.9%	4.4%	0.1%	10.7%	4.5%	4.7%	0.4%	0.0%	0.0%	1.0%
788	50	441	3.4%	37.3%	24.3%	2.3%	1.7%	2.7%	0.9%	4.3%	0.1%	11.1%	4.6%	4.4%	0.4%	0.1%	2.4%	0.0%
789	50	827	4.4%	48.4%	22.8%	1.0%	0.7%	1.2%	0.4%	1.9%	0.1%	9.0%	3.7%	5.0%	0.3%	0.0%	0.7%	0.4%
790	50	443	3.5%	38.8%	25.0%	2.2%	1.5%	2.5%	0.8%	4.0%	0.1%	10.5%	4.4%	3.9%	0.3%	0.1%	2.4%	0.0%
791	50	734	4.5%	49.0%	22.9%	1.0%	0.7%	1.2%	0.4%	1.8%	0.1%	8.8%	3.6%	4.7%	0.2%	0.0%	0.8%	0.4%
792	50	127	3.6%	39.2%	25.0%	2.1%	1.5%	2.5%	0.8%	3.9%	0.1%	11.0%	4.5%	4.8%	0.3%	0.0%	0.6%	0.0%
793	50	318	3.8%	41.8%	25.8%	1.7%	1.2%	2.0%	0.6%	3.2%	0.1%	9.6%	4.0%	4.1%	0.2%	0.0%	0.7%	1.0%
794	50	164	3.9%	42.7%	25.7%	1.3%	0.9%	1.5%	0.5%	2.4%	0.1%	8.5%	3.5%	2.8%	0.0%	0.1%	4.1%	1.9%
795	50	448	3.6%	39.8%	26.5%	1.6%	1.2%	1.9%	0.6%	3.0%	0.1%	10.8%	4.5%	4.9%	0.2%	0.0%	0.5%	0.7%
796	50	250	3.6%	39.0%	23.3%	1.8%	1.3%	2.1%	0.6%	3.3%	0.1%	11.6%	4.8%	3.9%	0.2%	0.1%	2.7%	1.7%
797	50	320	3.5%	38.5%	28.7%	1.7%	1.2%	2.0%	0.6%	3.2%	0.1%	9.9%	4.1%	4.8%	0.1%	0.0%	0.7%	1.0%
798	50	166	4.1%	44.6%	21.9%	1.9%	1.3%	2.2%	0.7%	3.4%	0.1%	9.7%	4.0%	4.2%	0.2%	0.0%	0.0%	1.9%
799	50	281	3.0%	33.4%	24.9%	1.3%	0.9%	1.5%	0.5%	2.4%	0.1%	8.1%	3.3%	5.5%	0.2%	0.2%	7.5%	7.1%
800	50	299	2.5%	27.3%	10.7%	1.1%	0.8%	1.3%	0.4%	2.0%	0.1%	6.1%	2.5%	3.5%	0.2%	0.9%	36.0%	4.7%
801	50	553	4.4%	48.2%	14.4%	1.4%	1.0%	1.6%	0.5%	2.5%	0.1%	8.8%	3.6%	4.8%	0.4%	0.1%	4.0%	4.3%
802	50	724	4.3%	47.6%	15.3%	1.3%	0.9%	1.5%	0.5%	2.4%	0.1%	10.1%	4.2%	4.9%	0.5%	0.1%	3.1%	3.3%
803	50	413	2.3%	25.2%	12.4%	1.6%	1.2%	1.9%	0.6%	3.1%	0.1%	6.6%	2.7%	2.7%	0.1%	0.8%	34.5%	4.2%
804	50	490	3.2%	34.9%	18.1%	1.9%	1.4%	2.3%	0.7%	3.6%	0.1%	11.3%	4.7%	5.4%	0.8%	0.1%	4.5%	7.0%
805	50	416	2.4%	26.8%	16.1%	1.8%	1.3%	2.1%	0.7%	3.4%	0.1%	10.7%	4.4%	4.2%	0.4%	0.4%	15.8%	9.4%
806	50	656	3.3%	35.7%	19.5%	1.8%	1.3%	2.1%	0.7%	3.4%	0.1%	11.3%	4.7%	5.4%	0.8%	0.1%	4.6%	5.2%
807	50	483	2.7%	29.2%	18.0%	2.2%	1.6%	2.6%	0.8%	4.1%	0.1%	10.2%	4.2%	3.3%	0.2%	0.4%	15.6%	5.0%
808	50	262	4.3%	47.7%	22.8%	0.9%	0.6%	1.0%	0.3%	1.6%	0.1%	10.7%	4.4%	5.1%	0.3%	0.0%	0.0%	0.0%
809	50	23	3.0%	32.5%	18.3%	2.0%	1.4%	2.3%	0.7%	3.7%	0.2%	19.6%	8.1%	8.1%	0.1%	0.0%	0.0%	0.0%
814	50	422	3.7%	40.8%	25.4%	1.8%	1.3%	2.1%	0.7%	3.4%	0.1%	10.1%	4.2%	3.6%	0.3%	0.1%	2.5%	0.0%
815	50	312	3.8%	42.2%	18.4%	2.1%	1.5%	2.4%	0.8%	3.8%	0.1%	11.7%	4.8%	8.1%	0.2%	0.0%	0.0%	0.0%
816	50	498	3.7%	41.0%	25.0%	1.5%	1.0%	1.7%	0.5%	2.7%	0.1%	11.2%	4.6%	4.2%	0.2%	0.1%	2.1%	0.2%
817	50	300	4.0%	43.6%	19.2%	1.9%	1.3%	2.2%	0.7%	3.5%	0.1%	10.8%	4.5%	8.2%	0.2%	0.0%	0.0%	0.0%
818	70	1141	4.8%	52.3%	9.8%	2.9%	2.1%	3.5%	1.1%	5.5%	0.1%	7.3%	3.0%	2.5%	0.2%	0.1%	3.8%	1.1%
819	70	1099	4.4%	48.3%	10.1%	3.5%	2.5%	4.1%	1.3%	6.5%	0.1%	7.9%	3.3%	4.2%	0.5%	0.1%	2.4%	1.1%
820	70	1405	4.4%	48.5%	10.4%	3.2%	2.2%	3.7%	1.2%	5.9%	0.1%	9.2%	3.8%	3.0%	0.1%	0.1%	3.4%	0.9%
821	70	1212	4.4%	47.9%	11.6%	3.3%	2.3%	3.9%	1.2%	6.1%	0.1%	8.0%	3.3%	4.3%	0.4%	0.1%	2.2%	1.0%
822	70	831	4.0%	43.9%	15.0%	2.6%	1.8%	3.0%	0.9%	4.8%	0.1%	9.8%	4.1%	5.6%	0.6%	0.1%	2.4%	1.4%
823	70	658	5.1%	55.5%	10.1%	2.5%	1.8%	2.9%	0.9%	4.6%	0.1%	7.6%	3.2%	2.3%	0.2%	0.0%	1.4%	2.0%
824	50	294	2.7%	29.4%	6.4%	4.4%	3.1%	5.1%	1.6%	8.1%	0.1%	7.2%	3.0%	1.9%	0.3%	0.2%	8.3%	18.3%
825	50	103	3.3%	36.3%	7.8%	3.8%	2.7%	4.5%	1.4%	7.1%	0.1%	8.6%	3.6%	7.4%	0.0%	0.1%	2.2%	11.2%
826	70	748	3.9%	42.4%	10.7%	3.8%	2.7%	4.4%	1.4%	7.0%	0.1%	10.5%	4.4%	3.6%	0.1%	0.1%	5.1%	0.0%
827	70	382	5.1%	56.5%	4.2%	4.9%	3.5%	5.8%	1.8%	9.1%	0.0%	3.9%	1.6%	1.5%	0.0%	0.0%	1.9%	0.0%
828	50	49	2.8%	30.5%	7.1%	7.7%	5.4%	9.0%	2.8%	14.2%	0.1%	4.8%	2.0%	13.5%	0.1%	0.0%	0.0%	0.0%
829	50	180	7.6%	83.4%	7.9%	0.0%	0.0%	0.0%	0.0%	0.1%	0.0%	0.4%	0.2%	0.3%	0.0%	0.0%	0.0%	0.0%
830	50	287	3.9%	42.4%	3.8%	1.3%	0.9%	1.5%	0.5%	2.4%	0.1%	9.2%	3.8%	29.9%	0.3%	0.0%	0.0%	0.0%
831	50	74	4.8%	52.2%	6.1%	1.4%	1.0%	1.7%	0.5%	2.7%	0.1%	13.4%	5.6%	9.9%	0.6%	0.0%	0.0%	0.0%
832	50	64	3.8%	42.3%	10.6%	1.8%	1.3%	2.1%	0.7%	3.4%	0.2%	14.6%	6.0%	11.7%	1.5%	0.0%	0.0%	0.0%
833	50	265	4.1%	44.6%	14.6%	2.4%	1.7%	2.8%	0.9%	4.4%	0.1%	8.2%	3.4%	12.5%	0.4%	0.0%	0.0%	0.0%
834	50	335	3.7%	40.9%	22.9%	2.5%	1.7%	2.9%	0.9%	4.6%	0.1%	8.1%	3.3%	5.5%	0.3%	0.1%	2.7%	0.0%
835	50	142	3.4%	37.0%	23.8%	2.8%	2.0%	3.3%	1.0%	5.2%	0.1%	7.0%	2.9%	3.3%	0.3%	0.2%	8.0%	0.0%
836	50	405	2.5%	27.9%	18.2%	1.9%	1.4%	2.3%	0.7%	3.6%	0.1%	10.6%	4.4%	3.5%	0.2%	0.4%	16.3%	6.0%
837	50	171	3.7%	40.2%	24.8%	1.5%	1.0%	1.7%	0.5%	2.7%	0.1%	10.0%	4.1%	3.1%	0.0%	0.1%	4.0%	2.5%
838	50	213	3.3%	35.9%	28.9%	0.9%	0.7%	1.1%	0.3%	1.7%	0.1%	8.3%	3.4%	5.7%	0.3%	0.0%	1.1%	8.3%
839	50	377	2.3%	25.2%	15.7%	1.7%	1.2%	2.0%	0.6%	3.1%	0.1%	10.8%	4.5%	4.1%	0.4%	0.4%	17.5%	10.3%
840	50	37	4.5%	49.0%	22.8%	0.9%	0.7%	1.1%	0.3%	1.7%	0.1%	8.6%	3.5%	6.5%	0.3%	0.0%	0.0%	0.0%
841	50	77	3.3%	36.4%	16.8%	3.6%	2.5%	4.2%	1.3%	6.6%	0.1%	7.7%	3.2%	2.0%	0.0%	0.3%	12.2%	0.0%
842	50	261	2.2%	24.2%	9.0%	1.1%	0.8%	1.3%	0.4%	2.1%	0.1%	5.8%	2.4%	3.0%	0.2%	1.0%	41.1%	5.3%
843	50	335	2.1%	22.6%	11.4%	1.2%	0.8%	1.4%	0.4%	2.2%	0.1%	6.3%	2.6%	2.8%	0.1%	0.9%	39.7%	5.2%
847	50	387	3.9%	43.1%	17.4%	1.0%	0.7%	1.2%	0.4%	1.9%	0.1%	8.0%	3.3%	4.5%	0.5%	0.1%	4.6%	9.3%
848	50	351	4.2%	46.3%	18.5%	1.2%	0.8%	1.4%	0.4%	2.2%	0.1%	8.4%	3.5%	4.7%	0.5%	0.1%	2.4%	5.5%
849	50	52	2.1%	23.5%	8.8%	0.4%	0.3%	0.5%	0.2%	0.8%	0.0%	4.0%	1.7%	1.3%	0.2%	0.1%	5.8%	50.3%
850	50	159	3.9%	43.2%	16.9%	2.8%	2.0%	3.3%	1.0%	5.2%	0.1%	5.7%	2.4%	2.5%	0.6%	0.0%	0.7%	9.7%
851	50	52	2.2%	23.6%	8.8%	0.4%	0.3%	0.5%	0.2%	0.8%	0.0%	4.0%	1.7%	1.3%	0.2%	0.1%	5.8%	50.1%
852	50	87	3.3%	35.7%	16.0%	2.4%	1.7%	2.8%	0.9%	4.4%	0.0%	4.7%	1.9%	2.1%	0.6%	0.0%	1.3%	22.2%
853	50	37	0.9%	9.8%	3.8%	0.2%	0.1%	0.2%	0.1%	0.3%	0.0%	2.5%	1.0%	1.0%	0.2%	0.2%	8.2%	71.4%
854	50	218	4.1%	44.8%	15.6%	2.8%	2.0%	3.3%	1.0%	5.2%	0.1%	5.8%	2.4%	3.2%	0.4%	0.0%	0.5%	8.8%
855	50	42	0.8%	8.6%	3.3%	0.2%	0.1%	0.2%	0.1%	0.3%	0.0%	2.2%	0.9%	0.9%	0.1%	0.2%	7.1%	75.0%
856	50	161	3.9%	42.8%	15.6%	2.8%	2.0%	3.3%	1.0%	5.2%	0.0%	4.8%	2.0%	3.4%	0.4%	0.0%	0.7%	12.0%
859	50	159	4.4%	48.3%	19.7%	2.1%	1.5%	2.5%	0.8%	4.0%	0.1%	8.7%	3.6%	3.5%	0.8%	0.0%	0.0%	0.0%
860	50	154	4.9%	53.7%	16.9%	2.3%	1.6%	2.7%	0.8%	4.3%	0.1%	7.3%	3.0%	2.1%	0.2%	0.0%	0.0%	0.0%
861	50	84	4.9%	53.8%	19.5%	1.7%	1.2%	1.9%	0.6%	3.1%	0.1%	7.8%	3.2%	2.0%	0.2%	0.0%	0.0%	0.0%
862	50	116	4.7%	51.4%	18.3%	2.1%	1.4%	2.4%	0.7%	3.8%	0.1%	8.6%	3.6%	2.7%	0.2%	0.0%	0.0%	0.0%
863	50	122	4.9%	54.3%	19.2%	1.9%	1.3%	2.2%	0.7%	3.5%	0.1%	6.9%	2.8%	2.0%	0.2%	0.0%	0.0%	0.0%
864	50	145	4.7%	51.6%	20.2%	1.8%	1.2%	2.1%	0.6%	3.3%	0.1%	8.1%	3.4%	2.6%	0.2%	0.0%	0.0%	0.0%
865	50	370	5.2%	56.6%	18.7%	1.4%	1.0%	1.6%	0.5%	2.5%	0.1%	7.1%	2.9%	2.4%	0.2%	0.0%	0.0%	0.0%
866	50	170	4.7%	51.5%	22.9%	1.3%	0.9%	1.5%	0.5%	2.4%	0.1%	8.1%	3.4%	2.5%	0.1%	0.0%	0.0%	0.0%
867	50	63	3.6%	39.9%	18.9%	2.8%	2.0%	3.3%	1.0%	5.3%	0.1%	10.6%	4.4%	6.3%	1.8%	0.0%	0.0%	0.0%
868	50	248	5.3%	57.7%	18.5%	1.1%	0.8%	1.3%	0.4%	2.0%	0.1%	7.1%	3.0%	2.6%	0.2%	0.0%	0.0%	0.0%

Traffic Flows and Breakdown by 16 Vehicle Classes (Year 2036)

Link No.	Speed Limit	Total Vehicle	19 - Motorcycles (MC)	01 - Private Cars (PC)	03 - Taxi	14 - Non-franchised Bus <=6.4t	15 - Non-franchised Bus 6.4-15t	16 - Non-franchised Bus >15t	12 - Private Light Bus <=3.5t	13 - Private Light Bus >3.5t	04 - Light Goods Vehicles <=2.5t	05 - Lt Goods Vehicles 2.5-3.5t	06 - Light Goods Vehicles >3.5t	07 - Heavy Goods Vehicles <=15t	08 - Heavy Goods Vehicles >15t	17 - Franchised Bus (SD)	18 - Franchised Bus (DD)	11 - Public Light Buses
	km/hr	0600-0700																
870	50	7	2.4%	26.3%	20.5%	6.0%	4.3%	7.1%	2.2%	11.2%	0.1%	11.5%	4.8%	3.4%	0.3%	0.0%	0.0%	0.0%
871	50	203	3.8%	42.0%	19.4%	2.4%	1.7%	2.8%	0.9%	4.4%	0.1%	7.6%	3.2%	3.7%	0.4%	0.2%	7.6%	0.0%
872	70	824	4.9%	54.1%	11.5%	2.0%	1.4%	2.4%	0.7%	3.8%	0.1%	6.6%	2.8%	4.7%	0.0%	0.1%	4.8%	0.0%
873	70	582	4.8%	53.2%	12.7%	2.2%	1.5%	2.6%	0.8%	4.1%	0.1%	5.8%	2.4%	4.2%	0.0%	0.1%	5.6%	0.0%
874	50	493	3.8%	41.7%	24.9%	1.5%	1.0%	1.7%	0.5%	2.7%	0.1%	5.6%	2.3%	3.2%	0.4%	0.1%	2.7%	7.9%
875	50	487	3.6%	39.7%	17.1%	1.6%	1.1%	1.8%	0.6%	2.9%	0.1%	9.2%	3.8%	6.8%	0.7%	0.2%	6.8%	4.0%
876	50	16	0.7%	7.9%	8.5%	0.1%	0.1%	0.2%	0.1%	0.3%	0.0%	4.8%	2.0%	0.2%	0.0%	0.1%	4.6%	70.5%
877	50	27	2.3%	25.7%	20.6%	0.6%	0.4%	0.7%	0.2%	1.2%	0.0%	2.9%	1.2%	0.9%	0.0%	0.0%	0.0%	43.1%
878	50	26	2.3%	25.1%	19.3%	0.6%	0.4%	0.7%	0.2%	1.1%	0.0%	3.0%	1.3%	0.9%	0.0%	0.0%	0.0%	45.0%
879	50	16	0.7%	7.9%	8.5%	0.1%	0.1%	0.2%	0.1%	0.3%	0.0%	4.8%	2.0%	0.2%	0.0%	0.1%	4.6%	70.5%
882	50	211	4.6%	50.9%	21.3%	1.2%	0.8%	1.4%	0.4%	2.2%	0.1%	9.2%	3.8%	3.7%	0.3%	0.0%	0.0%	0.0%
883	50	217	3.0%	32.7%	23.8%	1.3%	0.9%	1.6%	0.5%	2.5%	0.1%	10.0%	4.1%	5.1%	0.6%	0.3%	12.7%	0.9%
884	50	216	3.0%	32.7%	23.8%	1.3%	0.9%	1.6%	0.5%	2.5%	0.1%	9.9%	4.1%	5.0%	0.6%	0.3%	12.7%	0.9%
885	50	215	3.0%	32.8%	23.9%	1.3%	0.9%	1.6%	0.5%	2.5%	0.1%	9.8%	4.0%	5.0%	0.7%	0.3%	12.8%	0.9%
886	50	214	3.0%	32.8%	23.9%	1.3%	1.0%	1.6%	0.5%	2.5%	0.1%	9.7%	4.0%	5.0%	0.7%	0.3%	12.8%	0.9%
887	50	213	3.0%	32.8%	24.0%	1.4%	1.0%	1.6%	0.5%	2.5%	0.1%	9.5%	4.0%	4.9%	0.7%	0.3%	12.9%	0.9%
888	50	212	3.0%	32.8%	24.0%	1.4%	1.0%	1.6%	0.5%	2.5%	0.1%	9.4%	3.9%	4.9%	0.7%	0.3%	13.0%	0.9%
889	50	211	3.0%	32.8%	24.1%	1.4%	1.0%	1.6%	0.5%	2.5%	0.1%	9.3%	3.9%	4.8%	0.7%	0.3%	13.0%	0.9%
890	50	210	3.0%	32.9%	24.1%	1.4%	1.0%	1.6%	0.5%	2.6%	0.1%	9.2%	3.8%	4.8%	0.8%	0.3%	13.1%	0.9%
891	50	209	3.0%	32.9%	24.1%	1.4%	1.0%	1.6%	0.5%	2.6%	0.1%	9.1%	3.8%	4.8%	0.8%	0.3%	13.2%	0.9%
892	50	208	3.0%	32.9%	24.2%	1.4%	1.0%	1.6%	0.5%	2.6%	0.1%	9.0%	3.7%	4.7%	0.8%	0.3%	13.2%	0.9%
893	50	207	3.0%	32.9%	24.2%	1.4%	1.0%	1.6%	0.5%	2.6%	0.1%	8.9%	3.7%	4.7%	0.8%	0.3%	13.3%	0.9%
894	50	206	3.0%	32.9%	24.3%	1.4%	1.0%	1.6%	0.5%	2.6%	0.1%	8.7%	3.6%	4.7%	0.9%	0.3%	13.4%	0.9%
895	50	5	2.6%	28.8%	30.8%	0.4%	0.3%	0.5%	0.2%	0.8%	0.2%	17.6%	7.3%	9.1%	1.4%	0.0%	0.0%	0.0%
896	50	5	2.6%	28.8%	30.8%	0.4%	0.3%	0.5%	0.2%	0.8%	0.2%	17.6%	7.3%	9.1%	1.4%	0.0%	0.0%	0.0%
897	50	9	3.5%	38.0%	15.1%	2.2%	1.5%	2.6%	0.8%	4.1%	0.2%	15.9%	6.6%	8.4%	1.3%	0.0%	0.0%	0.0%
898	50	9	3.5%	38.0%	15.1%	2.2%	1.5%	2.6%	0.8%	4.1%	0.2%	15.9%	6.6%	8.4%	1.3%	0.0%	0.0%	0.0%
899	50	5	2.6%	28.8%	30.8%	0.4%	0.3%	0.5%	0.2%	0.8%	0.2%	17.6%	7.3%	9.1%	1.4%	0.0%	0.0%	0.0%
900	50	5	2.6%	28.8%	30.8%	0.4%	0.3%	0.5%	0.2%	0.8%	0.2%	17.6%	7.3%	9.1%	1.4%	0.0%	0.0%	0.0%
901	50	6	2.6%	28.3%	21.5%	1.5%	1.1%	1.8%	0.6%	2.8%	0.2%	18.1%	7.5%	11.0%	3.1%	0.0%	0.0%	0.0%
902	50	6	2.6%	28.3%	21.5%	1.5%	1.1%	1.8%	0.6%	2.8%	0.2%	18.1%	7.5%	11.0%	3.1%	0.0%	0.0%	0.0%
903	50	5	2.6%	28.8%	30.8%	0.4%	0.3%	0.5%	0.2%	0.8%	0.2%	17.6%	7.3%	9.1%	1.4%	0.0%	0.0%	0.0%
904	50	5	2.6%	28.8%	30.8%	0.4%	0.3%	0.5%	0.2%	0.8%	0.2%	17.6%	7.3%	9.1%	1.4%	0.0%	0.0%	0.0%
905	50	6	2.6%	28.3%	21.5%	1.5%	1.1%	1.8%	0.6%	2.8%	0.2%	18.1%	7.5%	11.0%	3.1%	0.0%	0.0%	0.0%
906	50	212	2.8%	30.7%	11.5%	1.3%	0.9%	1.6%	0.5%	2.5%	0.1%	13.6%	5.6%	6.4%	1.0%	0.3%	12.3%	8.9%
907	50	206	2.8%	30.5%	11.3%	1.3%	0.9%	1.5%	0.5%	2.4%	0.1%	13.5%	5.6%	6.4%	1.0%	0.3%	12.6%	9.2%
908	50	200	2.8%	30.3%	11.2%	1.3%	0.9%	1.5%	0.5%	2.4%	0.1%	13.4%	5.6%	6.4%	1.0%	0.3%	13.0%	9.4%
909	50	195	2.7%	30.0%	11.0%	1.3%	0.9%	1.5%	0.5%	2.4%	0.1%	13.3%	5.5%	6.4%	1.0%	0.3%	13.4%	9.7%
910	50	189	2.7%	29.8%	10.8%	1.3%	0.9%	1.5%	0.5%	2.3%	0.1%	13.2%	5.5%	6.3%	0.9%	0.3%	13.8%	10.0%
911	50	183	2.7%	29.5%	10.6%	1.2%	0.9%	1.5%	0.5%	2.3%	0.1%	13.1%	5.4%	6.3%	0.9%	0.3%	14.2%	10.3%
912	50	177	2.7%	29.3%	10.4%	1.2%	0.9%	1.4%	0.4%	2.3%	0.1%	13.0%	5.4%	6.3%	0.9%	0.3%	14.6%	10.6%
913	50	172	2.6%	29.0%	10.2%	1.2%	0.9%	1.4%	0.4%	2.2%	0.1%	12.9%	5.4%	6.2%	0.9%	0.4%	15.1%	11.0%
914	50	166	2.6%	28.7%	10.0%	1.2%	0.8%	1.4%	0.4%	2.2%	0.1%	12.8%	5.3%	6.2%	0.8%	0.4%	15.7%	11.4%
915	50	160	2.6%	28.4%	9.7%	1.2%	0.8%	1.4%	0.4%	2.2%	0.1%	12.7%	5.2%	6.2%	0.8%	0.4%	16.2%	11.8%
916	50	154	2.6%	28.0%	9.5%	1.1%	0.8%	1.3%	0.4%	2.1%	0.1%	12.5%	5.2%	6.1%	0.8%	0.4%	16.8%	12.2%
917	50	149	2.5%	27.6%	9.2%	1.1%	0.8%	1.3%	0.4%	2.1%	0.1%	12.4%	5.1%	6.1%	0.7%	0.4%	17.5%	12.7%
918	50	213	3.6%	39.6%	19.8%	2.0%	1.4%	2.3%	0.7%	3.7%	0.1%	11.9%	4.9%	6.5%	0.8%	0.0%	0.0%	2.7%
919	50	4	3.0%	33.2%	35.4%	0.0%	0.0%	0.0%	0.0%	0.0%	0.2%	19.9%	8.3%	0.0%	0.0%	0.0%	0.0%	0.0%
920	50	172	3.8%	41.4%	19.5%	1.8%	1.2%	2.1%	0.6%	3.3%	0.1%	12.9%	5.3%	7.3%	0.7%	0.0%	0.0%	0.0%
921	50	19	0.6%	7.0%	7.5%	0.2%	0.2%	0.3%	0.1%	0.5%	0.0%	4.2%	1.7%	0.7%	0.0%	1.6%	67.0%	8.3%
922	50	156	3.8%	41.6%	24.5%	1.5%	1.0%	1.7%	0.5%	2.7%	0.1%	6.3%	2.6%	4.6%	0.1%	0.2%	8.7%	0.0%
923	50	4	3.0%	33.2%	35.4%	0.0%	0.0%	0.0%	0.0%	0.0%	0.2%	19.9%	8.3%	0.0%	0.0%	0.0%	0.0%	0.0%
924	50	4	3.0%	33.2%	35.4%	0.0%	0.0%	0.0%	0.0%	0.0%	0.2%	19.9%	8.3%	0.0%	0.0%	0.0%	0.0%	0.0%
925	50	4	3.0%	33.2%	35.4%	0.0%	0.0%	0.0%	0.0%	0.0%	0.2%	19.9%	8.3%	0.0%	0.0%	0.0%	0.0%	0.0%
926	50	4	3.0%	33.2%	35.4%	0.0%	0.0%	0.0%	0.0%	0.0%	0.2%	19.9%	8.3%	0.0%	0.0%	0.0%	0.0%	0.0%
927	50	68	3.0%	32.7%	20.0%	1.7%	1.2%	2.0%	0.6%	3.2%	0.1%	7.4%	3.1%	4.2%	0.3%	0.0%	0.0%	20.5%
928	50	20	0.6%	6.6%	7.1%	0.1%	0.1%	0.2%	0.0%	0.2%	0.0%	4.0%	1.6%	0.7%	0.2%	0.2%	7.7%	70.6%
929	50	64	3.8%	41.6%	22.5%	3.2%	2.3%	3.8%	1.2%	6.0%	0.1%	9.0%	3.7%	2.6%	0.2%	0.0%	0.0%	0.0%
930	50	55	3.1%	33.7%	24.0%	2.3%	1.6%	2.7%	0.8%	4.3%	0.1%	12.0%	5.0%	6.0%	1.6%	0.0%	0.0%	2.8%
931	50	26	3.8%	42.0%	24.7%	2.2%	1.6%	2.6%	0.8%	4.2%	0.1%	10.4%	4.3%	2.9%	0.3%	0.0%	0.0%	0.0%
932	50	28	3.5%	38.7%	28.4%	0.6%	0.4%	0.6%	0.2%	1.0%	0.1%	11.5%	4.8%	3.2%	0.1%	0.0%	0.0%	6.9%
933	50	114	3.5%	38.6%	29.4%	0.5%	0.3%	0.5%	0.2%	0.9%	0.1%	5.9%	2.4%	1.7%	0.1%	0.1%	5.0%	10.8%
934	50	21	3.4%	36.8%	18.9%	1.1%	0.8%	1.3%	0.4%	2.1%	0.2%	15.8%	6.5%	3.6%	0.2%	0.0%	0.0%	9.0%
935	50	72	3.3%	36.5%	24.9%	0.4%	0.3%	0.5%	0.1%	0.7%	0.0%	4.6%	1.9%	1.4%	0.0%	0.2%	7.9%	17.2%
936	50	104	2.8%	31.2%	21.5%	0.7%	0.5%	0.8%	0.2%	1.2%	0.1%	12.2%	5.1%	3.9%	0.5%	0.1%	5.1%	14.1%
937	50	215	3.7%	40.3%	23.6%	0.7%	0.5%	0.9%	0.3%	1.4%	0.1%	9.7%	4.0%	2.5%	0.1%	0.1%	4.4%	7.9%
938	50	80	2.9%	32.0%	19.6%	0.7%	0.5%	0.8%	0.3%	1.3%	0.2%	15.8%	6.5%	4.8%	0.5%	0.2%	6.6%	7.3%
939	50	277	3.8%	41.8%	26.5%	0.6%	0.4%	0.7%	0.2%	1.2%	0.1%	8.7%	3.6%	2.3%	0.1%	0.1%	5.4%	4.3%
940	50	231	3.5%	38.2%	23.7%	1.3%	0.9%	1.5%	0.5%	2.4%	0.1%	13.3%	5.5%	3.5%	0.2%	0.1%	2.1%	3.0%
941	50	209	3.4%	37.9%	23.8%	1.3%	0.9%	1.5%	0.5%	2.4%	0.1%	13.2%	5.5%	3.5%	0.2%	0.1%	2.3%	3.3%
942	50	43	4.0%	43.5%	27.4%	0.5%	0.4%	0.6%	0.2%	1.0%	0.1%	12.3%	5.1%	4.5%	0.3%	0.0%	0.0%	0.0%
943	50	40	2.9%	32.2%	14.9%	2.3%	1.6%	2.7%	0.8%	4.3%	0.2%	21.0%	8.7%	7.5%	0.9%	0.0%	0.0%	0.0%
944	50	49	3.0%	33.2%	18.5%	1.5%	1.1%	1.8%	0.6%	2.8%	0.2%	15.1%	6.3%	5.1%	0.7%	0.2%	6.9%	3.1%
945	50	168	3.3%	36.0%	21.3%	1.8%	1.3%	2.1%	0.6%	3.3%	0.1%	11.3%	4.7%	4.0%	0.3%	0.1%	2.2%	7.6%
946	50	28	3.0%	33.4%	21.1%	0.3%	0.2%	0.3%	0.1%	0.5%	0.1%	13.5%	5.6%	3.7%	0.2%	0.3%	12.2%	5.5%
947	50	144	3.0%	33.2%	18.6%	2.1%	1.5%	2.4%	0.8%	3.9%	0.1%	12.8%	5.3%	4.4%	0.3%	0.1%	2.6%	8.8%
948	50	6	2.1%	23.4%	25.0%	0.1%	0.1%	0.2%	0.1%	0.3%	0.1%	14.1%	5.8%	0.8%	0.1%	0.0%	0.0%	27.8%
949	50	16	2.1%	23.2%	10.7%	1.9%	1.3%	2.2%	0.7%	3.5%	0.1%	4.9%	2.0%	1.4%	0.1%	0.0%	0.0%	46.1%
950	50	6	2.1%	23.4%	25.0%	0.1%	0.1%	0.2%	0.1%	0.3%	0.1%	14.1%	5.8%	0.8%	0.1%	0.0%	0.0%	27.8%
951	50	16	2.1%	23.2%	10.7%	1.9%	1.3%	2.2%	0.7%	3.5%	0.1%	4.9%	2.0%	1.4%	0.1%	0.0%	0.0%	46.1%
952	50	6	2.1%	23.4%	25.0%	0.1%	0.1%	0.2%	0.1%	0.3%	0.1%	14.1%	5.8%	0.8%	0.1%	0.0%	0.0%	27.8%
953	50	16	2.1%	23.2%	10.7%	1.9%	1.3%	2.2%	0.7%	3.5%	0.1%	4.9%	2.0%	1.4%	0.1%	0.0%	0.0%	46.1%
954	50	6	2.1%	23.4%	25.0%	0.1%	0.1%	0.2%	0.1%	0.3%	0.1%	14.1%	5.8%	0.8%	0.1%	0.0%	0.0%	27.8%
955	50	16	2.1%	23.2%	10.7%	1.9%	1.3%	2.2%	0.7%	3.5%	0.1%	4.9%	2.0%	1.4%	0.1%	0.0%	0.0%	46.1%
956	50	6	2.1%	23.4%	25.0%	0.1%	0.1%	0.2%	0.1%	0.3%	0.1%	14.1%	5.8%	0.8%	0.1%	0.0%	0.0%	27.8%
957	50	16	2.1%	23.2%	10.7%	1.9%	1.3%	2.2%	0.7%	3.5%	0.1%	4.9%	2.0%	1.4%	0.1%	0.0%	0.0%	46.1%
958	50	4	3.0%	33.2%	35.4%	0.0%	0.0%	0.0%	0.0%	0.0%	0.2%	19.9%	8.3%	0.0%	0.0%	0.0%	0.0%	0.0%
959	50	4	3.0%	33.2%	35.4%	0.0%	0.0%	0.0%	0.0%	0.0%	0.2%	19.9%	8.3%	0.0%	0.0%	0.0%	0.0%	0.0%
960	50	39	0.3%	3.4%	3.6%	0.0%	0.0%	0.0%	0.0%	0.0%	0.0%	2.0%	0.8%	0.0%	0.0%	0.2%	7.8%	81.9%
961	50	67	2.6%	28.1%	10.6%	3.1%	2.2%	3.6%	1.1%	5.7%	0.1%	5.1%	2.1%	4.6%	0.5%	0.0%	1.7%	28.9%
962	50	4	3.0%	33.2%	35.4%	0.0%	0.0%	0.0%	0.0%	0.0%	0.2%	19.9%	8.3%	0.0%	0.0%	0.0%	0.0%	0.0%
963	50	4	3.0%	33.2%	35.4%	0.0%	0.0%	0.0%	0.0%	0.0%	0.2%	19.9%	8.3%	0.0%	0.0%	0.0%	0.0%	0.0%
964	50	4	3.0%	33.2%	35.4%	0.0%	0.0%	0.0%	0.0%	0.0%	0.2%	19.9%	8.3%	0.0%	0.0%	0.0%	0.0%	0.0%
965	50	4	3.0%	33.2%	35.4%	0.0%	0.0%	0.0%	0.0%	0.0%	0.2%	19.9%	8.3%	0.0%	0.0%	0.0%	0.0%	0.0%
966	50	22	4.8%	52.8%	19.7%	1.5%	1.1%	1.8%	0.6%	2.9%	0.1%	8.4%	3.5%	2.5%	0.3%	0.0%	0.0%	0.0%
968	50	39	0.3%	3.4%	3.6%	0.0%	0.0%	0.0%	0.0%	0.0%	0.0%	2.0%	0.8%	0.0%	0.0%	0.2%	7.8%	81.9%
969	50	67	2.6%	28.1%	10.6%	3.1%	2.2%	3.6%	1.1%	5.7%	0.1%	5.1%	2.1%	4.6%	0.5%	0.0%	1.7%	28.9%
970	50	39	0.3%	3.4%	3.6%	0.0%	0.0%	0.0%	0.0%	0.0%	0.0%	2.0%	0.8%	0.0%	0.0%	0.2%	7.8%	81.9%
971	50	67	2.6%	28.1%	10.6%	3.1%	2.2%	3.6%	1.1%	5.7%	0.1%	5.1%	2.1%	4.6%	0.5%	0.0%	1.7%	28.9%
972	50	39	0.3%	3.4%	3.6%	0.0%	0.0%	0.0%	0.0%	0.0%	0.0%	2.0%	0.8%	0.0%	0.0%	0.2%	7.8%	81.9%
973	50	67	2.6%	28.1%	10.6%	3.1%	2.2%	3.6%	1.1%	5.7%	0.1%	5.1%	2.1%	4.6%	0.5%	0.0%	1.7%	28.9%
974	50	39	0.3%	3.4%	3.6%	0.0%	0.0%	0.0%	0.0%	0.0%	0.0%	2.0%	0.8%	0.0%	0.0%	0.2%	7.8%	81.9%
975	50	67	2.6%	28.1%	10.6%	3.1%	2.2%	3.6%	1.1%	5.7%	0.1%	5.1%	2.1%	4.6%	0.5%	0.0%	1.7%	28.9%
976	50	4	3.0%	33.2%	35.4%	0.0%	0.0%	0.0%	0.0%	0.0%	0.2%	19.9%	8.3%	0.0%	0.0%	0.0%	0.0%	0.0%
977	50	4	3.0%	33.2%	35.4%	0.0%	0.0%	0.0%	0.0%	0.0%	0.2%	19.9%	8.3%	0.0%	0.0%	0.0%	0.0%	0.0%

Traffic Flows and Breakdown by 16 Vehicle Classes (Year 2036)

Link No.	Speed Limit	Total Vehicle	19 - Motorcycles (MC)	01 - Private Cars (PC)	03 - Taxi	14 - Non-franchised Bus <=6.4t	15 - Non-franchised Bus 6.4-15t	16 - Non-franchised Bus >15t	12 - Private Light Bus <=3.5t	13 - Private Light Bus >3.5t	04 - Light Goods Vehicles <=2.5t	05 - Lt Goods Vehicles 2.5-3.5t	06 - Light Goods Vehicles >3.5t	07 - Heavy Goods Vehicles <=15t	08 - Heavy Goods Vehicles >15t	17 - Franchised Bus (SD)	18 - Franchised Bus (DD)	11 - Public Light Buses
	km/hr	0600-0700																
978	50	4	3.0%	33.2%	35.4%	0.0%	0.0%	0.0%	0.0%	0.0%	0.2%	19.9%	8.3%	0.0%	0.0%	0.0%	0.0%	0.0%
979	50	4	3.0%	33.2%	35.4%	0.0%	0.0%	0.0%	0.0%	0.0%	0.2%	19.9%	8.3%	0.0%	0.0%	0.0%	0.0%	0.0%
980	50	4	3.0%	33.2%	35.4%	0.0%	0.0%	0.0%	0.0%	0.0%	0.2%	19.9%	8.3%	0.0%	0.0%	0.0%	0.0%	0.0%
981	50	4	3.0%	33.2%	35.4%	0.0%	0.0%	0.0%	0.0%	0.0%	0.2%	19.9%	8.3%	0.0%	0.0%	0.0%	0.0%	0.0%
982	50	80	2.4%	26.6%	10.4%	2.7%	1.9%	3.2%	1.0%	5.1%	0.1%	5.1%	2.1%	4.3%	0.4%	0.0%	1.4%	33.3%
983	50	80	2.4%	26.6%	10.4%	2.7%	1.9%	3.2%	1.0%	5.1%	0.1%	5.1%	2.1%	4.3%	0.4%	0.0%	1.4%	33.3%
984	50	68	3.0%	32.7%	20.0%	1.7%	1.2%	2.0%	0.6%	3.2%	0.1%	7.4%	3.1%	4.2%	0.3%	0.0%	0.0%	20.5%
985	50	20	0.6%	6.6%	7.1%	0.1%	0.1%	0.2%	0.0%	0.2%	0.0%	4.0%	1.6%	0.7%	0.2%	0.2%	7.7%	70.6%
986	70	77	3.4%	37.4%	27.5%	2.3%	1.6%	2.6%	0.8%	4.2%	0.1%	7.7%	3.2%	4.1%	1.0%	0.1%	3.9%	0.0%
987	70	120	2.8%	30.8%	21.9%	4.3%	3.1%	5.1%	1.6%	8.1%	0.1%	6.9%	2.9%	3.3%	0.8%	0.1%	2.5%	5.8%
988	70	344	3.9%	42.5%	18.2%	2.9%	2.1%	3.4%	1.1%	5.4%	0.1%	8.4%	3.5%	5.4%	0.1%	0.0%	0.5%	2.5%
989	70	300	4.2%	45.8%	19.1%	2.2%	1.5%	2.6%	0.8%	4.1%	0.1%	8.9%	3.7%	5.9%	0.1%	0.0%	0.6%	0.5%
990	50	44	1.8%	19.4%	11.9%	8.0%	5.7%	9.4%	2.9%	14.9%	0.1%	5.5%	2.3%	1.9%	0.3%	0.0%	0.0%	15.9%
992	70	1493	3.4%	37.2%	21.0%	1.8%	1.3%	2.1%	0.7%	3.4%	0.1%	9.3%	3.8%	4.8%	0.5%	0.1%	4.0%	6.5%
993	70	1436	3.7%	40.9%	17.0%	1.9%	1.4%	2.3%	0.7%	3.6%	0.1%	7.8%	3.3%	4.5%	0.2%	0.1%	5.0%	7.5%
994	50	338	4.7%	51.4%	18.9%	1.8%	1.3%	2.1%	0.7%	3.4%	0.1%	7.7%	3.2%	2.7%	0.2%	0.0%	1.3%	0.5%
995	50	77	4.5%	49.3%	23.5%	1.8%	1.3%	2.1%	0.7%	3.4%	0.1%	6.4%	2.6%	1.8%	0.1%	0.1%	2.4%	0.0%
996	50	123	2.7%	29.8%	11.2%	1.6%	1.2%	1.9%	0.6%	3.1%	0.1%	12.2%	5.1%	4.9%	0.8%	0.3%	14.7%	9.7%
998	50	83	2.9%	31.4%	15.8%	1.0%	0.7%	1.1%	0.4%	1.8%	0.1%	10.1%	4.2%	7.8%	0.5%	0.2%	7.7%	14.4%
999	50	131	4.1%	44.8%	28.7%	0.8%	0.6%	1.0%	0.3%	1.5%	0.1%	5.2%	2.2%	1.5%	0.1%	0.2%	6.6%	2.4%
1001	50	82	2.9%	32.1%	10.6%	2.4%	1.7%	2.8%	0.9%	4.5%	0.1%	7.9%	3.3%	5.1%	0.8%	0.0%	0.0%	24.8%
1002	50	115	3.5%	37.9%	18.3%	1.3%	0.9%	1.5%	0.5%	2.4%	0.1%	7.5%	3.1%	4.5%	0.7%	0.0%	0.0%	17.7%
1003	50	452	3.5%	38.2%	17.8%	1.5%	1.1%	1.8%	0.6%	2.8%	0.1%	13.6%	5.6%	10.6%	0.9%	0.0%	0.0%	2.0%
1004	50	326	3.9%	43.1%	7.7%	1.2%	0.9%	1.4%	0.4%	2.3%	0.1%	10.2%	4.2%	24.3%	0.2%	0.0%	0.0%	0.0%
1006	70	1283	3.6%	39.7%	17.2%	2.0%	1.4%	2.4%	0.7%	3.8%	0.1%	7.4%	3.1%	4.6%	0.2%	0.1%	5.2%	8.4%
1007	70	1493	3.4%	37.2%	21.0%	1.8%	1.3%	2.1%	0.7%	3.4%	0.1%	9.3%	3.8%	4.8%	0.5%	0.1%	4.0%	6.5%
1008	50	42	3.8%	41.6%	32.0%	2.6%	1.8%	3.1%	1.0%	4.8%	0.0%	4.8%	2.0%	2.5%	0.1%	0.0%	0.0%	0.0%
1011	70	715	4.3%	47.5%	13.8%	4.0%	2.9%	4.7%	1.5%	7.5%	0.1%	6.4%	2.7%	3.5%	0.0%	0.0%	1.0%	0.0%
1012	70	772	4.6%	50.5%	10.0%	3.2%	2.2%	3.7%	1.2%	5.9%	0.1%	7.7%	3.2%	4.3%	0.3%	0.1%	2.1%	1.0%
1014	70	994	3.4%	36.8%	15.5%	1.7%	1.2%	2.0%	0.6%	3.2%	0.1%	8.3%	3.4%	3.7%	0.4%	0.3%	11.1%	8.3%
1015	50	127	4.0%	44.3%	19.1%	1.6%	1.1%	1.8%	0.6%	2.9%	0.0%	3.6%	1.5%	1.1%	0.2%	0.4%	17.8%	0.0%
1016	50	159	3.8%	41.9%	23.3%	1.0%	0.7%	1.2%	0.4%	1.9%	0.2%	14.6%	6.1%	3.7%	0.1%	0.0%	0.9%	0.0%
1017	70	1068	4.7%	52.0%	16.8%	1.4%	1.0%	1.6%	0.5%	2.6%	0.1%	9.1%	3.8%	4.8%	0.4%	0.0%	1.2%	0.1%
1020	50	12	4.1%	44.5%	26.8%	1.9%	1.3%	2.2%	0.7%	3.5%	0.1%	6.6%	2.7%	5.6%	0.1%	0.0%	0.0%	0.0%
1021	50	12	3.5%	38.7%	30.8%	2.3%	1.6%	2.7%	0.9%	4.3%	0.1%	7.1%	2.9%	4.7%	0.3%	0.0%	0.0%	0.0%
3001	50	7	1.8%	19.6%	21.0%	0.0%	0.0%	0.0%	0.0%	0.0%	0.1%	11.8%	4.9%	0.0%	0.0%	0.0%	0.0%	40.8%
3002	50	7	1.8%	19.6%	21.0%	0.0%	0.0%	0.0%	0.0%	0.0%	0.1%	11.8%	4.9%	0.0%	0.0%	0.0%	0.0%	40.8%
3003	50	126	3.5%	38.5%	30.6%	2.3%	1.6%	2.7%	0.8%	4.3%	0.1%	7.0%	2.9%	4.7%	0.3%	0.0%	0.6%	0.0%
3004	50	136	4.0%	44.4%	26.8%	1.9%	1.3%	2.2%	0.7%	3.5%	0.1%	6.3%	2.6%	5.5%	0.1%	0.0%	0.6%	0.0%
3005	50	12	3.5%	38.7%	30.8%	2.3%	1.6%	2.7%	0.9%	4.3%	0.1%	7.1%	2.9%	4.7%	0.3%	0.0%	0.0%	0.0%
3006	50	12	4.1%	44.5%	26.8%	1.9%	1.3%	2.2%	0.7%	3.5%	0.1%	6.6%	2.7%	5.6%	0.1%	0.0%	0.0%	0.0%
3007	50	15	2.9%	31.5%	25.0%	1.9%	1.3%	2.2%	0.7%	3.5%	0.1%	5.8%	2.4%	3.9%	0.3%	0.0%	0.0%	18.6%
3008	50	15	2.9%	31.5%	25.0%	1.9%	1.3%	2.2%	0.7%	3.5%	0.1%	5.8%	2.4%	3.9%	0.3%	0.0%	0.0%	18.6%
3009	50	7	1.8%	19.6%	21.0%	0.0%	0.0%	0.0%	0.0%	0.0%	0.1%	11.8%	4.9%	0.0%	0.0%	0.0%	0.0%	40.8%
3010	50	4	3.0%	33.2%	35.4%	0.0%	0.0%	0.0%	0.0%	0.0%	0.2%	19.9%	8.3%	0.0%	0.0%	0.0%	0.0%	0.0%
3011	50	15	3.3%	36.2%	21.9%	1.5%	1.1%	1.8%	0.6%	2.8%	0.1%	5.4%	2.2%	4.5%	0.1%	0.0%	0.0%	18.5%
3012	50	140	3.4%	37.7%	30.0%	2.3%	1.6%	2.7%	0.8%	4.2%	0.1%	6.9%	2.8%	4.6%	0.3%	0.0%	0.5%	1.9%
3013	50	150	4.0%	43.6%	26.3%	1.8%	1.3%	2.1%	0.7%	3.4%	0.1%	6.2%	2.6%	5.4%	0.1%	0.0%	0.5%	1.8%
3014	50	74	3.7%	40.5%	32.2%	2.4%	1.7%	2.9%	0.9%	4.5%	0.1%	5.2%	2.2%	3.5%	0.2%	0.0%	0.0%	0.0%
3015	50	89	4.2%	46.6%	28.1%	2.0%	1.4%	2.3%	0.7%	3.6%	0.0%	4.8%	2.0%	4.1%	0.1%	0.0%	0.0%	0.0%
3016	50	65	4.3%	47.0%	28.3%	2.0%	1.4%	2.3%	0.7%	3.7%	0.0%	4.5%	1.9%	3.9%	0.1%	0.0%	0.0%	0.0%
3017	50	62	3.7%	41.0%	32.6%	2.5%	1.7%	2.9%	0.9%	4.6%	0.0%	4.7%	1.9%	3.1%	0.2%	0.0%	0.0%	0.0%
3018	50	359	3.7%	40.6%	31.2%	2.3%	1.7%	2.7%	0.9%	4.4%	0.1%	5.4%	2.2%	3.7%	0.2%	0.0%	0.2%	0.8%
3019	50	387	4.1%	45.2%	28.1%	2.0%	1.4%	2.3%	0.7%	3.7%	0.1%	5.1%	2.1%	4.3%	0.1%	0.0%	0.2%	0.7%
3020	50	22	4.4%	48.3%	29.2%	2.0%	1.4%	2.4%	0.7%	3.8%	0.0%	3.5%	1.5%	2.7%	0.1%	0.0%	0.0%	0.0%
3021	50	38	3.8%	42.2%	33.6%	2.6%	1.8%	3.0%	0.9%	4.7%	0.0%	3.4%	1.4%	2.3%	0.2%	0.0%	0.0%	0.0%
3022	50	367	3.7%	40.4%	31.4%	2.4%	1.7%	2.8%	0.9%	4.4%	0.1%	5.4%	2.2%	3.7%	0.2%	0.0%	0.2%	0.7%
3023	50	371	4.2%	45.7%	27.6%	1.9%	1.4%	2.2%	0.7%	3.6%	0.1%	5.1%	2.1%	4.4%	0.1%	0.0%	0.2%	0.7%
3024	50	49	3.8%	41.7%	33.2%	2.5%	1.8%	3.0%	0.9%	4.7%	0.0%	4.0%	1.7%	2.7%	0.2%	0.0%	0.0%	0.0%
3025	50	31	4.3%	47.6%	28.7%	2.0%	1.4%	2.3%	0.7%	3.7%	0.0%	4.0%	1.6%	3.4%	0.1%	0.0%	0.0%	0.0%
3026	50	385	3.6%	40.0%	31.8%	2.4%	1.7%	2.8%	0.9%	4.5%	0.1%	5.3%	2.2%	3.6%	0.2%	0.0%	0.2%	0.7%
3027	50	371	4.2%	45.7%	27.6%	1.9%	1.4%	2.2%	0.7%	3.6%	0.1%	5.1%	2.1%	4.4%	0.1%	0.0%	0.2%	0.7%
3028	50	326	3.8%	42.1%	30.6%	2.1%	1.4%	2.4%	0.7%	3.8%	0.1%	5.5%	2.3%	3.9%	0.3%	0.0%	0.2%	0.8%
3029	50	278	4.1%	44.5%	25.5%	2.7%	1.9%	3.1%	1.0%	5.0%	0.1%	5.1%	2.1%	3.7%	0.1%	0.0%	0.3%	1.0%
3030	50	369	3.9%	42.6%	31.4%	2.5%	1.8%	3.0%	0.9%	4.7%	0.0%	4.5%	1.9%	2.7%	0.1%	0.0%	0.0%	0.0%
3031	50	403	4.2%	46.3%	30.9%	1.6%	1.1%	1.9%	0.6%	3.0%	0.0%	4.7%	1.9%	3.7%	0.1%	0.0%	0.0%	0.0%
3032	50	385	3.8%	42.2%	31.7%	2.6%	1.8%	3.0%	0.9%	4.8%	0.0%	4.5%	1.9%	2.7%	0.1%	0.0%	0.0%	0.0%
3033	50	388	4.3%	46.8%	30.6%	1.5%	1.1%	1.8%	0.6%	2.8%	0.0%	4.7%	1.9%	3.8%	0.1%	0.0%	0.0%	0.0%
3034	50	271	3.7%	41.0%	34.7%	2.4%	1.7%	2.8%	0.9%	4.5%	0.0%	4.3%	1.8%	2.1%	0.1%	0.0%	0.0%	0.0%
3035	50	262	4.4%	48.4%	32.6%	0.8%	0.6%	1.0%	0.3%	1.5%	0.0%	4.6%	1.9%	3.8%	0.1%	0.0%	0.0%	0.0%
3036	50	326	3.8%	42.1%	30.6%	2.1%	1.4%	2.4%	0.7%	3.8%	0.1%	5.5%	2.3%	3.9%	0.3%	0.0%	0.2%	0.8%
3037	50	268	4.1%	44.9%	25.0%	2.6%	1.9%	3.1%	1.0%	4.9%	0.1%	5.1%	2.1%	3.8%	0.1%	0.0%	0.3%	1.0%
3038	50	326	3.8%	42.1%	30.6%	2.1%	1.4%	2.4%	0.7%	3.8%	0.1%	5.5%	2.3%	3.9%	0.3%	0.0%	0.2%	0.8%
3039	50	268	4.1%	44.9%	25.0%	2.6%	1.9%	3.1%	1.0%	4.9%	0.1%	5.1%	2.1%	3.8%	0.1%	0.0%	0.3%	1.0%
3040	50	329	4.3%	47.7%	28.1%	1.6%	1.2%	1.9%	0.6%	3.0%	0.1%	5.8%	2.4%	2.1%	0.1%	0.0%	0.2%	0.8%
3041	50	293	4.1%	44.7%	24.8%	2.0%	1.4%	2.4%	0.7%	3.8%	0.1%	7.9%	3.3%	3.3%	0.2%	0.0%	0.3%	0.9%
3042	50	82	4.5%	48.9%	21.2%	1.8%	1.3%	2.1%	0.6%	3.3%	0.1%	10.1%	4.2%	1.8%	0.2%	0.0%	0.0%	0.0%
3043	50	77	4.6%	50.1%	20.1%	1.7%	1.2%	1.9%	0.6%	3.1%	0.1%	10.4%	4.3%	1.9%	0.2%	0.0%	0.0%	0.0%
3044	50	281	4.0%	43.5%	27.6%	1.8%	1.3%	2.1%	0.7%	3.4%	0.1%	7.7%	3.2%	3.4%	0.2%	0.0%	0.3%	1.0%
3045	50	312	4.3%	46.9%	30.5%	1.4%	1.0%	1.6%	0.5%	2.6%	0.1%	5.5%	2.3%	2.1%	0.1%	0.0%	0.2%	0.9%
3046	50	30	4.1%	45.2%	32.0%	2.1%	1.5%	2.5%	0.8%	4.0%	0.0%	4.6%	1.9%	1.1%	0.2%	0.0%	0.0%	0.0%
3047	50	18	5.1%	56.3%	25.9%	0.9%	0.6%	1.1%	0.3%	1.7%	0.0%	4.8%	2.0%	1.1%	0.1%	0.0%	0.0%	0.0%
3048	80	546	6.1%	67.3%	6.0%	1.1%	0.8%	1.3%	0.4%	2.0%	0.0%	4.2%	1.7%	7.8%	1.2%	0.0%	0.0%	0.0%
3049	80	313	5.3%	57.9%	5.7%	1.2%	0.8%	1.4%	0.4%	2.2%	0.1%	10.8%	4.5%	9.2%	0.6%	0.0%	0.0%	0.0%
3050	50	103	4.8%	53.2%	24.0%	1.3%	0.9%	1.5%	0.5%	2.4%	0.1%	6.7%	2.8%	1.6%	0.1%	0.0%	0.0%	0.0%
3052	50	286	4.0%	43.5%	27.4%	2.0%	1.4%	2.4%	0.7%	3.8%	0.1%	7.2%	3.0%	3.3%	0.1%	0.0%	0.3%	0.9%
3053	50	414	4.4%	48.5%	28.9%	1.4%	1.0%	1.6%	0.5%	2.5%	0.1%	5.8%	2.4%	2.0%	0.1%	0.0%	0.2%	0.7%
3055	50	112	4.7%	51.6%	26.3%	1.2%	0.9%	1.4%	0.5%	2.3%	0.1%	6.6%	2.7%	1.6%	0.2%	0.0%	0.0%	0.0%
3056	70	753	3.6%	39.7%	15.1%	2.7%	1.9%	3.2%	1.0%	5.0%	0.1%	11.9%	4.9%	6.9%	1.0%	0.0%	1.8%	1.1%
3057	50	170	4.1%	45.2%	13.0%	3.6%	2.6%	4.2%	1.3%	6.7%	0.1%	7.5%	3.1%	3.4%	0.0%	0.0%	0.9%	4.1%
3058	50	145	3.5%	38.0%	29.3%	2.2%	1.5%	2.5%	0.8%	4.0%	0.1%	7.5%	3.1%	2.1%	0.3%	0.0%	1.0%	4.0%
3059	50	272	4.5%	49.8%	24.9%	1.0%	0.7%	1.2%	0.4%	1.9%	0.1%	7.5%	3.1%	2.6%	0.2%	0.0%	0.0%	2.1%
3060	70	522	3.8%	41.5%	10.9%	3.2%	2.3%	3.8%	1.2%	6.0%	0.1%	11.3%	4.7%	7.5%	1.3%	0.1%	2.2%	0.3%
3061	70	772	4.6%	50.5%	10.0%	3.2%	2.2%	3.7%	1.2%	5.9%	0.1%	7.7%	3.2%	4.3%	0.3%	0.1%	2.1%	1.0%
3062	70	1305	4.8%	52.8%	9.6%	2.3%	1.7%	2.7%	0.9%	4.3%	0.1%	7.7%	3.2%	5.4%	0.2%	0.1%	3.6%	0.7%
3063	50	231	3.3%	35.7%	24.7%	1.5%	1.1%	1.8%	0.6%	2.8%	0.1%	13.4%	5.5%	5.5%	0.3%	0.0%	0.7%	3.0%
3064	70	460	3.7%	41.0%	23.5%	2.5%	1.8%	2.9%	0.9%	4.6%	0.1%	8.9%	3.7%	3.8%	0.7%	0.0%	1.7%	0.0%
3065	70	573	4.4%	48.3%	20.6%	0.9%	0.7%	1.1%	0.3%	1.8%	0.1%	11.2%	4.6%	4.4%	0.4%	0.0%	1.1%	0.0%
3066	70	417	4.9%	53.8%	10.8%	2.0%	1.4%	2.3%	0.7%	3.6%	0.1%	8.5%	3.5%	5.7%	0.4%	0.0%	1.9%	0.4%
3067	50	376	3.3%	36.6%	26.5%	1.8%	1.3%	2.1%	0.6%	3.3%	0.1%	11.1%	4.6%	4.2%	0.3%	0.0%	0.8%	3.4%
3068	50	421	4.4%	48.3%	20.9%	1.8%	1.3%	2.2%	0.7%	3.4%	0.1%	7.5%	3.1%	2.8%	0.1%	0.0%	0.4%	3.0%
3069	50	341	4.1%	45.5%	20.4%	1.5%	1.1%	1.8%	0.6%	2.8%	0.1%	7.4%	3.1%	2.8%	0.2%	0.0%	2.0%	6.7%
3072	70	772	4.6%	50.5%	10.0%	3.2%	2.2%	3.7%	1.2%	5.9%	0.1%	7.7%	3.2%	4.3%	0.3%	0.1%	2.1%	1.0%
3073	70	888	4.8%	52.4%	8.9%	2.5%	1.8%	2.9%	0.9%	4.7%	0.1%	7.3%	3.0%	5.3%	0.1%	0.1%	4.3%	0.9%
3074	50	233	4.2%	45.9%	19.2%	3.4%	2.4%	4.0%	1.3%	6.4%	0.1%	6.3%	2.6%	3.6%	0.5%	0.0%	0.0%	0.0%

Traffic Flows and Breakdown by 16 Vehicle Classes (Year 2036)

Link No.	Speed Limit	Total Vehicle	19 - Motorcycles (MC)	01 - Private Cars (PC)	03 - Taxi	14 - Non-franchised Bus <=6.4t	15 - Non-franchised Bus 6.4-15t	16 - Non-franchised Bus >15t	12 - Private Light Bus <=3.5t	13 - Private Light Bus >3.5t	04 - Light Goods Vehicles <=2.5t	05 - Lt Goods Vehicles 2.5-3.5t	06 - Light Goods Vehicles >3.5t	07 - Heavy Goods Vehicles <=15t	08 - Heavy Goods Vehicles >15t	17 - Franchised Bus (SD)	18 - Franchised Bus (DD)	11 - Public Light Buses
	km/hr	0600-0700																
3075	50	288	4.9%	53.4%	15.4%	1.9%	1.4%	2.3%	0.7%	3.6%	0.1%	9.1%	3.8%	3.2%	0.2%	0.0%	0.0%	0.0%
3076	50	211	4.6%	50.9%	21.3%	1.2%	0.8%	1.4%	0.4%	2.2%	0.1%	9.2%	3.8%	3.7%	0.3%	0.0%	0.0%	0.0%
3077	80	779	5.5%	60.9%	9.9%	1.8%	1.3%	2.1%	0.7%	3.3%	0.1%	4.8%	2.0%	6.5%	1.0%	0.0%	0.0%	0.0%
3078	80	599	5.1%	55.8%	10.3%	1.5%	1.1%	1.8%	0.6%	2.9%	0.1%	10.0%	4.1%	6.3%	0.4%	0.0%	0.0%	0.0%
3081	50	27	4.8%	52.4%	31.2%	0.8%	0.6%	0.9%	0.3%	1.5%	0.0%	4.3%	1.8%	1.2%	0.1%	0.0%	0.0%	0.0%
3082	50	94	3.6%	39.0%	28.7%	1.1%	0.8%	1.3%	0.4%	2.1%	0.1%	12.5%	5.2%	4.4%	0.8%	0.0%	0.0%	0.0%
3084	70	1163	4.6%	50.9%	17.8%	1.3%	0.9%	1.6%	0.5%	2.5%	0.1%	9.4%	3.9%	4.8%	0.4%	0.0%	1.1%	0.1%
3086	70	346	4.2%	46.0%	13.2%	3.9%	2.7%	4.5%	1.4%	7.2%	0.1%	8.0%	3.3%	4.3%	1.1%	0.0%	0.0%	0.0%
3088	50	7	1.8%	19.6%	21.0%	0.0%	0.0%	0.0%	0.0%	0.0%	0.1%	11.8%	4.9%	0.0%	0.0%	0.0%	0.0%	40.8%
3089	50	12	3.5%	38.7%	30.8%	2.3%	1.6%	2.7%	0.9%	4.3%	0.1%	7.1%	2.9%	4.7%	0.3%	0.0%	0.0%	0.0%
4001	50	353	3.4%	37.9%	22.9%	2.2%	1.6%	2.6%	0.8%	4.1%	0.1%	12.5%	5.2%	4.9%	0.6%	0.0%	0.0%	1.3%
4002	50	102	4.0%	43.9%	22.0%	2.9%	2.1%	3.4%	1.1%	5.5%	0.1%	8.3%	3.5%	3.2%	0.1%	0.0%	0.0%	0.0%
4003	50	353	4.1%	45.4%	20.5%	1.2%	0.8%	1.4%	0.4%	2.2%	0.1%	8.7%	3.6%	5.0%	0.7%	0.1%	4.4%	1.5%
4004	70	2029	3.1%	34.5%	18.6%	2.2%	1.5%	2.6%	0.8%	4.1%	0.1%	10.7%	4.4%	4.8%	0.6%	0.1%	5.6%	6.3%
4005	70	2305	4.1%	45.1%	18.3%	1.1%	0.8%	1.2%	0.4%	2.0%	0.1%	6.8%	2.8%	3.9%	0.3%	0.2%	7.4%	5.6%
4006	70	1161	2.9%	31.9%	21.2%	2.1%	1.5%	2.4%	0.8%	3.9%	0.1%	8.6%	3.6%	3.8%	0.4%	0.2%	9.1%	7.7%
4007	80	239	5.4%	59.6%	5.5%	1.1%	0.8%	1.3%	0.4%	2.0%	0.1%	10.0%	4.1%	9.0%	0.6%	0.0%	0.0%	0.0%
4008	50	407	3.6%	39.7%	16.8%	2.3%	1.6%	2.6%	0.8%	4.2%	0.1%	10.7%	4.4%	3.3%	1.4%	0.1%	2.8%	5.7%
4009	50	330	3.2%	34.6%	15.2%	2.0%	1.4%	2.3%	0.7%	3.7%	0.1%	10.1%	4.2%	3.1%	1.3%	0.1%	5.5%	12.6%
4010	50	182	4.7%	51.3%	23.0%	1.6%	1.1%	1.9%	0.6%	3.0%	0.1%	7.9%	3.3%	1.4%	0.1%	0.0%	0.0%	0.0%
4011	50	135	4.7%	51.9%	23.6%	1.5%	1.0%	1.7%	0.5%	2.7%	0.1%	7.6%	3.1%	1.3%	0.1%	0.0%	0.0%	0.0%
4012	50	14	4.7%	51.9%	23.6%	1.5%	1.0%	1.7%	0.5%	2.7%	0.1%	7.6%	3.1%	1.3%	0.1%	0.0%	0.0%	0.0%
4014	70	532	4.1%	44.8%	27.3%	0.9%	0.7%	1.1%	0.3%	1.7%	0.1%	8.3%	3.5%	3.9%	0.7%	0.1%	2.5%	0.0%
4015	70	197	3.5%	38.2%	22.1%	3.1%	2.2%	3.7%	1.1%	5.8%	0.1%	9.4%	3.9%	5.9%	0.1%	0.0%	0.0%	0.8%
4016	70	329	4.1%	45.0%	17.1%	2.5%	1.8%	3.0%	0.9%	4.7%	0.1%	10.4%	4.3%	5.4%	0.2%	0.0%	0.0%	0.5%
4018	70	455	4.2%	46.0%	27.2%	0.7%	0.5%	0.8%	0.3%	1.3%	0.1%	8.4%	3.5%	3.9%	0.7%	0.1%	2.3%	0.0%
4019	50	506	2.9%	31.4%	16.5%	1.5%	1.0%	1.7%	0.5%	2.7%	0.2%	17.7%	7.3%	11.4%	1.6%	0.0%	0.0%	3.5%
4021	50	228	5.0%	55.1%	17.1%	1.8%	1.3%	2.1%	0.7%	3.4%	0.0%	3.1%	1.3%	1.5%	0.2%	0.1%	2.3%	5.1%
4022	50	13	0.9%	9.9%	10.5%	0.0%	0.0%	0.0%	0.0%	0.0%	0.1%	5.9%	2.5%	0.0%	0.0%	0.0%	0.0%	70.3%
4023	50	13	0.9%	9.9%	10.5%	0.0%	0.0%	0.0%	0.0%	0.0%	0.1%	5.9%	2.5%	0.0%	0.0%	0.0%	0.0%	70.3%
4024	50	119	4.8%	52.6%	20.4%	2.3%	1.7%	2.8%	0.9%	4.4%	0.0%	4.5%	1.9%	1.6%	0.2%	0.0%	0.0%	1.9%
4025	50	53	3.3%	36.1%	14.7%	1.4%	1.0%	1.6%	0.5%	2.6%	0.1%	8.6%	3.6%	6.4%	0.6%	0.0%	0.0%	19.6%
4026	50	96	3.4%	37.3%	21.6%	1.4%	1.0%	1.7%	0.5%	2.7%	0.2%	17.9%	7.4%	4.5%	0.4%	0.0%	0.0%	0.0%
4027	80	1192	5.2%	56.8%	9.0%	1.6%	1.1%	1.9%	0.6%	3.0%	0.1%	10.4%	4.3%	5.6%	0.4%	0.0%	0.0%	0.0%
4028	50	23	5.2%	56.8%	9.0%	1.6%	1.1%	1.9%	0.6%	3.0%	0.1%	10.4%	4.3%	5.6%	0.4%	0.0%	0.0%	0.0%
4029	50	101	3.7%	41.1%	16.3%	2.1%	1.5%	2.4%	0.8%	3.9%	0.1%	5.0%	2.1%	1.9%	0.4%	0.4%	18.3%	0.0%
4030	50	427	3.4%	37.0%	13.8%	1.5%	1.1%	1.8%	0.5%	2.8%	0.1%	6.6%	2.7%	2.3%	0.4%	0.2%	7.1%	18.8%
4031	50	33	4.9%	53.9%	22.1%	1.6%	1.1%	1.8%	0.6%	2.9%	0.1%	5.8%	2.4%	2.7%	0.1%	0.0%	0.0%	0.0%
4032	70	1656	3.5%	38.5%	20.2%	1.9%	1.3%	2.2%	0.7%	3.5%	0.1%	9.3%	3.8%	4.5%	0.5%	0.1%	3.9%	6.0%
4033	70	497	3.9%	43.0%	14.4%	4.5%	3.2%	5.3%	1.7%	8.4%	0.1%	7.4%	3.1%	4.1%	0.9%	0.0%	0.0%	0.0%
4034	70	162	4.7%	52.0%	11.1%	2.3%	1.7%	2.7%	0.9%	4.3%	0.1%	10.8%	4.5%	4.6%	0.3%	0.0%	0.0%	0.0%
4035	70	358	4.0%	44.4%	17.1%	2.8%	2.0%	3.3%	1.0%	5.2%	0.1%	10.0%	4.1%	5.3%	0.2%	0.0%	0.0%	0.4%
4036	70	543	3.9%	43.2%	16.4%	3.6%	2.5%	4.2%	1.3%	6.7%	0.1%	8.5%	3.5%	4.9%	0.7%	0.0%	0.0%	0.3%
4037	70	959	3.7%	40.7%	16.1%	3.1%	2.2%	3.6%	1.1%	5.7%	0.1%	10.2%	4.2%	5.9%	1.1%	0.0%	2.0%	0.2%
5137	50	286	2.8%	30.8%	19.8%	1.8%	1.3%	2.1%	0.7%	3.4%	0.2%	18.2%	7.5%	10.1%	1.3%	0.0%	0.0%	0.0%
5138	50	164	3.7%	40.3%	15.3%	2.6%	1.9%	3.1%	1.0%	4.9%	0.1%	12.4%	5.2%	7.2%	0.3%	0.0%	0.0%	1.9%
5143	50	122	2.9%	31.5%	16.1%	3.0%	2.1%	3.6%	1.1%	5.6%	0.2%	14.8%	6.1%	10.8%	2.2%	0.0%	0.0%	0.0%
5144	50	83	2.5%	27.5%	11.5%	2.9%	2.0%	3.3%	1.0%	5.3%	0.2%	16.1%	6.7%	14.4%	2.9%	0.0%	0.0%	3.7%
5145	50	200	3.3%	35.9%	14.3%	2.1%	1.5%	2.4%	0.8%	3.9%	0.2%	15.7%	6.5%	10.5%	1.5%	0.0%	0.0%	1.5%
5146	50	283	2.5%	27.7%	17.7%	1.3%	0.9%	1.5%	0.5%	2.4%	0.2%	20.6%	8.5%	13.0%	2.0%	0.0%	0.0%	1.1%
5189	50	74	4.8%	52.2%	6.1%	1.4%	1.0%	1.7%	0.5%	2.7%	0.1%	13.4%	5.6%	9.9%	0.6%	0.0%	0.0%	0.0%
5190	50	64	3.8%	42.3%	10.6%	1.8%	1.3%	2.1%	0.7%	3.4%	0.2%	14.6%	6.0%	11.7%	1.5%	0.0%	0.0%	0.0%
5191	50	228	6.6%	72.3%	7.8%	1.7%	1.2%	1.9%	0.6%	3.1%	0.0%	1.2%	0.5%	3.1%	0.0%	0.0%	0.0%	0.0%
5192	50	243	6.6%	72.7%	8.6%	0.5%	0.4%	0.6%	0.2%	0.9%	0.0%	4.0%	1.7%	3.3%	0.4%	0.0%	0.0%	0.0%
5193	50	287	3.9%	42.4%	3.8%	1.3%	0.9%	1.5%	0.5%	2.4%	0.1%	9.2%	3.8%	29.9%	0.3%	0.0%	0.0%	0.0%
5194	50	265	4.1%	44.6%	14.6%	2.4%	1.7%	2.8%	0.9%	4.4%	0.1%	8.2%	3.4%	12.5%	0.4%	0.0%	0.0%	0.0%
5195	80	239	5.4%	59.6%	5.5%	1.1%	0.8%	1.3%	0.4%	2.0%	0.1%	10.0%	4.1%	9.0%	0.6%	0.0%	0.0%	0.0%
5196	80	303	5.7%	62.9%	3.8%	1.6%	1.1%	1.8%	0.6%	2.9%	0.0%	4.4%	1.8%	11.3%	1.9%	0.0%	0.0%	0.0%
5197	80	575	4.4%	48.6%	4.8%	1.8%	1.2%	2.1%	0.6%	3.3%	0.1%	9.2%	3.8%	19.8%	0.4%	0.0%	0.0%	0.0%
5198	80	568	5.0%	54.4%	8.9%	1.9%	1.4%	2.3%	0.7%	3.6%	0.1%	6.2%	2.6%	11.9%	1.2%	0.0%	0.0%	0.0%
5199	50	288	4.0%	43.7%	4.2%	1.3%	0.9%	1.5%	0.5%	2.4%	0.1%	9.1%	3.8%	28.2%	0.3%	0.0%	0.0%	0.0%
5200	50	63	3.3%	36.3%	9.1%	1.9%	1.3%	2.2%	0.7%	3.5%	0.2%	14.9%	6.2%	19.0%	1.4%	0.0%	0.0%	0.0%
5201	50	232	4.3%	47.7%	13.1%	1.9%	1.4%	2.3%	0.7%	3.6%	0.1%	8.5%	3.5%	12.4%	0.5%	0.0%	0.0%	0.0%
5202	50	107	3.9%	43.3%	12.0%	2.7%	1.9%	3.1%	1.0%	5.0%	0.1%	11.1%	4.6%	10.8%	0.5%	0.0%	0.0%	0.0%
5224	50	49	2.8%	30.5%	7.1%	7.7%	5.4%	9.0%	2.8%	14.2%	0.1%	4.8%	2.0%	13.5%	0.1%	0.0%	0.0%	0.0%
5225	50	336	3.7%	40.7%	4.3%	2.2%	1.6%	2.6%	0.8%	4.2%	0.1%	8.6%	3.5%	27.5%	0.2%	0.0%	0.0%	0.0%
5226	50	180	7.6%	83.4%	7.9%	0.0%	0.0%	0.0%	0.0%	0.1%	0.0%	0.4%	0.2%	0.3%	0.0%	0.0%	0.0%	0.0%
5245	80	203	4.4%	48.4%	5.2%	6.3%	4.4%	7.3%	2.3%	11.6%	0.0%	0.7%	0.3%	9.0%	0.1%	0.0%	0.0%	0.0%
5254	50	70	2.6%	28.3%	13.0%	2.3%	1.6%	2.7%	0.8%	4.2%	0.2%	18.5%	7.7%	14.6%	3.5%	0.0%	0.0%	0.0%
5256	70	1028	4.4%	48.5%	5.3%	5.3%	3.7%	6.2%	1.9%	9.8%	0.1%	6.6%	2.7%	2.0%	0.0%	0.1%	2.5%	1.1%
5257	70	1136	3.6%	39.5%	5.5%	5.1%	3.6%	6.0%	1.9%	9.5%	0.1%	9.1%	3.8%	5.3%	0.0%	0.1%	6.0%	0.7%
5262	50	144	3.3%	36.7%	15.3%	1.5%	1.1%	1.8%	0.6%	2.8%	0.1%	13.9%	5.8%	10.3%	0.7%	0.0%	0.0%	6.2%
5263	50	212	2.5%	27.6%	22.4%	1.1%	0.8%	1.3%	0.4%	2.0%	0.2%	19.4%	8.0%	8.9%	1.3%	0.0%	0.0%	4.2%
5264	50	288	4.0%	43.7%	4.2%	1.3%	0.9%	1.5%	0.5%	2.4%	0.1%	9.1%	3.8%	28.2%	0.3%	0.0%	0.0%	0.0%
6252	50	2096	3.3%	36.4%	16.4%	1.6%	1.1%	1.9%	0.6%	3.0%	0.1%	9.4%	3.9%	4.3%	0.5%	0.3%	12.9%	4.4%
8033	70	304	4.4%	47.8%	7.4%	2.1%	1.5%	2.5%	0.8%	3.9%	0.1%	6.3%	2.6%	5.5%	0.0%	0.4%	14.9%	0.0%
8340	50	154	3.5%	38.6%	17.2%	3.5%	2.5%	4.1%	1.3%	6.5%	0.1%	10.1%	4.2%	6.3%	0.2%	0.0%	1.0%	1.0%
9098	70	461	5.3%	58.2%	9.3%	3.1%	2.2%	3.7%	1.1%	5.8%	0.0%	4.8%	2.0%	2.7%	0.0%	0.0%	1.6%	0.0%
9112	70	399	5.5%	60.1%	6.6%	2.3%	1.6%	2.7%	0.8%	4.3%	0.0%	3.8%	1.6%	2.2%	0.0%	0.2%	8.1%	0.0%
9205	50	38	3.8%	41.4%	33.0%	2.5%	1.8%	2.9%	0.9%	4.7%	0.0%	4.2%	1.8%	2.8%	0.2%	0.0%	0.0%	0.0%
9206	50	25	4.3%	47.3%	28.5%	2.0%	1.4%	2.3%	0.7%	3.7%	0.0%	4.3%	1.8%	3.7%	0.1%	0.0%	0.0%	0.0%
9301	50	192	3.6%	39.5%	36.2%	2.4%	1.7%	2.8%	0.9%	4.4%	0.0%	4.5%	1.9%	2.0%	0.1%	0.0%	0.0%	0.0%
9302	50	79	4.1%	44.5%	31.2%	2.5%	1.8%	2.9%	0.9%	4.6%	0.0%	3.6%	1.5%	2.1%	0.2%	0.0%	0.0%	0.0%
9303	50	188	4.2%	46.1%	35.4%	0.8%	0.6%	0.9%	0.3%	1.5%	0.0%	4.4%	1.8%	3.8%	0.1%	0.0%	0.0%	0.0%
9304	50	73	4.9%	54.1%	25.6%	0.9%	0.6%	1.0%	0.3%	1.6%	0.1%	5.0%	2.1%	3.6%	0.2%	0.0%	0.0%	0.0%

Traffic Flows and Breakdown by 16 Vehicle Classes (Year 2036)

Link No.	Speed Limit	Total Vehicle	19 - Motorcycles (MC)	01 - Private Cars (PC)	03 - Taxi	14 - Non-franchised Bus <=6.4t	15 - Non-franchised Bus 6.4-15t	16 - Non-franchised Bus >15t	12 - Private Light Bus <=3.5t	13 - Private Light Bus >3.5t	04 - Light Goods Vehicles <=2.5t	05 - Lt Goods Vehicles 2.5-3.5t	06 - Light Goods Vehicles >3.5t	07 - Heavy Goods Vehicles <=15t	08 - Heavy Goods Vehicles >15t	17 - Franchised Bus (SD)	18 - Franchised Bus (DD)	11 - Public Light Buses
	km/hr	0700-0800																
1	50	253	5.7%	62.6%	16.4%	1.6%	1.1%	1.8%	0.6%	2.9%	0.0%	3.6%	1.5%	1.8%	0.4%	0.0%	0.0%	0.0%
2	50	618	4.3%	46.7%	20.3%	2.3%	1.6%	2.7%	0.8%	4.3%	0.1%	8.0%	3.3%	4.0%	1.6%	0.0%	0.0%	0.0%
3	70	1300	4.4%	47.8%	18.6%	1.8%	1.3%	2.1%	0.7%	3.3%	0.1%	6.9%	2.9%	5.8%	0.2%	0.0%	0.0%	4.3%
4	70	1709	3.8%	41.5%	19.2%	1.8%	1.3%	2.2%	0.7%	3.4%	0.1%	9.6%	4.0%	4.2%	0.5%	0.0%	0.0%	7.8%
5	50	74	4.4%	47.8%	17.6%	2.4%	1.7%	2.9%	0.9%	4.5%	0.1%	9.1%	3.8%	4.7%	0.2%	0.0%	0.0%	0.0%
6	50	96	4.0%	44.3%	9.9%	1.2%	0.9%	1.4%	0.4%	2.3%	0.1%	12.0%	5.0%	9.6%	2.8%	0.1%	5.9%	0.0%
7	50	557	2.8%	30.3%	6.4%	1.9%	1.3%	2.2%	0.7%	3.5%	0.1%	12.5%	5.2%	3.3%	0.6%	0.5%	20.9%	7.9%
8	50	537	2.3%	25.4%	14.3%	1.2%	0.8%	1.4%	0.4%	2.2%	0.1%	8.2%	3.4%	5.5%	1.6%	0.5%	21.3%	11.4%
9	50	33	4.2%	46.4%	14.5%	1.0%	0.7%	1.2%	0.4%	1.8%	0.2%	15.4%	6.4%	7.2%	0.8%	0.0%	0.0%	0.0%
10	50	91	3.3%	36.2%	18.0%	2.3%	1.6%	2.7%	0.8%	4.3%	0.1%	10.7%	4.4%	4.9%	1.0%	0.2%	9.4%	0.0%
11	50	575	3.8%	42.2%	9.3%	1.2%	0.8%	1.4%	0.4%	2.2%	0.1%	6.6%	2.7%	2.9%	0.6%	0.3%	14.6%	10.7%
12	50	412	2.2%	24.5%	12.2%	1.7%	1.2%	2.0%	0.6%	3.2%	0.1%	6.9%	2.9%	2.8%	0.7%	0.7%	28.4%	9.9%
13	50	254	4.2%	46.3%	18.7%	2.1%	1.5%	2.5%	0.8%	3.9%	0.1%	9.5%	3.9%	3.5%	0.7%	0.0%	0.0%	2.3%
14	50	265	3.3%	36.8%	17.9%	1.7%	1.2%	1.9%	0.6%	3.1%	0.1%	8.8%	3.6%	2.5%	0.5%	0.1%	5.8%	12.2%
15	50	671	3.6%	39.4%	17.8%	2.6%	1.9%	3.1%	1.0%	4.9%	0.1%	11.7%	4.8%	3.3%	1.0%	0.0%	0.0%	4.8%
16	50	184	5.4%	59.5%	17.6%	1.4%	1.0%	1.6%	0.5%	2.6%	0.1%	5.3%	2.2%	2.6%	0.3%	0.0%	0.0%	0.0%
17	50	99	4.7%	51.6%	12.7%	1.6%	1.1%	1.9%	0.6%	2.9%	0.1%	12.6%	5.2%	3.7%	1.3%	0.0%	0.0%	0.0%
18	50	433	4.2%	46.2%	21.5%	2.2%	1.6%	2.6%	0.8%	4.1%	0.1%	8.3%	3.4%	3.1%	0.6%	0.0%	0.0%	1.4%
19	50	68	5.1%	55.7%	16.4%	0.5%	0.4%	0.6%	0.2%	1.0%	0.1%	9.6%	4.0%	5.9%	0.6%	0.0%	0.0%	0.0%
20	50	11	2.7%	30.0%	32.0%	1.0%	0.7%	1.1%	0.4%	1.8%	0.2%	18.0%	7.5%	3.5%	1.1%	0.0%	0.0%	0.0%
21	50	190	3.1%	33.8%	14.4%	1.8%	1.3%	2.1%	0.6%	3.3%	0.1%	8.0%	3.3%	2.4%	0.6%	0.2%	8.0%	17.0%
22	50	508	3.5%	37.9%	16.8%	2.7%	1.9%	3.1%	1.0%	4.9%	0.1%	12.5%	5.2%	3.2%	1.0%	0.0%	0.0%	6.3%
23	50	147	2.3%	24.9%	9.8%	1.9%	1.3%	2.2%	0.7%	3.5%	0.2%	16.0%	6.6%	4.9%	1.0%	0.2%	10.3%	13.9%
24	50	89	4.7%	51.7%	20.4%	1.2%	0.9%	1.4%	0.4%	2.3%	0.1%	5.4%	2.3%	2.3%	0.3%	0.0%	0.0%	6.6%
25	50	137	4.4%	48.8%	23.9%	1.7%	1.2%	2.0%	0.6%	3.1%	0.1%	7.4%	3.1%	3.1%	0.6%	0.0%	0.0%	0.0%
26	50	144	4.3%	47.6%	21.3%	1.9%	1.4%	2.3%	0.7%	3.6%	0.1%	8.8%	3.6%	3.7%	0.6%	0.0%	0.0%	0.0%
27	50	387	3.8%	42.2%	19.4%	2.6%	1.8%	3.0%	0.9%	4.8%	0.1%	9.3%	3.9%	3.7%	0.7%	0.0%	0.0%	3.8%
28	50	68	4.2%	45.9%	16.4%	2.7%	1.9%	3.2%	1.0%	5.0%	0.1%	11.5%	4.8%	3.1%	0.3%	0.0%	0.0%	0.0%
29	50	169	3.8%	41.3%	20.2%	2.6%	1.8%	3.0%	0.9%	4.8%	0.1%	11.9%	4.9%	3.8%	0.9%	0.0%	0.0%	0.0%
30	50	180	4.0%	43.6%	16.7%	1.5%	1.1%	1.8%	0.5%	2.8%	0.1%	13.5%	5.6%	8.0%	0.9%	0.0%	0.0%	0.0%
31	50	296	4.3%	46.9%	13.6%	1.4%	1.0%	1.7%	0.5%	2.7%	0.1%	13.8%	5.7%	7.4%	0.8%	0.0%	0.0%	0.0%
32	50	292	2.3%	25.1%	10.2%	1.9%	1.3%	2.2%	0.7%	3.5%	0.0%	4.4%	1.8%	1.8%	0.3%	0.7%	27.4%	16.4%
33	50	865	3.2%	35.0%	16.9%	1.7%	1.2%	2.0%	0.6%	3.1%	0.1%	6.4%	2.7%	2.6%	0.5%	0.4%	16.6%	7.1%
34	50	459	4.0%	44.1%	14.1%	1.4%	1.0%	1.7%	0.5%	2.7%	0.1%	12.4%	5.2%	7.0%	0.7%	0.0%	0.0%	4.9%
35	50	162	0.8%	8.7%	4.1%	0.1%	0.1%	0.2%	0.0%	0.2%	0.0%	1.2%	0.5%	0.5%	0.0%	1.5%	61.6%	20.4%
36	50	868	3.2%	34.8%	16.7%	1.8%	1.3%	2.1%	0.7%	3.3%	0.1%	7.8%	3.3%	3.6%	0.7%	0.4%	14.7%	5.7%
37	50	257	2.7%	29.7%	13.8%	1.4%	1.0%	1.6%	0.5%	2.5%	0.1%	13.2%	5.5%	4.4%	0.5%	0.0%	0.0%	23.1%
38	50	134	3.3%	36.6%	21.6%	2.3%	1.6%	2.7%	0.8%	4.3%	0.1%	12.8%	5.3%	6.7%	1.8%	0.0%	0.0%	0.0%
39	50	624	3.8%	41.4%	17.6%	2.3%	1.6%	2.7%	0.8%	4.3%	0.1%	11.3%	4.7%	5.5%	0.7%	0.1%	3.1%	0.0%
40	50	239	4.3%	47.5%	17.0%	1.1%	0.8%	1.3%	0.4%	2.1%	0.1%	11.4%	4.7%	8.7%	0.5%	0.0%	0.0%	0.0%
41	50	782	3.3%	35.7%	22.6%	1.4%	1.0%	1.7%	0.5%	2.7%	0.1%	10.3%	4.3%	5.7%	0.9%	0.2%	8.9%	0.6%
53	50	665	3.9%	42.4%	25.5%	2.1%	1.5%	2.5%	0.8%	3.9%	0.1%	8.6%	3.6%	4.7%	0.4%	0.0%	0.0%	0.0%
54	50	650	4.1%	44.7%	26.1%	0.9%	0.6%	1.0%	0.3%	1.6%	0.1%	9.6%	4.0%	6.4%	0.6%	0.0%	0.0%	0.0%
55	50	650	4.1%	44.7%	26.1%	0.9%	0.6%	1.0%	0.3%	1.6%	0.1%	9.6%	4.0%	6.4%	0.6%	0.0%	0.0%	0.0%
56	50	670	3.8%	41.8%	17.9%	3.3%	2.3%	3.9%	1.2%	6.1%	0.1%	9.2%	3.8%	5.0%	1.5%	0.0%	0.0%	0.0%
57	50	1548	4.2%	46.2%	19.6%	1.9%	1.3%	2.2%	0.7%	3.5%	0.1%	10.1%	4.2%	5.1%	0.5%	0.0%	0.0%	0.5%
58	50	10	2.9%	32.3%	34.5%	0.3%	0.2%	0.3%	0.1%	0.5%	0.2%	19.4%	8.0%	1.2%	0.1%	0.0%	0.0%	0.0%
59	50	73	4.6%	50.3%	19.5%	1.7%	1.2%	2.0%	0.6%	3.2%	0.1%	8.5%	3.5%	4.2%	0.7%	0.0%	0.0%	0.0%
60	50	377	2.3%	25.5%	14.0%	0.8%	0.6%	0.9%	0.3%	1.5%	0.2%	16.2%	6.7%	9.8%	1.1%	0.4%	18.5%	1.3%
61	50	322	2.2%	24.0%	13.7%	0.5%	0.4%	0.6%	0.2%	1.0%	0.2%	16.4%	6.8%	9.2%	1.1%	0.5%	21.6%	1.5%
62	50	306	2.3%	25.5%	14.5%	0.4%	0.3%	0.5%	0.1%	0.8%	0.2%	15.2%	6.3%	8.2%	1.1%	0.5%	22.7%	1.6%
63	50	325	2.4%	26.9%	14.8%	0.4%	0.3%	0.5%	0.2%	0.8%	0.2%	14.8%	6.1%	8.0%	1.1%	0.5%	21.4%	1.5%
64	50	10	3.0%	33.1%	35.3%	0.0%	0.0%	0.0%	0.0%	0.0%	0.2%	19.9%	8.2%	0.1%	0.0%	0.0%	0.0%	0.0%
65	50	23	5.0%	54.9%	21.8%	0.9%	0.7%	1.1%	0.3%	1.7%	0.1%	8.5%	3.5%	1.4%	0.1%	0.0%	0.0%	0.0%
66	50	135	3.3%	36.1%	14.7%	1.4%	1.0%	1.6%	0.5%	2.6%	0.1%	8.6%	3.6%	6.4%	0.6%	0.0%	0.0%	19.6%
67	50	238	3.6%	39.6%	12.4%	1.0%	0.7%	1.1%	0.4%	1.8%	0.0%	2.2%	0.9%	1.4%	0.1%	0.7%	27.7%	6.6%
68	50	138	1.0%	11.3%	4.5%	0.3%	0.2%	0.4%	0.1%	0.6%	0.0%	2.1%	0.9%	1.2%	0.3%	1.1%	47.7%	28.3%
69	50	153	1.1%	12.4%	4.5%	0.7%	0.5%	0.8%	0.2%	1.2%	0.0%	2.1%	0.9%	1.3%	0.3%	1.0%	43.0%	30.0%
70	50	199	1.6%	17.4%	4.9%	1.6%	1.1%	1.8%	0.6%	2.9%	0.1%	5.1%	2.1%	2.9%	0.3%	0.8%	33.1%	24.1%
71	50	60	3.5%	37.9%	17.9%	1.5%	1.1%	1.8%	0.6%	2.9%	0.1%	13.7%	5.7%	12.1%	1.2%	0.0%	0.0%	0.0%
72	50	10	3.0%	33.2%	35.4%	0.0%	0.0%	0.0%	0.0%	0.0%	0.2%	19.9%	8.3%	0.0%	0.0%	0.0%	0.0%	0.0%
73	50	31	3.9%	42.4%	12.6%	2.5%	1.8%	3.0%	0.9%	4.7%	0.1%	6.3%	2.6%	0.5%	0.1%	0.0%	0.0%	18.7%
74	50	77	3.6%	39.7%	13.2%	0.7%	0.5%	0.8%	0.3%	1.3%	0.2%	18.9%	7.8%	12.0%	0.8%	0.0%	0.0%	0.0%
75	50	10	3.0%	33.2%	35.4%	0.0%	0.0%	0.0%	0.0%	0.0%	0.2%	19.9%	8.3%	0.0%	0.0%	0.0%	0.0%	0.0%
76	50	856	3.0%	33.4%	8.6%	1.5%	1.0%	1.7%	0.5%	2.7%	0.1%	11.2%	4.6%	3.8%	0.6%	0.4%	17.9%	8.9%
77	50	550	2.4%	25.9%	14.4%	1.2%	0.8%	1.4%	0.4%	2.2%	0.1%	8.2%	3.4%	5.4%	1.6%	0.5%	20.8%	11.2%
78	50	192	5.2%	57.1%	7.4%	1.5%	1.0%	1.7%	0.5%	2.7%	0.1%	11.9%	4.9%	4.7%	1.1%	0.0%	0.0%	0.0%
79	50	26	1.2%	12.6%	13.5%	0.2%	0.2%	0.3%	0.1%	0.4%	0.2%	22.7%	9.4%	7.3%	1.9%	0.0%	0.0%	30.0%
80	50	203	4.8%	52.2%	16.7%	2.8%	2.0%	3.3%	1.0%	5.2%	0.0%	4.8%	2.0%	5.1%	0.2%	0.0%	0.0%	0.0%
81	50	369	5.5%	60.8%	11.8%	1.5%	1.1%	1.8%	0.6%	2.8%	0.1%	7.2%	3.0%	3.0%	0.8%	0.0%	0.0%	0.0%
82	50	182	4.5%	49.5%	21.4%	1.8%	1.3%	2.1%	0.7%	3.3%	0.1%	7.7%	3.2%	3.9%	0.6%	0.0%	0.0%	0.0%
83	50	189	4.7%	51.7%	23.3%	1.0%	0.7%	1.2%	0.4%	1.9%	0.1%	6.9%	2.9%	4.1%	1.0%	0.0%	0.0%	0.0%
84	50	326	3.6%	39.0%	15.2%	1.9%	1.4%	2.3%	0.7%	3.6%	0.1%	11.4%	4.7%	5.5%	0.7%	0.1%	3.5%	6.3%
85	50	516	4.5%	49.1%	20.2%	1.4%	1.0%	1.6%	0.5%	2.5%	0.1%	7.0%	2.9%	2.9%	0.3%	0.1%	2.2%	4.0%
86	50	93	4.7%	51.1%	15.2%	2.1%	1.5%	2.5%	0.8%	3.9%	0.1%	9.7%	4.0%	3.6%	0.9%	0.0%	0.0%	0.0%
87	50	823	5.4%	59.0%	15.9%	1.7%	1.2%	2.0%	0.6%	3.2%	0.1%	5.3%	2.2%	2.3%	0.5%	0.0%	0.0%	0.7%
88	50	539	4.3%	46.9%	22.8%	1.3%	0.9%	1.5%	0.5%	2.4%	0.1%	8.2%	3.4%	4.6%	0.7%	0.0%	0.0%	2.5%
89	50	1275	3.7%	40.9%	17.8%	1.8%	1.3%	2.1%	0.7%	3.3%	0.1%	6.6%	2.8%	1.8%	0.2%	0.1%	4.9%	12.0%
90	50	1686	3.8%	41.4%	22.4%	2.7%	1.9%	3.1%	1.0%	4.9%	0.1%	7.2%	3.0%	3.2%	0.6%	0.1%	3.1%	1.7%
91	50	630	4.7%	52.0%	18.8%	1.7%	1.2%	2.0%	0.6%	3.2%	0.1%	6.2%	2.6%	1.5%	0.4%	0.0%	0.0%	4.8%
92	50	281	4.3%	47.5%	18.7%	2.7%	1.9%	3.2%	1.0%	5.1%	0.1%	6.4%	2.6%	3.5%	0.8%	0.0%	0.0%	2.1%
93	50	28	4.0%	43.9%	28.1%	2.2%	1.6%	2.6%	0.8%	4.2%	0.1%	7.2%	3.0%	1.8%	0.6%	0.0%	0.0%	0.0%
94	50	10	3.0%	33.2%	35.4%	0.0%	0.0%	0.0%	0.0%	0.0%	0.2%	19.9%	8.3%	0.0%	0.0%	0.0%	0.0%	0.0%
95	50	478	3.0%	32.4%	13.2%	1.8%	1.3%	2.2%	0.7%	3.4%	0.1%	6.8%	2.8%	2.7%	0.2%	0.4%	18.7%	10.2%
96	50	1337	3.1%	34.2%	13.0%	1.5%	1.1%	1.8%	0.6%	2.8%	0.1%	6.1%	2.5%	2.3%	0.4%	0.6%	24.7%	5.3%
97	50	661	4.2%	46.3%	22.6%	2.2%	1.5%	2.5%	0.8%	4.0%	0.1%	9.0%	3.7%	2.5%	0.5%	0.0%	0.0%	0.0%
98	50	15	2.0%	22.2%	23.7%	0.0%	0.0%	0.0%	0.0%	0.0%	0.1%	13.3%	5.5%	0.0%	0.0%	0.8%	32.2%	0.0%
99	70	1583	4.2%	46.5%	17.7%	1.9%	1.4%	2.3%	0.7%	3.6%	0.1%	8.1%	3.3%	6.1%	0.5%	0.0%	0.0%	3.5%
100	70	863	3.5%	38.3%	22.1%	1.5%	1.1%	1.8%	0.6%	2.8%	0.1%	12.1%	5.0%	7.5%	1.1%	0.1%	2.4%	0.0%
101	50	784	4.1%	45.5%	25.3%	1.1%	0.8%	1.2%	0.4%	2.0%	0.1%	8.6%	3.6%	5.8%	0.5%	0.0%	0.0%	1.0%
102	50	316	4.6%	50.4%	17.7%	1.4%	1.0%	1.6%	0.5%	2.6%	0.1%	6.2%	2.6%	1.8%	0.3%	0.1%	2.4%	6.8%
103	50	777	4.2%	46.2%	16.2%	2.6%	1.8%	3.0%	0.9%	4.8%	0.1%	6.3%	2.6%	3.7%	1.1%	0.0%	1.6%	5.0%
104	50	238	5.0%	54.6%	21.3%	1.9%	1.3%	2.2%	0.7%	3.5%	0.1%	5.6%	2.3%	1.4%	0.2%	0.0%	0.0%	0.0%
105	50	311	4.4%	48.7%	18.8%	2.6%	1.8%	3.1%	1.0%	4.8%	0.1%	6.4%	2.7%	4.3%	1.3%	0.0%	0.0%	0.0%
106	50	107	5.1%	55.8%	20.2%	1.7%	1.2%	2.0%	0.6%	3.2%	0.1%	5.7%	2.4%	1.6%	0.3%	0.0%	0.0%	0.0%
107	50	138	4.3%	47.7%	18.4%	2.2%	1.6%	2.6%	0.8%	4.1%	0.1%	8.9%	3.7%	4.5%	1.2%	0.0%	0.0%	0.0%
108	50	90	2.5%	27.9%	11.1%	1.1%	0.8%	1.3%	0.4%	2.0%	0.0%	4.1%	1.7%	0.6%	0.1%	0.6%	26.4%	19.4%
109	50	22	1.8%	19.2%	15.9%	1.0%	0.7%	1.2%	0.4%	1.9%	0.1%	8.9%	3.7%	0.9%	0.2%	1.0%	43.0%	0.0%
110	50	74	1.5%	16.5%	7.2%	0.5%	0.3%	0.5%	0.2%	0.9%	0.1%	10.6%	4.4%	4.7%	1.1%	1.0%	42.6%	7.9%
111	50	350	3.7%	40.4%	15.2%	1.5%	1.0%	1.7%	0.5%	2.7%	0.1%	7.6%	3.1%	3.1%	0.5%	0.3%	13.6%	5.0%
112	50	119	4.1%	45.4%	6.7%	0.4%	0.3%	0.5%	0.2%	0.8%	0.1%	6.8%	2.8%	2.1%	0.2%	0.5%	20.9%	8.2%
113	50	193	3.6%	39.7%	18.2%	1.9%	1.3%	2.2%	0.7%	3.5%	0.1%	8.9%	3.7%	2.6%	0.3%	0.3%	12.8%	0.0%
114	50	56	1.1%	11.7%	7.6%	0.6%	0.4%	0.7%	0.2%	1.1%	0.1%	7.8%	3.2%	2.1%	0.4%	1.1%	44.5%	17.5%
115	50	212	3.9%	43.1%	21.7%	1.2%	0.9%	1.5%	0.5%	2.3%	0.1%	6.4%	2.6%	2.2%	0.4%	0.3%	13.0%	0.0%
116	50	33	4.1%	45.3%	17.7%	1.9%	1.4%	2.3%	0.7%	3.6%	0.1%	13.8%	5.7%	2.8%	0.4%	0.0%	0.0%	0.0%

Traffic Flows and Breakdown by 16 Vehicle Classes (Year 2036)

Link No.	Speed Limit	Total Vehicle	19 - Motorcycles (MC)	01 - Private Cars (PC)	03 - Taxi	14 - Non-franchised Bus <=6.4t	15 - Non-franchised Bus 6.4-15t	16 - Non-franchised Bus >15t	12 - Private Light Bus <=3.5t	13 - Private Light Bus >3.5t	04 - Light Goods Vehicles <=2.5t	05 - Lt Goods Vehicles 2.5-3.5t	06 - Light Goods Vehicles >3.5t	07 - Heavy Goods Vehicles <=15t	08 - Heavy Goods Vehicles >15t	17 - Franchised Bus (SD)	18 - Franchised Bus (DD)	11 - Public Light Buses
	km/hr	0700-0800																
117	50	30	2.8%	30.4%	20.7%	1.1%	0.7%	1.2%	0.4%	2.0%	0.2%	14.9%	6.2%	8.5%	1.5%	0.2%	9.5%	0.0%
118	50	101	3.5%	38.6%	16.4%	1.9%	1.4%	2.3%	0.7%	3.6%	0.1%	5.0%	2.1%	3.6%	0.4%	0.1%	2.8%	17.5%
122	50	147	3.7%	40.7%	11.5%	2.5%	1.8%	2.9%	0.9%	4.6%	0.1%	10.8%	4.5%	3.7%	0.3%	0.0%	0.0%	11.9%
123	50	13	3.9%	42.5%	28.0%	0.5%	0.3%	0.6%	0.2%	0.9%	0.2%	15.7%	6.5%	0.7%	0.1%	0.0%	0.0%	0.0%
124	50	117	0.3%	2.8%	3.0%	0.1%	0.1%	0.1%	0.0%	0.2%	0.0%	1.7%	0.7%	0.1%	0.0%	0.2%	6.5%	84.3%
125	50	202	2.4%	26.6%	10.4%	2.7%	1.9%	3.2%	1.0%	5.1%	0.1%	5.1%	2.1%	4.3%	0.4%	0.0%	1.4%	33.3%
128	50	1237	4.5%	49.2%	20.2%	1.0%	0.7%	1.2%	0.4%	1.8%	0.1%	8.8%	3.6%	3.9%	0.5%	0.0%	0.0%	4.2%
129	50	1442	4.1%	45.0%	20.1%	2.0%	1.4%	2.4%	0.7%	3.8%	0.1%	10.6%	4.4%	4.6%	0.7%	0.0%	0.0%	0.0%
130	50	316	3.7%	40.9%	14.2%	1.4%	1.0%	1.7%	0.5%	2.6%	0.0%	4.0%	1.7%	0.7%	0.1%	0.2%	7.5%	19.8%
131	50	297	4.6%	50.2%	14.7%	3.3%	2.3%	3.9%	1.2%	6.1%	0.1%	6.4%	2.7%	4.2%	0.2%	0.0%	0.0%	0.0%
132	50	45	3.8%	41.8%	11.7%	2.7%	1.9%	3.2%	1.0%	5.1%	0.1%	9.7%	4.0%	6.1%	0.2%	0.0%	0.0%	8.7%
133	50	111	4.8%	52.3%	19.8%	1.6%	1.1%	1.9%	0.6%	2.9%	0.1%	8.3%	3.4%	2.8%	0.4%	0.0%	0.0%	0.0%
134	50	954	3.4%	37.3%	17.5%	1.8%	1.3%	2.1%	0.6%	3.3%	0.1%	7.4%	3.1%	2.2%	0.2%	0.2%	6.6%	12.9%
135	50	1713	3.9%	42.3%	22.4%	2.5%	1.7%	2.9%	0.9%	4.6%	0.1%	7.5%	3.1%	3.1%	0.6%	0.1%	3.0%	1.3%
136	70	2983	3.7%	41.0%	15.9%	1.5%	1.1%	1.8%	0.6%	2.9%	0.1%	7.9%	3.3%	3.3%	0.3%	0.2%	9.4%	7.0%
137	70	2804	3.1%	33.9%	19.8%	1.9%	1.3%	2.2%	0.7%	3.4%	0.1%	8.9%	3.7%	4.9%	0.7%	0.2%	10.1%	5.3%
138	50	103	0.3%	3.6%	3.4%	0.1%	0.1%	0.1%	0.0%	0.2%	0.0%	1.9%	0.8%	0.3%	0.0%	0.2%	7.4%	81.5%
139	50	18	3.7%	40.4%	19.6%	3.5%	2.5%	4.2%	1.3%	6.6%	0.1%	10.8%	4.5%	2.8%	0.2%	0.0%	0.0%	0.0%
141	50	122	2.5%	27.8%	9.5%	0.9%	0.6%	1.1%	0.3%	1.7%	0.0%	3.3%	1.4%	2.6%	0.1%	0.0%	0.0%	48.1%
142	50	137	2.2%	23.7%	10.9%	1.8%	1.3%	2.1%	0.7%	3.4%	0.0%	3.8%	1.6%	2.8%	0.1%	0.0%	0.0%	45.6%
143	50	25	3.9%	42.4%	14.0%	3.4%	2.4%	4.0%	1.2%	6.3%	0.1%	10.5%	4.3%	7.5%	0.1%	0.0%	0.0%	0.0%
144	50	398	3.0%	32.9%	11.7%	1.3%	0.9%	1.5%	0.5%	2.4%	0.1%	8.9%	3.7%	3.9%	0.6%	0.1%	5.5%	23.0%
145	50	740	2.5%	27.3%	10.7%	1.9%	1.4%	2.2%	0.7%	3.6%	0.1%	11.2%	4.6%	4.7%	0.8%	0.4%	15.6%	12.3%
146	50	738	2.9%	31.4%	17.1%	1.4%	1.0%	1.6%	0.5%	2.5%	0.1%	9.7%	4.0%	4.8%	1.0%	0.4%	16.0%	5.8%
147	50	725	2.3%	25.4%	12.1%	1.8%	1.3%	2.1%	0.7%	3.3%	0.1%	10.5%	4.3%	3.9%	0.6%	0.4%	17.5%	13.7%
148	50	829	2.7%	30.0%	15.2%	1.5%	1.1%	1.8%	0.6%	2.8%	0.1%	10.6%	4.4%	5.1%	0.9%	0.4%	15.1%	7.8%
149	50	415	3.2%	34.8%	18.5%	2.6%	1.8%	3.1%	1.0%	4.9%	0.1%	10.6%	4.4%	4.1%	0.1%	0.0%	0.0%	10.8%
150	50	497	3.5%	38.1%	16.8%	1.8%	1.3%	2.1%	0.7%	3.4%	0.1%	8.3%	3.4%	2.8%	0.3%	0.0%	0.0%	17.5%
151	50	73	4.1%	44.7%	25.6%	2.6%	1.8%	3.0%	0.9%	4.8%	0.1%	6.7%	2.8%	2.3%	0.6%	0.0%	0.0%	0.0%
152	50	107	3.8%	41.2%	18.8%	1.6%	1.2%	1.9%	0.6%	3.0%	0.1%	9.8%	4.1%	2.9%	0.1%	0.0%	0.0%	10.9%
153	50	14	2.2%	23.8%	25.4%	0.0%	0.0%	0.0%	0.0%	0.0%	0.1%	14.3%	5.9%	0.0%	0.0%	0.0%	0.0%	28.3%
154	50	95	0.9%	9.4%	3.7%	0.2%	0.1%	0.2%	0.1%	0.3%	0.0%	3.2%	1.3%	1.5%	0.0%	0.0%	0.0%	79.1%
155	50	250	2.6%	28.9%	12.4%	1.3%	0.9%	1.5%	0.5%	2.3%	0.1%	5.3%	2.2%	1.8%	0.1%	0.0%	0.0%	40.2%
156	50	336	3.7%	40.1%	18.1%	2.2%	1.6%	2.6%	0.8%	4.1%	0.1%	12.5%	5.2%	5.6%	1.2%	0.0%	0.0%	2.3%
157	50	250	3.8%	42.2%	18.4%	2.1%	1.5%	2.5%	0.8%	3.9%	0.1%	12.3%	5.1%	5.7%	1.5%	0.0%	0.0%	0.0%
158	50	513	2.9%	31.6%	15.2%	3.3%	2.3%	3.9%	1.2%	6.2%	0.1%	13.2%	5.4%	4.6%	0.0%	0.1%	2.2%	7.8%
159	70	2075	3.6%	39.0%	16.6%	1.7%	1.2%	2.0%	0.6%	3.2%	0.1%	7.7%	3.2%	3.7%	0.5%	0.2%	8.1%	8.6%
160	70	2142	3.2%	35.1%	20.1%	2.0%	1.4%	2.3%	0.7%	3.7%	0.1%	8.9%	3.7%	4.9%	0.5%	0.2%	7.7%	5.5%
162	50	256	4.4%	48.1%	18.9%	0.7%	0.5%	0.9%	0.3%	1.4%	0.1%	11.7%	4.8%	7.9%	0.4%	0.0%	0.0%	0.0%
163	50	136	2.2%	24.0%	18.4%	2.2%	1.5%	2.5%	0.8%	4.0%	0.3%	24.2%	10.0%	9.2%	0.6%	0.0%	0.0%	0.0%
164	50	318	4.7%	51.4%	20.3%	1.8%	1.3%	2.1%	0.7%	3.4%	0.1%	6.2%	2.5%	2.0%	0.1%	0.0%	0.0%	3.4%
165	50	46	2.3%	25.4%	21.2%	1.2%	0.8%	1.4%	0.4%	2.2%	0.2%	22.0%	9.1%	12.1%	1.7%	0.0%	0.0%	0.0%
166	50	79	3.8%	41.7%	16.5%	2.3%	1.6%	2.7%	0.8%	4.3%	0.1%	12.2%	5.1%	8.6%	0.4%	0.0%	0.0%	0.0%
167	50	109	2.8%	31.2%	18.8%	1.2%	0.8%	1.4%	0.4%	2.2%	0.2%	20.3%	8.4%	10.7%	1.4%	0.0%	0.0%	0.0%
168	50	506	3.1%	33.7%	14.1%	1.2%	0.9%	1.4%	0.4%	2.2%	0.1%	13.5%	5.6%	9.1%	0.4%	0.1%	2.3%	11.8%
170	50	260	3.1%	34.1%	20.1%	2.1%	1.5%	2.5%	0.8%	3.9%	0.2%	14.8%	6.1%	5.1%	0.1%	0.0%	0.0%	5.6%
171	50	403	3.1%	34.4%	13.5%	1.0%	0.7%	1.2%	0.4%	1.9%	0.1%	13.7%	5.7%	5.3%	0.5%	0.4%	15.1%	2.9%
172	50	29	3.7%	41.2%	14.5%	5.9%	4.2%	6.9%	2.2%	11.0%	0.1%	6.8%	2.8%	0.7%	0.0%	0.0%	0.0%	0.0%
173	50	243	3.5%	38.6%	18.3%	1.5%	1.0%	1.7%	0.5%	2.7%	0.2%	16.9%	7.0%	7.1%	1.0%	0.0%	0.0%	0.0%
174	50	698	3.2%	35.0%	19.1%	0.9%	0.6%	1.1%	0.3%	1.7%	0.1%	13.3%	5.5%	8.6%	0.3%	0.0%	1.6%	8.5%
175	50	441	2.4%	26.5%	10.2%	1.8%	1.3%	2.1%	0.7%	3.4%	0.1%	11.1%	4.6%	3.3%	0.2%	0.6%	25.1%	6.6%
176	50	783	3.0%	32.6%	18.1%	1.5%	1.1%	1.8%	0.5%	2.8%	0.1%	9.4%	3.9%	4.8%	1.0%	0.4%	15.1%	4.0%
179	50	401	4.4%	48.3%	19.7%	2.1%	1.5%	2.5%	0.8%	4.0%	0.1%	8.7%	3.6%	3.5%	0.8%	0.0%	0.0%	0.0%
180	50	389	4.9%	53.7%	16.9%	2.3%	1.6%	2.7%	0.8%	4.3%	0.1%	7.3%	3.0%	2.1%	0.2%	0.0%	0.0%	0.0%
181	50	257	1.8%	19.3%	9.2%	1.4%	1.0%	1.6%	0.5%	2.6%	0.0%	4.7%	2.0%	1.6%	0.1%	0.8%	35.2%	18.2%
182	50	673	3.2%	34.7%	10.7%	1.7%	1.2%	2.0%	0.6%	3.2%	0.1%	5.6%	2.3%	4.8%	0.2%	0.6%	24.5%	4.5%
183	50	759	2.8%	30.2%	16.9%	1.2%	0.9%	1.4%	0.4%	2.3%	0.1%	7.1%	3.0%	2.0%	0.1%	0.5%	22.7%	8.5%
184	50	321	0.6%	6.4%	2.3%	0.3%	0.2%	0.3%	0.1%	0.5%	0.0%	1.2%	0.5%	1.1%	0.0%	2.0%	82.2%	2.4%
185	70	2198	4.0%	43.6%	12.9%	4.0%	2.8%	4.7%	1.5%	7.5%	0.1%	6.9%	2.9%	3.6%	0.0%	0.1%	5.4%	0.0%
186	70	2854	4.8%	52.4%	10.4%	2.0%	1.4%	2.4%	0.7%	3.8%	0.1%	6.6%	2.7%	4.9%	0.0%	0.2%	7.5%	0.0%
187	50	189	1.8%	20.0%	6.4%	0.6%	0.4%	0.7%	0.2%	1.2%	0.0%	4.4%	1.8%	3.8%	0.2%	0.6%	25.2%	32.5%
188	50	457	3.1%	34.5%	24.6%	1.5%	1.0%	1.7%	0.5%	2.7%	0.0%	2.4%	1.0%	1.3%	0.1%	0.3%	11.7%	13.5%
189	70	3487	3.7%	40.4%	16.1%	2.2%	1.6%	2.6%	0.8%	4.1%	0.1%	11.2%	4.6%	6.4%	0.9%	0.1%	3.3%	2.0%
190	70	2651	4.9%	53.2%	13.9%	1.4%	1.0%	1.6%	0.5%	2.6%	0.1%	8.3%	3.4%	6.1%	0.6%	0.0%	0.6%	1.9%
191	70	3744	3.4%	37.1%	15.4%	2.0%	1.4%	2.4%	0.7%	3.8%	0.1%	11.4%	4.7%	6.1%	0.8%	0.2%	7.0%	3.6%
192	70	3642	4.7%	51.4%	16.1%	1.4%	1.0%	1.7%	0.5%	2.7%	0.1%	7.1%	2.9%	5.1%	0.5%	0.1%	2.7%	2.1%
193	70	1332	4.0%	44.0%	11.4%	3.1%	2.2%	3.7%	1.1%	5.8%	0.1%	10.0%	4.1%	7.5%	0.2%	0.0%	1.1%	1.5%
194	70	2992	3.4%	36.8%	23.6%	1.5%	1.0%	1.7%	0.5%	2.7%	0.1%	8.5%	3.5%	4.3%	0.4%	0.1%	4.3%	7.6%
195	50	47	0.6%	7.0%	7.5%	0.2%	0.2%	0.3%	0.1%	0.5%	0.0%	4.2%	1.7%	0.7%	0.0%	1.6%	67.0%	8.3%
196	50	394	3.8%	41.6%	24.5%	1.5%	1.0%	1.7%	0.5%	2.7%	0.1%	6.3%	2.6%	4.6%	0.1%	0.2%	8.7%	0.0%
197	50	116	2.7%	29.2%	27.8%	1.2%	0.8%	1.4%	0.4%	2.2%	0.0%	2.0%	0.8%	1.2%	0.0%	0.7%	29.5%	0.0%
198	50	95	1.8%	19.4%	11.9%	1.2%	0.9%	1.4%	0.4%	2.3%	0.0%	2.1%	0.9%	1.1%	0.0%	1.2%	51.3%	4.1%
199	70	1517	3.4%	36.8%	18.5%	2.2%	1.6%	2.6%	0.8%	4.2%	0.1%	11.7%	4.9%	6.8%	1.6%	0.1%	4.7%	0.0%
201	50	1137	3.8%	41.2%	18.4%	3.0%	2.1%	3.5%	1.1%	5.6%	0.1%	9.5%	3.9%	4.8%	0.3%	0.0%	0.7%	1.9%
202	50	1593	3.5%	38.5%	19.9%	3.3%	2.3%	3.8%	1.2%	6.1%	0.1%	8.7%	3.6%	5.3%	0.7%	0.0%	1.7%	1.3%
203	70	1054	3.4%	37.4%	15.7%	2.4%	1.7%	2.8%	0.9%	4.5%	0.1%	12.3%	5.1%	7.2%	1.5%	0.1%	4.7%	0.0%
204	70	1911	4.2%	45.9%	24.0%	1.3%	0.9%	1.5%	0.5%	2.4%	0.1%	8.6%	3.6%	4.7%	0.4%	0.0%	1.6%	0.2%
205	50	214	3.2%	34.8%	23.9%	1.7%	1.2%	2.0%	0.6%	3.2%	0.1%	7.0%	2.9%	3.7%	0.5%	0.3%	12.9%	1.8%
206	50	492	3.4%	37.6%	25.6%	1.3%	0.9%	1.6%	0.5%	2.5%	0.1%	9.0%	3.7%	5.8%	0.6%	0.2%	7.0%	0.0%
207	50	192	2.6%	29.1%	20.3%	2.0%	1.4%	2.3%	0.7%	3.7%	0.0%	2.8%	1.2%	1.7%	0.2%	0.4%	18.3%	13.2%
208	50	325	2.9%	31.5%	23.7%	1.3%	0.9%	1.5%	0.5%	2.4%	0.1%	6.7%	2.8%	3.7%	0.2%	0.3%	11.4%	10.2%
209	50	685	3.3%	36.0%	19.3%	4.2%	3.0%	4.9%	1.5%	7.8%	0.1%	8.0%	3.3%	3.7%	0.4%	0.1%	2.4%	2.0%
210	50	1181	3.3%	36.6%	23.5%	3.1%	2.2%	3.6%	1.1%	5.7%	0.1%	7.0%	2.9%	3.7%	0.5%	0.1%	3.9%	2.8%
211	70	2065	3.2%	35.4%	20.2%	3.0%	2.1%	3.5%	1.1%	5.6%	0.1%	12.4%	5.1%	5.0%	0.7%	0.0%	0.1%	2.3%
212	70	1628	4.4%	47.9%	22.6%	1.6%	1.1%	1.9%	0.6%	3.0%	0.1%	7.1%	2.9%	4.3%	0.2%	0.0%	0.2%	2.2%
213	50	442	2.8%	30.6%	18.5%	1.5%	1.1%	1.8%	0.5%	2.8%	0.1%	5.3%	2.2%	2.4%	0.3%	0.2%	9.9%	20.1%
214	70	559	3.1%	34.3%	14.4%	1.3%	0.9%	1.5%	0.5%	2.4%	0.1%	5.1%	2.1%	4.2%	0.2%	0.1%	6.0%	23.9%
215	50	233	3.8%	42.2%	27.0%	1.9%	1.3%	2.2%	0.7%	3.5%	0.1%	8.2%	3.4%	3.8%	0.2%	0.0%	1.6%	0.0%
216	50	224	3.1%	33.5%	27.5%	1.5%	1.1%	1.8%	0.6%	2.8%	0.1%	7.9%	3.3%	3.4%	0.1%	0.1%	2.6%	10.9%
217	50	1009	3.0%	32.8%	25.8%	1.6%	1.1%	1.9%	0.6%	3.0%	0.1%	6.9%	2.8%	2.8%	0.3%	0.1%	6.2%	10.8%
218	50	644	3.1%	33.7%	17.0%	1.3%	0.9%	1.6%	0.5%	2.5%	0.1%	6.2%	2.6%	4.0%	0.3%	0.1%	6.1%	20.1%
219	50	567	3.1%	34.5%	31.5%	1.7%	1.2%	2.0%	0.6%	3.2%	0.1%	8.1%	3.4%	3.1%	0.4%	0.1%	3.4%	3.6%
220	50	215	3.4%	36.9%	20.3%	1.8%	1.3%	2.1%	0.7%	3.3%	0.1%	9.0%	3.7%	4.7%	0.5%	0.1%	2.7%	9.5%
221	50	537	3.3%	36.7%	22.3%	2.7%	1.9%	3.1%	1.0%	5.0%	0.1%	6.9%	2.8%	3.2%	0.4%	0.1%	3.7%	6.9%
222	50	427	2.3%	25.7%	21.1%	5.0%	3.5%	5.8%	1.8%	9.3%	0.1%	8.8%	3.6%	3.4%	0.5%	0.0%	0.7%	8.5%
223	50	128	3.2%	35.0%	22.2%	2.1%	1.5%	2.5%	0.8%	3.9%	0.1%	14.4%	6.0%	4.2%	0.4%	0.0%	0.0%	3.8%
226	50	166	3.1%	34.2%	20.6%	0.6%	0.4%	0.6%	0.2%	1.0%	0.1%	6.1%	2.5%	1.7%	0.0%	0.4%	17.2%	11.2%
227	50	936	4.5%	49.1%	26.2%	0.7%	0.5%	0.9%	0.3%	1.4%	0.1%	6.7%	2.8%	2.2%	0.1%	0.1%	3.5%	1.1%
228	50	11	2.8%	30.3%	30.9%	1.2%	0.8%	1.4%	0.4%	2.2%	0.2%	18.4%	7.6%	3.9%	0.0%	0.0%	0.0%	0.0%
229	50	101	4.0%	44.2%	32.9%	0.6%	0.4%	0.7%	0.2%	1.2%	0.1%	8.9%	3.7%	3.0%	0.1%	0.0%	0.0%	0.0%
230	50	190	2.5%	27.7%	21.6%	1.4%	1.0%	1.6%	0.5%	2.6%	0.1%	10.5%	4.4%	3.6%	0.5%	0.1%	5.0%	17.0%
231	50	548	3.5%	38.0%	23.9%	1.3%	0.9%	1.6%	0.5%	2.5%	0.1%	13.2%	5.5%	3.4%	0.2%	0.1%	2.3%	3.2%
232	50	43	4.0%	43.4%	23.6%	1.5%	1.1%	1.8%	0.5%	2.8%	0.1%	12.6%	5.2%	3.2%	0.3%	0.0%	0.0%	0.0%
235	50	737	3.3%	36.0%	23.8%	1.6%	1.1%	1.9%	0.6%	3.0%	0.1%	10.1%	4.2%	3.3%	0.2%	0.1%	2.8%	7.8%
236	50	454	4.7%	51.3%	21.7%	1.4%	1.0%	1.7%	0.5%	2.6%	0.1%	7.4%	3.1%	2.8%	0.1%	0.0%	0.0%	1.5%

Traffic Flows and Breakdown by 16 Vehicle Classes (Year 2036)

Link No.	Speed Limit	Total Vehicle	19 - Motorcycles (MC)	01 - Private Cars (PC)	03 - Taxi	14 - Non-franchised Bus <=6.4t	15 - Non-franchised Bus 6.4-15t	16 - Non-franchised Bus >15t	12 - Private Light Bus <=3.5t	13 - Private Light Bus >3.5t	04 - Light Goods Vehicles <=2.5t	05 - Lt Goods Vehicles 2.5-3.5t	06 - Light Goods Vehicles >3.5t	07 - Heavy Goods Vehicles <=15t	08 - Heavy Goods Vehicles >15t	17 - Franchised Bus (SD)	18 - Franchised Bus (DD)	11 - Public Light Buses
	km/hr	0700-0800																
237	50	264	3.8%	41.7%	23.4%	1.0%	0.7%	1.1%	0.3%	1.8%	0.2%	14.5%	6.0%	5.4%	0.2%	0.0%	0.0%	0.0%
238	50	110	2.9%	31.9%	21.6%	2.0%	1.4%	2.4%	0.7%	3.8%	0.2%	17.0%	7.1%	7.4%	1.5%	0.0%	0.0%	0.0%
239	70	2241	2.9%	31.6%	15.5%	2.0%	1.4%	2.3%	0.7%	3.7%	0.1%	11.1%	4.6%	5.0%	0.6%	0.2%	10.0%	8.3%
240	70	2174	3.7%	40.5%	12.8%	1.2%	0.8%	1.4%	0.4%	2.2%	0.1%	7.6%	3.2%	4.2%	0.4%	0.4%	15.1%	6.3%
241	50	308	2.5%	27.0%	17.9%	0.4%	0.3%	0.5%	0.2%	0.8%	0.1%	5.6%	2.3%	1.7%	0.1%	0.4%	15.8%	24.4%
242	50	441	2.2%	24.1%	19.3%	0.7%	0.5%	0.8%	0.3%	1.3%	0.1%	5.7%	2.4%	4.0%	0.0%	0.3%	11.0%	27.4%
243	50	143	3.8%	41.5%	32.7%	2.1%	1.5%	2.5%	0.8%	4.0%	0.1%	5.4%	2.2%	3.2%	0.2%	0.0%	0.0%	0.0%
244	50	59	4.4%	48.7%	30.8%	1.9%	1.3%	2.2%	0.7%	3.5%	0.0%	3.4%	1.4%	1.8%	0.0%	0.0%	0.0%	0.0%
245	50	629	2.4%	26.6%	18.2%	0.6%	0.4%	0.7%	0.2%	1.1%	0.1%	5.9%	2.4%	3.9%	0.1%	0.2%	9.9%	27.3%
246	50	454	2.7%	29.4%	20.7%	0.8%	0.6%	1.0%	0.3%	1.5%	0.1%	6.1%	2.5%	1.9%	0.0%	0.3%	13.6%	18.5%
247	50	83	2.4%	26.5%	29.3%	0.5%	0.3%	0.5%	0.2%	0.8%	0.1%	7.6%	3.2%	1.6%	0.0%	0.4%	16.0%	10.5%
248	50	213	3.9%	42.9%	21.0%	1.6%	1.2%	1.9%	0.6%	3.0%	0.1%	6.7%	2.8%	3.5%	0.2%	0.1%	6.3%	4.1%
249	50	464	3.5%	38.2%	20.4%	2.7%	1.9%	3.2%	1.0%	5.0%	0.1%	10.8%	4.5%	3.6%	0.2%	0.1%	2.9%	1.9%
250	50	927	3.6%	39.9%	24.0%	1.9%	1.3%	2.2%	0.7%	3.5%	0.1%	10.7%	4.4%	4.3%	0.4%	0.0%	1.4%	1.7%
253	50	654	3.7%	40.2%	27.7%	1.8%	1.3%	2.1%	0.7%	3.3%	0.1%	9.2%	3.8%	3.9%	0.2%	0.0%	0.9%	1.2%
254	50	303	4.2%	46.4%	25.1%	1.3%	0.9%	1.6%	0.5%	2.5%	0.1%	8.4%	3.5%	4.7%	0.2%	0.0%	0.6%	0.0%
255	50	241	3.6%	39.1%	26.6%	2.0%	1.4%	2.3%	0.7%	3.7%	0.1%	10.6%	4.4%	5.2%	0.2%	0.0%	0.0%	0.0%
256	50	235	3.6%	39.2%	27.3%	1.4%	1.0%	1.6%	0.5%	2.5%	0.1%	11.6%	4.8%	6.2%	0.2%	0.0%	0.0%	0.0%
257	50	983	3.6%	39.0%	24.9%	2.1%	1.5%	2.4%	0.8%	3.9%	0.1%	10.6%	4.4%	3.7%	0.3%	0.1%	2.7%	0.0%
258	50	1953	4.3%	47.2%	23.3%	1.0%	0.7%	1.2%	0.4%	1.9%	0.1%	10.0%	4.1%	5.4%	0.2%	0.0%	0.0%	0.0%
259	50	355	4.0%	43.7%	22.9%	0.9%	0.7%	1.1%	0.3%	1.8%	0.1%	13.0%	5.4%	5.5%	0.5%	0.0%	0.0%	0.0%
260	50	594	2.3%	25.6%	20.7%	1.3%	0.9%	1.6%	0.5%	2.5%	0.1%	5.4%	2.2%	3.3%	0.2%	0.3%	13.0%	20.0%
261	50	475	2.6%	28.4%	12.2%	1.4%	1.0%	1.6%	0.5%	2.5%	0.1%	5.1%	2.1%	2.9%	0.2%	0.1%	4.8%	34.5%
262	50	219	3.6%	39.0%	26.7%	2.2%	1.5%	2.5%	0.8%	4.0%	0.1%	10.0%	4.1%	5.3%	0.2%	0.0%	0.0%	0.0%
263	50	271	3.4%	37.7%	25.5%	1.6%	1.1%	1.9%	0.6%	3.0%	0.1%	12.9%	5.3%	6.7%	0.2%	0.0%	0.0%	0.0%
264	50	1054	3.6%	40.1%	25.5%	2.0%	1.4%	2.3%	0.7%	3.6%	0.1%	10.1%	4.2%	3.6%	0.3%	0.1%	2.5%	0.0%
265	50	1299	4.2%	45.9%	23.4%	1.2%	0.8%	1.4%	0.4%	2.2%	0.1%	10.1%	4.2%	5.8%	0.2%	0.0%	0.0%	0.0%
266	50	350	4.0%	44.0%	25.1%	1.1%	0.8%	1.3%	0.4%	2.0%	0.1%	12.2%	5.1%	3.8%	0.2%	0.0%	0.0%	0.0%
267	50	930	3.2%	34.6%	22.4%	2.2%	1.6%	2.6%	0.8%	4.1%	0.2%	14.8%	6.1%	4.7%	0.3%	0.0%	0.0%	2.4%
268	50	366	2.9%	32.2%	22.3%	1.9%	1.4%	2.3%	0.7%	3.6%	0.2%	17.1%	7.1%	7.2%	0.4%	0.0%	0.0%	0.8%
269	50	756	4.0%	43.7%	27.5%	1.0%	0.7%	1.1%	0.4%	1.8%	0.1%	10.8%	4.5%	3.8%	0.3%	0.0%	0.0%	0.4%
270	50	319	3.4%	37.1%	27.0%	1.5%	1.1%	1.8%	0.6%	2.8%	0.1%	13.1%	5.4%	4.7%	0.5%	0.0%	0.0%	0.9%
271	50	602	4.0%	44.0%	25.9%	1.4%	1.0%	1.6%	0.5%	2.5%	0.1%	10.5%	4.4%	3.8%	0.4%	0.0%	0.0%	0.0%
272	50	380	3.0%	33.4%	21.5%	1.4%	1.0%	1.7%	0.5%	2.7%	0.2%	16.9%	7.0%	5.3%	0.4%	0.0%	0.0%	5.1%
273	50	978	3.1%	33.6%	22.0%	1.8%	1.3%	2.1%	0.7%	3.4%	0.1%	11.5%	4.7%	3.4%	0.3%	0.3%	10.9%	0.9%
274	50	817	3.0%	33.0%	23.6%	1.5%	1.1%	1.8%	0.6%	2.9%	0.1%	10.5%	4.4%	3.0%	0.2%	0.3%	13.1%	1.1%
275	50	765	3.4%	36.8%	19.5%	1.8%	1.3%	2.2%	0.7%	3.4%	0.1%	10.3%	4.3%	4.9%	0.2%	0.2%	9.8%	1.1%
276	50	708	3.1%	33.5%	13.3%	3.3%	2.3%	3.9%	1.2%	6.1%	0.1%	11.5%	4.8%	8.2%	0.1%	0.2%	7.5%	0.8%
277	50	295	3.7%	40.8%	20.6%	2.3%	1.6%	2.6%	0.8%	4.2%	0.1%	12.7%	5.3%	4.9%	0.4%	0.0%	0.0%	0.0%
278	50	328	4.1%	45.2%	15.5%	1.3%	0.9%	1.5%	0.5%	2.4%	0.2%	15.0%	6.2%	6.6%	0.4%	0.0%	0.0%	0.0%
279	50	559	2.9%	31.9%	21.6%	1.9%	1.3%	2.2%	0.7%	3.5%	0.2%	17.0%	7.1%	5.9%	0.4%	0.0%	0.0%	3.5%
280	50	459	2.9%	31.7%	16.5%	1.7%	1.2%	2.0%	0.6%	3.1%	0.1%	12.6%	5.2%	4.7%	0.5%	0.4%	15.6%	1.3%
281	50	1078	3.4%	37.1%	18.9%	1.5%	1.1%	1.8%	0.6%	2.8%	0.2%	14.8%	6.1%	9.0%	1.0%	0.0%	0.7%	1.1%
282	50	845	4.6%	50.8%	10.6%	0.9%	0.6%	1.1%	0.3%	1.7%	0.1%	8.7%	3.6%	14.5%	0.2%	0.0%	1.4%	0.9%
283	50	670	2.9%	32.3%	13.1%	4.1%	2.9%	4.8%	1.5%	7.6%	0.2%	17.1%	7.1%	5.0%	0.1%	0.0%	1.4%	0.0%
284	50	287	4.0%	43.9%	26.3%	1.5%	1.0%	1.7%	0.5%	2.7%	0.1%	9.0%	3.7%	5.3%	0.1%	0.0%	0.0%	0.0%
285	50	1346	3.2%	35.0%	16.9%	1.8%	1.3%	2.1%	0.7%	3.3%	0.2%	15.9%	6.6%	9.9%	0.9%	0.0%	1.6%	0.6%
286	50	1050	3.8%	42.1%	10.5%	1.5%	1.1%	1.7%	0.5%	2.8%	0.1%	9.6%	4.0%	19.7%	0.2%	0.0%	1.5%	0.7%
287	50	511	3.8%	42.2%	24.6%	1.1%	0.8%	1.3%	0.4%	2.0%	0.1%	8.3%	3.4%	4.9%	0.5%	0.0%	0.7%	5.7%
288	50	436	4.0%	43.4%	21.4%	1.7%	1.2%	2.0%	0.6%	3.2%	0.1%	7.3%	3.0%	4.0%	0.4%	0.0%	1.1%	6.7%
289	50	861	3.2%	35.4%	15.6%	1.7%	1.2%	2.0%	0.6%	3.1%	0.1%	11.5%	4.8%	4.9%	0.8%	0.3%	11.0%	4.1%
290	50	2110	2.9%	31.3%	16.9%	3.6%	2.5%	4.2%	1.3%	6.6%	0.1%	8.6%	3.6%	2.6%	0.2%	0.2%	6.9%	8.6%
291	50	1136	2.7%	29.7%	7.6%	3.0%	2.1%	3.5%	1.1%	5.6%	0.1%	8.3%	3.4%	4.8%	0.2%	0.4%	16.9%	10.5%
292	70	3043	3.7%	40.3%	15.6%	2.5%	1.8%	2.9%	0.9%	4.6%	0.1%	9.8%	4.1%	5.7%	0.5%	0.1%	3.3%	4.2%
293	70	2409	4.3%	47.4%	8.9%	3.1%	2.2%	3.6%	1.1%	5.7%	0.1%	7.5%	3.1%	2.2%	0.2%	0.1%	3.5%	7.0%
294	50	2846	2.9%	32.2%	17.9%	2.1%	1.5%	2.4%	0.8%	3.8%	0.1%	9.8%	4.1%	4.1%	0.4%	0.2%	9.3%	8.4%
295	50	2049	3.0%	32.8%	10.6%	1.9%	1.4%	2.3%	0.7%	3.6%	0.1%	8.8%	3.7%	4.7%	0.4%	0.3%	13.1%	12.6%
296	50	235	2.4%	26.8%	18.2%	1.5%	1.1%	1.8%	0.5%	2.8%	0.1%	7.1%	3.0%	2.3%	0.1%	0.0%	0.0%	32.4%
297	50	134	1.5%	16.5%	11.5%	0.3%	0.2%	0.4%	0.1%	0.6%	0.1%	5.1%	2.1%	2.0%	0.1%	0.0%	0.0%	59.6%
299	50	1143	3.5%	38.2%	17.8%	1.5%	1.1%	1.8%	0.6%	2.8%	0.1%	13.6%	5.6%	10.6%	0.9%	0.0%	0.0%	2.0%
300	70	2601	4.4%	48.5%	5.3%	5.3%	3.7%	6.2%	1.9%	9.8%	0.1%	6.6%	2.7%	2.0%	0.0%	0.1%	2.5%	1.1%
301	70	2874	3.6%	39.5%	5.5%	5.1%	3.6%	6.0%	1.9%	9.5%	0.1%	9.1%	3.8%	5.3%	0.0%	0.1%	6.0%	0.7%
302	70	1804	4.1%	45.1%	5.0%	6.1%	4.3%	7.2%	2.2%	11.4%	0.1%	7.4%	3.1%	1.6%	0.0%	0.0%	1.0%	1.5%
303	70	1808	3.8%	41.6%	6.9%	4.9%	3.4%	5.7%	1.8%	9.0%	0.1%	12.1%	5.0%	4.3%	0.1%	0.0%	0.3%	1.1%
304	50	1272	2.8%	30.9%	24.2%	1.0%	0.7%	1.2%	0.4%	1.9%	0.1%	6.8%	2.8%	3.2%	0.3%	0.3%	11.4%	12.1%
305	50	1307	3.1%	34.5%	14.9%	1.7%	1.2%	2.0%	0.6%	3.1%	0.1%	5.7%	2.4%	3.4%	0.2%	0.5%	19.1%	7.6%
306	50	997	3.6%	39.4%	17.5%	1.7%	1.2%	2.0%	0.6%	3.2%	0.1%	7.0%	2.9%	2.0%	0.2%	0.2%	6.3%	12.3%
307	50	1354	3.7%	40.6%	21.8%	2.6%	1.8%	3.1%	1.0%	4.8%	0.1%	7.7%	3.2%	3.4%	0.6%	0.1%	3.8%	1.7%
308	50	74	3.4%	37.4%	18.0%	1.5%	1.1%	1.8%	0.6%	2.8%	0.1%	4.9%	2.0%	3.4%	0.5%	0.1%	3.9%	18.4%
309	50	110	4.3%	46.9%	28.9%	2.2%	1.6%	2.6%	0.8%	4.1%	0.0%	3.8%	1.6%	3.1%	0.2%	0.0%	0.0%	0.0%
310	70	1583	4.2%	46.5%	17.7%	1.9%	1.4%	2.3%	0.7%	3.6%	0.1%	8.1%	3.3%	6.1%	0.5%	0.0%	0.0%	3.5%
311	70	1829	3.8%	41.8%	18.9%	1.9%	1.3%	2.2%	0.7%	3.5%	0.1%	9.8%	4.1%	4.1%	0.5%	0.0%	0.0%	7.3%
312	50	948	3.9%	42.3%	8.1%	1.3%	0.9%	1.5%	0.5%	2.4%	0.1%	10.0%	4.1%	22.4%	0.3%	0.0%	0.0%	2.4%
313	50	262	5.1%	56.2%	18.1%	2.1%	1.5%	2.5%	0.8%	3.9%	0.1%	5.2%	2.2%	2.3%	0.2%	0.0%	0.0%	0.0%
314	50	193	4.9%	53.6%	22.0%	1.6%	1.1%	1.8%	0.6%	2.9%	0.1%	6.1%	2.5%	2.8%	0.1%	0.0%	0.0%	0.0%
315	50	110	4.9%	53.3%	21.9%	1.6%	1.1%	1.8%	0.6%	2.9%	0.1%	6.2%	2.6%	2.9%	0.1%	0.0%	0.0%	0.0%
316	50	137	5.1%	55.9%	18.0%	2.1%	1.5%	2.5%	0.8%	3.9%	0.1%	5.4%	2.2%	2.4%	0.2%	0.0%	0.0%	0.0%
317	50	147	5.0%	54.6%	18.2%	2.3%	1.6%	2.7%	0.8%	4.2%	0.1%	6.2%	2.6%	1.7%	0.2%	0.0%	0.0%	0.0%
318	50	126	4.8%	53.0%	23.6%	1.2%	0.9%	1.4%	0.4%	2.3%	0.1%	7.3%	3.0%	1.9%	0.1%	0.0%	0.0%	0.0%
319	50	293	4.4%	48.4%	23.1%	2.0%	1.4%	2.4%	0.7%	3.8%	0.1%	6.7%	2.8%	2.4%	0.1%	0.0%	1.6%	0.0%
320	50	155	3.7%	40.1%	24.5%	1.4%	1.0%	1.6%	0.5%	2.6%	0.1%	8.1%	3.4%	2.7%	0.4%	0.2%	7.4%	2.5%
321	50	389	4.6%	51.0%	15.4%	1.1%	0.8%	1.3%	0.4%	2.1%	0.1%	11.6%	4.8%	3.5%	0.3%	0.1%	2.9%	0.0%
322	50	32	4.5%	49.6%	22.4%	1.9%	1.3%	2.2%	0.7%	3.5%	0.1%	6.4%	2.7%	4.4%	0.3%	0.0%	0.0%	0.0%
323	50	77	4.8%	52.6%	22.8%	1.8%	1.3%	2.1%	0.6%	3.3%	0.1%	6.0%	2.5%	2.0%	0.2%	0.0%	0.0%	0.0%
324	50	235	3.8%	42.2%	21.4%	1.4%	1.0%	1.6%	0.5%	2.6%	0.1%	8.2%	3.4%	4.4%	0.7%	0.2%	6.9%	1.7%
325	50	409	4.2%	45.6%	22.0%	1.8%	1.3%	2.1%	0.7%	3.4%	0.1%	6.8%	2.8%	5.2%	0.2%	0.1%	2.8%	1.0%
326	50	93	3.9%	42.4%	15.8%	2.9%	2.0%	3.4%	1.1%	5.4%	0.1%	9.3%	3.9%	9.4%	0.4%	0.0%	0.0%	0.0%
327	50	305	4.1%	45.3%	19.6%	1.5%	1.1%	1.8%	0.6%	2.8%	0.1%	7.2%	3.0%	5.7%	0.3%	0.1%	5.6%	1.3%
328	50	214	3.7%	40.5%	16.3%	2.8%	2.0%	3.3%	1.0%	5.2%	0.1%	7.3%	3.0%	6.5%	0.5%	0.2%	7.6%	0.0%
329	50	140	4.7%	51.7%	22.3%	1.6%	1.1%	1.8%	0.6%	2.9%	0.1%	6.3%	2.6%	4.1%	0.1%	0.0%	0.0%	0.0%
330	50	86	4.1%	45.5%	18.2%	4.7%	3.3%	5.5%	1.7%	8.7%	0.0%	3.7%	1.5%	2.9%	0.1%	0.0%	0.0%	0.0%
331	50	173	5.1%	55.6%	18.9%	2.5%	1.8%	3.0%	0.9%	4.7%	0.0%	3.5%	1.4%	2.5%	0.1%	0.0%	0.0%	0.0%
332	50	59	4.1%	45.0%	17.6%	4.8%	3.4%	5.7%	1.8%	9.0%	0.0%	3.9%	1.6%	3.0%	0.1%	0.0%	0.0%	0.0%
333	50	150	5.1%	55.5%	18.7%	2.6%	1.8%	3.0%	0.9%	4.8%	0.0%	3.5%	1.4%	2.6%	0.1%	0.0%	0.0%	0.0%
334	50	58	4.8%	52.6%	19.0%	2.8%	2.0%	3.2%	1.0%	5.1%	0.0%	3.4%	1.4%	4.5%	0.1%	0.0%	0.0%	0.0%
335	50	147	5.3%	57.9%	18.5%	2.1%	1.5%	2.5%	0.8%	3.9%	0.0%	2.7%	1.1%	3.7%	0.1%	0.0%	0.0%	0.0%
336	50	631	4.3%	47.0%	31.3%	0.9%	0.7%	1.1%	0.3%	1.8%	0.1%	5.6%	2.3%	4.6%	0.1%	0.0%	0.0%	0.0%
337	50	668	3.9%	42.3%	31.0%	2.3%	1.7%	2.7%	0.9%	4.3%	0.1%	5.7%	2.4%	2.6%	0.2%	0.0%	0.0%	0.0%
338	50	586	4.2%	46.2%	31.8%	1.0%	0.7%	1.2%	0.4%	1.9%	0.1%	5.3%	2.2%	4.9%	0.1%	0.0%	0.0%	0.0%
339	50	639	3.8%	42.1%	31.9%	2.2%	1.6%	2.6%	0.8%	4.1%	0.1%	5.6%	2.3%	2.7%	0.2%	0.0%	0.0%	0.0%
340	50	373	4.2%	46.1%	25.5%	2.4%	1.7%	2.8%	0.9%	4.4%	0.1%	5.1%	2.1%	4.6%	0.2%	0.0%	0.0%	0.0%
341	50	312	4.5%	49.5%	23.8%	1.4%	1.0%	1.6%	0.5%	2.6%	0.1%	7.2%	3.0%	4.5%	0.4%	0.0%	0.0%	0.0%
342	80	2956	5.2%	56.8%	9.0%	1.6%	1.1%	1.9%	0.6%	3.0%	0.1%	10.4%	4.3%	5.6%	0.4%	0.0%	0.0%	0.0%
343	80	3226	4.9%	53.9%	11.7%	2.9%	2.0%	3.4%	1.0%	5.3%	0.1%	5.9%	2.4%	5.6%	1.0%	0.0%	0.0%	0.0%
346	70	74	3.5%	37.9%	17.9%	5.5%	3.9%	6.4%	2.0%	10.2%	0.1%	5.4%	2.2%	4.9%	0.3%	0.0%	0.0%	0.0%

Traffic Flows and Breakdown by 16 Vehicle Classes (Year 2036)

Link No.	Speed Limit	Total Vehicle	19 - Motorcycles (MC)	01 - Private Cars (PC)	03 - Taxi	14 - Non-franchised Bus <=6.4t	15 - Non-franchised Bus 6.4-15t	16 - Non-franchised Bus >15t	12 - Private Light Bus <=3.5t	13 - Private Light Bus >3.5t	04 - Light Goods Vehicles <=2.5t	05 - Lt Goods Vehicles 2.5-3.5t	06 - Light Goods Vehicles >3.5t	07 - Heavy Goods Vehicles <=15t	08 - Heavy Goods Vehicles >15t	17 - Franchised Bus (SD)	18 - Franchised Bus (DD)	11 - Public Light Buses
	km/hr	0700-0800																
349	70	1031	5.5%	60.1%	6.3%	1.4%	1.0%	1.6%	0.5%	2.6%	0.1%	10.9%	4.5%	5.0%	0.4%	0.0%	0.0%	0.0%
350	50	686	3.7%	41.0%	34.7%	2.4%	1.7%	2.8%	0.9%	4.5%	0.0%	4.2%	1.8%	2.1%	0.1%	0.0%	0.0%	0.0%
351	50	661	4.4%	48.4%	32.6%	0.8%	0.6%	1.0%	0.3%	1.5%	0.0%	4.6%	1.9%	3.8%	0.1%	0.0%	0.0%	0.0%
364	50	221	4.1%	44.6%	20.7%	3.2%	2.2%	3.7%	1.2%	5.9%	0.1%	8.1%	3.4%	2.9%	0.1%	0.0%	0.0%	0.0%
365	50	379	4.2%	45.8%	29.5%	1.8%	1.3%	2.2%	0.7%	3.4%	0.1%	6.1%	2.5%	2.4%	0.1%	0.0%	0.0%	0.0%
368	50	963	4.3%	46.8%	12.0%	2.2%	1.5%	2.5%	0.8%	4.0%	0.1%	6.4%	2.6%	3.5%	2.9%	0.2%	6.5%	3.8%
369	50	120	4.2%	46.4%	19.4%	2.0%	1.4%	2.4%	0.7%	3.8%	0.1%	7.4%	3.1%	2.2%	0.3%	0.0%	0.0%	6.5%
370	50	46	4.0%	44.3%	8.6%	1.2%	0.9%	1.4%	0.4%	2.3%	0.1%	7.8%	3.2%	5.1%	1.3%	0.4%	18.7%	0.0%
371	70	1027	3.1%	34.0%	19.4%	2.2%	1.6%	2.6%	0.8%	4.1%	0.1%	12.2%	5.0%	7.6%	2.1%	0.1%	5.1%	0.0%
372	70	2216	3.9%	43.3%	24.9%	1.9%	1.4%	2.3%	0.7%	3.6%	0.1%	8.1%	3.4%	4.0%	0.9%	0.0%	1.5%	0.0%
373	50	175	3.9%	43.1%	15.4%	1.9%	1.4%	2.3%	0.7%	3.6%	0.2%	16.4%	6.8%	4.0%	0.3%	0.0%	0.0%	0.0%
374	50	29	3.7%	40.7%	21.1%	1.9%	1.3%	2.2%	0.7%	3.5%	0.1%	13.2%	5.5%	5.3%	0.8%	0.0%	0.0%	0.0%
375	50	67	3.7%	40.6%	16.8%	0.7%	0.5%	0.8%	0.3%	1.3%	0.1%	6.7%	2.8%	3.9%	0.2%	0.0%	0.0%	21.7%
376	50	436	3.8%	41.4%	19.5%	1.8%	1.2%	2.1%	0.6%	3.3%	0.1%	12.9%	5.3%	7.3%	0.7%	0.0%	0.0%	0.0%
377	50	134	4.0%	43.4%	21.4%	2.6%	1.8%	3.1%	1.0%	4.9%	0.1%	10.0%	4.1%	3.1%	0.7%	0.0%	0.0%	0.0%
378	50	368	4.5%	49.2%	15.1%	1.5%	1.1%	1.8%	0.6%	2.8%	0.1%	11.6%	4.8%	5.0%	0.3%	0.0%	0.0%	1.6%
380	50	154	3.8%	42.2%	21.6%	2.5%	1.7%	2.9%	0.9%	4.6%	0.1%	10.6%	4.4%	3.8%	0.8%	0.0%	0.0%	0.0%
381	50	263	3.2%	34.8%	11.9%	1.3%	0.9%	1.5%	0.5%	2.5%	0.1%	5.9%	2.5%	3.0%	0.4%	0.6%	27.2%	3.7%
382	50	239	2.9%	31.3%	18.1%	1.0%	0.7%	1.2%	0.4%	1.9%	0.0%	4.8%	2.0%	2.6%	0.3%	0.7%	27.9%	4.1%
383	50	2374	3.8%	42.1%	15.6%	1.8%	1.3%	2.1%	0.7%	3.3%	0.1%	7.5%	3.1%	4.9%	0.6%	0.2%	9.7%	3.2%
384	50	1337	2.7%	29.8%	16.6%	1.1%	0.8%	1.3%	0.4%	2.1%	0.1%	10.1%	4.2%	6.1%	0.9%	0.4%	17.0%	6.3%
385	50	1851	4.1%	44.7%	19.3%	2.3%	1.6%	2.7%	0.8%	4.2%	0.1%	9.8%	4.1%	5.3%	0.8%	0.0%	0.0%	0.4%
386	50	1949	4.1%	45.0%	19.2%	2.3%	1.6%	2.6%	0.8%	4.2%	0.1%	9.7%	4.0%	5.2%	0.8%	0.0%	0.0%	0.4%
388	50	291	4.1%	45.1%	18.1%	2.5%	1.8%	2.9%	0.9%	4.7%	0.1%	10.3%	4.3%	4.1%	1.0%	0.0%	0.0%	0.0%
389	50	1062	4.3%	47.3%	22.4%	1.5%	1.1%	1.8%	0.6%	2.8%	0.1%	8.6%	3.6%	4.9%	0.4%	0.0%	0.0%	0.7%
390	50	412	4.7%	51.5%	16.4%	2.5%	1.8%	3.0%	0.9%	4.7%	0.1%	7.0%	2.9%	2.4%	0.2%	0.0%	0.0%	1.9%
391	50	1616	4.2%	46.3%	19.5%	1.9%	1.3%	2.2%	0.7%	3.5%	0.1%	10.0%	4.1%	5.1%	0.5%	0.0%	0.0%	0.5%
394	50	227	3.3%	36.4%	16.0%	1.6%	1.1%	1.9%	0.6%	3.0%	0.2%	17.2%	7.1%	9.4%	2.3%	0.0%	0.0%	0.0%
395	50	202	3.7%	40.1%	18.4%	1.9%	1.3%	2.2%	0.7%	3.5%	0.2%	14.6%	6.0%	6.4%	1.1%	0.0%	0.0%	0.0%
397	50	283	3.7%	40.4%	13.7%	2.7%	1.9%	3.1%	1.0%	5.0%	0.1%	13.4%	5.6%	7.3%	2.0%	0.0%	0.0%	0.0%
398	50	121	4.3%	46.8%	14.3%	2.2%	1.6%	2.6%	0.8%	4.1%	0.1%	13.5%	5.6%	3.5%	0.6%	0.0%	0.0%	0.0%
399	50	662	2.7%	30.0%	18.8%	1.4%	1.0%	1.6%	0.5%	2.6%	0.1%	8.7%	3.6%	5.0%	1.1%	0.4%	17.8%	4.7%
403	50	342	4.1%	44.5%	25.7%	1.5%	1.1%	1.8%	0.6%	2.9%	0.1%	10.2%	4.2%	3.3%	0.1%	0.0%	0.0%	0.0%
405	50	653	4.4%	48.3%	18.7%	2.4%	1.7%	2.8%	0.9%	4.4%	0.1%	8.0%	3.3%	2.5%	0.4%	0.0%	1.7%	0.6%
406	50	240	4.2%	45.9%	28.5%	2.0%	1.4%	2.4%	0.7%	3.7%	0.1%	5.3%	2.2%	3.5%	0.0%	0.0%	0.0%	0.0%
407	50	114	1.6%	18.1%	9.8%	0.7%	0.5%	0.8%	0.3%	1.3%	0.3%	30.7%	12.7%	10.1%	0.1%	0.0%	0.0%	12.8%
408	50	250	3.9%	42.7%	20.7%	1.4%	1.0%	1.7%	0.5%	2.6%	0.1%	8.6%	3.6%	4.4%	0.7%	0.2%	6.5%	1.6%
409	50	468	4.3%	46.7%	21.7%	1.8%	1.3%	2.1%	0.7%	3.4%	0.1%	7.0%	2.9%	4.7%	0.2%	0.1%	2.4%	0.8%
412	70	643	2.6%	28.0%	21.9%	5.7%	4.0%	6.7%	2.1%	10.6%	0.1%	9.3%	3.9%	5.1%	0.1%	0.0%	0.0%	0.0%
413	70	93	1.5%	16.1%	18.8%	9.4%	6.7%	11.0%	3.4%	17.5%	0.1%	8.5%	3.5%	3.1%	0.4%	0.0%	0.0%	0.0%
414	70	1239	4.2%	46.1%	10.8%	2.7%	1.9%	3.1%	1.0%	5.0%	0.1%	10.1%	4.2%	7.9%	0.2%	0.0%	1.2%	1.6%
415	70	550	2.7%	30.0%	22.5%	5.1%	3.6%	5.9%	1.9%	9.4%	0.1%	9.4%	3.9%	5.4%	0.0%	0.0%	0.0%	0.0%
416	70	463	3.5%	38.1%	25.9%	1.9%	1.3%	2.2%	0.7%	3.5%	0.1%	10.0%	4.1%	8.6%	0.1%	0.0%	0.0%	0.0%
417	50	579	2.6%	28.0%	18.0%	2.0%	1.4%	2.4%	0.7%	3.8%	0.1%	4.9%	2.0%	2.7%	0.2%	0.7%	28.1%	2.4%
418	50	643	3.7%	41.1%	18.7%	2.8%	2.0%	3.3%	1.0%	5.2%	0.1%	6.6%	2.8%	2.4%	0.2%	0.2%	7.9%	2.1%
419	50	462	4.1%	44.6%	25.9%	1.0%	0.7%	1.2%	0.4%	1.8%	0.1%	7.0%	2.9%	3.8%	0.3%	0.0%	1.9%	4.4%
420	50	722	4.0%	43.5%	26.4%	1.9%	1.3%	2.2%	0.7%	3.5%	0.1%	5.1%	2.1%	3.1%	0.5%	0.1%	3.4%	2.2%
421	50	2329	3.7%	40.6%	20.8%	1.5%	1.1%	1.8%	0.6%	2.8%	0.1%	7.1%	2.9%	5.0%	0.5%	0.1%	5.0%	6.3%
422	50	1740	3.6%	39.5%	16.8%	2.5%	1.7%	2.9%	0.9%	4.6%	0.1%	6.9%	2.9%	4.8%	0.3%	0.1%	5.0%	7.4%
423	70	2197	3.5%	37.9%	15.2%	2.3%	1.7%	2.7%	0.9%	4.3%	0.1%	13.5%	5.6%	6.0%	0.9%	0.0%	0.9%	4.4%
424	70	2770	4.9%	53.4%	16.9%	1.2%	0.9%	1.4%	0.4%	2.2%	0.1%	6.8%	2.8%	4.3%	0.5%	0.1%	2.3%	1.8%
425	50	1560	3.2%	35.6%	15.6%	1.6%	1.1%	1.8%	0.6%	2.9%	0.1%	8.3%	3.4%	6.1%	0.6%	0.4%	15.6%	3.1%
426	50	885	4.0%	44.4%	13.3%	2.1%	1.5%	2.5%	0.8%	4.0%	0.1%	7.9%	3.3%	7.3%	0.5%	0.1%	3.8%	4.4%
427	50	170	5.0%	55.4%	21.9%	2.5%	1.7%	2.9%	0.9%	4.6%	0.0%	2.4%	1.0%	1.7%	0.1%	0.0%	0.0%	0.0%
429	50	552	2.2%	23.9%	16.2%	0.9%	0.6%	1.0%	0.3%	1.6%	0.1%	9.0%	3.7%	2.2%	0.0%	0.6%	25.9%	11.7%
430	70	219	2.7%	29.3%	12.1%	2.9%	2.1%	3.4%	1.1%	5.4%	0.1%	11.1%	4.6%	5.3%	0.0%	0.5%	19.6%	0.0%
433	50	160	3.0%	33.4%	12.6%	2.6%	1.8%	3.1%	1.0%	4.9%	0.2%	17.8%	7.4%	8.8%	1.1%	0.1%	2.4%	0.0%
434	50	651	3.4%	37.9%	21.0%	2.4%	1.7%	2.8%	0.9%	4.4%	0.1%	11.6%	4.8%	7.7%	0.2%	0.0%	0.6%	0.6%
435	50	680	2.8%	30.9%	20.5%	1.7%	1.2%	2.0%	0.6%	3.2%	0.1%	10.3%	4.2%	5.4%	0.3%	0.2%	6.4%	10.3%
436	50	274	2.9%	31.5%	20.0%	2.4%	1.7%	2.8%	0.9%	4.5%	0.0%	3.8%	1.6%	2.1%	0.1%	0.5%	20.2%	5.0%
437	50	266	2.0%	22.1%	12.8%	2.0%	1.4%	2.3%	0.7%	3.6%	0.1%	5.7%	2.3%	3.5%	0.1%	0.6%	23.3%	17.6%
438	50	302	3.2%	35.1%	27.5%	1.0%	0.7%	1.2%	0.4%	1.9%	0.1%	13.6%	5.6%	6.8%	0.9%	0.0%	0.0%	1.9%
439	50	197	2.9%	31.3%	17.7%	3.7%	2.6%	4.3%	1.3%	6.8%	0.1%	9.2%	3.8%	7.3%	0.9%	0.1%	5.8%	2.0%
440	50	1039	3.3%	36.5%	21.2%	2.3%	1.6%	2.7%	0.9%	4.3%	0.1%	13.9%	5.8%	4.8%	0.3%	0.0%	0.0%	2.2%
443	50	278	3.2%	35.0%	21.0%	2.6%	1.8%	3.0%	0.9%	4.8%	0.1%	11.5%	4.8%	3.2%	0.1%	0.0%	0.0%	8.1%
444	50	291	3.7%	41.0%	23.8%	1.4%	1.0%	1.6%	0.5%	2.6%	0.1%	12.6%	5.2%	4.3%	0.4%	0.0%	0.0%	1.7%
445	50	209	3.1%	33.8%	21.5%	0.7%	0.5%	0.9%	0.3%	1.4%	0.1%	7.5%	3.1%	2.4%	0.0%	0.2%	10.0%	14.4%
446	50	544	4.7%	51.4%	23.2%	1.2%	0.9%	1.5%	0.5%	2.3%	0.1%	7.2%	3.0%	2.7%	0.1%	0.0%	0.0%	1.3%
447	50	135	3.0%	33.5%	21.8%	2.1%	1.5%	2.4%	0.8%	3.9%	0.2%	15.5%	6.4%	8.2%	0.8%	0.0%	0.0%	0.0%
448	50	195	3.8%	41.9%	28.7%	1.0%	0.7%	1.1%	0.4%	1.8%	0.1%	10.0%	4.1%	6.0%	0.5%	0.0%	0.0%	0.0%
449	50	207	3.4%	37.3%	32.0%	1.3%	0.9%	1.5%	0.5%	2.4%	0.1%	11.4%	4.7%	4.2%	0.2%	0.0%	0.0%	0.0%
450	50	27	2.3%	25.3%	25.8%	0.4%	0.3%	0.4%	0.1%	0.7%	0.2%	24.1%	10.0%	9.5%	0.9%	0.0%	0.0%	0.0%
451	50	197	3.9%	43.3%	19.7%	2.7%	1.9%	3.1%	1.0%	4.9%	0.1%	9.6%	4.0%	5.4%	0.4%	0.0%	0.0%	0.0%
452	50	249	3.3%	36.7%	34.2%	1.5%	1.0%	1.7%	0.5%	2.7%	0.1%	9.7%	4.0%	4.1%	0.3%	0.0%	0.0%	0.0%
453	50	703	4.3%	47.7%	22.3%	1.3%	0.9%	1.5%	0.5%	2.4%	0.1%	8.9%	3.7%	3.9%	0.4%	0.1%	2.2%	0.0%
454	50	281	4.5%	49.7%	22.1%	2.0%	1.4%	2.3%	0.7%	3.7%	0.1%	7.7%	3.2%	2.3%	0.4%	0.0%	0.0%	0.0%
459	50	430	4.1%	45.2%	13.0%	3.6%	2.6%	4.2%	1.3%	6.7%	0.1%	7.5%	3.1%	3.4%	0.0%	0.0%	0.9%	4.1%
460	50	723	4.0%	43.5%	27.4%	2.0%	1.4%	2.4%	0.7%	3.8%	0.1%	7.2%	3.0%	3.3%	0.1%	0.0%	0.3%	0.9%
461	50	1048	4.4%	48.5%	28.9%	1.4%	1.0%	1.6%	0.5%	2.5%	0.1%	5.8%	2.4%	2.0%	0.1%	0.0%	0.2%	0.7%
468	50	567	3.1%	34.5%	31.5%	1.7%	1.2%	2.0%	0.6%	3.2%	0.1%	8.1%	3.4%	3.1%	0.4%	0.1%	3.4%	3.6%
469	50	555	3.1%	34.0%	19.1%	3.8%	2.7%	4.5%	1.4%	7.1%	0.1%	7.5%	3.1%	2.9%	0.3%	0.0%	1.5%	9.0%
470	50	340	2.9%	32.1%	18.2%	5.1%	3.6%	6.0%	1.9%	9.5%	0.1%	6.5%	2.7%	1.8%	0.1%	0.0%	0.8%	8.6%
473	50	58	4.8%	52.6%	19.0%	2.8%	2.0%	3.2%	1.0%	5.1%	0.0%	3.4%	1.4%	4.5%	0.1%	0.0%	0.0%	0.0%
474	50	147	5.3%	57.9%	18.5%	2.1%	1.5%	2.5%	0.8%	3.9%	0.0%	2.7%	1.1%	3.7%	0.1%	0.0%	0.0%	0.0%
475	50	18	3.1%	33.6%	19.6%	4.9%	3.4%	5.7%	1.8%	9.1%	0.1%	11.0%	4.6%	3.2%	0.1%	0.0%	0.0%	0.0%
476	50	32	4.6%	50.8%	18.7%	2.7%	1.9%	3.2%	1.0%	5.0%	0.1%	6.2%	2.6%	3.1%	0.2%	0.0%	0.0%	0.0%
477	50	37	4.9%	54.3%	18.9%	2.0%	1.4%	2.3%	0.7%	3.7%	0.1%	5.3%	2.2%	4.0%	0.1%	0.0%	0.0%	0.0%
478	50	56	4.0%	43.9%	20.5%	4.0%	2.9%	4.7%	1.5%	7.5%	0.0%	4.5%	1.8%	4.5%	0.1%	0.0%	0.0%	0.0%
479	50	29	4.0%	43.9%	18.5%	4.2%	2.9%	4.9%	1.5%	7.7%	0.1%	6.9%	2.9%	2.4%	0.1%	0.0%	0.0%	0.0%
480	50	25	4.8%	52.2%	18.7%	2.1%	1.5%	2.5%	0.8%	3.9%	0.1%	8.0%	3.3%	2.2%	0.1%	0.0%	0.0%	0.0%
483	50	371	4.1%	44.8%	24.6%	2.7%	1.9%	3.1%	1.0%	4.9%	0.1%	5.4%	2.3%	5.0%	0.2%	0.0%	0.0%	0.0%
484	50	359	4.5%	49.8%	21.8%	1.7%	1.2%	2.0%	0.6%	3.2%	0.1%	7.2%	3.0%	4.4%	0.4%	0.0%	0.0%	0.0%
485	50	484	3.5%	38.3%	12.6%	2.2%	1.5%	2.6%	0.8%	4.0%	0.1%	6.1%	2.5%	2.4%	3.1%	0.3%	14.4%	5.6%
486	50	388	3.8%	41.6%	20.0%	2.5%	1.8%	2.9%	0.9%	4.7%	0.1%	10.6%	4.4%	5.4%	1.4%	0.0%	0.0%	0.0%
487	50	247	4.4%	48.2%	7.0%	1.4%	1.0%	1.6%	0.5%	2.6%	0.1%	6.7%	2.8%	3.5%	0.8%	0.0%	0.0%	19.4%
488	50	106	2.0%	22.4%	9.2%	1.8%	1.2%	2.1%	0.6%	3.3%	0.1%	9.2%	3.8%	3.7%	0.9%	0.9%	38.7%	0.0%
489	50	1079	3.5%	38.4%	14.3%	2.0%	1.4%	2.4%	0.7%	3.8%	0.1%	6.6%	2.7%	3.3%	1.9%	0.3%	12.4%	6.2%
490	50	140	0.6%	6.1%	2.5%	0.1%	0.1%	0.1%	0.0%	0.2%	0.0%	1.4%	0.6%	0.2%	0.0%	1.6%	66.1%	20.2%
491	50	702	2.6%	28.3%	13.6%	1.8%	1.2%	2.1%	0.6%	3.3%	0.1%	9.0%	3.7%	3.8%	1.0%	0.4%	18.1%	10.4%
492	50	27	4.1%	45.5%	12.8%	3.4%	2.4%	4.0%	1.3%	6.4%	0.1%	11.9%	4.9%	2.8%	0.2%	0.0%	0.0%	0.0%
493	50	1298	3.6%	39.3%	15.5%	2.2%	1.6%	2.6%	0.8%	4.1%	0.1%	7.6%	3.1%	3.5%	1.7%	0.1%	5.4%	8.6%
494	50	94	5.3%	58.2%	17.8%	1.5%	1.1%	1.7%	0.5%	2.8%	0.1%	6.1%	2.5%	2.0%	0.4%	0.0%	0.0%	0.0%
495	50	52	4.6%	50.0%	17.1%	2.4%	1.7%	2.8%	0.9%	4.5%	0.1%	9.4%	3.9%	2.2%	0.3%	0.0%	0.0%	0.0%
496	50	426	3.2%	35.6%	6.6%	1.0%	0.7%	1.2%	0.4%	1.9%	0.0%	4.5%	1.9%	2.4%	0.5%	0.5%	21.7%	17.9%
497	50	711	2.6%	28.2%	13.6%	1.8%	1.3%	2.1%	0.7%	3.3%	0.1%	9.2%	3.8%	3.9%	1.0%	0.4%	17.8%	10.3%

Traffic Flows and Breakdown by 16 Vehicle Classes (Year 2036)

Link No.	Speed Limit	Total Vehicle	19 - Motorcycles (MC)	01 - Private Cars (PC)	03 - Taxi	14 - Non-franchised Bus <=6.4t	15 - Non-franchised Bus 6.4-15t	16 - Non-franchised Bus >15t	12 - Private Light Bus <=3.5t	13 - Private Light Bus >3.5t	04 - Light Goods Vehicles <=2.5t	05 - Lt Goods Vehicles 2.5-3.5t	06 - Light Goods Vehicles >3.5t	07 - Heavy Goods Vehicles <=15t	08 - Heavy Goods Vehicles >15t	17 - Franchised Bus (SD)	18 - Franchised Bus (DD)	11 - Public Light Buses
	km/hr	0700-0800																
498	50	57	2.3%	24.9%	7.2%	1.5%	1.0%	1.7%	0.5%	2.7%	0.2%	22.1%	9.1%	5.4%	0.9%	0.0%	0.0%	20.4%
499	50	61	4.3%	46.8%	15.3%	0.2%	0.2%	0.3%	0.1%	0.4%	0.1%	8.8%	3.7%	0.8%	0.0%	0.0%	0.0%	19.1%
500	50	118	2.4%	26.4%	8.8%	1.4%	1.0%	1.6%	0.5%	2.6%	0.1%	9.0%	3.7%	1.5%	0.3%	0.3%	13.0%	27.4%
501	50	396	3.6%	40.0%	17.4%	2.2%	1.5%	2.6%	0.8%	4.0%	0.1%	11.4%	4.7%	2.7%	0.7%	0.0%	0.0%	8.1%
502	50	10	3.0%	32.9%	35.1%	0.1%	0.1%	0.1%	0.0%	0.2%	0.2%	19.8%	8.2%	0.2%	0.0%	0.0%	0.0%	0.0%
503	50	177	2.5%	27.6%	9.3%	0.8%	0.6%	0.9%	0.3%	1.5%	0.1%	11.0%	4.6%	4.4%	0.7%	0.5%	21.0%	14.3%
504	50	741	3.9%	42.7%	19.2%	1.6%	1.1%	1.9%	0.6%	2.9%	0.1%	9.2%	3.8%	3.0%	0.4%	0.1%	4.9%	4.6%
505	50	163	4.1%	44.7%	13.2%	1.2%	0.8%	1.4%	0.4%	2.2%	0.2%	16.2%	6.7%	8.2%	0.8%	0.0%	0.0%	0.0%
506	50	216	4.2%	46.0%	14.2%	1.6%	1.1%	1.9%	0.6%	3.0%	0.1%	14.3%	5.9%	6.5%	0.5%	0.0%	0.0%	0.0%
507	50	154	3.9%	42.4%	20.8%	2.6%	1.9%	3.1%	1.0%	4.9%	0.1%	10.9%	4.5%	3.2%	0.7%	0.0%	0.0%	0.0%
508	50	83	4.2%	46.6%	13.5%	1.9%	1.3%	2.2%	0.7%	3.5%	0.1%	13.1%	5.4%	7.0%	0.4%	0.0%	0.0%	0.0%
509	50	257	3.6%	40.0%	19.2%	2.7%	1.9%	3.2%	1.0%	5.1%	0.1%	9.1%	3.8%	3.6%	0.8%	0.0%	0.0%	5.7%
512	50	438	3.4%	37.0%	14.7%	1.5%	1.1%	1.8%	0.6%	2.8%	0.1%	11.9%	4.9%	6.0%	0.7%	0.0%	0.0%	13.6%
513	50	41	4.2%	45.6%	17.4%	2.4%	1.7%	2.8%	0.9%	4.4%	0.1%	12.1%	5.0%	3.0%	0.6%	0.0%	0.0%	0.0%
514	50	431	3.3%	36.2%	6.8%	1.0%	0.7%	1.1%	0.4%	1.8%	0.0%	4.4%	1.8%	2.3%	0.5%	0.5%	21.4%	17.6%
515	50	778	2.7%	30.1%	14.9%	1.7%	1.2%	2.0%	0.6%	3.1%	0.1%	9.0%	3.7%	3.7%	1.0%	0.4%	16.3%	9.4%
516	50	109	3.6%	39.2%	11.9%	1.0%	0.7%	1.2%	0.4%	1.9%	0.1%	6.7%	2.8%	2.4%	0.5%	0.3%	14.0%	13.4%
517	50	343	3.9%	42.9%	17.5%	1.2%	0.8%	1.4%	0.4%	2.2%	0.1%	7.4%	3.1%	3.8%	1.1%	0.1%	4.7%	9.4%
518	50	157	4.7%	51.6%	20.1%	1.5%	1.0%	1.7%	0.5%	2.8%	0.1%	9.2%	3.8%	2.5%	0.4%	0.0%	0.0%	0.0%
519	50	146	4.3%	47.2%	22.5%	2.7%	1.9%	3.2%	1.0%	5.0%	0.1%	6.2%	2.6%	2.7%	0.6%	0.0%	0.0%	0.0%
520	50	583	3.9%	42.3%	9.4%	1.2%	0.8%	1.4%	0.4%	2.2%	0.1%	6.7%	2.8%	3.0%	0.6%	0.3%	14.4%	10.5%
521	50	717	3.1%	33.7%	16.5%	2.0%	1.4%	2.3%	0.7%	3.6%	0.1%	7.6%	3.1%	3.0%	0.7%	0.4%	16.4%	5.4%
522	50	358	5.1%	55.7%	9.0%	1.7%	1.2%	2.0%	0.6%	3.1%	0.1%	7.8%	3.2%	3.9%	0.8%	0.0%	0.0%	5.7%
523	50	54	4.7%	51.2%	23.4%	1.5%	1.1%	1.8%	0.6%	2.8%	0.1%	6.7%	2.8%	2.9%	0.4%	0.0%	0.0%	0.0%
524	50	270	5.2%	57.2%	7.8%	1.7%	1.2%	2.0%	0.6%	3.1%	0.1%	7.1%	2.9%	3.8%	0.9%	0.0%	0.0%	6.5%
525	50	80	4.3%	46.8%	22.0%	1.2%	0.9%	1.4%	0.4%	2.3%	0.1%	5.7%	2.3%	2.6%	0.3%	0.0%	0.0%	9.7%
526	50	230	2.0%	21.8%	10.3%	0.4%	0.3%	0.5%	0.2%	0.8%	0.0%	4.8%	2.0%	1.5%	0.2%	0.9%	36.5%	17.8%
527	50	668	3.0%	32.5%	16.0%	2.0%	1.4%	2.3%	0.7%	3.7%	0.1%	7.6%	3.2%	3.0%	0.7%	0.4%	17.5%	5.8%
528	50	146	0.5%	5.6%	2.4%	0.0%	0.0%	0.0%	0.0%	0.1%	0.0%	1.4%	0.6%	0.4%	0.1%	1.3%	54.8%	32.7%
529	50	1051	3.4%	37.1%	17.4%	1.7%	1.2%	2.0%	0.6%	3.2%	0.1%	6.9%	2.9%	2.8%	0.5%	0.3%	13.7%	5.8%
530	50	294	2.3%	25.3%	10.2%	1.9%	1.3%	2.2%	0.7%	3.5%	0.0%	4.4%	1.8%	1.8%	0.3%	0.6%	27.2%	16.2%
531	50	1051	3.4%	37.1%	17.4%	1.7%	1.2%	2.0%	0.6%	3.2%	0.1%	6.9%	2.9%	2.8%	0.5%	0.3%	13.7%	5.8%
532	50	86	4.9%	53.5%	15.6%	0.7%	0.5%	0.8%	0.3%	1.3%	0.1%	11.3%	4.7%	5.9%	0.4%	0.0%	0.0%	0.0%
533	50	237	4.3%	46.9%	21.8%	2.4%	1.7%	2.8%	0.9%	4.4%	0.1%	8.1%	3.4%	2.9%	0.6%	0.0%	0.0%	0.0%
534	50	299	2.3%	25.6%	10.4%	1.9%	1.3%	2.2%	0.7%	3.5%	0.0%	4.5%	1.9%	1.9%	0.3%	0.6%	26.8%	16.0%
535	50	1061	3.4%	37.5%	18.1%	1.7%	1.2%	2.0%	0.6%	3.1%	0.1%	6.6%	2.7%	2.7%	0.5%	0.3%	13.6%	5.8%
536	50	566	3.9%	42.6%	20.4%	1.5%	1.0%	1.7%	0.5%	2.7%	0.1%	7.0%	2.9%	2.7%	0.4%	0.2%	6.4%	6.0%
537	50	264	1.7%	18.3%	7.3%	0.8%	0.6%	1.0%	0.3%	1.6%	0.0%	4.6%	1.9%	1.9%	0.2%	0.9%	37.9%	21.1%
538	50	846	3.1%	34.5%	16.5%	1.9%	1.3%	2.2%	0.7%	3.5%	0.1%	7.7%	3.2%	3.2%	0.7%	0.4%	15.1%	5.9%
539	50	367	1.6%	18.0%	5.8%	0.7%	0.5%	0.9%	0.3%	1.4%	0.1%	6.8%	2.8%	3.0%	0.5%	1.0%	41.8%	14.6%
540	50	994	3.2%	35.1%	18.5%	1.1%	0.8%	1.3%	0.4%	2.1%	0.1%	6.6%	2.7%	4.0%	1.0%	0.4%	15.1%	7.4%
543	50	556	2.8%	30.6%	9.8%	1.5%	1.1%	1.8%	0.5%	2.8%	0.1%	5.2%	2.2%	3.5%	0.3%	0.7%	27.6%	9.7%
544	50	994	3.2%	35.1%	18.5%	1.1%	0.8%	1.3%	0.4%	2.1%	0.1%	6.6%	2.7%	4.0%	1.0%	0.4%	15.1%	7.4%
545	50	556	2.8%	30.6%	9.8%	1.5%	1.1%	1.8%	0.5%	2.8%	0.1%	5.2%	2.2%	3.5%	0.3%	0.7%	27.6%	9.7%
546	50	805	2.8%	31.2%	17.4%	1.2%	0.8%	1.4%	0.4%	2.2%	0.1%	6.5%	2.7%	4.0%	1.0%	0.4%	18.7%	9.1%
547	50	1076	3.0%	32.5%	18.0%	1.0%	0.7%	1.2%	0.4%	1.9%	0.1%	6.9%	2.8%	4.0%	0.9%	0.3%	14.0%	12.3%
548	50	96	5.2%	56.5%	21.0%	1.6%	1.1%	1.9%	0.6%	3.0%	0.0%	4.3%	1.8%	2.8%	0.2%	0.0%	0.0%	0.0%
549	50	921	3.5%	38.6%	13.1%	1.6%	1.1%	1.9%	0.6%	3.0%	0.1%	6.2%	2.6%	3.3%	0.3%	0.4%	17.9%	5.8%
550	50	1093	3.0%	32.8%	17.5%	1.3%	0.9%	1.5%	0.5%	2.3%	0.1%	7.0%	2.9%	4.1%	0.8%	0.4%	14.8%	10.3%
551	50	705	3.4%	37.1%	12.4%	1.3%	0.9%	1.5%	0.5%	2.4%	0.0%	4.1%	1.7%	2.9%	0.1%	0.6%	23.4%	7.6%
552	50	997	2.9%	32.1%	17.7%	1.3%	0.9%	1.5%	0.5%	2.3%	0.1%	7.6%	3.1%	4.6%	0.9%	0.4%	16.3%	7.9%
553	50	10	3.0%	33.1%	35.4%	0.0%	0.0%	0.0%	0.0%	0.0%	0.2%	19.9%	8.2%	0.0%	0.0%	0.0%	0.0%	0.0%
554	50	173	2.9%	31.5%	13.1%	1.2%	0.8%	1.4%	0.4%	2.2%	0.1%	7.9%	3.3%	5.7%	0.7%	0.0%	0.0%	28.8%
555	50	1185	3.7%	40.5%	13.8%	1.2%	0.9%	1.5%	0.5%	2.3%	0.0%	4.7%	2.0%	2.9%	0.2%	0.5%	19.5%	5.8%
556	50	965	2.9%	31.3%	17.6%	1.3%	0.9%	1.5%	0.5%	2.4%	0.1%	7.6%	3.2%	4.6%	0.9%	0.4%	16.8%	8.2%
557	50	1185	3.7%	40.5%	13.8%	1.2%	0.9%	1.5%	0.5%	2.3%	0.0%	4.7%	2.0%	2.9%	0.2%	0.5%	19.5%	5.8%
558	50	1342	2.7%	29.7%	16.6%	1.1%	0.8%	1.3%	0.4%	2.1%	0.1%	10.0%	4.2%	6.1%	0.9%	0.4%	17.3%	6.3%
559	50	400	5.7%	62.1%	12.8%	1.5%	1.1%	1.8%	0.6%	2.8%	0.1%	5.8%	2.4%	2.8%	0.7%	0.0%	0.0%	0.0%
560	50	389	4.4%	48.7%	21.8%	1.4%	1.0%	1.7%	0.5%	2.6%	0.1%	7.6%	3.2%	4.2%	0.8%	0.0%	0.0%	2.0%
561	50	848	4.5%	49.6%	21.2%	1.3%	0.9%	1.5%	0.5%	2.4%	0.1%	6.7%	2.8%	3.2%	0.5%	0.0%	1.3%	3.3%
562	50	662	5.0%	55.0%	13.6%	1.7%	1.2%	1.9%	0.6%	3.1%	0.1%	6.5%	2.7%	3.1%	0.7%	0.0%	1.7%	3.1%
563	50	688	5.4%	59.5%	15.9%	1.6%	1.2%	1.9%	0.6%	3.0%	0.1%	5.0%	2.1%	2.3%	0.5%	0.0%	0.0%	0.9%
564	50	537	4.3%	47.0%	22.6%	1.3%	0.9%	1.5%	0.5%	2.4%	0.1%	8.2%	3.4%	4.6%	0.8%	0.0%	0.0%	2.5%
565	50	263	3.9%	43.0%	17.3%	2.1%	1.5%	2.4%	0.8%	3.8%	0.1%	7.8%	3.2%	3.5%	0.6%	0.1%	4.3%	5.6%
566	50	600	5.0%	54.5%	20.6%	1.7%	1.2%	1.9%	0.6%	3.1%	0.0%	4.0%	1.7%	1.2%	0.2%	0.0%	1.9%	2.4%
567	50	31	5.2%	57.1%	21.3%	1.2%	0.9%	1.4%	0.4%	2.2%	0.1%	6.3%	2.6%	1.2%	0.1%	0.0%	0.0%	0.0%
568	50	126	3.0%	32.9%	11.2%	2.0%	1.4%	2.4%	0.7%	3.8%	0.2%	15.2%	6.3%	6.4%	1.4%	0.0%	0.0%	13.2%
569	50	11	2.7%	29.4%	31.4%	0.9%	0.6%	1.1%	0.3%	1.7%	0.2%	17.6%	7.3%	6.1%	0.8%	0.0%	0.0%	0.0%
570	50	26	3.7%	41.0%	19.1%	2.7%	1.9%	3.2%	1.0%	5.1%	0.1%	10.1%	4.2%	6.0%	1.7%	0.0%	0.0%	0.0%
571	50	297	3.3%	36.5%	19.8%	0.9%	0.6%	1.0%	0.3%	1.6%	0.1%	8.0%	3.3%	4.0%	0.4%	0.0%	0.0%	20.0%
572	50	36	1.5%	16.9%	9.7%	0.8%	0.5%	0.9%	0.3%	1.4%	0.1%	11.0%	4.6%	5.2%	1.2%	0.0%	0.0%	45.9%
573	50	278	3.1%	33.5%	18.3%	0.6%	0.4%	0.7%	0.2%	1.1%	0.1%	7.5%	3.1%	3.7%	0.4%	0.0%	0.0%	27.4%
574	50	151	3.2%	34.7%	12.1%	1.9%	1.3%	2.2%	0.7%	3.5%	0.2%	15.2%	6.3%	6.5%	1.3%	0.0%	0.0%	11.0%
575	50	17	4.5%	48.9%	20.6%	1.2%	0.8%	1.4%	0.4%	2.2%	0.1%	11.6%	4.8%	3.0%	0.6%	0.0%	0.0%	0.0%
576	50	205	3.5%	38.2%	12.5%	2.0%	1.4%	2.3%	0.7%	3.7%	0.1%	13.2%	5.5%	5.9%	1.1%	0.0%	0.0%	10.0%
577	50	26	1.1%	12.4%	13.3%	0.0%	0.0%	0.0%	0.0%	0.0%	0.1%	7.5%	3.1%	0.0%	0.0%	0.0%	0.0%	62.6%
578	50	65	3.1%	34.5%	11.1%	1.6%	1.1%	1.9%	0.6%	3.0%	0.1%	10.5%	4.3%	5.2%	0.4%	0.0%	0.0%	22.6%
579	50	11	2.8%	30.7%	32.8%	1.2%	0.9%	1.4%	0.4%	2.2%	0.2%	18.5%	7.7%	1.1%	0.0%	0.0%	0.0%	0.0%
580	50	35	2.6%	28.8%	9.9%	0.5%	0.4%	0.6%	0.2%	1.0%	0.1%	5.6%	2.3%	1.0%	0.0%	0.0%	0.0%	46.9%
581	50	43	2.0%	22.1%	8.2%	1.3%	0.9%	1.6%	0.5%	2.5%	0.1%	13.6%	5.6%	7.3%	0.3%	0.0%	0.0%	34.0%
582	50	417	4.7%	51.5%	17.9%	0.9%	0.6%	1.0%	0.3%	1.7%	0.1%	9.6%	4.0%	6.0%	0.4%	0.0%	0.0%	1.4%
583	50	388	4.7%	51.9%	18.2%	0.8%	0.5%	0.9%	0.3%	1.4%	0.1%	10.2%	4.2%	6.4%	0.4%	0.0%	0.0%	0.0%
584	50	388	4.7%	51.9%	18.2%	0.8%	0.5%	0.9%	0.3%	1.4%	0.1%	10.2%	4.2%	6.4%	0.4%	0.0%	0.0%	0.0%
585	50	766	4.1%	45.4%	20.9%	1.6%	1.1%	1.8%	0.6%	2.9%	0.1%	10.7%	4.4%	5.7%	0.5%	0.0%	0.0%	0.0%
586	50	541	4.3%	47.2%	14.4%	1.1%	0.8%	1.3%	0.4%	2.1%	0.1%	13.9%	5.8%	7.8%	0.7%	0.0%	0.0%	0.0%
587	50	201	3.5%	38.5%	32.3%	4.0%	2.8%	4.7%	1.5%	7.5%	0.0%	3.0%	1.2%	0.9%	0.1%	0.0%	0.0%	0.0%
588	70	2015	4.0%	43.8%	24.2%	1.7%	1.2%	2.0%	0.6%	3.2%	0.1%	8.6%	3.6%	4.3%	1.0%	0.0%	1.7%	0.0%
589	70	894	3.1%	33.6%	19.1%	2.2%	1.5%	2.6%	0.8%	4.1%	0.1%	12.1%	5.0%	7.7%	2.2%	0.1%	5.9%	0.0%
590	70	2015	4.0%	43.8%	24.2%	1.7%	1.2%	2.0%	0.6%	3.2%	0.1%	8.6%	3.6%	4.3%	1.0%	0.0%	1.7%	0.0%
591	70	1517	3.4%	36.8%	18.5%	2.2%	1.6%	2.6%	0.8%	4.2%	0.1%	11.7%	4.9%	6.8%	1.6%	0.1%	4.7%	0.0%
594	50	510	2.7%	29.5%	12.0%	1.0%	0.7%	1.1%	0.3%	1.8%	0.1%	9.5%	3.9%	4.8%	0.4%	0.5%	19.6%	12.2%
595	50	711	3.2%	35.0%	17.4%	1.8%	1.3%	2.1%	0.7%	3.4%	0.1%	8.2%	3.4%	3.6%	0.7%	0.4%	18.0%	0.7%
596	50	423	2.7%	29.2%	11.3%	0.8%	0.5%	0.9%	0.3%	1.4%	0.1%	8.8%	3.6%	4.7%	0.3%	0.6%	23.7%	11.3%
597	50	972	3.3%	36.4%	19.6%	1.7%	1.2%	2.0%	0.6%	3.2%	0.1%	8.8%	3.6%	4.6%	0.7%	0.3%	13.1%	0.5%
598	50	588	3.3%	36.0%	12.5%	1.2%	0.8%	1.4%	0.4%	2.2%	0.1%	11.4%	4.7%	6.1%	0.4%	0.3%	11.2%	8.1%
599	50	623	3.2%	34.6%	23.7%	1.3%	0.9%	1.6%	0.5%	2.5%	0.1%	9.2%	3.8%	5.5%	0.9%	0.3%	11.2%	0.8%
600	50	520	4.0%	43.7%	27.2%	1.1%	0.8%	1.3%	0.4%	2.1%	0.1%	9.0%	3.7%	6.2%	0.4%	0.0%	0.0%	0.0%
601	50	543	3.7%	40.9%	27.8%	1.3%	0.9%	1.5%	0.5%	2.4%	0.1%	10.1%	4.2%	5.8%	0.7%	0.0%	0.0%	0.0%
602	50	349	3.4%	37.7%	23.1%	1.6%	1.1%	1.9%	0.6%	3.0%	0.1%	11.0%	4.6%	6.8%	0.8%	0.0%	0.0%	4.2%
603	50	15	1.9%	21.4%	22.9%	6.9%	4.9%	8.1%	2.5%	12.8%	0.1%	12.8%	5.3%	0.3%	0.1%	0.0%	0.0%	0.0%
604	50	540	3.6%	39.6%	19.8%	2.0%	1.4%	2.3%	0.7%	3.7%	0.1%	11.9%	4.9%	6.5%	0.8%	0.0%	0.0%	2.7%
605	50	520	3.7%	41.1%	20.5%	1.8%	1.3%	2.2%	0.7%	3.4%	0.1%	12.4%	5.1%	6.8%	0.8%	0.0%	0.0%	0.0%
606	50	70	4.1%	45.5%	16.5%	2.7%	1.9%	3.1%	1.0%	5.0%	0.1%	11.7%	4.8%	3.3%	0.3%	0.0%	0.0%	0.0%
607	50	10	3.0%	33.2%	35.4%	0.0%	0.0%	0.0%	0.0%	0.0%	0.2%	19.9%	8.3%	0.0%	0.0%	0.0%	0.0%	0.0%
608	50	793	3.0%	33.4%	11.4%	1.5%	1.0%	1.7%	0.5%	2.7%	0.1%	6.3%	2.6%	2.5%	0.6%	0.7%	29.1%	2.7%

Traffic Flows and Breakdown by 16 Vehicle Classes (Year 2036)

Link No.	Speed Limit	Total Vehicle	19 - Motorcycles (MC)	01 - Private Cars (PC)	03 - Taxi	14 - Non-franchised Bus <=6.4t	15 - Non-franchised Bus 6.4-15t	16 - Non-franchised Bus >15t	12 - Private Light Bus <=3.5t	13 - Private Light Bus >3.5t	04 - Light Goods Vehicles <=2.5t	05 - Lt Goods Vehicles 2.5-3.5t	06 - Light Goods Vehicles >3.5t	07 - Heavy Goods Vehicles <=15t	08 - Heavy Goods Vehicles >15t	17 - Franchised Bus (SD)	18 - Franchised Bus (DD)	11 - Public Light Buses
	km/hr	0700-0800																
609	50	1258	3.1%	33.8%	18.3%	0.8%	0.6%	1.0%	0.3%	1.5%	0.1%	7.8%	3.2%	5.0%	0.5%	0.4%	16.4%	7.3%
610	50	1736	3.0%	33.4%	16.9%	1.1%	0.8%	1.3%	0.4%	2.1%	0.1%	7.5%	3.1%	4.3%	0.5%	0.4%	17.0%	8.1%
611	50	843	1.9%	20.7%	13.0%	1.1%	0.7%	1.2%	0.4%	2.0%	0.1%	6.2%	2.6%	3.7%	0.2%	0.7%	30.4%	15.0%
612	70	676	3.4%	37.0%	16.7%	1.8%	1.3%	2.1%	0.7%	3.3%	0.1%	8.5%	3.5%	2.4%	0.2%	0.0%	0.8%	18.2%
613	70	1100	3.7%	40.5%	23.1%	2.7%	1.9%	3.2%	1.0%	5.1%	0.1%	8.3%	3.5%	3.8%	0.7%	0.0%	0.4%	2.0%
614	70	1100	3.7%	40.5%	23.1%	2.7%	1.9%	3.2%	1.0%	5.1%	0.1%	8.3%	3.5%	3.8%	0.7%	0.0%	0.4%	2.0%
615	70	676	3.4%	37.0%	16.7%	1.8%	1.3%	2.1%	0.7%	3.3%	0.1%	8.5%	3.5%	2.4%	0.2%	0.0%	0.8%	18.2%
617	50	1072	3.1%	34.1%	10.5%	2.0%	1.4%	2.4%	0.7%	3.8%	0.1%	6.5%	2.7%	3.1%	0.1%	0.6%	25.5%	3.1%
618	70	1237	4.5%	49.2%	20.2%	1.0%	0.7%	1.2%	0.4%	1.8%	0.1%	8.8%	3.6%	3.9%	0.5%	0.0%	0.0%	4.2%
619	50	1965	3.6%	39.2%	15.1%	1.6%	1.2%	1.9%	0.6%	3.1%	0.1%	7.5%	3.1%	4.0%	0.4%	0.4%	15.9%	2.4%
620	50	1320	4.1%	45.2%	16.4%	1.8%	1.3%	2.1%	0.6%	3.3%	0.1%	8.4%	3.5%	4.8%	0.4%	0.1%	4.4%	3.5%
621	50	691	3.7%	41.0%	13.5%	1.6%	1.2%	1.9%	0.6%	3.0%	0.1%	6.4%	2.6%	2.3%	0.6%	0.3%	11.0%	10.2%
622	50	1437	4.2%	45.8%	16.7%	1.8%	1.2%	2.1%	0.6%	3.3%	0.1%	8.4%	3.5%	4.6%	0.4%	0.1%	4.0%	3.3%
623	50	1371	4.2%	45.8%	16.8%	1.7%	1.2%	2.0%	0.6%	3.2%	0.1%	8.4%	3.5%	4.6%	0.5%	0.1%	4.2%	3.1%
624	50	1035	4.1%	44.5%	17.4%	1.2%	0.8%	1.4%	0.4%	2.2%	0.1%	9.0%	3.7%	4.7%	0.5%	0.1%	5.6%	4.1%
625	50	1079	3.4%	37.0%	13.8%	1.5%	1.1%	1.8%	0.5%	2.8%	0.1%	6.6%	2.7%	2.3%	0.4%	0.2%	7.1%	18.8%
627	50	691	3.7%	41.0%	13.5%	1.6%	1.2%	1.9%	0.6%	3.0%	0.1%	6.4%	2.6%	2.3%	0.6%	0.3%	11.0%	10.2%
628	50	388	2.7%	29.9%	14.5%	1.2%	0.9%	1.5%	0.5%	2.3%	0.1%	6.9%	2.9%	2.3%	0.2%	0.0%	0.0%	34.2%
629	70	1237	4.5%	49.2%	20.2%	1.0%	0.7%	1.2%	0.4%	1.8%	0.1%	8.8%	3.6%	3.9%	0.5%	0.0%	0.0%	4.2%
630	70	1829	3.8%	41.8%	18.9%	1.9%	1.3%	2.2%	0.7%	3.5%	0.1%	9.8%	4.1%	4.1%	0.5%	0.0%	0.0%	7.3%
631	50	362	3.9%	42.7%	15.6%	2.4%	1.7%	2.8%	0.9%	4.4%	0.1%	6.8%	2.8%	2.7%	0.6%	0.2%	8.7%	3.8%
632	50	478	3.6%	39.7%	13.7%	1.9%	1.4%	2.3%	0.7%	3.6%	0.1%	8.8%	3.6%	2.7%	0.4%	0.2%	10.0%	7.1%
633	50	119	2.4%	26.1%	11.7%	0.9%	0.6%	1.0%	0.3%	1.6%	0.1%	9.0%	3.7%	3.4%	0.7%	0.6%	26.4%	11.5%
634	50	418	3.5%	38.8%	13.3%	1.8%	1.3%	2.1%	0.7%	3.4%	0.1%	9.8%	4.1%	3.1%	0.5%	0.3%	11.4%	5.8%
640	50	130	4.4%	48.5%	21.6%	2.3%	1.6%	2.7%	0.8%	4.2%	0.1%	7.8%	3.2%	2.5%	0.3%	0.0%	0.0%	0.0%
641	50	237	4.1%	45.2%	20.3%	2.0%	1.4%	2.3%	0.7%	3.7%	0.1%	8.7%	3.6%	2.7%	0.2%	0.0%	0.0%	4.9%
642	50	574	3.3%	36.5%	15.6%	1.7%	1.2%	2.0%	0.6%	3.1%	0.1%	8.3%	3.5%	2.9%	0.4%	0.0%	0.0%	20.9%
643	50	728	3.4%	37.7%	17.1%	1.8%	1.3%	2.1%	0.6%	3.3%	0.1%	8.7%	3.6%	3.3%	0.5%	0.0%	0.0%	16.5%
644	50	490	3.1%	34.1%	15.5%	1.7%	1.2%	2.0%	0.6%	3.1%	0.1%	8.7%	3.6%	3.6%	0.7%	0.0%	0.0%	22.1%
645	50	236	3.7%	40.2%	19.1%	2.1%	1.5%	2.5%	0.8%	4.0%	0.1%	12.4%	5.1%	5.4%	1.3%	0.0%	0.0%	1.7%
646	50	62	4.0%	43.8%	22.1%	1.3%	0.9%	1.6%	0.5%	2.5%	0.1%	12.2%	5.1%	5.3%	0.6%	0.0%	0.0%	0.0%
647	50	335	2.8%	30.4%	10.5%	1.9%	1.3%	2.2%	0.7%	3.5%	0.1%	12.8%	5.3%	7.0%	0.2%	0.1%	3.4%	17.8%
648	50	687	2.9%	31.8%	14.3%	2.4%	1.7%	2.8%	0.9%	4.4%	0.1%	11.5%	4.8%	5.4%	0.1%	0.0%	1.7%	15.2%
649	50	597	3.2%	35.1%	16.0%	2.7%	1.9%	3.2%	1.0%	5.0%	0.1%	12.8%	5.3%	6.0%	0.2%	0.0%	1.9%	5.6%
650	50	595	2.9%	32.1%	15.6%	3.2%	2.3%	3.8%	1.2%	6.0%	0.1%	13.2%	5.5%	4.7%	0.1%	0.0%	1.9%	7.4%
651	50	164	4.1%	45.1%	17.1%	0.7%	0.5%	0.8%	0.2%	1.2%	0.1%	14.3%	5.9%	9.4%	0.4%	0.0%	0.0%	0.0%
652	50	162	3.1%	34.1%	15.4%	2.5%	1.8%	3.0%	0.9%	4.7%	0.2%	15.9%	6.6%	5.0%	0.1%	0.0%	0.0%	6.6%
653	50	125	5.1%	56.5%	18.2%	2.1%	1.5%	2.5%	0.8%	3.9%	0.1%	4.9%	2.1%	2.2%	0.2%	0.0%	0.0%	0.0%
654	50	12	2.9%	31.5%	29.8%	1.1%	0.8%	1.3%	0.4%	2.0%	0.2%	16.8%	7.0%	4.8%	1.5%	0.0%	0.0%	0.0%
657	50	147	5.0%	54.6%	18.2%	2.3%	1.6%	2.7%	0.8%	4.2%	0.1%	6.2%	2.6%	1.7%	0.2%	0.0%	0.0%	0.0%
658	50	126	4.8%	53.0%	23.6%	1.2%	0.9%	1.4%	0.4%	2.3%	0.1%	7.3%	3.0%	1.9%	0.1%	0.0%	0.0%	0.0%
659	50	119	5.1%	56.2%	18.5%	2.5%	1.8%	2.9%	0.9%	4.6%	0.0%	3.5%	1.5%	2.4%	0.1%	0.0%	0.0%	0.0%
660	50	45	4.1%	45.3%	19.3%	4.4%	3.1%	5.1%	1.6%	8.1%	0.0%	4.4%	1.8%	2.7%	0.1%	0.0%	0.0%	0.0%
661	50	349	3.7%	40.9%	19.4%	2.3%	1.6%	2.7%	0.9%	4.3%	0.1%	8.7%	3.6%	6.3%	0.6%	0.1%	4.6%	0.0%
662	50	375	4.3%	47.2%	25.2%	2.0%	1.4%	2.4%	0.7%	3.8%	0.1%	5.6%	2.3%	4.9%	0.1%	0.0%	0.0%	0.0%
665	70	122	4.4%	47.8%	17.4%	3.8%	2.7%	4.5%	1.4%	7.1%	0.1%	5.1%	2.1%	3.1%	0.5%	0.0%	0.0%	0.0%
669	70	723	3.1%	33.6%	22.0%	3.7%	2.6%	4.3%	1.3%	6.9%	0.1%	9.0%	3.7%	5.2%	1.3%	0.1%	3.0%	0.0%
670	50	464	3.2%	35.3%	24.7%	1.8%	1.3%	2.1%	0.7%	3.4%	0.1%	10.5%	4.3%	6.0%	1.8%	0.1%	4.7%	0.0%
671	70	260	2.8%	30.6%	17.3%	7.0%	5.0%	8.2%	2.6%	13.0%	0.1%	6.5%	2.7%	3.7%	0.5%	0.0%	0.0%	0.0%
672	70	382	3.3%	36.1%	17.3%	6.0%	4.2%	7.0%	2.2%	11.2%	0.1%	6.1%	2.5%	3.5%	0.5%	0.0%	0.0%	0.0%
674	50	1170	4.6%	50.9%	20.1%	1.8%	1.3%	2.1%	0.7%	3.4%	0.1%	7.5%	3.1%	2.6%	0.2%	0.0%	1.4%	0.3%
675	50	379	4.2%	45.7%	23.0%	1.9%	1.3%	2.2%	0.7%	3.5%	0.1%	6.9%	2.9%	2.1%	0.2%	0.1%	4.3%	1.0%
676	50	98	4.8%	52.5%	20.2%	2.6%	1.8%	3.0%	0.9%	4.8%	0.1%	5.6%	2.3%	1.4%	0.1%	0.0%	0.0%	0.0%
677	50	70	4.8%	52.6%	24.0%	1.5%	1.1%	1.8%	0.6%	2.9%	0.1%	6.2%	2.6%	1.7%	0.1%	0.0%	0.0%	0.0%
678	50	185	3.6%	39.9%	18.8%	1.8%	1.3%	2.2%	0.7%	3.4%	0.2%	14.7%	6.1%	6.6%	0.8%	0.0%	0.0%	0.0%
679	50	165	3.8%	42.1%	23.6%	0.4%	0.3%	0.5%	0.1%	0.7%	0.1%	12.2%	5.1%	10.4%	0.7%	0.0%	0.0%	0.0%
680	50	228	3.7%	40.8%	14.6%	1.1%	0.8%	1.3%	0.4%	2.1%	0.1%	8.0%	3.3%	3.2%	0.5%	0.0%	0.0%	20.2%
681	50	323	4.4%	47.9%	17.8%	1.1%	0.8%	1.3%	0.4%	2.1%	0.1%	10.0%	4.1%	6.4%	0.3%	0.0%	0.0%	3.3%
682	50	75	3.4%	37.7%	37.8%	0.8%	0.6%	1.0%	0.3%	1.6%	0.1%	9.1%	3.8%	3.2%	0.6%	0.0%	0.0%	0.0%
683	50	145	3.0%	32.9%	18.3%	3.0%	2.1%	3.6%	1.1%	5.6%	0.1%	14.4%	6.0%	7.0%	0.1%	0.0%	0.0%	2.7%
684	50	146	4.9%	53.4%	20.5%	1.7%	1.2%	2.0%	0.6%	3.2%	0.1%	6.7%	2.8%	2.5%	0.4%	0.0%	0.0%	0.0%
685	50	255	4.0%	43.9%	19.8%	1.5%	1.1%	1.8%	0.5%	2.8%	0.1%	12.5%	5.2%	6.0%	0.8%	0.0%	0.0%	0.0%
686	50	506	3.1%	33.7%	14.1%	1.2%	0.9%	1.4%	0.4%	2.2%	0.1%	13.5%	5.6%	9.1%	0.4%	0.1%	2.3%	11.8%
687	50	151	3.0%	32.8%	33.2%	1.0%	0.7%	1.2%	0.4%	1.9%	0.1%	14.1%	5.8%	5.5%	0.1%	0.0%	0.0%	0.0%
688	50	145	4.1%	45.4%	25.2%	1.9%	1.4%	2.3%	0.7%	3.6%	0.1%	6.4%	2.7%	2.8%	0.0%	0.1%	3.3%	0.0%
689	50	396	4.6%	50.3%	18.5%	1.7%	1.2%	2.0%	0.6%	3.1%	0.1%	6.3%	2.6%	2.3%	0.2%	0.1%	2.9%	3.7%
690	50	398	4.6%	50.1%	18.4%	1.7%	1.2%	2.1%	0.6%	3.3%	0.1%	6.3%	2.6%	2.2%	0.2%	0.1%	2.9%	3.7%
691	50	333	3.5%	38.8%	28.8%	1.5%	1.1%	1.8%	0.6%	2.8%	0.1%	10.6%	4.4%	4.4%	0.1%	0.0%	1.4%	0.0%
692	50	333	3.5%	38.8%	28.8%	1.5%	1.1%	1.8%	0.6%	2.8%	0.1%	10.6%	4.4%	4.4%	0.1%	0.0%	1.4%	0.0%
693	50	165	3.9%	42.9%	9.9%	1.1%	0.8%	1.3%	0.4%	2.0%	0.2%	21.4%	8.9%	6.7%	0.6%	0.0%	0.0%	0.0%
695	50	420	3.2%	34.8%	28.2%	1.4%	1.0%	1.7%	0.5%	2.7%	0.1%	14.0%	5.8%	5.2%	0.0%	0.0%	1.1%	0.0%
696	50	10	3.0%	33.2%	35.4%	0.0%	0.0%	0.0%	0.0%	0.0%	0.2%	19.9%	8.3%	0.0%	0.0%	0.0%	0.0%	0.0%
697	50	181	3.8%	42.1%	19.4%	1.7%	1.2%	2.0%	0.6%	3.1%	0.1%	6.2%	2.6%	5.1%	0.3%	0.2%	9.5%	2.2%
698	70	614	5.1%	56.3%	8.5%	1.6%	1.1%	1.9%	0.6%	3.0%	0.1%	8.8%	3.6%	6.1%	0.0%	0.1%	3.1%	0.0%
699	50	259	0.1%	1.3%	1.4%	0.0%	0.0%	0.0%	0.0%	0.0%	0.0%	0.8%	0.3%	0.0%	0.0%	2.1%	88.8%	5.3%
700	70	2336	3.3%	36.3%	22.5%	1.3%	0.9%	1.5%	0.5%	2.4%	0.1%	7.1%	3.0%	3.0%	0.2%	0.2%	6.8%	10.9%
701	70	786	3.5%	38.9%	11.1%	3.2%	2.3%	3.8%	1.2%	6.0%	0.1%	12.1%	5.0%	6.6%	0.6%	0.1%	3.0%	2.5%
702	70	2377	3.3%	36.3%	23.1%	1.3%	1.0%	1.6%	0.5%	2.5%	0.1%	6.9%	2.9%	2.9%	0.2%	0.2%	6.7%	10.7%
704	70	2597	3.3%	36.4%	18.5%	0.9%	0.7%	1.1%	0.3%	1.7%	0.1%	6.7%	2.8%	3.5%	0.2%	0.3%	13.7%	9.8%
705	70	3059	3.4%	37.6%	19.6%	0.9%	0.7%	1.1%	0.3%	1.7%	0.1%	6.8%	2.8%	3.5%	0.2%	0.3%	11.9%	9.0%
706	70	1809	3.1%	33.8%	21.8%	1.2%	0.8%	1.4%	0.4%	2.2%	0.1%	9.5%	3.9%	3.7%	0.5%	0.1%	5.7%	11.7%
712	50	636	3.5%	38.2%	20.4%	4.4%	3.1%	5.2%	1.6%	8.2%	0.1%	6.4%	2.6%	4.6%	0.4%	0.0%	0.6%	0.6%
713	50	31	1.5%	16.3%	14.7%	0.6%	0.4%	0.7%	0.2%	1.1%	0.1%	6.3%	2.6%	2.2%	0.3%	1.2%	51.6%	0.0%
714	50	31	3.1%	34.0%	24.4%	1.6%	1.1%	1.9%	0.6%	3.0%	0.1%	14.2%	5.9%	8.1%	2.0%	0.0%	0.0%	0.0%
715	50	22	2.8%	30.6%	29.1%	1.2%	0.8%	1.4%	0.4%	2.1%	0.2%	15.1%	6.3%	8.3%	1.8%	0.0%	0.0%	0.0%
716	50	137	2.9%	31.7%	24.9%	0.9%	0.6%	1.0%	0.3%	1.6%	0.1%	8.0%	3.3%	3.1%	0.4%	0.5%	20.8%	0.0%
717	50	893	3.7%	40.6%	23.0%	2.4%	1.7%	2.9%	0.9%	4.5%	0.1%	8.1%	3.4%	5.6%	0.4%	0.1%	2.6%	0.0%
718	50	1446	3.6%	39.9%	21.3%	2.7%	1.9%	3.1%	1.0%	4.9%	0.1%	8.8%	3.6%	5.6%	0.7%	0.0%	1.8%	0.9%
719	50	748	3.9%	42.6%	19.0%	2.8%	2.0%	3.2%	1.0%	5.1%	0.1%	9.2%	3.8%	4.1%	0.4%	0.0%	0.5%	2.3%
720	50	215	3.7%	40.3%	23.4%	4.1%	2.9%	4.8%	1.5%	7.6%	0.1%	5.5%	2.3%	3.6%	0.5%	0.0%	0.0%	0.0%
721	50	395	2.9%	31.5%	22.1%	2.0%	1.4%	2.4%	0.7%	3.7%	0.1%	5.0%	2.1%	3.0%	0.2%	0.2%	8.9%	13.8%
722	50	422	2.7%	29.8%	22.6%	1.2%	0.9%	1.5%	0.5%	2.3%	0.1%	7.0%	2.9%	4.0%	0.3%	0.2%	9.3%	14.8%
723	50	1092	3.2%	35.3%	20.7%	3.3%	2.3%	3.8%	1.2%	6.0%	0.1%	7.2%	3.0%	3.0%	0.3%	0.1%	2.6%	8.0%
724	50	2523	3.9%	42.6%	25.8%	1.9%	1.3%	2.2%	0.7%	3.5%	0.1%	6.3%	2.6%	2.8%	0.3%	0.1%	2.3%	3.8%
725	50	245	3.3%	36.7%	18.5%	2.2%	1.6%	2.6%	0.8%	4.1%	0.1%	7.2%	3.0%	1.9%	0.1%	0.3%	11.7%	6.0%
726	50	1208	4.5%	49.2%	27.6%	0.6%	0.4%	0.7%	0.2%	1.1%	0.1%	6.8%	2.8%	2.3%	0.1%	0.1%	2.7%	0.9%
727	50	387	4.3%	47.3%	28.5%	0.5%	0.3%	0.6%	0.2%	0.9%	0.1%	9.9%	4.1%	3.2%	0.2%	0.0%	0.0%	0.0%
728	50	173	3.2%	35.2%	17.7%	2.5%	1.8%	2.9%	0.9%	4.6%	0.2%	16.5%	6.9%	6.4%	1.3%	0.0%	0.0%	0.0%
729	50	249	4.3%	47.4%	29.1%	1.4%	1.0%	1.6%	0.5%	2.6%	0.1%	5.6%	2.3%	2.0%	0.1%	0.0%	0.0%	2.0%
730	50	201	3.2%	35.3%	19.8%	3.8%	2.7%	4.5%	1.4%	7.1%	0.1%	9.7%	4.0%	5.0%	1.3%	0.0%	0.0%	1.9%
731	50	355	3.2%	35.1%	19.2%	3.0%	2.1%	3.5%	1.1%	5.5%	0.1%	11.6%	4.8%	5.0%	1.0%	0.1%	2.4%	2.2%
732	50	642	3.8%	41.3%	24.4%	1.7%	1.2%	2.0%	0.6%	3.2%	0.1%	8.4%	3.5%	3.1%	0.2%	0.0%	1.5%	5.0%
733	50	75	2.7%	30.1%	20.1%	1.5%	1.1%	1.8%	0.6%	2.9%	0.2%	19.0%	7.9%	5.1%	0.5%	0.0%	0.0%	6.5%
734	50	12	2.6%	28.1%	30.0%	0.5%	0.4%	0.6%	0.2%	1.0%	0.2%	22.1%	9.2%	4.8%	0.3%	0.0%	0.0%	0.0%
735	50	64	3.6%	39.6%	25.5%	2.5%	1.7%	2.9%	0.9%	4.6%	0.1%	10.6%	4.4%	3.3%	0.2%	0.0%	0.0%	0.0%

Traffic Flows and Breakdown by 16 Vehicle Classes (Year 2036)

Link No.	Speed Limit	Total Vehicle	19 - Motorcycles (MC)	01 - Private Cars (PC)	03 - Taxi	14 - Non-franchised Bus <=6.4t	15 - Non-franchised Bus 6.4-15t	16 - Non-franchised Bus >15t	12 - Private Light Bus <=3.5t	13 - Private Light Bus >3.5t	04 - Light Goods Vehicles <=2.5t	05 - Lt Goods Vehicles 2.5-3.5t	06 - Light Goods Vehicles >3.5t	07 - Heavy Goods Vehicles <=15t	08 - Heavy Goods Vehicles >15t	17 - Franchised Bus (SD)	18 - Franchised Bus (DD)	11 - Public Light Buses
	km/hr	0700-0800																
736	50	488	3.3%	36.3%	24.1%	2.2%	1.5%	2.5%	0.8%	4.0%	0.1%	12.4%	5.2%	4.2%	0.5%	0.0%	0.0%	2.8%
737	50	32	2.0%	22.3%	16.5%	1.5%	1.0%	1.7%	0.5%	2.7%	0.2%	20.8%	8.6%	6.1%	0.8%	0.0%	0.0%	15.2%
738	50	321	2.9%	32.2%	20.9%	3.0%	2.1%	3.5%	1.1%	5.6%	0.1%	13.5%	5.6%	4.5%	0.5%	0.0%	0.0%	4.3%
739	50	250	2.9%	31.4%	21.6%	1.3%	0.9%	1.6%	0.5%	2.5%	0.1%	11.4%	4.7%	3.7%	0.5%	0.1%	3.8%	12.9%
740	50	505	3.4%	37.9%	23.9%	1.3%	0.9%	1.5%	0.5%	2.4%	0.1%	13.1%	5.4%	3.4%	0.2%	0.1%	2.5%	3.5%
741	50	200	3.0%	33.4%	21.3%	2.0%	1.4%	2.4%	0.7%	3.8%	0.1%	12.1%	5.0%	3.4%	0.2%	0.0%	0.0%	11.2%
742	50	250	3.3%	36.0%	18.5%	1.4%	1.0%	1.6%	0.5%	2.6%	0.0%	2.9%	1.2%	0.9%	0.1%	0.2%	6.9%	23.0%
743	50	328	3.3%	36.7%	18.9%	2.0%	1.4%	2.4%	0.7%	3.7%	0.0%	4.6%	1.9%	1.3%	0.1%	0.1%	5.2%	17.5%
745	50	335	3.0%	33.0%	23.3%	2.0%	1.4%	2.4%	0.7%	3.8%	0.1%	12.9%	5.3%	3.8%	0.4%	0.1%	2.6%	5.2%
746	50	140	2.0%	21.7%	9.5%	2.6%	1.9%	3.1%	1.0%	4.9%	0.1%	13.9%	5.8%	3.7%	0.0%	0.2%	6.8%	22.9%
749	70	3729	4.7%	51.9%	10.0%	2.5%	1.8%	2.9%	0.9%	4.6%	0.1%	7.7%	3.2%	5.2%	0.2%	0.1%	3.2%	1.1%
750	70	3856	4.1%	45.1%	12.5%	2.9%	2.1%	3.4%	1.1%	5.5%	0.1%	9.8%	4.1%	5.6%	0.6%	0.0%	2.0%	1.1%
751	70	1400	4.6%	50.7%	22.0%	1.0%	0.7%	1.2%	0.4%	1.8%	0.1%	8.7%	3.6%	5.0%	0.3%	0.0%	0.0%	0.0%
752	70	1162	3.4%	37.1%	23.9%	2.0%	1.4%	2.3%	0.7%	3.6%	0.1%	12.6%	5.2%	4.8%	0.4%	0.1%	2.3%	0.0%
753	70	1450	4.4%	48.3%	20.6%	0.9%	0.7%	1.1%	0.3%	1.8%	0.1%	11.2%	4.6%	4.4%	0.4%	0.0%	1.1%	0.0%
754	70	1165	3.7%	41.0%	23.5%	2.5%	1.8%	2.9%	0.9%	4.6%	0.1%	8.9%	3.7%	3.8%	0.7%	0.0%	1.7%	0.0%
755	70	433	4.2%	45.7%	18.3%	1.1%	0.8%	1.3%	0.4%	2.0%	0.1%	14.3%	5.9%	5.2%	0.7%	0.0%	0.0%	0.0%
756	70	420	3.5%	38.1%	23.8%	1.5%	1.0%	1.7%	0.5%	2.7%	0.1%	11.0%	4.6%	5.4%	1.1%	0.1%	4.8%	0.0%
757	50	464	3.5%	38.5%	24.0%	3.7%	2.6%	4.4%	1.4%	7.0%	0.1%	7.7%	3.2%	3.3%	0.6%	0.0%	0.0%	0.0%
759	50	689	4.5%	49.8%	24.9%	1.0%	0.7%	1.2%	0.4%	1.9%	0.1%	7.5%	3.1%	2.6%	0.2%	0.0%	0.0%	2.1%
760	50	515	3.9%	43.3%	28.3%	1.8%	1.2%	2.1%	0.6%	3.3%	0.1%	7.4%	3.1%	2.2%	0.1%	0.0%	1.1%	1.5%
761	50	671	4.2%	46.0%	25.6%	1.3%	0.9%	1.5%	0.5%	2.3%	0.1%	8.6%	3.6%	3.9%	0.2%	0.0%	0.3%	1.2%
777	70	2247	4.8%	52.4%	8.9%	2.5%	1.8%	2.9%	0.9%	4.7%	0.1%	7.3%	3.0%	5.3%	0.1%	0.1%	4.3%	0.9%
778	50	61	3.4%	37.3%	24.6%	2.8%	1.9%	3.2%	1.0%	5.1%	0.1%	10.0%	4.1%	5.6%	0.8%	0.0%	0.0%	0.0%
779	50	1626	3.4%	37.5%	24.0%	2.5%	1.7%	2.9%	0.9%	4.6%	0.1%	11.2%	4.7%	4.4%	0.5%	0.0%	1.6%	0.0%
780	50	1823	4.5%	49.7%	22.1%	0.9%	0.7%	1.1%	0.3%	1.8%	0.1%	8.9%	3.7%	5.0%	0.3%	0.0%	0.8%	0.0%
781	50	226	4.5%	49.5%	23.8%	0.7%	0.5%	0.9%	0.3%	1.4%	0.1%	10.4%	4.3%	3.5%	0.2%	0.0%	0.0%	0.0%
782	50	135	3.6%	39.2%	20.1%	2.3%	1.6%	2.7%	0.8%	4.3%	0.1%	13.9%	5.7%	4.8%	0.7%	0.0%	0.0%	0.0%
783	50	515	3.9%	43.3%	28.3%	1.8%	1.2%	2.1%	0.6%	3.3%	0.1%	7.4%	3.1%	2.2%	0.1%	0.0%	1.1%	1.5%
784	50	579	3.9%	43.1%	25.0%	1.7%	1.2%	2.0%	0.6%	3.2%	0.1%	9.2%	3.8%	4.2%	0.3%	0.0%	0.3%	1.3%
785	50	370	3.9%	43.1%	29.3%	1.5%	1.1%	1.8%	0.6%	2.9%	0.1%	7.0%	2.9%	2.1%	0.0%	0.0%	1.5%	2.1%
786	50	667	3.9%	42.8%	26.6%	1.8%	1.3%	2.2%	0.7%	3.4%	0.1%	8.3%	3.4%	3.7%	0.3%	0.0%	0.3%	1.2%
787	50	780	3.5%	38.4%	24.7%	2.3%	1.7%	2.8%	0.9%	4.4%	0.1%	10.7%	4.5%	4.7%	0.4%	0.0%	0.0%	1.0%
788	50	1116	3.4%	37.3%	24.3%	2.3%	1.7%	2.7%	0.9%	4.3%	0.1%	11.1%	4.6%	4.4%	0.4%	0.1%	2.4%	0.0%
789	50	2092	4.4%	48.4%	22.8%	1.0%	0.7%	1.2%	0.4%	1.9%	0.1%	9.0%	3.7%	5.0%	0.3%	0.0%	0.7%	0.4%
790	50	1121	3.5%	38.8%	25.0%	2.2%	1.5%	2.5%	0.8%	4.0%	0.1%	10.5%	4.4%	3.9%	0.3%	0.1%	2.4%	0.0%
791	50	1857	4.5%	49.0%	22.9%	1.0%	0.7%	1.2%	0.4%	1.8%	0.1%	8.8%	3.6%	4.7%	0.2%	0.0%	0.8%	0.4%
792	50	320	3.6%	39.2%	25.0%	2.1%	1.5%	2.5%	0.8%	3.9%	0.1%	11.0%	4.5%	4.8%	0.3%	0.0%	0.6%	0.0%
793	50	805	3.8%	41.8%	25.8%	1.7%	1.2%	2.0%	0.6%	3.2%	0.1%	9.6%	4.0%	4.1%	0.2%	0.0%	0.7%	1.0%
794	50	414	3.9%	42.7%	25.7%	1.3%	0.9%	1.5%	0.5%	2.4%	0.1%	8.5%	3.5%	2.8%	0.0%	0.1%	4.1%	1.9%
795	50	1133	3.6%	39.8%	26.5%	1.6%	1.2%	1.9%	0.6%	3.0%	0.1%	10.8%	4.5%	4.9%	0.2%	0.0%	0.5%	0.7%
796	50	633	3.6%	39.0%	23.3%	1.8%	1.3%	2.1%	0.6%	3.3%	0.1%	11.6%	4.8%	3.9%	0.2%	0.1%	2.7%	1.7%
797	50	809	3.5%	38.5%	28.7%	1.7%	1.2%	2.0%	0.6%	3.2%	0.1%	9.9%	4.1%	4.8%	0.1%	0.0%	0.7%	1.0%
798	50	419	4.1%	44.6%	21.9%	1.9%	1.3%	2.2%	0.7%	3.4%	0.1%	9.7%	4.0%	4.2%	0.2%	0.0%	0.0%	1.9%
799	50	712	3.0%	33.4%	24.9%	1.3%	0.9%	1.5%	0.5%	2.4%	0.1%	8.1%	3.3%	5.5%	0.2%	0.2%	7.5%	7.1%
800	50	755	2.5%	27.3%	10.7%	1.1%	0.8%	1.3%	0.4%	2.0%	0.1%	6.1%	2.5%	3.5%	0.2%	0.9%	36.0%	4.7%
801	50	1398	4.4%	48.2%	14.4%	1.4%	1.0%	1.6%	0.5%	2.5%	0.1%	8.8%	3.6%	4.8%	0.4%	0.1%	4.0%	4.3%
802	50	1830	4.3%	47.6%	15.3%	1.3%	0.9%	1.5%	0.5%	2.4%	0.1%	10.1%	4.2%	4.9%	0.5%	0.1%	3.1%	3.3%
803	50	1044	2.3%	25.2%	12.4%	1.6%	1.2%	1.9%	0.6%	3.1%	0.1%	6.6%	2.7%	2.7%	0.1%	0.8%	34.5%	4.2%
804	50	1240	3.2%	34.9%	18.1%	1.9%	1.4%	2.3%	0.7%	3.6%	0.1%	11.3%	4.7%	5.4%	0.8%	0.1%	4.5%	7.0%
805	50	1053	2.4%	26.8%	16.1%	1.8%	1.3%	2.1%	0.7%	3.4%	0.1%	10.7%	4.4%	4.2%	0.4%	0.4%	15.8%	9.4%
806	50	1660	3.3%	35.7%	19.5%	1.8%	1.3%	2.1%	0.7%	3.4%	0.1%	11.3%	4.7%	5.4%	0.8%	0.1%	4.6%	5.2%
807	50	1221	2.7%	29.2%	18.0%	2.2%	1.6%	2.6%	0.8%	4.1%	0.1%	10.2%	4.2%	3.3%	0.2%	0.4%	15.6%	5.0%
808	50	663	4.3%	47.7%	22.8%	0.9%	0.6%	1.0%	0.3%	1.6%	0.1%	10.7%	4.4%	5.1%	0.3%	0.0%	0.0%	0.0%
809	50	59	3.0%	32.5%	18.3%	2.0%	1.4%	2.3%	0.7%	3.7%	0.2%	19.6%	8.1%	8.1%	0.1%	0.0%	0.0%	0.0%
814	50	1066	3.7%	40.8%	25.4%	1.8%	1.3%	2.1%	0.7%	3.4%	0.1%	10.1%	4.2%	3.6%	0.3%	0.1%	2.5%	0.0%
815	50	789	3.8%	42.2%	18.4%	2.1%	1.5%	2.4%	0.8%	3.8%	0.1%	11.7%	4.8%	8.1%	0.2%	0.0%	0.0%	0.0%
816	50	1259	3.7%	41.0%	25.0%	1.5%	1.0%	1.7%	0.5%	2.7%	0.1%	11.2%	4.6%	4.2%	0.2%	0.1%	2.1%	0.2%
817	50	759	4.0%	43.6%	19.2%	1.9%	1.3%	2.2%	0.7%	3.5%	0.1%	10.8%	4.5%	8.2%	0.2%	0.0%	0.0%	0.0%
818	70	2885	4.8%	52.3%	9.8%	2.9%	2.1%	3.5%	1.1%	5.5%	0.1%	7.3%	3.0%	2.5%	0.2%	0.1%	3.8%	1.1%
819	70	2779	4.4%	48.3%	10.1%	3.5%	2.5%	4.1%	1.3%	6.5%	0.1%	7.9%	3.3%	4.2%	0.5%	0.1%	2.4%	1.1%
820	70	3554	4.4%	48.5%	10.4%	3.2%	2.2%	3.7%	1.2%	5.9%	0.1%	9.2%	3.8%	3.0%	0.1%	0.1%	3.4%	0.9%
821	70	3066	4.4%	47.9%	11.6%	3.3%	2.3%	3.9%	1.2%	6.1%	0.1%	8.0%	3.3%	4.3%	0.4%	0.1%	2.2%	1.0%
822	70	2101	4.0%	43.9%	15.0%	2.6%	1.8%	3.0%	0.9%	4.8%	0.1%	9.8%	4.1%	5.6%	0.6%	0.1%	2.4%	1.4%
823	70	1664	5.1%	55.5%	10.1%	2.5%	1.8%	2.9%	0.9%	4.6%	0.1%	7.6%	3.2%	2.3%	0.2%	0.0%	1.4%	2.0%
824	50	744	2.7%	29.4%	6.4%	4.4%	3.1%	5.1%	1.6%	8.1%	0.1%	7.2%	3.0%	1.9%	0.3%	0.2%	8.3%	18.3%
825	50	262	3.3%	36.3%	7.8%	3.8%	2.7%	4.5%	1.4%	7.1%	0.1%	8.6%	3.6%	7.4%	0.0%	0.1%	2.2%	11.2%
826	70	1892	3.9%	42.4%	10.7%	3.8%	2.7%	4.4%	1.4%	7.0%	0.1%	10.5%	4.4%	3.6%	0.1%	0.1%	5.1%	0.0%
827	70	965	5.1%	56.5%	4.2%	4.9%	3.5%	5.8%	1.8%	9.1%	0.0%	3.9%	1.6%	1.5%	0.0%	0.0%	1.9%	0.0%
828	50	123	2.8%	30.5%	7.1%	7.7%	5.4%	9.0%	2.8%	14.2%	0.1%	4.8%	2.0%	13.5%	0.1%	0.0%	0.0%	0.0%
829	50	454	7.6%	83.4%	7.9%	0.0%	0.0%	0.0%	0.0%	0.1%	0.0%	0.4%	0.2%	0.3%	0.0%	0.0%	0.0%	0.0%
830	50	726	3.9%	42.4%	3.8%	1.3%	0.9%	1.5%	0.5%	2.4%	0.1%	9.2%	3.8%	29.9%	0.3%	0.0%	0.0%	0.0%
831	50	188	4.8%	52.2%	6.1%	1.4%	1.0%	1.7%	0.5%	2.7%	0.1%	13.4%	5.6%	9.9%	0.6%	0.0%	0.0%	0.0%
832	50	162	3.8%	42.3%	10.6%	1.8%	1.3%	2.1%	0.7%	3.4%	0.2%	14.6%	6.0%	11.7%	1.5%	0.0%	0.0%	0.0%
833	50	670	4.1%	44.6%	14.6%	2.4%	1.7%	2.8%	0.9%	4.4%	0.1%	8.2%	3.4%	12.5%	0.4%	0.0%	0.0%	0.0%
834	50	848	3.7%	40.9%	22.9%	2.5%	1.7%	2.9%	0.9%	4.6%	0.1%	8.1%	3.3%	5.5%	0.3%	0.1%	2.7%	0.0%
835	50	359	3.4%	37.0%	23.8%	2.8%	2.0%	3.3%	1.0%	5.2%	0.1%	7.0%	2.9%	3.3%	0.3%	0.2%	8.0%	0.0%
836	50	1026	2.5%	27.9%	18.2%	1.9%	1.4%	2.3%	0.7%	3.6%	0.1%	10.6%	4.4%	3.5%	0.2%	0.4%	16.3%	6.0%
837	50	433	3.7%	40.2%	24.8%	1.5%	1.0%	1.7%	0.5%	2.7%	0.1%	10.0%	4.1%	3.1%	0.0%	0.1%	4.0%	2.5%
838	50	538	3.3%	35.9%	28.9%	0.9%	0.7%	1.1%	0.3%	1.7%	0.1%	8.3%	3.4%	5.7%	0.3%	0.0%	1.1%	8.3%
839	50	954	2.3%	25.2%	15.7%	1.7%	1.2%	2.0%	0.6%	3.1%	0.1%	10.8%	4.5%	4.1%	0.4%	0.4%	17.5%	10.3%
840	50	95	4.5%	49.0%	22.8%	0.9%	0.7%	1.1%	0.3%	1.7%	0.1%	8.6%	3.5%	6.5%	0.3%	0.0%	0.0%	0.0%
841	50	196	3.3%	36.4%	16.8%	3.6%	2.5%	4.2%	1.3%	6.6%	0.1%	7.7%	3.2%	2.0%	0.0%	0.3%	12.2%	0.0%
842	50	660	2.2%	24.2%	9.0%	1.1%	0.8%	1.3%	0.4%	2.1%	0.1%	5.8%	2.4%	3.0%	0.2%	1.0%	41.1%	5.3%
843	50	848	2.1%	22.6%	11.4%	1.2%	0.8%	1.4%	0.4%	2.2%	0.1%	6.3%	2.6%	2.8%	0.1%	0.9%	39.7%	5.2%
847	50	979	3.9%	43.1%	17.4%	1.0%	0.7%	1.2%	0.4%	1.9%	0.1%	8.0%	3.3%	4.5%	0.5%	0.1%	4.6%	9.3%
848	50	889	4.2%	46.3%	18.5%	1.2%	0.8%	1.4%	0.4%	2.2%	0.1%	8.4%	3.5%	4.7%	0.5%	0.1%	2.4%	5.5%
849	50	132	2.1%	23.5%	8.8%	0.4%	0.3%	0.5%	0.2%	0.8%	0.0%	4.0%	1.7%	1.3%	0.2%	0.1%	5.8%	50.3%
850	50	403	3.9%	43.2%	16.9%	2.8%	2.0%	3.3%	1.0%	5.2%	0.1%	5.7%	2.4%	2.5%	0.6%	0.0%	0.7%	9.7%
851	50	132	2.2%	23.6%	8.8%	0.4%	0.3%	0.5%	0.2%	0.8%	0.0%	4.0%	1.7%	1.3%	0.2%	0.1%	5.8%	50.1%
852	50	220	3.3%	35.7%	16.0%	2.4%	1.7%	2.8%	0.9%	4.4%	0.0%	4.7%	1.9%	2.1%	0.6%	0.0%	1.3%	22.2%
853	50	93	0.9%	9.8%	3.8%	0.2%	0.1%	0.2%	0.1%	0.3%	0.0%	2.5%	1.0%	1.0%	0.2%	0.2%	8.2%	71.4%
854	50	552	4.1%	44.8%	15.6%	2.8%	2.0%	3.3%	1.0%	5.2%	0.1%	5.8%	2.4%	3.2%	0.4%	0.0%	0.5%	8.8%
855	50	107	0.8%	8.6%	3.3%	0.2%	0.1%	0.2%	0.1%	0.3%	0.0%	2.2%	0.9%	0.9%	0.1%	0.2%	7.1%	75.0%
856	50	407	3.9%	42.8%	15.6%	2.8%	2.0%	3.3%	1.0%	5.2%	0.0%	4.8%	2.0%	3.4%	0.4%	0.0%	0.7%	12.0%
859	50	401	4.4%	48.3%	19.7%	2.1%	1.5%	2.5%	0.8%	4.0%	0.1%	8.7%	3.6%	3.5%	0.8%	0.0%	0.0%	0.0%
860	50	389	4.9%	53.7%	16.9%	2.3%	1.6%	2.7%	0.8%	4.3%	0.1%	7.3%	3.0%	2.1%	0.2%	0.0%	0.0%	0.0%
861	50	214	4.9%	53.8%	19.5%	1.7%	1.2%	1.9%	0.6%	3.1%	0.1%	7.8%	3.2%	2.0%	0.2%	0.0%	0.0%	0.0%
862	50	293	4.7%	51.4%	18.3%	2.1%	1.4%	2.4%	0.7%	3.8%	0.1%	8.6%	3.6%	2.7%	0.2%	0.0%	0.0%	0.0%
863	50	308	4.9%	54.3%	19.2%	1.9%	1.3%	2.2%	0.7%	3.5%	0.1%	6.9%	2.8%	2.0%	0.2%	0.0%	0.0%	0.0%
864	50	367	4.7%	51.6%	20.2%	1.8%	1.2%	2.1%	0.6%	3.3%	0.1%	8.1%	3.4%	2.6%	0.2%	0.0%	0.0%	0.0%
865	50	937	5.2%	56.6%	18.7%	1.4%	1.0%	1.6%	0.5%	2.5%	0.1%	7.1%	2.9%	2.4%	0.2%	0.0%	0.0%	0.0%
866	50	431	4.7%	51.5%	22.9%	1.3%	0.9%	1.5%	0.5%	2.4%	0.1%	8.1%	3.4%	2.5%	0.1%	0.0%	0.0%	0.0%
867	50	160	3.6%	39.9%	18.9%	2.8%	2.0%	3.3%	1.0%	5.3%	0.1%	10.6%	4.4%	6.3%	1.8%	0.0%	0.0%	0.0%
868	50	629	5.3%	57.7%	18.5%	1.1%	0.8%	1.3%	0.4%	2.0%	0.1%	7.1%	3.0%	2.6%	0.2%	0.0%	0.0%	0.0%

Traffic Flows and Breakdown by 16 Vehicle Classes (Year 2036)

Link No.	Speed Limit	Total Vehicle	19 - Motorcycles (MC)	01 - Private Cars (PC)	03 - Taxi	14 - Non-franchised Bus <=6.4t	15 - Non-franchised Bus 6.4-15t	16 - Non-franchised Bus >15t	12 - Private Light Bus <=3.5t	13 - Private Light Bus >3.5t	04 - Light Goods Vehicles <=2.5t	05 - Lt Goods Vehicles 2.5-3.5t	06 - Light Goods Vehicles >3.5t	07 - Heavy Goods Vehicles <=15t	08 - Heavy Goods Vehicles >15t	17 - Franchised Bus (SD)	18 - Franchised Bus (DD)	11 - Public Light Buses
	km/hr	0700-0800																
870	50	17	2.4%	26.3%	20.5%	6.0%	4.3%	7.1%	2.2%	11.2%	0.1%	11.5%	4.8%	3.4%	0.3%	0.0%	0.0%	0.0%
871	50	514	3.8%	42.0%	19.4%	2.4%	1.7%	2.8%	0.9%	4.4%	0.1%	7.6%	3.2%	3.7%	0.4%	0.2%	7.6%	0.0%
872	70	2085	4.9%	54.1%	11.5%	2.0%	1.4%	2.4%	0.7%	3.8%	0.1%	6.6%	2.8%	4.7%	0.0%	0.1%	4.8%	0.0%
873	70	1471	4.8%	53.2%	12.7%	2.2%	1.5%	2.6%	0.8%	4.1%	0.1%	5.8%	2.4%	4.2%	0.0%	0.1%	5.6%	0.0%
874	50	1247	3.8%	41.7%	24.9%	1.5%	1.0%	1.7%	0.5%	2.7%	0.1%	5.6%	2.3%	3.2%	0.4%	0.1%	2.7%	7.9%
875	50	1232	3.6%	39.7%	17.1%	1.6%	1.1%	1.8%	0.6%	2.9%	0.1%	9.2%	3.8%	6.8%	0.7%	0.2%	6.8%	4.0%
876	50	42	0.7%	7.9%	8.5%	0.1%	0.1%	0.2%	0.1%	0.3%	0.0%	4.8%	2.0%	0.2%	0.0%	0.1%	4.6%	70.5%
877	50	68	2.3%	25.7%	20.6%	0.6%	0.4%	0.7%	0.2%	1.2%	0.0%	2.9%	1.2%	0.9%	0.0%	0.0%	0.0%	43.1%
878	50	65	2.3%	25.1%	19.3%	0.6%	0.4%	0.7%	0.2%	1.1%	0.0%	3.0%	1.3%	0.9%	0.0%	0.0%	0.0%	45.0%
879	50	42	0.7%	7.9%	8.5%	0.1%	0.1%	0.2%	0.1%	0.3%	0.0%	4.8%	2.0%	0.2%	0.0%	0.1%	4.6%	70.5%
882	50	534	4.6%	50.9%	21.3%	1.2%	0.8%	1.4%	0.4%	2.2%	0.1%	9.2%	3.8%	3.7%	0.3%	0.0%	0.0%	0.0%
883	50	550	3.0%	32.7%	23.8%	1.3%	0.9%	1.6%	0.5%	2.5%	0.1%	10.0%	4.1%	5.1%	0.6%	0.3%	12.7%	0.9%
884	50	547	3.0%	32.7%	23.8%	1.3%	0.9%	1.6%	0.5%	2.5%	0.1%	9.9%	4.1%	5.0%	0.6%	0.3%	12.7%	0.9%
885	50	544	3.0%	32.8%	23.9%	1.3%	0.9%	1.6%	0.5%	2.5%	0.1%	9.8%	4.0%	5.0%	0.7%	0.3%	12.8%	0.9%
886	50	542	3.0%	32.8%	23.9%	1.3%	1.0%	1.6%	0.5%	2.5%	0.1%	9.7%	4.0%	5.0%	0.7%	0.3%	12.8%	0.9%
887	50	539	3.0%	32.8%	24.0%	1.4%	1.0%	1.6%	0.5%	2.5%	0.1%	9.5%	4.0%	4.9%	0.7%	0.3%	12.9%	0.9%
888	50	536	3.0%	32.8%	24.0%	1.4%	1.0%	1.6%	0.5%	2.5%	0.1%	9.4%	3.9%	4.9%	0.7%	0.3%	13.0%	0.9%
889	50	534	3.0%	32.8%	24.1%	1.4%	1.0%	1.6%	0.5%	2.5%	0.1%	9.3%	3.9%	4.8%	0.7%	0.3%	13.0%	0.9%
890	50	531	3.0%	32.9%	24.1%	1.4%	1.0%	1.6%	0.5%	2.6%	0.1%	9.2%	3.8%	4.8%	0.8%	0.3%	13.1%	0.9%
891	50	528	3.0%	32.9%	24.1%	1.4%	1.0%	1.6%	0.5%	2.6%	0.1%	9.1%	3.8%	4.8%	0.8%	0.3%	13.2%	0.9%
892	50	526	3.0%	32.9%	24.2%	1.4%	1.0%	1.6%	0.5%	2.6%	0.1%	9.0%	3.7%	4.7%	0.8%	0.3%	13.2%	0.9%
893	50	523	3.0%	32.9%	24.2%	1.4%	1.0%	1.6%	0.5%	2.6%	0.1%	8.9%	3.7%	4.7%	0.8%	0.3%	13.3%	0.9%
894	50	520	3.0%	32.9%	24.3%	1.4%	1.0%	1.6%	0.5%	2.6%	0.1%	8.7%	3.6%	4.7%	0.9%	0.3%	13.4%	0.9%
895	50	11	2.6%	28.8%	30.8%	0.4%	0.3%	0.5%	0.2%	0.8%	0.2%	17.6%	7.3%	9.1%	1.4%	0.0%	0.0%	0.0%
896	50	11	2.6%	28.8%	30.8%	0.4%	0.3%	0.5%	0.2%	0.8%	0.2%	17.6%	7.3%	9.1%	1.4%	0.0%	0.0%	0.0%
897	50	23	3.5%	38.0%	15.1%	2.2%	1.5%	2.6%	0.8%	4.1%	0.2%	15.9%	6.6%	8.4%	1.3%	0.0%	0.0%	0.0%
898	50	23	3.5%	38.0%	15.1%	2.2%	1.5%	2.6%	0.8%	4.1%	0.2%	15.9%	6.6%	8.4%	1.3%	0.0%	0.0%	0.0%
899	50	11	2.6%	28.8%	30.8%	0.4%	0.3%	0.5%	0.2%	0.8%	0.2%	17.6%	7.3%	9.1%	1.4%	0.0%	0.0%	0.0%
900	50	11	2.6%	28.8%	30.8%	0.4%	0.3%	0.5%	0.2%	0.8%	0.2%	17.6%	7.3%	9.1%	1.4%	0.0%	0.0%	0.0%
901	50	16	2.6%	28.3%	21.5%	1.5%	1.1%	1.8%	0.6%	2.8%	0.2%	18.1%	7.5%	11.0%	3.1%	0.0%	0.0%	0.0%
902	50	16	2.6%	28.3%	21.5%	1.5%	1.1%	1.8%	0.6%	2.8%	0.2%	18.1%	7.5%	11.0%	3.1%	0.0%	0.0%	0.0%
903	50	11	2.6%	28.8%	30.8%	0.4%	0.3%	0.5%	0.2%	0.8%	0.2%	17.6%	7.3%	9.1%	1.4%	0.0%	0.0%	0.0%
904	50	11	2.6%	28.8%	30.8%	0.4%	0.3%	0.5%	0.2%	0.8%	0.2%	17.6%	7.3%	9.1%	1.4%	0.0%	0.0%	0.0%
905	50	16	2.6%	28.3%	21.5%	1.5%	1.1%	1.8%	0.6%	2.8%	0.2%	18.1%	7.5%	11.0%	3.1%	0.0%	0.0%	0.0%
906	50	536	2.8%	30.7%	11.5%	1.3%	0.9%	1.6%	0.5%	2.5%	0.1%	13.6%	5.6%	6.4%	1.0%	0.3%	12.3%	8.9%
907	50	521	2.8%	30.5%	11.3%	1.3%	0.9%	1.5%	0.5%	2.4%	0.1%	13.5%	5.6%	6.4%	1.0%	0.3%	12.6%	9.2%
908	50	507	2.8%	30.3%	11.2%	1.3%	0.9%	1.5%	0.5%	2.4%	0.1%	13.4%	5.6%	6.4%	1.0%	0.3%	13.0%	9.4%
909	50	492	2.7%	30.0%	11.0%	1.3%	0.9%	1.5%	0.5%	2.4%	0.1%	13.3%	5.5%	6.4%	1.0%	0.3%	13.4%	9.7%
910	50	478	2.7%	29.8%	10.8%	1.3%	0.9%	1.5%	0.5%	2.3%	0.1%	13.2%	5.5%	6.3%	0.9%	0.3%	13.8%	10.0%
911	50	463	2.7%	29.5%	10.6%	1.2%	0.9%	1.5%	0.5%	2.3%	0.1%	13.1%	5.4%	6.3%	0.9%	0.3%	14.2%	10.3%
912	50	449	2.7%	29.3%	10.4%	1.2%	0.9%	1.4%	0.4%	2.3%	0.1%	13.0%	5.4%	6.3%	0.9%	0.3%	14.6%	10.6%
913	50	434	2.6%	29.0%	10.2%	1.2%	0.9%	1.4%	0.4%	2.2%	0.1%	12.9%	5.4%	6.2%	0.9%	0.4%	15.1%	11.0%
914	50	420	2.6%	28.7%	10.0%	1.2%	0.8%	1.4%	0.4%	2.2%	0.1%	12.8%	5.3%	6.2%	0.8%	0.4%	15.7%	11.4%
915	50	405	2.6%	28.4%	9.7%	1.2%	0.8%	1.4%	0.4%	2.2%	0.1%	12.7%	5.2%	6.2%	0.8%	0.4%	16.2%	11.8%
916	50	391	2.6%	28.0%	9.5%	1.1%	0.8%	1.3%	0.4%	2.1%	0.1%	12.5%	5.2%	6.1%	0.8%	0.4%	16.8%	12.2%
917	50	376	2.5%	27.6%	9.2%	1.1%	0.8%	1.3%	0.4%	2.1%	0.1%	12.4%	5.1%	6.1%	0.7%	0.4%	17.5%	12.7%
918	50	540	3.6%	39.6%	19.8%	2.0%	1.4%	2.3%	0.7%	3.7%	0.1%	11.9%	4.9%	6.5%	0.8%	0.0%	0.0%	2.7%
919	50	10	3.0%	33.2%	35.4%	0.0%	0.0%	0.0%	0.0%	0.0%	0.2%	19.9%	8.3%	0.0%	0.0%	0.0%	0.0%	0.0%
920	50	436	3.8%	41.4%	19.5%	1.8%	1.2%	2.1%	0.6%	3.3%	0.1%	12.9%	5.3%	7.3%	0.7%	0.0%	0.0%	0.0%
921	50	47	0.6%	7.0%	7.5%	0.2%	0.2%	0.3%	0.1%	0.5%	0.0%	4.2%	1.7%	0.7%	0.0%	1.6%	67.0%	8.3%
922	50	394	3.8%	41.6%	24.5%	1.5%	1.0%	1.7%	0.5%	2.7%	0.1%	6.3%	2.6%	4.6%	0.1%	0.2%	8.7%	0.0%
923	50	10	3.0%	33.2%	35.4%	0.0%	0.0%	0.0%	0.0%	0.0%	0.2%	19.9%	8.3%	0.0%	0.0%	0.0%	0.0%	0.0%
924	50	10	3.0%	33.2%	35.4%	0.0%	0.0%	0.0%	0.0%	0.0%	0.2%	19.9%	8.3%	0.0%	0.0%	0.0%	0.0%	0.0%
925	50	10	3.0%	33.2%	35.4%	0.0%	0.0%	0.0%	0.0%	0.0%	0.2%	19.9%	8.3%	0.0%	0.0%	0.0%	0.0%	0.0%
926	50	10	3.0%	33.2%	35.4%	0.0%	0.0%	0.0%	0.0%	0.0%	0.2%	19.9%	8.3%	0.0%	0.0%	0.0%	0.0%	0.0%
927	50	172	3.0%	32.7%	20.0%	1.7%	1.2%	2.0%	0.6%	3.2%	0.1%	7.4%	3.1%	4.2%	0.3%	0.0%	0.0%	20.5%
928	50	50	0.6%	6.6%	7.1%	0.1%	0.1%	0.2%	0.0%	0.2%	0.0%	4.0%	1.6%	0.7%	0.2%	0.2%	7.7%	70.6%
929	50	161	3.8%	41.6%	22.5%	3.2%	2.3%	3.8%	1.2%	6.0%	0.1%	9.0%	3.7%	2.6%	0.2%	0.0%	0.0%	0.0%
930	50	139	3.1%	33.7%	24.0%	2.3%	1.6%	2.7%	0.8%	4.3%	0.1%	12.0%	5.0%	6.0%	1.6%	0.0%	0.0%	2.8%
931	50	65	3.8%	42.0%	24.7%	2.2%	1.6%	2.6%	0.8%	4.2%	0.1%	10.4%	4.3%	2.9%	0.3%	0.0%	0.0%	0.0%
932	50	71	3.5%	38.7%	28.4%	0.6%	0.4%	0.6%	0.2%	1.0%	0.1%	11.5%	4.8%	3.2%	0.1%	0.0%	0.0%	6.9%
933	50	288	3.5%	38.6%	29.4%	0.5%	0.3%	0.5%	0.2%	0.9%	0.1%	5.9%	2.4%	1.7%	0.1%	0.1%	5.0%	10.8%
934	50	54	3.4%	36.8%	18.9%	1.1%	0.8%	1.3%	0.4%	2.1%	0.2%	15.8%	6.5%	3.6%	0.2%	0.0%	0.0%	9.0%
935	50	181	3.3%	36.5%	24.9%	0.4%	0.3%	0.5%	0.1%	0.7%	0.0%	4.6%	1.9%	1.4%	0.0%	0.2%	7.9%	17.2%
936	50	263	2.8%	31.2%	21.5%	0.7%	0.5%	0.8%	0.2%	1.2%	0.1%	12.2%	5.1%	3.9%	0.5%	0.1%	5.1%	14.1%
937	50	543	3.7%	40.3%	23.6%	0.7%	0.5%	0.9%	0.3%	1.4%	0.1%	9.7%	4.0%	2.5%	0.1%	0.1%	4.4%	7.9%
938	50	201	2.9%	32.0%	19.6%	0.7%	0.5%	0.8%	0.3%	1.3%	0.2%	15.8%	6.5%	4.8%	0.5%	0.2%	6.6%	7.3%
939	50	700	3.8%	41.8%	26.5%	0.6%	0.4%	0.7%	0.2%	1.2%	0.1%	8.7%	3.6%	2.3%	0.1%	0.1%	5.4%	4.3%
940	50	584	3.5%	38.2%	23.7%	1.3%	0.9%	1.5%	0.5%	2.4%	0.1%	13.3%	5.5%	3.5%	0.2%	0.1%	2.1%	3.0%
941	50	530	3.4%	37.9%	23.8%	1.3%	0.9%	1.5%	0.5%	2.4%	0.1%	13.2%	5.5%	3.5%	0.2%	0.1%	2.3%	3.3%
942	50	109	4.0%	43.5%	27.4%	0.5%	0.4%	0.6%	0.2%	1.0%	0.1%	12.3%	5.1%	4.5%	0.3%	0.0%	0.0%	0.0%
943	50	100	2.9%	32.2%	14.9%	2.3%	1.6%	2.7%	0.8%	4.3%	0.2%	21.0%	8.7%	7.5%	0.9%	0.0%	0.0%	0.0%
944	50	124	3.0%	33.2%	18.5%	1.5%	1.1%	1.8%	0.6%	2.8%	0.2%	15.1%	6.3%	5.1%	0.7%	0.2%	6.9%	3.1%
945	50	426	3.3%	36.0%	21.3%	1.8%	1.3%	2.1%	0.6%	3.3%	0.1%	11.3%	4.7%	4.0%	0.3%	0.1%	2.2%	7.6%
946	50	71	3.0%	33.4%	21.1%	0.3%	0.2%	0.3%	0.1%	0.5%	0.1%	13.5%	5.6%	3.7%	0.2%	0.3%	12.2%	5.5%
947	50	364	3.0%	33.2%	18.6%	2.1%	1.5%	2.4%	0.8%	3.9%	0.1%	12.8%	5.3%	4.4%	0.3%	0.1%	2.6%	8.8%
948	50	14	2.1%	23.4%	25.0%	0.1%	0.1%	0.2%	0.1%	0.3%	0.1%	14.1%	5.8%	0.8%	0.1%	0.0%	0.0%	27.8%
949	50	40	2.1%	23.2%	10.7%	1.9%	1.3%	2.2%	0.7%	3.5%	0.1%	4.9%	2.0%	1.4%	0.1%	0.0%	0.0%	46.1%
950	50	14	2.1%	23.4%	25.0%	0.1%	0.1%	0.2%	0.1%	0.3%	0.1%	14.1%	5.8%	0.8%	0.1%	0.0%	0.0%	27.8%
951	50	40	2.1%	23.2%	10.7%	1.9%	1.3%	2.2%	0.7%	3.5%	0.1%	4.9%	2.0%	1.4%	0.1%	0.0%	0.0%	46.1%
952	50	14	2.1%	23.4%	25.0%	0.1%	0.1%	0.2%	0.1%	0.3%	0.1%	14.1%	5.8%	0.8%	0.1%	0.0%	0.0%	27.8%
953	50	40	2.1%	23.2%	10.7%	1.9%	1.3%	2.2%	0.7%	3.5%	0.1%	4.9%	2.0%	1.4%	0.1%	0.0%	0.0%	46.1%
954	50	14	2.1%	23.4%	25.0%	0.1%	0.1%	0.2%	0.1%	0.3%	0.1%	14.1%	5.8%	0.8%	0.1%	0.0%	0.0%	27.8%
955	50	40	2.1%	23.2%	10.7%	1.9%	1.3%	2.2%	0.7%	3.5%	0.1%	4.9%	2.0%	1.4%	0.1%	0.0%	0.0%	46.1%
956	50	14	2.1%	23.4%	25.0%	0.1%	0.1%	0.2%	0.1%	0.3%	0.1%	14.1%	5.8%	0.8%	0.1%	0.0%	0.0%	27.8%
957	50	40	2.1%	23.2%	10.7%	1.9%	1.3%	2.2%	0.7%	3.5%	0.1%	4.9%	2.0%	1.4%	0.1%	0.0%	0.0%	46.1%
958	50	10	3.0%	33.2%	35.4%	0.0%	0.0%	0.0%	0.0%	0.0%	0.2%	19.9%	8.3%	0.0%	0.0%	0.0%	0.0%	0.0%
959	50	10	3.0%	33.2%	35.4%	0.0%	0.0%	0.0%	0.0%	0.0%	0.2%	19.9%	8.3%	0.0%	0.0%	0.0%	0.0%	0.0%
960	50	98	0.3%	3.4%	3.6%	0.0%	0.0%	0.0%	0.0%	0.0%	0.0%	2.0%	0.8%	0.0%	0.0%	0.2%	7.8%	81.9%
961	50	169	2.6%	28.1%	10.6%	3.1%	2.2%	3.6%	1.1%	5.7%	0.1%	5.1%	2.1%	4.6%	0.5%	0.0%	1.7%	28.9%
962	50	10	3.0%	33.2%	35.4%	0.0%	0.0%	0.0%	0.0%	0.0%	0.2%	19.9%	8.3%	0.0%	0.0%	0.0%	0.0%	0.0%
963	50	10	3.0%	33.2%	35.4%	0.0%	0.0%	0.0%	0.0%	0.0%	0.2%	19.9%	8.3%	0.0%	0.0%	0.0%	0.0%	0.0%
964	50	10	3.0%	33.2%	35.4%	0.0%	0.0%	0.0%	0.0%	0.0%	0.2%	19.9%	8.3%	0.0%	0.0%	0.0%	0.0%	0.0%
965	50	10	3.0%	33.2%	35.4%	0.0%	0.0%	0.0%	0.0%	0.0%	0.2%	19.9%	8.3%	0.0%	0.0%	0.0%	0.0%	0.0%
966	50	55	4.8%	52.8%	19.7%	1.5%	1.1%	1.8%	0.6%	2.9%	0.1%	8.4%	3.5%	2.5%	0.3%	0.0%	0.0%	0.0%
968	50	98	0.3%	3.4%	3.6%	0.0%	0.0%	0.0%	0.0%	0.0%	0.0%	2.0%	0.8%	0.0%	0.0%	0.2%	7.8%	81.9%
969	50	169	2.6%	28.1%	10.6%	3.1%	2.2%	3.6%	1.1%	5.7%	0.1%	5.1%	2.1%	4.6%	0.5%	0.0%	1.7%	28.9%
970	50	98	0.3%	3.4%	3.6%	0.0%	0.0%	0.0%	0.0%	0.0%	0.0%	2.0%	0.8%	0.0%	0.0%	0.2%	7.8%	81.9%
971	50	169	2.6%	28.1%	10.6%	3.1%	2.2%	3.6%	1.1%	5.7%	0.1%	5.1%	2.1%	4.6%	0.5%	0.0%	1.7%	28.9%
972	50	98	0.3%	3.4%	3.6%	0.0%	0.0%	0.0%	0.0%	0.0%	0.0%	2.0%	0.8%	0.0%	0.0%	0.2%	7.8%	81.9%
973	50	169	2.6%	28.1%	10.6%	3.1%	2.2%	3.6%	1.1%	5.7%	0.1%	5.1%	2.1%	4.6%	0.5%	0.0%	1.7%	28.9%
974	50	98	0.3%	3.4%	3.6%	0.0%	0.0%	0.0%	0.0%	0.0%	0.0%	2.0%	0.8%	0.0%	0.0%	0.2%	7.8%	81.9%
975	50	169	2.6%	28.1%	10.6%	3.1%	2.2%	3.6%	1.1%	5.7%	0.1%	5.1%	2.1%	4.6%	0.5%	0.0%	1.7%	28.9%
976	50	10	3.0%	33.2%	35.4%	0.0%	0.0%	0.0%	0.0%	0.0%	0.2%	19.9%	8.3%	0.0%	0.0%	0.0%	0.0%	0.0%
977	50	10	3.0%	33.2%	35.4%	0.0%	0.0%	0.0%	0.0%	0.0%	0.2%	19.9%	8.3%	0.0%	0.0%	0.0%	0.0%	0.0%

Traffic Flows and Breakdown by 16 Vehicle Classes (Year 2036)

Link No.	Speed Limit	Total Vehicle	19 - Motorcycles (MC)	01 - Private Cars (PC)	03 - Taxi	14 - Non-franchised Bus <=6.4t	15 - Non-franchised Bus 6.4-15t	16 - Non-franchised Bus >15t	12 - Private Light Bus <=3.5t	13 - Private Light Bus >3.5t	04 - Light Goods Vehicles <=2.5t	05 - Lt Goods Vehicles 2.5-3.5t	06 - Light Goods Vehicles >3.5t	07 - Heavy Goods Vehicles <=15t	08 - Heavy Goods Vehicles >15t	17 - Franchised Bus (SD)	18 - Franchised Bus (DD)	11 - Public Light Buses
	km/hr	0700-0800																
978	50	10	3.0%	33.2%	35.4%	0.0%	0.0%	0.0%	0.0%	0.0%	0.2%	19.9%	8.3%	0.0%	0.0%	0.0%	0.0%	0.0%
979	50	10	3.0%	33.2%	35.4%	0.0%	0.0%	0.0%	0.0%	0.0%	0.2%	19.9%	8.3%	0.0%	0.0%	0.0%	0.0%	0.0%
980	50	10	3.0%	33.2%	35.4%	0.0%	0.0%	0.0%	0.0%	0.0%	0.2%	19.9%	8.3%	0.0%	0.0%	0.0%	0.0%	0.0%
981	50	10	3.0%	33.2%	35.4%	0.0%	0.0%	0.0%	0.0%	0.0%	0.2%	19.9%	8.3%	0.0%	0.0%	0.0%	0.0%	0.0%
982	50	202	2.4%	26.6%	10.4%	2.7%	1.9%	3.2%	1.0%	5.1%	0.1%	5.1%	2.1%	4.3%	0.4%	0.0%	1.4%	33.3%
983	50	202	2.4%	26.6%	10.4%	2.7%	1.9%	3.2%	1.0%	5.1%	0.1%	5.1%	2.1%	4.3%	0.4%	0.0%	1.4%	33.3%
984	50	172	3.0%	32.7%	20.0%	1.7%	1.2%	2.0%	0.6%	3.2%	0.1%	7.4%	3.1%	4.2%	0.3%	0.0%	0.0%	20.5%
985	50	50	0.6%	6.6%	7.1%	0.1%	0.1%	0.2%	0.0%	0.2%	0.0%	4.0%	1.6%	0.7%	0.2%	0.2%	7.7%	70.6%
986	70	194	3.4%	37.4%	27.5%	2.3%	1.6%	2.6%	0.8%	4.2%	0.1%	7.7%	3.2%	4.1%	1.0%	0.1%	3.9%	0.0%
987	70	304	2.8%	30.8%	21.9%	4.3%	3.1%	5.1%	1.6%	8.1%	0.1%	6.9%	2.9%	3.3%	0.8%	0.1%	2.5%	5.8%
988	70	870	3.9%	42.5%	18.2%	2.9%	2.1%	3.4%	1.1%	5.4%	0.1%	8.4%	3.5%	5.4%	0.1%	0.0%	0.5%	2.5%
989	70	760	4.2%	45.8%	19.1%	2.2%	1.5%	2.6%	0.8%	4.1%	0.1%	8.9%	3.7%	5.9%	0.1%	0.0%	0.6%	0.5%
990	50	110	1.8%	19.4%	11.9%	8.0%	5.7%	9.4%	2.9%	14.9%	0.1%	5.5%	2.3%	1.9%	0.3%	0.0%	0.0%	15.9%
992	70	3777	3.4%	37.2%	21.0%	1.8%	1.3%	2.1%	0.7%	3.4%	0.1%	9.3%	3.8%	4.8%	0.5%	0.1%	4.0%	6.5%
993	70	3633	3.7%	40.9%	17.0%	1.9%	1.4%	2.3%	0.7%	3.6%	0.1%	7.8%	3.3%	4.5%	0.2%	0.1%	5.0%	7.5%
994	50	854	4.7%	51.4%	18.9%	1.8%	1.3%	2.1%	0.7%	3.4%	0.1%	7.7%	3.2%	2.7%	0.2%	0.0%	1.3%	0.5%
995	50	196	4.5%	49.3%	23.5%	1.8%	1.3%	2.1%	0.7%	3.4%	0.1%	6.4%	2.6%	1.8%	0.1%	0.1%	2.4%	0.0%
996	50	312	2.7%	29.8%	11.2%	1.6%	1.2%	1.9%	0.6%	3.1%	0.1%	12.2%	5.1%	4.9%	0.8%	0.3%	14.7%	9.7%
998	50	210	2.9%	31.4%	15.8%	1.0%	0.7%	1.1%	0.4%	1.8%	0.1%	10.1%	4.2%	7.8%	0.5%	0.2%	7.7%	14.4%
999	50	332	4.1%	44.8%	28.7%	0.8%	0.6%	1.0%	0.3%	1.5%	0.1%	5.2%	2.2%	1.5%	0.1%	0.2%	6.6%	2.4%
1001	50	208	2.9%	32.1%	10.6%	2.4%	1.7%	2.8%	0.9%	4.5%	0.1%	7.9%	3.3%	5.1%	0.8%	0.0%	0.0%	24.8%
1002	50	292	3.5%	37.9%	18.3%	1.3%	0.9%	1.5%	0.5%	2.4%	0.1%	7.5%	3.1%	4.5%	0.7%	0.0%	0.0%	17.7%
1003	50	1143	3.5%	38.2%	17.8%	1.5%	1.1%	1.8%	0.6%	2.8%	0.1%	13.6%	5.6%	10.6%	0.9%	0.0%	0.0%	2.0%
1004	50	825	3.9%	43.1%	7.7%	1.2%	0.9%	1.4%	0.4%	2.3%	0.1%	10.2%	4.2%	24.3%	0.2%	0.0%	0.0%	0.0%
1006	70	3246	3.6%	39.7%	17.2%	2.0%	1.4%	2.4%	0.7%	3.8%	0.1%	7.4%	3.1%	4.6%	0.2%	0.1%	5.2%	8.4%
1007	70	3777	3.4%	37.2%	21.0%	1.8%	1.3%	2.1%	0.7%	3.4%	0.1%	9.3%	3.8%	4.8%	0.5%	0.1%	4.0%	6.5%
1008	50	105	3.8%	41.6%	32.0%	2.6%	1.8%	3.1%	1.0%	4.8%	0.0%	4.8%	2.0%	2.5%	0.1%	0.0%	0.0%	0.0%
1011	70	1809	4.3%	47.5%	13.8%	4.0%	2.9%	4.7%	1.5%	7.5%	0.1%	6.4%	2.7%	3.5%	0.0%	0.0%	1.0%	0.0%
1012	70	1952	4.6%	50.5%	10.0%	3.2%	2.2%	3.7%	1.2%	5.9%	0.1%	7.7%	3.2%	4.3%	0.3%	0.1%	2.1%	1.0%
1014	70	2515	3.4%	36.8%	15.5%	1.7%	1.2%	2.0%	0.6%	3.2%	0.1%	8.3%	3.4%	3.7%	0.4%	0.3%	11.1%	8.3%
1015	50	320	4.0%	44.3%	19.1%	1.6%	1.1%	1.8%	0.6%	2.9%	0.0%	3.6%	1.5%	1.1%	0.2%	0.4%	17.8%	0.0%
1016	50	403	3.8%	41.9%	23.3%	1.0%	0.7%	1.2%	0.4%	1.9%	0.2%	14.6%	6.1%	3.7%	0.1%	0.0%	0.9%	0.0%
1017	70	2702	4.7%	52.0%	16.8%	1.4%	1.0%	1.6%	0.5%	2.6%	0.1%	9.1%	3.8%	4.8%	0.4%	0.0%	1.2%	0.1%
1020	50	30	4.1%	44.5%	26.8%	1.9%	1.3%	2.2%	0.7%	3.5%	0.1%	6.6%	2.7%	5.6%	0.1%	0.0%	0.0%	0.0%
1021	50	30	3.5%	38.7%	30.8%	2.3%	1.6%	2.7%	0.9%	4.3%	0.1%	7.1%	2.9%	4.7%	0.3%	0.0%	0.0%	0.0%
3001	50	17	1.8%	19.6%	21.0%	0.0%	0.0%	0.0%	0.0%	0.0%	0.1%	11.8%	4.9%	0.0%	0.0%	0.0%	0.0%	40.8%
3002	50	17	1.8%	19.6%	21.0%	0.0%	0.0%	0.0%	0.0%	0.0%	0.1%	11.8%	4.9%	0.0%	0.0%	0.0%	0.0%	40.8%
3003	50	318	3.5%	38.5%	30.6%	2.3%	1.6%	2.7%	0.8%	4.3%	0.1%	7.0%	2.9%	4.7%	0.3%	0.0%	0.6%	0.0%
3004	50	343	4.0%	44.4%	26.8%	1.9%	1.3%	2.2%	0.7%	3.5%	0.1%	6.3%	2.6%	5.5%	0.1%	0.0%	0.6%	0.0%
3005	50	30	3.5%	38.7%	30.8%	2.3%	1.6%	2.7%	0.9%	4.3%	0.1%	7.1%	2.9%	4.7%	0.3%	0.0%	0.0%	0.0%
3006	50	30	4.1%	44.5%	26.8%	1.9%	1.3%	2.2%	0.7%	3.5%	0.1%	6.6%	2.7%	5.6%	0.1%	0.0%	0.0%	0.0%
3007	50	37	2.9%	31.5%	25.0%	1.9%	1.3%	2.2%	0.7%	3.5%	0.1%	5.8%	2.4%	3.9%	0.3%	0.0%	0.0%	18.6%
3008	50	37	2.9%	31.5%	25.0%	1.9%	1.3%	2.2%	0.7%	3.5%	0.1%	5.8%	2.4%	3.9%	0.3%	0.0%	0.0%	18.6%
3009	50	17	1.8%	19.6%	21.0%	0.0%	0.0%	0.0%	0.0%	0.0%	0.1%	11.8%	4.9%	0.0%	0.0%	0.0%	0.0%	40.8%
3010	50	10	3.0%	33.2%	35.4%	0.0%	0.0%	0.0%	0.0%	0.0%	0.2%	19.9%	8.3%	0.0%	0.0%	0.0%	0.0%	0.0%
3011	50	37	3.3%	36.2%	21.9%	1.5%	1.1%	1.8%	0.6%	2.8%	0.1%	5.4%	2.2%	4.5%	0.1%	0.0%	0.0%	18.5%
3012	50	354	3.4%	37.7%	30.0%	2.3%	1.6%	2.7%	0.8%	4.2%	0.1%	6.9%	2.8%	4.6%	0.3%	0.0%	0.5%	1.9%
3013	50	380	4.0%	43.6%	26.3%	1.8%	1.3%	2.1%	0.7%	3.4%	0.1%	6.2%	2.6%	5.4%	0.1%	0.0%	0.5%	1.8%
3014	50	186	3.7%	40.5%	32.2%	2.4%	1.7%	2.9%	0.9%	4.5%	0.1%	5.2%	2.2%	3.5%	0.2%	0.0%	0.0%	0.0%
3015	50	226	4.2%	46.6%	28.1%	2.0%	1.4%	2.3%	0.7%	3.6%	0.0%	4.8%	2.0%	4.1%	0.1%	0.0%	0.0%	0.0%
3016	50	165	4.3%	47.0%	28.3%	2.0%	1.4%	2.3%	0.7%	3.7%	0.0%	4.5%	1.9%	3.9%	0.1%	0.0%	0.0%	0.0%
3017	50	157	3.7%	41.0%	32.6%	2.5%	1.7%	2.9%	0.9%	4.6%	0.0%	4.7%	1.9%	3.1%	0.2%	0.0%	0.0%	0.0%
3018	50	907	3.7%	40.6%	31.2%	2.3%	1.7%	2.7%	0.9%	4.4%	0.1%	5.4%	2.2%	3.7%	0.2%	0.0%	0.2%	0.8%
3019	50	980	4.1%	45.2%	28.1%	2.0%	1.4%	2.3%	0.7%	3.7%	0.1%	5.1%	2.1%	4.3%	0.1%	0.0%	0.2%	0.7%
3020	50	56	4.4%	48.3%	29.2%	2.0%	1.4%	2.4%	0.7%	3.8%	0.0%	3.5%	1.5%	2.7%	0.1%	0.0%	0.0%	0.0%
3021	50	97	3.8%	42.2%	33.6%	2.6%	1.8%	3.0%	0.9%	4.7%	0.0%	3.4%	1.4%	2.3%	0.2%	0.0%	0.0%	0.0%
3022	50	929	3.7%	40.4%	31.4%	2.4%	1.7%	2.8%	0.9%	4.4%	0.1%	5.4%	2.2%	3.7%	0.2%	0.0%	0.2%	0.7%
3023	50	939	4.2%	45.7%	27.6%	1.9%	1.4%	2.2%	0.7%	3.6%	0.1%	5.1%	2.1%	4.4%	0.1%	0.0%	0.2%	0.7%
3024	50	124	3.8%	41.7%	33.2%	2.5%	1.8%	3.0%	0.9%	4.7%	0.0%	4.0%	1.7%	2.7%	0.2%	0.0%	0.0%	0.0%
3025	50	79	4.3%	47.6%	28.7%	2.0%	1.4%	2.3%	0.7%	3.7%	0.0%	4.0%	1.6%	3.4%	0.1%	0.0%	0.0%	0.0%
3026	50	974	3.6%	40.0%	31.8%	2.4%	1.7%	2.8%	0.9%	4.5%	0.1%	5.3%	2.2%	3.6%	0.2%	0.0%	0.2%	0.7%
3027	50	939	4.2%	45.7%	27.6%	1.9%	1.4%	2.2%	0.7%	3.6%	0.1%	5.1%	2.1%	4.4%	0.1%	0.0%	0.2%	0.7%
3028	50	825	3.8%	42.1%	30.6%	2.1%	1.4%	2.4%	0.7%	3.8%	0.1%	5.5%	2.3%	3.9%	0.3%	0.0%	0.2%	0.8%
3029	50	704	4.1%	44.5%	25.5%	2.7%	1.9%	3.1%	1.0%	5.0%	0.1%	5.1%	2.1%	3.7%	0.1%	0.0%	0.3%	1.0%
3030	50	934	3.9%	42.6%	31.4%	2.5%	1.8%	3.0%	0.9%	4.7%	0.0%	4.5%	1.9%	2.7%	0.1%	0.0%	0.0%	0.0%
3031	50	1020	4.2%	46.3%	30.9%	1.6%	1.1%	1.9%	0.6%	3.0%	0.0%	4.7%	1.9%	3.7%	0.1%	0.0%	0.0%	0.0%
3032	50	975	3.8%	42.2%	31.7%	2.6%	1.8%	3.0%	0.9%	4.8%	0.0%	4.5%	1.9%	2.7%	0.1%	0.0%	0.0%	0.0%
3033	50	983	4.3%	46.8%	30.6%	1.5%	1.1%	1.8%	0.6%	2.8%	0.0%	4.7%	1.9%	3.8%	0.1%	0.0%	0.0%	0.0%
3034	50	686	3.7%	41.0%	34.7%	2.4%	1.7%	2.8%	0.9%	4.5%	0.0%	4.3%	1.8%	2.1%	0.1%	0.0%	0.0%	0.0%
3035	50	661	4.4%	48.4%	32.6%	0.8%	0.6%	1.0%	0.3%	1.5%	0.0%	4.6%	1.9%	3.8%	0.1%	0.0%	0.0%	0.0%
3036	50	825	3.8%	42.1%	30.6%	2.1%	1.4%	2.4%	0.7%	3.8%	0.1%	5.5%	2.3%	3.9%	0.3%	0.0%	0.2%	0.8%
3037	50	679	4.1%	44.9%	25.0%	2.6%	1.9%	3.1%	1.0%	4.9%	0.1%	5.1%	2.1%	3.8%	0.1%	0.0%	0.3%	1.0%
3038	50	825	3.8%	42.1%	30.6%	2.1%	1.4%	2.4%	0.7%	3.8%	0.1%	5.5%	2.3%	3.9%	0.3%	0.0%	0.2%	0.8%
3039	50	679	4.1%	44.9%	25.0%	2.6%	1.9%	3.1%	1.0%	4.9%	0.1%	5.1%	2.1%	3.8%	0.1%	0.0%	0.3%	1.0%
3040	50	831	4.3%	47.7%	28.1%	1.6%	1.2%	1.9%	0.6%	3.0%	0.1%	5.8%	2.4%	2.1%	0.1%	0.0%	0.2%	0.8%
3041	50	742	4.1%	44.7%	24.8%	2.0%	1.4%	2.4%	0.7%	3.8%	0.1%	7.9%	3.3%	3.3%	0.2%	0.0%	0.3%	0.9%
3042	50	207	4.5%	48.9%	21.2%	1.8%	1.3%	2.1%	0.6%	3.3%	0.1%	10.1%	4.2%	1.8%	0.2%	0.0%	0.0%	0.0%
3043	50	196	4.6%	50.1%	20.1%	1.7%	1.2%	1.9%	0.6%	3.1%	0.1%	10.4%	4.3%	1.9%	0.2%	0.0%	0.0%	0.0%
3044	50	711	4.0%	43.5%	27.6%	1.8%	1.3%	2.1%	0.7%	3.4%	0.1%	7.7%	3.2%	3.4%	0.2%	0.0%	0.3%	1.0%
3045	50	789	4.3%	46.9%	30.5%	1.4%	1.0%	1.6%	0.5%	2.6%	0.1%	5.5%	2.3%	2.1%	0.1%	0.0%	0.2%	0.9%
3046	50	76	4.1%	45.2%	32.0%	2.1%	1.5%	2.5%	0.8%	4.0%	0.0%	4.6%	1.9%	1.1%	0.2%	0.0%	0.0%	0.0%
3047	50	45	5.1%	56.3%	25.9%	0.9%	0.6%	1.1%	0.3%	1.7%	0.0%	4.8%	2.0%	1.1%	0.1%	0.0%	0.0%	0.0%
3048	80	1380	6.1%	67.3%	6.0%	1.1%	0.8%	1.3%	0.4%	2.0%	0.0%	4.2%	1.7%	7.8%	1.2%	0.0%	0.0%	0.0%
3049	80	793	5.3%	57.9%	5.7%	1.2%	0.8%	1.4%	0.4%	2.2%	0.1%	10.8%	4.5%	9.2%	0.6%	0.0%	0.0%	0.0%
3050	50	259	4.8%	53.2%	24.0%	1.3%	0.9%	1.5%	0.5%	2.4%	0.1%	6.7%	2.8%	1.6%	0.1%	0.0%	0.0%	0.0%
3052	50	723	4.0%	43.5%	27.4%	2.0%	1.4%	2.4%	0.7%	3.8%	0.1%	7.2%	3.0%	3.3%	0.1%	0.0%	0.3%	0.9%
3053	50	1048	4.4%	48.5%	28.9%	1.4%	1.0%	1.6%	0.5%	2.5%	0.1%	5.8%	2.4%	2.0%	0.1%	0.0%	0.2%	0.7%
3055	50	284	4.7%	51.6%	26.3%	1.2%	0.9%	1.4%	0.5%	2.3%	0.1%	6.6%	2.7%	1.6%	0.2%	0.0%	0.0%	0.0%
3056	70	1905	3.6%	39.7%	15.1%	2.7%	1.9%	3.2%	1.0%	5.0%	0.1%	11.9%	4.9%	6.9%	1.0%	0.0%	1.8%	1.1%
3057	50	430	4.1%	45.2%	13.0%	3.6%	2.6%	4.2%	1.3%	6.7%	0.1%	7.5%	3.1%	3.4%	0.0%	0.0%	0.9%	4.1%
3058	50	366	3.5%	38.0%	29.3%	2.2%	1.5%	2.5%	0.8%	4.0%	0.1%	7.5%	3.1%	2.1%	0.3%	0.0%	1.0%	4.0%
3059	50	689	4.5%	49.8%	24.9%	1.0%	0.7%	1.2%	0.4%	1.9%	0.1%	7.5%	3.1%	2.6%	0.2%	0.0%	0.0%	2.1%
3060	70	1320	3.8%	41.5%	10.9%	3.2%	2.3%	3.8%	1.2%	6.0%	0.1%	11.3%	4.7%	7.5%	1.3%	0.1%	2.2%	0.3%
3061	70	1952	4.6%	50.5%	10.0%	3.2%	2.2%	3.7%	1.2%	5.9%	0.1%	7.7%	3.2%	4.3%	0.3%	0.1%	2.1%	1.0%
3062	70	3300	4.8%	52.8%	9.6%	2.3%	1.7%	2.7%	0.9%	4.3%	0.1%	7.7%	3.2%	5.4%	0.2%	0.1%	3.6%	0.7%
3063	50	585	3.3%	35.7%	24.7%	1.5%	1.1%	1.8%	0.6%	2.8%	0.1%	13.4%	5.5%	5.5%	0.3%	0.0%	0.7%	3.0%
3064	70	1165	3.7%	41.0%	23.5%	2.5%	1.8%	2.9%	0.9%	4.6%	0.1%	8.9%	3.7%	3.8%	0.7%	0.0%	1.7%	0.0%
3065	70	1450	4.4%	48.3%	20.6%	0.9%	0.7%	1.1%	0.3%	1.8%	0.1%	11.2%	4.6%	4.4%	0.4%	0.0%	1.1%	0.0%
3066	70	1055	4.9%	53.8%	10.8%	2.0%	1.4%	2.3%	0.7%	3.6%	0.1%	8.5%	3.5%	5.7%	0.4%	0.0%	1.9%	0.4%
3067	50	950	3.3%	36.6%	26.5%	1.8%	1.3%	2.1%	0.6%	3.3%	0.1%	11.1%	4.6%	4.2%	0.3%	0.0%	0.8%	3.4%
3068	50	1066	4.4%	48.3%	20.9%	1.8%	1.3%	2.2%	0.7%	3.4%	0.1%	7.5%	3.1%	2.8%	0.1%	0.0%	0.4%	3.0%
3069	50	862	4.1%	45.5%	20.4%	1.5%	1.1%	1.8%	0.6%	2.8%	0.1%	7.4%	3.1%	2.8%	0.2%	0.0%	2.0%	6.7%
3072	70	1952	4.6%	50.5%	10.0%	3.2%	2.2%	3.7%	1.2%	5.9%	0.1%	7.7%	3.2%	4.3%	0.3%	0.1%	2.1%	1.0%
3073	70	2247	4.8%	52.4%	8.9%	2.5%	1.8%	2.9%	0.9%	4.7%	0.1%	7.3%	3.0%	5.3%	0.1%	0.1%	4.3%	0.9%
3074	50	589	4.2%	45.9%	19.2%	3.4%	2.4%	4.0%	1.3%	6.4%	0.1%	6.3%	2.6%	3.6%	0.5%	0.0%	0.0%	0.0%

Traffic Flows and Breakdown by 16 Vehicle Classes (Year 2036)

Link No.	Speed Limit	Total Vehicle	19 - Motorcycles (MC)	01 - Private Cars (PC)	03 - Taxi	14 - Non-franchised Bus <=6.4t	15 - Non-franchised Bus 6.4-15t	16 - Non-franchised Bus >15t	12 - Private Light Bus <=3.5t	13 - Private Light Bus >3.5t	04 - Light Goods Vehicles <=2.5t	05 - Lt Goods Vehicles 2.5-3.5t	06 - Light Goods Vehicles >3.5t	07 - Heavy Goods Vehicles <=15t	08 - Heavy Goods Vehicles >15t	17 - Franchised Bus (SD)	18 - Franchised Bus (DD)	11 - Public Light Buses
	km/hr	0700-0800																
3075	50	728	4.9%	53.4%	15.4%	1.9%	1.4%	2.3%	0.7%	3.6%	0.1%	9.1%	3.8%	3.2%	0.2%	0.0%	0.0%	0.0%
3076	50	534	4.6%	50.9%	21.3%	1.2%	0.8%	1.4%	0.4%	2.2%	0.1%	9.2%	3.8%	3.7%	0.3%	0.0%	0.0%	0.0%
3077	80	1969	5.5%	60.9%	9.9%	1.8%	1.3%	2.1%	0.7%	3.3%	0.1%	4.8%	2.0%	6.5%	1.0%	0.0%	0.0%	0.0%
3078	80	1516	5.1%	55.8%	10.3%	1.5%	1.1%	1.8%	0.6%	2.9%	0.1%	10.0%	4.1%	6.3%	0.4%	0.0%	0.0%	0.0%
3081	50	67	4.8%	52.4%	31.2%	0.8%	0.6%	0.9%	0.3%	1.5%	0.0%	4.3%	1.8%	1.2%	0.1%	0.0%	0.0%	0.0%
3082	50	239	3.6%	39.0%	28.7%	1.1%	0.8%	1.3%	0.4%	2.1%	0.1%	12.5%	5.2%	4.4%	0.8%	0.0%	0.0%	0.0%
3084	70	2941	4.6%	50.9%	17.8%	1.3%	0.9%	1.6%	0.5%	2.5%	0.1%	9.4%	3.9%	4.8%	0.4%	0.0%	1.1%	0.1%
3086	70	875	4.2%	46.0%	13.2%	3.9%	2.7%	4.5%	1.4%	7.2%	0.1%	8.0%	3.3%	4.3%	1.1%	0.0%	0.0%	0.0%
3088	50	17	1.8%	19.6%	21.0%	0.0%	0.0%	0.0%	0.0%	0.0%	0.1%	11.8%	4.9%	0.0%	0.0%	0.0%	0.0%	40.8%
3089	50	30	3.5%	38.7%	30.8%	2.3%	1.6%	2.7%	0.9%	4.3%	0.1%	7.1%	2.9%	4.7%	0.3%	0.0%	0.0%	0.0%
4001	50	894	3.4%	37.9%	22.9%	2.2%	1.6%	2.6%	0.8%	4.1%	0.1%	12.5%	5.2%	4.9%	0.6%	0.0%	0.0%	1.3%
4002	50	257	4.0%	43.9%	22.0%	2.9%	2.1%	3.4%	1.1%	5.5%	0.1%	8.3%	3.5%	3.2%	0.1%	0.0%	0.0%	0.0%
4003	50	893	4.1%	45.4%	20.5%	1.2%	0.8%	1.4%	0.4%	2.2%	0.1%	8.7%	3.6%	5.0%	0.7%	0.1%	4.4%	1.5%
4004	70	5133	3.1%	34.5%	18.6%	2.2%	1.5%	2.6%	0.8%	4.1%	0.1%	10.7%	4.4%	4.8%	0.6%	0.1%	5.6%	6.3%
4005	70	5829	4.1%	45.1%	18.3%	1.1%	0.8%	1.2%	0.4%	2.0%	0.1%	6.8%	2.8%	3.9%	0.3%	0.2%	7.4%	5.6%
4006	70	2936	2.9%	31.9%	21.2%	2.1%	1.5%	2.4%	0.8%	3.9%	0.1%	8.6%	3.6%	3.8%	0.4%	0.2%	9.1%	7.7%
4007	80	604	5.4%	59.6%	5.5%	1.1%	0.8%	1.3%	0.4%	2.0%	0.1%	10.0%	4.1%	9.0%	0.6%	0.0%	0.0%	0.0%
4008	50	1029	3.6%	39.7%	16.8%	2.3%	1.6%	2.6%	0.8%	4.2%	0.1%	10.7%	4.4%	3.3%	1.4%	0.1%	2.8%	5.7%
4009	50	835	3.2%	34.6%	15.2%	2.0%	1.4%	2.3%	0.7%	3.7%	0.1%	10.1%	4.2%	3.1%	1.3%	0.1%	5.5%	12.6%
4010	50	460	4.7%	51.3%	23.0%	1.6%	1.1%	1.9%	0.6%	3.0%	0.1%	7.9%	3.3%	1.4%	0.1%	0.0%	0.0%	0.0%
4011	50	343	4.7%	51.9%	23.6%	1.5%	1.0%	1.7%	0.5%	2.7%	0.1%	7.6%	3.1%	1.3%	0.1%	0.0%	0.0%	0.0%
4012	50	34	4.7%	51.9%	23.6%	1.5%	1.0%	1.7%	0.5%	2.7%	0.1%	7.6%	3.1%	1.3%	0.1%	0.0%	0.0%	0.0%
4014	70	1346	4.1%	44.8%	27.3%	0.9%	0.7%	1.1%	0.3%	1.7%	0.1%	8.3%	3.5%	3.9%	0.7%	0.1%	2.5%	0.0%
4015	70	498	3.5%	38.2%	22.1%	3.1%	2.2%	3.7%	1.1%	5.8%	0.1%	9.4%	3.9%	5.9%	0.1%	0.0%	0.0%	0.8%
4016	70	833	4.1%	45.0%	17.1%	2.5%	1.8%	3.0%	0.9%	4.7%	0.1%	10.4%	4.3%	5.4%	0.2%	0.0%	0.0%	0.5%
4018	70	1151	4.2%	46.0%	27.2%	0.7%	0.5%	0.8%	0.3%	1.3%	0.1%	8.4%	3.5%	3.9%	0.7%	0.1%	2.3%	0.0%
4019	50	1281	2.9%	31.4%	16.5%	1.5%	1.0%	1.7%	0.5%	2.7%	0.2%	17.7%	7.3%	11.4%	1.6%	0.0%	0.0%	3.5%
4021	50	578	5.0%	55.1%	17.1%	1.8%	1.3%	2.1%	0.7%	3.4%	0.0%	3.1%	1.3%	1.5%	0.2%	0.1%	2.3%	5.1%
4022	50	33	0.9%	9.9%	10.5%	0.0%	0.0%	0.0%	0.0%	0.0%	0.1%	5.9%	2.5%	0.0%	0.0%	0.0%	0.0%	70.3%
4023	50	33	0.9%	9.9%	10.5%	0.0%	0.0%	0.0%	0.0%	0.0%	0.1%	5.9%	2.5%	0.0%	0.0%	0.0%	0.0%	70.3%
4024	50	302	4.8%	52.6%	20.4%	2.3%	1.7%	2.8%	0.9%	4.4%	0.0%	4.5%	1.9%	1.6%	0.2%	0.0%	0.0%	1.9%
4025	50	135	3.3%	36.1%	14.7%	1.4%	1.0%	1.6%	0.5%	2.6%	0.1%	8.6%	3.6%	6.4%	0.6%	0.0%	0.0%	19.6%
4026	50	243	3.4%	37.3%	21.6%	1.4%	1.0%	1.7%	0.5%	2.7%	0.2%	17.9%	7.4%	4.5%	0.4%	0.0%	0.0%	0.0%
4027	80	3015	5.2%	56.8%	9.0%	1.6%	1.1%	1.9%	0.6%	3.0%	0.1%	10.4%	4.3%	5.6%	0.4%	0.0%	0.0%	0.0%
4028	50	59	5.2%	56.8%	9.0%	1.6%	1.1%	1.9%	0.6%	3.0%	0.1%	10.4%	4.3%	5.6%	0.4%	0.0%	0.0%	0.0%
4029	50	255	3.7%	41.1%	16.3%	2.1%	1.5%	2.4%	0.8%	3.9%	0.1%	5.0%	2.1%	1.9%	0.4%	0.4%	18.3%	0.0%
4030	50	1079	3.4%	37.0%	13.8%	1.5%	1.1%	1.8%	0.5%	2.8%	0.1%	6.6%	2.7%	2.3%	0.4%	0.2%	7.1%	18.8%
4031	50	83	4.9%	53.9%	22.1%	1.6%	1.1%	1.8%	0.6%	2.9%	0.1%	5.8%	2.4%	2.7%	0.1%	0.0%	0.0%	0.0%
4032	70	4188	3.5%	38.5%	20.2%	1.9%	1.3%	2.2%	0.7%	3.5%	0.1%	9.3%	3.8%	4.5%	0.5%	0.1%	3.9%	6.0%
4033	70	1257	3.9%	43.0%	14.4%	4.5%	3.2%	5.3%	1.7%	8.4%	0.1%	7.4%	3.1%	4.1%	0.9%	0.0%	0.0%	0.0%
4034	70	409	4.7%	52.0%	11.1%	2.3%	1.7%	2.7%	0.9%	4.3%	0.1%	10.8%	4.5%	4.6%	0.3%	0.0%	0.0%	0.0%
4035	70	907	4.0%	44.4%	17.1%	2.8%	2.0%	3.3%	1.0%	5.2%	0.1%	10.0%	4.1%	5.3%	0.2%	0.0%	0.0%	0.4%
4036	70	1373	3.9%	43.2%	16.4%	3.6%	2.5%	4.2%	1.3%	6.7%	0.1%	8.5%	3.5%	4.9%	0.7%	0.0%	0.0%	0.3%
4037	70	2426	3.7%	40.7%	16.1%	3.1%	2.2%	3.6%	1.1%	5.7%	0.1%	10.2%	4.2%	5.9%	1.1%	0.0%	2.0%	0.2%
5137	50	724	2.8%	30.8%	19.8%	1.8%	1.3%	2.1%	0.7%	3.4%	0.2%	18.2%	7.5%	10.1%	1.3%	0.0%	0.0%	0.0%
5138	50	415	3.7%	40.3%	15.3%	2.6%	1.9%	3.1%	1.0%	4.9%	0.1%	12.4%	5.2%	7.2%	0.3%	0.0%	0.0%	1.9%
5143	50	308	2.9%	31.5%	16.1%	3.0%	2.1%	3.6%	1.1%	5.6%	0.2%	14.8%	6.1%	10.8%	2.2%	0.0%	0.0%	0.0%
5144	50	210	2.5%	27.5%	11.5%	2.9%	2.0%	3.3%	1.0%	5.3%	0.2%	16.1%	6.7%	14.4%	2.9%	0.0%	0.0%	3.7%
5145	50	506	3.3%	35.9%	14.3%	2.1%	1.5%	2.4%	0.8%	3.9%	0.2%	15.7%	6.5%	10.5%	1.5%	0.0%	0.0%	1.5%
5146	50	716	2.5%	27.7%	17.7%	1.3%	0.9%	1.5%	0.5%	2.4%	0.2%	20.6%	8.5%	13.0%	2.0%	0.0%	0.0%	1.1%
5189	50	188	4.8%	52.2%	6.1%	1.4%	1.0%	1.7%	0.5%	2.7%	0.1%	13.4%	5.6%	9.9%	0.6%	0.0%	0.0%	0.0%
5190	50	162	3.8%	42.3%	10.6%	1.8%	1.3%	2.1%	0.7%	3.4%	0.2%	14.6%	6.0%	11.7%	1.5%	0.0%	0.0%	0.0%
5191	50	576	6.6%	72.3%	7.8%	1.7%	1.2%	1.9%	0.6%	3.1%	0.0%	1.2%	0.5%	3.1%	0.0%	0.0%	0.0%	0.0%
5192	50	615	6.6%	72.7%	8.6%	0.5%	0.4%	0.6%	0.2%	0.9%	0.0%	4.0%	1.7%	3.3%	0.4%	0.0%	0.0%	0.0%
5193	50	726	3.9%	42.4%	3.8%	1.3%	0.9%	1.5%	0.5%	2.4%	0.1%	9.2%	3.8%	29.9%	0.3%	0.0%	0.0%	0.0%
5194	50	670	4.1%	44.6%	14.6%	2.4%	1.7%	2.8%	0.9%	4.4%	0.1%	8.2%	3.4%	12.5%	0.4%	0.0%	0.0%	0.0%
5195	80	604	5.4%	59.6%	5.5%	1.1%	0.8%	1.3%	0.4%	2.0%	0.1%	10.0%	4.1%	9.0%	0.6%	0.0%	0.0%	0.0%
5196	80	766	5.7%	62.9%	3.8%	1.6%	1.1%	1.8%	0.6%	2.9%	0.0%	4.4%	1.8%	11.3%	1.9%	0.0%	0.0%	0.0%
5197	80	1454	4.4%	48.6%	4.8%	1.8%	1.2%	2.1%	0.6%	3.3%	0.1%	9.2%	3.8%	19.8%	0.4%	0.0%	0.0%	0.0%
5198	80	1436	5.0%	54.4%	8.9%	1.9%	1.4%	2.3%	0.7%	3.6%	0.1%	6.2%	2.6%	11.9%	1.2%	0.0%	0.0%	0.0%
5199	50	729	4.0%	43.7%	4.2%	1.3%	0.9%	1.5%	0.5%	2.4%	0.1%	9.1%	3.8%	28.2%	0.3%	0.0%	0.0%	0.0%
5200	50	159	3.3%	36.3%	9.1%	1.9%	1.3%	2.2%	0.7%	3.5%	0.2%	14.9%	6.2%	19.0%	1.4%	0.0%	0.0%	0.0%
5201	50	588	4.3%	47.7%	13.1%	1.9%	1.4%	2.3%	0.7%	3.6%	0.1%	8.5%	3.5%	12.4%	0.5%	0.0%	0.0%	0.0%
5202	50	271	3.9%	43.3%	12.0%	2.7%	1.9%	3.1%	1.0%	5.0%	0.1%	11.1%	4.6%	10.8%	0.5%	0.0%	0.0%	0.0%
5224	50	123	2.8%	30.5%	7.1%	7.7%	5.4%	9.0%	2.8%	14.2%	0.1%	4.8%	2.0%	13.5%	0.1%	0.0%	0.0%	0.0%
5225	50	849	3.7%	40.7%	4.3%	2.2%	1.6%	2.6%	0.8%	4.2%	0.1%	8.6%	3.5%	27.5%	0.2%	0.0%	0.0%	0.0%
5226	50	454	7.6%	83.4%	7.9%	0.0%	0.0%	0.0%	0.0%	0.1%	0.0%	0.4%	0.2%	0.3%	0.0%	0.0%	0.0%	0.0%
5245	80	513	4.4%	48.4%	5.2%	6.3%	4.4%	7.3%	2.3%	11.6%	0.0%	0.7%	0.3%	9.0%	0.1%	0.0%	0.0%	0.0%
5254	50	177	2.6%	28.3%	13.0%	2.3%	1.6%	2.7%	0.8%	4.2%	0.2%	18.5%	7.7%	14.6%	3.5%	0.0%	0.0%	0.0%
5256	70	2601	4.4%	48.5%	5.3%	5.3%	3.7%	6.2%	1.9%	9.8%	0.1%	6.6%	2.7%	2.0%	0.0%	0.1%	2.5%	1.1%
5257	70	2874	3.6%	39.5%	5.5%	5.1%	3.6%	6.0%	1.9%	9.5%	0.1%	9.1%	3.8%	5.3%	0.0%	0.1%	6.0%	0.7%
5262	50	364	3.3%	36.7%	15.3%	1.5%	1.1%	1.8%	0.6%	2.8%	0.1%	13.9%	5.8%	10.3%	0.7%	0.0%	0.0%	6.2%
5263	50	536	2.5%	27.6%	22.4%	1.1%	0.8%	1.3%	0.4%	2.0%	0.2%	19.4%	8.0%	8.9%	1.3%	0.0%	0.0%	4.2%
5264	50	729	4.0%	43.7%	4.2%	1.3%	0.9%	1.5%	0.5%	2.4%	0.1%	9.1%	3.8%	28.2%	0.3%	0.0%	0.0%	0.0%
6252	50	5301	3.3%	36.4%	16.4%	1.6%	1.1%	1.9%	0.6%	3.0%	0.1%	9.4%	3.9%	4.3%	0.5%	0.3%	12.9%	4.4%
8033	70	769	4.4%	47.8%	7.4%	2.1%	1.5%	2.5%	0.8%	3.9%	0.1%	6.3%	2.6%	5.5%	0.0%	0.4%	14.9%	0.0%
8340	50	390	3.5%	38.6%	17.2%	3.5%	2.5%	4.1%	1.3%	6.5%	0.1%	10.1%	4.2%	6.3%	0.2%	0.0%	1.0%	1.0%
9098	70	1166	5.3%	58.2%	9.3%	3.1%	2.2%	3.7%	1.1%	5.8%	0.0%	4.8%	2.0%	2.7%	0.0%	0.0%	1.6%	0.0%
9112	70	1008	5.5%	60.1%	6.6%	2.3%	1.6%	2.7%	0.8%	4.3%	0.0%	3.8%	1.6%	2.2%	0.0%	0.2%	8.1%	0.0%
9205	50	97	3.8%	41.4%	33.0%	2.5%	1.8%	2.9%	0.9%	4.7%	0.0%	4.2%	1.8%	2.8%	0.2%	0.0%	0.0%	0.0%
9206	50	64	4.3%	47.3%	28.5%	2.0%	1.4%	2.3%	0.7%	3.7%	0.0%	4.3%	1.8%	3.7%	0.1%	0.0%	0.0%	0.0%
9301	50	485	3.6%	39.5%	36.2%	2.4%	1.7%	2.8%	0.9%	4.4%	0.0%	4.5%	1.9%	2.0%	0.1%	0.0%	0.0%	0.0%
9302	50	201	4.1%	44.5%	31.2%	2.5%	1.8%	2.9%	0.9%	4.6%	0.0%	3.6%	1.5%	2.1%	0.2%	0.0%	0.0%	0.0%
9303	50	476	4.2%	46.1%	35.4%	0.8%	0.6%	0.9%	0.3%	1.5%	0.0%	4.4%	1.8%	3.8%	0.1%	0.0%	0.0%	0.0%
9304	50	185	4.9%	54.1%	25.6%	0.9%	0.6%	1.0%	0.3%	1.6%	0.1%	5.0%	2.1%	3.6%	0.2%	0.0%	0.0%	0.0%

Traffic Flows and Breakdown by 16 Vehicle Classes (Year 2036)

Link No.	Speed Limit	Total Vehicle	19 - Motorcycles (MC)	01 - Private Cars (PC)	03 - Taxi	14 - Non-franchised Bus <=6.4t	15 - Non-franchised Bus 6.4-15t	16 - Non-franchised Bus >15t	12 - Private Light Bus <=3.5t	13 - Private Light Bus >3.5t	04 - Light Goods Vehicles <=2.5t	05 - Lt Goods Vehicles 2.5-3.5t	06 - Light Goods Vehicles >3.5t	07 - Heavy Goods Vehicles <=15t	08 - Heavy Goods Vehicles >15t	17 - Franchised Bus (SD)	18 - Franchised Bus (DD)	11 - Public Light Buses
	km/hr	0800-0900																
1	50	343	6.0%	65.9%	17.3%	0.9%	0.6%	1.0%	0.3%	1.6%	0.0%	3.1%	1.3%	1.6%	0.4%	0.0%	0.0%	0.0%
2	50	806	4.6%	51.0%	22.2%	1.3%	0.9%	1.5%	0.5%	2.5%	0.1%	7.3%	3.0%	3.6%	1.5%	0.0%	0.0%	0.0%
3	70	1717	4.7%	51.7%	20.8%	1.0%	0.7%	1.2%	0.4%	1.9%	0.1%	6.2%	2.6%	5.2%	0.2%	0.0%	0.0%	3.3%
4	70	2197	4.2%	45.9%	21.3%	1.1%	0.8%	1.3%	0.4%	2.0%	0.1%	8.8%	3.7%	3.9%	0.5%	0.0%	0.0%	6.2%
5	50	97	4.7%	52.0%	20.1%	1.4%	1.0%	1.6%	0.5%	2.6%	0.1%	8.2%	3.4%	4.2%	0.2%	0.0%	0.0%	0.0%
6	50	124	4.5%	49.1%	10.9%	0.7%	0.5%	0.8%	0.3%	1.3%	0.1%	11.0%	4.6%	8.8%	2.6%	0.1%	4.7%	0.0%
7	50	664	3.3%	36.3%	7.6%	1.2%	0.8%	1.4%	0.4%	2.2%	0.1%	12.4%	5.1%	3.3%	0.6%	0.4%	18.0%	6.8%
8	50	649	2.7%	29.9%	17.0%	0.7%	0.5%	0.9%	0.3%	1.4%	0.1%	8.0%	3.3%	5.4%	1.6%	0.4%	18.1%	9.7%
9	50	44	4.6%	50.1%	15.7%	0.6%	0.4%	0.7%	0.2%	1.0%	0.1%	13.8%	5.7%	6.4%	0.7%	0.0%	0.0%	0.0%
10	50	117	3.7%	40.5%	21.6%	1.4%	1.0%	1.6%	0.5%	2.5%	0.1%	9.9%	4.1%	4.5%	1.0%	0.2%	7.5%	0.0%
11	50	721	4.4%	48.0%	10.8%	0.7%	0.5%	0.8%	0.3%	1.3%	0.1%	6.2%	2.6%	2.8%	0.6%	0.3%	11.9%	8.7%
12	50	494	2.7%	29.3%	15.9%	1.1%	0.8%	1.3%	0.4%	2.0%	0.1%	6.8%	2.8%	2.7%	0.7%	0.6%	24.3%	8.5%
13	50	336	4.6%	50.0%	21.5%	1.2%	0.9%	1.4%	0.4%	2.3%	0.1%	8.5%	3.5%	3.2%	0.7%	0.0%	0.0%	1.8%
14	50	334	3.8%	41.5%	20.5%	1.0%	0.7%	1.2%	0.4%	1.8%	0.1%	8.2%	3.4%	2.4%	0.5%	0.1%	4.7%	9.9%
15	50	873	4.0%	43.6%	21.7%	1.6%	1.1%	1.8%	0.6%	2.9%	0.1%	10.7%	4.4%	3.0%	0.9%	0.0%	0.0%	3.8%
16	50	252	5.6%	61.9%	19.5%	0.8%	0.6%	0.9%	0.3%	1.5%	0.0%	4.5%	1.9%	2.2%	0.2%	0.0%	0.0%	0.0%
17	50	130	5.1%	55.9%	13.7%	0.9%	0.6%	1.0%	0.3%	1.7%	0.1%	11.4%	4.7%	3.4%	1.1%	0.0%	0.0%	0.0%
18	50	580	4.5%	49.5%	24.8%	1.3%	0.9%	1.5%	0.5%	2.4%	0.1%	7.3%	3.0%	2.7%	0.5%	0.0%	0.0%	1.0%
19	50	97	5.1%	56.4%	19.9%	0.3%	0.2%	0.4%	0.1%	0.6%	0.1%	8.0%	3.3%	4.9%	0.5%	0.0%	0.0%	0.0%
20	50	14	3.0%	32.4%	34.6%	0.5%	0.4%	0.6%	0.2%	1.0%	0.2%	16.2%	6.7%	3.2%	1.0%	0.0%	0.0%	0.0%
21	50	234	3.6%	39.1%	17.0%	1.1%	0.8%	1.3%	0.4%	2.0%	0.1%	7.7%	3.2%	2.3%	0.5%	0.2%	6.7%	14.1%
22	50	656	3.8%	42.2%	20.8%	1.6%	1.1%	1.8%	0.6%	2.9%	0.1%	11.4%	4.7%	2.9%	0.9%	0.0%	0.0%	5.0%
23	50	176	2.7%	29.8%	11.8%	1.2%	0.8%	1.4%	0.4%	2.2%	0.2%	15.9%	6.6%	4.9%	1.0%	0.2%	8.9%	11.9%
24	50	119	5.0%	55.2%	22.0%	0.7%	0.5%	0.8%	0.3%	1.3%	0.0%	4.8%	2.0%	2.0%	0.3%	0.0%	0.0%	5.0%
25	50	186	4.7%	51.4%	26.6%	1.0%	0.7%	1.1%	0.3%	1.8%	0.1%	6.4%	2.7%	2.7%	0.5%	0.0%	0.0%	0.0%
26	50	193	4.6%	50.7%	24.2%	1.1%	0.8%	1.3%	0.4%	2.1%	0.1%	7.7%	3.2%	3.3%	0.6%	0.0%	0.0%	0.0%
27	50	506	4.2%	46.3%	22.8%	1.5%	1.1%	1.8%	0.5%	2.8%	0.1%	8.5%	3.5%	3.3%	0.7%	0.0%	0.0%	3.0%
28	50	94	4.4%	48.0%	22.8%	1.6%	1.1%	1.9%	0.6%	2.9%	0.1%	9.8%	4.0%	2.6%	0.2%	0.0%	0.0%	0.0%
29	50	226	4.1%	44.5%	24.6%	1.5%	1.1%	1.8%	0.5%	2.8%	0.1%	10.6%	4.4%	3.3%	0.8%	0.0%	0.0%	0.0%
30	50	235	4.3%	47.5%	18.3%	0.9%	0.6%	1.0%	0.3%	1.6%	0.1%	12.3%	5.1%	7.2%	0.8%	0.0%	0.0%	0.0%
31	50	388	4.6%	51.0%	14.9%	0.8%	0.6%	1.0%	0.3%	1.5%	0.1%	12.5%	5.2%	6.7%	0.7%	0.0%	0.0%	0.0%
32	50	343	2.8%	30.6%	13.2%	1.2%	0.9%	1.4%	0.4%	2.3%	0.0%	4.4%	1.8%	1.8%	0.3%	0.6%	23.9%	14.3%
33	50	1100	3.6%	39.5%	20.7%	1.0%	0.7%	1.2%	0.4%	1.9%	0.1%	6.0%	2.5%	2.4%	0.5%	0.3%	13.4%	5.7%
34	50	594	4.4%	48.6%	15.6%	0.8%	0.6%	1.0%	0.3%	1.6%	0.1%	11.4%	4.7%	6.4%	0.7%	0.0%	0.0%	3.9%
35	50	180	1.1%	11.6%	7.2%	0.1%	0.1%	0.1%	0.0%	0.2%	0.0%	1.3%	0.5%	0.5%	0.0%	1.4%	57.0%	18.9%
36	50	1121	3.5%	38.9%	21.3%	1.1%	0.8%	1.3%	0.4%	2.0%	0.1%	7.2%	3.0%	3.3%	0.7%	0.3%	11.7%	4.5%
37	50	316	3.1%	34.4%	16.0%	0.8%	0.6%	1.0%	0.3%	1.5%	0.1%	12.8%	5.3%	4.3%	0.5%	0.0%	0.0%	19.3%
38	50	188	3.5%	38.4%	28.6%	1.4%	1.0%	1.6%	0.5%	2.5%	0.1%	10.8%	4.5%	5.6%	1.5%	0.0%	0.0%	0.0%
39	50	799	4.2%	46.1%	19.6%	1.3%	1.0%	1.6%	0.5%	2.5%	0.1%	10.5%	4.3%	5.1%	0.7%	0.1%	2.4%	0.0%
40	50	332	4.5%	49.3%	21.1%	0.7%	0.5%	0.8%	0.2%	1.3%	0.1%	9.7%	4.0%	7.4%	0.5%	0.0%	0.0%	0.0%
41	50	1077	3.5%	37.9%	28.5%	0.9%	0.6%	1.0%	0.3%	1.7%	0.1%	8.9%	3.7%	4.9%	0.8%	0.2%	6.6%	0.5%
53	50	1056	3.7%	40.6%	36.2%	1.3%	0.9%	1.5%	0.5%	2.4%	0.1%	6.4%	2.7%	3.5%	0.3%	0.0%	0.0%	0.0%
54	50	1011	3.9%	42.9%	34.2%	0.6%	0.5%	0.8%	0.2%	1.2%	0.1%	7.3%	3.0%	4.9%	0.4%	0.0%	0.0%	0.0%
55	50	1011	3.9%	42.9%	34.2%	0.6%	0.5%	0.8%	0.2%	1.2%	0.1%	7.3%	3.0%	4.9%	0.4%	0.0%	0.0%	0.0%
56	50	847	4.3%	47.1%	20.2%	2.0%	1.4%	2.3%	0.7%	3.6%	0.1%	8.6%	3.6%	4.7%	1.4%	0.0%	0.0%	0.0%
57	50	2213	4.3%	47.3%	25.8%	1.1%	0.8%	1.3%	0.4%	2.1%	0.1%	8.4%	3.5%	4.3%	0.4%	0.0%	0.0%	0.4%
58	50	14	3.1%	34.2%	36.5%	0.1%	0.1%	0.2%	0.1%	0.3%	0.2%	17.1%	7.1%	1.0%	0.1%	0.0%	0.0%	0.0%
59	50	107	4.6%	50.1%	26.5%	1.0%	0.7%	1.2%	0.4%	1.9%	0.1%	6.8%	2.8%	3.4%	0.5%	0.0%	0.0%	0.0%
60	50	505	2.6%	28.2%	20.8%	0.6%	0.4%	0.7%	0.2%	1.1%	0.1%	14.3%	5.9%	8.7%	1.0%	0.3%	14.1%	1.0%
61	50	438	2.4%	26.5%	21.6%	0.4%	0.3%	0.5%	0.2%	0.8%	0.1%	14.3%	5.9%	8.0%	1.0%	0.4%	16.3%	1.1%
62	50	423	2.5%	27.8%	22.8%	0.4%	0.3%	0.5%	0.1%	0.7%	0.1%	13.0%	5.4%	7.0%	0.9%	0.4%	16.9%	1.2%
63	50	449	2.7%	29.2%	22.9%	0.4%	0.3%	0.5%	0.1%	0.7%	0.1%	12.7%	5.3%	6.9%	0.9%	0.4%	15.9%	1.1%
64	50	13	3.2%	34.8%	37.1%	0.0%	0.0%	0.0%	0.0%	0.0%	0.2%	17.4%	7.2%	0.1%	0.0%	0.0%	0.0%	0.0%
65	50	34	5.0%	55.0%	26.0%	0.6%	0.4%	0.7%	0.2%	1.1%	0.1%	7.0%	2.9%	1.1%	0.1%	0.0%	0.0%	0.0%
66	50	177	3.6%	39.7%	19.6%	0.9%	0.6%	1.0%	0.3%	1.6%	0.1%	7.8%	3.2%	5.7%	0.6%	0.0%	0.0%	15.2%
67	50	295	4.1%	45.5%	14.2%	0.6%	0.4%	0.7%	0.2%	1.1%	0.0%	2.1%	0.9%	1.4%	0.1%	0.5%	22.9%	5.4%
68	50	151	1.3%	14.7%	5.8%	0.2%	0.1%	0.2%	0.1%	0.4%	0.0%	2.3%	0.9%	1.3%	0.3%	1.1%	44.6%	26.5%
69	50	167	1.5%	16.1%	5.9%	0.5%	0.3%	0.5%	0.2%	0.8%	0.0%	2.3%	0.9%	1.4%	0.3%	1.0%	40.3%	28.1%
70	50	221	2.0%	22.2%	6.2%	1.0%	0.7%	1.2%	0.4%	1.9%	0.1%	5.4%	2.2%	3.0%	0.3%	0.7%	30.4%	22.1%
71	50	80	3.7%	40.8%	21.8%	0.9%	0.6%	1.1%	0.3%	1.7%	0.1%	12.1%	5.0%	10.7%	1.1%	0.0%	0.0%	0.0%
72	50	13	3.2%	34.8%	37.2%	0.0%	0.0%	0.0%	0.0%	0.0%	0.2%	17.4%	7.2%	0.0%	0.0%	0.0%	0.0%	0.0%
73	50	39	4.4%	48.8%	14.4%	1.5%	1.1%	1.8%	0.6%	2.8%	0.1%	6.0%	2.5%	0.4%	0.1%	0.0%	0.0%	15.4%
74	50	103	3.9%	42.9%	15.5%	0.4%	0.3%	0.5%	0.2%	0.8%	0.2%	16.9%	7.0%	10.7%	0.7%	0.0%	0.0%	0.0%
75	50	13	3.2%	34.8%	37.2%	0.0%	0.0%	0.0%	0.0%	0.0%	0.2%	17.4%	7.2%	0.0%	0.0%	0.0%	0.0%	0.0%
76	50	1047	3.5%	38.9%	10.4%	0.9%	0.6%	1.1%	0.3%	1.7%	0.1%	10.8%	4.5%	3.7%	0.6%	0.4%	15.0%	7.5%
77	50	667	2.8%	30.5%	17.2%	0.7%	0.5%	0.9%	0.3%	1.4%	0.1%	8.0%	3.3%	5.3%	1.6%	0.4%	17.6%	9.5%
78	50	253	5.6%	61.7%	8.0%	0.8%	0.6%	1.0%	0.3%	1.5%	0.1%	10.7%	4.4%	4.2%	1.0%	0.0%	0.0%	0.0%
79	50	31	1.4%	15.0%	16.1%	0.1%	0.1%	0.2%	0.1%	0.3%	0.2%	22.5%	9.3%	7.2%	1.8%	0.0%	0.0%	25.7%
80	50	264	5.2%	57.3%	18.3%	1.6%	1.1%	1.9%	0.6%	3.0%	0.0%	4.3%	1.8%	4.7%	0.2%	0.0%	0.0%	0.0%
81	50	494	5.9%	64.7%	12.6%	0.8%	0.6%	1.0%	0.3%	1.6%	0.1%	6.4%	2.7%	2.7%	0.7%	0.0%	0.0%	0.0%
82	50	242	4.8%	53.0%	23.3%	1.0%	0.7%	1.2%	0.4%	1.9%	0.1%	6.8%	2.8%	3.5%	0.5%	0.0%	0.0%	0.0%
83	50	258	4.9%	54.2%	24.9%	0.6%	0.4%	0.7%	0.2%	1.1%	0.1%	6.0%	2.5%	3.5%	0.9%	0.0%	0.0%	0.0%
84	50	416	4.0%	43.6%	17.8%	1.1%	0.8%	1.3%	0.4%	2.1%	0.1%	10.6%	4.4%	5.1%	0.6%	0.1%	2.8%	5.0%
85	50	698	4.7%	52.0%	23.0%	0.8%	0.6%	0.9%	0.3%	1.5%	0.1%	6.1%	2.5%	2.5%	0.3%	0.0%	1.7%	3.0%
86	50	122	5.1%	55.7%	16.5%	1.2%	0.8%	1.4%	0.4%	2.2%	0.1%	8.8%	3.6%	3.3%	0.9%	0.0%	0.0%	0.0%
87	50	1101	5.7%	62.8%	17.0%	0.9%	0.7%	1.1%	0.3%	1.8%	0.0%	4.7%	1.9%	2.0%	0.5%	0.0%	0.0%	0.5%
88	50	718	4.6%	50.1%	24.6%	0.7%	0.5%	0.8%	0.3%	1.3%	0.1%	7.3%	3.0%	4.0%	0.6%	0.0%	0.0%	2.0%
89	50	1639	4.1%	45.5%	20.8%	1.1%	0.7%	1.2%	0.4%	2.0%	0.1%	6.1%	2.5%	1.6%	0.2%	0.1%	3.9%	9.6%
90	50	2234	4.1%	45.0%	26.7%	1.6%	1.1%	1.8%	0.6%	2.9%	0.1%	6.4%	2.7%	2.9%	0.6%	0.1%	2.4%	1.3%
91	50	847	5.0%	55.3%	21.4%	1.0%	0.7%	1.2%	0.4%	1.8%	0.1%	5.5%	2.3%	1.4%	0.3%	0.0%	0.0%	3.7%
92	50	363	4.8%	52.4%	20.8%	1.6%	1.1%	1.9%	0.6%	2.9%	0.1%	5.8%	2.4%	3.2%	0.8%	0.0%	0.0%	1.7%
93	50	36	4.3%	47.5%	30.4%	1.3%	0.9%	1.5%	0.5%	2.4%	0.1%	6.5%	2.7%	1.6%	0.6%	0.0%	0.0%	0.0%
94	50	13	3.2%	34.8%	37.2%	0.0%	0.0%	0.0%	0.0%	0.0%	0.2%	17.4%	7.2%	0.0%	0.0%	0.0%	0.0%	0.0%
95	50	579	3.5%	38.1%	15.5%	1.1%	0.8%	1.3%	0.4%	2.1%	0.1%	6.6%	2.7%	2.6%	0.2%	0.4%	15.8%	8.6%
96	50	1692	3.6%	39.0%	17.2%	0.9%	0.7%	1.1%	0.3%	1.8%	0.1%	5.7%	2.4%	2.2%	0.4%	0.5%	20.0%	4.3%
97	50	960	4.3%	46.8%	29.5%	1.3%	0.9%	1.5%	0.5%	2.4%	0.1%	7.4%	3.0%	2.1%	0.4%	0.0%	0.0%	0.0%
98	50	18	2.3%	25.4%	27.1%	0.0%	0.0%	0.0%	0.0%	0.0%	0.1%	12.7%	5.3%	0.0%	0.0%	0.6%	26.5%	0.0%
99	70	2089	4.6%	50.4%	20.3%	1.1%	0.8%	1.3%	0.4%	2.1%	0.1%	7.3%	3.0%	5.5%	0.5%	0.0%	0.0%	2.7%
100	70	1129	3.8%	41.7%	24.6%	0.9%	0.6%	1.0%	0.3%	1.6%	0.1%	11.0%	4.5%	6.8%	1.0%	0.0%	1.9%	0.0%
101	50	1180	4.1%	44.7%	32.3%	0.7%	0.5%	0.8%	0.3%	1.3%	0.1%	6.8%	2.8%	4.6%	0.4%	0.0%	0.0%	0.7%
102	50	416	5.0%	54.6%	19.3%	0.8%	0.6%	0.9%	0.3%	1.5%	0.1%	5.6%	2.3%	1.6%	0.2%	0.0%	1.9%	5.3%
103	50	1007	4.6%	51.0%	18.9%	1.5%	1.1%	1.8%	0.5%	2.8%	0.1%	5.8%	2.4%	3.4%	1.0%	0.0%	1.3%	4.0%
104	50	318	5.3%	58.1%	22.8%	1.1%	0.7%	1.2%	0.4%	2.0%	0.1%	5.0%	2.1%	1.2%	0.1%	0.0%	0.0%	0.0%
105	50	408	4.8%	52.9%	21.3%	1.5%	1.1%	1.8%	0.5%	2.8%	0.1%	5.8%	2.4%	3.9%	1.2%	0.0%	0.0%	0.0%
106	50	143	5.4%	59.3%	21.4%	1.0%	0.7%	1.1%	0.3%	1.8%	0.1%	5.1%	2.1%	1.5%	0.3%	0.0%	0.0%	0.0%
107	50	180	4.7%	52.0%	20.2%	1.3%	0.9%	1.5%	0.5%	2.3%	0.1%	8.0%	3.3%	4.0%	1.1%	0.0%	0.0%	0.0%
108	50	108	3.0%	33.4%	13.6%	0.7%	0.5%	0.8%	0.3%	1.3%	0.0%	4.0%	1.7%	0.6%	0.1%	0.5%	22.7%	16.7%
109	50	26	2.1%	23.2%	19.1%	0.7%	0.5%	0.8%	0.2%	1.2%	0.1%	9.0%	3.7%	0.9%	0.2%	0.9%	37.4%	0.0%
110	50	85	1.9%	20.3%	8.9%	0.3%	0.2%	0.3%	0.1%	0.6%	0.1%	10.9%	4.5%	4.9%	1.2%	0.9%	37.8%	7.0%
111	50	445	4.1%	45.4%	17.4%	0.9%	0.6%	1.0%	0.3%	1.6%	0.1%	7.1%	2.9%	2.9%	0.4%	0.3%	11.0%	4.0%
112	50	150	4.7%	51.2%	7.6%	0.3%	0.2%	0.3%	0.1%	0.5%	0.1%	6.4%	2.6%	2.0%	0.2%	0.4%	17.0%	6.7%
113	50	246	4.1%	44.5%	20.6%	1.1%	0.8%	1.3%	0.4%	2.1%	0.1%	8.3%	3.5%	2.5%	0.3%	0.2%	10.3%	0.0%
114	50	62	1.4%	14.8%	9.7%	0.4%	0.3%	0.5%	0.1%	0.7%	0.1%	8.2%	3.4%	2.2%	0.4%	1.0%	40.8%	16.1%
115	50	276	4.3%	47.1%	23.9%	0.7%	0.5%	0.8%	0.3%	1.3%	0.1%	5.8%	2.4%	2.0%	0.3%	0.2%	10.3%	0.0%
116	50	44	4.4%	48.7%	20.9%	1.1%	0.8%	1.3%	0.4%	2.1%	0.1%	12.3%	5.1%	2.5%	0.3%	0.0%	0.0%	0.0%

Traffic Flows and Breakdown by 16 Vehicle Classes (Year 2036)

Link No.	Speed Limit	Total Vehicle	19 - Motorcycles (MC)	01 - Private Cars (PC)	03 - Taxi	14 - Non-franchised Bus <=6.4t	15 - Non-franchised Bus 6.4-15t	16 - Non-franchised Bus >15t	12 - Private Light Bus <=3.5t	13 - Private Light Bus >3.5t	04 - Light Goods Vehicles <=2.5t	05 - Lt Goods Vehicles 2.5-3.5t	06 - Light Goods Vehicles >3.5t	07 - Heavy Goods Vehicles <=15t	08 - Heavy Goods Vehicles >15t	17 - Franchised Bus (SD)	18 - Franchised Bus (DD)	11 - Public Light Buses
	km/hr	0800-0900																
117	50	38	3.1%	33.8%	23.4%	0.6%	0.4%	0.7%	0.2%	1.2%	0.1%	13.7%	5.7%	7.8%	1.3%	0.2%	7.6%	0.0%
118	50	127	4.0%	43.6%	19.5%	1.2%	0.8%	1.4%	0.4%	2.2%	0.0%	4.7%	1.9%	3.4%	0.4%	0.1%	2.3%	14.1%
122	50	185	4.2%	46.4%	13.7%	1.5%	1.1%	1.7%	0.5%	2.8%	0.1%	10.2%	4.2%	3.5%	0.3%	0.0%	0.0%	9.7%
123	50	17	4.0%	44.4%	30.0%	0.3%	0.2%	0.3%	0.1%	0.5%	0.1%	13.6%	5.6%	0.6%	0.1%	0.0%	0.0%	0.0%
124	50	123	0.3%	3.8%	4.1%	0.1%	0.1%	0.1%	0.0%	0.1%	0.0%	1.9%	0.8%	0.1%	0.0%	0.2%	6.4%	82.1%
125	50	237	3.0%	32.4%	13.1%	1.7%	1.2%	2.0%	0.6%	3.2%	0.1%	5.2%	2.2%	4.3%	0.5%	0.0%	1.2%	29.2%
128	50	1652	4.8%	52.5%	21.7%	0.6%	0.4%	0.7%	0.2%	1.0%	0.1%	7.8%	3.2%	3.5%	0.4%	0.0%	0.0%	3.2%
129	50	1882	4.5%	49.1%	22.0%	1.2%	0.8%	1.4%	0.4%	2.2%	0.1%	9.6%	4.0%	4.2%	0.6%	0.0%	0.0%	0.0%
130	50	395	4.2%	46.5%	16.2%	0.8%	0.6%	1.0%	0.3%	1.6%	0.0%	3.8%	1.6%	0.6%	0.1%	0.1%	6.2%	16.2%
131	50	383	5.1%	55.6%	17.0%	1.9%	1.4%	2.3%	0.7%	3.6%	0.1%	5.9%	2.5%	3.9%	0.2%	0.0%	0.0%	0.0%
132	50	56	4.3%	47.5%	13.8%	1.6%	1.1%	1.9%	0.6%	3.0%	0.1%	9.2%	3.8%	5.8%	0.2%	0.0%	0.0%	7.1%
133	50	148	5.1%	55.7%	21.3%	0.9%	0.6%	1.0%	0.3%	1.6%	0.1%	7.3%	3.0%	2.5%	0.4%	0.0%	0.0%	0.0%
134	50	1218	3.8%	41.9%	21.0%	1.1%	0.8%	1.3%	0.4%	2.0%	0.1%	6.9%	2.9%	2.1%	0.2%	0.1%	5.3%	10.3%
135	50	2298	4.1%	45.6%	26.8%	1.4%	1.0%	1.7%	0.5%	2.7%	0.1%	6.7%	2.8%	2.7%	0.5%	0.1%	2.3%	1.0%
136	70	3790	4.2%	46.0%	18.0%	0.9%	0.6%	1.1%	0.3%	1.7%	0.1%	7.4%	3.1%	3.1%	0.3%	0.2%	7.6%	5.6%
137	70	3540	3.5%	38.3%	22.8%	1.1%	0.8%	1.3%	0.4%	2.1%	0.1%	8.3%	3.4%	4.6%	0.6%	0.2%	8.2%	4.3%
138	50	109	0.4%	4.9%	4.6%	0.1%	0.1%	0.1%	0.0%	0.1%	0.0%	2.1%	0.9%	0.3%	0.0%	0.2%	7.2%	79.0%
139	50	23	4.2%	45.6%	22.4%	2.1%	1.5%	2.5%	0.8%	3.9%	0.1%	10.1%	4.2%	2.6%	0.2%	0.0%	0.0%	0.0%
141	50	144	3.1%	33.5%	11.5%	0.6%	0.4%	0.7%	0.2%	1.1%	0.0%	3.3%	1.4%	2.6%	0.1%	0.0%	0.0%	41.7%
142	50	159	2.7%	29.1%	13.5%	1.2%	0.8%	1.4%	0.4%	2.2%	0.0%	3.9%	1.6%	2.9%	0.1%	0.0%	0.0%	40.2%
143	50	32	4.3%	47.7%	16.8%	2.0%	1.4%	2.4%	0.7%	3.7%	0.1%	9.8%	4.0%	7.0%	0.1%	0.0%	0.0%	0.0%
144	50	495	3.5%	37.9%	14.6%	0.8%	0.6%	0.9%	0.3%	1.5%	0.1%	8.5%	3.5%	3.7%	0.6%	0.1%	4.5%	19.0%
145	50	898	2.9%	32.3%	13.9%	1.2%	0.8%	1.4%	0.4%	2.2%	0.1%	10.9%	4.5%	4.6%	0.8%	0.3%	13.2%	10.4%
146	50	925	3.3%	35.8%	20.0%	0.8%	0.6%	1.0%	0.3%	1.5%	0.1%	9.2%	3.8%	4.5%	0.9%	0.3%	13.1%	4.8%
147	50	868	2.8%	30.3%	14.9%	1.1%	0.8%	1.3%	0.4%	2.1%	0.1%	10.4%	4.3%	3.9%	0.6%	0.4%	15.0%	11.7%
148	50	1023	3.2%	34.6%	17.9%	0.9%	0.7%	1.1%	0.3%	1.7%	0.1%	10.1%	4.2%	4.9%	0.9%	0.3%	12.5%	6.5%
149	50	517	3.6%	39.8%	21.3%	1.6%	1.1%	1.8%	0.6%	2.9%	0.1%	10.1%	4.2%	3.9%	0.1%	0.0%	0.0%	8.9%
150	50	626	3.9%	43.1%	19.1%	1.1%	0.8%	1.3%	0.4%	2.0%	0.1%	7.8%	3.2%	2.7%	0.3%	0.0%	0.0%	14.2%
151	50	97	4.4%	48.2%	28.8%	1.5%	1.0%	1.7%	0.5%	2.7%	0.1%	6.0%	2.5%	2.1%	0.5%	0.0%	0.0%	0.0%
152	50	137	4.2%	45.7%	20.9%	0.9%	0.7%	1.1%	0.3%	1.8%	0.1%	9.0%	3.7%	2.7%	0.1%	0.0%	0.0%	8.7%
153	50	17	2.4%	26.8%	28.7%	0.0%	0.0%	0.0%	0.0%	0.0%	0.1%	13.4%	5.6%	0.0%	0.0%	0.0%	0.0%	22.9%
154	50	103	1.1%	12.3%	4.8%	0.1%	0.1%	0.1%	0.0%	0.2%	0.0%	3.5%	1.4%	1.6%	0.0%	0.0%	0.0%	74.5%
155	50	300	3.1%	34.3%	14.8%	0.8%	0.6%	0.9%	0.3%	1.5%	0.1%	5.2%	2.2%	1.8%	0.1%	0.0%	0.0%	34.4%
156	50	433	4.0%	44.4%	20.5%	1.3%	0.9%	1.5%	0.5%	2.4%	0.1%	11.5%	4.8%	5.2%	1.1%	0.0%	0.0%	1.8%
157	50	325	4.2%	46.3%	20.7%	1.2%	0.9%	1.4%	0.4%	2.3%	0.1%	11.2%	4.7%	5.2%	1.4%	0.0%	0.0%	0.0%
158	50	623	3.4%	37.0%	17.9%	2.0%	1.4%	2.4%	0.7%	3.8%	0.1%	12.8%	5.3%	4.5%	0.0%	0.0%	1.9%	6.6%
159	70	2621	4.0%	44.0%	18.9%	1.0%	0.7%	1.2%	0.4%	1.9%	0.1%	7.2%	3.0%	3.5%	0.4%	0.2%	6.6%	7.0%
160	70	2710	3.6%	39.6%	23.0%	1.2%	0.8%	1.4%	0.4%	2.2%	0.1%	8.4%	3.5%	4.6%	0.5%	0.1%	6.2%	4.5%
162	50	346	4.6%	50.8%	20.6%	0.4%	0.3%	0.5%	0.2%	0.8%	0.1%	10.3%	4.3%	6.9%	0.3%	0.0%	0.0%	0.0%
163	50	170	2.5%	27.3%	21.7%	1.3%	0.9%	1.5%	0.5%	2.4%	0.2%	22.8%	9.4%	8.7%	0.6%	0.0%	0.0%	0.0%
164	50	426	5.0%	54.8%	22.6%	1.0%	0.7%	1.2%	0.4%	1.9%	0.1%	5.4%	2.3%	1.8%	0.1%	0.0%	0.0%	2.6%
165	50	60	2.6%	28.2%	24.3%	0.7%	0.5%	0.8%	0.3%	1.3%	0.2%	20.1%	8.3%	11.1%	1.5%	0.0%	0.0%	0.0%
166	50	102	4.2%	46.0%	18.8%	1.3%	0.9%	1.6%	0.5%	2.5%	0.1%	11.2%	4.6%	7.9%	0.3%	0.0%	0.0%	0.0%
167	50	140	3.1%	34.6%	20.9%	0.7%	0.5%	0.8%	0.3%	1.3%	0.2%	18.8%	7.8%	9.8%	1.3%	0.0%	0.0%	0.0%
168	50	636	3.5%	38.2%	16.0%	0.7%	0.5%	0.8%	0.3%	1.3%	0.1%	12.7%	5.3%	8.6%	0.4%	0.0%	1.8%	9.6%
170	50	333	3.5%	38.1%	23.2%	1.2%	0.9%	1.4%	0.5%	2.3%	0.1%	13.7%	5.7%	4.8%	0.1%	0.0%	0.0%	4.5%
171	50	507	3.6%	39.0%	15.5%	0.6%	0.4%	0.7%	0.2%	1.1%	0.1%	12.9%	5.3%	5.0%	0.5%	0.3%	12.3%	2.4%
172	50	35	4.5%	49.1%	17.3%	3.7%	2.6%	4.3%	1.3%	6.8%	0.1%	6.8%	2.8%	0.7%	0.0%	0.0%	0.0%	0.0%
173	50	316	3.9%	42.3%	20.2%	0.8%	0.6%	1.0%	0.3%	1.6%	0.2%	15.4%	6.4%	6.5%	0.9%	0.0%	0.0%	0.0%
174	50	898	3.5%	38.7%	21.3%	0.5%	0.4%	0.6%	0.2%	1.0%	0.1%	12.3%	5.1%	7.9%	0.3%	0.0%	1.3%	6.8%
175	50	527	2.9%	31.7%	12.7%	1.1%	0.8%	1.3%	0.4%	2.1%	0.1%	11.0%	4.6%	3.3%	0.2%	0.5%	21.5%	5.7%
176	50	988	3.4%	36.9%	21.2%	0.9%	0.6%	1.1%	0.3%	1.7%	0.1%	8.9%	3.7%	4.5%	1.0%	0.3%	12.3%	3.2%
179	50	534	4.7%	51.8%	22.4%	1.2%	0.9%	1.4%	0.4%	2.3%	0.1%	7.7%	3.2%	3.1%	0.7%	0.0%	0.0%	0.0%
180	50	518	5.2%	57.6%	19.1%	1.3%	0.9%	1.6%	0.5%	2.5%	0.1%	6.5%	2.7%	1.9%	0.2%	0.0%	0.0%	0.0%
181	50	295	2.2%	24.1%	11.9%	0.9%	0.6%	1.1%	0.3%	1.7%	0.1%	4.9%	2.0%	1.7%	0.2%	0.7%	31.4%	16.3%
182	50	818	3.7%	40.6%	12.6%	1.1%	0.8%	1.3%	0.4%	2.0%	0.1%	5.5%	2.3%	4.7%	0.2%	0.5%	20.7%	3.8%
183	50	937	3.2%	35.0%	20.0%	0.7%	0.5%	0.9%	0.3%	1.4%	0.1%	6.8%	2.8%	1.9%	0.1%	0.4%	18.9%	7.0%
184	50	342	0.8%	8.6%	3.1%	0.2%	0.1%	0.2%	0.1%	0.3%	0.0%	1.3%	0.5%	1.2%	0.1%	1.9%	79.2%	2.3%
185	70	2741	4.5%	49.9%	15.8%	2.4%	1.7%	2.8%	0.9%	4.5%	0.1%	6.5%	2.7%	3.4%	0.0%	0.1%	4.5%	0.0%
186	70	3737	5.2%	57.2%	12.5%	1.2%	0.8%	1.4%	0.4%	2.2%	0.1%	5.9%	2.5%	4.5%	0.0%	0.1%	5.9%	0.0%
187	50	217	2.3%	24.8%	8.2%	0.4%	0.3%	0.5%	0.2%	0.8%	0.0%	4.5%	1.9%	4.0%	0.2%	0.5%	22.5%	29.0%
188	50	579	3.5%	38.8%	28.2%	0.9%	0.6%	1.0%	0.3%	1.6%	0.0%	2.2%	0.9%	1.2%	0.1%	0.2%	9.4%	10.9%
189	70	4461	4.1%	45.0%	18.4%	1.3%	0.9%	1.5%	0.5%	2.4%	0.1%	10.4%	4.3%	5.9%	0.9%	0.1%	2.7%	1.6%
190	70	3532	5.2%	57.0%	15.4%	0.8%	0.6%	0.9%	0.3%	1.5%	0.1%	7.3%	3.0%	5.4%	0.6%	0.0%	0.4%	1.4%
191	70	4740	3.8%	41.8%	17.9%	1.2%	0.8%	1.4%	0.4%	2.2%	0.1%	10.6%	4.4%	5.7%	0.8%	0.1%	5.7%	2.9%
192	70	4845	5.0%	55.2%	18.0%	0.8%	0.6%	1.0%	0.3%	1.5%	0.1%	6.3%	2.6%	4.5%	0.4%	0.0%	2.1%	1.6%
193	70	1670	4.6%	50.0%	13.0%	1.9%	1.3%	2.2%	0.7%	3.5%	0.1%	9.4%	3.9%	7.1%	0.2%	0.0%	0.9%	1.2%
194	70	3899	3.7%	40.4%	26.8%	0.9%	0.6%	1.0%	0.3%	1.6%	0.1%	7.7%	3.2%	3.9%	0.4%	0.1%	3.4%	6.0%
195	50	51	0.8%	9.1%	9.7%	0.2%	0.1%	0.2%	0.1%	0.3%	0.0%	4.6%	1.9%	0.8%	0.0%	1.5%	62.8%	7.8%
196	50	516	4.1%	45.3%	27.0%	0.8%	0.6%	1.0%	0.3%	1.6%	0.1%	5.7%	2.4%	4.2%	0.1%	0.2%	6.8%	0.0%
197	50	147	3.0%	33.0%	32.1%	0.7%	0.5%	0.8%	0.3%	1.3%	0.0%	1.8%	0.8%	1.1%	0.0%	0.6%	23.9%	0.0%
198	50	111	2.2%	23.9%	15.9%	0.8%	0.6%	0.9%	0.3%	1.5%	0.0%	2.1%	0.9%	1.1%	0.0%	1.1%	45.1%	3.6%
199	70	1923	3.8%	41.3%	20.8%	1.3%	0.9%	1.5%	0.5%	2.4%	0.1%	11.0%	4.5%	6.4%	1.5%	0.1%	3.8%	0.0%
201	50	1452	4.2%	46.1%	21.2%	1.8%	1.3%	2.1%	0.6%	3.3%	0.1%	8.8%	3.6%	4.5%	0.3%	0.0%	0.5%	1.5%
202	50	2024	3.9%	43.3%	23.3%	1.9%	1.4%	2.3%	0.7%	3.6%	0.1%	8.1%	3.4%	4.9%	0.6%	0.0%	1.4%	1.1%
203	70	1327	3.9%	42.3%	17.9%	1.4%	1.0%	1.7%	0.5%	2.7%	0.1%	11.6%	4.8%	6.8%	1.4%	0.1%	3.8%	0.0%
204	70	2568	4.4%	48.8%	26.2%	0.7%	0.5%	0.9%	0.3%	1.4%	0.1%	7.6%	3.1%	4.1%	0.4%	0.0%	1.3%	0.2%
205	50	273	3.5%	38.9%	27.0%	1.0%	0.7%	1.2%	0.4%	1.9%	0.1%	6.5%	2.7%	3.4%	0.5%	0.2%	10.4%	1.5%
206	50	645	3.7%	40.9%	28.3%	0.8%	0.5%	0.9%	0.3%	1.4%	0.1%	8.2%	3.4%	5.3%	0.6%	0.1%	5.5%	0.0%
207	50	233	3.1%	34.1%	23.9%	1.2%	0.9%	1.4%	0.4%	2.3%	0.0%	2.8%	1.1%	1.6%	0.2%	0.4%	15.5%	11.1%
208	50	410	3.2%	35.6%	26.8%	0.8%	0.5%	0.9%	0.3%	1.4%	0.1%	6.3%	2.6%	3.5%	0.2%	0.2%	9.3%	8.3%
209	50	886	3.7%	40.4%	25.4%	2.5%	1.8%	2.9%	0.9%	4.7%	0.1%	7.3%	3.0%	3.4%	0.4%	0.0%	1.9%	1.6%
210	50	1558	3.7%	40.2%	29.0%	1.8%	1.3%	2.1%	0.7%	3.4%	0.1%	6.3%	2.6%	3.3%	0.5%	0.1%	3.0%	2.2%
211	70	2644	3.6%	39.6%	24.0%	1.8%	1.3%	2.1%	0.7%	3.3%	0.1%	11.5%	4.8%	4.6%	0.6%	0.0%	0.1%	1.8%
212	70	2162	4.7%	51.4%	24.5%	0.9%	0.6%	1.1%	0.3%	1.7%	0.1%	6.3%	2.6%	3.8%	0.2%	0.0%	0.1%	1.7%
213	50	543	3.2%	35.5%	21.5%	0.9%	0.6%	1.1%	0.3%	1.7%	0.1%	5.1%	2.1%	2.3%	0.3%	0.2%	8.3%	16.8%
214	70	689	3.6%	39.6%	16.7%	0.8%	0.5%	0.9%	0.3%	1.4%	0.1%	4.9%	2.0%	4.0%	0.2%	0.1%	5.0%	19.9%
215	50	309	4.1%	45.4%	29.8%	1.1%	0.8%	1.3%	0.4%	2.0%	0.1%	7.3%	3.0%	3.4%	0.2%	0.0%	1.3%	0.0%
216	50	289	3.4%	37.1%	30.7%	0.9%	0.6%	1.0%	0.3%	1.6%	0.1%	7.2%	3.0%	3.2%	0.1%	0.0%	2.0%	8.7%
217	50	1285	3.3%	36.7%	29.2%	1.0%	0.7%	1.1%	0.3%	1.8%	0.1%	6.4%	2.6%	2.6%	0.3%	0.1%	5.0%	8.7%
218	50	809	3.5%	38.4%	20.2%	0.8%	0.6%	1.0%	0.3%	1.5%	0.1%	5.8%	2.4%	3.7%	0.2%	0.1%	5.0%	16.4%
219	50	743	3.4%	37.6%	34.8%	1.0%	0.7%	1.2%	0.4%	1.8%	0.1%	7.3%	3.0%	2.8%	0.4%	0.1%	2.6%	2.8%
220	50	281	3.7%	40.7%	24.2%	1.1%	0.8%	1.3%	0.4%	2.0%	0.1%	8.2%	3.4%	4.2%	0.5%	0.0%	2.1%	7.5%
221	50	712	3.7%	40.1%	27.9%	1.6%	1.1%	1.9%	0.6%	2.9%	0.1%	6.1%	2.5%	2.8%	0.3%	0.1%	2.9%	5.3%
222	50	509	2.8%	30.9%	26.2%	3.1%	2.2%	3.7%	1.1%	5.8%	0.1%	8.7%	3.6%	3.4%	0.4%	0.0%	0.6%	7.3%
223	50	165	3.5%	38.8%	25.4%	1.2%	0.9%	1.4%	0.4%	2.3%	0.1%	13.2%	5.5%	3.9%	0.4%	0.0%	0.0%	3.0%
226	50	211	3.5%	38.3%	23.4%	0.3%	0.2%	0.4%	0.1%	0.6%	0.1%	5.7%	2.4%	1.6%	0.0%	0.3%	13.9%	9.0%
227	50	1275	4.7%	51.4%	28.0%	0.4%	0.3%	0.5%	0.2%	0.8%	0.1%	5.8%	2.4%	1.9%	0.1%	0.1%	2.6%	0.9%
228	50	15	3.0%	32.8%	33.8%	0.7%	0.5%	0.8%	0.2%	1.2%	0.2%	16.5%	6.9%	3.5%	0.0%	0.0%	0.0%	0.0%
229	50	140	4.2%	45.6%	35.0%	0.4%	0.3%	0.4%	0.1%	0.7%	0.1%	7.6%	3.1%	2.5%	0.1%	0.0%	0.0%	0.0%
230	50	236	2.9%	31.7%	24.8%	0.8%	0.6%	1.0%	0.3%	1.5%	0.1%	10.0%	4.1%	3.4%	0.5%	0.1%	4.1%	14.0%
231	50	717	3.8%	41.4%	26.3%	0.8%	0.5%	0.9%	0.3%	1.4%	0.1%	12.0%	5.0%	3.1%	0.2%	0.0%	1.8%	2.5%
232	50	58	4.2%	46.4%	26.1%	0.9%	0.6%	1.0%	0.3%	1.6%	0.1%	11.1%	4.6%	2.8%	0.3%	0.0%	0.0%	0.0%
235	50	956	3.6%	39.7%	27.0%	0.9%	0.7%	1.1%	0.3%	1.8%	0.1%	9.3%	3.8%	3.0%	0.2%	0.1%	2.2%	6.2%
236	50	619	4.9%	53.9%	24.2%	0.8%	0.6%	0.9%	0.3%	1.5%	0.1%	6.5%	2.7%	2.5%	0.1%	0.0%	0.0%	1.1%

Traffic Flows and Breakdown by 16 Vehicle Classes (Year 2036)

Link No.	Speed Limit	Total Vehicle	19 - Motorcycles (MC)	01 - Private Cars (PC)	03 - Taxi	14 - Non-franchised Bus <=6.4t	15 - Non-franchised Bus 6.4-15t	16 - Non-franchised Bus >15t	12 - Private Light Bus <=3.5t	13 - Private Light Bus >3.5t	04 - Light Goods Vehicles <=2.5t	05 - Lt Goods Vehicles 2.5-3.5t	06 - Light Goods Vehicles >3.5t	07 - Heavy Goods Vehicles <=15t	08 - Heavy Goods Vehicles >15t	17 - Franchised Bus (SD)	18 - Franchised Bus (DD)	11 - Public Light Buses
	km/hr	0800-0900																
237	50	359	4.0%	44.0%	26.3%	0.6%	0.4%	0.7%	0.2%	1.0%	0.1%	12.6%	5.2%	4.7%	0.2%	0.0%	0.0%	0.0%
238	50	140	3.2%	35.6%	24.4%	1.2%	0.8%	1.4%	0.4%	2.2%	0.2%	15.8%	6.5%	6.9%	1.4%	0.0%	0.0%	0.0%
239	70	2756	3.3%	36.6%	17.9%	1.2%	0.9%	1.4%	0.4%	2.2%	0.1%	10.7%	4.4%	4.8%	0.6%	0.2%	8.3%	6.9%
240	70	2746	4.2%	45.6%	14.6%	0.7%	0.5%	0.8%	0.3%	1.3%	0.1%	7.1%	3.0%	3.9%	0.3%	0.3%	12.2%	5.1%
241	50	377	2.9%	31.4%	20.8%	0.3%	0.2%	0.3%	0.1%	0.5%	0.1%	5.5%	2.3%	1.7%	0.1%	0.3%	13.2%	20.4%
242	50	542	2.6%	28.0%	23.1%	0.4%	0.3%	0.5%	0.2%	0.8%	0.1%	5.5%	2.3%	3.9%	0.0%	0.2%	9.2%	22.9%
243	50	190	4.0%	44.4%	35.5%	1.2%	0.9%	1.4%	0.4%	2.3%	0.0%	4.8%	2.0%	2.9%	0.2%	0.0%	0.0%	0.0%
244	50	79	4.7%	51.6%	32.6%	1.0%	0.7%	1.2%	0.4%	1.9%	0.0%	3.0%	1.2%	1.5%	0.0%	0.0%	0.0%	0.0%
245	50	785	2.8%	30.6%	22.2%	0.4%	0.3%	0.5%	0.1%	0.7%	0.1%	5.6%	2.3%	3.7%	0.1%	0.2%	8.1%	22.4%
246	50	566	3.1%	33.6%	23.9%	0.5%	0.3%	0.6%	0.2%	0.9%	0.1%	5.8%	2.4%	1.8%	0.0%	0.3%	11.2%	15.2%
247	50	106	2.7%	29.7%	33.1%	0.3%	0.2%	0.3%	0.1%	0.5%	0.1%	7.1%	2.9%	1.5%	0.0%	0.3%	12.8%	8.5%
248	50	281	4.2%	46.5%	24.2%	1.0%	0.7%	1.1%	0.3%	1.8%	0.1%	6.1%	2.5%	3.2%	0.2%	0.1%	4.9%	3.2%
249	50	645	3.7%	40.4%	27.7%	1.6%	1.1%	1.9%	0.6%	3.0%	0.1%	9.2%	3.8%	3.1%	0.2%	0.1%	2.1%	1.4%
250	50	1269	3.8%	42.2%	28.8%	1.1%	0.8%	1.3%	0.4%	2.0%	0.1%	9.2%	3.8%	3.7%	0.3%	0.0%	1.1%	1.3%
253	50	966	3.7%	40.4%	35.2%	1.1%	0.8%	1.3%	0.4%	2.0%	0.1%	7.4%	3.1%	3.2%	0.1%	0.0%	0.6%	0.8%
254	50	463	4.1%	45.1%	32.9%	0.9%	0.6%	1.0%	0.3%	1.6%	0.1%	6.5%	2.7%	3.6%	0.2%	0.0%	0.4%	0.0%
255	50	329	3.8%	41.4%	31.0%	1.2%	0.8%	1.4%	0.4%	2.2%	0.1%	9.2%	3.8%	4.6%	0.2%	0.0%	0.0%	0.0%
256	50	347	3.6%	39.3%	34.3%	0.9%	0.6%	1.0%	0.3%	1.6%	0.1%	9.3%	3.8%	4.9%	0.2%	0.0%	0.0%	0.0%
257	50	1393	3.7%	40.5%	31.6%	1.2%	0.9%	1.5%	0.5%	2.3%	0.1%	8.9%	3.7%	3.1%	0.2%	0.0%	2.0%	0.0%
258	50	2658	4.5%	49.6%	25.6%	0.6%	0.4%	0.7%	0.2%	1.1%	0.1%	8.7%	3.6%	4.7%	0.2%	0.0%	0.0%	0.0%
259	50	483	4.2%	46.0%	25.6%	0.6%	0.4%	0.6%	0.2%	1.0%	0.1%	11.3%	4.7%	4.8%	0.4%	0.0%	0.0%	0.0%
260	50	731	2.7%	29.8%	24.8%	0.8%	0.6%	1.0%	0.3%	1.5%	0.1%	5.2%	2.2%	3.2%	0.2%	0.3%	10.8%	16.7%
261	50	571	3.1%	33.7%	15.1%	0.9%	0.6%	1.0%	0.3%	1.6%	0.1%	5.0%	2.1%	2.9%	0.2%	0.1%	4.1%	29.4%
262	50	298	3.8%	41.4%	31.3%	1.3%	0.9%	1.5%	0.5%	2.3%	0.1%	8.7%	3.6%	4.6%	0.2%	0.0%	0.0%	0.0%
263	50	392	3.5%	38.5%	32.2%	1.0%	0.7%	1.1%	0.4%	1.8%	0.1%	10.6%	4.4%	5.5%	0.2%	0.0%	0.0%	0.0%
264	50	1494	3.8%	41.4%	31.8%	1.2%	0.8%	1.4%	0.4%	2.2%	0.1%	8.4%	3.5%	3.0%	0.2%	0.0%	1.8%	0.0%
265	50	1755	4.4%	48.6%	25.6%	0.7%	0.5%	0.8%	0.2%	1.2%	0.1%	8.9%	3.7%	5.1%	0.2%	0.0%	0.0%	0.0%
266	50	474	4.2%	46.4%	27.5%	0.6%	0.4%	0.7%	0.2%	1.2%	0.1%	10.7%	4.4%	3.3%	0.2%	0.0%	0.0%	0.0%
267	50	1199	3.5%	38.4%	25.6%	1.3%	0.9%	1.5%	0.5%	2.4%	0.1%	13.6%	5.6%	4.3%	0.3%	0.0%	0.0%	1.9%
268	50	500	3.1%	34.5%	28.2%	1.2%	0.8%	1.4%	0.4%	2.1%	0.2%	14.8%	6.1%	6.2%	0.3%	0.0%	0.0%	0.6%
269	50	1039	4.2%	45.6%	30.3%	0.6%	0.4%	0.7%	0.2%	1.0%	0.1%	9.3%	3.9%	3.3%	0.3%	0.0%	0.0%	0.3%
270	50	429	3.6%	39.7%	30.5%	0.9%	0.6%	1.0%	0.3%	1.7%	0.1%	11.5%	4.8%	4.1%	0.4%	0.0%	0.0%	0.7%
271	50	819	4.2%	46.4%	28.7%	0.8%	0.5%	0.9%	0.3%	1.4%	0.1%	9.2%	3.8%	3.3%	0.3%	0.0%	0.0%	0.0%
272	50	490	3.4%	36.9%	24.1%	0.8%	0.6%	1.0%	0.3%	1.5%	0.2%	15.5%	6.4%	4.9%	0.4%	0.0%	0.0%	4.1%
273	50	1296	3.3%	36.7%	27.1%	1.1%	0.8%	1.3%	0.4%	2.0%	0.1%	10.3%	4.2%	3.0%	0.2%	0.2%	8.4%	0.7%
274	50	1090	3.3%	35.9%	28.8%	0.9%	0.7%	1.1%	0.3%	1.7%	0.1%	9.4%	3.9%	2.6%	0.1%	0.2%	10.0%	0.8%
275	50	1032	3.6%	39.7%	25.1%	1.1%	0.8%	1.3%	0.4%	2.1%	0.1%	9.0%	3.7%	4.3%	0.2%	0.2%	7.5%	0.9%
276	50	876	3.5%	38.8%	16.6%	2.0%	1.4%	2.4%	0.7%	3.7%	0.1%	11.1%	4.6%	7.8%	0.1%	0.1%	6.2%	0.7%
277	50	389	4.0%	44.4%	23.8%	1.3%	0.9%	1.5%	0.5%	2.4%	0.1%	11.4%	4.7%	4.4%	0.4%	0.0%	0.0%	0.0%
278	50	431	4.5%	49.0%	17.1%	0.8%	0.5%	0.9%	0.3%	1.4%	0.1%	13.5%	5.6%	6.0%	0.4%	0.0%	0.0%	0.0%
279	50	734	3.2%	35.0%	25.7%	1.1%	0.8%	1.3%	0.4%	2.1%	0.2%	15.4%	6.4%	5.3%	0.4%	0.0%	0.0%	2.7%
280	50	579	3.3%	35.9%	19.9%	1.0%	0.7%	1.2%	0.4%	1.9%	0.1%	11.8%	4.9%	4.4%	0.5%	0.3%	12.6%	1.0%
281	50	1391	3.7%	40.9%	20.9%	0.9%	0.6%	1.0%	0.3%	1.6%	0.1%	13.6%	5.6%	8.3%	0.9%	0.0%	0.6%	0.9%
282	50	1119	5.0%	54.6%	11.7%	0.5%	0.4%	0.6%	0.2%	1.0%	0.1%	7.8%	3.2%	13.0%	0.2%	0.0%	1.0%	0.7%
283	50	808	3.5%	38.1%	15.5%	2.5%	1.8%	3.0%	0.9%	4.7%	0.2%	16.8%	7.0%	4.9%	0.1%	0.0%	1.2%	0.0%
284	50	405	4.1%	45.2%	30.9%	0.9%	0.6%	1.0%	0.3%	1.6%	0.1%	7.5%	3.1%	4.5%	0.1%	0.0%	0.0%	0.0%
285	50	1736	3.5%	38.8%	19.7%	1.1%	0.7%	1.2%	0.4%	2.0%	0.2%	14.6%	6.1%	9.1%	0.8%	0.0%	1.3%	0.5%
286	50	1362	4.2%	46.4%	12.4%	0.9%	0.6%	1.0%	0.3%	1.6%	0.1%	8.8%	3.6%	18.0%	0.2%	0.0%	1.2%	0.6%
287	50	680	4.1%	45.3%	27.0%	0.6%	0.4%	0.7%	0.2%	1.2%	0.1%	7.4%	3.1%	4.3%	0.5%	0.0%	0.6%	4.4%
288	50	569	4.3%	47.4%	23.7%	1.0%	0.7%	1.2%	0.4%	1.8%	0.1%	6.6%	2.7%	3.6%	0.4%	0.0%	0.9%	5.3%
289	50	1082	3.7%	40.2%	17.9%	1.0%	0.7%	1.2%	0.4%	1.8%	0.1%	10.8%	4.5%	4.6%	0.7%	0.2%	8.9%	3.3%
290	50	2605	3.3%	36.5%	21.5%	2.2%	1.6%	2.6%	0.8%	4.1%	0.1%	8.3%	3.4%	2.5%	0.2%	0.1%	5.7%	7.1%
291	50	1328	3.3%	36.2%	9.3%	1.9%	1.4%	2.3%	0.7%	3.6%	0.1%	8.4%	3.5%	4.9%	0.2%	0.4%	14.8%	9.2%
292	70	3878	4.1%	45.2%	18.3%	1.5%	1.0%	1.7%	0.5%	2.7%	0.1%	9.1%	3.8%	5.3%	0.5%	0.1%	2.6%	3.4%
293	70	3015	4.9%	54.0%	10.7%	1.8%	1.3%	2.1%	0.7%	3.4%	0.1%	7.1%	2.9%	2.1%	0.2%	0.1%	2.9%	5.8%
294	50	3587	3.3%	36.6%	21.6%	1.2%	0.9%	1.5%	0.5%	2.3%	0.1%	9.2%	3.8%	3.9%	0.4%	0.2%	7.6%	6.9%
295	50	2489	3.5%	38.5%	12.7%	1.2%	0.8%	1.4%	0.4%	2.2%	0.1%	8.6%	3.6%	4.6%	0.4%	0.3%	11.1%	10.6%
296	50	285	2.9%	31.4%	21.4%	0.9%	0.7%	1.1%	0.3%	1.7%	0.1%	7.0%	2.9%	2.2%	0.1%	0.0%	0.0%	27.3%
297	50	156	1.9%	20.3%	14.9%	0.2%	0.1%	0.2%	0.1%	0.4%	0.1%	5.1%	2.1%	2.0%	0.1%	0.0%	0.0%	52.4%
299	50	1494	3.8%	41.8%	20.4%	0.9%	0.6%	1.0%	0.3%	1.6%	0.1%	12.4%	5.1%	9.6%	0.8%	0.0%	0.0%	1.5%
300	70	3181	5.2%	56.7%	7.6%	3.2%	2.3%	3.8%	1.2%	6.0%	0.1%	6.4%	2.6%	1.9%	0.0%	0.1%	2.1%	0.9%
301	70	3407	4.3%	47.6%	7.3%	3.2%	2.3%	3.8%	1.2%	6.0%	0.1%	9.1%	3.8%	5.3%	0.0%	0.1%	5.2%	0.6%
302	70	2176	4.9%	53.6%	7.9%	3.8%	2.7%	4.5%	1.4%	7.1%	0.1%	7.3%	3.0%	1.6%	0.0%	0.0%	0.9%	1.3%
303	70	2197	4.5%	48.9%	9.2%	3.0%	2.1%	3.5%	1.1%	5.6%	0.1%	11.8%	4.9%	4.2%	0.1%	0.0%	0.2%	0.9%
304	50	1622	3.2%	34.7%	27.7%	0.6%	0.4%	0.7%	0.2%	1.1%	0.1%	6.3%	2.6%	3.0%	0.3%	0.2%	9.2%	9.7%
305	50	1622	3.6%	39.7%	17.8%	1.0%	0.7%	1.2%	0.4%	1.9%	0.1%	5.4%	2.3%	3.2%	0.2%	0.4%	15.8%	6.3%
306	50	1280	4.0%	43.9%	20.7%	1.0%	0.7%	1.2%	0.4%	1.9%	0.1%	6.4%	2.7%	1.8%	0.1%	0.1%	5.0%	9.8%
307	50	1731	4.1%	45.3%	24.4%	1.5%	1.1%	1.8%	0.6%	2.8%	0.1%	7.1%	3.0%	3.2%	0.6%	0.1%	3.0%	1.3%
308	50	94	3.8%	42.1%	21.2%	0.9%	0.6%	1.1%	0.3%	1.7%	0.0%	4.6%	1.9%	3.2%	0.5%	0.1%	3.1%	14.8%
309	50	147	4.6%	50.2%	31.3%	1.2%	0.9%	1.5%	0.5%	2.3%	0.0%	3.3%	1.4%	2.7%	0.2%	0.0%	0.0%	0.0%
310	70	2089	4.6%	50.4%	20.3%	1.1%	0.8%	1.3%	0.4%	2.1%	0.1%	7.3%	3.0%	5.5%	0.5%	0.0%	0.0%	2.7%
311	70	2352	4.2%	46.3%	20.9%	1.1%	0.8%	1.3%	0.4%	2.0%	0.1%	9.1%	3.8%	3.8%	0.5%	0.0%	0.0%	5.8%
312	50	1225	4.3%	46.7%	9.5%	0.8%	0.5%	0.9%	0.3%	1.4%	0.1%	9.1%	3.8%	20.6%	0.2%	0.0%	0.0%	1.9%
313	50	350	5.5%	59.9%	19.8%	1.2%	0.8%	1.4%	0.4%	2.2%	0.0%	4.6%	1.9%	2.0%	0.2%	0.0%	0.0%	0.0%
314	50	260	5.2%	56.6%	23.6%	0.9%	0.6%	1.0%	0.3%	1.6%	0.1%	5.3%	2.2%	2.5%	0.1%	0.0%	0.0%	0.0%
315	50	149	5.1%	56.4%	23.5%	0.9%	0.6%	1.0%	0.3%	1.6%	0.1%	5.5%	2.3%	2.6%	0.1%	0.0%	0.0%	0.0%
316	50	183	5.4%	59.7%	19.7%	1.2%	0.8%	1.4%	0.4%	2.2%	0.0%	4.8%	2.0%	2.1%	0.2%	0.0%	0.0%	0.0%
317	50	196	5.3%	58.6%	20.1%	1.3%	0.9%	1.5%	0.5%	2.4%	0.1%	5.5%	2.3%	1.5%	0.2%	0.0%	0.0%	0.0%
318	50	172	5.0%	55.4%	25.4%	0.7%	0.5%	0.8%	0.2%	1.3%	0.1%	6.3%	2.6%	1.7%	0.1%	0.0%	0.0%	0.0%
319	50	387	4.8%	52.3%	24.9%	1.2%	0.8%	1.4%	0.4%	2.1%	0.1%	6.0%	2.5%	2.1%	0.1%	0.0%	1.3%	0.0%
320	50	204	4.0%	43.5%	27.4%	0.8%	0.6%	0.9%	0.3%	1.5%	0.1%	7.3%	3.0%	2.4%	0.3%	0.1%	5.7%	2.0%
321	50	525	4.9%	54.1%	17.6%	0.6%	0.5%	0.8%	0.2%	1.2%	0.1%	10.2%	4.2%	3.1%	0.3%	0.1%	2.2%	0.0%
322	50	43	4.8%	52.4%	25.2%	1.1%	0.8%	1.2%	0.4%	2.0%	0.1%	5.6%	2.3%	3.8%	0.3%	0.0%	0.0%	0.0%
323	50	104	5.1%	55.6%	24.8%	1.0%	0.7%	1.2%	0.4%	1.8%	0.1%	5.3%	2.2%	1.7%	0.2%	0.0%	0.0%	0.0%
324	50	316	4.1%	45.1%	25.2%	0.8%	0.6%	1.0%	0.3%	1.5%	0.1%	7.2%	3.0%	3.9%	0.6%	0.1%	5.2%	1.3%
325	50	583	4.3%	46.8%	28.1%	1.1%	0.8%	1.3%	0.4%	2.0%	0.1%	5.7%	2.4%	4.3%	0.2%	0.0%	2.0%	0.7%
326	50	119	4.3%	47.5%	18.1%	1.7%	1.2%	2.0%	0.6%	3.2%	0.1%	8.6%	3.6%	8.7%	0.4%	0.0%	0.0%	0.0%
327	50	401	4.5%	49.2%	21.8%	0.9%	0.6%	1.0%	0.3%	1.6%	0.1%	6.5%	2.7%	5.2%	0.3%	0.1%	4.4%	1.0%
328	50	283	4.0%	44.4%	21.5%	1.7%	1.2%	2.0%	0.6%	3.1%	0.1%	6.6%	2.7%	5.8%	0.4%	0.1%	5.9%	0.0%
329	50	237	4.2%	46.5%	34.8%	1.0%	0.7%	1.2%	0.4%	1.9%	0.0%	4.4%	1.8%	2.9%	0.1%	0.0%	0.0%	0.0%
330	50	108	4.7%	51.7%	21.6%	2.8%	2.0%	3.3%	1.0%	5.2%	0.0%	3.5%	1.4%	2.7%	0.1%	0.0%	0.0%	0.0%
331	50	230	5.4%	59.7%	20.8%	1.4%	1.0%	1.7%	0.5%	2.7%	0.0%	3.1%	1.3%	2.3%	0.1%	0.0%	0.0%	0.0%
332	50	74	4.7%	51.4%	21.0%	2.9%	2.0%	3.4%	1.1%	5.4%	0.0%	3.7%	1.5%	2.9%	0.1%	0.0%	0.0%	0.0%
333	50	199	5.4%	59.7%	20.6%	1.5%	1.0%	1.7%	0.5%	2.7%	0.0%	3.1%	1.3%	2.3%	0.1%	0.0%	0.0%	0.0%
334	50	76	5.2%	57.2%	20.9%	1.6%	1.1%	1.8%	0.6%	2.9%	0.0%	3.1%	1.3%	4.1%	0.1%	0.0%	0.0%	0.0%
335	50	197	5.6%	61.5%	20.2%	1.2%	0.8%	1.4%	0.4%	2.2%	0.0%	2.4%	1.0%	3.3%	0.1%	0.0%	0.0%	0.0%
336	50	1140	3.7%	40.6%	43.3%	0.8%	0.6%	0.9%	0.3%	1.5%	0.0%	3.7%	1.5%	3.0%	0.1%	0.0%	0.0%	0.0%
337	50	1138	3.5%	38.6%	43.1%	1.4%	1.0%	1.6%	0.5%	2.6%	0.0%	4.0%	1.7%	1.8%	0.1%	0.0%	0.0%	0.0%
338	50	1079	3.6%	39.5%	44.4%	0.8%	0.6%	1.0%	0.3%	1.6%	0.0%	3.4%	1.4%	3.1%	0.1%	0.0%	0.0%	0.0%
339	50	1103	3.5%	38.1%	44.1%	1.3%	0.9%	1.6%	0.5%	2.5%	0.0%	3.9%	1.6%	1.9%	0.1%	0.0%	0.0%	0.0%
340	50	605	3.9%	43.3%	36.8%	1.4%	1.0%	1.6%	0.5%	2.6%	0.0%	3.7%	1.5%	3.4%	0.1%	0.0%	0.0%	0.0%
341	50	571	3.9%	42.5%	38.8%	1.0%	0.7%	1.2%	0.4%	1.9%	0.0%	4.7%	1.9%	2.9%	0.2%	0.0%	0.0%	0.0%
342	80	4079	5.4%	59.2%	12.7%	0.9%	0.7%	1.1%	0.3%	1.7%	0.1%	8.9%	3.7%	4.8%	0.4%	0.0%	0.0%	0.0%
343	80	4372	5.2%	57.4%	16.0%	1.6%	1.2%	1.9%	0.6%	3.1%	0.1%	5.1%	2.1%	4.9%	0.8%	0.0%	0.0%	0.0%
346	70	89	4.1%	44.7%	21.3%	3.4%	2.4%	4.0%	1.2%	6.3%	0.1%	5.3%	2.2%	4.8%	0.3%	0.0%	0.0%	0.0%

Traffic Flows and Breakdown by 16 Vehicle Classes (Year 2036)

Link No.	Speed Limit	Total Vehicle	19 - Motorcycles (MC)	01 - Private Cars (PC)	03 - Taxi	14 - Non-franchised Bus <=6.4t	15 - Non-franchised Bus 6.4-15t	16 - Non-franchised Bus >15t	12 - Private Light Bus <=3.5t	13 - Private Light Bus >3.5t	04 - Light Goods Vehicles <=2.5t	05 - Lt Goods Vehicles 2.5-3.5t	06 - Light Goods Vehicles >3.5t	07 - Heavy Goods Vehicles <=15t	08 - Heavy Goods Vehicles >15t	17 - Franchised Bus (SD)	18 - Franchised Bus (DD)	11 - Public Light Buses
	km/hr	0800-0900																
349	70	1366	5.9%	64.5%	6.8%	0.8%	0.6%	0.9%	0.3%	1.5%	0.1%	9.7%	4.0%	4.5%	0.4%	0.0%	0.0%	0.0%
350	50	1279	3.2%	35.6%	48.6%	1.4%	1.0%	1.7%	0.5%	2.7%	0.0%	2.7%	1.1%	1.3%	0.1%	0.0%	0.0%	0.0%
351	50	1343	3.5%	38.7%	47.5%	0.8%	0.6%	1.0%	0.3%	1.6%	0.0%	2.7%	1.1%	2.2%	0.1%	0.0%	0.0%	0.0%
364	50	348	3.9%	43.0%	32.9%	1.8%	1.3%	2.1%	0.7%	3.4%	0.1%	6.1%	2.5%	2.1%	0.0%	0.0%	0.0%	0.0%
365	50	649	3.8%	41.4%	41.2%	1.2%	0.8%	1.4%	0.4%	2.2%	0.0%	4.2%	1.7%	1.6%	0.0%	0.0%	0.0%	0.0%
368	50	1224	4.8%	52.4%	13.5%	1.3%	0.9%	1.5%	0.5%	2.3%	0.1%	5.9%	2.5%	3.2%	2.7%	0.1%	5.3%	3.1%
369	50	155	4.6%	51.0%	21.3%	1.2%	0.8%	1.4%	0.4%	2.2%	0.1%	6.8%	2.8%	2.0%	0.3%	0.0%	0.0%	5.2%
370	50	58	4.6%	50.0%	9.7%	0.7%	0.5%	0.9%	0.3%	1.3%	0.1%	7.3%	3.0%	4.8%	1.2%	0.4%	15.2%	0.0%
371	70	1314	3.5%	38.0%	22.6%	1.3%	0.9%	1.5%	0.5%	2.4%	0.1%	11.3%	4.7%	7.1%	2.0%	0.1%	4.1%	0.0%
372	70	2967	4.2%	46.3%	28.1%	1.1%	0.8%	1.3%	0.4%	2.1%	0.1%	7.2%	3.0%	3.5%	0.8%	0.0%	1.2%	0.0%
373	50	233	4.2%	46.6%	18.8%	1.1%	0.8%	1.3%	0.4%	2.1%	0.2%	14.6%	6.0%	3.6%	0.2%	0.0%	0.0%	0.0%
374	50	38	4.1%	44.5%	23.3%	1.1%	0.8%	1.3%	0.4%	2.0%	0.1%	12.0%	5.0%	4.8%	0.7%	0.0%	0.0%	0.0%
375	50	95	3.9%	42.4%	23.8%	0.5%	0.4%	0.6%	0.2%	1.0%	0.1%	5.6%	2.3%	3.3%	0.2%	0.0%	0.0%	15.9%
376	50	577	4.1%	44.8%	22.3%	1.0%	0.7%	1.2%	0.4%	1.9%	0.1%	11.5%	4.8%	6.5%	0.6%	0.0%	0.0%	0.0%
377	50	182	4.2%	46.1%	26.4%	1.5%	1.1%	1.8%	0.6%	2.8%	0.1%	8.7%	3.6%	2.7%	0.6%	0.0%	0.0%	0.0%
378	50	488	4.8%	53.0%	17.0%	0.9%	0.6%	1.0%	0.3%	1.6%	0.1%	10.4%	4.3%	4.4%	0.3%	0.0%	0.0%	1.2%
380	50	209	4.1%	45.1%	26.3%	1.4%	1.0%	1.7%	0.5%	2.7%	0.1%	9.3%	3.9%	3.3%	0.7%	0.0%	0.0%	0.0%
381	50	323	3.7%	40.4%	14.1%	0.8%	0.6%	0.9%	0.3%	1.5%	0.1%	5.7%	2.4%	2.9%	0.4%	0.5%	22.7%	3.1%
382	50	296	3.3%	36.0%	21.1%	0.6%	0.4%	0.7%	0.2%	1.2%	0.0%	4.6%	1.9%	2.5%	0.3%	0.5%	23.1%	3.4%
383	50	3089	4.2%	46.5%	18.8%	1.1%	0.7%	1.2%	0.4%	2.0%	0.1%	6.8%	2.8%	4.4%	0.5%	0.2%	7.7%	2.6%
384	50	1696	3.1%	33.8%	20.5%	0.7%	0.5%	0.8%	0.3%	1.3%	0.1%	9.4%	3.9%	5.7%	0.9%	0.3%	13.7%	5.1%
385	50	2563	4.3%	46.9%	24.7%	1.3%	0.9%	1.5%	0.5%	2.5%	0.1%	8.4%	3.5%	4.5%	0.7%	0.0%	0.0%	0.3%
386	50	2704	4.3%	47.1%	24.7%	1.3%	0.9%	1.5%	0.5%	2.4%	0.1%	8.3%	3.4%	4.5%	0.6%	0.0%	0.0%	0.3%
388	50	384	4.5%	48.9%	21.4%	1.5%	1.0%	1.7%	0.5%	2.7%	0.1%	9.3%	3.8%	3.7%	0.9%	0.0%	0.0%	0.0%
389	50	1547	4.3%	47.6%	28.6%	0.9%	0.6%	1.1%	0.3%	1.7%	0.1%	7.0%	2.9%	4.0%	0.3%	0.0%	0.0%	0.5%
390	50	535	5.1%	56.4%	18.1%	1.4%	1.0%	1.7%	0.5%	2.7%	0.1%	6.4%	2.7%	2.2%	0.2%	0.0%	0.0%	1.5%
391	50	2302	4.3%	47.5%	25.6%	1.1%	0.8%	1.3%	0.4%	2.1%	0.1%	8.3%	3.4%	4.3%	0.4%	0.0%	0.0%	0.3%
394	50	292	3.7%	40.3%	18.0%	0.9%	0.7%	1.1%	0.3%	1.7%	0.2%	15.8%	6.5%	8.6%	2.1%	0.0%	0.0%	0.0%
395	50	262	4.0%	44.1%	20.5%	1.1%	0.8%	1.3%	0.4%	2.0%	0.1%	13.3%	5.5%	5.8%	1.0%	0.0%	0.0%	0.0%
397	50	372	4.0%	44.4%	17.8%	1.6%	1.1%	1.9%	0.6%	2.9%	0.1%	12.1%	5.0%	6.6%	1.8%	0.0%	0.0%	0.0%
398	50	156	4.7%	51.6%	15.8%	1.3%	0.9%	1.5%	0.5%	2.4%	0.1%	12.4%	5.1%	3.2%	0.6%	0.0%	0.0%	0.0%
399	50	832	3.1%	34.2%	22.2%	0.8%	0.6%	1.0%	0.3%	1.6%	0.1%	8.2%	3.4%	4.7%	1.1%	0.3%	14.6%	3.8%
403	50	456	4.3%	47.6%	27.8%	0.9%	0.6%	1.0%	0.3%	1.6%	0.1%	9.0%	3.7%	3.0%	0.0%	0.0%	0.0%	0.0%
405	50	850	4.8%	52.9%	20.6%	1.4%	1.0%	1.6%	0.5%	2.5%	0.1%	7.3%	3.0%	2.2%	0.4%	0.0%	1.4%	0.5%
406	50	357	4.2%	45.6%	35.3%	1.2%	0.8%	1.4%	0.4%	2.2%	0.0%	4.2%	1.7%	2.8%	0.0%	0.0%	0.0%	0.0%
407	50	139	1.9%	21.1%	11.7%	0.4%	0.3%	0.5%	0.2%	0.8%	0.3%	29.8%	12.3%	9.8%	0.1%	0.0%	0.0%	10.8%
408	50	334	4.2%	45.8%	24.1%	0.8%	0.6%	1.0%	0.3%	1.6%	0.1%	7.6%	3.2%	3.9%	0.6%	0.1%	5.0%	1.2%
409	50	661	4.4%	48.1%	27.2%	1.1%	0.8%	1.3%	0.4%	2.0%	0.1%	5.9%	2.4%	3.9%	0.2%	0.0%	1.8%	0.6%
412	70	795	3.0%	32.9%	28.6%	3.5%	2.5%	4.1%	1.3%	6.5%	0.1%	8.9%	3.7%	4.9%	0.1%	0.0%	0.0%	0.0%
413	70	101	2.0%	21.5%	26.4%	6.5%	4.6%	7.6%	2.4%	12.1%	0.1%	9.3%	3.8%	3.4%	0.4%	0.0%	0.0%	0.0%
414	70	1569	4.7%	51.8%	12.2%	1.6%	1.1%	1.8%	0.6%	2.9%	0.1%	9.5%	3.9%	7.4%	0.1%	0.0%	1.0%	1.3%
415	70	694	3.1%	34.6%	28.9%	3.1%	2.2%	3.6%	1.1%	5.7%	0.1%	8.9%	3.7%	5.1%	0.0%	0.0%	0.0%	0.0%
416	70	649	3.6%	39.8%	31.6%	1.1%	0.8%	1.3%	0.4%	2.1%	0.1%	8.4%	3.5%	7.2%	0.1%	0.0%	0.0%	0.0%
417	50	711	3.0%	32.7%	22.3%	1.3%	0.9%	1.5%	0.5%	2.4%	0.0%	4.7%	2.0%	2.6%	0.2%	0.6%	23.5%	2.0%
418	50	811	4.2%	46.4%	21.3%	1.7%	1.2%	1.9%	0.6%	3.1%	0.1%	6.2%	2.6%	2.3%	0.2%	0.2%	6.4%	1.7%
419	50	633	4.3%	46.8%	29.0%	0.6%	0.4%	0.7%	0.2%	1.1%	0.1%	6.1%	2.5%	3.3%	0.3%	0.0%	1.4%	3.3%
420	50	951	4.3%	47.1%	28.9%	1.1%	0.8%	1.2%	0.4%	2.0%	0.0%	4.6%	1.9%	2.8%	0.4%	0.1%	2.7%	1.7%
421	50	3020	4.1%	44.7%	23.3%	0.9%	0.6%	1.0%	0.3%	1.6%	0.1%	6.5%	2.7%	4.6%	0.5%	0.1%	4.0%	5.0%
422	50	2193	4.1%	44.7%	19.5%	1.5%	1.0%	1.7%	0.5%	2.7%	0.1%	6.5%	2.7%	4.5%	0.3%	0.1%	4.1%	6.0%
423	70	2805	3.9%	42.4%	18.0%	1.4%	1.0%	1.6%	0.5%	2.6%	0.1%	12.5%	5.2%	5.6%	0.9%	0.0%	0.7%	3.5%
424	70	3733	5.2%	56.6%	18.8%	0.7%	0.5%	0.8%	0.3%	1.3%	0.1%	6.0%	2.5%	3.8%	0.4%	0.0%	1.8%	1.4%
425	50	1949	3.7%	40.6%	17.7%	0.9%	0.7%	1.1%	0.3%	1.7%	0.1%	7.8%	3.2%	5.8%	0.6%	0.3%	12.8%	2.6%
426	50	1125	4.5%	49.8%	14.9%	1.2%	0.9%	1.5%	0.5%	2.3%	0.1%	7.4%	3.1%	6.8%	0.4%	0.1%	3.0%	3.6%
427	50	226	5.4%	59.4%	23.6%	1.4%	1.0%	1.6%	0.5%	2.6%	0.0%	2.1%	0.9%	1.5%	0.1%	0.0%	0.0%	0.0%
429	50	671	2.6%	28.1%	19.7%	0.6%	0.4%	0.6%	0.2%	1.0%	0.1%	8.8%	3.6%	2.1%	0.0%	0.5%	21.8%	9.8%
430	70	263	3.2%	34.8%	15.0%	1.8%	1.3%	2.1%	0.7%	3.4%	0.1%	10.9%	4.5%	5.2%	0.0%	0.4%	16.7%	0.0%
433	50	200	3.5%	38.2%	14.9%	1.6%	1.1%	1.8%	0.6%	2.9%	0.2%	16.9%	7.0%	8.4%	1.1%	0.0%	2.0%	0.0%
434	50	848	3.8%	41.6%	24.3%	1.4%	1.0%	1.6%	0.5%	2.6%	0.1%	10.5%	4.4%	7.0%	0.2%	0.0%	0.5%	0.5%
435	50	869	3.2%	34.8%	24.5%	1.0%	0.7%	1.2%	0.4%	1.9%	0.1%	9.5%	3.9%	5.0%	0.2%	0.1%	5.2%	8.3%
436	50	337	3.3%	36.6%	23.8%	1.5%	1.0%	1.7%	0.5%	2.8%	0.0%	3.7%	1.5%	2.0%	0.1%	0.4%	16.8%	4.2%
437	50	310	2.5%	27.0%	16.0%	1.3%	0.9%	1.5%	0.5%	2.3%	0.1%	5.7%	2.4%	3.5%	0.1%	0.5%	20.5%	15.5%
438	50	402	3.4%	37.7%	30.2%	0.6%	0.4%	0.7%	0.2%	1.1%	0.1%	12.1%	5.0%	6.1%	0.8%	0.0%	0.0%	1.5%
439	50	239	3.3%	36.7%	20.8%	2.3%	1.6%	2.6%	0.8%	4.2%	0.1%	9.0%	3.7%	7.1%	0.9%	0.1%	4.9%	1.7%
440	50	1338	3.7%	40.5%	24.2%	1.4%	1.0%	1.6%	0.5%	2.5%	0.1%	12.8%	5.3%	4.5%	0.3%	0.0%	0.0%	1.7%
443	50	354	3.6%	39.3%	24.5%	1.5%	1.1%	1.8%	0.6%	2.8%	0.1%	10.7%	4.4%	3.0%	0.1%	0.0%	0.0%	6.5%
444	50	385	4.0%	44.3%	26.0%	0.8%	0.6%	0.9%	0.3%	1.5%	0.1%	11.3%	4.7%	3.9%	0.4%	0.0%	0.0%	1.3%
445	50	268	3.4%	37.7%	24.6%	0.4%	0.3%	0.5%	0.2%	0.8%	0.1%	6.9%	2.9%	2.2%	0.0%	0.2%	8.0%	11.6%
446	50	744	4.9%	53.8%	25.5%	0.7%	0.5%	0.8%	0.3%	1.3%	0.1%	6.2%	2.6%	2.3%	0.1%	0.0%	0.0%	0.9%
447	50	174	3.4%	37.1%	24.8%	1.2%	0.9%	1.4%	0.4%	2.3%	0.1%	14.2%	5.9%	7.5%	0.7%	0.0%	0.0%	0.0%
448	50	264	4.0%	44.2%	30.9%	0.5%	0.4%	0.6%	0.2%	1.0%	0.1%	8.7%	3.6%	5.2%	0.5%	0.0%	0.0%	0.0%
449	50	277	3.6%	39.8%	34.6%	0.7%	0.5%	0.9%	0.3%	1.4%	0.1%	10.0%	4.2%	3.7%	0.2%	0.0%	0.0%	0.0%
450	50	36	2.5%	27.2%	29.5%	0.2%	0.2%	0.3%	0.1%	0.5%	0.2%	21.3%	8.8%	8.4%	0.8%	0.0%	0.0%	0.0%
451	50	253	4.4%	48.0%	21.9%	1.5%	1.1%	1.8%	0.6%	2.9%	0.1%	8.8%	3.6%	5.0%	0.4%	0.0%	0.0%	0.0%
452	50	331	3.6%	39.3%	36.7%	0.8%	0.6%	1.0%	0.3%	1.5%	0.1%	8.7%	3.6%	3.6%	0.2%	0.0%	0.0%	0.0%
453	50	937	4.6%	51.0%	23.9%	0.7%	0.5%	0.8%	0.3%	1.3%	0.1%	7.9%	3.3%	3.5%	0.3%	0.0%	1.7%	0.0%
454	50	373	4.9%	53.3%	24.0%	1.1%	0.8%	1.3%	0.4%	2.1%	0.1%	6.9%	2.9%	2.0%	0.3%	0.0%	0.0%	0.0%
459	50	589	4.4%	48.3%	20.5%	2.1%	1.5%	2.5%	0.8%	3.9%	0.1%	6.5%	2.7%	3.0%	0.0%	0.0%	0.7%	3.1%
460	50	1210	3.7%	40.1%	39.5%	1.3%	0.9%	1.5%	0.5%	2.3%	0.1%	5.1%	2.1%	2.3%	0.1%	0.0%	0.2%	0.6%
461	50	1686	4.1%	45.3%	37.8%	0.9%	0.6%	1.1%	0.3%	1.7%	0.0%	4.3%	1.8%	1.5%	0.1%	0.0%	0.1%	0.4%
468	50	743	3.4%	37.6%	34.8%	1.0%	0.7%	1.2%	0.4%	1.8%	0.1%	7.3%	3.0%	2.8%	0.4%	0.1%	2.6%	2.8%
469	50	686	3.6%	39.4%	23.1%	2.3%	1.6%	2.7%	0.9%	4.3%	0.1%	7.2%	3.0%	2.8%	0.3%	0.0%	1.3%	7.4%
470	50	405	3.5%	38.5%	22.4%	3.2%	2.3%	3.8%	1.2%	6.0%	0.1%	6.5%	2.7%	1.8%	0.1%	0.0%	0.7%	7.4%
473	50	76	5.2%	57.2%	20.9%	1.6%	1.1%	1.8%	0.6%	2.9%	0.0%	3.1%	1.3%	4.1%	0.1%	0.0%	0.0%	0.0%
474	50	197	5.6%	61.5%	20.2%	1.2%	0.8%	1.4%	0.4%	2.2%	0.0%	2.4%	1.0%	3.3%	0.1%	0.0%	0.0%	0.0%
475	50	22	3.6%	39.0%	24.0%	3.0%	2.1%	3.5%	1.1%	5.5%	0.1%	10.6%	4.4%	3.0%	0.1%	0.0%	0.0%	0.0%
476	50	42	5.0%	55.0%	21.2%	1.5%	1.1%	1.8%	0.6%	2.9%	0.1%	5.6%	2.3%	2.8%	0.1%	0.0%	0.0%	0.0%
477	50	50	5.3%	58.1%	20.5%	1.1%	0.8%	1.3%	0.4%	2.1%	0.0%	4.7%	1.9%	3.5%	0.1%	0.0%	0.0%	0.0%
478	50	71	4.5%	49.4%	23.6%	2.4%	1.7%	2.8%	0.9%	4.4%	0.0%	4.2%	1.7%	4.2%	0.1%	0.0%	0.0%	0.0%
479	50	36	4.5%	49.7%	21.6%	2.5%	1.7%	2.9%	0.9%	4.6%	0.1%	6.5%	2.7%	2.3%	0.1%	0.0%	0.0%	0.0%
480	50	33	5.1%	55.9%	20.8%	1.2%	0.8%	1.4%	0.4%	2.2%	0.1%	7.1%	2.9%	2.0%	0.1%	0.0%	0.0%	0.0%
483	50	589	3.9%	42.8%	35.7%	1.5%	1.1%	1.8%	0.6%	2.9%	0.0%	4.1%	1.7%	3.8%	0.1%	0.0%	0.0%	0.0%
484	50	629	4.0%	44.0%	36.0%	1.1%	0.8%	1.3%	0.4%	2.1%	0.1%	4.9%	2.0%	3.0%	0.3%	0.0%	0.0%	0.0%
485	50	597	4.0%	44.2%	14.6%	1.3%	0.9%	1.5%	0.5%	2.4%	0.1%	5.8%	2.4%	2.4%	2.9%	0.3%	11.9%	4.7%
486	50	504	4.2%	45.8%	22.7%	1.5%	1.0%	1.7%	0.5%	2.7%	0.1%	9.7%	4.0%	4.9%	1.2%	0.0%	0.0%	0.0%
487	50	313	4.9%	54.2%	8.0%	0.8%	0.6%	1.0%	0.3%	1.5%	0.1%	6.3%	2.6%	3.3%	0.8%	0.0%	0.0%	15.7%
488	50	123	2.5%	27.4%	11.4%	1.1%	0.8%	1.3%	0.4%	2.1%	0.1%	9.4%	3.9%	3.8%	0.9%	0.8%	34.1%	0.0%
489	50	1346	4.0%	43.8%	16.5%	1.2%	0.9%	1.4%	0.4%	2.3%	0.1%	6.3%	2.6%	3.1%	1.8%	0.2%	10.2%	5.1%
490	50	149	0.7%	8.2%	3.5%	0.1%	0.1%	0.1%	0.0%	0.2%	0.0%	1.6%	0.7%	0.2%	0.1%	1.5%	63.6%	19.5%
491	50	860	3.0%	33.2%	17.0%	1.1%	0.8%	1.3%	0.4%	2.0%	0.1%	8.7%	3.6%	3.7%	1.0%	0.4%	15.1%	8.7%
492	50	34	4.7%	51.5%	14.5%	2.0%	1.4%	2.4%	0.7%	3.8%	0.1%	11.2%	4.7%	2.7%	0.2%	0.0%	0.0%	0.0%
493	50	1637	4.1%	44.5%	18.1%	1.3%	0.9%	1.6%	0.5%	2.5%	0.1%	7.1%	3.0%	3.3%	1.6%	0.1%	4.4%	7.0%
494	50	126	5.6%	61.6%	18.8%	0.8%	0.6%	1.0%	0.3%	1.5%	0.1%	5.4%	2.2%	1.8%	0.4%	0.0%	0.0%	0.0%
495	50	68	4.9%	54.3%	19.3%	1.4%	1.0%	1.6%	0.5%	2.6%	0.1%	8.5%	3.5%	2.0%	0.3%	0.0%	0.0%	0.0%
496	50	514	3.8%	41.9%	7.9%	0.6%	0.5%	0.7%	0.2%	1.2%	0.0%	4.4%	1.8%	2.3%	0.5%	0.4%	18.4%	15.2%
497	50	870	3.0%	33.0%	17.0%	1.1%	0.8%	1.3%	0.4%	2.1%	0.1%	8.9%	3.7%	3.7%	1.0%	0.4%	14.9%	8.6%

Traffic Flows and Breakdown by 16 Vehicle Classes (Year 2036)

Link No.	Speed Limit	Total Vehicle	19 - Motorcycles (MC)	01 - Private Cars (PC)	03 - Taxi	14 - Non-franchised Bus <=6.4t	15 - Non-franchised Bus 6.4-15t	16 - Non-franchised Bus >15t	12 - Private Light Bus <=3.5t	13 - Private Light Bus >3.5t	04 - Light Goods Vehicles <=2.5t	05 - Lt Goods Vehicles 2.5-3.5t	06 - Light Goods Vehicles >3.5t	07 - Heavy Goods Vehicles <=15t	08 - Heavy Goods Vehicles >15t	17 - Franchised Bus (SD)	18 - Franchised Bus (DD)	11 - Public Light Buses
	km/hr	0800-0900																
498	50	69	2.7%	29.5%	8.6%	0.9%	0.6%	1.1%	0.3%	1.7%	0.2%	21.8%	9.0%	5.3%	0.9%	0.0%	0.0%	17.4%
499	50	80	4.6%	50.9%	16.7%	0.1%	0.1%	0.1%	0.0%	0.2%	0.1%	8.0%	3.3%	0.7%	0.0%	0.0%	0.0%	15.0%
500	50	138	2.9%	32.0%	10.6%	0.9%	0.6%	1.0%	0.3%	1.6%	0.1%	9.0%	3.7%	1.5%	0.3%	0.3%	11.3%	23.8%
501	50	516	4.0%	44.2%	20.9%	1.3%	0.9%	1.5%	0.5%	2.4%	0.1%	10.4%	4.3%	2.4%	0.6%	0.0%	0.0%	6.4%
502	50	14	3.2%	34.6%	37.0%	0.1%	0.0%	0.1%	0.0%	0.1%	0.2%	17.3%	7.2%	0.1%	0.0%	0.0%	0.0%	0.0%
503	50	215	3.0%	32.5%	11.4%	0.5%	0.4%	0.6%	0.2%	0.9%	0.1%	10.8%	4.5%	4.3%	0.6%	0.4%	17.7%	12.1%
504	50	965	4.3%	46.9%	21.7%	0.9%	0.6%	1.1%	0.3%	1.7%	0.1%	8.4%	3.5%	2.7%	0.3%	0.1%	3.8%	3.6%
505	50	213	4.4%	48.7%	14.3%	0.7%	0.5%	0.8%	0.2%	1.3%	0.2%	14.7%	6.1%	7.5%	0.7%	0.0%	0.0%	0.0%
506	50	289	4.5%	49.4%	17.1%	0.9%	0.7%	1.1%	0.3%	1.8%	0.1%	12.6%	5.2%	5.8%	0.5%	0.0%	0.0%	0.0%
507	50	208	4.1%	45.4%	25.5%	1.5%	1.1%	1.8%	0.6%	2.8%	0.1%	9.6%	4.0%	2.8%	0.7%	0.0%	0.0%	0.0%
508	50	109	4.6%	50.7%	15.6%	1.1%	0.8%	1.3%	0.4%	2.0%	0.1%	11.9%	4.9%	6.3%	0.4%	0.0%	0.0%	0.0%
509	50	338	4.0%	43.9%	23.7%	1.6%	1.1%	1.9%	0.6%	3.0%	0.1%	8.3%	3.4%	3.2%	0.7%	0.0%	0.0%	4.4%
512	50	554	3.8%	41.7%	16.8%	0.9%	0.6%	1.1%	0.3%	1.7%	0.1%	11.2%	4.6%	5.6%	0.6%	0.0%	0.0%	11.0%
513	50	54	4.5%	49.7%	20.0%	1.4%	1.0%	1.6%	0.5%	2.5%	0.1%	10.9%	4.5%	2.7%	0.6%	0.0%	0.0%	0.0%
514	50	523	3.9%	42.5%	8.2%	0.6%	0.4%	0.7%	0.2%	1.1%	0.0%	4.3%	1.8%	2.3%	0.5%	0.4%	18.1%	14.9%
515	50	964	3.2%	34.9%	18.3%	1.0%	0.7%	1.2%	0.4%	1.9%	0.1%	8.6%	3.6%	3.6%	0.9%	0.3%	13.5%	7.8%
516	50	136	4.1%	44.8%	13.6%	0.6%	0.4%	0.7%	0.2%	1.1%	0.1%	6.3%	2.6%	2.2%	0.5%	0.3%	11.5%	11.0%
517	50	443	4.3%	47.4%	19.3%	0.7%	0.5%	0.8%	0.2%	1.3%	0.1%	6.8%	2.8%	3.5%	1.0%	0.1%	3.8%	7.5%
518	50	210	5.0%	55.1%	21.4%	0.8%	0.6%	1.0%	0.3%	1.5%	0.1%	8.2%	3.4%	2.3%	0.3%	0.0%	0.0%	0.0%
519	50	197	4.6%	50.5%	26.2%	1.6%	1.1%	1.8%	0.6%	2.9%	0.1%	5.5%	2.3%	2.4%	0.5%	0.0%	0.0%	0.0%
520	50	732	4.4%	48.0%	10.9%	0.7%	0.5%	0.8%	0.3%	1.3%	0.1%	6.3%	2.6%	2.8%	0.6%	0.3%	11.7%	8.6%
521	50	907	3.5%	38.3%	20.6%	1.2%	0.8%	1.4%	0.4%	2.2%	0.1%	7.1%	2.9%	2.8%	0.6%	0.3%	13.2%	4.4%
522	50	467	5.5%	60.8%	9.9%	1.0%	0.7%	1.1%	0.4%	1.8%	0.1%	7.1%	2.9%	3.5%	0.8%	0.0%	0.0%	4.5%
523	50	73	4.9%	53.7%	25.8%	0.9%	0.6%	1.0%	0.3%	1.6%	0.1%	5.9%	2.4%	2.5%	0.4%	0.0%	0.0%	0.0%
524	50	353	5.7%	62.2%	8.8%	1.0%	0.7%	1.1%	0.3%	1.8%	0.1%	6.4%	2.7%	3.4%	0.8%	0.0%	0.0%	5.1%
525	50	105	4.6%	50.6%	23.8%	0.7%	0.5%	0.8%	0.3%	1.3%	0.1%	5.1%	2.1%	2.3%	0.3%	0.0%	0.0%	7.6%
526	50	272	2.4%	26.5%	13.2%	0.3%	0.2%	0.3%	0.1%	0.5%	0.0%	4.8%	2.0%	1.5%	0.2%	0.8%	31.6%	15.5%
527	50	841	3.4%	37.2%	20.2%	1.2%	0.9%	1.4%	0.4%	2.3%	0.1%	7.2%	3.0%	2.8%	0.7%	0.3%	14.3%	4.8%
528	50	158	0.7%	7.6%	4.5%	0.1%	0.0%	0.1%	0.0%	0.1%	0.0%	1.5%	0.6%	0.5%	0.1%	1.2%	52.0%	31.0%
529	50	1347	3.8%	41.6%	21.1%	1.1%	0.7%	1.2%	0.4%	2.0%	0.1%	6.4%	2.7%	2.6%	0.5%	0.3%	10.9%	4.7%
530	50	346	2.8%	30.8%	13.2%	1.2%	0.9%	1.4%	0.4%	2.3%	0.0%	4.4%	1.8%	1.8%	0.3%	0.6%	23.7%	14.2%
531	50	1347	3.8%	41.6%	21.1%	1.1%	0.7%	1.2%	0.4%	2.0%	0.1%	6.4%	2.7%	2.6%	0.5%	0.3%	10.9%	4.7%
532	50	122	5.0%	54.4%	19.6%	0.4%	0.3%	0.5%	0.2%	0.8%	0.1%	9.5%	3.9%	4.9%	0.4%	0.0%	0.0%	0.0%
533	50	319	4.6%	50.1%	25.2%	1.4%	1.0%	1.6%	0.5%	2.5%	0.1%	7.2%	3.0%	2.5%	0.5%	0.0%	0.0%	0.0%
534	50	352	2.8%	31.1%	13.4%	1.2%	0.9%	1.4%	0.4%	2.3%	0.0%	4.5%	1.9%	1.9%	0.3%	0.6%	23.3%	13.9%
535	50	1364	3.8%	41.9%	21.8%	1.0%	0.7%	1.2%	0.4%	1.9%	0.1%	6.1%	2.5%	2.5%	0.5%	0.3%	10.8%	4.6%
536	50	732	4.3%	47.0%	22.6%	0.9%	0.6%	1.0%	0.3%	1.6%	0.1%	6.4%	2.6%	2.4%	0.4%	0.1%	5.1%	4.8%
537	50	303	2.1%	22.8%	9.9%	0.6%	0.4%	0.7%	0.2%	1.0%	0.0%	4.8%	2.0%	1.9%	0.3%	0.8%	33.8%	18.8%
538	50	1090	3.5%	38.7%	21.2%	1.2%	0.8%	1.4%	0.4%	2.1%	0.1%	7.1%	2.9%	3.0%	0.6%	0.3%	12.0%	4.7%
539	50	417	2.1%	22.5%	7.3%	0.5%	0.3%	0.6%	0.2%	0.9%	0.1%	7.1%	3.0%	3.2%	0.5%	0.9%	37.7%	13.2%
540	50	1255	3.6%	39.7%	21.1%	0.7%	0.5%	0.8%	0.2%	1.3%	0.1%	6.2%	2.6%	3.8%	1.0%	0.3%	12.3%	6.0%
543	50	664	3.3%	36.5%	11.7%	0.9%	0.7%	1.1%	0.3%	1.7%	0.1%	5.2%	2.1%	3.5%	0.3%	0.6%	23.7%	8.3%
544	50	1255	3.6%	39.7%	21.1%	0.7%	0.5%	0.8%	0.2%	1.3%	0.1%	6.2%	2.6%	3.8%	1.0%	0.3%	12.3%	6.0%
545	50	664	3.3%	36.5%	11.7%	0.9%	0.7%	1.1%	0.3%	1.7%	0.1%	5.2%	2.1%	3.5%	0.3%	0.6%	23.7%	8.3%
546	50	997	3.3%	35.9%	20.1%	0.7%	0.5%	0.8%	0.3%	1.3%	0.1%	6.2%	2.6%	3.8%	1.0%	0.4%	15.5%	7.5%
547	50	1361	3.3%	36.8%	21.4%	0.6%	0.5%	0.7%	0.2%	1.2%	0.1%	6.4%	2.7%	3.7%	0.8%	0.3%	11.3%	10.0%
548	50	130	5.4%	59.6%	22.5%	0.9%	0.6%	1.0%	0.3%	1.7%	0.0%	3.7%	1.6%	2.5%	0.2%	0.0%	0.0%	0.0%
549	50	1144	4.0%	44.2%	15.0%	1.0%	0.7%	1.1%	0.4%	1.8%	0.1%	5.9%	2.5%	3.2%	0.3%	0.4%	14.8%	4.8%
550	50	1367	3.4%	37.4%	20.4%	0.8%	0.5%	0.9%	0.3%	1.4%	0.1%	6.6%	2.8%	3.9%	0.8%	0.3%	12.1%	8.4%
551	50	868	3.9%	42.9%	14.4%	0.8%	0.6%	0.9%	0.3%	1.5%	0.0%	4.0%	1.6%	2.8%	0.1%	0.5%	19.5%	6.3%
552	50	1241	3.3%	36.7%	20.4%	0.8%	0.5%	0.9%	0.3%	1.4%	0.1%	7.2%	3.0%	4.4%	0.8%	0.3%	13.4%	6.5%
553	50	13	3.2%	34.8%	37.2%	0.0%	0.0%	0.0%	0.0%	0.0%	0.2%	17.4%	7.2%	0.0%	0.0%	0.0%	0.0%	0.0%
554	50	220	3.3%	35.7%	17.5%	0.8%	0.5%	0.9%	0.3%	1.4%	0.1%	7.4%	3.1%	5.3%	0.7%	0.0%	0.0%	23.1%
555	50	1487	4.2%	46.0%	15.7%	0.7%	0.5%	0.9%	0.3%	1.4%	0.0%	4.5%	1.9%	2.8%	0.2%	0.4%	15.9%	4.8%
556	50	1196	3.3%	36.0%	20.2%	0.8%	0.5%	0.9%	0.3%	1.4%	0.1%	7.3%	3.0%	4.4%	0.8%	0.3%	13.9%	6.8%
557	50	1487	4.2%	46.0%	15.7%	0.7%	0.5%	0.9%	0.3%	1.4%	0.0%	4.5%	1.9%	2.8%	0.2%	0.4%	15.9%	4.8%
558	50	1701	3.1%	33.7%	20.4%	0.7%	0.5%	0.8%	0.3%	1.3%	0.1%	9.4%	3.9%	5.7%	0.9%	0.3%	14.0%	5.1%
559	50	537	6.0%	65.8%	13.5%	0.8%	0.6%	1.0%	0.3%	1.6%	0.1%	5.1%	2.1%	2.5%	0.6%	0.0%	0.0%	0.0%
560	50	519	4.7%	52.0%	23.6%	0.8%	0.6%	0.9%	0.3%	1.5%	0.1%	6.8%	2.8%	3.8%	0.7%	0.0%	0.0%	1.5%
561	50	1143	4.8%	52.7%	23.5%	0.7%	0.5%	0.9%	0.3%	1.4%	0.1%	5.9%	2.4%	2.8%	0.5%	0.0%	1.0%	2.5%
562	50	873	5.4%	59.5%	14.8%	0.9%	0.7%	1.1%	0.3%	1.8%	0.1%	5.8%	2.4%	2.8%	0.6%	0.0%	1.3%	2.4%
563	50	922	5.8%	63.2%	16.9%	0.9%	0.6%	1.1%	0.3%	1.7%	0.0%	4.4%	1.8%	2.0%	0.5%	0.0%	0.0%	0.7%
564	50	716	4.6%	50.3%	24.4%	0.7%	0.5%	0.8%	0.3%	1.3%	0.1%	7.3%	3.0%	4.1%	0.7%	0.0%	0.0%	2.0%
565	50	337	4.4%	47.8%	19.6%	1.2%	0.9%	1.4%	0.4%	2.2%	0.1%	7.2%	3.0%	3.3%	0.5%	0.1%	3.5%	4.4%
566	50	814	5.2%	57.5%	23.0%	0.9%	0.7%	1.1%	0.3%	1.7%	0.0%	3.5%	1.5%	1.1%	0.1%	0.0%	1.4%	1.8%
567	50	44	5.3%	58.1%	24.5%	0.7%	0.5%	0.8%	0.3%	1.3%	0.1%	5.3%	2.2%	1.0%	0.0%	0.0%	0.0%	0.0%
568	50	155	3.5%	38.1%	12.9%	1.2%	0.9%	1.4%	0.4%	2.3%	0.2%	14.7%	6.1%	6.1%	1.3%	0.0%	0.0%	11.0%
569	50	15	2.9%	31.8%	33.9%	0.5%	0.4%	0.6%	0.2%	1.0%	0.2%	15.9%	6.6%	5.5%	0.7%	0.0%	0.0%	0.0%
570	50	33	4.2%	45.8%	21.4%	1.6%	1.1%	1.9%	0.6%	3.0%	0.1%	9.4%	3.9%	5.5%	1.6%	0.0%	0.0%	0.0%
571	50	397	3.6%	39.6%	24.5%	0.5%	0.4%	0.6%	0.2%	1.0%	0.1%	7.1%	3.0%	3.6%	0.4%	0.0%	0.0%	15.4%
572	50	42	1.9%	20.7%	11.9%	0.5%	0.3%	0.6%	0.2%	0.9%	0.1%	11.2%	4.7%	5.3%	1.2%	0.0%	0.0%	40.5%
573	50	368	3.3%	36.8%	23.4%	0.4%	0.3%	0.5%	0.2%	0.8%	0.1%	6.7%	2.8%	3.3%	0.4%	0.0%	0.0%	21.2%
574	50	188	3.6%	39.7%	13.9%	1.1%	0.8%	1.3%	0.4%	2.1%	0.2%	14.5%	6.0%	6.2%	1.3%	0.0%	0.0%	9.1%
575	50	23	4.7%	51.6%	22.7%	0.7%	0.5%	0.8%	0.2%	1.2%	0.1%	10.2%	4.2%	2.6%	0.5%	0.0%	0.0%	0.0%
576	50	258	3.9%	43.3%	14.4%	1.2%	0.8%	1.4%	0.4%	2.2%	0.1%	12.4%	5.1%	5.6%	1.0%	0.0%	0.0%	8.1%
577	50	30	1.4%	15.4%	16.4%	0.0%	0.0%	0.0%	0.0%	0.0%	0.1%	7.7%	3.2%	0.0%	0.0%	0.0%	0.0%	55.8%
578	50	81	3.6%	39.6%	13.7%	1.0%	0.7%	1.2%	0.4%	1.8%	0.1%	10.0%	4.1%	4.9%	0.3%	0.0%	0.0%	18.6%
579	50	15	2.9%	32.0%	38.1%	0.7%	0.5%	0.9%	0.3%	1.4%	0.2%	15.5%	6.4%	1.0%	0.0%	0.0%	0.0%	0.0%
580	50	43	3.1%	34.2%	12.2%	0.3%	0.2%	0.4%	0.1%	0.6%	0.1%	5.5%	2.3%	1.0%	0.0%	0.0%	0.0%	40.0%
581	50	51	2.4%	26.7%	9.9%	0.8%	0.6%	1.0%	0.3%	1.6%	0.1%	13.7%	5.7%	7.3%	0.3%	0.0%	0.0%	29.6%
582	50	583	4.8%	53.0%	21.4%	0.5%	0.4%	0.6%	0.2%	1.0%	0.1%	8.1%	3.4%	5.1%	0.3%	0.0%	0.0%	1.0%
583	50	547	4.8%	53.0%	21.8%	0.5%	0.3%	0.6%	0.2%	0.9%	0.1%	8.6%	3.6%	5.4%	0.3%	0.0%	0.0%	0.0%
584	50	547	4.8%	53.0%	21.8%	0.5%	0.3%	0.6%	0.2%	0.9%	0.1%	8.6%	3.6%	5.4%	0.3%	0.0%	0.0%	0.0%
585	50	1092	4.2%	46.5%	26.6%	0.9%	0.7%	1.1%	0.3%	1.8%	0.1%	8.9%	3.7%	4.7%	0.4%	0.0%	0.0%	0.0%
586	50	712	4.6%	51.0%	15.5%	0.6%	0.5%	0.8%	0.2%	1.2%	0.1%	12.5%	5.2%	7.0%	0.6%	0.0%	0.0%	0.0%
587	50	313	3.4%	37.8%	43.5%	2.2%	1.6%	2.6%	0.8%	4.1%	0.0%	2.3%	0.9%	0.7%	0.1%	0.0%	0.0%	0.0%
588	70	2654	4.3%	47.3%	26.2%	1.0%	0.7%	1.1%	0.4%	1.8%	0.1%	7.7%	3.2%	3.8%	0.9%	0.0%	1.3%	0.0%
589	70	1126	3.5%	37.9%	21.6%	1.3%	0.9%	1.5%	0.5%	2.4%	0.1%	11.3%	4.7%	7.3%	2.1%	0.1%	4.8%	0.0%
590	70	2654	4.3%	47.3%	26.2%	1.0%	0.7%	1.1%	0.4%	1.8%	0.1%	7.7%	3.2%	3.8%	0.9%	0.0%	1.3%	0.0%
591	70	1923	3.8%	41.3%	20.8%	1.3%	0.9%	1.5%	0.5%	2.4%	0.1%	11.0%	4.5%	6.4%	1.5%	0.1%	3.8%	0.0%
594	50	636	3.1%	34.0%	15.4%	0.6%	0.4%	0.7%	0.2%	1.1%	0.1%	9.0%	3.7%	4.5%	0.4%	0.4%	16.1%	10.1%
595	50	929	3.5%	38.9%	22.4%	1.1%	0.8%	1.3%	0.4%	2.1%	0.1%	7.4%	3.1%	3.3%	0.6%	0.3%	14.1%	0.5%
596	50	528	3.1%	33.7%	15.0%	0.5%	0.3%	0.6%	0.2%	0.9%	0.1%	8.3%	3.4%	4.4%	0.3%	0.5%	19.4%	9.3%
597	50	1284	3.6%	39.8%	24.3%	1.1%	0.7%	1.2%	0.4%	2.0%	0.1%	7.9%	3.3%	4.1%	0.7%	0.2%	10.2%	0.4%
598	50	751	3.7%	40.4%	15.5%	0.7%	0.5%	0.8%	0.3%	1.3%	0.1%	10.5%	4.4%	5.7%	0.3%	0.2%	9.0%	6.5%
599	50	871	3.3%	36.5%	30.4%	0.8%	0.6%	1.0%	0.3%	1.6%	0.1%	7.8%	3.2%	4.6%	0.7%	0.2%	8.2%	0.6%
600	50	841	3.7%	41.0%	37.0%	0.8%	0.6%	0.9%	0.3%	1.5%	0.1%	6.6%	2.7%	4.5%	0.3%	0.0%	0.0%	0.0%
601	50	794	3.7%	41.1%	34.1%	0.8%	0.6%	1.0%	0.3%	1.5%	0.1%	8.2%	3.4%	4.7%	0.5%	0.0%	0.0%	0.0%
602	50	463	3.7%	40.8%	26.6%	1.0%	0.7%	1.1%	0.3%	1.8%	0.1%	9.9%	4.1%	6.0%	0.7%	0.0%	0.0%	3.2%
603	50	18	2.4%	26.7%	28.5%	4.5%	3.2%	5.3%	1.6%	8.4%	0.1%	13.3%	5.5%	0.3%	0.1%	0.0%	0.0%	0.0%
604	50	707	3.9%	43.3%	22.8%	1.1%	0.8%	1.3%	0.4%	2.1%	0.1%	10.8%	4.5%	5.9%	0.7%	0.0%	0.0%	2.1%
605	50	688	4.1%	44.5%	23.4%	1.1%	0.8%	1.2%	0.4%	2.0%	0.1%	11.1%	4.6%	6.1%	0.7%	0.0%	0.0%	0.0%
606	50	98	4.3%	47.6%	22.9%	1.6%	1.1%	1.8%	0.6%	2.9%	0.1%	9.9%	4.1%	2.8%	0.3%	0.0%	0.0%	0.0%
607	50	13	3.2%	34.8%	37.2%	0.0%	0.0%	0.0%	0.0%	0.0%	0.2%	17.4%	7.2%	0.0%	0.0%	0.0%	0.0%	0.0%
608	50	1002	3.5%	38.3%	15.8%	0.9%	0.7%	1.1%	0.3%	1.7%	0.1%	5.9%	2.5%	2.3%	0.6%	0.6%	23.6%	2.2%

Traffic Flows and Breakdown by 16 Vehicle Classes (Year 2036)

Link No.	Speed Limit	Total Vehicle	19 - Motorcycles (MC)	01 - Private Cars (PC)	03 - Taxi	14 - Non-franchised Bus <=6.4t	15 - Non-franchised Bus 6.4-15t	16 - Non-franchised Bus >15t	12 - Private Light Bus <=3.5t	13 - Private Light Bus >3.5t	04 - Light Goods Vehicles <=2.5t	05 - Lt Goods Vehicles 2.5-3.5t	06 - Light Goods Vehicles >3.5t	07 - Heavy Goods Vehicles <=15t	08 - Heavy Goods Vehicles >15t	17 - Franchised Bus (SD)	18 - Franchised Bus (DD)	11 - Public Light Buses
	km/hr	0800-0900																
609	50	1747	3.3%	36.0%	25.8%	0.6%	0.4%	0.7%	0.2%	1.1%	0.1%	6.6%	2.7%	4.2%	0.5%	0.3%	12.1%	5.4%
610	50	2326	3.3%	36.5%	23.2%	0.7%	0.5%	0.9%	0.3%	1.4%	0.1%	6.6%	2.7%	3.8%	0.4%	0.3%	13.0%	6.2%
611	50	1005	2.3%	25.0%	16.8%	0.7%	0.5%	0.8%	0.3%	1.3%	0.1%	6.2%	2.6%	3.6%	0.2%	0.6%	26.1%	12.9%
612	70	847	3.8%	42.1%	19.0%	1.1%	0.7%	1.2%	0.4%	2.0%	0.1%	8.1%	3.4%	2.3%	0.2%	0.0%	0.7%	14.9%
613	70	1408	4.1%	45.1%	25.6%	1.6%	1.1%	1.9%	0.6%	2.9%	0.1%	7.7%	3.2%	3.5%	0.6%	0.0%	0.3%	1.6%
614	70	1408	4.1%	45.1%	25.6%	1.6%	1.1%	1.9%	0.6%	2.9%	0.1%	7.7%	3.2%	3.5%	0.6%	0.0%	0.3%	1.6%
615	70	847	3.8%	42.1%	19.0%	1.1%	0.7%	1.2%	0.4%	2.0%	0.1%	8.1%	3.4%	2.3%	0.2%	0.0%	0.7%	14.9%
617	50	1295	3.7%	40.2%	12.5%	1.3%	0.9%	1.5%	0.5%	2.3%	0.1%	6.4%	2.7%	3.1%	0.1%	0.5%	21.6%	2.6%
618	70	1652	4.8%	52.5%	21.7%	0.6%	0.4%	0.7%	0.2%	1.0%	0.1%	7.8%	3.2%	3.5%	0.4%	0.0%	0.0%	3.2%
619	50	2616	3.9%	42.8%	20.4%	1.0%	0.7%	1.2%	0.4%	1.9%	0.1%	6.7%	2.8%	3.5%	0.3%	0.3%	12.2%	1.8%
620	50	1824	4.3%	47.6%	22.0%	1.1%	0.8%	1.2%	0.4%	2.0%	0.1%	7.2%	3.0%	4.1%	0.4%	0.1%	3.3%	2.6%
621	50	900	4.1%	45.3%	17.6%	1.0%	0.7%	1.2%	0.4%	1.8%	0.1%	5.8%	2.4%	2.1%	0.5%	0.2%	8.7%	8.0%
622	50	1980	4.4%	48.2%	21.9%	1.0%	0.7%	1.2%	0.4%	1.9%	0.1%	7.2%	3.0%	4.0%	0.4%	0.1%	3.0%	2.4%
623	50	1896	4.4%	48.1%	22.2%	1.0%	0.7%	1.2%	0.4%	1.9%	0.1%	7.2%	3.0%	3.9%	0.4%	0.1%	3.1%	2.3%
624	50	1463	4.2%	46.0%	23.7%	0.8%	0.5%	0.9%	0.3%	1.4%	0.1%	7.6%	3.1%	4.0%	0.4%	0.1%	4.1%	3.0%
625	50	1371	3.8%	41.8%	17.4%	0.9%	0.6%	1.1%	0.3%	1.7%	0.1%	6.1%	2.5%	2.2%	0.4%	0.1%	5.7%	15.2%
627	50	900	4.1%	45.3%	17.6%	1.0%	0.7%	1.2%	0.4%	1.8%	0.1%	5.8%	2.4%	2.1%	0.5%	0.2%	8.7%	8.0%
628	50	472	3.2%	35.1%	16.9%	0.8%	0.5%	0.9%	0.3%	1.4%	0.1%	6.8%	2.8%	2.2%	0.2%	0.0%	0.0%	28.8%
629	70	1652	4.8%	52.5%	21.7%	0.6%	0.4%	0.7%	0.2%	1.0%	0.1%	7.8%	3.2%	3.5%	0.4%	0.0%	0.0%	3.2%
630	70	2352	4.2%	46.3%	20.9%	1.1%	0.8%	1.3%	0.4%	2.0%	0.1%	9.1%	3.8%	3.8%	0.5%	0.0%	0.0%	5.8%
631	50	469	4.3%	47.4%	19.2%	1.4%	1.0%	1.7%	0.5%	2.6%	0.1%	6.2%	2.6%	2.5%	0.5%	0.2%	6.9%	3.0%
632	50	598	4.1%	45.2%	15.7%	1.2%	0.8%	1.4%	0.4%	2.1%	0.1%	8.3%	3.4%	2.6%	0.4%	0.2%	8.2%	5.8%
633	50	145	2.8%	30.8%	14.5%	0.5%	0.4%	0.6%	0.2%	1.0%	0.1%	8.8%	3.6%	3.4%	0.7%	0.5%	22.3%	9.7%
634	50	524	4.0%	44.2%	15.4%	1.1%	0.8%	1.3%	0.4%	2.0%	0.1%	9.3%	3.8%	2.9%	0.5%	0.2%	9.3%	4.8%
640	50	172	4.8%	52.5%	23.7%	1.3%	0.9%	1.5%	0.5%	2.4%	0.1%	7.0%	2.9%	2.2%	0.2%	0.0%	0.0%	0.0%
641	50	309	4.5%	49.5%	22.4%	1.1%	0.8%	1.3%	0.4%	2.1%	0.1%	7.9%	3.3%	2.4%	0.2%	0.0%	0.0%	3.9%
642	50	717	3.8%	41.6%	18.0%	1.0%	0.7%	1.2%	0.4%	1.9%	0.1%	7.9%	3.3%	2.8%	0.3%	0.0%	0.0%	17.2%
643	50	919	3.9%	42.6%	19.6%	1.1%	0.7%	1.2%	0.4%	2.0%	0.1%	8.2%	3.4%	3.1%	0.5%	0.0%	0.0%	13.4%
644	50	610	3.6%	39.1%	18.1%	1.0%	0.7%	1.2%	0.4%	1.9%	0.1%	8.3%	3.4%	3.4%	0.7%	0.0%	0.0%	18.2%
645	50	306	4.0%	44.3%	21.6%	1.2%	0.9%	1.5%	0.5%	2.3%	0.1%	11.4%	4.7%	5.0%	1.2%	0.0%	0.0%	1.3%
646	50	82	4.3%	47.2%	23.8%	0.8%	0.5%	0.9%	0.3%	1.4%	0.1%	10.9%	4.5%	4.7%	0.5%	0.0%	0.0%	0.0%
647	50	408	3.2%	35.6%	12.6%	1.2%	0.8%	1.4%	0.4%	2.1%	0.1%	12.5%	5.2%	6.8%	0.2%	0.1%	2.9%	15.0%
648	50	842	3.4%	37.0%	16.8%	1.4%	1.0%	1.7%	0.5%	2.7%	0.1%	11.2%	4.6%	5.2%	0.1%	0.0%	1.4%	12.7%
649	50	744	3.7%	40.2%	18.6%	1.6%	1.1%	1.9%	0.6%	3.0%	0.1%	12.2%	5.0%	5.7%	0.2%	0.0%	1.6%	4.6%
650	50	727	3.4%	37.5%	18.3%	2.0%	1.4%	2.3%	0.7%	3.6%	0.1%	12.8%	5.3%	4.6%	0.1%	0.0%	1.6%	6.2%
651	50	219	4.4%	48.1%	18.9%	0.4%	0.3%	0.5%	0.1%	0.7%	0.1%	12.7%	5.3%	8.3%	0.4%	0.0%	0.0%	0.0%
652	50	202	3.5%	38.9%	18.0%	1.5%	1.1%	1.8%	0.6%	2.8%	0.2%	15.1%	6.3%	4.7%	0.1%	0.0%	0.0%	5.4%
653	50	167	5.5%	60.2%	20.0%	1.2%	0.8%	1.4%	0.4%	2.2%	0.0%	4.4%	1.8%	1.9%	0.1%	0.0%	0.0%	0.0%
654	50	16	3.1%	33.9%	32.9%	0.6%	0.4%	0.7%	0.2%	1.2%	0.2%	15.0%	6.2%	4.3%	1.4%	0.0%	0.0%	0.0%
657	50	196	5.3%	58.6%	20.1%	1.3%	0.9%	1.5%	0.5%	2.4%	0.1%	5.5%	2.3%	1.5%	0.2%	0.0%	0.0%	0.0%
658	50	172	5.0%	55.4%	25.4%	0.7%	0.5%	0.8%	0.2%	1.3%	0.1%	6.3%	2.6%	1.7%	0.1%	0.0%	0.0%	0.0%
659	50	158	5.5%	60.3%	20.3%	1.4%	1.0%	1.7%	0.5%	2.6%	0.0%	3.1%	1.3%	2.1%	0.1%	0.0%	0.0%	0.0%
660	50	57	4.7%	51.2%	22.4%	2.6%	1.8%	3.0%	0.9%	4.8%	0.0%	4.1%	1.7%	2.5%	0.1%	0.0%	0.0%	0.0%
661	50	546	3.6%	39.9%	31.5%	1.4%	1.0%	1.7%	0.5%	2.6%	0.1%	6.6%	2.7%	4.8%	0.4%	0.1%	3.0%	0.0%
662	50	586	4.1%	45.2%	34.6%	1.2%	0.9%	1.4%	0.4%	2.3%	0.0%	4.2%	1.7%	3.7%	0.1%	0.0%	0.0%	0.0%
665	70	163	4.7%	51.7%	22.6%	2.2%	1.6%	2.6%	0.8%	4.1%	0.0%	4.6%	1.9%	2.8%	0.4%	0.0%	0.0%	0.0%
669	70	895	3.5%	38.7%	25.3%	2.2%	1.6%	2.6%	0.8%	4.1%	0.1%	8.7%	3.6%	5.0%	1.3%	0.1%	2.5%	0.0%
670	50	597	3.6%	39.0%	27.3%	1.1%	0.7%	1.2%	0.4%	2.0%	0.1%	9.6%	4.0%	5.5%	1.7%	0.1%	3.8%	0.0%
671	70	298	3.5%	37.9%	21.4%	4.6%	3.2%	5.3%	1.7%	8.5%	0.1%	6.7%	2.8%	3.8%	0.6%	0.0%	0.0%	0.0%
672	70	461	3.9%	42.8%	21.8%	3.7%	2.6%	4.4%	1.4%	6.9%	0.1%	6.0%	2.5%	3.5%	0.5%	0.0%	0.0%	0.0%
674	50	1557	5.0%	54.6%	22.0%	1.0%	0.7%	1.2%	0.4%	1.9%	0.1%	6.7%	2.8%	2.3%	0.2%	0.0%	1.1%	0.3%
675	50	505	4.5%	49.1%	25.9%	1.1%	0.8%	1.3%	0.4%	2.0%	0.1%	6.1%	2.5%	1.9%	0.2%	0.1%	3.3%	0.8%
676	50	129	5.2%	56.6%	22.3%	1.5%	1.0%	1.7%	0.5%	2.7%	0.1%	5.0%	2.1%	1.3%	0.1%	0.0%	0.0%	0.0%
677	50	95	5.0%	55.4%	25.9%	0.9%	0.6%	1.0%	0.3%	1.6%	0.1%	5.4%	2.2%	1.5%	0.1%	0.0%	0.0%	0.0%
678	50	242	4.0%	43.5%	21.4%	1.1%	0.8%	1.3%	0.4%	2.0%	0.1%	13.3%	5.5%	6.0%	0.7%	0.0%	0.0%	0.0%
679	50	222	4.1%	44.7%	25.0%	0.2%	0.2%	0.3%	0.1%	0.4%	0.1%	10.8%	4.5%	9.1%	0.6%	0.0%	0.0%	0.0%
680	50	289	4.2%	45.8%	16.4%	0.7%	0.5%	0.8%	0.2%	1.2%	0.1%	7.4%	3.1%	2.9%	0.4%	0.0%	0.0%	16.3%
681	50	430	4.7%	51.4%	19.5%	0.6%	0.4%	0.7%	0.2%	1.2%	0.1%	8.9%	3.7%	5.7%	0.3%	0.0%	0.0%	2.6%
682	50	103	3.6%	39.2%	40.4%	0.5%	0.3%	0.6%	0.2%	0.9%	0.1%	7.8%	3.2%	2.7%	0.5%	0.0%	0.0%	0.0%
683	50	180	3.4%	37.8%	21.0%	1.8%	1.3%	2.1%	0.7%	3.4%	0.1%	13.7%	5.7%	6.7%	0.1%	0.0%	0.0%	2.2%
684	50	197	5.1%	56.5%	22.4%	1.0%	0.7%	1.1%	0.4%	1.8%	0.1%	5.9%	2.4%	2.2%	0.4%	0.0%	0.0%	0.0%
685	50	337	4.3%	47.4%	21.8%	0.9%	0.6%	1.0%	0.3%	1.6%	0.1%	11.2%	4.7%	5.4%	0.8%	0.0%	0.0%	0.0%
686	50	636	3.5%	38.2%	16.0%	0.7%	0.5%	0.8%	0.3%	1.3%	0.1%	12.7%	5.3%	8.6%	0.4%	0.0%	1.8%	9.6%
687	50	201	3.2%	35.1%	35.9%	0.6%	0.4%	0.7%	0.2%	1.1%	0.1%	12.5%	5.2%	4.9%	0.0%	0.0%	0.0%	0.0%
688	50	191	4.5%	49.2%	27.3%	1.1%	0.8%	1.3%	0.4%	2.0%	0.1%	5.8%	2.4%	2.5%	0.0%	0.1%	2.6%	0.0%
689	50	529	4.9%	53.9%	21.0%	1.0%	0.7%	1.1%	0.4%	1.8%	0.1%	5.6%	2.3%	2.0%	0.2%	0.1%	2.2%	2.8%
690	50	530	4.9%	53.8%	20.9%	1.0%	0.7%	1.2%	0.4%	1.9%	0.1%	5.6%	2.3%	2.0%	0.2%	0.1%	2.2%	2.8%
691	50	441	3.8%	41.7%	31.3%	0.9%	0.6%	1.0%	0.3%	1.6%	0.1%	9.5%	3.9%	4.0%	0.1%	0.0%	1.1%	0.0%
692	50	441	3.8%	41.7%	31.3%	0.9%	0.6%	1.0%	0.3%	1.6%	0.1%	9.5%	3.9%	4.0%	0.1%	0.0%	1.1%	0.0%
693	50	215	4.3%	46.9%	11.3%	0.6%	0.4%	0.7%	0.2%	1.2%	0.2%	19.4%	8.0%	6.1%	0.5%	0.0%	0.0%	0.0%
695	50	554	3.4%	37.7%	31.1%	0.8%	0.6%	1.0%	0.3%	1.5%	0.1%	12.6%	5.2%	4.7%	0.0%	0.0%	0.9%	0.0%
696	50	13	3.2%	34.8%	37.2%	0.0%	0.0%	0.0%	0.0%	0.0%	0.2%	17.4%	7.2%	0.0%	0.0%	0.0%	0.0%	0.0%
697	50	234	4.2%	46.5%	21.9%	1.0%	0.7%	1.1%	0.4%	1.8%	0.1%	5.7%	2.4%	4.7%	0.2%	0.2%	7.5%	1.7%
698	70	808	5.6%	60.9%	9.6%	0.9%	0.7%	1.1%	0.3%	1.7%	0.1%	7.9%	3.3%	5.5%	0.0%	0.1%	2.4%	0.0%
699	50	268	0.2%	1.7%	1.9%	0.0%	0.0%	0.0%	0.0%	0.0%	0.0%	0.9%	0.4%	0.0%	0.0%	2.1%	87.7%	5.2%
700	70	2995	3.7%	40.4%	25.4%	0.8%	0.5%	0.9%	0.3%	1.4%	0.1%	6.6%	2.7%	2.8%	0.2%	0.1%	5.4%	8.7%
701	70	968	4.1%	45.0%	12.8%	2.0%	1.4%	2.3%	0.7%	3.6%	0.1%	11.6%	4.8%	6.3%	0.6%	0.1%	2.5%	2.1%
702	70	3050	3.7%	40.4%	26.0%	0.8%	0.6%	0.9%	0.3%	1.5%	0.1%	6.4%	2.6%	2.7%	0.2%	0.1%	5.3%	8.6%
704	70	3303	3.7%	40.8%	21.1%	0.5%	0.4%	0.6%	0.2%	1.0%	0.1%	6.3%	2.6%	3.2%	0.1%	0.3%	11.1%	7.9%
705	70	3935	3.8%	41.8%	22.4%	0.6%	0.4%	0.7%	0.2%	1.0%	0.1%	6.2%	2.6%	3.2%	0.2%	0.2%	9.5%	7.2%
706	70	2302	3.4%	37.8%	24.5%	0.7%	0.5%	0.8%	0.3%	1.3%	0.1%	8.9%	3.7%	3.4%	0.5%	0.1%	4.6%	9.4%
712	50	872	3.8%	41.2%	28.8%	2.6%	1.8%	3.0%	0.9%	4.8%	0.1%	5.5%	2.3%	4.0%	0.3%	0.0%	0.4%	0.5%
713	50	41	1.8%	19.4%	23.7%	0.5%	0.4%	0.6%	0.2%	1.0%	0.1%	5.8%	2.4%	2.0%	0.2%	1.0%	41.0%	0.0%
714	50	40	3.4%	37.2%	27.1%	0.9%	0.6%	1.1%	0.3%	1.7%	0.1%	12.9%	5.4%	7.4%	1.9%	0.0%	0.0%	0.0%
715	50	29	3.0%	33.2%	32.0%	0.7%	0.5%	0.8%	0.2%	1.2%	0.1%	13.6%	5.6%	7.4%	1.6%	0.0%	0.0%	0.0%
716	50	175	3.2%	35.4%	27.8%	0.5%	0.4%	0.6%	0.2%	0.9%	0.1%	7.4%	3.1%	2.9%	0.3%	0.4%	16.8%	0.0%
717	50	1237	3.9%	42.8%	29.0%	1.4%	1.0%	1.7%	0.5%	2.6%	0.1%	7.0%	2.9%	4.8%	0.4%	0.0%	1.9%	0.0%
718	50	1872	4.0%	44.1%	24.5%	1.6%	1.1%	1.8%	0.6%	2.9%	0.1%	8.0%	3.3%	5.1%	0.6%	0.0%	1.5%	0.7%
719	50	953	4.3%	47.6%	21.2%	1.6%	1.1%	1.9%	0.6%	3.0%	0.1%	8.6%	3.5%	3.8%	0.4%	0.0%	0.4%	1.9%
720	50	351	3.5%	38.5%	38.0%	2.2%	1.6%	2.6%	0.8%	4.2%	0.0%	4.0%	1.6%	2.6%	0.4%	0.0%	0.0%	0.0%
721	50	489	3.3%	36.2%	25.5%	1.2%	0.9%	1.4%	0.4%	2.2%	0.0%	4.7%	2.0%	2.9%	0.2%	0.2%	7.4%	11.4%
722	50	529	3.1%	33.9%	25.9%	0.7%	0.5%	0.9%	0.3%	1.4%	0.1%	6.6%	2.8%	3.7%	0.3%	0.2%	7.6%	12.1%
723	50	1398	3.6%	39.8%	25.6%	1.9%	1.4%	2.3%	0.7%	3.6%	0.1%	6.6%	2.7%	2.8%	0.3%	0.0%	2.1%	6.4%
724	50	3375	4.2%	45.7%	29.3%	1.1%	0.8%	1.3%	0.4%	2.0%	0.1%	5.6%	2.3%	2.5%	0.3%	0.0%	1.8%	2.9%
725	50	306	3.8%	41.8%	21.3%	1.3%	0.9%	1.6%	0.5%	2.5%	0.1%	6.8%	2.8%	1.8%	0.1%	0.2%	9.6%	4.9%
726	50	1651	4.7%	51.4%	29.1%	0.3%	0.2%	0.4%	0.1%	0.6%	0.1%	5.9%	2.4%	2.0%	0.1%	0.0%	2.0%	0.7%
727	50	531	4.5%	49.1%	29.9%	0.3%	0.2%	0.3%	0.1%	0.5%	0.1%	8.6%	3.6%	2.8%	0.2%	0.0%	0.0%	0.0%
728	50	222	3.6%	39.2%	20.9%	1.5%	1.0%	1.7%	0.5%	2.7%	0.2%	15.3%	6.3%	5.9%	1.2%	0.0%	0.0%	0.0%
729	50	340	4.5%	49.7%	31.6%	0.8%	0.6%	0.9%	0.3%	1.5%	0.1%	4.8%	2.0%	1.7%	0.1%	0.0%	0.0%	1.5%
730	50	252	3.7%	40.3%	23.6%	2.3%	1.6%	2.7%	0.8%	4.3%	0.1%	9.1%	3.8%	4.7%	1.3%	0.0%	0.0%	1.6%
731	50	450	3.6%	39.6%	22.8%	1.8%	1.3%	2.1%	0.6%	3.3%	0.1%	10.9%	4.5%	4.7%	1.0%	0.0%	2.0%	1.8%
732	50	847	4.1%	44.7%	27.4%	1.0%	0.7%	1.2%	0.4%	1.8%	0.1%	7.5%	3.1%	2.8%	0.2%	0.0%	1.2%	3.9%
733	50	97	3.1%	33.6%	23.3%	0.9%	0.6%	1.1%	0.3%	1.7%	0.2%	17.5%	7.3%	4.7%	0.5%	0.0%	0.0%	5.2%
734	50	16	2.8%	30.2%	32.8%	0.3%	0.2%	0.4%	0.1%	0.6%	0.2%	19.7%	8.2%	4.3%	0.3%	0.0%	0.0%	0.0%
735	50	83	4.0%	43.4%	28.4%	1.4%	1.0%	1.7%	0.5%	2.6%	0.1%	9.6%	4.0%	3.0%	0.2%	0.0%	0.0%	0.0%

Traffic Flows and Breakdown by 16 Vehicle Classes (Year 2036)

Link No.	Speed Limit	Total Vehicle	19 - Motorcycles (MC)	01 - Private Cars (PC)	03 - Taxi	14 - Non-franchised Bus <=6.4t	15 - Non-franchised Bus 6.4-15t	16 - Non-franchised Bus >15t	12 - Private Light Bus <=3.5t	13 - Private Light Bus >3.5t	04 - Light Goods Vehicles <=2.5t	05 - Lt Goods Vehicles 2.5-3.5t	06 - Light Goods Vehicles >3.5t	07 - Heavy Goods Vehicles <=15t	08 - Heavy Goods Vehicles >15t	17 - Franchised Bus (SD)	18 - Franchised Bus (DD)	11 - Public Light Buses
	km/hr	0800-0900																
736	50	631	3.7%	40.1%	27.0%	1.3%	0.9%	1.5%	0.5%	2.3%	0.1%	11.4%	4.7%	3.9%	0.4%	0.0%	0.0%	2.2%
737	50	39	2.4%	25.9%	19.2%	0.9%	0.6%	1.0%	0.3%	1.7%	0.2%	20.1%	8.3%	5.9%	0.7%	0.0%	0.0%	12.7%
738	50	400	3.4%	36.8%	24.1%	1.8%	1.3%	2.1%	0.7%	3.4%	0.1%	12.8%	5.3%	4.3%	0.5%	0.0%	0.0%	3.5%
739	50	317	3.2%	35.3%	24.7%	0.8%	0.6%	0.9%	0.3%	1.5%	0.1%	10.7%	4.4%	3.5%	0.5%	0.1%	3.1%	10.4%
740	50	660	3.8%	41.3%	26.3%	0.7%	0.5%	0.9%	0.3%	1.4%	0.1%	11.9%	4.9%	3.1%	0.2%	0.0%	1.9%	2.7%
741	50	254	3.4%	37.5%	24.5%	1.2%	0.9%	1.4%	0.4%	2.2%	0.1%	11.2%	4.7%	3.2%	0.1%	0.0%	0.0%	9.1%
742	50	314	3.7%	40.9%	21.9%	0.8%	0.6%	1.0%	0.3%	1.6%	0.0%	2.7%	1.1%	0.8%	0.1%	0.1%	5.6%	18.8%
743	50	415	3.8%	41.6%	22.5%	1.2%	0.9%	1.4%	0.4%	2.2%	0.0%	4.3%	1.8%	1.2%	0.0%	0.1%	4.2%	14.2%
745	50	427	3.4%	36.9%	26.3%	1.2%	0.8%	1.4%	0.4%	2.2%	0.1%	12.0%	5.0%	3.5%	0.4%	0.0%	2.1%	4.2%
746	50	164	2.4%	26.6%	12.0%	1.7%	1.2%	2.0%	0.6%	3.1%	0.1%	14.2%	5.9%	3.8%	0.0%	0.1%	6.0%	20.2%
749	70	4846	5.2%	57.1%	12.0%	1.4%	1.0%	1.7%	0.5%	2.7%	0.1%	7.0%	2.9%	4.7%	0.2%	0.1%	2.6%	0.9%
750	70	4874	4.6%	50.9%	14.3%	1.7%	1.2%	2.0%	0.6%	3.2%	0.1%	9.2%	3.8%	5.2%	0.6%	0.0%	1.6%	0.9%
751	70	1893	4.9%	53.4%	23.4%	0.5%	0.4%	0.6%	0.2%	1.0%	0.1%	7.6%	3.2%	4.4%	0.2%	0.0%	0.0%	0.0%
752	70	1643	3.5%	38.7%	30.7%	1.2%	0.8%	1.4%	0.4%	2.2%	0.1%	10.6%	4.4%	4.0%	0.3%	0.0%	1.7%	0.0%
753	70	1948	4.7%	51.3%	22.2%	0.5%	0.4%	0.6%	0.2%	1.0%	0.1%	9.9%	4.1%	3.9%	0.4%	0.0%	0.8%	0.0%
754	70	1508	4.1%	45.2%	26.1%	1.4%	1.0%	1.7%	0.5%	2.7%	0.1%	8.2%	3.4%	3.5%	0.7%	0.0%	1.4%	0.0%
755	70	581	4.4%	48.7%	20.4%	0.6%	0.4%	0.7%	0.2%	1.2%	0.1%	12.6%	5.2%	4.6%	0.6%	0.0%	0.0%	0.0%
756	70	547	3.8%	41.7%	26.1%	0.8%	0.6%	1.0%	0.3%	1.6%	0.1%	10.0%	4.1%	4.9%	1.0%	0.1%	3.7%	0.0%
757	50	588	3.9%	43.3%	27.5%	2.2%	1.6%	2.6%	0.8%	4.1%	0.1%	7.2%	3.0%	3.1%	0.6%	0.0%	0.0%	0.0%
759	50	952	4.7%	51.7%	27.5%	0.6%	0.4%	0.7%	0.2%	1.1%	0.1%	6.4%	2.7%	2.2%	0.2%	0.0%	0.0%	1.6%
760	50	788	3.8%	42.2%	36.7%	1.1%	0.8%	1.3%	0.4%	2.0%	0.1%	5.8%	2.4%	1.7%	0.1%	0.0%	0.7%	1.0%
761	50	1020	4.1%	44.9%	33.1%	0.8%	0.6%	1.0%	0.3%	1.5%	0.1%	6.7%	2.8%	3.0%	0.2%	0.0%	0.2%	0.8%
777	70	2871	5.3%	58.3%	10.0%	1.5%	1.0%	1.7%	0.5%	2.7%	0.1%	6.8%	2.8%	4.9%	0.1%	0.1%	3.5%	0.7%
778	50	81	3.7%	40.6%	29.0%	1.6%	1.1%	1.9%	0.6%	3.0%	0.1%	9.0%	3.7%	5.0%	0.7%	0.0%	0.0%	0.0%
779	50	2231	3.6%	39.9%	29.8%	1.4%	1.0%	1.7%	0.5%	2.7%	0.1%	9.7%	4.0%	3.8%	0.4%	0.0%	1.2%	0.0%
780	50	2457	4.8%	52.5%	23.5%	0.5%	0.4%	0.6%	0.2%	1.0%	0.1%	7.9%	3.3%	4.4%	0.2%	0.0%	0.6%	0.0%
781	50	312	4.7%	51.4%	25.9%	0.4%	0.3%	0.5%	0.2%	0.8%	0.1%	8.9%	3.7%	3.0%	0.2%	0.0%	0.0%	0.0%
782	50	177	3.9%	42.8%	23.6%	1.4%	1.0%	1.6%	0.5%	2.5%	0.1%	12.5%	5.2%	4.3%	0.6%	0.0%	0.0%	0.0%
783	50	788	3.8%	42.2%	36.7%	1.1%	0.8%	1.3%	0.4%	2.0%	0.1%	5.8%	2.4%	1.7%	0.1%	0.0%	0.7%	1.0%
784	50	885	3.8%	42.2%	33.8%	1.1%	0.7%	1.2%	0.4%	2.0%	0.1%	7.1%	2.9%	3.3%	0.2%	0.0%	0.2%	0.9%
785	50	592	3.7%	40.8%	39.1%	1.0%	0.7%	1.2%	0.4%	1.9%	0.1%	5.2%	2.1%	1.6%	0.0%	0.0%	1.0%	1.4%
786	50	997	3.9%	42.5%	34.4%	1.1%	0.8%	1.3%	0.4%	2.1%	0.1%	6.6%	2.7%	3.0%	0.2%	0.0%	0.2%	0.8%
787	50	1073	3.7%	40.6%	30.3%	1.4%	1.0%	1.6%	0.5%	2.6%	0.1%	9.3%	3.8%	4.0%	0.4%	0.0%	0.0%	0.7%
788	50	1559	3.6%	39.2%	30.9%	1.4%	1.0%	1.6%	0.5%	2.6%	0.1%	9.4%	3.9%	3.8%	0.3%	0.0%	1.8%	0.0%
789	50	2858	4.6%	50.7%	25.2%	0.6%	0.4%	0.7%	0.2%	1.1%	0.1%	7.8%	3.2%	4.4%	0.2%	0.0%	0.5%	0.3%
790	50	1576	3.7%	40.5%	31.4%	1.3%	0.9%	1.5%	0.5%	2.4%	0.1%	8.9%	3.7%	3.3%	0.3%	0.0%	1.7%	0.0%
791	50	2543	4.7%	51.2%	25.2%	0.6%	0.4%	0.7%	0.2%	1.1%	0.1%	7.6%	3.1%	4.1%	0.2%	0.0%	0.6%	0.3%
792	50	437	3.8%	41.6%	29.8%	1.2%	0.9%	1.5%	0.5%	2.3%	0.1%	9.5%	3.9%	4.2%	0.3%	0.0%	0.4%	0.0%
793	50	1153	3.9%	42.8%	32.0%	1.0%	0.7%	1.2%	0.4%	1.9%	0.1%	7.9%	3.3%	3.4%	0.2%	0.0%	0.5%	0.7%
794	50	570	4.1%	44.7%	29.8%	0.8%	0.5%	0.9%	0.3%	1.4%	0.1%	7.3%	3.0%	2.4%	0.0%	0.1%	3.1%	1.4%
795	50	1584	3.8%	41.4%	31.6%	1.0%	0.7%	1.1%	0.4%	1.8%	0.1%	9.2%	3.8%	4.1%	0.1%	0.0%	0.4%	0.5%
796	50	843	3.8%	42.1%	27.0%	1.0%	0.7%	1.2%	0.4%	1.9%	0.1%	10.3%	4.3%	3.4%	0.2%	0.0%	2.1%	1.3%
797	50	1138	3.6%	39.9%	34.1%	1.0%	0.7%	1.2%	0.4%	1.9%	0.1%	8.4%	3.5%	4.0%	0.0%	0.0%	0.5%	0.7%
798	50	552	4.4%	48.2%	24.2%	1.1%	0.7%	1.2%	0.4%	2.0%	0.1%	8.7%	3.6%	3.8%	0.1%	0.0%	0.0%	1.4%
799	50	930	3.3%	36.7%	28.7%	0.8%	0.5%	0.9%	0.3%	1.4%	0.1%	7.3%	3.0%	5.0%	0.2%	0.1%	5.9%	5.6%
800	50	900	3.0%	32.6%	12.9%	0.7%	0.5%	0.8%	0.3%	1.3%	0.1%	6.1%	2.5%	3.4%	0.2%	0.7%	30.9%	4.0%
801	50	1821	4.8%	52.7%	15.8%	0.8%	0.5%	0.9%	0.3%	1.4%	0.1%	8.0%	3.3%	4.3%	0.4%	0.1%	3.2%	3.3%
802	50	2401	4.7%	51.7%	17.0%	0.7%	0.5%	0.9%	0.3%	1.4%	0.1%	9.1%	3.8%	4.4%	0.5%	0.1%	2.4%	2.5%
803	50	1253	2.7%	30.1%	16.0%	1.0%	0.7%	1.2%	0.4%	1.9%	0.1%	6.5%	2.7%	2.7%	0.1%	0.7%	29.5%	3.6%
804	50	1558	3.6%	39.5%	20.5%	1.2%	0.8%	1.4%	0.4%	2.1%	0.1%	10.7%	4.4%	5.1%	0.7%	0.1%	3.7%	5.7%
805	50	1277	2.9%	31.5%	18.9%	1.1%	0.8%	1.3%	0.4%	2.1%	0.1%	10.5%	4.3%	4.1%	0.4%	0.3%	13.4%	7.9%
806	50	2105	3.7%	40.1%	22.0%	1.1%	0.8%	1.3%	0.4%	2.0%	0.1%	10.5%	4.4%	5.0%	0.8%	0.1%	3.7%	4.2%
807	50	1548	3.0%	33.4%	23.0%	1.4%	1.0%	1.6%	0.5%	2.5%	0.1%	9.5%	3.9%	3.1%	0.1%	0.3%	12.6%	4.1%
808	50	910	4.5%	49.8%	25.3%	0.5%	0.4%	0.6%	0.2%	0.9%	0.1%	9.3%	3.8%	4.4%	0.2%	0.0%	0.0%	0.0%
809	50	75	3.3%	36.3%	20.8%	1.2%	0.8%	1.4%	0.4%	2.2%	0.2%	18.2%	7.6%	7.5%	0.1%	0.0%	0.0%	0.0%
814	50	1510	3.8%	42.1%	31.3%	1.1%	0.8%	1.3%	0.4%	2.0%	0.1%	8.5%	3.5%	3.0%	0.2%	0.0%	1.8%	0.0%
815	50	1042	4.2%	45.8%	21.5%	1.2%	0.8%	1.4%	0.4%	2.2%	0.1%	10.5%	4.3%	7.3%	0.2%	0.0%	0.0%	0.0%
816	50	1777	3.9%	42.4%	30.3%	0.9%	0.6%	1.0%	0.3%	1.6%	0.1%	9.4%	3.9%	3.6%	0.2%	0.0%	1.5%	0.2%
817	50	1010	4.3%	46.9%	22.2%	1.1%	0.8%	1.3%	0.4%	2.0%	0.1%	9.6%	4.0%	7.3%	0.2%	0.0%	0.0%	0.0%
818	70	3729	5.3%	57.9%	12.1%	1.7%	1.2%	2.0%	0.6%	3.2%	0.1%	6.7%	2.8%	2.3%	0.1%	0.1%	3.0%	0.9%
819	70	3484	5.0%	54.8%	11.6%	2.1%	1.5%	2.4%	0.8%	3.9%	0.1%	7.4%	3.1%	4.0%	0.4%	0.0%	2.0%	0.9%
820	70	4536	5.0%	54.3%	12.7%	1.9%	1.3%	2.2%	0.7%	3.5%	0.1%	8.5%	3.5%	2.8%	0.1%	0.1%	2.7%	0.7%
821	70	3890	4.9%	53.8%	13.6%	2.0%	1.4%	2.3%	0.7%	3.6%	0.1%	7.4%	3.1%	4.0%	0.4%	0.0%	1.8%	0.8%
822	70	2697	4.4%	48.8%	17.3%	1.5%	1.1%	1.8%	0.5%	2.8%	0.1%	9.0%	3.7%	5.2%	0.6%	0.0%	1.9%	1.1%
823	70	2170	5.5%	60.7%	11.7%	1.4%	1.0%	1.7%	0.5%	2.7%	0.1%	6.9%	2.9%	2.1%	0.2%	0.0%	1.1%	1.6%
824	50	846	3.4%	36.8%	8.1%	2.9%	2.0%	3.4%	1.0%	5.3%	0.1%	7.5%	3.1%	2.0%	0.3%	0.2%	7.5%	16.6%
825	50	312	3.9%	43.3%	9.4%	2.4%	1.7%	2.8%	0.9%	4.4%	0.1%	8.6%	3.6%	7.3%	0.0%	0.0%	1.9%	9.6%
826	70	2369	4.4%	48.5%	13.6%	2.3%	1.6%	2.7%	0.8%	4.2%	0.1%	10.0%	4.1%	3.4%	0.1%	0.1%	4.2%	0.0%
827	70	1192	5.9%	65.2%	5.3%	3.0%	2.1%	3.5%	1.1%	5.5%	0.0%	3.8%	1.6%	1.4%	0.0%	0.0%	1.6%	0.0%
828	50	137	3.6%	39.1%	9.2%	5.1%	3.6%	6.0%	1.9%	9.6%	0.1%	5.2%	2.1%	14.5%	0.1%	0.0%	0.0%	0.0%
829	50	645	7.6%	83.6%	7.9%	0.0%	0.0%	0.0%	0.0%	0.0%	0.0%	0.4%	0.2%	0.3%	0.0%	0.0%	0.0%	0.0%
830	50	933	4.3%	47.1%	4.8%	0.8%	0.5%	0.9%	0.3%	1.4%	0.1%	8.5%	3.5%	27.6%	0.2%	0.0%	0.0%	0.0%
831	50	245	5.2%	57.0%	6.7%	0.8%	0.6%	1.0%	0.3%	1.5%	0.1%	12.2%	5.0%	9.0%	0.6%	0.0%	0.0%	0.0%
832	50	208	4.3%	47.0%	11.8%	1.1%	0.8%	1.2%	0.4%	2.0%	0.1%	13.5%	5.6%	10.8%	1.4%	0.0%	0.0%	0.0%
833	50	870	4.5%	49.1%	16.9%	1.4%	1.0%	1.6%	0.5%	2.6%	0.1%	7.5%	3.1%	11.4%	0.4%	0.0%	0.0%	0.0%
834	50	1178	3.9%	43.0%	29.0%	1.4%	1.0%	1.7%	0.5%	2.7%	0.1%	6.9%	2.8%	4.7%	0.3%	0.0%	2.0%	0.0%
835	50	534	3.4%	37.6%	34.2%	1.6%	1.2%	1.9%	0.6%	3.1%	0.1%	5.6%	2.3%	2.6%	0.2%	0.1%	5.5%	0.0%
836	50	1310	2.9%	31.7%	23.6%	1.2%	0.9%	1.4%	0.4%	2.2%	0.1%	9.9%	4.1%	3.3%	0.2%	0.3%	13.1%	4.8%
837	50	589	3.9%	42.7%	29.0%	0.9%	0.6%	1.0%	0.3%	1.6%	0.1%	8.7%	3.6%	2.7%	0.0%	0.1%	3.0%	1.9%
838	50	725	3.5%	38.4%	32.5%	0.6%	0.4%	0.7%	0.2%	1.0%	0.1%	7.3%	3.0%	5.0%	0.2%	0.0%	0.8%	6.3%
839	50	1151	2.7%	29.8%	18.6%	1.0%	0.7%	1.2%	0.4%	1.9%	0.1%	10.7%	4.4%	4.0%	0.4%	0.4%	14.9%	8.8%
840	50	128	4.7%	51.8%	24.2%	0.5%	0.4%	0.6%	0.2%	1.0%	0.1%	7.5%	3.1%	5.7%	0.2%	0.0%	0.0%	0.0%
841	50	239	3.9%	42.5%	19.6%	2.2%	1.5%	2.5%	0.8%	4.0%	0.1%	7.4%	3.1%	2.0%	0.0%	0.2%	10.2%	0.0%
842	50	772	2.7%	29.5%	11.0%	0.7%	0.5%	0.8%	0.3%	1.3%	0.1%	5.9%	2.4%	3.1%	0.2%	0.9%	36.1%	4.7%
843	50	1014	2.5%	27.2%	15.2%	0.8%	0.6%	0.9%	0.3%	1.5%	0.1%	6.3%	2.6%	2.8%	0.1%	0.8%	34.0%	4.4%
847	50	1383	4.1%	44.7%	23.9%	0.7%	0.5%	0.8%	0.2%	1.2%	0.1%	6.8%	2.8%	3.8%	0.4%	0.1%	3.3%	6.7%
848	50	1282	4.3%	47.0%	25.1%	0.8%	0.5%	0.9%	0.3%	1.4%	0.1%	6.9%	2.9%	3.8%	0.4%	0.0%	1.7%	3.9%
849	50	154	2.6%	28.6%	10.8%	0.3%	0.2%	0.3%	0.1%	0.5%	0.0%	4.1%	1.7%	1.3%	0.2%	0.1%	5.1%	44.1%
850	50	519	4.4%	48.2%	20.3%	1.6%	1.2%	1.9%	0.6%	3.1%	0.1%	5.3%	2.2%	2.3%	0.6%	0.0%	0.6%	7.7%
851	50	155	2.6%	28.8%	10.8%	0.3%	0.2%	0.3%	0.1%	0.5%	0.0%	4.1%	1.7%	1.3%	0.2%	0.1%	5.0%	43.9%
852	50	269	3.8%	41.5%	18.6%	1.4%	1.0%	1.7%	0.5%	2.7%	0.0%	4.5%	1.9%	2.0%	0.6%	0.0%	1.1%	18.6%
853	50	101	1.2%	12.8%	4.9%	0.1%	0.1%	0.1%	0.0%	0.2%	0.0%	2.7%	1.1%	1.1%	0.2%	0.2%	7.7%	67.3%
854	50	699	4.6%	50.4%	17.9%	1.7%	1.2%	2.0%	0.6%	3.1%	0.1%	5.4%	2.2%	3.0%	0.4%	0.0%	0.4%	7.2%
855	50	115	1.0%	11.3%	4.3%	0.1%	0.1%	0.1%	0.0%	0.2%	0.0%	2.4%	1.0%	1.0%	0.2%	0.2%	6.8%	71.2%
856	50	511	4.4%	48.6%	18.1%	1.7%	1.2%	2.0%	0.6%	3.1%	0.0%	4.5%	1.9%	3.2%	0.4%	0.0%	0.6%	9.8%
859	50	534	4.7%	51.8%	22.4%	1.2%	0.9%	1.4%	0.4%	2.3%	0.1%	7.7%	3.2%	3.1%	0.7%	0.0%	0.0%	0.0%
860	50	518	5.3%	57.6%	19.1%	1.3%	0.9%	1.5%	0.5%	2.5%	0.1%	6.5%	2.7%	1.9%	0.2%	0.0%	0.0%	0.0%
861	50	287	5.2%	57.1%	21.2%	0.9%	0.7%	1.1%	0.3%	1.7%	0.1%	6.8%	2.8%	1.8%	0.1%	0.0%	0.0%	0.0%
862	50	390	5.0%	55.1%	20.4%	1.2%	0.8%	1.4%	0.4%	2.2%	0.1%	7.7%	3.2%	2.4%	0.2%	0.0%	0.0%	0.0%
863	50	410	5.3%	58.0%	20.7%	1.1%	0.7%	1.2%	0.4%	2.0%	0.1%	6.1%	2.5%	1.8%	0.2%	0.0%	0.0%	0.0%
864	50	490	5.0%	55.1%	22.0%	1.0%	0.7%	1.2%	0.4%	1.9%	0.1%	7.2%	3.0%	2.3%	0.2%	0.0%	0.0%	0.0%
865	50	1264	5.4%	59.7%	19.9%	0.8%	0.5%	0.9%	0.3%	1.4%	0.1%	6.2%	2.6%	2.1%	0.2%	0.0%	0.0%	0.0%
866	50	583	4.9%	54.3%	24.6%	0.7%	0.5%	0.8%	0.3%	1.3%	0.1%	7.1%	3.0%	2.2%	0.1%	0.0%	0.0%	0.0%
867	50	209	4.0%	43.9%	22.6%	1.7%	1.2%	2.0%	0.6%	3.1%	0.1%	9.6%	4.0%	5.7%	1.7%	0.0%	0.0%	0.0%
868	50	854	5.5%	60.6%	19.5%	0.6%	0.4%	0.7%	0.2%	1.1%	0.1%	6.2%	2.6%	2.2%	0.2%	0.0%	0.0%	0.0%

Traffic Flows and Breakdown by 16 Vehicle Classes (Year 2036)

Link No.	Speed Limit	Total Vehicle	19 - Motorcycles (MC)	01 - Private Cars (PC)	03 - Taxi	14 - Non-franchised Bus <=6.4t	15 - Non-franchised Bus 6.4-15t	16 - Non-franchised Bus >15t	12 - Private Light Bus <=3.5t	13 - Private Light Bus >3.5t	04 - Light Goods Vehicles <=2.5t	05 - Lt Goods Vehicles 2.5-3.5t	06 - Light Goods Vehicles >3.5t	07 - Heavy Goods Vehicles <=15t	08 - Heavy Goods Vehicles >15t	17 - Franchised Bus (SD)	18 - Franchised Bus (DD)	11 - Public Light Buses
	km/hr	0800-0900																
870	50	20	2.9%	32.1%	25.0%	3.8%	2.7%	4.5%	1.4%	7.2%	0.1%	11.7%	4.8%	3.4%	0.3%	0.0%	0.0%	0.0%
871	50	655	4.3%	46.9%	21.7%	1.4%	1.0%	1.6%	0.5%	2.6%	0.1%	7.1%	2.9%	3.4%	0.4%	0.1%	6.1%	0.0%
872	70	2760	5.3%	58.5%	13.7%	1.2%	0.8%	1.4%	0.4%	2.2%	0.1%	6.0%	2.5%	4.2%	0.0%	0.1%	3.8%	0.0%
873	70	1951	5.2%	57.4%	15.4%	1.3%	0.9%	1.5%	0.5%	2.3%	0.1%	5.2%	2.1%	3.7%	0.0%	0.1%	4.3%	0.0%
874	50	1647	4.1%	45.2%	27.8%	0.8%	0.6%	1.0%	0.3%	1.6%	0.1%	5.0%	2.1%	2.9%	0.4%	0.0%	2.1%	6.1%
875	50	1572	4.0%	44.2%	19.0%	0.9%	0.6%	1.1%	0.3%	1.7%	0.1%	8.6%	3.6%	6.4%	0.7%	0.1%	5.5%	3.2%
876	50	46	0.9%	10.2%	10.9%	0.1%	0.1%	0.1%	0.0%	0.2%	0.1%	5.1%	2.1%	0.2%	0.0%	0.1%	4.3%	65.5%
877	50	83	2.7%	30.0%	24.1%	0.4%	0.3%	0.4%	0.1%	0.7%	0.0%	2.8%	1.2%	0.9%	0.0%	0.0%	0.0%	36.3%
878	50	79	2.7%	29.5%	22.6%	0.4%	0.3%	0.4%	0.1%	0.7%	0.0%	3.0%	1.2%	0.9%	0.0%	0.0%	0.0%	38.1%
879	50	46	0.9%	10.2%	10.9%	0.1%	0.1%	0.1%	0.0%	0.2%	0.1%	5.1%	2.1%	0.2%	0.0%	0.1%	4.3%	65.5%
882	50	720	4.9%	53.8%	22.8%	0.7%	0.5%	0.8%	0.2%	1.2%	0.1%	8.1%	3.3%	3.2%	0.3%	0.0%	0.0%	0.0%
883	50	829	3.0%	33.2%	34.1%	0.9%	0.6%	1.1%	0.3%	1.7%	0.1%	7.9%	3.3%	4.0%	0.5%	0.2%	8.6%	0.6%
884	50	826	3.0%	33.2%	34.2%	0.9%	0.6%	1.1%	0.3%	1.7%	0.1%	7.8%	3.2%	3.9%	0.5%	0.2%	8.6%	0.6%
885	50	822	3.0%	33.2%	34.3%	0.9%	0.6%	1.1%	0.3%	1.7%	0.1%	7.7%	3.2%	3.9%	0.5%	0.2%	8.7%	0.6%
886	50	819	3.0%	33.2%	34.4%	0.9%	0.7%	1.1%	0.3%	1.7%	0.1%	7.6%	3.1%	3.9%	0.5%	0.2%	8.7%	0.6%
887	50	815	3.0%	33.2%	34.4%	0.9%	0.7%	1.1%	0.3%	1.7%	0.1%	7.5%	3.1%	3.9%	0.6%	0.2%	8.7%	0.6%
888	50	812	3.0%	33.2%	34.5%	0.9%	0.7%	1.1%	0.3%	1.7%	0.1%	7.4%	3.1%	3.8%	0.6%	0.2%	8.8%	0.6%
889	50	809	3.0%	33.2%	34.6%	0.9%	0.7%	1.1%	0.3%	1.7%	0.1%	7.3%	3.0%	3.8%	0.6%	0.2%	8.8%	0.6%
890	50	805	3.0%	33.2%	34.7%	0.9%	0.7%	1.1%	0.3%	1.7%	0.1%	7.2%	3.0%	3.8%	0.6%	0.2%	8.9%	0.6%
891	50	802	3.0%	33.2%	34.8%	0.9%	0.7%	1.1%	0.3%	1.7%	0.1%	7.1%	2.9%	3.7%	0.6%	0.2%	8.9%	0.6%
892	50	798	3.0%	33.2%	34.9%	0.9%	0.7%	1.1%	0.3%	1.8%	0.1%	7.0%	2.9%	3.7%	0.6%	0.2%	8.9%	0.6%
893	50	795	3.0%	33.2%	35.0%	0.9%	0.7%	1.1%	0.3%	1.8%	0.1%	6.9%	2.9%	3.7%	0.6%	0.2%	9.0%	0.6%
894	50	791	3.0%	33.2%	35.0%	1.0%	0.7%	1.1%	0.3%	1.8%	0.1%	6.8%	2.8%	3.6%	0.7%	0.2%	9.0%	0.6%
895	50	15	2.8%	31.0%	33.2%	0.2%	0.2%	0.3%	0.1%	0.5%	0.2%	15.7%	6.5%	8.1%	1.2%	0.0%	0.0%	0.0%
896	50	15	2.8%	31.0%	33.2%	0.2%	0.2%	0.3%	0.1%	0.5%	0.2%	15.7%	6.5%	8.1%	1.2%	0.0%	0.0%	0.0%
897	50	30	3.8%	42.0%	18.0%	1.3%	0.9%	1.5%	0.5%	2.4%	0.2%	14.5%	6.0%	7.6%	1.2%	0.0%	0.0%	0.0%
898	50	30	3.8%	42.0%	18.0%	1.3%	0.9%	1.5%	0.5%	2.4%	0.2%	14.5%	6.0%	7.6%	1.2%	0.0%	0.0%	0.0%
899	50	15	2.8%	31.0%	33.2%	0.2%	0.2%	0.3%	0.1%	0.5%	0.2%	15.7%	6.5%	8.1%	1.2%	0.0%	0.0%	0.0%
900	50	15	2.8%	31.0%	33.2%	0.2%	0.2%	0.3%	0.1%	0.5%	0.2%	15.7%	6.5%	8.1%	1.2%	0.0%	0.0%	0.0%
901	50	21	2.9%	31.6%	24.1%	0.9%	0.6%	1.0%	0.3%	1.7%	0.2%	16.7%	6.9%	10.2%	2.8%	0.0%	0.0%	0.0%
902	50	21	2.9%	31.6%	24.1%	0.9%	0.6%	1.0%	0.3%	1.7%	0.2%	16.7%	6.9%	10.2%	2.8%	0.0%	0.0%	0.0%
903	50	15	2.8%	31.0%	33.2%	0.2%	0.2%	0.3%	0.1%	0.5%	0.2%	15.7%	6.5%	8.1%	1.2%	0.0%	0.0%	0.0%
904	50	15	2.8%	31.0%	33.2%	0.2%	0.2%	0.3%	0.1%	0.5%	0.2%	15.7%	6.5%	8.1%	1.2%	0.0%	0.0%	0.0%
905	50	21	2.9%	31.6%	24.1%	0.9%	0.6%	1.0%	0.3%	1.7%	0.2%	16.7%	6.9%	10.2%	2.8%	0.0%	0.0%	0.0%
906	50	660	3.2%	35.5%	13.5%	0.8%	0.6%	0.9%	0.3%	1.5%	0.1%	13.1%	5.4%	6.2%	1.0%	0.2%	10.2%	7.4%
907	50	641	3.2%	35.3%	13.3%	0.8%	0.6%	0.9%	0.3%	1.5%	0.1%	13.0%	5.4%	6.2%	1.0%	0.3%	10.5%	7.6%
908	50	622	3.2%	35.1%	13.1%	0.8%	0.6%	0.9%	0.3%	1.5%	0.1%	13.0%	5.4%	6.2%	1.0%	0.3%	10.8%	7.9%
909	50	604	3.2%	34.9%	12.9%	0.8%	0.6%	0.9%	0.3%	1.4%	0.1%	12.9%	5.3%	6.1%	0.9%	0.3%	11.2%	8.1%
910	50	585	3.2%	34.7%	12.7%	0.8%	0.5%	0.9%	0.3%	1.4%	0.1%	12.8%	5.3%	6.1%	0.9%	0.3%	11.5%	8.4%
911	50	566	3.1%	34.5%	12.5%	0.8%	0.5%	0.9%	0.3%	1.4%	0.1%	12.7%	5.3%	6.1%	0.9%	0.3%	11.9%	8.7%
912	50	547	3.1%	34.2%	12.3%	0.8%	0.5%	0.9%	0.3%	1.4%	0.1%	12.7%	5.2%	6.1%	0.9%	0.3%	12.3%	9.0%
913	50	528	3.1%	33.9%	12.0%	0.7%	0.5%	0.9%	0.3%	1.4%	0.1%	12.6%	5.2%	6.1%	0.8%	0.3%	12.8%	9.3%
914	50	510	3.1%	33.6%	11.8%	0.7%	0.5%	0.9%	0.3%	1.4%	0.1%	12.5%	5.2%	6.1%	0.8%	0.3%	13.2%	9.6%
915	50	491	3.0%	33.3%	11.5%	0.7%	0.5%	0.8%	0.3%	1.3%	0.1%	12.4%	5.1%	6.0%	0.8%	0.3%	13.7%	10.0%
916	50	472	3.0%	33.0%	11.2%	0.7%	0.5%	0.8%	0.3%	1.3%	0.1%	12.3%	5.1%	6.0%	0.7%	0.3%	14.3%	10.4%
917	50	453	3.0%	32.6%	10.9%	0.7%	0.5%	0.8%	0.3%	1.3%	0.1%	12.2%	5.0%	6.0%	0.7%	0.4%	14.9%	10.8%
918	50	707	3.9%	43.3%	22.8%	1.1%	0.8%	1.3%	0.4%	2.1%	0.1%	10.8%	4.5%	5.9%	0.7%	0.0%	0.0%	2.1%
919	50	13	3.2%	34.8%	37.2%	0.0%	0.0%	0.0%	0.0%	0.0%	0.2%	17.4%	7.2%	0.0%	0.0%	0.0%	0.0%	0.0%
920	50	577	4.1%	44.8%	22.3%	1.0%	0.7%	1.2%	0.4%	1.9%	0.1%	11.5%	4.8%	6.5%	0.6%	0.0%	0.0%	0.0%
921	50	51	0.8%	9.1%	9.7%	0.2%	0.1%	0.2%	0.1%	0.3%	0.0%	4.6%	1.9%	0.8%	0.0%	1.5%	62.8%	7.8%
922	50	516	4.1%	45.3%	27.0%	0.8%	0.6%	1.0%	0.3%	1.6%	0.1%	5.7%	2.4%	4.2%	0.1%	0.2%	6.8%	0.0%
923	50	13	3.2%	34.8%	37.2%	0.0%	0.0%	0.0%	0.0%	0.0%	0.2%	17.4%	7.2%	0.0%	0.0%	0.0%	0.0%	0.0%
924	50	13	3.2%	34.8%	37.2%	0.0%	0.0%	0.0%	0.0%	0.0%	0.2%	17.4%	7.2%	0.0%	0.0%	0.0%	0.0%	0.0%
925	50	13	3.2%	34.8%	37.2%	0.0%	0.0%	0.0%	0.0%	0.0%	0.2%	17.4%	7.2%	0.0%	0.0%	0.0%	0.0%	0.0%
926	50	13	3.2%	34.8%	37.2%	0.0%	0.0%	0.0%	0.0%	0.0%	0.2%	17.4%	7.2%	0.0%	0.0%	0.0%	0.0%	0.0%
927	50	215	3.4%	37.3%	23.0%	1.0%	0.7%	1.2%	0.4%	1.9%	0.1%	7.0%	2.9%	4.0%	0.3%	0.0%	0.0%	16.8%
928	50	54	0.8%	8.6%	9.2%	0.1%	0.1%	0.1%	0.0%	0.2%	0.0%	4.3%	1.8%	0.8%	0.3%	0.2%	7.2%	66.3%
929	50	207	4.2%	46.2%	25.6%	1.9%	1.3%	2.2%	0.7%	3.5%	0.1%	8.3%	3.4%	2.4%	0.2%	0.0%	0.0%	0.0%
930	50	179	3.4%	37.5%	27.2%	1.3%	0.9%	1.6%	0.5%	2.5%	0.1%	11.1%	4.6%	5.5%	1.4%	0.0%	0.0%	2.2%
931	50	85	4.2%	45.9%	27.1%	1.3%	0.9%	1.5%	0.5%	2.4%	0.1%	9.4%	3.9%	2.7%	0.3%	0.0%	0.0%	0.0%
932	50	96	3.7%	41.0%	31.1%	0.3%	0.2%	0.4%	0.1%	0.6%	0.1%	10.1%	4.2%	2.8%	0.1%	0.0%	0.0%	5.2%
933	50	383	3.8%	41.4%	32.1%	0.3%	0.2%	0.3%	0.1%	0.5%	0.1%	5.2%	2.2%	1.5%	0.1%	0.1%	3.8%	8.3%
934	50	71	3.7%	40.2%	22.1%	0.7%	0.5%	0.8%	0.2%	1.2%	0.1%	14.2%	5.9%	3.3%	0.1%	0.0%	0.0%	7.1%
935	50	236	3.6%	40.0%	27.9%	0.2%	0.2%	0.3%	0.1%	0.5%	0.0%	4.2%	1.7%	1.2%	0.0%	0.1%	6.2%	13.6%
936	50	335	3.2%	34.9%	24.2%	0.4%	0.3%	0.5%	0.1%	0.7%	0.1%	11.4%	4.7%	3.6%	0.4%	0.1%	4.1%	11.3%
937	50	715	4.0%	43.6%	25.8%	0.4%	0.3%	0.5%	0.2%	0.8%	0.1%	8.7%	3.6%	2.2%	0.1%	0.1%	3.4%	6.2%
938	50	258	3.2%	35.6%	22.0%	0.4%	0.3%	0.5%	0.2%	0.8%	0.2%	14.6%	6.1%	4.4%	0.5%	0.1%	5.3%	5.8%
939	50	933	4.1%	44.7%	28.7%	0.4%	0.3%	0.4%	0.1%	0.7%	0.1%	7.7%	3.2%	2.0%	0.1%	0.1%	4.2%	3.3%
940	50	765	3.8%	41.6%	26.1%	0.8%	0.5%	0.9%	0.3%	1.4%	0.1%	12.1%	5.0%	3.2%	0.2%	0.0%	1.7%	2.4%
941	50	692	3.8%	41.3%	26.3%	0.7%	0.5%	0.9%	0.3%	1.4%	0.1%	12.0%	5.0%	3.1%	0.2%	0.0%	1.8%	2.6%
942	50	150	4.1%	45.3%	29.6%	0.3%	0.2%	0.4%	0.1%	0.6%	0.1%	10.6%	4.4%	3.9%	0.2%	0.0%	0.0%	0.0%
943	50	127	3.3%	36.3%	17.6%	1.4%	1.0%	1.6%	0.5%	2.6%	0.2%	19.6%	8.1%	7.0%	0.8%	0.0%	0.0%	0.0%
944	50	159	3.4%	37.1%	21.4%	0.9%	0.6%	1.1%	0.3%	1.7%	0.1%	14.0%	5.8%	4.7%	0.7%	0.1%	5.5%	2.5%
945	50	549	3.6%	40.0%	24.4%	1.0%	0.7%	1.2%	0.4%	1.9%	0.1%	10.4%	4.3%	3.7%	0.3%	0.0%	1.8%	6.0%
946	50	91	3.4%	36.8%	23.7%	0.2%	0.1%	0.2%	0.1%	0.3%	0.1%	12.3%	5.1%	3.4%	0.2%	0.2%	9.6%	4.4%
947	50	459	3.4%	37.6%	21.7%	1.2%	0.9%	1.5%	0.5%	2.3%	0.1%	12.1%	5.0%	4.1%	0.3%	0.1%	2.1%	7.2%
948	50	18	2.4%	26.5%	28.3%	0.1%	0.1%	0.1%	0.0%	0.2%	0.1%	13.2%	5.5%	0.8%	0.1%	0.0%	0.0%	22.6%
949	50	47	2.6%	28.5%	13.3%	1.2%	0.9%	1.4%	0.4%	2.2%	0.1%	5.0%	2.1%	1.4%	0.1%	0.0%	0.0%	40.8%
950	50	18	2.4%	26.5%	28.3%	0.1%	0.1%	0.1%	0.0%	0.2%	0.1%	13.2%	5.5%	0.8%	0.1%	0.0%	0.0%	22.6%
951	50	47	2.6%	28.5%	13.3%	1.2%	0.9%	1.4%	0.4%	2.2%	0.1%	5.0%	2.1%	1.4%	0.1%	0.0%	0.0%	40.8%
952	50	18	2.4%	26.5%	28.3%	0.1%	0.1%	0.1%	0.0%	0.2%	0.1%	13.2%	5.5%	0.8%	0.1%	0.0%	0.0%	22.6%
953	50	47	2.6%	28.5%	13.3%	1.2%	0.9%	1.4%	0.4%	2.2%	0.1%	5.0%	2.1%	1.4%	0.1%	0.0%	0.0%	40.8%
954	50	18	2.4%	26.5%	28.3%	0.1%	0.1%	0.1%	0.0%	0.2%	0.1%	13.2%	5.5%	0.8%	0.1%	0.0%	0.0%	22.6%
955	50	47	2.6%	28.5%	13.3%	1.2%	0.9%	1.4%	0.4%	2.2%	0.1%	5.0%	2.1%	1.4%	0.1%	0.0%	0.0%	40.8%
956	50	18	2.4%	26.5%	28.3%	0.1%	0.1%	0.1%	0.0%	0.2%	0.1%	13.2%	5.5%	0.8%	0.1%	0.0%	0.0%	22.6%
957	50	47	2.6%	28.5%	13.3%	1.2%	0.9%	1.4%	0.4%	2.2%	0.1%	5.0%	2.1%	1.4%	0.1%	0.0%	0.0%	40.8%
958	50	13	3.2%	34.8%	37.2%	0.0%	0.0%	0.0%	0.0%	0.0%	0.2%	17.4%	7.2%	0.0%	0.0%	0.0%	0.0%	0.0%
959	50	13	3.2%	34.8%	37.2%	0.0%	0.0%	0.0%	0.0%	0.0%	0.2%	17.4%	7.2%	0.0%	0.0%	0.0%	0.0%	0.0%
960	50	103	0.4%	4.5%	4.8%	0.0%	0.0%	0.0%	0.0%	0.0%	0.0%	2.3%	0.9%	0.0%	0.0%	0.2%	7.6%	79.3%
961	50	198	3.1%	34.3%	13.3%	2.0%	1.4%	2.3%	0.7%	3.7%	0.1%	5.2%	2.1%	4.6%	0.5%	0.0%	1.5%	25.2%
962	50	13	3.2%	34.8%	37.2%	0.0%	0.0%	0.0%	0.0%	0.0%	0.2%	17.4%	7.2%	0.0%	0.0%	0.0%	0.0%	0.0%
963	50	13	3.2%	34.8%	37.2%	0.0%	0.0%	0.0%	0.0%	0.0%	0.2%	17.4%	7.2%	0.0%	0.0%	0.0%	0.0%	0.0%
964	50	13	3.2%	34.8%	37.2%	0.0%	0.0%	0.0%	0.0%	0.0%	0.2%	17.4%	7.2%	0.0%	0.0%	0.0%	0.0%	0.0%
965	50	13	3.2%	34.8%	37.2%	0.0%	0.0%	0.0%	0.0%	0.0%	0.2%	17.4%	7.2%	0.0%	0.0%	0.0%	0.0%	0.0%
966	50	73	5.1%	56.2%	21.2%	0.9%	0.6%	1.0%	0.3%	1.6%	0.1%	7.5%	3.1%	2.2%	0.3%	0.0%	0.0%	0.0%
968	50	103	0.4%	4.5%	4.8%	0.0%	0.0%	0.0%	0.0%	0.0%	0.0%	2.3%	0.9%	0.0%	0.0%	0.2%	7.6%	79.3%
969	50	198	3.1%	34.3%	13.3%	2.0%	1.4%	2.3%	0.7%	3.7%	0.1%	5.2%	2.1%	4.6%	0.5%	0.0%	1.5%	25.2%
970	50	103	0.4%	4.5%	4.8%	0.0%	0.0%	0.0%	0.0%	0.0%	0.0%	2.3%	0.9%	0.0%	0.0%	0.2%	7.6%	79.3%
971	50	198	3.1%	34.3%	13.3%	2.0%	1.4%	2.3%	0.7%	3.7%	0.1%	5.2%	2.1%	4.6%	0.5%	0.0%	1.5%	25.2%
972	50	103	0.4%	4.5%	4.8%	0.0%	0.0%	0.0%	0.0%	0.0%	0.0%	2.3%	0.9%	0.0%	0.0%	0.2%	7.6%	79.3%
973	50	198	3.1%	34.3%	13.3%	2.0%	1.4%	2.3%	0.7%	3.7%	0.1%	5.2%	2.1%	4.6%	0.5%	0.0%	1.5%	25.2%
974	50	103	0.4%	4.5%	4.8%	0.0%	0.0%	0.0%	0.0%	0.0%	0.0%	2.3%	0.9%	0.0%	0.0%	0.2%	7.6%	79.3%
975	50	198	3.1%	34.3%	13.3%	2.0%	1.4%	2.3%	0.7%	3.7%	0.1%	5.2%	2.1%	4.6%	0.5%	0.0%	1.5%	25.2%
976	50	13	3.2%	34.8%	37.2%	0.0%	0.0%	0.0%	0.0%	0.0%	0.2%	17.4%	7.2%	0.0%	0.0%	0.0%	0.0%	0.0%
977	50	13	3.2%	34.8%	37.2%	0.0%	0.0%	0.0%	0.0%	0.0%	0.2%	17.4%	7.2%	0.0%	0.0%	0.0%	0.0%	0.0%

Traffic Flows and Breakdown by 16 Vehicle Classes (Year 2036)

Link No.	Speed Limit	Total Vehicle	19 - Motorcycles (MC)	01 - Private Cars (PC)	03 - Taxi	14 - Non-franchised Bus <=6.4t	15 - Non-franchised Bus 6.4-15t	16 - Non-franchised Bus >15t	12 - Private Light Bus <=3.5t	13 - Private Light Bus >3.5t	04 - Light Goods Vehicles <=2.5t	05 - Lt Goods Vehicles 2.5-3.5t	06 - Light Goods Vehicles >3.5t	07 - Heavy Goods Vehicles <=15t	08 - Heavy Goods Vehicles >15t	17 - Franchised Bus (SD)	18 - Franchised Bus (DD)	11 - Public Light Buses
	km/hr	0800-0900																
978	50	13	3.2%	34.8%	37.2%	0.0%	0.0%	0.0%	0.0%	0.0%	0.2%	17.4%	7.2%	0.0%	0.0%	0.0%	0.0%	0.0%
979	50	13	3.2%	34.8%	37.2%	0.0%	0.0%	0.0%	0.0%	0.0%	0.2%	17.4%	7.2%	0.0%	0.0%	0.0%	0.0%	0.0%
980	50	13	3.2%	34.8%	37.2%	0.0%	0.0%	0.0%	0.0%	0.0%	0.2%	17.4%	7.2%	0.0%	0.0%	0.0%	0.0%	0.0%
981	50	13	3.2%	34.8%	37.2%	0.0%	0.0%	0.0%	0.0%	0.0%	0.2%	17.4%	7.2%	0.0%	0.0%	0.0%	0.0%	0.0%
982	50	237	3.0%	32.4%	13.1%	1.7%	1.2%	2.0%	0.6%	3.2%	0.1%	5.2%	2.2%	4.3%	0.5%	0.0%	1.2%	29.2%
983	50	237	3.0%	32.4%	13.1%	1.7%	1.2%	2.0%	0.6%	3.2%	0.1%	5.2%	2.2%	4.3%	0.5%	0.0%	1.2%	29.2%
984	50	215	3.4%	37.3%	23.0%	1.0%	0.7%	1.2%	0.4%	1.9%	0.1%	7.0%	2.9%	4.0%	0.3%	0.0%	0.0%	16.8%
985	50	54	0.8%	8.6%	9.2%	0.1%	0.1%	0.1%	0.0%	0.2%	0.0%	4.3%	1.8%	0.8%	0.3%	0.2%	7.2%	66.3%
986	70	252	3.7%	41.1%	30.6%	1.3%	0.9%	1.5%	0.5%	2.4%	0.1%	7.1%	2.9%	3.8%	0.9%	0.1%	3.1%	0.0%
987	70	370	3.3%	36.2%	26.2%	2.7%	1.9%	3.1%	1.0%	5.0%	0.1%	6.8%	2.8%	3.2%	0.7%	0.1%	2.1%	4.9%
988	70	1129	4.3%	46.9%	21.7%	1.7%	1.2%	2.0%	0.6%	3.2%	0.1%	7.7%	3.2%	4.9%	0.1%	0.0%	0.4%	1.9%
989	70	1011	4.5%	49.4%	22.2%	1.3%	0.9%	1.5%	0.5%	2.4%	0.1%	7.9%	3.3%	5.2%	0.1%	0.0%	0.5%	0.4%
990	50	118	2.4%	25.9%	16.9%	5.6%	3.9%	6.6%	2.0%	10.4%	0.1%	6.1%	2.5%	2.1%	0.3%	0.0%	0.0%	15.2%
992	70	4865	3.8%	41.3%	24.0%	1.1%	0.8%	1.3%	0.4%	2.0%	0.1%	8.5%	3.5%	4.4%	0.4%	0.1%	3.2%	5.2%
993	70	4630	4.2%	45.7%	19.4%	1.1%	0.8%	1.3%	0.4%	2.1%	0.1%	7.3%	3.0%	4.2%	0.2%	0.1%	4.0%	6.1%
994	50	1137	5.0%	55.1%	20.8%	1.0%	0.7%	1.2%	0.4%	1.9%	0.1%	6.9%	2.9%	2.4%	0.2%	0.0%	1.0%	0.4%
995	50	266	4.7%	52.0%	26.6%	1.0%	0.7%	1.2%	0.4%	1.9%	0.1%	5.5%	2.3%	1.6%	0.1%	0.0%	1.8%	0.0%
996	50	384	3.2%	34.6%	14.1%	1.0%	0.7%	1.2%	0.4%	1.9%	0.1%	11.8%	4.9%	4.7%	0.8%	0.3%	12.2%	8.1%
998	50	263	3.3%	35.7%	18.4%	0.6%	0.4%	0.7%	0.2%	1.1%	0.1%	9.5%	3.9%	7.4%	0.5%	0.2%	6.3%	11.8%
999	50	446	4.3%	47.6%	30.8%	0.5%	0.3%	0.5%	0.2%	0.9%	0.0%	4.6%	1.9%	1.3%	0.1%	0.1%	5.0%	1.8%
1001	50	251	3.5%	38.0%	13.1%	1.5%	1.1%	1.8%	0.5%	2.8%	0.1%	7.7%	3.2%	5.0%	0.8%	0.0%	0.0%	21.1%
1002	50	373	3.9%	42.3%	21.0%	0.8%	0.5%	0.9%	0.3%	1.4%	0.1%	7.0%	2.9%	4.2%	0.7%	0.0%	0.0%	14.2%
1003	50	1494	3.8%	41.8%	20.4%	0.9%	0.6%	1.0%	0.3%	1.6%	0.1%	12.4%	5.1%	9.6%	0.8%	0.0%	0.0%	1.5%
1004	50	1073	4.3%	47.4%	9.1%	0.7%	0.5%	0.8%	0.3%	1.3%	0.1%	9.3%	3.8%	22.2%	0.2%	0.0%	0.0%	0.0%
1006	70	4108	4.1%	44.7%	19.6%	1.2%	0.9%	1.4%	0.4%	2.2%	0.1%	6.9%	2.9%	4.3%	0.2%	0.1%	4.2%	6.8%
1007	70	4865	3.8%	41.3%	24.0%	1.1%	0.8%	1.3%	0.4%	2.0%	0.1%	8.5%	3.5%	4.4%	0.4%	0.1%	3.2%	5.2%
1008	50	141	4.1%	44.5%	35.6%	1.5%	1.0%	1.7%	0.5%	2.8%	0.0%	4.2%	1.8%	2.2%	0.1%	0.0%	0.0%	0.0%
1011	70	2294	4.9%	53.6%	16.6%	2.4%	1.7%	2.8%	0.9%	4.5%	0.1%	6.0%	2.5%	3.3%	0.0%	0.0%	0.8%	0.0%
1012	70	2467	5.2%	56.8%	11.3%	1.9%	1.3%	2.2%	0.7%	3.5%	0.1%	7.2%	3.0%	4.0%	0.2%	0.0%	1.7%	0.8%
1014	70	3147	3.8%	41.9%	17.9%	1.0%	0.7%	1.2%	0.4%	1.9%	0.1%	7.8%	3.2%	3.5%	0.4%	0.2%	9.1%	6.8%
1015	50	434	4.3%	47.4%	24.1%	1.0%	0.7%	1.1%	0.3%	1.8%	0.0%	3.1%	1.3%	1.0%	0.1%	0.3%	13.5%	0.0%
1016	50	536	4.1%	44.9%	25.3%	0.6%	0.4%	0.7%	0.2%	1.1%	0.1%	13.0%	5.4%	3.3%	0.1%	0.0%	0.7%	0.0%
1017	70	3613	5.1%	55.5%	18.4%	0.8%	0.5%	0.9%	0.3%	1.4%	0.1%	8.0%	3.3%	4.2%	0.4%	0.0%	0.9%	0.1%
1020	50	40	4.4%	47.9%	28.9%	1.0%	0.7%	1.2%	0.4%	1.9%	0.1%	5.9%	2.4%	5.0%	0.1%	0.0%	0.0%	0.0%
1021	50	39	3.8%	42.1%	33.5%	1.3%	0.9%	1.6%	0.5%	2.5%	0.1%	6.4%	2.7%	4.3%	0.3%	0.0%	0.0%	0.0%
3001	50	871	1.4%	14.9%	74.4%	1.6%	1.1%	1.9%	0.6%	3.0%	0.0%	0.3%	0.1%	0.0%	0.0%	0.0%	0.0%	0.8%
3002	50	923	1.4%	14.8%	74.5%	1.6%	1.1%	1.9%	0.6%	3.0%	0.0%	0.3%	0.1%	0.0%	0.0%	0.0%	0.0%	0.8%
3003	50	414	3.8%	42.0%	33.4%	1.3%	0.9%	1.6%	0.5%	2.5%	0.1%	6.3%	2.6%	4.2%	0.3%	0.0%	0.5%	0.0%
3004	50	454	4.4%	47.8%	28.9%	1.0%	0.7%	1.2%	0.4%	1.9%	0.1%	5.7%	2.4%	4.9%	0.1%	0.0%	0.4%	0.0%
3005	50	39	3.8%	42.1%	33.5%	1.3%	0.9%	1.6%	0.5%	2.5%	0.1%	6.4%	2.7%	4.3%	0.3%	0.0%	0.0%	0.0%
3006	50	40	4.4%	47.9%	28.9%	1.0%	0.7%	1.2%	0.4%	1.9%	0.1%	5.9%	2.4%	5.0%	0.1%	0.0%	0.0%	0.0%
3007	50	948	1.4%	15.7%	73.3%	1.6%	1.1%	1.9%	0.6%	3.0%	0.0%	0.3%	0.1%	0.2%	0.0%	0.0%	0.0%	0.7%
3008	50	897	1.4%	15.7%	73.2%	1.6%	1.1%	1.9%	0.6%	3.0%	0.0%	0.3%	0.1%	0.2%	0.0%	0.0%	0.0%	0.8%
3009	50	871	1.4%	14.9%	74.4%	1.6%	1.1%	1.9%	0.6%	3.0%	0.0%	0.3%	0.1%	0.0%	0.0%	0.0%	0.0%	0.8%
3010	50	13	3.2%	34.8%	37.2%	0.0%	0.0%	0.0%	0.0%	0.0%	0.2%	17.4%	7.2%	0.0%	0.0%	0.0%	0.0%	0.0%
3011	50	949	1.5%	15.9%	73.1%	1.6%	1.1%	1.9%	0.6%	3.0%	0.0%	0.2%	0.1%	0.2%	0.0%	0.0%	0.0%	0.7%
3012	50	1311	2.2%	24.0%	60.6%	1.5%	1.1%	1.8%	0.6%	2.8%	0.0%	2.2%	0.9%	1.5%	0.1%	0.0%	0.1%	0.5%
3013	50	1403	2.4%	26.3%	58.8%	1.4%	1.0%	1.7%	0.5%	2.6%	0.0%	2.0%	0.8%	1.7%	0.0%	0.0%	0.1%	0.5%
3014	50	245	4.0%	43.9%	34.9%	1.4%	1.0%	1.6%	0.5%	2.6%	0.0%	4.7%	2.0%	3.2%	0.2%	0.0%	0.0%	0.0%
3015	50	301	4.5%	49.9%	30.1%	1.1%	0.8%	1.3%	0.4%	2.0%	0.0%	4.3%	1.8%	3.7%	0.1%	0.0%	0.0%	0.0%
3016	50	219	4.6%	50.2%	30.3%	1.1%	0.8%	1.3%	0.4%	2.0%	0.0%	4.0%	1.7%	3.5%	0.1%	0.0%	0.0%	0.0%
3017	50	207	4.0%	44.4%	35.3%	1.4%	1.0%	1.6%	0.5%	2.6%	0.0%	4.2%	1.8%	2.8%	0.2%	0.0%	0.0%	0.0%
3018	50	2040	2.9%	31.8%	51.3%	1.5%	1.0%	1.7%	0.5%	2.7%	0.0%	2.9%	1.2%	2.0%	0.1%	0.0%	0.1%	0.3%
3019	50	2200	3.2%	34.7%	48.8%	1.3%	0.9%	1.6%	0.5%	2.5%	0.0%	2.7%	1.1%	2.3%	0.1%	0.0%	0.1%	0.3%
3020	50	75	4.7%	51.5%	31.1%	1.1%	0.8%	1.3%	0.4%	2.1%	0.0%	3.1%	1.3%	2.4%	0.1%	0.0%	0.0%	0.0%
3021	50	127	4.2%	45.6%	36.3%	1.4%	1.0%	1.7%	0.5%	2.7%	0.0%	3.1%	1.3%	2.1%	0.1%	0.0%	0.0%	0.0%
3022	50	2068	2.9%	31.9%	51.2%	1.5%	1.0%	1.7%	0.5%	2.7%	0.0%	2.9%	1.2%	1.9%	0.1%	0.0%	0.1%	0.3%
3023	50	2147	3.2%	34.6%	49.0%	1.3%	0.9%	1.5%	0.5%	2.4%	0.0%	2.7%	1.1%	2.3%	0.1%	0.0%	0.1%	0.3%
3024	50	164	4.1%	45.1%	35.9%	1.4%	1.0%	1.7%	0.5%	2.6%	0.0%	3.6%	1.5%	2.4%	0.2%	0.0%	0.0%	0.0%
3025	50	105	4.6%	50.9%	30.7%	1.1%	0.8%	1.3%	0.4%	2.1%	0.0%	3.5%	1.5%	3.0%	0.1%	0.0%	0.0%	0.0%
3026	50	2127	2.9%	31.9%	51.0%	1.5%	1.0%	1.7%	0.5%	2.8%	0.0%	2.9%	1.2%	1.9%	0.1%	0.0%	0.1%	0.3%
3027	50	2147	3.2%	34.6%	49.0%	1.3%	0.9%	1.5%	0.5%	2.4%	0.0%	2.7%	1.1%	2.3%	0.1%	0.0%	0.1%	0.3%
3028	50	1565	3.3%	36.1%	46.0%	1.3%	0.9%	1.5%	0.5%	2.4%	0.0%	3.4%	1.4%	2.4%	0.2%	0.0%	0.1%	0.4%
3029	50	1381	3.4%	37.3%	44.0%	1.6%	1.1%	1.8%	0.6%	2.9%	0.0%	3.1%	1.3%	2.3%	0.1%	0.0%	0.1%	0.5%
3030	50	1860	3.2%	35.5%	48.1%	1.5%	1.1%	1.8%	0.5%	2.8%	0.0%	2.7%	1.1%	1.6%	0.1%	0.0%	0.0%	0.0%
3031	50	2064	3.4%	37.5%	47.2%	1.1%	0.8%	1.3%	0.4%	2.1%	0.0%	2.7%	1.1%	2.2%	0.1%	0.0%	0.0%	0.0%
3032	50	1911	3.2%	35.5%	48.0%	1.5%	1.1%	1.8%	0.6%	2.8%	0.0%	2.7%	1.1%	1.6%	0.1%	0.0%	0.0%	0.0%
3033	50	2016	3.4%	37.5%	47.2%	1.1%	0.8%	1.3%	0.4%	2.1%	0.0%	2.7%	1.1%	2.2%	0.1%	0.0%	0.0%	0.0%
3034	50	1281	3.2%	35.6%	48.6%	1.4%	1.0%	1.7%	0.5%	2.7%	0.0%	2.7%	1.1%	1.3%	0.1%	0.0%	0.0%	0.0%
3035	50	1343	3.5%	38.7%	47.5%	0.8%	0.6%	1.0%	0.3%	1.6%	0.0%	2.7%	1.1%	2.2%	0.1%	0.0%	0.0%	0.0%
3036	50	1565	3.3%	36.1%	46.0%	1.3%	0.9%	1.5%	0.5%	2.4%	0.0%	3.4%	1.4%	2.4%	0.2%	0.0%	0.1%	0.4%
3037	50	1348	3.4%	37.3%	44.0%	1.6%	1.1%	1.8%	0.6%	2.9%	0.0%	3.1%	1.3%	2.3%	0.1%	0.0%	0.1%	0.5%
3038	50	1565	3.3%	36.1%	46.0%	1.3%	0.9%	1.5%	0.5%	2.4%	0.0%	3.4%	1.4%	2.4%	0.2%	0.0%	0.1%	0.4%
3039	50	1348	3.4%	37.3%	44.0%	1.6%	1.1%	1.8%	0.6%	2.9%	0.0%	3.1%	1.3%	2.3%	0.1%	0.0%	0.1%	0.5%
3040	50	1388	4.0%	43.5%	39.0%	1.1%	0.7%	1.2%	0.4%	2.0%	0.0%	4.1%	1.7%	1.5%	0.1%	0.0%	0.1%	0.5%
3041	50	1239	3.8%	41.3%	37.4%	1.3%	0.9%	1.5%	0.5%	2.4%	0.1%	5.6%	2.3%	2.3%	0.1%	0.0%	0.2%	0.6%
3042	50	281	4.7%	51.7%	24.0%	1.0%	0.7%	1.2%	0.4%	1.9%	0.1%	8.8%	3.7%	1.6%	0.2%	0.0%	0.0%	0.0%
3043	50	266	4.8%	52.8%	22.8%	0.9%	0.7%	1.1%	0.3%	1.8%	0.1%	9.1%	3.8%	1.6%	0.2%	0.0%	0.0%	0.0%
3044	50	1198	3.6%	39.9%	39.6%	1.2%	0.8%	1.4%	0.4%	2.2%	0.1%	5.4%	2.2%	2.4%	0.1%	0.0%	0.2%	0.6%
3045	50	1332	3.9%	42.5%	41.0%	0.9%	0.7%	1.1%	0.3%	1.8%	0.0%	3.9%	1.6%	1.5%	0.0%	0.0%	0.1%	0.5%
3046	50	102	4.4%	48.0%	34.6%	1.2%	0.8%	1.4%	0.4%	2.2%	0.0%	4.0%	1.7%	1.0%	0.1%	0.0%	0.0%	0.0%
3047	50	63	5.3%	57.8%	27.5%	0.5%	0.4%	0.6%	0.2%	0.9%	0.0%	4.0%	1.7%	0.9%	0.1%	0.0%	0.0%	0.0%
3048	80	1864	6.5%	71.0%	6.3%	0.6%	0.4%	0.7%	0.2%	1.1%	0.0%	3.7%	1.5%	6.8%	1.1%	0.0%	0.0%	0.0%
3049	80	1049	5.7%	62.3%	6.1%	0.7%	0.5%	0.8%	0.2%	1.2%	0.1%	9.7%	4.0%	8.2%	0.6%	0.0%	0.0%	0.0%
3050	50	354	5.1%	55.6%	25.8%	0.7%	0.5%	0.8%	0.3%	1.3%	0.1%	5.8%	2.4%	1.4%	0.1%	0.0%	0.0%	0.0%
3052	50	1210	3.7%	40.1%	39.5%	1.3%	0.9%	1.5%	0.5%	2.3%	0.1%	5.1%	2.1%	2.3%	0.1%	0.0%	0.2%	0.6%
3053	50	1686	4.1%	45.3%	37.8%	0.9%	0.6%	1.1%	0.3%	1.7%	0.0%	4.3%	1.8%	1.5%	0.1%	0.0%	0.1%	0.4%
3055	50	389	4.9%	53.8%	28.1%	0.7%	0.5%	0.8%	0.3%	1.3%	0.1%	5.7%	2.4%	1.4%	0.1%	0.0%	0.0%	0.0%
3056	70	2408	4.1%	44.8%	17.3%	1.6%	1.1%	1.9%	0.6%	3.0%	0.1%	11.2%	4.6%	6.5%	0.9%	0.0%	1.4%	0.9%
3057	50	589	4.4%	48.3%	20.5%	2.1%	1.5%	2.5%	0.8%	3.9%	0.1%	6.5%	2.7%	3.0%	0.0%	0.0%	0.7%	3.1%
3058	50	545	3.5%	38.2%	37.8%	1.3%	0.9%	1.5%	0.5%	2.4%	0.1%	6.0%	2.5%	1.7%	0.2%	0.0%	0.7%	2.8%
3059	50	952	4.7%	51.7%	27.5%	0.6%	0.4%	0.7%	0.2%	1.1%	0.1%	6.4%	2.7%	2.2%	0.2%	0.0%	0.0%	1.6%
3060	70	1649	4.3%	47.3%	12.8%	1.9%	1.4%	2.3%	0.7%	3.6%	0.1%	10.7%	4.4%	7.1%	1.2%	0.0%	1.8%	0.2%
3061	70	2467	5.2%	56.8%	11.3%	1.9%	1.3%	2.2%	0.7%	3.5%	0.1%	7.2%	3.0%	4.0%	0.2%	0.0%	1.7%	0.8%
3062	70	4258	5.3%	58.3%	10.8%	1.4%	1.0%	1.6%	0.5%	2.5%	0.1%	7.0%	2.9%	5.0%	0.2%	0.1%	2.8%	0.6%
3063	50	759	3.6%	39.2%	27.2%	0.9%	0.6%	1.0%	0.3%	1.6%	0.1%	12.2%	5.1%	5.1%	0.3%	0.0%	0.5%	2.4%
3064	70	1508	4.1%	45.2%	26.1%	1.4%	1.0%	1.7%	0.5%	2.7%	0.1%	8.2%	3.4%	3.5%	0.7%	0.0%	1.4%	0.0%
3065	70	1948	4.7%	51.3%	22.2%	0.5%	0.4%	0.6%	0.2%	1.0%	0.1%	9.9%	4.1%	3.9%	0.4%	0.0%	0.8%	0.0%
3066	70	1389	5.3%	58.3%	12.5%	1.1%	0.8%	1.3%	0.4%	2.1%	0.1%	7.6%	3.2%	5.1%	0.3%	0.0%	1.5%	0.3%
3067	50	1304	3.5%	38.8%	31.6%	1.1%	0.7%	1.2%	0.4%	2.0%	0.1%	9.6%	4.0%	3.7%	0.2%	0.0%	0.6%	2.5%
3068	50	1478	4.6%	50.3%	25.4%	1.1%	0.8%	1.3%	0.4%	2.0%	0.1%	6.4%	2.7%	2.4%	0.1%	0.0%	0.3%	2.2%
3069	50	1135	4.5%	49.3%	22.7%	0.9%	0.6%	1.0%	0.3%	1.6%	0.1%	6.7%	2.8%	2.5%	0.2%	0.0%	1.5%	5.2%
3072	70	2467	5.2%	56.8%	11.3%	1.9%	1.3%	2.2%	0.7%	3.5%	0.1%	7.2%	3.0%	4.0%	0.2%	0.0%	1.7%	0.8%
3073	70	2871	5.3%	58.3%	10.0%	1.5%	1.0%	1.7%	0.5%	2.7%	0.1%	6.8%	2.8%	4.9%	0.1%	0.1%	3.5%	0.7%
3074	50	954	4.0%	43.5%	33.1%	1.9%	1.4%	2.3%	0.7%	3.6%	0.0%	4.6%	1.9%	2.6%	0.3%	0.0%	0.0%	0.0%

Traffic Flows and Breakdown by 16 Vehicle Classes (Year 2036)

Link No.	Speed Limit	Total Vehicle	19 - Motorcycles (MC)	01 - Private Cars (PC)	03 - Taxi	14 - Non-franchised Bus <=6.4t	15 - Non-franchised Bus 6.4-15t	16 - Non-franchised Bus >15t	12 - Private Light Bus <=3.5t	13 - Private Light Bus >3.5t	04 - Light Goods Vehicles <=2.5t	05 - Lt Goods Vehicles 2.5-3.5t	06 - Light Goods Vehicles >3.5t	07 - Heavy Goods Vehicles <=15t	08 - Heavy Goods Vehicles >15t	17 - Franchised Bus (SD)	18 - Franchised Bus (DD)	11 - Public Light Buses
	km/hr	0800-0900																
3075	50	1144	4.6%	50.8%	26.2%	1.2%	0.8%	1.4%	0.4%	2.2%	0.1%	6.9%	2.9%	2.4%	0.1%	0.0%	0.0%	0.0%
3076	50	720	4.9%	53.8%	22.8%	0.7%	0.5%	0.8%	0.2%	1.2%	0.1%	8.1%	3.3%	3.2%	0.3%	0.0%	0.0%	0.0%
3077	80	2817	5.6%	61.7%	15.4%	1.1%	0.7%	1.2%	0.4%	2.0%	0.0%	4.0%	1.7%	5.4%	0.8%	0.0%	0.0%	0.0%
3078	80	2183	5.1%	56.4%	16.5%	0.9%	0.7%	1.1%	0.3%	1.7%	0.1%	8.2%	3.4%	5.2%	0.3%	0.0%	0.0%	0.0%
3081	50	94	4.9%	53.6%	32.8%	0.4%	0.3%	0.5%	0.2%	0.8%	0.0%	3.7%	1.5%	1.1%	0.1%	0.0%	0.0%	0.0%
3082	50	319	3.8%	41.7%	30.9%	0.6%	0.4%	0.7%	0.2%	1.2%	0.1%	11.1%	4.6%	3.9%	0.7%	0.0%	0.0%	0.0%
3084	70	3933	4.9%	54.3%	19.5%	0.8%	0.5%	0.9%	0.3%	1.4%	0.1%	8.3%	3.5%	4.2%	0.4%	0.0%	0.8%	0.1%
3086	70	1094	4.8%	52.5%	15.0%	2.3%	1.6%	2.7%	0.8%	4.3%	0.1%	7.6%	3.2%	4.1%	1.0%	0.0%	0.0%	0.0%
3088	50	923	1.4%	14.8%	74.5%	1.6%	1.1%	1.9%	0.6%	3.0%	0.0%	0.3%	0.1%	0.0%	0.0%	0.0%	0.0%	0.8%
3089	50	39	3.8%	42.1%	33.5%	1.3%	0.9%	1.6%	0.5%	2.5%	0.1%	6.4%	2.7%	4.3%	0.3%	0.0%	0.0%	0.0%
4001	50	1206	3.7%	40.6%	27.6%	1.3%	0.9%	1.5%	0.5%	2.4%	0.1%	10.9%	4.5%	4.3%	0.6%	0.0%	0.0%	1.0%
4002	50	388	4.0%	43.6%	32.0%	1.7%	1.2%	2.0%	0.6%	3.1%	0.1%	6.5%	2.7%	2.5%	0.0%	0.0%	0.0%	0.0%
4003	50	1321	4.1%	45.3%	28.1%	0.8%	0.5%	0.9%	0.3%	1.4%	0.1%	7.0%	2.9%	4.0%	0.5%	0.1%	3.0%	1.1%
4004	70	6510	3.5%	38.9%	21.9%	1.3%	0.9%	1.5%	0.5%	2.4%	0.1%	10.0%	4.1%	4.5%	0.6%	0.1%	4.5%	5.1%
4005	70	7668	4.5%	49.0%	20.7%	0.6%	0.4%	0.7%	0.2%	1.2%	0.1%	6.1%	2.5%	3.5%	0.3%	0.1%	5.7%	4.3%
4006	70	3706	3.3%	36.2%	24.9%	1.2%	0.9%	1.5%	0.5%	2.3%	0.1%	8.1%	3.3%	3.6%	0.3%	0.2%	7.4%	6.2%
4007	80	803	5.8%	63.9%	5.9%	0.6%	0.4%	0.7%	0.2%	1.1%	0.1%	8.9%	3.7%	8.0%	0.6%	0.0%	0.0%	0.0%
4008	50	1321	4.0%	44.2%	19.8%	1.3%	0.9%	1.6%	0.5%	2.5%	0.1%	9.8%	4.1%	3.1%	1.3%	0.1%	2.2%	4.5%
4009	50	1047	3.6%	39.5%	18.1%	1.2%	0.8%	1.4%	0.4%	2.2%	0.1%	9.6%	4.0%	2.9%	1.2%	0.1%	4.5%	10.3%
4010	50	622	4.9%	54.2%	25.1%	0.9%	0.6%	1.1%	0.3%	1.7%	0.1%	6.9%	2.9%	1.2%	0.1%	0.0%	0.0%	0.0%
4011	50	465	5.0%	54.6%	25.5%	0.8%	0.6%	1.0%	0.3%	1.5%	0.1%	6.6%	2.7%	1.2%	0.1%	0.0%	0.0%	0.0%
4012	50	47	5.0%	54.6%	25.5%	0.8%	0.6%	1.0%	0.3%	1.5%	0.1%	6.6%	2.7%	1.2%	0.1%	0.0%	0.0%	0.0%
4014	70	1809	4.3%	47.4%	29.0%	0.5%	0.4%	0.6%	0.2%	1.0%	0.1%	7.3%	3.0%	3.4%	0.6%	0.0%	1.9%	0.0%
4015	70	641	3.9%	42.5%	25.8%	1.8%	1.3%	2.2%	0.7%	3.4%	0.1%	8.6%	3.6%	5.5%	0.1%	0.0%	0.0%	0.6%
4016	70	1082	4.5%	49.5%	19.5%	1.5%	1.0%	1.7%	0.5%	2.7%	0.1%	9.5%	3.9%	4.9%	0.2%	0.0%	0.0%	0.4%
4018	70	1557	4.4%	48.5%	28.8%	0.4%	0.3%	0.5%	0.1%	0.7%	0.1%	7.4%	3.1%	3.4%	0.6%	0.0%	1.8%	0.0%
4019	50	1635	3.2%	35.2%	18.9%	0.9%	0.6%	1.0%	0.3%	1.6%	0.2%	16.4%	6.8%	10.5%	1.5%	0.0%	0.0%	2.8%
4021	50	771	5.4%	59.0%	19.2%	1.0%	0.7%	1.2%	0.4%	1.9%	0.0%	2.7%	1.1%	1.4%	0.2%	0.0%	1.8%	3.9%
4022	50	37	1.1%	12.5%	13.4%	0.0%	0.0%	0.0%	0.0%	0.0%	0.1%	6.2%	2.6%	0.0%	0.0%	0.0%	0.0%	64.1%
4023	50	37	1.1%	12.5%	13.4%	0.0%	0.0%	0.0%	0.0%	0.0%	0.1%	6.2%	2.6%	0.0%	0.0%	0.0%	0.0%	64.1%
4024	50	405	5.1%	56.2%	23.1%	1.3%	0.9%	1.6%	0.5%	2.5%	0.0%	4.0%	1.7%	1.4%	0.2%	0.0%	0.0%	1.5%
4025	50	177	3.6%	39.7%	19.6%	0.9%	0.6%	1.0%	0.3%	1.6%	0.1%	7.8%	3.2%	5.7%	0.6%	0.0%	0.0%	15.2%
4026	50	320	3.7%	40.5%	24.1%	0.8%	0.6%	1.0%	0.3%	1.5%	0.2%	16.1%	6.7%	4.0%	0.4%	0.0%	0.0%	0.0%
4027	80	4161	5.4%	59.2%	12.7%	0.9%	0.7%	1.1%	0.3%	1.7%	0.1%	8.9%	3.7%	4.8%	0.4%	0.0%	0.0%	0.0%
4028	50	82	5.4%	59.2%	12.7%	0.9%	0.7%	1.1%	0.3%	1.7%	0.1%	8.9%	3.7%	4.8%	0.4%	0.0%	0.0%	0.0%
4029	50	323	4.2%	46.4%	19.1%	1.2%	0.9%	1.5%	0.5%	2.3%	0.0%	4.7%	1.9%	1.7%	0.4%	0.4%	14.8%	0.0%
4030	50	1371	3.8%	41.8%	17.4%	0.9%	0.6%	1.1%	0.3%	1.7%	0.1%	6.1%	2.5%	2.2%	0.4%	0.1%	5.7%	15.2%
4031	50	112	5.2%	56.9%	23.7%	0.9%	0.6%	1.0%	0.3%	1.6%	0.1%	5.1%	2.1%	2.4%	0.1%	0.0%	0.0%	0.0%
4032	70	5356	3.9%	42.9%	22.7%	1.1%	0.8%	1.3%	0.4%	2.1%	0.1%	8.6%	3.6%	4.1%	0.5%	0.1%	3.1%	4.8%
4033	70	1555	4.5%	49.6%	17.0%	2.7%	1.9%	3.2%	1.0%	5.1%	0.1%	7.1%	3.0%	3.9%	0.9%	0.0%	0.0%	0.0%
4034	70	530	5.2%	57.1%	12.3%	1.3%	0.9%	1.6%	0.5%	2.5%	0.1%	9.8%	4.1%	4.2%	0.3%	0.0%	0.0%	0.0%
4035	70	1171	4.5%	49.1%	19.7%	1.6%	1.1%	1.9%	0.6%	3.0%	0.1%	9.2%	3.8%	4.9%	0.2%	0.0%	0.0%	0.3%
4036	70	1735	4.4%	48.8%	19.0%	2.1%	1.5%	2.5%	0.8%	4.0%	0.1%	8.0%	3.3%	4.6%	0.7%	0.0%	0.0%	0.2%
4037	70	3061	4.2%	46.0%	18.5%	1.8%	1.3%	2.1%	0.7%	3.4%	0.1%	9.6%	4.0%	5.5%	1.0%	0.0%	1.7%	0.1%
5137	50	929	3.1%	34.3%	22.7%	1.1%	0.8%	1.2%	0.4%	2.0%	0.2%	16.8%	7.0%	9.3%	1.2%	0.0%	0.0%	0.0%
5138	50	528	4.1%	45.3%	17.6%	1.6%	1.1%	1.8%	0.6%	2.9%	0.1%	11.6%	4.8%	6.7%	0.3%	0.0%	0.0%	1.5%
5143	50	382	3.3%	36.2%	18.6%	1.8%	1.3%	2.1%	0.7%	3.4%	0.1%	14.2%	5.9%	10.3%	2.1%	0.0%	0.0%	0.0%
5144	50	256	2.9%	32.1%	13.9%	1.8%	1.2%	2.1%	0.6%	3.3%	0.2%	15.6%	6.4%	14.0%	2.8%	0.0%	0.0%	3.1%
5145	50	641	3.7%	40.4%	16.3%	1.2%	0.9%	1.4%	0.4%	2.3%	0.2%	14.7%	6.1%	9.8%	1.4%	0.0%	0.0%	1.2%
5146	50	917	2.8%	30.9%	20.4%	0.8%	0.5%	0.9%	0.3%	1.4%	0.2%	19.0%	7.9%	12.1%	1.9%	0.0%	0.0%	0.9%
5189	50	245	5.2%	57.0%	6.7%	0.8%	0.6%	1.0%	0.3%	1.5%	0.1%	12.2%	5.0%	9.0%	0.6%	0.0%	0.0%	0.0%
5190	50	208	4.3%	47.0%	11.8%	1.1%	0.8%	1.2%	0.4%	2.0%	0.1%	13.5%	5.6%	10.8%	1.4%	0.0%	0.0%	0.0%
5191	50	780	6.9%	76.0%	8.2%	0.9%	0.6%	1.1%	0.3%	1.7%	0.0%	1.0%	0.4%	2.7%	0.0%	0.0%	0.0%	0.0%
5192	50	851	6.8%	74.8%	8.9%	0.3%	0.2%	0.3%	0.1%	0.5%	0.0%	3.4%	1.4%	2.8%	0.4%	0.0%	0.0%	0.0%
5193	50	933	4.3%	47.1%	4.8%	0.8%	0.5%	0.9%	0.3%	1.4%	0.1%	8.5%	3.5%	27.6%	0.2%	0.0%	0.0%	0.0%
5194	50	870	4.5%	49.1%	16.9%	1.4%	1.0%	1.6%	0.5%	2.6%	0.1%	7.5%	3.1%	11.4%	0.4%	0.0%	0.0%	0.0%
5195	80	803	5.8%	63.9%	5.9%	0.6%	0.4%	0.7%	0.2%	1.1%	0.1%	8.9%	3.7%	8.0%	0.6%	0.0%	0.0%	0.0%
5196	80	1013	6.2%	67.7%	4.1%	0.9%	0.6%	1.0%	0.3%	1.6%	0.0%	3.9%	1.6%	10.2%	1.7%	0.0%	0.0%	0.0%
5197	80	1873	4.9%	53.7%	5.6%	1.0%	0.7%	1.2%	0.4%	1.9%	0.1%	8.4%	3.5%	18.2%	0.4%	0.0%	0.0%	0.0%
5198	80	1883	5.4%	59.1%	10.0%	1.1%	0.8%	1.3%	0.4%	2.1%	0.1%	5.6%	2.3%	10.7%	1.1%	0.0%	0.0%	0.0%
5199	50	940	4.4%	48.4%	5.1%	0.8%	0.5%	0.9%	0.3%	1.4%	0.1%	8.4%	3.5%	25.9%	0.3%	0.0%	0.0%	0.0%
5200	50	201	3.7%	41.0%	10.4%	1.1%	0.8%	1.3%	0.4%	2.1%	0.1%	14.0%	5.8%	17.9%	1.3%	0.0%	0.0%	0.0%
5201	50	773	4.7%	51.8%	15.2%	1.1%	0.8%	1.3%	0.4%	2.1%	0.1%	7.7%	3.2%	11.2%	0.4%	0.0%	0.0%	0.0%
5202	50	343	4.4%	48.6%	13.5%	1.6%	1.1%	1.8%	0.6%	2.9%	0.1%	10.4%	4.3%	10.1%	0.4%	0.0%	0.0%	0.0%
5224	50	137	3.6%	39.1%	9.2%	5.1%	3.6%	6.0%	1.9%	9.6%	0.1%	5.2%	2.1%	14.5%	0.1%	0.0%	0.0%	0.0%
5225	50	1069	4.2%	46.1%	5.3%	1.3%	0.9%	1.6%	0.5%	2.5%	0.1%	8.1%	3.3%	25.9%	0.2%	0.0%	0.0%	0.0%
5226	50	645	7.6%	83.6%	7.9%	0.0%	0.0%	0.0%	0.0%	0.0%	0.0%	0.4%	0.2%	0.3%	0.0%	0.0%	0.0%	0.0%
5245	80	607	5.3%	58.2%	6.3%	3.9%	2.8%	4.6%	1.4%	7.3%	0.0%	0.7%	0.3%	9.0%	0.1%	0.0%	0.0%	0.0%
5254	50	219	3.0%	32.5%	14.9%	1.4%	1.0%	1.6%	0.5%	2.5%	0.2%	17.7%	7.3%	14.0%	3.4%	0.0%	0.0%	0.0%
5256	70	3181	5.2%	56.7%	7.6%	3.2%	2.3%	3.8%	1.2%	6.0%	0.1%	6.4%	2.6%	1.9%	0.0%	0.1%	2.1%	0.9%
5257	70	3407	4.3%	47.6%	7.3%	3.2%	2.3%	3.8%	1.2%	6.0%	0.1%	9.1%	3.8%	5.3%	0.0%	0.1%	5.2%	0.6%
5262	50	466	3.7%	40.9%	17.3%	0.9%	0.6%	1.1%	0.3%	1.7%	0.1%	12.9%	5.3%	9.5%	0.6%	0.0%	0.0%	4.9%
5263	50	695	2.8%	30.5%	25.6%	0.6%	0.5%	0.8%	0.2%	1.2%	0.2%	17.7%	7.3%	8.1%	1.2%	0.0%	0.0%	3.3%
5264	50	940	4.4%	48.4%	5.1%	0.8%	0.5%	0.9%	0.3%	1.4%	0.1%	8.4%	3.5%	25.9%	0.3%	0.0%	0.0%	0.0%
6252	50	6741	3.7%	41.0%	19.3%	1.0%	0.7%	1.1%	0.3%	1.8%	0.1%	8.8%	3.6%	4.0%	0.4%	0.2%	10.4%	3.5%
8033	70	978	4.9%	53.7%	9.2%	1.3%	0.9%	1.5%	0.5%	2.3%	0.1%	5.9%	2.4%	5.1%	0.0%	0.3%	12.0%	0.0%
8340	50	499	3.9%	43.3%	21.2%	2.1%	1.5%	2.4%	0.8%	3.9%	0.1%	9.3%	3.9%	5.8%	0.2%	0.0%	0.8%	0.8%
9098	70	1500	5.9%	64.5%	10.3%	1.8%	1.3%	2.1%	0.7%	3.4%	0.0%	4.4%	1.8%	2.5%	0.0%	0.0%	1.2%	0.0%
9112	70	1303	6.0%	66.2%	7.3%	1.3%	0.9%	1.6%	0.5%	2.5%	0.0%	3.5%	1.5%	2.0%	0.0%	0.2%	6.4%	0.0%
9205	50	127	4.1%	44.9%	35.7%	1.4%	1.0%	1.7%	0.5%	2.6%	0.0%	3.8%	1.6%	2.5%	0.2%	0.0%	0.0%	0.0%
9206	50	85	4.6%	50.5%	30.5%	1.1%	0.8%	1.3%	0.4%	2.1%	0.0%	3.8%	1.6%	3.3%	0.1%	0.0%	0.0%	0.0%
9301	50	899	3.2%	34.6%	49.6%	1.4%	1.0%	1.7%	0.5%	2.7%	0.0%	2.9%	1.2%	1.3%	0.0%	0.0%	0.0%	0.0%
9302	50	380	3.5%	37.9%	46.3%	1.5%	1.0%	1.7%	0.5%	2.8%	0.0%	2.3%	0.9%	1.3%	0.1%	0.0%	0.0%	0.0%
9303	50	937	3.4%	37.8%	48.5%	0.8%	0.6%	0.9%	0.3%	1.5%	0.0%	2.7%	1.1%	2.3%	0.0%	0.0%	0.0%	0.0%
9304	50	406	3.7%	40.6%	45.1%	0.9%	0.6%	1.1%	0.3%	1.7%	0.0%	2.7%	1.1%	2.0%	0.1%	0.0%	0.0%	0.0%

Traffic Flows and Breakdown by 16 Vehicle Classes (Year 2036)

Link No.	Speed Limit	Total Vehicle	19 - Motorcycles (MC)	01 - Private Cars (PC)	03 - Taxi	14 - Non-franchised Bus <=6.4t	15 - Non-franchised Bus 6.4-15t	16 - Non-franchised Bus >15t	12 - Private Light Bus <=3.5t	13 - Private Light Bus >3.5t	04 - Light Goods Vehicles <=2.5t	05 - Lt Goods Vehicles 2.5-3.5t	06 - Light Goods Vehicles >3.5t	07 - Heavy Goods Vehicles <=15t	08 - Heavy Goods Vehicles >15t	17 - Franchised Bus (SD)	18 - Franchised Bus (DD)	11 - Public Light Buses
	km/hr	0900-1000																
1	50	280	5.8%	63.4%	16.6%	0.7%	0.5%	0.8%	0.2%	1.2%	0.1%	5.3%	2.2%	2.7%	0.7%	0.0%	0.0%	0.0%
2	50	698	4.2%	46.2%	20.1%	0.9%	0.7%	1.1%	0.3%	1.7%	0.1%	11.6%	4.8%	5.8%	2.3%	0.0%	0.0%	0.0%
3	70	1488	4.3%	46.9%	19.1%	0.7%	0.5%	0.9%	0.3%	1.4%	0.1%	9.9%	4.1%	8.3%	0.3%	0.0%	0.0%	3.4%
4	70	1939	3.7%	40.9%	19.0%	0.7%	0.5%	0.9%	0.3%	1.4%	0.1%	13.8%	5.7%	6.0%	0.8%	0.0%	0.0%	6.1%
5	50	84	4.3%	46.8%	18.4%	1.0%	0.7%	1.2%	0.4%	1.9%	0.1%	13.0%	5.4%	6.7%	0.3%	0.0%	0.0%	0.0%
6	50	117	3.7%	40.8%	9.1%	0.5%	0.3%	0.5%	0.2%	0.9%	0.2%	16.1%	6.7%	12.9%	3.8%	0.1%	4.4%	0.0%
7	50	615	2.8%	30.7%	6.5%	0.8%	0.5%	0.9%	0.3%	1.4%	0.2%	18.5%	7.7%	5.0%	0.9%	0.4%	17.0%	6.4%
8	50	594	2.3%	25.7%	14.7%	0.5%	0.3%	0.6%	0.2%	0.9%	0.1%	12.1%	5.0%	8.1%	2.4%	0.4%	17.3%	9.3%
9	50	41	3.8%	41.8%	13.1%	0.4%	0.3%	0.4%	0.1%	0.7%	0.2%	20.3%	8.4%	9.5%	1.0%	0.0%	0.0%	0.0%
10	50	105	3.2%	35.4%	19.2%	0.9%	0.7%	1.1%	0.3%	1.8%	0.2%	15.1%	6.3%	6.9%	1.5%	0.2%	7.3%	0.0%
11	50	628	3.9%	43.2%	9.8%	0.5%	0.4%	0.6%	0.2%	0.9%	0.1%	9.9%	4.1%	4.4%	0.9%	0.3%	12.0%	8.8%
12	50	439	2.4%	26.0%	14.4%	0.8%	0.5%	0.9%	0.3%	1.4%	0.1%	10.6%	4.4%	4.3%	1.1%	0.6%	24.0%	8.4%
13	50	295	4.1%	44.9%	19.7%	0.9%	0.6%	1.0%	0.3%	1.6%	0.1%	13.4%	5.5%	5.0%	1.0%	0.0%	0.0%	1.8%
14	50	293	3.4%	37.2%	18.4%	0.7%	0.5%	0.8%	0.3%	1.3%	0.1%	12.9%	5.4%	3.7%	0.7%	0.1%	4.7%	9.9%
15	50	782	3.5%	38.3%	19.6%	1.1%	0.8%	1.3%	0.4%	2.0%	0.2%	16.4%	6.8%	4.6%	1.4%	0.0%	0.0%	3.7%
16	50	211	5.3%	58.2%	18.7%	0.6%	0.4%	0.7%	0.2%	1.1%	0.1%	7.5%	3.1%	3.7%	0.4%	0.0%	0.0%	0.0%
17	50	117	4.4%	48.7%	12.0%	0.6%	0.4%	0.7%	0.2%	1.1%	0.2%	17.5%	7.2%	5.2%	1.7%	0.0%	0.0%	0.0%
18	50	500	4.1%	45.2%	23.0%	0.9%	0.7%	1.1%	0.3%	1.7%	0.1%	11.8%	4.9%	4.3%	0.8%	0.0%	0.0%	1.1%
19	50	87	4.5%	49.8%	18.4%	0.3%	0.2%	0.3%	0.1%	0.5%	0.1%	12.3%	5.1%	7.6%	0.7%	0.0%	0.0%	0.0%
20	50	14	2.5%	27.0%	28.8%	0.4%	0.3%	0.4%	0.1%	0.7%	0.2%	23.7%	9.8%	4.6%	1.4%	0.0%	0.0%	0.0%
21	50	205	3.2%	35.0%	15.3%	0.8%	0.5%	0.9%	0.3%	1.4%	0.1%	12.1%	5.0%	3.7%	0.8%	0.2%	6.7%	14.1%
22	50	592	3.4%	36.8%	18.6%	1.1%	0.8%	1.3%	0.4%	2.0%	0.2%	17.5%	7.3%	4.5%	1.3%	0.0%	0.0%	4.9%
23	50	170	2.2%	24.2%	9.6%	0.8%	0.5%	0.9%	0.3%	1.4%	0.2%	22.8%	9.4%	7.0%	1.5%	0.2%	8.1%	10.8%
24	50	100	4.7%	51.6%	20.7%	0.5%	0.4%	0.6%	0.2%	0.9%	0.1%	7.9%	3.3%	3.4%	0.5%	0.0%	0.0%	5.3%
25	50	159	4.3%	47.3%	24.9%	0.7%	0.5%	0.8%	0.3%	1.3%	0.1%	10.4%	4.3%	4.4%	0.8%	0.0%	0.0%	0.0%
26	50	168	4.2%	45.9%	22.2%	0.8%	0.6%	0.9%	0.3%	1.5%	0.1%	12.3%	5.1%	5.2%	0.9%	0.0%	0.0%	0.0%
27	50	443	3.8%	41.6%	20.9%	1.1%	0.8%	1.3%	0.4%	2.0%	0.1%	13.3%	5.5%	5.3%	1.0%	0.0%	0.0%	3.0%
28	50	84	3.9%	42.6%	21.6%	1.1%	0.8%	1.3%	0.4%	2.1%	0.2%	15.2%	6.3%	4.1%	0.4%	0.0%	0.0%	0.0%
29	50	203	3.6%	39.1%	22.4%	1.1%	0.7%	1.2%	0.4%	2.0%	0.2%	16.3%	6.7%	5.1%	1.2%	0.0%	0.0%	0.0%
30	50	218	3.7%	40.1%	15.5%	0.6%	0.4%	0.7%	0.2%	1.1%	0.2%	18.2%	7.5%	10.8%	1.2%	0.0%	0.0%	0.0%
31	50	360	3.9%	43.2%	12.6%	0.5%	0.4%	0.6%	0.2%	1.0%	0.2%	18.6%	7.7%	10.0%	1.0%	0.0%	0.0%	0.0%
32	50	296	2.5%	27.9%	12.2%	0.9%	0.6%	1.0%	0.3%	1.6%	0.1%	7.1%	2.9%	2.9%	0.5%	0.6%	24.3%	14.5%
33	50	955	3.3%	35.9%	19.2%	0.7%	0.5%	0.9%	0.3%	1.4%	0.1%	9.5%	4.0%	3.9%	0.8%	0.3%	13.5%	5.8%
34	50	547	3.8%	41.4%	13.3%	0.6%	0.4%	0.7%	0.2%	1.0%	0.2%	17.1%	7.1%	9.6%	1.0%	0.0%	0.0%	3.7%
35	50	157	1.0%	10.5%	6.9%	0.1%	0.1%	0.1%	0.0%	0.2%	0.0%	2.1%	0.9%	0.8%	0.1%	1.4%	57.1%	18.9%
36	50	992	3.2%	34.7%	19.6%	0.8%	0.6%	0.9%	0.3%	1.5%	0.1%	11.2%	4.7%	5.2%	1.0%	0.3%	11.6%	4.5%
37	50	295	2.6%	29.0%	13.5%	0.5%	0.4%	0.6%	0.2%	1.0%	0.2%	18.9%	7.8%	6.3%	0.7%	0.0%	0.0%	18.1%
38	50	175	3.0%	32.8%	25.7%	1.0%	0.7%	1.1%	0.4%	1.8%	0.2%	16.1%	6.7%	8.4%	2.2%	0.0%	0.0%	0.0%
39	50	718	3.7%	40.2%	17.2%	0.9%	0.7%	1.1%	0.3%	1.7%	0.2%	16.1%	6.7%	7.8%	1.0%	0.1%	2.4%	0.0%
40	50	306	3.8%	42.2%	18.9%	0.5%	0.3%	0.6%	0.2%	0.9%	0.2%	14.5%	6.0%	11.2%	0.7%	0.0%	0.0%	0.0%
41	50	979	3.0%	33.0%	25.8%	0.7%	0.5%	0.8%	0.2%	1.2%	0.1%	13.5%	5.6%	7.5%	1.2%	0.2%	6.4%	0.4%
53	50	941	3.3%	36.4%	35.1%	1.0%	0.7%	1.2%	0.4%	1.9%	0.1%	9.9%	4.1%	5.4%	0.5%	0.0%	0.0%	0.0%
54	50	915	3.4%	37.7%	32.1%	0.5%	0.4%	0.6%	0.2%	1.0%	0.1%	11.1%	4.6%	7.5%	0.7%	0.0%	0.0%	0.0%
55	50	915	3.4%	37.7%	32.1%	0.5%	0.4%	0.6%	0.2%	1.0%	0.1%	11.1%	4.6%	7.5%	0.7%	0.0%	0.0%	0.0%
56	50	743	3.8%	42.2%	18.1%	1.4%	1.0%	1.6%	0.5%	2.5%	0.1%	13.5%	5.6%	7.4%	2.3%	0.0%	0.0%	0.0%
57	50	1978	3.8%	41.8%	24.2%	0.8%	0.6%	1.0%	0.3%	1.5%	0.1%	12.9%	5.4%	6.6%	0.6%	0.0%	0.0%	0.4%
58	50	13	2.6%	28.7%	30.6%	0.1%	0.1%	0.1%	0.0%	0.2%	0.3%	25.2%	10.4%	1.5%	0.2%	0.0%	0.0%	0.0%
59	50	95	4.1%	45.0%	25.5%	0.8%	0.6%	0.9%	0.3%	1.5%	0.1%	10.7%	4.4%	5.3%	0.8%	0.0%	0.0%	0.0%
60	50	501	2.1%	22.6%	17.8%	0.4%	0.3%	0.5%	0.1%	0.7%	0.2%	20.0%	8.3%	12.1%	1.3%	0.3%	12.5%	0.9%
61	50	436	1.9%	21.3%	18.6%	0.3%	0.2%	0.4%	0.1%	0.6%	0.2%	19.9%	8.2%	11.1%	1.4%	0.3%	14.3%	1.0%
62	50	414	2.1%	22.6%	20.0%	0.3%	0.2%	0.4%	0.1%	0.6%	0.2%	18.3%	7.6%	9.9%	1.3%	0.4%	15.1%	1.1%
63	50	438	2.2%	23.8%	20.1%	0.3%	0.2%	0.4%	0.1%	0.6%	0.2%	18.0%	7.5%	9.8%	1.3%	0.3%	14.3%	1.0%
64	50	13	2.7%	29.2%	31.2%	0.0%	0.0%	0.0%	0.0%	0.0%	0.3%	25.7%	10.7%	0.1%	0.0%	0.0%	0.0%	0.0%
65	50	29	4.6%	50.4%	24.8%	0.5%	0.3%	0.5%	0.2%	0.8%	0.1%	11.2%	4.6%	1.8%	0.1%	0.0%	0.0%	0.0%
66	50	161	3.2%	34.6%	17.9%	0.6%	0.4%	0.7%	0.2%	1.1%	0.1%	11.9%	4.9%	8.8%	0.9%	0.0%	0.0%	14.7%
67	50	245	3.9%	42.9%	13.4%	0.4%	0.3%	0.5%	0.2%	0.8%	0.0%	3.4%	1.4%	2.2%	0.1%	0.6%	24.1%	5.7%
68	50	133	1.2%	13.2%	5.2%	0.1%	0.1%	0.2%	0.1%	0.3%	0.0%	3.6%	1.5%	2.1%	0.5%	1.1%	44.5%	26.4%
69	50	146	1.3%	14.5%	5.3%	0.3%	0.2%	0.4%	0.1%	0.6%	0.0%	3.6%	1.5%	2.2%	0.5%	1.0%	40.4%	28.1%
70	50	197	1.8%	19.6%	5.5%	0.7%	0.5%	0.8%	0.3%	1.3%	0.1%	8.3%	3.5%	4.7%	0.4%	0.7%	30.0%	21.8%
71	50	77	3.1%	33.5%	18.5%	0.6%	0.4%	0.7%	0.2%	1.1%	0.2%	17.5%	7.2%	15.3%	1.5%	0.0%	0.0%	0.0%
72	50	13	2.7%	29.3%	31.3%	0.0%	0.0%	0.0%	0.0%	0.0%	0.3%	25.8%	10.7%	0.0%	0.0%	0.0%	0.0%	0.0%
73	50	33	4.2%	45.6%	13.5%	1.1%	0.8%	1.3%	0.4%	2.1%	0.1%	9.9%	4.1%	0.7%	0.1%	0.0%	0.0%	16.1%
74	50	102	3.1%	33.8%	12.5%	0.3%	0.2%	0.3%	0.1%	0.5%	0.2%	23.4%	9.7%	14.8%	1.0%	0.0%	0.0%	0.0%
75	50	13	2.7%	29.3%	31.3%	0.0%	0.0%	0.0%	0.0%	0.0%	0.3%	25.8%	10.7%	0.0%	0.0%	0.0%	0.0%	0.0%
76	50	959	3.0%	33.4%	9.0%	0.6%	0.4%	0.7%	0.2%	1.1%	0.2%	16.3%	6.8%	5.5%	0.9%	0.3%	14.4%	7.1%
77	50	609	2.4%	26.2%	14.8%	0.5%	0.4%	0.6%	0.2%	0.9%	0.1%	12.1%	5.0%	8.0%	2.4%	0.4%	16.9%	9.1%
78	50	227	4.9%	53.8%	7.0%	0.6%	0.4%	0.7%	0.2%	1.1%	0.2%	16.4%	6.8%	6.5%	1.5%	0.0%	0.0%	0.0%
79	50	33	1.0%	11.2%	12.0%	0.1%	0.1%	0.1%	0.0%	0.2%	0.3%	29.5%	12.2%	9.5%	2.4%	0.0%	0.0%	21.4%
80	50	221	4.9%	53.7%	17.2%	1.2%	0.8%	1.4%	0.4%	2.2%	0.1%	7.2%	3.0%	7.7%	0.3%	0.0%	0.0%	0.0%
81	50	421	5.4%	59.6%	11.6%	0.6%	0.4%	0.7%	0.2%	1.1%	0.1%	10.4%	4.3%	4.4%	1.1%	0.0%	0.0%	0.0%
82	50	208	4.4%	48.4%	21.4%	0.7%	0.5%	0.9%	0.3%	1.4%	0.1%	10.9%	4.5%	5.6%	0.9%	0.0%	0.0%	0.0%
83	50	221	4.5%	49.5%	22.9%	0.4%	0.3%	0.5%	0.2%	0.8%	0.1%	9.7%	4.0%	5.7%	1.4%	0.0%	0.0%	0.0%
84	50	378	3.4%	37.7%	15.5%	0.8%	0.6%	0.9%	0.3%	1.5%	0.2%	16.1%	6.7%	7.7%	1.0%	0.1%	2.7%	4.9%
85	50	598	4.4%	47.8%	21.5%	0.6%	0.4%	0.7%	0.2%	1.1%	0.1%	9.8%	4.1%	4.1%	0.5%	0.0%	1.7%	3.1%
86	50	107	4.6%	50.0%	14.9%	0.8%	0.6%	1.0%	0.3%	1.6%	0.1%	13.9%	5.8%	5.1%	1.4%	0.0%	0.0%	0.0%
87	50	916	5.4%	59.3%	16.0%	0.7%	0.5%	0.8%	0.3%	1.3%	0.1%	7.8%	3.2%	3.4%	0.8%	0.0%	0.0%	0.6%
88	50	626	4.1%	45.2%	22.2%	0.5%	0.4%	0.6%	0.2%	0.9%	0.1%	11.6%	4.8%	6.4%	1.0%	0.0%	0.0%	2.0%
89	50	1400	3.8%	41.9%	19.4%	0.8%	0.5%	0.9%	0.3%	1.4%	0.1%	9.9%	4.1%	2.6%	0.3%	0.1%	4.0%	9.8%
90	50	1918	3.8%	41.3%	25.0%	1.1%	0.8%	1.3%	0.4%	2.1%	0.1%	10.3%	4.3%	4.7%	0.9%	0.1%	2.4%	1.3%
91	50	712	4.7%	51.7%	20.4%	0.7%	0.5%	0.9%	0.3%	1.4%	0.1%	9.0%	3.7%	2.2%	0.6%	0.0%	0.0%	3.8%
92	50	307	4.4%	48.6%	19.3%	1.2%	0.8%	1.4%	0.4%	2.1%	0.1%	9.5%	3.9%	5.2%	1.2%	0.0%	0.0%	1.7%
93	50	31	4.0%	44.3%	28.3%	0.9%	0.7%	1.1%	0.3%	1.7%	0.1%	10.6%	4.4%	2.7%	0.9%	0.0%	0.0%	0.0%
94	50	13	2.7%	29.3%	31.3%	0.0%	0.0%	0.0%	0.0%	0.0%	0.3%	25.8%	10.7%	0.0%	0.0%	0.0%	0.0%	0.0%
95	50	505	3.1%	34.3%	14.0%	0.8%	0.6%	0.9%	0.3%	1.5%	0.1%	10.5%	4.3%	4.2%	0.4%	0.4%	15.9%	8.7%
96	50	1474	3.2%	35.3%	16.2%	0.7%	0.5%	0.8%	0.3%	1.3%	0.1%	9.0%	3.7%	3.5%	0.6%	0.5%	20.2%	4.3%
97	50	839	3.9%	42.4%	28.3%	1.0%	0.7%	1.1%	0.4%	1.8%	0.1%	11.6%	4.8%	3.3%	0.6%	0.0%	0.0%	0.0%
98	50	17	2.0%	21.7%	23.2%	0.0%	0.0%	0.0%	0.0%	0.0%	0.2%	19.1%	7.9%	0.0%	0.0%	0.6%	25.3%	0.0%
99	70	1835	4.1%	45.1%	18.4%	0.8%	0.6%	0.9%	0.3%	1.5%	0.1%	11.4%	4.7%	8.6%	0.7%	0.0%	0.0%	2.7%
100	70	1040	3.2%	35.6%	21.1%	0.6%	0.4%	0.7%	0.2%	1.1%	0.2%	16.5%	6.8%	10.2%	1.5%	0.0%	1.8%	0.0%
101	50	1053	3.6%	39.7%	30.4%	0.6%	0.4%	0.7%	0.2%	1.1%	0.1%	10.5%	4.4%	7.1%	0.6%	0.0%	0.0%	0.7%
102	50	351	4.6%	50.8%	17.9%	0.6%	0.4%	0.7%	0.2%	1.1%	0.1%	9.2%	3.8%	2.6%	0.4%	0.0%	2.0%	5.5%
103	50	861	4.3%	46.9%	17.6%	1.1%	0.8%	1.3%	0.4%	2.0%	0.1%	9.3%	3.9%	5.4%	1.6%	0.0%	1.3%	4.1%
104	50	263	5.0%	55.1%	21.7%	0.8%	0.6%	0.9%	0.3%	1.5%	0.1%	8.3%	3.4%	2.1%	0.2%	0.0%	0.0%	0.0%
105	50	349	4.4%	48.7%	19.8%	1.1%	0.8%	1.3%	0.4%	2.0%	0.1%	9.4%	3.9%	6.2%	1.9%	0.0%	0.0%	0.0%
106	50	119	5.1%	56.1%	20.3%	0.7%	0.5%	0.8%	0.3%	1.3%	0.1%	8.4%	3.5%	2.4%	0.5%	0.0%	0.0%	0.0%
107	50	157	4.3%	46.7%	18.2%	0.9%	0.6%	1.0%	0.3%	1.6%	0.1%	12.7%	5.3%	6.4%	1.8%	0.0%	0.0%	0.0%
108	50	92	2.8%	30.7%	12.6%	0.5%	0.4%	0.6%	0.2%	0.9%	0.1%	6.5%	2.7%	1.0%	0.2%	0.6%	23.3%	17.2%
109	50	23	1.9%	20.3%	16.8%	0.5%	0.3%	0.5%	0.2%	0.8%	0.1%	13.8%	5.7%	1.4%	0.3%	0.9%	36.5%	0.0%
110	50	81	1.5%	16.8%	7.3%	0.2%	0.1%	0.2%	0.1%	0.4%	0.2%	15.8%	6.6%	7.1%	1.7%	0.8%	34.8%	6.5%
111	50	388	3.7%	40.8%	15.7%	0.6%	0.4%	0.7%	0.2%	1.1%	0.1%	11.2%	4.7%	4.6%	0.7%	0.3%	11.0%	4.1%
112	50	131	4.2%	46.2%	6.8%	0.2%	0.1%	0.2%	0.1%	0.3%	0.1%	10.1%	4.2%	3.1%	0.3%	0.4%	17.1%	6.7%
113	50	215	3.6%	40.0%	18.6%	0.8%	0.6%	0.9%	0.3%	1.5%	0.1%	13.2%	5.5%	3.9%	0.5%	0.2%	10.4%	0.0%
114	50	57	1.2%	12.7%	8.3%	0.3%	0.2%	0.3%	0.1%	0.5%	0.1%	12.4%	5.1%	3.3%	0.6%	0.9%	38.8%	15.3%
115	50	235	4.0%	43.4%	22.0%	0.5%	0.4%	0.6%	0.2%	1.0%	0.1%	9.4%	3.9%	3.3%	0.5%	0.3%	10.5%	0.0%
116	50	40	3.9%	42.4%	18.7%	0.8%	0.6%	0.9%	0.3%	1.5%	0.2%	18.8%	7.8%	3.8%	0.5%	0.0%	0.0%	0.0%

Traffic Flows and Breakdown by 16 Vehicle Classes (Year 2036)

Link No.	Speed Limit	Total Vehicle	19 - Motorcycles (MC)	01 - Private Cars (PC)	03 - Taxi	14 - Non-franchised Bus <=6.4t	15 - Non-franchised Bus 6.4-15t	16 - Non-franchised Bus >15t	12 - Private Light Bus <=3.5t	13 - Private Light Bus >3.5t	04 - Light Goods Vehicles <=2.5t	05 - Lt Goods Vehicles 2.5-3.5t	06 - Light Goods Vehicles >3.5t	07 - Heavy Goods Vehicles <=15t	08 - Heavy Goods Vehicles >15t	17 - Franchised Bus (SD)	18 - Franchised Bus (DD)	11 - Public Light Buses
	km/hr	0900-1000																
117	50	37	2.5%	27.7%	19.3%	0.4%	0.3%	0.5%	0.1%	0.8%	0.2%	19.7%	8.2%	11.3%	1.9%	0.2%	7.0%	0.0%
118	50	109	3.7%	40.1%	18.2%	0.8%	0.6%	1.0%	0.3%	1.6%	0.1%	7.5%	3.1%	5.5%	0.7%	0.1%	2.4%	14.5%
122	50	165	3.7%	40.8%	12.2%	1.0%	0.7%	1.2%	0.4%	1.9%	0.2%	15.8%	6.5%	5.5%	0.4%	0.0%	0.0%	9.6%
123	50	16	3.5%	38.5%	26.3%	0.2%	0.1%	0.2%	0.1%	0.4%	0.2%	20.7%	8.6%	0.9%	0.2%	0.0%	0.0%	0.0%
124	50	108	0.3%	3.4%	3.6%	0.0%	0.0%	0.1%	0.0%	0.1%	0.0%	3.0%	1.2%	0.1%	0.0%	0.2%	6.3%	81.6%
125	50	206	2.7%	29.3%	11.9%	1.2%	0.9%	1.5%	0.5%	2.3%	0.1%	8.2%	3.4%	6.8%	0.7%	0.0%	1.2%	29.3%
128	50	1443	4.3%	47.2%	19.6%	0.4%	0.3%	0.5%	0.1%	0.7%	0.1%	12.3%	5.1%	5.5%	0.7%	0.0%	0.0%	3.2%
129	50	1666	4.0%	43.6%	19.5%	0.8%	0.6%	0.9%	0.3%	1.5%	0.2%	15.0%	6.2%	6.6%	0.9%	0.0%	0.0%	0.0%
130	50	330	4.0%	43.7%	15.2%	0.6%	0.4%	0.7%	0.2%	1.2%	0.1%	6.3%	2.6%	1.0%	0.2%	0.2%	6.5%	17.0%
131	50	324	4.7%	51.6%	16.0%	1.4%	1.0%	1.7%	0.5%	2.6%	0.1%	9.7%	4.0%	6.4%	0.4%	0.0%	0.0%	0.0%
132	50	50	3.8%	41.8%	12.2%	1.1%	0.8%	1.3%	0.4%	2.1%	0.1%	14.2%	5.9%	8.9%	0.3%	0.0%	0.0%	7.0%
133	50	127	4.6%	51.0%	19.6%	0.6%	0.5%	0.7%	0.2%	1.2%	0.1%	11.8%	4.9%	4.0%	0.6%	0.0%	0.0%	0.0%
134	50	1056	3.5%	38.0%	19.3%	0.8%	0.5%	0.9%	0.3%	1.4%	0.1%	11.0%	4.6%	3.3%	0.3%	0.1%	5.3%	10.5%
135	50	1980	3.8%	41.7%	25.2%	1.1%	0.7%	1.2%	0.4%	2.0%	0.1%	10.7%	4.4%	4.4%	0.9%	0.1%	2.3%	1.0%
136	70	3307	3.8%	41.4%	16.2%	0.6%	0.5%	0.8%	0.2%	1.2%	0.1%	11.7%	4.8%	4.9%	0.4%	0.2%	7.6%	5.6%
137	70	3153	3.1%	33.8%	20.2%	0.8%	0.5%	0.9%	0.3%	1.4%	0.1%	12.9%	5.3%	7.1%	1.0%	0.2%	8.0%	4.3%
138	50	96	0.4%	4.3%	4.1%	0.1%	0.0%	0.1%	0.0%	0.1%	0.0%	3.4%	1.4%	0.5%	0.0%	0.2%	7.1%	78.3%
139	50	20	3.7%	41.1%	20.3%	1.5%	1.1%	1.7%	0.5%	2.8%	0.2%	16.0%	6.6%	4.1%	0.2%	0.0%	0.0%	0.0%
141	50	124	2.8%	30.5%	10.5%	0.4%	0.3%	0.5%	0.1%	0.8%	0.1%	5.2%	2.2%	4.2%	0.1%	0.0%	0.0%	42.4%
142	50	137	2.4%	26.5%	12.3%	0.8%	0.6%	1.0%	0.3%	1.6%	0.1%	6.2%	2.6%	4.6%	0.2%	0.0%	0.0%	40.8%
143	50	29	3.8%	41.8%	15.0%	1.4%	1.0%	1.6%	0.5%	2.6%	0.2%	15.0%	6.2%	10.7%	0.1%	0.0%	0.0%	0.0%
144	50	446	3.0%	33.1%	13.0%	0.5%	0.4%	0.6%	0.2%	1.0%	0.1%	13.0%	5.4%	5.7%	0.9%	0.1%	4.4%	18.5%
145	50	831	2.5%	27.4%	12.0%	0.8%	0.6%	0.9%	0.3%	1.5%	0.2%	16.3%	6.8%	6.8%	1.2%	0.3%	12.5%	9.8%
146	50	839	2.8%	31.1%	17.5%	0.6%	0.4%	0.7%	0.2%	1.0%	0.1%	13.9%	5.8%	6.9%	1.4%	0.3%	12.7%	4.6%
147	50	796	2.4%	26.0%	12.9%	0.8%	0.5%	0.9%	0.3%	1.4%	0.2%	15.6%	6.5%	5.8%	0.9%	0.3%	14.3%	11.2%
148	50	938	2.7%	29.7%	15.4%	0.6%	0.4%	0.7%	0.2%	1.2%	0.2%	15.3%	6.3%	7.5%	1.3%	0.3%	12.0%	6.2%
149	50	460	3.2%	35.1%	18.8%	1.1%	0.8%	1.3%	0.4%	2.0%	0.2%	15.7%	6.5%	6.1%	0.2%	0.0%	0.0%	8.8%
150	50	547	3.5%	38.8%	17.2%	0.8%	0.5%	0.9%	0.3%	1.4%	0.1%	12.4%	5.1%	4.2%	0.5%	0.0%	0.0%	14.3%
151	50	82	4.1%	45.0%	27.1%	1.1%	0.8%	1.3%	0.4%	2.0%	0.1%	9.9%	4.1%	3.4%	0.8%	0.0%	0.0%	0.0%
152	50	121	3.7%	40.8%	18.7%	0.7%	0.5%	0.8%	0.2%	1.2%	0.1%	14.2%	5.9%	4.3%	0.2%	0.0%	0.0%	8.7%
153	50	16	2.1%	22.9%	24.5%	0.0%	0.0%	0.0%	0.0%	0.0%	0.2%	20.1%	8.3%	0.0%	0.0%	0.0%	0.0%	21.8%
154	50	92	1.0%	10.8%	4.3%	0.1%	0.1%	0.1%	0.0%	0.2%	0.1%	5.4%	2.2%	2.5%	0.0%	0.0%	0.0%	73.3%
155	50	260	2.8%	31.1%	13.5%	0.6%	0.4%	0.7%	0.2%	1.0%	0.1%	8.3%	3.5%	2.9%	0.2%	0.0%	0.0%	34.8%
156	50	395	3.5%	38.2%	17.8%	0.9%	0.6%	1.0%	0.3%	1.6%	0.2%	17.4%	7.2%	7.9%	1.7%	0.0%	0.0%	1.8%
157	50	296	3.6%	39.9%	18.0%	0.8%	0.6%	1.0%	0.3%	1.6%	0.2%	17.0%	7.1%	7.8%	2.1%	0.0%	0.0%	0.0%
158	50	568	2.9%	31.9%	15.5%	1.4%	1.0%	1.6%	0.5%	2.6%	0.2%	19.4%	8.1%	6.8%	0.1%	0.0%	1.8%	6.3%
159	70	2291	3.6%	39.5%	17.0%	0.7%	0.5%	0.8%	0.3%	1.3%	0.1%	11.4%	4.7%	5.5%	0.7%	0.2%	6.6%	7.0%
160	70	2404	3.2%	35.0%	20.4%	0.8%	0.6%	1.0%	0.3%	1.5%	0.1%	13.0%	5.4%	7.1%	0.8%	0.1%	6.1%	4.4%
162	50	317	4.0%	43.7%	17.9%	0.3%	0.2%	0.3%	0.1%	0.5%	0.2%	15.5%	6.4%	10.4%	0.5%	0.0%	0.0%	0.0%
163	50	175	1.9%	21.0%	16.8%	0.8%	0.6%	0.9%	0.3%	1.5%	0.3%	30.7%	12.7%	11.7%	0.8%	0.0%	0.0%	0.0%
164	50	358	4.7%	51.3%	21.4%	0.8%	0.5%	0.9%	0.3%	1.4%	0.1%	9.0%	3.7%	3.0%	0.2%	0.0%	0.0%	2.7%
165	50	61	2.0%	21.5%	18.8%	0.4%	0.3%	0.5%	0.2%	0.8%	0.3%	27.0%	11.2%	14.9%	2.1%	0.0%	0.0%	0.0%
166	50	94	3.6%	39.3%	16.2%	0.9%	0.6%	1.1%	0.3%	1.7%	0.2%	16.8%	7.0%	11.9%	0.5%	0.0%	0.0%	0.0%
167	50	141	2.5%	27.0%	16.3%	0.4%	0.3%	0.5%	0.2%	0.8%	0.3%	25.8%	10.7%	13.5%	1.8%	0.0%	0.0%	0.0%
168	50	605	2.9%	31.5%	13.2%	0.5%	0.3%	0.5%	0.2%	0.9%	0.2%	18.5%	7.7%	12.5%	0.6%	0.0%	1.7%	8.8%
170	50	309	2.9%	32.4%	19.8%	0.8%	0.6%	1.0%	0.3%	1.5%	0.2%	20.5%	8.5%	7.1%	0.1%	0.0%	0.0%	4.3%
171	50	475	3.0%	32.7%	13.0%	0.4%	0.3%	0.5%	0.1%	0.7%	0.2%	19.0%	7.9%	7.4%	0.7%	0.3%	11.5%	2.2%
172	50	28	4.3%	47.3%	16.7%	2.8%	2.0%	3.3%	1.0%	5.2%	0.1%	11.5%	4.8%	1.2%	0.0%	0.0%	0.0%	0.0%
173	50	302	3.2%	34.8%	16.7%	0.5%	0.4%	0.6%	0.2%	1.0%	0.2%	22.3%	9.2%	9.4%	1.4%	0.0%	0.0%	0.0%
174	50	846	2.9%	32.3%	17.7%	0.3%	0.2%	0.4%	0.1%	0.6%	0.2%	18.0%	7.5%	11.6%	0.5%	0.0%	1.2%	6.3%
175	50	483	2.5%	27.2%	11.0%	0.8%	0.5%	0.9%	0.3%	1.4%	0.2%	16.6%	6.9%	4.9%	0.3%	0.5%	20.5%	5.4%
176	50	891	2.9%	32.2%	18.7%	0.6%	0.4%	0.7%	0.2%	1.2%	0.1%	13.6%	5.6%	6.8%	1.5%	0.3%	11.9%	3.1%
179	50	463	4.3%	47.0%	20.6%	0.9%	0.6%	1.0%	0.3%	1.6%	0.1%	12.3%	5.1%	5.0%	1.1%	0.0%	0.0%	0.0%
180	50	437	4.9%	53.6%	18.0%	1.0%	0.7%	1.1%	0.4%	1.8%	0.1%	10.6%	4.4%	3.1%	0.3%	0.0%	0.0%	0.0%
181	50	258	2.0%	21.6%	10.8%	0.6%	0.5%	0.8%	0.2%	1.2%	0.1%	7.7%	3.2%	2.6%	0.2%	0.7%	31.5%	16.3%
182	50	715	3.3%	36.5%	11.3%	0.8%	0.5%	0.9%	0.3%	1.4%	0.1%	8.7%	3.6%	7.3%	0.4%	0.5%	20.7%	3.8%
183	50	819	2.9%	31.5%	18.1%	0.5%	0.4%	0.6%	0.2%	1.0%	0.1%	10.8%	4.5%	3.0%	0.1%	0.5%	18.9%	7.1%
184	50	300	0.7%	7.7%	2.8%	0.1%	0.1%	0.2%	0.0%	0.2%	0.0%	2.1%	0.9%	1.9%	0.1%	1.9%	79.0%	2.3%
185	70	2324	4.2%	46.3%	14.9%	1.8%	1.3%	2.1%	0.6%	3.3%	0.1%	10.7%	4.4%	5.6%	0.1%	0.1%	4.6%	0.0%
186	70	3219	4.8%	52.2%	11.7%	0.9%	0.6%	1.0%	0.3%	1.6%	0.1%	9.5%	3.9%	7.2%	0.0%	0.1%	6.0%	0.0%
187	50	194	2.0%	21.9%	7.2%	0.3%	0.2%	0.3%	0.1%	0.5%	0.1%	7.0%	2.9%	6.1%	0.3%	0.5%	22.0%	28.4%
188	50	478	3.4%	37.0%	27.0%	0.7%	0.5%	0.8%	0.2%	1.2%	0.0%	3.7%	1.5%	2.0%	0.2%	0.2%	10.0%	11.6%
189	70	4052	3.5%	38.9%	16.0%	0.9%	0.6%	1.0%	0.3%	1.6%	0.2%	15.8%	6.5%	9.0%	1.3%	0.1%	2.6%	1.5%
190	70	3108	4.6%	50.9%	13.9%	0.6%	0.4%	0.6%	0.2%	1.0%	0.1%	11.5%	4.8%	8.5%	0.9%	0.0%	0.4%	1.4%
191	70	4330	3.3%	36.0%	15.6%	0.8%	0.6%	1.0%	0.3%	1.5%	0.2%	16.1%	6.7%	8.6%	1.1%	0.1%	5.5%	2.8%
192	70	4199	4.6%	50.0%	16.5%	0.6%	0.4%	0.7%	0.2%	1.1%	0.1%	10.1%	4.2%	7.2%	0.6%	0.0%	2.1%	1.6%
193	70	1495	4.0%	43.8%	11.5%	1.3%	0.9%	1.5%	0.5%	2.4%	0.2%	14.6%	6.0%	11.0%	0.2%	0.0%	0.9%	1.2%
194	70	3435	3.3%	36.1%	24.1%	0.6%	0.4%	0.7%	0.2%	1.1%	0.1%	12.2%	5.0%	6.1%	0.6%	0.1%	3.4%	5.9%
195	50	46	0.7%	8.0%	8.6%	0.1%	0.1%	0.1%	0.0%	0.2%	0.1%	7.1%	2.9%	1.2%	0.0%	1.5%	61.7%	7.7%
196	50	443	3.8%	41.4%	24.7%	0.6%	0.4%	0.7%	0.2%	1.1%	0.1%	9.1%	3.8%	6.7%	0.2%	0.2%	7.0%	0.0%
197	50	122	2.9%	31.4%	30.7%	0.5%	0.4%	0.6%	0.2%	1.0%	0.0%	3.1%	1.3%	1.9%	0.1%	0.6%	25.3%	0.0%
198	50	94	2.0%	22.1%	15.0%	0.6%	0.4%	0.7%	0.2%	1.1%	0.0%	3.4%	1.4%	1.8%	0.1%	1.1%	46.3%	3.7%
199	70	1765	3.2%	35.4%	17.8%	0.9%	0.6%	1.0%	0.3%	1.6%	0.2%	16.5%	6.8%	9.6%	2.2%	0.1%	3.6%	0.0%
201	50	1274	3.8%	41.3%	19.2%	1.3%	0.9%	1.5%	0.5%	2.3%	0.1%	13.9%	5.7%	7.0%	0.5%	0.0%	0.5%	1.5%
202	50	1772	3.5%	38.8%	21.1%	1.4%	1.0%	1.6%	0.5%	2.6%	0.1%	12.8%	5.3%	7.8%	1.0%	0.0%	1.4%	1.1%
203	70	1225	3.3%	36.0%	15.2%	1.0%	0.7%	1.1%	0.3%	1.8%	0.2%	17.3%	7.2%	10.1%	2.1%	0.1%	3.6%	0.0%
204	70	2244	4.0%	43.9%	23.7%	0.5%	0.4%	0.6%	0.2%	1.0%	0.1%	12.0%	5.0%	6.5%	0.6%	0.0%	1.3%	0.2%
205	50	237	3.2%	35.3%	24.5%	0.7%	0.5%	0.9%	0.3%	1.4%	0.1%	10.4%	4.3%	5.5%	0.8%	0.2%	10.5%	1.5%
206	50	574	3.3%	36.2%	25.1%	0.5%	0.4%	0.6%	0.2%	1.0%	0.1%	12.7%	5.3%	8.2%	0.9%	0.1%	5.4%	0.0%
207	50	195	2.9%	32.1%	22.5%	0.9%	0.6%	1.0%	0.3%	1.7%	0.0%	4.6%	1.9%	2.7%	0.3%	0.4%	16.3%	11.7%
208	50	358	2.9%	32.1%	24.2%	0.5%	0.4%	0.6%	0.2%	1.0%	0.1%	10.0%	4.1%	5.6%	0.4%	0.2%	9.3%	8.3%
209	50	766	3.4%	37.0%	24.1%	1.8%	1.3%	2.1%	0.7%	3.4%	0.1%	11.7%	4.8%	5.4%	0.6%	0.0%	1.9%	1.6%
210	50	1342	3.4%	36.8%	27.3%	1.3%	0.9%	1.6%	0.5%	2.5%	0.1%	10.0%	4.2%	5.3%	0.8%	0.1%	3.1%	2.2%
211	70	2393	3.1%	34.5%	21.2%	1.2%	0.9%	1.4%	0.5%	2.3%	0.2%	17.5%	7.3%	7.1%	0.9%	0.0%	0.1%	1.8%
212	70	1854	4.3%	47.1%	22.5%	0.7%	0.5%	0.8%	0.2%	1.2%	0.1%	10.2%	4.2%	6.2%	0.3%	0.0%	0.1%	1.7%
213	50	466	3.0%	32.4%	19.7%	0.7%	0.5%	0.8%	0.2%	1.2%	0.1%	8.2%	3.4%	3.8%	0.4%	0.2%	8.4%	17.1%
214	70	598	3.3%	35.8%	15.1%	0.5%	0.4%	0.6%	0.2%	1.0%	0.1%	7.8%	3.2%	6.4%	0.3%	0.1%	5.0%	20.1%
215	50	267	3.8%	41.3%	27.3%	0.8%	0.5%	0.9%	0.3%	1.4%	0.1%	11.7%	4.8%	5.5%	0.3%	0.0%	1.3%	0.0%
216	50	251	3.1%	33.6%	27.9%	0.6%	0.4%	0.7%	0.2%	1.2%	0.1%	11.5%	4.8%	5.0%	0.1%	0.0%	2.0%	8.7%
217	50	1108	3.0%	33.5%	26.7%	0.7%	0.5%	0.8%	0.3%	1.3%	0.1%	10.2%	4.2%	4.1%	0.5%	0.1%	5.1%	8.9%
218	50	706	3.1%	34.6%	18.3%	0.6%	0.4%	0.7%	0.2%	1.1%	0.1%	9.2%	3.8%	5.9%	0.4%	0.1%	5.0%	16.5%
219	50	642	3.1%	34.2%	31.8%	0.7%	0.5%	0.8%	0.3%	1.3%	0.1%	11.7%	4.9%	4.4%	0.6%	0.1%	2.7%	2.9%
220	50	250	3.3%	36.1%	21.9%	0.8%	0.5%	0.9%	0.3%	1.4%	0.1%	12.7%	5.3%	6.6%	0.7%	0.0%	2.1%	7.4%
221	50	614	3.3%	36.8%	26.5%	1.2%	0.8%	1.4%	0.4%	2.2%	0.1%	9.8%	4.1%	4.6%	0.5%	0.1%	2.9%	5.4%
222	50	440	2.6%	28.1%	24.1%	2.2%	1.6%	2.6%	0.8%	4.2%	0.1%	13.9%	5.8%	5.4%	0.7%	0.0%	0.6%	7.4%
223	50	152	3.0%	33.2%	21.9%	0.8%	0.6%	1.0%	0.3%	1.5%	0.2%	19.9%	8.2%	5.9%	0.5%	0.0%	0.0%	2.9%
226	50	182	3.2%	34.9%	21.4%	0.2%	0.2%	0.3%	0.1%	0.4%	0.1%	9.2%	3.8%	2.6%	0.0%	0.3%	14.1%	9.2%
227	50	1081	4.3%	47.6%	26.1%	0.3%	0.2%	0.4%	0.1%	0.6%	0.1%	9.4%	3.9%	3.1%	0.2%	0.1%	2.7%	0.9%
228	50	14	2.5%	27.3%	28.3%	0.4%	0.3%	0.5%	0.2%	0.8%	0.3%	24.2%	10.0%	5.1%	0.0%	0.0%	0.0%	0.0%
229	50	122	3.8%	41.5%	32.0%	0.3%	0.2%	0.3%	0.1%	0.5%	0.1%	12.1%	5.0%	4.1%	0.1%	0.0%	0.0%	0.0%
230	50	213	2.5%	27.5%	21.6%	0.6%	0.4%	0.7%	0.2%	1.1%	0.2%	15.3%	6.3%	5.2%	0.8%	0.1%	4.0%	13.6%
231	50	649	3.3%	36.0%	22.9%	0.5%	0.4%	0.6%	0.2%	1.0%	0.2%	18.3%	7.6%	4.8%	0.2%	0.0%	1.7%	2.4%
232	50	51	3.7%	40.8%	23.2%	0.6%	0.4%	0.7%	0.2%	1.1%	0.2%	17.2%	7.1%	4.4%	0.4%	0.0%	0.0%	0.0%
235	50	846	3.2%	35.3%	24.2%	0.7%	0.5%	0.8%	0.2%	1.2%	0.1%	14.4%	6.0%	4.7%	0.3%	0.1%	2.2%	6.1%
236	50	529	4.5%	49.6%	22.6%	0.6%	0.4%	0.7%	0.2%	1.1%	0.1%	10.5%	4.3%	4.0%	0.2%	0.0%	0.0%	1.2%

Traffic Flows and Breakdown by 16 Vehicle Classes (Year 2036)

Link No.	Speed Limit	Total Vehicle	19 - Motorcycles (MC)	01 - Private Cars (PC)	03 - Taxi	14 - Non-franchised Bus <=6.4t	15 - Non-franchised Bus 6.4-15t	16 - Non-franchised Bus >15t	12 - Private Light Bus <=3.5t	13 - Private Light Bus >3.5t	04 - Light Goods Vehicles <=2.5t	05 - Lt Goods Vehicles 2.5-3.5t	06 - Light Goods Vehicles >3.5t	07 - Heavy Goods Vehicles <=15t	08 - Heavy Goods Vehicles >15t	17 - Franchised Bus (SD)	18 - Franchised Bus (DD)	11 - Public Light Buses
	km/hr	0900-1000																
237	50	331	3.4%	37.5%	22.8%	0.4%	0.3%	0.5%	0.1%	0.7%	0.2%	18.9%	7.8%	7.0%	0.2%	0.0%	0.0%	0.0%
238	50	135	2.7%	29.1%	20.0%	0.8%	0.5%	0.9%	0.3%	1.4%	0.2%	22.7%	9.4%	9.9%	2.0%	0.0%	0.0%	0.0%
239	70	2512	2.9%	31.5%	15.5%	0.8%	0.6%	1.0%	0.3%	1.5%	0.2%	16.2%	6.7%	7.3%	0.9%	0.2%	8.0%	6.6%
240	70	2422	3.7%	40.6%	13.1%	0.5%	0.3%	0.6%	0.2%	0.9%	0.1%	11.2%	4.6%	6.1%	0.5%	0.3%	12.2%	5.1%
241	50	328	2.6%	28.4%	18.8%	0.2%	0.1%	0.2%	0.1%	0.3%	0.1%	8.7%	3.6%	2.6%	0.2%	0.3%	13.3%	20.5%
242	50	479	2.3%	25.0%	20.7%	0.3%	0.2%	0.4%	0.1%	0.6%	0.1%	8.6%	3.6%	6.1%	0.1%	0.2%	9.1%	22.7%
243	50	159	3.8%	41.8%	33.6%	0.9%	0.6%	1.1%	0.3%	1.7%	0.1%	7.9%	3.3%	4.7%	0.3%	0.0%	0.0%	0.0%
244	50	64	4.6%	49.9%	31.6%	0.8%	0.6%	0.9%	0.3%	1.5%	0.1%	5.1%	2.1%	2.6%	0.1%	0.0%	0.0%	0.0%
245	50	694	2.5%	27.2%	20.0%	0.3%	0.2%	0.3%	0.1%	0.5%	0.1%	8.8%	3.6%	5.8%	0.1%	0.2%	8.0%	22.2%
246	50	490	2.8%	30.5%	21.8%	0.4%	0.2%	0.4%	0.1%	0.7%	0.1%	9.3%	3.9%	2.9%	0.1%	0.3%	11.3%	15.4%
247	50	93	2.4%	26.7%	29.9%	0.2%	0.1%	0.2%	0.1%	0.4%	0.1%	11.2%	4.6%	2.4%	0.0%	0.3%	12.9%	8.5%
248	50	242	3.9%	42.5%	22.5%	0.7%	0.5%	0.8%	0.3%	1.3%	0.1%	9.7%	4.0%	5.1%	0.3%	0.1%	5.0%	3.3%
249	50	576	3.3%	35.9%	26.0%	1.2%	0.8%	1.4%	0.4%	2.2%	0.1%	14.3%	5.9%	4.8%	0.3%	0.0%	2.1%	1.4%
250	50	1132	3.4%	37.4%	26.3%	0.8%	0.6%	0.9%	0.3%	1.5%	0.1%	14.3%	5.9%	5.7%	0.5%	0.0%	1.1%	1.2%
253	50	855	3.3%	36.2%	33.2%	0.8%	0.6%	1.0%	0.3%	1.5%	0.1%	11.6%	4.8%	4.9%	0.2%	0.0%	0.6%	0.8%
254	50	410	3.7%	40.5%	31.5%	0.7%	0.5%	0.8%	0.2%	1.3%	0.1%	10.2%	4.2%	5.7%	0.3%	0.0%	0.4%	0.0%
255	50	293	3.3%	36.6%	28.1%	0.8%	0.6%	1.0%	0.3%	1.5%	0.1%	14.3%	5.9%	7.1%	0.3%	0.0%	0.0%	0.0%
256	50	316	3.1%	34.3%	31.5%	0.7%	0.5%	0.8%	0.2%	1.2%	0.1%	14.1%	5.8%	7.5%	0.3%	0.0%	0.0%	0.0%
257	50	1242	3.3%	35.9%	29.4%	0.9%	0.6%	1.1%	0.3%	1.7%	0.1%	13.7%	5.7%	4.8%	0.4%	0.0%	1.9%	0.0%
258	50	2356	4.0%	44.0%	22.9%	0.4%	0.3%	0.5%	0.2%	0.8%	0.1%	13.5%	5.6%	7.4%	0.3%	0.0%	0.0%	0.0%
259	50	441	3.6%	39.7%	22.4%	0.4%	0.3%	0.5%	0.1%	0.7%	0.2%	17.1%	7.1%	7.3%	0.7%	0.0%	0.0%	0.0%
260	50	636	2.5%	26.9%	22.5%	0.6%	0.4%	0.7%	0.2%	1.1%	0.1%	8.2%	3.4%	5.0%	0.3%	0.3%	10.9%	16.8%
261	50	498	2.8%	30.4%	13.7%	0.6%	0.4%	0.7%	0.2%	1.1%	0.1%	8.0%	3.3%	4.5%	0.3%	0.1%	4.1%	29.6%
262	50	265	3.4%	36.8%	28.6%	0.9%	0.6%	1.1%	0.3%	1.7%	0.1%	13.5%	5.6%	7.2%	0.3%	0.0%	0.0%	0.0%
263	50	361	3.0%	33.1%	29.1%	0.7%	0.5%	0.8%	0.3%	1.3%	0.2%	15.9%	6.6%	8.2%	0.3%	0.0%	0.0%	0.0%
264	50	1324	3.4%	37.0%	29.7%	0.9%	0.6%	1.0%	0.3%	1.6%	0.1%	13.1%	5.4%	4.7%	0.3%	0.0%	1.8%	0.0%
265	50	1561	3.9%	43.0%	22.8%	0.5%	0.3%	0.6%	0.2%	0.9%	0.1%	13.8%	5.7%	8.0%	0.3%	0.0%	0.0%	0.0%
266	50	424	3.7%	40.8%	24.4%	0.4%	0.3%	0.5%	0.2%	0.8%	0.2%	16.5%	6.8%	5.1%	0.3%	0.0%	0.0%	0.0%
267	50	1104	3.0%	32.7%	22.0%	0.9%	0.6%	1.0%	0.3%	1.6%	0.2%	20.4%	8.5%	6.4%	0.4%	0.0%	0.0%	1.8%
268	50	478	2.6%	28.5%	24.3%	0.8%	0.6%	0.9%	0.3%	1.5%	0.2%	21.4%	8.9%	9.0%	0.5%	0.0%	0.0%	0.5%
269	50	921	3.7%	40.4%	27.3%	0.4%	0.3%	0.5%	0.1%	0.8%	0.2%	14.5%	6.0%	5.1%	0.4%	0.0%	0.0%	0.3%
270	50	390	3.1%	34.4%	26.8%	0.6%	0.4%	0.7%	0.2%	1.2%	0.2%	17.5%	7.3%	6.2%	0.6%	0.0%	0.0%	0.7%
271	50	723	3.8%	41.4%	25.9%	0.6%	0.4%	0.7%	0.2%	1.0%	0.1%	14.4%	5.9%	5.2%	0.5%	0.0%	0.0%	0.0%
272	50	463	2.8%	30.7%	20.1%	0.5%	0.4%	0.6%	0.2%	1.0%	0.2%	22.6%	9.4%	7.1%	0.5%	0.0%	0.0%	3.8%
273	50	1168	2.9%	32.2%	24.5%	0.8%	0.6%	0.9%	0.3%	1.5%	0.2%	15.7%	6.5%	4.6%	0.4%	0.2%	8.2%	0.7%
274	50	974	2.9%	31.7%	26.2%	0.7%	0.5%	0.8%	0.2%	1.3%	0.1%	14.5%	6.0%	4.1%	0.2%	0.2%	9.8%	0.8%
275	50	929	3.2%	34.9%	23.0%	0.8%	0.6%	0.9%	0.3%	1.5%	0.1%	13.8%	5.7%	6.6%	0.3%	0.2%	7.3%	0.8%
276	50	805	3.0%	33.2%	14.5%	1.4%	1.0%	1.6%	0.5%	2.5%	0.2%	16.6%	6.9%	11.7%	0.2%	0.1%	6.0%	0.7%
277	50	351	3.5%	38.7%	21.0%	0.9%	0.6%	1.1%	0.3%	1.7%	0.2%	17.5%	7.2%	6.7%	0.6%	0.0%	0.0%	0.0%
278	50	402	3.8%	41.3%	14.5%	0.5%	0.4%	0.6%	0.2%	0.9%	0.2%	20.0%	8.3%	8.9%	0.6%	0.0%	0.0%	0.0%
279	50	698	2.6%	29.1%	21.8%	0.7%	0.5%	0.9%	0.3%	1.4%	0.2%	22.3%	9.3%	7.8%	0.6%	0.0%	0.0%	2.5%
280	50	535	2.8%	30.6%	17.2%	0.7%	0.5%	0.8%	0.2%	1.3%	0.2%	17.7%	7.3%	6.6%	0.8%	0.3%	12.0%	1.0%
281	50	1320	3.1%	33.9%	17.3%	0.6%	0.4%	0.7%	0.2%	1.1%	0.2%	19.8%	8.2%	12.0%	1.3%	0.0%	0.5%	0.8%
282	50	1038	4.2%	46.3%	10.0%	0.3%	0.2%	0.4%	0.1%	0.6%	0.1%	11.6%	4.8%	19.3%	0.3%	0.0%	1.0%	0.7%
283	50	757	2.9%	31.9%	13.0%	1.7%	1.2%	1.9%	0.6%	3.1%	0.3%	24.7%	10.3%	7.2%	0.1%	0.0%	1.1%	0.0%
284	50	357	3.7%	40.5%	28.6%	0.6%	0.5%	0.8%	0.2%	1.2%	0.1%	11.8%	4.9%	7.0%	0.1%	0.0%	0.0%	0.0%
285	50	1674	2.9%	31.7%	16.2%	0.7%	0.5%	0.8%	0.2%	1.3%	0.2%	20.9%	8.7%	13.1%	1.2%	0.0%	1.2%	0.4%
286	50	1314	3.4%	37.8%	10.2%	0.6%	0.4%	0.7%	0.2%	1.0%	0.1%	12.5%	5.2%	25.8%	0.3%	0.0%	1.1%	0.5%
287	50	597	3.7%	40.5%	24.3%	0.4%	0.3%	0.5%	0.2%	0.8%	0.1%	11.7%	4.8%	6.8%	0.7%	0.0%	0.6%	4.4%
288	50	491	3.9%	43.1%	21.7%	0.7%	0.5%	0.8%	0.3%	1.3%	0.1%	10.6%	4.4%	5.8%	0.6%	0.0%	0.9%	5.4%
289	50	987	3.2%	34.6%	15.4%	0.7%	0.5%	0.8%	0.2%	1.2%	0.2%	16.4%	6.8%	7.0%	1.1%	0.2%	8.6%	3.2%
290	50	2268	3.0%	33.0%	19.9%	1.6%	1.1%	1.8%	0.6%	2.9%	0.1%	13.1%	5.4%	4.0%	0.3%	0.1%	5.7%	7.2%
291	50	1185	2.9%	31.9%	8.2%	1.3%	0.9%	1.6%	0.5%	2.5%	0.1%	13.0%	5.4%	7.6%	0.3%	0.3%	14.5%	9.0%
292	70	3462	3.6%	39.8%	16.3%	1.0%	0.7%	1.2%	0.4%	1.9%	0.1%	14.1%	5.8%	8.2%	0.7%	0.1%	2.6%	3.3%
293	70	2570	4.5%	49.8%	9.9%	1.3%	0.9%	1.6%	0.5%	2.5%	0.1%	11.5%	4.8%	3.3%	0.3%	0.1%	3.0%	5.9%
294	50	3213	2.9%	32.2%	19.3%	0.9%	0.6%	1.0%	0.3%	1.6%	0.1%	14.3%	5.9%	5.9%	0.6%	0.2%	7.4%	6.7%
295	50	2237	3.1%	33.7%	11.1%	0.8%	0.6%	1.0%	0.3%	1.5%	0.1%	13.3%	5.5%	7.0%	0.6%	0.3%	10.8%	10.3%
296	50	250	2.6%	28.2%	19.3%	0.7%	0.5%	0.8%	0.2%	1.2%	0.1%	11.0%	4.6%	3.5%	0.1%	0.0%	0.0%	27.4%
297	50	139	1.6%	18.0%	13.4%	0.2%	0.1%	0.2%	0.1%	0.3%	0.1%	8.0%	3.3%	3.1%	0.1%	0.0%	0.0%	51.6%
299	50	1418	3.2%	34.6%	17.1%	0.6%	0.4%	0.7%	0.2%	1.1%	0.2%	18.0%	7.4%	14.0%	1.1%	0.0%	0.0%	1.4%
300	70	2639	4.9%	53.7%	7.6%	2.4%	1.7%	2.8%	0.9%	4.5%	0.1%	10.6%	4.4%	3.2%	0.1%	0.1%	2.2%	0.9%
301	70	2977	3.9%	42.8%	6.7%	2.3%	1.6%	2.7%	0.8%	4.3%	0.1%	14.4%	6.0%	8.3%	0.1%	0.1%	5.2%	0.6%
302	70	1810	4.6%	50.7%	8.0%	2.8%	2.0%	3.3%	1.0%	5.3%	0.1%	12.1%	5.0%	2.6%	0.0%	0.0%	0.9%	1.4%
303	70	1953	3.9%	43.2%	8.3%	2.1%	1.5%	2.4%	0.8%	3.9%	0.2%	18.4%	7.6%	6.5%	0.1%	0.0%	0.2%	0.9%
304	50	1416	2.8%	31.2%	25.1%	0.4%	0.3%	0.5%	0.2%	0.8%	0.1%	10.0%	4.2%	4.7%	0.5%	0.2%	9.2%	9.8%
305	50	1404	3.3%	36.0%	16.4%	0.7%	0.5%	0.9%	0.3%	1.4%	0.1%	8.7%	3.6%	5.2%	0.3%	0.4%	16.0%	6.4%
306	50	1102	3.7%	40.1%	19.3%	0.7%	0.5%	0.9%	0.3%	1.4%	0.1%	10.3%	4.3%	2.9%	0.2%	0.1%	5.1%	10.0%
307	50	1488	3.8%	41.4%	22.3%	1.1%	0.8%	1.3%	0.4%	2.0%	0.1%	11.5%	4.8%	5.1%	0.9%	0.1%	3.1%	1.4%
308	50	81	3.5%	38.6%	19.7%	0.7%	0.5%	0.8%	0.2%	1.2%	0.1%	7.4%	3.1%	5.2%	0.7%	0.1%	3.2%	15.2%
309	50	121	4.4%	48.0%	30.0%	0.9%	0.7%	1.1%	0.3%	1.7%	0.1%	5.6%	2.3%	4.6%	0.3%	0.0%	0.0%	0.0%
310	70	1835	4.1%	45.1%	18.4%	0.8%	0.6%	0.9%	0.3%	1.5%	0.1%	11.4%	4.7%	8.6%	0.7%	0.0%	0.0%	2.7%
311	70	2079	3.7%	41.2%	18.6%	0.8%	0.5%	0.9%	0.3%	1.4%	0.1%	14.1%	5.9%	6.0%	0.8%	0.0%	0.0%	5.7%
312	50	1205	3.4%	37.3%	7.7%	0.5%	0.3%	0.6%	0.2%	0.9%	0.1%	12.8%	5.3%	28.9%	0.3%	0.0%	0.0%	1.7%
313	50	290	5.2%	56.8%	19.0%	0.9%	0.6%	1.0%	0.3%	1.6%	0.1%	7.7%	3.2%	3.4%	0.3%	0.0%	0.0%	0.0%
314	50	219	4.8%	52.9%	22.2%	0.6%	0.5%	0.8%	0.2%	1.2%	0.1%	8.7%	3.6%	4.1%	0.2%	0.0%	0.0%	0.0%
315	50	125	4.8%	52.6%	22.1%	0.6%	0.5%	0.8%	0.2%	1.2%	0.1%	9.0%	3.7%	4.2%	0.2%	0.0%	0.0%	0.0%
316	50	152	5.1%	56.4%	18.8%	0.9%	0.6%	1.0%	0.3%	1.6%	0.1%	8.0%	3.3%	3.5%	0.3%	0.0%	0.0%	0.0%
317	50	163	5.0%	55.2%	19.1%	1.0%	0.7%	1.1%	0.3%	1.8%	0.1%	9.1%	3.8%	2.4%	0.3%	0.0%	0.0%	0.0%
318	50	146	4.7%	51.5%	23.7%	0.5%	0.4%	0.6%	0.2%	0.9%	0.1%	10.3%	4.3%	2.7%	0.2%	0.0%	0.0%	0.0%
319	50	325	4.4%	48.8%	23.3%	0.8%	0.6%	1.0%	0.3%	1.6%	0.1%	9.9%	4.1%	3.5%	0.2%	0.0%	1.3%	0.0%
320	50	177	3.6%	39.5%	25.0%	0.6%	0.4%	0.7%	0.2%	1.1%	0.1%	11.7%	4.8%	3.9%	0.5%	0.1%	5.8%	2.0%
321	50	468	4.3%	47.7%	15.8%	0.5%	0.3%	0.5%	0.2%	0.8%	0.2%	15.7%	6.5%	4.8%	0.5%	0.1%	2.2%	0.0%
322	50	37	4.4%	48.3%	23.6%	0.8%	0.6%	0.9%	0.3%	1.5%	0.1%	9.1%	3.8%	6.2%	0.5%	0.0%	0.0%	0.0%
323	50	87	4.8%	52.3%	23.5%	0.7%	0.5%	0.9%	0.3%	1.4%	0.1%	8.7%	3.6%	2.8%	0.3%	0.0%	0.0%	0.0%
324	50	278	3.7%	40.4%	23.1%	0.6%	0.4%	0.7%	0.2%	1.1%	0.1%	11.3%	4.7%	6.1%	1.0%	0.1%	5.2%	1.3%
325	50	508	3.9%	42.4%	26.8%	0.8%	0.6%	1.0%	0.3%	1.5%	0.1%	9.0%	3.7%	6.8%	0.3%	0.0%	2.0%	0.7%
326	50	107	3.8%	41.5%	15.9%	1.2%	0.8%	1.4%	0.4%	2.2%	0.1%	13.3%	5.5%	13.4%	0.6%	0.0%	0.0%	0.0%
327	50	350	4.0%	44.3%	19.7%	0.6%	0.4%	0.7%	0.2%	1.1%	0.1%	10.3%	4.2%	8.2%	0.4%	0.1%	4.4%	1.0%
328	50	249	3.6%	39.7%	20.1%	1.2%	0.9%	1.4%	0.4%	2.2%	0.1%	10.3%	4.3%	9.2%	0.6%	0.1%	5.8%	0.0%
329	50	209	3.8%	42.2%	35.0%	0.9%	0.6%	1.0%	0.3%	1.6%	0.1%	6.9%	2.9%	4.5%	0.1%	0.0%	0.0%	0.0%
330	50	87	4.6%	50.2%	21.1%	2.1%	1.5%	2.5%	0.8%	4.0%	0.1%	5.9%	2.4%	4.7%	0.1%	0.0%	0.0%	0.0%
331	50	187	5.2%	57.5%	20.2%	1.1%	0.8%	1.3%	0.4%	2.0%	0.1%	5.3%	2.2%	3.8%	0.2%	0.0%	0.0%	0.0%
332	50	60	4.5%	49.7%	20.6%	2.2%	1.6%	2.6%	0.8%	4.1%	0.1%	6.2%	2.6%	4.9%	0.1%	0.0%	0.0%	0.0%
333	50	162	5.2%	57.5%	20.0%	1.1%	0.8%	1.3%	0.4%	2.1%	0.1%	5.3%	2.2%	3.9%	0.2%	0.0%	0.0%	0.0%
334	50	62	5.0%	54.5%	20.0%	1.2%	0.8%	1.4%	0.4%	2.2%	0.1%	5.2%	2.1%	6.9%	0.2%	0.0%	0.0%	0.0%
335	50	161	5.4%	59.1%	19.5%	0.9%	0.6%	1.0%	0.3%	1.6%	0.0%	4.0%	1.7%	5.5%	0.2%	0.0%	0.0%	0.0%
336	50	1008	3.4%	37.0%	43.0%	0.7%	0.5%	0.9%	0.3%	1.4%	0.1%	5.7%	2.4%	4.7%	0.1%	0.0%	0.0%	0.0%
337	50	991	3.3%	35.7%	43.1%	1.2%	0.8%	1.3%	0.4%	2.1%	0.1%	6.3%	2.6%	2.9%	0.2%	0.0%	0.0%	0.0%
338	50	956	3.3%	36.0%	44.2%	0.8%	0.5%	0.9%	0.3%	1.4%	0.1%	5.4%	2.2%	4.9%	0.1%	0.0%	0.0%	0.0%
339	50	962	3.2%	35.2%	44.0%	1.1%	0.8%	1.3%	0.4%	2.1%	0.1%	6.1%	2.5%	3.0%	0.2%	0.0%	0.0%	0.0%
340	50	526	3.6%	39.8%	36.8%	1.1%	0.8%	1.3%	0.4%	2.1%	0.1%	5.9%	2.4%	5.4%	0.2%	0.0%	0.0%	0.0%
341	50	512	3.5%	38.1%	38.8%	0.9%	0.6%	1.0%	0.3%	1.6%	0.1%	7.2%	3.0%	4.5%	0.4%	0.0%	0.0%	0.0%
342	80	3648	4.8%	52.1%	11.9%	0.7%	0.5%	0.8%	0.2%	1.3%	0.1%	13.8%	5.7%	7.5%	0.5%	0.0%	0.0%	0.0%
343	80	3759	4.8%	52.6%	15.5%	1.2%	0.9%	1.4%	0.4%	2.3%	0.1%	8.2%	3.4%	7.8%	1.3%	0.0%	0.0%	0.0%
346	70	74	3.8%	42.2%	20.2%	2.5%	1.8%	2.9%	0.9%	4.6%	0.1%	8.7%	3.6%	8.0%	0.5%	0.0%	0.0%	0.0%

Traffic Flows and Breakdown by 16 Vehicle Classes (Year 2036)

Link No.	Speed Limit	Total Vehicle	19 - Motorcycles (MC)	01 - Private Cars (PC)	03 - Taxi	14 - Non-franchised Bus <=6.4t	15 - Non-franchised Bus 6.4-15t	16 - Non-franchised Bus >15t	12 - Private Light Bus <=3.5t	13 - Private Light Bus >3.5t	04 - Light Goods Vehicles <=2.5t	05 - Lt Goods Vehicles 2.5-3.5t	06 - Light Goods Vehicles >3.5t	07 - Heavy Goods Vehicles <=15t	08 - Heavy Goods Vehicles >15t	17 - Franchised Bus (SD)	18 - Franchised Bus (DD)	11 - Public Light Buses
	km/hr	0900-1000																
349	70	1216	5.2%	56.9%	6.0%	0.5%	0.4%	0.6%	0.2%	1.0%	0.2%	15.1%	6.3%	7.0%	0.6%	0.0%	0.0%	0.0%
350	50	1114	3.0%	33.1%	49.3%	1.2%	0.9%	1.4%	0.5%	2.3%	0.0%	4.3%	1.8%	2.1%	0.1%	0.0%	0.0%	0.0%
351	50	1194	3.2%	35.3%	47.9%	0.8%	0.6%	0.9%	0.3%	1.5%	0.0%	4.2%	1.7%	3.4%	0.1%	0.0%	0.0%	0.0%
364	50	305	3.6%	39.2%	32.9%	1.4%	1.0%	1.6%	0.5%	2.6%	0.1%	9.6%	4.0%	3.4%	0.1%	0.0%	0.0%	0.0%
365	50	566	3.5%	38.1%	41.3%	1.0%	0.7%	1.2%	0.4%	1.8%	0.1%	6.7%	2.8%	2.6%	0.1%	0.0%	0.0%	0.0%
368	50	1062	4.3%	47.4%	12.2%	0.9%	0.6%	1.1%	0.3%	1.7%	0.1%	9.5%	3.9%	5.1%	4.3%	0.1%	5.3%	3.1%
369	50	132	4.3%	47.1%	19.7%	0.8%	0.6%	1.0%	0.3%	1.6%	0.1%	11.0%	4.5%	3.3%	0.5%	0.0%	0.0%	5.3%
370	50	52	4.0%	44.0%	8.6%	0.5%	0.4%	0.6%	0.2%	0.9%	0.1%	11.4%	4.7%	7.5%	1.9%	0.4%	14.9%	0.0%
371	70	1222	2.9%	32.1%	19.3%	0.9%	0.6%	1.0%	0.3%	1.6%	0.2%	16.7%	6.9%	10.5%	2.9%	0.1%	3.9%	0.0%
372	70	2576	3.8%	42.0%	25.8%	0.8%	0.6%	0.9%	0.3%	1.5%	0.1%	11.4%	4.7%	5.6%	1.3%	0.0%	1.2%	0.0%
373	50	217	3.6%	39.4%	16.5%	0.8%	0.5%	0.9%	0.3%	1.4%	0.2%	21.7%	9.0%	5.4%	0.4%	0.0%	0.0%	0.0%
374	50	35	3.5%	38.4%	20.2%	0.7%	0.5%	0.9%	0.3%	1.4%	0.2%	18.2%	7.5%	7.2%	1.1%	0.0%	0.0%	0.0%
375	50	84	3.5%	38.0%	22.8%	0.4%	0.3%	0.5%	0.2%	0.8%	0.1%	8.8%	3.6%	5.1%	0.3%	0.0%	0.0%	15.7%
376	50	531	3.5%	38.3%	19.3%	0.7%	0.5%	0.8%	0.3%	1.3%	0.2%	17.3%	7.2%	9.8%	1.0%	0.0%	0.0%	0.0%
377	50	160	3.8%	41.4%	24.6%	1.1%	0.8%	1.3%	0.4%	2.0%	0.1%	13.7%	5.7%	4.2%	0.9%	0.0%	0.0%	0.0%
378	50	438	4.2%	46.4%	15.1%	0.6%	0.4%	0.7%	0.2%	1.1%	0.2%	16.0%	6.6%	6.8%	0.4%	0.0%	0.0%	1.2%
380	50	185	3.7%	40.1%	24.1%	1.0%	0.7%	1.2%	0.4%	1.9%	0.2%	14.5%	6.0%	5.2%	1.1%	0.0%	0.0%	0.0%
381	50	281	3.3%	36.4%	12.7%	0.6%	0.4%	0.7%	0.2%	1.1%	0.1%	9.0%	3.7%	4.6%	0.7%	0.5%	22.8%	3.1%
382	50	255	3.0%	32.9%	19.3%	0.5%	0.3%	0.5%	0.2%	0.8%	0.1%	7.4%	3.1%	4.0%	0.5%	0.6%	23.5%	3.4%
383	50	2713	3.8%	41.6%	17.3%	0.8%	0.5%	0.9%	0.3%	1.4%	0.1%	10.7%	4.4%	7.0%	0.8%	0.2%	7.6%	2.6%
384	50	1562	2.6%	28.9%	17.9%	0.5%	0.3%	0.6%	0.2%	0.9%	0.1%	14.1%	5.9%	8.6%	1.3%	0.3%	13.0%	4.8%
385	50	2284	3.8%	41.5%	22.9%	1.0%	0.7%	1.1%	0.4%	1.8%	0.1%	13.0%	5.4%	7.0%	1.0%	0.0%	0.0%	0.3%
386	50	2406	3.8%	41.8%	23.0%	1.0%	0.7%	1.1%	0.3%	1.8%	0.1%	12.8%	5.3%	6.9%	1.0%	0.0%	0.0%	0.3%
388	50	339	4.0%	43.5%	19.4%	1.0%	0.7%	1.2%	0.4%	1.9%	0.1%	14.5%	6.0%	5.8%	1.5%	0.0%	0.0%	0.0%
389	50	1366	3.9%	42.6%	27.1%	0.7%	0.5%	0.8%	0.3%	1.3%	0.1%	10.9%	4.5%	6.2%	0.5%	0.0%	0.0%	0.5%
390	50	451	4.8%	52.6%	16.8%	1.1%	0.7%	1.2%	0.4%	2.0%	0.1%	10.5%	4.4%	3.6%	0.3%	0.0%	0.0%	1.6%
391	50	2055	3.8%	42.1%	24.0%	0.8%	0.6%	1.0%	0.3%	1.5%	0.1%	12.9%	5.3%	6.6%	0.6%	0.0%	0.0%	0.3%
394	50	285	3.0%	32.5%	14.5%	0.6%	0.4%	0.7%	0.2%	1.1%	0.2%	22.3%	9.3%	12.2%	3.0%	0.0%	0.0%	0.0%
395	50	244	3.4%	37.2%	17.4%	0.7%	0.5%	0.8%	0.3%	1.3%	0.2%	19.7%	8.2%	8.7%	1.5%	0.0%	0.0%	0.0%
397	50	348	3.4%	37.5%	15.7%	1.1%	0.8%	1.3%	0.4%	2.0%	0.2%	17.9%	7.4%	9.7%	2.7%	0.0%	0.0%	0.0%
398	50	141	4.1%	44.9%	13.7%	0.9%	0.6%	1.0%	0.3%	1.6%	0.2%	19.0%	7.9%	4.9%	0.9%	0.0%	0.0%	0.0%
399	50	750	2.7%	29.8%	19.6%	0.6%	0.4%	0.7%	0.2%	1.1%	0.1%	12.6%	5.2%	7.2%	1.6%	0.3%	14.1%	3.7%
403	50	398	3.9%	42.8%	25.1%	0.6%	0.4%	0.7%	0.2%	1.1%	0.1%	14.3%	5.9%	4.7%	0.1%	0.0%	0.0%	0.0%
405	50	725	4.4%	48.7%	19.0%	1.0%	0.7%	1.1%	0.4%	1.8%	0.1%	11.8%	4.9%	3.6%	0.6%	0.0%	1.4%	0.5%
406	50	304	3.9%	42.4%	34.6%	0.9%	0.7%	1.1%	0.3%	1.7%	0.1%	6.8%	2.8%	4.6%	0.0%	0.0%	0.0%	0.0%
407	50	154	1.4%	15.0%	8.3%	0.2%	0.2%	0.3%	0.1%	0.5%	0.4%	37.3%	15.4%	12.2%	0.1%	0.0%	0.0%	8.5%
408	50	295	3.7%	40.9%	22.0%	0.6%	0.4%	0.7%	0.2%	1.1%	0.1%	11.9%	4.9%	6.1%	0.9%	0.1%	4.9%	1.2%
409	50	574	4.0%	43.7%	25.9%	0.8%	0.6%	1.0%	0.3%	1.5%	0.1%	9.3%	3.9%	6.2%	0.3%	0.0%	1.8%	0.6%
412	70	691	2.7%	29.9%	26.6%	2.5%	1.8%	2.9%	0.9%	4.7%	0.1%	14.1%	5.9%	7.8%	0.1%	0.0%	0.0%	0.0%
413	70	84	1.8%	20.3%	25.2%	4.8%	3.4%	5.6%	1.8%	8.9%	0.2%	15.3%	6.3%	5.6%	0.7%	0.0%	0.0%	0.0%
414	70	1411	4.1%	45.2%	10.6%	1.1%	0.8%	1.3%	0.4%	2.0%	0.2%	14.5%	6.0%	11.3%	0.2%	0.0%	1.0%	1.2%
415	70	607	2.8%	31.2%	26.8%	2.2%	1.5%	2.6%	0.8%	4.1%	0.1%	14.0%	5.8%	8.1%	0.0%	0.0%	0.0%	0.0%
416	70	588	3.2%	34.7%	28.6%	0.8%	0.6%	0.9%	0.3%	1.5%	0.1%	12.9%	5.3%	11.0%	0.1%	0.0%	0.0%	0.0%
417	50	611	2.7%	30.0%	20.7%	0.9%	0.6%	1.1%	0.3%	1.7%	0.1%	7.6%	3.2%	4.3%	0.3%	0.6%	23.9%	2.0%
418	50	687	3.9%	43.0%	19.8%	1.2%	0.9%	1.4%	0.4%	2.3%	0.1%	10.2%	4.2%	3.8%	0.2%	0.2%	6.6%	1.8%
419	50	546	3.9%	42.6%	26.9%	0.4%	0.3%	0.5%	0.2%	0.8%	0.1%	9.7%	4.0%	5.2%	0.5%	0.0%	1.4%	3.4%
420	50	798	4.0%	44.1%	27.1%	0.8%	0.6%	0.9%	0.3%	1.5%	0.1%	7.6%	3.1%	4.6%	0.7%	0.1%	2.8%	1.8%
421	50	2637	3.7%	40.2%	21.1%	0.6%	0.4%	0.7%	0.2%	1.2%	0.1%	10.3%	4.3%	7.3%	0.8%	0.1%	4.0%	5.0%
422	50	1901	3.7%	40.5%	17.8%	1.1%	0.7%	1.2%	0.4%	2.0%	0.1%	10.3%	4.3%	7.1%	0.4%	0.1%	4.1%	6.1%
423	70	2595	3.3%	36.1%	15.5%	0.9%	0.7%	1.1%	0.3%	1.7%	0.2%	18.7%	7.7%	8.4%	1.3%	0.0%	0.7%	3.3%
424	70	3214	4.7%	51.7%	17.4%	0.5%	0.4%	0.6%	0.2%	0.9%	0.1%	9.6%	4.0%	6.1%	0.6%	0.0%	1.8%	1.4%
425	50	1747	3.2%	35.6%	15.5%	0.6%	0.5%	0.7%	0.2%	1.2%	0.1%	12.1%	5.0%	9.0%	0.9%	0.3%	12.5%	2.5%
426	50	997	4.0%	44.1%	13.2%	0.9%	0.6%	1.0%	0.3%	1.6%	0.1%	11.5%	4.8%	10.6%	0.7%	0.1%	3.0%	3.5%
427	50	181	5.3%	58.3%	23.1%	1.1%	0.7%	1.2%	0.4%	2.0%	0.0%	3.6%	1.5%	2.5%	0.2%	0.0%	0.0%	0.0%
429	50	604	2.2%	24.6%	17.4%	0.4%	0.3%	0.4%	0.1%	0.7%	0.1%	13.5%	5.6%	3.2%	0.0%	0.5%	21.3%	9.6%
430	70	240	2.7%	30.0%	13.1%	1.2%	0.9%	1.4%	0.5%	2.3%	0.2%	16.5%	6.9%	7.9%	0.0%	0.4%	16.1%	0.0%
433	50	195	2.8%	30.8%	12.1%	1.0%	0.7%	1.2%	0.4%	1.9%	0.2%	23.9%	9.9%	11.9%	1.5%	0.0%	1.8%	0.0%
434	50	773	3.3%	36.0%	21.3%	0.9%	0.7%	1.1%	0.3%	1.8%	0.2%	16.0%	6.6%	10.7%	0.3%	0.0%	0.4%	0.5%
435	50	787	2.8%	30.2%	21.6%	0.7%	0.5%	0.8%	0.3%	1.3%	0.2%	14.5%	6.0%	7.6%	0.4%	0.1%	5.0%	8.0%
436	50	282	3.1%	34.4%	22.5%	1.1%	0.8%	1.3%	0.4%	2.0%	0.1%	6.0%	2.5%	3.3%	0.1%	0.4%	17.6%	4.4%
437	50	273	2.2%	24.1%	14.3%	0.9%	0.6%	1.0%	0.3%	1.6%	0.1%	9.0%	3.7%	5.6%	0.1%	0.5%	20.4%	15.4%
438	50	373	2.9%	32.0%	25.7%	0.4%	0.3%	0.5%	0.1%	0.7%	0.2%	18.0%	7.5%	9.0%	1.2%	0.0%	0.0%	1.4%
439	50	214	2.9%	32.2%	18.2%	1.6%	1.1%	1.8%	0.6%	2.9%	0.1%	13.9%	5.8%	11.0%	1.4%	0.1%	4.8%	1.6%
440	50	1224	3.2%	34.8%	20.9%	0.9%	0.7%	1.1%	0.3%	1.7%	0.2%	19.3%	8.0%	6.7%	0.4%	0.0%	0.0%	1.6%
443	50	315	3.2%	34.7%	21.9%	1.1%	0.8%	1.2%	0.4%	2.0%	0.2%	16.6%	6.9%	4.6%	0.2%	0.0%	0.0%	6.4%
444	50	347	3.5%	38.6%	22.8%	0.5%	0.4%	0.6%	0.2%	1.0%	0.2%	17.3%	7.2%	5.9%	0.6%	0.0%	0.0%	1.3%
445	50	234	3.1%	34.0%	22.3%	0.3%	0.2%	0.4%	0.1%	0.6%	0.1%	11.0%	4.5%	3.5%	0.0%	0.2%	8.0%	11.6%
446	50	633	4.5%	49.6%	23.8%	0.5%	0.4%	0.6%	0.2%	1.0%	0.1%	10.1%	4.2%	3.8%	0.2%	0.0%	0.0%	1.0%
447	50	165	2.8%	30.8%	20.7%	0.8%	0.6%	0.9%	0.3%	1.5%	0.2%	20.8%	8.6%	11.0%	1.0%	0.0%	0.0%	0.0%
448	50	235	3.6%	39.0%	27.3%	0.4%	0.3%	0.4%	0.1%	0.7%	0.1%	13.6%	5.6%	8.1%	0.7%	0.0%	0.0%	0.0%
449	50	247	3.2%	35.2%	30.7%	0.5%	0.4%	0.6%	0.2%	1.0%	0.2%	15.6%	6.5%	5.7%	0.3%	0.0%	0.0%	0.0%
450	50	37	1.9%	20.9%	23.0%	0.2%	0.1%	0.2%	0.1%	0.3%	0.3%	28.7%	11.9%	11.4%	1.0%	0.0%	0.0%	0.0%
451	50	223	3.9%	42.9%	19.5%	1.1%	0.8%	1.3%	0.4%	2.0%	0.1%	13.8%	5.7%	7.8%	0.6%	0.0%	0.0%	0.0%
452	50	290	3.2%	35.3%	33.0%	0.6%	0.4%	0.7%	0.2%	1.1%	0.1%	13.7%	5.7%	5.7%	0.4%	0.0%	0.0%	0.0%
453	50	816	4.2%	46.0%	21.6%	0.5%	0.4%	0.6%	0.2%	0.9%	0.1%	12.6%	5.2%	5.5%	0.5%	0.0%	1.7%	0.0%
454	50	316	4.5%	49.3%	22.2%	0.8%	0.6%	0.9%	0.3%	1.5%	0.1%	11.2%	4.7%	3.3%	0.5%	0.0%	0.0%	0.0%
459	50	509	4.0%	44.2%	20.3%	1.6%	1.1%	1.8%	0.6%	2.9%	0.1%	10.4%	4.3%	4.7%	0.0%	0.0%	0.7%	3.1%
460	50	1066	3.3%	36.5%	39.1%	1.0%	0.7%	1.2%	0.4%	1.9%	0.1%	7.9%	3.3%	3.6%	0.2%	0.0%	0.2%	0.6%
461	50	1452	3.8%	41.9%	37.6%	0.8%	0.5%	0.9%	0.3%	1.4%	0.1%	6.9%	2.9%	2.4%	0.1%	0.0%	0.1%	0.4%
468	50	642	3.1%	34.2%	31.8%	0.7%	0.5%	0.8%	0.3%	1.3%	0.1%	11.7%	4.9%	4.4%	0.6%	0.1%	2.7%	2.9%
469	50	587	3.3%	36.2%	21.5%	1.7%	1.2%	2.0%	0.6%	3.1%	0.1%	11.6%	4.8%	4.5%	0.4%	0.0%	1.3%	7.6%
470	50	337	3.3%	36.3%	21.2%	2.4%	1.7%	2.8%	0.9%	4.4%	0.1%	10.7%	4.4%	3.0%	0.2%	0.0%	0.8%	7.8%
473	50	62	5.0%	54.5%	20.0%	1.2%	0.8%	1.4%	0.4%	2.2%	0.1%	5.2%	2.1%	6.9%	0.2%	0.0%	0.0%	0.0%
474	50	161	5.4%	59.1%	19.5%	0.9%	0.6%	1.0%	0.3%	1.6%	0.0%	4.0%	1.7%	5.5%	0.2%	0.0%	0.0%	0.0%
475	50	19	3.2%	35.2%	22.0%	2.1%	1.5%	2.5%	0.8%	3.9%	0.2%	16.8%	6.9%	4.8%	0.1%	0.0%	0.0%	0.0%
476	50	35	4.7%	51.5%	20.1%	1.1%	0.8%	1.3%	0.4%	2.1%	0.1%	9.2%	3.8%	4.5%	0.2%	0.0%	0.0%	0.0%
477	50	42	5.0%	54.5%	19.3%	0.8%	0.6%	1.0%	0.3%	1.5%	0.1%	7.7%	3.2%	5.8%	0.2%	0.0%	0.0%	0.0%
478	50	59	4.3%	46.9%	22.6%	1.8%	1.3%	2.1%	0.7%	3.3%	0.1%	6.9%	2.9%	7.1%	0.2%	0.0%	0.0%	0.0%
479	50	30	4.3%	46.8%	20.5%	1.8%	1.3%	2.1%	0.7%	3.4%	0.1%	10.7%	4.4%	3.8%	0.1%	0.0%	0.0%	0.0%
480	50	28	4.7%	51.7%	19.5%	0.9%	0.6%	1.0%	0.3%	1.6%	0.1%	11.5%	4.8%	3.2%	0.1%	0.0%	0.0%	0.0%
483	50	513	3.6%	39.3%	35.6%	1.2%	0.9%	1.4%	0.4%	2.3%	0.1%	6.4%	2.7%	6.0%	0.2%	0.0%	0.0%	0.0%
484	50	561	3.6%	39.6%	36.1%	0.9%	0.7%	1.1%	0.3%	1.8%	0.1%	7.6%	3.1%	4.6%	0.4%	0.0%	0.0%	0.0%
485	50	520	3.6%	39.9%	13.2%	0.9%	0.7%	1.1%	0.3%	1.7%	0.1%	9.2%	3.8%	3.7%	4.7%	0.3%	12.0%	4.7%
486	50	450	3.7%	40.2%	20.1%	1.0%	0.7%	1.2%	0.4%	1.9%	0.2%	14.9%	6.2%	7.6%	1.9%	0.0%	0.0%	0.0%
487	50	272	4.5%	49.0%	7.2%	0.6%	0.4%	0.7%	0.2%	1.1%	0.1%	10.0%	4.1%	5.2%	1.2%	0.0%	0.0%	15.8%
488	50	113	2.1%	23.5%	9.8%	0.8%	0.5%	0.9%	0.3%	1.4%	0.1%	14.1%	5.9%	5.7%	1.4%	0.8%	32.6%	0.0%
489	50	1174	3.6%	39.5%	14.9%	0.9%	0.6%	1.0%	0.3%	1.6%	0.1%	10.0%	4.1%	5.0%	2.8%	0.2%	10.2%	5.2%
490	50	131	0.7%	7.4%	3.2%	0.1%	0.0%	0.1%	0.0%	0.1%	0.0%	2.5%	1.0%	0.4%	0.1%	1.5%	63.5%	19.4%
491	50	776	2.6%	28.9%	15.1%	0.8%	0.5%	0.9%	0.3%	1.4%	0.1%	13.3%	5.5%	5.6%	1.5%	0.3%	14.7%	8.5%
492	50	30	4.2%	45.9%	13.0%	1.4%	1.0%	1.7%	0.5%	2.6%	0.2%	17.6%	7.3%	4.2%	0.4%	0.0%	0.0%	0.0%
493	50	1434	3.6%	39.9%	16.4%	0.9%	0.7%	1.1%	0.3%	1.7%	0.1%	11.3%	4.7%	5.2%	2.6%	0.1%	4.4%	7.0%
494	50	106	5.3%	57.8%	17.7%	0.6%	0.4%	0.7%	0.2%	1.1%	0.1%	8.9%	3.7%	2.9%	0.6%	0.0%	0.0%	0.0%
495	50	59	4.5%	49.6%	17.8%	1.0%	0.7%	1.2%	0.4%	1.9%	0.1%	13.6%	5.7%	3.2%	0.4%	0.0%	0.0%	0.0%
496	50	445	3.5%	38.1%	7.2%	0.5%	0.3%	0.5%	0.2%	0.8%	0.1%	7.0%	2.9%	3.7%	0.8%	0.4%	18.7%	15.4%
497	50	788	2.6%	28.7%	15.0%	0.8%	0.5%	0.9%	0.3%	1.4%	0.1%	13.6%	5.6%	5.7%	1.5%	0.3%	14.5%	8.3%

Traffic Flows and Breakdown by 16 Vehicle Classes (Year 2036)

Link No.	Speed Limit	Total Vehicle	19 - Motorcycles (MC)	01 - Private Cars (PC)	03 - Taxi	14 - Non-franchised Bus <=6.4t	15 - Non-franchised Bus 6.4-15t	16 - Non-franchised Bus >15t	12 - Private Light Bus <=3.5t	13 - Private Light Bus >3.5t	04 - Light Goods Vehicles <=2.5t	05 - Lt Goods Vehicles 2.5-3.5t	06 - Light Goods Vehicles >3.5t	07 - Heavy Goods Vehicles <=15t	08 - Heavy Goods Vehicles >15t	17 - Franchised Bus (SD)	18 - Franchised Bus (DD)	11 - Public Light Buses
	km/hr	0900-1000																
498	50	70	2.1%	22.8%	6.6%	0.6%	0.4%	0.6%	0.2%	1.0%	0.3%	29.6%	12.3%	7.2%	1.2%	0.0%	0.0%	15.0%
499	50	70	4.2%	45.9%	15.1%	0.1%	0.1%	0.1%	0.0%	0.2%	0.1%	12.7%	5.3%	1.2%	0.1%	0.0%	0.0%	15.1%
500	50	124	2.5%	28.0%	9.3%	0.6%	0.4%	0.7%	0.2%	1.1%	0.1%	13.9%	5.7%	2.3%	0.4%	0.3%	11.0%	23.3%
501	50	460	3.6%	39.0%	18.8%	0.9%	0.6%	1.1%	0.3%	1.7%	0.2%	16.1%	6.7%	3.8%	1.0%	0.0%	0.0%	6.3%
502	50	13	2.7%	29.2%	31.2%	0.0%	0.0%	0.1%	0.0%	0.1%	0.3%	25.6%	10.6%	0.2%	0.0%	0.0%	0.0%	0.0%
503	50	200	2.5%	27.4%	9.7%	0.3%	0.2%	0.4%	0.1%	0.6%	0.2%	16.0%	6.6%	6.4%	0.9%	0.4%	16.7%	11.4%
504	50	845	3.8%	42.1%	19.6%	0.7%	0.5%	0.8%	0.2%	1.2%	0.1%	13.2%	5.5%	4.3%	0.5%	0.1%	3.9%	3.6%
505	50	203	3.7%	40.1%	11.8%	0.4%	0.3%	0.5%	0.2%	0.8%	0.2%	21.3%	8.8%	10.8%	1.1%	0.0%	0.0%	0.0%
506	50	268	3.8%	41.9%	14.9%	0.6%	0.5%	0.8%	0.2%	1.2%	0.2%	18.8%	7.8%	8.6%	0.7%	0.0%	0.0%	0.0%
507	50	184	3.7%	40.5%	23.5%	1.1%	0.8%	1.3%	0.4%	2.0%	0.2%	15.0%	6.2%	4.4%	1.0%	0.0%	0.0%	0.0%
508	50	100	4.0%	43.4%	13.5%	0.7%	0.5%	0.9%	0.3%	1.4%	0.2%	17.8%	7.4%	9.5%	0.5%	0.0%	0.0%	0.0%
509	50	296	3.6%	39.4%	21.9%	1.2%	0.8%	1.4%	0.4%	2.2%	0.1%	13.0%	5.4%	5.1%	1.2%	0.0%	0.0%	4.4%
512	50	510	3.2%	35.6%	14.4%	0.6%	0.4%	0.7%	0.2%	1.1%	0.2%	16.7%	6.9%	8.4%	0.9%	0.0%	0.0%	10.5%
513	50	48	4.0%	44.0%	17.9%	1.0%	0.7%	1.1%	0.3%	1.8%	0.2%	16.9%	7.0%	4.2%	0.9%	0.0%	0.0%	0.0%
514	50	452	3.5%	38.7%	7.5%	0.4%	0.3%	0.5%	0.2%	0.8%	0.1%	6.8%	2.8%	3.7%	0.8%	0.4%	18.4%	15.1%
515	50	867	2.8%	30.5%	16.3%	0.7%	0.5%	0.8%	0.3%	1.3%	0.1%	13.2%	5.5%	5.5%	1.4%	0.3%	13.1%	7.6%
516	50	119	3.7%	40.4%	12.2%	0.4%	0.3%	0.5%	0.2%	0.8%	0.1%	10.0%	4.2%	3.6%	0.8%	0.3%	11.5%	11.1%
517	50	387	3.9%	42.5%	17.3%	0.5%	0.3%	0.6%	0.2%	0.9%	0.1%	10.8%	4.5%	5.6%	1.6%	0.1%	3.8%	7.5%
518	50	181	4.6%	50.1%	19.5%	0.6%	0.4%	0.7%	0.2%	1.1%	0.1%	13.1%	5.4%	3.6%	0.5%	0.0%	0.0%	0.0%
519	50	166	4.3%	47.1%	25.0%	1.2%	0.8%	1.4%	0.4%	2.2%	0.1%	9.0%	3.7%	3.9%	0.8%	0.0%	0.0%	0.0%
520	50	638	3.9%	43.2%	9.9%	0.5%	0.4%	0.6%	0.2%	0.9%	0.1%	10.0%	4.1%	4.5%	0.9%	0.3%	11.8%	8.6%
521	50	797	3.1%	34.3%	18.9%	0.9%	0.6%	1.0%	0.3%	1.6%	0.1%	11.2%	4.6%	4.4%	1.0%	0.3%	13.2%	4.4%
522	50	405	5.0%	55.1%	8.9%	0.7%	0.5%	0.8%	0.3%	1.3%	0.1%	11.3%	4.7%	5.6%	1.2%	0.0%	0.0%	4.5%
523	50	62	4.5%	49.7%	24.2%	0.6%	0.4%	0.7%	0.2%	1.2%	0.1%	9.5%	4.0%	4.1%	0.6%	0.0%	0.0%	0.0%
524	50	305	5.2%	56.7%	8.0%	0.7%	0.5%	0.8%	0.2%	1.3%	0.1%	10.3%	4.3%	5.5%	1.3%	0.0%	0.0%	5.2%
525	50	89	4.3%	47.0%	22.1%	0.5%	0.4%	0.6%	0.2%	0.9%	0.1%	8.3%	3.5%	3.8%	0.5%	0.0%	0.0%	7.9%
526	50	239	2.2%	23.7%	12.0%	0.2%	0.1%	0.2%	0.1%	0.4%	0.1%	7.6%	3.1%	2.4%	0.4%	0.7%	31.5%	15.4%
527	50	741	3.0%	33.3%	18.5%	0.9%	0.6%	1.0%	0.3%	1.6%	0.1%	11.2%	4.7%	4.4%	1.0%	0.3%	14.2%	4.7%
528	50	139	0.6%	6.9%	4.3%	0.1%	0.0%	0.1%	0.0%	0.1%	0.0%	2.3%	1.0%	0.7%	0.1%	1.2%	51.7%	30.9%
529	50	1171	3.4%	37.7%	19.5%	0.8%	0.5%	0.9%	0.3%	1.4%	0.1%	10.2%	4.2%	4.2%	0.8%	0.3%	11.0%	4.7%
530	50	298	2.6%	28.1%	12.2%	0.9%	0.6%	1.0%	0.3%	1.6%	0.1%	7.1%	2.9%	2.9%	0.5%	0.6%	24.1%	14.4%
531	50	1171	3.4%	37.7%	19.5%	0.8%	0.5%	0.9%	0.3%	1.4%	0.1%	10.2%	4.2%	4.2%	0.8%	0.3%	11.0%	4.7%
532	50	111	4.3%	47.4%	17.9%	0.3%	0.2%	0.4%	0.1%	0.6%	0.1%	14.4%	6.0%	7.5%	0.6%	0.0%	0.0%	0.0%
533	50	274	4.2%	45.9%	23.5%	1.0%	0.7%	1.2%	0.4%	1.8%	0.1%	11.6%	4.8%	4.1%	0.8%	0.0%	0.0%	0.0%
534	50	304	2.6%	28.3%	12.4%	0.9%	0.6%	1.0%	0.3%	1.6%	0.1%	7.3%	3.0%	3.0%	0.5%	0.6%	23.7%	14.1%
535	50	1181	3.5%	38.1%	20.2%	0.7%	0.5%	0.9%	0.3%	1.4%	0.1%	9.7%	4.0%	4.0%	0.8%	0.3%	10.9%	4.7%
536	50	628	3.9%	43.0%	20.7%	0.6%	0.4%	0.7%	0.2%	1.1%	0.1%	10.3%	4.3%	3.9%	0.6%	0.1%	5.2%	4.9%
537	50	269	1.8%	20.3%	9.0%	0.4%	0.3%	0.5%	0.1%	0.7%	0.1%	7.4%	3.1%	3.0%	0.4%	0.8%	33.5%	18.6%
538	50	961	3.2%	34.6%	19.6%	0.8%	0.6%	1.0%	0.3%	1.6%	0.1%	11.1%	4.6%	4.6%	1.0%	0.3%	11.9%	4.7%
539	50	380	1.8%	19.4%	6.3%	0.3%	0.2%	0.4%	0.1%	0.6%	0.1%	10.8%	4.5%	4.8%	0.8%	0.9%	36.3%	12.7%
540	50	1102	3.2%	35.5%	18.9%	0.5%	0.3%	0.6%	0.2%	0.9%	0.1%	9.7%	4.0%	5.9%	1.5%	0.3%	12.3%	6.0%
543	50	580	3.0%	32.8%	10.5%	0.7%	0.5%	0.8%	0.2%	1.2%	0.1%	8.2%	3.4%	5.5%	0.5%	0.6%	23.8%	8.3%
544	50	1102	3.2%	35.5%	18.9%	0.5%	0.3%	0.6%	0.2%	0.9%	0.1%	9.7%	4.0%	5.9%	1.5%	0.3%	12.3%	6.0%
545	50	580	3.0%	32.8%	10.5%	0.7%	0.5%	0.8%	0.2%	1.2%	0.1%	8.2%	3.4%	5.5%	0.5%	0.6%	23.8%	8.3%
546	50	880	2.9%	32.0%	17.9%	0.5%	0.3%	0.6%	0.2%	0.9%	0.1%	9.8%	4.0%	6.0%	1.6%	0.4%	15.4%	7.5%
547	50	1204	3.0%	32.7%	19.3%	0.5%	0.3%	0.5%	0.2%	0.8%	0.1%	10.0%	4.2%	5.8%	1.3%	0.3%	11.2%	9.9%
548	50	108	5.2%	56.7%	21.4%	0.7%	0.5%	0.8%	0.2%	1.2%	0.1%	6.3%	2.6%	4.1%	0.3%	0.0%	0.0%	0.0%
549	50	991	3.6%	40.1%	13.6%	0.7%	0.5%	0.8%	0.3%	1.3%	0.1%	9.4%	3.9%	5.0%	0.5%	0.4%	14.9%	4.9%
550	50	1208	3.0%	33.3%	18.2%	0.5%	0.4%	0.6%	0.2%	1.0%	0.1%	10.4%	4.3%	6.0%	1.2%	0.3%	12.1%	8.3%
551	50	741	3.6%	39.4%	13.2%	0.6%	0.4%	0.7%	0.2%	1.1%	0.1%	6.4%	2.7%	4.5%	0.2%	0.5%	20.0%	6.5%
552	50	1104	3.0%	32.4%	18.0%	0.5%	0.4%	0.6%	0.2%	1.0%	0.1%	11.2%	4.6%	6.8%	1.3%	0.3%	13.2%	6.4%
553	50	13	2.7%	29.3%	31.3%	0.0%	0.0%	0.0%	0.0%	0.0%	0.3%	25.8%	10.7%	0.1%	0.0%	0.0%	0.0%	0.0%
554	50	200	2.8%	31.1%	15.9%	0.5%	0.4%	0.6%	0.2%	1.0%	0.1%	11.3%	4.7%	8.1%	1.0%	0.0%	0.0%	22.4%
555	50	1269	3.9%	42.3%	14.4%	0.5%	0.4%	0.6%	0.2%	1.0%	0.1%	7.2%	3.0%	4.5%	0.3%	0.4%	16.3%	4.9%
556	50	1066	2.9%	31.7%	17.8%	0.5%	0.4%	0.6%	0.2%	1.0%	0.1%	11.3%	4.7%	6.9%	1.3%	0.3%	13.7%	6.7%
557	50	1269	3.9%	42.3%	14.4%	0.5%	0.4%	0.6%	0.2%	1.0%	0.1%	7.2%	3.0%	4.5%	0.3%	0.4%	16.3%	4.9%
558	50	1566	2.6%	28.8%	17.8%	0.5%	0.3%	0.6%	0.2%	0.9%	0.1%	14.1%	5.8%	8.5%	1.3%	0.3%	13.3%	4.8%
559	50	451	5.6%	61.6%	12.6%	0.6%	0.4%	0.7%	0.2%	1.1%	0.1%	8.4%	3.5%	4.1%	1.0%	0.0%	0.0%	0.0%
560	50	448	4.3%	47.2%	21.5%	0.6%	0.4%	0.7%	0.2%	1.1%	0.1%	10.8%	4.5%	6.0%	1.1%	0.0%	0.0%	1.6%
561	50	977	4.4%	48.5%	21.8%	0.5%	0.4%	0.6%	0.2%	1.0%	0.1%	9.5%	3.9%	4.6%	0.7%	0.0%	1.1%	2.6%
562	50	743	5.0%	54.9%	13.7%	0.7%	0.5%	0.8%	0.2%	1.3%	0.1%	9.5%	3.9%	4.5%	1.0%	0.0%	1.4%	2.5%
563	50	765	5.4%	59.8%	16.0%	0.7%	0.5%	0.8%	0.2%	1.2%	0.1%	7.3%	3.0%	3.4%	0.8%	0.0%	0.0%	0.7%
564	50	624	4.1%	45.3%	22.0%	0.5%	0.4%	0.6%	0.2%	0.9%	0.1%	11.5%	4.8%	6.5%	1.1%	0.0%	0.0%	2.0%
565	50	293	3.9%	43.3%	17.9%	0.9%	0.6%	1.0%	0.3%	1.6%	0.1%	11.4%	4.7%	5.2%	0.8%	0.1%	3.5%	4.5%
566	50	668	5.0%	55.1%	22.3%	0.7%	0.5%	0.8%	0.3%	1.3%	0.1%	5.9%	2.5%	1.8%	0.2%	0.0%	1.5%	2.0%
567	50	37	5.0%	54.5%	23.7%	0.5%	0.4%	0.6%	0.2%	1.0%	0.1%	8.7%	3.6%	1.7%	0.1%	0.0%	0.0%	0.0%
568	50	148	2.9%	31.4%	10.6%	0.8%	0.6%	0.9%	0.3%	1.5%	0.2%	21.2%	8.8%	8.9%	1.9%	0.0%	0.0%	10.1%
569	50	14	2.4%	26.2%	28.0%	0.3%	0.2%	0.4%	0.1%	0.6%	0.2%	23.0%	9.5%	7.9%	1.0%	0.0%	0.0%	0.0%
570	50	30	3.7%	40.3%	18.8%	1.1%	0.8%	1.3%	0.4%	2.1%	0.2%	14.5%	6.0%	8.5%	2.4%	0.0%	0.0%	0.0%
571	50	353	3.2%	35.1%	22.5%	0.4%	0.3%	0.5%	0.2%	0.8%	0.1%	11.1%	4.6%	5.6%	0.6%	0.0%	0.0%	15.1%
572	50	40	1.6%	17.1%	9.8%	0.3%	0.2%	0.4%	0.1%	0.6%	0.2%	16.3%	6.8%	7.6%	1.8%	0.0%	0.0%	37.3%
573	50	328	3.0%	32.6%	21.5%	0.3%	0.2%	0.4%	0.1%	0.6%	0.1%	10.4%	4.3%	5.1%	0.6%	0.0%	0.0%	20.8%
574	50	179	3.0%	32.7%	11.5%	0.7%	0.5%	0.8%	0.3%	1.3%	0.2%	21.0%	8.7%	9.0%	1.8%	0.0%	0.0%	8.3%
575	50	20	4.2%	45.7%	20.3%	0.5%	0.3%	0.6%	0.2%	0.9%	0.2%	15.8%	6.6%	4.1%	0.8%	0.0%	0.0%	0.0%
576	50	240	3.3%	36.7%	12.2%	0.8%	0.5%	0.9%	0.3%	1.4%	0.2%	18.5%	7.7%	8.3%	1.5%	0.0%	0.0%	7.7%
577	50	27	1.2%	13.4%	14.3%	0.0%	0.0%	0.0%	0.0%	0.0%	0.1%	11.8%	4.9%	0.0%	0.0%	0.0%	0.0%	54.3%
578	50	74	3.1%	34.1%	12.0%	0.7%	0.5%	0.8%	0.2%	1.2%	0.2%	15.1%	6.2%	7.5%	0.5%	0.0%	0.0%	17.8%
579	50	14	2.5%	27.2%	33.3%	0.5%	0.4%	0.6%	0.2%	1.0%	0.2%	23.0%	9.5%	1.4%	0.0%	0.0%	0.0%	0.0%
580	50	37	2.8%	30.7%	11.0%	0.2%	0.2%	0.3%	0.1%	0.5%	0.1%	8.7%	3.6%	1.6%	0.1%	0.0%	0.0%	40.1%
581	50	49	2.0%	21.7%	8.0%	0.5%	0.4%	0.6%	0.2%	1.0%	0.2%	19.5%	8.1%	10.5%	0.4%	0.0%	0.0%	26.9%
582	50	521	4.3%	46.8%	19.6%	0.4%	0.3%	0.5%	0.1%	0.8%	0.1%	12.6%	5.2%	7.8%	0.5%	0.0%	0.0%	1.0%
583	50	492	4.2%	46.5%	19.9%	0.4%	0.3%	0.4%	0.1%	0.7%	0.1%	13.2%	5.5%	8.2%	0.5%	0.0%	0.0%	0.0%
584	50	492	4.2%	46.5%	19.9%	0.4%	0.3%	0.4%	0.1%	0.7%	0.1%	13.2%	5.5%	8.2%	0.5%	0.0%	0.0%	0.0%
585	50	984	3.7%	40.8%	24.6%	0.7%	0.5%	0.8%	0.3%	1.3%	0.1%	13.7%	5.7%	7.3%	0.6%	0.0%	0.0%	0.0%
586	50	664	3.9%	43.0%	13.1%	0.4%	0.3%	0.5%	0.2%	0.8%	0.2%	18.6%	7.7%	10.4%	0.9%	0.0%	0.0%	0.0%
587	50	260	3.3%	36.4%	44.7%	1.8%	1.3%	2.1%	0.7%	3.3%	0.0%	3.7%	1.6%	1.1%	0.1%	0.0%	0.0%	0.0%
588	70	2315	3.9%	42.6%	23.6%	0.7%	0.5%	0.8%	0.3%	1.3%	0.1%	12.3%	5.1%	6.1%	1.4%	0.0%	1.3%	0.0%
589	70	1048	2.9%	32.0%	18.2%	0.9%	0.6%	1.0%	0.3%	1.6%	0.2%	16.8%	7.0%	10.8%	3.1%	0.1%	4.5%	0.0%
590	70	2315	3.9%	42.6%	23.6%	0.7%	0.5%	0.8%	0.3%	1.3%	0.1%	12.3%	5.1%	6.1%	1.4%	0.0%	1.3%	0.0%
591	70	1765	3.2%	35.4%	17.8%	0.9%	0.6%	1.0%	0.3%	1.6%	0.2%	16.5%	6.8%	9.6%	2.2%	0.1%	3.6%	0.0%
594	50	582	2.7%	29.3%	13.6%	0.4%	0.3%	0.5%	0.2%	0.8%	0.1%	13.6%	5.6%	6.8%	0.5%	0.4%	15.4%	9.6%
595	50	823	3.2%	34.6%	20.7%	0.8%	0.6%	0.9%	0.3%	1.5%	0.1%	11.6%	4.8%	5.2%	1.0%	0.3%	13.9%	0.5%
596	50	482	2.6%	29.1%	13.4%	0.4%	0.2%	0.4%	0.1%	0.7%	0.1%	12.6%	5.2%	6.7%	0.4%	0.4%	18.7%	8.9%
597	50	1144	3.2%	35.2%	22.2%	0.8%	0.5%	0.9%	0.3%	1.4%	0.1%	12.2%	5.1%	6.4%	1.0%	0.2%	10.0%	0.4%
598	50	694	3.1%	34.4%	13.6%	0.5%	0.3%	0.6%	0.2%	0.9%	0.2%	15.7%	6.5%	8.5%	0.5%	0.2%	8.5%	6.2%
599	50	787	2.9%	32.0%	27.9%	0.6%	0.4%	0.7%	0.2%	1.2%	0.1%	12.0%	5.0%	7.1%	1.1%	0.2%	7.9%	0.6%
600	50	759	3.3%	36.3%	35.2%	0.7%	0.5%	0.8%	0.2%	1.2%	0.1%	10.1%	4.2%	6.9%	0.5%	0.0%	0.0%	0.0%
601	50	715	3.3%	36.2%	31.4%	0.6%	0.4%	0.7%	0.2%	1.2%	0.1%	12.5%	5.2%	7.3%	0.8%	0.0%	0.0%	0.0%
602	50	421	3.2%	35.3%	23.4%	0.7%	0.5%	0.8%	0.2%	1.2%	0.2%	15.0%	6.2%	9.2%	1.0%	0.0%	0.0%	3.1%
603	50	15	2.2%	24.3%	26.0%	3.2%	2.3%	3.8%	1.2%	6.0%	0.2%	21.4%	8.9%	0.5%	0.1%	0.0%	0.0%	0.0%
604	50	645	3.4%	37.4%	19.9%	0.8%	0.6%	0.9%	0.3%	1.5%	0.2%	16.3%	6.8%	9.0%	1.0%	0.0%	0.0%	2.0%
605	50	629	3.5%	38.3%	20.4%	0.7%	0.5%	0.9%	0.3%	1.4%	0.2%	16.7%	6.9%	9.2%	1.1%	0.0%	0.0%	0.0%
606	50	87	3.8%	42.2%	21.6%	1.1%	0.8%	1.3%	0.4%	2.1%	0.2%	15.4%	6.4%	4.3%	0.4%	0.0%	0.0%	0.0%
607	50	13	2.7%	29.3%	31.3%	0.0%	0.0%	0.0%	0.0%	0.0%	0.3%	25.8%	10.7%	0.0%	0.0%	0.0%	0.0%	0.0%
608	50	879	3.1%	34.4%	14.9%	0.7%	0.5%	0.8%	0.2%	1.3%	0.1%	9.3%	3.9%	3.6%	0.9%	0.6%	23.6%	2.2%

Traffic Flows and Breakdown by 16 Vehicle Classes (Year 2036)

Link No.	Speed Limit	Total Vehicle	19 - Motorcycles (MC)	01 - Private Cars (PC)	03 - Taxi	14 - Non-franchised Bus <=6.4t	15 - Non-franchised Bus 6.4-15t	16 - Non-franchised Bus >15t	12 - Private Light Bus <=3.5t	13 - Private Light Bus >3.5t	04 - Light Goods Vehicles <=2.5t	05 - Lt Goods Vehicles 2.5-3.5t	06 - Light Goods Vehicles >3.5t	07 - Heavy Goods Vehicles <=15t	08 - Heavy Goods Vehicles >15t	17 - Franchised Bus (SD)	18 - Franchised Bus (DD)	11 - Public Light Buses
	km/hr	0900-1000																
609	50	1575	2.9%	31.7%	24.1%	0.5%	0.3%	0.6%	0.2%	0.9%	0.1%	10.2%	4.2%	6.5%	0.7%	0.3%	11.7%	5.2%
610	50	2080	2.9%	32.3%	21.7%	0.6%	0.4%	0.6%	0.2%	1.0%	0.1%	10.2%	4.2%	5.9%	0.6%	0.3%	12.8%	6.1%
611	50	900	2.0%	22.0%	15.1%	0.5%	0.3%	0.6%	0.2%	0.9%	0.1%	9.6%	4.0%	5.6%	0.4%	0.6%	25.6%	12.7%
612	70	740	3.5%	37.9%	17.1%	0.7%	0.5%	0.9%	0.3%	1.4%	0.1%	12.8%	5.3%	3.6%	0.2%	0.0%	0.7%	14.9%
613	70	1216	3.7%	41.0%	23.3%	1.1%	0.8%	1.3%	0.4%	2.1%	0.1%	12.3%	5.1%	5.6%	1.0%	0.0%	0.4%	1.7%
614	70	1216	3.7%	41.0%	23.3%	1.1%	0.8%	1.3%	0.4%	2.1%	0.1%	12.3%	5.1%	5.6%	1.0%	0.0%	0.4%	1.7%
615	70	740	3.5%	37.9%	17.1%	0.7%	0.5%	0.9%	0.3%	1.4%	0.1%	12.8%	5.3%	3.6%	0.2%	0.0%	0.7%	14.9%
617	50	1128	3.3%	36.3%	11.3%	0.9%	0.6%	1.0%	0.3%	1.7%	0.1%	10.2%	4.2%	4.9%	0.2%	0.5%	21.8%	2.6%
618	70	1443	4.3%	47.2%	19.6%	0.4%	0.3%	0.5%	0.1%	0.7%	0.1%	12.3%	5.1%	5.5%	0.7%	0.0%	0.0%	3.2%
619	50	2308	3.5%	38.3%	19.2%	0.7%	0.5%	0.9%	0.3%	1.4%	0.1%	10.5%	4.3%	5.5%	0.5%	0.3%	12.2%	1.8%
620	50	1613	3.9%	42.5%	20.7%	0.8%	0.6%	0.9%	0.3%	1.5%	0.1%	11.2%	4.7%	6.4%	0.6%	0.1%	3.2%	2.6%
621	50	779	3.8%	41.3%	16.7%	0.7%	0.5%	0.9%	0.3%	1.4%	0.1%	9.3%	3.8%	3.4%	0.8%	0.2%	8.8%	8.1%
622	50	1748	3.9%	43.1%	20.6%	0.8%	0.5%	0.9%	0.3%	1.4%	0.1%	11.3%	4.7%	6.2%	0.6%	0.1%	3.0%	2.4%
623	50	1675	3.9%	43.0%	20.9%	0.8%	0.5%	0.9%	0.3%	1.4%	0.1%	11.3%	4.7%	6.1%	0.6%	0.1%	3.1%	2.3%
624	50	1308	3.7%	40.6%	22.2%	0.6%	0.4%	0.7%	0.2%	1.1%	0.1%	11.7%	4.8%	6.1%	0.7%	0.1%	4.0%	2.9%
625	50	1192	3.4%	37.8%	16.2%	0.7%	0.5%	0.8%	0.2%	1.2%	0.1%	9.8%	4.0%	3.4%	0.6%	0.1%	5.7%	15.3%
627	50	779	3.8%	41.3%	16.7%	0.7%	0.5%	0.9%	0.3%	1.4%	0.1%	9.3%	3.8%	3.4%	0.8%	0.2%	8.8%	8.1%
628	50	414	2.9%	31.4%	15.2%	0.5%	0.4%	0.6%	0.2%	1.0%	0.1%	10.7%	4.4%	3.5%	0.2%	0.0%	0.0%	28.8%
629	70	1443	4.3%	47.2%	19.6%	0.4%	0.3%	0.5%	0.1%	0.7%	0.1%	12.3%	5.1%	5.5%	0.7%	0.0%	0.0%	3.2%
630	70	2079	3.7%	41.2%	18.6%	0.8%	0.5%	0.9%	0.3%	1.4%	0.1%	14.1%	5.9%	6.0%	0.8%	0.0%	0.0%	5.7%
631	50	403	4.0%	43.4%	18.1%	1.0%	0.7%	1.2%	0.4%	1.9%	0.1%	10.0%	4.1%	4.0%	0.8%	0.2%	7.0%	3.0%
632	50	525	3.7%	40.4%	14.1%	0.8%	0.6%	1.0%	0.3%	1.5%	0.1%	13.1%	5.4%	4.1%	0.7%	0.2%	8.2%	5.8%
633	50	132	2.4%	26.6%	12.7%	0.4%	0.3%	0.4%	0.1%	0.7%	0.1%	13.3%	5.5%	5.1%	1.0%	0.5%	21.4%	9.3%
634	50	465	3.6%	39.0%	13.6%	0.8%	0.5%	0.9%	0.3%	1.4%	0.1%	14.4%	6.0%	4.5%	0.8%	0.2%	9.2%	4.7%
640	50	146	4.4%	48.6%	21.9%	0.9%	0.7%	1.1%	0.3%	1.7%	0.1%	11.4%	4.7%	3.6%	0.4%	0.0%	0.0%	0.0%
641	50	266	4.1%	45.1%	20.5%	0.8%	0.6%	1.0%	0.3%	1.5%	0.1%	12.7%	5.3%	3.9%	0.3%	0.0%	0.0%	3.9%
642	50	629	3.4%	37.2%	16.1%	0.7%	0.5%	0.8%	0.3%	1.3%	0.1%	12.4%	5.2%	4.3%	0.5%	0.0%	0.0%	17.1%
643	50	808	3.5%	38.0%	17.5%	0.7%	0.5%	0.9%	0.3%	1.4%	0.1%	12.8%	5.3%	4.8%	0.8%	0.0%	0.0%	13.3%
644	50	542	3.1%	34.6%	16.1%	0.7%	0.5%	0.8%	0.3%	1.3%	0.1%	12.9%	5.3%	5.3%	1.1%	0.0%	0.0%	17.9%
645	50	279	3.5%	38.3%	18.8%	0.8%	0.6%	1.0%	0.3%	1.6%	0.2%	17.2%	7.1%	7.5%	1.8%	0.0%	0.0%	1.3%
646	50	74	3.7%	41.1%	20.7%	0.5%	0.4%	0.6%	0.2%	1.0%	0.2%	16.7%	6.9%	7.3%	0.8%	0.0%	0.0%	0.0%
647	50	383	2.7%	29.7%	10.6%	0.8%	0.5%	0.9%	0.3%	1.4%	0.2%	18.3%	7.6%	10.0%	0.3%	0.1%	2.7%	14.0%
648	50	768	2.9%	31.8%	14.5%	1.0%	0.7%	1.1%	0.4%	1.8%	0.2%	16.9%	7.0%	7.9%	0.2%	0.0%	1.3%	12.2%
649	50	681	3.1%	34.5%	16.0%	1.1%	0.8%	1.3%	0.4%	2.0%	0.2%	18.3%	7.6%	8.6%	0.2%	0.0%	1.5%	4.4%
650	50	663	2.9%	32.3%	15.8%	1.3%	0.9%	1.6%	0.5%	2.5%	0.2%	19.4%	8.0%	7.0%	0.1%	0.0%	1.5%	5.9%
651	50	207	3.6%	40.0%	15.8%	0.3%	0.2%	0.3%	0.1%	0.5%	0.2%	18.6%	7.7%	12.2%	0.5%	0.0%	0.0%	0.0%
652	50	189	3.0%	32.7%	15.3%	1.0%	0.7%	1.2%	0.4%	1.9%	0.2%	22.3%	9.2%	7.0%	0.1%	0.0%	0.0%	5.1%
653	50	138	5.2%	57.2%	19.1%	0.9%	0.6%	1.0%	0.3%	1.7%	0.1%	7.3%	3.0%	3.2%	0.2%	0.0%	0.0%	0.0%
654	50	15	2.6%	28.3%	27.6%	0.4%	0.3%	0.5%	0.2%	0.8%	0.2%	21.9%	9.1%	6.3%	2.0%	0.0%	0.0%	0.0%
657	50	163	5.0%	55.2%	19.1%	1.0%	0.7%	1.1%	0.3%	1.8%	0.1%	9.1%	3.8%	2.4%	0.3%	0.0%	0.0%	0.0%
658	50	146	4.7%	51.5%	23.7%	0.5%	0.4%	0.6%	0.2%	0.9%	0.1%	10.3%	4.3%	2.7%	0.2%	0.0%	0.0%	0.0%
659	50	129	5.3%	58.2%	19.7%	1.1%	0.8%	1.3%	0.4%	2.0%	0.1%	5.3%	2.2%	3.6%	0.2%	0.0%	0.0%	0.0%
660	50	46	4.5%	49.4%	21.8%	2.0%	1.4%	2.3%	0.7%	3.6%	0.1%	7.0%	2.9%	4.3%	0.1%	0.0%	0.0%	0.0%
661	50	494	3.2%	35.3%	30.7%	1.1%	0.8%	1.3%	0.4%	2.0%	0.1%	10.1%	4.2%	7.3%	0.6%	0.1%	2.9%	0.0%
662	50	509	3.8%	41.5%	34.2%	1.0%	0.7%	1.1%	0.4%	1.8%	0.1%	6.7%	2.8%	5.9%	0.2%	0.0%	0.0%	0.0%
665	70	136	4.4%	48.7%	22.3%	1.7%	1.2%	2.0%	0.6%	3.1%	0.1%	7.5%	3.1%	4.6%	0.7%	0.0%	0.0%	0.0%
669	70	787	3.1%	34.5%	22.6%	1.6%	1.1%	1.8%	0.6%	2.9%	0.1%	13.6%	5.6%	7.8%	2.0%	0.1%	2.5%	0.0%
670	50	540	3.1%	33.9%	23.7%	0.7%	0.5%	0.8%	0.3%	1.3%	0.2%	14.7%	6.1%	8.4%	2.5%	0.1%	3.6%	0.0%
671	70	247	3.3%	35.9%	20.3%	3.4%	2.4%	4.0%	1.2%	6.3%	0.1%	11.2%	4.6%	6.4%	0.9%	0.0%	0.0%	0.0%
672	70	384	3.7%	40.5%	21.0%	2.8%	2.0%	3.3%	1.0%	5.2%	0.1%	9.9%	4.1%	5.8%	0.8%	0.0%	0.0%	0.0%
674	50	1323	4.6%	50.4%	20.4%	0.7%	0.5%	0.9%	0.3%	1.4%	0.1%	10.8%	4.5%	3.7%	0.3%	0.0%	1.1%	0.3%
675	50	429	4.1%	45.5%	24.4%	0.8%	0.6%	0.9%	0.3%	1.5%	0.1%	10.0%	4.1%	3.1%	0.3%	0.1%	3.4%	0.8%
676	50	107	4.9%	53.9%	21.4%	1.1%	0.8%	1.3%	0.4%	2.0%	0.1%	8.3%	3.5%	2.2%	0.2%	0.0%	0.0%	0.0%
677	50	79	4.7%	52.1%	24.5%	0.6%	0.5%	0.8%	0.2%	1.2%	0.1%	9.0%	3.7%	2.5%	0.1%	0.0%	0.0%	0.0%
678	50	226	3.3%	36.7%	18.2%	0.7%	0.5%	0.8%	0.3%	1.3%	0.2%	19.7%	8.2%	8.8%	1.1%	0.0%	0.0%	0.0%
679	50	207	3.4%	37.6%	21.1%	0.1%	0.1%	0.2%	0.1%	0.3%	0.2%	15.9%	6.6%	13.5%	0.9%	0.0%	0.0%	0.0%
680	50	254	3.7%	40.9%	14.7%	0.5%	0.3%	0.5%	0.2%	0.9%	0.1%	11.7%	4.9%	4.6%	0.7%	0.0%	0.0%	16.2%
681	50	384	4.1%	45.1%	17.3%	0.4%	0.3%	0.5%	0.2%	0.8%	0.1%	13.7%	5.7%	8.8%	0.4%	0.0%	0.0%	2.5%
682	50	89	3.2%	35.4%	36.7%	0.4%	0.2%	0.4%	0.1%	0.7%	0.1%	12.4%	5.1%	4.4%	0.9%	0.0%	0.0%	0.0%
683	50	167	2.9%	31.9%	17.8%	1.2%	0.9%	1.4%	0.4%	2.2%	0.2%	20.4%	8.5%	9.9%	0.1%	0.0%	0.0%	2.1%
684	50	167	4.8%	52.6%	21.1%	0.7%	0.5%	0.8%	0.3%	1.3%	0.1%	9.7%	4.0%	3.6%	0.6%	0.0%	0.0%	0.0%
685	50	307	3.7%	40.9%	18.9%	0.6%	0.4%	0.7%	0.2%	1.1%	0.2%	17.0%	7.1%	8.1%	1.1%	0.0%	0.0%	0.0%
686	50	605	2.9%	31.5%	13.2%	0.5%	0.3%	0.5%	0.2%	0.9%	0.2%	18.5%	7.7%	12.5%	0.6%	0.0%	1.7%	8.8%
687	50	185	2.7%	30.0%	30.8%	0.4%	0.3%	0.5%	0.1%	0.7%	0.2%	18.9%	7.8%	7.4%	0.1%	0.0%	0.0%	0.0%
688	50	161	4.2%	45.8%	25.5%	0.8%	0.6%	0.9%	0.3%	1.5%	0.1%	9.5%	3.9%	4.1%	0.0%	0.1%	2.7%	0.0%
689	50	447	4.6%	50.1%	19.8%	0.7%	0.5%	0.8%	0.3%	1.3%	0.1%	9.1%	3.8%	3.3%	0.3%	0.1%	2.3%	2.9%
690	50	448	4.6%	50.1%	19.8%	0.7%	0.5%	0.9%	0.3%	1.4%	0.1%	9.1%	3.8%	3.3%	0.3%	0.1%	2.3%	2.9%
691	50	390	3.4%	37.0%	27.8%	0.6%	0.4%	0.7%	0.2%	1.1%	0.2%	14.9%	6.2%	6.2%	0.2%	0.0%	1.1%	0.0%
692	50	390	3.4%	37.0%	27.8%	0.6%	0.4%	0.7%	0.2%	1.1%	0.2%	14.9%	6.2%	6.2%	0.2%	0.0%	1.1%	0.0%
693	50	212	3.4%	37.4%	9.1%	0.4%	0.3%	0.5%	0.1%	0.7%	0.3%	27.2%	11.3%	8.5%	0.8%	0.0%	0.0%	0.0%
695	50	508	2.9%	32.3%	26.8%	0.6%	0.4%	0.7%	0.2%	1.0%	0.2%	19.0%	7.9%	7.0%	0.1%	0.0%	0.8%	0.0%
696	50	13	2.7%	29.3%	31.3%	0.0%	0.0%	0.0%	0.0%	0.0%	0.3%	25.8%	10.7%	0.0%	0.0%	0.0%	0.0%	0.0%
697	50	202	3.8%	42.2%	20.0%	0.7%	0.5%	0.8%	0.3%	1.3%	0.1%	9.1%	3.8%	7.5%	0.4%	0.2%	7.6%	1.7%
698	70	712	5.0%	54.4%	8.6%	0.7%	0.5%	0.8%	0.2%	1.2%	0.1%	12.4%	5.1%	8.6%	0.0%	0.1%	2.4%	0.0%
699	50	236	0.1%	1.6%	1.7%	0.0%	0.0%	0.0%	0.0%	0.0%	0.0%	1.4%	0.6%	0.0%	0.0%	2.1%	87.4%	5.2%
700	70	2595	3.3%	36.7%	23.1%	0.5%	0.4%	0.6%	0.2%	1.0%	0.1%	10.5%	4.3%	4.4%	0.3%	0.1%	5.5%	8.8%
701	70	883	3.5%	38.7%	11.0%	1.3%	0.9%	1.5%	0.5%	2.4%	0.2%	17.6%	7.3%	9.6%	0.9%	0.1%	2.4%	2.0%
702	70	2634	3.3%	36.7%	23.7%	0.6%	0.4%	0.7%	0.2%	1.1%	0.1%	10.2%	4.2%	4.3%	0.3%	0.1%	5.4%	8.7%
704	70	2883	3.3%	36.7%	19.1%	0.4%	0.3%	0.5%	0.1%	0.7%	0.1%	9.9%	4.1%	5.1%	0.2%	0.3%	11.1%	7.9%
705	70	3428	3.4%	37.7%	20.3%	0.4%	0.3%	0.5%	0.1%	0.7%	0.1%	9.9%	4.1%	5.1%	0.3%	0.2%	9.6%	7.2%
706	70	2052	3.0%	33.3%	21.7%	0.5%	0.3%	0.6%	0.2%	0.9%	0.1%	13.7%	5.7%	5.3%	0.7%	0.1%	4.5%	9.3%
712	50	749	3.5%	38.0%	28.3%	1.9%	1.4%	2.2%	0.7%	3.6%	0.1%	8.8%	3.7%	6.5%	0.5%	0.0%	0.5%	0.5%
713	50	37	1.6%	17.2%	22.3%	0.4%	0.3%	0.5%	0.2%	0.8%	0.1%	8.8%	3.7%	3.1%	0.4%	0.9%	39.7%	0.0%
714	50	38	2.8%	31.0%	22.6%	0.6%	0.4%	0.7%	0.2%	1.1%	0.2%	19.0%	7.9%	10.8%	2.7%	0.0%	0.0%	0.0%
715	50	28	2.5%	27.4%	26.5%	0.4%	0.3%	0.5%	0.2%	0.8%	0.2%	19.8%	8.2%	10.8%	2.4%	0.0%	0.0%	0.0%
716	50	154	2.9%	31.7%	24.9%	0.4%	0.3%	0.4%	0.1%	0.7%	0.1%	11.7%	4.8%	4.5%	0.5%	0.4%	16.7%	0.0%
717	50	1090	3.5%	38.4%	27.2%	1.0%	0.7%	1.2%	0.4%	1.9%	0.1%	10.9%	4.5%	7.5%	0.6%	0.0%	1.9%	0.0%
718	50	1647	3.6%	39.4%	22.2%	1.1%	0.8%	1.3%	0.4%	2.0%	0.1%	12.6%	5.2%	8.0%	1.0%	0.0%	1.5%	0.7%
719	50	830	3.9%	42.9%	19.1%	1.1%	0.8%	1.3%	0.4%	2.1%	0.1%	13.6%	5.6%	6.0%	0.6%	0.0%	0.4%	1.9%
720	50	306	3.2%	35.6%	38.6%	1.8%	1.2%	2.1%	0.6%	3.3%	0.1%	6.3%	2.6%	4.1%	0.6%	0.0%	0.0%	0.0%
721	50	417	3.0%	33.4%	23.5%	0.9%	0.6%	1.0%	0.3%	1.6%	0.1%	7.7%	3.2%	4.7%	0.3%	0.2%	7.6%	11.8%
722	50	464	2.8%	30.4%	23.2%	0.5%	0.4%	0.6%	0.2%	1.0%	0.1%	10.5%	4.3%	5.9%	0.4%	0.2%	7.6%	12.1%
723	50	1201	3.3%	36.5%	24.0%	1.4%	1.0%	1.7%	0.5%	2.6%	0.1%	10.7%	4.4%	4.5%	0.5%	0.1%	2.1%	6.5%
724	50	2868	3.9%	42.3%	27.5%	0.8%	0.6%	0.9%	0.3%	1.5%	0.1%	9.1%	3.8%	4.0%	0.5%	0.0%	1.8%	3.0%
725	50	262	3.5%	38.4%	19.6%	1.0%	0.7%	1.1%	0.3%	1.8%	0.1%	11.0%	4.5%	2.9%	0.1%	0.2%	9.8%	5.0%
726	50	1402	4.3%	47.5%	27.0%	0.2%	0.2%	0.3%	0.1%	0.4%	0.1%	9.6%	4.0%	3.3%	0.2%	0.0%	2.1%	0.7%
727	50	464	4.0%	44.2%	26.9%	0.2%	0.1%	0.2%	0.1%	0.3%	0.1%	13.6%	5.6%	4.4%	0.2%	0.0%	0.0%	0.0%
728	50	210	3.0%	32.5%	17.6%	1.0%	0.7%	1.1%	0.4%	1.8%	0.2%	22.2%	9.2%	8.6%	1.7%	0.0%	0.0%	0.0%
729	50	284	4.3%	46.7%	30.0%	0.6%	0.4%	0.7%	0.2%	1.1%	0.1%	8.0%	3.3%	2.9%	0.2%	0.0%	0.0%	1.5%
730	50	222	3.3%	35.9%	21.3%	1.6%	1.1%	1.9%	0.6%	3.0%	0.1%	14.3%	5.9%	7.4%	2.0%	0.0%	0.0%	1.6%
731	50	406	3.1%	34.5%	20.1%	1.2%	0.9%	1.4%	0.4%	2.3%	0.2%	16.7%	6.9%	7.2%	1.5%	0.0%	1.9%	1.7%
732	50	733	3.7%	40.6%	25.1%	0.7%	0.5%	0.8%	0.3%	1.3%	0.1%	12.0%	5.0%	4.5%	0.3%	0.0%	1.2%	3.9%
733	50	93	2.5%	27.4%	19.2%	0.6%	0.4%	0.7%	0.2%	1.1%	0.3%	25.1%	10.4%	6.7%	0.7%	0.0%	0.0%	4.7%
734	50	15	2.2%	24.3%	26.5%	0.2%	0.1%	0.2%	0.1%	0.4%	0.3%	27.8%	11.5%	6.0%	0.4%	0.0%	0.0%	0.0%
735	50	73	3.5%	39.0%	25.6%	1.0%	0.7%	1.2%	0.4%	1.9%	0.2%	15.2%	6.3%	4.8%	0.3%	0.0%	0.0%	0.0%

Traffic Flows and Breakdown by 16 Vehicle Classes (Year 2036)

Link No.	Speed Limit	Total Vehicle	19 - Motorcycles (MC)	01 - Private Cars (PC)	03 - Taxi	14 - Non-franchised Bus <=6.4t	15 - Non-franchised Bus 6.4-15t	16 - Non-franchised Bus >15t	12 - Private Light Bus <=3.5t	13 - Private Light Bus >3.5t	04 - Light Goods Vehicles <=2.5t	05 - Lt Goods Vehicles 2.5-3.5t	06 - Light Goods Vehicles >3.5t	07 - Heavy Goods Vehicles <=15t	08 - Heavy Goods Vehicles >15t	17 - Franchised Bus (SD)	18 - Franchised Bus (DD)	11 - Public Light Buses
	km/hr	0900-1000																
736	50	568	3.2%	35.0%	23.7%	0.9%	0.6%	1.0%	0.3%	1.6%	0.2%	17.5%	7.3%	6.0%	0.7%	0.0%	0.0%	2.2%
737	50	39	1.9%	20.3%	15.1%	0.5%	0.4%	0.6%	0.2%	1.0%	0.3%	27.8%	11.5%	8.2%	1.0%	0.0%	0.0%	11.1%
738	50	364	2.9%	31.8%	20.8%	1.2%	0.9%	1.4%	0.4%	2.3%	0.2%	19.4%	8.0%	6.5%	0.7%	0.0%	0.0%	3.4%
739	50	287	2.8%	30.6%	21.5%	0.5%	0.4%	0.6%	0.2%	1.0%	0.2%	16.3%	6.7%	5.3%	0.7%	0.1%	3.0%	10.1%
740	50	597	3.3%	35.9%	22.9%	0.5%	0.4%	0.6%	0.2%	0.9%	0.2%	18.1%	7.5%	4.7%	0.2%	0.0%	1.9%	2.6%
741	50	228	3.0%	32.8%	21.5%	0.8%	0.6%	1.0%	0.3%	1.5%	0.2%	17.3%	7.2%	4.8%	0.2%	0.0%	0.0%	8.8%
742	50	261	3.5%	38.7%	20.9%	0.6%	0.5%	0.7%	0.2%	1.2%	0.0%	4.5%	1.9%	1.4%	0.1%	0.1%	5.9%	19.8%
743	50	349	3.5%	38.9%	21.4%	0.9%	0.6%	1.1%	0.3%	1.7%	0.1%	7.1%	2.9%	2.0%	0.1%	0.1%	4.4%	14.8%
745	50	387	2.9%	32.0%	22.9%	0.8%	0.6%	1.0%	0.3%	1.5%	0.2%	18.2%	7.6%	5.3%	0.6%	0.0%	2.0%	4.1%
746	50	154	2.0%	22.3%	10.2%	1.1%	0.8%	1.3%	0.4%	2.1%	0.2%	20.9%	8.6%	5.5%	0.1%	0.1%	5.6%	18.8%
749	70	4205	4.7%	51.7%	11.1%	1.0%	0.7%	1.2%	0.4%	1.9%	0.1%	11.1%	4.6%	7.6%	0.2%	0.1%	2.6%	0.9%
750	70	4315	4.1%	45.1%	12.7%	1.2%	0.9%	1.4%	0.4%	2.2%	0.1%	14.3%	5.9%	8.1%	0.9%	0.0%	1.6%	0.9%
751	70	1654	4.4%	48.0%	21.1%	0.4%	0.3%	0.5%	0.1%	0.7%	0.1%	12.1%	5.0%	6.9%	0.4%	0.0%	0.0%	0.0%
752	70	1499	3.1%	33.6%	27.9%	0.9%	0.6%	1.0%	0.3%	1.6%	0.2%	16.0%	6.6%	6.1%	0.5%	0.0%	1.6%	0.0%
753	70	1737	4.1%	45.2%	19.6%	0.4%	0.3%	0.4%	0.1%	0.7%	0.2%	15.3%	6.3%	6.0%	0.6%	0.0%	0.8%	0.0%
754	70	1311	3.7%	40.8%	23.7%	1.0%	0.7%	1.2%	0.4%	1.9%	0.1%	13.0%	5.4%	5.6%	1.1%	0.0%	1.4%	0.0%
755	70	535	3.8%	41.5%	17.7%	0.4%	0.3%	0.5%	0.2%	0.8%	0.2%	18.9%	7.8%	6.9%	0.9%	0.0%	0.0%	0.0%
756	70	494	3.3%	36.3%	22.8%	0.6%	0.4%	0.7%	0.2%	1.1%	0.2%	15.3%	6.4%	7.5%	1.6%	0.1%	3.6%	0.0%
757	50	501	3.6%	40.0%	25.5%	1.6%	1.1%	1.9%	0.6%	3.0%	0.1%	11.7%	4.9%	5.1%	0.9%	0.0%	0.0%	0.0%
759	50	815	4.3%	47.5%	25.7%	0.4%	0.3%	0.5%	0.2%	0.8%	0.1%	10.3%	4.3%	3.5%	0.3%	0.0%	0.0%	1.6%
760	50	684	3.5%	38.7%	35.7%	0.9%	0.6%	1.0%	0.3%	1.6%	0.1%	9.2%	3.8%	2.7%	0.1%	0.0%	0.8%	1.0%
761	50	901	3.7%	40.3%	31.7%	0.7%	0.5%	0.8%	0.2%	1.2%	0.1%	10.5%	4.4%	4.7%	0.3%	0.0%	0.2%	0.8%
777	70	2480	4.8%	53.0%	9.1%	1.0%	0.7%	1.2%	0.4%	1.9%	0.1%	10.8%	4.5%	7.9%	0.1%	0.1%	3.5%	0.7%
778	50	72	3.3%	36.0%	26.2%	1.1%	0.8%	1.3%	0.4%	2.1%	0.1%	13.9%	5.8%	7.8%	1.1%	0.0%	0.0%	0.0%
779	50	1999	3.2%	35.2%	27.3%	1.0%	0.7%	1.2%	0.4%	1.9%	0.2%	15.0%	6.2%	5.8%	0.6%	0.0%	1.2%	0.0%
780	50	2153	4.3%	47.1%	21.1%	0.4%	0.3%	0.4%	0.1%	0.7%	0.1%	12.4%	5.1%	6.9%	0.4%	0.0%	0.6%	0.0%
781	50	275	4.2%	45.9%	23.4%	0.3%	0.2%	0.4%	0.1%	0.6%	0.1%	14.0%	5.8%	4.7%	0.3%	0.0%	0.0%	0.0%
782	50	162	3.4%	36.8%	20.7%	0.9%	0.7%	1.1%	0.3%	1.7%	0.2%	18.9%	7.8%	6.6%	0.9%	0.0%	0.0%	0.0%
783	50	684	3.5%	38.7%	35.7%	0.9%	0.6%	1.0%	0.3%	1.6%	0.1%	9.2%	3.8%	2.7%	0.1%	0.0%	0.8%	1.0%
784	50	788	3.4%	37.7%	32.3%	0.8%	0.6%	1.0%	0.3%	1.5%	0.1%	11.0%	4.6%	5.1%	0.4%	0.0%	0.2%	0.9%
785	50	516	3.4%	37.4%	38.4%	0.8%	0.6%	1.0%	0.3%	1.5%	0.1%	8.2%	3.4%	2.5%	0.0%	0.0%	1.0%	1.4%
786	50	876	3.5%	38.4%	32.9%	0.9%	0.6%	1.0%	0.3%	1.6%	0.1%	10.3%	4.3%	4.7%	0.4%	0.0%	0.2%	0.8%
787	50	958	3.3%	35.9%	27.8%	1.0%	0.7%	1.2%	0.4%	1.8%	0.1%	14.3%	5.9%	6.2%	0.6%	0.0%	0.0%	0.7%
788	50	1400	3.2%	34.6%	28.5%	1.0%	0.7%	1.2%	0.4%	1.9%	0.1%	14.5%	6.0%	5.8%	0.5%	0.0%	1.7%	0.0%
789	50	2511	4.1%	45.4%	22.8%	0.4%	0.3%	0.5%	0.2%	0.8%	0.1%	12.2%	5.1%	6.9%	0.3%	0.0%	0.5%	0.3%
790	50	1404	3.3%	36.0%	29.1%	0.9%	0.7%	1.1%	0.3%	1.7%	0.1%	13.7%	5.7%	5.1%	0.4%	0.0%	1.7%	0.0%
791	50	2227	4.2%	46.0%	23.0%	0.4%	0.3%	0.5%	0.2%	0.8%	0.1%	12.0%	5.0%	6.4%	0.3%	0.0%	0.6%	0.3%
792	50	390	3.3%	36.7%	27.0%	0.9%	0.6%	1.0%	0.3%	1.6%	0.2%	14.7%	6.1%	6.5%	0.4%	0.0%	0.4%	0.0%
793	50	1021	3.5%	38.2%	29.9%	0.8%	0.6%	0.9%	0.3%	1.5%	0.1%	12.4%	5.1%	5.3%	0.3%	0.0%	0.5%	0.7%
794	50	496	3.7%	40.6%	27.7%	0.6%	0.4%	0.7%	0.2%	1.1%	0.1%	11.7%	4.8%	3.9%	0.1%	0.1%	3.1%	1.4%
795	50	1418	3.3%	36.6%	28.8%	0.7%	0.5%	0.8%	0.3%	1.3%	0.1%	14.2%	5.9%	6.4%	0.2%	0.0%	0.4%	0.5%
796	50	755	3.4%	37.0%	24.3%	0.7%	0.5%	0.9%	0.3%	1.4%	0.2%	15.9%	6.6%	5.3%	0.2%	0.0%	2.0%	1.3%
797	50	1011	3.2%	35.5%	31.4%	0.7%	0.5%	0.9%	0.3%	1.4%	0.1%	13.0%	5.4%	6.3%	0.1%	0.0%	0.5%	0.7%
798	50	484	3.9%	43.2%	21.8%	0.7%	0.5%	0.9%	0.3%	1.4%	0.1%	13.7%	5.7%	6.0%	0.2%	0.0%	0.0%	1.4%
799	50	825	3.0%	32.6%	25.8%	0.5%	0.4%	0.6%	0.2%	1.0%	0.1%	11.4%	4.7%	7.8%	0.3%	0.1%	5.8%	5.5%
800	50	797	2.6%	28.9%	11.4%	0.5%	0.3%	0.6%	0.2%	0.9%	0.1%	9.5%	3.9%	5.4%	0.4%	0.7%	30.6%	4.0%
801	50	1604	4.3%	47.0%	14.1%	0.5%	0.4%	0.6%	0.2%	1.0%	0.1%	12.5%	5.2%	6.8%	0.6%	0.1%	3.1%	3.3%
802	50	2139	4.2%	45.6%	15.0%	0.5%	0.4%	0.6%	0.2%	1.0%	0.1%	14.1%	5.9%	6.8%	0.7%	0.1%	2.4%	2.5%
803	50	1105	2.4%	26.9%	14.5%	0.7%	0.5%	0.9%	0.3%	1.4%	0.1%	10.2%	4.2%	4.1%	0.2%	0.7%	29.3%	3.6%
804	50	1417	3.1%	34.1%	17.7%	0.8%	0.6%	0.9%	0.3%	1.5%	0.2%	16.2%	6.7%	7.7%	1.1%	0.1%	3.6%	5.5%
805	50	1163	2.5%	27.1%	16.3%	0.8%	0.5%	0.9%	0.3%	1.4%	0.2%	15.9%	6.6%	6.2%	0.6%	0.3%	12.9%	7.6%
806	50	1910	3.2%	34.7%	19.0%	0.7%	0.5%	0.9%	0.3%	1.4%	0.2%	16.0%	6.6%	7.7%	1.2%	0.1%	3.6%	4.1%
807	50	1389	2.7%	29.3%	20.8%	1.0%	0.7%	1.1%	0.3%	1.8%	0.2%	14.6%	6.1%	4.7%	0.2%	0.3%	12.3%	4.0%
808	50	811	4.0%	43.9%	22.6%	0.4%	0.3%	0.4%	0.1%	0.7%	0.1%	14.3%	5.9%	6.8%	0.4%	0.0%	0.0%	0.0%
809	50	74	2.7%	29.2%	16.8%	0.7%	0.5%	0.9%	0.3%	1.4%	0.3%	25.8%	10.7%	10.6%	0.1%	0.0%	0.0%	0.0%
814	50	1339	3.4%	37.6%	29.1%	0.8%	0.6%	0.9%	0.3%	1.5%	0.1%	13.2%	5.5%	4.7%	0.4%	0.0%	1.8%	0.0%
815	50	952	3.6%	39.4%	18.9%	0.8%	0.6%	1.0%	0.3%	1.5%	0.2%	15.8%	6.6%	11.1%	0.3%	0.0%	0.0%	0.0%
816	50	1594	3.4%	37.4%	27.8%	0.6%	0.5%	0.8%	0.2%	1.2%	0.2%	14.5%	6.0%	5.5%	0.3%	0.0%	1.5%	0.2%
817	50	916	3.7%	40.7%	19.6%	0.7%	0.5%	0.9%	0.3%	1.4%	0.2%	14.6%	6.1%	11.1%	0.3%	0.0%	0.0%	0.0%
818	70	3168	4.9%	53.5%	11.5%	1.3%	0.9%	1.5%	0.5%	2.3%	0.1%	11.0%	4.5%	3.7%	0.2%	0.1%	3.1%	0.9%
819	70	2996	4.6%	50.1%	10.7%	1.5%	1.1%	1.7%	0.5%	2.8%	0.1%	11.9%	4.9%	6.4%	0.7%	0.0%	2.0%	0.9%
820	70	3924	4.5%	49.4%	11.8%	1.3%	0.9%	1.6%	0.5%	2.5%	0.1%	13.6%	5.6%	4.4%	0.2%	0.1%	2.7%	0.8%
821	70	3354	4.5%	49.1%	12.6%	1.4%	1.0%	1.6%	0.5%	2.6%	0.1%	11.9%	4.9%	6.5%	0.7%	0.0%	1.8%	0.8%
822	70	2397	3.9%	43.2%	15.5%	1.0%	0.7%	1.2%	0.4%	1.9%	0.1%	14.1%	5.8%	8.1%	0.9%	0.0%	1.9%	1.1%
823	70	1844	5.1%	56.1%	10.9%	1.0%	0.7%	1.2%	0.4%	1.9%	0.1%	11.3%	4.7%	3.4%	0.3%	0.0%	1.1%	1.6%
824	50	727	3.1%	33.6%	7.4%	2.0%	1.4%	2.4%	0.7%	3.8%	0.1%	12.0%	5.0%	3.2%	0.4%	0.2%	7.7%	16.9%
825	50	278	3.5%	38.1%	8.3%	1.6%	1.2%	1.9%	0.6%	3.1%	0.1%	13.3%	5.5%	11.4%	0.1%	0.0%	1.8%	9.4%
826	70	2082	4.0%	43.4%	12.5%	1.6%	1.1%	1.9%	0.6%	3.0%	0.2%	15.7%	6.5%	5.3%	0.1%	0.1%	4.2%	0.0%
827	70	957	5.8%	63.8%	5.3%	2.3%	1.6%	2.7%	0.8%	4.2%	0.1%	6.5%	2.7%	2.4%	0.1%	0.0%	1.7%	0.0%
828	50	119	3.2%	35.3%	8.3%	3.6%	2.6%	4.3%	1.3%	6.8%	0.1%	8.2%	3.4%	22.9%	0.1%	0.0%	0.0%	0.0%
829	50	509	7.6%	83.1%	7.9%	0.0%	0.0%	0.0%	0.0%	0.0%	0.0%	0.6%	0.3%	0.4%	0.0%	0.0%	0.0%	0.0%
830	50	950	3.3%	36.3%	3.8%	0.5%	0.3%	0.6%	0.2%	0.9%	0.1%	11.5%	4.8%	37.4%	0.3%	0.0%	0.0%	0.0%
831	50	230	4.3%	47.7%	5.6%	0.5%	0.4%	0.6%	0.2%	1.0%	0.2%	17.9%	7.4%	13.3%	0.8%	0.0%	0.0%	0.0%
832	50	200	3.5%	38.3%	9.6%	0.7%	0.5%	0.8%	0.2%	1.3%	0.2%	19.4%	8.0%	15.5%	2.0%	0.0%	0.0%	0.0%
833	50	792	3.9%	42.4%	14.8%	0.9%	0.7%	1.1%	0.3%	1.8%	0.1%	11.3%	4.7%	17.3%	0.6%	0.0%	0.0%	0.0%
834	50	1036	3.5%	38.6%	27.3%	1.1%	0.7%	1.2%	0.4%	2.0%	0.1%	10.8%	4.5%	7.3%	0.4%	0.0%	2.0%	0.0%
835	50	467	3.1%	34.3%	33.5%	1.3%	0.9%	1.5%	0.5%	2.3%	0.1%	8.8%	3.7%	4.1%	0.3%	0.1%	5.5%	0.0%
836	50	1186	2.5%	27.6%	21.3%	0.8%	0.6%	1.0%	0.3%	1.6%	0.2%	15.1%	6.2%	5.0%	0.2%	0.3%	12.6%	4.7%
837	50	520	3.5%	38.2%	26.6%	0.6%	0.4%	0.7%	0.2%	1.2%	0.1%	13.7%	5.7%	4.2%	0.0%	0.1%	3.0%	1.9%
838	50	642	3.1%	34.1%	29.3%	0.4%	0.3%	0.5%	0.1%	0.8%	0.1%	11.4%	4.7%	7.8%	0.4%	0.0%	0.8%	6.3%
839	50	1053	2.3%	25.6%	16.0%	0.7%	0.5%	0.8%	0.3%	1.3%	0.2%	16.1%	6.7%	6.1%	0.6%	0.3%	14.2%	8.4%
840	50	113	4.2%	46.2%	21.6%	0.4%	0.3%	0.4%	0.1%	0.7%	0.1%	11.8%	4.9%	9.0%	0.4%	0.0%	0.0%	0.0%
841	50	203	3.6%	39.2%	18.0%	1.6%	1.1%	1.8%	0.6%	2.9%	0.1%	12.1%	5.0%	3.2%	0.1%	0.3%	10.5%	0.0%
842	50	684	2.4%	26.1%	9.7%	0.5%	0.4%	0.6%	0.2%	0.9%	0.1%	9.1%	3.8%	4.8%	0.4%	0.8%	35.6%	4.6%
843	50	902	2.2%	24.1%	13.7%	0.6%	0.4%	0.7%	0.2%	1.0%	0.1%	9.8%	4.0%	4.4%	0.2%	0.8%	33.5%	4.4%
847	50	1231	3.6%	39.7%	22.6%	0.5%	0.4%	0.6%	0.2%	1.0%	0.1%	10.5%	4.3%	5.9%	0.7%	0.1%	3.3%	6.6%
848	50	1139	3.8%	41.9%	23.9%	0.6%	0.4%	0.7%	0.2%	1.1%	0.1%	10.7%	4.4%	6.0%	0.7%	0.0%	1.7%	3.8%
849	50	134	2.3%	25.8%	9.7%	0.2%	0.1%	0.2%	0.1%	0.4%	0.1%	6.4%	2.7%	2.1%	0.3%	0.1%	5.1%	44.3%
850	50	439	4.1%	44.8%	19.3%	1.2%	0.9%	1.4%	0.4%	2.3%	0.1%	8.6%	3.6%	3.8%	0.9%	0.0%	0.6%	8.0%
851	50	135	2.4%	25.9%	9.8%	0.2%	0.1%	0.2%	0.1%	0.4%	0.1%	6.4%	2.7%	2.1%	0.3%	0.1%	5.1%	44.2%
852	50	227	3.5%	38.6%	17.3%	1.1%	0.7%	1.2%	0.4%	2.0%	0.1%	7.4%	3.1%	3.3%	0.9%	0.0%	1.1%	19.3%
853	50	89	1.0%	11.4%	4.4%	0.1%	0.1%	0.1%	0.0%	0.2%	0.0%	4.3%	1.8%	1.8%	0.3%	0.2%	7.7%	66.7%
854	50	591	4.3%	46.9%	16.8%	1.2%	0.9%	1.4%	0.4%	2.3%	0.1%	8.8%	3.7%	4.9%	0.6%	0.0%	0.4%	7.4%
855	50	102	0.9%	10.1%	3.9%	0.1%	0.1%	0.1%	0.0%	0.1%	0.0%	3.8%	1.6%	1.6%	0.2%	0.2%	6.7%	70.7%
856	50	429	4.1%	45.4%	16.9%	1.2%	0.9%	1.4%	0.4%	2.3%	0.1%	7.4%	3.1%	5.3%	0.7%	0.0%	0.6%	10.2%
859	50	463	4.3%	47.0%	20.6%	0.9%	0.6%	1.0%	0.3%	1.6%	0.1%	12.3%	5.1%	5.0%	1.1%	0.0%	0.0%	0.0%
860	50	437	4.9%	53.7%	18.0%	1.0%	0.7%	1.1%	0.4%	1.8%	0.1%	10.6%	4.4%	3.1%	0.3%	0.0%	0.0%	0.0%
861	50	244	4.8%	52.9%	19.8%	0.7%	0.5%	0.8%	0.2%	1.3%	0.1%	11.1%	4.6%	2.9%	0.2%	0.0%	0.0%	0.0%
862	50	335	4.6%	50.5%	18.9%	0.8%	0.6%	1.0%	0.3%	1.6%	0.1%	12.3%	5.1%	3.9%	0.3%	0.0%	0.0%	0.0%
863	50	345	4.9%	54.3%	19.4%	0.8%	0.5%	0.9%	0.3%	1.4%	0.1%	10.0%	4.2%	2.9%	0.3%	0.0%	0.0%	0.0%
864	50	418	4.6%	50.7%	20.3%	0.7%	0.5%	0.8%	0.3%	1.3%	0.1%	11.7%	4.8%	3.8%	0.3%	0.0%	0.0%	0.0%
865	50	1068	5.1%	55.5%	18.5%	0.5%	0.4%	0.6%	0.2%	1.0%	0.1%	10.1%	4.2%	3.4%	0.3%	0.0%	0.0%	0.0%
866	50	498	4.5%	49.9%	22.7%	0.5%	0.4%	0.6%	0.2%	1.0%	0.1%	11.5%	4.8%	3.6%	0.2%	0.0%	0.0%	0.0%
867	50	189	3.5%	38.3%	20.2%	1.2%	0.8%	1.4%	0.4%	2.1%	0.2%	14.7%	6.1%	8.7%	2.5%	0.0%	0.0%	0.0%
868	50	724	5.1%	56.1%	18.2%	0.4%	0.3%	0.5%	0.2%	0.8%	0.1%	10.2%	4.2%	3.6%	0.3%	0.0%	0.0%	0.0%

Traffic Flows and Breakdown by 16 Vehicle Classes (Year 2036)

Link No.	Speed Limit	Total Vehicle	19 - Motorcycles (MC)	01 - Private Cars (PC)	03 - Taxi	14 - Non-franchised Bus <=6.4t	15 - Non-franchised Bus 6.4-15t	16 - Non-franchised Bus >15t	12 - Private Light Bus <=3.5t	13 - Private Light Bus >3.5t	04 - Light Goods Vehicles <=2.5t	05 - Lt Goods Vehicles 2.5-3.5t	06 - Light Goods Vehicles >3.5t	07 - Heavy Goods Vehicles <=15t	08 - Heavy Goods Vehicles >15t	17 - Franchised Bus (SD)	18 - Franchised Bus (DD)	11 - Public Light Buses
	km/hr	0900-1000																
870	50	17	2.6%	28.8%	22.5%	2.7%	1.9%	3.2%	1.0%	5.0%	0.2%	18.5%	7.7%	5.4%	0.4%	0.0%	0.0%	0.0%
871	50	564	3.9%	42.7%	19.7%	1.0%	0.7%	1.2%	0.4%	1.8%	0.1%	11.4%	4.7%	5.5%	0.6%	0.1%	6.2%	0.0%
872	70	2370	4.9%	53.5%	12.8%	0.8%	0.6%	1.0%	0.3%	1.6%	0.1%	9.6%	4.0%	6.8%	0.0%	0.1%	3.8%	0.0%
873	70	1658	4.8%	53.2%	14.6%	0.9%	0.7%	1.1%	0.3%	1.7%	0.1%	8.4%	3.5%	6.1%	0.0%	0.1%	4.4%	0.0%
874	50	1400	3.8%	41.8%	26.0%	0.6%	0.4%	0.7%	0.2%	1.1%	0.1%	8.1%	3.4%	4.7%	0.6%	0.1%	2.1%	6.3%
875	50	1415	3.5%	38.6%	16.6%	0.6%	0.4%	0.7%	0.2%	1.2%	0.1%	13.2%	5.5%	9.7%	1.0%	0.1%	5.3%	3.1%
876	50	41	0.8%	9.0%	9.6%	0.1%	0.0%	0.1%	0.0%	0.1%	0.1%	7.9%	3.3%	0.3%	0.0%	0.1%	4.2%	64.3%
877	50	70	2.5%	27.9%	22.4%	0.3%	0.2%	0.3%	0.1%	0.5%	0.0%	4.6%	1.9%	1.4%	0.0%	0.0%	0.0%	37.7%
878	50	67	2.5%	27.3%	21.0%	0.3%	0.2%	0.3%	0.1%	0.5%	0.1%	4.8%	2.0%	1.4%	0.0%	0.0%	0.0%	39.4%
879	50	41	0.8%	9.0%	9.6%	0.1%	0.0%	0.1%	0.0%	0.1%	0.1%	7.9%	3.3%	0.3%	0.0%	0.1%	4.2%	64.3%
882	50	626	4.4%	48.6%	20.7%	0.5%	0.3%	0.6%	0.2%	0.9%	0.1%	12.8%	5.3%	5.1%	0.5%	0.0%	0.0%	0.0%
883	50	758	2.6%	29.0%	32.0%	0.7%	0.5%	0.8%	0.3%	1.3%	0.1%	11.9%	4.9%	6.0%	0.7%	0.2%	8.2%	0.6%
884	50	755	2.6%	29.0%	32.1%	0.7%	0.5%	0.8%	0.3%	1.3%	0.1%	11.7%	4.9%	6.0%	0.8%	0.2%	8.3%	0.6%
885	50	751	2.6%	29.1%	32.2%	0.7%	0.5%	0.9%	0.3%	1.3%	0.1%	11.6%	4.8%	5.9%	0.8%	0.2%	8.3%	0.6%
886	50	747	2.7%	29.1%	32.4%	0.7%	0.5%	0.9%	0.3%	1.4%	0.1%	11.5%	4.8%	5.9%	0.8%	0.2%	8.4%	0.6%
887	50	743	2.7%	29.1%	32.5%	0.7%	0.5%	0.9%	0.3%	1.4%	0.1%	11.3%	4.7%	5.8%	0.8%	0.2%	8.4%	0.6%
888	50	740	2.7%	29.2%	32.6%	0.7%	0.5%	0.9%	0.3%	1.4%	0.1%	11.2%	4.6%	5.8%	0.9%	0.2%	8.4%	0.6%
889	50	736	2.7%	29.2%	32.7%	0.7%	0.5%	0.9%	0.3%	1.4%	0.1%	11.1%	4.6%	5.8%	0.9%	0.2%	8.5%	0.6%
890	50	732	2.7%	29.2%	32.8%	0.7%	0.5%	0.9%	0.3%	1.4%	0.1%	10.9%	4.5%	5.7%	0.9%	0.2%	8.5%	0.6%
891	50	729	2.7%	29.2%	32.9%	0.7%	0.5%	0.9%	0.3%	1.4%	0.1%	10.8%	4.5%	5.7%	0.9%	0.2%	8.6%	0.6%
892	50	725	2.7%	29.3%	33.0%	0.8%	0.5%	0.9%	0.3%	1.4%	0.1%	10.7%	4.4%	5.6%	1.0%	0.2%	8.6%	0.6%
893	50	721	2.7%	29.3%	33.1%	0.8%	0.5%	0.9%	0.3%	1.4%	0.1%	10.5%	4.4%	5.6%	1.0%	0.2%	8.7%	0.6%
894	50	718	2.7%	29.3%	33.3%	0.8%	0.5%	0.9%	0.3%	1.4%	0.1%	10.4%	4.3%	5.5%	1.0%	0.2%	8.7%	0.6%
895	50	15	2.3%	25.0%	26.8%	0.2%	0.1%	0.2%	0.1%	0.3%	0.2%	22.3%	9.3%	11.5%	1.8%	0.0%	0.0%	0.0%
896	50	15	2.3%	25.0%	26.8%	0.2%	0.1%	0.2%	0.1%	0.3%	0.2%	22.3%	9.3%	11.5%	1.8%	0.0%	0.0%	0.0%
897	50	29	3.2%	34.6%	15.1%	0.8%	0.6%	1.0%	0.3%	1.6%	0.2%	21.0%	8.7%	11.1%	1.8%	0.0%	0.0%	0.0%
898	50	29	3.2%	34.6%	15.1%	0.8%	0.6%	1.0%	0.3%	1.6%	0.2%	21.0%	8.7%	11.1%	1.8%	0.0%	0.0%	0.0%
899	50	15	2.3%	25.0%	26.8%	0.2%	0.1%	0.2%	0.1%	0.3%	0.2%	22.3%	9.3%	11.5%	1.8%	0.0%	0.0%	0.0%
900	50	15	2.3%	25.0%	26.8%	0.2%	0.1%	0.2%	0.1%	0.3%	0.2%	22.3%	9.3%	11.5%	1.8%	0.0%	0.0%	0.0%
901	50	21	2.3%	24.8%	19.0%	0.6%	0.4%	0.6%	0.2%	1.0%	0.2%	23.2%	9.6%	14.1%	3.9%	0.0%	0.0%	0.0%
902	50	21	2.3%	24.8%	19.0%	0.6%	0.4%	0.6%	0.2%	1.0%	0.2%	23.2%	9.6%	14.1%	3.9%	0.0%	0.0%	0.0%
903	50	15	2.3%	25.0%	26.8%	0.2%	0.1%	0.2%	0.1%	0.3%	0.2%	22.3%	9.3%	11.5%	1.8%	0.0%	0.0%	0.0%
904	50	15	2.3%	25.0%	26.8%	0.2%	0.1%	0.2%	0.1%	0.3%	0.2%	22.3%	9.3%	11.5%	1.8%	0.0%	0.0%	0.0%
905	50	21	2.3%	24.8%	19.0%	0.6%	0.4%	0.6%	0.2%	1.0%	0.2%	23.2%	9.6%	14.1%	3.9%	0.0%	0.0%	0.0%
906	50	626	2.7%	29.4%	11.2%	0.5%	0.4%	0.6%	0.2%	1.0%	0.2%	19.0%	7.9%	9.0%	1.4%	0.2%	9.4%	6.9%
907	50	608	2.7%	29.2%	11.0%	0.5%	0.4%	0.6%	0.2%	1.0%	0.2%	19.0%	7.9%	9.0%	1.4%	0.2%	9.7%	7.1%
908	50	590	2.6%	29.1%	10.9%	0.5%	0.4%	0.6%	0.2%	1.0%	0.2%	18.9%	7.8%	9.0%	1.4%	0.2%	10.0%	7.3%
909	50	572	2.6%	28.9%	10.7%	0.5%	0.4%	0.6%	0.2%	0.9%	0.2%	18.8%	7.8%	8.9%	1.4%	0.2%	10.3%	7.5%
910	50	555	2.6%	28.7%	10.6%	0.5%	0.4%	0.6%	0.2%	0.9%	0.2%	18.7%	7.7%	8.9%	1.3%	0.3%	10.7%	7.7%
911	50	537	2.6%	28.5%	10.4%	0.5%	0.3%	0.6%	0.2%	0.9%	0.2%	18.6%	7.7%	8.9%	1.3%	0.3%	11.0%	8.0%
912	50	519	2.6%	28.3%	10.2%	0.5%	0.3%	0.6%	0.2%	0.9%	0.2%	18.5%	7.7%	8.9%	1.3%	0.3%	11.4%	8.3%
913	50	501	2.6%	28.1%	10.0%	0.5%	0.3%	0.6%	0.2%	0.9%	0.2%	18.3%	7.6%	8.9%	1.2%	0.3%	11.8%	8.6%
914	50	483	2.5%	27.9%	9.8%	0.5%	0.3%	0.6%	0.2%	0.9%	0.2%	18.2%	7.5%	8.8%	1.2%	0.3%	12.2%	8.9%
915	50	465	2.5%	27.6%	9.5%	0.5%	0.3%	0.5%	0.2%	0.9%	0.2%	18.1%	7.5%	8.8%	1.1%	0.3%	12.7%	9.2%
916	50	447	2.5%	27.4%	9.3%	0.5%	0.3%	0.5%	0.2%	0.8%	0.2%	17.9%	7.4%	8.8%	1.1%	0.3%	13.2%	9.6%
917	50	429	2.5%	27.1%	9.0%	0.4%	0.3%	0.5%	0.2%	0.8%	0.2%	17.8%	7.4%	8.7%	1.0%	0.3%	13.8%	10.0%
918	50	645	3.4%	37.4%	19.9%	0.8%	0.6%	0.9%	0.3%	1.5%	0.2%	16.3%	6.8%	9.0%	1.0%	0.0%	0.0%	2.0%
919	50	13	2.7%	29.3%	31.3%	0.0%	0.0%	0.0%	0.0%	0.0%	0.3%	25.8%	10.7%	0.0%	0.0%	0.0%	0.0%	0.0%
920	50	531	3.5%	38.3%	19.3%	0.7%	0.5%	0.8%	0.3%	1.3%	0.2%	17.3%	7.2%	9.8%	1.0%	0.0%	0.0%	0.0%
921	50	46	0.7%	8.0%	8.6%	0.1%	0.1%	0.1%	0.0%	0.2%	0.1%	7.1%	2.9%	1.2%	0.0%	1.5%	61.7%	7.7%
922	50	443	3.8%	41.4%	24.7%	0.6%	0.4%	0.7%	0.2%	1.1%	0.1%	9.1%	3.8%	6.7%	0.2%	0.2%	7.0%	0.0%
923	50	13	2.7%	29.3%	31.3%	0.0%	0.0%	0.0%	0.0%	0.0%	0.3%	25.8%	10.7%	0.0%	0.0%	0.0%	0.0%	0.0%
924	50	13	2.7%	29.3%	31.3%	0.0%	0.0%	0.0%	0.0%	0.0%	0.3%	25.8%	10.7%	0.0%	0.0%	0.0%	0.0%	0.0%
925	50	13	2.7%	29.3%	31.3%	0.0%	0.0%	0.0%	0.0%	0.0%	0.3%	25.8%	10.7%	0.0%	0.0%	0.0%	0.0%	0.0%
926	50	13	2.7%	29.3%	31.3%	0.0%	0.0%	0.0%	0.0%	0.0%	0.3%	25.8%	10.7%	0.0%	0.0%	0.0%	0.0%	0.0%
927	50	188	3.0%	33.4%	20.7%	0.7%	0.5%	0.8%	0.3%	1.3%	0.1%	11.0%	4.6%	6.3%	0.5%	0.0%	0.0%	16.7%
928	50	49	0.7%	7.6%	8.1%	0.1%	0.0%	0.1%	0.0%	0.1%	0.1%	6.7%	2.8%	1.3%	0.4%	0.2%	7.1%	65.0%
929	50	177	3.9%	42.4%	23.7%	1.4%	1.0%	1.6%	0.5%	2.5%	0.1%	13.4%	5.5%	3.8%	0.3%	0.0%	0.0%	0.0%
930	50	164	2.9%	32.3%	23.6%	0.9%	0.6%	1.1%	0.3%	1.7%	0.2%	16.8%	7.0%	8.3%	2.2%	0.0%	0.0%	2.1%
931	50	74	3.8%	41.3%	24.4%	0.9%	0.6%	1.1%	0.3%	1.7%	0.2%	14.9%	6.2%	4.2%	0.5%	0.0%	0.0%	0.0%
932	50	86	3.3%	36.1%	27.6%	0.2%	0.2%	0.3%	0.1%	0.4%	0.2%	15.6%	6.5%	4.3%	0.1%	0.0%	0.0%	5.1%
933	50	326	3.5%	38.3%	29.8%	0.2%	0.1%	0.2%	0.1%	0.4%	0.1%	8.5%	3.5%	2.5%	0.2%	0.1%	3.9%	8.6%
934	50	66	3.1%	33.9%	19.0%	0.4%	0.3%	0.5%	0.2%	0.8%	0.2%	21.1%	8.7%	4.8%	0.2%	0.0%	0.0%	6.6%
935	50	200	3.4%	37.2%	26.1%	0.2%	0.1%	0.2%	0.1%	0.3%	0.1%	6.8%	2.8%	2.0%	0.1%	0.2%	6.4%	14.0%
936	50	307	2.7%	29.9%	20.8%	0.3%	0.2%	0.3%	0.1%	0.5%	0.2%	17.1%	7.1%	5.4%	0.7%	0.1%	3.9%	10.8%
937	50	629	3.6%	39.0%	23.2%	0.3%	0.2%	0.4%	0.1%	0.6%	0.1%	13.7%	5.7%	3.5%	0.2%	0.1%	3.4%	6.1%
938	50	244	2.7%	29.6%	18.3%	0.3%	0.2%	0.3%	0.1%	0.5%	0.2%	21.3%	8.8%	6.5%	0.7%	0.1%	4.9%	5.4%
939	50	810	3.7%	40.5%	26.0%	0.3%	0.2%	0.3%	0.1%	0.5%	0.1%	12.3%	5.1%	3.2%	0.1%	0.1%	4.2%	3.4%
940	50	693	3.3%	36.1%	22.7%	0.5%	0.4%	0.6%	0.2%	1.0%	0.2%	18.4%	7.6%	4.8%	0.3%	0.0%	1.6%	2.3%
941	50	627	3.3%	35.8%	22.8%	0.5%	0.4%	0.6%	0.2%	1.0%	0.2%	18.3%	7.6%	4.8%	0.2%	0.0%	1.8%	2.5%
942	50	135	3.6%	39.6%	26.1%	0.2%	0.2%	0.3%	0.1%	0.4%	0.2%	16.3%	6.8%	6.0%	0.4%	0.0%	0.0%	0.0%
943	50	126	2.6%	28.9%	14.2%	0.9%	0.6%	1.0%	0.3%	1.6%	0.3%	27.4%	11.4%	9.8%	1.1%	0.0%	0.0%	0.0%
944	50	149	2.8%	31.0%	18.1%	0.6%	0.4%	0.7%	0.2%	1.1%	0.2%	20.6%	8.6%	6.9%	1.0%	0.1%	5.2%	2.4%
945	50	493	3.2%	35.0%	21.5%	0.7%	0.5%	0.8%	0.3%	1.3%	0.2%	16.1%	6.7%	5.7%	0.4%	0.0%	1.7%	5.9%
946	50	85	2.8%	31.3%	20.3%	0.1%	0.1%	0.1%	0.0%	0.2%	0.2%	18.4%	7.6%	5.0%	0.3%	0.2%	9.1%	4.1%
947	50	419	2.9%	32.4%	18.8%	0.8%	0.6%	1.0%	0.3%	1.6%	0.2%	18.2%	7.6%	6.2%	0.5%	0.0%	2.0%	6.9%
948	50	16	2.1%	22.5%	24.1%	0.1%	0.0%	0.1%	0.0%	0.1%	0.2%	19.8%	8.2%	1.1%	0.1%	0.0%	0.0%	21.5%
949	50	40	2.4%	25.9%	12.2%	0.9%	0.6%	1.0%	0.3%	1.6%	0.1%	8.0%	3.3%	2.2%	0.1%	0.0%	0.0%	41.3%
950	50	16	2.1%	22.5%	24.1%	0.1%	0.0%	0.1%	0.0%	0.1%	0.2%	19.8%	8.2%	1.1%	0.1%	0.0%	0.0%	21.5%
951	50	40	2.4%	25.9%	12.2%	0.9%	0.6%	1.0%	0.3%	1.6%	0.1%	8.0%	3.3%	2.2%	0.1%	0.0%	0.0%	41.3%
952	50	16	2.1%	22.5%	24.1%	0.1%	0.0%	0.1%	0.0%	0.1%	0.2%	19.8%	8.2%	1.1%	0.1%	0.0%	0.0%	21.5%
953	50	40	2.4%	25.9%	12.2%	0.9%	0.6%	1.0%	0.3%	1.6%	0.1%	8.0%	3.3%	2.2%	0.1%	0.0%	0.0%	41.3%
954	50	16	2.1%	22.5%	24.1%	0.1%	0.0%	0.1%	0.0%	0.1%	0.2%	19.8%	8.2%	1.1%	0.1%	0.0%	0.0%	21.5%
955	50	40	2.4%	25.9%	12.2%	0.9%	0.6%	1.0%	0.3%	1.6%	0.1%	8.0%	3.3%	2.2%	0.1%	0.0%	0.0%	41.3%
956	50	16	2.1%	22.5%	24.1%	0.1%	0.0%	0.1%	0.0%	0.1%	0.2%	19.8%	8.2%	1.1%	0.1%	0.0%	0.0%	21.5%
957	50	40	2.4%	25.9%	12.2%	0.9%	0.6%	1.0%	0.3%	1.6%	0.1%	8.0%	3.3%	2.2%	0.1%	0.0%	0.0%	41.3%
958	50	13	2.7%	29.3%	31.3%	0.0%	0.0%	0.0%	0.0%	0.0%	0.3%	25.8%	10.7%	0.0%	0.0%	0.0%	0.0%	0.0%
959	50	13	2.7%	29.3%	31.3%	0.0%	0.0%	0.0%	0.0%	0.0%	0.3%	25.8%	10.7%	0.0%	0.0%	0.0%	0.0%	0.0%
960	50	91	0.4%	4.0%	4.3%	0.0%	0.0%	0.0%	0.0%	0.0%	0.0%	3.5%	1.5%	0.0%	0.0%	0.2%	7.5%	78.6%
961	50	172	2.8%	31.0%	12.2%	1.4%	1.0%	1.6%	0.5%	2.6%	0.1%	8.2%	3.4%	7.3%	0.8%	0.0%	1.5%	25.5%
962	50	13	2.7%	29.3%	31.3%	0.0%	0.0%	0.0%	0.0%	0.0%	0.3%	25.8%	10.7%	0.0%	0.0%	0.0%	0.0%	0.0%
963	50	13	2.7%	29.3%	31.3%	0.0%	0.0%	0.0%	0.0%	0.0%	0.3%	25.8%	10.7%	0.0%	0.0%	0.0%	0.0%	0.0%
964	50	13	2.7%	29.3%	31.3%	0.0%	0.0%	0.0%	0.0%	0.0%	0.3%	25.8%	10.7%	0.0%	0.0%	0.0%	0.0%	0.0%
965	50	13	2.7%	29.3%	31.3%	0.0%	0.0%	0.0%	0.0%	0.0%	0.3%	25.8%	10.7%	0.0%	0.0%	0.0%	0.0%	0.0%
966	50	63	4.7%	51.5%	19.5%	0.6%	0.4%	0.7%	0.2%	1.2%	0.1%	12.0%	5.0%	3.5%	0.4%	0.0%	0.0%	0.0%
968	50	91	0.4%	4.0%	4.3%	0.0%	0.0%	0.0%	0.0%	0.0%	0.0%	3.5%	1.5%	0.0%	0.0%	0.2%	7.5%	78.6%
969	50	172	2.8%	31.0%	12.2%	1.4%	1.0%	1.6%	0.5%	2.6%	0.1%	8.2%	3.4%	7.3%	0.8%	0.0%	1.5%	25.5%
970	50	91	0.4%	4.0%	4.3%	0.0%	0.0%	0.0%	0.0%	0.0%	0.0%	3.5%	1.5%	0.0%	0.0%	0.2%	7.5%	78.6%
971	50	172	2.8%	31.0%	12.2%	1.4%	1.0%	1.6%	0.5%	2.6%	0.1%	8.2%	3.4%	7.3%	0.8%	0.0%	1.5%	25.5%
972	50	91	0.4%	4.0%	4.3%	0.0%	0.0%	0.0%	0.0%	0.0%	0.0%	3.5%	1.5%	0.0%	0.0%	0.2%	7.5%	78.6%
973	50	172	2.8%	31.0%	12.2%	1.4%	1.0%	1.6%	0.5%	2.6%	0.1%	8.2%	3.4%	7.3%	0.8%	0.0%	1.5%	25.5%
974	50	91	0.4%	4.0%	4.3%	0.0%	0.0%	0.0%	0.0%	0.0%	0.0%	3.5%	1.5%	0.0%	0.0%	0.2%	7.5%	78.6%
975	50	172	2.8%	31.0%	12.2%	1.4%	1.0%	1.6%	0.5%	2.6%	0.1%	8.2%	3.4%	7.3%	0.8%	0.0%	1.5%	25.5%
976	50	13	2.7%	29.3%	31.3%	0.0%	0.0%	0.0%	0.0%	0.0%	0.3%	25.8%	10.7%	0.0%	0.0%	0.0%	0.0%	0.0%
977	50	13	2.7%	29.3%	31.3%	0.0%	0.0%	0.0%	0.0%	0.0%	0.3%	25.8%	10.7%	0.0%	0.0%	0.0%	0.0%	0.0%

Traffic Flows and Breakdown by 16 Vehicle Classes (Year 2036)

Link No.	Speed Limit	Total Vehicle	19 - Motorcycles (MC)	01 - Private Cars (PC)	03 - Taxi	14 - Non-franchised Bus <=6.4t	15 - Non-franchised Bus 6.4-15t	16 - Non-franchised Bus >15t	12 - Private Light Bus <=3.5t	13 - Private Light Bus >3.5t	04 - Light Goods Vehicles <=2.5t	05 - Lt Goods Vehicles 2.5-3.5t	06 - Light Goods Vehicles >3.5t	07 - Heavy Goods Vehicles <=15t	08 - Heavy Goods Vehicles >15t	17 - Franchised Bus (SD)	18 - Franchised Bus (DD)	11 - Public Light Buses
	km/hr	0900-1000																
978	50	13	2.7%	29.3%	31.3%	0.0%	0.0%	0.0%	0.0%	0.0%	0.3%	25.8%	10.7%	0.0%	0.0%	0.0%	0.0%	0.0%
979	50	13	2.7%	29.3%	31.3%	0.0%	0.0%	0.0%	0.0%	0.0%	0.3%	25.8%	10.7%	0.0%	0.0%	0.0%	0.0%	0.0%
980	50	13	2.7%	29.3%	31.3%	0.0%	0.0%	0.0%	0.0%	0.0%	0.3%	25.8%	10.7%	0.0%	0.0%	0.0%	0.0%	0.0%
981	50	13	2.7%	29.3%	31.3%	0.0%	0.0%	0.0%	0.0%	0.0%	0.3%	25.8%	10.7%	0.0%	0.0%	0.0%	0.0%	0.0%
982	50	206	2.7%	29.3%	11.9%	1.2%	0.9%	1.5%	0.5%	2.3%	0.1%	8.2%	3.4%	6.8%	0.7%	0.0%	1.2%	29.3%
983	50	206	2.7%	29.3%	11.9%	1.2%	0.9%	1.5%	0.5%	2.3%	0.1%	8.2%	3.4%	6.8%	0.7%	0.0%	1.2%	29.3%
984	50	188	3.0%	33.4%	20.7%	0.7%	0.5%	0.8%	0.3%	1.3%	0.1%	11.0%	4.6%	6.3%	0.5%	0.0%	0.0%	16.7%
985	50	49	0.7%	7.6%	8.1%	0.1%	0.0%	0.1%	0.0%	0.1%	0.1%	6.7%	2.8%	1.3%	0.4%	0.2%	7.1%	65.0%
986	70	218	3.4%	37.3%	27.8%	0.9%	0.7%	1.1%	0.3%	1.7%	0.1%	11.3%	4.7%	6.0%	1.5%	0.1%	3.1%	0.0%
987	70	315	3.0%	33.4%	24.3%	1.9%	1.4%	2.3%	0.7%	3.6%	0.1%	11.0%	4.5%	5.3%	1.2%	0.1%	2.2%	5.0%
988	70	986	3.9%	42.3%	19.9%	1.2%	0.9%	1.4%	0.4%	2.3%	0.1%	12.2%	5.0%	7.8%	0.2%	0.0%	0.4%	2.0%
989	70	889	4.0%	44.2%	20.3%	0.9%	0.6%	1.1%	0.3%	1.7%	0.1%	12.4%	5.1%	8.2%	0.1%	0.0%	0.5%	0.4%
990	50	97	2.3%	24.8%	16.4%	4.2%	3.0%	4.9%	1.5%	7.8%	0.1%	10.3%	4.3%	3.6%	0.5%	0.0%	0.0%	16.3%
992	70	4316	3.3%	36.6%	21.4%	0.8%	0.5%	0.9%	0.3%	1.4%	0.1%	13.3%	5.5%	6.8%	0.7%	0.1%	3.2%	5.1%
993	70	4046	3.7%	41.1%	17.5%	0.8%	0.6%	0.9%	0.3%	1.5%	0.1%	11.5%	4.8%	6.6%	0.3%	0.1%	4.0%	6.1%
994	50	970	4.6%	50.8%	19.3%	0.7%	0.5%	0.9%	0.3%	1.4%	0.1%	11.1%	4.6%	3.8%	0.3%	0.0%	1.1%	0.4%
995	50	224	4.4%	48.6%	25.3%	0.8%	0.5%	0.9%	0.3%	1.4%	0.1%	9.1%	3.8%	2.6%	0.1%	0.0%	1.9%	0.0%
996	50	357	2.7%	29.2%	12.1%	0.7%	0.5%	0.8%	0.2%	1.3%	0.2%	17.5%	7.2%	7.0%	1.2%	0.3%	11.5%	7.6%
998	50	243	2.8%	30.3%	15.7%	0.4%	0.3%	0.5%	0.1%	0.7%	0.1%	14.2%	5.9%	11.0%	0.7%	0.1%	6.0%	11.2%
999	50	373	4.1%	44.7%	29.0%	0.3%	0.2%	0.4%	0.1%	0.6%	0.1%	7.6%	3.1%	2.2%	0.2%	0.1%	5.3%	1.9%
1001	50	225	3.0%	33.4%	11.6%	1.0%	0.7%	1.2%	0.4%	1.9%	0.1%	12.0%	5.0%	7.7%	1.2%	0.0%	0.0%	20.7%
1002	50	329	3.4%	37.7%	18.8%	0.5%	0.4%	0.6%	0.2%	1.0%	0.1%	10.9%	4.5%	6.6%	1.1%	0.0%	0.0%	14.1%
1003	50	1418	3.2%	34.6%	17.1%	0.6%	0.4%	0.7%	0.2%	1.1%	0.2%	18.0%	7.4%	14.0%	1.1%	0.0%	0.0%	1.4%
1004	50	1065	3.4%	37.5%	7.3%	0.4%	0.3%	0.5%	0.2%	0.8%	0.1%	12.9%	5.3%	30.8%	0.3%	0.0%	0.0%	0.0%
1006	70	3580	3.7%	40.3%	17.7%	0.9%	0.6%	1.0%	0.3%	1.6%	0.1%	11.0%	4.6%	6.8%	0.3%	0.1%	4.2%	6.9%
1007	70	4316	3.3%	36.6%	21.4%	0.8%	0.5%	0.9%	0.3%	1.4%	0.1%	13.3%	5.5%	6.8%	0.7%	0.1%	3.2%	5.1%
1008	50	117	3.9%	42.4%	34.2%	1.1%	0.8%	1.3%	0.4%	2.1%	0.1%	7.1%	2.9%	3.7%	0.1%	0.0%	0.0%	0.0%
1011	70	1926	4.6%	50.2%	15.8%	1.8%	1.3%	2.1%	0.6%	3.3%	0.1%	9.8%	4.1%	5.4%	0.1%	0.0%	0.8%	0.0%
1012	70	2118	4.7%	52.0%	10.3%	1.3%	0.9%	1.6%	0.5%	2.5%	0.1%	11.7%	4.8%	6.4%	0.4%	0.0%	1.8%	0.8%
1014	70	2773	3.4%	37.4%	16.0%	0.7%	0.5%	0.9%	0.3%	1.4%	0.1%	12.3%	5.1%	5.4%	0.6%	0.2%	9.0%	6.7%
1015	50	362	4.1%	44.7%	23.7%	0.7%	0.5%	0.9%	0.3%	1.4%	0.1%	5.2%	2.2%	1.6%	0.2%	0.3%	14.2%	0.0%
1016	50	490	3.5%	38.6%	21.9%	0.4%	0.3%	0.5%	0.1%	0.7%	0.2%	19.7%	8.1%	5.0%	0.2%	0.0%	0.7%	0.0%
1017	70	3168	4.5%	49.7%	16.6%	0.5%	0.4%	0.6%	0.2%	1.0%	0.1%	12.7%	5.2%	6.7%	0.6%	0.0%	0.9%	0.1%
1020	50	34	4.0%	43.9%	26.5%	0.8%	0.5%	0.9%	0.3%	1.4%	0.1%	9.5%	3.9%	8.1%	0.2%	0.0%	0.0%	0.0%
1021	50	33	3.5%	38.7%	30.8%	1.0%	0.7%	1.1%	0.3%	1.8%	0.1%	10.4%	4.3%	6.9%	0.5%	0.0%	0.0%	0.0%
3001	50	870	1.3%	14.8%	74.5%	1.6%	1.1%	1.9%	0.6%	3.0%	0.0%	0.4%	0.2%	0.0%	0.0%	0.0%	0.0%	0.7%
3002	50	921	1.3%	14.8%	74.5%	1.6%	1.1%	1.9%	0.6%	3.0%	0.0%	0.4%	0.1%	0.0%	0.0%	0.0%	0.0%	0.7%
3003	50	354	3.5%	38.6%	30.7%	1.0%	0.7%	1.1%	0.3%	1.8%	0.1%	10.2%	4.2%	6.8%	0.5%	0.0%	0.5%	0.0%
3004	50	388	4.0%	43.9%	26.5%	0.8%	0.5%	0.9%	0.3%	1.4%	0.1%	9.2%	3.8%	7.9%	0.2%	0.0%	0.4%	0.0%
3005	50	33	3.5%	38.7%	30.8%	1.0%	0.7%	1.1%	0.3%	1.8%	0.1%	10.4%	4.3%	6.9%	0.5%	0.0%	0.0%	0.0%
3006	50	34	4.0%	43.9%	26.5%	0.8%	0.5%	0.9%	0.3%	1.4%	0.1%	9.5%	3.9%	8.1%	0.2%	0.0%	0.0%	0.0%
3007	50	942	1.4%	15.4%	73.5%	1.6%	1.1%	1.9%	0.6%	3.0%	0.0%	0.4%	0.2%	0.2%	0.0%	0.0%	0.0%	0.7%
3008	50	890	1.4%	15.5%	73.4%	1.6%	1.1%	1.9%	0.6%	3.0%	0.0%	0.4%	0.2%	0.3%	0.0%	0.0%	0.0%	0.7%
3009	50	870	1.3%	14.8%	74.5%	1.6%	1.1%	1.9%	0.6%	3.0%	0.0%	0.4%	0.2%	0.0%	0.0%	0.0%	0.0%	0.7%
3010	50	13	2.7%	29.3%	31.3%	0.0%	0.0%	0.0%	0.0%	0.0%	0.3%	25.8%	10.7%	0.0%	0.0%	0.0%	0.0%	0.0%
3011	50	943	1.4%	15.6%	73.4%	1.6%	1.1%	1.9%	0.6%	3.0%	0.0%	0.3%	0.1%	0.3%	0.0%	0.0%	0.0%	0.7%
3012	50	1245	2.0%	22.0%	61.3%	1.4%	1.0%	1.7%	0.5%	2.6%	0.0%	3.2%	1.3%	2.1%	0.1%	0.0%	0.1%	0.5%
3013	50	1330	2.2%	23.9%	59.7%	1.4%	1.0%	1.6%	0.5%	2.5%	0.0%	2.9%	1.2%	2.5%	0.1%	0.0%	0.1%	0.5%
3014	50	204	3.8%	41.4%	32.9%	1.0%	0.7%	1.2%	0.4%	1.9%	0.1%	7.8%	3.2%	5.2%	0.3%	0.0%	0.0%	0.0%
3015	50	251	4.3%	47.0%	28.3%	0.8%	0.6%	0.9%	0.3%	1.5%	0.1%	7.0%	2.9%	6.1%	0.2%	0.0%	0.0%	0.0%
3016	50	182	4.3%	47.5%	28.6%	0.8%	0.6%	1.0%	0.3%	1.5%	0.1%	6.7%	2.8%	5.8%	0.1%	0.0%	0.0%	0.0%
3017	50	171	3.8%	42.2%	33.6%	1.0%	0.7%	1.2%	0.4%	1.9%	0.1%	7.1%	2.9%	4.7%	0.3%	0.0%	0.0%	0.0%
3018	50	1847	2.6%	29.0%	52.0%	1.3%	0.9%	1.5%	0.5%	2.4%	0.0%	4.4%	1.8%	3.0%	0.2%	0.0%	0.1%	0.3%
3019	50	1990	2.9%	31.5%	49.7%	1.2%	0.8%	1.4%	0.4%	2.2%	0.0%	4.1%	1.7%	3.5%	0.1%	0.0%	0.1%	0.3%
3020	50	61	4.5%	49.6%	29.9%	0.9%	0.6%	1.0%	0.3%	1.6%	0.1%	5.3%	2.2%	4.0%	0.1%	0.0%	0.0%	0.0%
3021	50	103	4.0%	44.1%	35.1%	1.1%	0.8%	1.3%	0.4%	2.0%	0.1%	5.3%	2.2%	3.5%	0.2%	0.0%	0.0%	0.0%
3022	50	1869	2.7%	29.1%	51.9%	1.3%	0.9%	1.5%	0.5%	2.4%	0.0%	4.4%	1.8%	3.0%	0.2%	0.0%	0.1%	0.3%
3023	50	1947	2.9%	31.4%	49.9%	1.2%	0.8%	1.4%	0.4%	2.2%	0.0%	4.0%	1.7%	3.5%	0.1%	0.0%	0.1%	0.3%
3024	50	134	3.9%	43.2%	34.4%	1.1%	0.8%	1.3%	0.4%	2.0%	0.1%	6.1%	2.5%	4.1%	0.3%	0.0%	0.0%	0.0%
3025	50	87	4.4%	48.5%	29.2%	0.8%	0.6%	1.0%	0.3%	1.5%	0.1%	5.9%	2.4%	5.1%	0.1%	0.0%	0.0%	0.0%
3026	50	1917	2.7%	29.2%	51.7%	1.3%	0.9%	1.5%	0.5%	2.4%	0.0%	4.4%	1.8%	3.0%	0.2%	0.0%	0.1%	0.3%
3027	50	1947	2.9%	31.4%	49.9%	1.2%	0.8%	1.4%	0.4%	2.2%	0.0%	4.0%	1.7%	3.5%	0.1%	0.0%	0.1%	0.3%
3028	50	1391	3.0%	33.0%	46.2%	1.1%	0.8%	1.3%	0.4%	2.1%	0.1%	5.3%	2.2%	3.7%	0.3%	0.0%	0.1%	0.4%
3029	50	1228	3.1%	34.1%	45.0%	1.3%	0.9%	1.6%	0.5%	2.5%	0.0%	4.8%	2.0%	3.5%	0.1%	0.0%	0.1%	0.5%
3030	50	1642	3.0%	32.7%	49.1%	1.3%	0.9%	1.5%	0.5%	2.4%	0.0%	4.2%	1.7%	2.6%	0.1%	0.0%	0.0%	0.0%
3031	50	1835	3.1%	34.3%	47.8%	1.0%	0.7%	1.2%	0.4%	1.9%	0.0%	4.2%	1.8%	3.4%	0.1%	0.0%	0.0%	0.0%
3032	50	1684	3.0%	32.8%	48.9%	1.3%	0.9%	1.5%	0.5%	2.4%	0.0%	4.2%	1.8%	2.5%	0.1%	0.0%	0.0%	0.0%
3033	50	1796	3.1%	34.3%	47.9%	1.0%	0.7%	1.2%	0.4%	1.9%	0.0%	4.2%	1.7%	3.4%	0.1%	0.0%	0.0%	0.0%
3034	50	1115	3.0%	33.1%	49.3%	1.2%	0.9%	1.4%	0.5%	2.3%	0.0%	4.3%	1.8%	2.1%	0.1%	0.0%	0.0%	0.0%
3035	50	1194	3.2%	35.3%	47.9%	0.8%	0.6%	0.9%	0.3%	1.5%	0.0%	4.2%	1.7%	3.4%	0.1%	0.0%	0.0%	0.0%
3036	50	1391	3.0%	33.0%	46.2%	1.1%	0.8%	1.3%	0.4%	2.1%	0.1%	5.3%	2.2%	3.7%	0.3%	0.0%	0.1%	0.4%
3037	50	1202	3.1%	34.1%	45.1%	1.3%	0.9%	1.5%	0.5%	2.5%	0.0%	4.7%	2.0%	3.5%	0.1%	0.0%	0.1%	0.5%
3038	50	1391	3.0%	33.0%	46.2%	1.1%	0.8%	1.3%	0.4%	2.1%	0.1%	5.3%	2.2%	3.7%	0.3%	0.0%	0.1%	0.4%
3039	50	1202	3.1%	34.1%	45.1%	1.3%	0.9%	1.5%	0.5%	2.5%	0.0%	4.7%	2.0%	3.5%	0.1%	0.0%	0.1%	0.5%
3040	50	1203	3.7%	40.2%	39.1%	0.9%	0.6%	1.1%	0.3%	1.7%	0.1%	6.6%	2.7%	2.4%	0.1%	0.0%	0.1%	0.5%
3041	50	1098	3.4%	37.3%	37.0%	1.0%	0.7%	1.2%	0.4%	1.9%	0.1%	8.8%	3.6%	3.6%	0.2%	0.0%	0.2%	0.6%
3042	50	244	4.3%	46.9%	22.2%	0.7%	0.5%	0.9%	0.3%	1.4%	0.1%	14.1%	5.8%	2.6%	0.2%	0.0%	0.0%	0.0%
3043	50	232	4.3%	47.7%	21.0%	0.7%	0.5%	0.8%	0.3%	1.3%	0.1%	14.4%	6.0%	2.6%	0.2%	0.0%	0.0%	0.0%
3044	50	1061	3.3%	36.1%	39.1%	1.0%	0.7%	1.1%	0.4%	1.8%	0.1%	8.4%	3.5%	3.7%	0.2%	0.0%	0.2%	0.6%
3045	50	1154	3.6%	39.3%	41.0%	0.8%	0.6%	1.0%	0.3%	1.5%	0.1%	6.2%	2.6%	2.4%	0.1%	0.0%	0.1%	0.5%
3046	50	83	4.2%	46.1%	33.4%	0.9%	0.6%	1.1%	0.3%	1.7%	0.1%	6.8%	2.8%	1.7%	0.2%	0.0%	0.0%	0.0%
3047	50	52	5.0%	55.1%	26.5%	0.4%	0.3%	0.5%	0.1%	0.7%	0.1%	6.8%	2.8%	1.6%	0.1%	0.0%	0.0%	0.0%
3048	80	1600	5.9%	64.9%	5.8%	0.4%	0.3%	0.5%	0.2%	0.8%	0.1%	6.0%	2.5%	11.0%	1.7%	0.0%	0.0%	0.0%
3049	80	959	4.9%	53.5%	5.2%	0.4%	0.3%	0.5%	0.2%	0.8%	0.2%	14.6%	6.0%	12.5%	0.9%	0.0%	0.0%	0.0%
3050	50	298	4.7%	52.0%	24.4%	0.5%	0.4%	0.6%	0.2%	1.0%	0.1%	9.6%	4.0%	2.3%	0.2%	0.0%	0.0%	0.0%
3052	50	1066	3.3%	36.5%	39.1%	1.0%	0.7%	1.2%	0.4%	1.9%	0.1%	7.9%	3.3%	3.6%	0.2%	0.0%	0.2%	0.6%
3053	50	1452	3.8%	41.9%	37.6%	0.8%	0.5%	0.9%	0.3%	1.4%	0.1%	6.9%	2.9%	2.4%	0.1%	0.0%	0.1%	0.4%
3055	50	327	4.6%	50.4%	26.5%	0.5%	0.4%	0.6%	0.2%	1.0%	0.1%	9.4%	3.9%	2.3%	0.2%	0.0%	0.0%	0.0%
3056	70	2199	3.5%	38.5%	15.0%	1.1%	0.8%	1.3%	0.4%	2.0%	0.2%	16.9%	7.0%	9.8%	1.4%	0.0%	1.4%	0.9%
3057	50	509	4.0%	44.2%	20.3%	1.6%	1.1%	1.8%	0.6%	2.9%	0.1%	10.4%	4.3%	4.7%	0.0%	0.0%	0.7%	3.1%
3058	50	473	3.2%	35.0%	36.6%	1.0%	0.7%	1.2%	0.4%	1.9%	0.1%	9.5%	3.9%	2.7%	0.3%	0.0%	0.7%	2.8%
3059	50	815	4.3%	47.5%	25.7%	0.4%	0.3%	0.5%	0.2%	0.8%	0.1%	10.3%	4.3%	3.5%	0.3%	0.0%	0.0%	1.6%
3060	70	1504	3.7%	40.8%	11.1%	1.3%	0.9%	1.5%	0.5%	2.4%	0.2%	16.2%	6.7%	10.8%	1.8%	0.0%	1.8%	0.2%
3061	70	2118	4.7%	52.0%	10.3%	1.3%	0.9%	1.6%	0.5%	2.5%	0.1%	11.7%	4.8%	6.4%	0.4%	0.0%	1.8%	0.8%
3062	70	3696	4.8%	52.8%	9.8%	1.0%	0.7%	1.1%	0.4%	1.8%	0.1%	11.2%	4.6%	7.9%	0.3%	0.1%	2.8%	0.6%
3063	50	695	3.1%	33.6%	23.3%	0.6%	0.4%	0.7%	0.2%	1.1%	0.2%	18.4%	7.6%	7.6%	0.4%	0.0%	0.5%	2.3%
3064	70	1311	3.7%	40.8%	23.7%	1.0%	0.7%	1.2%	0.4%	1.9%	0.1%	13.0%	5.4%	5.6%	1.1%	0.0%	1.4%	0.0%
3065	70	1737	4.1%	45.2%	19.6%	0.4%	0.3%	0.4%	0.1%	0.7%	0.2%	15.3%	6.3%	6.0%	0.6%	0.0%	0.8%	0.0%
3066	70	1218	4.8%	52.3%	11.4%	0.8%	0.6%	0.9%	0.3%	1.5%	0.1%	12.0%	5.0%	8.0%	0.5%	0.0%	1.5%	0.3%
3067	50	1169	3.1%	34.2%	28.7%	0.8%	0.5%	0.9%	0.3%	1.4%	0.2%	14.8%	6.1%	5.6%	0.4%	0.0%	0.6%	2.5%
3068	50	1271	4.2%	46.1%	24.2%	0.8%	0.6%	0.9%	0.3%	1.5%	0.1%	10.3%	4.3%	3.9%	0.2%	0.0%	0.3%	2.3%
3069	50	975	4.1%	45.1%	20.9%	0.6%	0.4%	0.7%	0.2%	1.2%	0.1%	10.8%	4.5%	4.0%	0.3%	0.0%	1.6%	5.3%
3072	70	2118	4.7%	52.0%	10.3%	1.3%	0.9%	1.6%	0.5%	2.5%	0.1%	11.7%	4.8%	6.4%	0.4%	0.0%	1.8%	0.8%
3073	70	2480	4.8%	53.0%	9.1%	1.0%	0.7%	1.2%	0.4%	1.9%	0.1%	10.8%	4.5%	7.9%	0.1%	0.1%	3.5%	0.7%
3074	50	834	3.6%	39.8%	33.7%	1.5%	1.1%	1.8%	0.6%	2.8%	0.1%	7.3%	3.0%	4.2%	0.5%	0.0%	0.0%	0.0%

Traffic Flows and Breakdown by 16 Vehicle Classes (Year 2036)

Link No.	Speed Limit	Total Vehicle	19 - Motorcycles (MC)	01 - Private Cars (PC)	03 - Taxi	14 - Non-franchised Bus <=6.4t	15 - Non-franchised Bus 6.4-15t	16 - Non-franchised Bus >15t	12 - Private Light Bus <=3.5t	13 - Private Light Bus >3.5t	04 - Light Goods Vehicles <=2.5t	05 - Lt Goods Vehicles 2.5-3.5t	06 - Light Goods Vehicles >3.5t	07 - Heavy Goods Vehicles <=15t	08 - Heavy Goods Vehicles >15t	17 - Franchised Bus (SD)	18 - Franchised Bus (DD)	11 - Public Light Buses
	km/hr	0900-1000																
3075	50	1013	4.2%	45.6%	26.2%	0.9%	0.7%	1.1%	0.3%	1.7%	0.1%	10.8%	4.5%	3.8%	0.2%	0.0%	0.0%	0.0%
3076	50	626	4.4%	48.6%	20.7%	0.5%	0.3%	0.6%	0.2%	0.9%	0.1%	12.8%	5.3%	5.1%	0.5%	0.0%	0.0%	0.0%
3077	80	2434	5.1%	56.3%	15.3%	0.8%	0.6%	0.9%	0.3%	1.5%	0.1%	6.4%	2.7%	8.6%	1.3%	0.0%	0.0%	0.0%
3078	80	1963	4.5%	49.5%	15.9%	0.7%	0.5%	0.8%	0.3%	1.3%	0.1%	12.6%	5.2%	8.0%	0.5%	0.0%	0.0%	0.0%
3081	50	77	4.7%	51.3%	31.6%	0.3%	0.2%	0.4%	0.1%	0.6%	0.1%	6.2%	2.6%	1.8%	0.2%	0.0%	0.0%	0.0%
3082	50	288	3.3%	36.3%	27.0%	0.4%	0.3%	0.5%	0.2%	0.8%	0.2%	17.0%	7.1%	5.9%	1.0%	0.0%	0.0%	0.0%
3084	70	3460	4.4%	48.5%	17.5%	0.5%	0.4%	0.6%	0.2%	1.0%	0.1%	13.1%	5.4%	6.7%	0.6%	0.0%	0.8%	0.1%
3086	70	941	4.4%	47.9%	13.7%	1.7%	1.2%	1.9%	0.6%	3.1%	0.1%	12.2%	5.1%	6.6%	1.6%	0.0%	0.0%	0.0%
3088	50	921	1.3%	14.8%	74.5%	1.6%	1.1%	1.9%	0.6%	3.0%	0.0%	0.4%	0.1%	0.0%	0.0%	0.0%	0.0%	0.7%
3089	50	33	3.5%	38.7%	30.8%	1.0%	0.7%	1.1%	0.3%	1.8%	0.1%	10.4%	4.3%	6.9%	0.5%	0.0%	0.0%	0.0%
4001	50	1094	3.2%	35.3%	24.8%	0.9%	0.6%	1.1%	0.3%	1.7%	0.2%	16.7%	6.9%	6.5%	0.8%	0.0%	0.0%	1.0%
4002	50	340	3.6%	39.6%	31.4%	1.3%	0.9%	1.5%	0.5%	2.4%	0.1%	10.3%	4.3%	3.9%	0.1%	0.0%	0.0%	0.0%
4003	50	1180	3.7%	40.2%	26.7%	0.6%	0.4%	0.7%	0.2%	1.1%	0.1%	10.7%	4.5%	6.2%	0.8%	0.1%	3.0%	1.0%
4004	70	5864	3.1%	34.0%	19.4%	0.9%	0.6%	1.1%	0.3%	1.7%	0.2%	15.3%	6.3%	6.8%	0.9%	0.1%	4.4%	4.9%
4005	70	6642	4.1%	44.5%	18.9%	0.4%	0.3%	0.5%	0.2%	0.8%	0.1%	9.7%	4.0%	5.6%	0.4%	0.1%	5.8%	4.4%
4006	70	3268	2.9%	32.3%	22.4%	0.9%	0.6%	1.0%	0.3%	1.6%	0.1%	12.6%	5.2%	5.6%	0.5%	0.2%	7.3%	6.2%
4007	80	728	5.0%	55.3%	5.1%	0.4%	0.3%	0.5%	0.2%	0.8%	0.1%	13.5%	5.6%	12.2%	0.9%	0.0%	0.0%	0.0%
4008	50	1180	3.5%	38.9%	17.7%	0.9%	0.7%	1.1%	0.3%	1.7%	0.2%	15.2%	6.3%	4.7%	2.0%	0.1%	2.2%	4.5%
4009	50	939	3.2%	34.6%	16.1%	0.8%	0.6%	1.0%	0.3%	1.5%	0.2%	14.8%	6.1%	4.5%	1.9%	0.1%	4.4%	10.1%
4010	50	527	4.6%	50.3%	23.5%	0.7%	0.5%	0.8%	0.2%	1.2%	0.1%	11.3%	4.7%	2.0%	0.2%	0.0%	0.0%	0.0%
4011	50	393	4.6%	50.8%	23.9%	0.6%	0.4%	0.7%	0.2%	1.1%	0.1%	10.8%	4.5%	1.9%	0.2%	0.0%	0.0%	0.0%
4012	50	39	4.6%	50.8%	23.9%	0.6%	0.4%	0.7%	0.2%	1.1%	0.1%	10.8%	4.5%	1.9%	0.2%	0.0%	0.0%	0.0%
4014	70	1573	3.9%	42.8%	26.3%	0.4%	0.3%	0.4%	0.1%	0.7%	0.1%	11.7%	4.8%	5.5%	1.0%	0.0%	2.0%	0.0%
4015	70	565	3.5%	38.0%	23.3%	1.3%	0.9%	1.5%	0.5%	2.4%	0.1%	13.6%	5.6%	8.6%	0.1%	0.0%	0.0%	0.6%
4016	70	959	4.0%	43.9%	17.5%	1.0%	0.7%	1.2%	0.4%	1.9%	0.2%	14.8%	6.1%	7.6%	0.2%	0.0%	0.0%	0.4%
4018	70	1355	4.0%	43.7%	26.0%	0.3%	0.2%	0.3%	0.1%	0.5%	0.1%	11.7%	4.9%	5.4%	0.9%	0.0%	1.8%	0.0%
4019	50	1624	2.5%	27.8%	15.1%	0.5%	0.4%	0.6%	0.2%	1.0%	0.2%	22.8%	9.5%	14.7%	2.1%	0.0%	0.0%	2.5%
4021	50	629	5.2%	56.8%	18.7%	0.8%	0.6%	0.9%	0.3%	1.5%	0.0%	4.6%	1.9%	2.3%	0.3%	0.0%	1.9%	4.2%
4022	50	34	1.0%	10.9%	11.7%	0.0%	0.0%	0.0%	0.0%	0.0%	0.1%	9.6%	4.0%	0.0%	0.0%	0.0%	0.0%	62.6%
4023	50	34	1.0%	10.9%	11.7%	0.0%	0.0%	0.0%	0.0%	0.0%	0.1%	9.6%	4.0%	0.0%	0.0%	0.0%	0.0%	62.6%
4024	50	333	4.9%	53.7%	22.4%	1.0%	0.7%	1.2%	0.4%	1.9%	0.1%	6.7%	2.8%	2.3%	0.4%	0.0%	0.0%	1.6%
4025	50	161	3.2%	34.6%	17.9%	0.6%	0.4%	0.7%	0.2%	1.1%	0.1%	11.9%	4.9%	8.8%	0.9%	0.0%	0.0%	14.7%
4026	50	302	3.1%	33.7%	20.3%	0.5%	0.4%	0.6%	0.2%	1.0%	0.2%	23.6%	9.8%	5.9%	0.6%	0.0%	0.0%	0.0%
4027	80	3721	4.8%	52.1%	11.9%	0.7%	0.5%	0.8%	0.2%	1.3%	0.1%	13.8%	5.7%	7.5%	0.5%	0.0%	0.0%	0.0%
4028	50	73	4.8%	52.1%	11.9%	0.7%	0.5%	0.8%	0.2%	1.3%	0.1%	13.8%	5.7%	7.5%	0.5%	0.0%	0.0%	0.0%
4029	50	272	3.9%	43.2%	17.9%	0.9%	0.6%	1.1%	0.3%	1.7%	0.1%	7.7%	3.2%	2.9%	0.6%	0.4%	15.4%	0.0%
4030	50	1192	3.4%	37.8%	16.2%	0.7%	0.5%	0.8%	0.2%	1.2%	0.1%	9.8%	4.0%	3.4%	0.6%	0.1%	5.7%	15.3%
4031	50	93	4.9%	53.4%	22.4%	0.6%	0.5%	0.8%	0.2%	1.2%	0.1%	8.4%	3.5%	3.9%	0.2%	0.0%	0.0%	0.0%
4032	70	4736	3.5%	38.1%	20.2%	0.8%	0.5%	0.9%	0.3%	1.4%	0.1%	13.4%	5.6%	6.5%	0.7%	0.1%	3.1%	4.8%
4033	70	1325	4.2%	45.7%	15.8%	2.0%	1.4%	2.3%	0.7%	3.7%	0.1%	11.6%	4.8%	6.4%	1.4%	0.0%	0.0%	0.0%
4034	70	468	4.6%	50.8%	10.9%	0.9%	0.7%	1.1%	0.3%	1.7%	0.2%	15.4%	6.4%	6.6%	0.4%	0.0%	0.0%	0.0%
4035	70	1033	4.0%	43.8%	17.7%	1.1%	0.8%	1.3%	0.4%	2.1%	0.1%	14.4%	6.0%	7.7%	0.3%	0.0%	0.0%	0.3%
4036	70	1506	4.0%	44.2%	17.3%	1.5%	1.1%	1.8%	0.6%	2.8%	0.1%	12.7%	5.3%	7.3%	1.1%	0.0%	0.0%	0.2%
4037	70	2731	3.7%	40.5%	16.4%	1.3%	0.9%	1.5%	0.5%	2.4%	0.2%	14.8%	6.1%	8.6%	1.5%	0.0%	1.6%	0.1%
5137	50	914	2.5%	27.4%	18.2%	0.7%	0.5%	0.8%	0.2%	1.3%	0.2%	23.6%	9.8%	13.1%	1.6%	0.0%	0.0%	0.0%
5138	50	483	3.5%	38.9%	15.2%	1.1%	0.7%	1.2%	0.4%	2.0%	0.2%	17.5%	7.3%	10.1%	0.5%	0.0%	0.0%	1.5%
5143	50	368	2.7%	29.5%	15.1%	1.2%	0.8%	1.4%	0.4%	2.2%	0.2%	20.3%	8.4%	14.8%	3.0%	0.0%	0.0%	0.0%
5144	50	258	2.3%	25.1%	10.9%	1.1%	0.8%	1.3%	0.4%	2.0%	0.2%	21.4%	8.8%	19.1%	3.9%	0.0%	0.0%	2.7%
5145	50	621	3.0%	32.8%	13.3%	0.8%	0.6%	0.9%	0.3%	1.5%	0.2%	20.9%	8.7%	14.0%	2.0%	0.0%	0.0%	1.1%
5146	50	941	2.2%	23.7%	15.8%	0.5%	0.3%	0.5%	0.2%	0.9%	0.3%	25.6%	10.6%	16.2%	2.5%	0.0%	0.0%	0.7%
5189	50	230	4.3%	47.7%	5.6%	0.5%	0.4%	0.6%	0.2%	1.0%	0.2%	17.9%	7.4%	13.3%	0.8%	0.0%	0.0%	0.0%
5190	50	200	3.5%	38.3%	9.6%	0.7%	0.5%	0.8%	0.2%	1.3%	0.2%	19.4%	8.0%	15.5%	2.0%	0.0%	0.0%	0.0%
5191	50	626	6.8%	74.3%	8.0%	0.7%	0.5%	0.8%	0.3%	1.3%	0.0%	1.8%	0.7%	4.7%	0.1%	0.0%	0.0%	0.0%
5192	50	707	6.4%	70.7%	8.4%	0.2%	0.1%	0.2%	0.1%	0.4%	0.1%	5.7%	2.4%	4.7%	0.6%	0.0%	0.0%	0.0%
5193	50	950	3.3%	36.3%	3.8%	0.5%	0.3%	0.6%	0.2%	0.9%	0.1%	11.5%	4.8%	37.4%	0.3%	0.0%	0.0%	0.0%
5194	50	792	3.9%	42.4%	14.8%	0.9%	0.7%	1.1%	0.3%	1.8%	0.1%	11.3%	4.7%	17.3%	0.6%	0.0%	0.0%	0.0%
5195	80	728	5.0%	55.3%	5.1%	0.4%	0.3%	0.5%	0.2%	0.8%	0.1%	13.5%	5.6%	12.2%	0.9%	0.0%	0.0%	0.0%
5196	80	893	5.5%	60.3%	3.7%	0.6%	0.4%	0.7%	0.2%	1.1%	0.1%	6.2%	2.6%	15.9%	2.6%	0.0%	0.0%	0.0%
5197	80	1797	4.0%	44.0%	4.6%	0.7%	0.5%	0.8%	0.2%	1.2%	0.1%	12.1%	5.0%	26.2%	0.5%	0.0%	0.0%	0.0%
5198	80	1685	4.7%	51.9%	8.9%	0.8%	0.5%	0.9%	0.3%	1.4%	0.1%	8.6%	3.6%	16.6%	1.7%	0.0%	0.0%	0.0%
5199	50	947	3.4%	37.7%	4.1%	0.5%	0.3%	0.6%	0.2%	0.9%	0.1%	11.5%	4.8%	35.5%	0.4%	0.0%	0.0%	0.0%
5200	50	203	2.9%	31.9%	8.1%	0.7%	0.5%	0.8%	0.2%	1.3%	0.2%	19.2%	8.0%	24.5%	1.8%	0.0%	0.0%	0.0%
5201	50	705	4.1%	44.6%	13.3%	0.8%	0.5%	0.9%	0.3%	1.4%	0.1%	11.6%	4.8%	17.0%	0.7%	0.0%	0.0%	0.0%
5202	50	317	3.8%	41.4%	11.5%	1.1%	0.7%	1.2%	0.4%	2.0%	0.2%	15.6%	6.5%	15.2%	0.7%	0.0%	0.0%	0.0%
5224	50	119	3.2%	35.3%	8.3%	3.6%	2.6%	4.3%	1.3%	6.8%	0.1%	8.2%	3.4%	22.9%	0.1%	0.0%	0.0%	0.0%
5225	50	1069	3.3%	36.2%	4.3%	0.8%	0.6%	1.0%	0.3%	1.5%	0.1%	11.1%	4.6%	35.8%	0.3%	0.0%	0.0%	0.0%
5226	50	509	7.6%	83.1%	7.9%	0.0%	0.0%	0.0%	0.0%	0.0%	0.0%	0.6%	0.3%	0.4%	0.0%	0.0%	0.0%	0.0%
5245	80	493	5.1%	56.3%	6.1%	3.0%	2.1%	3.5%	1.1%	5.6%	0.0%	1.2%	0.5%	15.4%	0.1%	0.0%	0.0%	0.0%
5254	50	225	2.3%	24.9%	11.4%	0.8%	0.6%	1.0%	0.3%	1.5%	0.2%	23.8%	9.8%	18.8%	4.6%	0.0%	0.0%	0.0%
5256	70	2639	4.9%	53.7%	7.6%	2.4%	1.7%	2.8%	0.9%	4.5%	0.1%	10.6%	4.4%	3.2%	0.1%	0.1%	2.2%	0.9%
5257	70	2977	3.9%	42.8%	6.7%	2.3%	1.6%	2.7%	0.8%	4.3%	0.1%	14.4%	6.0%	8.3%	0.1%	0.1%	5.2%	0.6%
5262	50	444	3.1%	33.8%	14.3%	0.6%	0.4%	0.7%	0.2%	1.1%	0.2%	18.7%	7.7%	13.8%	0.9%	0.0%	0.0%	4.5%
5263	50	689	2.2%	24.2%	20.5%	0.4%	0.3%	0.5%	0.1%	0.8%	0.3%	24.7%	10.2%	11.4%	1.6%	0.0%	0.0%	2.9%
5264	50	947	3.4%	37.7%	4.1%	0.5%	0.3%	0.6%	0.2%	0.9%	0.1%	11.5%	4.8%	35.5%	0.4%	0.0%	0.0%	0.0%
6252	50	6024	3.3%	36.1%	17.2%	0.7%	0.5%	0.8%	0.2%	1.2%	0.1%	13.5%	5.6%	6.2%	0.7%	0.2%	10.2%	3.5%
8033	70	849	4.4%	48.6%	8.5%	0.9%	0.6%	1.1%	0.3%	1.7%	0.1%	9.3%	3.9%	8.1%	0.1%	0.3%	12.1%	0.0%
8340	50	444	3.5%	38.3%	19.3%	1.5%	1.0%	1.7%	0.5%	2.7%	0.1%	14.4%	6.0%	9.0%	0.3%	0.0%	0.8%	0.8%
9098	70	1234	5.6%	61.5%	9.8%	1.4%	1.0%	1.6%	0.5%	2.5%	0.1%	7.4%	3.1%	4.1%	0.0%	0.0%	1.3%	0.0%
9112	70	1070	5.8%	63.3%	7.0%	1.0%	0.7%	1.2%	0.4%	1.9%	0.1%	5.9%	2.4%	3.4%	0.0%	0.2%	6.9%	0.0%
9205	50	105	3.9%	42.9%	34.1%	1.1%	0.8%	1.2%	0.4%	2.0%	0.1%	6.4%	2.7%	4.3%	0.3%	0.0%	0.0%	0.0%
9206	50	70	4.4%	47.9%	28.9%	0.8%	0.6%	1.0%	0.3%	1.5%	0.1%	6.3%	2.6%	5.5%	0.1%	0.0%	0.0%	0.0%
9301	50	783	2.9%	32.2%	50.0%	1.2%	0.9%	1.4%	0.4%	2.3%	0.0%	4.6%	1.9%	2.0%	0.1%	0.0%	0.0%	0.0%
9302	50	331	3.2%	35.4%	47.5%	1.3%	0.9%	1.5%	0.5%	2.4%	0.0%	3.6%	1.5%	2.1%	0.2%	0.0%	0.0%	0.0%
9303	50	829	3.2%	34.7%	48.7%	0.8%	0.5%	0.9%	0.3%	1.4%	0.0%	4.2%	1.7%	3.6%	0.1%	0.0%	0.0%	0.0%
9304	50	365	3.4%	36.8%	46.2%	0.9%	0.6%	1.0%	0.3%	1.7%	0.0%	4.2%	1.7%	3.0%	0.1%	0.0%	0.0%	0.0%

Traffic Flows and Breakdown by 16 Vehicle Classes (Year 2036)

Link No.	Speed Limit	Total Vehicle	19 - Motorcycles (MC)	01 - Private Cars (PC)	03 - Taxi	14 - Non-franchised Bus <=6.4t	15 - Non-franchised Bus 6.4-15t	16 - Non-franchised Bus >15t	12 - Private Light Bus <=3.5t	13 - Private Light Bus >3.5t	04 - Light Goods Vehicles <=2.5t	05 - Lt Goods Vehicles 2.5-3.5t	06 - Light Goods Vehicles >3.5t	07 - Heavy Goods Vehicles <=15t	08 - Heavy Goods Vehicles >15t	17 - Franchised Bus (SD)	18 - Franchised Bus (DD)	11 - Public Light Buses
	km/hr	1000-1100																
1	50	249	5.8%	63.2%	16.6%	0.5%	0.3%	0.5%	0.2%	0.8%	0.1%	5.9%	2.5%	3.0%	0.7%	0.0%	0.0%	0.0%
2	50	629	4.1%	45.5%	19.8%	0.6%	0.5%	0.7%	0.2%	1.2%	0.1%	12.8%	5.3%	6.4%	2.6%	0.0%	0.0%	0.0%
3	70	1329	4.2%	46.4%	18.1%	0.5%	0.3%	0.6%	0.2%	0.9%	0.1%	11.0%	4.6%	9.3%	0.3%	0.0%	0.0%	3.4%
4	70	1757	3.6%	40.0%	18.5%	0.5%	0.4%	0.6%	0.2%	0.9%	0.2%	15.2%	6.3%	6.6%	0.9%	0.0%	0.0%	6.1%
5	50	75	4.2%	46.5%	17.3%	0.7%	0.5%	0.8%	0.2%	1.3%	0.2%	14.5%	6.0%	7.5%	0.3%	0.0%	0.0%	0.0%
6	50	108	3.6%	39.1%	8.7%	0.3%	0.2%	0.4%	0.1%	0.6%	0.2%	17.3%	7.2%	13.9%	4.0%	0.1%	4.3%	0.0%
7	50	563	2.7%	29.8%	6.3%	0.5%	0.4%	0.6%	0.2%	1.0%	0.2%	20.2%	8.4%	5.4%	1.0%	0.4%	16.7%	6.3%
8	50	542	2.3%	25.0%	14.1%	0.3%	0.2%	0.4%	0.1%	0.6%	0.1%	13.2%	5.5%	8.9%	2.7%	0.4%	17.1%	9.2%
9	50	38	3.7%	40.1%	12.5%	0.2%	0.2%	0.3%	0.1%	0.4%	0.2%	21.9%	9.1%	10.2%	1.1%	0.0%	0.0%	0.0%
10	50	94	3.2%	35.0%	17.5%	0.6%	0.4%	0.7%	0.2%	1.2%	0.2%	16.9%	7.0%	7.7%	1.7%	0.2%	7.4%	0.0%
11	50	566	3.9%	42.5%	9.4%	0.3%	0.2%	0.4%	0.1%	0.6%	0.1%	10.9%	4.5%	4.9%	1.0%	0.3%	12.0%	8.8%
12	50	390	2.3%	25.7%	12.9%	0.5%	0.4%	0.6%	0.2%	1.0%	0.1%	11.9%	4.9%	4.8%	1.2%	0.6%	24.4%	8.5%
13	50	261	4.1%	44.7%	18.2%	0.6%	0.4%	0.7%	0.2%	1.1%	0.2%	15.1%	6.2%	5.6%	1.2%	0.0%	0.0%	1.8%
14	50	264	3.3%	36.5%	17.8%	0.5%	0.3%	0.5%	0.2%	0.9%	0.1%	14.3%	5.9%	4.1%	0.8%	0.1%	4.7%	9.9%
15	50	687	3.5%	38.2%	17.5%	0.7%	0.5%	0.9%	0.3%	1.4%	0.2%	18.6%	7.7%	5.2%	1.6%	0.0%	0.0%	3.8%
16	50	185	5.3%	58.5%	17.5%	0.4%	0.3%	0.5%	0.1%	0.7%	0.1%	8.5%	3.5%	4.2%	0.4%	0.0%	0.0%	0.0%
17	50	107	4.3%	47.3%	11.6%	0.4%	0.3%	0.5%	0.2%	0.8%	0.2%	19.1%	7.9%	5.6%	1.9%	0.0%	0.0%	0.0%
18	50	438	4.1%	45.4%	21.3%	0.6%	0.4%	0.7%	0.2%	1.2%	0.1%	13.4%	5.5%	4.9%	0.9%	0.0%	0.0%	1.1%
19	50	75	4.6%	50.0%	15.2%	0.1%	0.1%	0.2%	0.1%	0.3%	0.1%	14.1%	5.8%	8.7%	0.8%	0.0%	0.0%	0.0%
20	50	13	2.4%	25.9%	27.6%	0.2%	0.2%	0.3%	0.1%	0.4%	0.3%	25.6%	10.6%	5.0%	1.5%	0.0%	0.0%	0.0%
21	50	185	3.1%	34.5%	14.7%	0.5%	0.4%	0.6%	0.2%	1.0%	0.1%	13.4%	5.6%	4.1%	0.9%	0.2%	6.7%	14.1%
22	50	522	3.3%	36.6%	16.5%	0.7%	0.5%	0.9%	0.3%	1.4%	0.2%	19.8%	8.2%	5.1%	1.5%	0.0%	0.0%	5.0%
23	50	157	2.1%	23.3%	9.2%	0.5%	0.4%	0.6%	0.2%	0.9%	0.3%	24.6%	10.2%	7.6%	1.6%	0.2%	7.9%	10.6%
24	50	89	4.7%	51.2%	20.2%	0.3%	0.2%	0.4%	0.1%	0.6%	0.1%	8.8%	3.7%	3.7%	0.6%	0.0%	0.0%	5.3%
25	50	140	4.3%	47.3%	23.3%	0.5%	0.3%	0.5%	0.2%	0.9%	0.1%	11.7%	4.9%	5.0%	0.9%	0.0%	0.0%	0.0%
26	50	148	4.2%	45.8%	20.7%	0.5%	0.4%	0.6%	0.2%	1.0%	0.1%	13.9%	5.8%	5.9%	1.0%	0.0%	0.0%	0.0%
27	50	390	3.8%	41.6%	19.3%	0.7%	0.5%	0.8%	0.3%	1.3%	0.2%	15.1%	6.3%	6.0%	1.2%	0.0%	0.0%	3.0%
28	50	70	4.0%	44.3%	16.6%	0.8%	0.5%	0.9%	0.3%	1.4%	0.2%	18.2%	7.5%	4.9%	0.4%	0.0%	0.0%	0.0%
29	50	176	3.6%	39.4%	19.6%	0.7%	0.5%	0.8%	0.3%	1.3%	0.2%	18.7%	7.7%	5.9%	1.4%	0.0%	0.0%	0.0%
30	50	201	3.5%	38.7%	14.8%	0.4%	0.3%	0.4%	0.1%	0.7%	0.2%	19.8%	8.2%	11.7%	1.3%	0.0%	0.0%	0.0%
31	50	331	3.8%	41.6%	12.1%	0.4%	0.3%	0.4%	0.1%	0.7%	0.2%	20.2%	8.4%	10.8%	1.1%	0.0%	0.0%	0.0%
32	50	262	2.5%	27.8%	11.4%	0.6%	0.4%	0.7%	0.2%	1.1%	0.1%	7.9%	3.3%	3.2%	0.5%	0.6%	24.8%	14.8%
33	50	838	3.3%	35.9%	17.5%	0.5%	0.3%	0.6%	0.2%	0.9%	0.1%	10.8%	4.5%	4.4%	0.9%	0.3%	13.9%	5.9%
34	50	501	3.6%	40.1%	12.8%	0.4%	0.3%	0.4%	0.1%	0.7%	0.2%	18.6%	7.7%	10.4%	1.1%	0.0%	0.0%	3.6%
35	50	138	0.9%	10.2%	5.0%	0.0%	0.0%	0.1%	0.0%	0.1%	0.0%	2.3%	1.0%	0.9%	0.1%	1.4%	58.5%	19.4%
36	50	862	3.2%	34.8%	17.0%	0.5%	0.4%	0.6%	0.2%	1.0%	0.1%	12.9%	5.3%	5.9%	1.2%	0.3%	12.0%	4.7%
37	50	271	2.6%	28.0%	13.0%	0.4%	0.3%	0.4%	0.1%	0.7%	0.2%	20.5%	8.5%	6.8%	0.8%	0.0%	0.0%	17.8%
38	50	146	3.0%	33.4%	20.5%	0.6%	0.4%	0.7%	0.2%	1.1%	0.2%	19.2%	7.9%	10.0%	2.6%	0.0%	0.0%	0.0%
39	50	653	3.6%	39.3%	16.7%	0.6%	0.4%	0.7%	0.2%	1.2%	0.2%	17.6%	7.3%	8.6%	1.1%	0.1%	2.4%	0.0%
40	50	268	3.8%	42.1%	15.5%	0.3%	0.2%	0.3%	0.1%	0.5%	0.2%	16.5%	6.9%	12.7%	0.8%	0.0%	0.0%	0.0%
41	50	834	3.0%	33.3%	21.7%	0.4%	0.3%	0.5%	0.1%	0.7%	0.2%	15.8%	6.5%	8.7%	1.4%	0.2%	6.8%	0.5%
53	50	701	3.7%	40.3%	26.0%	0.6%	0.4%	0.7%	0.2%	1.1%	0.1%	13.3%	5.5%	7.2%	0.7%	0.0%	0.0%	0.0%
54	50	724	3.7%	40.1%	24.7%	0.3%	0.2%	0.3%	0.1%	0.5%	0.1%	14.0%	5.8%	9.4%	0.8%	0.0%	0.0%	0.0%
55	50	724	3.7%	40.1%	24.7%	0.3%	0.2%	0.3%	0.1%	0.5%	0.1%	14.0%	5.8%	9.4%	0.8%	0.0%	0.0%	0.0%
56	50	669	3.8%	41.6%	17.9%	0.9%	0.7%	1.1%	0.3%	1.7%	0.2%	15.0%	6.2%	8.2%	2.5%	0.0%	0.0%	0.0%
57	50	1646	3.9%	43.3%	19.1%	0.5%	0.4%	0.6%	0.2%	0.9%	0.2%	15.5%	6.4%	7.9%	0.7%	0.0%	0.0%	0.4%
58	50	12	2.5%	27.4%	29.3%	0.1%	0.0%	0.1%	0.0%	0.1%	0.3%	27.1%	11.2%	1.6%	0.2%	0.0%	0.0%	0.0%
59	50	77	4.3%	47.6%	19.4%	0.5%	0.3%	0.6%	0.2%	0.9%	0.1%	13.1%	5.4%	6.6%	1.0%	0.0%	0.0%	0.0%
60	50	435	2.0%	22.0%	12.7%	0.2%	0.1%	0.2%	0.1%	0.4%	0.2%	22.9%	9.5%	13.9%	1.5%	0.3%	12.9%	0.9%
61	50	373	1.9%	20.7%	12.6%	0.1%	0.1%	0.2%	0.1%	0.3%	0.2%	23.2%	9.6%	13.0%	1.6%	0.4%	15.1%	1.1%
62	50	350	2.0%	22.3%	13.5%	0.1%	0.1%	0.1%	0.0%	0.2%	0.2%	21.6%	9.0%	11.7%	1.5%	0.4%	16.1%	1.1%
63	50	371	2.1%	23.6%	13.8%	0.1%	0.1%	0.1%	0.0%	0.2%	0.2%	21.2%	8.8%	11.5%	1.5%	0.4%	15.2%	1.1%
64	50	12	2.5%	28.0%	29.9%	0.0%	0.0%	0.0%	0.0%	0.0%	0.3%	27.6%	11.5%	0.1%	0.0%	0.0%	0.0%	0.0%
65	50	25	4.7%	51.9%	21.2%	0.3%	0.2%	0.3%	0.1%	0.5%	0.1%	13.1%	5.4%	2.1%	0.1%	0.0%	0.0%	0.0%
66	50	139	3.2%	34.6%	14.5%	0.4%	0.3%	0.4%	0.1%	0.7%	0.1%	13.6%	5.6%	10.1%	1.0%	0.0%	0.0%	15.3%
67	50	219	3.9%	42.6%	13.3%	0.3%	0.2%	0.3%	0.1%	0.5%	0.0%	3.8%	1.6%	2.5%	0.1%	0.6%	24.3%	5.8%
68	50	120	1.2%	12.9%	5.1%	0.1%	0.1%	0.1%	0.0%	0.2%	0.0%	3.9%	1.6%	2.3%	0.6%	1.1%	44.4%	26.4%
69	50	132	1.3%	14.3%	5.1%	0.2%	0.2%	0.3%	0.1%	0.4%	0.0%	4.0%	1.7%	2.4%	0.5%	1.0%	40.4%	28.2%
70	50	178	1.8%	19.2%	5.4%	0.5%	0.3%	0.6%	0.2%	0.9%	0.1%	9.2%	3.8%	5.2%	0.5%	0.7%	29.9%	21.7%
71	50	69	3.0%	32.8%	15.8%	0.4%	0.3%	0.4%	0.1%	0.7%	0.2%	19.5%	8.1%	17.1%	1.7%	0.0%	0.0%	0.0%
72	50	12	2.6%	28.0%	29.9%	0.0%	0.0%	0.0%	0.0%	0.0%	0.3%	27.7%	11.5%	0.0%	0.0%	0.0%	0.0%	0.0%
73	50	29	4.1%	45.4%	13.4%	0.8%	0.5%	0.9%	0.3%	1.4%	0.1%	11.1%	4.6%	0.8%	0.2%	0.0%	0.0%	16.3%
74	50	94	2.9%	32.3%	10.9%	0.2%	0.1%	0.2%	0.1%	0.3%	0.3%	25.3%	10.5%	16.0%	1.1%	0.0%	0.0%	0.0%
75	50	12	2.6%	28.0%	29.9%	0.0%	0.0%	0.0%	0.0%	0.0%	0.3%	27.7%	11.5%	0.0%	0.0%	0.0%	0.0%	0.0%
76	50	873	3.0%	32.5%	8.4%	0.4%	0.3%	0.5%	0.1%	0.7%	0.2%	17.9%	7.4%	6.0%	1.0%	0.3%	14.2%	7.1%
77	50	556	2.3%	25.4%	14.2%	0.3%	0.2%	0.4%	0.1%	0.6%	0.1%	13.3%	5.5%	8.8%	2.6%	0.4%	16.7%	9.0%
78	50	208	4.8%	52.3%	6.8%	0.4%	0.3%	0.4%	0.1%	0.7%	0.2%	17.9%	7.4%	7.1%	1.6%	0.0%	0.0%	0.0%
79	50	31	1.0%	10.5%	11.2%	0.1%	0.0%	0.1%	0.0%	0.1%	0.3%	31.0%	12.9%	10.0%	2.5%	0.0%	0.0%	20.4%
80	50	196	4.9%	53.5%	17.1%	0.8%	0.6%	1.0%	0.3%	1.5%	0.1%	8.0%	3.3%	8.6%	0.3%	0.0%	0.0%	0.0%
81	50	380	5.3%	58.7%	11.4%	0.4%	0.3%	0.5%	0.2%	0.8%	0.1%	11.5%	4.8%	4.8%	1.2%	0.0%	0.0%	0.0%
82	50	186	4.4%	47.8%	20.7%	0.5%	0.3%	0.6%	0.2%	0.9%	0.1%	12.2%	5.0%	6.3%	1.0%	0.0%	0.0%	0.0%
83	50	199	4.5%	48.8%	22.1%	0.3%	0.2%	0.3%	0.1%	0.5%	0.1%	10.7%	4.4%	6.3%	1.6%	0.0%	0.0%	0.0%
84	50	342	3.4%	36.9%	14.5%	0.5%	0.4%	0.6%	0.2%	1.0%	0.2%	17.8%	7.4%	8.5%	1.1%	0.1%	2.7%	4.9%
85	50	525	4.4%	47.9%	19.9%	0.4%	0.3%	0.4%	0.1%	0.7%	0.1%	11.1%	4.6%	4.6%	0.5%	0.0%	1.8%	3.2%
86	50	96	4.5%	49.1%	14.6%	0.6%	0.4%	0.7%	0.2%	1.1%	0.2%	15.3%	6.3%	5.7%	1.5%	0.0%	0.0%	0.0%
87	50	819	5.4%	58.8%	15.9%	0.5%	0.3%	0.6%	0.2%	0.9%	0.1%	8.7%	3.6%	3.7%	0.9%	0.0%	0.0%	0.6%
88	50	565	4.0%	44.3%	21.6%	0.3%	0.2%	0.4%	0.1%	0.6%	0.1%	12.8%	5.3%	7.1%	1.1%	0.0%	0.0%	2.0%
89	50	1239	3.8%	41.8%	18.3%	0.5%	0.4%	0.6%	0.2%	1.0%	0.1%	11.2%	4.6%	3.0%	0.3%	0.1%	4.1%	10.0%
90	50	1655	3.8%	41.9%	22.9%	0.8%	0.5%	0.9%	0.3%	1.4%	0.1%	12.0%	5.0%	5.4%	1.0%	0.1%	2.5%	1.4%
91	50	625	4.7%	52.0%	19.0%	0.5%	0.4%	0.6%	0.2%	0.9%	0.1%	10.3%	4.2%	2.5%	0.6%	0.0%	0.0%	3.9%
92	50	274	4.4%	48.4%	19.1%	0.8%	0.6%	0.9%	0.3%	1.5%	0.1%	10.7%	4.4%	5.9%	1.4%	0.0%	0.0%	1.7%
93	50	27	4.0%	43.9%	28.1%	0.6%	0.4%	0.7%	0.2%	1.2%	0.1%	11.8%	4.9%	3.0%	1.0%	0.0%	0.0%	0.0%
94	50	12	2.6%	28.0%	29.9%	0.0%	0.0%	0.0%	0.0%	0.0%	0.3%	27.7%	11.5%	0.0%	0.0%	0.0%	0.0%	0.0%
95	50	455	3.1%	33.8%	13.8%	0.5%	0.4%	0.6%	0.2%	1.0%	0.1%	11.6%	4.8%	4.6%	0.4%	0.4%	16.0%	8.7%
96	50	1281	3.2%	35.5%	13.8%	0.5%	0.3%	0.5%	0.2%	0.8%	0.1%	10.3%	4.3%	4.0%	0.7%	0.5%	20.9%	4.4%
97	50	680	4.1%	44.8%	22.8%	0.6%	0.4%	0.7%	0.2%	1.1%	0.1%	14.3%	5.9%	4.0%	0.8%	0.0%	0.0%	0.0%
98	50	16	1.9%	20.9%	22.4%	0.0%	0.0%	0.0%	0.0%	0.0%	0.2%	20.7%	8.6%	0.0%	0.0%	0.6%	24.8%	0.0%
99	70	1635	4.1%	44.7%	17.2%	0.5%	0.4%	0.6%	0.2%	1.0%	0.1%	12.8%	5.3%	9.6%	0.8%	0.0%	0.0%	2.8%
100	70	948	3.1%	34.6%	20.0%	0.4%	0.3%	0.5%	0.1%	0.7%	0.2%	18.0%	7.5%	11.2%	1.6%	0.0%	1.8%	0.0%
101	50	852	3.8%	41.8%	24.2%	0.3%	0.2%	0.4%	0.1%	0.6%	0.1%	12.9%	5.4%	8.8%	0.7%	0.0%	0.0%	0.7%
102	50	315	4.6%	50.3%	17.7%	0.4%	0.3%	0.5%	0.1%	0.7%	0.1%	10.2%	4.2%	2.9%	0.4%	0.0%	2.0%	5.5%
103	50	759	4.3%	46.9%	16.6%	0.7%	0.5%	0.9%	0.3%	1.4%	0.1%	10.6%	4.4%	6.1%	1.8%	0.0%	1.3%	4.2%
104	50	234	5.0%	55.0%	21.5%	0.5%	0.4%	0.6%	0.2%	1.0%	0.1%	9.3%	3.8%	2.3%	0.2%	0.0%	0.0%	0.0%
105	50	309	4.4%	48.6%	18.9%	0.7%	0.5%	0.9%	0.3%	1.4%	0.1%	10.6%	4.4%	7.0%	2.2%	0.0%	0.0%	0.0%
106	50	106	5.1%	55.7%	20.1%	0.5%	0.3%	0.6%	0.2%	0.9%	0.1%	9.4%	3.9%	2.7%	0.5%	0.0%	0.0%	0.0%
107	50	142	4.2%	45.9%	17.7%	0.6%	0.4%	0.7%	0.2%	1.1%	0.1%	14.1%	5.8%	7.1%	2.0%	0.0%	0.0%	0.0%
108	50	82	2.8%	30.4%	12.1%	0.3%	0.2%	0.4%	0.1%	0.6%	0.1%	7.3%	3.0%	1.1%	0.2%	0.6%	23.5%	17.3%
109	50	21	1.8%	19.8%	16.3%	0.3%	0.2%	0.4%	0.1%	0.6%	0.2%	15.1%	6.3%	1.5%	0.3%	0.9%	36.2%	0.0%
110	50	75	1.5%	16.1%	7.0%	0.1%	0.1%	0.1%	0.0%	0.2%	0.2%	17.1%	7.1%	7.6%	1.8%	0.8%	33.9%	6.3%
111	50	349	3.7%	40.2%	15.1%	0.4%	0.3%	0.5%	0.2%	0.8%	0.1%	12.4%	5.2%	5.1%	0.8%	0.3%	11.0%	4.1%
112	50	118	4.1%	45.1%	6.7%	0.1%	0.1%	0.1%	0.0%	0.2%	0.1%	11.1%	4.6%	3.4%	0.3%	0.4%	16.9%	6.7%
113	50	193	3.6%	39.4%	18.0%	0.5%	0.4%	0.6%	0.2%	1.0%	0.2%	14.6%	6.0%	4.3%	0.5%	0.2%	10.4%	0.0%
114	50	52	1.1%	12.3%	8.1%	0.2%	0.1%	0.2%	0.1%	0.3%	0.1%	13.5%	5.6%	3.6%	0.6%	0.9%	38.3%	15.1%
115	50	211	3.9%	42.9%	21.6%	0.4%	0.2%	0.4%	0.1%	0.7%	0.1%	10.4%	4.3%	3.6%	0.6%	0.3%	10.6%	0.0%
116	50	35	3.8%	42.0%	16.7%	0.5%	0.4%	0.6%	0.2%	1.0%	0.2%	21.1%	8.7%	4.3%	0.5%	0.0%	0.0%	0.0%

Traffic Flows and Breakdown by 16 Vehicle Classes (Year 2036)

Link No.	Speed Limit	Total Vehicle	19 - Motorcycles (MC)	01 - Private Cars (PC)	03 - Taxi	14 - Non-franchised Bus <=6.4t	15 - Non-franchised Bus 6.4-15t	16 - Non-franchised Bus >15t	12 - Private Light Bus <=3.5t	13 - Private Light Bus >3.5t	04 - Light Goods Vehicles <=2.5t	05 - Lt Goods Vehicles 2.5-3.5t	06 - Light Goods Vehicles >3.5t	07 - Heavy Goods Vehicles <=15t	08 - Heavy Goods Vehicles >15t	17 - Franchised Bus (SD)	18 - Franchised Bus (DD)	11 - Public Light Buses
	km/hr	1000-1100																
117	50	34	2.4%	26.5%	18.1%	0.3%	0.2%	0.3%	0.1%	0.5%	0.2%	21.3%	8.8%	12.2%	2.1%	0.2%	6.8%	0.0%
118	50	96	3.6%	40.0%	17.2%	0.6%	0.4%	0.7%	0.2%	1.1%	0.1%	8.5%	3.5%	6.2%	0.7%	0.1%	2.4%	14.8%
122	50	148	3.7%	40.2%	11.5%	0.7%	0.5%	0.8%	0.3%	1.3%	0.2%	17.5%	7.3%	6.1%	0.5%	0.0%	0.0%	9.6%
123	50	14	3.4%	37.5%	24.8%	0.1%	0.1%	0.1%	0.0%	0.2%	0.2%	22.8%	9.4%	1.0%	0.2%	0.0%	0.0%	0.0%
124	50	98	0.3%	3.3%	3.6%	0.0%	0.0%	0.0%	0.0%	0.1%	0.0%	3.3%	1.4%	0.1%	0.0%	0.1%	6.3%	81.4%
125	50	184	2.6%	29.1%	11.4%	0.8%	0.6%	1.0%	0.3%	1.6%	0.1%	9.2%	3.8%	7.6%	0.8%	0.0%	1.3%	29.7%
128	50	1307	4.2%	46.2%	19.0%	0.3%	0.2%	0.3%	0.1%	0.5%	0.1%	13.5%	5.6%	6.0%	0.8%	0.0%	0.0%	3.2%
129	50	1512	3.9%	42.6%	19.0%	0.5%	0.4%	0.6%	0.2%	1.0%	0.2%	16.5%	6.8%	7.2%	1.0%	0.0%	0.0%	0.0%
130	50	294	4.0%	43.5%	15.1%	0.4%	0.3%	0.5%	0.2%	0.8%	0.1%	7.1%	2.9%	1.2%	0.2%	0.2%	6.6%	17.2%
131	50	285	4.7%	51.8%	15.3%	1.0%	0.7%	1.1%	0.4%	1.8%	0.1%	11.0%	4.5%	7.2%	0.4%	0.0%	0.0%	0.0%
132	50	45	3.7%	41.1%	11.6%	0.8%	0.5%	0.9%	0.3%	1.4%	0.2%	15.7%	6.5%	9.9%	0.4%	0.0%	0.0%	7.0%
133	50	114	4.6%	50.3%	19.1%	0.4%	0.3%	0.5%	0.2%	0.8%	0.1%	13.1%	5.4%	4.4%	0.7%	0.0%	0.0%	0.0%
134	50	933	3.5%	37.9%	17.9%	0.5%	0.4%	0.6%	0.2%	1.0%	0.1%	12.4%	5.1%	3.7%	0.4%	0.1%	5.5%	10.7%
135	50	1700	3.9%	42.4%	22.8%	0.7%	0.5%	0.8%	0.3%	1.3%	0.1%	12.4%	5.1%	5.1%	1.0%	0.1%	2.5%	1.1%
136	70	2985	3.7%	40.7%	15.8%	0.4%	0.3%	0.5%	0.2%	0.8%	0.1%	12.9%	5.3%	5.4%	0.5%	0.2%	7.6%	5.6%
137	70	2841	3.0%	33.2%	19.4%	0.5%	0.4%	0.6%	0.2%	1.0%	0.1%	14.3%	5.9%	7.9%	1.1%	0.2%	8.0%	4.3%
138	50	87	0.4%	4.2%	4.0%	0.0%	0.0%	0.0%	0.0%	0.1%	0.0%	3.7%	1.5%	0.6%	0.0%	0.2%	7.1%	78.1%
139	50	18	3.7%	40.8%	19.8%	1.0%	0.7%	1.2%	0.4%	1.9%	0.2%	17.9%	7.4%	4.6%	0.3%	0.0%	0.0%	0.0%
141	50	112	2.7%	30.0%	10.3%	0.3%	0.2%	0.3%	0.1%	0.5%	0.1%	5.8%	2.4%	4.7%	0.1%	0.0%	0.0%	42.4%
142	50	123	2.4%	26.3%	12.1%	0.6%	0.4%	0.7%	0.2%	1.1%	0.1%	6.9%	2.9%	5.1%	0.2%	0.0%	0.0%	41.2%
143	50	25	3.8%	41.5%	13.8%	0.9%	0.7%	1.1%	0.3%	1.8%	0.2%	16.8%	7.0%	12.0%	0.2%	0.0%	0.0%	0.0%
144	50	400	3.0%	32.5%	11.7%	0.4%	0.3%	0.4%	0.1%	0.7%	0.1%	14.5%	6.0%	6.3%	1.0%	0.1%	4.4%	18.6%
145	50	748	2.4%	26.8%	10.7%	0.5%	0.4%	0.6%	0.2%	1.0%	0.2%	18.1%	7.5%	7.6%	1.3%	0.3%	12.5%	9.8%
146	50	759	2.8%	30.3%	16.5%	0.4%	0.3%	0.4%	0.1%	0.7%	0.2%	15.3%	6.4%	7.6%	1.5%	0.3%	12.6%	4.6%
147	50	721	2.3%	25.3%	12.1%	0.5%	0.4%	0.6%	0.2%	0.9%	0.2%	17.2%	7.1%	6.4%	1.0%	0.3%	14.2%	11.2%
148	50	854	2.6%	28.9%	14.7%	0.4%	0.3%	0.5%	0.2%	0.8%	0.2%	16.7%	6.9%	8.2%	1.4%	0.3%	11.8%	6.1%
149	50	415	3.1%	34.4%	18.4%	0.7%	0.5%	0.9%	0.3%	1.4%	0.2%	17.3%	7.2%	6.7%	0.2%	0.0%	0.0%	8.7%
150	50	493	3.5%	38.1%	16.8%	0.5%	0.4%	0.6%	0.2%	1.0%	0.1%	13.7%	5.7%	4.7%	0.5%	0.0%	0.0%	14.3%
151	50	72	4.1%	45.3%	26.1%	0.7%	0.5%	0.9%	0.3%	1.4%	0.1%	11.2%	4.6%	3.8%	1.0%	0.0%	0.0%	0.0%
152	50	109	3.6%	40.0%	18.3%	0.4%	0.3%	0.5%	0.2%	0.8%	0.2%	15.6%	6.5%	4.7%	0.2%	0.0%	0.0%	8.7%
153	50	15	2.0%	22.0%	23.6%	0.0%	0.0%	0.0%	0.0%	0.0%	0.2%	21.8%	9.0%	0.0%	0.0%	0.0%	0.0%	21.4%
154	50	84	1.0%	10.6%	4.2%	0.1%	0.0%	0.1%	0.0%	0.1%	0.1%	5.9%	2.5%	2.7%	0.0%	0.0%	0.0%	72.8%
155	50	233	2.8%	30.6%	13.1%	0.4%	0.3%	0.4%	0.1%	0.7%	0.1%	9.2%	3.8%	3.2%	0.3%	0.0%	0.0%	34.9%
156	50	358	3.4%	37.3%	16.9%	0.6%	0.4%	0.7%	0.2%	1.1%	0.2%	19.1%	7.9%	8.6%	1.8%	0.0%	0.0%	1.8%
157	50	268	3.6%	39.0%	17.0%	0.6%	0.4%	0.7%	0.2%	1.0%	0.2%	18.7%	7.8%	8.6%	2.3%	0.0%	0.0%	0.0%
158	50	514	2.8%	31.2%	15.0%	0.9%	0.7%	1.1%	0.3%	1.7%	0.2%	21.4%	8.9%	7.4%	0.1%	0.0%	1.8%	6.3%
159	70	2065	3.5%	38.8%	16.6%	0.5%	0.3%	0.6%	0.2%	0.9%	0.1%	12.6%	5.2%	6.1%	0.8%	0.2%	6.6%	7.0%
160	70	2167	3.1%	34.4%	19.7%	0.6%	0.4%	0.7%	0.2%	1.0%	0.1%	14.4%	6.0%	7.9%	0.8%	0.1%	6.1%	4.4%
162	50	289	3.9%	42.3%	16.8%	0.2%	0.1%	0.2%	0.1%	0.3%	0.2%	17.0%	7.0%	11.4%	0.5%	0.0%	0.0%	0.0%
163	50	162	1.8%	19.9%	15.3%	0.5%	0.4%	0.6%	0.2%	1.0%	0.3%	33.0%	13.7%	12.6%	0.9%	0.0%	0.0%	0.0%
164	50	315	4.7%	51.5%	20.4%	0.5%	0.4%	0.6%	0.2%	1.0%	0.1%	10.1%	4.2%	3.3%	0.2%	0.0%	0.0%	2.8%
165	50	57	1.9%	20.4%	17.0%	0.3%	0.2%	0.3%	0.1%	0.5%	0.3%	28.9%	12.0%	15.9%	2.2%	0.0%	0.0%	0.0%
166	50	85	3.5%	38.3%	15.2%	0.6%	0.4%	0.7%	0.2%	1.1%	0.2%	18.4%	7.6%	13.1%	0.5%	0.0%	0.0%	0.0%
167	50	132	2.3%	25.5%	15.4%	0.3%	0.2%	0.3%	0.1%	0.5%	0.3%	27.4%	11.3%	14.4%	1.9%	0.0%	0.0%	0.0%
168	50	560	2.8%	30.2%	12.7%	0.3%	0.2%	0.4%	0.1%	0.6%	0.2%	19.9%	8.3%	13.4%	0.6%	0.0%	1.7%	8.6%
170	50	280	2.9%	31.5%	18.6%	0.5%	0.4%	0.6%	0.2%	1.0%	0.2%	22.5%	9.3%	7.8%	0.1%	0.0%	0.0%	4.2%
171	50	437	2.9%	31.5%	12.4%	0.3%	0.2%	0.3%	0.1%	0.5%	0.2%	20.6%	8.5%	8.0%	0.8%	0.3%	11.3%	2.2%
172	50	24	4.4%	48.3%	17.1%	2.0%	1.4%	2.3%	0.7%	3.7%	0.1%	13.2%	5.5%	1.4%	0.0%	0.0%	0.0%	0.0%
173	50	279	3.0%	33.4%	15.9%	0.4%	0.3%	0.4%	0.1%	0.7%	0.2%	24.1%	10.0%	10.1%	1.5%	0.0%	0.0%	0.0%
174	50	782	2.8%	31.0%	17.0%	0.2%	0.2%	0.3%	0.1%	0.4%	0.2%	19.4%	8.0%	12.5%	0.5%	0.0%	1.2%	6.2%
175	50	438	2.4%	26.5%	10.2%	0.5%	0.4%	0.6%	0.2%	1.0%	0.2%	18.3%	7.6%	5.4%	0.3%	0.5%	20.4%	5.4%
176	50	804	2.9%	31.5%	17.6%	0.4%	0.3%	0.5%	0.2%	0.8%	0.2%	15.0%	6.2%	7.6%	1.7%	0.3%	11.9%	3.1%
179	50	410	4.3%	46.8%	19.3%	0.6%	0.4%	0.7%	0.2%	1.1%	0.1%	13.8%	5.7%	5.6%	1.3%	0.0%	0.0%	0.0%
180	50	385	4.9%	53.8%	17.0%	0.7%	0.5%	0.8%	0.2%	1.2%	0.1%	12.0%	5.0%	3.5%	0.3%	0.0%	0.0%	0.0%
181	50	231	1.9%	21.3%	10.2%	0.4%	0.3%	0.5%	0.2%	0.8%	0.1%	8.6%	3.6%	2.9%	0.3%	0.8%	31.7%	16.4%
182	50	645	3.3%	35.9%	11.1%	0.5%	0.4%	0.6%	0.2%	0.9%	0.1%	9.6%	4.0%	8.1%	0.4%	0.5%	20.7%	3.8%
183	50	735	2.8%	31.0%	17.4%	0.4%	0.2%	0.4%	0.1%	0.7%	0.1%	12.0%	5.0%	3.3%	0.1%	0.5%	19.0%	7.1%
184	50	271	0.7%	7.5%	2.7%	0.1%	0.1%	0.1%	0.0%	0.2%	0.0%	2.3%	0.9%	2.1%	0.1%	1.9%	78.9%	2.3%
185	70	2030	4.3%	46.8%	14.0%	1.2%	0.9%	1.4%	0.4%	2.3%	0.1%	12.2%	5.0%	6.4%	0.1%	0.1%	4.8%	0.0%
186	70	2847	4.8%	52.1%	10.5%	0.6%	0.4%	0.7%	0.2%	1.1%	0.1%	10.7%	4.4%	8.1%	0.0%	0.1%	6.1%	0.0%
187	50	176	1.9%	21.4%	6.8%	0.2%	0.1%	0.2%	0.1%	0.4%	0.1%	7.7%	3.2%	6.8%	0.3%	0.5%	21.9%	28.3%
188	50	422	3.4%	37.1%	26.5%	0.5%	0.3%	0.5%	0.2%	0.8%	0.0%	4.2%	1.7%	2.2%	0.3%	0.2%	10.2%	11.8%
189	70	3669	3.5%	38.0%	15.2%	0.6%	0.4%	0.7%	0.2%	1.1%	0.2%	17.4%	7.2%	9.9%	1.4%	0.1%	2.6%	1.5%
190	70	2801	4.6%	50.0%	13.1%	0.4%	0.3%	0.4%	0.1%	0.7%	0.1%	12.8%	5.3%	9.4%	1.0%	0.0%	0.4%	1.4%
191	70	3922	3.2%	35.1%	14.7%	0.5%	0.4%	0.6%	0.2%	1.0%	0.2%	17.7%	7.3%	9.5%	1.3%	0.1%	5.4%	2.8%
192	70	3759	4.5%	49.4%	15.6%	0.4%	0.3%	0.5%	0.1%	0.7%	0.1%	11.2%	4.6%	8.0%	0.7%	0.0%	2.1%	1.7%
193	70	1351	3.9%	43.0%	11.2%	0.9%	0.6%	1.0%	0.3%	1.6%	0.2%	16.1%	6.7%	12.1%	0.3%	0.0%	0.9%	1.2%
194	70	3073	3.2%	35.6%	22.9%	0.4%	0.3%	0.5%	0.1%	0.7%	0.1%	13.5%	5.6%	6.8%	0.7%	0.1%	3.4%	6.0%
195	50	42	0.7%	7.8%	8.4%	0.1%	0.1%	0.1%	0.0%	0.1%	0.1%	7.7%	3.2%	1.3%	0.0%	1.5%	61.2%	7.6%
196	50	398	3.7%	40.8%	24.1%	0.4%	0.3%	0.5%	0.1%	0.8%	0.1%	10.1%	4.2%	7.4%	0.2%	0.2%	7.0%	0.0%
197	50	107	2.9%	31.5%	30.0%	0.4%	0.3%	0.4%	0.1%	0.7%	0.0%	3.5%	1.4%	2.1%	0.1%	0.6%	26.0%	0.0%
198	50	83	2.0%	22.1%	13.7%	0.4%	0.3%	0.5%	0.1%	0.7%	0.0%	3.9%	1.6%	2.0%	0.1%	1.1%	47.6%	3.8%
199	70	1613	3.1%	34.3%	17.2%	0.6%	0.4%	0.7%	0.2%	1.1%	0.2%	18.0%	7.5%	10.5%	2.4%	0.1%	3.6%	0.0%
201	50	1135	3.7%	41.0%	18.3%	0.9%	0.6%	1.0%	0.3%	1.6%	0.2%	15.5%	6.4%	7.9%	0.5%	0.0%	0.5%	1.5%
202	50	1571	3.5%	38.7%	20.1%	0.9%	0.7%	1.1%	0.3%	1.7%	0.1%	14.4%	6.0%	8.7%	1.1%	0.0%	1.4%	1.1%
203	70	1120	3.2%	34.9%	14.7%	0.6%	0.5%	0.8%	0.2%	1.2%	0.2%	18.9%	7.8%	11.0%	2.3%	0.1%	3.6%	0.0%
204	70	2014	3.9%	43.3%	22.7%	0.3%	0.2%	0.4%	0.1%	0.6%	0.1%	13.3%	5.5%	7.2%	0.7%	0.0%	1.3%	0.2%
205	50	213	3.2%	34.8%	23.9%	0.5%	0.3%	0.6%	0.2%	0.9%	0.1%	11.5%	4.8%	6.1%	0.9%	0.3%	10.5%	1.5%
206	50	519	3.2%	35.4%	24.2%	0.4%	0.3%	0.4%	0.1%	0.7%	0.1%	14.0%	5.8%	9.0%	1.0%	0.1%	5.4%	0.0%
207	50	173	2.9%	32.0%	22.4%	0.6%	0.4%	0.7%	0.2%	1.1%	0.1%	5.1%	2.1%	3.0%	0.4%	0.4%	16.5%	11.9%
208	50	323	2.9%	31.5%	23.7%	0.4%	0.3%	0.4%	0.1%	0.7%	0.1%	11.1%	4.6%	6.1%	0.4%	0.2%	9.3%	8.3%
209	50	642	3.5%	38.2%	21.0%	1.3%	0.9%	1.5%	0.5%	2.4%	0.1%	13.9%	5.8%	6.5%	0.7%	0.0%	2.0%	1.7%
210	50	1140	3.4%	37.7%	24.7%	0.9%	0.6%	1.1%	0.3%	1.7%	0.1%	11.8%	4.9%	6.3%	0.9%	0.1%	3.2%	2.4%
211	70	2127	3.1%	34.1%	19.6%	0.8%	0.6%	1.0%	0.3%	1.5%	0.2%	19.7%	8.2%	7.9%	1.1%	0.0%	0.1%	1.8%
212	70	1665	4.2%	46.4%	22.0%	0.4%	0.3%	0.5%	0.2%	0.8%	0.1%	11.3%	4.7%	6.9%	0.3%	0.0%	0.1%	1.7%
213	50	419	2.9%	32.0%	19.4%	0.4%	0.3%	0.5%	0.2%	0.8%	0.1%	9.1%	3.8%	4.2%	0.5%	0.2%	8.5%	17.1%
214	70	539	3.2%	35.2%	14.8%	0.4%	0.3%	0.4%	0.1%	0.7%	0.1%	8.6%	3.6%	7.1%	0.3%	0.1%	5.0%	20.1%
215	50	238	3.7%	41.0%	26.3%	0.5%	0.4%	0.6%	0.2%	1.0%	0.1%	13.0%	5.4%	6.1%	0.3%	0.0%	1.3%	0.0%
216	50	226	3.0%	33.0%	27.1%	0.4%	0.3%	0.5%	0.2%	0.8%	0.1%	12.7%	5.3%	5.6%	0.1%	0.0%	2.1%	8.7%
217	50	994	3.0%	33.0%	26.0%	0.5%	0.3%	0.5%	0.2%	0.9%	0.1%	11.4%	4.7%	4.6%	0.6%	0.1%	5.1%	8.9%
218	50	631	3.1%	34.1%	17.3%	0.4%	0.3%	0.5%	0.1%	0.7%	0.1%	10.3%	4.3%	6.6%	0.4%	0.1%	5.0%	16.6%
219	50	574	3.1%	33.8%	30.9%	0.5%	0.3%	0.6%	0.2%	0.9%	0.1%	13.0%	5.4%	4.9%	0.6%	0.1%	2.7%	2.9%
220	50	220	3.3%	35.9%	20.0%	0.5%	0.4%	0.6%	0.2%	0.9%	0.1%	14.3%	5.9%	7.4%	0.8%	0.1%	2.1%	7.5%
221	50	519	3.4%	37.7%	23.4%	0.8%	0.6%	0.9%	0.3%	1.5%	0.1%	11.6%	4.8%	5.4%	0.6%	0.1%	3.1%	5.8%
222	50	384	2.6%	28.3%	23.4%	1.6%	1.1%	1.8%	0.6%	2.9%	0.2%	15.9%	6.6%	6.1%	0.8%	0.0%	0.6%	7.6%
223	50	137	3.0%	32.4%	20.7%	0.6%	0.4%	0.6%	0.2%	1.0%	0.2%	21.9%	9.1%	6.4%	0.6%	0.0%	0.0%	2.9%
226	50	164	3.1%	34.3%	20.7%	0.2%	0.1%	0.2%	0.1%	0.3%	0.1%	10.2%	4.2%	2.9%	0.0%	0.3%	14.1%	9.2%
227	50	967	4.3%	47.1%	25.2%	0.2%	0.1%	0.2%	0.1%	0.4%	0.1%	10.5%	4.4%	3.5%	0.2%	0.1%	2.7%	0.9%
228	50	13	2.4%	26.3%	26.8%	0.3%	0.2%	0.3%	0.1%	0.5%	0.3%	26.3%	10.9%	5.6%	0.0%	0.0%	0.0%	0.0%
229	50	109	3.7%	40.9%	30.6%	0.2%	0.1%	0.2%	0.1%	0.3%	0.1%	13.5%	5.6%	4.5%	0.1%	0.0%	0.0%	0.0%
230	50	194	2.4%	26.8%	20.9%	0.4%	0.3%	0.4%	0.1%	0.7%	0.2%	16.8%	6.9%	5.7%	0.8%	0.1%	4.0%	13.4%
231	50	591	3.2%	35.0%	22.0%	0.3%	0.2%	0.4%	0.1%	0.6%	0.2%	20.0%	8.3%	5.2%	0.3%	0.0%	1.7%	2.4%
232	50	46	3.6%	40.0%	21.8%	0.4%	0.3%	0.5%	0.1%	0.7%	0.2%	19.0%	7.9%	4.9%	0.5%	0.0%	0.0%	0.0%
235	50	759	3.2%	34.7%	23.1%	0.4%	0.3%	0.5%	0.2%	0.8%	0.2%	16.0%	6.6%	5.2%	0.3%	0.1%	2.2%	6.1%
236	50	467	4.5%	49.6%	21.2%	0.4%	0.3%	0.5%	0.1%	0.7%	0.1%	11.8%	4.9%	4.5%	0.2%	0.0%	0.0%	1.2%

Traffic Flows and Breakdown by 16 Vehicle Classes (Year 2036)

Link No.	Speed Limit	Total Vehicle	19 - Motorcycles (MC)	01 - Private Cars (PC)	03 - Taxi	14 - Non-franchised Bus <=6.4t	15 - Non-franchised Bus 6.4-15t	16 - Non-franchised Bus >15t	12 - Private Light Bus <=3.5t	13 - Private Light Bus >3.5t	04 - Light Goods Vehicles <=2.5t	05 - Lt Goods Vehicles 2.5-3.5t	06 - Light Goods Vehicles >3.5t	07 - Heavy Goods Vehicles <=15t	08 - Heavy Goods Vehicles >15t	17 - Franchised Bus (SD)	18 - Franchised Bus (DD)	11 - Public Light Buses
	km/hr	1000-1100																
237	50	297	3.3%	36.7%	20.8%	0.2%	0.2%	0.3%	0.1%	0.5%	0.2%	21.0%	8.7%	7.8%	0.3%	0.0%	0.0%	0.0%
238	50	124	2.5%	28.0%	19.0%	0.5%	0.4%	0.6%	0.2%	0.9%	0.3%	24.6%	10.2%	10.7%	2.1%	0.0%	0.0%	0.0%
239	70	2291	2.8%	30.7%	15.0%	0.5%	0.4%	0.6%	0.2%	1.0%	0.2%	17.7%	7.3%	7.9%	1.0%	0.2%	7.9%	6.6%
240	70	2193	3.6%	39.8%	12.6%	0.3%	0.2%	0.4%	0.1%	0.6%	0.1%	12.3%	5.1%	6.7%	0.6%	0.3%	12.1%	5.0%
241	50	297	2.5%	27.8%	18.4%	0.1%	0.1%	0.1%	0.0%	0.2%	0.1%	9.5%	4.0%	2.9%	0.2%	0.3%	13.2%	20.5%
242	50	430	2.2%	24.5%	19.7%	0.2%	0.1%	0.2%	0.1%	0.4%	0.1%	9.5%	3.9%	6.7%	0.1%	0.2%	9.2%	22.8%
243	50	141	3.8%	41.7%	33.0%	0.6%	0.4%	0.7%	0.2%	1.1%	0.1%	8.9%	3.7%	5.3%	0.4%	0.0%	0.0%	0.0%
244	50	57	4.6%	50.0%	31.6%	0.5%	0.4%	0.6%	0.2%	1.0%	0.1%	5.7%	2.4%	3.0%	0.1%	0.0%	0.0%	0.0%
245	50	619	2.4%	26.8%	18.5%	0.2%	0.1%	0.2%	0.1%	0.3%	0.1%	9.8%	4.1%	6.4%	0.2%	0.2%	8.1%	22.5%
246	50	442	2.7%	30.0%	21.1%	0.2%	0.2%	0.3%	0.1%	0.4%	0.1%	10.3%	4.3%	3.2%	0.1%	0.3%	11.4%	15.4%
247	50	84	2.4%	26.2%	29.0%	0.1%	0.1%	0.2%	0.0%	0.2%	0.1%	12.3%	5.1%	2.6%	0.0%	0.3%	12.9%	8.5%
248	50	213	3.9%	42.5%	21.0%	0.5%	0.3%	0.5%	0.2%	0.9%	0.1%	11.0%	4.6%	5.7%	0.3%	0.1%	5.1%	3.3%
249	50	474	3.4%	37.3%	20.7%	0.8%	0.5%	0.9%	0.3%	1.4%	0.2%	17.3%	7.2%	5.8%	0.4%	0.1%	2.3%	1.5%
250	50	976	3.4%	37.7%	23.1%	0.5%	0.4%	0.6%	0.2%	0.9%	0.2%	16.5%	6.9%	6.6%	0.6%	0.0%	1.1%	1.3%
253	50	687	3.5%	38.2%	27.4%	0.5%	0.4%	0.6%	0.2%	0.9%	0.1%	14.3%	5.9%	6.1%	0.3%	0.0%	0.7%	0.9%
254	50	324	3.9%	43.3%	24.6%	0.4%	0.3%	0.4%	0.1%	0.7%	0.1%	12.8%	5.3%	7.1%	0.3%	0.0%	0.5%	0.0%
255	50	255	3.3%	36.8%	25.4%	0.5%	0.4%	0.6%	0.2%	1.0%	0.2%	16.4%	6.8%	8.1%	0.3%	0.0%	0.0%	0.0%
256	50	259	3.2%	35.4%	25.6%	0.4%	0.3%	0.4%	0.1%	0.7%	0.2%	17.1%	7.1%	9.1%	0.4%	0.0%	0.0%	0.0%
257	50	1028	3.4%	37.2%	24.5%	0.6%	0.4%	0.7%	0.2%	1.1%	0.2%	16.5%	6.9%	5.8%	0.4%	0.1%	2.1%	0.0%
258	50	2115	3.9%	43.2%	21.5%	0.3%	0.2%	0.3%	0.1%	0.5%	0.2%	15.0%	6.2%	8.2%	0.3%	0.0%	0.0%	0.0%
259	50	397	3.5%	38.8%	20.5%	0.2%	0.2%	0.3%	0.1%	0.5%	0.2%	19.0%	7.9%	8.1%	0.7%	0.0%	0.0%	0.0%
260	50	568	2.4%	26.6%	21.6%	0.4%	0.3%	0.5%	0.1%	0.7%	0.1%	9.2%	3.8%	5.6%	0.3%	0.3%	11.0%	17.0%
261	50	445	2.7%	30.0%	13.0%	0.4%	0.3%	0.5%	0.2%	0.8%	0.1%	8.9%	3.7%	5.0%	0.3%	0.1%	4.2%	29.8%
262	50	229	3.4%	37.1%	25.7%	0.6%	0.4%	0.7%	0.2%	1.1%	0.2%	15.6%	6.5%	8.3%	0.3%	0.0%	0.0%	0.0%
263	50	301	3.1%	33.9%	23.7%	0.4%	0.3%	0.5%	0.2%	0.8%	0.2%	19.0%	7.9%	9.9%	0.3%	0.0%	0.0%	0.0%
264	50	1101	3.5%	38.2%	25.1%	0.5%	0.4%	0.6%	0.2%	1.0%	0.2%	15.8%	6.5%	5.6%	0.4%	0.0%	2.0%	0.0%
265	50	1405	3.8%	42.2%	21.6%	0.3%	0.2%	0.4%	0.1%	0.6%	0.2%	15.2%	6.3%	8.8%	0.3%	0.0%	0.0%	0.0%
266	50	381	3.6%	40.0%	22.9%	0.3%	0.2%	0.3%	0.1%	0.5%	0.2%	18.3%	7.6%	5.6%	0.3%	0.0%	0.0%	0.0%
267	50	1000	2.9%	31.9%	20.8%	0.6%	0.4%	0.7%	0.2%	1.1%	0.2%	22.5%	9.3%	7.1%	0.5%	0.0%	0.0%	1.8%
268	50	415	2.6%	28.3%	20.1%	0.5%	0.3%	0.6%	0.2%	0.9%	0.3%	24.6%	10.2%	10.4%	0.6%	0.0%	0.0%	0.6%
269	50	819	3.6%	40.0%	25.4%	0.3%	0.2%	0.3%	0.1%	0.5%	0.2%	16.3%	6.7%	5.8%	0.4%	0.0%	0.0%	0.3%
270	50	348	3.1%	33.8%	24.8%	0.4%	0.3%	0.5%	0.1%	0.7%	0.2%	19.6%	8.1%	7.0%	0.7%	0.0%	0.0%	0.7%
271	50	643	3.7%	40.9%	24.3%	0.4%	0.3%	0.4%	0.1%	0.7%	0.2%	16.1%	6.7%	5.8%	0.5%	0.0%	0.0%	0.0%
272	50	426	2.7%	29.5%	19.0%	0.4%	0.3%	0.4%	0.1%	0.7%	0.3%	24.5%	10.2%	7.7%	0.6%	0.0%	0.0%	3.7%
273	50	1015	2.9%	32.2%	21.5%	0.5%	0.4%	0.6%	0.2%	0.9%	0.2%	18.0%	7.5%	5.3%	0.4%	0.2%	8.5%	0.7%
274	50	844	2.9%	31.8%	23.2%	0.4%	0.3%	0.5%	0.2%	0.8%	0.2%	16.7%	6.9%	4.7%	0.3%	0.2%	10.2%	0.8%
275	50	795	3.2%	35.3%	19.2%	0.5%	0.4%	0.6%	0.2%	0.9%	0.2%	16.1%	6.7%	7.6%	0.3%	0.2%	7.7%	0.9%
276	50	720	3.0%	32.7%	13.2%	0.9%	0.6%	1.1%	0.3%	1.7%	0.2%	18.5%	7.7%	13.1%	0.2%	0.1%	6.0%	0.7%
277	50	314	3.5%	38.1%	19.4%	0.6%	0.4%	0.7%	0.2%	1.1%	0.2%	19.5%	8.1%	7.5%	0.7%	0.0%	0.0%	0.0%
278	50	369	3.6%	39.8%	13.7%	0.3%	0.2%	0.4%	0.1%	0.6%	0.2%	21.7%	9.0%	9.6%	0.6%	0.0%	0.0%	0.0%
279	50	625	2.6%	28.4%	19.4%	0.5%	0.3%	0.6%	0.2%	0.9%	0.3%	24.9%	10.3%	8.6%	0.6%	0.0%	0.0%	2.5%
280	50	482	2.7%	29.9%	15.8%	0.4%	0.3%	0.5%	0.2%	0.8%	0.2%	19.6%	8.1%	7.3%	0.8%	0.3%	12.0%	1.0%
281	50	1220	3.0%	32.5%	16.6%	0.4%	0.3%	0.4%	0.1%	0.7%	0.2%	21.3%	8.8%	13.0%	1.4%	0.0%	0.5%	0.8%
282	50	954	4.1%	44.6%	9.3%	0.2%	0.2%	0.3%	0.1%	0.4%	0.1%	12.6%	5.2%	20.9%	0.3%	0.0%	1.0%	0.7%
283	50	689	2.8%	31.1%	12.6%	1.1%	0.8%	1.3%	0.4%	2.1%	0.3%	27.1%	11.2%	7.9%	0.1%	0.0%	1.1%	0.0%
284	50	306	3.7%	41.1%	25.2%	0.4%	0.3%	0.5%	0.1%	0.7%	0.1%	13.8%	5.7%	8.2%	0.2%	0.0%	0.0%	0.0%
285	50	1533	2.8%	30.5%	14.8%	0.4%	0.3%	0.5%	0.2%	0.8%	0.2%	22.8%	9.4%	14.2%	1.3%	0.0%	1.2%	0.4%
286	50	1208	3.3%	36.3%	9.2%	0.4%	0.3%	0.4%	0.1%	0.7%	0.1%	13.6%	5.6%	27.9%	0.4%	0.0%	1.1%	0.5%
287	50	538	3.6%	39.8%	23.3%	0.3%	0.2%	0.3%	0.1%	0.5%	0.1%	12.9%	5.4%	7.5%	0.8%	0.0%	0.6%	4.4%
288	50	441	3.9%	42.6%	21.0%	0.5%	0.3%	0.6%	0.2%	0.9%	0.1%	11.8%	4.9%	6.4%	0.6%	0.0%	0.9%	5.4%
289	50	899	3.1%	33.6%	14.8%	0.4%	0.3%	0.5%	0.2%	0.8%	0.2%	17.9%	7.4%	7.6%	1.2%	0.2%	8.5%	3.2%
290	50	1970	3.0%	33.3%	18.2%	1.1%	0.8%	1.3%	0.4%	2.0%	0.2%	15.1%	6.3%	4.5%	0.4%	0.1%	6.0%	7.5%
291	50	1066	2.9%	31.4%	8.1%	0.9%	0.6%	1.1%	0.3%	1.7%	0.1%	14.4%	6.0%	8.4%	0.3%	0.3%	14.5%	9.0%
292	70	3100	3.6%	39.3%	15.3%	0.7%	0.5%	0.8%	0.3%	1.3%	0.2%	15.7%	6.5%	9.2%	0.8%	0.1%	2.6%	3.4%
293	70	2278	4.5%	49.7%	9.4%	0.9%	0.6%	1.1%	0.3%	1.7%	0.1%	12.9%	5.4%	3.7%	0.4%	0.1%	3.0%	6.0%
294	50	2861	2.9%	31.8%	17.8%	0.6%	0.4%	0.7%	0.2%	1.1%	0.2%	16.0%	6.6%	6.6%	0.7%	0.2%	7.5%	6.8%
295	50	2024	3.0%	33.0%	10.7%	0.6%	0.4%	0.6%	0.2%	1.0%	0.2%	14.6%	6.1%	7.7%	0.7%	0.3%	10.7%	10.3%
296	50	225	2.5%	27.7%	18.9%	0.4%	0.3%	0.5%	0.2%	0.8%	0.1%	12.2%	5.0%	3.8%	0.2%	0.0%	0.0%	27.4%
297	50	125	1.6%	17.6%	12.4%	0.1%	0.1%	0.1%	0.0%	0.2%	0.1%	8.9%	3.7%	3.4%	0.1%	0.0%	0.0%	51.8%
299	50	1294	3.0%	33.4%	15.7%	0.4%	0.3%	0.4%	0.1%	0.7%	0.2%	19.6%	8.1%	15.3%	1.2%	0.0%	0.0%	1.4%
300	70	2261	5.0%	55.3%	6.3%	1.7%	1.2%	2.0%	0.6%	3.2%	0.1%	12.3%	5.1%	3.7%	0.1%	0.1%	2.4%	1.0%
301	70	2619	3.9%	43.0%	6.1%	1.6%	1.1%	1.9%	0.6%	2.9%	0.2%	16.3%	6.8%	9.4%	0.1%	0.1%	5.3%	0.6%
302	70	1528	4.8%	52.9%	6.1%	2.0%	1.4%	2.4%	0.7%	3.8%	0.1%	14.2%	5.9%	3.1%	0.0%	0.0%	1.0%	1.4%
303	70	1723	3.9%	43.3%	7.4%	1.4%	1.0%	1.7%	0.5%	2.7%	0.2%	20.7%	8.6%	7.3%	0.1%	0.0%	0.2%	0.9%
304	50	1270	2.8%	30.7%	24.1%	0.3%	0.2%	0.3%	0.1%	0.5%	0.1%	11.2%	4.6%	5.2%	0.5%	0.2%	9.2%	9.8%
305	50	1251	3.3%	35.8%	15.5%	0.5%	0.4%	0.6%	0.2%	0.9%	0.1%	9.7%	4.0%	5.8%	0.3%	0.4%	16.2%	6.4%
306	50	972	3.7%	40.1%	17.9%	0.5%	0.4%	0.6%	0.2%	0.9%	0.1%	11.6%	4.8%	3.3%	0.3%	0.1%	5.2%	10.2%
307	50	1332	3.7%	41.0%	22.0%	0.7%	0.5%	0.9%	0.3%	1.4%	0.1%	12.8%	5.3%	5.7%	1.0%	0.1%	3.1%	1.4%
308	50	72	3.5%	38.4%	18.6%	0.4%	0.3%	0.5%	0.2%	0.8%	0.1%	8.3%	3.4%	5.8%	0.8%	0.1%	3.2%	15.4%
309	50	106	4.4%	48.1%	29.7%	0.6%	0.5%	0.8%	0.2%	1.2%	0.1%	6.3%	2.6%	5.2%	0.3%	0.0%	0.0%	0.0%
310	70	1635	4.1%	44.7%	17.2%	0.5%	0.4%	0.6%	0.2%	1.0%	0.1%	12.8%	5.3%	9.6%	0.8%	0.0%	0.0%	2.8%
311	70	1885	3.7%	40.3%	18.2%	0.5%	0.4%	0.6%	0.2%	0.9%	0.2%	15.5%	6.4%	6.6%	0.9%	0.0%	0.0%	5.7%
312	50	1117	3.2%	35.6%	6.9%	0.3%	0.2%	0.4%	0.1%	0.6%	0.1%	13.8%	5.7%	31.1%	0.4%	0.0%	0.0%	1.6%
313	50	257	5.2%	56.9%	18.4%	0.6%	0.4%	0.7%	0.2%	1.1%	0.1%	8.7%	3.6%	3.8%	0.3%	0.0%	0.0%	0.0%
314	50	195	4.8%	52.6%	21.6%	0.4%	0.3%	0.5%	0.2%	0.8%	0.1%	9.8%	4.1%	4.6%	0.2%	0.0%	0.0%	0.0%
315	50	112	4.8%	52.3%	21.5%	0.4%	0.3%	0.5%	0.2%	0.8%	0.1%	10.0%	4.2%	4.7%	0.2%	0.0%	0.0%	0.0%
316	50	134	5.1%	56.5%	18.2%	0.6%	0.4%	0.7%	0.2%	1.1%	0.1%	9.0%	3.7%	4.0%	0.3%	0.0%	0.0%	0.0%
317	50	144	5.0%	55.4%	18.5%	0.7%	0.5%	0.8%	0.2%	1.2%	0.1%	10.3%	4.3%	2.8%	0.3%	0.0%	0.0%	0.0%
318	50	130	4.7%	51.1%	22.9%	0.3%	0.2%	0.4%	0.1%	0.6%	0.1%	11.5%	4.8%	3.0%	0.2%	0.0%	0.0%	0.0%
319	50	291	4.4%	48.4%	23.1%	0.6%	0.4%	0.7%	0.2%	1.1%	0.1%	11.0%	4.6%	3.9%	0.2%	0.0%	1.3%	0.0%
320	50	158	3.6%	39.1%	24.0%	0.4%	0.3%	0.4%	0.1%	0.7%	0.1%	13.0%	5.4%	4.3%	0.6%	0.1%	5.9%	2.0%
321	50	419	4.3%	46.9%	14.3%	0.3%	0.2%	0.3%	0.1%	0.5%	0.2%	17.5%	7.2%	5.3%	0.5%	0.1%	2.2%	0.0%
322	50	32	4.4%	48.5%	22.1%	0.5%	0.4%	0.6%	0.2%	1.0%	0.1%	10.4%	4.3%	7.1%	0.5%	0.0%	0.0%	0.0%
323	50	77	4.8%	52.3%	22.8%	0.5%	0.4%	0.6%	0.2%	0.9%	0.1%	9.8%	4.1%	3.2%	0.4%	0.0%	0.0%	0.0%
324	50	244	3.7%	40.4%	20.8%	0.4%	0.3%	0.4%	0.1%	0.7%	0.1%	12.9%	5.3%	6.9%	1.1%	0.1%	5.4%	1.3%
325	50	420	4.0%	44.2%	22.1%	0.5%	0.4%	0.6%	0.2%	1.0%	0.1%	10.9%	4.5%	8.2%	0.3%	0.1%	2.2%	0.8%
326	50	96	3.7%	40.7%	15.2%	0.8%	0.6%	0.9%	0.3%	1.5%	0.2%	14.7%	6.1%	14.8%	0.7%	0.0%	0.0%	0.0%
327	50	314	4.0%	43.7%	18.9%	0.4%	0.3%	0.5%	0.2%	0.8%	0.1%	11.4%	4.7%	9.1%	0.5%	0.1%	4.4%	1.0%
328	50	212	3.7%	40.5%	16.8%	0.8%	0.6%	0.9%	0.3%	1.5%	0.1%	12.0%	5.0%	10.7%	0.8%	0.1%	6.2%	0.0%
329	50	147	4.5%	49.1%	23.6%	0.5%	0.3%	0.6%	0.2%	0.9%	0.1%	9.8%	4.0%	6.4%	0.1%	0.0%	0.0%	0.0%
330	50	75	4.7%	51.5%	20.8%	1.5%	1.1%	1.8%	0.6%	2.8%	0.1%	6.8%	2.8%	5.4%	0.2%	0.0%	0.0%	0.0%
331	50	164	5.3%	58.0%	19.8%	0.7%	0.5%	0.9%	0.3%	1.4%	0.1%	6.0%	2.5%	4.4%	0.2%	0.0%	0.0%	0.0%
332	50	51	4.7%	51.1%	20.2%	1.6%	1.1%	1.8%	0.6%	2.9%	0.1%	7.2%	3.0%	5.7%	0.2%	0.0%	0.0%	0.0%
333	50	142	5.3%	58.1%	19.6%	0.8%	0.5%	0.9%	0.3%	1.4%	0.1%	6.0%	2.5%	4.4%	0.2%	0.0%	0.0%	0.0%
334	50	55	5.0%	54.7%	19.8%	0.8%	0.6%	1.0%	0.3%	1.5%	0.1%	5.8%	2.4%	7.8%	0.2%	0.0%	0.0%	0.0%
335	50	142	5.4%	59.5%	19.1%	0.6%	0.4%	0.7%	0.2%	1.1%	0.0%	4.6%	1.9%	6.2%	0.2%	0.0%	0.0%	0.0%
336	50	683	4.0%	43.7%	31.8%	0.3%	0.2%	0.4%	0.1%	0.6%	0.1%	8.4%	3.5%	6.9%	0.2%	0.0%	0.0%	0.0%
337	50	678	3.8%	41.8%	33.1%	0.7%	0.5%	0.8%	0.3%	1.3%	0.1%	9.2%	3.8%	4.2%	0.3%	0.0%	0.0%	0.0%
338	50	635	3.9%	42.9%	32.5%	0.3%	0.2%	0.4%	0.1%	0.6%	0.1%	8.0%	3.3%	7.4%	0.1%	0.0%	0.0%	0.0%
339	50	653	3.8%	41.4%	34.0%	0.7%	0.5%	0.8%	0.2%	1.2%	0.1%	9.0%	3.7%	4.4%	0.3%	0.0%	0.0%	0.0%
340	50	378	4.2%	45.6%	27.3%	0.7%	0.5%	0.8%	0.3%	1.3%	0.1%	8.1%	3.4%	7.4%	0.3%	0.0%	0.0%	0.0%
341	50	340	4.2%	45.8%	25.1%	0.4%	0.3%	0.5%	0.2%	0.8%	0.1%	10.8%	4.5%	6.8%	0.5%	0.0%	0.0%	0.0%
342	80	3174	4.8%	52.5%	8.8%	0.4%	0.3%	0.5%	0.2%	0.8%	0.2%	15.8%	6.6%	8.6%	0.6%	0.0%	0.0%	0.0%
343	80	3194	4.9%	54.1%	12.2%	0.8%	0.6%	1.0%	0.3%	1.5%	0.1%	9.7%	4.0%	9.2%	1.6%	0.0%	0.0%	0.0%
346	70	65	3.9%	42.9%	20.3%	1.8%	1.2%	2.1%	0.6%	3.3%	0.1%	10.0%	4.1%	9.2%	0.6%	0.0%	0.0%	0.0%

Traffic Flows and Breakdown by 16 Vehicle Classes (Year 2036)

Link No.	Speed Limit	Total Vehicle	19 - Motorcycles (MC)	01 - Private Cars (PC)	03 - Taxi	14 - Non-franchised Bus <=6.4t	15 - Non-franchised Bus 6.4-15t	16 - Non-franchised Bus >15t	12 - Private Light Bus <=3.5t	13 - Private Light Bus >3.5t	04 - Light Goods Vehicles <=2.5t	05 - Lt Goods Vehicles 2.5-3.5t	06 - Light Goods Vehicles >3.5t	07 - Heavy Goods Vehicles <=15t	08 - Heavy Goods Vehicles >15t	17 - Franchised Bus (SD)	18 - Franchised Bus (DD)	11 - Public Light Buses
	km/hr	1000-1100																
349	70	1109	5.0%	55.4%	5.8%	0.4%	0.3%	0.4%	0.1%	0.7%	0.2%	16.5%	6.9%	7.6%	0.7%	0.0%	0.0%	0.0%
350	50	693	3.7%	41.0%	38.1%	0.8%	0.5%	0.9%	0.3%	1.4%	0.1%	6.9%	2.8%	3.3%	0.1%	0.0%	0.0%	0.0%
351	50	724	4.1%	44.7%	34.1%	0.3%	0.2%	0.4%	0.1%	0.6%	0.1%	6.8%	2.8%	5.6%	0.1%	0.0%	0.0%	0.0%
364	50	221	4.1%	44.7%	22.8%	0.9%	0.7%	1.1%	0.3%	1.7%	0.1%	13.3%	5.5%	4.7%	0.1%	0.0%	0.0%	0.0%
365	50	392	4.1%	44.5%	31.0%	0.6%	0.4%	0.7%	0.2%	1.0%	0.1%	9.6%	4.0%	3.8%	0.1%	0.0%	0.0%	0.0%
368	50	957	4.3%	46.7%	12.0%	0.6%	0.4%	0.7%	0.2%	1.1%	0.1%	10.5%	4.3%	5.7%	4.7%	0.1%	5.3%	3.1%
369	50	118	4.2%	46.5%	19.5%	0.6%	0.4%	0.7%	0.2%	1.1%	0.1%	12.2%	5.0%	3.6%	0.5%	0.0%	0.0%	5.3%
370	50	47	3.9%	42.9%	8.4%	0.3%	0.2%	0.4%	0.1%	0.6%	0.1%	12.5%	5.2%	8.2%	2.1%	0.4%	14.8%	0.0%
371	70	1107	2.8%	31.3%	18.0%	0.6%	0.4%	0.7%	0.2%	1.1%	0.2%	18.4%	7.6%	11.5%	3.2%	0.1%	3.8%	0.0%
372	70	2275	3.8%	41.9%	24.3%	0.5%	0.4%	0.6%	0.2%	1.0%	0.1%	12.9%	5.3%	6.3%	1.4%	0.0%	1.2%	0.0%
373	50	193	3.5%	38.8%	14.2%	0.5%	0.4%	0.6%	0.2%	0.9%	0.3%	24.3%	10.1%	6.0%	0.4%	0.0%	0.0%	0.0%
374	50	32	3.4%	37.3%	19.4%	0.5%	0.3%	0.6%	0.2%	0.9%	0.2%	19.9%	8.2%	7.9%	1.2%	0.0%	0.0%	0.0%
375	50	69	3.6%	39.4%	17.1%	0.2%	0.2%	0.3%	0.1%	0.4%	0.1%	10.6%	4.4%	6.1%	0.4%	0.0%	0.0%	17.2%
376	50	479	3.4%	37.4%	17.8%	0.5%	0.3%	0.5%	0.2%	0.8%	0.2%	19.1%	7.9%	10.8%	1.1%	0.0%	0.0%	0.0%
377	50	137	3.9%	42.3%	21.4%	0.7%	0.5%	0.9%	0.3%	1.4%	0.2%	16.0%	6.6%	4.9%	1.1%	0.0%	0.0%	0.0%
378	50	395	4.1%	45.5%	14.0%	0.4%	0.3%	0.5%	0.1%	0.7%	0.2%	17.6%	7.3%	7.5%	0.5%	0.0%	0.0%	1.2%
380	50	160	3.7%	40.6%	21.2%	0.7%	0.5%	0.8%	0.2%	1.3%	0.2%	16.8%	6.9%	6.0%	1.3%	0.0%	0.0%	0.0%
381	50	253	3.3%	35.8%	12.3%	0.4%	0.3%	0.5%	0.1%	0.7%	0.1%	10.0%	4.2%	5.1%	0.7%	0.5%	22.9%	3.1%
382	50	229	3.0%	32.4%	18.8%	0.3%	0.2%	0.4%	0.1%	0.6%	0.1%	8.2%	3.4%	4.4%	0.6%	0.6%	23.6%	3.4%
383	50	2396	3.8%	41.5%	15.6%	0.5%	0.4%	0.6%	0.2%	0.9%	0.1%	12.1%	5.0%	7.9%	0.9%	0.2%	7.8%	2.6%
384	50	1400	2.6%	28.3%	16.0%	0.3%	0.2%	0.4%	0.1%	0.6%	0.2%	15.7%	6.5%	9.5%	1.4%	0.3%	13.1%	4.9%
385	50	1936	3.9%	42.5%	18.9%	0.6%	0.4%	0.7%	0.2%	1.2%	0.2%	15.3%	6.3%	8.3%	1.2%	0.0%	0.0%	0.3%
386	50	2036	3.9%	42.8%	18.9%	0.6%	0.4%	0.7%	0.2%	1.2%	0.2%	15.1%	6.3%	8.1%	1.2%	0.0%	0.0%	0.3%
388	50	300	4.0%	43.4%	17.7%	0.7%	0.5%	0.8%	0.3%	1.3%	0.2%	16.3%	6.8%	6.5%	1.6%	0.0%	0.0%	0.0%
389	50	1126	4.1%	44.5%	21.8%	0.4%	0.3%	0.5%	0.2%	0.8%	0.1%	13.2%	5.5%	7.5%	0.6%	0.0%	0.0%	0.6%
390	50	403	4.8%	52.3%	16.7%	0.7%	0.5%	0.8%	0.3%	1.3%	0.1%	11.7%	4.9%	4.0%	0.3%	0.0%	0.0%	1.6%
391	50	1715	4.0%	43.5%	19.0%	0.5%	0.4%	0.6%	0.2%	1.0%	0.2%	15.4%	6.4%	7.9%	0.7%	0.0%	0.0%	0.4%
394	50	264	2.8%	31.0%	13.6%	0.4%	0.3%	0.5%	0.1%	0.7%	0.2%	24.0%	10.0%	13.2%	3.2%	0.0%	0.0%	0.0%
395	50	223	3.3%	36.0%	16.5%	0.5%	0.3%	0.6%	0.2%	0.9%	0.2%	21.5%	8.9%	9.4%	1.7%	0.0%	0.0%	0.0%
397	50	306	3.4%	37.1%	13.0%	0.7%	0.5%	0.8%	0.3%	1.3%	0.2%	20.3%	8.4%	11.0%	3.1%	0.0%	0.0%	0.0%
398	50	128	4.0%	43.7%	13.4%	0.6%	0.4%	0.7%	0.2%	1.1%	0.2%	20.8%	8.6%	5.4%	1.0%	0.0%	0.0%	0.0%
399	50	676	2.7%	29.2%	18.4%	0.4%	0.3%	0.4%	0.1%	0.7%	0.1%	13.9%	5.8%	8.0%	1.8%	0.3%	14.2%	3.7%
403	50	360	3.8%	42.0%	24.3%	0.4%	0.3%	0.5%	0.2%	0.8%	0.2%	15.8%	6.5%	5.2%	0.1%	0.0%	0.0%	0.0%
405	50	649	4.4%	48.2%	18.7%	0.7%	0.5%	0.8%	0.2%	1.2%	0.1%	13.1%	5.4%	4.0%	0.7%	0.0%	1.4%	0.5%
406	50	242	4.1%	45.5%	29.3%	0.6%	0.4%	0.7%	0.2%	1.1%	0.1%	8.6%	3.6%	5.7%	0.1%	0.0%	0.0%	0.0%
407	50	147	1.3%	13.9%	7.6%	0.2%	0.1%	0.2%	0.1%	0.3%	0.4%	38.9%	16.1%	12.8%	0.1%	0.0%	0.0%	8.1%
408	50	260	3.7%	40.7%	20.0%	0.4%	0.3%	0.5%	0.1%	0.7%	0.1%	13.5%	5.6%	6.9%	1.1%	0.1%	5.0%	1.2%
409	50	480	4.1%	45.3%	21.7%	0.5%	0.4%	0.6%	0.2%	1.0%	0.1%	11.1%	4.6%	7.4%	0.3%	0.0%	1.9%	0.7%
412	70	584	2.8%	30.7%	24.4%	1.8%	1.3%	2.1%	0.6%	3.3%	0.2%	16.7%	6.9%	9.2%	0.1%	0.0%	0.0%	0.0%
413	70	70	1.9%	21.3%	25.0%	3.5%	2.5%	4.1%	1.3%	6.6%	0.2%	18.4%	7.6%	6.7%	0.8%	0.0%	0.0%	0.0%
414	70	1281	4.0%	44.2%	10.4%	0.7%	0.5%	0.9%	0.3%	1.4%	0.2%	16.0%	6.6%	12.4%	0.2%	0.0%	1.0%	1.2%
415	70	514	2.9%	32.0%	24.3%	1.5%	1.1%	1.8%	0.6%	2.9%	0.2%	16.5%	6.8%	9.5%	0.0%	0.0%	0.0%	0.0%
416	70	500	3.2%	35.2%	24.5%	0.5%	0.4%	0.6%	0.2%	0.9%	0.2%	15.1%	6.2%	12.9%	0.1%	0.0%	0.0%	0.0%
417	50	537	2.7%	30.0%	19.4%	0.6%	0.4%	0.7%	0.2%	1.2%	0.1%	8.7%	3.6%	4.8%	0.3%	0.6%	24.6%	2.1%
418	50	610	3.9%	42.9%	19.5%	0.8%	0.6%	1.0%	0.3%	1.5%	0.1%	11.4%	4.7%	4.2%	0.3%	0.2%	6.7%	1.8%
419	50	480	3.9%	42.6%	25.0%	0.3%	0.2%	0.3%	0.1%	0.5%	0.1%	11.0%	4.6%	5.9%	0.5%	0.0%	1.4%	3.5%
420	50	711	4.0%	43.9%	26.7%	0.5%	0.4%	0.6%	0.2%	1.0%	0.1%	8.5%	3.5%	5.2%	0.8%	0.1%	2.8%	1.8%
421	50	2370	3.6%	39.6%	20.3%	0.4%	0.3%	0.5%	0.2%	0.8%	0.1%	11.4%	4.7%	8.1%	0.9%	0.1%	4.0%	5.0%
422	50	1696	3.7%	40.2%	17.2%	0.7%	0.5%	0.8%	0.3%	1.3%	0.1%	11.5%	4.8%	8.0%	0.5%	0.1%	4.2%	6.1%
423	70	2344	3.2%	35.2%	14.3%	0.6%	0.4%	0.7%	0.2%	1.1%	0.2%	20.6%	8.6%	9.2%	1.4%	0.0%	0.7%	3.3%
424	70	2866	4.7%	51.2%	16.3%	0.3%	0.2%	0.4%	0.1%	0.6%	0.1%	10.7%	4.4%	6.8%	0.7%	0.0%	1.8%	1.4%
425	50	1590	3.2%	34.7%	15.2%	0.4%	0.3%	0.5%	0.2%	0.8%	0.1%	13.2%	5.5%	9.8%	1.0%	0.3%	12.4%	2.5%
426	50	903	3.9%	43.2%	12.9%	0.6%	0.4%	0.7%	0.2%	1.1%	0.1%	12.7%	5.2%	11.6%	0.7%	0.1%	3.0%	3.5%
427	50	159	5.3%	58.7%	23.3%	0.7%	0.5%	0.9%	0.3%	1.4%	0.0%	4.1%	1.7%	2.9%	0.2%	0.0%	0.0%	0.0%
429	50	545	2.2%	24.0%	16.4%	0.3%	0.2%	0.3%	0.1%	0.5%	0.2%	14.9%	6.2%	3.6%	0.1%	0.5%	21.2%	9.6%
430	70	216	2.7%	29.5%	12.3%	0.8%	0.6%	1.0%	0.3%	1.5%	0.2%	18.3%	7.6%	8.7%	0.0%	0.4%	16.1%	0.0%
433	50	180	2.7%	29.6%	11.2%	0.7%	0.5%	0.8%	0.2%	1.2%	0.3%	25.9%	10.7%	12.8%	1.7%	0.0%	1.7%	0.0%
434	50	692	3.2%	35.4%	19.7%	0.6%	0.4%	0.7%	0.2%	1.2%	0.2%	17.8%	7.4%	11.9%	0.3%	0.0%	0.4%	0.5%
435	50	702	2.7%	29.7%	19.9%	0.5%	0.3%	0.5%	0.2%	0.9%	0.2%	16.2%	6.7%	8.5%	0.4%	0.1%	5.1%	8.1%
436	50	248	3.1%	34.5%	22.0%	0.8%	0.5%	0.9%	0.3%	1.4%	0.1%	6.8%	2.8%	3.7%	0.1%	0.4%	18.0%	4.5%
437	50	244	2.2%	23.8%	13.9%	0.6%	0.4%	0.7%	0.2%	1.1%	0.1%	10.0%	4.2%	6.2%	0.1%	0.5%	20.5%	15.5%
438	50	341	2.8%	30.9%	24.3%	0.3%	0.2%	0.3%	0.1%	0.5%	0.2%	19.7%	8.2%	9.8%	1.3%	0.0%	0.0%	1.4%
439	50	193	2.9%	31.7%	17.9%	1.1%	0.7%	1.2%	0.4%	2.0%	0.2%	15.4%	6.4%	12.1%	1.5%	0.1%	4.8%	1.6%
440	50	1106	3.1%	34.1%	19.8%	0.6%	0.4%	0.7%	0.2%	1.1%	0.2%	21.3%	8.8%	7.4%	0.5%	0.0%	0.0%	1.6%
443	50	281	3.1%	34.3%	20.7%	0.7%	0.5%	0.8%	0.3%	1.3%	0.2%	18.6%	7.7%	5.1%	0.2%	0.0%	0.0%	6.5%
444	50	316	3.4%	37.6%	21.8%	0.4%	0.3%	0.4%	0.1%	0.7%	0.2%	18.9%	7.8%	6.5%	0.7%	0.0%	0.0%	1.3%
445	50	210	3.0%	33.4%	21.3%	0.2%	0.1%	0.2%	0.1%	0.4%	0.1%	12.2%	5.0%	3.9%	0.0%	0.2%	8.1%	11.6%
446	50	560	4.5%	49.5%	22.5%	0.3%	0.2%	0.4%	0.1%	0.6%	0.1%	11.4%	4.7%	4.3%	0.2%	0.0%	0.0%	1.0%
447	50	150	2.7%	29.8%	19.5%	0.5%	0.4%	0.6%	0.2%	1.0%	0.2%	22.6%	9.4%	12.0%	1.1%	0.0%	0.0%	0.0%
448	50	213	3.5%	38.1%	26.2%	0.2%	0.2%	0.3%	0.1%	0.5%	0.2%	14.9%	6.2%	8.9%	0.8%	0.0%	0.0%	0.0%
449	50	223	3.1%	34.4%	29.5%	0.3%	0.2%	0.4%	0.1%	0.6%	0.2%	17.2%	7.1%	6.3%	0.3%	0.0%	0.0%	0.0%
450	50	34	1.8%	19.8%	20.4%	0.1%	0.1%	0.1%	0.0%	0.2%	0.3%	31.0%	12.8%	12.3%	1.1%	0.0%	0.0%	0.0%
451	50	201	3.8%	42.1%	19.2%	0.7%	0.5%	0.9%	0.3%	1.4%	0.2%	15.3%	6.3%	8.6%	0.7%	0.0%	0.0%	0.0%
452	50	262	3.1%	34.5%	32.2%	0.4%	0.3%	0.5%	0.1%	0.7%	0.2%	15.0%	6.2%	6.3%	0.4%	0.0%	0.0%	0.0%
453	50	739	4.1%	45.1%	21.0%	0.3%	0.2%	0.4%	0.1%	0.6%	0.1%	13.8%	5.7%	6.1%	0.6%	0.0%	1.7%	0.0%
454	50	283	4.5%	48.9%	21.8%	0.6%	0.4%	0.6%	0.2%	1.0%	0.1%	12.5%	5.2%	3.7%	0.6%	0.0%	0.0%	0.0%
459	50	410	4.3%	47.2%	14.5%	1.1%	0.8%	1.3%	0.4%	2.0%	0.1%	12.9%	5.3%	5.8%	0.0%	0.0%	0.8%	3.5%
460	50	751	3.8%	42.0%	28.7%	0.6%	0.4%	0.7%	0.2%	1.1%	0.1%	11.3%	4.7%	5.1%	0.2%	0.0%	0.2%	0.7%
461	50	1083	4.3%	46.9%	29.6%	0.4%	0.3%	0.5%	0.2%	0.8%	0.1%	9.2%	3.8%	3.2%	0.1%	0.0%	0.1%	0.5%
468	50	574	3.1%	33.8%	30.9%	0.5%	0.3%	0.6%	0.2%	0.9%	0.1%	13.0%	5.4%	4.9%	0.6%	0.1%	2.7%	2.9%
469	50	513	3.3%	36.5%	20.6%	1.2%	0.8%	1.4%	0.4%	2.2%	0.1%	13.2%	5.5%	5.1%	0.5%	0.0%	1.4%	7.8%
470	50	293	3.4%	36.9%	21.1%	1.7%	1.2%	2.0%	0.6%	3.1%	0.1%	12.3%	5.1%	3.4%	0.3%	0.0%	0.8%	8.1%
473	50	55	5.0%	54.7%	19.8%	0.8%	0.6%	1.0%	0.3%	1.5%	0.1%	5.8%	2.4%	7.8%	0.2%	0.0%	0.0%	0.0%
474	50	142	5.4%	59.5%	19.1%	0.6%	0.4%	0.7%	0.2%	1.1%	0.0%	4.6%	1.9%	6.2%	0.2%	0.0%	0.0%	0.0%
475	50	17	3.2%	35.5%	20.9%	1.5%	1.0%	1.7%	0.5%	2.7%	0.2%	19.1%	7.9%	5.5%	0.2%	0.0%	0.0%	0.0%
476	50	31	4.7%	51.8%	19.2%	0.8%	0.6%	0.9%	0.3%	1.5%	0.1%	10.5%	4.3%	5.1%	0.3%	0.0%	0.0%	0.0%
477	50	37	4.9%	54.2%	18.9%	0.6%	0.4%	0.7%	0.2%	1.0%	0.1%	8.7%	3.6%	6.5%	0.2%	0.0%	0.0%	0.0%
478	50	51	4.3%	47.5%	22.2%	1.2%	0.9%	1.5%	0.5%	2.3%	0.1%	7.9%	3.3%	8.1%	0.2%	0.0%	0.0%	0.0%
479	50	26	4.3%	47.3%	20.0%	1.3%	0.9%	1.5%	0.5%	2.4%	0.1%	12.2%	5.1%	4.3%	0.1%	0.0%	0.0%	0.0%
480	50	25	4.7%	51.6%	18.6%	0.6%	0.4%	0.7%	0.2%	1.1%	0.1%	13.0%	5.4%	3.6%	0.1%	0.0%	0.0%	0.0%
483	50	374	4.1%	44.6%	26.4%	0.8%	0.6%	0.9%	0.3%	1.5%	0.1%	8.8%	3.6%	8.1%	0.3%	0.0%	0.0%	0.0%
484	50	383	4.3%	46.8%	23.2%	0.5%	0.4%	0.6%	0.2%	1.0%	0.1%	11.0%	4.6%	6.8%	0.6%	0.0%	0.0%	0.0%
485	50	467	3.6%	39.3%	12.9%	0.6%	0.4%	0.7%	0.2%	1.2%	0.1%	10.2%	4.2%	4.1%	5.2%	0.3%	12.0%	4.7%
486	50	405	3.6%	39.6%	19.1%	0.7%	0.5%	0.8%	0.2%	1.3%	0.2%	16.6%	6.9%	8.5%	2.1%	0.0%	0.0%	0.0%
487	50	246	4.4%	48.1%	7.0%	0.4%	0.3%	0.5%	0.1%	0.7%	0.1%	11.0%	4.6%	5.8%	1.3%	0.0%	0.0%	15.7%
488	50	103	2.1%	22.9%	9.4%	0.5%	0.4%	0.6%	0.2%	1.0%	0.2%	15.5%	6.4%	6.3%	1.5%	0.8%	32.3%	0.0%
489	50	1054	3.5%	38.9%	14.5%	0.6%	0.4%	0.7%	0.2%	1.1%	0.1%	11.1%	4.6%	5.5%	3.1%	0.2%	10.2%	5.2%
490	50	118	0.7%	7.2%	3.0%	0.0%	0.0%	0.0%	0.0%	0.1%	0.0%	2.7%	1.1%	0.4%	0.1%	1.5%	63.6%	19.5%
491	50	695	2.6%	28.4%	13.8%	0.5%	0.4%	0.6%	0.2%	0.9%	0.2%	14.8%	6.1%	6.3%	1.7%	0.4%	14.8%	8.5%
492	50	27	4.1%	45.3%	12.8%	1.0%	0.7%	1.1%	0.4%	1.8%	0.2%	19.5%	8.1%	4.6%	0.4%	0.0%	0.0%	0.0%
493	50	1284	3.6%	39.5%	15.6%	0.6%	0.4%	0.7%	0.2%	1.2%	0.1%	12.5%	5.2%	5.8%	2.9%	0.1%	4.4%	7.1%
494	50	95	5.2%	57.2%	17.5%	0.4%	0.3%	0.5%	0.2%	0.8%	0.1%	9.9%	4.1%	3.3%	0.7%	0.0%	0.0%	0.0%
495	50	52	4.5%	49.3%	16.9%	0.7%	0.5%	0.8%	0.2%	1.3%	0.2%	15.3%	6.3%	3.6%	0.5%	0.0%	0.0%	0.0%
496	50	401	3.4%	37.5%	7.0%	0.3%	0.2%	0.4%	0.1%	0.6%	0.1%	7.8%	3.2%	4.1%	0.9%	0.4%	18.7%	15.4%
497	50	705	2.6%	28.2%	13.7%	0.5%	0.4%	0.6%	0.2%	0.9%	0.2%	15.2%	6.3%	6.3%	1.7%	0.3%	14.6%	8.4%

Traffic Flows and Breakdown by 16 Vehicle Classes (Year 2036)

Link No.	Speed Limit	Total Vehicle	19 - Motorcycles (MC)	01 - Private Cars (PC)	03 - Taxi	14 - Non-franchised Bus <=6.4t	15 - Non-franchised Bus 6.4-15t	16 - Non-franchised Bus >15t	12 - Private Light Bus <=3.5t	13 - Private Light Bus >3.5t	04 - Light Goods Vehicles <=2.5t	05 - Lt Goods Vehicles 2.5-3.5t	06 - Light Goods Vehicles >3.5t	07 - Heavy Goods Vehicles <=15t	08 - Heavy Goods Vehicles >15t	17 - Franchised Bus (SD)	18 - Franchised Bus (DD)	11 - Public Light Buses
	km/hr	1000-1100																
498	50	66	2.0%	21.6%	6.3%	0.4%	0.3%	0.4%	0.1%	0.7%	0.3%	31.5%	13.1%	7.7%	1.3%	0.0%	0.0%	14.4%
499	50	63	4.1%	44.8%	14.7%	0.1%	0.0%	0.1%	0.0%	0.1%	0.1%	13.9%	5.8%	1.3%	0.1%	0.0%	0.0%	15.0%
500	50	113	2.5%	27.3%	9.1%	0.4%	0.3%	0.5%	0.2%	0.8%	0.2%	15.2%	6.3%	2.6%	0.5%	0.3%	10.9%	23.1%
501	50	407	3.5%	38.7%	17.1%	0.6%	0.4%	0.7%	0.2%	1.1%	0.2%	18.1%	7.5%	4.2%	1.1%	0.0%	0.0%	6.4%
502	50	12	2.5%	27.9%	29.8%	0.0%	0.0%	0.0%	0.0%	0.1%	0.3%	27.6%	11.4%	0.2%	0.0%	0.0%	0.0%	0.0%
503	50	183	2.4%	26.5%	9.0%	0.2%	0.2%	0.3%	0.1%	0.4%	0.2%	17.4%	7.2%	7.0%	1.0%	0.4%	16.5%	11.2%
504	50	759	3.8%	41.4%	18.7%	0.4%	0.3%	0.5%	0.2%	0.8%	0.2%	14.6%	6.1%	4.8%	0.6%	0.1%	3.9%	3.6%
505	50	188	3.5%	38.4%	11.3%	0.3%	0.2%	0.3%	0.1%	0.5%	0.2%	22.8%	9.5%	11.6%	1.1%	0.0%	0.0%	0.0%
506	50	240	3.7%	41.1%	12.9%	0.4%	0.3%	0.5%	0.2%	0.8%	0.2%	20.9%	8.7%	9.6%	0.8%	0.0%	0.0%	0.0%
507	50	159	3.7%	41.0%	20.6%	0.7%	0.5%	0.9%	0.3%	1.4%	0.2%	17.4%	7.2%	5.1%	1.2%	0.0%	0.0%	0.0%
508	50	91	3.9%	42.3%	12.4%	0.5%	0.3%	0.6%	0.2%	0.9%	0.2%	19.6%	8.1%	10.4%	0.6%	0.0%	0.0%	0.0%
509	50	257	3.6%	39.8%	19.5%	0.8%	0.6%	0.9%	0.3%	1.4%	0.2%	14.9%	6.2%	5.9%	1.3%	0.0%	0.0%	4.6%
512	50	466	3.1%	34.5%	13.7%	0.4%	0.3%	0.5%	0.1%	0.7%	0.2%	18.3%	7.6%	9.2%	1.0%	0.0%	0.0%	10.3%
513	50	43	4.0%	43.4%	16.7%	0.6%	0.5%	0.7%	0.2%	1.2%	0.2%	18.9%	7.8%	4.7%	1.0%	0.0%	0.0%	0.0%
514	50	407	3.5%	38.1%	7.2%	0.3%	0.2%	0.3%	0.1%	0.5%	0.1%	7.5%	3.1%	4.1%	0.9%	0.4%	18.4%	15.2%
515	50	776	2.7%	30.0%	15.0%	0.5%	0.3%	0.6%	0.2%	0.9%	0.2%	14.8%	6.1%	6.1%	1.6%	0.3%	13.2%	7.6%
516	50	107	3.6%	39.6%	12.0%	0.3%	0.2%	0.3%	0.1%	0.5%	0.1%	11.0%	4.6%	3.9%	0.9%	0.3%	11.5%	11.0%
517	50	351	3.8%	41.6%	17.0%	0.3%	0.2%	0.4%	0.1%	0.6%	0.1%	11.9%	4.9%	6.1%	1.7%	0.1%	3.7%	7.4%
518	50	164	4.5%	49.2%	19.1%	0.4%	0.3%	0.5%	0.1%	0.7%	0.2%	14.5%	6.0%	4.0%	0.6%	0.0%	0.0%	0.0%
519	50	143	4.4%	48.0%	23.2%	0.8%	0.6%	0.9%	0.3%	1.5%	0.1%	10.4%	4.3%	4.6%	1.0%	0.0%	0.0%	0.0%
520	50	575	3.9%	42.5%	9.5%	0.3%	0.2%	0.4%	0.1%	0.6%	0.1%	11.0%	4.6%	4.9%	1.0%	0.3%	11.8%	8.6%
521	50	700	3.1%	34.3%	17.0%	0.6%	0.4%	0.7%	0.2%	1.1%	0.1%	12.7%	5.3%	5.0%	1.1%	0.3%	13.6%	4.5%
522	50	366	4.9%	54.1%	8.8%	0.5%	0.3%	0.5%	0.2%	0.9%	0.1%	12.4%	5.2%	6.2%	1.3%	0.0%	0.0%	4.5%
523	50	55	4.5%	49.7%	22.9%	0.4%	0.3%	0.5%	0.2%	0.8%	0.1%	10.8%	4.5%	4.7%	0.7%	0.0%	0.0%	0.0%
524	50	274	5.1%	55.9%	7.7%	0.5%	0.3%	0.5%	0.2%	0.9%	0.1%	11.4%	4.7%	6.1%	1.4%	0.0%	0.0%	5.2%
525	50	80	4.2%	46.4%	21.8%	0.3%	0.2%	0.4%	0.1%	0.6%	0.1%	9.2%	3.8%	4.2%	0.6%	0.0%	0.0%	7.9%
526	50	215	2.1%	23.2%	11.1%	0.1%	0.1%	0.1%	0.0%	0.2%	0.1%	8.4%	3.5%	2.7%	0.4%	0.8%	31.6%	15.5%
527	50	650	3.0%	33.2%	16.6%	0.6%	0.4%	0.7%	0.2%	1.1%	0.1%	12.8%	5.3%	5.0%	1.2%	0.3%	14.6%	4.9%
528	50	123	0.6%	6.6%	3.0%	0.0%	0.0%	0.0%	0.0%	0.0%	0.0%	2.6%	1.1%	0.8%	0.1%	1.2%	52.5%	31.3%
529	50	1030	3.4%	37.6%	17.9%	0.5%	0.4%	0.6%	0.2%	0.9%	0.1%	11.5%	4.8%	4.7%	0.9%	0.3%	11.3%	4.8%
530	50	264	2.6%	28.0%	11.4%	0.6%	0.4%	0.7%	0.2%	1.1%	0.1%	8.0%	3.3%	3.3%	0.5%	0.6%	24.5%	14.7%
531	50	1030	3.4%	37.6%	17.9%	0.5%	0.4%	0.6%	0.2%	0.9%	0.1%	11.5%	4.8%	4.7%	0.9%	0.3%	11.3%	4.8%
532	50	96	4.3%	47.6%	14.3%	0.2%	0.1%	0.2%	0.1%	0.3%	0.2%	16.6%	6.9%	8.6%	0.6%	0.0%	0.0%	0.0%
533	50	239	4.2%	46.2%	21.7%	0.7%	0.5%	0.8%	0.2%	1.2%	0.1%	13.2%	5.5%	4.6%	1.0%	0.0%	0.0%	0.0%
534	50	269	2.6%	28.2%	11.6%	0.6%	0.4%	0.7%	0.2%	1.1%	0.1%	8.2%	3.4%	3.4%	0.6%	0.6%	24.1%	14.4%
535	50	1038	3.5%	38.1%	18.6%	0.5%	0.3%	0.6%	0.2%	0.9%	0.1%	11.0%	4.5%	4.5%	0.9%	0.3%	11.2%	4.8%
536	50	565	3.9%	42.3%	20.3%	0.4%	0.3%	0.5%	0.2%	0.8%	0.1%	11.4%	4.7%	4.3%	0.7%	0.1%	5.2%	4.9%
537	50	240	1.8%	19.9%	8.0%	0.3%	0.2%	0.3%	0.1%	0.5%	0.1%	8.3%	3.4%	3.3%	0.4%	0.8%	33.7%	18.8%
538	50	833	3.2%	34.8%	17.0%	0.5%	0.4%	0.6%	0.2%	1.0%	0.1%	12.8%	5.3%	5.3%	1.2%	0.3%	12.4%	4.8%
539	50	347	1.7%	18.9%	6.1%	0.2%	0.2%	0.3%	0.1%	0.4%	0.1%	11.8%	4.9%	5.2%	0.9%	0.9%	35.8%	12.5%
540	50	995	3.2%	34.8%	18.4%	0.3%	0.2%	0.4%	0.1%	0.6%	0.1%	10.7%	4.5%	6.5%	1.7%	0.3%	12.2%	6.0%
543	50	523	2.9%	32.3%	10.4%	0.4%	0.3%	0.5%	0.2%	0.8%	0.1%	9.0%	3.7%	6.1%	0.5%	0.6%	23.8%	8.3%
544	50	995	3.2%	34.8%	18.4%	0.3%	0.2%	0.4%	0.1%	0.6%	0.1%	10.7%	4.5%	6.5%	1.7%	0.3%	12.2%	6.0%
545	50	523	2.9%	32.3%	10.4%	0.4%	0.3%	0.5%	0.2%	0.8%	0.1%	9.0%	3.7%	6.1%	0.5%	0.6%	23.8%	8.3%
546	50	797	2.9%	31.3%	17.4%	0.3%	0.2%	0.4%	0.1%	0.6%	0.1%	10.7%	4.5%	6.6%	1.7%	0.4%	15.3%	7.4%
547	50	1077	2.9%	32.2%	18.0%	0.3%	0.2%	0.3%	0.1%	0.6%	0.1%	11.2%	4.6%	6.5%	1.4%	0.3%	11.3%	10.0%
548	50	96	5.1%	56.5%	21.1%	0.5%	0.3%	0.5%	0.2%	0.8%	0.1%	7.0%	2.9%	4.6%	0.4%	0.0%	0.0%	0.0%
549	50	893	3.6%	39.4%	13.4%	0.5%	0.3%	0.5%	0.2%	0.9%	0.1%	10.4%	4.3%	5.6%	0.5%	0.4%	15.0%	4.9%
550	50	1088	3.0%	32.7%	17.5%	0.4%	0.3%	0.4%	0.1%	0.7%	0.1%	11.5%	4.8%	6.7%	1.3%	0.3%	12.1%	8.3%
551	50	666	3.5%	38.9%	13.0%	0.4%	0.3%	0.5%	0.1%	0.7%	0.1%	7.1%	2.9%	5.0%	0.2%	0.5%	20.1%	6.5%
552	50	1002	2.9%	31.7%	17.5%	0.4%	0.2%	0.4%	0.1%	0.7%	0.1%	12.3%	5.1%	7.4%	1.4%	0.3%	13.1%	6.4%
553	50	12	2.6%	28.0%	29.9%	0.0%	0.0%	0.0%	0.0%	0.0%	0.3%	27.7%	11.5%	0.1%	0.0%	0.0%	0.0%	0.0%
554	50	175	2.8%	30.8%	13.2%	0.3%	0.2%	0.4%	0.1%	0.6%	0.1%	12.8%	5.3%	9.1%	1.2%	0.0%	0.0%	23.0%
555	50	1141	3.8%	41.7%	14.2%	0.4%	0.3%	0.4%	0.1%	0.7%	0.1%	8.0%	3.3%	5.0%	0.3%	0.4%	16.4%	4.9%
556	50	969	2.8%	30.9%	17.4%	0.4%	0.3%	0.4%	0.1%	0.7%	0.1%	12.4%	5.1%	7.5%	1.4%	0.3%	13.5%	6.6%
557	50	1141	3.8%	41.7%	14.2%	0.4%	0.3%	0.4%	0.1%	0.7%	0.1%	8.0%	3.3%	5.0%	0.3%	0.4%	16.4%	4.9%
558	50	1404	2.6%	28.2%	15.9%	0.3%	0.2%	0.4%	0.1%	0.6%	0.2%	15.7%	6.5%	9.5%	1.4%	0.3%	13.4%	4.8%
559	50	405	5.5%	60.9%	12.5%	0.4%	0.3%	0.5%	0.2%	0.8%	0.1%	9.3%	3.9%	4.6%	1.1%	0.0%	0.0%	0.0%
560	50	404	4.2%	46.5%	20.9%	0.4%	0.3%	0.5%	0.1%	0.7%	0.1%	12.0%	5.0%	6.6%	1.2%	0.0%	0.0%	1.6%
561	50	867	4.4%	48.2%	20.7%	0.4%	0.3%	0.4%	0.1%	0.7%	0.1%	10.6%	4.4%	5.1%	0.8%	0.0%	1.1%	2.6%
562	50	666	4.9%	54.2%	13.4%	0.5%	0.3%	0.5%	0.2%	0.9%	0.1%	10.6%	4.4%	5.0%	1.1%	0.0%	1.4%	2.5%
563	50	684	5.4%	59.4%	15.9%	0.5%	0.3%	0.5%	0.2%	0.9%	0.1%	8.2%	3.4%	3.8%	0.9%	0.0%	0.0%	0.7%
564	50	564	4.0%	44.4%	21.4%	0.3%	0.2%	0.4%	0.1%	0.6%	0.1%	12.7%	5.3%	7.2%	1.2%	0.0%	0.0%	2.0%
565	50	262	3.9%	42.9%	17.3%	0.6%	0.4%	0.7%	0.2%	1.1%	0.1%	12.7%	5.3%	5.8%	0.9%	0.1%	3.5%	4.5%
566	50	583	5.1%	55.7%	21.2%	0.5%	0.3%	0.6%	0.2%	0.9%	0.1%	6.8%	2.8%	2.0%	0.3%	0.0%	1.6%	2.0%
567	50	32	5.1%	55.6%	21.2%	0.3%	0.2%	0.4%	0.1%	0.6%	0.1%	10.1%	4.2%	2.0%	0.1%	0.0%	0.0%	0.0%
568	50	136	2.7%	30.2%	10.2%	0.5%	0.4%	0.6%	0.2%	1.0%	0.2%	23.0%	9.5%	9.6%	2.0%	0.0%	0.0%	9.8%
569	50	13	2.3%	25.0%	26.7%	0.2%	0.2%	0.3%	0.1%	0.4%	0.3%	24.7%	10.2%	8.5%	1.1%	0.0%	0.0%	0.0%
570	50	27	3.6%	39.4%	18.4%	0.7%	0.5%	0.9%	0.3%	1.4%	0.2%	16.0%	6.6%	9.4%	2.7%	0.0%	0.0%	0.0%
571	50	307	3.2%	35.2%	19.5%	0.2%	0.2%	0.3%	0.1%	0.4%	0.1%	12.7%	5.3%	6.4%	0.7%	0.0%	0.0%	15.7%
572	50	37	1.5%	16.4%	9.4%	0.2%	0.1%	0.2%	0.1%	0.4%	0.2%	17.6%	7.3%	8.2%	1.9%	0.0%	0.0%	36.4%
573	50	284	3.0%	32.6%	18.2%	0.2%	0.1%	0.2%	0.1%	0.3%	0.1%	12.0%	5.0%	5.9%	0.7%	0.0%	0.0%	21.7%
574	50	165	2.9%	31.5%	11.0%	0.5%	0.3%	0.6%	0.2%	0.9%	0.2%	22.7%	9.4%	9.7%	2.0%	0.0%	0.0%	8.2%
575	50	18	4.1%	44.9%	19.1%	0.3%	0.2%	0.4%	0.1%	0.6%	0.2%	17.5%	7.3%	4.5%	0.8%	0.0%	0.0%	0.0%
576	50	219	3.2%	35.5%	11.6%	0.5%	0.4%	0.6%	0.2%	1.0%	0.2%	20.1%	8.3%	9.1%	1.6%	0.0%	0.0%	7.6%
577	50	25	1.2%	13.0%	13.9%	0.0%	0.0%	0.0%	0.0%	0.0%	0.1%	12.9%	5.3%	0.0%	0.0%	0.0%	0.0%	53.6%
578	50	66	3.0%	33.4%	10.9%	0.4%	0.3%	0.5%	0.2%	0.8%	0.2%	16.7%	6.9%	8.3%	0.6%	0.0%	0.0%	17.8%
579	50	12	2.5%	27.0%	29.4%	0.3%	0.2%	0.4%	0.1%	0.6%	0.3%	26.6%	11.0%	1.6%	0.0%	0.0%	0.0%	0.0%
580	50	33	2.8%	30.2%	10.5%	0.2%	0.1%	0.2%	0.1%	0.3%	0.1%	9.6%	4.0%	1.7%	0.1%	0.0%	0.0%	40.2%
581	50	45	1.9%	20.8%	7.7%	0.4%	0.3%	0.4%	0.1%	0.7%	0.2%	21.0%	8.7%	11.3%	0.4%	0.0%	0.0%	26.1%
582	50	455	4.3%	46.9%	16.6%	0.2%	0.2%	0.3%	0.1%	0.4%	0.1%	14.4%	6.0%	8.9%	0.5%	0.0%	0.0%	1.0%
583	50	429	4.2%	46.6%	16.7%	0.2%	0.1%	0.2%	0.1%	0.4%	0.2%	15.1%	6.3%	9.4%	0.5%	0.0%	0.0%	0.0%
584	50	429	4.2%	46.6%	16.7%	0.2%	0.1%	0.2%	0.1%	0.4%	0.2%	15.1%	6.3%	9.4%	0.5%	0.0%	0.0%	0.0%
585	50	829	3.8%	41.7%	19.9%	0.4%	0.3%	0.5%	0.2%	0.8%	0.2%	16.2%	6.7%	8.6%	0.7%	0.0%	0.0%	0.0%
586	50	612	3.8%	41.3%	12.6%	0.3%	0.2%	0.3%	0.1%	0.5%	0.2%	20.1%	8.3%	11.2%	1.0%	0.0%	0.0%	0.0%
587	50	182	3.9%	42.5%	37.7%	1.3%	0.9%	1.5%	0.5%	2.4%	0.1%	5.3%	2.2%	1.5%	0.2%	0.0%	0.0%	0.0%
588	70	2093	3.8%	41.8%	23.1%	0.5%	0.3%	0.5%	0.2%	0.9%	0.1%	13.5%	5.6%	6.7%	1.6%	0.0%	1.3%	0.0%
589	70	961	2.8%	31.0%	17.6%	0.6%	0.4%	0.7%	0.2%	1.1%	0.2%	18.3%	7.6%	11.8%	3.3%	0.1%	4.4%	0.0%
590	70	2093	3.8%	41.8%	23.1%	0.5%	0.3%	0.5%	0.2%	0.9%	0.1%	13.5%	5.6%	6.7%	1.6%	0.0%	1.3%	0.0%
591	70	1613	3.1%	34.3%	17.2%	0.6%	0.4%	0.7%	0.2%	1.1%	0.2%	18.0%	7.5%	10.5%	2.4%	0.1%	3.6%	0.0%
594	50	521	2.6%	28.7%	11.8%	0.3%	0.2%	0.3%	0.1%	0.5%	0.2%	15.2%	6.3%	7.6%	0.6%	0.4%	15.6%	9.7%
595	50	710	3.2%	34.9%	17.7%	0.5%	0.4%	0.6%	0.2%	1.0%	0.1%	13.4%	5.5%	6.0%	1.1%	0.3%	14.6%	0.6%
596	50	429	2.6%	28.6%	11.3%	0.2%	0.2%	0.3%	0.1%	0.4%	0.2%	14.1%	5.8%	7.5%	0.5%	0.4%	18.9%	9.0%
597	50	994	3.2%	35.4%	19.4%	0.5%	0.3%	0.6%	0.2%	0.9%	0.1%	14.0%	5.8%	7.4%	1.2%	0.2%	10.4%	0.4%
598	50	624	3.1%	33.6%	11.9%	0.3%	0.2%	0.4%	0.1%	0.6%	0.2%	17.4%	7.2%	9.4%	0.6%	0.2%	8.5%	6.2%
599	50	659	3.0%	32.6%	23.0%	0.4%	0.3%	0.4%	0.1%	0.7%	0.1%	14.3%	5.9%	8.4%	1.3%	0.2%	8.6%	0.6%
600	50	574	3.6%	39.7%	26.3%	0.3%	0.2%	0.4%	0.1%	0.6%	0.1%	13.3%	5.5%	9.2%	0.7%	0.0%	0.0%	0.0%
601	50	592	3.4%	37.3%	26.2%	0.4%	0.3%	0.4%	0.1%	0.7%	0.2%	15.1%	6.2%	8.7%	1.0%	0.0%	0.0%	0.0%
602	50	376	3.2%	34.8%	21.5%	0.4%	0.3%	0.5%	0.2%	0.8%	0.2%	16.7%	6.9%	10.2%	1.2%	0.0%	0.0%	3.2%
603	50	13	2.2%	24.6%	26.3%	2.2%	1.6%	2.6%	0.8%	4.2%	0.3%	24.3%	10.1%	0.5%	0.2%	0.0%	0.0%	0.0%
604	50	579	3.3%	36.6%	18.4%	0.5%	0.4%	0.6%	0.2%	1.0%	0.2%	18.1%	7.5%	9.9%	1.2%	0.0%	0.0%	2.0%
605	50	566	3.4%	37.5%	18.9%	0.5%	0.3%	0.6%	0.2%	0.9%	0.2%	18.5%	7.7%	10.2%	1.2%	0.0%	0.0%	0.0%
606	50	73	4.0%	43.7%	16.7%	0.7%	0.5%	0.9%	0.3%	1.4%	0.2%	18.4%	7.6%	5.1%	0.5%	0.0%	0.0%	0.0%
607	50	12	2.6%	28.0%	29.9%	0.0%	0.0%	0.0%	0.0%	0.0%	0.3%	27.7%	11.5%	0.0%	0.0%	0.0%	0.0%	0.0%
608	50	763	3.1%	34.6%	12.2%	0.4%	0.3%	0.5%	0.2%	0.8%	0.1%	10.7%	4.4%	4.2%	1.1%	0.6%	24.5%	2.3%

Traffic Flows and Breakdown by 16 Vehicle Classes (Year 2036)

Link No.	Speed Limit	Total Vehicle	19 - Motorcycles (MC)	01 - Private Cars (PC)	03 - Taxi	14 - Non-franchised Bus <=6.4t	15 - Non-franchised Bus 6.4-15t	16 - Non-franchised Bus >15t	12 - Private Light Bus <=3.5t	13 - Private Light Bus >3.5t	04 - Light Goods Vehicles <=2.5t	05 - Lt Goods Vehicles 2.5-3.5t	06 - Light Goods Vehicles >3.5t	07 - Heavy Goods Vehicles <=15t	08 - Heavy Goods Vehicles >15t	17 - Franchised Bus (SD)	18 - Franchised Bus (DD)	11 - Public Light Buses
	km/hr	1000-1100																
609	50	1304	3.0%	32.5%	18.4%	0.2%	0.2%	0.3%	0.1%	0.5%	0.1%	12.2%	5.1%	7.8%	0.9%	0.3%	12.8%	5.7%
610	50	1759	3.0%	32.8%	17.2%	0.3%	0.2%	0.4%	0.1%	0.6%	0.1%	12.1%	5.0%	7.0%	0.7%	0.3%	13.6%	6.5%
611	50	804	2.0%	21.6%	13.7%	0.3%	0.2%	0.4%	0.1%	0.6%	0.1%	10.7%	4.4%	6.3%	0.4%	0.6%	25.8%	12.8%
612	70	668	3.4%	37.2%	16.8%	0.5%	0.4%	0.6%	0.2%	0.9%	0.1%	14.1%	5.9%	4.0%	0.3%	0.0%	0.7%	14.9%
613	70	1092	3.7%	40.5%	23.0%	0.8%	0.5%	0.9%	0.3%	1.4%	0.1%	13.7%	5.7%	6.2%	1.1%	0.0%	0.4%	1.7%
614	70	1092	3.7%	40.5%	23.0%	0.8%	0.5%	0.9%	0.3%	1.4%	0.1%	13.7%	5.7%	6.2%	1.1%	0.0%	0.4%	1.7%
615	70	668	3.4%	37.2%	16.8%	0.5%	0.4%	0.6%	0.2%	0.9%	0.1%	14.1%	5.9%	4.0%	0.3%	0.0%	0.7%	14.9%
617	50	1014	3.3%	35.8%	11.1%	0.6%	0.4%	0.7%	0.2%	1.1%	0.1%	11.3%	4.7%	5.4%	0.2%	0.5%	21.8%	2.6%
618	70	1307	4.2%	46.2%	19.0%	0.3%	0.2%	0.3%	0.1%	0.5%	0.1%	13.5%	5.6%	6.0%	0.8%	0.0%	0.0%	3.2%
619	50	1969	3.5%	39.0%	15.5%	0.5%	0.3%	0.6%	0.2%	0.9%	0.1%	12.2%	5.1%	6.5%	0.6%	0.3%	12.9%	1.9%
620	50	1362	4.0%	43.6%	16.4%	0.5%	0.4%	0.6%	0.2%	0.9%	0.1%	13.3%	5.5%	7.5%	0.7%	0.1%	3.5%	2.8%
621	50	674	3.8%	41.7%	14.1%	0.5%	0.3%	0.6%	0.2%	0.9%	0.1%	10.7%	4.4%	3.9%	1.0%	0.2%	9.2%	8.4%
622	50	1483	4.0%	44.1%	16.6%	0.5%	0.3%	0.6%	0.2%	0.9%	0.1%	13.3%	5.5%	7.3%	0.7%	0.1%	3.2%	2.6%
623	50	1418	4.0%	44.1%	16.8%	0.5%	0.3%	0.6%	0.2%	0.9%	0.1%	13.3%	5.5%	7.2%	0.7%	0.1%	3.3%	2.5%
624	50	1095	3.8%	41.8%	17.2%	0.3%	0.2%	0.4%	0.1%	0.6%	0.1%	13.9%	5.8%	7.3%	0.8%	0.1%	4.3%	3.2%
625	50	1048	3.4%	37.8%	14.4%	0.4%	0.3%	0.5%	0.2%	0.8%	0.1%	11.1%	4.6%	3.9%	0.7%	0.1%	5.9%	15.7%
627	50	674	3.8%	41.7%	14.1%	0.5%	0.3%	0.6%	0.2%	0.9%	0.1%	10.7%	4.4%	3.9%	1.0%	0.2%	9.2%	8.4%
628	50	374	2.8%	30.8%	14.9%	0.4%	0.3%	0.4%	0.1%	0.7%	0.1%	11.8%	4.9%	3.9%	0.3%	0.0%	0.0%	28.7%
629	70	1307	4.2%	46.2%	19.0%	0.3%	0.2%	0.3%	0.1%	0.5%	0.1%	13.5%	5.6%	6.0%	0.8%	0.0%	0.0%	3.2%
630	70	1885	3.7%	40.3%	18.2%	0.5%	0.4%	0.6%	0.2%	0.9%	0.2%	15.5%	6.4%	6.6%	0.9%	0.0%	0.0%	5.7%
631	50	351	4.0%	43.8%	16.2%	0.7%	0.5%	0.8%	0.3%	1.3%	0.1%	11.4%	4.7%	4.6%	0.9%	0.2%	7.3%	3.2%
632	50	473	3.6%	39.8%	13.7%	0.6%	0.4%	0.6%	0.2%	1.0%	0.2%	14.5%	6.0%	4.5%	0.7%	0.2%	8.2%	5.8%
633	50	119	2.4%	25.9%	11.7%	0.2%	0.2%	0.3%	0.1%	0.4%	0.2%	14.7%	6.1%	5.6%	1.1%	0.5%	21.3%	9.3%
634	50	421	3.5%	38.2%	13.2%	0.5%	0.4%	0.6%	0.2%	0.9%	0.2%	15.9%	6.6%	5.0%	0.8%	0.2%	9.2%	4.7%
640	50	130	4.4%	48.2%	21.5%	0.6%	0.5%	0.8%	0.2%	1.2%	0.1%	12.7%	5.3%	4.0%	0.4%	0.0%	0.0%	0.0%
641	50	239	4.0%	44.4%	20.0%	0.6%	0.4%	0.7%	0.2%	1.0%	0.1%	14.1%	5.8%	4.3%	0.3%	0.0%	0.0%	4.0%
642	50	568	3.3%	36.5%	15.7%	0.5%	0.3%	0.6%	0.2%	0.9%	0.1%	13.7%	5.7%	4.8%	0.6%	0.0%	0.0%	17.1%
643	50	729	3.4%	37.4%	17.0%	0.5%	0.4%	0.6%	0.2%	0.9%	0.1%	14.2%	5.9%	5.3%	0.9%	0.0%	0.0%	13.3%
644	50	489	3.1%	33.9%	15.5%	0.5%	0.3%	0.6%	0.2%	0.9%	0.1%	14.2%	5.9%	5.8%	1.2%	0.0%	0.0%	17.9%
645	50	253	3.4%	37.3%	17.8%	0.6%	0.4%	0.7%	0.2%	1.1%	0.2%	19.0%	7.9%	8.3%	2.0%	0.0%	0.0%	1.3%
646	50	68	3.6%	39.8%	20.0%	0.3%	0.2%	0.4%	0.1%	0.6%	0.2%	18.2%	7.6%	7.9%	0.9%	0.0%	0.0%	0.0%
647	50	351	2.6%	28.8%	10.0%	0.5%	0.4%	0.6%	0.2%	0.9%	0.2%	19.9%	8.3%	10.8%	0.4%	0.1%	2.6%	13.7%
648	50	698	2.8%	31.1%	14.0%	0.7%	0.5%	0.8%	0.2%	1.2%	0.2%	18.5%	7.7%	8.7%	0.2%	0.0%	1.3%	12.1%
649	50	619	3.1%	33.6%	15.4%	0.7%	0.5%	0.9%	0.3%	1.4%	0.2%	20.1%	8.3%	9.4%	0.3%	0.0%	1.5%	4.3%
650	50	601	2.9%	31.5%	15.3%	0.9%	0.6%	1.0%	0.3%	1.7%	0.2%	21.3%	8.8%	7.7%	0.1%	0.0%	1.5%	5.9%
651	50	190	3.5%	38.5%	14.7%	0.2%	0.1%	0.2%	0.1%	0.3%	0.2%	20.1%	8.3%	13.2%	0.6%	0.0%	0.0%	0.0%
652	50	172	2.9%	31.8%	14.4%	0.7%	0.5%	0.8%	0.2%	1.2%	0.3%	24.4%	10.1%	7.6%	0.1%	0.0%	0.0%	5.0%
653	50	122	5.2%	57.4%	18.6%	0.6%	0.4%	0.7%	0.2%	1.1%	0.1%	8.3%	3.4%	3.6%	0.3%	0.0%	0.0%	0.0%
654	50	14	2.5%	27.3%	25.9%	0.3%	0.2%	0.3%	0.1%	0.5%	0.2%	23.9%	9.9%	6.8%	2.2%	0.0%	0.0%	0.0%
657	50	144	5.0%	55.4%	18.5%	0.7%	0.5%	0.8%	0.2%	1.2%	0.1%	10.3%	4.3%	2.8%	0.3%	0.0%	0.0%	0.0%
658	50	130	4.7%	51.1%	22.9%	0.3%	0.2%	0.4%	0.1%	0.6%	0.1%	11.5%	4.8%	3.0%	0.2%	0.0%	0.0%	0.0%
659	50	113	5.3%	58.6%	19.4%	0.7%	0.5%	0.9%	0.3%	1.4%	0.1%	6.0%	2.5%	4.1%	0.2%	0.0%	0.0%	0.0%
660	50	40	4.6%	50.4%	21.5%	1.4%	1.0%	1.6%	0.5%	2.6%	0.1%	8.0%	3.3%	4.9%	0.2%	0.0%	0.0%	0.0%
661	50	367	3.6%	39.1%	20.4%	0.7%	0.5%	0.8%	0.2%	1.2%	0.1%	13.5%	5.6%	9.8%	0.9%	0.1%	3.6%	0.0%
662	50	384	4.2%	46.0%	26.2%	0.6%	0.4%	0.7%	0.2%	1.1%	0.1%	8.8%	3.7%	7.8%	0.2%	0.0%	0.0%	0.0%
665	70	113	4.7%	51.1%	19.1%	1.2%	0.8%	1.4%	0.4%	2.2%	0.1%	9.0%	3.7%	5.5%	0.8%	0.0%	0.0%	0.0%
669	70	706	3.1%	34.1%	22.4%	1.1%	0.7%	1.2%	0.4%	2.0%	0.2%	15.1%	6.3%	8.7%	2.2%	0.1%	2.5%	0.0%
670	50	492	3.0%	32.9%	23.0%	0.5%	0.3%	0.6%	0.2%	0.9%	0.2%	16.1%	6.7%	9.2%	2.8%	0.1%	3.6%	0.0%
671	70	214	3.4%	36.8%	20.8%	2.4%	1.7%	2.8%	0.9%	4.5%	0.1%	12.9%	5.3%	7.4%	1.1%	0.0%	0.0%	0.0%
672	70	327	3.8%	41.8%	20.2%	2.0%	1.4%	2.3%	0.7%	3.7%	0.1%	11.6%	4.8%	6.7%	1.0%	0.0%	0.0%	0.0%
674	50	1181	4.6%	50.0%	19.8%	0.5%	0.4%	0.6%	0.2%	0.9%	0.1%	12.1%	5.0%	4.1%	0.3%	0.0%	1.1%	0.3%
675	50	377	4.2%	45.7%	23.1%	0.5%	0.4%	0.6%	0.2%	1.0%	0.1%	11.3%	4.7%	3.5%	0.3%	0.1%	3.5%	0.8%
676	50	94	4.9%	54.2%	21.0%	0.8%	0.5%	0.9%	0.3%	1.4%	0.1%	9.4%	3.9%	2.5%	0.2%	0.0%	0.0%	0.0%
677	50	70	4.7%	52.0%	23.8%	0.4%	0.3%	0.5%	0.2%	0.8%	0.1%	10.1%	4.2%	2.8%	0.1%	0.0%	0.0%	0.0%
678	50	205	3.3%	35.7%	16.9%	0.5%	0.3%	0.6%	0.2%	0.9%	0.2%	21.6%	9.0%	9.7%	1.2%	0.0%	0.0%	0.0%
679	50	192	3.3%	36.0%	20.2%	0.1%	0.1%	0.1%	0.0%	0.2%	0.2%	17.2%	7.1%	14.6%	1.0%	0.0%	0.0%	0.0%
680	50	230	3.7%	40.1%	14.3%	0.3%	0.2%	0.4%	0.1%	0.6%	0.1%	12.9%	5.3%	5.1%	0.8%	0.0%	0.0%	16.1%
681	50	349	4.0%	44.0%	16.4%	0.3%	0.2%	0.3%	0.1%	0.5%	0.2%	15.1%	6.3%	9.7%	0.4%	0.0%	0.0%	2.5%
682	50	80	3.2%	35.0%	35.2%	0.2%	0.2%	0.3%	0.1%	0.4%	0.1%	13.8%	5.7%	4.9%	1.0%	0.0%	0.0%	0.0%
683	50	153	2.8%	31.0%	17.3%	0.8%	0.6%	1.0%	0.3%	1.5%	0.2%	22.3%	9.2%	10.8%	0.1%	0.0%	0.0%	2.1%
684	50	148	4.8%	52.4%	20.2%	0.5%	0.3%	0.6%	0.2%	0.9%	0.1%	10.9%	4.5%	4.0%	0.6%	0.0%	0.0%	0.0%
685	50	280	3.6%	39.7%	17.9%	0.4%	0.3%	0.5%	0.1%	0.7%	0.2%	18.7%	7.7%	8.9%	1.3%	0.0%	0.0%	0.0%
686	50	560	2.8%	30.2%	12.7%	0.3%	0.2%	0.4%	0.1%	0.6%	0.2%	19.9%	8.3%	13.4%	0.6%	0.0%	1.7%	8.6%
687	50	169	2.6%	29.1%	29.5%	0.3%	0.2%	0.3%	0.1%	0.5%	0.2%	20.6%	8.5%	8.1%	0.1%	0.0%	0.0%	0.0%
688	50	144	4.1%	45.4%	25.2%	0.5%	0.4%	0.6%	0.2%	1.0%	0.1%	10.6%	4.4%	4.6%	0.0%	0.1%	2.7%	0.0%
689	50	394	4.6%	50.2%	18.6%	0.5%	0.3%	0.6%	0.2%	0.9%	0.1%	10.3%	4.3%	3.7%	0.3%	0.1%	2.4%	3.0%
690	50	394	4.6%	50.2%	18.6%	0.5%	0.4%	0.6%	0.2%	0.9%	0.1%	10.3%	4.3%	3.7%	0.3%	0.1%	2.3%	3.0%
691	50	353	3.3%	36.2%	27.0%	0.4%	0.3%	0.5%	0.1%	0.7%	0.2%	16.4%	6.8%	6.8%	0.2%	0.0%	1.1%	0.0%
692	50	353	3.3%	36.2%	27.0%	0.4%	0.3%	0.5%	0.1%	0.7%	0.2%	16.4%	6.8%	6.8%	0.2%	0.0%	1.1%	0.0%
693	50	197	3.2%	35.6%	8.3%	0.3%	0.2%	0.3%	0.1%	0.5%	0.3%	29.2%	12.1%	9.1%	0.8%	0.0%	0.0%	0.0%
695	50	462	2.9%	31.4%	25.5%	0.4%	0.3%	0.4%	0.1%	0.7%	0.2%	20.8%	8.6%	7.7%	0.1%	0.0%	0.8%	0.0%
696	50	12	2.6%	28.0%	29.9%	0.0%	0.0%	0.0%	0.0%	0.0%	0.3%	27.7%	11.5%	0.0%	0.0%	0.0%	0.0%	0.0%
697	50	181	3.8%	41.7%	19.3%	0.5%	0.3%	0.6%	0.2%	0.9%	0.1%	10.2%	4.2%	8.3%	0.4%	0.2%	7.7%	1.7%
698	70	642	4.9%	53.4%	8.1%	0.4%	0.3%	0.5%	0.2%	0.8%	0.1%	13.7%	5.7%	9.5%	0.0%	0.1%	2.4%	0.0%
699	50	213	0.1%	1.5%	1.6%	0.0%	0.0%	0.0%	0.0%	0.0%	0.0%	1.5%	0.6%	0.0%	0.0%	2.1%	87.3%	5.2%
700	70	2331	3.3%	36.1%	22.4%	0.4%	0.3%	0.4%	0.1%	0.7%	0.1%	11.6%	4.8%	4.9%	0.3%	0.1%	5.5%	8.8%
701	70	802	3.4%	37.8%	10.8%	0.9%	0.6%	1.0%	0.3%	1.7%	0.2%	19.3%	8.0%	10.5%	1.0%	0.1%	2.4%	2.0%
702	70	2364	3.3%	36.2%	23.1%	0.4%	0.3%	0.4%	0.1%	0.7%	0.1%	11.3%	4.7%	4.8%	0.3%	0.1%	5.4%	8.7%
704	70	2598	3.3%	36.1%	18.4%	0.3%	0.2%	0.3%	0.1%	0.5%	0.1%	11.0%	4.6%	5.7%	0.3%	0.3%	11.1%	7.9%
705	70	3077	3.4%	37.1%	19.4%	0.3%	0.2%	0.3%	0.1%	0.5%	0.1%	11.0%	4.6%	5.7%	0.3%	0.2%	9.6%	7.2%
706	70	1864	3.0%	32.5%	21.0%	0.3%	0.2%	0.4%	0.1%	0.6%	0.2%	15.1%	6.2%	5.8%	0.8%	0.1%	4.5%	9.2%
712	50	593	3.7%	40.9%	22.8%	1.4%	1.0%	1.6%	0.5%	2.5%	0.1%	11.1%	4.6%	8.1%	0.6%	0.0%	0.5%	0.5%
713	50	30	1.6%	17.1%	16.2%	0.2%	0.1%	0.2%	0.1%	0.4%	0.1%	10.7%	4.4%	3.8%	0.4%	1.0%	43.6%	0.0%
714	50	35	2.7%	29.8%	21.5%	0.4%	0.3%	0.5%	0.1%	0.7%	0.2%	20.6%	8.5%	11.7%	3.0%	0.0%	0.0%	0.0%
715	50	26	2.4%	26.3%	25.1%	0.3%	0.2%	0.3%	0.1%	0.5%	0.2%	21.4%	8.9%	11.7%	2.6%	0.0%	0.0%	0.0%
716	50	139	2.8%	30.9%	24.3%	0.2%	0.2%	0.3%	0.1%	0.4%	0.1%	12.8%	5.3%	5.0%	0.6%	0.4%	16.6%	0.0%
717	50	913	3.6%	39.6%	23.0%	0.7%	0.5%	0.8%	0.3%	1.3%	0.1%	13.0%	5.4%	9.0%	0.7%	0.0%	2.0%	0.0%
718	50	1465	3.6%	39.1%	21.0%	0.7%	0.5%	0.9%	0.3%	1.4%	0.1%	14.2%	5.9%	9.0%	1.1%	0.0%	1.5%	0.7%
719	50	747	3.9%	42.3%	18.9%	0.8%	0.6%	0.9%	0.3%	1.4%	0.2%	15.0%	6.2%	6.6%	0.6%	0.0%	0.4%	1.9%
720	50	206	3.9%	42.3%	27.2%	1.3%	0.9%	1.5%	0.5%	2.4%	0.1%	9.3%	3.9%	6.1%	0.9%	0.0%	0.0%	0.0%
721	50	372	3.0%	33.2%	23.2%	0.6%	0.4%	0.7%	0.2%	1.1%	0.1%	8.6%	3.6%	5.2%	0.3%	0.2%	7.7%	11.9%
722	50	420	2.7%	29.8%	22.6%	0.4%	0.2%	0.4%	0.1%	0.7%	0.1%	11.5%	4.8%	6.5%	0.5%	0.2%	7.5%	12.0%
723	50	1033	3.4%	37.1%	22.0%	1.0%	0.7%	1.1%	0.4%	1.8%	0.1%	12.4%	5.1%	5.3%	0.6%	0.1%	2.2%	6.8%
724	50	2508	3.9%	42.5%	26.0%	0.5%	0.4%	0.6%	0.2%	1.0%	0.1%	10.4%	4.3%	4.6%	0.5%	0.0%	1.9%	3.1%
725	50	234	3.5%	38.0%	19.2%	0.7%	0.5%	0.8%	0.2%	1.2%	0.1%	12.2%	5.1%	3.3%	0.1%	0.2%	9.9%	5.1%
726	50	1260	4.3%	46.9%	26.3%	0.2%	0.1%	0.2%	0.1%	0.3%	0.1%	10.6%	4.4%	3.6%	0.2%	0.0%	2.1%	0.7%
727	50	421	3.9%	43.1%	26.0%	0.1%	0.1%	0.1%	0.0%	0.2%	0.2%	14.9%	6.2%	4.8%	0.3%	0.0%	0.0%	0.0%
728	50	191	2.9%	31.6%	16.1%	0.6%	0.4%	0.7%	0.2%	1.2%	0.3%	24.4%	10.1%	9.5%	1.9%	0.0%	0.0%	0.0%
729	50	250	4.3%	46.8%	28.9%	0.4%	0.3%	0.5%	0.1%	0.7%	0.1%	9.1%	3.8%	3.3%	0.2%	0.0%	0.0%	1.6%
730	50	197	3.3%	35.7%	20.2%	1.1%	0.8%	1.3%	0.4%	2.1%	0.2%	16.1%	6.7%	8.4%	2.2%	0.0%	0.0%	1.6%
731	50	363	3.1%	34.1%	18.8%	0.8%	0.6%	1.0%	0.3%	1.5%	0.2%	18.6%	7.7%	8.0%	1.7%	0.0%	1.9%	1.7%
732	50	653	3.7%	40.2%	24.0%	0.5%	0.3%	0.6%	0.2%	0.9%	0.1%	13.4%	5.6%	5.0%	0.4%	0.0%	1.2%	4.0%
733	50	85	2.4%	26.3%	17.7%	0.4%	0.3%	0.5%	0.1%	0.7%	0.3%	27.3%	11.3%	7.3%	0.8%	0.0%	0.0%	4.6%
734	50	14	2.1%	23.1%	24.7%	0.1%	0.1%	0.1%	0.0%	0.2%	0.3%	29.9%	12.4%	6.5%	0.4%	0.0%	0.0%	0.0%
735	50	65	3.5%	38.5%	24.8%	0.7%	0.5%	0.8%	0.2%	1.3%	0.2%	16.9%	7.0%	5.3%	0.3%	0.0%	0.0%	0.0%

Traffic Flows and Breakdown by 16 Vehicle Classes (Year 2036)

Link No.	Speed Limit	Total Vehicle	19 - Motorcycles (MC)	01 - Private Cars (PC)	03 - Taxi	14 - Non-franchised Bus <=6.4t	15 - Non-franchised Bus 6.4-15t	16 - Non-franchised Bus >15t	12 - Private Light Bus <=3.5t	13 - Private Light Bus >3.5t	04 - Light Goods Vehicles <=2.5t	05 - Lt Goods Vehicles 2.5-3.5t	06 - Light Goods Vehicles >3.5t	07 - Heavy Goods Vehicles <=15t	08 - Heavy Goods Vehicles >15t	17 - Franchised Bus (SD)	18 - Franchised Bus (DD)	11 - Public Light Buses
	km/hr	1000-1100																
736	50	514	3.1%	34.2%	22.8%	0.6%	0.4%	0.7%	0.2%	1.1%	0.2%	19.3%	8.0%	6.6%	0.7%	0.0%	0.0%	2.2%
737	50	37	1.8%	19.3%	14.3%	0.4%	0.3%	0.4%	0.1%	0.7%	0.3%	29.6%	12.3%	8.7%	1.1%	0.0%	0.0%	10.8%
738	50	330	2.8%	31.1%	20.2%	0.8%	0.6%	1.0%	0.3%	1.5%	0.2%	21.4%	8.8%	7.1%	0.8%	0.0%	0.0%	3.3%
739	50	261	2.7%	29.8%	20.6%	0.4%	0.3%	0.4%	0.1%	0.7%	0.2%	17.8%	7.4%	5.8%	0.8%	0.1%	3.0%	10.0%
740	50	544	3.2%	34.9%	22.0%	0.3%	0.2%	0.4%	0.1%	0.6%	0.2%	19.8%	8.2%	5.2%	0.3%	0.0%	1.8%	2.6%
741	50	206	2.9%	32.1%	20.5%	0.6%	0.4%	0.7%	0.2%	1.0%	0.2%	19.1%	7.9%	5.4%	0.2%	0.0%	0.0%	8.8%
742	50	230	3.5%	38.8%	20.1%	0.4%	0.3%	0.5%	0.2%	0.8%	0.1%	5.1%	2.1%	1.5%	0.1%	0.1%	6.0%	20.3%
743	50	305	3.6%	39.2%	20.4%	0.6%	0.4%	0.7%	0.2%	1.1%	0.1%	8.1%	3.3%	2.3%	0.1%	0.1%	4.5%	15.3%
745	50	351	2.8%	31.2%	22.0%	0.5%	0.4%	0.6%	0.2%	1.0%	0.2%	20.0%	8.3%	5.9%	0.6%	0.0%	2.0%	4.0%
746	50	140	2.0%	21.7%	9.5%	0.7%	0.5%	0.9%	0.3%	1.4%	0.2%	22.9%	9.5%	6.1%	0.1%	0.1%	5.5%	18.7%
749	70	3728	4.7%	51.6%	10.0%	0.7%	0.5%	0.8%	0.3%	1.3%	0.1%	12.5%	5.2%	8.5%	0.3%	0.1%	2.6%	0.9%
750	70	3889	4.0%	44.4%	12.4%	0.8%	0.6%	1.0%	0.3%	1.5%	0.2%	15.8%	6.6%	9.0%	1.0%	0.0%	1.6%	0.9%
751	70	1497	4.3%	47.0%	20.5%	0.3%	0.2%	0.3%	0.1%	0.5%	0.1%	13.3%	5.5%	7.6%	0.4%	0.0%	0.0%	0.0%
752	70	1252	3.1%	34.3%	22.9%	0.5%	0.4%	0.6%	0.2%	1.0%	0.2%	19.1%	7.9%	7.3%	0.6%	0.0%	1.7%	0.0%
753	70	1580	4.0%	44.0%	18.8%	0.2%	0.2%	0.3%	0.1%	0.5%	0.2%	16.8%	6.9%	6.6%	0.6%	0.0%	0.8%	0.0%
754	70	1175	3.7%	40.3%	23.1%	0.7%	0.5%	0.8%	0.3%	1.3%	0.1%	14.4%	6.0%	6.2%	1.2%	0.0%	1.4%	0.0%
755	70	486	3.7%	40.4%	16.3%	0.3%	0.2%	0.3%	0.1%	0.5%	0.2%	20.8%	8.6%	7.6%	1.0%	0.0%	0.0%	0.0%
756	70	450	3.2%	35.3%	22.0%	0.4%	0.3%	0.5%	0.1%	0.7%	0.2%	16.8%	6.9%	8.2%	1.7%	0.1%	3.6%	0.0%
757	50	442	3.6%	40.1%	25.1%	1.1%	0.8%	1.3%	0.4%	2.1%	0.1%	13.2%	5.5%	5.7%	1.0%	0.0%	0.0%	0.0%
759	50	717	4.3%	47.6%	24.0%	0.3%	0.2%	0.3%	0.1%	0.5%	0.1%	11.7%	4.9%	4.0%	0.3%	0.0%	0.0%	1.7%
760	50	528	3.8%	42.1%	28.9%	0.5%	0.4%	0.6%	0.2%	1.0%	0.1%	11.8%	4.9%	3.4%	0.2%	0.0%	0.9%	1.2%
761	50	716	3.9%	43.0%	25.1%	0.4%	0.3%	0.4%	0.1%	0.7%	0.1%	13.2%	5.5%	5.9%	0.3%	0.0%	0.2%	0.9%
777	70	2229	4.8%	52.3%	8.9%	0.7%	0.5%	0.8%	0.3%	1.3%	0.1%	12.0%	5.0%	8.8%	0.1%	0.1%	3.5%	0.7%
778	50	63	3.3%	36.1%	24.1%	0.8%	0.5%	0.9%	0.3%	1.4%	0.2%	15.9%	6.6%	8.9%	1.2%	0.0%	0.0%	0.0%
779	50	1694	3.3%	35.8%	23.5%	0.7%	0.5%	0.8%	0.2%	1.3%	0.2%	17.6%	7.3%	6.9%	0.7%	0.0%	1.3%	0.0%
780	50	1953	4.2%	46.0%	20.5%	0.2%	0.2%	0.3%	0.1%	0.5%	0.1%	13.6%	5.6%	7.6%	0.4%	0.0%	0.6%	0.0%
781	50	246	4.1%	45.2%	21.9%	0.2%	0.1%	0.2%	0.1%	0.4%	0.2%	15.6%	6.5%	5.2%	0.3%	0.0%	0.0%	0.0%
782	50	144	3.3%	36.3%	18.9%	0.6%	0.4%	0.7%	0.2%	1.1%	0.2%	21.1%	8.7%	7.3%	1.0%	0.0%	0.0%	0.0%
783	50	528	3.8%	42.1%	28.9%	0.5%	0.4%	0.6%	0.2%	1.0%	0.1%	11.8%	4.9%	3.4%	0.2%	0.0%	0.9%	1.2%
784	50	615	3.7%	40.6%	24.9%	0.5%	0.3%	0.6%	0.2%	0.9%	0.1%	14.1%	5.8%	6.5%	0.5%	0.0%	0.3%	1.0%
785	50	382	3.8%	41.7%	30.2%	0.5%	0.3%	0.5%	0.2%	0.9%	0.1%	11.0%	4.6%	3.3%	0.0%	0.0%	1.2%	1.7%
786	50	695	3.7%	41.0%	26.7%	0.5%	0.4%	0.6%	0.2%	1.0%	0.1%	13.0%	5.4%	5.9%	0.4%	0.0%	0.2%	0.9%
787	50	814	3.3%	36.6%	24.1%	0.6%	0.5%	0.8%	0.2%	1.2%	0.2%	16.8%	7.0%	7.3%	0.7%	0.0%	0.0%	0.8%
788	50	1167	3.2%	35.6%	23.9%	0.6%	0.5%	0.8%	0.2%	1.2%	0.2%	17.3%	7.2%	6.9%	0.6%	0.0%	1.9%	0.0%
789	50	2240	4.1%	44.8%	21.3%	0.3%	0.2%	0.3%	0.1%	0.5%	0.1%	13.7%	5.7%	7.7%	0.4%	0.0%	0.6%	0.3%
790	50	1169	3.4%	37.1%	24.6%	0.6%	0.4%	0.7%	0.2%	1.1%	0.2%	16.4%	6.8%	6.1%	0.5%	0.0%	1.8%	0.0%
791	50	1983	4.1%	45.5%	21.4%	0.3%	0.2%	0.3%	0.1%	0.5%	0.1%	13.4%	5.5%	7.2%	0.3%	0.0%	0.6%	0.3%
792	50	337	3.4%	37.0%	24.0%	0.6%	0.4%	0.7%	0.2%	1.1%	0.2%	17.0%	7.0%	7.5%	0.5%	0.0%	0.5%	0.0%
793	50	847	3.6%	39.6%	25.2%	0.5%	0.3%	0.6%	0.2%	0.9%	0.2%	14.9%	6.2%	6.4%	0.3%	0.0%	0.5%	0.7%
794	50	429	3.7%	40.9%	25.1%	0.4%	0.3%	0.4%	0.1%	0.7%	0.1%	13.4%	5.6%	4.4%	0.1%	0.1%	3.2%	1.5%
795	50	1212	3.4%	37.0%	25.2%	0.4%	0.3%	0.5%	0.2%	0.8%	0.2%	16.5%	6.8%	7.4%	0.2%	0.0%	0.4%	0.5%
796	50	667	3.3%	36.7%	22.2%	0.5%	0.3%	0.6%	0.2%	0.9%	0.2%	18.0%	7.4%	6.0%	0.3%	0.0%	2.1%	1.3%
797	50	856	3.3%	36.2%	27.6%	0.5%	0.3%	0.5%	0.2%	0.9%	0.2%	15.3%	6.3%	7.4%	0.1%	0.0%	0.5%	0.7%
798	50	435	3.9%	42.6%	21.0%	0.5%	0.4%	0.6%	0.2%	0.9%	0.2%	15.2%	6.3%	6.7%	0.2%	0.0%	0.0%	1.5%
799	50	734	2.9%	32.2%	24.2%	0.4%	0.3%	0.4%	0.1%	0.7%	0.1%	12.8%	5.3%	8.7%	0.3%	0.1%	5.9%	5.6%
800	50	722	2.6%	28.3%	11.1%	0.3%	0.2%	0.4%	0.1%	0.6%	0.1%	10.5%	4.3%	5.9%	0.4%	0.7%	30.5%	3.9%
801	50	1455	4.2%	45.9%	13.7%	0.4%	0.3%	0.4%	0.1%	0.7%	0.1%	13.8%	5.7%	7.5%	0.7%	0.1%	3.1%	3.3%
802	50	1940	4.1%	44.5%	14.4%	0.3%	0.2%	0.4%	0.1%	0.6%	0.2%	15.5%	6.4%	7.5%	0.8%	0.1%	2.3%	2.5%
803	50	982	2.4%	26.6%	13.3%	0.5%	0.3%	0.6%	0.2%	0.9%	0.1%	11.4%	4.7%	4.7%	0.2%	0.7%	29.7%	3.6%
804	50	1293	3.0%	33.2%	17.2%	0.5%	0.4%	0.6%	0.2%	1.0%	0.2%	17.7%	7.4%	8.4%	1.2%	0.1%	3.5%	5.4%
805	50	1060	2.4%	26.4%	15.8%	0.5%	0.4%	0.6%	0.2%	0.9%	0.2%	17.4%	7.2%	6.8%	0.7%	0.3%	12.7%	7.5%
806	50	1743	3.1%	33.7%	18.4%	0.5%	0.3%	0.6%	0.2%	0.9%	0.2%	17.5%	7.2%	8.4%	1.3%	0.1%	3.5%	4.0%
807	50	1213	2.7%	29.3%	18.3%	0.6%	0.4%	0.7%	0.2%	1.2%	0.2%	16.7%	6.9%	5.4%	0.2%	0.3%	12.7%	4.1%
808	50	726	3.9%	43.2%	20.9%	0.2%	0.2%	0.3%	0.1%	0.4%	0.2%	16.0%	6.6%	7.6%	0.4%	0.0%	0.0%	0.0%
809	50	68	2.5%	28.0%	15.8%	0.5%	0.3%	0.6%	0.2%	0.9%	0.3%	27.8%	11.5%	11.4%	0.1%	0.0%	0.0%	0.0%
814	50	1119	3.5%	38.7%	24.8%	0.5%	0.4%	0.6%	0.2%	0.9%	0.2%	15.8%	6.5%	5.6%	0.4%	0.0%	1.9%	0.0%
815	50	851	3.5%	38.8%	17.1%	0.5%	0.4%	0.6%	0.2%	1.0%	0.2%	17.7%	7.3%	12.3%	0.3%	0.0%	0.0%	0.0%
816	50	1354	3.5%	38.0%	23.7%	0.4%	0.3%	0.5%	0.1%	0.7%	0.2%	17.0%	7.0%	6.4%	0.4%	0.0%	1.6%	0.2%
817	50	818	3.7%	40.1%	17.9%	0.5%	0.3%	0.6%	0.2%	0.9%	0.2%	16.3%	6.8%	12.3%	0.3%	0.0%	0.0%	0.0%
818	70	2775	4.9%	53.9%	10.2%	0.9%	0.6%	1.0%	0.3%	1.6%	0.1%	12.5%	5.2%	4.2%	0.3%	0.1%	3.2%	1.0%
819	70	2669	4.5%	49.8%	10.4%	1.0%	0.7%	1.2%	0.4%	1.9%	0.1%	13.3%	5.5%	7.2%	0.8%	0.0%	2.1%	0.9%
820	70	3464	4.5%	49.4%	10.7%	0.9%	0.6%	1.1%	0.3%	1.7%	0.2%	15.4%	6.4%	5.0%	0.2%	0.1%	2.8%	0.8%
821	70	2975	4.5%	48.9%	11.9%	1.0%	0.7%	1.1%	0.4%	1.8%	0.1%	13.4%	5.5%	7.3%	0.7%	0.0%	1.8%	0.8%
822	70	2148	3.9%	42.6%	14.6%	0.7%	0.5%	0.8%	0.3%	1.3%	0.2%	15.6%	6.5%	9.0%	1.0%	0.0%	1.9%	1.1%
823	70	1635	5.1%	56.0%	10.3%	0.7%	0.5%	0.8%	0.3%	1.3%	0.1%	12.7%	5.3%	3.8%	0.3%	0.0%	1.1%	1.6%
824	50	643	3.1%	33.7%	7.4%	1.4%	1.0%	1.7%	0.5%	2.6%	0.1%	13.6%	5.6%	3.6%	0.5%	0.2%	7.8%	17.2%
825	50	250	3.4%	37.7%	8.1%	1.1%	0.8%	1.3%	0.4%	2.1%	0.2%	14.7%	6.1%	12.6%	0.1%	0.0%	1.9%	9.5%
826	70	1831	4.0%	43.5%	11.1%	1.1%	0.8%	1.3%	0.4%	2.0%	0.2%	17.8%	7.4%	6.0%	0.1%	0.1%	4.3%	0.0%
827	70	827	6.0%	65.5%	5.0%	1.6%	1.1%	1.9%	0.6%	3.0%	0.1%	7.5%	3.1%	2.8%	0.1%	0.0%	1.8%	0.0%
828	50	104	3.3%	35.8%	8.4%	2.5%	1.8%	3.0%	0.9%	4.7%	0.1%	9.3%	3.9%	26.1%	0.1%	0.0%	0.0%	0.0%
829	50	453	7.6%	83.0%	7.9%	0.0%	0.0%	0.0%	0.0%	0.0%	0.0%	0.7%	0.3%	0.5%	0.0%	0.0%	0.0%	0.0%
830	50	887	3.1%	34.4%	3.2%	0.3%	0.2%	0.4%	0.1%	0.6%	0.1%	12.3%	5.1%	39.9%	0.4%	0.0%	0.0%	0.0%
831	50	213	4.2%	45.8%	5.4%	0.4%	0.3%	0.4%	0.1%	0.7%	0.2%	19.4%	8.0%	14.4%	0.9%	0.0%	0.0%	0.0%
832	50	185	3.3%	36.7%	9.2%	0.5%	0.3%	0.5%	0.2%	0.8%	0.2%	20.8%	8.6%	16.7%	2.2%	0.0%	0.0%	0.0%
833	50	713	3.8%	41.6%	13.7%	0.6%	0.4%	0.7%	0.2%	1.2%	0.1%	12.6%	5.2%	19.1%	0.7%	0.0%	0.0%	0.0%
834	50	864	3.6%	39.9%	23.0%	0.7%	0.5%	0.8%	0.3%	1.3%	0.1%	12.9%	5.3%	8.8%	0.5%	0.1%	2.1%	0.0%
835	50	353	3.4%	37.6%	25.7%	0.8%	0.6%	1.0%	0.3%	1.5%	0.1%	11.6%	4.8%	5.4%	0.4%	0.2%	6.5%	0.0%
836	50	1032	2.5%	27.5%	18.4%	0.6%	0.4%	0.6%	0.2%	1.0%	0.2%	17.2%	7.1%	5.7%	0.3%	0.3%	13.1%	4.8%
837	50	452	3.5%	38.3%	24.0%	0.4%	0.3%	0.5%	0.1%	0.8%	0.2%	15.6%	6.5%	4.8%	0.0%	0.1%	3.1%	1.9%
838	50	570	3.1%	33.7%	27.3%	0.3%	0.2%	0.3%	0.1%	0.5%	0.1%	12.8%	5.3%	8.8%	0.4%	0.0%	0.8%	6.4%
839	50	961	2.3%	24.9%	15.5%	0.5%	0.3%	0.6%	0.2%	0.9%	0.2%	17.6%	7.3%	6.6%	0.6%	0.3%	14.1%	8.3%
840	50	102	4.1%	45.0%	21.0%	0.2%	0.2%	0.3%	0.1%	0.4%	0.1%	12.9%	5.4%	9.9%	0.4%	0.0%	0.0%	0.0%
841	50	181	3.6%	39.1%	18.0%	1.1%	0.8%	1.3%	0.4%	2.0%	0.1%	13.5%	5.6%	3.5%	0.1%	0.3%	10.7%	0.0%
842	50	620	2.3%	25.6%	9.5%	0.3%	0.2%	0.4%	0.1%	0.6%	0.1%	10.0%	4.2%	5.2%	0.4%	0.8%	35.5%	4.6%
843	50	801	2.2%	23.8%	12.2%	0.4%	0.3%	0.4%	0.1%	0.7%	0.1%	11.0%	4.5%	4.9%	0.2%	0.8%	34.0%	4.4%
847	50	1025	3.7%	41.0%	17.4%	0.3%	0.2%	0.3%	0.1%	0.5%	0.1%	12.5%	5.2%	7.0%	0.8%	0.1%	3.5%	7.2%
848	50	940	4.0%	43.6%	18.3%	0.3%	0.2%	0.4%	0.1%	0.6%	0.1%	12.9%	5.4%	7.2%	0.8%	0.0%	1.8%	4.2%
849	50	121	2.3%	25.3%	9.4%	0.1%	0.1%	0.2%	0.0%	0.2%	0.1%	7.1%	2.9%	2.3%	0.4%	0.1%	5.1%	44.2%
850	50	382	4.1%	45.3%	17.9%	0.8%	0.6%	1.0%	0.3%	1.5%	0.1%	9.9%	4.1%	4.3%	1.1%	0.0%	0.6%	8.3%
851	50	122	2.3%	25.5%	9.5%	0.1%	0.1%	0.2%	0.0%	0.2%	0.1%	7.1%	2.9%	2.3%	0.4%	0.1%	5.1%	44.1%
852	50	203	3.5%	38.4%	17.2%	0.7%	0.5%	0.9%	0.3%	1.4%	0.1%	8.3%	3.4%	3.7%	1.0%	0.0%	1.1%	19.5%
853	50	81	1.0%	11.1%	4.3%	0.1%	0.0%	0.1%	0.0%	0.1%	0.0%	4.7%	2.0%	2.0%	0.3%	0.2%	7.6%	66.4%
854	50	523	4.3%	46.8%	16.4%	0.8%	0.6%	1.0%	0.3%	1.6%	0.1%	9.9%	4.1%	5.5%	0.7%	0.0%	0.4%	7.5%
855	50	92	0.9%	9.9%	3.8%	0.1%	0.0%	0.1%	0.0%	0.1%	0.0%	4.2%	1.7%	1.7%	0.3%	0.2%	6.7%	70.4%
856	50	380	4.1%	45.4%	16.6%	0.8%	0.6%	1.0%	0.3%	1.6%	0.1%	8.3%	3.4%	6.0%	0.7%	0.0%	0.6%	10.4%
859	50	410	4.3%	46.8%	19.3%	0.6%	0.4%	0.7%	0.2%	1.1%	0.1%	13.8%	5.7%	5.6%	1.3%	0.0%	0.0%	0.0%
860	50	385	4.9%	53.8%	17.0%	0.7%	0.5%	0.8%	0.2%	1.2%	0.1%	12.0%	5.0%	3.5%	0.3%	0.0%	0.0%	0.0%
861	50	217	4.8%	52.5%	19.1%	0.5%	0.3%	0.5%	0.2%	0.9%	0.1%	12.5%	5.2%	3.2%	0.3%	0.0%	0.0%	0.0%
862	50	297	4.6%	50.2%	17.9%	0.6%	0.4%	0.7%	0.2%	1.1%	0.1%	13.8%	5.7%	4.3%	0.3%	0.0%	0.0%	0.0%
863	50	308	4.9%	53.8%	19.1%	0.5%	0.4%	0.6%	0.2%	1.0%	0.1%	11.2%	4.6%	3.2%	0.3%	0.0%	0.0%	0.0%
864	50	374	4.6%	50.2%	19.7%	0.5%	0.3%	0.6%	0.2%	0.9%	0.1%	13.0%	5.4%	4.2%	0.3%	0.0%	0.0%	0.0%
865	50	959	5.0%	54.8%	18.2%	0.4%	0.3%	0.4%	0.1%	0.7%	0.1%	11.2%	4.7%	3.8%	0.3%	0.0%	0.0%	0.0%
866	50	447	4.5%	49.3%	22.0%	0.4%	0.2%	0.4%	0.1%	0.7%	0.1%	12.8%	5.3%	4.0%	0.2%	0.0%	0.0%	0.0%
867	50	167	3.5%	38.1%	18.2%	0.8%	0.5%	0.9%	0.3%	1.4%	0.2%	16.6%	6.9%	9.8%	2.9%	0.0%	0.0%	0.0%
868	50	651	5.0%	55.3%	17.7%	0.3%	0.2%	0.4%	0.1%	0.6%	0.1%	11.3%	4.7%	4.0%	0.3%	0.0%	0.0%	0.0%

Traffic Flows and Breakdown by 16 Vehicle Classes (Year 2036)

Link No.	Speed Limit	Total Vehicle	19 - Motorcycles (MC)	01 - Private Cars (PC)	03 - Taxi	14 - Non-franchised Bus <=6.4t	15 - Non-franchised Bus 6.4-15t	16 - Non-franchised Bus >15t	12 - Private Light Bus <=3.5t	13 - Private Light Bus >3.5t	04 - Light Goods Vehicles <=2.5t	05 - Lt Goods Vehicles 2.5-3.5t	06 - Light Goods Vehicles >3.5t	07 - Heavy Goods Vehicles <=15t	08 - Heavy Goods Vehicles >15t	17 - Franchised Bus (SD)	18 - Franchised Bus (DD)	11 - Public Light Buses
	km/hr	1000-1100																
870	50	15	2.6%	28.9%	22.5%	1.9%	1.3%	2.2%	0.7%	3.5%	0.2%	20.9%	8.6%	6.1%	0.5%	0.0%	0.0%	0.0%
871	50	507	3.8%	42.2%	19.5%	0.7%	0.5%	0.8%	0.2%	1.3%	0.1%	12.6%	5.2%	6.0%	0.7%	0.1%	6.2%	0.0%
872	70	2091	4.9%	53.5%	11.5%	0.6%	0.4%	0.7%	0.2%	1.1%	0.1%	10.8%	4.5%	7.7%	0.0%	0.1%	3.9%	0.0%
873	70	1449	4.9%	53.6%	13.0%	0.6%	0.4%	0.7%	0.2%	1.2%	0.1%	9.5%	4.0%	6.9%	0.0%	0.1%	4.6%	0.0%
874	50	1241	3.8%	41.6%	25.0%	0.4%	0.3%	0.5%	0.2%	0.8%	0.1%	9.1%	3.8%	5.3%	0.7%	0.1%	2.2%	6.4%
875	50	1290	3.4%	37.5%	16.2%	0.4%	0.3%	0.5%	0.2%	0.8%	0.1%	14.4%	6.0%	10.7%	1.1%	0.1%	5.3%	3.1%
876	50	37	0.8%	8.8%	9.4%	0.0%	0.0%	0.1%	0.0%	0.1%	0.1%	8.7%	3.6%	0.4%	0.0%	0.1%	4.2%	63.8%
877	50	63	2.5%	27.6%	22.2%	0.2%	0.1%	0.2%	0.1%	0.4%	0.1%	5.1%	2.1%	1.5%	0.1%	0.0%	0.0%	37.8%
878	50	60	2.5%	27.0%	20.7%	0.2%	0.1%	0.2%	0.1%	0.3%	0.1%	5.4%	2.2%	1.6%	0.1%	0.0%	0.0%	39.6%
879	50	37	0.8%	8.8%	9.4%	0.0%	0.0%	0.1%	0.0%	0.1%	0.1%	8.7%	3.6%	0.4%	0.0%	0.1%	4.2%	63.8%
882	50	565	4.3%	47.7%	20.0%	0.3%	0.2%	0.4%	0.1%	0.6%	0.1%	14.2%	5.9%	5.6%	0.5%	0.0%	0.0%	0.0%
883	50	588	2.8%	30.7%	23.7%	0.4%	0.3%	0.5%	0.1%	0.7%	0.2%	15.2%	6.3%	7.7%	1.0%	0.2%	9.6%	0.7%
884	50	584	2.8%	30.7%	23.8%	0.4%	0.3%	0.5%	0.1%	0.7%	0.2%	15.1%	6.3%	7.7%	1.0%	0.2%	9.6%	0.7%
885	50	581	2.8%	30.8%	23.9%	0.4%	0.3%	0.5%	0.1%	0.7%	0.2%	14.9%	6.2%	7.6%	1.0%	0.2%	9.7%	0.7%
886	50	577	2.8%	30.9%	23.9%	0.4%	0.3%	0.5%	0.1%	0.7%	0.2%	14.8%	6.1%	7.6%	1.0%	0.2%	9.8%	0.7%
887	50	573	2.8%	30.9%	24.0%	0.4%	0.3%	0.5%	0.1%	0.7%	0.2%	14.6%	6.1%	7.5%	1.1%	0.2%	9.8%	0.7%
888	50	570	2.8%	31.0%	24.1%	0.4%	0.3%	0.5%	0.1%	0.7%	0.2%	14.5%	6.0%	7.5%	1.1%	0.2%	9.9%	0.7%
889	50	566	2.8%	31.0%	24.2%	0.4%	0.3%	0.5%	0.1%	0.7%	0.1%	14.3%	5.9%	7.5%	1.1%	0.2%	9.9%	0.7%
890	50	563	2.8%	31.1%	24.3%	0.4%	0.3%	0.5%	0.1%	0.7%	0.1%	14.2%	5.9%	7.4%	1.2%	0.2%	10.0%	0.7%
891	50	559	2.8%	31.2%	24.4%	0.4%	0.3%	0.5%	0.1%	0.8%	0.1%	14.0%	5.8%	7.4%	1.2%	0.2%	10.1%	0.7%
892	50	555	2.8%	31.2%	24.5%	0.4%	0.3%	0.5%	0.1%	0.8%	0.1%	13.9%	5.7%	7.3%	1.2%	0.2%	10.1%	0.7%
893	50	552	2.9%	31.3%	24.6%	0.4%	0.3%	0.5%	0.2%	0.8%	0.1%	13.7%	5.7%	7.3%	1.3%	0.2%	10.2%	0.7%
894	50	548	2.9%	31.4%	24.6%	0.4%	0.3%	0.5%	0.2%	0.8%	0.1%	13.5%	5.6%	7.2%	1.3%	0.2%	10.3%	0.7%
895	50	14	2.2%	23.7%	25.4%	0.1%	0.1%	0.1%	0.0%	0.2%	0.2%	23.9%	9.9%	12.3%	1.9%	0.0%	0.0%	0.0%
896	50	14	2.2%	23.7%	25.4%	0.1%	0.1%	0.1%	0.0%	0.2%	0.2%	23.9%	9.9%	12.3%	1.9%	0.0%	0.0%	0.0%
897	50	26	3.1%	33.6%	13.5%	0.6%	0.4%	0.6%	0.2%	1.0%	0.2%	23.1%	9.6%	12.2%	1.9%	0.0%	0.0%	0.0%
898	50	26	3.1%	33.6%	13.5%	0.6%	0.4%	0.6%	0.2%	1.0%	0.2%	23.1%	9.6%	12.2%	1.9%	0.0%	0.0%	0.0%
899	50	14	2.2%	23.7%	25.4%	0.1%	0.1%	0.1%	0.0%	0.2%	0.2%	23.9%	9.9%	12.3%	1.9%	0.0%	0.0%	0.0%
900	50	14	2.2%	23.7%	25.4%	0.1%	0.1%	0.1%	0.0%	0.2%	0.2%	23.9%	9.9%	12.3%	1.9%	0.0%	0.0%	0.0%
901	50	19	2.1%	23.6%	17.9%	0.4%	0.3%	0.4%	0.1%	0.7%	0.3%	24.7%	10.2%	15.1%	4.2%	0.0%	0.0%	0.0%
902	50	19	2.1%	23.6%	17.9%	0.4%	0.3%	0.4%	0.1%	0.7%	0.3%	24.7%	10.2%	15.1%	4.2%	0.0%	0.0%	0.0%
903	50	14	2.2%	23.7%	25.4%	0.1%	0.1%	0.1%	0.0%	0.2%	0.2%	23.9%	9.9%	12.3%	1.9%	0.0%	0.0%	0.0%
904	50	14	2.2%	23.7%	25.4%	0.1%	0.1%	0.1%	0.0%	0.2%	0.2%	23.9%	9.9%	12.3%	1.9%	0.0%	0.0%	0.0%
905	50	19	2.1%	23.6%	17.9%	0.4%	0.3%	0.4%	0.1%	0.7%	0.3%	24.7%	10.2%	15.1%	4.2%	0.0%	0.0%	0.0%
906	50	577	2.6%	28.3%	10.6%	0.3%	0.2%	0.4%	0.1%	0.6%	0.2%	20.6%	8.5%	9.7%	1.6%	0.2%	9.2%	6.7%
907	50	561	2.6%	28.1%	10.5%	0.3%	0.2%	0.4%	0.1%	0.6%	0.2%	20.5%	8.5%	9.7%	1.5%	0.2%	9.5%	6.9%
908	50	544	2.5%	28.0%	10.3%	0.3%	0.2%	0.4%	0.1%	0.6%	0.2%	20.4%	8.5%	9.7%	1.5%	0.2%	9.8%	7.1%
909	50	528	2.5%	27.8%	10.2%	0.3%	0.2%	0.4%	0.1%	0.6%	0.2%	20.3%	8.4%	9.7%	1.5%	0.2%	10.1%	7.3%
910	50	511	2.5%	27.6%	10.1%	0.3%	0.2%	0.4%	0.1%	0.6%	0.2%	20.2%	8.4%	9.6%	1.4%	0.2%	10.4%	7.6%
911	50	495	2.5%	27.5%	9.9%	0.3%	0.2%	0.4%	0.1%	0.6%	0.2%	20.1%	8.3%	9.6%	1.4%	0.3%	10.8%	7.8%
912	50	478	2.5%	27.3%	9.7%	0.3%	0.2%	0.4%	0.1%	0.6%	0.2%	20.0%	8.3%	9.6%	1.4%	0.3%	11.1%	8.1%
913	50	462	2.5%	27.0%	9.5%	0.3%	0.2%	0.4%	0.1%	0.6%	0.2%	19.8%	8.2%	9.6%	1.3%	0.3%	11.5%	8.4%
914	50	445	2.4%	26.8%	9.4%	0.3%	0.2%	0.4%	0.1%	0.6%	0.2%	19.7%	8.2%	9.5%	1.3%	0.3%	12.0%	8.7%
915	50	429	2.4%	26.6%	9.1%	0.3%	0.2%	0.4%	0.1%	0.6%	0.2%	19.5%	8.1%	9.5%	1.2%	0.3%	12.4%	9.0%
916	50	412	2.4%	26.3%	8.9%	0.3%	0.2%	0.4%	0.1%	0.6%	0.2%	19.4%	8.0%	9.5%	1.2%	0.3%	12.9%	9.4%
917	50	396	2.4%	26.0%	8.7%	0.3%	0.2%	0.3%	0.1%	0.6%	0.2%	19.2%	7.9%	9.4%	1.1%	0.3%	13.4%	9.8%
918	50	579	3.3%	36.6%	18.4%	0.5%	0.4%	0.6%	0.2%	1.0%	0.2%	18.1%	7.5%	9.9%	1.2%	0.0%	0.0%	2.0%
919	50	12	2.6%	28.0%	29.9%	0.0%	0.0%	0.0%	0.0%	0.0%	0.3%	27.7%	11.5%	0.0%	0.0%	0.0%	0.0%	0.0%
920	50	479	3.4%	37.4%	17.8%	0.5%	0.3%	0.5%	0.2%	0.8%	0.2%	19.1%	7.9%	10.8%	1.1%	0.0%	0.0%	0.0%
921	50	42	0.7%	7.8%	8.4%	0.1%	0.1%	0.1%	0.0%	0.1%	0.1%	7.7%	3.2%	1.3%	0.0%	1.5%	61.2%	7.6%
922	50	398	3.7%	40.8%	24.1%	0.4%	0.3%	0.5%	0.1%	0.8%	0.1%	10.1%	4.2%	7.4%	0.2%	0.2%	7.0%	0.0%
923	50	12	2.6%	28.0%	29.9%	0.0%	0.0%	0.0%	0.0%	0.0%	0.3%	27.7%	11.5%	0.0%	0.0%	0.0%	0.0%	0.0%
924	50	12	2.6%	28.0%	29.9%	0.0%	0.0%	0.0%	0.0%	0.0%	0.3%	27.7%	11.5%	0.0%	0.0%	0.0%	0.0%	0.0%
925	50	12	2.6%	28.0%	29.9%	0.0%	0.0%	0.0%	0.0%	0.0%	0.3%	27.7%	11.5%	0.0%	0.0%	0.0%	0.0%	0.0%
926	50	12	2.6%	28.0%	29.9%	0.0%	0.0%	0.0%	0.0%	0.0%	0.3%	27.7%	11.5%	0.0%	0.0%	0.0%	0.0%	0.0%
927	50	170	3.0%	32.8%	20.1%	0.5%	0.3%	0.6%	0.2%	0.9%	0.1%	12.2%	5.1%	6.9%	0.5%	0.0%	0.0%	16.7%
928	50	44	0.7%	7.4%	7.9%	0.0%	0.0%	0.0%	0.0%	0.1%	0.1%	7.3%	3.0%	1.4%	0.4%	0.2%	7.0%	64.5%
929	50	157	3.9%	42.3%	23.0%	0.9%	0.7%	1.1%	0.3%	1.7%	0.2%	15.0%	6.2%	4.3%	0.3%	0.0%	0.0%	0.0%
930	50	148	2.9%	31.5%	22.5%	0.6%	0.4%	0.7%	0.2%	1.1%	0.2%	18.5%	7.7%	9.2%	2.4%	0.0%	0.0%	2.1%
931	50	67	3.7%	40.6%	23.9%	0.6%	0.4%	0.7%	0.2%	1.1%	0.2%	16.5%	6.8%	4.7%	0.5%	0.0%	0.0%	0.0%
932	50	77	3.2%	35.4%	26.1%	0.1%	0.1%	0.2%	0.1%	0.3%	0.2%	17.2%	7.1%	4.8%	0.1%	0.0%	0.0%	5.1%
933	50	292	3.4%	37.8%	28.9%	0.1%	0.1%	0.2%	0.0%	0.2%	0.1%	9.5%	3.9%	2.8%	0.2%	0.1%	4.0%	8.7%
934	50	60	3.0%	33.0%	17.1%	0.3%	0.2%	0.3%	0.1%	0.5%	0.2%	23.3%	9.6%	5.3%	0.2%	0.0%	0.0%	6.6%
935	50	178	3.4%	36.8%	25.2%	0.1%	0.1%	0.1%	0.0%	0.2%	0.1%	7.6%	3.2%	2.3%	0.1%	0.2%	6.5%	14.2%
936	50	282	2.6%	28.9%	19.9%	0.2%	0.1%	0.2%	0.1%	0.3%	0.2%	18.6%	7.7%	5.9%	0.7%	0.1%	3.8%	10.6%
937	50	569	3.5%	38.1%	22.4%	0.2%	0.1%	0.2%	0.1%	0.4%	0.2%	15.1%	6.2%	3.8%	0.2%	0.1%	3.4%	6.1%
938	50	225	2.6%	28.4%	17.4%	0.2%	0.1%	0.2%	0.1%	0.3%	0.2%	23.0%	9.5%	7.0%	0.8%	0.1%	4.8%	5.3%
939	50	732	3.6%	39.7%	25.2%	0.2%	0.1%	0.2%	0.1%	0.3%	0.1%	13.5%	5.6%	3.5%	0.2%	0.1%	4.2%	3.3%
940	50	631	3.2%	35.1%	21.8%	0.3%	0.2%	0.4%	0.1%	0.6%	0.2%	20.1%	8.3%	5.3%	0.3%	0.0%	1.6%	2.3%
941	50	571	3.2%	34.8%	21.9%	0.3%	0.2%	0.4%	0.1%	0.6%	0.2%	20.0%	8.3%	5.2%	0.3%	0.0%	1.8%	2.5%
942	50	122	3.5%	38.6%	24.4%	0.1%	0.1%	0.2%	0.1%	0.3%	0.2%	18.0%	7.5%	6.6%	0.4%	0.0%	0.0%	0.0%
943	50	116	2.5%	27.7%	12.9%	0.6%	0.4%	0.7%	0.2%	1.1%	0.3%	29.7%	12.3%	10.6%	1.2%	0.0%	0.0%	0.0%
944	50	136	2.7%	30.1%	16.8%	0.4%	0.3%	0.5%	0.1%	0.7%	0.2%	22.6%	9.4%	7.6%	1.1%	0.1%	5.1%	2.3%
945	50	444	3.1%	34.3%	20.4%	0.5%	0.3%	0.6%	0.2%	0.9%	0.2%	17.8%	7.4%	6.3%	0.5%	0.0%	1.7%	5.9%
946	50	77	2.8%	30.2%	19.1%	0.1%	0.0%	0.1%	0.0%	0.1%	0.2%	20.0%	8.3%	5.5%	0.3%	0.2%	9.0%	4.1%
947	50	380	2.9%	31.6%	17.8%	0.6%	0.4%	0.7%	0.2%	1.0%	0.2%	20.1%	8.3%	6.8%	0.5%	0.0%	2.0%	6.9%
948	50	15	2.0%	21.7%	23.2%	0.0%	0.0%	0.0%	0.0%	0.1%	0.2%	21.4%	8.9%	1.2%	0.1%	0.0%	0.0%	21.0%
949	50	36	2.3%	25.7%	11.9%	0.6%	0.4%	0.7%	0.2%	1.1%	0.1%	9.0%	3.7%	2.5%	0.2%	0.0%	0.0%	41.7%
950	50	15	2.0%	21.7%	23.2%	0.0%	0.0%	0.0%	0.0%	0.1%	0.2%	21.4%	8.9%	1.2%	0.1%	0.0%	0.0%	21.0%
951	50	36	2.3%	25.7%	11.9%	0.6%	0.4%	0.7%	0.2%	1.1%	0.1%	9.0%	3.7%	2.5%	0.2%	0.0%	0.0%	41.7%
952	50	15	2.0%	21.7%	23.2%	0.0%	0.0%	0.0%	0.0%	0.1%	0.2%	21.4%	8.9%	1.2%	0.1%	0.0%	0.0%	21.0%
953	50	36	2.3%	25.7%	11.9%	0.6%	0.4%	0.7%	0.2%	1.1%	0.1%	9.0%	3.7%	2.5%	0.2%	0.0%	0.0%	41.7%
954	50	15	2.0%	21.7%	23.2%	0.0%	0.0%	0.0%	0.0%	0.1%	0.2%	21.4%	8.9%	1.2%	0.1%	0.0%	0.0%	21.0%
955	50	36	2.3%	25.7%	11.9%	0.6%	0.4%	0.7%	0.2%	1.1%	0.1%	9.0%	3.7%	2.5%	0.2%	0.0%	0.0%	41.7%
956	50	15	2.0%	21.7%	23.2%	0.0%	0.0%	0.0%	0.0%	0.1%	0.2%	21.4%	8.9%	1.2%	0.1%	0.0%	0.0%	21.0%
957	50	36	2.3%	25.7%	11.9%	0.6%	0.4%	0.7%	0.2%	1.1%	0.1%	9.0%	3.7%	2.5%	0.2%	0.0%	0.0%	41.7%
958	50	12	2.6%	28.0%	29.9%	0.0%	0.0%	0.0%	0.0%	0.0%	0.3%	27.7%	11.5%	0.0%	0.0%	0.0%	0.0%	0.0%
959	50	12	2.6%	28.0%	29.9%	0.0%	0.0%	0.0%	0.0%	0.0%	0.3%	27.7%	11.5%	0.0%	0.0%	0.0%	0.0%	0.0%
960	50	83	0.4%	3.9%	4.2%	0.0%	0.0%	0.0%	0.0%	0.0%	0.0%	3.9%	1.6%	0.0%	0.0%	0.2%	7.5%	78.3%
961	50	153	2.8%	30.9%	11.7%	1.0%	0.7%	1.1%	0.4%	1.8%	0.1%	9.2%	3.8%	8.2%	0.9%	0.0%	1.5%	25.9%
962	50	12	2.6%	28.0%	29.9%	0.0%	0.0%	0.0%	0.0%	0.0%	0.3%	27.7%	11.5%	0.0%	0.0%	0.0%	0.0%	0.0%
963	50	12	2.6%	28.0%	29.9%	0.0%	0.0%	0.0%	0.0%	0.0%	0.3%	27.7%	11.5%	0.0%	0.0%	0.0%	0.0%	0.0%
964	50	12	2.6%	28.0%	29.9%	0.0%	0.0%	0.0%	0.0%	0.0%	0.3%	27.7%	11.5%	0.0%	0.0%	0.0%	0.0%	0.0%
965	50	12	2.6%	28.0%	29.9%	0.0%	0.0%	0.0%	0.0%	0.0%	0.3%	27.7%	11.5%	0.0%	0.0%	0.0%	0.0%	0.0%
966	50	56	4.6%	50.8%	19.0%	0.4%	0.3%	0.5%	0.2%	0.8%	0.1%	13.4%	5.5%	3.9%	0.5%	0.0%	0.0%	0.0%
968	50	83	0.4%	3.9%	4.2%	0.0%	0.0%	0.0%	0.0%	0.0%	0.0%	3.9%	1.6%	0.0%	0.0%	0.2%	7.5%	78.3%
969	50	153	2.8%	30.9%	11.7%	1.0%	0.7%	1.1%	0.4%	1.8%	0.1%	9.2%	3.8%	8.2%	0.9%	0.0%	1.5%	25.9%
970	50	83	0.4%	3.9%	4.2%	0.0%	0.0%	0.0%	0.0%	0.0%	0.0%	3.9%	1.6%	0.0%	0.0%	0.2%	7.5%	78.3%
971	50	153	2.8%	30.9%	11.7%	1.0%	0.7%	1.1%	0.4%	1.8%	0.1%	9.2%	3.8%	8.2%	0.9%	0.0%	1.5%	25.9%
972	50	83	0.4%	3.9%	4.2%	0.0%	0.0%	0.0%	0.0%	0.0%	0.0%	3.9%	1.6%	0.0%	0.0%	0.2%	7.5%	78.3%
973	50	153	2.8%	30.9%	11.7%	1.0%	0.7%	1.1%	0.4%	1.8%	0.1%	9.2%	3.8%	8.2%	0.9%	0.0%	1.5%	25.9%
974	50	83	0.4%	3.9%	4.2%	0.0%	0.0%	0.0%	0.0%	0.0%	0.0%	3.9%	1.6%	0.0%	0.0%	0.2%	7.5%	78.3%
975	50	153	2.8%	30.9%	11.7%	1.0%	0.7%	1.1%	0.4%	1.8%	0.1%	9.2%	3.8%	8.2%	0.9%	0.0%	1.5%	25.9%
976	50	12	2.6%	28.0%	29.9%	0.0%	0.0%	0.0%	0.0%	0.0%	0.3%	27.7%	11.5%	0.0%	0.0%	0.0%	0.0%	0.0%
977	50	12	2.6%	28.0%	29.9%	0.0%	0.0%	0.0%	0.0%	0.0%	0.3%	27.7%	11.5%	0.0%	0.0%	0.0%	0.0%	0.0%

Traffic Flows and Breakdown by 16 Vehicle Classes (Year 2036)

Link No.	Speed Limit	Total Vehicle	19 - Motorcycles (MC)	01 - Private Cars (PC)	03 - Taxi	14 - Non-franchised Bus <=6.4t	15 - Non-franchised Bus 6.4-15t	16 - Non-franchised Bus >15t	12 - Private Light Bus <=3.5t	13 - Private Light Bus >3.5t	04 - Light Goods Vehicles <=2.5t	05 - Lt Goods Vehicles 2.5-3.5t	06 - Light Goods Vehicles >3.5t	07 - Heavy Goods Vehicles <=15t	08 - Heavy Goods Vehicles >15t	17 - Franchised Bus (SD)	18 - Franchised Bus (DD)	11 - Public Light Buses
	km/hr	1000-1100																
978	50	12	2.6%	28.0%	29.9%	0.0%	0.0%	0.0%	0.0%	0.0%	0.3%	27.7%	11.5%	0.0%	0.0%	0.0%	0.0%	0.0%
979	50	12	2.6%	28.0%	29.9%	0.0%	0.0%	0.0%	0.0%	0.0%	0.3%	27.7%	11.5%	0.0%	0.0%	0.0%	0.0%	0.0%
980	50	12	2.6%	28.0%	29.9%	0.0%	0.0%	0.0%	0.0%	0.0%	0.3%	27.7%	11.5%	0.0%	0.0%	0.0%	0.0%	0.0%
981	50	12	2.6%	28.0%	29.9%	0.0%	0.0%	0.0%	0.0%	0.0%	0.3%	27.7%	11.5%	0.0%	0.0%	0.0%	0.0%	0.0%
982	50	184	2.6%	29.1%	11.4%	0.8%	0.6%	1.0%	0.3%	1.6%	0.1%	9.2%	3.8%	7.6%	0.8%	0.0%	1.3%	29.7%
983	50	184	2.6%	29.1%	11.4%	0.8%	0.6%	1.0%	0.3%	1.6%	0.1%	9.2%	3.8%	7.6%	0.8%	0.0%	1.3%	29.7%
984	50	170	3.0%	32.8%	20.1%	0.5%	0.3%	0.6%	0.2%	0.9%	0.1%	12.2%	5.1%	6.9%	0.5%	0.0%	0.0%	16.7%
985	50	44	0.7%	7.4%	7.9%	0.0%	0.0%	0.0%	0.0%	0.1%	0.1%	7.3%	3.0%	1.4%	0.4%	0.2%	7.0%	64.5%
986	70	196	3.4%	36.8%	27.2%	0.6%	0.4%	0.7%	0.2%	1.2%	0.1%	12.5%	5.2%	6.7%	1.7%	0.1%	3.2%	0.0%
987	70	277	3.1%	33.6%	23.9%	1.3%	0.9%	1.6%	0.5%	2.5%	0.1%	12.4%	5.2%	6.0%	1.4%	0.1%	2.2%	5.1%
988	70	865	3.9%	42.4%	18.3%	0.8%	0.6%	1.0%	0.3%	1.5%	0.1%	13.8%	5.7%	8.8%	0.2%	0.0%	0.4%	2.0%
989	70	784	4.0%	44.1%	18.6%	0.6%	0.4%	0.7%	0.2%	1.1%	0.1%	14.0%	5.8%	9.3%	0.2%	0.0%	0.5%	0.4%
990	50	81	2.4%	26.0%	16.2%	3.1%	2.2%	3.6%	1.1%	5.7%	0.1%	12.2%	5.1%	4.3%	0.6%	0.0%	0.0%	17.5%
992	70	3873	3.3%	36.0%	20.4%	0.5%	0.4%	0.6%	0.2%	0.9%	0.2%	14.7%	6.1%	7.6%	0.8%	0.1%	3.2%	5.2%
993	70	3635	3.7%	40.5%	16.9%	0.5%	0.4%	0.6%	0.2%	1.0%	0.1%	12.8%	5.3%	7.3%	0.4%	0.1%	4.0%	6.1%
994	50	865	4.6%	50.4%	18.6%	0.5%	0.4%	0.6%	0.2%	0.9%	0.1%	12.5%	5.2%	4.3%	0.4%	0.0%	1.1%	0.4%
995	50	195	4.5%	49.2%	23.7%	0.5%	0.4%	0.6%	0.2%	1.0%	0.1%	10.4%	4.3%	3.0%	0.2%	0.0%	2.0%	0.0%
996	50	323	2.6%	28.5%	10.9%	0.4%	0.3%	0.5%	0.2%	0.8%	0.2%	19.3%	8.0%	7.7%	1.3%	0.3%	11.5%	7.6%
998	50	223	2.7%	29.3%	14.8%	0.3%	0.2%	0.3%	0.1%	0.5%	0.2%	15.5%	6.4%	12.0%	0.8%	0.1%	5.9%	11.0%
999	50	333	4.0%	44.3%	28.4%	0.2%	0.2%	0.3%	0.1%	0.4%	0.1%	8.5%	3.5%	2.5%	0.2%	0.1%	5.3%	1.9%
1001	50	202	3.0%	32.9%	11.0%	0.7%	0.5%	0.8%	0.3%	1.3%	0.1%	13.3%	5.5%	8.5%	1.4%	0.0%	0.0%	20.8%
1002	50	296	3.4%	37.1%	18.0%	0.4%	0.3%	0.4%	0.1%	0.7%	0.1%	12.1%	5.0%	7.3%	1.2%	0.0%	0.0%	14.1%
1003	50	1294	3.0%	33.4%	15.7%	0.4%	0.3%	0.4%	0.1%	0.7%	0.2%	19.6%	8.1%	15.3%	1.2%	0.0%	0.0%	1.4%
1004	50	989	3.3%	35.7%	6.5%	0.3%	0.2%	0.3%	0.1%	0.5%	0.1%	13.8%	5.7%	33.1%	0.3%	0.0%	0.0%	0.0%
1006	70	3218	3.6%	39.7%	17.2%	0.6%	0.4%	0.7%	0.2%	1.1%	0.1%	12.2%	5.1%	7.5%	0.4%	0.1%	4.2%	6.9%
1007	70	3873	3.3%	36.0%	20.4%	0.5%	0.4%	0.6%	0.2%	0.9%	0.2%	14.7%	6.1%	7.6%	0.8%	0.1%	3.2%	5.2%
1008	50	101	3.9%	43.0%	33.2%	0.8%	0.5%	0.9%	0.3%	1.4%	0.1%	8.1%	3.4%	4.2%	0.1%	0.0%	0.0%	0.0%
1011	70	1675	4.6%	50.9%	14.9%	1.2%	0.9%	1.4%	0.5%	2.3%	0.1%	11.3%	4.7%	6.2%	0.1%	0.0%	0.9%	0.0%
1012	70	1894	4.7%	51.6%	10.3%	0.9%	0.6%	1.1%	0.3%	1.7%	0.1%	13.0%	5.4%	7.2%	0.4%	0.0%	1.8%	0.8%
1014	70	2502	3.3%	36.7%	15.5%	0.5%	0.3%	0.6%	0.2%	0.9%	0.1%	13.6%	5.6%	6.0%	0.7%	0.2%	9.0%	6.7%
1015	50	304	4.2%	46.3%	20.5%	0.5%	0.3%	0.6%	0.2%	0.9%	0.1%	6.2%	2.6%	1.9%	0.3%	0.4%	15.2%	0.0%
1016	50	448	3.4%	37.4%	20.8%	0.3%	0.2%	0.3%	0.1%	0.5%	0.2%	21.5%	8.9%	5.5%	0.2%	0.0%	0.7%	0.0%
1017	70	2855	4.5%	48.9%	15.8%	0.4%	0.3%	0.4%	0.1%	0.7%	0.1%	14.0%	5.8%	7.4%	0.7%	0.0%	0.9%	0.1%
1020	50	31	3.9%	43.2%	26.1%	0.5%	0.4%	0.6%	0.2%	1.0%	0.1%	10.5%	4.4%	8.9%	0.2%	0.0%	0.0%	0.0%
1021	50	30	3.5%	38.2%	30.4%	0.7%	0.5%	0.8%	0.2%	1.2%	0.1%	11.5%	4.8%	7.7%	0.5%	0.0%	0.0%	0.0%
3001	50	102	1.4%	15.4%	66.3%	1.4%	1.0%	1.6%	0.5%	2.5%	0.0%	3.2%	1.3%	0.0%	0.0%	0.0%	0.0%	5.4%
3002	50	107	1.4%	15.4%	66.8%	1.4%	1.0%	1.6%	0.5%	2.6%	0.0%	3.0%	1.2%	0.0%	0.0%	0.0%	0.0%	5.1%
3003	50	318	3.5%	38.1%	30.3%	0.7%	0.5%	0.8%	0.2%	1.2%	0.1%	11.4%	4.7%	7.6%	0.5%	0.0%	0.5%	0.0%
3004	50	349	3.9%	43.3%	26.1%	0.5%	0.4%	0.6%	0.2%	1.0%	0.1%	10.2%	4.2%	8.8%	0.2%	0.0%	0.4%	0.0%
3005	50	30	3.5%	38.2%	30.4%	0.7%	0.5%	0.8%	0.2%	1.2%	0.1%	11.5%	4.8%	7.7%	0.5%	0.0%	0.0%	0.0%
3006	50	31	3.9%	43.2%	26.1%	0.5%	0.4%	0.6%	0.2%	1.0%	0.1%	10.5%	4.4%	8.9%	0.2%	0.0%	0.0%	0.0%
3007	50	126	1.8%	19.6%	61.5%	1.3%	0.9%	1.6%	0.5%	2.5%	0.0%	2.7%	1.1%	1.8%	0.1%	0.0%	0.0%	4.4%
3008	50	121	1.8%	19.8%	60.9%	1.3%	0.9%	1.5%	0.5%	2.5%	0.0%	2.9%	1.2%	1.9%	0.1%	0.0%	0.0%	4.6%
3009	50	102	1.4%	15.4%	66.3%	1.4%	1.0%	1.6%	0.5%	2.5%	0.0%	3.2%	1.3%	0.0%	0.0%	0.0%	0.0%	5.4%
3010	50	12	2.6%	28.0%	29.9%	0.0%	0.0%	0.0%	0.0%	0.0%	0.3%	27.7%	11.5%	0.0%	0.0%	0.0%	0.0%	0.0%
3011	50	126	1.9%	20.9%	60.3%	1.3%	0.9%	1.5%	0.5%	2.4%	0.0%	2.5%	1.1%	2.2%	0.1%	0.0%	0.0%	4.4%
3012	50	439	3.0%	33.1%	38.7%	0.8%	0.6%	1.0%	0.3%	1.6%	0.1%	9.0%	3.7%	6.0%	0.4%	0.0%	0.4%	1.3%
3013	50	475	3.4%	37.4%	35.2%	0.7%	0.5%	0.8%	0.3%	1.3%	0.1%	8.1%	3.4%	7.0%	0.2%	0.0%	0.3%	1.2%
3014	50	182	3.8%	41.2%	32.8%	0.7%	0.5%	0.8%	0.3%	1.3%	0.1%	8.8%	3.6%	5.9%	0.4%	0.0%	0.0%	0.0%
3015	50	224	4.2%	46.6%	28.1%	0.6%	0.4%	0.6%	0.2%	1.0%	0.1%	7.9%	3.3%	6.8%	0.2%	0.0%	0.0%	0.0%
3016	50	163	4.3%	47.2%	28.5%	0.6%	0.4%	0.7%	0.2%	1.0%	0.1%	7.4%	3.1%	6.4%	0.2%	0.0%	0.0%	0.0%
3017	50	152	3.8%	42.1%	33.5%	0.7%	0.5%	0.8%	0.3%	1.3%	0.1%	7.9%	3.3%	5.3%	0.3%	0.0%	0.0%	0.0%
3018	50	974	3.5%	38.8%	35.4%	0.8%	0.5%	0.9%	0.3%	1.4%	0.1%	8.2%	3.4%	5.6%	0.3%	0.0%	0.2%	0.6%
3019	50	1063	3.9%	42.6%	32.1%	0.6%	0.5%	0.8%	0.2%	1.2%	0.1%	7.6%	3.2%	6.5%	0.2%	0.0%	0.1%	0.5%
3020	50	54	4.5%	49.5%	29.9%	0.6%	0.4%	0.7%	0.2%	1.1%	0.1%	5.9%	2.5%	4.5%	0.1%	0.0%	0.0%	0.0%
3021	50	91	4.0%	44.2%	35.2%	0.8%	0.5%	0.9%	0.3%	1.4%	0.1%	5.9%	2.5%	4.0%	0.3%	0.0%	0.0%	0.0%
3022	50	994	3.5%	38.7%	35.6%	0.8%	0.5%	0.9%	0.3%	1.4%	0.1%	8.2%	3.4%	5.6%	0.3%	0.0%	0.2%	0.6%
3023	50	1026	3.9%	42.8%	31.7%	0.6%	0.4%	0.7%	0.2%	1.2%	0.1%	7.6%	3.2%	6.6%	0.2%	0.0%	0.2%	0.5%
3024	50	119	3.9%	43.3%	34.4%	0.7%	0.5%	0.9%	0.3%	1.4%	0.1%	6.8%	2.8%	4.6%	0.3%	0.0%	0.0%	0.0%
3025	50	77	4.4%	48.3%	29.1%	0.6%	0.4%	0.7%	0.2%	1.1%	0.1%	6.6%	2.7%	5.7%	0.1%	0.0%	0.0%	0.0%
3026	50	1035	3.5%	38.5%	35.9%	0.8%	0.5%	0.9%	0.3%	1.4%	0.1%	8.2%	3.4%	5.5%	0.4%	0.0%	0.1%	0.5%
3027	50	1026	3.9%	42.8%	31.7%	0.6%	0.4%	0.7%	0.2%	1.2%	0.1%	7.6%	3.2%	6.6%	0.2%	0.0%	0.2%	0.5%
3028	50	866	3.7%	40.6%	33.1%	0.6%	0.5%	0.8%	0.2%	1.2%	0.1%	8.5%	3.5%	6.0%	0.5%	0.0%	0.2%	0.6%
3029	50	725	4.0%	43.8%	29.4%	0.8%	0.6%	1.0%	0.3%	1.5%	0.1%	8.0%	3.3%	5.9%	0.2%	0.0%	0.2%	0.8%
3030	50	960	3.8%	42.1%	35.3%	0.8%	0.6%	0.9%	0.3%	1.5%	0.1%	7.2%	3.0%	4.4%	0.2%	0.0%	0.0%	0.0%
3031	50	1091	4.0%	43.9%	33.5%	0.5%	0.4%	0.6%	0.2%	1.0%	0.1%	7.1%	3.0%	5.7%	0.2%	0.0%	0.0%	0.0%
3032	50	996	3.8%	41.9%	35.6%	0.8%	0.6%	0.9%	0.3%	1.5%	0.1%	7.1%	3.0%	4.3%	0.2%	0.0%	0.0%	0.0%
3033	50	1056	4.0%	44.1%	33.2%	0.5%	0.4%	0.6%	0.2%	0.9%	0.1%	7.1%	3.0%	5.8%	0.2%	0.0%	0.0%	0.0%
3034	50	694	3.7%	41.0%	38.1%	0.8%	0.5%	0.9%	0.3%	1.4%	0.1%	6.9%	2.8%	3.3%	0.1%	0.0%	0.0%	0.0%
3035	50	724	4.1%	44.7%	34.1%	0.3%	0.2%	0.4%	0.1%	0.6%	0.1%	6.8%	2.8%	5.6%	0.1%	0.0%	0.0%	0.0%
3036	50	866	3.7%	40.6%	33.1%	0.6%	0.5%	0.8%	0.2%	1.2%	0.1%	8.5%	3.5%	6.0%	0.5%	0.0%	0.2%	0.6%
3037	50	702	4.0%	44.1%	29.0%	0.8%	0.6%	1.0%	0.3%	1.5%	0.1%	8.1%	3.3%	6.0%	0.2%	0.0%	0.2%	0.8%
3038	50	866	3.7%	40.6%	33.1%	0.6%	0.5%	0.8%	0.2%	1.2%	0.1%	8.5%	3.5%	6.0%	0.5%	0.0%	0.2%	0.6%
3039	50	702	4.0%	44.1%	29.0%	0.8%	0.6%	1.0%	0.3%	1.5%	0.1%	8.1%	3.3%	6.0%	0.2%	0.0%	0.2%	0.8%
3040	50	857	4.2%	46.3%	29.5%	0.5%	0.4%	0.6%	0.2%	0.9%	0.1%	9.2%	3.8%	3.3%	0.1%	0.0%	0.2%	0.6%
3041	50	775	3.9%	42.9%	26.2%	0.6%	0.4%	0.7%	0.2%	1.1%	0.1%	12.4%	5.1%	5.1%	0.3%	0.0%	0.2%	0.7%
3042	50	215	4.3%	46.9%	20.5%	0.5%	0.3%	0.6%	0.2%	0.9%	0.2%	15.9%	6.6%	2.9%	0.3%	0.0%	0.0%	0.0%
3043	50	204	4.3%	47.6%	19.3%	0.5%	0.3%	0.5%	0.2%	0.8%	0.2%	16.3%	6.8%	2.9%	0.3%	0.0%	0.0%	0.0%
3044	50	748	3.8%	41.5%	28.6%	0.5%	0.4%	0.6%	0.2%	1.0%	0.1%	11.9%	4.9%	5.2%	0.2%	0.0%	0.2%	0.7%
3045	50	819	4.1%	45.3%	31.6%	0.4%	0.3%	0.5%	0.2%	0.8%	0.1%	8.7%	3.6%	3.4%	0.1%	0.0%	0.2%	0.7%
3046	50	73	4.2%	46.4%	33.0%	0.6%	0.4%	0.7%	0.2%	1.2%	0.1%	7.7%	3.2%	1.9%	0.3%	0.0%	0.0%	0.0%
3047	50	46	5.0%	55.3%	25.6%	0.3%	0.2%	0.3%	0.1%	0.5%	0.1%	7.7%	3.2%	1.8%	0.1%	0.0%	0.0%	0.0%
3048	80	1447	5.8%	63.7%	5.7%	0.3%	0.2%	0.3%	0.1%	0.5%	0.1%	6.6%	2.7%	12.1%	1.9%	0.0%	0.0%	0.0%
3049	80	880	4.7%	51.7%	5.1%	0.3%	0.2%	0.3%	0.1%	0.6%	0.2%	15.8%	6.6%	13.5%	0.9%	0.0%	0.0%	0.0%
3050	50	264	4.7%	51.8%	23.5%	0.4%	0.3%	0.4%	0.1%	0.7%	0.1%	10.8%	4.5%	2.6%	0.2%	0.0%	0.0%	0.0%
3052	50	751	3.8%	42.0%	28.7%	0.6%	0.4%	0.7%	0.2%	1.1%	0.1%	11.3%	4.7%	5.1%	0.2%	0.0%	0.2%	0.7%
3053	50	1083	4.3%	46.9%	29.6%	0.4%	0.3%	0.5%	0.2%	0.8%	0.1%	9.2%	3.8%	3.2%	0.1%	0.0%	0.1%	0.5%
3055	50	290	4.6%	50.2%	25.7%	0.3%	0.2%	0.4%	0.1%	0.6%	0.1%	10.5%	4.4%	2.5%	0.3%	0.0%	0.0%	0.0%
3056	70	1996	3.4%	37.6%	14.3%	0.7%	0.5%	0.9%	0.3%	1.4%	0.2%	18.5%	7.7%	10.7%	1.5%	0.0%	1.4%	0.9%
3057	50	410	4.3%	47.2%	14.5%	1.1%	0.8%	1.3%	0.4%	2.0%	0.1%	12.9%	5.3%	5.8%	0.0%	0.0%	0.8%	3.5%
3058	50	368	3.4%	37.7%	30.3%	0.6%	0.5%	0.7%	0.2%	1.2%	0.1%	12.2%	5.0%	3.5%	0.4%	0.0%	0.8%	3.2%
3059	50	717	4.3%	47.6%	24.0%	0.3%	0.2%	0.3%	0.1%	0.5%	0.1%	11.7%	4.9%	4.0%	0.3%	0.0%	0.0%	1.7%
3060	70	1359	3.6%	40.0%	10.5%	0.9%	0.6%	1.0%	0.3%	1.6%	0.2%	17.8%	7.4%	11.9%	2.0%	0.0%	1.8%	0.2%
3061	70	1894	4.7%	51.6%	10.3%	0.9%	0.6%	1.1%	0.3%	1.7%	0.1%	13.0%	5.4%	7.2%	0.4%	0.0%	1.8%	0.8%
3062	70	3318	4.7%	52.1%	9.5%	0.7%	0.5%	0.8%	0.2%	1.2%	0.1%	12.5%	5.2%	8.8%	0.3%	0.1%	2.9%	0.6%
3063	50	637	3.0%	32.5%	22.5%	0.4%	0.3%	0.5%	0.1%	0.7%	0.2%	20.0%	8.3%	8.3%	0.4%	0.0%	0.5%	2.2%
3064	70	1175	3.7%	40.3%	23.1%	0.7%	0.5%	0.8%	0.3%	1.3%	0.1%	14.4%	6.0%	6.2%	1.2%	0.0%	1.4%	0.0%
3065	70	1580	4.0%	44.0%	18.8%	0.2%	0.2%	0.3%	0.1%	0.5%	0.2%	16.8%	6.9%	6.6%	0.6%	0.0%	0.8%	0.0%
3066	70	1090	4.7%	51.6%	10.5%	0.5%	0.4%	0.6%	0.2%	1.0%	0.1%	13.4%	5.5%	8.9%	0.6%	0.0%	1.5%	0.3%
3067	50	1005	3.1%	34.4%	25.4%	0.5%	0.3%	0.6%	0.2%	0.9%	0.2%	17.2%	7.1%	6.5%	0.4%	0.0%	0.6%	2.6%
3068	50	1081	4.3%	47.3%	21.0%	0.5%	0.4%	0.6%	0.2%	1.0%	0.1%	12.1%	5.0%	4.6%	0.2%	0.0%	0.3%	2.4%
3069	50	870	4.1%	44.7%	20.1%	0.4%	0.3%	0.5%	0.2%	0.8%	0.1%	12.0%	5.0%	4.5%	0.4%	0.0%	1.6%	5.4%
3072	70	1894	4.7%	51.6%	10.3%	0.9%	0.6%	1.1%	0.3%	1.7%	0.1%	13.0%	5.4%	7.2%	0.4%	0.0%	1.8%	0.8%
3073	70	2229	4.8%	52.3%	8.9%	0.7%	0.5%	0.8%	0.3%	1.3%	0.1%	12.0%	5.0%	8.8%	0.1%	0.1%	3.5%	0.7%
3074	50	580	4.3%	46.7%	22.0%	1.0%	0.7%	1.2%	0.4%	1.9%	0.1%	10.5%	4.3%	6.0%	0.8%	0.0%	0.0%	0.0%

Traffic Flows and Breakdown by 16 Vehicle Classes (Year 2036)

Link No.	Speed Limit	Total Vehicle	19 - Motorcycles (MC)	01 - Private Cars (PC)	03 - Taxi	14 - Non-franchised Bus <=6.4t	15 - Non-franchised Bus 6.4-15t	16 - Non-franchised Bus >15t	12 - Private Light Bus <=3.5t	13 - Private Light Bus >3.5t	04 - Light Goods Vehicles <=2.5t	05 - Lt Goods Vehicles 2.5-3.5t	06 - Light Goods Vehicles >3.5t	07 - Heavy Goods Vehicles <=15t	08 - Heavy Goods Vehicles >15t	17 - Franchised Bus (SD)	18 - Franchised Bus (DD)	11 - Public Light Buses
	km/hr	1000-1100																
3075	50	766	4.6%	50.7%	16.4%	0.6%	0.4%	0.7%	0.2%	1.0%	0.1%	14.2%	5.9%	5.0%	0.3%	0.0%	0.0%	0.0%
3076	50	565	4.3%	47.7%	20.0%	0.3%	0.2%	0.4%	0.1%	0.6%	0.1%	14.2%	5.9%	5.6%	0.5%	0.0%	0.0%	0.0%
3077	80	2027	5.4%	58.8%	10.3%	0.5%	0.4%	0.6%	0.2%	0.9%	0.1%	7.7%	3.2%	10.3%	1.6%	0.0%	0.0%	0.0%
3078	80	1641	4.7%	51.3%	10.3%	0.4%	0.3%	0.5%	0.2%	0.8%	0.2%	15.1%	6.2%	9.6%	0.6%	0.0%	0.0%	0.0%
3081	50	68	4.7%	51.3%	30.7%	0.2%	0.2%	0.3%	0.1%	0.4%	0.1%	7.0%	2.9%	2.0%	0.2%	0.0%	0.0%	0.0%
3082	50	262	3.2%	35.2%	26.0%	0.3%	0.2%	0.3%	0.1%	0.5%	0.2%	18.6%	7.7%	6.5%	1.1%	0.0%	0.0%	0.0%
3084	70	3122	4.3%	47.6%	16.7%	0.4%	0.3%	0.4%	0.1%	0.7%	0.1%	14.5%	6.0%	7.4%	0.7%	0.0%	0.8%	0.1%
3086	70	840	4.3%	47.6%	13.6%	1.1%	0.8%	1.3%	0.4%	2.1%	0.1%	13.7%	5.7%	7.4%	1.8%	0.0%	0.0%	0.0%
3088	50	107	1.4%	15.4%	66.8%	1.4%	1.0%	1.6%	0.5%	2.6%	0.0%	3.0%	1.2%	0.0%	0.0%	0.0%	0.0%	5.1%
3089	50	30	3.5%	38.2%	30.4%	0.7%	0.5%	0.8%	0.2%	1.2%	0.1%	11.5%	4.8%	7.7%	0.5%	0.0%	0.0%	0.0%
4001	50	951	3.2%	35.4%	21.7%	0.6%	0.4%	0.7%	0.2%	1.1%	0.2%	19.1%	7.9%	7.5%	1.0%	0.0%	0.0%	1.0%
4002	50	258	4.0%	43.7%	23.4%	0.9%	0.6%	1.0%	0.3%	1.6%	0.1%	13.5%	5.6%	5.1%	0.1%	0.0%	0.0%	0.0%
4003	50	956	3.9%	42.3%	20.2%	0.3%	0.2%	0.4%	0.1%	0.6%	0.1%	13.2%	5.5%	7.6%	1.0%	0.1%	3.3%	1.2%
4004	70	5257	3.0%	33.4%	18.2%	0.6%	0.4%	0.7%	0.2%	1.1%	0.2%	17.0%	7.1%	7.6%	1.0%	0.1%	4.4%	5.0%
4005	70	5943	4.0%	43.9%	17.9%	0.3%	0.2%	0.3%	0.1%	0.5%	0.1%	10.9%	4.5%	6.3%	0.5%	0.1%	5.8%	4.4%
4006	70	2914	2.9%	31.9%	21.3%	0.6%	0.4%	0.7%	0.2%	1.1%	0.1%	14.1%	5.9%	6.3%	0.6%	0.2%	7.4%	6.3%
4007	80	668	4.9%	53.6%	5.0%	0.3%	0.2%	0.3%	0.1%	0.5%	0.2%	14.7%	6.1%	13.2%	1.0%	0.0%	0.0%	0.0%
4008	50	1053	3.5%	38.4%	16.4%	0.6%	0.4%	0.7%	0.2%	1.2%	0.2%	17.0%	7.0%	5.3%	2.3%	0.1%	2.2%	4.5%
4009	50	843	3.1%	34.1%	15.0%	0.6%	0.4%	0.6%	0.2%	1.0%	0.2%	16.4%	6.8%	4.9%	2.1%	0.1%	4.4%	10.1%
4010	50	467	4.6%	50.1%	22.6%	0.5%	0.3%	0.5%	0.2%	0.8%	0.1%	12.6%	5.2%	2.3%	0.2%	0.0%	0.0%	0.0%
4011	50	349	4.6%	50.6%	23.1%	0.4%	0.3%	0.5%	0.1%	0.8%	0.1%	12.2%	5.0%	2.1%	0.2%	0.0%	0.0%	0.0%
4012	50	35	4.6%	50.6%	23.1%	0.4%	0.3%	0.5%	0.1%	0.8%	0.1%	12.2%	5.0%	2.1%	0.2%	0.0%	0.0%	0.0%
4014	70	1425	3.8%	41.9%	25.6%	0.2%	0.2%	0.3%	0.1%	0.5%	0.1%	12.8%	5.3%	6.0%	1.1%	0.0%	1.9%	0.0%
4015	70	499	3.4%	37.8%	22.0%	0.9%	0.6%	1.0%	0.3%	1.6%	0.2%	15.3%	6.3%	9.6%	0.1%	0.0%	0.0%	0.6%
4016	70	859	3.9%	43.3%	16.5%	0.7%	0.5%	0.8%	0.3%	1.3%	0.2%	16.5%	6.8%	8.5%	0.3%	0.0%	0.0%	0.4%
4018	70	1229	3.9%	42.7%	25.3%	0.2%	0.1%	0.2%	0.1%	0.3%	0.1%	12.9%	5.3%	5.9%	1.0%	0.0%	1.8%	0.0%
4019	50	1508	2.4%	26.5%	14.0%	0.4%	0.2%	0.4%	0.1%	0.7%	0.3%	24.5%	10.1%	15.7%	2.3%	0.0%	0.0%	2.4%
4021	50	551	5.2%	57.3%	17.9%	0.5%	0.4%	0.6%	0.2%	1.0%	0.1%	5.3%	2.2%	2.6%	0.4%	0.0%	2.0%	4.3%
4022	50	31	1.0%	10.7%	11.4%	0.0%	0.0%	0.0%	0.0%	0.0%	0.1%	10.5%	4.4%	0.0%	0.0%	0.0%	0.0%	62.0%
4023	50	31	1.0%	10.7%	11.4%	0.0%	0.0%	0.0%	0.0%	0.0%	0.1%	10.5%	4.4%	0.0%	0.0%	0.0%	0.0%	62.0%
4024	50	289	5.0%	54.5%	21.3%	0.7%	0.5%	0.8%	0.3%	1.3%	0.1%	7.7%	3.2%	2.7%	0.4%	0.0%	0.0%	1.6%
4025	50	139	3.2%	34.6%	14.5%	0.4%	0.3%	0.4%	0.1%	0.7%	0.1%	13.6%	5.6%	10.1%	1.0%	0.0%	0.0%	15.3%
4026	50	276	3.0%	32.6%	19.0%	0.4%	0.3%	0.4%	0.1%	0.7%	0.3%	25.7%	10.7%	6.4%	0.6%	0.0%	0.0%	0.0%
4027	80	3237	4.8%	52.5%	8.8%	0.4%	0.3%	0.5%	0.2%	0.8%	0.2%	15.8%	6.6%	8.6%	0.6%	0.0%	0.0%	0.0%
4028	50	63	4.8%	52.5%	8.8%	0.4%	0.3%	0.5%	0.2%	0.8%	0.2%	15.8%	6.6%	8.6%	0.6%	0.0%	0.0%	0.0%
4029	50	240	3.9%	43.2%	17.3%	0.6%	0.4%	0.7%	0.2%	1.2%	0.1%	8.7%	3.6%	3.2%	0.7%	0.4%	15.7%	0.0%
4030	50	1048	3.4%	37.8%	14.4%	0.4%	0.3%	0.5%	0.2%	0.8%	0.1%	11.1%	4.6%	3.9%	0.7%	0.1%	5.9%	15.7%
4031	50	83	4.8%	53.1%	21.8%	0.4%	0.3%	0.5%	0.2%	0.8%	0.1%	9.4%	3.9%	4.4%	0.2%	0.0%	0.0%	0.0%
4032	70	4279	3.4%	37.3%	19.6%	0.5%	0.4%	0.6%	0.2%	1.0%	0.2%	14.8%	6.1%	7.1%	0.8%	0.1%	3.1%	4.7%
4033	70	1167	4.2%	46.0%	15.5%	1.4%	1.0%	1.6%	0.5%	2.5%	0.1%	13.1%	5.4%	7.2%	1.6%	0.0%	0.0%	0.0%
4034	70	424	4.5%	49.7%	10.7%	0.6%	0.4%	0.7%	0.2%	1.2%	0.2%	16.9%	7.0%	7.2%	0.5%	0.0%	0.0%	0.0%
4035	70	923	3.9%	43.3%	16.8%	0.8%	0.5%	0.9%	0.3%	1.4%	0.2%	16.0%	6.6%	8.5%	0.3%	0.0%	0.0%	0.3%
4036	70	1339	4.0%	44.0%	16.7%	1.0%	0.7%	1.2%	0.4%	1.9%	0.1%	14.3%	5.9%	8.2%	1.2%	0.0%	0.0%	0.2%
4037	70	2459	3.6%	39.8%	15.8%	0.9%	0.6%	1.0%	0.3%	1.6%	0.2%	16.4%	6.8%	9.5%	1.7%	0.0%	1.6%	0.1%
5137	50	844	2.4%	26.2%	16.9%	0.4%	0.3%	0.5%	0.2%	0.8%	0.3%	25.5%	10.6%	14.1%	1.8%	0.0%	0.0%	0.0%
5138	50	438	3.5%	37.9%	14.5%	0.7%	0.5%	0.8%	0.3%	1.3%	0.2%	19.2%	8.0%	11.1%	0.5%	0.0%	0.0%	1.4%
5143	50	339	2.6%	28.4%	14.5%	0.8%	0.5%	0.9%	0.3%	1.4%	0.2%	22.0%	9.1%	16.0%	3.3%	0.0%	0.0%	0.0%
5144	50	239	2.2%	24.0%	10.1%	0.7%	0.5%	0.8%	0.3%	1.3%	0.2%	23.0%	9.5%	20.6%	4.2%	0.0%	0.0%	2.6%
5145	50	574	2.9%	31.4%	12.6%	0.5%	0.4%	0.6%	0.2%	1.0%	0.2%	22.6%	9.3%	15.1%	2.1%	0.0%	0.0%	1.1%
5146	50	880	2.0%	22.4%	14.4%	0.3%	0.2%	0.4%	0.1%	0.6%	0.3%	27.3%	11.3%	17.3%	2.7%	0.0%	0.0%	0.7%
5189	50	213	4.2%	45.8%	5.4%	0.4%	0.3%	0.4%	0.1%	0.7%	0.2%	19.4%	8.0%	14.4%	0.9%	0.0%	0.0%	0.0%
5190	50	185	3.3%	36.7%	9.2%	0.5%	0.3%	0.5%	0.2%	0.8%	0.2%	20.8%	8.6%	16.7%	2.2%	0.0%	0.0%	0.0%
5191	50	554	6.8%	74.5%	8.0%	0.5%	0.3%	0.6%	0.2%	0.9%	0.0%	2.0%	0.8%	5.3%	0.1%	0.0%	0.0%	0.0%
5192	50	636	6.4%	69.8%	8.3%	0.1%	0.1%	0.2%	0.1%	0.3%	0.1%	6.3%	2.6%	5.2%	0.7%	0.0%	0.0%	0.0%
5193	50	887	3.1%	34.4%	3.2%	0.3%	0.2%	0.4%	0.1%	0.6%	0.1%	12.3%	5.1%	39.9%	0.4%	0.0%	0.0%	0.0%
5194	50	713	3.8%	41.6%	13.7%	0.6%	0.4%	0.7%	0.2%	1.2%	0.1%	12.6%	5.2%	19.1%	0.7%	0.0%	0.0%	0.0%
5195	80	668	4.9%	53.6%	5.0%	0.3%	0.2%	0.3%	0.1%	0.5%	0.2%	14.7%	6.1%	13.2%	1.0%	0.0%	0.0%	0.0%
5196	80	811	5.4%	58.9%	3.6%	0.4%	0.3%	0.5%	0.2%	0.8%	0.1%	6.8%	2.8%	17.5%	2.9%	0.0%	0.0%	0.0%
5197	80	1659	3.8%	42.2%	4.2%	0.4%	0.3%	0.5%	0.2%	0.8%	0.1%	13.1%	5.4%	28.3%	0.6%	0.0%	0.0%	0.0%
5198	80	1525	4.6%	50.8%	8.3%	0.5%	0.4%	0.6%	0.2%	1.0%	0.1%	9.5%	3.9%	18.3%	1.9%	0.0%	0.0%	0.0%
5199	50	883	3.3%	35.8%	3.5%	0.3%	0.2%	0.4%	0.1%	0.6%	0.1%	12.3%	5.1%	38.0%	0.4%	0.0%	0.0%	0.0%
5200	50	190	2.8%	30.2%	7.6%	0.4%	0.3%	0.5%	0.2%	0.8%	0.2%	20.5%	8.5%	26.1%	1.9%	0.0%	0.0%	0.0%
5201	50	637	4.0%	43.7%	12.1%	0.5%	0.4%	0.6%	0.2%	0.9%	0.1%	12.8%	5.3%	18.7%	0.7%	0.0%	0.0%	0.0%
5202	50	289	3.7%	40.1%	11.1%	0.7%	0.5%	0.8%	0.3%	1.3%	0.2%	17.0%	7.0%	16.5%	0.7%	0.0%	0.0%	0.0%
5224	50	104	3.3%	35.8%	8.4%	2.5%	1.8%	3.0%	0.9%	4.7%	0.1%	9.3%	3.9%	26.1%	0.1%	0.0%	0.0%	0.0%
5225	50	991	3.1%	34.6%	3.7%	0.5%	0.4%	0.6%	0.2%	1.0%	0.1%	12.0%	5.0%	38.4%	0.3%	0.0%	0.0%	0.0%
5226	50	453	7.6%	83.0%	7.9%	0.0%	0.0%	0.0%	0.0%	0.0%	0.0%	0.7%	0.3%	0.5%	0.0%	0.0%	0.0%	0.0%
5245	80	426	5.3%	57.8%	6.3%	2.1%	1.5%	2.5%	0.8%	3.9%	0.0%	1.4%	0.6%	17.7%	0.1%	0.0%	0.0%	0.0%
5254	50	211	2.1%	23.5%	10.8%	0.5%	0.4%	0.6%	0.2%	1.0%	0.3%	25.2%	10.5%	20.0%	4.8%	0.0%	0.0%	0.0%
5256	70	2261	5.0%	55.3%	6.3%	1.7%	1.2%	2.0%	0.6%	3.2%	0.1%	12.3%	5.1%	3.7%	0.1%	0.1%	2.4%	1.0%
5257	70	2619	3.9%	43.0%	6.1%	1.6%	1.1%	1.9%	0.6%	2.9%	0.2%	16.3%	6.8%	9.4%	0.1%	0.1%	5.3%	0.6%
5262	50	409	3.0%	32.4%	13.5%	0.4%	0.3%	0.4%	0.1%	0.7%	0.2%	20.2%	8.4%	14.9%	1.0%	0.0%	0.0%	4.4%
5263	50	637	2.1%	23.0%	18.8%	0.3%	0.2%	0.3%	0.1%	0.5%	0.3%	26.6%	11.0%	12.2%	1.7%	0.0%	0.0%	2.9%
5264	50	883	3.3%	35.8%	3.5%	0.3%	0.2%	0.4%	0.1%	0.6%	0.1%	12.3%	5.1%	38.0%	0.4%	0.0%	0.0%	0.0%
6252	50	5404	3.2%	35.5%	16.0%	0.4%	0.3%	0.5%	0.2%	0.8%	0.2%	15.0%	6.2%	6.9%	0.7%	0.2%	10.2%	3.5%
8033	70	755	4.4%	48.3%	7.6%	0.6%	0.4%	0.7%	0.2%	1.1%	0.1%	10.5%	4.3%	9.1%	0.1%	0.3%	12.3%	0.0%
8340	50	389	3.5%	38.4%	17.3%	1.0%	0.7%	1.2%	0.4%	1.9%	0.2%	16.4%	6.8%	10.3%	0.4%	0.0%	0.8%	0.8%
9098	70	1092	5.6%	61.7%	9.9%	0.9%	0.7%	1.1%	0.3%	1.8%	0.1%	8.4%	3.5%	4.7%	0.0%	0.0%	1.3%	0.0%
9112	70	949	5.8%	63.3%	7.0%	0.7%	0.5%	0.8%	0.3%	1.3%	0.1%	6.6%	2.8%	3.8%	0.0%	0.2%	7.0%	0.0%
9205	50	93	3.9%	42.9%	34.1%	0.7%	0.5%	0.9%	0.3%	1.4%	0.1%	7.2%	3.0%	4.8%	0.3%	0.0%	0.0%	0.0%
9206	50	63	4.3%	47.7%	28.8%	0.6%	0.4%	0.7%	0.2%	1.1%	0.1%	7.1%	2.9%	6.1%	0.2%	0.0%	0.0%	0.0%
9301	50	491	3.6%	39.5%	39.4%	0.7%	0.5%	0.9%	0.3%	1.4%	0.1%	7.3%	3.0%	3.2%	0.1%	0.0%	0.0%	0.0%
9302	50	202	4.1%	44.7%	35.0%	0.8%	0.6%	0.9%	0.3%	1.5%	0.1%	5.9%	2.4%	3.5%	0.3%	0.0%	0.0%	0.0%
9303	50	518	3.9%	42.9%	36.4%	0.3%	0.2%	0.3%	0.1%	0.6%	0.1%	6.6%	2.8%	5.7%	0.1%	0.0%	0.0%	0.0%
9304	50	206	4.5%	49.3%	28.4%	0.3%	0.2%	0.4%	0.1%	0.6%	0.1%	7.3%	3.0%	5.3%	0.2%	0.0%	0.0%	0.0%

Traffic Flows and Breakdown by 16 Vehicle Classes (Year 2036)

Link No.	Speed Limit	Total Vehicle	19 - Motorcycles (MC)	01 - Private Cars (PC)	03 - Taxi	14 - Non-franchised Bus <=6.4t	15 - Non-franchised Bus 6.4-15t	16 - Non-franchised Bus >15t	12 - Private Light Bus <=3.5t	13 - Private Light Bus >3.5t	04 - Light Goods Vehicles <=2.5t	05 - Lt Goods Vehicles 2.5-3.5t	06 - Light Goods Vehicles >3.5t	07 - Heavy Goods Vehicles <=15t	08 - Heavy Goods Vehicles >15t	17 - Franchised Bus (SD)	18 - Franchised Bus (DD)	11 - Public Light Buses
	km/hr	1100-1200																
1	50	233	5.6%	61.9%	16.2%	0.7%	0.5%	0.8%	0.2%	1.2%	0.1%	6.3%	2.6%	3.2%	0.8%	0.0%	0.0%	0.0%
2	50	598	4.0%	43.9%	19.1%	0.9%	0.6%	1.1%	0.3%	1.7%	0.1%	13.4%	5.5%	6.6%	2.7%	0.0%	0.0%	0.0%
3	70	1256	4.1%	45.0%	17.5%	0.7%	0.5%	0.8%	0.3%	1.3%	0.1%	11.6%	4.8%	9.7%	0.3%	0.0%	0.0%	3.3%
4	70	1668	3.5%	38.6%	17.9%	0.7%	0.5%	0.8%	0.3%	1.3%	0.2%	15.8%	6.5%	6.9%	0.9%	0.0%	0.0%	5.9%
5	50	71	4.1%	44.8%	16.5%	1.0%	0.7%	1.1%	0.4%	1.8%	0.2%	15.1%	6.3%	7.8%	0.3%	0.0%	0.0%	0.0%
6	50	103	3.4%	37.5%	8.4%	0.4%	0.3%	0.5%	0.2%	0.8%	0.2%	18.0%	7.4%	14.4%	4.2%	0.1%	4.1%	0.0%
7	50	537	2.6%	28.6%	6.0%	0.7%	0.5%	0.9%	0.3%	1.4%	0.2%	20.9%	8.7%	5.6%	1.0%	0.4%	16.1%	6.1%
8	50	513	2.2%	24.1%	13.6%	0.5%	0.3%	0.6%	0.2%	0.9%	0.1%	13.8%	5.7%	9.3%	2.8%	0.4%	16.6%	8.9%
9	50	36	3.5%	38.6%	12.1%	0.3%	0.2%	0.4%	0.1%	0.6%	0.2%	22.7%	9.4%	10.6%	1.2%	0.0%	0.0%	0.0%
10	50	89	3.1%	33.6%	16.6%	0.9%	0.6%	1.1%	0.3%	1.7%	0.2%	17.6%	7.3%	8.0%	1.7%	0.2%	7.2%	0.0%
11	50	532	3.8%	41.4%	9.1%	0.5%	0.4%	0.6%	0.2%	0.9%	0.1%	11.5%	4.8%	5.1%	1.0%	0.3%	11.7%	8.6%
12	50	368	2.3%	24.9%	12.4%	0.7%	0.5%	0.9%	0.3%	1.4%	0.1%	12.5%	5.2%	5.0%	1.3%	0.6%	23.7%	8.3%
13	50	247	3.9%	43.2%	17.4%	0.8%	0.6%	1.0%	0.3%	1.5%	0.2%	15.7%	6.5%	5.9%	1.2%	0.0%	0.0%	1.8%
14	50	250	3.2%	35.4%	17.2%	0.7%	0.5%	0.8%	0.2%	1.3%	0.2%	15.0%	6.2%	4.3%	0.8%	0.1%	4.5%	9.6%
15	50	656	3.3%	36.7%	16.5%	1.0%	0.7%	1.2%	0.4%	1.9%	0.2%	19.3%	8.0%	5.4%	1.6%	0.0%	0.0%	3.7%
16	50	173	5.2%	57.3%	16.9%	0.6%	0.4%	0.7%	0.2%	1.0%	0.1%	9.0%	3.7%	4.4%	0.4%	0.0%	0.0%	0.0%
17	50	101	4.1%	45.5%	11.2%	0.6%	0.4%	0.7%	0.2%	1.1%	0.2%	19.8%	8.2%	5.9%	2.0%	0.0%	0.0%	0.0%
18	50	414	4.0%	43.9%	20.4%	0.9%	0.6%	1.0%	0.3%	1.7%	0.1%	14.0%	5.8%	5.1%	1.0%	0.0%	0.0%	1.1%
19	50	71	4.5%	48.9%	14.4%	0.2%	0.1%	0.2%	0.1%	0.4%	0.2%	14.9%	6.2%	9.2%	0.9%	0.0%	0.0%	0.0%
20	50	12	2.3%	24.9%	26.6%	0.3%	0.2%	0.4%	0.1%	0.6%	0.3%	26.5%	11.0%	5.2%	1.6%	0.0%	0.0%	0.0%
21	50	175	3.0%	33.4%	14.2%	0.7%	0.5%	0.9%	0.3%	1.4%	0.1%	14.0%	5.8%	4.3%	1.0%	0.2%	6.5%	13.7%
22	50	499	3.2%	35.1%	15.6%	1.0%	0.7%	1.2%	0.4%	1.9%	0.2%	20.5%	8.5%	5.2%	1.6%	0.0%	0.0%	4.8%
23	50	151	2.0%	22.2%	8.7%	0.7%	0.5%	0.8%	0.3%	1.3%	0.3%	25.3%	10.5%	7.8%	1.6%	0.2%	7.5%	10.1%
24	50	84	4.6%	50.1%	19.8%	0.5%	0.4%	0.6%	0.2%	0.9%	0.1%	9.3%	3.9%	4.0%	0.6%	0.0%	0.0%	5.2%
25	50	132	4.2%	46.0%	22.5%	0.7%	0.5%	0.8%	0.2%	1.2%	0.1%	12.3%	5.1%	5.2%	1.0%	0.0%	0.0%	0.0%
26	50	140	4.0%	44.3%	19.9%	0.8%	0.5%	0.9%	0.3%	1.4%	0.2%	14.5%	6.0%	6.1%	1.1%	0.0%	0.0%	0.0%
27	50	371	3.6%	40.0%	18.4%	1.0%	0.7%	1.2%	0.4%	1.9%	0.2%	15.7%	6.5%	6.2%	1.2%	0.0%	0.0%	2.9%
28	50	66	3.9%	42.7%	15.3%	1.1%	0.8%	1.3%	0.4%	2.0%	0.2%	19.0%	7.9%	5.1%	0.5%	0.0%	0.0%	0.0%
29	50	168	3.4%	37.8%	18.5%	1.0%	0.7%	1.2%	0.4%	1.8%	0.2%	19.4%	8.0%	6.1%	1.5%	0.0%	0.0%	0.0%
30	50	192	3.4%	37.1%	14.2%	0.5%	0.4%	0.6%	0.2%	1.0%	0.2%	20.5%	8.5%	12.1%	1.3%	0.0%	0.0%	0.0%
31	50	316	3.6%	40.0%	11.6%	0.5%	0.4%	0.6%	0.2%	1.0%	0.2%	20.9%	8.7%	11.2%	1.2%	0.0%	0.0%	0.0%
32	50	246	2.5%	27.1%	11.0%	0.9%	0.6%	1.0%	0.3%	1.6%	0.1%	8.3%	3.5%	3.4%	0.6%	0.6%	24.2%	14.4%
33	50	788	3.2%	34.9%	16.8%	0.7%	0.5%	0.8%	0.3%	1.3%	0.1%	11.4%	4.7%	4.6%	0.9%	0.3%	13.6%	5.8%
34	50	478	3.5%	38.5%	12.3%	0.5%	0.4%	0.6%	0.2%	1.0%	0.2%	19.3%	8.0%	10.8%	1.1%	0.0%	0.0%	3.5%
35	50	127	0.9%	10.1%	4.8%	0.1%	0.0%	0.1%	0.0%	0.1%	0.0%	2.5%	1.0%	1.0%	0.1%	1.4%	58.5%	19.4%
36	50	813	3.1%	33.8%	16.2%	0.7%	0.5%	0.9%	0.3%	1.4%	0.1%	13.5%	5.6%	6.2%	1.2%	0.3%	11.7%	4.6%
37	50	258	2.5%	27.0%	12.5%	0.5%	0.4%	0.6%	0.2%	1.0%	0.2%	21.3%	8.8%	7.1%	0.8%	0.0%	0.0%	17.2%
38	50	139	2.9%	32.1%	19.0%	0.8%	0.6%	1.0%	0.3%	1.6%	0.2%	20.0%	8.3%	10.4%	2.7%	0.0%	0.0%	0.0%
39	50	624	3.4%	37.6%	16.0%	0.9%	0.6%	1.0%	0.3%	1.7%	0.2%	18.2%	7.6%	8.9%	1.2%	0.1%	2.3%	0.0%
40	50	253	3.7%	40.7%	14.6%	0.4%	0.3%	0.5%	0.1%	0.8%	0.2%	17.3%	7.2%	13.3%	0.8%	0.0%	0.0%	0.0%
41	50	785	2.9%	32.3%	20.5%	0.6%	0.4%	0.6%	0.2%	1.0%	0.2%	16.6%	6.9%	9.2%	1.5%	0.2%	6.6%	0.5%
53	50	648	3.6%	39.6%	23.8%	0.8%	0.6%	1.0%	0.3%	1.5%	0.1%	14.2%	5.9%	7.7%	0.7%	0.0%	0.0%	0.0%
54	50	670	3.6%	39.4%	23.0%	0.3%	0.2%	0.4%	0.1%	0.6%	0.2%	15.0%	6.2%	10.1%	0.9%	0.0%	0.0%	0.0%
55	50	670	3.6%	39.4%	23.0%	0.3%	0.2%	0.4%	0.1%	0.6%	0.2%	15.0%	6.2%	10.1%	0.9%	0.0%	0.0%	0.0%
56	50	642	3.6%	39.6%	17.0%	1.3%	0.9%	1.6%	0.5%	2.5%	0.2%	15.4%	6.4%	8.4%	2.6%	0.0%	0.0%	0.0%
57	50	1547	3.8%	42.1%	17.8%	0.7%	0.5%	0.8%	0.3%	1.3%	0.2%	16.3%	6.8%	8.3%	0.8%	0.0%	0.0%	0.4%
58	50	11	2.4%	26.5%	28.4%	0.1%	0.1%	0.1%	0.0%	0.2%	0.3%	28.3%	11.7%	1.7%	0.2%	0.0%	0.0%	0.0%
59	50	72	4.2%	46.6%	18.0%	0.7%	0.5%	0.8%	0.2%	1.2%	0.1%	13.9%	5.8%	7.0%	1.1%	0.0%	0.0%	0.0%
60	50	412	1.9%	21.2%	11.6%	0.3%	0.2%	0.3%	0.1%	0.5%	0.2%	23.9%	9.9%	14.5%	1.6%	0.3%	12.6%	0.9%
61	50	352	1.8%	20.0%	11.4%	0.2%	0.1%	0.2%	0.1%	0.3%	0.3%	24.3%	10.1%	13.6%	1.7%	0.4%	14.7%	1.0%
62	50	329	2.0%	21.5%	12.2%	0.1%	0.1%	0.2%	0.1%	0.3%	0.2%	22.8%	9.4%	12.3%	1.6%	0.4%	15.7%	1.1%
63	50	349	2.1%	22.8%	12.6%	0.2%	0.1%	0.2%	0.1%	0.3%	0.2%	22.3%	9.3%	12.1%	1.6%	0.4%	14.9%	1.0%
64	50	11	2.5%	27.1%	29.0%	0.0%	0.0%	0.0%	0.0%	0.0%	0.3%	28.9%	12.0%	0.1%	0.0%	0.0%	0.0%	0.0%
65	50	23	4.6%	51.0%	20.2%	0.4%	0.3%	0.4%	0.1%	0.7%	0.1%	14.0%	5.8%	2.2%	0.1%	0.0%	0.0%	0.0%
66	50	131	3.1%	33.6%	13.7%	0.5%	0.4%	0.6%	0.2%	1.0%	0.1%	14.3%	5.9%	10.6%	1.1%	0.0%	0.0%	14.9%
67	50	204	3.8%	42.0%	13.1%	0.4%	0.3%	0.5%	0.2%	0.8%	0.0%	4.1%	1.7%	2.7%	0.1%	0.6%	24.0%	5.7%
68	50	111	1.2%	12.8%	5.0%	0.1%	0.1%	0.2%	0.1%	0.3%	0.0%	4.2%	1.7%	2.4%	0.6%	1.0%	44.1%	26.2%
69	50	122	1.3%	14.0%	5.1%	0.3%	0.2%	0.4%	0.1%	0.6%	0.0%	4.2%	1.8%	2.6%	0.5%	1.0%	40.0%	27.9%
70	50	168	1.7%	18.7%	5.2%	0.7%	0.5%	0.8%	0.3%	1.3%	0.1%	9.7%	4.0%	5.5%	0.5%	0.7%	29.2%	21.2%
71	50	65	2.9%	31.4%	14.8%	0.5%	0.4%	0.6%	0.2%	1.0%	0.2%	20.2%	8.4%	17.7%	1.8%	0.0%	0.0%	0.0%
72	50	11	2.5%	27.2%	29.0%	0.0%	0.0%	0.0%	0.0%	0.0%	0.3%	29.0%	12.0%	0.0%	0.0%	0.0%	0.0%	0.0%
73	50	28	4.0%	43.9%	13.0%	1.1%	0.8%	1.3%	0.4%	2.1%	0.1%	11.6%	4.8%	0.8%	0.2%	0.0%	0.0%	15.8%
74	50	90	2.8%	30.9%	10.3%	0.2%	0.2%	0.3%	0.1%	0.4%	0.3%	26.1%	10.8%	16.6%	1.1%	0.0%	0.0%	0.0%
75	50	11	2.5%	27.2%	29.0%	0.0%	0.0%	0.0%	0.0%	0.0%	0.3%	29.0%	12.0%	0.0%	0.0%	0.0%	0.0%	0.0%
76	50	829	2.9%	31.3%	8.1%	0.6%	0.4%	0.7%	0.2%	1.1%	0.2%	18.6%	7.7%	6.3%	1.0%	0.3%	13.8%	6.8%
77	50	526	2.2%	24.6%	13.7%	0.5%	0.3%	0.6%	0.2%	0.9%	0.1%	13.9%	5.7%	9.2%	2.7%	0.4%	16.2%	8.7%
78	50	197	4.6%	50.4%	6.6%	0.5%	0.4%	0.6%	0.2%	1.0%	0.2%	18.6%	7.7%	7.4%	1.7%	0.0%	0.0%	0.0%
79	50	30	0.9%	10.0%	10.7%	0.1%	0.1%	0.1%	0.0%	0.1%	0.3%	32.0%	13.2%	10.3%	2.6%	0.0%	0.0%	19.5%
80	50	187	4.7%	51.6%	16.5%	1.2%	0.8%	1.4%	0.4%	2.2%	0.1%	8.4%	3.5%	9.0%	0.3%	0.0%	0.0%	0.0%
81	50	358	5.2%	57.1%	11.1%	0.6%	0.4%	0.7%	0.2%	1.1%	0.1%	12.1%	5.0%	5.1%	1.3%	0.0%	0.0%	0.0%
82	50	176	4.2%	46.4%	20.1%	0.7%	0.5%	0.8%	0.3%	1.3%	0.1%	12.7%	5.3%	6.6%	1.0%	0.0%	0.0%	0.0%
83	50	186	4.3%	47.7%	21.5%	0.4%	0.3%	0.5%	0.1%	0.8%	0.1%	11.3%	4.7%	6.7%	1.7%	0.0%	0.0%	0.0%
84	50	325	3.2%	35.5%	13.8%	0.7%	0.5%	0.9%	0.3%	1.4%	0.2%	18.5%	7.7%	8.8%	1.1%	0.1%	2.6%	4.7%
85	50	493	4.3%	46.7%	19.2%	0.5%	0.4%	0.6%	0.2%	1.0%	0.1%	11.8%	4.9%	4.8%	0.5%	0.0%	1.7%	3.1%
86	50	92	4.3%	47.3%	14.0%	0.8%	0.6%	1.0%	0.3%	1.5%	0.2%	15.9%	6.6%	5.9%	1.6%	0.0%	0.0%	0.0%
87	50	769	5.2%	57.3%	15.5%	0.7%	0.5%	0.8%	0.3%	1.3%	0.1%	9.1%	3.8%	3.9%	0.9%	0.0%	0.0%	0.6%
88	50	533	3.9%	43.0%	20.9%	0.5%	0.3%	0.6%	0.2%	0.9%	0.1%	13.4%	5.5%	7.4%	1.2%	0.0%	0.0%	1.9%
89	50	1165	3.7%	40.7%	17.7%	0.7%	0.5%	0.9%	0.3%	1.4%	0.1%	11.7%	4.9%	3.1%	0.3%	0.1%	4.0%	9.8%
90	50	1567	3.7%	40.5%	21.9%	1.1%	0.8%	1.3%	0.4%	2.0%	0.1%	12.5%	5.2%	5.6%	1.1%	0.1%	2.4%	1.3%
91	50	586	4.6%	50.7%	18.4%	0.7%	0.5%	0.8%	0.3%	1.3%	0.1%	10.8%	4.5%	2.7%	0.7%	0.0%	0.0%	3.8%
92	50	260	4.2%	46.6%	18.3%	1.1%	0.8%	1.3%	0.4%	2.1%	0.1%	11.1%	4.6%	6.1%	1.4%	0.0%	0.0%	1.7%
93	50	26	3.9%	42.5%	27.2%	0.9%	0.6%	1.1%	0.3%	1.7%	0.1%	12.3%	5.1%	3.1%	1.1%	0.0%	0.0%	0.0%
94	50	11	2.5%	27.2%	29.0%	0.0%	0.0%	0.0%	0.0%	0.0%	0.3%	29.0%	12.0%	0.0%	0.0%	0.0%	0.0%	0.0%
95	50	430	3.0%	32.7%	13.4%	0.8%	0.6%	0.9%	0.3%	1.5%	0.1%	12.1%	5.0%	4.8%	0.4%	0.4%	15.5%	8.5%
96	50	1201	3.2%	34.6%	13.1%	0.6%	0.5%	0.8%	0.2%	1.2%	0.1%	10.9%	4.5%	4.2%	0.8%	0.5%	20.5%	4.4%
97	50	636	4.0%	43.7%	21.3%	0.9%	0.6%	1.0%	0.3%	1.6%	0.2%	15.1%	6.3%	4.3%	0.8%	0.0%	0.0%	0.0%
98	50	15	1.9%	20.4%	21.8%	0.0%	0.0%	0.0%	0.0%	0.0%	0.2%	21.8%	9.0%	0.0%	0.0%	0.6%	24.3%	0.0%
99	70	1549	3.9%	43.2%	16.5%	0.8%	0.5%	0.9%	0.3%	1.4%	0.1%	13.3%	5.5%	10.0%	0.8%	0.0%	0.0%	2.7%
100	70	903	3.0%	33.2%	19.2%	0.6%	0.4%	0.7%	0.2%	1.0%	0.2%	18.7%	7.7%	11.6%	1.7%	0.0%	1.7%	0.0%
101	50	792	3.7%	41.0%	22.8%	0.4%	0.3%	0.5%	0.1%	0.8%	0.1%	13.8%	5.7%	9.3%	0.8%	0.0%	0.0%	0.7%
102	50	295	4.5%	49.1%	17.3%	0.6%	0.4%	0.7%	0.2%	1.1%	0.1%	10.8%	4.5%	3.1%	0.5%	0.0%	1.9%	5.4%
103	50	720	4.1%	45.3%	15.9%	1.1%	0.8%	1.2%	0.4%	2.0%	0.1%	11.0%	4.6%	6.4%	1.8%	0.0%	1.3%	4.0%
104	50	220	4.9%	53.6%	20.9%	0.8%	0.6%	0.9%	0.3%	1.5%	0.1%	9.8%	4.0%	2.4%	0.3%	0.0%	0.0%	0.0%
105	50	293	4.3%	46.9%	18.2%	1.1%	0.7%	1.2%	0.4%	2.0%	0.1%	11.0%	4.6%	7.3%	2.3%	0.0%	0.0%	0.0%
106	50	100	4.9%	54.3%	19.6%	0.7%	0.5%	0.8%	0.3%	1.3%	0.1%	9.9%	4.1%	2.8%	0.5%	0.0%	0.0%	0.0%
107	50	135	4.0%	44.3%	17.1%	0.9%	0.6%	1.0%	0.3%	1.6%	0.2%	14.6%	6.1%	7.3%	2.1%	0.0%	0.0%	0.0%
108	50	77	2.7%	29.8%	11.9%	0.5%	0.3%	0.6%	0.2%	0.9%	0.1%	7.7%	3.2%	1.2%	0.2%	0.6%	23.1%	17.1%
109	50	20	1.8%	19.3%	15.9%	0.4%	0.3%	0.5%	0.2%	0.8%	0.2%	15.9%	6.6%	1.6%	0.4%	0.8%	35.4%	0.0%
110	50	71	1.4%	15.6%	6.8%	0.2%	0.1%	0.2%	0.1%	0.3%	0.2%	17.9%	7.4%	8.0%	1.9%	0.8%	33.0%	6.1%
111	50	329	3.6%	39.0%	14.7%	0.6%	0.4%	0.7%	0.2%	1.1%	0.1%	13.0%	5.4%	5.3%	0.8%	0.3%	10.8%	4.0%
112	50	111	4.0%	44.3%	6.5%	0.2%	0.1%	0.2%	0.1%	0.3%	0.1%	11.7%	4.9%	3.6%	0.3%	0.4%	16.7%	6.6%
113	50	183	3.5%	38.1%	17.4%	0.8%	0.5%	0.9%	0.3%	1.4%	0.2%	15.2%	6.3%	4.5%	0.6%	0.2%	10.1%	0.0%
114	50	49	1.1%	12.0%	7.9%	0.3%	0.2%	0.3%	0.1%	0.5%	0.1%	14.2%	5.9%	3.8%	0.7%	0.9%	37.5%	14.8%
115	50	198	3.8%	41.9%	21.0%	0.5%	0.4%	0.6%	0.2%	0.9%	0.1%	11.0%	4.5%	3.8%	0.6%	0.2%	10.4%	0.0%
116	50	34	3.7%	40.5%	15.8%	0.7%	0.5%	0.9%	0.3%	1.4%	0.2%	22.0%	9.1%	4.4%	0.6%	0.0%	0.0%	0.0%

Traffic Flows and Breakdown by 16 Vehicle Classes (Year 2036)

Link No.	Speed Limit	Total Vehicle	19 - Motorcycles (MC)	01 - Private Cars (PC)	03 - Taxi	14 - Non-franchised Bus <=6.4t	15 - Non-franchised Bus 6.4-15t	16 - Non-franchised Bus >15t	12 - Private Light Bus <=3.5t	13 - Private Light Bus >3.5t	04 - Light Goods Vehicles <=2.5t	05 - Lt Goods Vehicles 2.5-3.5t	06 - Light Goods Vehicles >3.5t	07 - Heavy Goods Vehicles <=15t	08 - Heavy Goods Vehicles >15t	17 - Franchised Bus (SD)	18 - Franchised Bus (DD)	11 - Public Light Buses
	km/hr	1100-1200																
117	50	33	2.3%	25.5%	17.3%	0.4%	0.3%	0.4%	0.1%	0.7%	0.2%	22.1%	9.2%	12.6%	2.2%	0.2%	6.6%	0.0%
118	50	91	3.5%	38.9%	16.6%	0.8%	0.6%	1.0%	0.3%	1.5%	0.1%	8.9%	3.7%	6.5%	0.8%	0.1%	2.3%	14.4%
122	50	141	3.5%	38.6%	10.9%	1.0%	0.7%	1.2%	0.4%	1.9%	0.2%	18.2%	7.5%	6.3%	0.5%	0.0%	0.0%	9.3%
123	50	13	3.3%	36.4%	24.0%	0.2%	0.1%	0.2%	0.1%	0.3%	0.2%	23.9%	9.9%	1.1%	0.2%	0.0%	0.0%	0.0%
124	50	91	0.3%	3.3%	3.5%	0.0%	0.0%	0.1%	0.0%	0.1%	0.0%	3.5%	1.5%	0.1%	0.0%	0.1%	6.3%	81.1%
125	50	175	2.5%	28.0%	10.9%	1.2%	0.9%	1.4%	0.4%	2.3%	0.1%	9.6%	4.0%	7.9%	0.8%	0.0%	1.2%	28.7%
128	50	1230	4.1%	45.0%	18.4%	0.4%	0.3%	0.4%	0.1%	0.7%	0.1%	14.2%	5.9%	6.4%	0.8%	0.0%	0.0%	3.1%
129	50	1439	3.7%	41.0%	18.3%	0.8%	0.6%	0.9%	0.3%	1.5%	0.2%	17.1%	7.1%	7.5%	1.1%	0.0%	0.0%	0.0%
130	50	275	3.9%	42.6%	14.8%	0.6%	0.4%	0.7%	0.2%	1.2%	0.1%	7.5%	3.1%	1.2%	0.2%	0.2%	6.4%	16.9%
131	50	272	4.5%	49.8%	14.6%	1.4%	1.0%	1.6%	0.5%	2.6%	0.1%	11.4%	4.7%	7.5%	0.4%	0.0%	0.0%	0.0%
132	50	43	3.6%	39.4%	11.0%	1.1%	0.8%	1.3%	0.4%	2.0%	0.2%	16.2%	6.7%	10.3%	0.4%	0.0%	0.0%	6.7%
133	50	108	4.5%	48.9%	18.5%	0.6%	0.4%	0.7%	0.2%	1.2%	0.1%	13.7%	5.7%	4.7%	0.7%	0.0%	0.0%	0.0%
134	50	879	3.4%	36.8%	17.3%	0.7%	0.5%	0.9%	0.3%	1.4%	0.1%	13.0%	5.4%	3.9%	0.4%	0.1%	5.3%	10.4%
135	50	1606	3.7%	41.1%	21.7%	1.0%	0.7%	1.2%	0.4%	1.9%	0.1%	13.0%	5.4%	5.4%	1.1%	0.1%	2.4%	1.0%
136	70	2818	3.6%	39.5%	15.3%	0.6%	0.4%	0.7%	0.2%	1.2%	0.1%	13.5%	5.6%	5.6%	0.5%	0.2%	7.4%	5.5%
137	70	2697	2.9%	32.0%	18.7%	0.7%	0.5%	0.9%	0.3%	1.4%	0.2%	14.9%	6.2%	8.2%	1.1%	0.2%	7.8%	4.1%
138	50	80	0.4%	4.2%	4.0%	0.1%	0.0%	0.1%	0.0%	0.1%	0.0%	4.0%	1.6%	0.6%	0.0%	0.2%	7.1%	77.7%
139	50	17	3.5%	38.9%	18.9%	1.4%	1.0%	1.7%	0.5%	2.7%	0.2%	18.5%	7.6%	4.7%	0.3%	0.0%	0.0%	0.0%
141	50	104	2.7%	29.5%	10.1%	0.4%	0.3%	0.5%	0.1%	0.8%	0.1%	6.1%	2.5%	4.9%	0.1%	0.0%	0.0%	41.8%
142	50	116	2.3%	25.5%	11.7%	0.8%	0.6%	1.0%	0.3%	1.5%	0.1%	7.3%	3.0%	5.4%	0.2%	0.0%	0.0%	40.2%
143	50	25	3.6%	39.4%	13.0%	1.3%	0.9%	1.6%	0.5%	2.5%	0.2%	17.3%	7.2%	12.3%	0.2%	0.0%	0.0%	0.0%
144	50	378	2.9%	31.6%	11.2%	0.5%	0.4%	0.6%	0.2%	1.0%	0.2%	15.2%	6.3%	6.6%	1.0%	0.1%	4.3%	18.1%
145	50	712	2.3%	25.8%	10.1%	0.8%	0.5%	0.9%	0.3%	1.4%	0.2%	18.8%	7.8%	7.9%	1.4%	0.3%	12.1%	9.5%
146	50	719	2.7%	29.3%	15.9%	0.5%	0.4%	0.6%	0.2%	1.0%	0.2%	16.0%	6.6%	8.0%	1.6%	0.3%	12.2%	4.4%
147	50	686	2.2%	24.4%	11.6%	0.7%	0.5%	0.9%	0.3%	1.4%	0.2%	17.9%	7.4%	6.7%	1.0%	0.3%	13.8%	10.8%
148	50	811	2.5%	27.8%	14.1%	0.6%	0.4%	0.7%	0.2%	1.1%	0.2%	17.4%	7.2%	8.5%	1.5%	0.3%	11.5%	5.9%
149	50	397	3.0%	33.0%	17.6%	1.0%	0.7%	1.2%	0.4%	1.9%	0.2%	17.9%	7.4%	6.9%	0.2%	0.0%	0.0%	8.4%
150	50	466	3.4%	36.9%	16.3%	0.7%	0.5%	0.9%	0.3%	1.4%	0.1%	14.3%	5.9%	4.9%	0.5%	0.0%	0.0%	13.9%
151	50	68	4.0%	43.8%	25.1%	1.1%	0.7%	1.2%	0.4%	2.0%	0.1%	11.7%	4.9%	4.0%	1.0%	0.0%	0.0%	0.0%
152	50	104	3.5%	38.7%	17.7%	0.6%	0.5%	0.8%	0.2%	1.2%	0.2%	16.3%	6.8%	4.9%	0.2%	0.0%	0.0%	8.4%
153	50	14	2.0%	21.5%	23.0%	0.0%	0.0%	0.0%	0.0%	0.0%	0.2%	22.9%	9.5%	0.0%	0.0%	0.0%	0.0%	20.9%
154	50	78	0.9%	10.4%	4.1%	0.1%	0.1%	0.1%	0.0%	0.2%	0.1%	6.3%	2.6%	2.9%	0.0%	0.0%	0.0%	72.1%
155	50	219	2.7%	29.9%	12.8%	0.6%	0.4%	0.6%	0.2%	1.0%	0.1%	9.7%	4.0%	3.4%	0.3%	0.0%	0.0%	34.2%
156	50	343	3.3%	35.7%	16.1%	0.8%	0.6%	1.0%	0.3%	1.5%	0.2%	19.8%	8.2%	8.9%	1.9%	0.0%	0.0%	1.7%
157	50	257	3.4%	37.4%	16.3%	0.8%	0.6%	0.9%	0.3%	1.5%	0.2%	19.4%	8.0%	8.9%	2.4%	0.0%	0.0%	0.0%
158	50	497	2.7%	29.6%	14.3%	1.3%	0.9%	1.5%	0.5%	2.4%	0.2%	21.9%	9.1%	7.6%	0.1%	0.0%	1.7%	6.0%
159	70	1953	3.4%	37.6%	16.0%	0.7%	0.5%	0.8%	0.3%	1.3%	0.1%	13.1%	5.4%	6.4%	0.8%	0.2%	6.4%	6.8%
160	70	2059	3.0%	33.2%	19.0%	0.8%	0.6%	0.9%	0.3%	1.5%	0.2%	15.0%	6.2%	8.2%	0.9%	0.1%	5.9%	4.3%
162	50	273	3.7%	41.0%	16.2%	0.3%	0.2%	0.3%	0.1%	0.5%	0.2%	17.7%	7.3%	11.9%	0.6%	0.0%	0.0%	0.0%
163	50	158	1.7%	18.7%	14.3%	0.7%	0.5%	0.8%	0.3%	1.3%	0.3%	33.6%	13.9%	12.8%	0.9%	0.0%	0.0%	0.0%
164	50	296	4.6%	50.1%	19.8%	0.8%	0.5%	0.9%	0.3%	1.4%	0.1%	10.7%	4.4%	3.5%	0.2%	0.0%	0.0%	2.7%
165	50	55	1.8%	19.3%	16.1%	0.4%	0.3%	0.4%	0.1%	0.7%	0.3%	29.7%	12.3%	16.3%	2.3%	0.0%	0.0%	0.0%
166	50	82	3.3%	36.6%	14.5%	0.9%	0.6%	1.0%	0.3%	1.6%	0.2%	19.0%	7.9%	13.5%	0.6%	0.0%	0.0%	0.0%
167	50	127	2.2%	24.3%	14.7%	0.4%	0.3%	0.5%	0.1%	0.7%	0.3%	28.1%	11.7%	14.8%	2.0%	0.0%	0.0%	0.0%
168	50	535	2.6%	29.0%	12.2%	0.4%	0.3%	0.5%	0.2%	0.8%	0.2%	20.7%	8.6%	13.9%	0.6%	0.0%	1.6%	8.3%
170	50	268	2.7%	30.1%	17.7%	0.8%	0.6%	0.9%	0.3%	1.5%	0.2%	23.3%	9.6%	8.0%	0.1%	0.0%	0.0%	4.1%
171	50	415	2.8%	30.4%	11.9%	0.4%	0.3%	0.4%	0.1%	0.7%	0.2%	21.5%	8.9%	8.3%	0.8%	0.3%	10.9%	2.1%
172	50	24	4.1%	45.4%	16.0%	2.8%	1.9%	3.2%	1.0%	5.1%	0.1%	13.4%	5.5%	1.4%	0.0%	0.0%	0.0%	0.0%
173	50	267	2.9%	32.0%	15.1%	0.5%	0.4%	0.6%	0.2%	1.0%	0.3%	24.9%	10.3%	10.4%	1.5%	0.0%	0.0%	0.0%
174	50	743	2.7%	29.9%	16.3%	0.3%	0.2%	0.4%	0.1%	0.6%	0.2%	20.2%	8.4%	13.0%	0.5%	0.0%	1.1%	6.0%
175	50	416	2.3%	25.5%	9.8%	0.7%	0.5%	0.9%	0.3%	1.4%	0.2%	19.0%	7.9%	5.6%	0.3%	0.5%	19.8%	5.2%
176	50	761	2.8%	30.5%	16.9%	0.6%	0.4%	0.7%	0.2%	1.1%	0.2%	15.6%	6.5%	7.9%	1.7%	0.3%	11.6%	3.1%
179	50	388	4.1%	45.3%	18.5%	0.9%	0.6%	1.0%	0.3%	1.6%	0.1%	14.4%	6.0%	5.9%	1.3%	0.0%	0.0%	0.0%
180	50	364	4.7%	52.1%	16.4%	1.0%	0.7%	1.1%	0.3%	1.8%	0.1%	12.6%	5.2%	3.6%	0.3%	0.0%	0.0%	0.0%
181	50	217	1.9%	20.8%	9.9%	0.6%	0.4%	0.7%	0.2%	1.2%	0.1%	9.0%	3.7%	3.1%	0.3%	0.7%	31.1%	16.1%
182	50	610	3.2%	34.8%	10.8%	0.7%	0.5%	0.9%	0.3%	1.4%	0.1%	10.0%	4.1%	8.5%	0.4%	0.5%	20.1%	3.7%
183	50	691	2.8%	30.2%	16.9%	0.5%	0.4%	0.6%	0.2%	1.0%	0.1%	12.6%	5.2%	3.5%	0.1%	0.4%	18.6%	6.9%
184	50	250	0.7%	7.5%	2.7%	0.1%	0.1%	0.2%	0.0%	0.2%	0.0%	2.4%	1.0%	2.2%	0.1%	1.9%	78.5%	2.3%
185	70	1949	4.1%	44.6%	13.2%	1.7%	1.2%	2.0%	0.6%	3.2%	0.1%	12.5%	5.2%	6.6%	0.1%	0.1%	4.6%	0.0%
186	70	2690	4.6%	50.5%	10.0%	0.8%	0.6%	1.0%	0.3%	1.5%	0.1%	11.2%	4.6%	8.5%	0.1%	0.1%	6.0%	0.0%
187	50	164	1.9%	20.9%	6.7%	0.3%	0.2%	0.3%	0.1%	0.5%	0.1%	8.2%	3.4%	7.1%	0.4%	0.5%	21.6%	27.8%
188	50	393	3.3%	36.4%	26.0%	0.7%	0.5%	0.8%	0.2%	1.2%	0.0%	4.4%	1.8%	2.3%	0.3%	0.2%	10.1%	11.6%
189	70	3506	3.3%	36.5%	14.5%	0.8%	0.6%	1.0%	0.3%	1.6%	0.2%	18.0%	7.4%	10.3%	1.5%	0.1%	2.5%	1.5%
190	70	2646	4.4%	48.5%	12.7%	0.5%	0.4%	0.6%	0.2%	1.0%	0.1%	13.4%	5.5%	9.9%	1.0%	0.0%	0.4%	1.4%
191	70	3743	3.1%	33.7%	14.0%	0.8%	0.5%	0.9%	0.3%	1.4%	0.2%	18.3%	7.6%	9.8%	1.3%	0.1%	5.2%	2.7%
192	70	3542	4.4%	48.0%	15.1%	0.6%	0.4%	0.7%	0.2%	1.1%	0.1%	11.8%	4.9%	8.4%	0.8%	0.0%	2.0%	1.6%
193	70	1299	3.7%	41.0%	10.6%	1.2%	0.9%	1.5%	0.5%	2.3%	0.2%	16.5%	6.9%	12.5%	0.3%	0.0%	0.9%	1.1%
194	70	2900	3.1%	34.5%	22.1%	0.6%	0.4%	0.7%	0.2%	1.1%	0.1%	14.2%	5.9%	7.1%	0.7%	0.1%	3.3%	5.8%
195	50	39	0.7%	7.7%	8.3%	0.1%	0.1%	0.1%	0.0%	0.2%	0.1%	8.2%	3.4%	1.4%	0.0%	1.4%	60.6%	7.5%
196	50	375	3.6%	39.7%	23.4%	0.6%	0.4%	0.7%	0.2%	1.1%	0.1%	10.7%	4.4%	7.8%	0.2%	0.2%	6.8%	0.0%
197	50	99	2.8%	31.1%	29.5%	0.5%	0.4%	0.6%	0.2%	1.0%	0.0%	3.7%	1.5%	2.3%	0.1%	0.6%	25.7%	0.0%
198	50	77	2.0%	21.7%	13.3%	0.6%	0.4%	0.7%	0.2%	1.1%	0.0%	4.1%	1.7%	2.1%	0.1%	1.1%	47.1%	3.8%
199	70	1545	3.0%	32.8%	16.5%	0.8%	0.6%	1.0%	0.3%	1.6%	0.2%	18.6%	7.7%	10.8%	2.5%	0.1%	3.4%	0.0%
201	50	1086	3.6%	39.2%	17.5%	1.2%	0.9%	1.4%	0.4%	2.3%	0.2%	16.0%	6.6%	8.1%	0.6%	0.0%	0.5%	1.5%
202	50	1506	3.4%	37.0%	19.1%	1.3%	0.9%	1.6%	0.5%	2.5%	0.2%	14.9%	6.2%	9.0%	1.2%	0.0%	1.3%	1.1%
203	70	1076	3.0%	33.3%	14.0%	0.9%	0.6%	1.1%	0.3%	1.7%	0.2%	19.5%	8.1%	11.4%	2.4%	0.1%	3.4%	0.0%
204	70	1898	3.8%	42.0%	22.0%	0.5%	0.4%	0.6%	0.2%	0.9%	0.1%	14.0%	5.8%	7.6%	0.7%	0.0%	1.2%	0.2%
205	50	201	3.1%	33.7%	23.1%	0.7%	0.5%	0.8%	0.3%	1.3%	0.1%	12.1%	5.0%	6.3%	0.9%	0.2%	10.2%	1.4%
206	50	491	3.1%	34.3%	23.3%	0.5%	0.4%	0.6%	0.2%	0.9%	0.2%	14.6%	6.1%	9.5%	1.0%	0.1%	5.2%	0.0%
207	50	162	2.8%	31.2%	21.9%	0.9%	0.6%	1.1%	0.3%	1.7%	0.1%	5.4%	2.2%	3.2%	0.4%	0.4%	16.2%	11.6%
208	50	304	2.8%	30.6%	23.0%	0.5%	0.4%	0.6%	0.2%	1.0%	0.1%	11.6%	4.8%	6.5%	0.4%	0.2%	9.1%	8.1%
209	50	615	3.3%	36.5%	19.5%	1.8%	1.3%	2.1%	0.7%	3.3%	0.1%	14.3%	5.9%	6.7%	0.7%	0.0%	2.0%	1.7%
210	50	1081	3.3%	36.3%	23.4%	1.3%	0.9%	1.5%	0.5%	2.4%	0.1%	12.3%	5.1%	6.5%	0.9%	0.1%	3.2%	2.3%
211	70	2041	3.0%	32.5%	18.6%	1.2%	0.8%	1.4%	0.4%	2.2%	0.2%	20.3%	8.4%	8.2%	1.1%	0.0%	0.1%	1.7%
212	70	1570	4.1%	45.1%	21.3%	0.6%	0.5%	0.8%	0.2%	1.2%	0.1%	11.8%	4.9%	7.2%	0.3%	0.0%	0.1%	1.7%
213	50	394	2.8%	31.2%	18.9%	0.6%	0.5%	0.8%	0.2%	1.2%	0.1%	9.6%	4.0%	4.4%	0.5%	0.2%	8.3%	16.8%
214	70	507	3.1%	34.3%	14.4%	0.5%	0.4%	0.6%	0.2%	1.0%	0.1%	9.1%	3.8%	7.5%	0.4%	0.1%	4.9%	19.6%
215	50	225	3.6%	39.7%	25.4%	0.7%	0.5%	0.9%	0.3%	1.4%	0.1%	13.6%	5.7%	6.4%	0.3%	0.0%	1.3%	0.0%
216	50	213	2.9%	32.1%	26.3%	0.6%	0.4%	0.7%	0.2%	1.1%	0.1%	13.4%	5.5%	5.9%	0.1%	0.0%	2.0%	8.5%
217	50	937	2.9%	32.1%	25.3%	0.7%	0.5%	0.8%	0.2%	1.2%	0.1%	11.9%	4.9%	4.8%	0.6%	0.1%	5.0%	8.7%
218	50	594	3.0%	33.2%	16.8%	0.6%	0.4%	0.7%	0.2%	1.0%	0.1%	10.8%	4.5%	6.9%	0.5%	0.1%	4.9%	16.3%
219	50	542	3.0%	32.8%	29.9%	0.7%	0.5%	0.8%	0.3%	1.3%	0.1%	13.7%	5.7%	5.2%	0.7%	0.1%	2.6%	2.8%
220	50	208	3.2%	34.7%	19.1%	0.7%	0.5%	0.8%	0.3%	1.3%	0.2%	15.0%	6.2%	7.8%	0.9%	0.0%	2.0%	7.3%
221	50	490	3.3%	36.5%	22.2%	1.1%	0.8%	1.3%	0.4%	2.1%	0.1%	12.1%	5.0%	5.6%	0.6%	0.1%	3.0%	5.6%
222	50	374	2.4%	26.7%	21.9%	2.2%	1.5%	2.6%	0.8%	4.1%	0.2%	16.1%	6.7%	6.2%	0.8%	0.0%	0.6%	7.2%
223	50	131	2.8%	31.1%	19.7%	0.8%	0.6%	0.9%	0.3%	1.5%	0.2%	22.7%	9.4%	6.7%	0.6%	0.0%	0.0%	2.8%
226	50	153	3.1%	33.7%	20.3%	0.2%	0.2%	0.3%	0.1%	0.4%	0.1%	10.8%	4.5%	3.1%	0.0%	0.3%	14.0%	9.0%
227	50	903	4.2%	46.2%	24.7%	0.3%	0.2%	0.3%	0.1%	0.5%	0.1%	11.1%	4.6%	3.7%	0.2%	0.1%	2.7%	0.9%
228	50	12	2.3%	25.2%	25.7%	0.4%	0.3%	0.5%	0.1%	0.8%	0.3%	27.3%	11.3%	5.8%	0.0%	0.0%	0.0%	0.0%
229	50	102	3.6%	40.1%	29.8%	0.2%	0.2%	0.3%	0.1%	0.4%	0.1%	14.3%	5.9%	4.8%	0.2%	0.0%	0.0%	0.0%
230	50	184	2.4%	25.9%	20.2%	0.5%	0.4%	0.6%	0.2%	1.0%	0.2%	17.5%	7.2%	6.0%	0.9%	0.1%	3.9%	13.0%
231	50	561	3.1%	33.8%	21.2%	0.5%	0.4%	0.6%	0.2%	0.9%	0.2%	20.8%	8.6%	5.4%	0.3%	0.0%	1.6%	2.3%
232	50	44	3.5%	38.7%	21.0%	0.6%	0.4%	0.7%	0.2%	1.1%	0.2%	19.9%	8.2%	5.1%	0.5%	0.0%	0.0%	0.0%
235	50	718	3.1%	33.6%	22.2%	0.6%	0.4%	0.7%	0.2%	1.2%	0.2%	16.8%	6.9%	5.4%	0.3%	0.1%	2.2%	6.0%
236	50	438	4.4%	48.4%	20.5%	0.6%	0.4%	0.7%	0.2%	1.1%	0.1%	12.5%	5.2%	4.7%	0.2%	0.0%	0.0%	1.2%

Traffic Flows and Breakdown by 16 Vehicle Classes (Year 2036)

Link No.	Speed Limit	Total Vehicle	19 - Motorcycles (MC)	01 - Private Cars (PC)	03 - Taxi	14 - Non-franchised Bus <=6.4t	15 - Non-franchised Bus 6.4-15t	16 - Non-franchised Bus >15t	12 - Private Light Bus <=3.5t	13 - Private Light Bus >3.5t	04 - Light Goods Vehicles <=2.5t	05 - Lt Goods Vehicles 2.5-3.5t	06 - Light Goods Vehicles >3.5t	07 - Heavy Goods Vehicles <=15t	08 - Heavy Goods Vehicles >15t	17 - Franchised Bus (SD)	18 - Franchised Bus (DD)	11 - Public Light Buses
	km/hr	1100-1200																
237	50	282	3.2%	35.5%	19.9%	0.3%	0.2%	0.4%	0.1%	0.6%	0.2%	21.9%	9.1%	8.2%	0.3%	0.0%	0.0%	0.0%
238	50	119	2.4%	26.6%	18.1%	0.7%	0.5%	0.8%	0.3%	1.3%	0.3%	25.3%	10.5%	11.0%	2.2%	0.0%	0.0%	0.0%
239	70	2186	2.7%	29.4%	14.4%	0.8%	0.6%	0.9%	0.3%	1.5%	0.2%	18.3%	7.6%	8.2%	1.0%	0.2%	7.6%	6.3%
240	70	2066	3.5%	38.7%	12.2%	0.5%	0.3%	0.6%	0.2%	0.9%	0.1%	12.9%	5.4%	7.1%	0.6%	0.3%	11.8%	4.9%
241	50	277	2.5%	27.3%	18.0%	0.2%	0.1%	0.2%	0.1%	0.3%	0.1%	10.1%	4.2%	3.1%	0.2%	0.3%	13.1%	20.2%
242	50	402	2.2%	24.0%	19.2%	0.3%	0.2%	0.3%	0.1%	0.6%	0.1%	10.1%	4.2%	7.1%	0.1%	0.2%	9.0%	22.4%
243	50	132	3.7%	40.6%	32.0%	0.9%	0.6%	1.0%	0.3%	1.6%	0.1%	9.3%	3.9%	5.6%	0.4%	0.0%	0.0%	0.0%
244	50	53	4.5%	48.9%	30.9%	0.8%	0.6%	0.9%	0.3%	1.5%	0.1%	6.0%	2.5%	3.1%	0.1%	0.0%	0.0%	0.0%
245	50	578	2.4%	26.3%	18.0%	0.2%	0.2%	0.3%	0.1%	0.5%	0.1%	10.4%	4.3%	6.8%	0.2%	0.2%	8.0%	22.1%
246	50	413	2.7%	29.3%	20.7%	0.3%	0.2%	0.4%	0.1%	0.6%	0.1%	10.9%	4.5%	3.4%	0.1%	0.3%	11.2%	15.1%
247	50	78	2.3%	25.7%	28.4%	0.2%	0.1%	0.2%	0.1%	0.3%	0.1%	13.1%	5.4%	2.8%	0.0%	0.3%	12.7%	8.3%
248	50	201	3.8%	41.4%	20.3%	0.7%	0.5%	0.8%	0.2%	1.2%	0.1%	11.6%	4.8%	6.0%	0.3%	0.1%	5.0%	3.3%
249	50	448	3.3%	36.0%	19.2%	1.1%	0.8%	1.3%	0.4%	2.0%	0.2%	18.1%	7.5%	6.1%	0.4%	0.1%	2.2%	1.5%
250	50	921	3.3%	36.5%	21.9%	0.7%	0.5%	0.8%	0.3%	1.3%	0.2%	17.3%	7.2%	6.9%	0.6%	0.0%	1.1%	1.3%
253	50	640	3.4%	37.3%	25.7%	0.7%	0.5%	0.8%	0.3%	1.3%	0.2%	15.2%	6.3%	6.5%	0.3%	0.0%	0.7%	0.9%
254	50	300	3.9%	42.6%	23.0%	0.5%	0.4%	0.6%	0.2%	1.0%	0.1%	13.7%	5.7%	7.6%	0.4%	0.0%	0.5%	0.0%
255	50	241	3.2%	35.5%	24.2%	0.8%	0.5%	0.9%	0.3%	1.4%	0.2%	17.1%	7.1%	8.5%	0.3%	0.0%	0.0%	0.0%
256	50	243	3.1%	34.5%	24.0%	0.5%	0.4%	0.6%	0.2%	0.9%	0.2%	18.1%	7.5%	9.6%	0.4%	0.0%	0.0%	0.0%
257	50	966	3.3%	36.1%	23.0%	0.8%	0.6%	1.0%	0.3%	1.5%	0.2%	17.4%	7.2%	6.1%	0.5%	0.0%	2.1%	0.0%
258	50	1993	3.8%	42.0%	20.8%	0.4%	0.3%	0.5%	0.1%	0.7%	0.2%	15.7%	6.5%	8.6%	0.3%	0.0%	0.0%	0.0%
259	50	375	3.4%	37.6%	19.7%	0.3%	0.2%	0.4%	0.1%	0.6%	0.2%	19.9%	8.2%	8.5%	0.8%	0.0%	0.0%	0.0%
260	50	533	2.4%	25.9%	21.0%	0.6%	0.4%	0.7%	0.2%	1.1%	0.1%	9.7%	4.0%	5.9%	0.4%	0.3%	10.8%	16.6%
261	50	418	2.7%	29.3%	12.6%	0.6%	0.4%	0.7%	0.2%	1.1%	0.1%	9.4%	3.9%	5.3%	0.3%	0.1%	4.1%	29.2%
262	50	216	3.3%	35.8%	24.5%	0.8%	0.6%	1.0%	0.3%	1.6%	0.2%	16.3%	6.7%	8.6%	0.4%	0.0%	0.0%	0.0%
263	50	283	3.0%	32.8%	22.1%	0.6%	0.4%	0.7%	0.2%	1.1%	0.2%	19.9%	8.3%	10.4%	0.4%	0.0%	0.0%	0.0%
264	50	1033	3.4%	37.1%	23.7%	0.8%	0.5%	0.9%	0.3%	1.4%	0.2%	16.6%	6.9%	5.9%	0.4%	0.0%	1.9%	0.0%
265	50	1327	3.7%	40.9%	20.8%	0.4%	0.3%	0.5%	0.2%	0.8%	0.2%	16.0%	6.6%	9.2%	0.4%	0.0%	0.0%	0.0%
266	50	360	3.5%	38.8%	22.1%	0.4%	0.3%	0.5%	0.1%	0.8%	0.2%	19.1%	7.9%	5.9%	0.3%	0.0%	0.0%	0.0%
267	50	957	2.8%	30.5%	19.8%	0.8%	0.6%	1.0%	0.3%	1.5%	0.2%	23.2%	9.6%	7.3%	0.5%	0.0%	0.0%	1.7%
268	50	396	2.5%	27.1%	18.8%	0.7%	0.5%	0.8%	0.2%	1.3%	0.3%	25.5%	10.6%	10.7%	0.6%	0.0%	0.0%	0.6%
269	50	771	3.5%	38.9%	24.5%	0.4%	0.3%	0.4%	0.1%	0.7%	0.2%	17.1%	7.1%	6.1%	0.5%	0.0%	0.0%	0.3%
270	50	330	3.0%	32.6%	23.7%	0.6%	0.4%	0.7%	0.2%	1.1%	0.2%	20.5%	8.5%	7.3%	0.7%	0.0%	0.0%	0.7%
271	50	607	3.6%	39.7%	23.4%	0.5%	0.4%	0.6%	0.2%	1.0%	0.2%	16.9%	7.0%	6.1%	0.6%	0.0%	0.0%	0.0%
272	50	407	2.6%	28.3%	18.2%	0.5%	0.4%	0.6%	0.2%	1.0%	0.3%	25.4%	10.5%	8.0%	0.6%	0.0%	0.0%	3.6%
273	50	959	2.8%	31.1%	20.4%	0.7%	0.5%	0.8%	0.3%	1.3%	0.2%	18.9%	7.8%	5.6%	0.4%	0.2%	8.3%	0.7%
274	50	794	2.8%	30.8%	22.1%	0.6%	0.4%	0.7%	0.2%	1.1%	0.2%	17.5%	7.2%	4.9%	0.3%	0.2%	10.0%	0.8%
275	50	750	3.1%	34.1%	18.1%	0.7%	0.5%	0.8%	0.3%	1.3%	0.2%	16.9%	7.0%	8.0%	0.3%	0.2%	7.5%	0.9%
276	50	694	2.8%	31.1%	12.3%	1.3%	0.9%	1.5%	0.5%	2.4%	0.2%	19.0%	7.9%	13.4%	0.2%	0.1%	5.7%	0.6%
277	50	299	3.3%	36.6%	18.5%	0.9%	0.6%	1.0%	0.3%	1.6%	0.2%	20.2%	8.4%	7.7%	0.7%	0.0%	0.0%	0.0%
278	50	352	3.5%	38.3%	13.1%	0.5%	0.3%	0.6%	0.2%	0.9%	0.2%	22.5%	9.3%	10.0%	0.6%	0.0%	0.0%	0.0%
279	50	598	2.5%	27.1%	18.3%	0.7%	0.5%	0.8%	0.2%	1.3%	0.3%	25.7%	10.7%	8.9%	0.7%	0.0%	0.0%	2.4%
280	50	458	2.6%	28.8%	15.0%	0.6%	0.5%	0.7%	0.2%	1.2%	0.2%	20.3%	8.4%	7.6%	0.9%	0.3%	11.6%	1.0%
281	50	1168	2.8%	31.1%	15.8%	0.5%	0.4%	0.6%	0.2%	1.0%	0.2%	22.0%	9.1%	13.4%	1.5%	0.0%	0.5%	0.7%
282	50	906	3.9%	43.0%	9.0%	0.3%	0.2%	0.4%	0.1%	0.6%	0.1%	13.1%	5.4%	21.8%	0.3%	0.0%	0.9%	0.6%
283	50	673	2.7%	29.2%	11.9%	1.6%	1.1%	1.8%	0.6%	2.9%	0.3%	27.4%	11.4%	8.0%	0.1%	0.0%	1.1%	0.0%
284	50	287	3.6%	40.0%	24.0%	0.6%	0.4%	0.7%	0.2%	1.1%	0.2%	14.5%	6.0%	8.6%	0.2%	0.0%	0.0%	0.0%
285	50	1471	2.7%	29.1%	14.1%	0.6%	0.4%	0.7%	0.2%	1.2%	0.2%	23.5%	9.7%	14.7%	1.3%	0.0%	1.1%	0.4%
286	50	1157	3.2%	34.7%	8.7%	0.5%	0.4%	0.6%	0.2%	1.0%	0.1%	14.0%	5.8%	28.8%	0.4%	0.0%	1.0%	0.5%
287	50	506	3.5%	38.7%	22.6%	0.4%	0.3%	0.5%	0.2%	0.8%	0.1%	13.6%	5.6%	7.9%	0.8%	0.0%	0.6%	4.3%
288	50	416	3.8%	41.3%	20.3%	0.7%	0.5%	0.8%	0.3%	1.3%	0.1%	12.4%	5.1%	6.7%	0.7%	0.0%	0.9%	5.2%
289	50	856	2.9%	32.4%	14.2%	0.6%	0.5%	0.8%	0.2%	1.2%	0.2%	18.6%	7.7%	7.9%	1.2%	0.2%	8.2%	3.1%
290	50	1886	2.9%	31.8%	17.1%	1.5%	1.1%	1.8%	0.6%	2.9%	0.2%	15.6%	6.5%	4.7%	0.4%	0.1%	5.7%	7.2%
291	50	1023	2.7%	30.0%	7.7%	1.3%	0.9%	1.5%	0.5%	2.4%	0.2%	14.8%	6.1%	8.6%	0.3%	0.3%	13.9%	8.7%
292	70	2959	3.4%	37.7%	14.6%	1.0%	0.7%	1.1%	0.4%	1.8%	0.2%	16.3%	6.7%	9.5%	0.8%	0.1%	2.5%	3.2%
293	70	2171	4.4%	47.8%	9.0%	1.3%	0.9%	1.5%	0.5%	2.4%	0.1%	13.4%	5.6%	3.9%	0.4%	0.1%	2.9%	5.8%
294	50	2717	2.8%	30.6%	17.0%	0.8%	0.6%	1.0%	0.3%	1.5%	0.2%	16.6%	6.9%	6.9%	0.7%	0.2%	7.3%	6.6%
295	50	1924	2.9%	31.8%	10.3%	0.8%	0.6%	0.9%	0.3%	1.5%	0.2%	15.2%	6.3%	8.1%	0.7%	0.2%	10.4%	10.0%
296	50	212	2.5%	26.9%	18.3%	0.6%	0.5%	0.7%	0.2%	1.2%	0.1%	12.7%	5.3%	4.0%	0.2%	0.0%	0.0%	26.7%
297	50	116	1.6%	17.3%	12.1%	0.1%	0.1%	0.2%	0.0%	0.2%	0.1%	9.4%	3.9%	3.6%	0.2%	0.0%	0.0%	51.2%
299	50	1237	2.9%	32.0%	14.9%	0.5%	0.4%	0.6%	0.2%	1.0%	0.2%	20.3%	8.4%	15.8%	1.3%	0.0%	0.0%	1.4%
300	70	2189	4.8%	52.3%	5.7%	2.4%	1.7%	2.8%	0.9%	4.5%	0.1%	12.6%	5.2%	3.8%	0.1%	0.1%	2.2%	0.9%
301	70	2556	3.7%	40.4%	5.7%	2.2%	1.6%	2.6%	0.8%	4.1%	0.2%	16.6%	6.9%	9.6%	0.1%	0.1%	5.0%	0.6%
302	70	1492	4.5%	49.6%	5.5%	2.8%	2.0%	3.3%	1.0%	5.3%	0.1%	14.4%	6.0%	3.1%	0.0%	0.0%	0.9%	1.4%
303	70	1679	3.7%	40.7%	6.8%	2.0%	1.4%	2.4%	0.7%	3.7%	0.2%	21.0%	8.7%	7.4%	0.1%	0.0%	0.2%	0.9%
304	50	1191	2.7%	30.0%	23.4%	0.4%	0.3%	0.5%	0.1%	0.8%	0.1%	11.8%	4.9%	5.5%	0.6%	0.2%	9.1%	9.6%
305	50	1178	3.2%	34.8%	15.0%	0.7%	0.5%	0.8%	0.3%	1.3%	0.1%	10.2%	4.2%	6.1%	0.3%	0.4%	15.8%	6.3%
306	50	914	3.6%	39.0%	17.3%	0.7%	0.5%	0.8%	0.3%	1.3%	0.1%	12.2%	5.1%	3.5%	0.3%	0.1%	5.1%	10.0%
307	50	1268	3.6%	39.5%	21.2%	1.1%	0.8%	1.3%	0.4%	2.0%	0.1%	13.3%	5.5%	5.9%	1.1%	0.1%	3.0%	1.3%
308	50	67	3.4%	37.5%	18.0%	0.6%	0.5%	0.8%	0.2%	1.2%	0.1%	8.7%	3.6%	6.1%	0.9%	0.1%	3.2%	15.1%
309	50	100	4.3%	46.8%	28.9%	0.9%	0.7%	1.1%	0.3%	1.7%	0.1%	6.7%	2.8%	5.4%	0.3%	0.0%	0.0%	0.0%
310	70	1549	3.9%	43.2%	16.5%	0.8%	0.5%	0.9%	0.3%	1.4%	0.1%	13.3%	5.5%	10.0%	0.8%	0.0%	0.0%	2.7%
311	70	1790	3.5%	38.8%	17.6%	0.7%	0.5%	0.9%	0.3%	1.4%	0.2%	16.2%	6.7%	6.8%	0.9%	0.0%	0.0%	5.5%
312	50	1072	3.1%	34.0%	6.5%	0.4%	0.3%	0.5%	0.2%	0.8%	0.1%	14.2%	5.9%	32.0%	0.4%	0.0%	0.0%	1.6%
313	50	241	5.0%	55.4%	17.8%	0.9%	0.6%	1.0%	0.3%	1.6%	0.1%	9.1%	3.8%	4.0%	0.3%	0.0%	0.0%	0.0%
314	50	183	4.7%	51.3%	21.0%	0.6%	0.4%	0.7%	0.2%	1.2%	0.1%	10.3%	4.3%	4.8%	0.2%	0.0%	0.0%	0.0%
315	50	105	4.6%	51.0%	20.9%	0.6%	0.4%	0.7%	0.2%	1.2%	0.1%	10.6%	4.4%	5.0%	0.2%	0.0%	0.0%	0.0%
316	50	127	5.0%	54.9%	17.7%	0.9%	0.6%	1.0%	0.3%	1.6%	0.1%	9.5%	3.9%	4.2%	0.3%	0.0%	0.0%	0.0%
317	50	136	4.9%	53.8%	17.9%	0.9%	0.7%	1.1%	0.3%	1.8%	0.1%	10.8%	4.5%	2.9%	0.3%	0.0%	0.0%	0.0%
318	50	122	4.6%	50.0%	22.3%	0.5%	0.3%	0.6%	0.2%	0.9%	0.1%	12.1%	5.0%	3.2%	0.2%	0.0%	0.0%	0.0%
319	50	275	4.3%	47.0%	22.4%	0.8%	0.6%	1.0%	0.3%	1.6%	0.1%	11.5%	4.8%	4.1%	0.2%	0.0%	1.3%	0.0%
320	50	149	3.5%	38.0%	23.2%	0.6%	0.4%	0.6%	0.2%	1.0%	0.1%	13.7%	5.7%	4.5%	0.6%	0.1%	5.7%	2.0%
321	50	396	4.2%	45.6%	13.7%	0.4%	0.3%	0.5%	0.2%	0.8%	0.2%	18.3%	7.6%	5.6%	0.5%	0.1%	2.2%	0.0%
322	50	30	4.3%	47.1%	21.3%	0.8%	0.5%	0.9%	0.3%	1.4%	0.1%	10.9%	4.5%	7.4%	0.6%	0.0%	0.0%	0.0%
323	50	72	4.6%	51.0%	22.1%	0.7%	0.5%	0.9%	0.3%	1.3%	0.1%	10.4%	4.3%	3.4%	0.4%	0.0%	0.0%	0.0%
324	50	229	3.6%	39.3%	20.0%	0.5%	0.4%	0.6%	0.2%	1.0%	0.1%	13.5%	5.6%	7.3%	1.1%	0.1%	5.3%	1.3%
325	50	392	3.9%	43.2%	20.8%	0.7%	0.5%	0.9%	0.3%	1.4%	0.1%	11.5%	4.8%	8.7%	0.3%	0.1%	2.2%	0.7%
326	50	92	3.5%	38.8%	14.5%	1.1%	0.8%	1.3%	0.4%	2.1%	0.2%	15.1%	6.3%	15.3%	0.7%	0.0%	0.0%	0.0%
327	50	297	3.9%	42.4%	18.3%	0.6%	0.4%	0.7%	0.2%	1.1%	0.1%	11.9%	4.9%	9.5%	0.5%	0.1%	4.3%	1.0%
328	50	201	3.6%	39.0%	15.7%	1.1%	0.8%	1.3%	0.4%	2.1%	0.1%	12.5%	5.2%	11.2%	0.8%	0.1%	6.0%	0.0%
329	50	134	4.5%	49.0%	21.1%	0.6%	0.4%	0.7%	0.2%	1.2%	0.1%	10.6%	4.4%	6.9%	0.2%	0.0%	0.0%	0.0%
330	50	72	4.5%	49.1%	19.7%	2.1%	1.5%	2.5%	0.8%	4.0%	0.1%	7.0%	2.9%	5.5%	0.2%	0.0%	0.0%	0.0%
331	50	155	5.1%	56.5%	19.2%	1.1%	0.8%	1.3%	0.4%	2.0%	0.1%	6.3%	2.6%	4.6%	0.2%	0.0%	0.0%	0.0%
332	50	49	4.4%	48.7%	19.1%	2.2%	1.6%	2.6%	0.8%	4.1%	0.1%	7.4%	3.1%	5.8%	0.2%	0.0%	0.0%	0.0%
333	50	134	5.1%	56.4%	19.0%	1.1%	0.8%	1.3%	0.4%	2.0%	0.1%	6.3%	2.6%	4.6%	0.2%	0.0%	0.0%	0.0%
334	50	52	4.8%	53.0%	19.2%	1.2%	0.8%	1.4%	0.4%	2.2%	0.1%	6.1%	2.5%	8.1%	0.2%	0.0%	0.0%	0.0%
335	50	133	5.3%	58.0%	18.6%	0.9%	0.6%	1.0%	0.3%	1.6%	0.0%	4.8%	2.0%	6.6%	0.2%	0.0%	0.0%	0.0%
336	50	613	4.0%	43.9%	29.2%	0.4%	0.3%	0.4%	0.1%	0.7%	0.1%	9.3%	3.8%	7.6%	0.2%	0.0%	0.0%	0.0%
337	50	616	3.8%	41.6%	30.5%	1.0%	0.7%	1.1%	0.4%	1.8%	0.1%	10.0%	4.1%	4.6%	0.3%	0.0%	0.0%	0.0%
338	50	568	3.9%	43.2%	29.8%	0.4%	0.3%	0.5%	0.1%	0.8%	0.1%	8.9%	3.7%	8.1%	0.2%	0.0%	0.0%	0.0%
339	50	592	3.8%	41.2%	31.3%	0.9%	0.6%	1.1%	0.3%	1.7%	0.1%	9.8%	4.1%	4.8%	0.3%	0.0%	0.0%	0.0%
340	50	347	4.1%	45.1%	25.0%	1.0%	0.7%	1.2%	0.4%	1.8%	0.1%	8.8%	3.6%	8.0%	0.3%	0.0%	0.0%	0.0%
341	50	305	4.2%	46.0%	22.1%	0.5%	0.4%	0.6%	0.2%	1.0%	0.1%	11.9%	4.9%	7.4%	0.6%	0.0%	0.0%	0.0%
342	80	2995	4.6%	50.9%	8.1%	0.6%	0.4%	0.7%	0.2%	1.1%	0.2%	16.6%	6.9%	9.0%	0.7%	0.0%	0.0%	0.0%
343	80	3023	4.8%	52.3%	11.3%	1.2%	0.8%	1.4%	0.4%	2.2%	0.1%	10.1%	4.2%	9.6%	1.7%	0.0%	0.0%	0.0%
346	70	63	3.7%	40.4%	19.0%	2.5%	1.7%	2.9%	0.9%	4.6%	0.1%	10.1%	4.2%	9.3%	0.6%	0.0%	0.0%	0.0%

Traffic Flows and Breakdown by 16 Vehicle Classes (Year 2036)

Link No.	Speed Limit	Total Vehicle	19 - Motorcycles (MC)	01 - Private Cars (PC)	03 - Taxi	14 - Non-franchised Bus <=6.4t	15 - Non-franchised Bus 6.4-15t	16 - Non-franchised Bus >15t	12 - Private Light Bus <=3.5t	13 - Private Light Bus >3.5t	04 - Light Goods Vehicles <=2.5t	05 - Lt Goods Vehicles 2.5-3.5t	06 - Light Goods Vehicles >3.5t	07 - Heavy Goods Vehicles <=15t	08 - Heavy Goods Vehicles >15t	17 - Franchised Bus (SD)	18 - Franchised Bus (DD)	11 - Public Light Buses
	km/hr	1100-1200																
349	70	1051	4.9%	53.5%	5.7%	0.5%	0.4%	0.6%	0.2%	1.0%	0.2%	17.3%	7.1%	7.9%	0.7%	0.0%	0.0%	0.0%
350	50	618	3.8%	41.3%	35.0%	1.0%	0.7%	1.2%	0.4%	1.9%	0.1%	7.6%	3.1%	3.7%	0.2%	0.0%	0.0%	0.0%
351	50	635	4.2%	45.8%	30.9%	0.3%	0.2%	0.4%	0.1%	0.6%	0.1%	7.7%	3.2%	6.3%	0.1%	0.0%	0.0%	0.0%
364	50	204	4.0%	43.7%	20.3%	1.3%	0.9%	1.5%	0.5%	2.4%	0.1%	14.2%	5.9%	5.0%	0.1%	0.0%	0.0%	0.0%
365	50	356	4.0%	44.4%	28.6%	0.8%	0.5%	0.9%	0.3%	1.4%	0.1%	10.5%	4.3%	4.1%	0.1%	0.0%	0.0%	0.0%
368	50	908	4.1%	45.1%	11.6%	0.9%	0.6%	1.0%	0.3%	1.6%	0.1%	10.9%	4.5%	5.9%	4.9%	0.1%	5.2%	3.0%
369	50	112	4.1%	45.1%	18.9%	0.8%	0.6%	1.0%	0.3%	1.5%	0.1%	12.7%	5.3%	3.8%	0.5%	0.0%	0.0%	5.2%
370	50	44	3.8%	41.6%	8.1%	0.5%	0.3%	0.6%	0.2%	0.9%	0.1%	13.0%	5.4%	8.5%	2.2%	0.3%	14.4%	0.0%
371	70	1060	2.7%	29.9%	17.1%	0.8%	0.6%	1.0%	0.3%	1.5%	0.2%	19.0%	7.9%	11.9%	3.3%	0.1%	3.7%	0.0%
372	70	2149	3.7%	40.6%	23.3%	0.8%	0.5%	0.9%	0.3%	1.4%	0.1%	13.5%	5.6%	6.6%	1.5%	0.0%	1.2%	0.0%
373	50	184	3.4%	37.3%	13.3%	0.7%	0.5%	0.8%	0.3%	1.3%	0.3%	25.2%	10.4%	6.2%	0.4%	0.0%	0.0%	0.0%
374	50	30	3.3%	35.8%	18.5%	0.7%	0.5%	0.8%	0.3%	1.3%	0.2%	20.6%	8.5%	8.2%	1.2%	0.0%	0.0%	0.0%
375	50	64	3.5%	38.8%	16.0%	0.3%	0.2%	0.3%	0.1%	0.5%	0.1%	11.3%	4.7%	6.6%	0.4%	0.0%	0.0%	17.1%
376	50	457	3.3%	35.9%	16.9%	0.6%	0.5%	0.8%	0.2%	1.2%	0.2%	19.8%	8.2%	11.2%	1.1%	0.0%	0.0%	0.0%
377	50	129	3.7%	40.8%	20.1%	1.0%	0.7%	1.2%	0.4%	1.9%	0.2%	16.7%	6.9%	5.1%	1.2%	0.0%	0.0%	0.0%
378	50	375	4.0%	43.9%	13.4%	0.6%	0.4%	0.7%	0.2%	1.1%	0.2%	18.4%	7.6%	7.9%	0.5%	0.0%	0.0%	1.2%
380	50	152	3.6%	39.1%	20.0%	1.0%	0.7%	1.1%	0.4%	1.8%	0.2%	17.5%	7.2%	6.2%	1.3%	0.0%	0.0%	0.0%
381	50	238	3.2%	34.9%	11.9%	0.6%	0.4%	0.7%	0.2%	1.0%	0.1%	10.5%	4.4%	5.4%	0.8%	0.5%	22.4%	3.1%
382	50	214	2.9%	31.7%	18.4%	0.4%	0.3%	0.5%	0.2%	0.8%	0.1%	8.7%	3.6%	4.7%	0.6%	0.6%	23.2%	3.4%
383	50	2262	3.7%	40.2%	14.9%	0.7%	0.5%	0.8%	0.3%	1.3%	0.1%	12.7%	5.3%	8.3%	0.9%	0.2%	7.6%	2.5%
384	50	1324	2.5%	27.3%	15.3%	0.4%	0.3%	0.5%	0.2%	0.8%	0.2%	16.4%	6.8%	10.0%	1.5%	0.3%	12.8%	4.7%
385	50	1830	3.7%	41.1%	17.7%	0.9%	0.6%	1.0%	0.3%	1.6%	0.2%	16.0%	6.6%	8.6%	1.2%	0.0%	0.0%	0.3%
386	50	1924	3.8%	41.4%	17.7%	0.9%	0.6%	1.0%	0.3%	1.6%	0.2%	15.8%	6.6%	8.5%	1.2%	0.0%	0.0%	0.3%
388	50	285	3.8%	41.7%	16.8%	1.0%	0.7%	1.2%	0.4%	1.8%	0.2%	17.0%	7.0%	6.8%	1.7%	0.0%	0.0%	0.0%
389	50	1052	4.0%	43.4%	20.5%	0.6%	0.4%	0.7%	0.2%	1.1%	0.1%	14.0%	5.8%	7.9%	0.7%	0.0%	0.0%	0.6%
390	50	382	4.6%	50.5%	16.1%	1.0%	0.7%	1.2%	0.4%	1.9%	0.1%	12.2%	5.1%	4.2%	0.4%	0.0%	0.0%	1.5%
391	50	1612	3.8%	42.2%	17.8%	0.7%	0.5%	0.9%	0.3%	1.4%	0.2%	16.2%	6.7%	8.3%	0.8%	0.0%	0.0%	0.4%
394	50	254	2.7%	29.5%	13.0%	0.5%	0.4%	0.6%	0.2%	1.0%	0.3%	24.7%	10.2%	13.5%	3.3%	0.0%	0.0%	0.0%
395	50	214	3.1%	34.5%	15.8%	0.7%	0.5%	0.8%	0.2%	1.3%	0.2%	22.2%	9.2%	9.8%	1.7%	0.0%	0.0%	0.0%
397	50	294	3.2%	35.4%	12.0%	1.0%	0.7%	1.2%	0.4%	1.8%	0.2%	20.9%	8.7%	11.3%	3.2%	0.0%	0.0%	0.0%
398	50	122	3.8%	41.9%	12.8%	0.8%	0.6%	1.0%	0.3%	1.6%	0.2%	21.5%	8.9%	5.6%	1.0%	0.0%	0.0%	0.0%
399	50	639	2.6%	28.3%	17.7%	0.5%	0.4%	0.6%	0.2%	1.0%	0.2%	14.5%	6.0%	8.3%	1.9%	0.3%	13.8%	3.6%
403	50	340	3.7%	40.7%	23.6%	0.6%	0.4%	0.7%	0.2%	1.1%	0.2%	16.5%	6.8%	5.4%	0.1%	0.0%	0.0%	0.0%
405	50	615	4.2%	46.6%	18.0%	1.0%	0.7%	1.1%	0.4%	1.8%	0.1%	13.7%	5.7%	4.2%	0.7%	0.0%	1.4%	0.5%
406	50	224	4.1%	44.7%	27.8%	0.8%	0.6%	1.0%	0.3%	1.5%	0.1%	9.1%	3.8%	6.1%	0.1%	0.0%	0.0%	0.0%
407	50	142	1.2%	13.2%	7.2%	0.2%	0.2%	0.3%	0.1%	0.4%	0.4%	39.7%	16.4%	13.0%	0.1%	0.0%	0.0%	7.7%
408	50	245	3.6%	39.6%	19.2%	0.6%	0.4%	0.7%	0.2%	1.0%	0.1%	14.2%	5.9%	7.3%	1.1%	0.1%	4.9%	1.2%
409	50	449	4.0%	44.2%	20.5%	0.7%	0.5%	0.9%	0.3%	1.4%	0.1%	11.8%	4.9%	7.9%	0.3%	0.0%	1.9%	0.6%
412	70	569	2.6%	28.7%	22.5%	2.5%	1.7%	2.9%	0.9%	4.6%	0.2%	16.9%	7.0%	9.3%	0.1%	0.0%	0.0%	0.0%
413	70	71	1.7%	19.1%	22.3%	4.7%	3.3%	5.5%	1.7%	8.8%	0.2%	17.8%	7.4%	6.5%	0.8%	0.0%	0.0%	0.0%
414	70	1228	3.8%	42.3%	9.9%	1.0%	0.7%	1.2%	0.4%	1.9%	0.2%	16.5%	6.8%	12.8%	0.2%	0.0%	0.9%	1.2%
415	70	498	2.7%	30.1%	22.5%	2.1%	1.5%	2.5%	0.8%	4.0%	0.2%	16.8%	7.0%	9.7%	0.0%	0.0%	0.0%	0.0%
416	70	472	3.1%	34.0%	23.1%	0.7%	0.5%	0.8%	0.3%	1.3%	0.2%	15.8%	6.5%	13.5%	0.1%	0.0%	0.0%	0.0%
417	50	506	2.7%	29.1%	18.7%	0.9%	0.6%	1.0%	0.3%	1.7%	0.1%	9.1%	3.8%	5.1%	0.3%	0.6%	24.0%	2.0%
418	50	580	3.8%	41.4%	18.8%	1.2%	0.8%	1.4%	0.4%	2.2%	0.1%	11.9%	4.9%	4.4%	0.3%	0.2%	6.5%	1.8%
419	50	449	3.8%	41.7%	24.2%	0.4%	0.3%	0.5%	0.1%	0.7%	0.1%	11.6%	4.8%	6.3%	0.6%	0.0%	1.4%	3.4%
420	50	669	3.9%	42.7%	25.9%	0.8%	0.5%	0.9%	0.3%	1.4%	0.1%	8.9%	3.7%	5.4%	0.8%	0.1%	2.8%	1.7%
421	50	2237	3.5%	38.4%	19.7%	0.6%	0.4%	0.7%	0.2%	1.1%	0.1%	12.0%	5.0%	8.5%	0.9%	0.1%	3.9%	4.9%
422	50	1612	3.5%	38.7%	16.5%	1.0%	0.7%	1.2%	0.4%	1.9%	0.1%	12.0%	5.0%	8.3%	0.5%	0.1%	4.1%	5.9%
423	70	2246	3.1%	33.7%	13.5%	0.9%	0.6%	1.0%	0.3%	1.6%	0.2%	21.3%	8.8%	9.5%	1.5%	0.0%	0.7%	3.2%
424	70	2691	4.6%	50.0%	15.8%	0.5%	0.3%	0.6%	0.2%	0.9%	0.1%	11.3%	4.7%	7.2%	0.7%	0.0%	1.8%	1.4%
425	50	1508	3.1%	33.5%	14.6%	0.6%	0.4%	0.7%	0.2%	1.2%	0.1%	13.8%	5.7%	10.2%	1.1%	0.3%	12.0%	2.4%
426	50	860	3.8%	41.5%	12.5%	0.8%	0.6%	1.0%	0.3%	1.6%	0.1%	13.1%	5.4%	12.1%	0.8%	0.1%	2.9%	3.4%
427	50	150	5.2%	57.2%	22.7%	1.1%	0.8%	1.3%	0.4%	2.0%	0.0%	4.3%	1.8%	3.0%	0.3%	0.0%	0.0%	0.0%
429	50	513	2.1%	23.4%	15.9%	0.4%	0.3%	0.4%	0.1%	0.7%	0.2%	15.7%	6.5%	3.7%	0.1%	0.5%	20.8%	9.4%
430	70	207	2.6%	28.1%	11.6%	1.2%	0.8%	1.4%	0.4%	2.2%	0.2%	18.9%	7.8%	9.0%	0.0%	0.4%	15.4%	0.0%
433	50	174	2.6%	28.0%	10.6%	0.9%	0.7%	1.1%	0.3%	1.7%	0.3%	26.4%	11.0%	13.1%	1.7%	0.0%	1.6%	0.0%
434	50	661	3.1%	33.9%	18.8%	0.9%	0.6%	1.1%	0.3%	1.7%	0.2%	18.4%	7.6%	12.3%	0.3%	0.0%	0.4%	0.4%
435	50	666	2.6%	28.7%	19.0%	0.7%	0.5%	0.8%	0.2%	1.2%	0.2%	16.9%	7.0%	8.9%	0.4%	0.1%	4.9%	7.9%
436	50	234	3.1%	33.5%	21.2%	1.1%	0.8%	1.3%	0.4%	2.0%	0.1%	7.2%	3.0%	3.9%	0.1%	0.4%	17.6%	4.4%
437	50	231	2.1%	23.1%	13.4%	0.9%	0.6%	1.0%	0.3%	1.6%	0.1%	10.5%	4.3%	6.5%	0.1%	0.5%	19.9%	15.1%
438	50	323	2.7%	29.8%	23.4%	0.4%	0.3%	0.4%	0.1%	0.7%	0.2%	20.5%	8.5%	10.3%	1.4%	0.0%	0.0%	1.3%
439	50	187	2.7%	30.0%	17.0%	1.5%	1.1%	1.7%	0.5%	2.8%	0.2%	15.7%	6.5%	12.4%	1.6%	0.1%	4.6%	1.6%
440	50	1058	3.0%	32.6%	18.9%	0.9%	0.6%	1.0%	0.3%	1.6%	0.2%	22.0%	9.1%	7.7%	0.5%	0.0%	0.0%	1.6%
443	50	269	3.0%	32.9%	19.7%	1.0%	0.7%	1.2%	0.4%	1.9%	0.2%	19.2%	8.0%	5.3%	0.2%	0.0%	0.0%	6.2%
444	50	300	3.3%	36.3%	21.0%	0.5%	0.4%	0.6%	0.2%	1.0%	0.2%	19.7%	8.2%	6.8%	0.7%	0.0%	0.0%	1.2%
445	50	197	3.0%	32.7%	20.8%	0.3%	0.2%	0.4%	0.1%	0.6%	0.1%	12.8%	5.3%	4.2%	0.0%	0.2%	7.9%	11.4%
446	50	525	4.4%	48.4%	21.9%	0.5%	0.4%	0.6%	0.2%	0.9%	0.1%	12.0%	5.0%	4.5%	0.2%	0.0%	0.0%	1.0%
447	50	144	2.6%	28.4%	18.5%	0.7%	0.5%	0.9%	0.3%	1.4%	0.2%	23.3%	9.7%	12.3%	1.1%	0.0%	0.0%	0.0%
448	50	201	3.4%	37.0%	25.4%	0.4%	0.3%	0.4%	0.1%	0.7%	0.2%	15.6%	6.5%	9.3%	0.8%	0.0%	0.0%	0.0%
449	50	211	3.0%	33.3%	28.5%	0.5%	0.3%	0.6%	0.2%	0.9%	0.2%	18.0%	7.5%	6.6%	0.4%	0.0%	0.0%	0.0%
450	50	32	1.7%	18.9%	19.3%	0.1%	0.1%	0.1%	0.0%	0.2%	0.3%	32.0%	13.3%	12.7%	1.1%	0.0%	0.0%	0.0%
451	50	192	3.7%	40.4%	18.4%	1.0%	0.7%	1.2%	0.4%	1.9%	0.2%	15.8%	6.6%	8.9%	0.7%	0.0%	0.0%	0.0%
452	50	248	3.0%	33.5%	31.2%	0.6%	0.4%	0.7%	0.2%	1.1%	0.2%	15.7%	6.5%	6.6%	0.4%	0.0%	0.0%	0.0%
453	50	697	4.0%	43.8%	20.4%	0.5%	0.3%	0.6%	0.2%	0.9%	0.2%	14.5%	6.0%	6.4%	0.6%	0.0%	1.6%	0.0%
454	50	267	4.3%	47.4%	21.1%	0.8%	0.6%	0.9%	0.3%	1.5%	0.1%	13.1%	5.4%	3.9%	0.6%	0.0%	0.0%	0.0%
459	50	388	4.1%	45.5%	13.1%	1.5%	1.1%	1.8%	0.6%	2.9%	0.1%	13.4%	5.6%	6.1%	0.0%	0.0%	0.7%	3.4%
460	50	685	3.8%	41.7%	26.2%	0.8%	0.6%	1.0%	0.3%	1.5%	0.1%	12.2%	5.1%	5.5%	0.2%	0.0%	0.2%	0.7%
461	50	989	4.3%	46.7%	27.8%	0.6%	0.4%	0.7%	0.2%	1.0%	0.1%	10.0%	4.1%	3.4%	0.1%	0.0%	0.1%	0.5%
468	50	542	3.0%	32.8%	29.9%	0.7%	0.5%	0.8%	0.3%	1.3%	0.1%	13.7%	5.7%	5.2%	0.7%	0.1%	2.6%	2.8%
469	50	492	3.2%	34.8%	19.5%	1.7%	1.2%	1.9%	0.6%	3.1%	0.1%	13.6%	5.6%	5.3%	0.5%	0.0%	1.3%	7.5%
470	50	284	3.2%	34.9%	19.8%	2.3%	1.7%	2.7%	0.9%	4.4%	0.1%	12.6%	5.2%	3.5%	0.3%	0.0%	0.7%	7.7%
473	50	52	4.8%	53.0%	19.2%	1.2%	0.8%	1.4%	0.4%	2.2%	0.1%	6.1%	2.5%	8.1%	0.2%	0.0%	0.0%	0.0%
474	50	133	5.3%	58.0%	18.6%	0.9%	0.6%	1.0%	0.3%	1.6%	0.0%	4.8%	2.0%	6.6%	0.2%	0.0%	0.0%	0.0%
475	50	16	3.0%	33.5%	19.5%	2.1%	1.5%	2.4%	0.8%	3.8%	0.2%	19.5%	8.1%	5.6%	0.2%	0.0%	0.0%	0.0%
476	50	29	4.6%	50.1%	18.4%	1.1%	0.8%	1.3%	0.4%	2.1%	0.1%	10.9%	4.5%	5.4%	0.3%	0.0%	0.0%	0.0%
477	50	35	4.8%	52.7%	18.3%	0.8%	0.6%	1.0%	0.3%	1.5%	0.1%	9.1%	3.8%	6.8%	0.2%	0.0%	0.0%	0.0%
478	50	49	4.1%	45.4%	21.2%	1.8%	1.3%	2.1%	0.6%	3.3%	0.1%	8.2%	3.4%	8.3%	0.2%	0.0%	0.0%	0.0%
479	50	25	4.1%	45.1%	19.0%	1.8%	1.3%	2.1%	0.7%	3.4%	0.1%	12.6%	5.2%	4.4%	0.1%	0.0%	0.0%	0.0%
480	50	23	4.6%	50.0%	17.9%	0.8%	0.6%	1.0%	0.3%	1.6%	0.1%	13.6%	5.6%	3.7%	0.1%	0.0%	0.0%	0.0%
483	50	345	4.0%	43.8%	24.1%	1.1%	0.8%	1.3%	0.4%	2.0%	0.1%	9.4%	3.9%	8.7%	0.3%	0.0%	0.0%	0.0%
484	50	348	4.3%	46.7%	20.4%	0.7%	0.5%	0.8%	0.2%	1.3%	0.1%	12.0%	5.0%	7.4%	0.6%	0.0%	0.0%	0.0%
485	50	443	3.5%	38.0%	12.5%	0.9%	0.6%	1.1%	0.3%	1.7%	0.1%	10.7%	4.4%	4.3%	5.4%	0.3%	11.7%	4.6%
486	50	387	3.5%	37.9%	18.2%	1.0%	0.7%	1.1%	0.4%	1.8%	0.2%	17.2%	7.1%	8.8%	2.2%	0.0%	0.0%	0.0%
487	50	232	4.3%	46.7%	6.8%	0.6%	0.4%	0.7%	0.2%	1.1%	0.1%	11.5%	4.8%	6.0%	1.4%	0.0%	0.0%	15.4%
488	50	98	2.0%	22.0%	9.0%	0.7%	0.5%	0.9%	0.3%	1.4%	0.2%	16.1%	6.7%	6.5%	1.6%	0.7%	31.3%	0.0%
489	50	999	3.4%	37.6%	14.0%	0.8%	0.6%	1.0%	0.3%	1.6%	0.1%	11.5%	4.8%	5.7%	3.2%	0.2%	9.9%	5.0%
490	50	109	0.7%	7.2%	2.9%	0.1%	0.0%	0.1%	0.0%	0.1%	0.0%	2.9%	1.2%	0.5%	0.1%	1.5%	63.3%	19.4%
491	50	659	2.5%	27.4%	13.2%	0.7%	0.5%	0.8%	0.3%	1.3%	0.2%	15.4%	6.4%	6.5%	1.7%	0.3%	14.3%	8.3%
492	50	26	3.9%	43.1%	12.2%	1.4%	1.0%	1.6%	0.5%	2.6%	0.2%	20.1%	8.3%	4.7%	0.4%	0.0%	0.0%	0.0%
493	50	1219	3.5%	38.1%	15.0%	0.9%	0.6%	1.1%	0.3%	1.7%	0.1%	13.1%	5.4%	6.0%	3.0%	0.1%	4.3%	6.9%
494	50	89	5.1%	55.8%	17.0%	0.6%	0.4%	0.7%	0.2%	1.1%	0.1%	10.4%	4.3%	3.4%	0.7%	0.0%	0.0%	0.0%
495	50	49	4.3%	47.6%	16.2%	1.0%	0.7%	1.1%	0.4%	1.8%	0.2%	15.9%	6.6%	3.7%	0.5%	0.0%	0.0%	0.0%
496	50	375	3.3%	36.7%	6.8%	0.4%	0.3%	0.5%	0.2%	0.8%	0.1%	8.2%	3.4%	4.3%	1.0%	0.4%	18.4%	15.1%
497	50	669	2.5%	27.2%	13.1%	0.7%	0.5%	0.9%	0.3%	1.4%	0.2%	15.8%	6.6%	6.6%	1.8%	0.3%	14.1%	8.1%

Traffic Flows and Breakdown by 16 Vehicle Classes (Year 2036)

Link No.	Speed Limit	Total Vehicle	19 - Motorcycles (MC)	01 - Private Cars (PC)	03 - Taxi	14 - Non-franchised Bus <=6.4t	15 - Non-franchised Bus 6.4-15t	16 - Non-franchised Bus >15t	12 - Private Light Bus <=3.5t	13 - Private Light Bus >3.5t	04 - Light Goods Vehicles <=2.5t	05 - Lt Goods Vehicles 2.5-3.5t	06 - Light Goods Vehicles >3.5t	07 - Heavy Goods Vehicles <=15t	08 - Heavy Goods Vehicles >15t	17 - Franchised Bus (SD)	18 - Franchised Bus (DD)	11 - Public Light Buses
	km/hr	1100-1200																
498	50	63	1.9%	20.5%	6.0%	0.5%	0.4%	0.6%	0.2%	1.0%	0.3%	32.3%	13.4%	7.9%	1.3%	0.0%	0.0%	13.8%
499	50	59	4.0%	44.0%	14.4%	0.1%	0.1%	0.1%	0.0%	0.2%	0.2%	14.7%	6.1%	1.4%	0.1%	0.0%	0.0%	14.7%
500	50	107	2.4%	26.5%	8.8%	0.6%	0.4%	0.7%	0.2%	1.1%	0.2%	15.9%	6.6%	2.7%	0.5%	0.3%	10.7%	22.5%
501	50	387	3.4%	37.3%	16.2%	0.9%	0.6%	1.0%	0.3%	1.6%	0.2%	18.9%	7.8%	4.4%	1.2%	0.0%	0.0%	6.2%
502	50	11	2.5%	27.0%	28.9%	0.0%	0.0%	0.0%	0.0%	0.1%	0.3%	28.8%	12.0%	0.2%	0.0%	0.0%	0.0%	0.0%
503	50	173	2.3%	25.7%	8.6%	0.3%	0.2%	0.4%	0.1%	0.6%	0.2%	18.2%	7.5%	7.3%	1.1%	0.4%	16.0%	10.9%
504	50	717	3.7%	40.2%	18.1%	0.6%	0.4%	0.7%	0.2%	1.2%	0.2%	15.3%	6.4%	5.0%	0.6%	0.1%	3.8%	3.5%
505	50	180	3.4%	36.8%	10.8%	0.4%	0.3%	0.5%	0.2%	0.8%	0.2%	23.6%	9.8%	12.1%	1.2%	0.0%	0.0%	0.0%
506	50	229	3.6%	39.5%	12.2%	0.6%	0.4%	0.7%	0.2%	1.1%	0.2%	21.8%	9.0%	9.9%	0.8%	0.0%	0.0%	0.0%
507	50	151	3.6%	39.4%	19.4%	1.0%	0.7%	1.2%	0.4%	1.9%	0.2%	18.1%	7.5%	5.3%	1.2%	0.0%	0.0%	0.0%
508	50	87	3.7%	40.6%	11.8%	0.7%	0.5%	0.8%	0.3%	1.3%	0.2%	20.3%	8.4%	10.8%	0.6%	0.0%	0.0%	0.0%
509	50	244	3.5%	38.3%	18.4%	1.1%	0.8%	1.3%	0.4%	2.1%	0.2%	15.6%	6.4%	6.1%	1.4%	0.0%	0.0%	4.5%
512	50	443	3.0%	33.2%	13.2%	0.6%	0.4%	0.7%	0.2%	1.1%	0.2%	19.0%	7.9%	9.6%	1.1%	0.0%	0.0%	10.0%
513	50	41	3.8%	41.8%	16.0%	0.9%	0.6%	1.1%	0.3%	1.7%	0.2%	19.6%	8.1%	4.9%	1.0%	0.0%	0.0%	0.0%
514	50	380	3.4%	37.3%	7.0%	0.4%	0.3%	0.5%	0.2%	0.8%	0.1%	8.0%	3.3%	4.3%	1.0%	0.4%	18.1%	14.9%
515	50	735	2.6%	29.0%	14.3%	0.7%	0.5%	0.8%	0.3%	1.3%	0.2%	15.4%	6.4%	6.4%	1.6%	0.3%	12.9%	7.4%
516	50	101	3.5%	38.6%	11.7%	0.4%	0.3%	0.5%	0.2%	0.8%	0.1%	11.6%	4.8%	4.1%	0.9%	0.3%	11.3%	10.8%
517	50	331	3.7%	40.4%	16.5%	0.5%	0.3%	0.5%	0.2%	0.9%	0.1%	12.5%	5.2%	6.4%	1.8%	0.1%	3.6%	7.3%
518	50	154	4.3%	47.7%	18.6%	0.6%	0.4%	0.7%	0.2%	1.1%	0.2%	15.2%	6.3%	4.2%	0.6%	0.0%	0.0%	0.0%
519	50	135	4.2%	46.5%	22.1%	1.1%	0.8%	1.3%	0.4%	2.1%	0.1%	10.9%	4.5%	4.8%	1.0%	0.0%	0.0%	0.0%
520	50	541	3.8%	41.4%	9.2%	0.5%	0.3%	0.6%	0.2%	0.9%	0.1%	11.6%	4.8%	5.2%	1.0%	0.3%	11.5%	8.5%
521	50	661	3.0%	33.2%	16.3%	0.8%	0.6%	1.0%	0.3%	1.5%	0.1%	13.3%	5.5%	5.3%	1.2%	0.3%	13.2%	4.4%
522	50	346	4.8%	52.4%	8.5%	0.7%	0.5%	0.8%	0.2%	1.2%	0.1%	13.0%	5.4%	6.5%	1.4%	0.0%	0.0%	4.4%
523	50	52	4.4%	48.5%	22.2%	0.6%	0.4%	0.7%	0.2%	1.1%	0.1%	11.3%	4.7%	4.9%	0.7%	0.0%	0.0%	0.0%
524	50	258	4.9%	54.3%	7.4%	0.7%	0.5%	0.8%	0.2%	1.2%	0.1%	12.0%	5.0%	6.3%	1.5%	0.0%	0.0%	5.1%
525	50	75	4.1%	45.4%	21.3%	0.5%	0.4%	0.6%	0.2%	0.9%	0.1%	9.8%	4.0%	4.4%	0.6%	0.0%	0.0%	7.7%
526	50	200	2.1%	22.9%	10.8%	0.2%	0.1%	0.2%	0.1%	0.3%	0.1%	8.9%	3.7%	2.8%	0.4%	0.7%	31.3%	15.3%
527	50	614	2.9%	32.2%	15.8%	0.8%	0.6%	1.0%	0.3%	1.5%	0.1%	13.4%	5.5%	5.3%	1.2%	0.3%	14.2%	4.7%
528	50	114	0.6%	6.5%	2.8%	0.0%	0.0%	0.0%	0.0%	0.0%	0.0%	2.8%	1.2%	0.9%	0.1%	1.2%	52.4%	31.3%
529	50	970	3.3%	36.6%	17.2%	0.7%	0.5%	0.9%	0.3%	1.4%	0.1%	12.1%	5.0%	5.0%	0.9%	0.3%	11.1%	4.7%
530	50	249	2.5%	27.2%	11.0%	0.9%	0.6%	1.0%	0.3%	1.6%	0.1%	8.4%	3.5%	3.4%	0.6%	0.6%	24.0%	14.3%
531	50	970	3.3%	36.6%	17.2%	0.7%	0.5%	0.9%	0.3%	1.4%	0.1%	12.1%	5.0%	5.0%	0.9%	0.3%	11.1%	4.7%
532	50	90	4.2%	46.4%	13.5%	0.3%	0.2%	0.3%	0.1%	0.5%	0.2%	17.5%	7.2%	9.1%	0.7%	0.0%	0.0%	0.0%
533	50	226	4.1%	44.8%	20.8%	1.0%	0.7%	1.1%	0.3%	1.8%	0.1%	13.8%	5.7%	4.9%	1.0%	0.0%	0.0%	0.0%
534	50	254	2.5%	27.4%	11.2%	0.9%	0.6%	1.0%	0.3%	1.6%	0.1%	8.6%	3.6%	3.6%	0.6%	0.6%	23.5%	14.0%
535	50	976	3.4%	37.1%	17.9%	0.7%	0.5%	0.8%	0.3%	1.3%	0.1%	11.5%	4.8%	4.8%	0.9%	0.3%	11.0%	4.7%
536	50	532	3.8%	41.2%	19.7%	0.6%	0.4%	0.7%	0.2%	1.1%	0.1%	11.9%	4.9%	4.6%	0.7%	0.1%	5.1%	4.8%
537	50	224	1.8%	19.5%	7.8%	0.4%	0.3%	0.4%	0.1%	0.7%	0.1%	8.8%	3.6%	3.5%	0.5%	0.8%	33.2%	18.5%
538	50	786	3.1%	33.8%	16.1%	0.8%	0.6%	0.9%	0.3%	1.5%	0.1%	13.4%	5.6%	5.6%	1.2%	0.3%	12.1%	4.7%
539	50	326	1.7%	18.4%	5.9%	0.3%	0.2%	0.4%	0.1%	0.6%	0.1%	12.4%	5.2%	5.5%	0.9%	0.8%	35.1%	12.3%
540	50	937	3.1%	33.9%	17.8%	0.5%	0.3%	0.5%	0.2%	0.9%	0.1%	11.3%	4.7%	6.9%	1.8%	0.3%	12.0%	5.8%
543	50	492	2.9%	31.4%	10.1%	0.7%	0.5%	0.8%	0.2%	1.2%	0.1%	9.5%	3.9%	6.4%	0.6%	0.6%	23.2%	8.1%
544	50	937	3.1%	33.9%	17.8%	0.5%	0.3%	0.5%	0.2%	0.9%	0.1%	11.3%	4.7%	6.9%	1.8%	0.3%	12.0%	5.8%
545	50	492	2.9%	31.4%	10.1%	0.7%	0.5%	0.8%	0.2%	1.2%	0.1%	9.5%	3.9%	6.4%	0.6%	0.6%	23.2%	8.1%
546	50	750	2.8%	30.4%	16.9%	0.5%	0.3%	0.6%	0.2%	0.9%	0.1%	11.3%	4.7%	6.9%	1.8%	0.4%	14.9%	7.3%
547	50	1011	2.9%	31.4%	17.4%	0.4%	0.3%	0.5%	0.2%	0.8%	0.1%	11.8%	4.9%	6.8%	1.5%	0.3%	11.1%	9.8%
548	50	90	5.0%	55.3%	20.5%	0.7%	0.5%	0.8%	0.2%	1.2%	0.1%	7.4%	3.1%	4.9%	0.4%	0.0%	0.0%	0.0%
549	50	842	3.5%	38.3%	13.0%	0.7%	0.5%	0.8%	0.2%	1.3%	0.1%	11.0%	4.5%	5.9%	0.6%	0.3%	14.6%	4.7%
550	50	1025	2.9%	31.8%	16.9%	0.5%	0.4%	0.6%	0.2%	1.0%	0.1%	12.1%	5.0%	7.0%	1.4%	0.3%	11.8%	8.1%
551	50	624	3.5%	38.1%	12.7%	0.6%	0.4%	0.7%	0.2%	1.1%	0.1%	7.5%	3.1%	5.3%	0.3%	0.5%	19.7%	6.4%
552	50	946	2.8%	30.7%	17.0%	0.5%	0.4%	0.6%	0.2%	0.9%	0.1%	12.9%	5.3%	7.8%	1.5%	0.3%	12.8%	6.2%
553	50	11	2.5%	27.2%	29.0%	0.0%	0.0%	0.0%	0.0%	0.0%	0.3%	29.0%	12.0%	0.1%	0.0%	0.0%	0.0%	0.0%
554	50	165	2.7%	29.9%	12.5%	0.5%	0.3%	0.6%	0.2%	0.9%	0.1%	13.4%	5.6%	9.6%	1.2%	0.0%	0.0%	22.4%
555	50	1070	3.7%	40.8%	13.9%	0.5%	0.4%	0.6%	0.2%	1.0%	0.1%	8.5%	3.5%	5.2%	0.3%	0.4%	16.1%	4.8%
556	50	915	2.7%	30.0%	16.9%	0.5%	0.4%	0.6%	0.2%	1.0%	0.1%	13.0%	5.4%	7.9%	1.5%	0.3%	13.2%	6.4%
557	50	1070	3.7%	40.8%	13.9%	0.5%	0.4%	0.6%	0.2%	1.0%	0.1%	8.5%	3.5%	5.2%	0.3%	0.4%	16.1%	4.8%
558	50	1328	2.5%	27.3%	15.2%	0.4%	0.3%	0.5%	0.2%	0.8%	0.2%	16.4%	6.8%	9.9%	1.5%	0.3%	13.0%	4.7%
559	50	380	5.4%	59.3%	12.2%	0.6%	0.4%	0.7%	0.2%	1.1%	0.1%	9.8%	4.1%	4.8%	1.2%	0.0%	0.0%	0.0%
560	50	381	4.1%	45.2%	20.3%	0.6%	0.4%	0.7%	0.2%	1.0%	0.1%	12.5%	5.2%	7.0%	1.2%	0.0%	0.0%	1.5%
561	50	814	4.3%	47.0%	20.1%	0.5%	0.4%	0.6%	0.2%	1.0%	0.1%	11.2%	4.6%	5.4%	0.9%	0.0%	1.0%	2.6%
562	50	628	4.8%	52.7%	13.0%	0.7%	0.5%	0.8%	0.2%	1.3%	0.1%	11.1%	4.6%	5.2%	1.2%	0.0%	1.4%	2.4%
563	50	642	5.3%	57.9%	15.5%	0.7%	0.5%	0.8%	0.2%	1.2%	0.1%	8.6%	3.6%	4.0%	0.9%	0.0%	0.0%	0.7%
564	50	532	3.9%	43.1%	20.7%	0.5%	0.3%	0.6%	0.2%	0.9%	0.1%	13.3%	5.5%	7.5%	1.2%	0.0%	0.0%	1.9%
565	50	248	3.8%	41.4%	16.7%	0.8%	0.6%	1.0%	0.3%	1.6%	0.1%	13.3%	5.5%	6.1%	1.0%	0.1%	3.4%	4.4%
566	50	545	5.0%	54.6%	20.6%	0.7%	0.5%	0.8%	0.3%	1.3%	0.1%	7.2%	3.0%	2.2%	0.3%	0.0%	1.6%	2.0%
567	50	30	5.0%	54.7%	20.4%	0.5%	0.3%	0.6%	0.2%	0.9%	0.1%	10.7%	4.4%	2.1%	0.1%	0.0%	0.0%	0.0%
568	50	131	2.6%	28.8%	9.7%	0.7%	0.5%	0.9%	0.3%	1.4%	0.2%	23.6%	9.8%	9.9%	2.1%	0.0%	0.0%	9.4%
569	50	12	2.2%	24.0%	25.7%	0.3%	0.2%	0.4%	0.1%	0.6%	0.3%	25.6%	10.6%	8.8%	1.1%	0.0%	0.0%	0.0%
570	50	26	3.4%	37.7%	17.6%	1.1%	0.8%	1.2%	0.4%	2.0%	0.2%	16.5%	6.8%	9.7%	2.8%	0.0%	0.0%	0.0%
571	50	287	3.1%	34.4%	18.7%	0.3%	0.2%	0.4%	0.1%	0.6%	0.1%	13.4%	5.6%	6.8%	0.7%	0.0%	0.0%	15.4%
572	50	35	1.4%	15.9%	9.1%	0.3%	0.2%	0.3%	0.1%	0.6%	0.2%	18.3%	7.6%	8.6%	2.0%	0.0%	0.0%	35.3%
573	50	265	2.9%	32.0%	17.4%	0.2%	0.2%	0.3%	0.1%	0.4%	0.1%	12.7%	5.3%	6.2%	0.7%	0.0%	0.0%	21.4%
574	50	158	2.7%	30.0%	10.5%	0.7%	0.5%	0.8%	0.3%	1.3%	0.2%	23.4%	9.7%	10.0%	2.0%	0.0%	0.0%	7.8%
575	50	17	4.0%	43.6%	18.4%	0.4%	0.3%	0.5%	0.2%	0.8%	0.2%	18.4%	7.6%	4.8%	0.9%	0.0%	0.0%	0.0%
576	50	210	3.1%	34.0%	11.1%	0.7%	0.5%	0.9%	0.3%	1.4%	0.2%	20.8%	8.6%	9.4%	1.7%	0.0%	0.0%	7.3%
577	50	23	1.2%	12.8%	13.7%	0.0%	0.0%	0.0%	0.0%	0.0%	0.1%	13.6%	5.7%	0.0%	0.0%	0.0%	0.0%	52.9%
578	50	63	2.9%	32.2%	10.4%	0.6%	0.4%	0.7%	0.2%	1.2%	0.2%	17.4%	7.2%	8.6%	0.6%	0.0%	0.0%	17.3%
579	50	11	2.4%	26.1%	27.9%	0.4%	0.3%	0.5%	0.2%	0.8%	0.3%	27.9%	11.5%	1.7%	0.0%	0.0%	0.0%	0.0%
580	50	31	2.7%	29.7%	10.2%	0.2%	0.2%	0.3%	0.1%	0.4%	0.1%	10.2%	4.2%	1.8%	0.1%	0.0%	0.0%	39.7%
581	50	43	1.8%	20.0%	7.4%	0.5%	0.4%	0.6%	0.2%	0.9%	0.2%	21.8%	9.0%	11.6%	0.4%	0.0%	0.0%	25.2%
582	50	427	4.2%	45.7%	15.8%	0.3%	0.2%	0.4%	0.1%	0.6%	0.2%	15.1%	6.3%	9.4%	0.6%	0.0%	0.0%	1.0%
583	50	403	4.1%	45.4%	15.9%	0.3%	0.2%	0.3%	0.1%	0.5%	0.2%	15.9%	6.6%	9.9%	0.6%	0.0%	0.0%	0.0%
584	50	403	4.1%	45.4%	15.9%	0.3%	0.2%	0.3%	0.1%	0.5%	0.2%	15.9%	6.6%	9.9%	0.6%	0.0%	0.0%	0.0%
585	50	779	3.7%	40.5%	18.7%	0.6%	0.4%	0.7%	0.2%	1.1%	0.2%	17.0%	7.0%	9.0%	0.8%	0.0%	0.0%	0.0%
586	50	583	3.6%	39.8%	12.1%	0.4%	0.3%	0.5%	0.1%	0.8%	0.2%	20.9%	8.6%	11.6%	1.0%	0.0%	0.0%	0.0%
587	50	168	3.8%	41.7%	35.1%	1.8%	1.3%	2.2%	0.7%	3.4%	0.1%	5.7%	2.4%	1.7%	0.2%	0.0%	0.0%	0.0%
588	70	1982	3.7%	40.5%	22.3%	0.7%	0.5%	0.8%	0.2%	1.3%	0.1%	14.1%	5.9%	7.0%	1.6%	0.0%	1.3%	0.0%
589	70	922	2.7%	29.6%	16.8%	0.8%	0.6%	1.0%	0.3%	1.5%	0.2%	18.9%	7.8%	12.1%	3.4%	0.1%	4.2%	0.0%
590	70	1982	3.7%	40.5%	22.3%	0.7%	0.5%	0.8%	0.2%	1.3%	0.1%	14.1%	5.9%	7.0%	1.6%	0.0%	1.3%	0.0%
591	70	1545	3.0%	32.8%	16.5%	0.8%	0.6%	1.0%	0.3%	1.6%	0.2%	18.6%	7.7%	10.8%	2.5%	0.1%	3.4%	0.0%
594	50	491	2.5%	27.9%	11.3%	0.4%	0.3%	0.4%	0.1%	0.7%	0.2%	15.9%	6.6%	8.0%	0.6%	0.4%	15.2%	9.5%
595	50	669	3.1%	33.8%	16.8%	0.7%	0.5%	0.9%	0.3%	1.4%	0.1%	14.0%	5.8%	6.3%	1.2%	0.3%	14.2%	0.5%
596	50	403	2.5%	27.8%	10.8%	0.3%	0.2%	0.4%	0.1%	0.6%	0.2%	14.8%	6.1%	7.9%	0.5%	0.4%	18.5%	8.8%
597	50	938	3.1%	34.3%	18.5%	0.7%	0.5%	0.8%	0.3%	1.3%	0.2%	14.7%	6.1%	7.7%	1.2%	0.2%	10.1%	0.4%
598	50	591	3.0%	32.5%	11.3%	0.4%	0.3%	0.5%	0.2%	0.8%	0.2%	18.2%	7.6%	9.9%	0.6%	0.2%	8.3%	6.0%
599	50	617	2.9%	31.7%	21.7%	0.5%	0.4%	0.6%	0.2%	1.0%	0.2%	15.1%	6.2%	8.9%	1.4%	0.2%	8.4%	0.6%
600	50	528	3.6%	39.1%	24.3%	0.4%	0.3%	0.5%	0.2%	0.8%	0.1%	14.2%	5.9%	9.8%	0.7%	0.0%	0.0%	0.0%
601	50	554	3.3%	36.4%	24.8%	0.5%	0.3%	0.6%	0.2%	0.9%	0.2%	15.9%	6.6%	9.2%	1.1%	0.0%	0.0%	0.0%
602	50	357	3.1%	33.5%	20.5%	0.6%	0.4%	0.7%	0.2%	1.1%	0.2%	17.4%	7.2%	10.7%	1.2%	0.0%	0.0%	3.1%
603	50	13	2.1%	22.7%	24.3%	3.1%	2.2%	3.6%	1.1%	5.7%	0.3%	24.2%	10.0%	0.5%	0.2%	0.0%	0.0%	0.0%
604	50	552	3.2%	35.2%	17.6%	0.7%	0.5%	0.9%	0.3%	1.4%	0.2%	18.8%	7.8%	10.3%	1.2%	0.0%	0.0%	2.0%
605	50	539	3.3%	36.0%	18.0%	0.7%	0.5%	0.8%	0.2%	1.3%	0.2%	19.3%	8.0%	10.6%	1.2%	0.0%	0.0%	0.0%
606	50	69	3.8%	42.2%	15.3%	1.0%	0.7%	1.2%	0.4%	1.9%	0.2%	19.2%	8.0%	5.4%	0.6%	0.0%	0.0%	0.0%
607	50	11	2.5%	27.2%	29.0%	0.0%	0.0%	0.0%	0.0%	0.0%	0.3%	29.0%	12.0%	0.0%	0.0%	0.0%	0.0%	0.0%
608	50	715	3.1%	33.7%	11.5%	0.6%	0.4%	0.7%	0.2%	1.2%	0.1%	11.3%	4.7%	4.4%	1.1%	0.6%	24.0%	2.2%

Traffic Flows and Breakdown by 16 Vehicle Classes (Year 2036)

Link No.	Speed Limit	Total Vehicle	19 - Motorcycles (MC)	01 - Private Cars (PC)	03 - Taxi	14 - Non-franchised Bus <=6.4t	15 - Non-franchised Bus 6.4-15t	16 - Non-franchised Bus >15t	12 - Private Light Bus <=3.5t	13 - Private Light Bus >3.5t	04 - Light Goods Vehicles <=2.5t	05 - Lt Goods Vehicles 2.5-3.5t	06 - Light Goods Vehicles >3.5t	07 - Heavy Goods Vehicles <=15t	08 - Heavy Goods Vehicles >15t	17 - Franchised Bus (SD)	18 - Franchised Bus (DD)	11 - Public Light Buses
	km/hr	1100-1200																
609	50	1213	2.9%	31.8%	17.2%	0.3%	0.2%	0.4%	0.1%	0.6%	0.1%	13.0%	5.4%	8.3%	0.9%	0.3%	12.6%	5.6%
610	50	1643	2.9%	32.1%	16.2%	0.5%	0.3%	0.5%	0.2%	0.8%	0.1%	12.8%	5.3%	7.4%	0.8%	0.3%	13.4%	6.4%
611	50	754	1.9%	21.0%	13.2%	0.5%	0.3%	0.5%	0.2%	0.8%	0.1%	11.3%	4.7%	6.6%	0.4%	0.6%	25.3%	12.5%
612	70	632	3.3%	36.0%	16.3%	0.7%	0.5%	0.9%	0.3%	1.4%	0.2%	14.8%	6.1%	4.2%	0.3%	0.0%	0.7%	14.5%
613	70	1041	3.5%	38.9%	22.1%	1.1%	0.8%	1.3%	0.4%	2.1%	0.1%	14.2%	5.9%	6.5%	1.1%	0.0%	0.3%	1.6%
614	70	1041	3.5%	38.9%	22.1%	1.1%	0.8%	1.3%	0.4%	2.1%	0.1%	14.2%	5.9%	6.5%	1.1%	0.0%	0.3%	1.6%
615	70	632	3.3%	36.0%	16.3%	0.7%	0.5%	0.9%	0.3%	1.4%	0.2%	14.8%	6.1%	4.2%	0.3%	0.0%	0.7%	14.5%
617	50	960	3.2%	34.6%	10.7%	0.9%	0.6%	1.0%	0.3%	1.6%	0.1%	11.8%	4.9%	5.6%	0.3%	0.5%	21.2%	2.6%
618	70	1230	4.1%	45.0%	18.4%	0.4%	0.3%	0.4%	0.1%	0.7%	0.1%	14.2%	5.9%	6.4%	0.8%	0.0%	0.0%	3.1%
619	50	1848	3.5%	37.9%	14.6%	0.7%	0.5%	0.8%	0.2%	1.2%	0.1%	12.9%	5.3%	6.8%	0.7%	0.3%	12.6%	1.9%
620	50	1279	3.9%	42.4%	15.4%	0.7%	0.5%	0.8%	0.3%	1.3%	0.1%	14.0%	5.8%	7.9%	0.7%	0.1%	3.4%	2.7%
621	50	632	3.7%	40.7%	13.4%	0.7%	0.5%	0.8%	0.3%	1.3%	0.1%	11.3%	4.7%	4.1%	1.0%	0.2%	9.0%	8.3%
622	50	1393	3.9%	42.9%	15.6%	0.7%	0.5%	0.8%	0.3%	1.3%	0.1%	14.0%	5.8%	7.7%	0.7%	0.1%	3.1%	2.5%
623	50	1331	3.9%	42.9%	15.8%	0.7%	0.5%	0.8%	0.2%	1.2%	0.1%	14.0%	5.8%	7.6%	0.8%	0.1%	3.3%	2.4%
624	50	1023	3.7%	40.9%	16.0%	0.5%	0.3%	0.5%	0.2%	0.9%	0.2%	14.8%	6.1%	7.7%	0.8%	0.1%	4.2%	3.1%
625	50	984	3.4%	36.9%	13.8%	0.6%	0.4%	0.7%	0.2%	1.2%	0.1%	11.7%	4.8%	4.1%	0.8%	0.1%	5.8%	15.4%
627	50	632	3.7%	40.7%	13.4%	0.7%	0.5%	0.8%	0.3%	1.3%	0.1%	11.3%	4.7%	4.1%	1.0%	0.2%	9.0%	8.3%
628	50	352	2.7%	30.0%	14.5%	0.5%	0.4%	0.6%	0.2%	1.0%	0.1%	12.4%	5.1%	4.1%	0.3%	0.0%	0.0%	28.1%
629	70	1230	4.1%	45.0%	18.4%	0.4%	0.3%	0.4%	0.1%	0.7%	0.1%	14.2%	5.9%	6.4%	0.8%	0.0%	0.0%	3.1%
630	70	1790	3.5%	38.8%	17.6%	0.7%	0.5%	0.9%	0.3%	1.4%	0.2%	16.2%	6.7%	6.8%	0.9%	0.0%	0.0%	5.5%
631	50	332	3.9%	42.4%	15.5%	1.0%	0.7%	1.2%	0.4%	1.9%	0.1%	12.0%	5.0%	4.8%	1.0%	0.2%	7.1%	3.1%
632	50	449	3.5%	38.4%	13.2%	0.8%	0.6%	0.9%	0.3%	1.5%	0.2%	15.1%	6.3%	4.7%	0.8%	0.2%	7.9%	5.7%
633	50	112	2.3%	25.2%	11.3%	0.3%	0.2%	0.4%	0.1%	0.6%	0.2%	15.4%	6.4%	5.9%	1.2%	0.5%	20.8%	9.1%
634	50	399	3.4%	36.9%	12.7%	0.7%	0.5%	0.9%	0.3%	1.4%	0.2%	16.6%	6.9%	5.2%	0.9%	0.2%	8.9%	4.5%
640	50	123	4.2%	46.6%	20.8%	0.9%	0.7%	1.1%	0.3%	1.7%	0.1%	13.3%	5.5%	4.2%	0.5%	0.0%	0.0%	0.0%
641	50	227	3.9%	43.0%	19.4%	0.8%	0.6%	0.9%	0.3%	1.5%	0.2%	14.7%	6.1%	4.5%	0.3%	0.0%	0.0%	3.8%
642	50	537	3.2%	35.4%	15.2%	0.7%	0.5%	0.8%	0.3%	1.3%	0.1%	14.4%	6.0%	5.0%	0.6%	0.0%	0.0%	16.6%
643	50	690	3.3%	36.1%	16.4%	0.7%	0.5%	0.8%	0.3%	1.3%	0.2%	14.8%	6.1%	5.6%	0.9%	0.0%	0.0%	13.0%
644	50	463	3.0%	32.8%	14.9%	0.7%	0.5%	0.8%	0.2%	1.3%	0.2%	14.8%	6.1%	6.1%	1.2%	0.0%	0.0%	17.4%
645	50	241	3.3%	35.8%	17.0%	0.8%	0.6%	0.9%	0.3%	1.5%	0.2%	19.6%	8.1%	8.6%	2.1%	0.0%	0.0%	1.2%
646	50	65	3.5%	38.4%	19.3%	0.5%	0.4%	0.6%	0.2%	0.9%	0.2%	19.0%	7.9%	8.2%	0.9%	0.0%	0.0%	0.0%
647	50	336	2.5%	27.5%	9.6%	0.7%	0.5%	0.8%	0.3%	1.3%	0.2%	20.6%	8.5%	11.2%	0.4%	0.1%	2.5%	13.2%
648	50	668	2.7%	29.7%	13.4%	0.9%	0.7%	1.1%	0.3%	1.7%	0.2%	19.1%	7.9%	8.9%	0.2%	0.0%	1.3%	11.6%
649	50	594	2.9%	32.1%	14.6%	1.0%	0.7%	1.2%	0.4%	1.9%	0.2%	20.7%	8.6%	9.7%	0.3%	0.0%	1.4%	4.2%
650	50	580	2.7%	30.0%	14.5%	1.3%	0.9%	1.5%	0.5%	2.4%	0.2%	21.9%	9.1%	7.9%	0.1%	0.0%	1.5%	5.6%
651	50	181	3.4%	37.1%	14.1%	0.2%	0.2%	0.3%	0.1%	0.4%	0.2%	21.0%	8.7%	13.8%	0.6%	0.0%	0.0%	0.0%
652	50	166	2.8%	30.2%	13.7%	0.9%	0.7%	1.1%	0.3%	1.8%	0.3%	25.1%	10.4%	7.8%	0.1%	0.0%	0.0%	4.8%
653	50	115	5.1%	55.9%	18.0%	0.9%	0.6%	1.0%	0.3%	1.6%	0.1%	8.7%	3.6%	3.8%	0.3%	0.0%	0.0%	0.0%
654	50	13	2.4%	26.2%	24.8%	0.4%	0.3%	0.4%	0.1%	0.7%	0.3%	24.8%	10.3%	7.1%	2.2%	0.0%	0.0%	0.0%
657	50	136	4.9%	53.8%	17.9%	0.9%	0.7%	1.1%	0.3%	1.8%	0.1%	10.8%	4.5%	2.9%	0.3%	0.0%	0.0%	0.0%
658	50	122	4.6%	50.0%	22.3%	0.5%	0.3%	0.6%	0.2%	0.9%	0.1%	12.1%	5.0%	3.2%	0.2%	0.0%	0.0%	0.0%
659	50	107	5.2%	57.0%	18.8%	1.1%	0.8%	1.3%	0.4%	2.0%	0.1%	6.3%	2.6%	4.3%	0.2%	0.0%	0.0%	0.0%
660	50	39	4.4%	48.1%	20.5%	2.0%	1.4%	2.3%	0.7%	3.6%	0.1%	8.3%	3.4%	5.1%	0.2%	0.0%	0.0%	0.0%
661	50	340	3.5%	38.2%	18.1%	0.9%	0.6%	1.1%	0.3%	1.7%	0.1%	14.4%	6.0%	10.4%	0.9%	0.1%	3.5%	0.0%
662	50	354	4.1%	45.4%	24.2%	0.8%	0.6%	1.0%	0.3%	1.5%	0.1%	9.5%	3.9%	8.3%	0.2%	0.0%	0.0%	0.0%
665	70	108	4.5%	49.2%	17.9%	1.7%	1.2%	2.0%	0.6%	3.1%	0.1%	9.4%	3.9%	5.7%	0.8%	0.0%	0.0%	0.0%
669	70	681	3.0%	32.4%	21.2%	1.5%	1.1%	1.8%	0.5%	2.8%	0.2%	15.5%	6.4%	8.9%	2.3%	0.1%	2.4%	0.0%
670	50	469	2.9%	31.7%	22.2%	0.7%	0.5%	0.8%	0.3%	1.3%	0.2%	16.7%	6.9%	9.6%	2.9%	0.1%	3.5%	0.0%
671	70	212	3.1%	34.1%	19.2%	3.3%	2.3%	3.9%	1.2%	6.1%	0.1%	12.9%	5.3%	7.3%	1.1%	0.0%	0.0%	0.0%
672	70	320	3.6%	39.1%	18.8%	2.8%	1.9%	3.2%	1.0%	5.1%	0.1%	11.7%	4.8%	6.8%	1.0%	0.0%	0.0%	0.0%
674	50	1114	4.4%	48.6%	19.2%	0.7%	0.5%	0.9%	0.3%	1.4%	0.1%	12.7%	5.2%	4.3%	0.3%	0.0%	1.1%	0.3%
675	50	355	4.0%	44.4%	22.3%	0.8%	0.5%	0.9%	0.3%	1.4%	0.1%	11.9%	4.9%	3.6%	0.4%	0.1%	3.4%	0.8%
676	50	89	4.8%	52.6%	20.3%	1.1%	0.8%	1.3%	0.4%	2.0%	0.1%	9.9%	4.1%	2.6%	0.2%	0.0%	0.0%	0.0%
677	50	66	4.6%	50.8%	23.1%	0.6%	0.4%	0.7%	0.2%	1.2%	0.1%	10.6%	4.4%	3.0%	0.1%	0.0%	0.0%	0.0%
678	50	196	3.1%	34.2%	16.1%	0.7%	0.5%	0.8%	0.2%	1.2%	0.2%	22.4%	9.3%	10.0%	1.2%	0.0%	0.0%	0.0%
679	50	182	3.2%	34.8%	19.5%	0.1%	0.1%	0.2%	0.1%	0.3%	0.2%	17.9%	7.4%	15.2%	1.0%	0.0%	0.0%	0.0%
680	50	216	3.6%	39.0%	13.9%	0.5%	0.3%	0.5%	0.2%	0.8%	0.1%	13.5%	5.6%	5.3%	0.8%	0.0%	0.0%	15.8%
681	50	330	3.9%	42.6%	15.8%	0.4%	0.3%	0.5%	0.2%	0.8%	0.2%	15.8%	6.5%	10.2%	0.5%	0.0%	0.0%	2.4%
682	50	75	3.1%	34.2%	34.2%	0.3%	0.2%	0.4%	0.1%	0.6%	0.2%	14.6%	6.0%	5.1%	1.0%	0.0%	0.0%	0.0%
683	50	147	2.7%	29.4%	16.4%	1.1%	0.8%	1.3%	0.4%	2.1%	0.2%	22.8%	9.5%	11.1%	0.1%	0.0%	0.0%	2.0%
684	50	139	4.7%	51.0%	19.6%	0.7%	0.5%	0.8%	0.3%	1.3%	0.1%	11.4%	4.7%	4.2%	0.7%	0.0%	0.0%	0.0%
685	50	266	3.5%	38.3%	17.2%	0.6%	0.4%	0.6%	0.2%	1.0%	0.2%	19.4%	8.0%	9.3%	1.3%	0.0%	0.0%	0.0%
686	50	535	2.6%	29.0%	12.2%	0.4%	0.3%	0.5%	0.2%	0.8%	0.2%	20.7%	8.6%	13.9%	0.6%	0.0%	1.6%	8.3%
687	50	160	2.6%	28.1%	28.4%	0.4%	0.3%	0.4%	0.1%	0.7%	0.2%	21.4%	8.9%	8.4%	0.1%	0.0%	0.0%	0.0%
688	50	136	4.0%	44.1%	24.5%	0.8%	0.6%	0.9%	0.3%	1.5%	0.1%	11.1%	4.6%	4.8%	0.0%	0.1%	2.6%	0.0%
689	50	370	4.5%	49.0%	18.0%	0.7%	0.5%	0.8%	0.3%	1.3%	0.1%	10.9%	4.5%	3.9%	0.3%	0.1%	2.3%	2.9%
690	50	370	4.5%	48.9%	18.0%	0.7%	0.5%	0.8%	0.3%	1.3%	0.1%	10.9%	4.5%	3.9%	0.3%	0.1%	2.3%	2.9%
691	50	335	3.2%	35.1%	26.0%	0.6%	0.4%	0.7%	0.2%	1.1%	0.2%	17.1%	7.1%	7.1%	0.2%	0.0%	1.1%	0.0%
692	50	335	3.2%	35.1%	26.0%	0.6%	0.4%	0.7%	0.2%	1.1%	0.2%	17.1%	7.1%	7.1%	0.2%	0.0%	1.1%	0.0%
693	50	189	3.1%	34.0%	7.9%	0.4%	0.3%	0.4%	0.1%	0.7%	0.3%	30.1%	12.5%	9.4%	0.9%	0.0%	0.0%	0.0%
695	50	439	2.8%	30.3%	24.5%	0.5%	0.4%	0.6%	0.2%	1.0%	0.2%	21.6%	9.0%	8.0%	0.1%	0.0%	0.8%	0.0%
696	50	11	2.5%	27.2%	29.0%	0.0%	0.0%	0.0%	0.0%	0.0%	0.3%	29.0%	12.0%	0.0%	0.0%	0.0%	0.0%	0.0%
697	50	171	3.7%	40.5%	18.7%	0.7%	0.5%	0.8%	0.2%	1.3%	0.1%	10.7%	4.4%	8.7%	0.4%	0.2%	7.5%	1.7%
698	70	608	4.7%	51.6%	7.8%	0.6%	0.4%	0.7%	0.2%	1.2%	0.1%	14.3%	5.9%	9.9%	0.0%	0.1%	2.3%	0.0%
699	50	196	0.1%	1.5%	1.6%	0.0%	0.0%	0.0%	0.0%	0.0%	0.0%	1.6%	0.7%	0.0%	0.0%	2.1%	87.1%	5.2%
700	70	2193	3.2%	35.2%	21.8%	0.5%	0.4%	0.6%	0.2%	1.0%	0.1%	12.2%	5.1%	5.2%	0.4%	0.1%	5.4%	8.6%
701	70	774	3.3%	35.9%	10.2%	1.3%	0.9%	1.5%	0.5%	2.3%	0.2%	19.8%	8.2%	10.8%	1.0%	0.1%	2.3%	1.9%
702	70	2223	3.2%	35.3%	22.4%	0.6%	0.4%	0.6%	0.2%	1.0%	0.1%	11.9%	4.9%	5.0%	0.4%	0.1%	5.3%	8.5%
704	70	2437	3.2%	35.2%	17.9%	0.4%	0.3%	0.4%	0.1%	0.7%	0.1%	11.6%	4.8%	6.0%	0.3%	0.3%	10.9%	7.8%
705	70	2885	3.3%	36.2%	18.9%	0.4%	0.3%	0.4%	0.1%	0.7%	0.1%	11.6%	4.8%	6.0%	0.3%	0.2%	9.4%	7.1%
706	70	1761	2.9%	31.5%	20.4%	0.5%	0.3%	0.5%	0.2%	0.9%	0.2%	15.8%	6.5%	6.1%	0.9%	0.1%	4.4%	9.0%
712	50	564	3.6%	39.1%	20.9%	1.9%	1.4%	2.2%	0.7%	3.6%	0.1%	11.6%	4.8%	8.4%	0.6%	0.0%	0.5%	0.5%
713	50	28	1.5%	16.7%	15.1%	0.3%	0.2%	0.3%	0.1%	0.5%	0.1%	11.5%	4.7%	4.1%	0.5%	1.0%	43.4%	0.0%
714	50	33	2.6%	28.6%	20.5%	0.6%	0.4%	0.7%	0.2%	1.0%	0.2%	21.3%	8.8%	12.1%	3.1%	0.0%	0.0%	0.0%
715	50	24	2.3%	25.2%	24.0%	0.4%	0.3%	0.5%	0.1%	0.7%	0.2%	22.2%	9.2%	12.1%	2.7%	0.0%	0.0%	0.0%
716	50	131	2.7%	30.1%	23.7%	0.3%	0.2%	0.4%	0.1%	0.6%	0.1%	13.5%	5.6%	5.2%	0.6%	0.4%	16.3%	0.0%
717	50	861	3.5%	38.3%	21.7%	1.0%	0.7%	1.1%	0.4%	1.8%	0.1%	13.6%	5.6%	9.4%	0.7%	0.0%	2.0%	0.0%
718	50	1397	3.4%	37.6%	20.0%	1.1%	0.7%	1.2%	0.4%	2.0%	0.2%	14.7%	6.1%	9.4%	1.2%	0.0%	1.4%	0.7%
719	50	713	3.7%	40.6%	18.1%	1.1%	0.8%	1.3%	0.4%	2.1%	0.2%	15.6%	6.4%	6.9%	0.6%	0.0%	0.4%	1.8%
720	50	190	3.8%	41.4%	24.0%	1.8%	1.3%	2.1%	0.6%	3.3%	0.1%	10.0%	4.1%	6.5%	0.9%	0.0%	0.0%	0.0%
721	50	351	2.9%	32.2%	22.6%	0.9%	0.6%	1.0%	0.3%	1.6%	0.1%	9.0%	3.7%	5.5%	0.3%	0.2%	7.5%	11.6%
722	50	395	2.6%	28.9%	21.9%	0.5%	0.4%	0.6%	0.2%	0.9%	0.1%	12.1%	5.0%	6.8%	0.5%	0.2%	7.4%	11.8%
723	50	983	3.2%	35.6%	20.9%	1.4%	1.0%	1.6%	0.5%	2.6%	0.1%	12.9%	5.3%	5.5%	0.6%	0.1%	2.2%	6.6%
724	50	2357	3.8%	41.4%	25.1%	0.8%	0.5%	0.9%	0.3%	1.4%	0.1%	11.0%	4.5%	4.8%	0.5%	0.0%	1.8%	3.0%
725	50	222	3.4%	36.8%	18.6%	0.9%	0.7%	1.1%	0.3%	1.7%	0.1%	12.8%	5.3%	3.4%	0.1%	0.2%	9.6%	4.9%
726	50	1175	4.2%	46.0%	25.8%	0.2%	0.2%	0.3%	0.1%	0.4%	0.1%	11.2%	4.7%	3.9%	0.2%	0.0%	2.1%	0.7%
727	50	395	3.8%	42.1%	25.4%	0.2%	0.1%	0.2%	0.1%	0.3%	0.2%	15.7%	6.5%	5.1%	0.3%	0.0%	0.0%	0.0%
728	50	183	2.7%	30.1%	15.2%	0.9%	0.6%	1.1%	0.3%	1.7%	0.3%	25.1%	10.4%	9.8%	1.9%	0.0%	0.0%	0.0%
729	50	234	4.2%	45.9%	28.2%	0.6%	0.4%	0.7%	0.2%	1.1%	0.1%	9.6%	4.0%	3.5%	0.2%	0.0%	0.0%	1.6%
730	50	190	3.1%	33.9%	19.0%	1.6%	1.1%	1.8%	0.6%	2.9%	0.2%	16.5%	6.9%	8.6%	2.3%	0.0%	0.0%	1.5%
731	50	348	3.0%	32.5%	17.8%	1.2%	0.8%	1.4%	0.4%	2.2%	0.2%	19.1%	7.9%	8.2%	1.7%	0.0%	1.8%	1.7%
732	50	616	3.6%	39.1%	23.1%	0.7%	0.5%	0.8%	0.2%	1.3%	0.1%	14.1%	5.8%	5.3%	0.4%	0.0%	1.2%	3.9%
733	50	82	2.3%	25.2%	16.8%	0.5%	0.4%	0.6%	0.2%	1.0%	0.3%	28.2%	11.7%	7.6%	0.8%	0.0%	0.0%	4.4%
734	50	13	2.0%	22.2%	23.7%	0.2%	0.1%	0.2%	0.1%	0.3%	0.3%	31.0%	12.8%	6.7%	0.4%	0.0%	0.0%	0.0%
735	50	62	3.4%	37.0%	23.8%	1.0%	0.7%	1.1%	0.4%	1.8%	0.2%	17.6%	7.3%	5.5%	0.3%	0.0%	0.0%	0.0%

Traffic Flows and Breakdown by 16 Vehicle Classes (Year 2036)

Link No.	Speed Limit	Total Vehicle	19 - Motorcycles (MC)	01 - Private Cars (PC)	03 - Taxi	14 - Non-franchised Bus <=6.4t	15 - Non-franchised Bus 6.4-15t	16 - Non-franchised Bus >15t	12 - Private Light Bus <=3.5t	13 - Private Light Bus >3.5t	04 - Light Goods Vehicles <=2.5t	05 - Lt Goods Vehicles 2.5-3.5t	06 - Light Goods Vehicles >3.5t	07 - Heavy Goods Vehicles <=15t	08 - Heavy Goods Vehicles >15t	17 - Franchised Bus (SD)	18 - Franchised Bus (DD)	11 - Public Light Buses
	km/hr	1100-1200																
736	50	490	3.0%	32.9%	21.8%	0.8%	0.6%	1.0%	0.3%	1.5%	0.2%	20.0%	8.3%	6.8%	0.8%	0.0%	0.0%	2.1%
737	50	35	1.7%	18.4%	13.6%	0.5%	0.4%	0.6%	0.2%	0.9%	0.3%	30.4%	12.6%	9.0%	1.1%	0.0%	0.0%	10.3%
738	50	318	2.7%	29.5%	19.2%	1.2%	0.8%	1.4%	0.4%	2.2%	0.2%	21.9%	9.1%	7.3%	0.8%	0.0%	0.0%	3.2%
739	50	247	2.6%	28.8%	19.9%	0.5%	0.4%	0.6%	0.2%	1.0%	0.2%	18.6%	7.7%	6.1%	0.8%	0.1%	2.9%	9.7%
740	50	515	3.1%	33.7%	21.3%	0.5%	0.3%	0.6%	0.2%	0.9%	0.2%	20.7%	8.6%	5.4%	0.3%	0.0%	1.8%	2.5%
741	50	196	2.8%	30.9%	19.7%	0.8%	0.6%	0.9%	0.3%	1.5%	0.2%	19.8%	8.2%	5.6%	0.2%	0.0%	0.0%	8.5%
742	50	214	3.5%	38.1%	19.6%	0.6%	0.4%	0.7%	0.2%	1.2%	0.1%	5.4%	2.2%	1.6%	0.1%	0.1%	6.0%	20.0%
743	50	287	3.5%	38.2%	19.7%	0.9%	0.6%	1.0%	0.3%	1.6%	0.1%	8.5%	3.5%	2.4%	0.1%	0.1%	4.5%	15.0%
745	50	335	2.7%	30.0%	21.1%	0.8%	0.6%	0.9%	0.3%	1.5%	0.2%	20.8%	8.6%	6.1%	0.7%	0.0%	1.9%	3.9%
746	50	134	1.9%	20.6%	9.0%	1.1%	0.7%	1.2%	0.4%	2.0%	0.2%	23.5%	9.8%	6.3%	0.1%	0.1%	5.3%	17.9%
749	70	3541	4.5%	49.7%	9.5%	1.0%	0.7%	1.2%	0.4%	1.9%	0.1%	13.0%	5.4%	8.8%	0.3%	0.1%	2.5%	0.9%
750	70	3728	3.9%	42.4%	11.8%	1.2%	0.8%	1.4%	0.4%	2.2%	0.2%	16.3%	6.8%	9.3%	1.0%	0.0%	1.5%	0.8%
751	70	1410	4.2%	45.7%	19.9%	0.4%	0.3%	0.4%	0.1%	0.7%	0.1%	14.0%	5.8%	8.0%	0.4%	0.0%	0.0%	0.0%
752	70	1181	3.0%	33.2%	21.4%	0.7%	0.5%	0.9%	0.3%	1.4%	0.2%	20.1%	8.3%	7.6%	0.6%	0.0%	1.7%	0.0%
753	70	1491	3.9%	42.7%	18.2%	0.4%	0.2%	0.4%	0.1%	0.7%	0.2%	17.6%	7.3%	6.9%	0.7%	0.0%	0.8%	0.0%
754	70	1119	3.5%	38.8%	22.2%	1.0%	0.7%	1.2%	0.4%	1.9%	0.2%	15.0%	6.2%	6.4%	1.2%	0.0%	1.3%	0.0%
755	70	461	3.5%	39.0%	15.6%	0.4%	0.3%	0.5%	0.1%	0.7%	0.2%	21.7%	9.0%	7.9%	1.0%	0.0%	0.0%	0.0%
756	70	428	3.1%	34.0%	21.2%	0.6%	0.4%	0.7%	0.2%	1.0%	0.2%	17.4%	7.2%	8.6%	1.8%	0.1%	3.5%	0.0%
757	50	424	3.5%	38.2%	23.9%	1.6%	1.1%	1.8%	0.6%	2.9%	0.1%	13.6%	5.6%	5.9%	1.1%	0.0%	0.0%	0.0%
759	50	670	4.2%	46.6%	23.3%	0.4%	0.3%	0.5%	0.1%	0.7%	0.1%	12.4%	5.1%	4.2%	0.3%	0.0%	0.0%	1.6%
760	50	488	3.8%	41.5%	27.1%	0.7%	0.5%	0.8%	0.3%	1.3%	0.1%	12.7%	5.2%	3.7%	0.2%	0.0%	0.9%	1.2%
761	50	663	3.9%	42.3%	23.5%	0.5%	0.3%	0.6%	0.2%	0.9%	0.1%	14.1%	5.8%	6.3%	0.3%	0.0%	0.2%	0.9%
777	70	2122	4.6%	50.4%	8.6%	1.0%	0.7%	1.2%	0.4%	1.9%	0.1%	12.5%	5.2%	9.1%	0.2%	0.1%	3.4%	0.7%
778	50	60	3.2%	34.6%	22.8%	1.1%	0.8%	1.3%	0.4%	2.0%	0.2%	16.5%	6.8%	9.2%	1.3%	0.0%	0.0%	0.0%
779	50	1605	3.1%	34.5%	22.1%	1.0%	0.7%	1.1%	0.4%	1.8%	0.2%	18.4%	7.6%	7.2%	0.7%	0.0%	1.2%	0.0%
780	50	1839	4.1%	44.8%	19.9%	0.4%	0.3%	0.4%	0.1%	0.7%	0.1%	14.3%	5.9%	8.0%	0.4%	0.0%	0.6%	0.0%
781	50	231	4.0%	44.1%	21.2%	0.3%	0.2%	0.3%	0.1%	0.5%	0.2%	16.4%	6.8%	5.5%	0.3%	0.0%	0.0%	0.0%
782	50	138	3.2%	34.8%	17.9%	0.9%	0.6%	1.0%	0.3%	1.6%	0.2%	21.8%	9.0%	7.6%	1.1%	0.0%	0.0%	0.0%
783	50	488	3.8%	41.5%	27.1%	0.7%	0.5%	0.8%	0.3%	1.3%	0.1%	12.7%	5.2%	3.7%	0.2%	0.0%	0.9%	1.2%
784	50	570	3.6%	39.8%	23.1%	0.7%	0.5%	0.8%	0.2%	1.2%	0.2%	15.0%	6.2%	7.0%	0.5%	0.0%	0.2%	1.0%
785	50	350	3.8%	41.4%	28.2%	0.6%	0.4%	0.7%	0.2%	1.2%	0.1%	11.9%	4.9%	3.6%	0.0%	0.0%	1.2%	1.7%
786	50	646	3.7%	40.2%	25.0%	0.7%	0.5%	0.9%	0.3%	1.4%	0.1%	13.8%	5.7%	6.2%	0.5%	0.0%	0.2%	0.9%
787	50	770	3.2%	35.3%	22.8%	0.9%	0.6%	1.1%	0.3%	1.7%	0.2%	17.6%	7.3%	7.6%	0.7%	0.0%	0.0%	0.8%
788	50	1102	3.1%	34.4%	22.4%	0.9%	0.6%	1.1%	0.3%	1.7%	0.2%	18.1%	7.5%	7.2%	0.6%	0.0%	1.8%	0.0%
789	50	2106	4.0%	43.7%	20.6%	0.4%	0.3%	0.5%	0.1%	0.7%	0.1%	14.4%	6.0%	8.1%	0.4%	0.0%	0.5%	0.3%
790	50	1101	3.3%	35.9%	23.1%	0.8%	0.6%	1.0%	0.3%	1.6%	0.2%	17.3%	7.2%	6.4%	0.5%	0.0%	1.8%	0.0%
791	50	1863	4.0%	44.4%	20.7%	0.4%	0.3%	0.4%	0.1%	0.7%	0.1%	14.1%	5.8%	7.6%	0.4%	0.0%	0.6%	0.3%
792	50	319	3.3%	35.7%	22.8%	0.8%	0.6%	1.0%	0.3%	1.5%	0.2%	17.7%	7.4%	7.8%	0.5%	0.0%	0.4%	0.0%
793	50	794	3.5%	38.5%	23.8%	0.7%	0.5%	0.8%	0.2%	1.3%	0.2%	15.7%	6.5%	6.7%	0.3%	0.0%	0.5%	0.7%
794	50	402	3.6%	40.0%	24.1%	0.5%	0.4%	0.6%	0.2%	0.9%	0.1%	14.2%	5.9%	4.7%	0.1%	0.1%	3.2%	1.4%
795	50	1141	3.3%	35.9%	23.9%	0.6%	0.4%	0.7%	0.2%	1.2%	0.2%	17.4%	7.2%	7.8%	0.3%	0.0%	0.4%	0.5%
796	50	632	3.2%	35.5%	21.2%	0.7%	0.5%	0.8%	0.2%	1.3%	0.2%	18.7%	7.8%	6.3%	0.3%	0.0%	2.0%	1.3%
797	50	804	3.2%	35.1%	26.2%	0.7%	0.5%	0.8%	0.2%	1.2%	0.2%	16.1%	6.7%	7.8%	0.1%	0.0%	0.5%	0.7%
798	50	412	3.7%	41.1%	20.2%	0.7%	0.5%	0.8%	0.3%	1.3%	0.2%	15.9%	6.6%	7.0%	0.3%	0.0%	0.0%	1.4%
799	50	691	2.8%	31.3%	23.3%	0.5%	0.4%	0.6%	0.2%	0.9%	0.1%	13.4%	5.6%	9.2%	0.3%	0.1%	5.7%	5.5%
800	50	679	2.5%	27.6%	10.8%	0.5%	0.3%	0.5%	0.2%	0.9%	0.1%	11.0%	4.6%	6.2%	0.4%	0.7%	29.8%	3.9%
801	50	1375	4.1%	44.5%	13.3%	0.5%	0.4%	0.6%	0.2%	1.0%	0.1%	14.4%	6.0%	7.8%	0.7%	0.1%	3.0%	3.2%
802	50	1835	3.9%	43.1%	13.9%	0.5%	0.3%	0.6%	0.2%	0.9%	0.2%	16.2%	6.7%	7.8%	0.8%	0.1%	2.3%	2.4%
803	50	925	2.4%	25.8%	12.8%	0.7%	0.5%	0.8%	0.3%	1.3%	0.1%	12.0%	5.0%	4.9%	0.2%	0.7%	29.0%	3.5%
804	50	1233	2.9%	31.8%	16.5%	0.8%	0.5%	0.9%	0.3%	1.4%	0.2%	18.4%	7.6%	8.7%	1.2%	0.1%	3.4%	5.2%
805	50	1009	2.3%	25.4%	15.2%	0.7%	0.5%	0.8%	0.3%	1.3%	0.2%	18.0%	7.5%	7.0%	0.7%	0.3%	12.3%	7.3%
806	50	1661	3.0%	32.4%	17.7%	0.7%	0.5%	0.8%	0.3%	1.3%	0.2%	18.2%	7.5%	8.7%	1.4%	0.1%	3.4%	3.9%
807	50	1150	2.6%	28.2%	17.4%	0.9%	0.6%	1.1%	0.3%	1.7%	0.2%	17.4%	7.2%	5.6%	0.3%	0.3%	12.3%	4.0%
808	50	683	3.8%	42.0%	20.1%	0.3%	0.2%	0.4%	0.1%	0.6%	0.2%	16.8%	7.0%	8.0%	0.5%	0.0%	0.0%	0.0%
809	50	66	2.4%	26.6%	15.0%	0.7%	0.5%	0.8%	0.3%	1.3%	0.3%	28.5%	11.8%	11.7%	0.1%	0.0%	0.0%	0.0%
814	50	1051	3.4%	37.6%	23.4%	0.7%	0.5%	0.8%	0.3%	1.3%	0.2%	16.6%	6.9%	5.9%	0.4%	0.0%	1.9%	0.0%
815	50	812	3.4%	37.2%	16.3%	0.8%	0.5%	0.9%	0.3%	1.4%	0.2%	18.3%	7.6%	12.8%	0.3%	0.0%	0.0%	0.0%
816	50	1272	3.4%	36.9%	22.5%	0.6%	0.4%	0.6%	0.2%	1.0%	0.2%	17.9%	7.4%	6.8%	0.4%	0.0%	1.6%	0.2%
817	50	778	3.5%	38.6%	17.0%	0.7%	0.5%	0.8%	0.3%	1.3%	0.2%	17.0%	7.0%	12.8%	0.3%	0.0%	0.0%	0.0%
818	70	2637	4.7%	52.0%	9.7%	1.2%	0.9%	1.5%	0.5%	2.3%	0.1%	13.0%	5.4%	4.4%	0.3%	0.1%	3.1%	0.9%
819	70	2560	4.3%	47.6%	9.9%	1.5%	1.0%	1.7%	0.5%	2.7%	0.1%	13.8%	5.7%	7.4%	0.8%	0.0%	2.0%	0.9%
820	70	3309	4.3%	47.4%	10.1%	1.3%	0.9%	1.5%	0.5%	2.4%	0.2%	15.9%	6.6%	5.1%	0.2%	0.1%	2.7%	0.7%
821	70	2847	4.3%	46.8%	11.4%	1.4%	1.0%	1.6%	0.5%	2.5%	0.1%	13.8%	5.7%	7.5%	0.8%	0.0%	1.8%	0.8%
822	70	2052	3.7%	40.8%	13.9%	1.0%	0.7%	1.2%	0.4%	1.9%	0.2%	16.2%	6.7%	9.3%	1.0%	0.0%	1.8%	1.1%
823	70	1549	4.9%	54.1%	9.8%	1.0%	0.7%	1.2%	0.4%	1.9%	0.1%	13.2%	5.5%	4.0%	0.3%	0.0%	1.1%	1.6%
824	50	622	2.9%	32.0%	7.0%	2.0%	1.4%	2.4%	0.7%	3.7%	0.1%	13.9%	5.8%	3.7%	0.5%	0.2%	7.4%	16.4%
825	50	242	3.3%	35.7%	7.7%	1.6%	1.1%	1.9%	0.6%	3.0%	0.2%	15.1%	6.2%	12.9%	0.1%	0.0%	1.8%	9.0%
826	70	1762	3.8%	41.4%	10.4%	1.5%	1.1%	1.8%	0.6%	2.9%	0.2%	18.3%	7.6%	6.2%	0.1%	0.1%	4.1%	0.0%
827	70	796	5.7%	62.3%	4.7%	2.3%	1.6%	2.7%	0.8%	4.2%	0.1%	7.7%	3.2%	2.9%	0.1%	0.0%	1.7%	0.0%
828	50	104	3.0%	32.7%	7.6%	3.5%	2.4%	4.1%	1.3%	6.4%	0.1%	9.2%	3.8%	25.8%	0.1%	0.0%	0.0%	0.0%
829	50	415	7.5%	82.9%	7.9%	0.0%	0.0%	0.0%	0.0%	0.0%	0.0%	0.8%	0.3%	0.5%	0.0%	0.0%	0.0%	0.0%
830	50	856	3.0%	32.7%	2.9%	0.4%	0.3%	0.5%	0.2%	0.8%	0.1%	12.6%	5.2%	40.9%	0.4%	0.0%	0.0%	0.0%
831	50	203	4.0%	43.9%	5.1%	0.5%	0.4%	0.6%	0.2%	0.9%	0.2%	20.0%	8.3%	14.9%	0.9%	0.0%	0.0%	0.0%
832	50	178	3.2%	34.9%	8.8%	0.6%	0.5%	0.7%	0.2%	1.2%	0.2%	21.4%	8.9%	17.1%	2.2%	0.0%	0.0%	0.0%
833	50	683	3.6%	39.8%	13.0%	0.9%	0.6%	1.1%	0.3%	1.7%	0.1%	13.0%	5.4%	19.8%	0.7%	0.0%	0.0%	0.0%
834	50	814	3.5%	38.7%	21.7%	1.0%	0.7%	1.2%	0.4%	1.8%	0.1%	13.5%	5.6%	9.2%	0.5%	0.0%	2.1%	0.0%
835	50	329	3.3%	36.7%	23.6%	1.2%	0.8%	1.4%	0.4%	2.2%	0.1%	12.4%	5.1%	5.8%	0.5%	0.2%	6.5%	0.0%
836	50	977	2.4%	26.6%	17.4%	0.8%	0.6%	0.9%	0.3%	1.5%	0.2%	18.0%	7.5%	5.9%	0.3%	0.3%	12.7%	4.7%
837	50	425	3.4%	37.2%	23.0%	0.6%	0.4%	0.7%	0.2%	1.1%	0.2%	16.5%	6.8%	5.0%	0.0%	0.1%	3.0%	1.9%
838	50	535	3.0%	32.9%	26.4%	0.4%	0.3%	0.4%	0.1%	0.7%	0.1%	13.5%	5.6%	9.2%	0.4%	0.0%	0.8%	6.2%
839	50	914	2.2%	23.9%	14.9%	0.7%	0.5%	0.8%	0.2%	1.3%	0.2%	18.3%	7.6%	6.9%	0.6%	0.3%	13.6%	8.0%
840	50	97	4.0%	43.8%	20.4%	0.3%	0.2%	0.4%	0.1%	0.6%	0.1%	13.6%	5.6%	10.4%	0.4%	0.0%	0.0%	0.0%
841	50	173	3.4%	37.4%	17.2%	1.5%	1.1%	1.8%	0.6%	2.9%	0.1%	14.0%	5.8%	3.7%	0.1%	0.2%	10.2%	0.0%
842	50	582	2.3%	24.9%	9.3%	0.5%	0.3%	0.6%	0.2%	0.9%	0.1%	10.6%	4.4%	5.5%	0.4%	0.8%	34.7%	4.5%
843	50	752	2.1%	23.2%	11.7%	0.5%	0.4%	0.6%	0.2%	1.0%	0.1%	11.6%	4.8%	5.2%	0.2%	0.8%	33.3%	4.3%
847	50	955	3.7%	40.2%	16.2%	0.4%	0.3%	0.5%	0.1%	0.7%	0.1%	13.3%	5.5%	7.4%	0.9%	0.1%	3.5%	7.1%
848	50	876	3.9%	42.7%	17.1%	0.5%	0.3%	0.5%	0.2%	0.8%	0.1%	13.7%	5.7%	7.7%	0.8%	0.0%	1.8%	4.1%
849	50	113	2.3%	24.9%	9.3%	0.2%	0.1%	0.2%	0.1%	0.4%	0.1%	7.6%	3.1%	2.4%	0.4%	0.1%	5.0%	43.8%
850	50	361	4.0%	43.8%	17.1%	1.2%	0.8%	1.4%	0.4%	2.2%	0.1%	10.3%	4.3%	4.5%	1.1%	0.0%	0.6%	8.0%
851	50	113	2.3%	25.1%	9.3%	0.2%	0.1%	0.2%	0.1%	0.4%	0.1%	7.6%	3.1%	2.4%	0.4%	0.1%	5.0%	43.6%
852	50	192	3.4%	37.2%	16.7%	1.0%	0.7%	1.2%	0.4%	2.0%	0.1%	8.7%	3.6%	3.8%	1.1%	0.0%	1.1%	18.9%
853	50	75	1.0%	11.0%	4.3%	0.1%	0.1%	0.1%	0.0%	0.2%	0.1%	5.0%	2.1%	2.1%	0.3%	0.2%	7.6%	65.9%
854	50	497	4.1%	45.2%	15.7%	1.2%	0.8%	1.4%	0.4%	2.2%	0.1%	10.3%	4.3%	5.7%	0.7%	0.0%	0.4%	7.3%
855	50	85	0.9%	9.8%	3.7%	0.1%	0.1%	0.1%	0.0%	0.1%	0.0%	4.5%	1.8%	1.8%	0.3%	0.2%	6.7%	69.9%
856	50	361	4.0%	43.8%	16.0%	1.2%	0.9%	1.4%	0.4%	2.3%	0.1%	8.6%	3.6%	6.2%	0.8%	0.0%	0.6%	10.1%
859	50	388	4.1%	45.3%	18.5%	0.9%	0.6%	1.0%	0.3%	1.6%	0.1%	14.4%	6.0%	5.9%	1.3%	0.0%	0.0%	0.0%
860	50	364	4.7%	52.1%	16.4%	1.0%	0.7%	1.1%	0.3%	1.8%	0.1%	12.6%	5.2%	3.6%	0.3%	0.0%	0.0%	0.0%
861	50	205	4.7%	51.1%	18.5%	0.7%	0.5%	0.8%	0.2%	1.2%	0.1%	13.1%	5.4%	3.4%	0.3%	0.0%	0.0%	0.0%
862	50	281	4.4%	48.6%	17.3%	0.8%	0.6%	1.0%	0.3%	1.5%	0.1%	14.5%	6.0%	4.5%	0.3%	0.0%	0.0%	0.0%
863	50	290	4.8%	52.3%	18.5%	0.8%	0.5%	0.9%	0.3%	1.4%	0.1%	11.8%	4.9%	3.4%	0.3%	0.0%	0.0%	0.0%
864	50	353	4.4%	48.7%	19.1%	0.7%	0.5%	0.8%	0.3%	1.3%	0.1%	13.6%	5.7%	4.4%	0.3%	0.0%	0.0%	0.0%
865	50	900	4.9%	53.5%	17.7%	0.5%	0.4%	0.6%	0.2%	1.0%	0.1%	11.8%	4.9%	4.0%	0.3%	0.0%	0.0%	0.0%
866	50	420	4.4%	48.0%	21.4%	0.5%	0.4%	0.6%	0.2%	1.0%	0.1%	13.5%	5.6%	4.2%	0.2%	0.0%	0.0%	0.0%
867	50	160	3.3%	36.4%	17.2%	1.1%	0.8%	1.3%	0.4%	2.0%	0.2%	17.1%	7.1%	10.1%	2.9%	0.0%	0.0%	0.0%
868	50	610	4.9%	54.1%	17.3%	0.4%	0.3%	0.5%	0.2%	0.8%	0.1%	11.9%	4.9%	4.3%	0.3%	0.0%	0.0%	0.0%

Traffic Flows and Breakdown by 16 Vehicle Classes (Year 2036)

Link No.	Speed Limit	Total Vehicle	19 - Motorcycles (MC)	01 - Private Cars (PC)	03 - Taxi	14 - Non-franchised Bus <=6.4t	15 - Non-franchised Bus 6.4-15t	16 - Non-franchised Bus >15t	12 - Private Light Bus <=3.5t	13 - Private Light Bus >3.5t	04 - Light Goods Vehicles <=2.5t	05 - Lt Goods Vehicles 2.5-3.5t	06 - Light Goods Vehicles >3.5t	07 - Heavy Goods Vehicles <=15t	08 - Heavy Goods Vehicles >15t	17 - Franchised Bus (SD)	18 - Franchised Bus (DD)	11 - Public Light Buses
	km/hr	1100-1200																
870	50	15	2.4%	26.9%	21.0%	2.6%	1.8%	3.1%	1.0%	4.8%	0.2%	20.9%	8.7%	6.1%	0.5%	0.0%	0.0%	0.0%
871	50	482	3.7%	40.7%	18.8%	1.0%	0.7%	1.1%	0.4%	1.8%	0.1%	13.1%	5.4%	6.3%	0.7%	0.1%	6.0%	0.0%
872	70	1974	4.7%	51.9%	11.0%	0.8%	0.6%	1.0%	0.3%	1.5%	0.1%	11.3%	4.7%	8.1%	0.0%	0.1%	3.8%	0.0%
873	70	1366	4.7%	52.1%	12.4%	0.9%	0.6%	1.1%	0.3%	1.7%	0.1%	10.0%	4.2%	7.3%	0.0%	0.1%	4.5%	0.0%
874	50	1164	3.7%	40.6%	24.2%	0.6%	0.4%	0.7%	0.2%	1.1%	0.1%	9.6%	4.0%	5.5%	0.7%	0.1%	2.1%	6.3%
875	50	1225	3.3%	36.2%	15.6%	0.6%	0.4%	0.7%	0.2%	1.1%	0.2%	15.0%	6.2%	11.1%	1.2%	0.1%	5.1%	3.0%
876	50	34	0.8%	8.7%	9.3%	0.1%	0.0%	0.1%	0.0%	0.1%	0.1%	9.2%	3.8%	0.4%	0.0%	0.1%	4.1%	63.2%
877	50	58	2.5%	27.2%	21.9%	0.3%	0.2%	0.3%	0.1%	0.5%	0.1%	5.5%	2.3%	1.7%	0.1%	0.0%	0.0%	37.5%
878	50	56	2.4%	26.6%	20.5%	0.3%	0.2%	0.3%	0.1%	0.5%	0.1%	5.7%	2.4%	1.7%	0.1%	0.0%	0.0%	39.2%
879	50	34	0.8%	8.7%	9.3%	0.1%	0.0%	0.1%	0.0%	0.1%	0.1%	9.2%	3.8%	0.4%	0.0%	0.1%	4.1%	63.2%
882	50	532	4.2%	46.3%	19.4%	0.5%	0.3%	0.5%	0.2%	0.9%	0.2%	14.9%	6.2%	5.9%	0.6%	0.0%	0.0%	0.0%
883	50	545	2.7%	30.0%	21.8%	0.5%	0.4%	0.6%	0.2%	1.0%	0.2%	16.3%	6.7%	8.2%	1.0%	0.2%	9.5%	0.7%
884	50	541	2.7%	30.1%	21.9%	0.5%	0.4%	0.6%	0.2%	1.0%	0.2%	16.1%	6.7%	8.2%	1.1%	0.2%	9.6%	0.7%
885	50	538	2.7%	30.1%	22.0%	0.5%	0.4%	0.6%	0.2%	1.0%	0.2%	16.0%	6.6%	8.1%	1.1%	0.2%	9.6%	0.7%
886	50	534	2.8%	30.2%	22.0%	0.5%	0.4%	0.6%	0.2%	1.0%	0.2%	15.8%	6.5%	8.1%	1.1%	0.2%	9.7%	0.7%
887	50	531	2.8%	30.3%	22.1%	0.5%	0.4%	0.6%	0.2%	1.0%	0.2%	15.6%	6.5%	8.1%	1.2%	0.2%	9.8%	0.7%
888	50	527	2.8%	30.3%	22.2%	0.5%	0.4%	0.6%	0.2%	1.0%	0.2%	15.5%	6.4%	8.0%	1.2%	0.2%	9.8%	0.7%
889	50	524	2.8%	30.4%	22.3%	0.5%	0.4%	0.6%	0.2%	1.0%	0.2%	15.3%	6.3%	8.0%	1.2%	0.2%	9.9%	0.7%
890	50	521	2.8%	30.5%	22.3%	0.5%	0.4%	0.6%	0.2%	1.0%	0.2%	15.2%	6.3%	7.9%	1.3%	0.2%	10.0%	0.7%
891	50	517	2.8%	30.5%	22.4%	0.5%	0.4%	0.6%	0.2%	1.0%	0.2%	15.0%	6.2%	7.9%	1.3%	0.2%	10.0%	0.7%
892	50	514	2.8%	30.6%	22.5%	0.5%	0.4%	0.6%	0.2%	1.0%	0.2%	14.8%	6.1%	7.8%	1.3%	0.2%	10.1%	0.7%
893	50	510	2.8%	30.7%	22.6%	0.6%	0.4%	0.6%	0.2%	1.0%	0.2%	14.6%	6.1%	7.8%	1.4%	0.2%	10.2%	0.7%
894	50	507	2.8%	30.7%	22.7%	0.6%	0.4%	0.6%	0.2%	1.0%	0.1%	14.5%	6.0%	7.7%	1.4%	0.2%	10.2%	0.7%
895	50	13	2.1%	22.8%	24.4%	0.1%	0.1%	0.2%	0.1%	0.3%	0.3%	24.8%	10.3%	12.8%	2.0%	0.0%	0.0%	0.0%
896	50	13	2.1%	22.8%	24.4%	0.1%	0.1%	0.2%	0.1%	0.3%	0.3%	24.8%	10.3%	12.8%	2.0%	0.0%	0.0%	0.0%
897	50	25	2.9%	32.0%	12.7%	0.8%	0.6%	0.9%	0.3%	1.5%	0.2%	23.8%	9.9%	12.5%	2.0%	0.0%	0.0%	0.0%
898	50	25	2.9%	32.0%	12.7%	0.8%	0.6%	0.9%	0.3%	1.5%	0.2%	23.8%	9.9%	12.5%	2.0%	0.0%	0.0%	0.0%
899	50	13	2.1%	22.8%	24.4%	0.1%	0.1%	0.2%	0.1%	0.3%	0.3%	24.8%	10.3%	12.8%	2.0%	0.0%	0.0%	0.0%
900	50	13	2.1%	22.8%	24.4%	0.1%	0.1%	0.2%	0.1%	0.3%	0.3%	24.8%	10.3%	12.8%	2.0%	0.0%	0.0%	0.0%
901	50	19	2.0%	22.4%	17.0%	0.5%	0.4%	0.6%	0.2%	0.9%	0.3%	25.4%	10.5%	15.5%	4.3%	0.0%	0.0%	0.0%
902	50	19	2.0%	22.4%	17.0%	0.5%	0.4%	0.6%	0.2%	0.9%	0.3%	25.4%	10.5%	15.5%	4.3%	0.0%	0.0%	0.0%
903	50	13	2.1%	22.8%	24.4%	0.1%	0.1%	0.2%	0.1%	0.3%	0.3%	24.8%	10.3%	12.8%	2.0%	0.0%	0.0%	0.0%
904	50	13	2.1%	22.8%	24.4%	0.1%	0.1%	0.2%	0.1%	0.3%	0.3%	24.8%	10.3%	12.8%	2.0%	0.0%	0.0%	0.0%
905	50	19	2.0%	22.4%	17.0%	0.5%	0.4%	0.6%	0.2%	0.9%	0.3%	25.4%	10.5%	15.5%	4.3%	0.0%	0.0%	0.0%
906	50	551	2.5%	27.1%	10.2%	0.5%	0.3%	0.6%	0.2%	0.9%	0.2%	21.4%	8.8%	10.1%	1.6%	0.2%	8.9%	6.5%
907	50	535	2.5%	27.0%	10.0%	0.5%	0.3%	0.6%	0.2%	0.9%	0.2%	21.3%	8.8%	10.1%	1.6%	0.2%	9.2%	6.7%
908	50	519	2.4%	26.9%	9.9%	0.5%	0.3%	0.6%	0.2%	0.9%	0.2%	21.2%	8.8%	10.1%	1.6%	0.2%	9.4%	6.9%
909	50	503	2.4%	26.7%	9.8%	0.5%	0.3%	0.6%	0.2%	0.9%	0.2%	21.1%	8.7%	10.0%	1.5%	0.2%	9.7%	7.1%
910	50	487	2.4%	26.6%	9.7%	0.5%	0.3%	0.6%	0.2%	0.9%	0.2%	21.0%	8.7%	10.0%	1.5%	0.2%	10.1%	7.3%
911	50	472	2.4%	26.4%	9.5%	0.5%	0.3%	0.6%	0.2%	0.9%	0.2%	20.8%	8.6%	10.0%	1.4%	0.2%	10.4%	7.6%
912	50	456	2.4%	26.2%	9.3%	0.5%	0.3%	0.5%	0.2%	0.9%	0.2%	20.7%	8.6%	10.0%	1.4%	0.3%	10.7%	7.8%
913	50	440	2.4%	26.0%	9.2%	0.5%	0.3%	0.5%	0.2%	0.8%	0.2%	20.6%	8.5%	9.9%	1.4%	0.3%	11.1%	8.1%
914	50	424	2.4%	25.8%	9.0%	0.4%	0.3%	0.5%	0.2%	0.8%	0.2%	20.4%	8.5%	9.9%	1.3%	0.3%	11.5%	8.4%
915	50	408	2.3%	25.6%	8.8%	0.4%	0.3%	0.5%	0.2%	0.8%	0.2%	20.3%	8.4%	9.9%	1.3%	0.3%	12.0%	8.7%
916	50	392	2.3%	25.3%	8.6%	0.4%	0.3%	0.5%	0.2%	0.8%	0.2%	20.1%	8.3%	9.8%	1.2%	0.3%	12.5%	9.1%
917	50	377	2.3%	25.1%	8.3%	0.4%	0.3%	0.5%	0.2%	0.8%	0.2%	19.9%	8.3%	9.8%	1.2%	0.3%	13.0%	9.5%
918	50	552	3.2%	35.2%	17.6%	0.7%	0.5%	0.9%	0.3%	1.4%	0.2%	18.8%	7.8%	10.3%	1.2%	0.0%	0.0%	2.0%
919	50	11	2.5%	27.2%	29.0%	0.0%	0.0%	0.0%	0.0%	0.0%	0.3%	29.0%	12.0%	0.0%	0.0%	0.0%	0.0%	0.0%
920	50	457	3.3%	35.9%	16.9%	0.6%	0.5%	0.8%	0.2%	1.2%	0.2%	19.8%	8.2%	11.2%	1.1%	0.0%	0.0%	0.0%
921	50	39	0.7%	7.7%	8.3%	0.1%	0.1%	0.1%	0.0%	0.2%	0.1%	8.2%	3.4%	1.4%	0.0%	1.4%	60.6%	7.5%
922	50	375	3.6%	39.7%	23.4%	0.6%	0.4%	0.7%	0.2%	1.1%	0.1%	10.7%	4.4%	7.8%	0.2%	0.2%	6.8%	0.0%
923	50	11	2.5%	27.2%	29.0%	0.0%	0.0%	0.0%	0.0%	0.0%	0.3%	29.0%	12.0%	0.0%	0.0%	0.0%	0.0%	0.0%
924	50	11	2.5%	27.2%	29.0%	0.0%	0.0%	0.0%	0.0%	0.0%	0.3%	29.0%	12.0%	0.0%	0.0%	0.0%	0.0%	0.0%
925	50	11	2.5%	27.2%	29.0%	0.0%	0.0%	0.0%	0.0%	0.0%	0.3%	29.0%	12.0%	0.0%	0.0%	0.0%	0.0%	0.0%
926	50	11	2.5%	27.2%	29.0%	0.0%	0.0%	0.0%	0.0%	0.0%	0.3%	29.0%	12.0%	0.0%	0.0%	0.0%	0.0%	0.0%
927	50	161	2.9%	31.8%	19.5%	0.7%	0.5%	0.8%	0.3%	1.3%	0.1%	12.8%	5.3%	7.3%	0.6%	0.0%	0.0%	16.3%
928	50	41	0.7%	7.3%	7.8%	0.1%	0.0%	0.1%	0.0%	0.1%	0.1%	7.8%	3.2%	1.5%	0.5%	0.2%	6.9%	63.8%
929	50	150	3.7%	40.6%	22.0%	1.3%	0.9%	1.6%	0.5%	2.5%	0.2%	15.6%	6.4%	4.4%	0.3%	0.0%	0.0%	0.0%
930	50	142	2.7%	30.2%	21.4%	0.9%	0.6%	1.0%	0.3%	1.6%	0.2%	19.1%	7.9%	9.5%	2.5%	0.0%	0.0%	2.1%
931	50	63	3.6%	39.2%	23.0%	0.9%	0.6%	1.0%	0.3%	1.6%	0.2%	17.1%	7.1%	4.8%	0.5%	0.0%	0.0%	0.0%
932	50	73	3.1%	34.5%	25.3%	0.2%	0.1%	0.2%	0.1%	0.4%	0.2%	18.2%	7.5%	5.0%	0.2%	0.0%	0.0%	5.0%
933	50	272	3.4%	37.2%	28.4%	0.2%	0.1%	0.2%	0.1%	0.3%	0.1%	10.1%	4.2%	3.0%	0.2%	0.1%	3.9%	8.6%
934	50	57	2.9%	31.9%	16.4%	0.4%	0.3%	0.5%	0.1%	0.8%	0.3%	24.3%	10.1%	5.6%	0.2%	0.0%	0.0%	6.4%
935	50	165	3.3%	36.3%	24.8%	0.2%	0.1%	0.2%	0.1%	0.3%	0.1%	8.1%	3.4%	2.4%	0.1%	0.2%	6.4%	14.1%
936	50	266	2.6%	28.0%	19.3%	0.2%	0.2%	0.3%	0.1%	0.5%	0.2%	19.5%	8.1%	6.2%	0.8%	0.1%	3.7%	10.4%
937	50	535	3.4%	37.2%	21.8%	0.3%	0.2%	0.3%	0.1%	0.5%	0.2%	15.9%	6.6%	4.0%	0.2%	0.1%	3.3%	6.0%
938	50	214	2.5%	27.4%	16.8%	0.3%	0.2%	0.3%	0.1%	0.5%	0.2%	24.0%	9.9%	7.3%	0.8%	0.1%	4.6%	5.1%
939	50	685	3.5%	38.8%	24.6%	0.2%	0.2%	0.3%	0.1%	0.5%	0.1%	14.3%	5.9%	3.7%	0.2%	0.1%	4.1%	3.3%
940	50	599	3.1%	33.9%	21.0%	0.5%	0.3%	0.6%	0.2%	0.9%	0.2%	21.0%	8.7%	5.5%	0.3%	0.0%	1.5%	2.2%
941	50	542	3.1%	33.6%	21.2%	0.5%	0.3%	0.6%	0.2%	0.9%	0.2%	20.9%	8.6%	5.5%	0.3%	0.0%	1.7%	2.4%
942	50	115	3.4%	37.6%	23.6%	0.2%	0.1%	0.2%	0.1%	0.4%	0.2%	18.9%	7.8%	7.0%	0.4%	0.0%	0.0%	0.0%
943	50	112	2.4%	26.2%	12.1%	0.8%	0.6%	0.9%	0.3%	1.5%	0.3%	30.3%	12.6%	10.8%	1.2%	0.0%	0.0%	0.0%
944	50	129	2.6%	28.9%	16.1%	0.6%	0.4%	0.7%	0.2%	1.0%	0.2%	23.4%	9.7%	7.9%	1.1%	0.1%	4.9%	2.2%
945	50	422	3.0%	33.1%	19.6%	0.7%	0.5%	0.8%	0.3%	1.3%	0.2%	18.5%	7.7%	6.5%	0.5%	0.0%	1.7%	5.7%
946	50	73	2.7%	29.3%	18.5%	0.1%	0.1%	0.1%	0.0%	0.2%	0.2%	21.0%	8.7%	5.7%	0.4%	0.2%	8.8%	4.0%
947	50	362	2.8%	30.3%	17.0%	0.8%	0.6%	0.9%	0.3%	1.5%	0.2%	20.8%	8.6%	7.1%	0.5%	0.0%	2.0%	6.6%
948	50	14	1.9%	21.1%	22.6%	0.1%	0.0%	0.1%	0.0%	0.1%	0.2%	22.5%	9.3%	1.3%	0.1%	0.0%	0.0%	20.6%
949	50	34	2.3%	25.0%	11.5%	0.9%	0.6%	1.0%	0.3%	1.6%	0.1%	9.4%	3.9%	2.6%	0.2%	0.0%	0.0%	40.7%
950	50	14	1.9%	21.1%	22.6%	0.1%	0.0%	0.1%	0.0%	0.1%	0.2%	22.5%	9.3%	1.3%	0.1%	0.0%	0.0%	20.6%
951	50	34	2.3%	25.0%	11.5%	0.9%	0.6%	1.0%	0.3%	1.6%	0.1%	9.4%	3.9%	2.6%	0.2%	0.0%	0.0%	40.7%
952	50	14	1.9%	21.1%	22.6%	0.1%	0.0%	0.1%	0.0%	0.1%	0.2%	22.5%	9.3%	1.3%	0.1%	0.0%	0.0%	20.6%
953	50	34	2.3%	25.0%	11.5%	0.9%	0.6%	1.0%	0.3%	1.6%	0.1%	9.4%	3.9%	2.6%	0.2%	0.0%	0.0%	40.7%
954	50	14	1.9%	21.1%	22.6%	0.1%	0.0%	0.1%	0.0%	0.1%	0.2%	22.5%	9.3%	1.3%	0.1%	0.0%	0.0%	20.6%
955	50	34	2.3%	25.0%	11.5%	0.9%	0.6%	1.0%	0.3%	1.6%	0.1%	9.4%	3.9%	2.6%	0.2%	0.0%	0.0%	40.7%
956	50	14	1.9%	21.1%	22.6%	0.1%	0.0%	0.1%	0.0%	0.1%	0.2%	22.5%	9.3%	1.3%	0.1%	0.0%	0.0%	20.6%
957	50	34	2.3%	25.0%	11.5%	0.9%	0.6%	1.0%	0.3%	1.6%	0.1%	9.4%	3.9%	2.6%	0.2%	0.0%	0.0%	40.7%
958	50	11	2.5%	27.2%	29.0%	0.0%	0.0%	0.0%	0.0%	0.0%	0.3%	29.0%	12.0%	0.0%	0.0%	0.0%	0.0%	0.0%
959	50	11	2.5%	27.2%	29.0%	0.0%	0.0%	0.0%	0.0%	0.0%	0.3%	29.0%	12.0%	0.0%	0.0%	0.0%	0.0%	0.0%
960	50	76	0.4%	3.9%	4.2%	0.0%	0.0%	0.0%	0.0%	0.0%	0.0%	4.2%	1.7%	0.0%	0.0%	0.2%	7.4%	78.0%
961	50	146	2.7%	29.6%	11.2%	1.4%	1.0%	1.6%	0.5%	2.6%	0.1%	9.6%	4.0%	8.5%	0.9%	0.0%	1.5%	24.9%
962	50	11	2.5%	27.2%	29.0%	0.0%	0.0%	0.0%	0.0%	0.0%	0.3%	29.0%	12.0%	0.0%	0.0%	0.0%	0.0%	0.0%
963	50	11	2.5%	27.2%	29.0%	0.0%	0.0%	0.0%	0.0%	0.0%	0.3%	29.0%	12.0%	0.0%	0.0%	0.0%	0.0%	0.0%
964	50	11	2.5%	27.2%	29.0%	0.0%	0.0%	0.0%	0.0%	0.0%	0.3%	29.0%	12.0%	0.0%	0.0%	0.0%	0.0%	0.0%
965	50	11	2.5%	27.2%	29.0%	0.0%	0.0%	0.0%	0.0%	0.0%	0.3%	29.0%	12.0%	0.0%	0.0%	0.0%	0.0%	0.0%
966	50	53	4.5%	49.4%	18.4%	0.6%	0.4%	0.7%	0.2%	1.1%	0.1%	14.0%	5.8%	4.1%	0.5%	0.0%	0.0%	0.0%
968	50	76	0.4%	3.9%	4.2%	0.0%	0.0%	0.0%	0.0%	0.0%	0.0%	4.2%	1.7%	0.0%	0.0%	0.2%	7.4%	78.0%
969	50	146	2.7%	29.6%	11.2%	1.4%	1.0%	1.6%	0.5%	2.6%	0.1%	9.6%	4.0%	8.5%	0.9%	0.0%	1.5%	24.9%
970	50	76	0.4%	3.9%	4.2%	0.0%	0.0%	0.0%	0.0%	0.0%	0.0%	4.2%	1.7%	0.0%	0.0%	0.2%	7.4%	78.0%
971	50	146	2.7%	29.6%	11.2%	1.4%	1.0%	1.6%	0.5%	2.6%	0.1%	9.6%	4.0%	8.5%	0.9%	0.0%	1.5%	24.9%
972	50	76	0.4%	3.9%	4.2%	0.0%	0.0%	0.0%	0.0%	0.0%	0.0%	4.2%	1.7%	0.0%	0.0%	0.2%	7.4%	78.0%
973	50	146	2.7%	29.6%	11.2%	1.4%	1.0%	1.6%	0.5%	2.6%	0.1%	9.6%	4.0%	8.5%	0.9%	0.0%	1.5%	24.9%
974	50	76	0.4%	3.9%	4.2%	0.0%	0.0%	0.0%	0.0%	0.0%	0.0%	4.2%	1.7%	0.0%	0.0%	0.2%	7.4%	78.0%
975	50	146	2.7%	29.6%	11.2%	1.4%	1.0%	1.6%	0.5%	2.6%	0.1%	9.6%	4.0%	8.5%	0.9%	0.0%	1.5%	24.9%
976	50	11	2.5%	27.2%	29.0%	0.0%	0.0%	0.0%	0.0%	0.0%	0.3%	29.0%	12.0%	0.0%	0.0%	0.0%	0.0%	0.0%
977	50	11	2.5%	27.2%	29.0%	0.0%	0.0%	0.0%	0.0%	0.0%	0.3%	29.0%	12.0%	0.0%	0.0%	0.0%	0.0%	0.0%

Traffic Flows and Breakdown by 16 Vehicle Classes (Year 2036)

Link No.	Speed Limit	Total Vehicle	19 - Motorcycles (MC)	01 - Private Cars (PC)	03 - Taxi	14 - Non-franchised Bus <=6.4t	15 - Non-franchised Bus 6.4-15t	16 - Non-franchised Bus >15t	12 - Private Light Bus <=3.5t	13 - Private Light Bus >3.5t	04 - Light Goods Vehicles <=2.5t	05 - Lt Goods Vehicles 2.5-3.5t	06 - Light Goods Vehicles >3.5t	07 - Heavy Goods Vehicles <=15t	08 - Heavy Goods Vehicles >15t	17 - Franchised Bus (SD)	18 - Franchised Bus (DD)	11 - Public Light Buses
	km/hr	1100-1200																
978	50	11	2.5%	27.2%	29.0%	0.0%	0.0%	0.0%	0.0%	0.0%	0.3%	29.0%	12.0%	0.0%	0.0%	0.0%	0.0%	0.0%
979	50	11	2.5%	27.2%	29.0%	0.0%	0.0%	0.0%	0.0%	0.0%	0.3%	29.0%	12.0%	0.0%	0.0%	0.0%	0.0%	0.0%
980	50	11	2.5%	27.2%	29.0%	0.0%	0.0%	0.0%	0.0%	0.0%	0.3%	29.0%	12.0%	0.0%	0.0%	0.0%	0.0%	0.0%
981	50	11	2.5%	27.2%	29.0%	0.0%	0.0%	0.0%	0.0%	0.0%	0.3%	29.0%	12.0%	0.0%	0.0%	0.0%	0.0%	0.0%
982	50	175	2.5%	28.0%	10.9%	1.2%	0.9%	1.4%	0.4%	2.3%	0.1%	9.6%	4.0%	7.9%	0.8%	0.0%	1.2%	28.7%
983	50	175	2.5%	28.0%	10.9%	1.2%	0.9%	1.4%	0.4%	2.3%	0.1%	9.6%	4.0%	7.9%	0.8%	0.0%	1.2%	28.7%
984	50	161	2.9%	31.8%	19.5%	0.7%	0.5%	0.8%	0.3%	1.3%	0.1%	12.8%	5.3%	7.3%	0.6%	0.0%	0.0%	16.3%
985	50	41	0.7%	7.3%	7.8%	0.1%	0.0%	0.1%	0.0%	0.1%	0.1%	7.8%	3.2%	1.5%	0.5%	0.2%	6.9%	63.8%
986	70	186	3.2%	35.5%	26.2%	0.9%	0.6%	1.1%	0.3%	1.7%	0.1%	13.1%	5.4%	7.0%	1.7%	0.1%	3.1%	0.0%
987	70	267	2.9%	31.9%	22.7%	1.9%	1.3%	2.2%	0.7%	3.5%	0.1%	12.8%	5.3%	6.1%	1.4%	0.1%	2.1%	4.9%
988	70	825	3.7%	40.7%	17.4%	1.2%	0.8%	1.4%	0.4%	2.2%	0.1%	14.3%	5.9%	9.1%	0.2%	0.0%	0.4%	1.9%
989	70	744	3.9%	42.5%	17.7%	0.9%	0.6%	1.0%	0.3%	1.6%	0.2%	14.6%	6.0%	9.7%	0.2%	0.0%	0.5%	0.4%
990	50	81	2.2%	23.8%	14.7%	4.2%	2.9%	4.9%	1.5%	7.7%	0.1%	12.1%	5.0%	4.2%	0.6%	0.0%	0.0%	16.1%
992	70	3672	3.2%	34.8%	19.6%	0.7%	0.5%	0.8%	0.3%	1.3%	0.2%	15.4%	6.4%	7.9%	0.8%	0.1%	3.1%	5.0%
993	70	3444	3.6%	39.2%	16.3%	0.8%	0.6%	0.9%	0.3%	1.5%	0.1%	13.4%	5.5%	7.6%	0.4%	0.1%	3.9%	5.9%
994	50	816	4.5%	48.9%	18.0%	0.7%	0.5%	0.9%	0.3%	1.4%	0.1%	13.1%	5.4%	4.5%	0.4%	0.0%	1.0%	0.4%
995	50	183	4.4%	48.0%	22.9%	0.7%	0.5%	0.9%	0.3%	1.4%	0.1%	11.0%	4.6%	3.2%	0.2%	0.0%	1.9%	0.0%
996	50	308	2.5%	27.4%	10.3%	0.6%	0.5%	0.7%	0.2%	1.2%	0.2%	20.0%	8.3%	8.0%	1.3%	0.3%	11.1%	7.3%
998	50	211	2.6%	28.4%	14.3%	0.4%	0.3%	0.4%	0.1%	0.7%	0.2%	16.2%	6.7%	12.5%	0.8%	0.1%	5.7%	10.7%
999	50	311	4.0%	43.5%	27.8%	0.3%	0.2%	0.4%	0.1%	0.6%	0.1%	9.0%	3.7%	2.6%	0.2%	0.1%	5.3%	1.9%
1001	50	192	2.9%	31.6%	10.5%	1.0%	0.7%	1.2%	0.4%	1.9%	0.1%	13.8%	5.7%	8.9%	1.4%	0.0%	0.0%	20.0%
1002	50	279	3.3%	36.0%	17.4%	0.5%	0.4%	0.6%	0.2%	1.0%	0.1%	12.7%	5.2%	7.6%	1.2%	0.0%	0.0%	13.8%
1003	50	1237	2.9%	32.0%	14.9%	0.5%	0.4%	0.6%	0.2%	1.0%	0.2%	20.3%	8.4%	15.8%	1.3%	0.0%	0.0%	1.4%
1004	50	950	3.1%	34.0%	6.1%	0.4%	0.3%	0.5%	0.1%	0.8%	0.1%	14.2%	5.9%	34.1%	0.3%	0.0%	0.0%	0.0%
1006	70	3050	3.5%	38.4%	16.6%	0.8%	0.6%	1.0%	0.3%	1.6%	0.1%	12.7%	5.3%	7.9%	0.4%	0.1%	4.1%	6.7%
1007	70	3672	3.2%	34.8%	19.6%	0.7%	0.5%	0.8%	0.3%	1.3%	0.2%	15.4%	6.4%	7.9%	0.8%	0.1%	3.1%	5.0%
1008	50	95	3.8%	41.8%	32.1%	1.1%	0.8%	1.3%	0.4%	2.1%	0.1%	8.5%	3.5%	4.4%	0.1%	0.0%	0.0%	0.0%
1011	70	1606	4.4%	48.6%	14.1%	1.7%	1.2%	2.1%	0.6%	3.3%	0.1%	11.6%	4.8%	6.4%	0.1%	0.0%	0.8%	0.0%
1012	70	1812	4.5%	49.4%	9.8%	1.3%	0.9%	1.5%	0.5%	2.4%	0.1%	13.4%	5.6%	7.4%	0.5%	0.0%	1.7%	0.8%
1014	70	2369	3.2%	35.5%	14.9%	0.7%	0.5%	0.8%	0.3%	1.3%	0.1%	14.2%	5.9%	6.3%	0.7%	0.2%	8.8%	6.5%
1015	50	283	4.2%	45.6%	19.6%	0.7%	0.5%	0.8%	0.2%	1.3%	0.1%	6.6%	2.7%	2.0%	0.3%	0.4%	15.1%	0.0%
1016	50	424	3.3%	36.2%	20.1%	0.4%	0.3%	0.4%	0.1%	0.7%	0.2%	22.4%	9.3%	5.7%	0.2%	0.0%	0.7%	0.0%
1017	70	2695	4.3%	47.4%	15.3%	0.5%	0.4%	0.6%	0.2%	1.0%	0.2%	14.7%	6.1%	7.7%	0.7%	0.0%	0.9%	0.1%
1020	50	29	3.8%	41.9%	25.3%	0.7%	0.5%	0.9%	0.3%	1.4%	0.1%	11.0%	4.6%	9.3%	0.2%	0.0%	0.0%	0.0%
1021	50	28	3.4%	36.9%	29.3%	0.9%	0.7%	1.1%	0.3%	1.7%	0.1%	12.0%	5.0%	8.0%	0.5%	0.0%	0.0%	0.0%
3001	50	16	1.7%	18.6%	19.9%	0.0%	0.0%	0.0%	0.0%	0.0%	0.2%	19.8%	8.2%	0.0%	0.0%	0.0%	0.0%	31.6%
3002	50	16	1.7%	18.6%	19.9%	0.0%	0.0%	0.0%	0.0%	0.0%	0.2%	19.8%	8.2%	0.0%	0.0%	0.0%	0.0%	31.6%
3003	50	302	3.4%	36.8%	29.3%	0.9%	0.7%	1.1%	0.3%	1.7%	0.1%	11.9%	4.9%	7.9%	0.5%	0.0%	0.5%	0.0%
3004	50	330	3.8%	42.0%	25.3%	0.7%	0.5%	0.9%	0.3%	1.4%	0.1%	10.7%	4.4%	9.2%	0.2%	0.0%	0.4%	0.0%
3005	50	28	3.4%	36.9%	29.3%	0.9%	0.7%	1.1%	0.3%	1.7%	0.1%	12.0%	5.0%	8.0%	0.5%	0.0%	0.0%	0.0%
3006	50	29	3.8%	41.9%	25.3%	0.7%	0.5%	0.9%	0.3%	1.4%	0.1%	11.0%	4.6%	9.3%	0.2%	0.0%	0.0%	0.0%
3007	50	34	2.8%	31.3%	24.9%	0.8%	0.6%	0.9%	0.3%	1.5%	0.1%	10.2%	4.2%	6.8%	0.5%	0.0%	0.0%	15.2%
3008	50	34	2.8%	31.3%	24.9%	0.8%	0.6%	0.9%	0.3%	1.5%	0.1%	10.2%	4.2%	6.8%	0.5%	0.0%	0.0%	15.2%
3009	50	16	1.7%	18.6%	19.9%	0.0%	0.0%	0.0%	0.0%	0.0%	0.2%	19.8%	8.2%	0.0%	0.0%	0.0%	0.0%	31.6%
3010	50	11	2.5%	27.2%	29.0%	0.0%	0.0%	0.0%	0.0%	0.0%	0.3%	29.0%	12.0%	0.0%	0.0%	0.0%	0.0%	0.0%
3011	50	34	3.2%	35.6%	21.5%	0.6%	0.4%	0.7%	0.2%	1.2%	0.1%	9.4%	3.9%	7.9%	0.2%	0.0%	0.0%	14.9%
3012	50	335	3.3%	36.2%	28.8%	0.9%	0.7%	1.1%	0.3%	1.7%	0.1%	11.7%	4.8%	7.8%	0.5%	0.0%	0.4%	1.5%
3013	50	364	3.8%	41.4%	25.0%	0.7%	0.5%	0.9%	0.3%	1.4%	0.1%	10.5%	4.4%	9.1%	0.2%	0.0%	0.4%	1.4%
3014	50	172	3.6%	39.9%	31.7%	1.0%	0.7%	1.2%	0.4%	1.9%	0.1%	9.2%	3.8%	6.1%	0.4%	0.0%	0.0%	0.0%
3015	50	211	4.1%	45.3%	27.4%	0.8%	0.6%	0.9%	0.3%	1.5%	0.1%	8.3%	3.4%	7.1%	0.2%	0.0%	0.0%	0.0%
3016	50	153	4.2%	45.9%	27.7%	0.8%	0.6%	1.0%	0.3%	1.5%	0.1%	7.8%	3.2%	6.8%	0.2%	0.0%	0.0%	0.0%
3017	50	144	3.7%	40.8%	32.5%	1.0%	0.7%	1.2%	0.4%	1.9%	0.1%	8.3%	3.4%	5.5%	0.4%	0.0%	0.0%	0.0%
3018	50	841	3.6%	39.8%	30.6%	1.0%	0.7%	1.1%	0.4%	1.8%	0.1%	9.4%	3.9%	6.5%	0.4%	0.0%	0.2%	0.6%
3019	50	918	4.0%	43.9%	27.2%	0.8%	0.6%	0.9%	0.3%	1.5%	0.1%	8.7%	3.6%	7.4%	0.2%	0.0%	0.2%	0.6%
3020	50	51	4.4%	48.3%	29.1%	0.9%	0.6%	1.0%	0.3%	1.6%	0.1%	6.2%	2.6%	4.8%	0.1%	0.0%	0.0%	0.0%
3021	50	86	3.9%	43.0%	34.2%	1.1%	0.8%	1.3%	0.4%	2.0%	0.1%	6.2%	2.6%	4.2%	0.3%	0.0%	0.0%	0.0%
3022	50	859	3.6%	39.7%	30.8%	1.0%	0.7%	1.2%	0.4%	1.8%	0.1%	9.4%	3.9%	6.4%	0.4%	0.0%	0.2%	0.6%
3023	50	882	4.0%	44.2%	26.7%	0.8%	0.6%	0.9%	0.3%	1.5%	0.1%	8.8%	3.6%	7.6%	0.2%	0.0%	0.2%	0.6%
3024	50	112	3.8%	42.0%	33.4%	1.1%	0.8%	1.3%	0.4%	2.0%	0.1%	7.1%	3.0%	4.8%	0.3%	0.0%	0.0%	0.0%
3025	50	72	4.3%	47.1%	28.4%	0.8%	0.6%	1.0%	0.3%	1.5%	0.1%	6.9%	2.9%	6.0%	0.2%	0.0%	0.0%	0.0%
3026	50	899	3.6%	39.4%	31.3%	1.0%	0.7%	1.2%	0.4%	1.9%	0.1%	9.3%	3.9%	6.2%	0.4%	0.0%	0.2%	0.6%
3027	50	882	4.0%	44.2%	26.7%	0.8%	0.6%	0.9%	0.3%	1.5%	0.1%	8.8%	3.6%	7.6%	0.2%	0.0%	0.2%	0.6%
3028	50	772	3.7%	40.9%	29.7%	0.8%	0.6%	1.0%	0.3%	1.6%	0.1%	9.4%	3.9%	6.6%	0.5%	0.0%	0.2%	0.7%
3029	50	643	4.0%	44.3%	25.3%	1.1%	0.8%	1.3%	0.4%	2.1%	0.1%	9.0%	3.7%	6.6%	0.2%	0.0%	0.2%	0.8%
3030	50	847	3.9%	42.7%	31.4%	1.1%	0.8%	1.3%	0.4%	2.0%	0.1%	8.0%	3.3%	4.9%	0.2%	0.0%	0.0%	0.0%
3031	50	959	4.1%	44.7%	29.9%	0.7%	0.5%	0.8%	0.2%	1.2%	0.1%	8.0%	3.3%	6.4%	0.2%	0.0%	0.0%	0.0%
3032	50	882	3.9%	42.4%	31.9%	1.1%	0.8%	1.3%	0.4%	2.0%	0.1%	8.0%	3.3%	4.8%	0.2%	0.0%	0.0%	0.0%
3033	50	926	4.1%	45.1%	29.5%	0.6%	0.4%	0.7%	0.2%	1.2%	0.1%	8.0%	3.3%	6.5%	0.2%	0.0%	0.0%	0.0%
3034	50	619	3.8%	41.3%	35.0%	1.0%	0.7%	1.2%	0.4%	1.9%	0.1%	7.6%	3.2%	3.7%	0.2%	0.0%	0.0%	0.0%
3035	50	635	4.2%	45.8%	30.9%	0.3%	0.2%	0.4%	0.1%	0.6%	0.1%	7.7%	3.2%	6.3%	0.1%	0.0%	0.0%	0.0%
3036	50	772	3.7%	40.9%	29.7%	0.8%	0.6%	1.0%	0.3%	1.6%	0.1%	9.4%	3.9%	6.6%	0.5%	0.0%	0.2%	0.7%
3037	50	621	4.1%	44.6%	24.8%	1.1%	0.8%	1.3%	0.4%	2.1%	0.1%	9.0%	3.7%	6.7%	0.2%	0.0%	0.2%	0.8%
3038	50	772	3.7%	40.9%	29.7%	0.8%	0.6%	1.0%	0.3%	1.6%	0.1%	9.4%	3.9%	6.6%	0.5%	0.0%	0.2%	0.7%
3039	50	621	4.1%	44.6%	24.8%	1.1%	0.8%	1.3%	0.4%	2.1%	0.1%	9.0%	3.7%	6.7%	0.2%	0.0%	0.2%	0.8%
3040	50	779	4.2%	46.2%	27.2%	0.7%	0.5%	0.8%	0.2%	1.2%	0.1%	10.1%	4.2%	3.6%	0.1%	0.0%	0.2%	0.7%
3041	50	709	3.9%	42.5%	23.6%	0.8%	0.6%	1.0%	0.3%	1.5%	0.1%	13.4%	5.6%	5.5%	0.3%	0.0%	0.2%	0.7%
3042	50	203	4.1%	45.5%	19.7%	0.7%	0.5%	0.8%	0.3%	1.3%	0.2%	16.7%	6.9%	3.0%	0.3%	0.0%	0.0%	0.0%
3043	50	193	4.2%	46.2%	18.5%	0.6%	0.5%	0.8%	0.2%	1.2%	0.2%	17.1%	7.1%	3.1%	0.3%	0.0%	0.0%	0.0%
3044	50	682	3.8%	41.2%	26.1%	0.7%	0.5%	0.9%	0.3%	1.4%	0.1%	12.9%	5.3%	5.6%	0.3%	0.0%	0.2%	0.7%
3045	50	742	4.1%	45.3%	29.4%	0.6%	0.4%	0.7%	0.2%	1.1%	0.1%	9.5%	3.9%	3.7%	0.1%	0.0%	0.2%	0.7%
3046	50	69	4.1%	45.3%	32.1%	0.9%	0.6%	1.1%	0.3%	1.7%	0.1%	8.2%	3.4%	2.0%	0.3%	0.0%	0.0%	0.0%
3047	50	43	5.0%	54.4%	25.1%	0.4%	0.3%	0.4%	0.1%	0.7%	0.1%	8.2%	3.4%	1.9%	0.2%	0.0%	0.0%	0.0%
3048	80	1360	5.7%	62.1%	5.5%	0.4%	0.3%	0.5%	0.2%	0.8%	0.1%	6.9%	2.9%	12.7%	2.0%	0.0%	0.0%	0.0%
3049	80	836	4.5%	49.8%	4.9%	0.4%	0.3%	0.5%	0.2%	0.8%	0.2%	16.5%	6.8%	14.1%	1.0%	0.0%	0.0%	0.0%
3050	50	247	4.6%	50.7%	22.9%	0.5%	0.4%	0.6%	0.2%	1.0%	0.1%	11.4%	4.7%	2.7%	0.2%	0.0%	0.0%	0.0%
3052	50	685	3.8%	41.7%	26.2%	0.8%	0.6%	1.0%	0.3%	1.5%	0.1%	12.2%	5.1%	5.5%	0.2%	0.0%	0.2%	0.7%
3053	50	989	4.3%	46.7%	27.8%	0.6%	0.4%	0.7%	0.2%	1.0%	0.1%	10.0%	4.1%	3.4%	0.1%	0.0%	0.1%	0.5%
3055	50	271	4.5%	49.1%	25.1%	0.5%	0.4%	0.6%	0.2%	0.9%	0.1%	11.1%	4.6%	2.7%	0.3%	0.0%	0.0%	0.0%
3056	70	1917	3.3%	35.8%	13.6%	1.0%	0.7%	1.2%	0.4%	1.9%	0.2%	19.1%	7.9%	11.1%	1.6%	0.0%	1.3%	0.8%
3057	50	388	4.1%	45.5%	13.1%	1.5%	1.1%	1.8%	0.6%	2.9%	0.1%	13.4%	5.6%	6.1%	0.0%	0.0%	0.7%	3.4%
3058	50	342	3.4%	36.9%	28.5%	0.9%	0.6%	1.0%	0.3%	1.7%	0.1%	13.0%	5.4%	3.7%	0.4%	0.0%	0.8%	3.2%
3059	50	670	4.2%	46.6%	23.3%	0.4%	0.3%	0.5%	0.1%	0.7%	0.1%	12.4%	5.1%	4.2%	0.3%	0.0%	0.0%	1.6%
3060	70	1311	3.5%	37.9%	10.0%	1.2%	0.9%	1.5%	0.5%	2.3%	0.2%	18.3%	7.6%	12.2%	2.1%	0.0%	1.7%	0.2%
3061	70	1812	4.5%	49.4%	9.8%	1.3%	0.9%	1.5%	0.5%	2.4%	0.1%	13.4%	5.6%	7.4%	0.5%	0.0%	1.7%	0.8%
3062	70	3154	4.6%	50.2%	9.1%	0.9%	0.7%	1.1%	0.3%	1.7%	0.1%	13.0%	5.4%	9.2%	0.3%	0.1%	2.8%	0.6%
3063	50	607	2.9%	31.3%	21.6%	0.6%	0.4%	0.7%	0.2%	1.0%	0.2%	20.8%	8.6%	8.6%	0.5%	0.0%	0.5%	2.2%
3064	70	1119	3.5%	38.8%	22.2%	1.0%	0.7%	1.2%	0.4%	1.9%	0.2%	15.0%	6.2%	6.4%	1.2%	0.0%	1.3%	0.0%
3065	70	1491	3.9%	42.7%	18.2%	0.4%	0.2%	0.4%	0.1%	0.7%	0.2%	17.6%	7.3%	6.9%	0.7%	0.0%	0.8%	0.0%
3066	70	1034	4.5%	49.9%	10.0%	0.8%	0.5%	0.9%	0.3%	1.4%	0.1%	14.0%	5.8%	9.3%	0.6%	0.0%	1.4%	0.3%
3067	50	948	3.0%	33.3%	24.1%	0.7%	0.5%	0.8%	0.2%	1.3%	0.2%	18.0%	7.4%	6.9%	0.5%	0.0%	0.6%	2.5%
3068	50	1013	4.2%	46.1%	20.0%	0.7%	0.5%	0.9%	0.3%	1.4%	0.1%	12.8%	5.3%	4.8%	0.2%	0.0%	0.3%	2.4%
3069	50	819	4.0%	43.5%	19.5%	0.6%	0.4%	0.7%	0.2%	1.1%	0.1%	12.6%	5.2%	4.7%	0.4%	0.0%	1.6%	5.2%
3072	70	1812	4.5%	49.4%	9.8%	1.3%	0.9%	1.5%	0.5%	2.4%	0.1%	13.4%	5.6%	7.4%	0.5%	0.0%	1.7%	0.8%
3073	70	2122	4.6%	50.4%	8.6%	1.0%	0.7%	1.2%	0.4%	1.9%	0.1%	12.5%	5.2%	9.1%	0.2%	0.1%	3.4%	0.7%
3074	50	535	4.2%	45.9%	19.2%	1.5%	1.0%	1.7%	0.5%	2.7%	0.1%	11.3%	4.7%	6.4%	0.8%	0.0%	0.0%	0.0%

Traffic Flows and Breakdown by 16 Vehicle Classes (Year 2036)

Link No.	Speed Limit	Total Vehicle	19 - Motorcycles (MC)	01 - Private Cars (PC)	03 - Taxi	14 - Non-franchised Bus <=6.4t	15 - Non-franchised Bus 6.4-15t	16 - Non-franchised Bus >15t	12 - Private Light Bus <=3.5t	13 - Private Light Bus >3.5t	04 - Light Goods Vehicles <=2.5t	05 - Lt Goods Vehicles 2.5-3.5t	06 - Light Goods Vehicles >3.5t	07 - Heavy Goods Vehicles <=15t	08 - Heavy Goods Vehicles >15t	17 - Franchised Bus (SD)	18 - Franchised Bus (DD)	11 - Public Light Buses
	km/hr	1100-1200																
3075	50	708	4.5%	49.9%	14.4%	0.8%	0.5%	0.9%	0.3%	1.4%	0.2%	15.2%	6.3%	5.3%	0.3%	0.0%	0.0%	0.0%
3076	50	532	4.2%	46.3%	19.4%	0.5%	0.3%	0.5%	0.2%	0.9%	0.2%	14.9%	6.2%	5.9%	0.6%	0.0%	0.0%	0.0%
3077	80	1895	5.2%	57.5%	9.4%	0.7%	0.5%	0.8%	0.3%	1.3%	0.1%	8.1%	3.4%	10.9%	1.7%	0.0%	0.0%	0.0%
3078	80	1540	4.5%	49.9%	9.2%	0.6%	0.4%	0.7%	0.2%	1.1%	0.2%	15.9%	6.6%	10.1%	0.7%	0.0%	0.0%	0.0%
3081	50	63	4.6%	50.6%	30.2%	0.3%	0.2%	0.4%	0.1%	0.6%	0.1%	7.4%	3.1%	2.1%	0.2%	0.0%	0.0%	0.0%
3082	50	248	3.1%	34.1%	25.1%	0.4%	0.3%	0.5%	0.1%	0.8%	0.2%	19.4%	8.0%	6.8%	1.2%	0.0%	0.0%	0.0%
3084	70	2948	4.2%	46.1%	16.1%	0.5%	0.4%	0.6%	0.2%	0.9%	0.2%	15.1%	6.3%	7.7%	0.7%	0.0%	0.8%	0.1%
3086	70	809	4.1%	45.3%	12.9%	1.6%	1.1%	1.9%	0.6%	3.0%	0.1%	14.0%	5.8%	7.6%	1.9%	0.0%	0.0%	0.0%
3088	50	16	1.7%	18.6%	19.9%	0.0%	0.0%	0.0%	0.0%	0.0%	0.2%	19.8%	8.2%	0.0%	0.0%	0.0%	0.0%	31.6%
3089	50	28	3.4%	36.9%	29.3%	0.9%	0.7%	1.1%	0.3%	1.7%	0.1%	12.0%	5.0%	8.0%	0.5%	0.0%	0.0%	0.0%
4001	50	904	3.1%	34.0%	20.5%	0.8%	0.6%	1.0%	0.3%	1.6%	0.2%	19.9%	8.2%	7.8%	1.0%	0.0%	0.0%	1.0%
4002	50	241	3.9%	42.6%	21.4%	1.2%	0.9%	1.4%	0.4%	2.2%	0.1%	14.4%	5.9%	5.5%	0.1%	0.0%	0.0%	0.0%
4003	50	888	3.8%	41.5%	18.8%	0.4%	0.3%	0.5%	0.2%	0.8%	0.1%	14.1%	5.8%	8.1%	1.1%	0.1%	3.3%	1.1%
4004	70	5009	2.9%	32.1%	17.3%	0.9%	0.6%	1.0%	0.3%	1.6%	0.2%	17.7%	7.3%	7.9%	1.0%	0.1%	4.3%	4.8%
4005	70	5577	3.9%	42.9%	17.4%	0.4%	0.3%	0.5%	0.2%	0.8%	0.1%	11.4%	4.7%	6.6%	0.5%	0.1%	5.7%	4.3%
4006	70	2763	2.8%	30.8%	20.5%	0.8%	0.6%	1.0%	0.3%	1.6%	0.2%	14.7%	6.1%	6.5%	0.6%	0.2%	7.2%	6.1%
4007	80	633	4.7%	51.7%	4.8%	0.4%	0.3%	0.5%	0.1%	0.7%	0.2%	15.4%	6.4%	13.8%	1.0%	0.0%	0.0%	0.0%
4008	50	1003	3.4%	37.0%	15.6%	0.9%	0.6%	1.0%	0.3%	1.7%	0.2%	17.6%	7.3%	5.5%	2.3%	0.1%	2.1%	4.3%
4009	50	801	3.0%	32.8%	14.4%	0.8%	0.6%	0.9%	0.3%	1.5%	0.2%	17.1%	7.1%	5.1%	2.2%	0.1%	4.3%	9.8%
4010	50	439	4.4%	48.8%	21.9%	0.7%	0.5%	0.8%	0.2%	1.2%	0.1%	13.3%	5.5%	2.4%	0.2%	0.0%	0.0%	0.0%
4011	50	328	4.5%	49.4%	22.4%	0.6%	0.4%	0.7%	0.2%	1.1%	0.1%	12.8%	5.3%	2.2%	0.2%	0.0%	0.0%	0.0%
4012	50	33	4.5%	49.4%	22.4%	0.6%	0.4%	0.7%	0.2%	1.1%	0.1%	12.8%	5.3%	2.2%	0.2%	0.0%	0.0%	0.0%
4014	70	1340	3.7%	40.9%	24.9%	0.4%	0.3%	0.4%	0.1%	0.7%	0.1%	13.5%	5.6%	6.3%	1.2%	0.0%	1.9%	0.0%
4015	70	478	3.3%	36.2%	20.9%	1.3%	0.9%	1.5%	0.5%	2.3%	0.2%	15.8%	6.5%	10.0%	0.1%	0.0%	0.0%	0.6%
4016	70	820	3.8%	41.6%	15.8%	1.0%	0.7%	1.2%	0.4%	1.8%	0.2%	17.1%	7.1%	8.8%	0.3%	0.0%	0.0%	0.4%
4018	70	1154	3.8%	41.7%	24.7%	0.3%	0.2%	0.3%	0.1%	0.5%	0.1%	13.6%	5.6%	6.2%	1.1%	0.0%	1.7%	0.0%
4019	50	1451	2.3%	25.2%	13.2%	0.5%	0.4%	0.6%	0.2%	0.9%	0.3%	25.2%	10.4%	16.2%	2.3%	0.0%	0.0%	2.3%
4021	50	515	5.1%	56.2%	17.4%	0.8%	0.6%	0.9%	0.3%	1.4%	0.1%	5.6%	2.3%	2.8%	0.4%	0.0%	1.9%	4.2%
4022	50	28	1.0%	10.5%	11.2%	0.0%	0.0%	0.0%	0.0%	0.0%	0.1%	11.2%	4.6%	0.0%	0.0%	0.0%	0.0%	61.3%
4023	50	28	1.0%	10.5%	11.2%	0.0%	0.0%	0.0%	0.0%	0.0%	0.1%	11.2%	4.6%	0.0%	0.0%	0.0%	0.0%	61.3%
4024	50	272	4.8%	53.1%	20.6%	1.0%	0.7%	1.2%	0.4%	1.9%	0.1%	8.1%	3.3%	2.8%	0.4%	0.0%	0.0%	1.6%
4025	50	131	3.1%	33.6%	13.7%	0.5%	0.4%	0.6%	0.2%	1.0%	0.1%	14.3%	5.9%	10.6%	1.1%	0.0%	0.0%	14.9%
4026	50	264	2.8%	31.2%	18.1%	0.5%	0.4%	0.6%	0.2%	0.9%	0.3%	26.6%	11.0%	6.6%	0.7%	0.0%	0.0%	0.0%
4027	80	3055	4.6%	50.9%	8.1%	0.6%	0.4%	0.7%	0.2%	1.1%	0.2%	16.6%	6.9%	9.0%	0.7%	0.0%	0.0%	0.0%
4028	50	60	4.6%	50.9%	8.1%	0.6%	0.4%	0.7%	0.2%	1.1%	0.2%	16.6%	6.9%	9.0%	0.7%	0.0%	0.0%	0.0%
4029	50	226	3.8%	42.0%	16.7%	0.9%	0.6%	1.1%	0.3%	1.7%	0.1%	9.1%	3.8%	3.4%	0.7%	0.4%	15.4%	0.0%
4030	50	984	3.4%	36.9%	13.8%	0.6%	0.4%	0.7%	0.2%	1.2%	0.1%	11.7%	4.8%	4.1%	0.8%	0.1%	5.8%	15.4%
4031	50	78	4.7%	51.8%	21.2%	0.6%	0.4%	0.7%	0.2%	1.2%	0.1%	9.9%	4.1%	4.7%	0.2%	0.0%	0.0%	0.0%
4032	70	4062	3.3%	36.0%	18.9%	0.8%	0.5%	0.9%	0.3%	1.4%	0.2%	15.4%	6.4%	7.4%	0.8%	0.1%	3.0%	4.6%
4033	70	1128	4.0%	43.5%	14.6%	1.9%	1.4%	2.3%	0.7%	3.6%	0.1%	13.4%	5.5%	7.4%	1.6%	0.0%	0.0%	0.0%
4034	70	404	4.4%	47.8%	10.2%	0.9%	0.6%	1.1%	0.3%	1.7%	0.2%	17.5%	7.3%	7.5%	0.5%	0.0%	0.0%	0.0%
4035	70	882	3.8%	41.5%	16.0%	1.1%	0.8%	1.3%	0.4%	2.0%	0.2%	16.6%	6.9%	8.8%	0.3%	0.0%	0.0%	0.3%
4036	70	1287	3.8%	41.9%	15.9%	1.5%	1.0%	1.7%	0.5%	2.7%	0.2%	14.7%	6.1%	8.5%	1.2%	0.0%	0.0%	0.2%
4037	70	2362	3.5%	38.0%	15.0%	1.2%	0.9%	1.4%	0.4%	2.3%	0.2%	16.9%	7.0%	9.8%	1.8%	0.0%	1.6%	0.1%
5137	50	813	2.3%	24.9%	16.0%	0.6%	0.4%	0.7%	0.2%	1.2%	0.3%	26.1%	10.8%	14.5%	1.8%	0.0%	0.0%	0.0%
5138	50	421	3.3%	36.2%	13.8%	1.0%	0.7%	1.2%	0.4%	1.9%	0.2%	19.8%	8.2%	11.5%	0.5%	0.0%	0.0%	1.4%
5143	50	329	2.4%	26.8%	13.7%	1.1%	0.8%	1.3%	0.4%	2.0%	0.2%	22.4%	9.3%	16.3%	3.3%	0.0%	0.0%	0.0%
5144	50	233	2.1%	22.5%	9.4%	1.0%	0.7%	1.2%	0.4%	1.8%	0.2%	23.3%	9.7%	20.9%	4.3%	0.0%	0.0%	2.5%
5145	50	553	2.7%	29.9%	11.9%	0.7%	0.5%	0.9%	0.3%	1.4%	0.2%	23.1%	9.6%	15.5%	2.2%	0.0%	0.0%	1.1%
5146	50	849	1.9%	21.2%	13.6%	0.4%	0.3%	0.5%	0.2%	0.8%	0.3%	28.0%	11.6%	17.7%	2.8%	0.0%	0.0%	0.7%
5189	50	203	4.0%	43.9%	5.1%	0.5%	0.4%	0.6%	0.2%	0.9%	0.2%	20.0%	8.3%	14.9%	0.9%	0.0%	0.0%	0.0%
5190	50	178	3.2%	34.9%	8.8%	0.6%	0.5%	0.7%	0.2%	1.2%	0.2%	21.4%	8.9%	17.1%	2.2%	0.0%	0.0%	0.0%
5191	50	517	6.7%	73.1%	7.9%	0.7%	0.5%	0.8%	0.3%	1.3%	0.0%	2.1%	0.9%	5.6%	0.1%	0.0%	0.0%	0.0%
5192	50	591	6.3%	68.7%	8.2%	0.2%	0.1%	0.2%	0.1%	0.4%	0.1%	6.7%	2.8%	5.5%	0.7%	0.0%	0.0%	0.0%
5193	50	856	3.0%	32.7%	2.9%	0.4%	0.3%	0.5%	0.2%	0.8%	0.1%	12.6%	5.2%	40.9%	0.4%	0.0%	0.0%	0.0%
5194	50	683	3.6%	39.8%	13.0%	0.9%	0.6%	1.1%	0.3%	1.7%	0.1%	13.0%	5.4%	19.8%	0.7%	0.0%	0.0%	0.0%
5195	80	633	4.7%	51.7%	4.8%	0.4%	0.3%	0.5%	0.1%	0.7%	0.2%	15.4%	6.4%	13.8%	1.0%	0.0%	0.0%	0.0%
5196	80	769	5.2%	57.0%	3.5%	0.6%	0.4%	0.7%	0.2%	1.1%	0.1%	7.1%	2.9%	18.2%	3.0%	0.0%	0.0%	0.0%
5197	80	1593	3.7%	40.3%	4.0%	0.6%	0.4%	0.7%	0.2%	1.1%	0.1%	13.5%	5.6%	29.1%	0.6%	0.0%	0.0%	0.0%
5198	80	1451	4.5%	48.9%	8.0%	0.7%	0.5%	0.9%	0.3%	1.4%	0.1%	9.8%	4.1%	19.0%	1.9%	0.0%	0.0%	0.0%
5199	50	851	3.1%	34.0%	3.2%	0.4%	0.3%	0.5%	0.2%	0.8%	0.1%	12.6%	5.2%	39.0%	0.4%	0.0%	0.0%	0.0%
5200	50	183	2.6%	28.6%	7.2%	0.6%	0.4%	0.7%	0.2%	1.2%	0.2%	20.9%	8.7%	26.7%	1.9%	0.0%	0.0%	0.0%
5201	50	607	3.8%	41.9%	11.5%	0.7%	0.5%	0.8%	0.3%	1.3%	0.1%	13.3%	5.5%	19.4%	0.8%	0.0%	0.0%	0.0%
5202	50	279	3.5%	38.2%	10.6%	1.0%	0.7%	1.2%	0.4%	1.9%	0.2%	17.5%	7.2%	17.0%	0.8%	0.0%	0.0%	0.0%
5224	50	104	3.0%	32.7%	7.6%	3.5%	2.4%	4.1%	1.3%	6.4%	0.1%	9.2%	3.8%	25.8%	0.1%	0.0%	0.0%	0.0%
5225	50	960	3.0%	32.7%	3.5%	0.8%	0.5%	0.9%	0.3%	1.4%	0.1%	12.2%	5.1%	39.3%	0.3%	0.0%	0.0%	0.0%
5226	50	415	7.5%	82.9%	7.9%	0.0%	0.0%	0.0%	0.0%	0.0%	0.0%	0.8%	0.3%	0.5%	0.0%	0.0%	0.0%	0.0%
5245	80	417	4.9%	54.1%	5.9%	3.0%	2.1%	3.5%	1.1%	5.5%	0.0%	1.4%	0.6%	17.9%	0.1%	0.0%	0.0%	0.0%
5254	50	205	2.0%	22.2%	10.1%	0.8%	0.5%	0.9%	0.3%	1.4%	0.3%	25.7%	10.6%	20.3%	4.9%	0.0%	0.0%	0.0%
5256	70	2189	4.8%	52.3%	5.7%	2.4%	1.7%	2.8%	0.9%	4.5%	0.1%	12.6%	5.2%	3.8%	0.1%	0.1%	2.2%	0.9%
5257	70	2556	3.7%	40.4%	5.7%	2.2%	1.6%	2.6%	0.8%	4.1%	0.2%	16.6%	6.9%	9.6%	0.1%	0.1%	5.0%	0.6%
5262	50	391	2.8%	31.0%	12.9%	0.5%	0.4%	0.6%	0.2%	1.0%	0.2%	20.9%	8.7%	15.4%	1.0%	0.0%	0.0%	4.3%
5263	50	611	2.0%	22.0%	17.9%	0.4%	0.3%	0.4%	0.1%	0.7%	0.3%	27.4%	11.4%	12.6%	1.8%	0.0%	0.0%	2.7%
5264	50	851	3.1%	34.0%	3.2%	0.4%	0.3%	0.5%	0.2%	0.8%	0.1%	12.6%	5.2%	39.0%	0.4%	0.0%	0.0%	0.0%
6252	50	5115	3.1%	34.3%	15.4%	0.6%	0.4%	0.7%	0.2%	1.2%	0.2%	15.7%	6.5%	7.2%	0.8%	0.2%	9.9%	3.4%
8033	70	715	4.3%	46.7%	7.2%	0.9%	0.6%	1.0%	0.3%	1.6%	0.1%	10.9%	4.5%	9.5%	0.1%	0.3%	11.9%	0.0%
8340	50	374	3.3%	36.6%	16.3%	1.4%	1.0%	1.6%	0.5%	2.6%	0.2%	16.9%	7.0%	10.6%	0.4%	0.0%	0.8%	0.8%
9098	70	1037	5.4%	59.5%	9.5%	1.4%	1.0%	1.6%	0.5%	2.5%	0.1%	8.7%	3.6%	4.9%	0.0%	0.0%	1.3%	0.0%
9112	70	894	5.6%	61.6%	6.8%	1.0%	0.7%	1.2%	0.4%	1.9%	0.1%	7.0%	2.9%	4.0%	0.0%	0.2%	6.8%	0.0%
9205	50	88	3.8%	41.6%	33.1%	1.1%	0.8%	1.2%	0.4%	2.0%	0.1%	7.5%	3.1%	5.0%	0.3%	0.0%	0.0%	0.0%
9206	50	59	4.2%	46.4%	28.0%	0.8%	0.6%	1.0%	0.3%	1.5%	0.1%	7.4%	3.1%	6.4%	0.2%	0.0%	0.0%	0.0%
9301	50	439	3.6%	39.7%	36.4%	1.0%	0.7%	1.2%	0.4%	1.9%	0.1%	8.0%	3.3%	3.6%	0.1%	0.0%	0.0%	0.0%
9302	50	180	4.1%	45.2%	31.7%	1.1%	0.8%	1.3%	0.4%	2.0%	0.1%	6.6%	2.7%	3.9%	0.3%	0.0%	0.0%	0.0%
9303	50	457	4.0%	43.7%	33.5%	0.3%	0.2%	0.4%	0.1%	0.6%	0.1%	7.4%	3.1%	6.4%	0.1%	0.0%	0.0%	0.0%
9304	50	178	4.7%	51.1%	24.1%	0.4%	0.2%	0.4%	0.1%	0.7%	0.1%	8.4%	3.5%	6.1%	0.3%	0.0%	0.0%	0.0%

Traffic Flows and Breakdown by 16 Vehicle Classes (Year 2036)

Link No.	Speed Limit	Total Vehicle	19 - Motorcycles (MC)	01 - Private Cars (PC)	03 - Taxi	14 - Non-franchised Bus <=6.4t	15 - Non-franchised Bus 6.4-15t	16 - Non-franchised Bus >15t	12 - Private Light Bus <=3.5t	13 - Private Light Bus >3.5t	04 - Light Goods Vehicles <=2.5t	05 - Lt Goods Vehicles 2.5-3.5t	06 - Light Goods Vehicles >3.5t	07 - Heavy Goods Vehicles <=15t	08 - Heavy Goods Vehicles >15t	17 - Franchised Bus (SD)	18 - Franchised Bus (DD)	11 - Public Light Buses
	km/hr	1200-1300																
1	50	227	5.6%	61.7%	16.2%	1.0%	0.7%	1.2%	0.4%	1.9%	0.1%	5.6%	2.3%	2.8%	0.7%	0.0%	0.0%	0.0%
2	50	578	4.0%	44.2%	19.2%	1.4%	1.0%	1.6%	0.5%	2.6%	0.1%	12.0%	5.0%	5.9%	2.4%	0.0%	0.0%	0.0%
3	70	1207	4.2%	45.6%	17.7%	1.1%	0.8%	1.3%	0.4%	2.0%	0.1%	10.4%	4.3%	8.8%	0.3%	0.0%	0.0%	3.0%
4	70	1593	3.6%	39.4%	18.2%	1.1%	0.8%	1.3%	0.4%	2.1%	0.1%	14.4%	6.0%	6.3%	0.8%	0.0%	0.0%	5.5%
5	50	69	4.1%	45.1%	16.6%	1.5%	1.0%	1.7%	0.5%	2.7%	0.1%	13.6%	5.6%	7.0%	0.3%	0.0%	0.0%	0.0%
6	50	97	3.6%	39.1%	8.7%	0.7%	0.5%	0.8%	0.3%	1.3%	0.2%	16.7%	6.9%	13.4%	3.9%	0.1%	3.9%	0.0%
7	50	502	2.7%	29.8%	6.3%	1.2%	0.8%	1.4%	0.4%	2.2%	0.2%	19.4%	8.0%	5.2%	1.0%	0.4%	15.3%	5.8%
8	50	477	2.3%	25.3%	14.2%	0.8%	0.5%	0.9%	0.3%	1.4%	0.1%	12.9%	5.3%	8.6%	2.6%	0.4%	15.9%	8.5%
9	50	34	3.7%	40.1%	12.5%	0.5%	0.4%	0.6%	0.2%	1.0%	0.2%	21.1%	8.7%	9.8%	1.1%	0.0%	0.0%	0.0%
10	50	85	3.1%	34.3%	17.0%	1.4%	1.0%	1.6%	0.5%	2.6%	0.2%	16.0%	6.6%	7.3%	1.6%	0.2%	6.7%	0.0%
11	50	503	3.9%	42.7%	9.4%	0.8%	0.5%	0.9%	0.3%	1.4%	0.1%	10.5%	4.4%	4.7%	1.0%	0.3%	11.0%	8.1%
12	50	345	2.4%	25.8%	12.8%	1.2%	0.8%	1.4%	0.4%	2.2%	0.1%	11.5%	4.8%	4.6%	1.2%	0.5%	22.4%	7.8%
13	50	238	4.0%	43.7%	17.6%	1.3%	0.9%	1.5%	0.5%	2.4%	0.1%	14.2%	5.9%	5.3%	1.1%	0.0%	0.0%	1.6%
14	50	238	3.3%	36.2%	17.6%	1.1%	0.7%	1.2%	0.4%	2.0%	0.1%	13.7%	5.7%	3.9%	0.7%	0.1%	4.2%	9.0%
15	50	630	3.4%	37.1%	16.8%	1.6%	1.1%	1.9%	0.6%	3.0%	0.2%	17.4%	7.2%	4.9%	1.5%	0.0%	0.0%	3.4%
16	50	168	5.2%	57.5%	17.0%	0.9%	0.6%	1.0%	0.3%	1.6%	0.1%	8.0%	3.3%	4.0%	0.4%	0.0%	0.0%	0.0%
17	50	96	4.2%	46.6%	11.5%	0.9%	0.6%	1.1%	0.3%	1.7%	0.2%	18.1%	7.5%	5.4%	1.8%	0.0%	0.0%	0.0%
18	50	401	4.0%	44.2%	20.5%	1.4%	1.0%	1.6%	0.5%	2.5%	0.1%	12.5%	5.2%	4.6%	0.9%	0.0%	0.0%	1.0%
19	50	67	4.6%	50.3%	14.8%	0.3%	0.2%	0.4%	0.1%	0.6%	0.1%	13.7%	5.7%	8.5%	0.8%	0.0%	0.0%	0.0%
20	50	11	2.4%	25.9%	27.7%	0.5%	0.4%	0.6%	0.2%	1.0%	0.3%	24.6%	10.2%	4.8%	1.5%	0.0%	0.0%	0.0%
21	50	166	3.1%	34.2%	14.6%	1.2%	0.8%	1.4%	0.4%	2.1%	0.1%	12.8%	5.3%	3.9%	0.9%	0.1%	6.1%	12.8%
22	50	478	3.2%	35.6%	15.8%	1.6%	1.1%	1.9%	0.6%	3.0%	0.2%	18.6%	7.7%	4.7%	1.4%	0.0%	0.0%	4.5%
23	50	140	2.1%	23.3%	9.1%	1.1%	0.8%	1.3%	0.4%	2.1%	0.2%	23.7%	9.8%	7.3%	1.5%	0.2%	7.2%	9.7%
24	50	81	4.6%	50.6%	20.0%	0.8%	0.5%	0.9%	0.3%	1.4%	0.1%	8.4%	3.5%	3.6%	0.5%	0.0%	0.0%	4.8%
25	50	127	4.2%	46.4%	22.7%	1.0%	0.7%	1.2%	0.4%	1.9%	0.1%	11.1%	4.6%	4.7%	0.9%	0.0%	0.0%	0.0%
26	50	135	4.1%	44.8%	20.1%	1.2%	0.8%	1.4%	0.4%	2.2%	0.1%	13.1%	5.4%	5.5%	1.0%	0.0%	0.0%	0.0%
27	50	358	3.7%	40.3%	18.5%	1.6%	1.1%	1.8%	0.6%	2.9%	0.1%	14.1%	5.9%	5.6%	1.1%	0.0%	0.0%	2.7%
28	50	64	3.9%	43.0%	15.4%	1.6%	1.2%	1.9%	0.6%	3.0%	0.2%	17.1%	7.1%	4.6%	0.4%	0.0%	0.0%	0.0%
29	50	161	3.5%	38.3%	18.7%	1.5%	1.1%	1.8%	0.6%	2.8%	0.2%	17.5%	7.3%	5.5%	1.3%	0.0%	0.0%	0.0%
30	50	181	3.5%	38.3%	14.7%	0.8%	0.6%	1.0%	0.3%	1.6%	0.2%	18.9%	7.8%	11.1%	1.2%	0.0%	0.0%	0.0%
31	50	298	3.8%	41.3%	12.0%	0.8%	0.6%	1.0%	0.3%	1.5%	0.2%	19.2%	8.0%	10.3%	1.1%	0.0%	0.0%	0.0%
32	50	233	2.5%	27.9%	11.3%	1.4%	1.0%	1.6%	0.5%	2.5%	0.1%	7.7%	3.2%	3.1%	0.5%	0.5%	22.7%	13.6%
33	50	750	3.3%	35.7%	17.2%	1.1%	0.8%	1.3%	0.4%	2.0%	0.1%	10.4%	4.3%	4.2%	0.8%	0.3%	12.7%	5.4%
34	50	450	3.6%	39.8%	12.7%	0.8%	0.6%	1.0%	0.3%	1.6%	0.2%	17.7%	7.4%	9.9%	1.1%	0.0%	0.0%	3.3%
35	50	115	1.0%	10.9%	5.1%	0.1%	0.1%	0.1%	0.0%	0.2%	0.0%	2.4%	1.0%	0.9%	0.1%	1.4%	57.6%	19.1%
36	50	772	3.2%	34.6%	16.6%	1.1%	0.8%	1.3%	0.4%	2.1%	0.1%	12.4%	5.1%	5.7%	1.1%	0.3%	10.9%	4.3%
37	50	240	2.6%	28.2%	13.1%	0.8%	0.6%	1.0%	0.3%	1.5%	0.2%	19.9%	8.2%	6.6%	0.7%	0.0%	0.0%	16.4%
38	50	132	3.0%	32.9%	19.4%	1.3%	0.9%	1.5%	0.5%	2.5%	0.2%	18.2%	7.6%	9.5%	2.5%	0.0%	0.0%	0.0%
39	50	597	3.5%	38.3%	16.3%	1.4%	1.0%	1.6%	0.5%	2.6%	0.2%	16.5%	6.9%	8.1%	1.1%	0.1%	2.1%	0.0%
40	50	238	3.8%	42.1%	15.1%	0.6%	0.5%	0.7%	0.2%	1.2%	0.2%	15.9%	6.6%	12.3%	0.8%	0.0%	0.0%	0.0%
41	50	742	3.0%	33.3%	21.1%	0.9%	0.6%	1.0%	0.3%	1.6%	0.2%	15.2%	6.3%	8.4%	1.3%	0.1%	6.2%	0.4%
53	50	625	3.6%	39.9%	24.0%	1.3%	0.9%	1.5%	0.5%	2.4%	0.1%	12.8%	5.3%	7.0%	0.7%	0.0%	0.0%	0.0%
54	50	635	3.7%	40.5%	23.6%	0.5%	0.4%	0.6%	0.2%	1.0%	0.1%	13.7%	5.7%	9.2%	0.8%	0.0%	0.0%	0.0%
55	50	635	3.7%	40.5%	23.6%	0.5%	0.4%	0.6%	0.2%	1.0%	0.1%	13.7%	5.7%	9.2%	0.8%	0.0%	0.0%	0.0%
56	50	625	3.6%	39.7%	17.0%	2.0%	1.4%	2.4%	0.7%	3.8%	0.1%	13.8%	5.7%	7.5%	2.3%	0.0%	0.0%	0.0%
57	50	1481	3.9%	42.8%	18.1%	1.1%	0.8%	1.3%	0.4%	2.1%	0.2%	14.8%	6.1%	7.5%	0.7%	0.0%	0.0%	0.3%
58	50	10	2.5%	27.7%	29.6%	0.1%	0.1%	0.2%	0.1%	0.3%	0.3%	26.4%	10.9%	1.6%	0.2%	0.0%	0.0%	0.0%
59	50	69	4.3%	47.1%	18.2%	1.0%	0.7%	1.2%	0.4%	1.9%	0.1%	12.5%	5.2%	6.3%	1.0%	0.0%	0.0%	0.0%
60	50	378	2.0%	22.5%	12.4%	0.4%	0.3%	0.5%	0.2%	0.8%	0.2%	22.6%	9.4%	13.7%	1.5%	0.3%	12.2%	0.9%
61	50	321	1.9%	21.3%	12.1%	0.3%	0.2%	0.3%	0.1%	0.6%	0.2%	23.1%	9.6%	12.9%	1.6%	0.3%	14.3%	1.0%
62	50	301	2.1%	22.9%	13.0%	0.2%	0.2%	0.3%	0.1%	0.4%	0.2%	21.6%	9.0%	11.7%	1.5%	0.4%	15.3%	1.1%
63	50	319	2.2%	24.2%	13.4%	0.2%	0.2%	0.3%	0.1%	0.5%	0.2%	21.2%	8.8%	11.5%	1.5%	0.3%	14.4%	1.0%
64	50	10	2.6%	28.4%	30.3%	0.0%	0.0%	0.0%	0.0%	0.0%	0.3%	27.0%	11.2%	0.1%	0.0%	0.0%	0.0%	0.0%
65	50	22	4.7%	51.7%	20.5%	0.6%	0.4%	0.7%	0.2%	1.0%	0.1%	12.6%	5.2%	2.0%	0.1%	0.0%	0.0%	0.0%
66	50	124	3.2%	34.7%	14.2%	0.9%	0.6%	1.0%	0.3%	1.6%	0.1%	13.2%	5.5%	9.7%	1.0%	0.0%	0.0%	14.1%
67	50	194	3.9%	43.0%	13.5%	0.7%	0.5%	0.8%	0.2%	1.2%	0.0%	3.7%	1.5%	2.4%	0.1%	0.5%	22.5%	5.3%
68	50	101	1.3%	13.7%	5.4%	0.2%	0.2%	0.3%	0.1%	0.4%	0.0%	4.0%	1.7%	2.3%	0.6%	1.0%	43.1%	25.6%
69	50	112	1.4%	15.0%	5.4%	0.5%	0.4%	0.6%	0.2%	1.0%	0.0%	4.0%	1.7%	2.4%	0.5%	0.9%	38.9%	27.1%
70	50	156	1.8%	19.6%	5.5%	1.1%	0.8%	1.3%	0.4%	2.1%	0.1%	9.0%	3.7%	5.1%	0.5%	0.7%	27.9%	20.3%
71	50	61	3.0%	32.6%	15.4%	0.9%	0.6%	1.0%	0.3%	1.6%	0.2%	18.7%	7.7%	16.4%	1.6%	0.0%	0.0%	0.0%
72	50	10	2.6%	28.5%	30.4%	0.0%	0.0%	0.0%	0.0%	0.0%	0.3%	27.1%	11.2%	0.0%	0.0%	0.0%	0.0%	0.0%
73	50	27	4.0%	44.1%	13.1%	1.7%	1.2%	2.0%	0.6%	3.2%	0.1%	10.4%	4.3%	0.8%	0.1%	0.0%	0.0%	14.5%
74	50	83	3.0%	32.6%	10.8%	0.4%	0.3%	0.4%	0.1%	0.7%	0.3%	24.6%	10.2%	15.6%	1.0%	0.0%	0.0%	0.0%
75	50	10	2.6%	28.5%	30.4%	0.0%	0.0%	0.0%	0.0%	0.0%	0.3%	27.1%	11.2%	0.0%	0.0%	0.0%	0.0%	0.0%
76	50	775	3.0%	32.6%	8.4%	0.9%	0.6%	1.1%	0.3%	1.7%	0.2%	17.3%	7.2%	5.8%	0.9%	0.3%	13.1%	6.5%
77	50	490	2.3%	25.7%	14.4%	0.8%	0.5%	0.9%	0.3%	1.4%	0.1%	12.9%	5.4%	8.6%	2.6%	0.4%	15.4%	8.3%
78	50	187	4.7%	51.7%	6.7%	0.9%	0.6%	1.0%	0.3%	1.6%	0.2%	17.0%	7.1%	6.7%	1.6%	0.0%	0.0%	0.0%
79	50	27	1.0%	10.9%	11.6%	0.1%	0.1%	0.2%	0.0%	0.2%	0.3%	30.9%	12.8%	9.9%	2.5%	0.0%	0.0%	19.3%
80	50	183	4.7%	51.2%	16.3%	1.8%	1.3%	2.1%	0.6%	3.3%	0.1%	7.4%	3.1%	7.9%	0.3%	0.0%	0.0%	0.0%
81	50	345	5.3%	57.7%	11.2%	0.9%	0.6%	1.1%	0.3%	1.7%	0.1%	10.9%	4.5%	4.6%	1.1%	0.0%	0.0%	0.0%
82	50	170	4.3%	46.8%	20.2%	1.1%	0.8%	1.3%	0.4%	2.0%	0.1%	11.5%	4.8%	5.9%	0.9%	0.0%	0.0%	0.0%
83	50	179	4.4%	48.4%	21.8%	0.6%	0.4%	0.7%	0.2%	1.2%	0.1%	10.2%	4.2%	6.0%	1.5%	0.0%	0.0%	0.0%
84	50	309	3.3%	36.4%	14.2%	1.2%	0.8%	1.4%	0.4%	2.2%	0.2%	16.9%	7.0%	8.1%	1.0%	0.1%	2.4%	4.4%
85	50	473	4.3%	47.4%	19.5%	0.8%	0.6%	1.0%	0.3%	1.6%	0.1%	10.6%	4.4%	4.4%	0.5%	0.0%	1.6%	2.9%
86	50	88	4.4%	47.8%	14.2%	1.3%	0.9%	1.5%	0.5%	2.4%	0.1%	14.4%	6.0%	5.3%	1.4%	0.0%	0.0%	0.0%
87	50	748	5.2%	57.4%	15.5%	1.1%	0.7%	1.2%	0.4%	2.0%	0.1%	8.1%	3.4%	3.5%	0.8%	0.0%	0.0%	0.5%
88	50	509	4.0%	43.9%	21.3%	0.8%	0.5%	0.9%	0.3%	1.4%	0.1%	12.2%	5.0%	6.7%	1.1%	0.0%	0.0%	1.8%
89	50	1118	3.8%	41.3%	18.0%	1.2%	0.8%	1.4%	0.4%	2.1%	0.1%	10.6%	4.4%	2.8%	0.3%	0.1%	3.7%	9.1%
90	50	1524	3.7%	40.5%	21.9%	1.7%	1.2%	2.0%	0.6%	3.1%	0.1%	11.1%	4.6%	5.0%	1.0%	0.1%	2.2%	1.2%
91	50	568	4.6%	51.0%	18.5%	1.1%	0.8%	1.3%	0.4%	2.0%	0.1%	9.7%	4.0%	2.4%	0.6%	0.0%	0.0%	3.5%
92	50	254	4.2%	46.5%	18.3%	1.7%	1.2%	2.0%	0.6%	3.2%	0.1%	9.9%	4.1%	5.4%	1.3%	0.0%	0.0%	1.5%
93	50	25	3.9%	42.5%	27.2%	1.4%	1.0%	1.6%	0.5%	2.6%	0.1%	11.0%	4.6%	2.8%	0.9%	0.0%	0.0%	0.0%
94	50	10	2.6%	28.5%	30.4%	0.0%	0.0%	0.0%	0.0%	0.0%	0.3%	27.1%	11.2%	0.0%	0.0%	0.0%	0.0%	0.0%
95	50	408	3.1%	33.6%	13.7%	1.2%	0.9%	1.4%	0.5%	2.3%	0.1%	11.1%	4.6%	4.4%	0.4%	0.3%	14.5%	7.9%
96	50	1137	3.2%	35.6%	13.5%	1.0%	0.7%	1.2%	0.4%	1.9%	0.1%	10.0%	4.1%	3.9%	0.7%	0.5%	19.2%	4.1%
97	50	616	4.0%	43.9%	21.4%	1.3%	0.9%	1.5%	0.5%	2.5%	0.1%	13.6%	5.6%	3.8%	0.7%	0.0%	0.0%	0.0%
98	50	13	2.0%	21.6%	23.1%	0.0%	0.0%	0.0%	0.0%	0.0%	0.2%	20.6%	8.5%	0.0%	0.0%	0.6%	23.4%	0.0%
99	70	1486	4.0%	43.8%	16.7%	1.2%	0.8%	1.4%	0.4%	2.2%	0.1%	12.1%	5.0%	9.1%	0.8%	0.0%	0.0%	2.5%
100	70	852	3.1%	34.3%	19.8%	0.9%	0.6%	1.0%	0.3%	1.6%	0.2%	17.2%	7.1%	10.7%	1.5%	0.0%	1.6%	0.0%
101	50	753	3.8%	41.9%	23.3%	0.6%	0.4%	0.7%	0.2%	1.2%	0.1%	12.6%	5.2%	8.5%	0.7%	0.0%	0.0%	0.7%
102	50	284	4.5%	49.7%	17.5%	0.9%	0.6%	1.0%	0.3%	1.6%	0.1%	9.7%	4.0%	2.8%	0.4%	0.0%	1.8%	5.0%
103	50	699	4.1%	45.4%	15.9%	1.6%	1.1%	1.9%	0.6%	3.0%	0.1%	9.8%	4.1%	5.7%	1.6%	0.0%	1.2%	3.7%
104	50	215	4.9%	53.4%	20.8%	1.2%	0.8%	1.4%	0.4%	2.2%	0.1%	8.7%	3.6%	2.2%	0.2%	0.0%	0.0%	0.0%
105	50	286	4.3%	46.8%	18.1%	1.6%	1.1%	1.9%	0.6%	3.0%	0.1%	9.8%	4.1%	6.5%	2.0%	0.0%	0.0%	0.0%
106	50	97	4.9%	54.3%	19.6%	1.1%	0.8%	1.3%	0.4%	2.0%	0.1%	8.8%	3.7%	2.5%	0.5%	0.0%	0.0%	0.0%
107	50	130	4.1%	44.7%	17.2%	1.3%	0.9%	1.6%	0.5%	2.5%	0.1%	13.2%	5.5%	6.6%	1.9%	0.0%	0.0%	0.0%
108	50	72	2.8%	30.9%	12.3%	0.8%	0.5%	0.9%	0.3%	1.4%	0.1%	7.1%	3.0%	1.1%	0.2%	0.5%	21.9%	16.1%
109	50	19	1.8%	20.2%	16.7%	0.7%	0.5%	0.8%	0.3%	1.3%	0.2%	14.9%	6.2%	1.5%	0.3%	0.8%	33.8%	0.0%
110	50	64	1.5%	16.7%	7.3%	0.3%	0.2%	0.4%	0.1%	0.6%	0.2%	17.1%	7.1%	7.6%	1.8%	0.8%	32.3%	6.0%
111	50	313	3.6%	40.0%	15.0%	0.9%	0.7%	1.1%	0.3%	1.7%	0.1%	11.9%	4.9%	4.8%	0.7%	0.2%	10.1%	3.7%
112	50	104	4.2%	46.0%	6.8%	0.3%	0.2%	0.3%	0.1%	0.5%	0.1%	10.9%	4.5%	3.3%	0.3%	0.4%	15.8%	6.2%
113	50	175	3.5%	38.8%	17.7%	1.2%	0.8%	1.4%	0.4%	2.2%	0.1%	13.8%	5.7%	4.1%	0.5%	0.2%	9.4%	0.0%
114	50	45	1.2%	12.8%	8.4%	0.4%	0.3%	0.5%	0.2%	0.8%	0.1%	13.6%	5.6%	3.6%	0.6%	0.9%	36.6%	14.4%
115	50	190	3.9%	42.6%	21.4%	0.8%	0.6%	0.9%	0.3%	1.5%	0.1%	10.0%	4.1%	3.5%	0.6%	0.2%	9.6%	0.0%
116	50	32	3.8%	41.3%	16.1%	1.1%	0.8%	1.3%	0.4%	2.1%	0.2%	20.0%	8.3%	4.0%	0.5%	0.0%	0.0%	0.0%

Traffic Flows and Breakdown by 16 Vehicle Classes (Year 2036)

Link No.	Speed Limit	Total Vehicle	19 - Motorcycles (MC)	01 - Private Cars (PC)	03 - Taxi	14 - Non-franchised Bus <=6.4t	15 - Non-franchised Bus 6.4-15t	16 - Non-franchised Bus >15t	12 - Private Light Bus <=3.5t	13 - Private Light Bus >3.5t	04 - Light Goods Vehicles <=2.5t	05 - Lt Goods Vehicles 2.5-3.5t	06 - Light Goods Vehicles >3.5t	07 - Heavy Goods Vehicles <=15t	08 - Heavy Goods Vehicles >15t	17 - Franchised Bus (SD)	18 - Franchised Bus (DD)	11 - Public Light Buses
	km/hr	1200-1300																
117	50	30	2.4%	26.7%	18.2%	0.6%	0.4%	0.7%	0.2%	1.1%	0.2%	20.7%	8.6%	11.8%	2.0%	0.1%	6.3%	0.0%
118	50	87	3.6%	39.5%	16.8%	1.3%	0.9%	1.5%	0.5%	2.4%	0.1%	8.1%	3.3%	5.9%	0.7%	0.1%	2.2%	13.3%
122	50	135	3.6%	39.2%	11.1%	1.5%	1.1%	1.8%	0.6%	2.9%	0.2%	16.5%	6.8%	5.7%	0.4%	0.0%	0.0%	8.6%
123	50	13	3.4%	37.7%	24.8%	0.3%	0.2%	0.3%	0.1%	0.5%	0.2%	22.1%	9.2%	1.0%	0.2%	0.0%	0.0%	0.0%
124	50	81	0.3%	3.6%	3.8%	0.1%	0.1%	0.1%	0.0%	0.2%	0.0%	3.4%	1.4%	0.1%	0.0%	0.1%	6.2%	80.5%
125	50	167	2.6%	28.5%	11.1%	1.9%	1.3%	2.2%	0.7%	3.5%	0.1%	8.7%	3.6%	7.2%	0.8%	0.0%	1.1%	26.7%
128	50	1170	4.2%	46.0%	18.9%	0.6%	0.4%	0.7%	0.2%	1.1%	0.1%	13.0%	5.4%	5.8%	0.7%	0.0%	0.0%	2.9%
129	50	1380	3.8%	41.6%	18.6%	1.2%	0.9%	1.4%	0.4%	2.2%	0.2%	15.5%	6.4%	6.8%	1.0%	0.0%	0.0%	0.0%
130	50	263	3.9%	43.3%	15.0%	1.0%	0.7%	1.1%	0.4%	1.8%	0.1%	6.8%	2.8%	1.1%	0.2%	0.1%	6.0%	15.7%
131	50	268	4.5%	49.2%	14.4%	2.1%	1.5%	2.4%	0.8%	3.9%	0.1%	10.0%	4.1%	6.6%	0.4%	0.0%	0.0%	0.0%
132	50	42	3.6%	39.9%	11.2%	1.7%	1.2%	2.0%	0.6%	3.1%	0.2%	14.7%	6.1%	9.3%	0.4%	0.0%	0.0%	6.2%
133	50	104	4.5%	49.4%	18.7%	1.0%	0.7%	1.1%	0.4%	1.8%	0.1%	12.4%	5.1%	4.2%	0.7%	0.0%	0.0%	0.0%
134	50	839	3.4%	37.5%	17.6%	1.1%	0.8%	1.3%	0.4%	2.1%	0.1%	11.9%	4.9%	3.6%	0.4%	0.1%	5.0%	9.7%
135	50	1558	3.8%	41.2%	21.7%	1.5%	1.1%	1.8%	0.6%	2.9%	0.1%	11.6%	4.8%	4.8%	0.9%	0.1%	2.2%	1.0%
136	70	2682	3.7%	40.4%	15.7%	1.0%	0.7%	1.1%	0.4%	1.8%	0.1%	12.3%	5.1%	5.1%	0.5%	0.2%	6.9%	5.1%
137	70	2562	3.0%	32.8%	19.1%	1.2%	0.8%	1.4%	0.4%	2.1%	0.1%	13.6%	5.6%	7.5%	1.0%	0.2%	7.3%	3.9%
138	50	72	0.4%	4.6%	4.3%	0.1%	0.1%	0.1%	0.0%	0.2%	0.0%	3.8%	1.6%	0.6%	0.0%	0.2%	7.0%	77.0%
139	50	17	3.5%	38.7%	18.8%	2.2%	1.5%	2.6%	0.8%	4.1%	0.2%	16.4%	6.8%	4.2%	0.3%	0.0%	0.0%	0.0%
141	50	97	2.8%	30.7%	10.5%	0.6%	0.5%	0.8%	0.2%	1.2%	0.1%	5.7%	2.4%	4.6%	0.1%	0.0%	0.0%	39.8%
142	50	109	2.4%	26.4%	12.1%	1.3%	0.9%	1.5%	0.5%	2.4%	0.1%	6.7%	2.8%	5.0%	0.2%	0.0%	0.0%	37.8%
143	50	24	3.6%	39.6%	13.1%	2.0%	1.4%	2.4%	0.7%	3.8%	0.2%	15.5%	6.4%	11.1%	0.1%	0.0%	0.0%	0.0%
144	50	354	3.0%	32.8%	11.7%	0.8%	0.6%	1.0%	0.3%	1.5%	0.1%	14.1%	5.8%	6.1%	0.9%	0.1%	4.1%	17.1%
145	50	667	2.4%	26.8%	10.5%	1.2%	0.9%	1.4%	0.4%	2.2%	0.2%	17.4%	7.2%	7.3%	1.3%	0.3%	11.4%	9.0%
146	50	675	2.8%	30.4%	16.5%	0.8%	0.6%	1.0%	0.3%	1.6%	0.2%	14.8%	6.1%	7.4%	1.5%	0.3%	11.6%	4.2%
147	50	642	2.3%	25.4%	12.1%	1.2%	0.8%	1.4%	0.4%	2.1%	0.2%	16.6%	6.9%	6.2%	0.9%	0.3%	13.1%	10.3%
148	50	760	2.6%	28.9%	14.7%	0.9%	0.7%	1.1%	0.3%	1.8%	0.2%	16.1%	6.7%	7.9%	1.4%	0.3%	10.9%	5.6%
149	50	381	3.1%	33.5%	17.9%	1.6%	1.1%	1.9%	0.6%	3.0%	0.2%	16.2%	6.7%	6.3%	0.2%	0.0%	0.0%	7.8%
150	50	445	3.4%	37.7%	16.6%	1.2%	0.8%	1.3%	0.4%	2.1%	0.1%	13.0%	5.4%	4.4%	0.5%	0.0%	0.0%	12.9%
151	50	66	4.0%	43.6%	25.0%	1.6%	1.1%	1.9%	0.6%	3.0%	0.1%	10.4%	4.3%	3.6%	0.9%	0.0%	0.0%	0.0%
152	50	99	3.6%	39.5%	18.0%	1.0%	0.7%	1.2%	0.4%	1.9%	0.2%	14.9%	6.2%	4.4%	0.2%	0.0%	0.0%	7.8%
153	50	13	2.1%	22.7%	24.3%	0.0%	0.0%	0.0%	0.0%	0.0%	0.2%	21.6%	9.0%	0.0%	0.0%	0.0%	0.0%	20.2%
154	50	70	1.0%	11.3%	4.4%	0.1%	0.1%	0.2%	0.1%	0.3%	0.1%	6.1%	2.5%	2.8%	0.0%	0.0%	0.0%	71.0%
155	50	206	2.8%	31.0%	13.3%	0.9%	0.6%	1.0%	0.3%	1.6%	0.1%	9.0%	3.7%	3.1%	0.2%	0.0%	0.0%	32.3%
156	50	326	3.3%	36.5%	16.5%	1.3%	0.9%	1.5%	0.5%	2.4%	0.2%	18.0%	7.5%	8.1%	1.7%	0.0%	0.0%	1.6%
157	50	244	3.5%	38.2%	16.6%	1.2%	0.9%	1.4%	0.5%	2.3%	0.2%	17.7%	7.3%	8.1%	2.2%	0.0%	0.0%	0.0%
158	50	477	2.7%	30.0%	14.5%	2.0%	1.4%	2.4%	0.7%	3.8%	0.2%	19.8%	8.2%	6.9%	0.1%	0.0%	1.6%	5.5%
159	70	1861	3.5%	38.4%	16.4%	1.1%	0.8%	1.3%	0.4%	2.0%	0.1%	12.0%	5.0%	5.8%	0.7%	0.1%	6.0%	6.3%
160	70	1962	3.1%	33.9%	19.4%	1.2%	0.9%	1.5%	0.5%	2.3%	0.1%	13.6%	5.7%	7.5%	0.8%	0.1%	5.5%	4.0%
162	50	257	3.9%	42.4%	16.7%	0.4%	0.3%	0.5%	0.2%	0.8%	0.2%	16.4%	6.8%	11.0%	0.5%	0.0%	0.0%	0.0%
163	50	146	1.8%	19.7%	15.1%	1.1%	0.8%	1.3%	0.4%	2.1%	0.3%	31.4%	13.0%	12.0%	0.8%	0.0%	0.0%	0.0%
164	50	287	4.6%	50.3%	19.8%	1.2%	0.8%	1.4%	0.4%	2.1%	0.1%	9.5%	4.0%	3.1%	0.2%	0.0%	0.0%	2.5%
165	50	51	1.9%	20.5%	17.0%	0.6%	0.4%	0.7%	0.2%	1.1%	0.3%	28.0%	11.6%	15.4%	2.1%	0.0%	0.0%	0.0%
166	50	78	3.4%	37.5%	14.8%	1.3%	0.9%	1.6%	0.5%	2.5%	0.2%	17.4%	7.2%	12.3%	0.5%	0.0%	0.0%	0.0%
167	50	117	2.3%	25.6%	15.4%	0.6%	0.4%	0.7%	0.2%	1.2%	0.3%	26.4%	11.0%	13.9%	1.9%	0.0%	0.0%	0.0%
168	50	497	2.8%	30.4%	12.7%	0.7%	0.5%	0.8%	0.3%	1.3%	0.2%	19.3%	8.0%	13.0%	0.6%	0.0%	1.5%	7.9%
170	50	254	2.8%	31.0%	18.3%	1.2%	0.9%	1.4%	0.4%	2.3%	0.2%	21.3%	8.8%	7.4%	0.1%	0.0%	0.0%	3.8%
171	50	386	2.9%	31.8%	12.5%	0.6%	0.4%	0.7%	0.2%	1.1%	0.2%	20.0%	8.3%	7.8%	0.8%	0.2%	10.4%	2.0%
172	50	24	3.9%	43.2%	15.2%	4.0%	2.8%	4.7%	1.5%	7.4%	0.1%	11.3%	4.7%	1.2%	0.0%	0.0%	0.0%	0.0%
173	50	250	3.0%	33.2%	15.7%	0.8%	0.6%	1.0%	0.3%	1.5%	0.2%	23.0%	9.5%	9.7%	1.4%	0.0%	0.0%	0.0%
174	50	692	2.8%	31.2%	17.1%	0.5%	0.4%	0.6%	0.2%	1.0%	0.2%	18.8%	7.8%	12.1%	0.5%	0.0%	1.1%	5.7%
175	50	390	2.4%	26.6%	10.2%	1.2%	0.8%	1.4%	0.4%	2.2%	0.2%	17.7%	7.3%	5.2%	0.3%	0.4%	18.8%	5.0%
176	50	717	2.9%	31.5%	17.5%	0.9%	0.7%	1.1%	0.3%	1.7%	0.1%	14.4%	6.0%	7.3%	1.6%	0.3%	10.9%	2.9%
179	50	375	4.2%	45.6%	18.6%	1.3%	0.9%	1.5%	0.5%	2.4%	0.1%	13.0%	5.4%	5.3%	1.2%	0.0%	0.0%	0.0%
180	50	355	4.7%	52.0%	16.4%	1.4%	1.0%	1.7%	0.5%	2.7%	0.1%	11.2%	4.6%	3.2%	0.3%	0.0%	0.0%	0.0%
181	50	202	2.0%	21.7%	10.4%	1.0%	0.7%	1.2%	0.4%	1.9%	0.1%	8.4%	3.5%	2.9%	0.3%	0.7%	29.6%	15.3%
182	50	577	3.3%	35.7%	11.1%	1.2%	0.8%	1.4%	0.4%	2.1%	0.1%	9.2%	3.8%	7.8%	0.4%	0.4%	18.9%	3.5%
183	50	650	2.8%	31.2%	17.4%	0.8%	0.6%	0.9%	0.3%	1.5%	0.1%	11.7%	4.8%	3.2%	0.1%	0.4%	17.5%	6.5%
184	50	225	0.7%	8.1%	2.9%	0.2%	0.1%	0.2%	0.1%	0.4%	0.0%	2.4%	1.0%	2.1%	0.1%	1.8%	77.4%	2.3%
185	70	1927	4.0%	43.9%	13.0%	2.6%	1.8%	3.1%	1.0%	4.9%	0.1%	11.0%	4.6%	5.8%	0.1%	0.1%	4.1%	0.0%
186	70	2592	4.6%	51.0%	10.1%	1.3%	0.9%	1.5%	0.5%	2.4%	0.1%	10.1%	4.2%	7.6%	0.0%	0.1%	5.5%	0.0%
187	50	151	2.0%	22.2%	7.1%	0.4%	0.3%	0.5%	0.2%	0.8%	0.1%	7.7%	3.2%	6.8%	0.3%	0.5%	20.9%	26.9%
188	50	378	3.4%	36.8%	26.3%	1.0%	0.7%	1.2%	0.4%	1.9%	0.0%	4.0%	1.7%	2.1%	0.2%	0.2%	9.3%	10.7%
189	70	3338	3.4%	37.3%	14.8%	1.3%	0.9%	1.5%	0.5%	2.4%	0.2%	16.4%	6.8%	9.4%	1.4%	0.1%	2.3%	1.4%
190	70	2525	4.5%	49.5%	12.9%	0.8%	0.6%	1.0%	0.3%	1.5%	0.1%	12.2%	5.0%	9.0%	0.9%	0.0%	0.4%	1.3%
191	70	3546	3.2%	34.6%	14.4%	1.2%	0.9%	1.4%	0.4%	2.3%	0.2%	16.8%	7.0%	9.0%	1.2%	0.1%	4.9%	2.5%
192	70	3391	4.4%	48.8%	15.3%	0.9%	0.6%	1.0%	0.3%	1.6%	0.1%	10.7%	4.4%	7.6%	0.7%	0.0%	1.9%	1.5%
193	70	1254	3.8%	41.3%	10.7%	1.9%	1.3%	2.2%	0.7%	3.5%	0.2%	14.9%	6.2%	11.2%	0.3%	0.0%	0.8%	1.0%
194	70	2757	3.2%	35.3%	22.6%	0.9%	0.6%	1.1%	0.3%	1.7%	0.1%	13.0%	5.4%	6.5%	0.7%	0.1%	3.1%	5.5%
195	50	35	0.8%	8.3%	8.9%	0.2%	0.1%	0.2%	0.1%	0.4%	0.1%	7.9%	3.3%	1.4%	0.0%	1.4%	59.5%	7.4%
196	50	359	3.7%	40.4%	23.8%	0.9%	0.6%	1.1%	0.3%	1.7%	0.1%	9.7%	4.0%	7.1%	0.2%	0.2%	6.3%	0.0%
197	50	95	2.9%	31.6%	30.0%	0.8%	0.6%	1.0%	0.3%	1.5%	0.0%	3.4%	1.4%	2.1%	0.1%	0.6%	23.8%	0.0%
198	50	72	2.1%	22.6%	13.9%	0.9%	0.6%	1.1%	0.3%	1.7%	0.0%	3.8%	1.6%	2.0%	0.1%	1.1%	44.6%	3.6%
199	70	1468	3.1%	33.6%	16.9%	1.3%	0.9%	1.5%	0.5%	2.4%	0.2%	17.0%	7.0%	9.9%	2.3%	0.1%	3.2%	0.0%
201	50	1054	3.6%	39.3%	17.5%	1.9%	1.3%	2.2%	0.7%	3.4%	0.1%	14.3%	5.9%	7.3%	0.5%	0.0%	0.5%	1.3%
202	50	1465	3.4%	37.0%	19.2%	2.0%	1.4%	2.4%	0.7%	3.8%	0.1%	13.3%	5.5%	8.0%	1.0%	0.0%	1.2%	1.0%
203	70	1022	3.1%	34.1%	14.4%	1.4%	1.0%	1.7%	0.5%	2.6%	0.2%	17.8%	7.4%	10.4%	2.2%	0.1%	3.2%	0.0%
204	70	1813	3.9%	42.8%	22.4%	0.8%	0.6%	0.9%	0.3%	1.4%	0.1%	12.7%	5.3%	6.9%	0.7%	0.0%	1.1%	0.1%
205	50	192	3.1%	34.4%	23.5%	1.1%	0.8%	1.3%	0.4%	2.1%	0.1%	11.0%	4.5%	5.8%	0.8%	0.2%	9.5%	1.3%
206	50	466	3.2%	35.1%	23.9%	0.8%	0.6%	0.9%	0.3%	1.5%	0.1%	13.4%	5.5%	8.6%	1.0%	0.1%	4.9%	0.0%
207	50	156	2.9%	31.7%	22.1%	1.4%	1.0%	1.6%	0.5%	2.6%	0.1%	4.9%	2.0%	2.9%	0.3%	0.4%	14.9%	10.7%
208	50	288	2.9%	31.5%	23.6%	0.8%	0.6%	1.0%	0.3%	1.5%	0.1%	10.6%	4.4%	5.9%	0.4%	0.2%	8.5%	7.6%
209	50	608	3.3%	35.9%	19.2%	2.7%	1.9%	3.2%	1.0%	5.0%	0.1%	12.6%	5.2%	5.9%	0.6%	0.0%	1.8%	1.5%
210	50	1054	3.3%	36.2%	23.3%	1.9%	1.4%	2.3%	0.7%	3.6%	0.1%	10.9%	4.5%	5.8%	0.8%	0.1%	2.9%	2.1%
211	70	1964	3.0%	32.9%	18.8%	1.8%	1.3%	2.1%	0.7%	3.4%	0.2%	18.3%	7.6%	7.4%	1.0%	0.0%	0.1%	1.6%
212	70	1512	4.2%	45.6%	21.5%	1.0%	0.7%	1.2%	0.4%	1.8%	0.1%	10.7%	4.4%	6.5%	0.3%	0.0%	0.1%	1.5%
213	50	374	2.9%	32.0%	19.4%	1.0%	0.7%	1.2%	0.4%	1.9%	0.1%	8.8%	3.6%	4.0%	0.5%	0.2%	7.7%	15.7%
214	70	479	3.2%	35.4%	14.8%	0.8%	0.6%	1.0%	0.3%	1.6%	0.1%	8.3%	3.5%	6.9%	0.3%	0.1%	4.6%	18.5%
215	50	217	3.6%	40.1%	25.7%	1.2%	0.8%	1.3%	0.4%	2.1%	0.1%	12.3%	5.1%	5.8%	0.3%	0.0%	1.2%	0.0%
216	50	203	3.0%	32.7%	26.8%	0.9%	0.7%	1.1%	0.3%	1.8%	0.1%	12.2%	5.0%	5.3%	0.1%	0.0%	1.9%	7.9%
217	50	895	3.0%	32.7%	25.7%	1.0%	0.7%	1.2%	0.4%	1.9%	0.1%	10.9%	4.5%	4.4%	0.6%	0.1%	4.6%	8.1%
218	50	561	3.1%	34.2%	17.3%	0.9%	0.6%	1.0%	0.3%	1.6%	0.1%	9.9%	4.1%	6.4%	0.4%	0.1%	4.6%	15.3%
219	50	520	3.0%	33.3%	30.3%	1.1%	0.7%	1.2%	0.4%	2.0%	0.1%	12.4%	5.1%	4.7%	0.6%	0.1%	2.4%	2.6%
220	50	198	3.2%	35.5%	19.5%	1.1%	0.8%	1.3%	0.4%	2.1%	0.1%	13.7%	5.7%	7.1%	0.8%	0.0%	1.9%	6.8%
221	50	476	3.3%	36.6%	22.3%	1.7%	1.2%	2.0%	0.6%	3.2%	0.1%	10.8%	4.5%	5.0%	0.6%	0.1%	2.8%	5.2%
222	50	370	2.4%	26.2%	21.5%	3.3%	2.3%	3.8%	1.2%	6.1%	0.1%	14.1%	5.9%	5.5%	0.7%	0.0%	0.5%	6.4%
223	50	125	2.9%	31.8%	20.2%	1.2%	0.9%	1.4%	0.4%	2.3%	0.2%	20.7%	8.6%	6.1%	0.6%	0.0%	0.0%	2.6%
226	50	143	3.2%	34.9%	21.0%	0.4%	0.3%	0.4%	0.1%	0.7%	0.1%	9.9%	4.1%	2.8%	0.0%	0.3%	13.2%	8.5%
227	50	864	4.3%	47.0%	25.1%	0.5%	0.3%	0.5%	0.2%	0.8%	0.1%	10.1%	4.2%	3.4%	0.2%	0.1%	2.5%	0.8%
228	50	12	2.4%	26.2%	26.7%	0.6%	0.5%	0.8%	0.2%	1.2%	0.3%	25.3%	10.5%	5.3%	0.0%	0.0%	0.0%	0.0%
229	50	97	3.7%	40.9%	30.5%	0.4%	0.3%	0.4%	0.1%	0.7%	0.1%	13.0%	5.4%	4.3%	0.1%	0.0%	0.0%	0.0%
230	50	173	2.4%	26.9%	20.9%	0.9%	0.6%	1.0%	0.3%	1.6%	0.2%	16.2%	6.7%	5.5%	0.8%	0.1%	3.6%	12.3%
231	50	530	3.2%	34.8%	21.8%	0.8%	0.5%	0.9%	0.3%	1.4%	0.2%	19.1%	7.9%	5.0%	0.3%	0.0%	1.5%	2.2%
232	50	42	3.6%	39.6%	21.5%	0.9%	0.6%	1.0%	0.3%	1.6%	0.2%	18.1%	7.5%	4.6%	0.4%	0.0%	0.0%	0.0%
235	50	684	3.1%	34.4%	22.7%	1.0%	0.7%	1.2%	0.4%	1.8%	0.2%	15.3%	6.3%	4.9%	0.3%	0.0%	2.0%	5.6%
236	50	422	4.5%	48.9%	20.7%	0.9%	0.6%	1.0%	0.3%	1.6%	0.1%	11.2%	4.7%	4.3%	0.2%	0.0%	0.0%	1.1%

Traffic Flows and Breakdown by 16 Vehicle Classes (Year 2036)

Link No.	Speed Limit	Total Vehicle	19 - Motorcycles (MC)	01 - Private Cars (PC)	03 - Taxi	14 - Non-franchised Bus <=6.4t	15 - Non-franchised Bus 6.4-15t	16 - Non-franchised Bus >15t	12 - Private Light Bus <=3.5t	13 - Private Light Bus >3.5t	04 - Light Goods Vehicles <=2.5t	05 - Lt Goods Vehicles 2.5-3.5t	06 - Light Goods Vehicles >3.5t	07 - Heavy Goods Vehicles <=15t	08 - Heavy Goods Vehicles >15t	17 - Franchised Bus (SD)	18 - Franchised Bus (DD)	11 - Public Light Buses
	km/hr	1200-1300																
237	50	265	3.3%	36.7%	20.6%	0.5%	0.4%	0.6%	0.2%	1.0%	0.2%	20.2%	8.4%	7.5%	0.2%	0.0%	0.0%	0.0%
238	50	112	2.5%	27.6%	18.7%	1.1%	0.8%	1.3%	0.4%	2.1%	0.2%	23.3%	9.7%	10.1%	2.0%	0.0%	0.0%	0.0%
239	70	2064	2.8%	30.4%	14.9%	1.2%	0.9%	1.4%	0.5%	2.3%	0.2%	16.8%	7.0%	7.6%	0.9%	0.2%	7.1%	5.9%
240	70	1949	3.6%	39.9%	12.6%	0.7%	0.5%	0.9%	0.3%	1.4%	0.1%	11.9%	4.9%	6.5%	0.6%	0.3%	11.1%	4.6%
241	50	258	2.6%	28.5%	18.9%	0.3%	0.2%	0.3%	0.1%	0.5%	0.1%	9.4%	3.9%	2.9%	0.2%	0.3%	12.4%	19.2%
242	50	375	2.3%	25.1%	20.1%	0.5%	0.3%	0.6%	0.2%	0.9%	0.1%	9.4%	3.9%	6.6%	0.1%	0.2%	8.6%	21.3%
243	50	129	3.7%	40.5%	31.9%	1.3%	1.0%	1.6%	0.5%	2.5%	0.1%	8.3%	3.4%	5.0%	0.3%	0.0%	0.0%	0.0%
244	50	52	4.4%	48.5%	30.6%	1.2%	0.8%	1.4%	0.4%	2.2%	0.1%	5.3%	2.2%	2.8%	0.1%	0.0%	0.0%	0.0%
245	50	538	2.5%	27.5%	18.8%	0.4%	0.3%	0.5%	0.1%	0.7%	0.1%	9.7%	4.0%	6.4%	0.2%	0.2%	7.6%	21.1%
246	50	388	2.8%	30.4%	21.4%	0.5%	0.4%	0.6%	0.2%	1.0%	0.1%	10.1%	4.2%	3.2%	0.1%	0.3%	10.6%	14.3%
247	50	73	2.4%	26.6%	29.4%	0.3%	0.2%	0.3%	0.1%	0.5%	0.1%	12.1%	5.0%	2.6%	0.0%	0.3%	12.0%	7.9%
248	50	192	3.8%	42.0%	20.6%	1.0%	0.7%	1.2%	0.4%	1.9%	0.1%	10.5%	4.3%	5.4%	0.3%	0.1%	4.6%	3.0%
249	50	432	3.3%	36.3%	19.4%	1.7%	1.2%	1.9%	0.6%	3.1%	0.2%	16.3%	6.8%	5.5%	0.4%	0.0%	2.0%	1.3%
250	50	881	3.4%	37.2%	22.3%	1.1%	0.8%	1.3%	0.4%	2.1%	0.2%	15.7%	6.5%	6.3%	0.5%	0.0%	1.0%	1.2%
253	50	615	3.4%	37.8%	26.1%	1.1%	0.8%	1.3%	0.4%	2.0%	0.1%	13.8%	5.7%	5.9%	0.3%	0.0%	0.6%	0.8%
254	50	288	3.9%	43.3%	23.4%	0.8%	0.6%	0.9%	0.3%	1.5%	0.1%	12.4%	5.1%	6.9%	0.3%	0.0%	0.4%	0.0%
255	50	231	3.3%	36.1%	24.6%	1.2%	0.8%	1.4%	0.4%	2.2%	0.2%	15.5%	6.4%	7.7%	0.3%	0.0%	0.0%	0.0%
256	50	230	3.2%	35.4%	24.6%	0.8%	0.6%	0.9%	0.3%	1.5%	0.2%	16.5%	6.8%	8.8%	0.3%	0.0%	0.0%	0.0%
257	50	927	3.3%	36.6%	23.4%	1.3%	0.9%	1.5%	0.5%	2.3%	0.2%	15.7%	6.5%	5.5%	0.4%	0.0%	1.9%	0.0%
258	50	1894	3.9%	43.0%	21.3%	0.6%	0.4%	0.7%	0.2%	1.1%	0.1%	14.4%	6.0%	7.8%	0.3%	0.0%	0.0%	0.0%
259	50	353	3.5%	38.8%	20.3%	0.5%	0.4%	0.6%	0.2%	1.0%	0.2%	18.3%	7.6%	7.8%	0.7%	0.0%	0.0%	0.0%
260	50	503	2.4%	26.8%	21.7%	0.9%	0.6%	1.0%	0.3%	1.7%	0.1%	8.9%	3.7%	5.5%	0.3%	0.2%	10.2%	15.7%
261	50	393	2.8%	30.3%	13.1%	0.9%	0.7%	1.1%	0.3%	1.7%	0.1%	8.7%	3.6%	4.9%	0.3%	0.1%	3.8%	27.6%
262	50	208	3.3%	36.3%	24.8%	1.3%	0.9%	1.5%	0.5%	2.4%	0.2%	14.7%	6.1%	7.8%	0.3%	0.0%	0.0%	0.0%
263	50	269	3.1%	33.7%	22.8%	0.9%	0.6%	1.1%	0.3%	1.7%	0.2%	18.3%	7.6%	9.5%	0.3%	0.0%	0.0%	0.0%
264	50	992	3.4%	37.7%	24.0%	1.2%	0.8%	1.4%	0.4%	2.2%	0.2%	15.0%	6.2%	5.3%	0.4%	0.0%	1.8%	0.0%
265	50	1261	3.8%	41.8%	21.3%	0.7%	0.5%	0.8%	0.3%	1.3%	0.2%	14.6%	6.0%	8.4%	0.3%	0.0%	0.0%	0.0%
266	50	342	3.6%	39.8%	22.7%	0.6%	0.4%	0.7%	0.2%	1.2%	0.2%	17.5%	7.3%	5.4%	0.3%	0.0%	0.0%	0.0%
267	50	909	2.9%	31.3%	20.3%	1.3%	0.9%	1.5%	0.5%	2.4%	0.2%	21.2%	8.8%	6.7%	0.5%	0.0%	0.0%	1.6%
268	50	372	2.6%	28.0%	19.4%	1.1%	0.8%	1.3%	0.4%	2.0%	0.2%	23.5%	9.8%	9.9%	0.5%	0.0%	0.0%	0.5%
269	50	732	3.6%	39.9%	25.1%	0.6%	0.4%	0.7%	0.2%	1.1%	0.2%	15.6%	6.5%	5.5%	0.4%	0.0%	0.0%	0.3%
270	50	313	3.1%	33.5%	24.3%	0.9%	0.6%	1.0%	0.3%	1.6%	0.2%	18.7%	7.8%	6.7%	0.6%	0.0%	0.0%	0.6%
271	50	579	3.7%	40.5%	23.8%	0.8%	0.6%	0.9%	0.3%	1.5%	0.2%	15.3%	6.4%	5.5%	0.5%	0.0%	0.0%	0.0%
272	50	381	2.7%	29.4%	18.9%	0.8%	0.6%	0.9%	0.3%	1.5%	0.2%	23.5%	9.7%	7.4%	0.6%	0.0%	0.0%	3.4%
273	50	911	2.9%	31.9%	20.9%	1.1%	0.8%	1.3%	0.4%	2.1%	0.2%	17.2%	7.1%	5.1%	0.4%	0.2%	7.7%	0.6%
274	50	753	2.9%	31.6%	22.7%	1.0%	0.7%	1.1%	0.3%	1.8%	0.2%	16.0%	6.6%	4.5%	0.2%	0.2%	9.4%	0.8%
275	50	713	3.2%	34.9%	18.6%	1.1%	0.8%	1.3%	0.4%	2.1%	0.2%	15.4%	6.4%	7.3%	0.3%	0.2%	7.0%	0.8%
276	50	665	2.9%	31.6%	12.5%	2.0%	1.4%	2.3%	0.7%	3.7%	0.2%	17.2%	7.1%	12.2%	0.2%	0.1%	5.3%	0.6%
277	50	286	3.4%	37.2%	18.8%	1.3%	0.9%	1.6%	0.5%	2.5%	0.2%	18.4%	7.6%	7.0%	0.6%	0.0%	0.0%	0.0%
278	50	331	3.6%	39.6%	13.6%	0.7%	0.5%	0.9%	0.3%	1.4%	0.2%	20.8%	8.6%	9.2%	0.6%	0.0%	0.0%	0.0%
279	50	562	2.6%	28.1%	19.0%	1.1%	0.7%	1.2%	0.4%	2.0%	0.2%	23.7%	9.8%	8.3%	0.6%	0.0%	0.0%	2.3%
280	50	431	2.7%	29.8%	15.6%	1.0%	0.7%	1.2%	0.4%	1.9%	0.2%	18.8%	7.8%	7.0%	0.8%	0.3%	11.0%	0.9%
281	50	1095	2.9%	32.3%	16.4%	0.9%	0.6%	1.0%	0.3%	1.6%	0.2%	20.4%	8.4%	12.4%	1.4%	0.0%	0.5%	0.7%
282	50	849	4.1%	44.7%	9.3%	0.5%	0.4%	0.6%	0.2%	1.0%	0.1%	12.1%	5.0%	20.2%	0.3%	0.0%	0.9%	0.6%
283	50	648	2.7%	29.5%	12.0%	2.4%	1.7%	2.8%	0.9%	4.5%	0.3%	24.7%	10.2%	7.2%	0.1%	0.0%	1.0%	0.0%
284	50	274	3.7%	40.7%	24.4%	0.9%	0.6%	1.0%	0.3%	1.6%	0.1%	13.2%	5.5%	7.8%	0.1%	0.0%	0.0%	0.0%
285	50	1378	2.8%	30.3%	14.6%	1.0%	0.7%	1.2%	0.4%	1.9%	0.2%	21.8%	9.0%	13.6%	1.2%	0.0%	1.1%	0.4%
286	50	1081	3.3%	36.2%	9.1%	0.8%	0.6%	1.0%	0.3%	1.5%	0.1%	13.1%	5.4%	26.8%	0.3%	0.0%	1.0%	0.5%
287	50	481	3.6%	39.6%	23.2%	0.7%	0.5%	0.8%	0.2%	1.2%	0.1%	12.4%	5.1%	7.2%	0.8%	0.0%	0.5%	4.0%
288	50	399	3.8%	41.9%	20.6%	1.1%	0.7%	1.2%	0.4%	2.0%	0.1%	11.2%	4.6%	6.1%	0.6%	0.0%	0.8%	4.8%
289	50	807	3.0%	33.4%	14.7%	1.0%	0.7%	1.2%	0.4%	1.9%	0.2%	17.2%	7.1%	7.3%	1.1%	0.2%	7.7%	2.9%
290	50	1836	2.9%	31.8%	17.1%	2.3%	1.6%	2.7%	0.9%	4.3%	0.1%	13.9%	5.8%	4.2%	0.3%	0.1%	5.2%	6.5%
291	50	977	2.8%	30.6%	7.8%	2.0%	1.4%	2.3%	0.7%	3.7%	0.1%	13.5%	5.6%	7.8%	0.3%	0.3%	13.0%	8.1%
292	70	2836	3.5%	38.3%	14.8%	1.5%	1.1%	1.8%	0.6%	2.8%	0.2%	14.7%	6.1%	8.6%	0.7%	0.1%	2.3%	3.0%
293	70	2117	4.3%	47.7%	9.0%	2.0%	1.4%	2.3%	0.7%	3.7%	0.1%	11.9%	4.9%	3.5%	0.3%	0.1%	2.6%	5.3%
294	50	2580	2.9%	31.4%	17.4%	1.3%	0.9%	1.5%	0.5%	2.4%	0.2%	15.2%	6.3%	6.3%	0.6%	0.2%	6.8%	6.1%
295	50	1817	3.0%	32.8%	10.6%	1.2%	0.9%	1.5%	0.5%	2.3%	0.1%	14.0%	5.8%	7.4%	0.6%	0.2%	9.8%	9.4%
296	50	200	2.5%	27.8%	18.9%	1.0%	0.7%	1.2%	0.4%	1.9%	0.1%	11.7%	4.9%	3.7%	0.2%	0.0%	0.0%	25.1%
297	50	107	1.7%	18.4%	12.9%	0.2%	0.2%	0.3%	0.1%	0.4%	0.1%	8.9%	3.7%	3.4%	0.1%	0.0%	0.0%	49.6%
299	50	1160	3.0%	33.3%	15.5%	0.8%	0.6%	1.0%	0.3%	1.6%	0.2%	18.8%	7.8%	14.7%	1.2%	0.0%	0.0%	1.3%
300	70	2211	4.6%	50.4%	5.5%	3.5%	2.5%	4.1%	1.3%	6.5%	0.1%	10.8%	4.5%	3.2%	0.1%	0.0%	2.0%	0.8%
301	70	2532	3.6%	39.7%	5.6%	3.3%	2.3%	3.9%	1.2%	6.2%	0.2%	14.5%	6.0%	8.4%	0.1%	0.1%	4.5%	0.5%
302	70	1521	4.3%	47.3%	5.2%	4.1%	2.9%	4.8%	1.5%	7.7%	0.1%	12.3%	5.1%	2.6%	0.0%	0.0%	0.8%	1.2%
303	70	1654	3.7%	40.2%	6.7%	3.0%	2.1%	3.5%	1.1%	5.6%	0.2%	18.5%	7.7%	6.6%	0.1%	0.0%	0.2%	0.8%
304	50	1124	2.8%	30.9%	24.2%	0.6%	0.5%	0.8%	0.2%	1.2%	0.1%	10.8%	4.5%	5.1%	0.5%	0.2%	8.5%	9.1%
305	50	1120	3.2%	35.6%	15.4%	1.1%	0.8%	1.3%	0.4%	2.1%	0.1%	9.3%	3.9%	5.5%	0.3%	0.4%	14.7%	5.9%
306	50	874	3.6%	39.7%	17.6%	1.1%	0.8%	1.3%	0.4%	2.1%	0.1%	11.1%	4.6%	3.2%	0.3%	0.1%	4.8%	9.3%
307	50	1230	3.6%	39.6%	21.2%	1.6%	1.2%	1.9%	0.6%	3.0%	0.1%	11.9%	4.9%	5.3%	0.9%	0.1%	2.8%	1.2%
308	50	64	3.5%	38.2%	18.4%	1.0%	0.7%	1.2%	0.4%	1.9%	0.1%	8.0%	3.3%	5.6%	0.8%	0.1%	2.9%	14.1%
309	50	98	4.2%	46.5%	28.7%	1.4%	1.0%	1.6%	0.5%	2.6%	0.1%	5.9%	2.4%	4.8%	0.3%	0.0%	0.0%	0.0%
310	70	1486	4.0%	43.8%	16.7%	1.2%	0.8%	1.4%	0.4%	2.2%	0.1%	12.1%	5.0%	9.1%	0.8%	0.0%	0.0%	2.5%
311	70	1710	3.6%	39.6%	17.9%	1.1%	0.8%	1.3%	0.4%	2.1%	0.2%	14.7%	6.1%	6.2%	0.8%	0.0%	0.0%	5.1%
312	50	995	3.3%	35.7%	6.8%	0.7%	0.5%	0.8%	0.3%	1.3%	0.1%	13.3%	5.5%	29.9%	0.3%	0.0%	0.0%	1.5%
313	50	236	5.0%	55.1%	17.8%	1.3%	0.9%	1.6%	0.5%	2.5%	0.1%	8.1%	3.3%	3.5%	0.3%	0.0%	0.0%	0.0%
314	50	177	4.7%	51.6%	21.1%	1.0%	0.7%	1.1%	0.4%	1.8%	0.1%	9.2%	3.8%	4.3%	0.2%	0.0%	0.0%	0.0%
315	50	101	4.7%	51.2%	21.0%	1.0%	0.7%	1.1%	0.4%	1.8%	0.1%	9.5%	3.9%	4.4%	0.2%	0.0%	0.0%	0.0%
316	50	124	5.0%	54.7%	17.6%	1.3%	0.9%	1.6%	0.5%	2.5%	0.1%	8.4%	3.5%	3.7%	0.3%	0.0%	0.0%	0.0%
317	50	133	4.9%	53.5%	17.8%	1.4%	1.0%	1.7%	0.5%	2.7%	0.1%	9.6%	4.0%	2.6%	0.3%	0.0%	0.0%	0.0%
318	50	117	4.6%	50.4%	22.5%	0.7%	0.5%	0.9%	0.3%	1.4%	0.1%	10.9%	4.5%	2.9%	0.2%	0.0%	0.0%	0.0%
319	50	267	4.3%	47.1%	22.4%	1.3%	0.9%	1.5%	0.5%	2.4%	0.1%	10.3%	4.3%	3.7%	0.2%	0.0%	1.2%	0.0%
320	50	142	3.5%	38.7%	23.7%	0.9%	0.6%	1.0%	0.3%	1.6%	0.1%	12.4%	5.2%	4.1%	0.5%	0.1%	5.3%	1.8%
321	50	375	4.3%	46.8%	14.1%	0.7%	0.5%	0.8%	0.2%	1.2%	0.2%	16.8%	7.0%	5.1%	0.5%	0.0%	2.0%	0.0%
322	50	29	4.3%	47.4%	21.4%	1.2%	0.8%	1.3%	0.4%	2.1%	0.1%	9.7%	4.0%	6.7%	0.5%	0.0%	0.0%	0.0%
323	50	70	4.7%	51.1%	22.2%	1.1%	0.8%	1.3%	0.4%	2.1%	0.1%	9.2%	3.8%	3.0%	0.3%	0.0%	0.0%	0.0%
324	50	218	3.7%	40.2%	20.4%	0.8%	0.6%	1.0%	0.3%	1.6%	0.1%	12.3%	5.1%	6.7%	1.0%	0.1%	4.9%	1.2%
325	50	378	4.0%	43.7%	21.0%	1.1%	0.8%	1.3%	0.4%	2.1%	0.1%	10.4%	4.3%	7.9%	0.3%	0.0%	2.0%	0.7%
326	50	89	3.6%	39.2%	14.6%	1.7%	1.2%	2.0%	0.6%	3.2%	0.1%	13.6%	5.6%	13.8%	0.6%	0.0%	0.0%	0.0%
327	50	283	3.9%	43.2%	18.6%	0.9%	0.7%	1.1%	0.3%	1.7%	0.1%	10.8%	4.5%	8.7%	0.4%	0.1%	4.0%	0.9%
328	50	195	3.6%	39.3%	15.8%	1.8%	1.2%	2.1%	0.6%	3.3%	0.1%	11.2%	4.7%	10.0%	0.7%	0.1%	5.5%	0.0%
329	50	129	4.5%	49.3%	21.3%	1.0%	0.7%	1.1%	0.4%	1.8%	0.1%	9.5%	3.9%	6.2%	0.1%	0.0%	0.0%	0.0%
330	50	73	4.3%	47.2%	18.9%	3.1%	2.2%	3.7%	1.1%	5.8%	0.1%	6.0%	2.5%	4.8%	0.1%	0.0%	0.0%	0.0%
331	50	153	5.1%	55.7%	18.9%	1.6%	1.1%	1.9%	0.6%	3.0%	0.1%	5.5%	2.3%	4.0%	0.2%	0.0%	0.0%	0.0%
332	50	50	4.3%	46.8%	18.3%	3.2%	2.3%	3.8%	1.2%	6.0%	0.1%	6.3%	2.6%	5.0%	0.1%	0.0%	0.0%	0.0%
333	50	132	5.1%	55.6%	18.7%	1.7%	1.2%	1.9%	0.6%	3.1%	0.1%	5.5%	2.3%	4.1%	0.2%	0.0%	0.0%	0.0%
334	50	51	4.8%	52.3%	18.9%	1.8%	1.2%	2.1%	0.6%	3.3%	0.1%	5.4%	2.2%	7.1%	0.2%	0.0%	0.0%	0.0%
335	50	131	5.2%	57.5%	18.4%	1.3%	0.9%	1.6%	0.5%	2.5%	0.0%	4.3%	1.8%	5.8%	0.2%	0.0%	0.0%	0.0%
336	50	589	4.1%	44.5%	29.6%	0.6%	0.4%	0.7%	0.2%	1.1%	0.1%	8.4%	3.5%	6.8%	0.2%	0.0%	0.0%	0.0%
337	50	603	3.8%	41.4%	30.4%	1.5%	1.0%	1.7%	0.5%	2.7%	0.1%	8.9%	3.7%	4.0%	0.3%	0.0%	0.0%	0.0%
338	50	547	4.0%	43.8%	30.2%	0.6%	0.4%	0.7%	0.2%	1.2%	0.1%	8.0%	3.3%	7.3%	0.1%	0.0%	0.0%	0.0%
339	50	579	3.7%	41.1%	31.2%	1.4%	1.0%	1.6%	0.5%	2.6%	0.1%	8.7%	3.6%	4.2%	0.3%	0.0%	0.0%	0.0%
340	50	339	4.1%	44.9%	24.9%	1.5%	1.1%	1.7%	0.5%	2.8%	0.1%	7.8%	3.2%	7.1%	0.3%	0.0%	0.0%	0.0%
341	50	294	4.2%	46.6%	22.4%	0.8%	0.6%	1.0%	0.3%	1.6%	0.1%	10.7%	4.4%	6.7%	0.5%	0.0%	0.0%	0.0%
342	80	2857	4.7%	51.9%	8.3%	0.9%	0.7%	1.1%	0.3%	1.7%	0.2%	15.1%	6.3%	8.2%	0.6%	0.0%	0.0%	0.0%
343	80	2953	4.7%	52.1%	11.3%	1.8%	1.3%	2.1%	0.6%	3.3%	0.1%	9.0%	3.7%	8.5%	1.5%	0.0%	0.0%	0.0%
346	70	64	3.5%	38.8%	18.3%	3.6%	2.5%	4.2%	1.3%	6.7%	0.1%	8.7%	3.6%	8.0%	0.5%	0.0%	0.0%	0.0%

Traffic Flows and Breakdown by 16 Vehicle Classes (Year 2036)

Link No.	Speed Limit	Total Vehicle	19 - Motorcycles (MC)	01 - Private Cars (PC)	03 - Taxi	14 - Non-franchised Bus <=6.4t	15 - Non-franchised Bus 6.4-15t	16 - Non-franchised Bus >15t	12 - Private Light Bus <=3.5t	13 - Private Light Bus >3.5t	04 - Light Goods Vehicles <=2.5t	05 - Lt Goods Vehicles 2.5-3.5t	06 - Light Goods Vehicles >3.5t	07 - Heavy Goods Vehicles <=15t	08 - Heavy Goods Vehicles >15t	17 - Franchised Bus (SD)	18 - Franchised Bus (DD)	11 - Public Light Buses
	km/hr	1200-1300																
349	70	1000	5.0%	54.8%	5.8%	0.8%	0.6%	1.0%	0.3%	1.5%	0.2%	15.7%	6.5%	7.2%	0.6%	0.0%	0.0%	0.0%
350	50	609	3.7%	40.9%	34.6%	1.5%	1.1%	1.8%	0.6%	2.9%	0.1%	6.7%	2.8%	3.2%	0.1%	0.0%	0.0%	0.0%
351	50	612	4.2%	46.3%	31.2%	0.5%	0.4%	0.6%	0.2%	0.9%	0.1%	6.9%	2.9%	5.7%	0.1%	0.0%	0.0%	0.0%
364	50	201	4.0%	43.4%	20.1%	2.0%	1.4%	2.3%	0.7%	3.7%	0.1%	12.6%	5.2%	4.4%	0.1%	0.0%	0.0%	0.0%
365	50	346	4.0%	44.4%	28.6%	1.2%	0.8%	1.4%	0.4%	2.1%	0.1%	9.3%	3.9%	3.7%	0.1%	0.0%	0.0%	0.0%
368	50	873	4.2%	45.7%	11.8%	1.4%	1.0%	1.6%	0.5%	2.5%	0.1%	9.9%	4.1%	5.3%	4.5%	0.1%	4.8%	2.8%
369	50	108	4.1%	45.4%	19.0%	1.3%	0.9%	1.5%	0.5%	2.4%	0.1%	11.4%	4.7%	3.4%	0.5%	0.0%	0.0%	4.8%
370	50	42	3.9%	43.0%	8.4%	0.8%	0.5%	0.9%	0.3%	1.4%	0.1%	12.0%	5.0%	7.9%	2.0%	0.3%	13.5%	0.0%
371	70	1004	2.8%	30.7%	17.6%	1.3%	0.9%	1.5%	0.5%	2.4%	0.2%	17.4%	7.2%	10.9%	3.1%	0.1%	3.5%	0.0%
372	70	2071	3.7%	41.0%	23.6%	1.2%	0.8%	1.4%	0.4%	2.2%	0.1%	12.1%	5.0%	5.9%	1.4%	0.0%	1.1%	0.0%
373	50	175	3.5%	38.3%	13.7%	1.1%	0.8%	1.3%	0.4%	2.0%	0.2%	23.1%	9.6%	5.7%	0.4%	0.0%	0.0%	0.0%
374	50	29	3.3%	36.7%	19.0%	1.1%	0.8%	1.3%	0.4%	2.0%	0.2%	18.8%	7.8%	7.5%	1.1%	0.0%	0.0%	0.0%
375	50	60	3.7%	40.1%	16.6%	0.5%	0.3%	0.5%	0.2%	0.9%	0.1%	10.4%	4.3%	6.0%	0.4%	0.0%	0.0%	16.1%
376	50	432	3.4%	36.9%	17.4%	1.0%	0.7%	1.2%	0.4%	1.9%	0.2%	18.2%	7.5%	10.3%	1.0%	0.0%	0.0%	0.0%
377	50	125	3.7%	41.0%	20.2%	1.6%	1.1%	1.9%	0.6%	3.0%	0.2%	14.9%	6.2%	4.6%	1.0%	0.0%	0.0%	0.0%
378	50	356	4.1%	44.9%	13.7%	0.9%	0.6%	1.1%	0.3%	1.7%	0.2%	16.8%	7.0%	7.2%	0.4%	0.0%	0.0%	1.1%
380	50	146	3.6%	39.5%	20.2%	1.5%	1.0%	1.7%	0.5%	2.7%	0.2%	15.7%	6.5%	5.6%	1.2%	0.0%	0.0%	0.0%
381	50	224	3.3%	36.0%	12.3%	0.9%	0.6%	1.0%	0.3%	1.6%	0.1%	9.7%	4.0%	4.9%	0.7%	0.5%	21.0%	2.9%
382	50	202	3.0%	32.7%	19.0%	0.7%	0.5%	0.8%	0.3%	1.3%	0.1%	8.0%	3.3%	4.3%	0.6%	0.5%	21.8%	3.2%
383	50	2159	3.7%	41.0%	15.2%	1.1%	0.8%	1.3%	0.4%	2.1%	0.1%	11.5%	4.8%	7.5%	0.9%	0.2%	7.1%	2.4%
384	50	1235	2.6%	28.5%	15.9%	0.7%	0.5%	0.8%	0.3%	1.3%	0.2%	15.3%	6.3%	9.3%	1.4%	0.3%	12.1%	4.5%
385	50	1759	3.8%	41.6%	17.9%	1.4%	1.0%	1.6%	0.5%	2.5%	0.1%	14.4%	6.0%	7.8%	1.1%	0.0%	0.0%	0.3%
386	50	1850	3.8%	41.9%	17.9%	1.3%	1.0%	1.6%	0.5%	2.5%	0.1%	14.3%	5.9%	7.7%	1.1%	0.0%	0.0%	0.3%
388	50	275	3.8%	42.1%	17.0%	1.5%	1.1%	1.8%	0.6%	2.8%	0.2%	15.3%	6.3%	6.1%	1.5%	0.0%	0.0%	0.0%
389	50	1008	4.0%	44.1%	20.8%	0.9%	0.6%	1.1%	0.3%	1.7%	0.1%	12.7%	5.2%	7.2%	0.6%	0.0%	0.0%	0.5%
390	50	373	4.6%	50.4%	16.1%	1.6%	1.1%	1.9%	0.6%	2.9%	0.1%	10.9%	4.5%	3.7%	0.3%	0.0%	0.0%	1.4%
391	50	1544	3.9%	42.9%	18.0%	1.1%	0.8%	1.3%	0.4%	2.1%	0.2%	14.6%	6.1%	7.5%	0.7%	0.0%	0.0%	0.3%
394	50	237	2.8%	30.8%	13.5%	0.9%	0.6%	1.0%	0.3%	1.6%	0.2%	23.0%	9.5%	12.6%	3.0%	0.0%	0.0%	0.0%
395	50	202	3.2%	35.5%	16.3%	1.1%	0.8%	1.3%	0.4%	2.0%	0.2%	20.4%	8.4%	9.0%	1.6%	0.0%	0.0%	0.0%
397	50	280	3.3%	36.2%	12.3%	1.5%	1.1%	1.8%	0.6%	2.9%	0.2%	19.0%	7.9%	10.3%	2.9%	0.0%	0.0%	0.0%
398	50	117	3.9%	42.7%	13.1%	1.3%	0.9%	1.5%	0.5%	2.4%	0.2%	19.5%	8.1%	5.1%	0.9%	0.0%	0.0%	0.0%
399	50	600	2.7%	29.3%	18.3%	0.9%	0.6%	1.0%	0.3%	1.6%	0.1%	13.4%	5.6%	7.7%	1.7%	0.3%	13.0%	3.4%
403	50	326	3.8%	41.3%	23.9%	0.9%	0.6%	1.1%	0.3%	1.7%	0.2%	14.9%	6.2%	4.9%	0.1%	0.0%	0.0%	0.0%
405	50	598	4.3%	46.7%	18.0%	1.5%	1.0%	1.7%	0.5%	2.7%	0.1%	12.2%	5.1%	3.8%	0.6%	0.0%	1.3%	0.4%
406	50	218	4.1%	44.7%	27.7%	1.3%	0.9%	1.5%	0.5%	2.3%	0.1%	8.1%	3.4%	5.5%	0.0%	0.0%	0.0%	0.0%
407	50	128	1.3%	14.3%	7.7%	0.4%	0.3%	0.4%	0.1%	0.7%	0.4%	38.3%	15.9%	12.6%	0.1%	0.0%	0.0%	7.6%
408	50	233	3.7%	40.5%	19.6%	0.9%	0.6%	1.0%	0.3%	1.6%	0.1%	12.9%	5.3%	6.6%	1.0%	0.1%	4.6%	1.1%
409	50	433	4.1%	44.6%	20.7%	1.1%	0.8%	1.3%	0.4%	2.1%	0.1%	10.6%	4.4%	7.1%	0.3%	0.0%	1.7%	0.6%
412	70	570	2.5%	27.9%	21.8%	3.6%	2.6%	4.3%	1.3%	6.8%	0.2%	14.7%	6.1%	8.0%	0.1%	0.0%	0.0%	0.0%
413	70	76	1.6%	17.5%	20.5%	6.6%	4.7%	7.7%	2.4%	12.2%	0.2%	14.6%	6.0%	5.3%	0.7%	0.0%	0.0%	0.0%
414	70	1179	3.9%	42.9%	10.1%	1.6%	1.1%	1.9%	0.6%	3.0%	0.2%	14.9%	6.2%	11.6%	0.2%	0.0%	0.9%	1.1%
415	70	495	2.7%	29.5%	22.1%	3.2%	2.3%	3.8%	1.2%	6.0%	0.2%	14.7%	6.1%	8.5%	0.0%	0.0%	0.0%	0.0%
416	70	450	3.2%	34.7%	23.6%	1.1%	0.8%	1.3%	0.4%	2.1%	0.1%	14.4%	6.0%	12.3%	0.1%	0.0%	0.0%	0.0%
417	50	483	2.7%	29.7%	19.1%	1.4%	1.0%	1.6%	0.5%	2.6%	0.1%	8.3%	3.4%	4.6%	0.3%	0.5%	22.3%	1.9%
418	50	565	3.8%	41.3%	18.8%	1.8%	1.3%	2.1%	0.7%	3.4%	0.1%	10.6%	4.4%	3.9%	0.3%	0.1%	5.9%	1.6%
419	50	429	3.9%	42.5%	24.7%	0.6%	0.4%	0.7%	0.2%	1.1%	0.1%	10.6%	4.4%	5.7%	0.5%	0.0%	1.3%	3.2%
420	50	649	3.9%	42.9%	26.1%	1.2%	0.8%	1.4%	0.4%	2.2%	0.1%	8.0%	3.3%	4.9%	0.7%	0.1%	2.5%	1.6%
421	50	2133	3.6%	39.2%	20.1%	0.9%	0.7%	1.1%	0.3%	1.7%	0.1%	10.9%	4.5%	7.7%	0.8%	0.1%	3.6%	4.6%
422	50	1554	3.6%	39.1%	16.6%	1.6%	1.1%	1.8%	0.6%	2.9%	0.1%	10.8%	4.5%	7.5%	0.5%	0.1%	3.7%	5.5%
423	70	2132	3.1%	34.5%	13.9%	1.4%	1.0%	1.6%	0.5%	2.5%	0.2%	19.5%	8.1%	8.7%	1.4%	0.0%	0.6%	3.0%
424	70	2577	4.6%	50.8%	16.1%	0.7%	0.5%	0.9%	0.3%	1.4%	0.1%	10.2%	4.2%	6.5%	0.7%	0.0%	1.6%	1.3%
425	50	1424	3.1%	34.5%	15.1%	1.0%	0.7%	1.1%	0.4%	1.8%	0.1%	12.7%	5.3%	9.4%	1.0%	0.3%	11.3%	2.3%
426	50	823	3.9%	42.3%	12.7%	1.3%	0.9%	1.5%	0.5%	2.4%	0.1%	11.9%	4.9%	11.0%	0.7%	0.1%	2.7%	3.1%
427	50	149	5.1%	56.2%	22.3%	1.6%	1.1%	1.9%	0.6%	3.0%	0.0%	3.8%	1.6%	2.7%	0.2%	0.0%	0.0%	0.0%
429	50	476	2.2%	24.5%	16.7%	0.6%	0.4%	0.7%	0.2%	1.1%	0.2%	14.7%	6.1%	3.5%	0.0%	0.5%	19.8%	8.9%
430	70	197	2.6%	28.7%	11.9%	1.8%	1.3%	2.2%	0.7%	3.4%	0.2%	17.2%	7.1%	8.2%	0.0%	0.3%	14.4%	0.0%
433	50	163	2.6%	29.0%	10.9%	1.5%	1.0%	1.7%	0.5%	2.7%	0.3%	24.4%	10.1%	12.1%	1.6%	0.0%	1.5%	0.0%
434	50	631	3.1%	34.5%	19.1%	1.4%	1.0%	1.6%	0.5%	2.6%	0.2%	16.7%	6.9%	11.2%	0.3%	0.0%	0.4%	0.4%
435	50	629	2.7%	29.6%	19.6%	1.0%	0.7%	1.2%	0.4%	1.9%	0.2%	15.5%	6.4%	8.2%	0.4%	0.1%	4.6%	7.4%
436	50	226	3.1%	33.7%	21.4%	1.7%	1.2%	2.0%	0.6%	3.1%	0.1%	6.4%	2.7%	3.5%	0.1%	0.4%	16.2%	4.0%
437	50	218	2.2%	23.8%	13.9%	1.4%	1.0%	1.6%	0.5%	2.5%	0.1%	9.7%	4.0%	5.9%	0.1%	0.4%	18.8%	14.2%
438	50	304	2.8%	30.9%	24.3%	0.6%	0.4%	0.7%	0.2%	1.1%	0.2%	19.0%	7.9%	9.5%	1.3%	0.0%	0.0%	1.3%
439	50	181	2.7%	30.2%	17.1%	2.3%	1.6%	2.7%	0.8%	4.2%	0.1%	14.1%	5.8%	11.1%	1.4%	0.1%	4.2%	1.4%
440	50	1009	3.0%	33.3%	19.3%	1.4%	1.0%	1.6%	0.5%	2.5%	0.2%	20.0%	8.3%	7.0%	0.4%	0.0%	0.0%	1.5%
443	50	258	3.0%	33.4%	20.0%	1.6%	1.1%	1.8%	0.6%	2.9%	0.2%	17.4%	7.2%	4.8%	0.2%	0.0%	0.0%	5.8%
444	50	284	3.4%	37.2%	21.6%	0.8%	0.6%	0.9%	0.3%	1.5%	0.2%	18.1%	7.5%	6.2%	0.6%	0.0%	0.0%	1.1%
445	50	185	3.1%	33.8%	21.5%	0.5%	0.3%	0.6%	0.2%	0.9%	0.1%	11.8%	4.9%	3.8%	0.0%	0.2%	7.5%	10.8%
446	50	505	4.5%	48.9%	22.1%	0.8%	0.5%	0.9%	0.3%	1.4%	0.1%	10.8%	4.5%	4.1%	0.2%	0.0%	0.0%	0.9%
447	50	136	2.7%	29.3%	19.1%	1.2%	0.8%	1.4%	0.4%	2.2%	0.2%	21.4%	8.9%	11.4%	1.0%	0.0%	0.0%	0.0%
448	50	191	3.5%	38.0%	26.0%	0.6%	0.4%	0.7%	0.2%	1.0%	0.1%	14.3%	5.9%	8.5%	0.7%	0.0%	0.0%	0.0%
449	50	201	3.1%	34.1%	29.2%	0.8%	0.5%	0.9%	0.3%	1.4%	0.2%	16.4%	6.8%	6.0%	0.3%	0.0%	0.0%	0.0%
450	50	29	1.8%	20.1%	20.6%	0.2%	0.1%	0.2%	0.1%	0.3%	0.3%	30.4%	12.6%	12.0%	1.1%	0.0%	0.0%	0.0%
451	50	186	3.7%	40.7%	18.5%	1.6%	1.1%	1.9%	0.6%	3.0%	0.1%	14.2%	5.9%	8.0%	0.6%	0.0%	0.0%	0.0%
452	50	237	3.1%	34.0%	31.7%	0.9%	0.6%	1.0%	0.3%	1.6%	0.1%	14.3%	5.9%	5.9%	0.4%	0.0%	0.0%	0.0%
453	50	666	4.1%	44.6%	20.8%	0.8%	0.5%	0.9%	0.3%	1.4%	0.1%	13.2%	5.5%	5.8%	0.5%	0.0%	1.5%	0.0%
454	50	259	4.3%	47.6%	21.2%	1.2%	0.9%	1.4%	0.4%	2.3%	0.1%	11.7%	4.9%	3.5%	0.6%	0.0%	0.0%	0.0%
459	50	382	4.1%	45.0%	13.0%	2.3%	1.6%	2.7%	0.8%	4.3%	0.1%	11.9%	4.9%	5.4%	0.0%	0.0%	0.7%	3.0%
460	50	664	3.8%	41.8%	26.3%	1.3%	0.9%	1.5%	0.5%	2.3%	0.1%	10.9%	4.5%	5.0%	0.2%	0.0%	0.2%	0.7%
461	50	958	4.3%	46.9%	27.9%	0.9%	0.6%	1.0%	0.3%	1.6%	0.1%	8.9%	3.7%	3.1%	0.1%	0.0%	0.1%	0.5%
468	50	520	3.0%	33.3%	30.3%	1.1%	0.7%	1.2%	0.4%	2.0%	0.1%	12.4%	5.1%	4.7%	0.6%	0.1%	2.4%	2.6%
469	50	484	3.1%	34.5%	19.4%	2.5%	1.8%	2.9%	0.9%	4.6%	0.1%	12.0%	5.0%	4.7%	0.5%	0.0%	1.2%	6.8%
470	50	285	3.1%	33.8%	19.2%	3.5%	2.4%	4.1%	1.3%	6.4%	0.1%	10.9%	4.5%	3.0%	0.2%	0.0%	0.7%	6.8%
473	50	51	4.8%	52.3%	18.9%	1.8%	1.2%	2.1%	0.6%	3.3%	0.1%	5.4%	2.2%	7.1%	0.2%	0.0%	0.0%	0.0%
474	50	131	5.2%	57.5%	18.4%	1.3%	0.9%	1.6%	0.5%	2.5%	0.0%	4.3%	1.8%	5.8%	0.2%	0.0%	0.0%	0.0%
475	50	16	3.0%	32.9%	19.2%	3.1%	2.2%	3.6%	1.1%	5.7%	0.2%	17.1%	7.1%	4.9%	0.1%	0.0%	0.0%	0.0%
476	50	29	4.5%	49.7%	18.3%	1.7%	1.2%	2.0%	0.6%	3.2%	0.1%	9.7%	4.0%	4.8%	0.2%	0.0%	0.0%	0.0%
477	50	34	4.8%	52.7%	18.3%	1.2%	0.9%	1.5%	0.5%	2.3%	0.1%	8.1%	3.4%	6.1%	0.2%	0.0%	0.0%	0.0%
478	50	49	4.0%	44.3%	20.7%	2.6%	1.9%	3.1%	1.0%	4.9%	0.1%	7.1%	2.9%	7.3%	0.2%	0.0%	0.0%	0.0%
479	50	25	4.0%	44.1%	18.5%	2.7%	1.9%	3.2%	1.0%	5.0%	0.1%	11.0%	4.5%	3.9%	0.1%	0.0%	0.0%	0.0%
480	50	23	4.6%	50.1%	17.9%	1.3%	0.9%	1.5%	0.5%	2.4%	0.1%	12.1%	5.0%	3.3%	0.1%	0.0%	0.0%	0.0%
483	50	337	4.0%	43.6%	24.0%	1.7%	1.2%	1.9%	0.6%	3.1%	0.1%	8.4%	3.5%	7.8%	0.3%	0.0%	0.0%	0.0%
484	50	335	4.3%	47.1%	20.6%	1.0%	0.7%	1.2%	0.4%	1.9%	0.1%	10.8%	4.5%	6.6%	0.6%	0.0%	0.0%	0.0%
485	50	424	3.5%	38.6%	12.7%	1.4%	1.0%	1.7%	0.5%	2.6%	0.1%	9.7%	4.0%	3.9%	4.9%	0.3%	10.8%	4.3%
486	50	372	3.5%	38.4%	18.5%	1.5%	1.1%	1.8%	0.5%	2.8%	0.2%	15.5%	6.4%	7.9%	2.0%	0.0%	0.0%	0.0%
487	50	220	4.4%	47.9%	7.0%	0.9%	0.6%	1.0%	0.3%	1.7%	0.1%	10.5%	4.4%	5.5%	1.3%	0.0%	0.0%	14.4%
488	50	91	2.1%	23.0%	9.4%	1.2%	0.8%	1.4%	0.4%	2.2%	0.2%	15.0%	6.2%	6.1%	1.5%	0.7%	29.8%	0.0%
489	50	955	3.5%	38.4%	14.3%	1.3%	0.9%	1.5%	0.5%	2.4%	0.1%	10.5%	4.3%	5.2%	2.9%	0.2%	9.2%	4.7%
490	50	98	0.7%	7.8%	3.2%	0.1%	0.1%	0.1%	0.0%	0.2%	0.0%	2.8%	1.2%	0.4%	0.1%	1.5%	62.6%	19.2%
491	50	619	2.6%	28.4%	13.6%	1.1%	0.8%	1.3%	0.4%	2.1%	0.1%	14.2%	5.9%	6.0%	1.6%	0.3%	13.5%	7.8%
492	50	26	3.9%	43.1%	12.2%	2.1%	1.5%	2.5%	0.8%	3.9%	0.2%	17.9%	7.4%	4.2%	0.4%	0.0%	0.0%	0.0%
493	50	1168	3.5%	38.7%	15.3%	1.4%	1.0%	1.7%	0.5%	2.6%	0.1%	11.8%	4.9%	5.5%	2.7%	0.1%	3.9%	6.3%
494	50	86	5.1%	56.1%	17.1%	0.9%	0.7%	1.1%	0.3%	1.7%	0.1%	9.4%	3.9%	3.1%	0.6%	0.0%	0.0%	0.0%
495	50	48	4.3%	47.7%	16.3%	1.5%	1.0%	1.7%	0.5%	2.8%	0.1%	14.2%	5.9%	3.4%	0.4%	0.0%	0.0%	0.0%
496	50	352	3.5%	38.1%	7.0%	0.7%	0.5%	0.8%	0.3%	1.3%	0.1%	7.6%	3.2%	4.0%	0.9%	0.4%	17.4%	14.3%
497	50	629	2.6%	28.1%	13.6%	1.1%	0.8%	1.3%	0.4%	2.1%	0.2%	14.6%	6.1%	6.1%	1.6%	0.3%	13.3%	7.7%

Traffic Flows and Breakdown by 16 Vehicle Classes (Year 2036)

Link No.	Speed Limit	Total Vehicle	19 - Motorcycles (MC)	01 - Private Cars (PC)	03 - Taxi	14 - Non-franchised Bus <=6.4t	15 - Non-franchised Bus 6.4-15t	16 - Non-franchised Bus >15t	12 - Private Light Bus <=3.5t	13 - Private Light Bus >3.5t	04 - Light Goods Vehicles <=2.5t	05 - Lt Goods Vehicles 2.5-3.5t	06 - Light Goods Vehicles >3.5t	07 - Heavy Goods Vehicles <=15t	08 - Heavy Goods Vehicles >15t	17 - Franchised Bus (SD)	18 - Franchised Bus (DD)	11 - Public Light Buses
	km/hr	1200-1300																
498	50	58	2.0%	21.8%	6.3%	0.8%	0.6%	1.0%	0.3%	1.5%	0.3%	30.6%	12.7%	7.5%	1.2%	0.0%	0.0%	13.3%
499	50	56	4.2%	45.6%	14.9%	0.1%	0.1%	0.2%	0.0%	0.3%	0.1%	13.6%	5.6%	1.3%	0.1%	0.0%	0.0%	13.9%
500	50	99	2.5%	27.6%	9.2%	0.9%	0.7%	1.1%	0.3%	1.8%	0.2%	14.8%	6.1%	2.5%	0.5%	0.2%	10.1%	21.4%
501	50	370	3.5%	38.0%	16.5%	1.3%	0.9%	1.6%	0.5%	2.5%	0.2%	17.2%	7.1%	4.0%	1.1%	0.0%	0.0%	5.8%
502	50	10	2.6%	28.3%	30.2%	0.1%	0.0%	0.1%	0.0%	0.1%	0.3%	26.9%	11.1%	0.2%	0.0%	0.0%	0.0%	0.0%
503	50	159	2.5%	27.1%	9.1%	0.5%	0.4%	0.6%	0.2%	1.0%	0.2%	17.1%	7.1%	6.9%	1.0%	0.4%	15.4%	10.5%
504	50	684	3.7%	41.0%	18.5%	1.0%	0.7%	1.1%	0.4%	1.8%	0.1%	13.9%	5.8%	4.5%	0.6%	0.1%	3.5%	3.3%
505	50	168	3.5%	38.3%	11.3%	0.7%	0.5%	0.8%	0.2%	1.2%	0.2%	22.0%	9.1%	11.2%	1.1%	0.0%	0.0%	0.0%
506	50	216	3.7%	40.7%	12.5%	0.9%	0.7%	1.1%	0.3%	1.7%	0.2%	20.0%	8.3%	9.1%	0.7%	0.0%	0.0%	0.0%
507	50	145	3.6%	39.7%	19.5%	1.6%	1.1%	1.9%	0.6%	3.0%	0.2%	16.2%	6.7%	4.7%	1.1%	0.0%	0.0%	0.0%
508	50	82	3.8%	41.7%	12.1%	1.1%	0.8%	1.3%	0.4%	2.0%	0.2%	18.6%	7.7%	9.9%	0.6%	0.0%	0.0%	0.0%
509	50	236	3.5%	38.6%	18.5%	1.7%	1.2%	2.0%	0.6%	3.2%	0.1%	14.0%	5.8%	5.5%	1.2%	0.0%	0.0%	4.1%
512	50	417	3.1%	34.4%	13.7%	0.9%	0.6%	1.1%	0.3%	1.7%	0.2%	17.5%	7.3%	8.8%	1.0%	0.0%	0.0%	9.4%
513	50	39	3.9%	42.3%	16.2%	1.4%	1.0%	1.6%	0.5%	2.6%	0.2%	17.7%	7.3%	4.4%	0.9%	0.0%	0.0%	0.0%
514	50	357	3.5%	38.7%	7.3%	0.7%	0.5%	0.8%	0.2%	1.2%	0.1%	7.4%	3.1%	4.0%	0.9%	0.4%	17.1%	14.1%
515	50	692	2.7%	30.0%	14.8%	1.1%	0.8%	1.3%	0.4%	2.0%	0.1%	14.2%	5.9%	5.9%	1.5%	0.3%	12.1%	7.0%
516	50	95	3.6%	39.9%	12.1%	0.7%	0.5%	0.8%	0.2%	1.2%	0.1%	10.7%	4.4%	3.8%	0.9%	0.3%	10.6%	10.2%
517	50	314	3.8%	41.5%	16.9%	0.7%	0.5%	0.9%	0.3%	1.4%	0.1%	11.4%	4.7%	5.9%	1.6%	0.1%	3.4%	6.8%
518	50	148	4.4%	48.4%	18.8%	0.9%	0.6%	1.0%	0.3%	1.7%	0.1%	13.7%	5.7%	3.8%	0.5%	0.0%	0.0%	0.0%
519	50	132	4.2%	46.2%	22.0%	1.7%	1.2%	2.0%	0.6%	3.2%	0.1%	9.7%	4.0%	4.2%	0.9%	0.0%	0.0%	0.0%
520	50	511	3.9%	42.7%	9.5%	0.8%	0.5%	0.9%	0.3%	1.4%	0.1%	10.7%	4.4%	4.8%	1.0%	0.3%	10.8%	7.9%
521	50	630	3.1%	33.9%	16.6%	1.3%	0.9%	1.5%	0.5%	2.4%	0.1%	12.1%	5.0%	4.8%	1.1%	0.3%	12.3%	4.1%
522	50	332	4.8%	53.2%	8.6%	1.0%	0.7%	1.2%	0.4%	1.9%	0.1%	11.8%	4.9%	5.9%	1.3%	0.0%	0.0%	4.1%
523	50	50	4.5%	48.9%	22.3%	0.9%	0.7%	1.1%	0.3%	1.7%	0.1%	10.2%	4.2%	4.4%	0.7%	0.0%	0.0%	0.0%
524	50	248	5.0%	55.0%	7.5%	1.0%	0.7%	1.2%	0.4%	1.9%	0.1%	10.8%	4.5%	5.7%	1.3%	0.0%	0.0%	4.7%
525	50	72	4.2%	46.0%	21.6%	0.8%	0.5%	0.9%	0.3%	1.4%	0.1%	8.8%	3.7%	4.0%	0.5%	0.0%	0.0%	7.2%
526	50	184	2.2%	24.2%	11.4%	0.3%	0.2%	0.3%	0.1%	0.6%	0.1%	8.4%	3.5%	2.7%	0.4%	0.7%	30.2%	14.7%
527	50	584	3.0%	32.9%	16.2%	1.3%	0.9%	1.5%	0.5%	2.4%	0.1%	12.2%	5.1%	4.8%	1.1%	0.3%	13.3%	4.4%
528	50	102	0.6%	7.1%	3.0%	0.0%	0.0%	0.0%	0.0%	0.1%	0.0%	2.7%	1.1%	0.9%	0.1%	1.2%	51.9%	31.0%
529	50	925	3.4%	37.3%	17.5%	1.1%	0.8%	1.3%	0.4%	2.1%	0.1%	11.0%	4.6%	4.5%	0.9%	0.2%	10.3%	4.4%
530	50	235	2.6%	28.0%	11.3%	1.4%	1.0%	1.6%	0.5%	2.5%	0.1%	7.7%	3.2%	3.1%	0.5%	0.5%	22.5%	13.4%
531	50	925	3.4%	37.3%	17.5%	1.1%	0.8%	1.3%	0.4%	2.1%	0.1%	11.0%	4.6%	4.5%	0.9%	0.2%	10.3%	4.4%
532	50	85	4.4%	47.8%	13.9%	0.4%	0.3%	0.5%	0.1%	0.7%	0.2%	16.1%	6.7%	8.3%	0.6%	0.0%	0.0%	0.0%
533	50	219	4.1%	44.9%	20.8%	1.5%	1.0%	1.7%	0.5%	2.7%	0.1%	12.3%	5.1%	4.3%	0.9%	0.0%	0.0%	0.0%
534	50	240	2.6%	28.2%	11.5%	1.3%	0.9%	1.6%	0.5%	2.5%	0.1%	7.9%	3.3%	3.3%	0.5%	0.5%	22.1%	13.2%
535	50	932	3.4%	37.8%	18.3%	1.1%	0.8%	1.3%	0.4%	2.0%	0.1%	10.5%	4.3%	4.3%	0.9%	0.2%	10.2%	4.4%
536	50	509	3.8%	41.9%	20.1%	0.9%	0.7%	1.1%	0.3%	1.7%	0.1%	10.8%	4.5%	4.1%	0.6%	0.1%	4.7%	4.4%
537	50	206	1.9%	20.7%	8.2%	0.6%	0.4%	0.7%	0.2%	1.1%	0.1%	8.3%	3.4%	3.3%	0.4%	0.8%	32.0%	17.8%
538	50	748	3.1%	34.5%	16.5%	1.2%	0.9%	1.4%	0.4%	2.3%	0.1%	12.2%	5.1%	5.1%	1.1%	0.3%	11.3%	4.4%
539	50	298	1.8%	19.6%	6.3%	0.5%	0.4%	0.6%	0.2%	1.0%	0.1%	11.8%	4.9%	5.2%	0.9%	0.8%	34.0%	11.9%
540	50	884	3.2%	34.9%	18.4%	0.7%	0.5%	0.9%	0.3%	1.4%	0.1%	10.4%	4.3%	6.3%	1.6%	0.3%	11.3%	5.5%
543	50	463	3.0%	32.5%	10.4%	1.0%	0.7%	1.2%	0.4%	1.9%	0.1%	8.7%	3.6%	5.9%	0.5%	0.5%	21.9%	7.7%
544	50	884	3.2%	34.9%	18.4%	0.7%	0.5%	0.9%	0.3%	1.4%	0.1%	10.4%	4.3%	6.3%	1.6%	0.3%	11.3%	5.5%
545	50	463	3.0%	32.5%	10.4%	1.0%	0.7%	1.2%	0.4%	1.9%	0.1%	8.7%	3.6%	5.9%	0.5%	0.5%	21.9%	7.7%
546	50	706	2.9%	31.5%	17.5%	0.8%	0.5%	0.9%	0.3%	1.4%	0.1%	10.4%	4.3%	6.4%	1.7%	0.3%	14.1%	6.9%
547	50	951	3.0%	32.5%	18.0%	0.7%	0.5%	0.8%	0.2%	1.3%	0.1%	10.9%	4.5%	6.3%	1.4%	0.2%	10.5%	9.2%
548	50	87	5.0%	55.2%	20.5%	1.0%	0.7%	1.2%	0.4%	1.9%	0.1%	6.6%	2.7%	4.3%	0.3%	0.0%	0.0%	0.0%
549	50	800	3.6%	39.2%	13.3%	1.1%	0.7%	1.2%	0.4%	2.0%	0.1%	10.0%	4.1%	5.3%	0.5%	0.3%	13.6%	4.4%
550	50	966	3.0%	32.8%	17.5%	0.8%	0.6%	0.9%	0.3%	1.5%	0.1%	11.1%	4.6%	6.5%	1.3%	0.3%	11.1%	7.7%
551	50	592	3.6%	39.1%	13.1%	0.9%	0.6%	1.0%	0.3%	1.6%	0.1%	6.9%	2.8%	4.9%	0.2%	0.4%	18.4%	6.0%
552	50	890	2.9%	31.8%	17.6%	0.8%	0.6%	0.9%	0.3%	1.5%	0.1%	11.9%	4.9%	7.2%	1.3%	0.3%	12.0%	5.9%
553	50	10	2.6%	28.4%	30.4%	0.0%	0.0%	0.0%	0.0%	0.0%	0.3%	27.0%	11.2%	0.1%	0.0%	0.0%	0.0%	0.0%
554	50	154	2.8%	31.2%	13.0%	0.8%	0.5%	0.9%	0.3%	1.4%	0.1%	12.5%	5.2%	8.9%	1.1%	0.0%	0.0%	21.3%
555	50	1017	3.8%	41.7%	14.3%	0.8%	0.6%	1.0%	0.3%	1.5%	0.1%	7.7%	3.2%	4.8%	0.3%	0.4%	15.0%	4.5%
556	50	861	2.8%	31.1%	17.5%	0.8%	0.6%	0.9%	0.3%	1.5%	0.1%	12.0%	5.0%	7.3%	1.3%	0.3%	12.4%	6.1%
557	50	1017	3.8%	41.7%	14.3%	0.8%	0.6%	1.0%	0.3%	1.5%	0.1%	7.7%	3.2%	4.8%	0.3%	0.4%	15.0%	4.5%
558	50	1238	2.6%	28.5%	15.9%	0.7%	0.5%	0.8%	0.3%	1.3%	0.2%	15.2%	6.3%	9.2%	1.4%	0.3%	12.4%	4.5%
559	50	368	5.4%	59.7%	12.3%	0.9%	0.7%	1.1%	0.3%	1.7%	0.1%	8.8%	3.6%	4.3%	1.1%	0.0%	0.0%	0.0%
560	50	365	4.2%	45.8%	20.6%	0.9%	0.6%	1.0%	0.3%	1.6%	0.1%	11.4%	4.7%	6.3%	1.1%	0.0%	0.0%	1.4%
561	50	782	4.3%	47.7%	20.4%	0.8%	0.6%	1.0%	0.3%	1.5%	0.1%	10.1%	4.2%	4.9%	0.8%	0.0%	1.0%	2.4%
562	50	605	4.9%	53.2%	13.1%	1.0%	0.7%	1.2%	0.4%	1.9%	0.1%	10.0%	4.1%	4.7%	1.1%	0.0%	1.2%	2.2%
563	50	624	5.3%	58.0%	15.5%	1.0%	0.7%	1.2%	0.4%	1.9%	0.1%	7.7%	3.2%	3.5%	0.8%	0.0%	0.0%	0.6%
564	50	508	4.0%	44.0%	21.1%	0.8%	0.5%	0.9%	0.3%	1.4%	0.1%	12.1%	5.0%	6.8%	1.1%	0.0%	0.0%	1.8%
565	50	238	3.8%	42.0%	16.9%	1.3%	0.9%	1.5%	0.5%	2.4%	0.1%	12.0%	5.0%	5.5%	0.9%	0.1%	3.2%	4.1%
566	50	531	5.0%	54.5%	20.6%	1.1%	0.8%	1.2%	0.4%	2.0%	0.1%	6.4%	2.6%	1.9%	0.3%	0.0%	1.4%	1.8%
567	50	29	5.0%	55.0%	20.5%	0.7%	0.5%	0.9%	0.3%	1.4%	0.1%	9.6%	4.0%	1.9%	0.1%	0.0%	0.0%	0.0%
568	50	123	2.7%	29.9%	10.1%	1.2%	0.8%	1.4%	0.4%	2.2%	0.2%	21.9%	9.1%	9.2%	1.9%	0.0%	0.0%	8.9%
569	50	12	2.3%	25.1%	26.8%	0.5%	0.4%	0.6%	0.2%	0.9%	0.2%	23.9%	9.9%	8.2%	1.0%	0.0%	0.0%	0.0%
570	50	25	3.5%	38.1%	17.7%	1.6%	1.2%	1.9%	0.6%	3.0%	0.2%	14.8%	6.1%	8.7%	2.5%	0.0%	0.0%	0.0%
571	50	270	3.2%	35.6%	19.3%	0.5%	0.4%	0.6%	0.2%	1.0%	0.1%	12.4%	5.1%	6.2%	0.7%	0.0%	0.0%	14.6%
572	50	32	1.5%	16.9%	9.7%	0.5%	0.3%	0.6%	0.2%	0.9%	0.2%	17.5%	7.2%	8.2%	1.9%	0.0%	0.0%	34.4%
573	50	248	3.0%	33.3%	18.2%	0.4%	0.3%	0.4%	0.1%	0.7%	0.1%	11.8%	4.9%	5.8%	0.6%	0.0%	0.0%	20.3%
574	50	148	2.8%	31.2%	10.9%	1.1%	0.8%	1.3%	0.4%	2.0%	0.2%	21.7%	9.0%	9.2%	1.9%	0.0%	0.0%	7.4%
575	50	16	4.1%	44.6%	18.8%	0.7%	0.5%	0.8%	0.3%	1.3%	0.2%	16.8%	6.9%	4.3%	0.8%	0.0%	0.0%	0.0%
576	50	198	3.2%	35.1%	11.5%	1.2%	0.8%	1.4%	0.4%	2.2%	0.2%	19.2%	7.9%	8.6%	1.6%	0.0%	0.0%	6.9%
577	50	21	1.3%	13.7%	14.7%	0.0%	0.0%	0.0%	0.0%	0.0%	0.1%	13.1%	5.4%	0.0%	0.0%	0.0%	0.0%	51.8%
578	50	59	3.0%	33.4%	10.8%	1.0%	0.7%	1.2%	0.4%	1.9%	0.2%	16.0%	6.6%	8.0%	0.6%	0.0%	0.0%	16.3%
579	50	11	2.5%	27.0%	28.9%	0.7%	0.5%	0.8%	0.2%	1.3%	0.3%	25.7%	10.6%	1.6%	0.0%	0.0%	0.0%	0.0%
580	50	29	2.8%	31.1%	10.7%	0.4%	0.3%	0.4%	0.1%	0.7%	0.1%	9.6%	4.0%	1.7%	0.1%	0.0%	0.0%	37.9%
581	50	40	1.9%	21.1%	7.8%	0.8%	0.6%	1.0%	0.3%	1.5%	0.2%	20.5%	8.5%	11.0%	0.4%	0.0%	0.0%	24.3%
582	50	404	4.3%	46.9%	16.3%	0.5%	0.4%	0.6%	0.2%	1.0%	0.1%	13.9%	5.7%	8.6%	0.5%	0.0%	0.0%	1.0%
583	50	381	4.3%	46.7%	16.4%	0.4%	0.3%	0.5%	0.2%	0.8%	0.2%	14.6%	6.1%	9.1%	0.5%	0.0%	0.0%	0.0%
584	50	381	4.3%	46.7%	16.4%	0.4%	0.3%	0.5%	0.2%	0.8%	0.2%	14.6%	6.1%	9.1%	0.5%	0.0%	0.0%	0.0%
585	50	743	3.8%	41.4%	19.1%	0.9%	0.7%	1.1%	0.3%	1.7%	0.2%	15.5%	6.4%	8.2%	0.7%	0.0%	0.0%	0.0%
586	50	548	3.8%	41.2%	12.6%	0.6%	0.5%	0.7%	0.2%	1.2%	0.2%	19.3%	8.0%	10.7%	1.0%	0.0%	0.0%	0.0%
587	50	170	3.7%	40.2%	33.8%	2.7%	1.9%	3.2%	1.0%	5.0%	0.1%	4.9%	2.0%	1.4%	0.1%	0.0%	0.0%	0.0%
588	70	1901	3.7%	41.1%	22.7%	1.0%	0.7%	1.2%	0.4%	1.9%	0.1%	12.8%	5.3%	6.3%	1.5%	0.0%	1.2%	0.0%
589	70	872	2.8%	30.4%	17.3%	1.3%	0.9%	1.5%	0.5%	2.4%	0.2%	17.3%	7.2%	11.1%	3.2%	0.1%	4.0%	0.0%
590	70	1901	3.7%	41.1%	22.7%	1.0%	0.7%	1.2%	0.4%	1.9%	0.1%	12.8%	5.3%	6.3%	1.5%	0.0%	1.2%	0.0%
591	70	1468	3.1%	33.6%	16.9%	1.3%	0.9%	1.5%	0.5%	2.4%	0.2%	17.0%	7.0%	9.9%	2.3%	0.1%	3.2%	0.0%
594	50	456	2.7%	29.2%	11.8%	0.6%	0.4%	0.7%	0.2%	1.1%	0.2%	14.9%	6.2%	7.5%	0.6%	0.3%	14.5%	9.1%
595	50	636	3.2%	34.6%	17.1%	1.2%	0.8%	1.4%	0.4%	2.2%	0.1%	12.8%	5.3%	5.7%	1.1%	0.3%	13.3%	0.5%
596	50	373	2.7%	29.2%	11.3%	0.5%	0.3%	0.6%	0.2%	0.9%	0.1%	13.9%	5.8%	7.4%	0.5%	0.4%	17.7%	8.5%
597	50	891	3.2%	35.1%	18.9%	1.1%	0.8%	1.3%	0.4%	2.0%	0.1%	13.4%	5.5%	7.1%	1.1%	0.2%	9.5%	0.4%
598	50	552	3.1%	33.9%	11.8%	0.7%	0.5%	0.8%	0.3%	1.3%	0.2%	16.9%	7.0%	9.2%	0.6%	0.2%	7.9%	5.7%
599	50	583	3.0%	32.7%	22.4%	0.8%	0.6%	1.0%	0.3%	1.5%	0.1%	13.8%	5.7%	8.2%	1.3%	0.2%	7.9%	0.6%
600	50	503	3.6%	40.0%	24.9%	0.7%	0.5%	0.8%	0.2%	1.2%	0.1%	13.0%	5.4%	9.0%	0.6%	0.0%	0.0%	0.0%
601	50	527	3.4%	37.2%	25.4%	0.8%	0.5%	0.9%	0.3%	1.4%	0.2%	14.5%	6.0%	8.4%	1.0%	0.0%	0.0%	0.0%
602	50	338	3.1%	34.4%	21.1%	1.0%	0.7%	1.1%	0.3%	1.8%	0.2%	16.0%	6.6%	9.8%	1.1%	0.0%	0.0%	2.9%
603	50	13	2.0%	21.8%	23.2%	4.5%	3.2%	5.3%	1.6%	8.4%	0.2%	20.7%	8.6%	0.4%	0.1%	0.0%	0.0%	0.0%
604	50	525	3.3%	36.0%	18.0%	1.1%	0.8%	1.3%	0.4%	2.1%	0.2%	17.2%	7.1%	9.4%	1.1%	0.0%	0.0%	1.8%
605	50	512	3.4%	36.9%	18.4%	1.1%	0.7%	1.2%	0.4%	2.0%	0.2%	17.6%	7.3%	9.7%	1.1%	0.0%	0.0%	0.0%
606	50	66	3.9%	42.5%	15.5%	1.6%	1.1%	1.9%	0.6%	3.0%	0.2%	17.3%	7.2%	4.8%	0.5%	0.0%	0.0%	0.0%
607	50	10	2.6%	28.5%	30.4%	0.0%	0.0%	0.0%	0.0%	0.0%	0.3%	27.1%	11.2%	0.0%	0.0%	0.0%	0.0%	0.0%
608	50	675	3.2%	34.8%	11.9%	1.0%	0.7%	1.2%	0.4%	1.8%	0.1%	10.4%	4.3%	4.1%	1.0%	0.5%	22.6%	2.1%

Traffic Flows and Breakdown by 16 Vehicle Classes (Year 2036)

Link No.	Speed Limit	Total Vehicle	19 - Motorcycles (MC)	01 - Private Cars (PC)	03 - Taxi	14 - Non-franchised Bus <=6.4t	15 - Non-franchised Bus 6.4-15t	16 - Non-franchised Bus >15t	12 - Private Light Bus <=3.5t	13 - Private Light Bus >3.5t	04 - Light Goods Vehicles <=2.5t	05 - Lt Goods Vehicles 2.5-3.5t	06 - Light Goods Vehicles >3.5t	07 - Heavy Goods Vehicles <=15t	08 - Heavy Goods Vehicles >15t	17 - Franchised Bus (SD)	18 - Franchised Bus (DD)	11 - Public Light Buses
	km/hr	1200-1300																
609	50	1136	3.0%	33.1%	17.9%	0.5%	0.4%	0.6%	0.2%	1.0%	0.1%	12.1%	5.0%	7.7%	0.8%	0.3%	12.0%	5.3%
610	50	1544	3.0%	33.2%	16.8%	0.7%	0.5%	0.8%	0.3%	1.3%	0.1%	11.8%	4.9%	6.8%	0.7%	0.3%	12.6%	6.0%
611	50	700	2.0%	22.1%	13.9%	0.7%	0.5%	0.9%	0.3%	1.4%	0.1%	10.5%	4.4%	6.2%	0.4%	0.6%	24.2%	12.0%
612	70	602	3.4%	36.8%	16.6%	1.1%	0.8%	1.3%	0.4%	2.1%	0.1%	13.5%	5.6%	3.8%	0.3%	0.0%	0.6%	13.5%
613	70	1011	3.6%	39.0%	22.2%	1.7%	1.2%	2.0%	0.6%	3.1%	0.1%	12.7%	5.3%	5.8%	1.0%	0.0%	0.3%	1.5%
614	70	1011	3.6%	39.0%	22.2%	1.7%	1.2%	2.0%	0.6%	3.1%	0.1%	12.7%	5.3%	5.8%	1.0%	0.0%	0.3%	1.5%
615	70	602	3.4%	36.8%	16.6%	1.1%	0.8%	1.3%	0.4%	2.1%	0.1%	13.5%	5.6%	3.8%	0.3%	0.0%	0.6%	13.5%
617	50	913	3.2%	35.4%	11.0%	1.4%	1.0%	1.6%	0.5%	2.5%	0.1%	10.8%	4.5%	5.1%	0.2%	0.5%	19.8%	2.4%
618	70	1170	4.2%	46.0%	18.9%	0.6%	0.4%	0.7%	0.2%	1.1%	0.1%	13.0%	5.4%	5.8%	0.7%	0.0%	0.0%	2.9%
619	50	1757	3.5%	38.8%	14.9%	1.0%	0.7%	1.2%	0.4%	1.9%	0.1%	11.8%	4.9%	6.2%	0.6%	0.3%	11.8%	1.8%
620	50	1223	3.9%	43.2%	15.7%	1.1%	0.8%	1.3%	0.4%	2.0%	0.1%	12.7%	5.3%	7.2%	0.7%	0.1%	3.1%	2.5%
621	50	603	3.8%	41.5%	13.7%	1.1%	0.8%	1.2%	0.4%	2.0%	0.1%	10.3%	4.2%	3.8%	0.9%	0.2%	8.4%	7.7%
622	50	1333	4.0%	43.7%	15.9%	1.1%	0.8%	1.3%	0.4%	2.0%	0.1%	12.7%	5.3%	7.0%	0.7%	0.1%	2.9%	2.3%
623	50	1272	4.0%	43.7%	16.1%	1.0%	0.7%	1.2%	0.4%	1.9%	0.1%	12.7%	5.3%	6.9%	0.7%	0.1%	3.0%	2.2%
624	50	969	3.8%	42.0%	16.5%	0.7%	0.5%	0.8%	0.3%	1.3%	0.1%	13.5%	5.6%	7.1%	0.8%	0.1%	4.0%	2.9%
625	50	933	3.4%	37.8%	14.2%	1.0%	0.7%	1.2%	0.4%	1.8%	0.1%	10.7%	4.4%	3.8%	0.7%	0.1%	5.4%	14.4%
627	50	603	3.8%	41.5%	13.7%	1.1%	0.8%	1.2%	0.4%	2.0%	0.1%	10.3%	4.2%	3.8%	0.9%	0.2%	8.4%	7.7%
628	50	331	2.8%	31.1%	15.0%	0.8%	0.6%	1.0%	0.3%	1.5%	0.1%	11.4%	4.7%	3.8%	0.3%	0.0%	0.0%	26.5%
629	70	1170	4.2%	46.0%	18.9%	0.6%	0.4%	0.7%	0.2%	1.1%	0.1%	13.0%	5.4%	5.8%	0.7%	0.0%	0.0%	2.9%
630	70	1710	3.6%	39.6%	17.9%	1.1%	0.8%	1.3%	0.4%	2.1%	0.2%	14.7%	6.1%	6.2%	0.8%	0.0%	0.0%	5.1%
631	50	320	3.9%	42.7%	15.6%	1.5%	1.1%	1.8%	0.6%	2.9%	0.1%	10.7%	4.4%	4.3%	0.9%	0.2%	6.5%	2.8%
632	50	428	3.6%	39.2%	13.5%	1.2%	0.9%	1.4%	0.4%	2.3%	0.1%	13.8%	5.7%	4.3%	0.7%	0.2%	7.4%	5.3%
633	50	104	2.4%	26.5%	11.9%	0.6%	0.4%	0.7%	0.2%	1.0%	0.1%	14.5%	6.0%	5.5%	1.1%	0.5%	20.0%	8.7%
634	50	379	3.4%	37.9%	13.0%	1.1%	0.8%	1.3%	0.4%	2.1%	0.2%	15.1%	6.3%	4.8%	0.8%	0.2%	8.3%	4.3%
640	50	120	4.3%	46.7%	20.8%	1.4%	1.0%	1.7%	0.5%	2.6%	0.1%	11.9%	4.9%	3.7%	0.4%	0.0%	0.0%	0.0%
641	50	218	4.0%	43.4%	19.6%	1.2%	0.9%	1.4%	0.4%	2.3%	0.1%	13.2%	5.5%	4.1%	0.3%	0.0%	0.0%	3.5%
642	50	510	3.3%	36.3%	15.5%	1.1%	0.8%	1.3%	0.4%	2.0%	0.1%	13.1%	5.4%	4.6%	0.6%	0.0%	0.0%	15.5%
643	50	657	3.4%	37.0%	16.7%	1.1%	0.8%	1.3%	0.4%	2.1%	0.1%	13.5%	5.6%	5.1%	0.8%	0.0%	0.0%	12.1%
644	50	438	3.1%	33.7%	15.3%	1.1%	0.8%	1.2%	0.4%	2.0%	0.1%	13.6%	5.6%	5.6%	1.1%	0.0%	0.0%	16.3%
645	50	230	3.3%	36.6%	17.4%	1.3%	0.9%	1.5%	0.5%	2.3%	0.2%	17.9%	7.4%	7.8%	1.9%	0.0%	0.0%	1.1%
646	50	61	3.6%	39.5%	19.8%	0.8%	0.5%	0.9%	0.3%	1.4%	0.2%	17.4%	7.2%	7.5%	0.8%	0.0%	0.0%	0.0%
647	50	314	2.6%	28.7%	9.9%	1.1%	0.8%	1.3%	0.4%	2.1%	0.2%	19.1%	7.9%	10.4%	0.4%	0.1%	2.4%	12.5%
648	50	634	2.8%	30.5%	13.7%	1.5%	1.0%	1.7%	0.5%	2.7%	0.2%	17.5%	7.3%	8.2%	0.2%	0.0%	1.2%	10.9%
649	50	567	3.0%	32.7%	14.9%	1.6%	1.1%	1.9%	0.6%	3.0%	0.2%	18.8%	7.8%	8.8%	0.2%	0.0%	1.3%	3.9%
650	50	556	2.8%	30.4%	14.8%	2.0%	1.4%	2.3%	0.7%	3.6%	0.2%	19.8%	8.2%	7.1%	0.1%	0.0%	1.4%	5.2%
651	50	168	3.5%	38.7%	14.7%	0.4%	0.3%	0.4%	0.1%	0.7%	0.2%	19.5%	8.1%	12.8%	0.5%	0.0%	0.0%	0.0%
652	50	157	2.8%	31.0%	14.1%	1.5%	1.0%	1.7%	0.5%	2.8%	0.2%	23.0%	9.5%	7.2%	0.1%	0.0%	0.0%	4.5%
653	50	112	5.1%	55.6%	17.9%	1.3%	0.9%	1.6%	0.5%	2.5%	0.1%	7.7%	3.2%	3.4%	0.3%	0.0%	0.0%	0.0%
654	50	12	2.5%	27.2%	25.8%	0.6%	0.4%	0.7%	0.2%	1.1%	0.2%	23.0%	9.5%	6.6%	2.1%	0.0%	0.0%	0.0%
657	50	133	4.9%	53.5%	17.8%	1.4%	1.0%	1.7%	0.5%	2.7%	0.1%	9.6%	4.0%	2.6%	0.3%	0.0%	0.0%	0.0%
658	50	117	4.6%	50.4%	22.5%	0.7%	0.5%	0.9%	0.3%	1.4%	0.1%	10.9%	4.5%	2.9%	0.2%	0.0%	0.0%	0.0%
659	50	105	5.1%	56.3%	18.5%	1.6%	1.1%	1.9%	0.6%	3.0%	0.1%	5.6%	2.3%	3.8%	0.2%	0.0%	0.0%	0.0%
660	50	39	4.2%	46.6%	19.8%	2.9%	2.0%	3.4%	1.1%	5.4%	0.1%	7.1%	3.0%	4.4%	0.1%	0.0%	0.0%	0.0%
661	50	327	3.5%	38.7%	18.4%	1.4%	1.0%	1.7%	0.5%	2.6%	0.1%	13.0%	5.4%	9.4%	0.8%	0.1%	3.3%	0.0%
662	50	344	4.1%	45.5%	24.3%	1.3%	0.9%	1.5%	0.5%	2.4%	0.1%	8.5%	3.5%	7.4%	0.2%	0.0%	0.0%	0.0%
665	70	107	4.4%	48.1%	17.5%	2.5%	1.7%	2.9%	0.9%	4.6%	0.1%	8.2%	3.4%	5.0%	0.7%	0.0%	0.0%	0.0%
669	70	664	2.9%	32.4%	21.2%	2.3%	1.6%	2.7%	0.8%	4.2%	0.1%	13.8%	5.7%	7.9%	2.0%	0.1%	2.2%	0.0%
670	50	446	3.0%	32.5%	22.7%	1.1%	0.8%	1.3%	0.4%	2.0%	0.2%	15.2%	6.3%	8.7%	2.6%	0.1%	3.3%	0.0%
671	70	219	2.9%	32.2%	18.2%	4.7%	3.4%	5.6%	1.7%	8.8%	0.1%	10.8%	4.5%	6.2%	0.9%	0.0%	0.0%	0.0%
672	70	326	3.4%	37.4%	17.9%	4.0%	2.8%	4.7%	1.5%	7.4%	0.1%	10.0%	4.1%	5.8%	0.8%	0.0%	0.0%	0.0%
674	50	1077	4.5%	48.9%	19.3%	1.1%	0.8%	1.3%	0.4%	2.1%	0.1%	11.4%	4.7%	3.9%	0.3%	0.0%	1.0%	0.2%
675	50	343	4.1%	44.7%	22.5%	1.2%	0.8%	1.4%	0.4%	2.2%	0.1%	10.7%	4.4%	3.3%	0.3%	0.1%	3.1%	0.8%
676	50	87	4.7%	52.0%	20.1%	1.6%	1.2%	1.9%	0.6%	3.0%	0.1%	8.7%	3.6%	2.3%	0.2%	0.0%	0.0%	0.0%
677	50	64	4.6%	50.9%	23.2%	1.0%	0.7%	1.1%	0.4%	1.8%	0.1%	9.5%	3.9%	2.7%	0.1%	0.0%	0.0%	0.0%
678	50	185	3.2%	35.2%	16.6%	1.0%	0.7%	1.2%	0.4%	2.0%	0.2%	20.6%	8.5%	9.2%	1.1%	0.0%	0.0%	0.0%
679	50	170	3.3%	36.4%	20.3%	0.2%	0.2%	0.3%	0.1%	0.4%	0.2%	16.7%	6.9%	14.1%	1.0%	0.0%	0.0%	0.0%
680	50	205	3.7%	40.2%	14.3%	0.7%	0.5%	0.8%	0.3%	1.3%	0.1%	12.4%	5.2%	4.9%	0.7%	0.0%	0.0%	14.8%
681	50	312	4.0%	43.8%	16.2%	0.7%	0.5%	0.8%	0.2%	1.2%	0.1%	14.5%	6.0%	9.3%	0.4%	0.0%	0.0%	2.3%
682	50	71	3.2%	34.9%	34.9%	0.5%	0.4%	0.6%	0.2%	0.9%	0.1%	13.3%	5.5%	4.7%	0.9%	0.0%	0.0%	0.0%
683	50	141	2.7%	30.0%	16.7%	1.8%	1.3%	2.1%	0.6%	3.3%	0.2%	20.7%	8.6%	10.1%	0.1%	0.0%	0.0%	1.8%
684	50	135	4.7%	51.3%	19.7%	1.1%	0.8%	1.2%	0.4%	2.0%	0.1%	10.2%	4.2%	3.8%	0.6%	0.0%	0.0%	0.0%
685	50	252	3.6%	39.3%	17.7%	0.9%	0.6%	1.0%	0.3%	1.6%	0.2%	17.8%	7.4%	8.5%	1.2%	0.0%	0.0%	0.0%
686	50	497	2.8%	30.4%	12.7%	0.7%	0.5%	0.8%	0.3%	1.3%	0.2%	19.3%	8.0%	13.0%	0.6%	0.0%	1.5%	7.9%
687	50	151	2.6%	29.0%	29.4%	0.6%	0.4%	0.7%	0.2%	1.1%	0.2%	19.7%	8.2%	7.8%	0.1%	0.0%	0.0%	0.0%
688	50	132	4.0%	44.3%	24.6%	1.2%	0.9%	1.4%	0.4%	2.3%	0.1%	9.9%	4.1%	4.3%	0.0%	0.1%	2.4%	0.0%
689	50	357	4.5%	49.3%	18.1%	1.1%	0.8%	1.2%	0.4%	2.0%	0.1%	9.8%	4.1%	3.5%	0.3%	0.1%	2.1%	2.7%
690	50	358	4.5%	49.2%	18.1%	1.1%	0.8%	1.3%	0.4%	2.1%	0.1%	9.8%	4.0%	3.5%	0.3%	0.1%	2.1%	2.7%
691	50	319	3.3%	35.8%	26.6%	0.9%	0.6%	1.0%	0.3%	1.7%	0.2%	15.6%	6.4%	6.5%	0.2%	0.0%	1.0%	0.0%
692	50	319	3.3%	35.8%	26.6%	0.9%	0.6%	1.0%	0.3%	1.7%	0.2%	15.6%	6.4%	6.5%	0.2%	0.0%	1.0%	0.0%
693	50	175	3.3%	35.8%	8.2%	0.6%	0.4%	0.7%	0.2%	1.1%	0.3%	28.2%	11.7%	8.8%	0.8%	0.0%	0.0%	0.0%
695	50	415	2.8%	31.2%	25.2%	0.8%	0.6%	1.0%	0.3%	1.5%	0.2%	19.9%	8.2%	7.4%	0.1%	0.0%	0.8%	0.0%
696	50	10	2.6%	28.5%	30.4%	0.0%	0.0%	0.0%	0.0%	0.0%	0.3%	27.1%	11.2%	0.0%	0.0%	0.0%	0.0%	0.0%
697	50	164	3.7%	41.2%	19.0%	1.1%	0.7%	1.2%	0.4%	2.0%	0.1%	9.7%	4.0%	7.9%	0.4%	0.2%	6.9%	1.6%
698	70	581	4.8%	52.6%	7.9%	1.0%	0.7%	1.1%	0.4%	1.8%	0.1%	13.0%	5.4%	9.0%	0.0%	0.1%	2.2%	0.0%
699	50	175	0.2%	1.7%	1.8%	0.0%	0.0%	0.0%	0.0%	0.0%	0.0%	1.6%	0.7%	0.0%	0.0%	2.1%	86.9%	5.2%
700	70	2085	3.3%	36.0%	22.3%	0.8%	0.6%	1.0%	0.3%	1.5%	0.1%	11.2%	4.6%	4.7%	0.3%	0.1%	5.0%	8.1%
701	70	744	3.3%	36.4%	10.4%	1.9%	1.4%	2.3%	0.7%	3.6%	0.2%	17.9%	7.4%	9.8%	0.9%	0.1%	2.1%	1.7%
702	70	2117	3.3%	36.1%	22.9%	0.9%	0.6%	1.0%	0.3%	1.6%	0.1%	10.8%	4.5%	4.6%	0.3%	0.1%	4.9%	8.0%
704	70	2298	3.3%	36.4%	18.5%	0.6%	0.4%	0.7%	0.2%	1.1%	0.1%	10.7%	4.4%	5.5%	0.2%	0.2%	10.3%	7.3%
705	70	2726	3.4%	37.3%	19.5%	0.6%	0.4%	0.7%	0.2%	1.1%	0.1%	10.7%	4.4%	5.5%	0.3%	0.2%	8.9%	6.7%
706	70	1660	3.0%	32.5%	21.0%	0.7%	0.5%	0.9%	0.3%	1.4%	0.2%	14.5%	6.0%	5.6%	0.8%	0.1%	4.1%	8.4%
712	50	562	3.5%	38.3%	20.4%	2.9%	2.0%	3.3%	1.0%	5.3%	0.1%	10.1%	4.2%	7.4%	0.6%	0.0%	0.4%	0.5%
713	50	26	1.6%	17.7%	16.0%	0.4%	0.3%	0.5%	0.2%	0.8%	0.1%	10.8%	4.5%	3.8%	0.4%	1.0%	41.9%	0.0%
714	50	31	2.7%	29.6%	21.2%	0.9%	0.6%	1.0%	0.3%	1.7%	0.2%	19.6%	8.1%	11.2%	2.8%	0.0%	0.0%	0.0%
715	50	23	2.4%	26.3%	25.0%	0.6%	0.5%	0.7%	0.2%	1.2%	0.2%	20.6%	8.5%	11.2%	2.5%	0.0%	0.0%	0.0%
716	50	123	2.8%	31.2%	24.5%	0.5%	0.4%	0.6%	0.2%	1.0%	0.1%	12.4%	5.1%	4.8%	0.6%	0.4%	15.3%	0.0%
717	50	831	3.5%	38.6%	21.9%	1.5%	1.0%	1.7%	0.5%	2.8%	0.1%	12.2%	5.1%	8.5%	0.7%	0.0%	1.8%	0.0%
718	50	1349	3.4%	37.8%	20.2%	1.6%	1.1%	1.9%	0.6%	3.0%	0.1%	13.2%	5.5%	8.4%	1.1%	0.0%	1.3%	0.6%
719	50	691	3.7%	40.8%	18.2%	1.7%	1.2%	2.0%	0.6%	3.2%	0.1%	13.9%	5.8%	6.2%	0.6%	0.0%	0.4%	1.7%
720	50	189	3.7%	40.5%	23.5%	2.6%	1.9%	3.1%	1.0%	4.9%	0.1%	8.7%	3.6%	5.7%	0.8%	0.0%	0.0%	0.0%
721	50	337	3.0%	32.7%	22.9%	1.3%	0.9%	1.6%	0.5%	2.5%	0.1%	8.1%	3.4%	5.0%	0.3%	0.2%	6.9%	10.7%
722	50	373	2.7%	29.8%	22.6%	0.8%	0.6%	0.9%	0.3%	1.5%	0.1%	11.1%	4.6%	6.3%	0.5%	0.2%	6.9%	11.1%
723	50	959	3.2%	35.5%	20.8%	2.1%	1.5%	2.5%	0.8%	3.9%	0.1%	11.4%	4.7%	4.9%	0.5%	0.0%	2.0%	6.0%
724	50	2279	3.8%	41.7%	25.3%	1.2%	0.8%	1.4%	0.4%	2.2%	0.1%	9.8%	4.1%	4.3%	0.5%	0.0%	1.7%	2.7%
725	50	213	3.4%	37.2%	18.8%	1.4%	1.0%	1.7%	0.5%	2.7%	0.1%	11.5%	4.8%	3.1%	0.1%	0.2%	8.9%	4.5%
726	50	1123	4.3%	46.9%	26.2%	0.4%	0.2%	0.4%	0.1%	0.7%	0.1%	10.2%	4.2%	3.5%	0.2%	0.0%	1.9%	0.6%
727	50	375	3.9%	43.2%	26.0%	0.3%	0.2%	0.3%	0.1%	0.5%	0.1%	14.4%	6.0%	4.6%	0.3%	0.0%	0.0%	0.0%
728	50	174	2.8%	30.9%	15.6%	1.4%	1.0%	1.6%	0.5%	2.6%	0.2%	23.0%	9.5%	9.0%	1.8%	0.0%	0.0%	0.0%
729	50	227	4.2%	46.1%	28.3%	0.9%	0.6%	1.0%	0.3%	1.6%	0.1%	8.6%	3.6%	3.1%	0.2%	0.0%	0.0%	1.4%
730	50	185	3.1%	33.8%	19.0%	2.4%	1.7%	2.8%	0.9%	4.4%	0.2%	14.7%	6.1%	7.6%	2.0%	0.0%	0.0%	1.4%
731	50	335	3.0%	32.9%	18.0%	1.8%	1.3%	2.1%	0.7%	3.3%	0.2%	17.3%	7.2%	7.4%	1.6%	0.0%	1.7%	1.5%
732	50	591	3.6%	39.6%	23.5%	1.1%	0.7%	1.2%	0.4%	2.0%	0.1%	12.7%	5.3%	4.8%	0.3%	0.0%	1.1%	3.6%
733	50	76	2.4%	26.3%	17.5%	0.9%	0.6%	1.0%	0.3%	1.6%	0.3%	26.2%	10.9%	7.1%	0.8%	0.0%	0.0%	4.2%
734	50	12	2.1%	23.4%	25.0%	0.3%	0.2%	0.3%	0.1%	0.5%	0.3%	29.1%	12.1%	6.3%	0.4%	0.0%	0.0%	0.0%
735	50	60	3.4%	37.3%	23.9%	1.5%	1.1%	1.8%	0.5%	2.8%	0.2%	15.8%	6.5%	5.0%	0.3%	0.0%	0.0%	0.0%

Traffic Flows and Breakdown by 16 Vehicle Classes (Year 2036)

Link No.	Speed Limit	Total Vehicle	19 - Motorcycles (MC)	01 - Private Cars (PC)	03 - Taxi	14 - Non-franchised Bus <=6.4t	15 - Non-franchised Bus 6.4-15t	16 - Non-franchised Bus >15t	12 - Private Light Bus <=3.5t	13 - Private Light Bus >3.5t	04 - Light Goods Vehicles <=2.5t	05 - Lt Goods Vehicles 2.5-3.5t	06 - Light Goods Vehicles >3.5t	07 - Heavy Goods Vehicles <=15t	08 - Heavy Goods Vehicles >15t	17 - Franchised Bus (SD)	18 - Franchised Bus (DD)	11 - Public Light Buses
	km/hr	1200-1300																
736	50	468	3.1%	33.5%	22.2%	1.3%	0.9%	1.5%	0.5%	2.4%	0.2%	18.2%	7.5%	6.2%	0.7%	0.0%	0.0%	1.9%
737	50	33	1.8%	19.4%	14.4%	0.8%	0.6%	1.0%	0.3%	1.5%	0.3%	28.7%	11.9%	8.5%	1.1%	0.0%	0.0%	9.9%
738	50	305	2.7%	30.0%	19.4%	1.8%	1.3%	2.1%	0.7%	3.4%	0.2%	19.8%	8.2%	6.6%	0.8%	0.0%	0.0%	3.0%
739	50	233	2.7%	29.8%	20.6%	0.8%	0.6%	1.0%	0.3%	1.5%	0.2%	17.2%	7.1%	5.6%	0.7%	0.1%	2.7%	9.1%
740	50	487	3.2%	34.7%	21.9%	0.8%	0.5%	0.9%	0.3%	1.4%	0.2%	19.0%	7.9%	5.0%	0.3%	0.0%	1.7%	2.4%
741	50	186	2.9%	31.6%	20.1%	1.2%	0.9%	1.5%	0.5%	2.3%	0.2%	18.1%	7.5%	5.1%	0.2%	0.0%	0.0%	8.0%
742	50	205	3.5%	38.8%	20.0%	1.0%	0.7%	1.1%	0.4%	1.8%	0.1%	4.9%	2.0%	1.5%	0.1%	0.1%	5.5%	18.6%
743	50	276	3.5%	38.6%	19.9%	1.4%	1.0%	1.6%	0.5%	2.5%	0.1%	7.6%	3.2%	2.2%	0.1%	0.1%	4.1%	13.8%
745	50	318	2.8%	30.7%	21.6%	1.2%	0.9%	1.4%	0.4%	2.3%	0.2%	19.0%	7.9%	5.5%	0.6%	0.0%	1.8%	3.6%
746	50	126	1.9%	21.4%	9.3%	1.7%	1.2%	1.9%	0.6%	3.1%	0.2%	21.8%	9.0%	5.8%	0.1%	0.1%	5.0%	16.9%
749	70	3425	4.6%	50.0%	9.6%	1.5%	1.1%	1.8%	0.6%	2.9%	0.1%	11.7%	4.8%	7.9%	0.3%	0.1%	2.3%	0.8%
750	70	3602	3.9%	42.7%	11.9%	1.8%	1.3%	2.1%	0.7%	3.3%	0.2%	14.7%	6.1%	8.3%	0.9%	0.0%	1.4%	0.8%
751	70	1344	4.3%	46.7%	20.3%	0.6%	0.4%	0.7%	0.2%	1.1%	0.1%	12.7%	5.3%	7.3%	0.4%	0.0%	0.0%	0.0%
752	70	1125	3.1%	33.9%	21.9%	1.2%	0.8%	1.3%	0.4%	2.1%	0.2%	18.3%	7.6%	7.0%	0.6%	0.0%	1.6%	0.0%
753	70	1413	4.0%	43.9%	18.7%	0.6%	0.4%	0.6%	0.2%	1.0%	0.2%	16.1%	6.7%	6.4%	0.6%	0.0%	0.7%	0.0%
754	70	1082	3.6%	39.1%	22.3%	1.5%	1.1%	1.8%	0.6%	2.8%	0.1%	13.4%	5.6%	5.8%	1.1%	0.0%	1.2%	0.0%
755	70	434	3.7%	40.3%	16.1%	0.6%	0.4%	0.7%	0.2%	1.2%	0.2%	20.0%	8.3%	7.3%	1.0%	0.0%	0.0%	0.0%
756	70	405	3.2%	35.0%	21.8%	0.9%	0.6%	1.0%	0.3%	1.6%	0.2%	16.0%	6.6%	7.9%	1.6%	0.1%	3.3%	0.0%
757	50	418	3.4%	37.7%	23.6%	2.4%	1.7%	2.8%	0.9%	4.4%	0.1%	12.0%	5.0%	5.2%	0.9%	0.0%	0.0%	0.0%
759	50	643	4.3%	47.3%	23.7%	0.6%	0.4%	0.7%	0.2%	1.1%	0.1%	11.2%	4.6%	3.8%	0.3%	0.0%	0.0%	1.5%
760	50	472	3.8%	41.8%	27.3%	1.1%	0.8%	1.3%	0.4%	2.0%	0.1%	11.4%	4.7%	3.3%	0.2%	0.0%	0.8%	1.1%
761	50	635	3.9%	43.0%	23.9%	0.8%	0.5%	0.9%	0.3%	1.4%	0.1%	12.8%	5.3%	5.7%	0.3%	0.0%	0.2%	0.8%
777	70	2053	4.6%	50.7%	8.7%	1.6%	1.1%	1.8%	0.6%	2.9%	0.1%	11.2%	4.6%	8.2%	0.1%	0.1%	3.1%	0.6%
778	50	58	3.2%	34.9%	23.0%	1.7%	1.2%	1.9%	0.6%	3.1%	0.2%	14.8%	6.1%	8.3%	1.1%	0.0%	0.0%	0.0%
779	50	1543	3.2%	35.0%	22.3%	1.5%	1.0%	1.7%	0.5%	2.7%	0.2%	16.6%	6.9%	6.5%	0.7%	0.0%	1.1%	0.0%
780	50	1750	4.2%	45.8%	20.4%	0.6%	0.4%	0.7%	0.2%	1.0%	0.1%	13.0%	5.4%	7.3%	0.4%	0.0%	0.6%	0.0%
781	50	219	4.1%	45.2%	21.8%	0.4%	0.3%	0.5%	0.2%	0.8%	0.2%	15.0%	6.2%	5.1%	0.3%	0.0%	0.0%	0.0%
782	50	132	3.2%	35.5%	18.2%	1.4%	1.0%	1.6%	0.5%	2.5%	0.2%	19.9%	8.2%	6.9%	1.0%	0.0%	0.0%	0.0%
783	50	472	3.8%	41.8%	27.3%	1.1%	0.8%	1.3%	0.4%	2.0%	0.1%	11.4%	4.7%	3.3%	0.2%	0.0%	0.8%	1.1%
784	50	547	3.7%	40.4%	23.4%	1.0%	0.7%	1.2%	0.4%	1.9%	0.1%	13.6%	5.6%	6.3%	0.5%	0.0%	0.2%	0.9%
785	50	338	3.8%	41.7%	28.4%	1.0%	0.7%	1.1%	0.4%	1.8%	0.1%	10.7%	4.4%	3.2%	0.0%	0.0%	1.1%	1.5%
786	50	623	3.7%	40.6%	25.2%	1.1%	0.8%	1.3%	0.4%	2.1%	0.1%	12.4%	5.1%	5.6%	0.4%	0.0%	0.2%	0.8%
787	50	740	3.3%	35.7%	23.0%	1.4%	1.0%	1.6%	0.5%	2.6%	0.2%	15.8%	6.6%	6.9%	0.6%	0.0%	0.0%	0.7%
788	50	1058	3.2%	34.8%	22.7%	1.4%	1.0%	1.6%	0.5%	2.6%	0.2%	16.4%	6.8%	6.5%	0.6%	0.0%	1.7%	0.0%
789	50	2006	4.1%	44.6%	21.0%	0.6%	0.4%	0.7%	0.2%	1.1%	0.1%	13.1%	5.4%	7.3%	0.4%	0.0%	0.5%	0.3%
790	50	1057	3.3%	36.4%	23.4%	1.3%	0.9%	1.5%	0.5%	2.4%	0.2%	15.6%	6.5%	5.8%	0.5%	0.0%	1.7%	0.0%
791	50	1775	4.1%	45.3%	21.2%	0.6%	0.4%	0.7%	0.2%	1.1%	0.1%	12.8%	5.3%	6.9%	0.3%	0.0%	0.6%	0.3%
792	50	306	3.3%	36.2%	23.2%	1.3%	0.9%	1.5%	0.5%	2.3%	0.2%	16.1%	6.7%	7.1%	0.5%	0.0%	0.4%	0.0%
793	50	761	3.6%	39.1%	24.2%	1.0%	0.7%	1.2%	0.4%	2.0%	0.1%	14.2%	5.9%	6.1%	0.3%	0.0%	0.5%	0.7%
794	50	384	3.7%	40.7%	24.5%	0.8%	0.6%	0.9%	0.3%	1.5%	0.1%	12.9%	5.3%	4.3%	0.1%	0.1%	3.0%	1.3%
795	50	1089	3.3%	36.7%	24.4%	1.0%	0.7%	1.1%	0.4%	1.8%	0.2%	15.8%	6.5%	7.1%	0.2%	0.0%	0.3%	0.5%
796	50	602	3.3%	36.3%	21.7%	1.1%	0.7%	1.2%	0.4%	2.0%	0.2%	17.1%	7.1%	5.7%	0.3%	0.0%	1.9%	1.2%
797	50	770	3.3%	35.7%	26.7%	1.0%	0.7%	1.2%	0.4%	1.9%	0.2%	14.6%	6.1%	7.0%	0.1%	0.0%	0.5%	0.7%
798	50	396	3.8%	41.7%	20.5%	1.1%	0.8%	1.3%	0.4%	2.1%	0.1%	14.3%	5.9%	6.3%	0.2%	0.0%	0.0%	1.3%
799	50	655	2.9%	32.1%	24.0%	0.8%	0.6%	0.9%	0.3%	1.5%	0.1%	12.3%	5.1%	8.4%	0.3%	0.1%	5.4%	5.1%
800	50	633	2.6%	28.8%	11.3%	0.7%	0.5%	0.9%	0.3%	1.4%	0.1%	10.2%	4.2%	5.8%	0.4%	0.7%	28.4%	3.7%
801	50	1307	4.2%	45.6%	13.6%	0.8%	0.6%	1.0%	0.3%	1.5%	0.1%	13.1%	5.4%	7.1%	0.7%	0.1%	2.8%	3.0%
802	50	1741	4.0%	44.3%	14.2%	0.8%	0.5%	0.9%	0.3%	1.4%	0.2%	14.8%	6.1%	7.2%	0.7%	0.1%	2.1%	2.3%
803	50	869	2.4%	26.8%	13.2%	1.1%	0.8%	1.3%	0.4%	2.1%	0.1%	11.1%	4.6%	4.5%	0.2%	0.7%	27.4%	3.3%
804	50	1168	3.0%	32.7%	17.0%	1.2%	0.8%	1.4%	0.4%	2.2%	0.2%	16.9%	7.0%	8.0%	1.1%	0.1%	3.2%	4.9%
805	50	949	2.4%	26.3%	15.8%	1.1%	0.8%	1.3%	0.4%	2.1%	0.2%	16.7%	6.9%	6.5%	0.7%	0.3%	11.6%	6.9%
806	50	1573	3.0%	33.3%	18.2%	1.1%	0.8%	1.3%	0.4%	2.0%	0.2%	16.6%	6.9%	8.0%	1.3%	0.1%	3.2%	3.6%
807	50	1092	2.6%	28.9%	17.8%	1.4%	1.0%	1.6%	0.5%	2.6%	0.2%	15.9%	6.6%	5.1%	0.2%	0.3%	11.5%	3.7%
808	50	647	3.9%	43.2%	20.7%	0.5%	0.4%	0.6%	0.2%	0.9%	0.2%	15.4%	6.4%	7.3%	0.4%	0.0%	0.0%	0.0%
809	50	61	2.5%	27.6%	15.6%	1.1%	0.8%	1.3%	0.4%	2.0%	0.3%	26.5%	11.0%	10.9%	0.1%	0.0%	0.0%	0.0%
814	50	1007	3.5%	38.2%	23.8%	1.1%	0.8%	1.3%	0.4%	2.0%	0.2%	15.0%	6.2%	5.4%	0.4%	0.0%	1.8%	0.0%
815	50	773	3.5%	38.1%	16.6%	1.2%	0.8%	1.4%	0.4%	2.2%	0.2%	16.7%	6.9%	11.6%	0.3%	0.0%	0.0%	0.0%
816	50	1211	3.4%	37.8%	23.0%	0.9%	0.6%	1.0%	0.3%	1.6%	0.2%	16.3%	6.8%	6.2%	0.3%	0.0%	1.5%	0.2%
817	50	741	3.6%	39.4%	17.4%	1.1%	0.8%	1.3%	0.4%	2.0%	0.2%	15.5%	6.4%	11.7%	0.3%	0.0%	0.0%	0.0%
818	70	2578	4.7%	51.8%	9.7%	1.9%	1.3%	2.2%	0.7%	3.5%	0.1%	11.5%	4.8%	3.9%	0.2%	0.1%	2.8%	0.9%
819	70	2507	4.3%	47.3%	9.9%	2.2%	1.6%	2.6%	0.8%	4.1%	0.1%	12.2%	5.1%	6.6%	0.7%	0.0%	1.8%	0.8%
820	70	3225	4.3%	47.3%	10.1%	2.0%	1.4%	2.3%	0.7%	3.7%	0.1%	14.2%	5.9%	4.6%	0.2%	0.1%	2.4%	0.7%
821	70	2782	4.3%	46.7%	11.3%	2.1%	1.5%	2.4%	0.8%	3.8%	0.1%	12.3%	5.1%	6.7%	0.7%	0.0%	1.6%	0.7%
822	70	1973	3.8%	41.3%	14.1%	1.6%	1.1%	1.8%	0.6%	2.9%	0.2%	14.6%	6.1%	8.4%	0.9%	0.0%	1.7%	1.0%
823	70	1508	4.9%	54.2%	9.8%	1.6%	1.1%	1.8%	0.6%	2.9%	0.1%	11.8%	4.9%	3.5%	0.3%	0.0%	1.0%	1.5%
824	50	609	2.9%	31.8%	7.0%	3.0%	2.1%	3.6%	1.1%	5.6%	0.1%	12.3%	5.1%	3.2%	0.4%	0.2%	6.7%	14.8%
825	50	234	3.3%	35.8%	7.7%	2.4%	1.7%	2.8%	0.9%	4.5%	0.1%	13.5%	5.6%	11.6%	0.1%	0.0%	1.6%	8.3%
826	70	1719	3.8%	41.3%	10.4%	2.4%	1.7%	2.8%	0.9%	4.4%	0.2%	16.3%	6.7%	5.5%	0.1%	0.1%	3.7%	0.0%
827	70	809	5.4%	59.7%	4.5%	3.3%	2.4%	3.9%	1.2%	6.2%	0.1%	6.6%	2.7%	2.5%	0.1%	0.0%	1.5%	0.0%
828	50	107	2.8%	31.1%	7.3%	5.0%	3.5%	5.9%	1.8%	9.3%	0.1%	7.8%	3.2%	21.9%	0.1%	0.0%	0.0%	0.0%
829	50	404	7.6%	83.0%	7.9%	0.0%	0.0%	0.0%	0.0%	0.0%	0.0%	0.7%	0.3%	0.5%	0.0%	0.0%	0.0%	0.0%
830	50	789	3.1%	34.5%	3.1%	0.7%	0.5%	0.8%	0.3%	1.3%	0.1%	11.9%	4.9%	38.5%	0.3%	0.0%	0.0%	0.0%
831	50	191	4.1%	45.5%	5.3%	0.8%	0.6%	0.9%	0.3%	1.5%	0.2%	18.5%	7.7%	13.7%	0.9%	0.0%	0.0%	0.0%
832	50	167	3.3%	36.3%	9.1%	1.0%	0.7%	1.2%	0.4%	1.9%	0.2%	19.8%	8.2%	15.9%	2.1%	0.0%	0.0%	0.0%
833	50	652	3.7%	40.6%	13.3%	1.4%	1.0%	1.6%	0.5%	2.6%	0.1%	11.8%	4.9%	18.0%	0.6%	0.0%	0.0%	0.0%
834	50	787	3.5%	38.9%	21.8%	1.5%	1.1%	1.8%	0.5%	2.8%	0.1%	12.2%	5.0%	8.3%	0.4%	0.0%	1.9%	0.0%
835	50	320	3.3%	36.7%	23.6%	1.8%	1.3%	2.1%	0.6%	3.3%	0.1%	11.0%	4.6%	5.1%	0.4%	0.1%	5.9%	0.0%
836	50	923	2.5%	27.4%	17.9%	1.2%	0.9%	1.4%	0.4%	2.3%	0.2%	16.6%	6.9%	5.5%	0.3%	0.3%	11.9%	4.4%
837	50	406	3.5%	38.0%	23.4%	0.9%	0.6%	1.0%	0.3%	1.7%	0.2%	15.0%	6.2%	4.6%	0.0%	0.1%	2.8%	1.7%
838	50	506	3.1%	33.8%	27.2%	0.6%	0.4%	0.7%	0.2%	1.0%	0.1%	12.4%	5.1%	8.5%	0.4%	0.0%	0.7%	5.9%
839	50	856	2.3%	24.9%	15.5%	1.1%	0.8%	1.3%	0.4%	2.0%	0.2%	16.9%	7.0%	6.4%	0.6%	0.3%	12.9%	7.6%
840	50	92	4.1%	44.8%	20.9%	0.5%	0.4%	0.6%	0.2%	1.0%	0.2%	12.4%	5.1%	9.5%	0.4%	0.0%	0.0%	0.0%
841	50	170	3.4%	37.1%	17.1%	2.3%	1.6%	2.7%	0.9%	4.3%	0.1%	12.4%	5.1%	3.2%	0.1%	0.2%	9.3%	0.0%
842	50	541	2.4%	26.1%	9.7%	0.8%	0.6%	0.9%	0.3%	1.4%	0.1%	9.9%	4.1%	5.1%	0.4%	0.8%	33.2%	4.3%
843	50	700	2.2%	24.2%	12.3%	0.8%	0.6%	1.0%	0.3%	1.5%	0.1%	10.8%	4.5%	4.8%	0.2%	0.8%	31.8%	4.1%
847	50	903	3.8%	41.3%	16.7%	0.6%	0.4%	0.7%	0.2%	1.1%	0.1%	12.2%	5.1%	6.8%	0.8%	0.1%	3.3%	6.6%
848	50	832	4.0%	43.7%	17.5%	0.7%	0.5%	0.8%	0.3%	1.3%	0.1%	12.5%	5.2%	7.0%	0.8%	0.0%	1.7%	3.9%
849	50	104	2.4%	26.3%	9.8%	0.3%	0.2%	0.4%	0.1%	0.6%	0.1%	7.1%	3.0%	2.3%	0.4%	0.1%	4.8%	42.1%
850	50	353	4.0%	43.7%	17.1%	1.8%	1.3%	2.1%	0.7%	3.4%	0.1%	9.2%	3.8%	4.0%	1.0%	0.0%	0.5%	7.3%
851	50	104	2.4%	26.5%	9.8%	0.3%	0.2%	0.4%	0.1%	0.6%	0.1%	7.1%	2.9%	2.3%	0.4%	0.1%	4.8%	42.0%
852	50	185	3.4%	37.5%	16.8%	1.6%	1.1%	1.9%	0.6%	3.0%	0.1%	7.8%	3.2%	3.4%	1.0%	0.0%	1.0%	17.4%
853	50	68	1.1%	11.9%	4.6%	0.1%	0.1%	0.2%	0.1%	0.3%	0.1%	4.9%	2.0%	2.0%	0.3%	0.2%	7.5%	64.9%
854	50	485	4.1%	45.1%	15.7%	1.8%	1.3%	2.1%	0.7%	3.4%	0.1%	9.2%	3.8%	5.1%	0.6%	0.0%	0.4%	6.6%
855	50	77	1.0%	10.5%	4.0%	0.1%	0.1%	0.1%	0.0%	0.2%	0.0%	4.3%	1.8%	1.8%	0.3%	0.2%	6.6%	68.9%
856	50	352	4.0%	43.7%	16.0%	1.8%	1.3%	2.2%	0.7%	3.4%	0.1%	7.7%	3.2%	5.5%	0.7%	0.0%	0.5%	9.2%
859	50	375	4.2%	45.6%	18.6%	1.3%	0.9%	1.5%	0.5%	2.4%	0.1%	13.0%	5.4%	5.3%	1.2%	0.0%	0.0%	0.0%
860	50	355	4.7%	52.0%	16.3%	1.4%	1.0%	1.7%	0.5%	2.7%	0.1%	11.2%	4.6%	3.2%	0.3%	0.0%	0.0%	0.0%
861	50	198	4.7%	51.4%	18.7%	1.0%	0.7%	1.2%	0.4%	1.9%	0.1%	11.8%	4.9%	3.1%	0.2%	0.0%	0.0%	0.0%
862	50	272	4.5%	48.9%	17.4%	1.3%	0.9%	1.5%	0.5%	2.3%	0.1%	13.0%	5.4%	4.1%	0.3%	0.0%	0.0%	0.0%
863	50	282	4.8%	52.4%	18.6%	1.2%	0.8%	1.4%	0.4%	2.2%	0.1%	10.5%	4.4%	3.0%	0.3%	0.0%	0.0%	0.0%
864	50	341	4.5%	49.1%	19.2%	1.1%	0.8%	1.3%	0.4%	2.0%	0.1%	12.3%	5.1%	4.0%	0.3%	0.0%	0.0%	0.0%
865	50	869	4.9%	54.0%	17.9%	0.8%	0.6%	1.0%	0.3%	1.5%	0.1%	10.6%	4.4%	3.6%	0.3%	0.0%	0.0%	0.0%
866	50	404	4.4%	48.6%	21.6%	0.8%	0.6%	0.9%	0.3%	1.5%	0.1%	12.1%	5.0%	3.8%	0.2%	0.0%	0.0%	0.0%
867	50	154	3.4%	36.8%	17.4%	1.7%	1.2%	2.0%	0.6%	3.1%	0.2%	15.4%	6.4%	9.1%	2.7%	0.0%	0.0%	0.0%
868	50	587	5.0%	54.7%	17.5%	0.7%	0.5%	0.8%	0.2%	1.2%	0.1%	10.7%	4.4%	3.8%	0.3%	0.0%	0.0%	0.0%

Traffic Flows and Breakdown by 16 Vehicle Classes (Year 2036)

Link No.	Speed Limit	Total Vehicle	19 - Motorcycles (MC)	01 - Private Cars (PC)	03 - Taxi	14 - Non-franchised Bus <=6.4t	15 - Non-franchised Bus 6.4-15t	16 - Non-franchised Bus >15t	12 - Private Light Bus <=3.5t	13 - Private Light Bus >3.5t	04 - Light Goods Vehicles <=2.5t	05 - Lt Goods Vehicles 2.5-3.5t	06 - Light Goods Vehicles >3.5t	07 - Heavy Goods Vehicles <=15t	08 - Heavy Goods Vehicles >15t	17 - Franchised Bus (SD)	18 - Franchised Bus (DD)	11 - Public Light Buses
	km/hr	1200-1300																
870	50	15	2.4%	26.1%	20.3%	3.8%	2.7%	4.5%	1.4%	7.2%	0.2%	18.1%	7.5%	5.3%	0.4%	0.0%	0.0%	0.0%
871	50	465	3.7%	41.0%	18.9%	1.5%	1.0%	1.7%	0.5%	2.8%	0.1%	11.8%	4.9%	5.7%	0.6%	0.1%	5.5%	0.0%
872	70	1907	4.8%	52.3%	11.1%	1.3%	0.9%	1.5%	0.5%	2.3%	0.1%	10.2%	4.2%	7.3%	0.0%	0.1%	3.5%	0.0%
873	70	1325	4.8%	52.2%	12.5%	1.4%	1.0%	1.6%	0.5%	2.6%	0.1%	9.0%	3.7%	6.5%	0.0%	0.1%	4.1%	0.0%
874	50	1118	3.7%	41.2%	24.6%	0.9%	0.6%	1.1%	0.3%	1.7%	0.1%	8.7%	3.6%	5.0%	0.6%	0.0%	2.0%	5.8%
875	50	1160	3.4%	37.2%	16.0%	0.9%	0.7%	1.1%	0.3%	1.8%	0.1%	13.7%	5.7%	10.2%	1.1%	0.1%	4.8%	2.8%
876	50	31	0.9%	9.3%	10.0%	0.1%	0.1%	0.1%	0.0%	0.2%	0.1%	8.9%	3.7%	0.4%	0.0%	0.1%	4.0%	62.1%
877	50	55	2.6%	28.2%	22.7%	0.4%	0.3%	0.5%	0.2%	0.8%	0.1%	5.1%	2.1%	1.5%	0.1%	0.0%	0.0%	35.4%
878	50	52	2.5%	27.7%	21.3%	0.4%	0.3%	0.5%	0.2%	0.8%	0.1%	5.3%	2.2%	1.5%	0.1%	0.0%	0.0%	37.1%
879	50	31	0.9%	9.3%	10.0%	0.1%	0.1%	0.1%	0.0%	0.2%	0.1%	8.9%	3.7%	0.4%	0.0%	0.1%	4.0%	62.1%
882	50	509	4.3%	47.2%	19.7%	0.7%	0.5%	0.8%	0.3%	1.3%	0.1%	13.5%	5.6%	5.4%	0.5%	0.0%	0.0%	0.0%
883	50	514	2.8%	31.0%	22.5%	0.8%	0.6%	0.9%	0.3%	1.5%	0.2%	15.0%	6.2%	7.6%	0.9%	0.2%	8.9%	0.6%
884	50	511	2.8%	31.0%	22.6%	0.8%	0.6%	1.0%	0.3%	1.5%	0.2%	14.8%	6.1%	7.5%	1.0%	0.2%	9.0%	0.6%
885	50	508	2.8%	31.1%	22.6%	0.8%	0.6%	1.0%	0.3%	1.5%	0.2%	14.7%	6.1%	7.5%	1.0%	0.2%	9.1%	0.6%
886	50	505	2.8%	31.1%	22.7%	0.8%	0.6%	1.0%	0.3%	1.5%	0.2%	14.5%	6.0%	7.4%	1.0%	0.2%	9.1%	0.6%
887	50	502	2.8%	31.2%	22.8%	0.8%	0.6%	1.0%	0.3%	1.5%	0.1%	14.4%	6.0%	7.4%	1.1%	0.2%	9.2%	0.6%
888	50	498	2.8%	31.2%	22.9%	0.8%	0.6%	1.0%	0.3%	1.5%	0.1%	14.2%	5.9%	7.4%	1.1%	0.2%	9.2%	0.6%
889	50	495	2.9%	31.3%	22.9%	0.8%	0.6%	1.0%	0.3%	1.6%	0.1%	14.1%	5.8%	7.3%	1.1%	0.2%	9.3%	0.7%
890	50	492	2.9%	31.4%	23.0%	0.8%	0.6%	1.0%	0.3%	1.6%	0.1%	13.9%	5.8%	7.3%	1.2%	0.2%	9.3%	0.7%
891	50	489	2.9%	31.4%	23.1%	0.8%	0.6%	1.0%	0.3%	1.6%	0.1%	13.8%	5.7%	7.2%	1.2%	0.2%	9.4%	0.7%
892	50	486	2.9%	31.5%	23.2%	0.9%	0.6%	1.0%	0.3%	1.6%	0.1%	13.6%	5.6%	7.2%	1.2%	0.2%	9.5%	0.7%
893	50	483	2.9%	31.6%	23.2%	0.9%	0.6%	1.0%	0.3%	1.6%	0.1%	13.4%	5.6%	7.1%	1.3%	0.2%	9.5%	0.7%
894	50	480	2.9%	31.6%	23.3%	0.9%	0.6%	1.0%	0.3%	1.6%	0.1%	13.3%	5.5%	7.1%	1.3%	0.2%	9.6%	0.7%
895	50	12	2.2%	24.0%	25.7%	0.2%	0.2%	0.3%	0.1%	0.4%	0.2%	23.2%	9.6%	12.0%	1.8%	0.0%	0.0%	0.0%
896	50	12	2.2%	24.0%	25.7%	0.2%	0.2%	0.3%	0.1%	0.4%	0.2%	23.2%	9.6%	12.0%	1.8%	0.0%	0.0%	0.0%
897	50	24	3.0%	33.1%	13.1%	1.2%	0.9%	1.4%	0.4%	2.3%	0.2%	21.9%	9.1%	11.5%	1.8%	0.0%	0.0%	0.0%
898	50	24	3.0%	33.1%	13.1%	1.2%	0.9%	1.4%	0.4%	2.3%	0.2%	21.9%	9.1%	11.5%	1.8%	0.0%	0.0%	0.0%
899	50	12	2.2%	24.0%	25.7%	0.2%	0.2%	0.3%	0.1%	0.4%	0.2%	23.2%	9.6%	12.0%	1.8%	0.0%	0.0%	0.0%
900	50	12	2.2%	24.0%	25.7%	0.2%	0.2%	0.3%	0.1%	0.4%	0.2%	23.2%	9.6%	12.0%	1.8%	0.0%	0.0%	0.0%
901	50	17	2.1%	23.5%	17.8%	0.8%	0.6%	1.0%	0.3%	1.5%	0.2%	23.7%	9.8%	14.5%	4.0%	0.0%	0.0%	0.0%
902	50	17	2.1%	23.5%	17.8%	0.8%	0.6%	1.0%	0.3%	1.5%	0.2%	23.7%	9.8%	14.5%	4.0%	0.0%	0.0%	0.0%
903	50	12	2.2%	24.0%	25.7%	0.2%	0.2%	0.3%	0.1%	0.4%	0.2%	23.2%	9.6%	12.0%	1.8%	0.0%	0.0%	0.0%
904	50	12	2.2%	24.0%	25.7%	0.2%	0.2%	0.3%	0.1%	0.4%	0.2%	23.2%	9.6%	12.0%	1.8%	0.0%	0.0%	0.0%
905	50	17	2.1%	23.5%	17.8%	0.8%	0.6%	1.0%	0.3%	1.5%	0.2%	23.7%	9.8%	14.5%	4.0%	0.0%	0.0%	0.0%
906	50	511	2.6%	28.4%	10.7%	0.8%	0.6%	0.9%	0.3%	1.5%	0.2%	20.0%	8.3%	9.4%	1.5%	0.2%	8.5%	6.2%
907	50	496	2.6%	28.3%	10.5%	0.8%	0.6%	0.9%	0.3%	1.5%	0.2%	19.9%	8.2%	9.4%	1.5%	0.2%	8.8%	6.4%
908	50	481	2.6%	28.2%	10.4%	0.8%	0.5%	0.9%	0.3%	1.4%	0.2%	19.8%	8.2%	9.4%	1.5%	0.2%	9.0%	6.6%
909	50	467	2.6%	28.0%	10.3%	0.8%	0.5%	0.9%	0.3%	1.4%	0.2%	19.7%	8.2%	9.4%	1.4%	0.2%	9.3%	6.8%
910	50	452	2.5%	27.9%	10.1%	0.8%	0.5%	0.9%	0.3%	1.4%	0.2%	19.6%	8.1%	9.4%	1.4%	0.2%	9.6%	7.0%
911	50	437	2.5%	27.7%	10.0%	0.8%	0.5%	0.9%	0.3%	1.4%	0.2%	19.5%	8.1%	9.4%	1.4%	0.2%	9.9%	7.2%
912	50	422	2.5%	27.5%	9.8%	0.7%	0.5%	0.9%	0.3%	1.4%	0.2%	19.4%	8.0%	9.3%	1.3%	0.2%	10.3%	7.5%
913	50	407	2.5%	27.4%	9.6%	0.7%	0.5%	0.9%	0.3%	1.4%	0.2%	19.3%	8.0%	9.3%	1.3%	0.3%	10.7%	7.8%
914	50	392	2.5%	27.1%	9.5%	0.7%	0.5%	0.8%	0.3%	1.3%	0.2%	19.2%	7.9%	9.3%	1.2%	0.3%	11.1%	8.1%
915	50	377	2.5%	26.9%	9.3%	0.7%	0.5%	0.8%	0.3%	1.3%	0.2%	19.0%	7.9%	9.3%	1.2%	0.3%	11.5%	8.4%
916	50	363	2.4%	26.7%	9.0%	0.7%	0.5%	0.8%	0.3%	1.3%	0.2%	18.9%	7.8%	9.2%	1.1%	0.3%	12.0%	8.7%
917	50	348	2.4%	26.4%	8.8%	0.7%	0.5%	0.8%	0.2%	1.3%	0.2%	18.7%	7.8%	9.2%	1.1%	0.3%	12.5%	9.1%
918	50	525	3.3%	36.0%	18.0%	1.1%	0.8%	1.3%	0.4%	2.1%	0.2%	17.2%	7.1%	9.4%	1.1%	0.0%	0.0%	1.8%
919	50	10	2.6%	28.5%	30.4%	0.0%	0.0%	0.0%	0.0%	0.0%	0.3%	27.1%	11.2%	0.0%	0.0%	0.0%	0.0%	0.0%
920	50	432	3.4%	36.9%	17.4%	1.0%	0.7%	1.2%	0.4%	1.9%	0.2%	18.2%	7.5%	10.3%	1.0%	0.0%	0.0%	0.0%
921	50	35	0.8%	8.3%	8.9%	0.2%	0.1%	0.2%	0.1%	0.4%	0.1%	7.9%	3.3%	1.4%	0.0%	1.4%	59.5%	7.4%
922	50	359	3.7%	40.4%	23.8%	0.9%	0.6%	1.1%	0.3%	1.7%	0.1%	9.7%	4.0%	7.1%	0.2%	0.2%	6.3%	0.0%
923	50	10	2.6%	28.5%	30.4%	0.0%	0.0%	0.0%	0.0%	0.0%	0.3%	27.1%	11.2%	0.0%	0.0%	0.0%	0.0%	0.0%
924	50	10	2.6%	28.5%	30.4%	0.0%	0.0%	0.0%	0.0%	0.0%	0.3%	27.1%	11.2%	0.0%	0.0%	0.0%	0.0%	0.0%
925	50	10	2.6%	28.5%	30.4%	0.0%	0.0%	0.0%	0.0%	0.0%	0.3%	27.1%	11.2%	0.0%	0.0%	0.0%	0.0%	0.0%
926	50	10	2.6%	28.5%	30.4%	0.0%	0.0%	0.0%	0.0%	0.0%	0.3%	27.1%	11.2%	0.0%	0.0%	0.0%	0.0%	0.0%
927	50	153	3.0%	32.6%	19.9%	1.1%	0.8%	1.3%	0.4%	2.0%	0.1%	11.7%	4.8%	6.6%	0.5%	0.0%	0.0%	15.2%
928	50	37	0.7%	7.9%	8.4%	0.1%	0.1%	0.1%	0.0%	0.2%	0.1%	7.5%	3.1%	1.4%	0.4%	0.2%	6.8%	62.9%
929	50	147	3.7%	40.3%	21.9%	2.0%	1.4%	2.4%	0.7%	3.8%	0.1%	13.8%	5.7%	3.9%	0.3%	0.0%	0.0%	0.0%
930	50	135	2.8%	30.8%	21.9%	1.3%	1.0%	1.6%	0.5%	2.5%	0.2%	17.4%	7.2%	8.6%	2.3%	0.0%	0.0%	1.9%
931	50	61	3.6%	39.5%	23.2%	1.4%	1.0%	1.6%	0.5%	2.5%	0.2%	15.4%	6.4%	4.4%	0.5%	0.0%	0.0%	0.0%
932	50	68	3.2%	35.6%	26.1%	0.3%	0.2%	0.4%	0.1%	0.6%	0.2%	16.7%	6.9%	4.6%	0.1%	0.0%	0.0%	4.7%
933	50	258	3.5%	38.2%	29.1%	0.3%	0.2%	0.3%	0.1%	0.5%	0.1%	9.2%	3.8%	2.7%	0.2%	0.1%	3.7%	8.0%
934	50	53	3.0%	33.1%	17.0%	0.6%	0.5%	0.7%	0.2%	1.2%	0.2%	22.5%	9.3%	5.2%	0.2%	0.0%	0.0%	6.1%
935	50	156	3.4%	37.4%	25.5%	0.3%	0.2%	0.3%	0.1%	0.5%	0.1%	7.5%	3.1%	2.2%	0.1%	0.1%	6.0%	13.2%
936	50	248	2.7%	29.3%	20.2%	0.4%	0.3%	0.5%	0.1%	0.7%	0.2%	18.1%	7.5%	5.7%	0.7%	0.1%	3.6%	9.9%
937	50	505	3.5%	38.3%	22.4%	0.5%	0.3%	0.5%	0.2%	0.8%	0.2%	14.6%	6.0%	3.7%	0.2%	0.1%	3.1%	5.6%
938	50	199	2.6%	28.7%	17.6%	0.4%	0.3%	0.5%	0.1%	0.8%	0.2%	22.4%	9.3%	6.8%	0.7%	0.1%	4.4%	4.9%
939	50	650	3.6%	39.8%	25.3%	0.4%	0.3%	0.5%	0.1%	0.7%	0.1%	13.1%	5.4%	3.4%	0.2%	0.1%	3.9%	3.1%
940	50	566	3.2%	34.9%	21.6%	0.8%	0.5%	0.9%	0.3%	1.4%	0.2%	19.3%	8.0%	5.1%	0.3%	0.0%	1.4%	2.1%
941	50	512	3.2%	34.6%	21.8%	0.8%	0.5%	0.9%	0.3%	1.4%	0.2%	19.2%	7.9%	5.0%	0.3%	0.0%	1.6%	2.3%
942	50	108	3.5%	38.8%	24.4%	0.3%	0.2%	0.4%	0.1%	0.6%	0.2%	17.4%	7.2%	6.4%	0.4%	0.0%	0.0%	0.0%
943	50	105	2.5%	27.2%	12.6%	1.3%	0.9%	1.5%	0.5%	2.3%	0.3%	28.1%	11.7%	10.0%	1.1%	0.0%	0.0%	0.0%
944	50	121	2.7%	30.0%	16.7%	0.9%	0.6%	1.0%	0.3%	1.6%	0.2%	21.7%	9.0%	7.3%	1.0%	0.1%	4.7%	2.1%
945	50	400	3.1%	33.9%	20.1%	1.1%	0.8%	1.3%	0.4%	2.0%	0.2%	16.9%	7.0%	6.0%	0.5%	0.0%	1.6%	5.3%
946	50	68	2.8%	30.8%	19.4%	0.2%	0.1%	0.2%	0.1%	0.3%	0.2%	19.7%	8.1%	5.4%	0.3%	0.2%	8.4%	3.8%
947	50	343	2.8%	31.1%	17.5%	1.3%	0.9%	1.5%	0.5%	2.3%	0.2%	19.0%	7.9%	6.5%	0.5%	0.0%	1.8%	6.2%
948	50	13	2.0%	22.3%	23.8%	0.1%	0.1%	0.1%	0.0%	0.2%	0.2%	21.2%	8.8%	1.2%	0.1%	0.0%	0.0%	19.8%
949	50	32	2.3%	25.8%	11.9%	1.3%	0.9%	1.6%	0.5%	2.5%	0.1%	8.6%	3.6%	2.4%	0.1%	0.0%	0.0%	38.3%
950	50	13	2.0%	22.3%	23.8%	0.1%	0.1%	0.1%	0.0%	0.2%	0.2%	21.2%	8.8%	1.2%	0.1%	0.0%	0.0%	19.8%
951	50	32	2.3%	25.8%	11.9%	1.3%	0.9%	1.6%	0.5%	2.5%	0.1%	8.6%	3.6%	2.4%	0.1%	0.0%	0.0%	38.3%
952	50	13	2.0%	22.3%	23.8%	0.1%	0.1%	0.1%	0.0%	0.2%	0.2%	21.2%	8.8%	1.2%	0.1%	0.0%	0.0%	19.8%
953	50	32	2.3%	25.8%	11.9%	1.3%	0.9%	1.6%	0.5%	2.5%	0.1%	8.6%	3.6%	2.4%	0.1%	0.0%	0.0%	38.3%
954	50	13	2.0%	22.3%	23.8%	0.1%	0.1%	0.1%	0.0%	0.2%	0.2%	21.2%	8.8%	1.2%	0.1%	0.0%	0.0%	19.8%
955	50	32	2.3%	25.8%	11.9%	1.3%	0.9%	1.6%	0.5%	2.5%	0.1%	8.6%	3.6%	2.4%	0.1%	0.0%	0.0%	38.3%
956	50	13	2.0%	22.3%	23.8%	0.1%	0.1%	0.1%	0.0%	0.2%	0.2%	21.2%	8.8%	1.2%	0.1%	0.0%	0.0%	19.8%
957	50	32	2.3%	25.8%	11.9%	1.3%	0.9%	1.6%	0.5%	2.5%	0.1%	8.6%	3.6%	2.4%	0.1%	0.0%	0.0%	38.3%
958	50	10	2.6%	28.5%	30.4%	0.0%	0.0%	0.0%	0.0%	0.0%	0.3%	27.1%	11.2%	0.0%	0.0%	0.0%	0.0%	0.0%
959	50	10	2.6%	28.5%	30.4%	0.0%	0.0%	0.0%	0.0%	0.0%	0.3%	27.1%	11.2%	0.0%	0.0%	0.0%	0.0%	0.0%
960	50	68	0.4%	4.3%	4.6%	0.0%	0.0%	0.0%	0.0%	0.0%	0.0%	4.1%	1.7%	0.0%	0.0%	0.2%	7.4%	77.5%
961	50	140	2.7%	30.0%	11.3%	2.1%	1.5%	2.5%	0.8%	3.9%	0.1%	8.6%	3.6%	7.7%	0.8%	0.0%	1.3%	23.0%
962	50	10	2.6%	28.5%	30.4%	0.0%	0.0%	0.0%	0.0%	0.0%	0.3%	27.1%	11.2%	0.0%	0.0%	0.0%	0.0%	0.0%
963	50	10	2.6%	28.5%	30.4%	0.0%	0.0%	0.0%	0.0%	0.0%	0.3%	27.1%	11.2%	0.0%	0.0%	0.0%	0.0%	0.0%
964	50	10	2.6%	28.5%	30.4%	0.0%	0.0%	0.0%	0.0%	0.0%	0.3%	27.1%	11.2%	0.0%	0.0%	0.0%	0.0%	0.0%
965	50	10	2.6%	28.5%	30.4%	0.0%	0.0%	0.0%	0.0%	0.0%	0.3%	27.1%	11.2%	0.0%	0.0%	0.0%	0.0%	0.0%
966	50	51	4.5%	49.9%	18.6%	0.9%	0.7%	1.1%	0.3%	1.7%	0.1%	12.6%	5.2%	3.7%	0.5%	0.0%	0.0%	0.0%
968	50	68	0.4%	4.3%	4.6%	0.0%	0.0%	0.0%	0.0%	0.0%	0.0%	4.1%	1.7%	0.0%	0.0%	0.2%	7.4%	77.5%
969	50	140	2.7%	30.0%	11.3%	2.1%	1.5%	2.5%	0.8%	3.9%	0.1%	8.6%	3.6%	7.7%	0.8%	0.0%	1.3%	23.0%
970	50	68	0.4%	4.3%	4.6%	0.0%	0.0%	0.0%	0.0%	0.0%	0.0%	4.1%	1.7%	0.0%	0.0%	0.2%	7.4%	77.5%
971	50	140	2.7%	30.0%	11.3%	2.1%	1.5%	2.5%	0.8%	3.9%	0.1%	8.6%	3.6%	7.7%	0.8%	0.0%	1.3%	23.0%
972	50	68	0.4%	4.3%	4.6%	0.0%	0.0%	0.0%	0.0%	0.0%	0.0%	4.1%	1.7%	0.0%	0.0%	0.2%	7.4%	77.5%
973	50	140	2.7%	30.0%	11.3%	2.1%	1.5%	2.5%	0.8%	3.9%	0.1%	8.6%	3.6%	7.7%	0.8%	0.0%	1.3%	23.0%
974	50	68	0.4%	4.3%	4.6%	0.0%	0.0%	0.0%	0.0%	0.0%	0.0%	4.1%	1.7%	0.0%	0.0%	0.2%	7.4%	77.5%
975	50	140	2.7%	30.0%	11.3%	2.1%	1.5%	2.5%	0.8%	3.9%	0.1%	8.6%	3.6%	7.7%	0.8%	0.0%	1.3%	23.0%
976	50	10	2.6%	28.5%	30.4%	0.0%	0.0%	0.0%	0.0%	0.0%	0.3%	27.1%	11.2%	0.0%	0.0%	0.0%	0.0%	0.0%
977	50	10	2.6%	28.5%	30.4%	0.0%	0.0%	0.0%	0.0%	0.0%	0.3%	27.1%	11.2%	0.0%	0.0%	0.0%	0.0%	0.0%

Traffic Flows and Breakdown by 16 Vehicle Classes (Year 2036)

Link No.	Speed Limit	Total Vehicle	19 - Motorcycles (MC)	01 - Private Cars (PC)	03 - Taxi	14 - Non-franchised Bus <=6.4t	15 - Non-franchised Bus 6.4-15t	16 - Non-franchised Bus >15t	12 - Private Light Bus <=3.5t	13 - Private Light Bus >3.5t	04 - Light Goods Vehicles <=2.5t	05 - Lt Goods Vehicles 2.5-3.5t	06 - Light Goods Vehicles >3.5t	07 - Heavy Goods Vehicles <=15t	08 - Heavy Goods Vehicles >15t	17 - Franchised Bus (SD)	18 - Franchised Bus (DD)	11 - Public Light Buses
	km/hr	1200-1300																
978	50	10	2.6%	28.5%	30.4%	0.0%	0.0%	0.0%	0.0%	0.0%	0.3%	27.1%	11.2%	0.0%	0.0%	0.0%	0.0%	0.0%
979	50	10	2.6%	28.5%	30.4%	0.0%	0.0%	0.0%	0.0%	0.0%	0.3%	27.1%	11.2%	0.0%	0.0%	0.0%	0.0%	0.0%
980	50	10	2.6%	28.5%	30.4%	0.0%	0.0%	0.0%	0.0%	0.0%	0.3%	27.1%	11.2%	0.0%	0.0%	0.0%	0.0%	0.0%
981	50	10	2.6%	28.5%	30.4%	0.0%	0.0%	0.0%	0.0%	0.0%	0.3%	27.1%	11.2%	0.0%	0.0%	0.0%	0.0%	0.0%
982	50	167	2.6%	28.5%	11.1%	1.9%	1.3%	2.2%	0.7%	3.5%	0.1%	8.7%	3.6%	7.2%	0.8%	0.0%	1.1%	26.7%
983	50	167	2.6%	28.5%	11.1%	1.9%	1.3%	2.2%	0.7%	3.5%	0.1%	8.7%	3.6%	7.2%	0.8%	0.0%	1.1%	26.7%
984	50	153	3.0%	32.6%	19.9%	1.1%	0.8%	1.3%	0.4%	2.0%	0.1%	11.7%	4.8%	6.6%	0.5%	0.0%	0.0%	15.2%
985	50	37	0.7%	7.9%	8.4%	0.1%	0.1%	0.1%	0.0%	0.2%	0.1%	7.5%	3.1%	1.4%	0.4%	0.2%	6.8%	62.9%
986	70	179	3.3%	35.8%	26.4%	1.4%	1.0%	1.6%	0.5%	2.6%	0.1%	11.7%	4.9%	6.3%	1.6%	0.1%	2.8%	0.0%
987	70	264	2.9%	31.4%	22.3%	2.8%	2.0%	3.3%	1.0%	5.3%	0.1%	11.2%	4.6%	5.4%	1.2%	0.0%	1.9%	4.4%
988	70	801	3.7%	40.8%	17.5%	1.8%	1.3%	2.1%	0.7%	3.4%	0.1%	12.8%	5.3%	8.2%	0.2%	0.0%	0.4%	1.8%
989	70	716	3.9%	43.0%	17.9%	1.3%	0.9%	1.5%	0.5%	2.5%	0.1%	13.2%	5.4%	8.7%	0.1%	0.0%	0.4%	0.4%
990	50	85	2.0%	22.2%	13.7%	5.9%	4.2%	6.9%	2.2%	11.0%	0.1%	10.0%	4.2%	3.5%	0.5%	0.0%	0.0%	13.7%
992	70	3499	3.2%	35.5%	20.0%	1.1%	0.8%	1.3%	0.4%	2.1%	0.1%	14.0%	5.8%	7.2%	0.7%	0.1%	2.9%	4.7%
993	70	3295	3.6%	39.9%	16.6%	1.2%	0.9%	1.4%	0.4%	2.3%	0.1%	12.1%	5.0%	6.9%	0.4%	0.1%	3.6%	5.5%
994	50	788	4.5%	49.3%	18.1%	1.1%	0.8%	1.3%	0.4%	2.1%	0.1%	11.7%	4.9%	4.0%	0.3%	0.0%	1.0%	0.3%
995	50	178	4.4%	48.1%	22.9%	1.1%	0.8%	1.3%	0.4%	2.1%	0.1%	9.8%	4.1%	2.8%	0.1%	0.0%	1.8%	0.0%
996	50	288	2.6%	28.5%	10.8%	1.0%	0.7%	1.2%	0.4%	1.9%	0.2%	18.6%	7.7%	7.5%	1.2%	0.3%	10.5%	7.0%
998	50	196	2.7%	29.7%	14.9%	0.6%	0.4%	0.7%	0.2%	1.1%	0.2%	15.1%	6.2%	11.7%	0.7%	0.1%	5.5%	10.2%
999	50	298	4.0%	44.2%	28.3%	0.5%	0.4%	0.6%	0.2%	1.0%	0.1%	8.1%	3.4%	2.4%	0.2%	0.1%	4.9%	1.7%
1001	50	183	2.9%	32.4%	10.7%	1.6%	1.1%	1.8%	0.6%	2.9%	0.1%	12.6%	5.2%	8.1%	1.3%	0.0%	0.0%	18.7%
1002	50	264	3.4%	37.0%	17.9%	0.8%	0.6%	1.0%	0.3%	1.5%	0.1%	11.6%	4.8%	7.0%	1.1%	0.0%	0.0%	12.9%
1003	50	1160	3.0%	33.3%	15.5%	0.8%	0.6%	1.0%	0.3%	1.6%	0.2%	18.8%	7.8%	14.7%	1.2%	0.0%	0.0%	1.3%
1004	50	880	3.3%	35.8%	6.4%	0.7%	0.5%	0.8%	0.2%	1.2%	0.1%	13.3%	5.5%	31.9%	0.3%	0.0%	0.0%	0.0%
1006	70	2922	3.6%	39.0%	16.9%	1.3%	0.9%	1.5%	0.5%	2.4%	0.1%	11.5%	4.8%	7.1%	0.3%	0.1%	3.8%	6.2%
1007	70	3499	3.2%	35.5%	20.0%	1.1%	0.8%	1.3%	0.4%	2.1%	0.1%	14.0%	5.8%	7.2%	0.7%	0.1%	2.9%	4.7%
1008	50	94	3.8%	41.3%	31.7%	1.7%	1.2%	1.9%	0.6%	3.1%	0.1%	7.5%	3.1%	3.9%	0.1%	0.0%	0.0%	0.0%
1011	70	1596	4.3%	47.6%	13.8%	2.6%	1.8%	3.1%	1.0%	4.8%	0.1%	10.2%	4.2%	5.6%	0.1%	0.0%	0.7%	0.0%
1012	70	1769	4.5%	49.2%	9.8%	2.0%	1.4%	2.3%	0.7%	3.7%	0.1%	11.9%	4.9%	6.6%	0.4%	0.0%	1.6%	0.7%
1014	70	2250	3.3%	36.4%	15.3%	1.1%	0.8%	1.3%	0.4%	2.1%	0.1%	13.0%	5.4%	5.7%	0.6%	0.2%	8.2%	6.1%
1015	50	273	4.2%	46.0%	19.8%	1.0%	0.7%	1.2%	0.4%	1.9%	0.1%	5.9%	2.4%	1.8%	0.3%	0.3%	13.9%	0.0%
1016	50	400	3.4%	37.4%	20.8%	0.6%	0.4%	0.7%	0.2%	1.1%	0.2%	20.6%	8.5%	5.3%	0.2%	0.0%	0.6%	0.0%
1017	70	2575	4.4%	48.3%	15.6%	0.8%	0.6%	1.0%	0.3%	1.5%	0.1%	13.3%	5.5%	7.0%	0.6%	0.0%	0.8%	0.1%
1020	50	28	3.8%	42.2%	25.5%	1.1%	0.8%	1.3%	0.4%	2.1%	0.1%	9.9%	4.1%	8.4%	0.2%	0.0%	0.0%	0.0%
1021	50	28	3.4%	37.0%	29.4%	1.4%	1.0%	1.7%	0.5%	2.7%	0.1%	10.7%	4.4%	7.2%	0.5%	0.0%	0.0%	0.0%
3001	50	15	1.8%	19.7%	21.1%	0.0%	0.0%	0.0%	0.0%	0.0%	0.2%	18.8%	7.8%	0.0%	0.0%	0.0%	0.0%	30.6%
3002	50	15	1.8%	19.7%	21.1%	0.0%	0.0%	0.0%	0.0%	0.0%	0.2%	18.8%	7.8%	0.0%	0.0%	0.0%	0.0%	30.6%
3003	50	293	3.4%	36.9%	29.4%	1.4%	1.0%	1.7%	0.5%	2.7%	0.1%	10.6%	4.4%	7.1%	0.5%	0.0%	0.4%	0.0%
3004	50	319	3.9%	42.3%	25.5%	1.1%	0.8%	1.3%	0.4%	2.1%	0.1%	9.6%	4.0%	8.3%	0.2%	0.0%	0.4%	0.0%
3005	50	28	3.4%	37.0%	29.4%	1.4%	1.0%	1.7%	0.5%	2.7%	0.1%	10.7%	4.4%	7.2%	0.5%	0.0%	0.0%	0.0%
3006	50	28	3.8%	42.2%	25.5%	1.1%	0.8%	1.3%	0.4%	2.1%	0.1%	9.9%	4.1%	8.4%	0.2%	0.0%	0.0%	0.0%
3007	50	32	2.9%	31.8%	25.3%	1.2%	0.9%	1.4%	0.5%	2.3%	0.1%	9.2%	3.8%	6.2%	0.4%	0.0%	0.0%	14.0%
3008	50	32	2.9%	31.8%	25.3%	1.2%	0.9%	1.4%	0.5%	2.3%	0.1%	9.2%	3.8%	6.2%	0.4%	0.0%	0.0%	14.0%
3009	50	15	1.8%	19.7%	21.1%	0.0%	0.0%	0.0%	0.0%	0.0%	0.2%	18.8%	7.8%	0.0%	0.0%	0.0%	0.0%	30.6%
3010	50	10	2.6%	28.5%	30.4%	0.0%	0.0%	0.0%	0.0%	0.0%	0.3%	27.1%	11.2%	0.0%	0.0%	0.0%	0.0%	0.0%
3011	50	32	3.3%	36.3%	21.9%	1.0%	0.7%	1.1%	0.4%	1.8%	0.1%	8.5%	3.5%	7.2%	0.2%	0.0%	0.0%	13.9%
3012	50	325	3.3%	36.4%	29.0%	1.4%	1.0%	1.7%	0.5%	2.6%	0.1%	10.5%	4.3%	7.0%	0.5%	0.0%	0.4%	1.4%
3013	50	351	3.8%	41.8%	25.2%	1.1%	0.8%	1.3%	0.4%	2.1%	0.1%	9.5%	3.9%	8.2%	0.2%	0.0%	0.4%	1.3%
3014	50	168	3.6%	39.6%	31.5%	1.5%	1.1%	1.8%	0.6%	2.9%	0.1%	8.1%	3.4%	5.4%	0.4%	0.0%	0.0%	0.0%
3015	50	206	4.1%	45.3%	27.3%	1.2%	0.9%	1.4%	0.4%	2.3%	0.1%	7.4%	3.0%	6.4%	0.2%	0.0%	0.0%	0.0%
3016	50	149	4.2%	45.8%	27.6%	1.2%	0.9%	1.4%	0.5%	2.3%	0.1%	7.0%	2.9%	6.0%	0.2%	0.0%	0.0%	0.0%
3017	50	141	3.7%	40.4%	32.2%	1.6%	1.1%	1.8%	0.6%	2.9%	0.1%	7.3%	3.0%	4.9%	0.3%	0.0%	0.0%	0.0%
3018	50	821	3.6%	39.7%	30.5%	1.5%	1.0%	1.7%	0.5%	2.7%	0.1%	8.4%	3.5%	5.7%	0.4%	0.0%	0.2%	0.6%
3019	50	892	4.0%	43.9%	27.3%	1.2%	0.9%	1.4%	0.4%	2.3%	0.1%	7.8%	3.2%	6.6%	0.2%	0.0%	0.1%	0.5%
3020	50	50	4.4%	47.9%	28.9%	1.3%	0.9%	1.5%	0.5%	2.4%	0.1%	5.5%	2.3%	4.2%	0.1%	0.0%	0.0%	0.0%
3021	50	85	3.9%	42.4%	33.7%	1.6%	1.2%	1.9%	0.6%	3.1%	0.1%	5.5%	2.3%	3.7%	0.2%	0.0%	0.0%	0.0%
3022	50	840	3.6%	39.5%	30.7%	1.5%	1.1%	1.7%	0.5%	2.8%	0.1%	8.3%	3.5%	5.7%	0.4%	0.0%	0.2%	0.5%
3023	50	857	4.0%	44.3%	26.7%	1.2%	0.8%	1.4%	0.4%	2.2%	0.1%	7.9%	3.3%	6.8%	0.2%	0.0%	0.1%	0.5%
3024	50	110	3.8%	41.5%	33.0%	1.6%	1.1%	1.9%	0.6%	3.0%	0.1%	6.3%	2.6%	4.2%	0.3%	0.0%	0.0%	0.0%
3025	50	71	4.3%	46.8%	28.3%	1.3%	0.9%	1.5%	0.5%	2.3%	0.1%	6.2%	2.6%	5.3%	0.1%	0.0%	0.0%	0.0%
3026	50	879	3.6%	39.2%	31.2%	1.5%	1.1%	1.8%	0.6%	2.8%	0.1%	8.3%	3.4%	5.5%	0.4%	0.0%	0.1%	0.5%
3027	50	857	4.0%	44.3%	26.7%	1.2%	0.8%	1.4%	0.4%	2.2%	0.1%	7.9%	3.3%	6.8%	0.2%	0.0%	0.1%	0.5%
3028	50	751	3.7%	40.9%	29.7%	1.3%	0.9%	1.5%	0.5%	2.4%	0.1%	8.4%	3.5%	5.9%	0.4%	0.0%	0.2%	0.6%
3029	50	631	4.0%	44.0%	25.1%	1.7%	1.2%	2.0%	0.6%	3.1%	0.1%	7.9%	3.3%	5.8%	0.2%	0.0%	0.2%	0.7%
3030	50	833	3.9%	42.3%	31.1%	1.6%	1.1%	1.9%	0.6%	3.0%	0.1%	7.1%	2.9%	4.3%	0.2%	0.0%	0.0%	0.0%
3031	50	931	4.1%	44.8%	29.9%	1.0%	0.7%	1.2%	0.4%	1.8%	0.1%	7.2%	3.0%	5.7%	0.2%	0.0%	0.0%	0.0%
3032	50	868	3.8%	41.9%	31.5%	1.6%	1.2%	1.9%	0.6%	3.0%	0.1%	7.0%	2.9%	4.2%	0.2%	0.0%	0.0%	0.0%
3033	50	899	4.1%	45.2%	29.6%	1.0%	0.7%	1.1%	0.3%	1.8%	0.1%	7.2%	3.0%	5.8%	0.2%	0.0%	0.0%	0.0%
3034	50	609	3.7%	40.8%	34.6%	1.5%	1.1%	1.8%	0.6%	2.9%	0.1%	6.7%	2.8%	3.2%	0.1%	0.0%	0.0%	0.0%
3035	50	612	4.2%	46.3%	31.2%	0.5%	0.4%	0.6%	0.2%	0.9%	0.1%	6.9%	2.9%	5.7%	0.1%	0.0%	0.0%	0.0%
3036	50	751	3.7%	40.9%	29.7%	1.3%	0.9%	1.5%	0.5%	2.4%	0.1%	8.4%	3.5%	5.9%	0.4%	0.0%	0.2%	0.6%
3037	50	609	4.0%	44.3%	24.6%	1.7%	1.2%	2.0%	0.6%	3.1%	0.1%	8.0%	3.3%	5.9%	0.2%	0.0%	0.2%	0.7%
3038	50	751	3.7%	40.9%	29.7%	1.3%	0.9%	1.5%	0.5%	2.4%	0.1%	8.4%	3.5%	5.9%	0.4%	0.0%	0.2%	0.6%
3039	50	609	4.0%	44.3%	24.6%	1.7%	1.2%	2.0%	0.6%	3.1%	0.1%	8.0%	3.3%	5.9%	0.2%	0.0%	0.2%	0.7%
3040	50	756	4.2%	46.3%	27.3%	1.0%	0.7%	1.2%	0.4%	1.9%	0.1%	9.0%	3.7%	3.2%	0.1%	0.0%	0.2%	0.6%
3041	50	686	3.9%	42.8%	23.8%	1.3%	0.9%	1.5%	0.5%	2.3%	0.1%	12.0%	5.0%	4.9%	0.2%	0.0%	0.2%	0.7%
3042	50	195	4.2%	46.0%	19.9%	1.1%	0.8%	1.3%	0.4%	2.0%	0.2%	15.0%	6.2%	2.7%	0.3%	0.0%	0.0%	0.0%
3043	50	185	4.3%	46.8%	18.8%	1.0%	0.7%	1.2%	0.4%	1.8%	0.2%	15.4%	6.4%	2.8%	0.3%	0.0%	0.0%	0.0%
3044	50	659	3.8%	41.5%	26.3%	1.1%	0.8%	1.3%	0.4%	2.1%	0.1%	11.6%	4.8%	5.1%	0.2%	0.0%	0.2%	0.7%
3045	50	719	4.1%	45.5%	29.6%	0.9%	0.6%	1.0%	0.3%	1.6%	0.1%	8.5%	3.5%	3.3%	0.1%	0.0%	0.2%	0.6%
3046	50	68	4.1%	44.9%	31.8%	1.4%	1.0%	1.6%	0.5%	2.5%	0.1%	7.2%	3.0%	1.8%	0.3%	0.0%	0.0%	0.0%
3047	50	41	5.0%	54.7%	25.2%	0.6%	0.4%	0.7%	0.2%	1.1%	0.1%	7.3%	3.0%	1.7%	0.1%	0.0%	0.0%	0.0%
3048	80	1304	5.7%	63.0%	5.6%	0.7%	0.5%	0.8%	0.2%	1.2%	0.1%	6.3%	2.6%	11.5%	1.8%	0.0%	0.0%	0.0%
3049	80	789	4.7%	51.4%	5.0%	0.7%	0.5%	0.8%	0.2%	1.2%	0.2%	15.2%	6.3%	12.9%	0.9%	0.0%	0.0%	0.0%
3050	50	239	4.6%	51.0%	23.1%	0.8%	0.6%	0.9%	0.3%	1.5%	0.1%	10.2%	4.2%	2.4%	0.2%	0.0%	0.0%	0.0%
3052	50	664	3.8%	41.8%	26.3%	1.3%	0.9%	1.5%	0.5%	2.3%	0.1%	10.9%	4.5%	5.0%	0.2%	0.0%	0.2%	0.7%
3053	50	958	4.3%	46.9%	27.9%	0.9%	0.6%	1.0%	0.3%	1.6%	0.1%	8.9%	3.7%	3.1%	0.1%	0.0%	0.1%	0.5%
3055	50	262	4.5%	49.5%	25.2%	0.8%	0.5%	0.9%	0.3%	1.4%	0.1%	10.0%	4.1%	2.4%	0.2%	0.0%	0.0%	0.0%
3056	70	1833	3.3%	36.5%	13.9%	1.6%	1.1%	1.9%	0.6%	3.0%	0.2%	17.3%	7.2%	10.0%	1.4%	0.0%	1.2%	0.8%
3057	50	382	4.1%	45.0%	13.0%	2.3%	1.6%	2.7%	0.8%	4.3%	0.1%	11.9%	4.9%	5.4%	0.0%	0.0%	0.7%	3.0%
3058	50	331	3.4%	37.1%	28.6%	1.4%	1.0%	1.6%	0.5%	2.5%	0.1%	11.6%	4.8%	3.3%	0.4%	0.0%	0.8%	2.9%
3059	50	643	4.3%	47.3%	23.7%	0.6%	0.4%	0.7%	0.2%	1.1%	0.1%	11.2%	4.6%	3.8%	0.3%	0.0%	0.0%	1.5%
3060	70	1260	3.5%	38.4%	10.1%	1.9%	1.4%	2.3%	0.7%	3.6%	0.2%	16.5%	6.8%	11.0%	1.9%	0.0%	1.5%	0.2%
3061	70	1769	4.5%	49.2%	9.8%	2.0%	1.4%	2.3%	0.7%	3.7%	0.1%	11.9%	4.9%	6.6%	0.4%	0.0%	1.6%	0.7%
3062	70	3044	4.6%	50.6%	9.2%	1.4%	1.0%	1.7%	0.5%	2.7%	0.1%	11.6%	4.8%	8.3%	0.3%	0.1%	2.5%	0.5%
3063	50	573	2.9%	32.2%	22.3%	0.9%	0.6%	1.0%	0.3%	1.6%	0.2%	19.1%	7.9%	7.9%	0.4%	0.0%	0.4%	2.0%
3064	70	1082	3.6%	39.1%	22.3%	1.5%	1.1%	1.8%	0.6%	2.8%	0.1%	13.4%	5.6%	5.8%	1.1%	0.0%	1.2%	0.0%
3065	70	1413	4.0%	43.9%	18.7%	0.6%	0.4%	0.6%	0.2%	1.0%	0.2%	16.1%	6.7%	6.4%	0.6%	0.0%	0.7%	0.0%
3066	70	993	4.6%	50.6%	10.2%	1.2%	0.8%	1.4%	0.4%	2.2%	0.1%	12.6%	5.2%	8.4%	0.6%	0.0%	1.3%	0.3%
3067	50	904	3.1%	34.0%	24.6%	1.1%	0.7%	1.2%	0.4%	2.0%	0.2%	16.4%	6.8%	6.2%	0.4%	0.0%	0.6%	2.4%
3068	50	979	4.2%	46.5%	20.1%	1.1%	0.8%	1.3%	0.4%	2.1%	0.1%	11.5%	4.8%	4.3%	0.2%	0.0%	0.3%	2.2%
3069	50	785	4.0%	44.2%	19.8%	0.9%	0.7%	1.1%	0.3%	1.7%	0.1%	11.4%	4.7%	4.2%	0.4%	0.0%	1.4%	4.8%
3072	70	1769	4.5%	49.2%	9.8%	2.0%	1.4%	2.3%	0.7%	3.7%	0.1%	11.9%	4.9%	6.6%	0.4%	0.0%	1.6%	0.7%
3073	70	2053	4.6%	50.7%	8.7%	1.6%	1.1%	1.8%	0.6%	2.9%	0.1%	11.2%	4.6%	8.2%	0.1%	0.1%	3.1%	0.6%
3074	50	528	4.1%	45.3%	19.0%	2.2%	1.5%	2.6%	0.8%	4.1%	0.1%	9.9%	4.1%	5.6%	0.7%	0.0%	0.0%	0.0%

Traffic Flows and Breakdown by 16 Vehicle Classes (Year 2036)

Link No.	Speed Limit	Total Vehicle	19 - Motorcycles (MC)	01 - Private Cars (PC)	03 - Taxi	14 - Non-franchised Bus <=6.4t	15 - Non-franchised Bus 6.4-15t	16 - Non-franchised Bus >15t	12 - Private Light Bus <=3.5t	13 - Private Light Bus >3.5t	04 - Light Goods Vehicles <=2.5t	05 - Lt Goods Vehicles 2.5-3.5t	06 - Light Goods Vehicles >3.5t	07 - Heavy Goods Vehicles <=15t	08 - Heavy Goods Vehicles >15t	17 - Franchised Bus (SD)	18 - Franchised Bus (DD)	11 - Public Light Buses
	km/hr	1200-1300																
3075	50	683	4.6%	50.4%	14.6%	1.2%	0.8%	1.4%	0.4%	2.2%	0.1%	13.6%	5.7%	4.8%	0.2%	0.0%	0.0%	0.0%
3076	50	509	4.3%	47.2%	19.7%	0.7%	0.5%	0.8%	0.3%	1.3%	0.1%	13.5%	5.6%	5.4%	0.5%	0.0%	0.0%	0.0%
3077	80	1832	5.3%	57.9%	9.5%	1.1%	0.8%	1.3%	0.4%	2.0%	0.1%	7.3%	3.0%	9.8%	1.5%	0.0%	0.0%	0.0%
3078	80	1468	4.6%	51.0%	9.4%	0.9%	0.6%	1.1%	0.3%	1.7%	0.1%	14.5%	6.0%	9.2%	0.6%	0.0%	0.0%	0.0%
3081	50	61	4.6%	50.9%	30.3%	0.5%	0.4%	0.6%	0.2%	0.9%	0.1%	6.7%	2.8%	1.9%	0.2%	0.0%	0.0%	0.0%
3082	50	235	3.2%	35.0%	25.8%	0.6%	0.5%	0.8%	0.2%	1.2%	0.2%	17.8%	7.4%	6.2%	1.1%	0.0%	0.0%	0.0%
3084	70	2813	4.3%	47.1%	16.5%	0.8%	0.6%	0.9%	0.3%	1.5%	0.1%	13.8%	5.7%	7.0%	0.7%	0.0%	0.7%	0.1%
3086	70	796	4.1%	44.8%	12.8%	2.4%	1.7%	2.8%	0.9%	4.5%	0.1%	12.4%	5.1%	6.7%	1.6%	0.0%	0.0%	0.0%
3088	50	15	1.8%	19.7%	21.1%	0.0%	0.0%	0.0%	0.0%	0.0%	0.2%	18.8%	7.8%	0.0%	0.0%	0.0%	0.0%	30.6%
3089	50	28	3.4%	37.0%	29.4%	1.4%	1.0%	1.7%	0.5%	2.7%	0.1%	10.7%	4.4%	7.2%	0.5%	0.0%	0.0%	0.0%
4001	50	863	3.2%	34.7%	20.9%	1.3%	0.9%	1.5%	0.5%	2.4%	0.2%	18.1%	7.5%	7.1%	0.9%	0.0%	0.0%	0.9%
4002	50	235	3.9%	42.4%	21.3%	1.8%	1.3%	2.1%	0.7%	3.4%	0.1%	12.8%	5.3%	4.8%	0.1%	0.0%	0.0%	0.0%
4003	50	844	3.9%	42.5%	19.2%	0.7%	0.5%	0.8%	0.3%	1.3%	0.1%	12.9%	5.3%	7.4%	1.0%	0.1%	3.1%	1.1%
4004	70	4768	3.0%	32.8%	17.7%	1.3%	0.9%	1.6%	0.5%	2.5%	0.2%	16.1%	6.7%	7.2%	0.9%	0.1%	4.0%	4.5%
4005	70	5303	4.0%	43.9%	17.8%	0.7%	0.5%	0.8%	0.2%	1.2%	0.1%	10.4%	4.3%	6.0%	0.5%	0.1%	5.3%	4.0%
4006	70	2636	2.9%	31.5%	20.9%	1.3%	0.9%	1.5%	0.5%	2.4%	0.1%	13.4%	5.6%	5.9%	0.6%	0.2%	6.7%	5.7%
4007	80	598	4.9%	53.3%	4.9%	0.6%	0.4%	0.7%	0.2%	1.2%	0.1%	14.1%	5.8%	12.7%	0.9%	0.0%	0.0%	0.0%
4008	50	959	3.4%	37.6%	15.9%	1.4%	1.0%	1.6%	0.5%	2.6%	0.2%	16.0%	6.6%	5.0%	2.1%	0.0%	2.0%	4.0%
4009	50	759	3.1%	33.7%	14.8%	1.2%	0.9%	1.4%	0.5%	2.3%	0.2%	15.6%	6.5%	4.7%	2.0%	0.1%	4.0%	9.2%
4010	50	425	4.5%	49.1%	22.0%	1.0%	0.7%	1.2%	0.4%	1.9%	0.1%	11.9%	4.9%	2.2%	0.2%	0.0%	0.0%	0.0%
4011	50	317	4.5%	49.7%	22.6%	0.9%	0.6%	1.1%	0.3%	1.7%	0.1%	11.5%	4.8%	2.0%	0.2%	0.0%	0.0%	0.0%
4012	50	32	4.5%	49.7%	22.6%	0.9%	0.6%	1.1%	0.3%	1.7%	0.1%	11.5%	4.8%	2.0%	0.2%	0.0%	0.0%	0.0%
4014	70	1277	3.8%	41.7%	25.4%	0.6%	0.4%	0.7%	0.2%	1.0%	0.1%	12.3%	5.1%	5.8%	1.1%	0.0%	1.8%	0.0%
4015	70	464	3.3%	36.3%	21.0%	1.9%	1.4%	2.2%	0.7%	3.6%	0.1%	14.1%	5.9%	8.9%	0.1%	0.0%	0.0%	0.6%
4016	70	790	3.8%	42.0%	15.9%	1.5%	1.1%	1.8%	0.6%	2.8%	0.2%	15.4%	6.4%	7.9%	0.3%	0.0%	0.0%	0.3%
4018	70	1098	3.9%	42.7%	25.3%	0.4%	0.3%	0.5%	0.2%	0.8%	0.1%	12.4%	5.1%	5.7%	1.0%	0.0%	1.6%	0.0%
4019	50	1345	2.4%	26.5%	13.9%	0.8%	0.6%	0.9%	0.3%	1.5%	0.2%	23.6%	9.8%	15.2%	2.2%	0.0%	0.0%	2.2%
4021	50	503	5.1%	56.0%	17.4%	1.2%	0.8%	1.4%	0.4%	2.2%	0.1%	5.0%	2.1%	2.5%	0.3%	0.0%	1.8%	3.8%
4022	50	26	1.0%	11.3%	12.1%	0.0%	0.0%	0.0%	0.0%	0.0%	0.1%	10.8%	4.5%	0.0%	0.0%	0.0%	0.0%	60.2%
4023	50	26	1.0%	11.3%	12.1%	0.0%	0.0%	0.0%	0.0%	0.0%	0.1%	10.8%	4.5%	0.0%	0.0%	0.0%	0.0%	60.2%
4024	50	267	4.8%	52.6%	20.4%	1.5%	1.1%	1.8%	0.6%	2.8%	0.1%	7.1%	3.0%	2.5%	0.4%	0.0%	0.0%	1.4%
4025	50	124	3.2%	34.7%	14.2%	0.9%	0.6%	1.0%	0.3%	1.6%	0.1%	13.2%	5.5%	9.7%	1.0%	0.0%	0.0%	14.1%
4026	50	248	2.9%	32.4%	18.8%	0.8%	0.6%	0.9%	0.3%	1.5%	0.3%	24.6%	10.2%	6.1%	0.6%	0.0%	0.0%	0.0%
4027	80	2914	4.7%	51.9%	8.3%	0.9%	0.7%	1.1%	0.3%	1.7%	0.2%	15.1%	6.3%	8.2%	0.6%	0.0%	0.0%	0.0%
4028	50	57	4.7%	51.9%	8.3%	0.9%	0.7%	1.1%	0.3%	1.7%	0.2%	15.1%	6.3%	8.2%	0.6%	0.0%	0.0%	0.0%
4029	50	219	3.9%	42.4%	16.8%	1.4%	1.0%	1.6%	0.5%	2.6%	0.1%	8.2%	3.4%	3.0%	0.6%	0.3%	14.1%	0.0%
4030	50	933	3.4%	37.8%	14.2%	1.0%	0.7%	1.2%	0.4%	1.8%	0.1%	10.7%	4.4%	3.8%	0.7%	0.1%	5.4%	14.4%
4031	50	76	4.7%	52.0%	21.3%	1.0%	0.7%	1.1%	0.4%	1.8%	0.1%	8.9%	3.7%	4.2%	0.2%	0.0%	0.0%	0.0%
4032	70	3876	3.3%	36.8%	19.3%	1.2%	0.8%	1.4%	0.4%	2.2%	0.1%	14.0%	5.8%	6.8%	0.7%	0.1%	2.8%	4.3%
4033	70	1121	3.9%	42.6%	14.3%	2.9%	2.0%	3.4%	1.1%	5.4%	0.1%	11.7%	4.8%	6.4%	1.4%	0.0%	0.0%	0.0%
4034	70	389	4.4%	48.3%	10.4%	1.4%	1.0%	1.6%	0.5%	2.6%	0.2%	15.8%	6.6%	6.8%	0.5%	0.0%	0.0%	0.0%
4035	70	853	3.8%	41.8%	16.1%	1.7%	1.2%	2.0%	0.6%	3.1%	0.2%	14.9%	6.2%	7.9%	0.3%	0.0%	0.0%	0.3%
4036	70	1260	3.8%	41.6%	15.8%	2.2%	1.6%	2.6%	0.8%	4.2%	0.1%	13.0%	5.4%	7.5%	1.1%	0.0%	0.0%	0.2%
4037	70	2282	3.5%	38.3%	15.2%	1.9%	1.3%	2.2%	0.7%	3.5%	0.2%	15.1%	6.3%	8.8%	1.6%	0.0%	1.4%	0.1%
5137	50	759	2.4%	26.0%	16.7%	1.0%	0.7%	1.2%	0.4%	1.8%	0.3%	24.3%	10.1%	13.5%	1.7%	0.0%	0.0%	0.0%
5138	50	402	3.4%	36.9%	14.0%	1.6%	1.1%	1.8%	0.6%	2.9%	0.2%	18.0%	7.5%	10.4%	0.5%	0.0%	0.0%	1.3%
5143	50	312	2.5%	27.5%	14.1%	1.7%	1.2%	2.0%	0.6%	3.2%	0.2%	20.5%	8.5%	14.9%	3.0%	0.0%	0.0%	0.0%
5144	50	218	2.1%	23.5%	9.8%	1.6%	1.1%	1.8%	0.6%	2.9%	0.2%	21.7%	9.0%	19.4%	4.0%	0.0%	0.0%	2.4%
5145	50	519	2.8%	31.0%	12.4%	1.2%	0.8%	1.4%	0.4%	2.1%	0.2%	21.4%	8.9%	14.3%	2.0%	0.0%	0.0%	1.0%
5146	50	781	2.0%	22.4%	14.4%	0.7%	0.5%	0.8%	0.2%	1.3%	0.3%	26.4%	10.9%	16.7%	2.6%	0.0%	0.0%	0.7%
5189	50	191	4.1%	45.5%	5.3%	0.8%	0.6%	0.9%	0.3%	1.5%	0.2%	18.5%	7.7%	13.7%	0.9%	0.0%	0.0%	0.0%
5190	50	167	3.3%	36.3%	9.1%	1.0%	0.7%	1.2%	0.4%	1.9%	0.2%	19.8%	8.2%	15.9%	2.1%	0.0%	0.0%	0.0%
5191	50	508	6.6%	72.4%	7.8%	1.1%	0.8%	1.3%	0.4%	2.0%	0.0%	1.9%	0.8%	5.0%	0.1%	0.0%	0.0%	0.0%
5192	50	569	6.3%	69.6%	8.3%	0.3%	0.2%	0.4%	0.1%	0.6%	0.1%	6.1%	2.5%	5.0%	0.6%	0.0%	0.0%	0.0%
5193	50	789	3.1%	34.5%	3.1%	0.7%	0.5%	0.8%	0.3%	1.3%	0.1%	11.9%	4.9%	38.5%	0.3%	0.0%	0.0%	0.0%
5194	50	652	3.7%	40.6%	13.3%	1.4%	1.0%	1.6%	0.5%	2.6%	0.1%	11.8%	4.9%	18.0%	0.6%	0.0%	0.0%	0.0%
5195	80	598	4.9%	53.3%	4.9%	0.6%	0.4%	0.7%	0.2%	1.2%	0.1%	14.1%	5.8%	12.7%	0.9%	0.0%	0.0%	0.0%
5196	80	735	5.3%	58.0%	3.5%	0.9%	0.7%	1.1%	0.3%	1.7%	0.1%	6.4%	2.7%	16.6%	2.7%	0.0%	0.0%	0.0%
5197	80	1494	3.8%	41.8%	4.1%	1.0%	0.7%	1.1%	0.4%	1.8%	0.1%	12.5%	5.2%	27.0%	0.6%	0.0%	0.0%	0.0%
5198	80	1387	4.5%	49.8%	8.1%	1.1%	0.8%	1.3%	0.4%	2.1%	0.1%	8.9%	3.7%	17.2%	1.8%	0.0%	0.0%	0.0%
5199	50	786	3.3%	35.9%	3.4%	0.7%	0.5%	0.8%	0.3%	1.3%	0.1%	11.9%	4.9%	36.6%	0.4%	0.0%	0.0%	0.0%
5200	50	170	2.7%	30.0%	7.6%	1.0%	0.7%	1.2%	0.4%	1.9%	0.2%	19.6%	8.1%	24.9%	1.8%	0.0%	0.0%	0.0%
5201	50	577	3.9%	42.9%	11.8%	1.1%	0.8%	1.3%	0.4%	2.1%	0.1%	12.1%	5.0%	17.7%	0.7%	0.0%	0.0%	0.0%
5202	50	266	3.6%	39.0%	10.8%	1.6%	1.1%	1.8%	0.6%	2.9%	0.2%	15.9%	6.6%	15.5%	0.7%	0.0%	0.0%	0.0%
5224	50	107	2.8%	31.1%	7.3%	5.0%	3.5%	5.9%	1.8%	9.3%	0.1%	7.8%	3.2%	21.9%	0.1%	0.0%	0.0%	0.0%
5225	50	896	3.1%	34.1%	3.6%	1.2%	0.9%	1.4%	0.4%	2.2%	0.1%	11.4%	4.7%	36.5%	0.3%	0.0%	0.0%	0.0%
5226	50	404	7.6%	83.0%	7.9%	0.0%	0.0%	0.0%	0.0%	0.0%	0.0%	0.7%	0.3%	0.5%	0.0%	0.0%	0.0%	0.0%
5245	80	429	4.7%	51.2%	5.6%	4.3%	3.0%	5.0%	1.6%	7.9%	0.0%	1.2%	0.5%	15.1%	0.1%	0.0%	0.0%	0.0%
5254	50	190	2.1%	23.3%	10.6%	1.2%	0.8%	1.4%	0.4%	2.2%	0.2%	24.0%	10.0%	19.0%	4.6%	0.0%	0.0%	0.0%
5256	70	2211	4.6%	50.4%	5.5%	3.5%	2.5%	4.1%	1.3%	6.5%	0.1%	10.8%	4.5%	3.2%	0.1%	0.0%	2.0%	0.8%
5257	70	2532	3.6%	39.7%	5.6%	3.3%	2.3%	3.9%	1.2%	6.2%	0.2%	14.5%	6.0%	8.4%	0.1%	0.1%	4.5%	0.5%
5262	50	366	2.9%	32.3%	13.4%	0.9%	0.6%	1.0%	0.3%	1.6%	0.2%	19.4%	8.0%	14.3%	0.9%	0.0%	0.0%	4.1%
5263	50	564	2.1%	23.2%	18.9%	0.6%	0.4%	0.7%	0.2%	1.1%	0.3%	25.8%	10.7%	11.9%	1.7%	0.0%	0.0%	2.6%
5264	50	786	3.3%	35.9%	3.4%	0.7%	0.5%	0.8%	0.3%	1.3%	0.1%	11.9%	4.9%	36.6%	0.4%	0.0%	0.0%	0.0%
6252	50	4840	3.2%	35.3%	15.9%	1.0%	0.7%	1.2%	0.4%	1.9%	0.1%	14.4%	6.0%	6.6%	0.7%	0.2%	9.3%	3.2%
8033	70	686	4.3%	47.4%	7.3%	1.3%	0.9%	1.6%	0.5%	2.5%	0.1%	9.9%	4.1%	8.6%	0.1%	0.3%	11.0%	0.0%
8340	50	363	3.3%	36.7%	16.3%	2.1%	1.5%	2.5%	0.8%	4.0%	0.2%	15.1%	6.3%	9.4%	0.4%	0.0%	0.7%	0.7%
9098	70	1026	5.3%	58.6%	9.4%	2.0%	1.4%	2.4%	0.7%	3.8%	0.1%	7.7%	3.2%	4.3%	0.0%	0.0%	1.2%	0.0%
9112	70	875	5.6%	61.2%	6.7%	1.5%	1.1%	1.8%	0.6%	2.8%	0.1%	6.2%	2.6%	3.5%	0.0%	0.1%	6.2%	0.0%
9205	50	86	3.7%	41.1%	32.7%	1.6%	1.1%	1.9%	0.6%	3.0%	0.1%	6.6%	2.8%	4.4%	0.3%	0.0%	0.0%	0.0%
9206	50	58	4.2%	46.3%	27.9%	1.2%	0.9%	1.5%	0.5%	2.3%	0.1%	6.6%	2.7%	5.7%	0.1%	0.0%	0.0%	0.0%
9301	50	431	3.6%	39.3%	36.0%	1.5%	1.1%	1.8%	0.6%	2.8%	0.1%	7.1%	2.9%	3.2%	0.1%	0.0%	0.0%	0.0%
9302	50	178	4.1%	44.6%	31.2%	1.6%	1.1%	1.9%	0.6%	3.0%	0.1%	5.8%	2.4%	3.4%	0.3%	0.0%	0.0%	0.0%
9303	50	440	4.0%	44.2%	33.9%	0.5%	0.4%	0.6%	0.2%	0.9%	0.1%	6.7%	2.8%	5.8%	0.1%	0.0%	0.0%	0.0%
9304	50	172	4.7%	51.6%	24.4%	0.5%	0.4%	0.6%	0.2%	1.0%	0.1%	7.6%	3.1%	5.5%	0.2%	0.0%	0.0%	0.0%

Traffic Flows and Breakdown by 16 Vehicle Classes (Year 2036)

Link No.	Speed Limit	Total Vehicle	19 - Motorcycles (MC)	01 - Private Cars (PC)	03 - Taxi	14 - Non-franchised Bus <=6.4t	15 - Non-franchised Bus 6.4-15t	16 - Non-franchised Bus >15t	12 - Private Light Bus <=3.5t	13 - Private Light Bus >3.5t	04 - Light Goods Vehicles <=2.5t	05 - Lt Goods Vehicles 2.5-3.5t	06 - Light Goods Vehicles >3.5t	07 - Heavy Goods Vehicles <=15t	08 - Heavy Goods Vehicles >15t	17 - Franchised Bus (SD)	18 - Franchised Bus (DD)	11 - Public Light Buses
	km/hr	1300-1400																
1	50	112	4.7%	49.7%	18.8%	0.3%	0.2%	0.3%	0.0%	0.2%	0.1%	13.7%	5.7%	5.4%	0.7%	0.0%	0.0%	0.0%
2	50	504	4.0%	42.2%	14.7%	1.4%	1.0%	1.7%	0.2%	0.9%	0.2%	17.1%	7.1%	7.9%	1.6%	0.0%	0.0%	0.0%
3	70	1402	3.2%	33.4%	13.7%	1.3%	0.9%	1.5%	0.2%	0.8%	0.2%	22.8%	9.4%	9.3%	0.8%	0.0%	0.0%	2.5%
4	70	1792	3.5%	36.7%	18.3%	0.6%	0.4%	0.7%	0.1%	0.4%	0.2%	19.0%	7.9%	5.9%	1.0%	0.0%	0.0%	5.3%
5	50	104	6.3%	65.6%	13.7%	0.4%	0.3%	0.5%	0.1%	0.3%	0.1%	7.1%	3.0%	2.3%	0.4%	0.0%	0.0%	0.0%
6	50	80	2.6%	27.6%	17.3%	1.6%	1.1%	1.9%	0.2%	1.0%	0.2%	20.7%	8.6%	9.3%	3.2%	0.1%	4.5%	0.0%
7	50	891	2.4%	25.5%	14.7%	1.3%	0.9%	1.5%	0.2%	0.8%	0.2%	23.9%	9.9%	6.1%	1.2%	0.2%	7.3%	4.0%
8	50	507	3.0%	31.6%	11.3%	0.9%	0.6%	1.0%	0.1%	0.6%	0.1%	14.4%	6.0%	8.2%	2.5%	0.3%	10.9%	8.4%
9	50	86	4.2%	44.6%	18.1%	0.1%	0.1%	0.1%	0.0%	0.1%	0.2%	19.5%	8.1%	4.6%	0.4%	0.0%	0.0%	0.0%
10	50	68	4.7%	49.4%	16.5%	1.6%	1.1%	1.9%	0.2%	1.0%	0.1%	9.0%	3.7%	3.0%	0.6%	0.2%	7.1%	0.0%
11	50	503	3.0%	31.0%	15.6%	0.9%	0.6%	1.0%	0.1%	0.5%	0.2%	17.5%	7.2%	4.8%	0.8%	0.2%	9.7%	6.9%
12	50	374	3.1%	32.3%	15.4%	0.6%	0.4%	0.7%	0.1%	0.4%	0.1%	12.9%	5.4%	4.7%	1.7%	0.4%	15.5%	6.4%
13	50	140	3.9%	40.9%	16.0%	0.9%	0.6%	1.0%	0.1%	0.6%	0.2%	18.2%	7.5%	4.8%	1.0%	0.0%	0.0%	4.4%
14	50	285	2.6%	27.0%	14.5%	0.6%	0.4%	0.7%	0.1%	0.4%	0.2%	22.8%	9.5%	7.9%	1.8%	0.1%	4.4%	7.1%
15	50	704	4.2%	43.6%	21.3%	0.8%	0.6%	1.0%	0.1%	0.5%	0.1%	14.1%	5.8%	3.8%	1.2%	0.0%	0.0%	2.9%
16	50	72	4.2%	43.9%	16.3%	1.0%	0.7%	1.1%	0.1%	0.6%	0.2%	17.4%	7.2%	6.3%	1.0%	0.0%	0.0%	0.0%
17	50	116	4.7%	49.4%	18.6%	0.6%	0.4%	0.7%	0.1%	0.4%	0.2%	15.2%	6.3%	2.9%	0.6%	0.0%	0.0%	0.0%
18	50	296	3.9%	40.5%	16.6%	0.6%	0.4%	0.7%	0.1%	0.4%	0.2%	20.0%	8.3%	5.0%	1.2%	0.0%	0.0%	2.1%
19	50	64	4.6%	48.4%	19.0%	0.8%	0.6%	0.9%	0.1%	0.5%	0.1%	13.4%	5.6%	5.1%	0.9%	0.0%	0.0%	0.0%
20	50	12	2.1%	21.5%	23.1%	0.1%	0.1%	0.2%	0.0%	0.1%	0.4%	35.4%	14.7%	1.9%	0.5%	0.0%	0.0%	0.0%
21	50	214	2.6%	27.4%	14.4%	0.4%	0.3%	0.5%	0.1%	0.3%	0.2%	20.5%	8.5%	7.3%	2.0%	0.1%	5.9%	9.4%
22	50	492	3.9%	41.1%	21.6%	0.9%	0.6%	1.1%	0.1%	0.6%	0.2%	14.8%	6.1%	3.8%	1.1%	0.0%	0.0%	4.1%
23	50	228	3.5%	36.2%	13.7%	0.9%	0.6%	1.0%	0.1%	0.5%	0.2%	18.8%	7.8%	4.4%	1.0%	0.1%	5.5%	5.6%
24	50	75	2.6%	27.7%	9.3%	0.5%	0.3%	0.6%	0.1%	0.3%	0.3%	27.6%	11.4%	12.4%	2.1%	0.0%	0.0%	4.9%
25	50	88	3.0%	31.3%	10.0%	0.4%	0.3%	0.5%	0.1%	0.3%	0.3%	29.7%	12.3%	10.0%	1.9%	0.0%	0.0%	0.0%
26	50	41	4.0%	41.4%	16.4%	0.8%	0.6%	1.0%	0.1%	0.5%	0.2%	19.3%	8.0%	6.3%	1.3%	0.0%	0.0%	0.0%
27	50	340	2.8%	29.6%	14.6%	1.2%	0.8%	1.4%	0.1%	0.7%	0.3%	25.5%	10.6%	8.0%	1.7%	0.0%	0.0%	2.7%
28	50	179	3.4%	35.2%	15.6%	1.0%	0.7%	1.2%	0.1%	0.7%	0.3%	25.0%	10.3%	5.7%	0.8%	0.0%	0.0%	0.0%
29	50	171	3.2%	34.1%	16.4%	1.3%	0.9%	1.5%	0.2%	0.8%	0.2%	21.0%	8.7%	9.1%	2.6%	0.0%	0.0%	0.0%
30	50	202	3.4%	36.0%	14.8%	0.6%	0.4%	0.6%	0.1%	0.4%	0.2%	22.4%	9.3%	10.6%	1.2%	0.0%	0.0%	0.0%
31	50	339	3.4%	36.2%	15.6%	0.5%	0.3%	0.6%	0.1%	0.3%	0.2%	23.6%	9.8%	8.0%	1.4%	0.0%	0.0%	0.0%
32	50	300	2.8%	29.7%	15.4%	1.0%	0.7%	1.2%	0.1%	0.6%	0.1%	12.8%	5.3%	5.0%	1.2%	0.3%	14.9%	8.7%
33	50	767	3.0%	31.6%	13.2%	0.6%	0.4%	0.7%	0.1%	0.4%	0.2%	19.6%	8.1%	5.7%	1.4%	0.2%	9.6%	5.1%
34	50	713	3.2%	33.4%	13.5%	0.5%	0.4%	0.6%	0.1%	0.3%	0.3%	25.2%	10.4%	9.0%	1.2%	0.0%	0.0%	2.0%
35	50	234	2.7%	28.7%	14.4%	1.3%	0.9%	1.5%	0.2%	0.8%	0.1%	9.0%	3.7%	1.8%	0.2%	0.6%	24.2%	9.9%
36	50	874	3.4%	35.2%	14.3%	0.6%	0.4%	0.7%	0.1%	0.4%	0.2%	18.7%	7.8%	6.1%	1.2%	0.2%	7.6%	3.4%
37	50	489	3.8%	39.8%	20.2%	1.6%	1.1%	1.9%	0.2%	1.0%	0.1%	13.1%	5.4%	4.0%	0.6%	0.0%	0.0%	7.2%
38	50	169	3.7%	38.4%	27.6%	2.7%	1.9%	3.1%	0.3%	1.7%	0.1%	11.5%	4.8%	3.5%	0.8%	0.0%	0.0%	0.0%
39	50	665	4.6%	48.2%	10.2%	0.6%	0.4%	0.6%	0.1%	0.4%	0.2%	20.4%	8.5%	4.1%	0.4%	0.0%	1.4%	0.0%
40	50	498	4.7%	49.1%	23.2%	2.1%	1.5%	2.4%	0.3%	1.3%	0.1%	9.4%	3.9%	2.0%	0.1%	0.0%	0.0%	0.0%
41	50	782	3.0%	31.4%	17.8%	1.1%	0.8%	1.3%	0.1%	0.7%	0.2%	20.9%	8.7%	7.8%	1.3%	0.1%	4.5%	0.4%
53	50	559	3.5%	36.9%	38.3%	0.9%	0.6%	1.1%	0.1%	0.6%	0.1%	9.9%	4.1%	3.5%	0.3%	0.0%	0.0%	0.0%
54	50	633	4.0%	41.5%	17.6%	1.5%	1.1%	1.7%	0.2%	1.0%	0.2%	16.8%	6.9%	6.7%	0.9%	0.0%	0.0%	0.0%
55	50	633	4.0%	41.5%	17.6%	1.5%	1.1%	1.7%	0.2%	1.0%	0.2%	16.8%	6.9%	6.7%	0.9%	0.0%	0.0%	0.0%
56	50	856	2.8%	29.6%	14.3%	2.1%	1.5%	2.4%	0.3%	1.3%	0.2%	21.0%	8.7%	12.5%	3.3%	0.0%	0.0%	0.0%
57	50	1715	3.6%	37.7%	23.1%	0.7%	0.5%	0.8%	0.1%	0.4%	0.2%	18.7%	7.7%	5.8%	0.6%	0.0%	0.0%	0.3%
58	50	12	2.0%	21.5%	23.0%	0.1%	0.1%	0.2%	0.0%	0.1%	0.4%	35.3%	14.6%	2.3%	0.4%	0.0%	0.0%	0.0%
59	50	72	4.9%	51.1%	20.7%	0.5%	0.4%	0.6%	0.1%	0.3%	0.1%	11.9%	4.9%	3.9%	0.6%	0.0%	0.0%	0.0%
60	50	451	2.9%	30.7%	11.7%	1.0%	0.7%	1.1%	0.1%	0.6%	0.2%	23.2%	9.6%	8.4%	1.0%	0.2%	7.8%	0.7%
61	50	361	3.0%	31.8%	13.6%	1.2%	0.8%	1.4%	0.1%	0.8%	0.2%	20.0%	8.3%	7.1%	0.9%	0.2%	9.8%	0.8%
62	50	336	3.0%	31.8%	14.3%	1.3%	0.9%	1.5%	0.2%	0.8%	0.2%	19.1%	7.9%	6.6%	0.9%	0.2%	10.5%	0.9%
63	50	353	3.1%	32.1%	14.3%	1.3%	0.9%	1.5%	0.2%	0.8%	0.2%	19.1%	7.9%	6.8%	0.9%	0.2%	10.0%	0.9%
64	50	11	2.1%	22.2%	23.8%	0.0%	0.0%	0.0%	0.0%	0.0%	0.4%	36.5%	15.1%	0.0%	0.0%	0.0%	0.0%	0.0%
65	50	18	3.7%	39.1%	16.5%	0.8%	0.5%	0.9%	0.1%	0.5%	0.2%	23.8%	9.9%	3.7%	0.3%	0.0%	0.0%	0.0%
66	50	133	3.7%	39.2%	13.4%	0.4%	0.3%	0.4%	0.0%	0.2%	0.2%	15.6%	6.5%	8.0%	1.1%	0.0%	0.0%	11.0%
67	50	119	3.4%	36.1%	12.1%	0.7%	0.5%	0.8%	0.1%	0.4%	0.1%	6.2%	2.6%	2.6%	0.1%	0.7%	28.5%	5.1%
68	50	110	2.1%	22.4%	10.1%	0.7%	0.5%	0.8%	0.1%	0.5%	0.1%	5.0%	2.1%	2.2%	0.6%	0.7%	31.0%	21.2%
69	50	128	2.1%	21.6%	10.0%	0.8%	0.5%	0.9%	0.1%	0.5%	0.1%	7.2%	3.0%	2.6%	0.6%	0.6%	26.6%	22.9%
70	50	206	2.7%	28.5%	10.8%	0.8%	0.6%	0.9%	0.1%	0.5%	0.1%	13.1%	5.4%	3.3%	0.6%	0.4%	16.5%	15.7%
71	50	64	3.5%	36.4%	10.3%	0.2%	0.1%	0.2%	0.0%	0.1%	0.2%	23.2%	9.6%	14.1%	1.9%	0.0%	0.0%	0.0%
72	50	11	2.1%	22.2%	23.8%	0.0%	0.0%	0.0%	0.0%	0.0%	0.4%	36.5%	15.1%	0.0%	0.0%	0.0%	0.0%	0.0%
73	50	61	3.4%	35.5%	15.6%	0.8%	0.5%	0.9%	0.1%	0.5%	0.2%	21.3%	8.8%	5.4%	1.0%	0.0%	0.0%	6.0%
74	50	147	3.1%	32.6%	12.3%	0.5%	0.3%	0.6%	0.1%	0.3%	0.3%	27.4%	11.4%	10.2%	0.8%	0.0%	0.0%	0.0%
75	50	11	2.1%	22.2%	23.8%	0.0%	0.0%	0.0%	0.0%	0.0%	0.4%	36.5%	15.1%	0.0%	0.0%	0.0%	0.0%	0.0%
76	50	1165	2.7%	28.1%	14.8%	1.0%	0.7%	1.2%	0.1%	0.7%	0.2%	21.7%	9.0%	5.7%	1.1%	0.2%	8.0%	4.9%
77	50	544	3.1%	33.0%	11.8%	0.9%	0.6%	1.0%	0.1%	0.6%	0.1%	14.2%	5.9%	7.9%	2.4%	0.2%	10.2%	7.9%
78	50	239	3.0%	31.2%	22.5%	1.1%	0.8%	1.3%	0.1%	0.7%	0.2%	20.7%	8.6%	7.7%	2.2%	0.0%	0.0%	0.0%
79	50	18	1.4%	14.2%	15.3%	0.1%	0.1%	0.2%	0.0%	0.1%	0.2%	23.4%	9.7%	6.2%	1.8%	0.0%	0.0%	27.3%
80	50	210	4.2%	44.1%	14.0%	2.4%	1.7%	2.8%	0.3%	1.5%	0.2%	15.7%	6.5%	6.4%	0.4%	0.0%	0.0%	0.0%
81	50	407	3.5%	36.6%	21.1%	0.7%	0.5%	0.8%	0.1%	0.5%	0.2%	19.8%	8.2%	6.4%	1.7%	0.0%	0.0%	0.0%
82	50	116	4.3%	44.9%	15.9%	0.4%	0.3%	0.5%	0.1%	0.3%	0.2%	17.6%	7.3%	6.8%	1.4%	0.0%	0.0%	0.0%
83	50	275	3.6%	37.3%	17.1%	1.1%	0.8%	1.3%	0.1%	0.7%	0.2%	21.0%	8.7%	6.5%	1.5%	0.0%	0.0%	0.0%
84	50	410	3.6%	37.2%	13.9%	0.6%	0.4%	0.7%	0.1%	0.4%	0.2%	21.8%	9.1%	6.2%	1.1%	0.0%	1.7%	3.1%
85	50	495	3.9%	40.6%	20.7%	1.1%	0.8%	1.3%	0.1%	0.7%	0.2%	15.2%	6.3%	4.3%	0.7%	0.0%	1.4%	2.6%
86	50	54	3.6%	37.3%	16.5%	1.2%	0.9%	1.4%	0.2%	0.8%	0.2%	21.1%	8.7%	6.6%	1.6%	0.0%	0.0%	0.0%
87	50	736	3.9%	40.8%	20.2%	0.7%	0.5%	0.9%	0.1%	0.5%	0.2%	17.8%	7.4%	5.4%	1.2%	0.0%	0.0%	0.5%
88	50	532	4.1%	42.6%	16.7%	1.0%	0.7%	1.1%	0.1%	0.6%	0.2%	17.8%	7.4%	5.2%	1.0%	0.0%	0.0%	1.6%
89	50	1548	3.1%	32.0%	18.8%	0.9%	0.7%	1.1%	0.1%	0.6%	0.2%	18.2%	7.5%	4.1%	0.7%	0.1%	2.8%	9.2%
90	50	1331	4.7%	48.9%	24.3%	0.9%	0.7%	1.1%	0.1%	0.6%	0.1%	9.4%	3.9%	2.7%	0.6%	0.0%	2.0%	0.3%
91	50	619	3.8%	40.2%	22.7%	0.6%	0.4%	0.7%	0.1%	0.4%	0.1%	14.4%	6.0%	3.7%	0.8%	0.0%	0.0%	6.1%
92	50	200	4.7%	49.3%	24.6%	0.8%	0.6%	1.0%	0.1%	0.5%	0.1%	8.6%	3.6%	3.4%	0.8%	0.0%	0.0%	1.8%
93	50	14	2.0%	21.1%	19.9%	1.0%	0.7%	1.2%	0.1%	0.6%	0.3%	30.5%	12.6%	7.4%	2.5%	0.0%	0.0%	0.0%
94	50	11	2.1%	22.2%	23.8%	0.0%	0.0%	0.0%	0.0%	0.0%	0.4%	36.5%	15.1%	0.0%	0.0%	0.0%	0.0%	0.0%
95	50	331	3.0%	31.7%	13.7%	0.9%	0.6%	1.1%	0.1%	0.6%	0.1%	14.3%	5.9%	2.7%	0.3%	0.4%	15.3%	9.2%
96	50	1243	3.1%	32.7%	17.1%	0.8%	0.6%	1.0%	0.1%	0.5%	0.1%	13.5%	5.6%	4.2%	1.0%	0.4%	15.7%	3.5%
97	50	680	3.5%	36.6%	29.7%	1.0%	0.7%	1.1%	0.1%	0.6%	0.2%	15.2%	6.3%	4.1%	1.0%	0.0%	0.0%	0.0%
98	50	14	1.7%	18.3%	19.6%	0.0%	0.0%	0.0%	0.0%	0.0%	0.3%	30.1%	12.5%	0.0%	0.0%	0.4%	17.2%	0.0%
99	70	1675	3.3%	34.9%	14.1%	1.3%	0.9%	1.5%	0.2%	0.8%	0.2%	21.5%	8.9%	9.2%	1.1%	0.0%	0.0%	2.1%
100	70	893	3.2%	33.2%	7.7%	0.5%	0.3%	0.6%	0.1%	0.3%	0.3%	26.9%	11.2%	12.3%	2.0%	0.0%	1.5%	0.0%
101	50	764	3.9%	40.9%	16.0%	1.3%	0.9%	1.5%	0.2%	0.8%	0.2%	18.7%	7.7%	6.6%	0.8%	0.0%	0.0%	0.6%
102	50	200	3.0%	31.2%	20.3%	0.7%	0.5%	0.8%	0.1%	0.5%	0.2%	14.6%	6.0%	3.8%	0.7%	0.1%	2.7%	14.9%
103	50	521	4.3%	44.6%	17.6%	1.0%	0.7%	1.1%	0.1%	0.6%	0.1%	12.2%	5.1%	5.0%	1.3%	0.0%	1.5%	4.7%
104	50	121	3.3%	34.2%	21.2%	0.8%	0.6%	1.0%	0.1%	0.5%	0.2%	22.8%	9.4%	5.2%	0.6%	0.0%	0.0%	0.0%
105	50	146	4.7%	48.9%	16.1%	1.2%	0.9%	1.4%	0.2%	0.8%	0.1%	13.2%	5.5%	5.6%	1.5%	0.0%	0.0%	0.0%
106	50	54	3.6%	37.5%	20.3%	0.7%	0.5%	0.9%	0.1%	0.5%	0.2%	21.1%	8.7%	4.9%	1.0%	0.0%	0.0%	0.0%
107	50	140	4.4%	46.5%	21.2%	0.8%	0.5%	0.9%	0.1%	0.5%	0.2%	15.1%	6.2%	3.1%	0.5%	0.0%	0.0%	0.0%
108	50	72	1.3%	13.7%	8.0%	0.3%	0.2%	0.3%	0.0%	0.2%	0.1%	11.0%	4.6%	1.7%	0.4%	0.5%	19.8%	38.0%
109	50	19	1.5%	15.8%	14.6%	0.1%	0.1%	0.1%	0.0%	0.1%	0.2%	22.4%	9.3%	2.6%	0.6%	0.7%	31.9%	0.0%
110	50	103	2.6%	27.5%	10.2%	0.2%	0.1%	0.2%	0.0%	0.1%	0.2%	16.9%	7.0%	9.1%	2.7%	0.4%	19.1%	3.5%
111	50	281	3.1%	32.5%	13.4%	0.5%	0.3%	0.6%	0.1%	0.3%	0.2%	20.8%	8.6%	3.5%	0.5%	0.3%	11.5%	3.9%
112	50	44	1.5%	15.3%	13.3%	0.2%	0.2%	0.3%	0.0%	0.1%	0.1%	11.5%	4.8%	2.0%	0.5%	0.8%	35.5%	14.0%
113	50	139	3.7%	38.4%	15.1%	0.4%	0.3%	0.5%	0.1%	0.3%	0.2%	18.3%	7.6%	1.1%	0.1%	0.3%	13.7%	0.0%
114	50	58	2.6%	27.5%	14.1%	0.2%	0.1%	0.2%	0.0%	0.1%	0.1%	10.7%	4.4%	1.9%	0.3%	0.6%	26.7%	10.5%
115	50	86	2.2%	22.6%	6.5%	0.3%	0.2%	0.4%	0.0%	0.2%	0.3%	27.4%	11.3%	3.7%	0.3%	0.6%	24.1%	0.0%
116	50	37	2.5%	26.2%	9.6%	1.4%	1.0%	1.6%	0.2%	0.9%	0.4%	37.2%	15.4%	3.3%	0.3%	0.0%	0.0%	0.0%

Traffic Flows and Breakdown by 16 Vehicle Classes (Year 2036)

Link No.	Speed Limit	Total Vehicle	19 - Motorcycles (MC)	01 - Private Cars (PC)	03 - Taxi	14 - Non-franchised Bus <=6.4t	15 - Non-franchised Bus 6.4-15t	16 - Non-franchised Bus >15t	12 - Private Light Bus <=3.5t	13 - Private Light Bus >3.5t	04 - Light Goods Vehicles <=2.5t	05 - Lt Goods Vehicles 2.5-3.5t	06 - Light Goods Vehicles >3.5t	07 - Heavy Goods Vehicles <=15t	08 - Heavy Goods Vehicles >15t	17 - Franchised Bus (SD)	18 - Franchised Bus (DD)	11 - Public Light Buses
	km/hr	1300-1400																
117	50	16	2.5%	26.6%	16.9%	0.1%	0.0%	0.1%	0.0%	0.0%	0.3%	25.8%	10.7%	5.2%	0.4%	0.3%	11.1%	0.0%
118	50	75	3.6%	38.0%	17.0%	1.0%	0.7%	1.2%	0.1%	0.7%	0.1%	10.9%	4.5%	4.4%	0.7%	0.1%	2.4%	14.5%
122	50	225	3.6%	37.7%	17.1%	1.3%	0.9%	1.5%	0.2%	0.8%	0.2%	20.0%	8.3%	3.2%	0.4%	0.0%	0.0%	4.9%
123	50	16	3.6%	37.3%	18.0%	0.3%	0.2%	0.4%	0.0%	0.2%	0.3%	26.9%	11.1%	1.4%	0.3%	0.0%	0.0%	0.0%
124	50	97	0.2%	2.6%	2.8%	0.0%	0.0%	0.0%	0.0%	0.0%	0.0%	4.3%	1.8%	0.0%	0.0%	0.1%	5.5%	82.6%
125	50	172	3.0%	31.6%	11.1%	0.9%	0.6%	1.1%	0.1%	0.6%	0.1%	10.1%	4.2%	3.6%	0.5%	0.0%	1.0%	31.5%
128	50	1041	3.4%	35.5%	23.5%	0.6%	0.4%	0.7%	0.1%	0.4%	0.2%	18.2%	7.5%	6.1%	1.5%	0.0%	0.0%	1.9%
129	50	1447	3.5%	37.2%	22.3%	0.6%	0.4%	0.7%	0.1%	0.4%	0.2%	18.7%	7.7%	7.1%	1.2%	0.0%	0.0%	0.0%
130	50	191	2.9%	30.5%	16.0%	0.6%	0.4%	0.7%	0.1%	0.4%	0.1%	6.8%	2.8%	0.6%	0.1%	0.2%	7.5%	30.4%
131	50	213	4.7%	48.9%	19.3%	1.7%	1.2%	2.0%	0.2%	1.1%	0.1%	12.2%	5.0%	3.4%	0.2%	0.0%	0.0%	0.0%
132	50	101	2.6%	27.6%	11.8%	1.0%	0.7%	1.2%	0.1%	0.6%	0.3%	31.3%	13.0%	6.9%	0.5%	0.0%	0.0%	2.4%
133	50	70	4.3%	45.1%	17.0%	0.9%	0.6%	1.0%	0.1%	0.6%	0.2%	15.5%	6.4%	6.4%	1.8%	0.0%	0.0%	0.0%
134	50	1239	2.9%	30.6%	18.3%	1.0%	0.7%	1.2%	0.1%	0.7%	0.2%	19.2%	8.0%	4.4%	0.6%	0.1%	3.5%	8.5%
135	50	1440	4.5%	47.5%	24.3%	0.9%	0.6%	1.0%	0.1%	0.6%	0.1%	10.6%	4.4%	2.9%	0.6%	0.0%	1.8%	0.0%
136	70	2811	3.0%	31.4%	18.4%	0.9%	0.6%	1.0%	0.1%	0.6%	0.2%	19.0%	7.9%	4.9%	0.9%	0.1%	5.9%	5.2%
137	70	2427	3.7%	38.8%	11.2%	0.6%	0.5%	0.8%	0.1%	0.4%	0.2%	18.3%	7.6%	7.1%	1.1%	0.1%	6.0%	3.4%
138	50	91	0.5%	5.1%	3.0%	0.0%	0.0%	0.0%	0.0%	0.0%	0.0%	4.6%	1.9%	0.2%	0.0%	0.1%	5.9%	78.5%
139	50	11	2.1%	22.2%	23.7%	0.0%	0.0%	0.0%	0.0%	0.0%	0.4%	36.4%	15.1%	0.1%	0.0%	0.0%	0.0%	0.0%
141	50	141	3.2%	33.1%	15.7%	0.1%	0.1%	0.1%	0.0%	0.1%	0.1%	6.5%	2.7%	3.7%	0.1%	0.0%	0.0%	34.6%
142	50	115	2.5%	25.9%	9.7%	0.6%	0.4%	0.6%	0.1%	0.4%	0.1%	8.0%	3.3%	4.0%	0.2%	0.0%	0.0%	44.4%
143	50	34	3.9%	40.8%	20.1%	1.4%	1.0%	1.6%	0.2%	0.9%	0.2%	16.8%	6.9%	5.9%	0.3%	0.0%	0.0%	0.0%
144	50	448	3.1%	32.3%	13.8%	0.5%	0.4%	0.6%	0.1%	0.3%	0.2%	14.9%	6.2%	6.5%	1.3%	0.1%	2.9%	17.0%
145	50	696	3.2%	33.1%	15.2%	1.2%	0.9%	1.4%	0.2%	0.8%	0.1%	12.8%	5.3%	5.3%	1.3%	0.2%	8.4%	10.8%
146	50	651	3.4%	35.6%	11.2%	0.7%	0.5%	0.8%	0.1%	0.4%	0.2%	15.8%	6.6%	10.2%	2.4%	0.2%	8.1%	3.8%
147	50	609	3.0%	31.6%	14.8%	1.2%	0.9%	1.4%	0.2%	0.8%	0.1%	14.0%	5.8%	4.2%	0.7%	0.3%	11.0%	10.1%
148	50	748	3.3%	34.2%	11.2%	0.7%	0.5%	0.9%	0.1%	0.5%	0.2%	16.8%	7.0%	9.8%	2.0%	0.2%	7.7%	5.1%
149	50	313	2.8%	29.4%	11.1%	1.2%	0.8%	1.4%	0.1%	0.8%	0.3%	27.0%	11.2%	4.7%	0.2%	0.0%	0.0%	9.0%
150	50	412	2.7%	28.4%	13.6%	0.8%	0.6%	1.0%	0.1%	0.5%	0.2%	22.8%	9.4%	6.0%	0.7%	0.0%	0.0%	13.2%
151	50	76	4.9%	51.3%	15.7%	0.6%	0.4%	0.6%	0.1%	0.4%	0.1%	13.3%	5.5%	5.5%	1.6%	0.0%	0.0%	0.0%
152	50	80	3.7%	39.2%	15.7%	0.3%	0.2%	0.3%	0.0%	0.2%	0.2%	19.5%	8.1%	3.3%	0.2%	0.0%	0.0%	9.1%
153	50	14	1.7%	18.3%	19.6%	0.0%	0.0%	0.0%	0.0%	0.0%	0.3%	30.1%	12.5%	0.0%	0.0%	0.0%	0.0%	17.6%
154	50	91	1.5%	16.2%	7.2%	0.0%	0.0%	0.0%	0.0%	0.0%	0.1%	12.8%	5.3%	4.9%	0.0%	0.0%	0.0%	51.8%
155	50	217	2.6%	27.2%	11.2%	0.2%	0.2%	0.3%	0.0%	0.1%	0.2%	17.0%	7.1%	4.6%	0.4%	0.0%	0.0%	29.0%
156	50	388	3.4%	35.2%	16.9%	1.6%	1.2%	1.9%	0.2%	1.0%	0.2%	18.7%	7.7%	8.5%	2.2%	0.0%	0.0%	1.3%
157	50	250	2.8%	28.9%	16.7%	1.9%	1.3%	2.2%	0.2%	1.2%	0.2%	21.4%	8.9%	11.0%	3.3%	0.0%	0.0%	0.0%
158	50	609	2.7%	28.8%	10.8%	0.8%	0.6%	1.0%	0.1%	0.5%	0.3%	30.7%	12.7%	5.3%	0.2%	0.0%	1.2%	4.3%
159	70	2139	2.7%	28.1%	18.0%	1.0%	0.7%	1.1%	0.1%	0.6%	0.2%	20.1%	8.3%	6.5%	1.3%	0.1%	5.2%	6.0%
160	70	1802	3.9%	40.6%	11.4%	0.6%	0.5%	0.7%	0.1%	0.4%	0.2%	18.8%	7.8%	5.6%	0.5%	0.1%	5.2%	3.7%
162	50	211	2.6%	27.4%	12.3%	1.3%	0.9%	1.5%	0.2%	0.8%	0.3%	29.0%	12.0%	10.8%	0.9%	0.0%	0.0%	0.0%
163	50	324	2.6%	27.6%	12.3%	0.4%	0.3%	0.5%	0.1%	0.3%	0.3%	32.7%	13.6%	8.6%	0.7%	0.0%	0.0%	0.0%
164	50	276	3.5%	37.2%	20.5%	2.6%	1.8%	3.0%	0.3%	1.6%	0.2%	15.1%	6.3%	4.7%	0.3%	0.0%	0.0%	2.9%
165	50	102	2.5%	26.6%	12.5%	0.2%	0.1%	0.2%	0.0%	0.1%	0.3%	29.5%	12.2%	14.0%	1.7%	0.0%	0.0%	0.0%
166	50	70	1.7%	18.1%	8.8%	4.1%	2.9%	4.8%	0.5%	2.6%	0.3%	30.2%	12.5%	12.6%	0.8%	0.0%	0.0%	0.0%
167	50	169	2.4%	24.9%	12.1%	1.4%	1.0%	1.6%	0.2%	0.9%	0.3%	28.3%	11.7%	13.7%	1.7%	0.0%	0.0%	0.0%
168	50	488	2.4%	25.6%	6.3%	0.8%	0.5%	0.9%	0.1%	0.5%	0.3%	29.5%	12.2%	10.9%	0.9%	0.0%	1.5%	7.6%
170	50	259	3.2%	33.3%	18.0%	1.3%	1.0%	1.6%	0.2%	0.9%	0.2%	23.4%	9.7%	3.2%	0.1%	0.0%	0.0%	4.0%
171	50	497	2.6%	27.4%	14.5%	0.5%	0.3%	0.5%	0.1%	0.3%	0.3%	24.9%	10.3%	7.2%	0.8%	0.2%	8.8%	1.5%
172	50	38	4.7%	49.8%	27.8%	0.0%	0.0%	0.0%	0.0%	0.0%	0.1%	10.9%	4.5%	2.1%	0.0%	0.0%	0.0%	0.0%
173	50	392	2.9%	30.9%	13.5%	1.6%	1.2%	1.9%	0.2%	1.1%	0.3%	24.3%	10.1%	10.6%	1.5%	0.0%	0.0%	0.0%
174	50	703	2.4%	25.3%	6.9%	0.7%	0.5%	0.8%	0.1%	0.4%	0.3%	32.1%	13.3%	10.2%	0.7%	0.0%	1.0%	5.3%
175	50	438	3.2%	33.7%	17.3%	1.3%	0.9%	1.5%	0.2%	0.8%	0.1%	14.2%	5.9%	3.3%	0.5%	0.3%	12.5%	4.0%
176	50	724	3.5%	36.6%	11.3%	0.7%	0.5%	0.8%	0.1%	0.4%	0.2%	16.3%	6.8%	10.4%	2.5%	0.2%	7.3%	2.4%
179	50	548	3.7%	38.9%	16.1%	1.4%	1.0%	1.7%	0.2%	0.9%	0.2%	19.0%	7.9%	7.4%	1.5%	0.0%	0.0%	0.0%
180	50	421	4.2%	44.5%	18.5%	0.8%	0.5%	0.9%	0.1%	0.5%	0.2%	18.5%	7.7%	3.2%	0.3%	0.0%	0.0%	0.0%
181	50	358	3.0%	31.0%	15.7%	0.5%	0.3%	0.5%	0.1%	0.3%	0.2%	14.5%	6.0%	3.9%	0.5%	0.3%	15.0%	8.2%
182	50	379	2.8%	28.9%	9.6%	0.5%	0.4%	0.6%	0.1%	0.3%	0.2%	14.9%	6.2%	7.5%	0.5%	0.5%	21.7%	5.3%
183	50	583	2.9%	30.2%	13.4%	1.2%	0.8%	1.4%	0.1%	0.7%	0.1%	14.3%	5.9%	3.3%	0.1%	0.4%	18.1%	6.9%
184	50	195	1.7%	17.4%	6.6%	0.1%	0.1%	0.1%	0.0%	0.1%	0.0%	3.7%	1.5%	1.7%	0.1%	1.5%	63.1%	2.5%
185	70	2393	3.6%	37.5%	6.7%	1.7%	1.2%	2.0%	0.2%	1.1%	0.2%	22.2%	9.2%	10.4%	0.1%	0.1%	3.8%	0.0%
186	70	1913	3.7%	38.6%	4.9%	1.9%	1.3%	2.2%	0.2%	1.2%	0.2%	20.5%	8.5%	12.6%	0.1%	0.1%	3.8%	0.0%
187	50	224	3.4%	35.2%	15.3%	0.4%	0.3%	0.5%	0.1%	0.3%	0.1%	7.7%	3.2%	3.9%	0.6%	0.3%	11.7%	17.2%
188	50	269	3.4%	35.4%	15.8%	0.5%	0.3%	0.6%	0.1%	0.3%	0.1%	11.0%	4.6%	3.0%	0.2%	0.2%	10.2%	14.3%
189	70	3766	2.8%	29.5%	7.2%	0.6%	0.4%	0.7%	0.1%	0.4%	0.3%	28.3%	11.7%	11.5%	3.0%	0.1%	2.4%	1.1%
190	70	2820	3.2%	33.6%	7.4%	0.6%	0.4%	0.7%	0.1%	0.4%	0.3%	27.2%	11.3%	12.2%	1.6%	0.0%	0.4%	0.8%
191	70	4382	2.9%	30.6%	8.0%	0.8%	0.5%	0.9%	0.1%	0.5%	0.3%	25.9%	10.7%	10.3%	2.5%	0.1%	4.0%	1.9%
192	70	3498	3.4%	35.2%	8.7%	0.6%	0.5%	0.8%	0.1%	0.4%	0.3%	25.2%	10.5%	10.6%	1.3%	0.0%	1.4%	1.2%
193	70	1458	3.0%	31.2%	10.0%	1.6%	1.2%	1.9%	0.2%	1.0%	0.3%	25.9%	10.7%	10.2%	0.9%	0.0%	1.1%	0.8%
194	70	2629	4.1%	42.7%	15.2%	0.4%	0.3%	0.5%	0.1%	0.3%	0.2%	15.0%	6.2%	5.7%	0.7%	0.1%	3.0%	5.6%
195	50	36	1.4%	15.1%	7.6%	0.0%	0.0%	0.0%	0.0%	0.0%	0.1%	11.6%	4.8%	1.9%	0.0%	1.2%	49.6%	6.8%
196	50	221	3.1%	32.2%	11.3%	0.8%	0.6%	0.9%	0.1%	0.5%	0.2%	21.6%	9.0%	8.1%	0.3%	0.3%	11.0%	0.0%
197	50	39	1.2%	12.1%	6.9%	0.1%	0.1%	0.1%	0.0%	0.1%	0.1%	10.6%	4.4%	0.6%	0.0%	1.4%	62.1%	0.0%
198	50	102	2.2%	23.0%	15.9%	0.4%	0.3%	0.5%	0.1%	0.3%	0.1%	14.3%	5.9%	8.7%	1.0%	0.6%	24.4%	2.4%
199	70	1292	4.4%	45.7%	13.4%	0.7%	0.5%	0.8%	0.1%	0.5%	0.2%	17.4%	7.2%	5.2%	1.1%	0.1%	2.8%	0.0%
201	50	1475	3.8%	40.3%	17.6%	1.9%	1.3%	2.2%	0.2%	1.2%	0.2%	17.2%	7.1%	5.2%	0.5%	0.0%	0.4%	0.9%
202	50	1577	3.9%	40.7%	13.5%	1.2%	0.8%	1.4%	0.1%	0.8%	0.2%	19.7%	8.2%	7.1%	0.9%	0.0%	0.8%	0.9%
203	70	846	4.4%	46.0%	12.2%	0.7%	0.5%	0.8%	0.1%	0.5%	0.2%	18.9%	7.8%	4.4%	0.7%	0.1%	2.7%	0.0%
204	70	2025	3.3%	34.7%	18.5%	0.7%	0.5%	0.9%	0.1%	0.5%	0.2%	22.3%	9.2%	6.7%	1.1%	0.0%	1.1%	0.1%
205	50	292	3.2%	34.1%	12.6%	1.1%	0.8%	1.3%	0.1%	0.7%	0.2%	22.9%	9.5%	6.8%	0.5%	0.1%	5.3%	0.8%
206	50	392	3.3%	34.5%	9.4%	0.9%	0.7%	1.1%	0.1%	0.6%	0.2%	22.8%	9.5%	9.2%	1.3%	0.1%	6.2%	0.0%
207	50	162	3.8%	39.6%	13.1%	0.5%	0.3%	0.5%	0.1%	0.3%	0.1%	11.0%	4.6%	4.3%	0.4%	0.3%	11.4%	9.8%
208	50	274	3.2%	33.5%	14.8%	0.5%	0.3%	0.6%	0.1%	0.3%	0.2%	17.6%	7.3%	7.7%	0.8%	0.1%	6.3%	6.7%
209	50	713	3.8%	39.5%	22.3%	1.7%	1.2%	2.0%	0.2%	1.1%	0.1%	13.5%	5.6%	5.3%	1.1%	0.0%	1.3%	1.2%
210	50	903	3.5%	36.3%	12.6%	2.5%	1.8%	2.9%	0.3%	1.6%	0.2%	18.1%	7.5%	6.9%	0.9%	0.0%	1.6%	3.2%
211	70	2404	3.5%	36.9%	12.3%	0.8%	0.6%	1.0%	0.1%	0.5%	0.2%	23.2%	9.6%	7.3%	1.9%	0.0%	0.1%	1.9%
212	70	1337	3.1%	32.1%	13.5%	1.5%	1.0%	1.7%	0.2%	0.9%	0.3%	25.9%	10.7%	6.8%	0.5%	0.0%	0.1%	1.6%
213	50	343	3.3%	34.2%	9.2%	0.5%	0.4%	0.6%	0.1%	0.3%	0.1%	13.5%	5.6%	5.9%	0.9%	0.2%	8.0%	17.2%
214	70	561	2.4%	25.5%	15.2%	0.2%	0.2%	0.3%	0.0%	0.1%	0.2%	20.9%	8.7%	8.6%	0.6%	0.1%	3.6%	13.4%
215	50	246	4.6%	48.2%	21.2%	0.2%	0.1%	0.2%	0.0%	0.1%	0.1%	14.4%	6.0%	3.6%	0.3%	0.0%	1.0%	0.0%
216	50	156	3.1%	32.0%	8.4%	0.6%	0.4%	0.7%	0.1%	0.4%	0.2%	22.7%	9.4%	6.0%	0.5%	0.0%	1.5%	14.0%
217	50	634	3.5%	37.1%	9.5%	0.5%	0.4%	0.6%	0.1%	0.3%	0.2%	17.1%	7.1%	5.7%	0.8%	0.1%	5.5%	11.3%
218	50	698	3.3%	34.7%	18.3%	0.2%	0.2%	0.3%	0.0%	0.1%	0.2%	16.8%	7.0%	5.7%	0.4%	0.1%	3.3%	9.4%
219	50	291	3.9%	40.5%	9.8%	0.6%	0.4%	0.7%	0.1%	0.4%	0.2%	21.4%	8.9%	5.4%	0.7%	0.1%	2.7%	4.4%
220	50	382	4.3%	45.6%	24.7%	0.2%	0.2%	0.3%	0.0%	0.2%	0.1%	11.3%	4.7%	3.7%	0.4%	0.0%	0.8%	3.4%
221	50	605	3.5%	36.7%	18.1%	1.6%	1.1%	1.8%	0.2%	1.0%	0.2%	15.0%	6.2%	7.3%	1.8%	0.0%	2.0%	3.4%
222	50	304	2.9%	30.6%	10.5%	4.5%	3.2%	5.3%	0.6%	2.9%	0.2%	18.4%	7.6%	5.0%	0.4%	0.0%	0.6%	7.4%
223	50	196	3.3%	35.0%	14.4%	0.3%	0.2%	0.3%	0.0%	0.2%	0.2%	22.5%	9.3%	6.6%	1.6%	0.0%	0.0%	5.9%
226	50	208	3.1%	32.8%	13.3%	2.0%	1.4%	2.4%	0.3%	1.3%	0.2%	17.6%	7.3%	4.1%	0.7%	0.2%	7.7%	5.6%
227	50	957	3.1%	32.7%	13.1%	1.1%	0.8%	1.3%	0.1%	0.7%	0.3%	26.8%	11.1%	6.0%	0.4%	0.0%	1.8%	0.7%
228	50	37	3.8%	39.8%	12.9%	0.5%	0.4%	0.6%	0.1%	0.3%	0.3%	26.3%	10.9%	4.0%	0.1%	0.0%	0.0%	0.0%
229	50	100	3.2%	33.3%	11.5%	0.6%	0.4%	0.7%	0.1%	0.4%	0.3%	31.3%	13.0%	5.0%	0.2%	0.0%	0.0%	0.0%
230	50	222	2.6%	26.8%	22.8%	1.9%	1.4%	2.2%	0.2%	1.2%	0.2%	18.6%	7.7%	2.8%	0.4%	0.0%	2.1%	9.1%
231	50	694	3.0%	31.1%	11.0%	1.1%	0.8%	1.3%	0.1%	0.7%	0.3%	29.6%	12.3%	4.8%	0.2%	0.0%	1.1%	2.6%
232	50	65	3.7%	38.3%	14.7%	0.3%	0.2%	0.3%	0.0%	0.2%	0.3%	24.7%	10.2%	6.2%	1.0%	0.0%	0.0%	0.0%
235	50	792	3.2%	33.4%	11.7%	1.9%	1.3%	2.2%	0.2%	1.2%	0.2%	23.2%	9.6%	4.2%	0.3%	0.0%	1.7%	5.6%
236	50	485	3.6%	37.9%	13.6%	1.0%	0.7%	1.1%	0.1%	0.6%	0.3%	24.4%	10.1%	5.4%	0.3%	0.0%	0.0%	0.9%

Traffic Flows and Breakdown by 16 Vehicle Classes (Year 2036)

Link No.	Speed Limit	Total Vehicle	19 - Motorcycles (MC)	01 - Private Cars (PC)	03 - Taxi	14 - Non-franchised Bus <=6.4t	15 - Non-franchised Bus 6.4-15t	16 - Non-franchised Bus >15t	12 - Private Light Bus <=3.5t	13 - Private Light Bus >3.5t	04 - Light Goods Vehicles <=2.5t	05 - Lt Goods Vehicles 2.5-3.5t	06 - Light Goods Vehicles >3.5t	07 - Heavy Goods Vehicles <=15t	08 - Heavy Goods Vehicles >15t	17 - Franchised Bus (SD)	18 - Franchised Bus (DD)	11 - Public Light Buses
	km/hr	1300-1400																
237	50	306	2.4%	24.7%	7.7%	1.0%	0.7%	1.2%	0.1%	0.6%	0.4%	38.6%	16.0%	6.4%	0.2%	0.0%	0.0%	0.0%
238	50	182	2.6%	27.7%	9.8%	0.1%	0.1%	0.1%	0.0%	0.1%	0.3%	32.0%	13.3%	8.4%	1.4%	0.0%	0.0%	4.0%
239	70	2473	3.2%	34.1%	10.3%	0.5%	0.3%	0.5%	0.1%	0.3%	0.2%	21.7%	9.0%	7.5%	1.6%	0.2%	6.5%	4.1%
240	70	1849	3.0%	31.5%	9.0%	0.9%	0.6%	1.1%	0.1%	0.6%	0.2%	21.8%	9.0%	7.6%	1.2%	0.2%	8.4%	4.8%
241	50	253	2.9%	30.0%	10.9%	0.2%	0.1%	0.2%	0.0%	0.1%	0.1%	14.5%	6.0%	2.8%	0.2%	0.3%	12.0%	19.8%
242	50	260	2.5%	25.8%	6.1%	0.1%	0.1%	0.1%	0.0%	0.1%	0.2%	20.3%	8.4%	5.8%	0.1%	0.2%	7.1%	23.2%
243	50	75	4.2%	44.5%	14.5%	0.6%	0.4%	0.7%	0.1%	0.4%	0.2%	19.2%	8.0%	6.6%	0.6%	0.0%	0.0%	0.0%
244	50	103	3.7%	39.1%	17.9%	0.4%	0.3%	0.4%	0.0%	0.2%	0.2%	20.6%	8.5%	8.3%	0.4%	0.0%	0.0%	0.0%
245	50	407	2.5%	25.9%	7.6%	0.2%	0.1%	0.2%	0.0%	0.1%	0.2%	20.3%	8.4%	6.6%	0.3%	0.2%	6.6%	20.8%
246	50	332	2.9%	30.3%	12.0%	0.2%	0.2%	0.3%	0.0%	0.1%	0.2%	15.6%	6.5%	3.0%	0.1%	0.3%	11.7%	16.7%
247	50	38	3.0%	31.2%	7.2%	0.0%	0.0%	0.0%	0.0%	0.0%	0.1%	13.7%	5.7%	1.9%	0.0%	0.5%	22.1%	14.5%
248	50	208	3.5%	36.3%	17.8%	0.9%	0.6%	1.0%	0.1%	0.6%	0.2%	17.7%	7.3%	6.5%	0.9%	0.1%	4.0%	2.6%
249	50	467	4.0%	42.5%	11.5%	0.7%	0.5%	0.8%	0.1%	0.4%	0.2%	21.6%	9.0%	5.5%	0.3%	0.0%	1.8%	1.2%
250	50	1008	2.8%	29.7%	10.9%	1.0%	0.7%	1.1%	0.1%	0.6%	0.3%	30.2%	12.5%	6.8%	1.3%	0.0%	0.8%	1.0%
253	50	696	3.6%	38.1%	11.5%	1.6%	1.1%	1.9%	0.2%	1.0%	0.2%	24.0%	9.9%	5.4%	0.2%	0.0%	0.3%	0.7%
254	50	251	2.9%	30.2%	10.8%	1.1%	0.8%	1.3%	0.1%	0.7%	0.3%	29.6%	12.3%	9.4%	0.5%	0.0%	0.0%	0.0%
255	50	358	3.1%	32.9%	9.5%	0.4%	0.3%	0.5%	0.1%	0.3%	0.3%	31.8%	13.2%	7.1%	0.4%	0.0%	0.0%	0.0%
256	50	252	3.0%	31.6%	11.5%	0.5%	0.3%	0.5%	0.1%	0.3%	0.3%	30.6%	12.7%	7.9%	0.7%	0.0%	0.0%	0.0%
257	50	1441	3.7%	38.8%	11.2%	1.1%	0.8%	1.3%	0.1%	0.7%	0.3%	24.2%	10.0%	6.5%	1.3%	0.0%	0.0%	0.0%
258	50	1540	2.9%	30.8%	12.3%	1.0%	0.7%	1.1%	0.1%	0.6%	0.3%	29.4%	12.2%	8.0%	0.6%	0.0%	0.0%	0.0%
259	50	466	2.8%	28.9%	11.6%	1.1%	0.8%	1.3%	0.1%	0.7%	0.3%	29.8%	12.4%	9.2%	1.0%	0.0%	0.0%	0.0%
260	50	402	2.9%	30.9%	7.3%	1.4%	1.0%	1.6%	0.2%	0.9%	0.1%	12.7%	5.2%	6.2%	0.8%	0.3%	12.0%	16.5%
261	50	339	2.9%	30.1%	11.4%	0.6%	0.4%	0.7%	0.1%	0.4%	0.1%	14.1%	5.8%	4.8%	0.6%	0.1%	4.2%	23.6%
262	50	305	3.3%	34.5%	9.3%	0.5%	0.3%	0.6%	0.1%	0.3%	0.3%	30.5%	12.6%	7.2%	0.4%	0.0%	0.0%	0.0%
263	50	328	2.6%	27.2%	9.9%	0.4%	0.3%	0.5%	0.1%	0.3%	0.4%	34.7%	14.4%	8.5%	0.7%	0.0%	0.0%	0.0%
264	50	1565	3.5%	37.1%	11.2%	1.1%	0.8%	1.3%	0.1%	0.7%	0.3%	25.4%	10.5%	6.7%	1.3%	0.0%	0.0%	0.0%
265	50	876	3.1%	32.5%	12.6%	0.9%	0.6%	1.0%	0.1%	0.6%	0.3%	29.2%	12.1%	6.6%	0.5%	0.0%	0.0%	0.0%
266	50	459	2.7%	28.0%	11.2%	1.2%	0.8%	1.4%	0.1%	0.7%	0.3%	32.0%	13.3%	7.7%	0.5%	0.0%	0.0%	0.0%
267	50	1038	3.2%	33.8%	11.0%	0.6%	0.4%	0.7%	0.1%	0.4%	0.3%	28.5%	11.8%	6.9%	1.3%	0.0%	0.0%	0.9%
268	50	484	2.6%	27.3%	8.7%	0.9%	0.6%	1.1%	0.1%	0.6%	0.4%	34.3%	14.2%	8.0%	0.8%	0.0%	0.0%	0.4%
269	50	572	2.7%	28.8%	10.7%	0.9%	0.7%	1.1%	0.1%	0.6%	0.4%	34.0%	14.1%	5.2%	0.5%	0.0%	0.0%	0.3%
270	50	338	3.1%	32.7%	12.3%	0.8%	0.6%	0.9%	0.1%	0.5%	0.3%	27.7%	11.5%	7.7%	1.2%	0.0%	0.0%	0.5%
271	50	653	2.8%	29.5%	10.2%	0.8%	0.6%	1.0%	0.1%	0.5%	0.3%	33.6%	13.9%	6.1%	0.5%	0.0%	0.0%	0.0%
272	50	459	2.9%	30.8%	9.2%	0.8%	0.5%	0.9%	0.1%	0.5%	0.3%	31.3%	13.0%	6.6%	1.4%	0.0%	0.0%	1.6%
273	50	1253	2.9%	30.1%	9.7%	1.4%	1.0%	1.6%	0.2%	0.9%	0.3%	29.0%	12.0%	5.9%	0.6%	0.1%	3.8%	0.4%
274	50	977	2.6%	27.5%	8.1%	1.7%	1.2%	2.0%	0.2%	1.1%	0.3%	31.2%	12.9%	5.0%	0.4%	0.1%	4.9%	0.6%
275	50	800	3.4%	35.7%	7.4%	1.5%	1.0%	1.7%	0.2%	0.9%	0.3%	24.2%	10.0%	6.2%	1.4%	0.1%	5.3%	0.7%
276	50	803	2.7%	27.8%	8.1%	1.5%	1.1%	1.8%	0.2%	1.0%	0.3%	29.3%	12.2%	7.5%	0.4%	0.1%	5.6%	0.5%
277	50	483	2.8%	29.4%	9.6%	0.4%	0.3%	0.5%	0.1%	0.3%	0.4%	33.9%	14.0%	7.6%	0.8%	0.0%	0.0%	0.0%
278	50	297	3.3%	34.8%	8.3%	1.5%	1.1%	1.8%	0.2%	1.0%	0.3%	29.3%	12.1%	6.0%	0.5%	0.0%	0.0%	0.0%
279	50	707	2.8%	29.3%	7.2%	0.8%	0.6%	0.9%	0.1%	0.5%	0.3%	33.5%	13.9%	7.8%	1.3%	0.0%	0.0%	1.0%
280	50	681	2.3%	24.4%	8.0%	0.3%	0.2%	0.4%	0.0%	0.2%	0.3%	32.3%	13.4%	7.5%	1.3%	0.2%	8.4%	0.5%
281	50	1312	3.1%	32.7%	8.7%	0.6%	0.4%	0.7%	0.1%	0.4%	0.3%	27.5%	11.4%	12.3%	1.0%	0.0%	0.4%	0.4%
282	50	798	3.1%	32.9%	10.2%	0.8%	0.5%	0.9%	0.1%	0.5%	0.2%	22.2%	9.2%	17.1%	0.8%	0.0%	0.9%	0.6%
283	50	1016	3.0%	31.1%	6.3%	1.3%	0.9%	1.5%	0.2%	0.8%	0.4%	34.4%	14.3%	5.2%	0.3%	0.0%	0.4%	0.0%
284	50	372	4.6%	48.6%	6.6%	0.5%	0.4%	0.6%	0.1%	0.3%	0.2%	24.1%	10.0%	3.8%	0.1%	0.0%	0.0%	0.0%
285	50	1583	3.0%	31.8%	7.8%	0.7%	0.5%	0.8%	0.1%	0.5%	0.3%	28.8%	11.9%	11.7%	1.0%	0.0%	0.7%	0.3%
286	50	1139	3.4%	35.3%	9.8%	1.0%	0.7%	1.2%	0.1%	0.6%	0.2%	21.2%	8.8%	15.3%	0.6%	0.0%	1.2%	0.4%
287	50	277	3.7%	38.6%	8.6%	0.5%	0.3%	0.6%	0.1%	0.3%	0.2%	20.8%	8.6%	8.6%	1.3%	0.0%	1.1%	6.6%
288	50	414	4.1%	43.5%	12.6%	0.9%	0.6%	1.0%	0.1%	0.6%	0.2%	15.2%	6.3%	8.5%	0.9%	0.0%	1.0%	4.4%
289	50	865	2.7%	28.8%	7.9%	0.5%	0.3%	0.6%	0.1%	0.3%	0.3%	27.7%	11.5%	7.1%	1.0%	0.2%	8.5%	2.5%
290	50	2073	2.6%	27.7%	9.8%	2.9%	2.1%	3.4%	0.4%	1.9%	0.2%	23.0%	9.5%	5.6%	0.3%	0.1%	4.9%	5.6%
291	50	1276	3.2%	33.9%	5.0%	1.6%	1.2%	1.9%	0.2%	1.1%	0.2%	22.6%	9.4%	5.2%	0.4%	0.1%	6.1%	7.9%
292	70	3333	3.5%	36.8%	5.0%	0.8%	0.6%	0.9%	0.1%	0.5%	0.3%	30.0%	12.4%	4.7%	0.4%	0.0%	1.4%	2.5%
293	70	2762	3.0%	31.3%	9.2%	1.2%	0.9%	1.5%	0.2%	0.8%	0.3%	25.8%	10.7%	7.8%	0.7%	0.1%	2.4%	4.3%
294	50	2781	2.7%	28.3%	7.8%	1.5%	1.1%	1.8%	0.2%	1.0%	0.3%	26.0%	10.8%	5.1%	0.7%	0.2%	6.8%	5.8%
295	50	2293	3.0%	31.1%	7.9%	1.0%	0.7%	1.2%	0.1%	0.7%	0.2%	22.5%	9.3%	6.8%	1.0%	0.1%	5.6%	8.7%
296	50	264	3.5%	37.2%	11.6%	0.3%	0.2%	0.3%	0.0%	0.2%	0.2%	17.8%	7.4%	3.6%	0.3%	0.0%	0.0%	17.4%
297	50	70	1.1%	12.0%	3.9%	0.3%	0.2%	0.3%	0.0%	0.2%	0.1%	6.5%	2.7%	1.2%	0.0%	0.0%	0.0%	71.5%
299	50	1099	3.1%	32.5%	7.1%	0.4%	0.3%	0.5%	0.1%	0.3%	0.3%	27.5%	11.4%	14.9%	0.5%	0.0%	0.0%	1.3%
300	70	2477	3.1%	32.8%	8.8%	4.6%	3.3%	5.4%	0.6%	3.0%	0.2%	21.6%	9.0%	4.2%	0.0%	0.1%	2.7%	0.7%
301	70	2349	4.0%	42.1%	1.5%	2.5%	1.7%	2.9%	0.3%	1.6%	0.3%	25.3%	10.5%	4.7%	0.1%	0.0%	1.8%	0.8%
302	70	1914	2.8%	29.8%	9.2%	4.9%	3.5%	5.7%	0.6%	3.1%	0.3%	24.6%	10.2%	2.8%	0.0%	0.0%	1.4%	0.9%
303	70	1970	4.0%	42.2%	1.6%	2.4%	1.7%	2.8%	0.3%	1.5%	0.3%	27.6%	11.4%	3.1%	0.1%	0.0%	0.0%	1.0%
304	50	1162	3.3%	34.6%	7.9%	0.6%	0.4%	0.7%	0.1%	0.4%	0.2%	19.0%	7.9%	6.9%	0.6%	0.2%	8.8%	8.6%
305	50	1729	3.2%	33.6%	11.2%	0.3%	0.2%	0.4%	0.0%	0.2%	0.2%	21.0%	8.7%	8.9%	1.3%	0.1%	5.7%	4.7%
306	50	1229	2.9%	30.8%	18.7%	1.0%	0.7%	1.2%	0.1%	0.7%	0.2%	18.9%	7.8%	4.2%	0.6%	0.1%	3.5%	8.5%
307	50	996	5.0%	52.7%	18.3%	0.8%	0.6%	0.9%	0.1%	0.5%	0.1%	10.5%	4.3%	2.9%	0.5%	0.1%	2.6%	0.0%
308	50	51	3.5%	37.1%	16.6%	0.8%	0.6%	0.9%	0.1%	0.5%	0.1%	10.2%	4.2%	4.1%	0.8%	0.1%	3.5%	16.9%
309	50	58	4.8%	50.2%	19.7%	0.7%	0.5%	0.8%	0.1%	0.4%	0.1%	11.7%	4.8%	5.7%	0.5%	0.0%	0.0%	0.0%
310	70	1675	3.3%	34.9%	14.1%	1.3%	0.9%	1.5%	0.2%	0.8%	0.2%	21.5%	8.9%	9.2%	1.1%	0.0%	0.0%	2.1%
311	70	1889	3.6%	37.6%	18.3%	0.6%	0.4%	0.7%	0.1%	0.4%	0.2%	18.6%	7.7%	5.8%	0.9%	0.0%	0.0%	5.1%
312	50	1003	3.0%	31.6%	7.8%	0.8%	0.6%	0.9%	0.1%	0.5%	0.2%	23.5%	9.7%	18.9%	0.9%	0.0%	0.1%	1.4%
313	50	176	4.5%	47.4%	17.0%	0.9%	0.6%	1.1%	0.1%	0.6%	0.2%	16.1%	6.7%	4.5%	0.3%	0.0%	0.0%	0.0%
314	50	203	5.1%	53.1%	13.3%	0.6%	0.4%	0.7%	0.1%	0.4%	0.2%	15.9%	6.6%	3.6%	0.2%	0.0%	0.0%	0.0%
315	50	111	5.0%	52.3%	13.1%	0.6%	0.4%	0.7%	0.1%	0.4%	0.2%	16.5%	6.8%	3.7%	0.2%	0.0%	0.0%	0.0%
316	50	101	4.5%	46.8%	16.8%	0.9%	0.6%	1.1%	0.1%	0.6%	0.2%	16.6%	6.9%	4.6%	0.4%	0.0%	0.0%	0.0%
317	50	117	4.2%	44.5%	19.1%	0.7%	0.5%	0.8%	0.1%	0.4%	0.2%	18.6%	7.7%	2.9%	0.3%	0.0%	0.0%	0.0%
318	50	126	4.7%	49.4%	14.6%	0.7%	0.5%	0.8%	0.1%	0.5%	0.2%	18.2%	7.5%	2.6%	0.2%	0.0%	0.0%	0.0%
319	50	297	3.8%	39.9%	15.6%	0.7%	0.5%	0.8%	0.1%	0.4%	0.2%	23.5%	9.7%	4.4%	0.4%	0.0%	0.0%	0.0%
320	50	112	4.4%	46.4%	15.6%	0.4%	0.3%	0.5%	0.0%	0.3%	0.1%	12.6%	5.2%	4.5%	0.8%	0.1%	6.4%	2.2%
321	50	394	2.2%	22.6%	15.2%	1.4%	1.0%	1.6%	0.2%	0.9%	0.3%	29.9%	12.4%	9.5%	1.1%	0.0%	1.8%	0.0%
322	50	26	3.5%	36.7%	18.0%	1.1%	0.8%	1.3%	0.1%	0.7%	0.2%	19.7%	8.2%	8.1%	1.6%	0.0%	0.0%	0.0%
323	50	76	4.3%	44.6%	15.2%	1.0%	0.7%	1.2%	0.1%	0.7%	0.2%	17.6%	7.3%	6.0%	1.1%	0.0%	0.0%	0.0%
324	50	266	3.5%	36.7%	21.2%	0.4%	0.3%	0.5%	0.1%	0.3%	0.2%	16.5%	6.8%	8.6%	1.4%	0.1%	2.7%	0.9%
325	50	374	3.9%	41.2%	18.1%	0.7%	0.5%	0.9%	0.1%	0.5%	0.2%	17.9%	7.4%	5.6%	0.4%	0.0%	1.9%	0.7%
326	50	57	3.1%	32.8%	9.7%	0.4%	0.3%	0.4%	0.0%	0.2%	0.3%	27.6%	11.4%	12.6%	1.0%	0.0%	0.0%	0.0%
327	50	247	3.4%	35.4%	10.2%	0.9%	0.6%	1.1%	0.1%	0.6%	0.2%	20.5%	8.5%	13.6%	1.0%	0.1%	2.9%	1.0%
328	50	258	3.5%	36.8%	20.0%	0.5%	0.4%	0.6%	0.1%	0.3%	0.2%	19.3%	8.0%	7.0%	0.4%	0.1%	2.8%	0.0%
329	50	175	5.1%	53.2%	21.4%	1.3%	0.9%	1.5%	0.2%	0.8%	0.1%	8.9%	3.7%	2.9%	0.1%	0.0%	0.0%	0.0%
330	50	104	5.4%	56.4%	13.7%	0.9%	0.6%	1.0%	0.1%	0.5%	0.1%	12.2%	5.1%	3.9%	0.1%	0.0%	0.0%	0.0%
331	50	73	5.2%	54.7%	14.3%	1.3%	0.9%	1.5%	0.2%	0.8%	0.1%	11.1%	4.6%	5.0%	0.2%	0.0%	0.0%	0.0%
332	50	94	5.4%	56.1%	13.5%	0.9%	0.6%	1.0%	0.1%	0.6%	0.1%	12.4%	5.1%	4.0%	0.1%	0.0%	0.0%	0.0%
333	50	57	5.2%	54.1%	14.1%	1.3%	1.0%	1.6%	0.2%	0.9%	0.1%	11.5%	4.8%	5.2%	0.2%	0.0%	0.0%	0.0%
334	50	95	5.6%	59.2%	12.6%	0.6%	0.4%	0.7%	0.1%	0.4%	0.1%	9.7%	4.0%	6.6%	0.1%	0.0%	0.0%	0.0%
335	50	59	5.4%	56.3%	12.3%	1.3%	0.9%	1.5%	0.2%	0.8%	0.1%	8.7%	3.6%	8.6%	0.3%	0.0%	0.0%	0.0%
336	50	1055	4.8%	49.9%	24.3%	2.2%	1.6%	2.6%	0.3%	1.4%	0.1%	7.9%	3.3%	1.5%	0.1%	0.0%	0.0%	0.0%
337	50	712	3.8%	39.7%	39.8%	1.2%	0.8%	1.4%	0.1%	0.7%	0.1%	7.1%	3.0%	2.3%	0.1%	0.0%	0.0%	0.0%
338	50	406	4.0%	42.5%	23.3%	0.3%	0.2%	0.4%	0.0%	0.2%	0.2%	17.8%	7.4%	3.6%	0.1%	0.0%	0.0%	0.0%
339	50	1041	4.3%	45.1%	36.7%	1.9%	1.3%	2.2%	0.2%	1.2%	0.0%	3.9%	1.6%	1.4%	0.0%	0.0%	0.0%	0.0%
340	50	427	4.2%	43.9%	33.6%	0.7%	0.5%	0.8%	0.1%	0.5%	0.1%	8.8%	3.6%	3.0%	0.2%	0.0%	0.0%	0.0%
341	50	675	5.0%	52.9%	22.2%	2.1%	1.5%	2.4%	0.3%	1.3%	0.1%	6.7%	2.8%	2.7%	0.1%	0.0%	0.0%	0.0%
342	80	3315	3.5%	37.2%	10.9%	1.1%	0.8%	1.3%	0.1%	0.7%	0.2%	21.4%	8.9%	13.2%	0.7%	0.0%	0.0%	0.0%
343	80	3190	4.2%	44.2%	7.3%	0.8%	0.6%	1.0%	0.1%	0.5%	0.2%	23.5%	9.7%	7.1%	0.6%	0.0%	0.0%	0.0%
346	70	109	4.3%	44.6%	12.3%	1.8%	1.2%	2.1%	0.2%	1.1%	0.2%	17.4%	7.2%	7.1%	0.5%	0.0%	0.0%	0.0%

Traffic Flows and Breakdown by 16 Vehicle Classes (Year 2036)

Link No.	Speed Limit	Total Vehicle	19 - Motorcycles (MC)	01 - Private Cars (PC)	03 - Taxi	14 - Non-franchised Bus <=6.4t	15 - Non-franchised Bus 6.4-15t	16 - Non-franchised Bus >15t	12 - Private Light Bus <=3.5t	13 - Private Light Bus >3.5t	04 - Light Goods Vehicles <=2.5t	05 - Lt Goods Vehicles 2.5-3.5t	06 - Light Goods Vehicles >3.5t	07 - Heavy Goods Vehicles <=15t	08 - Heavy Goods Vehicles >15t	17 - Franchised Bus (SD)	18 - Franchised Bus (DD)	11 - Public Light Buses
	km/hr	1300-1400																
349	70	1230	3.4%	35.4%	9.8%	1.1%	0.8%	1.3%	0.1%	0.7%	0.3%	24.7%	10.2%	11.3%	0.7%	0.0%	0.0%	0.0%
350	50	892	3.9%	40.9%	43.7%	1.1%	0.8%	1.3%	0.1%	0.7%	0.0%	4.2%	1.7%	1.5%	0.1%	0.0%	0.0%	0.0%
351	50	469	4.4%	45.8%	22.0%	0.5%	0.4%	0.6%	0.1%	0.3%	0.2%	15.4%	6.4%	3.8%	0.1%	0.0%	0.0%	0.0%
364	50	254	4.7%	49.5%	9.9%	1.0%	0.7%	1.1%	0.1%	0.6%	0.2%	19.3%	8.0%	4.8%	0.1%	0.0%	0.0%	0.0%
365	50	329	4.6%	48.3%	13.6%	1.3%	0.9%	1.6%	0.2%	0.9%	0.2%	17.2%	7.1%	3.8%	0.2%	0.0%	0.0%	0.0%
368	50	927	3.1%	32.9%	9.2%	2.1%	1.5%	2.5%	0.3%	1.4%	0.2%	20.3%	8.4%	9.9%	1.2%	0.1%	4.5%	2.5%
369	50	121	3.9%	40.4%	13.9%	0.8%	0.5%	0.9%	0.1%	0.5%	0.2%	20.3%	8.4%	5.4%	0.8%	0.0%	0.0%	4.0%
370	50	18	1.3%	13.8%	14.8%	0.7%	0.5%	0.8%	0.1%	0.4%	0.2%	22.7%	9.4%	6.5%	2.2%	0.6%	25.9%	0.0%
371	70	796	4.0%	42.1%	19.1%	1.3%	0.9%	1.5%	0.2%	0.8%	0.1%	13.6%	5.7%	5.8%	1.6%	0.1%	3.4%	0.0%
372	70	2720	3.0%	31.0%	19.1%	1.2%	0.8%	1.4%	0.2%	0.8%	0.2%	22.0%	9.1%	8.2%	2.0%	0.0%	1.1%	0.0%
373	50	335	4.1%	43.4%	21.0%	1.5%	1.1%	1.8%	0.2%	1.0%	0.2%	15.6%	6.5%	3.3%	0.4%	0.0%	0.0%	0.0%
374	50	50	2.5%	26.0%	9.9%	0.6%	0.4%	0.6%	0.1%	0.4%	0.3%	29.1%	12.0%	14.4%	3.9%	0.0%	0.0%	0.0%
375	50	117	3.4%	36.0%	17.4%	1.0%	0.7%	1.1%	0.1%	0.6%	0.2%	18.4%	7.6%	4.9%	0.8%	0.0%	0.0%	7.8%
376	50	593	3.3%	35.1%	13.6%	0.7%	0.5%	0.8%	0.1%	0.4%	0.3%	24.3%	10.1%	9.6%	1.2%	0.0%	0.0%	0.0%
377	50	121	3.8%	40.1%	17.9%	1.4%	1.0%	1.7%	0.2%	0.9%	0.2%	18.0%	7.5%	5.9%	1.4%	0.0%	0.0%	0.0%
378	50	594	3.8%	39.4%	18.1%	1.0%	0.7%	1.2%	0.1%	0.7%	0.2%	19.5%	8.1%	6.0%	0.5%	0.0%	0.0%	0.6%
380	50	149	3.5%	36.9%	16.4%	1.3%	0.9%	1.5%	0.2%	0.8%	0.2%	20.2%	8.4%	7.8%	1.9%	0.0%	0.0%	0.0%
381	50	310	2.9%	30.7%	14.4%	1.4%	1.0%	1.6%	0.2%	0.9%	0.2%	16.6%	6.9%	6.7%	1.5%	0.3%	12.7%	2.0%
382	50	246	3.4%	35.4%	14.0%	0.9%	0.6%	1.0%	0.1%	0.6%	0.1%	12.3%	5.1%	5.8%	1.3%	0.4%	16.5%	2.5%
383	50	2419	3.2%	33.7%	15.6%	1.1%	0.8%	1.3%	0.1%	0.7%	0.2%	18.8%	7.8%	8.0%	1.2%	0.1%	5.4%	2.0%
384	50	1318	3.0%	32.0%	9.4%	0.6%	0.4%	0.7%	0.1%	0.4%	0.2%	20.7%	8.6%	9.1%	1.5%	0.2%	8.7%	4.3%
385	50	2039	3.3%	34.4%	21.1%	1.0%	0.7%	1.2%	0.1%	0.7%	0.2%	19.4%	8.0%	8.1%	1.4%	0.0%	0.0%	0.2%
386	50	2141	3.3%	35.0%	21.0%	1.0%	0.7%	1.2%	0.1%	0.7%	0.2%	19.2%	8.0%	7.9%	1.4%	0.0%	0.0%	0.2%
388	50	457	3.5%	36.3%	16.3%	1.6%	1.2%	1.9%	0.2%	1.0%	0.2%	19.7%	8.2%	8.1%	1.8%	0.0%	0.0%	0.0%
389	50	1094	3.9%	41.4%	17.1%	1.1%	0.8%	1.3%	0.1%	0.7%	0.2%	18.8%	7.8%	5.5%	0.7%	0.0%	0.0%	0.4%
390	50	461	3.9%	41.2%	16.3%	0.6%	0.5%	0.8%	0.1%	0.4%	0.2%	21.7%	9.0%	3.9%	0.3%	0.0%	0.0%	1.1%
391	50	1823	3.5%	37.1%	22.1%	0.6%	0.4%	0.7%	0.1%	0.4%	0.2%	19.7%	8.2%	6.0%	0.6%	0.0%	0.0%	0.3%
394	50	213	2.6%	26.8%	13.6%	0.7%	0.5%	0.8%	0.1%	0.5%	0.3%	26.9%	11.2%	12.5%	3.7%	0.0%	0.0%	0.0%
395	50	239	2.5%	26.2%	11.5%	1.1%	0.8%	1.3%	0.1%	0.7%	0.3%	32.6%	13.5%	8.0%	1.2%	0.0%	0.0%	0.0%
397	50	274	4.1%	42.6%	16.0%	1.4%	1.0%	1.7%	0.2%	0.9%	0.2%	14.6%	6.1%	8.7%	2.6%	0.0%	0.0%	0.0%
398	50	98	5.2%	54.3%	16.7%	0.9%	0.6%	1.0%	0.1%	0.6%	0.1%	11.3%	4.7%	3.8%	0.8%	0.0%	0.0%	0.0%
399	50	626	3.2%	33.8%	10.5%	0.7%	0.5%	0.8%	0.1%	0.4%	0.2%	17.1%	7.1%	11.4%	2.8%	0.2%	8.5%	2.8%
403	50	364	4.5%	46.8%	8.7%	0.9%	0.6%	1.0%	0.1%	0.6%	0.2%	23.3%	9.6%	3.8%	0.0%	0.0%	0.0%	0.0%
405	50	590	4.2%	43.7%	19.7%	0.6%	0.4%	0.7%	0.1%	0.4%	0.2%	16.2%	6.7%	4.9%	0.8%	0.0%	1.2%	0.4%
406	50	128	5.2%	54.4%	10.2%	1.3%	0.9%	1.5%	0.2%	0.8%	0.1%	13.7%	5.7%	6.1%	0.0%	0.0%	0.0%	0.0%
407	50	127	0.9%	9.1%	3.6%	1.8%	1.3%	2.1%	0.2%	1.2%	0.5%	45.2%	18.7%	7.2%	0.1%	0.0%	0.0%	8.2%
408	50	279	3.6%	37.4%	21.1%	0.4%	0.3%	0.5%	0.1%	0.3%	0.2%	16.4%	6.8%	8.2%	1.3%	0.1%	2.6%	0.9%
409	50	438	4.0%	42.4%	17.7%	0.8%	0.5%	0.9%	0.1%	0.5%	0.2%	17.6%	7.3%	5.3%	0.5%	0.0%	1.6%	0.6%
412	70	622	3.6%	37.5%	10.8%	1.9%	1.4%	2.3%	0.2%	1.2%	0.2%	20.4%	8.5%	11.8%	0.2%	0.0%	0.0%	0.0%
413	70	114	3.2%	33.8%	21.6%	4.9%	3.5%	5.8%	0.6%	3.1%	0.1%	12.3%	5.1%	5.5%	0.5%	0.0%	0.0%	0.0%
414	70	1344	2.9%	30.9%	9.0%	1.4%	1.0%	1.6%	0.2%	0.9%	0.3%	27.0%	11.2%	10.6%	1.0%	0.0%	1.2%	0.9%
415	70	507	3.6%	38.3%	8.4%	1.3%	0.9%	1.5%	0.2%	0.8%	0.2%	22.3%	9.2%	13.3%	0.1%	0.0%	0.0%	0.0%
416	70	388	2.9%	30.1%	6.7%	1.2%	0.8%	1.4%	0.1%	0.7%	0.3%	30.1%	12.5%	13.1%	0.2%	0.0%	0.0%	0.0%
417	50	590	3.8%	40.2%	14.0%	0.6%	0.4%	0.7%	0.1%	0.4%	0.1%	9.4%	3.9%	3.8%	0.3%	0.5%	20.6%	1.4%
418	50	734	3.8%	40.1%	16.8%	0.7%	0.5%	0.8%	0.1%	0.4%	0.2%	17.0%	7.0%	5.9%	0.8%	0.1%	4.1%	1.7%
419	50	319	4.3%	44.6%	10.0%	1.6%	1.1%	1.9%	0.2%	1.0%	0.2%	18.1%	7.5%	4.7%	0.3%	0.0%	0.7%	3.6%
420	50	507	5.2%	54.2%	12.5%	0.8%	0.5%	0.9%	0.1%	0.5%	0.1%	10.4%	4.3%	4.7%	0.9%	0.1%	3.1%	1.8%
421	50	1936	3.7%	38.4%	8.2%	1.1%	0.7%	1.2%	0.1%	0.7%	0.2%	18.5%	7.7%	10.4%	1.3%	0.1%	3.0%	4.8%
422	50	2127	3.9%	41.1%	12.4%	0.4%	0.3%	0.5%	0.0%	0.3%	0.2%	17.9%	7.4%	8.3%	0.8%	0.1%	2.6%	4.0%
423	70	2863	3.0%	31.1%	8.6%	0.6%	0.4%	0.7%	0.1%	0.4%	0.3%	28.4%	11.8%	9.2%	3.0%	0.0%	0.5%	2.0%
424	70	2295	3.2%	33.4%	8.9%	0.8%	0.6%	0.9%	0.1%	0.5%	0.3%	26.6%	11.0%	10.1%	1.5%	0.0%	1.2%	1.0%
425	50	1530	2.8%	29.4%	6.9%	1.1%	0.8%	1.3%	0.1%	0.7%	0.2%	21.1%	8.7%	12.5%	1.6%	0.2%	10.5%	2.1%
426	50	1212	3.7%	38.4%	8.2%	0.4%	0.3%	0.4%	0.0%	0.2%	0.2%	22.5%	9.3%	11.5%	1.0%	0.0%	1.8%	2.0%
427	50	65	4.8%	50.1%	17.8%	0.3%	0.2%	0.3%	0.0%	0.2%	0.1%	11.6%	4.8%	9.0%	0.7%	0.0%	0.0%	0.0%
429	50	498	2.7%	28.8%	13.3%	1.3%	0.9%	1.5%	0.2%	0.8%	0.2%	15.2%	6.3%	2.7%	0.1%	0.4%	17.3%	8.1%
430	70	378	3.3%	35.1%	8.8%	1.6%	1.1%	1.9%	0.2%	1.0%	0.2%	18.9%	7.8%	11.2%	0.1%	0.2%	8.5%	0.0%
433	50	185	2.7%	28.5%	8.2%	1.0%	0.7%	1.2%	0.1%	0.6%	0.3%	33.8%	14.0%	7.0%	0.5%	0.0%	1.3%	0.0%
434	50	587	3.0%	31.9%	8.7%	2.2%	1.5%	2.5%	0.3%	1.4%	0.3%	28.4%	11.8%	6.5%	0.5%	0.0%	0.9%	0.0%
435	50	747	3.5%	37.2%	5.4%	0.6%	0.4%	0.7%	0.1%	0.4%	0.3%	27.3%	11.3%	2.2%	0.8%	0.1%	3.7%	5.9%
436	50	472	4.0%	41.7%	12.9%	1.0%	0.7%	1.2%	0.1%	0.7%	0.2%	16.3%	6.8%	5.1%	0.4%	0.2%	6.6%	2.3%
437	50	231	2.1%	22.1%	3.1%	1.5%	1.1%	1.8%	0.2%	1.0%	0.2%	22.2%	9.2%	5.1%	0.2%	0.4%	17.0%	12.9%
438	50	285	3.1%	32.2%	7.4%	0.5%	0.4%	0.6%	0.1%	0.3%	0.3%	29.5%	12.2%	11.2%	0.9%	0.0%	0.0%	1.3%
439	50	240	3.9%	41.1%	12.4%	0.8%	0.6%	1.0%	0.1%	0.5%	0.2%	21.1%	8.7%	5.1%	0.9%	0.1%	2.5%	1.0%
440	50	1317	3.3%	34.9%	11.4%	0.6%	0.4%	0.7%	0.1%	0.4%	0.3%	27.3%	11.3%	7.4%	1.1%	0.0%	0.0%	0.7%
443	50	273	3.2%	34.0%	11.6%	1.7%	1.2%	2.0%	0.2%	1.1%	0.3%	24.5%	10.2%	4.4%	0.4%	0.0%	0.0%	5.1%
444	50	354	3.1%	32.3%	12.0%	0.5%	0.4%	0.6%	0.1%	0.4%	0.3%	27.8%	11.5%	7.0%	0.7%	0.0%	0.0%	3.3%
445	50	217	2.9%	30.3%	8.9%	2.9%	2.0%	3.4%	0.4%	1.9%	0.2%	21.0%	8.7%	2.6%	0.0%	0.1%	6.0%	8.7%
446	50	593	3.5%	36.6%	13.4%	1.0%	0.7%	1.2%	0.1%	0.6%	0.3%	25.0%	10.4%	6.1%	0.4%	0.0%	0.0%	0.7%
447	50	260	2.9%	30.9%	7.7%	0.9%	0.7%	1.1%	0.1%	0.6%	0.3%	31.2%	12.9%	10.0%	0.7%	0.0%	0.0%	0.0%
448	50	180	1.9%	19.7%	8.1%	0.3%	0.2%	0.3%	0.0%	0.2%	0.4%	40.7%	16.9%	10.4%	0.9%	0.0%	0.0%	0.0%
449	50	258	3.8%	40.0%	11.5%	1.2%	0.8%	1.4%	0.1%	0.8%	0.2%	23.4%	9.7%	6.2%	0.7%	0.0%	0.0%	0.0%
450	50	38	2.1%	21.8%	9.8%	0.2%	0.1%	0.2%	0.0%	0.1%	0.4%	39.2%	16.3%	9.1%	0.5%	0.0%	0.0%	0.0%
451	50	269	4.5%	46.9%	15.8%	0.4%	0.3%	0.4%	0.0%	0.2%	0.2%	16.8%	7.0%	6.6%	1.0%	0.0%	0.0%	0.0%
452	50	335	4.1%	42.6%	10.3%	1.9%	1.3%	2.2%	0.2%	1.2%	0.2%	22.2%	9.2%	4.4%	0.2%	0.0%	0.0%	0.0%
453	50	726	3.5%	37.2%	17.1%	1.0%	0.7%	1.1%	0.1%	0.6%	0.2%	21.2%	8.8%	6.5%	0.6%	0.0%	1.3%	0.0%
454	50	244	4.4%	45.9%	14.2%	1.1%	0.8%	1.3%	0.1%	0.7%	0.2%	17.3%	7.2%	6.3%	0.6%	0.0%	0.0%	0.0%
459	50	662	4.4%	46.4%	10.7%	0.9%	0.7%	1.1%	0.1%	0.6%	0.2%	19.9%	8.2%	4.6%	0.1%	0.0%	0.4%	1.7%
460	50	708	4.2%	44.4%	13.1%	0.8%	0.5%	0.9%	0.1%	0.5%	0.2%	19.6%	8.1%	6.5%	0.5%	0.0%	0.0%	0.6%
461	50	830	4.6%	48.1%	16.2%	1.2%	0.9%	1.4%	0.2%	0.8%	0.2%	15.7%	6.5%	3.6%	0.1%	0.0%	0.0%	0.5%
468	50	291	3.9%	40.5%	9.8%	0.6%	0.4%	0.7%	0.1%	0.4%	0.2%	21.4%	8.9%	5.4%	0.7%	0.1%	2.7%	4.4%
469	50	609	3.8%	39.4%	21.8%	1.7%	1.2%	2.0%	0.2%	1.1%	0.1%	13.1%	5.4%	3.9%	0.4%	0.0%	0.8%	5.1%
470	50	226	2.7%	28.8%	16.8%	4.3%	3.0%	5.0%	0.5%	2.7%	0.2%	16.0%	6.6%	4.2%	0.3%	0.0%	0.8%	8.1%
473	50	95	5.6%	59.2%	12.6%	0.6%	0.4%	0.7%	0.1%	0.4%	0.1%	9.7%	4.0%	6.6%	0.1%	0.0%	0.0%	0.0%
474	50	59	5.4%	56.3%	12.3%	1.3%	0.9%	1.5%	0.2%	0.8%	0.1%	8.7%	3.6%	8.6%	0.3%	0.0%	0.0%	0.0%
475	50	23	4.6%	47.9%	11.9%	1.2%	0.8%	1.4%	0.1%	0.8%	0.2%	18.3%	7.6%	5.0%	0.2%	0.0%	0.0%	0.0%
476	50	19	3.7%	39.2%	14.5%	1.4%	1.0%	1.6%	0.2%	0.9%	0.2%	22.2%	9.2%	5.7%	0.3%	0.0%	0.0%	0.0%
477	50	40	4.8%	50.8%	15.3%	0.9%	0.6%	1.0%	0.1%	0.6%	0.1%	12.7%	5.3%	7.3%	0.3%	0.0%	0.0%	0.0%
478	50	28	5.0%	52.0%	13.5%	0.6%	0.4%	0.7%	0.1%	0.4%	0.2%	15.1%	6.2%	5.9%	0.2%	0.0%	0.0%	0.0%
479	50	16	3.7%	39.1%	16.7%	0.4%	0.3%	0.5%	0.0%	0.2%	0.3%	25.7%	10.6%	2.4%	0.0%	0.0%	0.0%	0.0%
480	50	20	4.3%	45.0%	13.8%	1.0%	0.7%	1.1%	0.1%	0.6%	0.2%	21.1%	8.8%	3.2%	0.1%	0.0%	0.0%	0.0%
483	50	461	4.1%	42.7%	30.3%	0.7%	0.5%	0.8%	0.1%	0.5%	0.1%	11.4%	4.7%	3.9%	0.3%	0.0%	0.0%	0.0%
484	50	668	5.0%	52.3%	21.7%	2.0%	1.4%	2.3%	0.3%	1.3%	0.1%	7.6%	3.1%	2.9%	0.1%	0.0%	0.0%	0.0%
485	50	326	3.0%	31.5%	10.8%	2.0%	1.4%	2.3%	0.3%	1.3%	0.1%	13.5%	5.6%	3.1%	9.2%	0.3%	11.0%	4.7%
486	50	352	4.6%	47.8%	19.6%	0.5%	0.4%	0.6%	0.1%	0.3%	0.1%	13.9%	5.8%	5.1%	1.2%	0.0%	0.0%	0.0%
487	50	204	2.2%	23.5%	18.3%	1.1%	0.8%	1.3%	0.1%	0.7%	0.2%	22.3%	9.2%	6.1%	1.4%	0.0%	0.0%	12.8%
488	50	43	1.8%	19.4%	6.4%	1.4%	1.0%	1.7%	0.2%	0.9%	0.1%	10.3%	4.3%	0.9%	0.1%	1.2%	50.3%	0.0%
489	50	939	3.4%	36.1%	11.1%	1.5%	1.0%	1.7%	0.2%	0.9%	0.2%	15.5%	6.4%	7.6%	1.0%	0.2%	8.5%	4.5%
490	50	86	0.4%	3.8%	3.2%	0.0%	0.0%	0.0%	0.0%	0.0%	0.1%	4.9%	2.0%	0.3%	0.0%	1.5%	63.2%	20.6%
491	50	587	3.0%	31.6%	15.1%	0.6%	0.4%	0.7%	0.1%	0.4%	0.2%	16.2%	6.7%	5.1%	1.4%	0.3%	10.8%	7.5%
492	50	17	3.4%	35.2%	16.0%	2.5%	1.7%	2.9%	0.3%	1.6%	0.3%	24.5%	10.2%	1.5%	0.1%	0.0%	0.0%	0.0%
493	50	1066	3.6%	37.5%	12.7%	1.4%	1.0%	1.6%	0.2%	0.9%	0.2%	15.9%	6.6%	7.4%	1.1%	0.1%	3.6%	6.4%
494	50	45	4.3%	45.1%	12.3%	0.8%	0.6%	1.0%	0.1%	0.5%	0.2%	21.3%	8.8%	4.5%	0.4%	0.0%	0.0%	0.0%
495	50	119	5.0%	52.5%	20.7%	0.8%	0.5%	0.9%	0.1%	0.5%	0.1%	11.4%	4.7%	2.2%	0.5%	0.0%	0.0%	0.0%
496	50	307	1.9%	19.8%	13.7%	0.8%	0.6%	0.9%	0.1%	0.5%	0.2%	16.5%	6.9%	4.7%	1.0%	0.4%	17.7%	14.3%
497	50	639	3.2%	33.4%	15.9%	0.6%	0.4%	0.7%	0.1%	0.4%	0.2%	15.5%	6.4%	4.9%	1.4%	0.2%	9.9%	6.9%

Traffic Flows and Breakdown by 16 Vehicle Classes (Year 2036)

Link No.	Speed Limit	Total Vehicle	19 - Motorcycles (MC)	01 - Private Cars (PC)	03 - Taxi	14 - Non-franchised Bus <=6.4t	15 - Non-franchised Bus 6.4-15t	16 - Non-franchised Bus >15t	12 - Private Light Bus <=3.5t	13 - Private Light Bus >3.5t	04 - Light Goods Vehicles <=2.5t	05 - Lt Goods Vehicles 2.5-3.5t	06 - Light Goods Vehicles >3.5t	07 - Heavy Goods Vehicles <=15t	08 - Heavy Goods Vehicles >15t	17 - Franchised Bus (SD)	18 - Franchised Bus (DD)	11 - Public Light Buses
	km/hr	1300-1400																
498	50	124	3.8%	39.9%	15.1%	0.7%	0.5%	0.8%	0.1%	0.5%	0.2%	20.0%	8.3%	3.7%	0.5%	0.0%	0.0%	5.9%
499	50	44	2.9%	30.5%	14.0%	0.0%	0.0%	0.0%	0.0%	0.0%	0.2%	24.1%	10.0%	1.5%	0.0%	0.0%	0.0%	16.7%
500	50	123	2.8%	28.9%	11.9%	0.4%	0.3%	0.5%	0.1%	0.3%	0.2%	17.9%	7.4%	2.2%	0.4%	0.2%	10.1%	16.3%
501	50	432	3.7%	38.4%	20.1%	0.9%	0.6%	1.0%	0.1%	0.6%	0.2%	17.2%	7.1%	4.4%	1.0%	0.0%	0.0%	4.7%
502	50	14	2.8%	29.2%	19.9%	1.3%	0.9%	1.5%	0.2%	0.8%	0.3%	30.5%	12.6%	0.0%	0.0%	0.0%	0.0%	0.0%
503	50	339	3.7%	39.0%	15.2%	0.3%	0.2%	0.3%	0.0%	0.2%	0.2%	15.9%	6.6%	4.5%	0.8%	0.2%	8.3%	4.7%
504	50	1045	3.0%	31.4%	13.8%	1.1%	0.8%	1.3%	0.1%	0.7%	0.3%	24.7%	10.2%	6.9%	0.9%	0.0%	1.9%	2.9%
505	50	244	3.5%	36.3%	14.4%	0.5%	0.3%	0.5%	0.1%	0.3%	0.3%	25.2%	10.4%	7.2%	1.1%	0.0%	0.0%	0.0%
506	50	411	3.4%	35.9%	14.8%	0.7%	0.5%	0.8%	0.1%	0.4%	0.3%	25.2%	10.4%	6.5%	0.9%	0.0%	0.0%	0.0%
507	50	159	3.3%	34.2%	16.3%	1.3%	0.9%	1.5%	0.2%	0.8%	0.2%	21.0%	8.7%	9.0%	2.6%	0.0%	0.0%	0.0%
508	50	122	3.5%	37.1%	14.0%	0.2%	0.1%	0.2%	0.0%	0.1%	0.3%	25.7%	10.6%	7.0%	1.0%	0.0%	0.0%	0.0%
509	50	182	3.3%	34.7%	19.6%	1.6%	1.2%	1.9%	0.2%	1.1%	0.2%	15.7%	6.5%	6.8%	2.3%	0.0%	0.0%	5.0%
512	50	728	3.5%	36.2%	18.0%	1.3%	0.9%	1.5%	0.2%	0.8%	0.2%	17.1%	7.1%	7.0%	1.2%	0.0%	0.0%	4.9%
513	50	90	4.9%	51.6%	22.4%	0.7%	0.5%	0.9%	0.1%	0.5%	0.1%	10.9%	4.5%	2.3%	0.6%	0.0%	0.0%	0.0%
514	50	312	2.0%	20.5%	13.8%	0.7%	0.5%	0.9%	0.1%	0.5%	0.2%	16.5%	6.9%	4.8%	1.0%	0.4%	17.4%	14.1%
515	50	702	3.3%	35.1%	16.0%	0.6%	0.4%	0.7%	0.1%	0.4%	0.2%	15.4%	6.4%	4.8%	1.3%	0.2%	9.0%	6.3%
516	50	107	3.3%	34.5%	17.9%	0.2%	0.1%	0.2%	0.0%	0.1%	0.2%	15.8%	6.5%	3.4%	0.7%	0.2%	8.3%	8.5%
517	50	253	3.4%	36.1%	16.2%	0.6%	0.5%	0.8%	0.1%	0.4%	0.2%	16.2%	6.7%	6.3%	1.0%	0.1%	3.5%	8.0%
518	50	127	3.4%	35.5%	16.0%	0.9%	0.6%	1.0%	0.1%	0.6%	0.3%	24.3%	10.1%	6.7%	0.8%	0.0%	0.0%	0.0%
519	50	151	4.6%	48.8%	21.1%	0.6%	0.4%	0.7%	0.1%	0.4%	0.1%	12.2%	5.1%	4.3%	1.5%	0.0%	0.0%	0.0%
520	50	509	3.0%	31.1%	15.6%	0.8%	0.6%	1.0%	0.1%	0.5%	0.2%	17.6%	7.3%	4.8%	0.8%	0.2%	9.6%	6.8%
521	50	541	3.3%	35.1%	16.5%	0.6%	0.4%	0.7%	0.1%	0.4%	0.2%	14.9%	6.2%	4.6%	1.6%	0.2%	10.7%	4.6%
522	50	273	3.8%	39.8%	19.8%	1.2%	0.8%	1.4%	0.1%	0.7%	0.2%	16.7%	6.9%	3.5%	0.4%	0.0%	0.0%	4.7%
523	50	65	4.9%	51.8%	14.1%	0.4%	0.3%	0.5%	0.1%	0.3%	0.2%	15.1%	6.2%	5.3%	0.8%	0.0%	0.0%	0.0%
524	50	147	4.0%	41.9%	21.9%	2.0%	1.4%	2.3%	0.3%	1.3%	0.1%	10.7%	4.4%	1.9%	0.3%	0.0%	0.0%	7.5%
525	50	139	5.0%	52.2%	13.9%	0.4%	0.3%	0.5%	0.1%	0.3%	0.1%	12.7%	5.3%	4.8%	0.9%	0.0%	0.0%	3.5%
526	50	239	2.0%	21.4%	10.7%	0.5%	0.4%	0.6%	0.1%	0.3%	0.2%	18.4%	7.6%	6.4%	1.2%	0.5%	20.4%	9.2%
527	50	479	3.1%	32.9%	16.8%	0.6%	0.4%	0.7%	0.1%	0.4%	0.2%	14.9%	6.2%	4.5%	1.7%	0.3%	12.1%	5.2%
528	50	126	1.6%	17.3%	8.2%	0.5%	0.4%	0.6%	0.1%	0.3%	0.1%	7.1%	2.9%	3.0%	0.7%	0.8%	35.5%	20.8%
529	50	858	3.1%	32.3%	13.5%	0.6%	0.5%	0.7%	0.1%	0.4%	0.2%	19.7%	8.2%	5.9%	1.4%	0.2%	8.6%	4.5%
530	50	302	2.8%	29.7%	15.3%	1.0%	0.7%	1.2%	0.1%	0.6%	0.1%	12.9%	5.3%	5.0%	1.2%	0.3%	14.8%	8.7%
531	50	858	3.1%	32.3%	13.5%	0.6%	0.5%	0.7%	0.1%	0.4%	0.2%	19.7%	8.2%	5.9%	1.4%	0.2%	8.6%	4.5%
532	50	122	4.6%	48.0%	21.0%	0.6%	0.4%	0.7%	0.1%	0.4%	0.1%	14.3%	5.9%	3.4%	0.4%	0.0%	0.0%	0.0%
533	50	149	3.1%	32.0%	14.4%	0.8%	0.6%	1.0%	0.1%	0.5%	0.3%	24.5%	10.2%	10.1%	2.5%	0.0%	0.0%	0.0%
534	50	312	2.8%	28.9%	14.9%	1.0%	0.7%	1.1%	0.1%	0.6%	0.1%	14.0%	5.8%	5.5%	1.3%	0.3%	14.3%	8.4%
535	50	994	3.0%	31.5%	12.6%	0.6%	0.4%	0.7%	0.1%	0.4%	0.2%	21.8%	9.0%	6.7%	1.5%	0.2%	7.4%	3.9%
536	50	710	2.5%	25.7%	10.4%	0.9%	0.6%	1.0%	0.1%	0.6%	0.3%	29.0%	12.0%	8.5%	1.2%	0.1%	2.8%	4.2%
537	50	365	2.5%	26.4%	12.6%	1.0%	0.7%	1.2%	0.1%	0.6%	0.2%	16.0%	6.6%	5.0%	1.0%	0.4%	15.5%	10.2%
538	50	677	3.3%	35.0%	14.8%	0.6%	0.4%	0.7%	0.1%	0.4%	0.2%	16.5%	6.8%	5.1%	1.8%	0.2%	9.8%	4.3%
539	50	310	1.9%	19.9%	8.4%	0.4%	0.3%	0.4%	0.0%	0.2%	0.2%	14.7%	6.1%	4.1%	0.7%	0.7%	30.0%	12.0%
540	50	973	3.1%	32.6%	11.9%	0.8%	0.6%	0.9%	0.1%	0.5%	0.2%	18.3%	7.6%	8.2%	1.8%	0.2%	7.7%	5.4%
543	50	509	2.8%	29.8%	10.6%	1.2%	0.8%	1.4%	0.1%	0.8%	0.2%	14.7%	6.1%	4.9%	0.5%	0.4%	18.3%	7.3%
544	50	973	3.1%	32.6%	11.9%	0.8%	0.6%	0.9%	0.1%	0.5%	0.2%	18.3%	7.6%	8.2%	1.8%	0.2%	7.7%	5.4%
545	50	509	2.8%	29.8%	10.6%	1.2%	0.8%	1.4%	0.1%	0.8%	0.2%	14.7%	6.1%	4.9%	0.5%	0.4%	18.3%	7.3%
546	50	698	2.9%	30.8%	9.9%	0.7%	0.5%	0.8%	0.1%	0.4%	0.2%	17.3%	7.2%	8.9%	2.0%	0.3%	10.8%	7.5%
547	50	1019	3.2%	33.7%	12.0%	0.8%	0.6%	0.9%	0.1%	0.5%	0.2%	15.9%	6.6%	7.8%	1.6%	0.2%	7.4%	8.6%
548	50	80	4.3%	45.1%	15.5%	0.4%	0.3%	0.5%	0.0%	0.2%	0.2%	18.5%	7.7%	6.3%	1.1%	0.0%	0.0%	0.0%
549	50	890	3.1%	32.7%	13.5%	1.1%	0.7%	1.2%	0.1%	0.7%	0.2%	17.3%	7.2%	5.8%	0.7%	0.3%	11.3%	4.2%
550	50	1026	3.3%	34.6%	10.1%	0.6%	0.4%	0.7%	0.1%	0.4%	0.2%	17.1%	7.1%	8.3%	1.6%	0.2%	8.0%	7.3%
551	50	707	3.0%	31.7%	13.0%	1.0%	0.7%	1.2%	0.1%	0.6%	0.2%	15.9%	6.6%	5.7%	0.5%	0.3%	14.2%	5.3%
552	50	920	3.2%	33.6%	8.8%	0.5%	0.3%	0.5%	0.1%	0.3%	0.2%	18.8%	7.8%	9.2%	1.8%	0.2%	8.9%	5.8%
553	50	11	2.1%	22.2%	23.7%	0.0%	0.0%	0.0%	0.0%	0.0%	0.4%	36.4%	15.1%	0.1%	0.0%	0.0%	0.0%	0.0%
554	50	184	3.4%	36.1%	13.9%	0.6%	0.5%	0.7%	0.1%	0.4%	0.1%	13.4%	5.6%	6.8%	1.1%	0.0%	0.0%	17.2%
555	50	1061	3.3%	34.2%	14.1%	1.1%	0.8%	1.3%	0.1%	0.7%	0.2%	15.2%	6.3%	5.4%	0.6%	0.3%	12.4%	4.1%
556	50	870	3.1%	32.5%	8.2%	0.4%	0.3%	0.5%	0.1%	0.3%	0.2%	19.3%	8.0%	9.5%	1.8%	0.2%	9.4%	6.2%
557	50	1061	3.3%	34.2%	14.1%	1.1%	0.8%	1.3%	0.1%	0.7%	0.2%	15.2%	6.3%	5.4%	0.6%	0.3%	12.4%	4.1%
558	50	1321	3.0%	31.9%	9.4%	0.6%	0.4%	0.7%	0.1%	0.4%	0.2%	20.6%	8.6%	9.1%	1.5%	0.2%	8.9%	4.3%
559	50	390	3.6%	37.7%	21.4%	0.7%	0.5%	0.8%	0.1%	0.4%	0.2%	18.8%	7.8%	6.4%	1.7%	0.0%	0.0%	0.0%
560	50	397	3.8%	39.5%	15.6%	0.7%	0.5%	0.9%	0.1%	0.5%	0.2%	20.5%	8.5%	6.6%	1.3%	0.0%	0.0%	1.2%
561	50	828	3.8%	39.6%	18.8%	1.0%	0.7%	1.2%	0.1%	0.6%	0.2%	17.6%	7.3%	5.2%	0.9%	0.0%	0.9%	2.1%
562	50	639	3.6%	37.6%	20.0%	0.7%	0.5%	0.8%	0.1%	0.4%	0.2%	17.9%	7.4%	6.1%	1.5%	0.0%	1.1%	2.0%
563	50	645	3.8%	40.2%	20.4%	0.7%	0.5%	0.8%	0.1%	0.4%	0.2%	18.0%	7.4%	5.6%	1.2%	0.0%	0.0%	0.6%
564	50	540	4.0%	42.3%	17.0%	1.0%	0.7%	1.1%	0.1%	0.6%	0.2%	17.7%	7.3%	5.3%	1.0%	0.0%	0.0%	1.6%
565	50	182	4.0%	42.4%	17.3%	0.8%	0.6%	1.0%	0.1%	0.5%	0.1%	12.3%	5.1%	5.3%	1.4%	0.1%	3.9%	5.0%
566	50	476	3.9%	41.0%	20.9%	0.9%	0.7%	1.1%	0.1%	0.6%	0.2%	15.6%	6.5%	4.4%	0.7%	0.0%	1.5%	1.9%
567	50	22	4.1%	42.9%	18.7%	0.7%	0.5%	0.8%	0.1%	0.5%	0.2%	19.4%	8.0%	3.8%	0.3%	0.0%	0.0%	0.0%
568	50	177	3.0%	31.1%	14.2%	0.7%	0.5%	0.8%	0.1%	0.5%	0.3%	25.5%	10.5%	6.0%	1.1%	0.0%	0.0%	5.8%
569	50	14	2.6%	27.7%	19.1%	1.0%	0.7%	1.2%	0.1%	0.7%	0.3%	29.4%	12.2%	4.1%	0.9%	0.0%	0.0%	0.0%
570	50	25	4.0%	41.6%	15.4%	1.6%	1.1%	1.9%	0.2%	1.0%	0.2%	16.9%	7.0%	6.9%	2.1%	0.0%	0.0%	0.0%
571	50	346	3.8%	40.2%	16.6%	1.1%	0.8%	1.3%	0.1%	0.7%	0.1%	13.2%	5.5%	5.5%	0.8%	0.0%	0.0%	10.2%
572	50	38	2.5%	26.7%	11.7%	0.9%	0.6%	1.0%	0.1%	0.6%	0.2%	15.2%	6.3%	5.6%	1.5%	0.0%	0.0%	27.3%
573	50	306	3.5%	37.1%	16.8%	1.2%	0.8%	1.4%	0.1%	0.7%	0.1%	12.5%	5.2%	4.9%	0.7%	0.0%	0.0%	15.0%
574	50	233	3.3%	34.3%	14.2%	0.7%	0.5%	0.8%	0.1%	0.4%	0.2%	23.5%	9.7%	6.5%	1.3%	0.0%	0.0%	4.4%
575	50	21	4.0%	42.3%	14.6%	1.2%	0.9%	1.4%	0.2%	0.8%	0.2%	20.2%	8.4%	4.7%	1.1%	0.0%	0.0%	0.0%
576	50	285	3.0%	31.6%	14.9%	0.7%	0.5%	0.8%	0.1%	0.4%	0.3%	25.0%	10.3%	6.5%	1.3%	0.0%	0.0%	4.5%
577	50	22	1.1%	11.6%	12.5%	0.0%	0.0%	0.0%	0.0%	0.0%	0.2%	19.1%	7.9%	0.0%	0.0%	0.0%	0.0%	47.5%
578	50	65	3.5%	36.5%	15.1%	0.6%	0.4%	0.7%	0.1%	0.4%	0.2%	16.5%	6.8%	4.2%	0.8%	0.0%	0.0%	14.1%
579	50	13	2.8%	28.9%	20.7%	0.3%	0.2%	0.4%	0.0%	0.2%	0.3%	31.8%	13.2%	1.3%	0.0%	0.0%	0.0%	0.0%
580	50	29	2.9%	30.3%	9.3%	0.3%	0.2%	0.3%	0.0%	0.2%	0.1%	14.2%	5.9%	1.1%	0.0%	0.0%	0.0%	35.3%
581	50	45	3.3%	34.9%	10.1%	0.4%	0.3%	0.5%	0.0%	0.2%	0.2%	18.2%	7.5%	3.4%	0.4%	0.0%	0.0%	20.4%
582	50	511	3.5%	36.4%	14.5%	0.5%	0.3%	0.5%	0.1%	0.3%	0.2%	23.9%	9.9%	8.6%	0.7%	0.0%	0.0%	0.7%
583	50	451	3.5%	36.6%	14.3%	0.4%	0.3%	0.5%	0.1%	0.3%	0.3%	24.2%	10.0%	9.0%	0.7%	0.0%	0.0%	0.0%
584	50	451	3.5%	36.6%	14.3%	0.4%	0.3%	0.5%	0.1%	0.3%	0.3%	24.2%	10.0%	9.0%	0.7%	0.0%	0.0%	0.0%
585	50	985	3.1%	32.9%	14.8%	0.7%	0.5%	0.8%	0.1%	0.4%	0.3%	26.6%	11.0%	7.9%	0.8%	0.0%	0.0%	0.0%
586	50	804	3.3%	34.8%	14.2%	0.4%	0.3%	0.5%	0.1%	0.3%	0.3%	25.5%	10.6%	8.9%	0.9%	0.0%	0.0%	0.0%
587	50	243	2.2%	23.3%	15.7%	1.5%	1.1%	1.8%	0.2%	1.0%	0.3%	32.6%	13.5%	5.7%	1.0%	0.0%	0.0%	0.0%
588	70	2477	3.0%	31.7%	19.4%	1.2%	0.8%	1.4%	0.1%	0.7%	0.2%	20.9%	8.7%	8.5%	2.1%	0.0%	1.2%	0.0%
589	70	627	4.1%	43.0%	16.8%	0.9%	0.6%	1.0%	0.1%	0.6%	0.1%	14.2%	5.9%	6.4%	1.8%	0.1%	4.3%	0.0%
590	70	2477	3.0%	31.7%	19.4%	1.2%	0.8%	1.4%	0.1%	0.7%	0.2%	20.9%	8.7%	8.5%	2.1%	0.0%	1.2%	0.0%
591	70	1292	4.4%	45.7%	13.4%	0.7%	0.5%	0.8%	0.1%	0.5%	0.2%	17.4%	7.2%	5.2%	1.1%	0.1%	2.8%	0.0%
594	50	779	3.5%	37.0%	19.0%	1.5%	1.1%	1.8%	0.2%	1.0%	0.1%	12.8%	5.3%	3.6%	0.4%	0.2%	7.3%	5.3%
595	50	574	3.7%	38.9%	15.4%	0.5%	0.4%	0.6%	0.1%	0.3%	0.2%	16.8%	6.9%	3.5%	0.5%	0.3%	11.5%	0.5%
596	50	710	3.7%	38.4%	20.1%	1.6%	1.1%	1.9%	0.2%	1.0%	0.1%	11.5%	4.8%	2.7%	0.2%	0.2%	8.0%	4.6%
597	50	856	3.8%	39.8%	14.4%	0.6%	0.4%	0.7%	0.1%	0.4%	0.2%	17.7%	7.3%	5.6%	0.7%	0.2%	7.7%	0.4%
598	50	1000	3.8%	39.4%	17.1%	1.4%	1.0%	1.6%	0.2%	0.9%	0.2%	16.1%	6.7%	4.4%	0.6%	0.1%	3.4%	3.2%
599	50	586	3.2%	33.7%	20.6%	1.1%	0.8%	1.3%	0.1%	0.7%	0.2%	16.1%	6.7%	7.6%	1.3%	0.1%	6.0%	0.5%
600	50	761	4.5%	47.6%	22.9%	2.0%	1.4%	2.4%	0.3%	1.3%	0.1%	10.4%	4.3%	2.5%	0.2%	0.0%	0.0%	0.0%
601	50	491	3.4%	35.4%	20.0%	0.9%	0.7%	1.1%	0.1%	0.6%	0.2%	19.8%	8.2%	8.5%	1.1%	0.0%	0.0%	0.0%
602	50	351	3.6%	37.9%	11.5%	0.7%	0.5%	0.9%	0.1%	0.5%	0.2%	21.1%	8.7%	10.3%	1.4%	0.0%	0.0%	2.6%
603	50	12	2.1%	21.8%	23.3%	0.0%	0.0%	0.0%	0.0%	0.0%	0.4%	35.8%	14.8%	1.3%	0.4%	0.0%	0.0%	0.0%
604	50	570	3.3%	35.0%	13.5%	0.7%	0.5%	0.8%	0.1%	0.5%	0.2%	22.6%	9.4%	10.2%	1.5%	0.0%	0.0%	1.6%
605	50	561	3.4%	35.6%	13.7%	0.7%	0.5%	0.9%	0.1%	0.5%	0.2%	23.0%	9.5%	10.4%	1.5%	0.0%	0.0%	0.0%
606	50	181	3.3%	35.1%	15.6%	1.0%	0.7%	1.2%	0.1%	0.7%	0.3%	25.0%	10.3%	5.7%	0.8%	0.0%	0.0%	0.0%
607	50	11	2.1%	22.2%	23.8%	0.0%	0.0%	0.0%	0.0%	0.0%	0.4%	36.5%	15.1%	0.0%	0.0%	0.0%	0.0%	0.0%
608	50	746	3.0%	31.0%	19.0%	0.6%	0.4%	0.7%	0.1%	0.4%	0.1%	12.7%	5.3%	5.3%	1.5%	0.4%	17.6%	1.8%

Traffic Flows and Breakdown by 16 Vehicle Classes (Year 2036)

Link No.	Speed Limit	Total Vehicle	19 - Motorcycles (MC)	01 - Private Cars (PC)	03 - Taxi	14 - Non-franchised Bus <=6.4t	15 - Non-franchised Bus 6.4-15t	16 - Non-franchised Bus >15t	12 - Private Light Bus <=3.5t	13 - Private Light Bus >3.5t	04 - Light Goods Vehicles <=2.5t	05 - Lt Goods Vehicles 2.5-3.5t	06 - Light Goods Vehicles >3.5t	07 - Heavy Goods Vehicles <=15t	08 - Heavy Goods Vehicles >15t	17 - Franchised Bus (SD)	18 - Franchised Bus (DD)	11 - Public Light Buses
	km/hr	1300-1400																
609	50	1189	3.5%	36.8%	14.9%	1.1%	0.8%	1.3%	0.1%	0.7%	0.2%	14.7%	6.1%	5.1%	0.7%	0.2%	8.6%	5.2%
610	50	1520	3.4%	35.7%	14.6%	1.1%	0.8%	1.3%	0.1%	0.7%	0.2%	14.6%	6.1%	4.6%	0.6%	0.2%	10.0%	6.1%
611	50	681	2.4%	25.3%	7.7%	0.7%	0.5%	0.8%	0.1%	0.5%	0.2%	16.8%	7.0%	5.6%	0.6%	0.4%	19.2%	12.3%
612	70	921	2.7%	27.9%	18.8%	0.9%	0.7%	1.1%	0.1%	0.6%	0.2%	20.9%	8.7%	4.8%	0.6%	0.0%	0.6%	11.4%
613	70	854	5.3%	55.5%	17.5%	0.8%	0.5%	0.9%	0.1%	0.5%	0.1%	10.6%	4.4%	3.0%	0.5%	0.0%	0.3%	0.0%
614	70	854	5.3%	55.5%	17.5%	0.8%	0.5%	0.9%	0.1%	0.5%	0.1%	10.6%	4.4%	3.0%	0.5%	0.0%	0.3%	0.0%
615	70	921	2.7%	27.9%	18.8%	0.9%	0.7%	1.1%	0.1%	0.6%	0.2%	20.9%	8.7%	4.8%	0.6%	0.0%	0.6%	11.4%
617	50	852	2.9%	30.2%	11.8%	1.1%	0.8%	1.3%	0.1%	0.7%	0.2%	17.8%	7.4%	3.7%	0.3%	0.4%	18.8%	2.4%
618	70	1041	3.4%	35.5%	23.5%	0.6%	0.4%	0.7%	0.1%	0.4%	0.2%	18.2%	7.5%	6.1%	1.5%	0.0%	0.0%	1.9%
619	50	1691	3.5%	37.1%	16.0%	1.2%	0.9%	1.5%	0.2%	0.8%	0.2%	15.3%	6.3%	3.7%	0.5%	0.3%	10.8%	1.7%
620	50	1073	3.8%	40.2%	17.2%	1.3%	0.9%	1.5%	0.2%	0.8%	0.2%	16.4%	6.8%	4.2%	0.5%	0.1%	3.2%	2.7%
621	50	625	3.2%	33.6%	20.0%	0.5%	0.4%	0.6%	0.1%	0.3%	0.1%	13.6%	5.6%	5.5%	1.5%	0.2%	7.6%	7.0%
622	50	1157	3.9%	40.6%	17.1%	1.3%	0.9%	1.5%	0.2%	0.8%	0.2%	16.3%	6.8%	4.3%	0.6%	0.1%	2.9%	2.5%
623	50	1037	4.0%	41.9%	17.7%	1.3%	0.9%	1.5%	0.2%	0.8%	0.2%	14.8%	6.1%	4.1%	0.6%	0.1%	3.3%	2.6%
624	50	788	3.9%	40.4%	17.4%	1.2%	0.9%	1.4%	0.2%	0.8%	0.2%	15.2%	6.3%	3.9%	0.6%	0.1%	4.3%	3.4%
625	50	1068	3.4%	35.8%	13.8%	0.6%	0.4%	0.7%	0.1%	0.4%	0.2%	15.7%	6.5%	3.9%	0.9%	0.1%	4.5%	13.1%
627	50	625	3.2%	33.6%	20.0%	0.5%	0.4%	0.6%	0.1%	0.3%	0.1%	13.6%	5.6%	5.5%	1.5%	0.2%	7.6%	7.0%
628	50	443	3.7%	38.8%	5.1%	0.7%	0.5%	0.9%	0.1%	0.5%	0.2%	18.5%	7.7%	1.7%	0.0%	0.0%	0.0%	21.6%
629	70	1041	3.4%	35.5%	23.5%	0.6%	0.4%	0.7%	0.1%	0.4%	0.2%	18.2%	7.5%	6.1%	1.5%	0.0%	0.0%	1.9%
630	70	1889	3.6%	37.6%	18.3%	0.6%	0.4%	0.7%	0.1%	0.4%	0.2%	18.6%	7.7%	5.8%	0.9%	0.0%	0.0%	5.1%
631	50	288	3.8%	40.4%	9.5%	0.4%	0.3%	0.4%	0.0%	0.2%	0.2%	19.1%	7.9%	6.1%	1.7%	0.2%	6.8%	3.0%
632	50	420	3.3%	34.9%	18.0%	0.6%	0.4%	0.7%	0.1%	0.4%	0.2%	16.1%	6.7%	2.5%	0.4%	0.2%	7.7%	8.0%
633	50	130	2.5%	25.8%	7.0%	0.3%	0.2%	0.4%	0.0%	0.2%	0.2%	22.1%	9.2%	7.7%	2.1%	0.4%	15.2%	6.6%
634	50	400	3.5%	36.5%	18.9%	0.6%	0.4%	0.7%	0.1%	0.4%	0.2%	16.7%	6.9%	2.6%	0.4%	0.2%	8.0%	3.8%
640	50	110	3.8%	40.1%	16.1%	0.4%	0.3%	0.5%	0.1%	0.3%	0.2%	23.0%	9.5%	5.0%	0.7%	0.0%	0.0%	0.0%
641	50	190	3.8%	39.7%	15.9%	0.4%	0.3%	0.4%	0.0%	0.2%	0.2%	21.5%	8.9%	4.3%	0.5%	0.0%	0.0%	3.9%
642	50	493	2.8%	29.2%	14.2%	0.9%	0.6%	1.1%	0.1%	0.6%	0.2%	20.2%	8.4%	5.7%	0.8%	0.0%	0.0%	15.2%
643	50	661	3.1%	32.1%	14.8%	0.9%	0.7%	1.1%	0.1%	0.6%	0.2%	19.4%	8.0%	6.4%	1.3%	0.0%	0.0%	11.4%
644	50	471	2.8%	29.0%	14.3%	1.2%	0.8%	1.4%	0.1%	0.7%	0.2%	18.6%	7.7%	7.3%	1.6%	0.0%	0.0%	14.4%
645	50	252	2.9%	30.9%	17.1%	2.0%	1.4%	2.3%	0.2%	1.3%	0.2%	20.1%	8.3%	9.7%	2.6%	0.0%	0.0%	1.0%
646	50	32	4.1%	42.7%	15.9%	4.3%	3.0%	5.0%	0.5%	2.7%	0.1%	13.2%	5.5%	2.9%	0.0%	0.0%	0.0%	0.0%
647	50	369	2.5%	26.3%	8.4%	0.7%	0.5%	0.8%	0.1%	0.5%	0.3%	27.3%	11.3%	8.8%	0.5%	0.0%	1.9%	10.1%
648	50	651	2.6%	27.0%	9.3%	0.8%	0.5%	0.9%	0.1%	0.5%	0.3%	27.9%	11.5%	7.1%	0.4%	0.0%	1.1%	10.0%
649	50	563	2.7%	28.6%	9.6%	0.9%	0.6%	1.0%	0.1%	0.6%	0.3%	30.2%	12.5%	7.5%	0.4%	0.0%	1.3%	3.7%
650	50	745	3.1%	32.2%	12.1%	0.9%	0.6%	1.0%	0.1%	0.6%	0.3%	27.6%	11.4%	5.0%	0.2%	0.0%	1.0%	3.8%
651	50	127	1.6%	17.1%	7.3%	1.1%	0.8%	1.3%	0.1%	0.7%	0.4%	37.7%	15.6%	15.4%	1.0%	0.0%	0.0%	0.0%
652	50	310	3.1%	32.5%	14.5%	1.0%	0.7%	1.1%	0.1%	0.6%	0.3%	27.1%	11.2%	4.9%	0.2%	0.0%	0.0%	2.6%
653	50	76	4.6%	48.1%	17.3%	0.9%	0.7%	1.1%	0.1%	0.6%	0.2%	15.5%	6.4%	4.3%	0.3%	0.0%	0.0%	0.0%
654	50	16	2.5%	26.4%	17.4%	0.5%	0.3%	0.6%	0.1%	0.3%	0.3%	26.7%	11.1%	10.4%	3.4%	0.0%	0.0%	0.0%
657	50	117	4.2%	44.5%	19.1%	0.7%	0.5%	0.8%	0.1%	0.4%	0.2%	18.6%	7.7%	2.9%	0.3%	0.0%	0.0%	0.0%
658	50	126	4.7%	49.4%	14.6%	0.7%	0.5%	0.8%	0.1%	0.5%	0.2%	18.2%	7.5%	2.6%	0.2%	0.0%	0.0%	0.0%
659	50	42	5.3%	55.9%	14.8%	1.2%	0.9%	1.4%	0.2%	0.8%	0.1%	10.4%	4.3%	4.5%	0.2%	0.0%	0.0%	0.0%
660	50	71	5.6%	58.2%	14.1%	0.8%	0.5%	0.9%	0.1%	0.5%	0.1%	10.9%	4.5%	3.6%	0.1%	0.0%	0.0%	0.0%
661	50	662	4.6%	48.8%	18.8%	1.8%	1.2%	2.1%	0.2%	1.1%	0.1%	11.2%	4.6%	4.1%	0.2%	0.0%	1.1%	0.0%
662	50	341	4.2%	43.6%	29.9%	0.8%	0.6%	1.0%	0.1%	0.5%	0.1%	10.6%	4.4%	3.9%	0.3%	0.0%	0.0%	0.0%
665	70	68	4.4%	46.3%	17.8%	1.8%	1.3%	2.1%	0.2%	1.1%	0.1%	13.1%	5.4%	5.6%	0.6%	0.0%	0.0%	0.0%
669	70	760	4.0%	41.6%	11.7%	0.8%	0.6%	1.0%	0.1%	0.5%	0.2%	20.0%	8.3%	8.2%	1.4%	0.0%	1.7%	0.0%
670	50	445	4.3%	45.2%	15.5%	0.7%	0.5%	0.8%	0.1%	0.5%	0.2%	14.6%	6.0%	6.9%	1.8%	0.1%	2.9%	0.0%
671	70	315	3.5%	36.6%	6.3%	1.0%	0.7%	1.1%	0.1%	0.6%	0.3%	27.5%	11.4%	10.0%	0.8%	0.0%	0.0%	0.0%
672	70	383	3.7%	38.3%	8.4%	1.1%	0.8%	1.3%	0.1%	0.7%	0.3%	25.0%	10.3%	9.2%	0.8%	0.0%	0.0%	0.0%
674	50	993	4.1%	43.3%	17.6%	0.7%	0.5%	0.8%	0.1%	0.4%	0.2%	19.2%	7.9%	3.7%	0.4%	0.0%	0.7%	0.2%
675	50	266	4.5%	47.7%	17.7%	0.5%	0.4%	0.6%	0.1%	0.3%	0.2%	14.5%	6.0%	3.4%	0.5%	0.1%	2.7%	0.9%
676	50	65	4.7%	49.0%	18.3%	0.7%	0.5%	0.8%	0.1%	0.5%	0.2%	15.9%	6.6%	2.6%	0.2%	0.0%	0.0%	0.0%
677	50	76	5.0%	52.6%	16.1%	0.8%	0.5%	0.9%	0.1%	0.5%	0.2%	14.6%	6.1%	2.5%	0.1%	0.0%	0.0%	0.0%
678	50	301	2.6%	27.6%	14.1%	1.2%	0.8%	1.4%	0.1%	0.8%	0.3%	27.5%	11.4%	11.0%	1.2%	0.0%	0.0%	0.0%
679	50	148	3.0%	31.0%	7.7%	0.3%	0.2%	0.3%	0.0%	0.2%	0.3%	30.0%	12.4%	13.0%	1.6%	0.0%	0.0%	0.0%
680	50	220	3.2%	33.1%	16.0%	0.4%	0.3%	0.4%	0.0%	0.2%	0.2%	17.5%	7.2%	7.3%	1.1%	0.0%	0.0%	13.0%
681	50	296	3.1%	32.3%	14.8%	1.5%	1.1%	1.8%	0.2%	1.0%	0.2%	23.0%	9.5%	8.2%	0.6%	0.0%	0.0%	2.7%
682	50	85	4.1%	43.2%	18.0%	0.3%	0.2%	0.3%	0.0%	0.2%	0.2%	19.3%	8.0%	5.0%	1.0%	0.0%	0.0%	0.0%
683	50	121	3.8%	39.8%	11.5%	0.9%	0.7%	1.1%	0.1%	0.6%	0.2%	24.1%	10.0%	5.1%	0.2%	0.0%	0.0%	2.0%
684	50	178	3.6%	37.6%	15.9%	1.0%	0.7%	1.2%	0.1%	0.6%	0.2%	21.0%	8.7%	8.1%	1.2%	0.0%	0.0%	0.0%
685	50	347	3.0%	31.4%	14.1%	1.2%	0.8%	1.4%	0.1%	0.8%	0.3%	24.6%	10.2%	10.8%	1.5%	0.0%	0.0%	0.0%
686	50	488	2.4%	25.6%	6.3%	0.8%	0.5%	0.9%	0.1%	0.5%	0.3%	29.5%	12.2%	10.9%	0.9%	0.0%	1.5%	7.6%
687	50	215	2.4%	25.4%	10.8%	0.2%	0.2%	0.3%	0.0%	0.2%	0.4%	38.0%	15.7%	6.1%	0.2%	0.0%	0.0%	0.0%
688	50	150	3.3%	34.1%	18.2%	0.6%	0.4%	0.7%	0.1%	0.4%	0.3%	27.1%	11.2%	3.7%	0.1%	0.0%	0.0%	0.0%
689	50	333	3.4%	35.2%	20.4%	2.4%	1.7%	2.8%	0.3%	1.5%	0.1%	14.2%	5.9%	6.2%	0.6%	0.0%	2.1%	3.1%
690	50	332	3.4%	35.3%	20.5%	2.3%	1.6%	2.7%	0.3%	1.5%	0.1%	14.3%	5.9%	6.3%	0.6%	0.1%	2.2%	3.1%
691	50	490	3.0%	31.6%	16.0%	0.5%	0.3%	0.5%	0.1%	0.3%	0.3%	29.4%	12.2%	5.5%	0.3%	0.0%	0.0%	0.0%
692	50	490	3.0%	31.6%	16.0%	0.5%	0.3%	0.5%	0.1%	0.3%	0.3%	29.4%	12.2%	5.5%	0.3%	0.0%	0.0%	0.0%
693	50	248	1.8%	18.7%	12.0%	0.5%	0.4%	0.6%	0.1%	0.3%	0.4%	37.6%	15.6%	10.6%	1.4%	0.0%	0.0%	0.0%
695	50	563	2.8%	29.5%	15.5%	0.4%	0.3%	0.5%	0.1%	0.3%	0.3%	32.3%	13.4%	4.6%	0.1%	0.0%	0.0%	0.0%
696	50	11	2.1%	22.2%	23.8%	0.0%	0.0%	0.0%	0.0%	0.0%	0.4%	36.5%	15.1%	0.0%	0.0%	0.0%	0.0%	0.0%
697	50	122	3.3%	34.3%	9.8%	0.8%	0.6%	0.9%	0.1%	0.5%	0.2%	19.5%	8.1%	12.9%	1.0%	0.1%	5.9%	2.0%
698	70	516	4.2%	43.9%	7.5%	3.3%	2.3%	3.9%	0.4%	2.1%	0.1%	13.7%	5.7%	12.9%	0.0%	0.0%	0.0%	0.0%
699	50	127	0.2%	2.0%	2.1%	0.0%	0.0%	0.0%	0.0%	0.0%	0.0%	3.3%	1.4%	0.0%	0.0%	1.9%	82.3%	6.7%
700	70	2610	2.9%	30.5%	18.5%	0.5%	0.3%	0.5%	0.1%	0.3%	0.2%	21.8%	9.0%	4.3%	0.5%	0.1%	3.7%	6.8%
701	70	865	2.7%	28.4%	7.1%	1.4%	1.0%	1.6%	0.2%	0.9%	0.3%	33.8%	14.0%	5.8%	0.5%	0.0%	1.0%	1.4%
702	70	2586	2.9%	30.5%	18.5%	0.5%	0.3%	0.5%	0.1%	0.3%	0.2%	21.7%	9.0%	4.3%	0.5%	0.1%	3.7%	6.8%
704	70	2484	2.8%	29.0%	15.8%	1.0%	0.7%	1.1%	0.1%	0.6%	0.2%	20.5%	8.5%	5.4%	0.3%	0.2%	6.8%	7.0%
705	70	2802	2.9%	30.8%	15.2%	1.0%	0.7%	1.2%	0.1%	0.7%	0.2%	20.2%	8.4%	5.3%	0.3%	0.1%	6.1%	6.6%
706	70	1736	4.0%	42.2%	17.9%	0.2%	0.1%	0.2%	0.0%	0.1%	0.1%	12.9%	5.4%	4.4%	0.7%	0.1%	3.6%	7.9%
712	50	659	3.9%	41.1%	22.1%	1.6%	1.1%	1.8%	0.2%	1.0%	0.2%	14.8%	6.1%	4.8%	0.4%	0.0%	0.5%	0.4%
713	50	40	3.8%	40.4%	14.9%	1.1%	0.7%	1.2%	0.1%	0.7%	0.1%	10.5%	4.3%	3.6%	0.3%	0.4%	17.9%	0.0%
714	50	44	3.0%	31.7%	15.9%	0.8%	0.6%	1.0%	0.1%	0.5%	0.2%	23.0%	9.5%	10.8%	2.9%	0.0%	0.0%	0.0%
715	50	33	4.2%	44.4%	17.5%	1.1%	0.8%	1.3%	0.1%	0.7%	0.1%	13.9%	5.7%	7.8%	2.3%	0.0%	0.0%	0.0%
716	50	163	3.2%	33.8%	13.0%	0.5%	0.3%	0.6%	0.1%	0.3%	0.2%	22.8%	9.5%	7.1%	0.7%	0.2%	7.7%	0.0%
717	50	838	3.8%	40.0%	18.4%	1.1%	0.8%	1.3%	0.1%	0.7%	0.2%	17.3%	7.2%	6.3%	0.7%	0.0%	2.1%	0.0%
718	50	1304	3.8%	39.7%	13.0%	1.3%	0.9%	1.5%	0.2%	0.8%	0.2%	19.9%	8.2%	7.5%	0.9%	0.0%	1.0%	1.3%
719	50	766	3.5%	36.6%	17.9%	1.9%	1.3%	2.2%	0.2%	1.2%	0.2%	18.6%	7.7%	6.0%	0.8%	0.0%	0.4%	1.4%
720	50	219	4.8%	50.5%	18.0%	2.2%	1.6%	2.6%	0.3%	1.4%	0.1%	9.7%	4.0%	4.6%	0.3%	0.0%	0.0%	0.0%
721	50	322	3.8%	40.2%	14.4%	0.5%	0.4%	0.6%	0.1%	0.3%	0.1%	13.0%	5.4%	4.3%	0.4%	0.1%	5.7%	10.6%
722	50	342	3.0%	31.5%	13.4%	0.5%	0.3%	0.6%	0.1%	0.3%	0.2%	18.3%	7.6%	7.6%	0.8%	0.1%	5.0%	10.7%
723	50	1213	3.6%	38.0%	19.9%	1.7%	1.2%	1.9%	0.2%	1.1%	0.1%	14.0%	5.8%	5.6%	1.1%	0.0%	1.4%	4.3%
724	50	2047	3.4%	35.5%	13.1%	1.7%	1.2%	2.0%	0.2%	1.1%	0.2%	21.5%	8.9%	6.2%	0.6%	0.0%	1.2%	3.3%
725	50	391	3.6%	37.9%	16.6%	2.0%	1.4%	2.4%	0.3%	1.3%	0.2%	15.7%	6.5%	4.5%	1.0%	0.1%	4.1%	2.3%
726	50	1056	3.1%	32.6%	13.0%	1.1%	0.8%	1.3%	0.1%	0.7%	0.3%	27.0%	11.2%	6.1%	0.4%	0.0%	1.6%	0.6%
727	50	316	3.4%	35.5%	12.9%	0.7%	0.5%	0.9%	0.1%	0.5%	0.3%	27.5%	11.4%	6.1%	0.3%	0.0%	0.0%	0.0%
728	50	299	3.3%	34.7%	12.7%	0.5%	0.3%	0.6%	0.1%	0.3%	0.3%	27.8%	11.5%	7.0%	1.1%	0.0%	0.0%	0.0%
729	50	286	3.5%	36.8%	17.3%	2.7%	1.9%	3.2%	0.3%	1.8%	0.2%	16.6%	6.9%	4.5%	0.2%	0.0%	0.0%	4.0%
730	50	214	3.8%	40.3%	11.2%	0.8%	0.6%	1.0%	0.1%	0.5%	0.2%	21.9%	9.1%	7.7%	1.5%	0.0%	0.0%	1.1%
731	50	550	3.8%	39.7%	13.0%	0.6%	0.4%	0.7%	0.1%	0.4%	0.2%	22.0%	9.1%	7.0%	1.1%	0.0%	1.0%	0.9%
732	50	581	2.9%	30.0%	12.8%	2.7%	1.9%	3.1%	0.3%	1.7%	0.2%	23.8%	9.9%	6.0%	0.4%	0.0%	0.8%	3.5%
733	50	144	3.2%	33.7%	15.4%	0.1%	0.1%	0.2%	0.0%	0.1%	0.2%	21.5%	8.9%	6.6%	1.9%	0.0%	0.0%	8.1%
734	50	12	2.0%	20.7%	22.2%	0.6%	0.4%	0.7%	0.1%	0.4%	0.4%	34.1%	14.1%	4.1%	0.2%	0.0%	0.0%	0.0%
735	50	61	3.4%	36.2%	11.3%	0.7%	0.5%	0.8%	0.1%	0.5%	0.3%	27.7%	11.5%	6.5%	0.5%	0.0%	0.0%	0.0%

Traffic Flows and Breakdown by 16 Vehicle Classes (Year 2036)

Link No.	Speed Limit	Total Vehicle	19 - Motorcycles (MC)	01 - Private Cars (PC)	03 - Taxi	14 - Non-franchised Bus <=6.4t	15 - Non-franchised Bus 6.4-15t	16 - Non-franchised Bus >15t	12 - Private Light Bus <=3.5t	13 - Private Light Bus >3.5t	04 - Light Goods Vehicles <=2.5t	05 - Lt Goods Vehicles 2.5-3.5t	06 - Light Goods Vehicles >3.5t	07 - Heavy Goods Vehicles <=15t	08 - Heavy Goods Vehicles >15t	17 - Franchised Bus (SD)	18 - Franchised Bus (DD)	11 - Public Light Buses
	km/hr	1300-1400																
736	50	481	2.7%	28.5%	11.8%	1.7%	1.2%	2.0%	0.2%	1.1%	0.3%	29.6%	12.3%	6.2%	0.6%	0.0%	0.0%	1.8%
737	50	71	2.5%	26.7%	12.1%	0.1%	0.1%	0.2%	0.0%	0.1%	0.2%	22.3%	9.2%	7.7%	2.4%	0.0%	0.0%	16.4%
738	50	372	3.0%	31.3%	12.1%	1.8%	1.3%	2.1%	0.2%	1.2%	0.3%	27.4%	11.3%	5.4%	0.5%	0.0%	0.0%	2.3%
739	50	324	2.9%	30.8%	20.6%	1.4%	1.0%	1.6%	0.2%	0.9%	0.2%	20.0%	8.3%	3.9%	0.6%	0.0%	1.5%	6.2%
740	50	614	2.9%	30.1%	10.6%	1.2%	0.9%	1.4%	0.2%	0.8%	0.3%	30.2%	12.5%	4.6%	0.2%	0.0%	1.3%	3.0%
741	50	177	2.8%	29.2%	10.1%	1.0%	0.7%	1.1%	0.1%	0.6%	0.3%	28.5%	11.8%	5.3%	0.6%	0.0%	0.0%	7.9%
742	50	276	3.4%	35.8%	12.8%	1.7%	1.2%	2.0%	0.2%	1.1%	0.1%	13.1%	5.4%	2.8%	0.2%	0.1%	3.9%	16.1%
743	50	371	3.6%	37.6%	13.2%	2.0%	1.4%	2.4%	0.3%	1.3%	0.1%	14.2%	5.9%	2.8%	0.2%	0.1%	2.9%	12.0%
745	50	363	2.8%	29.3%	13.3%	1.3%	0.9%	1.5%	0.2%	0.8%	0.3%	28.0%	11.6%	5.0%	0.4%	0.0%	1.5%	3.0%
746	50	143	2.7%	28.1%	8.9%	2.2%	1.5%	2.6%	0.3%	1.4%	0.2%	22.1%	9.2%	3.3%	0.1%	0.1%	3.3%	14.0%
749	70	4067	3.6%	38.1%	9.4%	1.1%	0.8%	1.3%	0.1%	0.7%	0.2%	23.0%	9.5%	9.4%	0.8%	0.0%	1.1%	0.6%
750	70	4242	3.3%	34.9%	6.4%	1.5%	1.0%	1.7%	0.2%	0.9%	0.3%	28.7%	11.9%	6.9%	0.5%	0.0%	1.2%	0.6%
751	70	1258	3.2%	33.1%	12.1%	0.9%	0.7%	1.1%	0.1%	0.6%	0.3%	28.0%	11.6%	7.8%	0.5%	0.0%	0.0%	0.0%
752	70	1415	4.0%	41.7%	12.8%	1.0%	0.7%	1.1%	0.1%	0.6%	0.2%	21.9%	9.1%	5.5%	1.3%	0.0%	0.0%	0.0%
753	70	1557	3.0%	32.0%	14.8%	0.9%	0.7%	1.1%	0.1%	0.6%	0.3%	26.1%	10.8%	7.7%	0.6%	0.0%	0.7%	0.5%
754	70	1244	4.1%	43.3%	11.2%	0.7%	0.5%	0.8%	0.1%	0.5%	0.2%	21.6%	8.9%	6.3%	0.7%	0.0%	0.9%	0.0%
755	70	560	2.7%	28.5%	11.3%	0.4%	0.3%	0.4%	0.0%	0.2%	0.3%	31.3%	12.9%	9.3%	0.9%	0.0%	0.1%	1.3%
756	70	394	3.9%	41.4%	9.1%	0.8%	0.5%	0.9%	0.1%	0.5%	0.2%	23.3%	9.7%	5.8%	0.7%	0.1%	2.9%	0.0%
757	50	606	4.1%	43.4%	11.4%	0.5%	0.4%	0.6%	0.1%	0.3%	0.2%	22.2%	9.2%	6.7%	0.8%	0.0%	0.0%	0.0%
759	50	618	3.6%	37.3%	16.2%	0.9%	0.7%	1.1%	0.1%	0.6%	0.2%	22.7%	9.4%	5.3%	0.4%	0.0%	0.0%	1.5%
760	50	466	4.3%	44.8%	14.1%	1.4%	1.0%	1.7%	0.2%	0.9%	0.2%	18.6%	7.7%	3.3%	0.1%	0.0%	0.5%	1.0%
761	50	680	3.3%	34.3%	13.4%	0.9%	0.6%	1.0%	0.1%	0.6%	0.3%	26.2%	10.8%	7.5%	0.5%	0.0%	0.0%	0.7%
777	70	1988	3.2%	33.9%	7.0%	1.4%	1.0%	1.6%	0.2%	0.9%	0.3%	25.5%	10.6%	11.7%	0.7%	0.0%	1.4%	0.6%
778	50	210	4.0%	42.0%	15.2%	0.4%	0.3%	0.4%	0.0%	0.2%	0.2%	20.5%	8.5%	7.4%	0.8%	0.0%	0.0%	0.0%
779	50	2021	4.0%	42.2%	12.4%	0.8%	0.6%	1.0%	0.1%	0.5%	0.2%	22.0%	9.1%	5.9%	1.1%	0.0%	0.0%	0.0%
780	50	1740	3.1%	33.0%	13.9%	0.9%	0.7%	1.1%	0.1%	0.6%	0.3%	26.7%	11.0%	7.5%	0.5%	0.0%	0.5%	0.0%
781	50	291	3.1%	33.0%	14.9%	1.2%	0.9%	1.4%	0.2%	0.8%	0.3%	26.5%	11.0%	6.3%	0.4%	0.0%	0.0%	0.0%
782	50	162	4.0%	41.7%	15.4%	0.4%	0.3%	0.4%	0.0%	0.2%	0.2%	22.9%	9.5%	4.5%	0.3%	0.0%	0.0%	0.0%
783	50	466	4.3%	44.8%	14.1%	1.4%	1.0%	1.7%	0.2%	0.9%	0.2%	18.6%	7.7%	3.3%	0.1%	0.0%	0.5%	1.0%
784	50	551	3.5%	37.1%	13.1%	0.5%	0.4%	0.6%	0.1%	0.3%	0.3%	25.1%	10.4%	7.2%	0.5%	0.0%	0.0%	0.9%
785	50	350	4.2%	43.7%	13.5%	1.7%	1.2%	2.0%	0.2%	1.1%	0.2%	18.9%	7.8%	3.4%	0.0%	0.0%	0.7%	1.4%
786	50	610	3.7%	38.5%	13.1%	0.7%	0.5%	0.8%	0.1%	0.4%	0.2%	24.0%	10.0%	6.7%	0.5%	0.0%	0.0%	0.8%
787	50	838	3.7%	39.1%	13.0%	0.6%	0.4%	0.7%	0.1%	0.4%	0.3%	24.5%	10.1%	6.0%	0.5%	0.0%	0.0%	0.6%
788	50	1495	3.9%	41.2%	11.6%	1.0%	0.7%	1.1%	0.1%	0.6%	0.2%	22.6%	9.4%	6.2%	1.3%	0.0%	0.0%	0.0%
789	50	2051	3.1%	32.4%	13.3%	0.9%	0.6%	1.1%	0.1%	0.6%	0.3%	27.4%	11.4%	7.6%	0.5%	0.0%	0.5%	0.2%
790	50	1572	3.8%	39.4%	11.3%	1.0%	0.7%	1.1%	0.1%	0.6%	0.2%	23.8%	9.9%	6.7%	1.3%	0.0%	0.0%	0.0%
791	50	1734	3.1%	32.3%	13.4%	0.8%	0.5%	0.9%	0.1%	0.5%	0.3%	27.5%	11.4%	7.7%	0.6%	0.0%	0.5%	0.3%
792	50	353	3.7%	38.8%	13.8%	0.6%	0.4%	0.7%	0.1%	0.4%	0.3%	24.4%	10.1%	6.1%	0.5%	0.0%	0.0%	0.0%
793	50	835	3.1%	32.7%	11.0%	1.5%	1.1%	1.8%	0.2%	1.0%	0.3%	27.2%	11.3%	7.4%	0.5%	0.0%	0.3%	0.6%
794	50	567	3.6%	37.3%	14.5%	0.4%	0.3%	0.5%	0.0%	0.3%	0.3%	24.5%	10.1%	5.5%	0.2%	0.0%	1.7%	0.9%
795	50	986	3.1%	32.6%	10.2%	1.4%	1.0%	1.7%	0.2%	0.9%	0.3%	28.4%	11.8%	7.3%	0.4%	0.0%	0.2%	0.5%
796	50	922	3.7%	38.4%	13.7%	0.4%	0.3%	0.4%	0.0%	0.2%	0.3%	24.2%	10.0%	6.0%	0.7%	0.0%	1.0%	0.7%
797	50	541	3.2%	33.3%	8.9%	1.8%	1.3%	2.1%	0.2%	1.2%	0.3%	28.6%	11.9%	5.8%	0.1%	0.0%	0.4%	0.9%
798	50	336	3.8%	40.2%	15.7%	0.6%	0.5%	0.8%	0.1%	0.4%	0.2%	21.9%	9.1%	5.0%	0.3%	0.0%	0.0%	1.5%
799	50	474	3.3%	34.2%	7.3%	1.2%	0.8%	1.4%	0.1%	0.8%	0.2%	22.7%	9.4%	8.9%	0.7%	0.1%	4.5%	4.4%
800	50	404	2.4%	25.0%	7.3%	1.2%	0.8%	1.4%	0.1%	0.8%	0.1%	13.8%	5.7%	4.2%	0.3%	0.7%	31.9%	4.2%
801	50	1448	3.2%	34.0%	9.2%	0.9%	0.6%	1.1%	0.1%	0.6%	0.3%	24.4%	10.1%	8.5%	1.4%	0.0%	1.9%	3.7%
802	50	2007	3.1%	32.4%	9.8%	0.8%	0.5%	0.9%	0.1%	0.5%	0.3%	26.3%	10.9%	8.7%	1.3%	0.0%	1.4%	3.0%
803	50	982	2.9%	30.1%	9.1%	1.0%	0.7%	1.1%	0.1%	0.6%	0.2%	21.1%	8.7%	4.1%	0.2%	0.4%	17.4%	2.3%
804	50	1370	3.2%	33.1%	8.8%	1.0%	0.7%	1.1%	0.1%	0.6%	0.3%	25.3%	10.5%	7.2%	1.6%	0.1%	2.8%	3.6%
805	50	1171	3.3%	34.7%	10.7%	0.3%	0.2%	0.3%	0.0%	0.2%	0.2%	18.8%	7.8%	7.1%	1.3%	0.2%	10.4%	4.4%
806	50	1763	3.3%	35.0%	8.9%	0.9%	0.7%	1.1%	0.1%	0.6%	0.3%	24.9%	10.3%	6.9%	1.4%	0.1%	2.8%	2.8%
807	50	1237	3.0%	31.6%	9.8%	1.0%	0.7%	1.1%	0.1%	0.6%	0.2%	22.7%	9.4%	4.7%	0.6%	0.3%	11.0%	3.2%
808	50	681	2.9%	30.9%	12.9%	1.0%	0.7%	1.2%	0.1%	0.6%	0.3%	27.5%	11.4%	9.7%	0.7%	0.0%	0.0%	0.0%
809	50	129	1.6%	17.0%	7.1%	0.3%	0.2%	0.3%	0.0%	0.2%	0.5%	44.7%	18.5%	9.0%	0.6%	0.0%	0.0%	0.0%
814	50	1457	3.6%	37.3%	11.4%	1.2%	0.9%	1.4%	0.2%	0.8%	0.3%	24.8%	10.3%	6.6%	1.4%	0.0%	0.0%	0.0%
815	50	688	3.2%	33.8%	12.4%	0.7%	0.5%	0.8%	0.1%	0.4%	0.3%	27.5%	11.4%	8.4%	0.6%	0.0%	0.0%	0.0%
816	50	1450	3.4%	35.8%	9.8%	1.4%	1.0%	1.7%	0.2%	0.9%	0.3%	26.8%	11.1%	6.3%	1.2%	0.0%	0.0%	0.1%
817	50	720	3.0%	31.4%	11.5%	1.2%	0.8%	1.4%	0.1%	0.8%	0.3%	28.4%	11.8%	8.7%	0.7%	0.0%	0.0%	0.0%
818	70	3270	3.8%	39.4%	9.2%	1.2%	0.8%	1.4%	0.2%	0.8%	0.2%	23.2%	9.6%	7.6%	0.8%	0.0%	1.2%	0.6%
819	70	2932	3.4%	35.9%	5.3%	1.9%	1.3%	2.2%	0.2%	1.2%	0.3%	29.2%	12.1%	4.5%	0.2%	0.0%	1.5%	0.7%
820	70	4284	3.6%	37.4%	8.5%	1.2%	0.9%	1.4%	0.2%	0.8%	0.3%	25.9%	10.7%	7.0%	0.6%	0.0%	1.0%	0.5%
821	70	3305	3.6%	37.4%	5.5%	1.7%	1.2%	2.0%	0.2%	1.1%	0.3%	28.6%	11.8%	4.4%	0.2%	0.0%	1.4%	0.6%
822	70	2302	3.5%	36.3%	5.0%	0.7%	0.5%	0.8%	0.1%	0.5%	0.3%	31.7%	13.1%	5.5%	0.3%	0.0%	0.8%	0.9%
823	70	1872	3.1%	32.2%	10.3%	1.1%	0.8%	1.3%	0.1%	0.7%	0.3%	27.3%	11.3%	8.5%	0.5%	0.0%	1.4%	1.1%
824	50	890	2.8%	29.3%	6.8%	1.6%	1.1%	1.8%	0.2%	1.0%	0.2%	22.7%	9.4%	6.4%	1.2%	0.1%	4.4%	11.0%
825	50	284	3.8%	40.1%	3.4%	2.0%	1.4%	2.3%	0.3%	1.3%	0.2%	23.1%	9.6%	5.2%	0.1%	0.0%	0.8%	6.4%
826	70	2415	4.0%	41.5%	7.1%	1.3%	0.9%	1.5%	0.2%	0.8%	0.3%	24.8%	10.3%	5.9%	0.8%	0.0%	0.7%	0.0%
827	70	1002	3.8%	39.8%	6.5%	4.0%	2.8%	4.7%	0.5%	2.6%	0.2%	21.6%	8.9%	1.9%	0.0%	0.1%	2.7%	0.0%
828	50	137	2.7%	28.2%	7.2%	4.2%	3.0%	5.0%	0.5%	2.7%	0.2%	14.5%	6.0%	25.6%	0.2%	0.0%	0.0%	0.0%
829	50	224	6.3%	66.4%	8.2%	0.1%	0.0%	0.1%	0.0%	0.0%	0.1%	10.2%	4.2%	4.4%	0.0%	0.0%	0.0%	0.0%
830	50	666	2.6%	27.5%	5.9%	1.0%	0.7%	1.2%	0.1%	0.7%	0.2%	23.0%	9.5%	26.3%	1.1%	0.0%	0.0%	0.0%
831	50	347	2.1%	22.3%	4.2%	0.3%	0.2%	0.4%	0.0%	0.2%	0.4%	34.5%	14.3%	20.0%	0.9%	0.0%	0.0%	0.0%
832	50	212	3.7%	38.5%	4.7%	0.9%	0.6%	1.0%	0.1%	0.6%	0.3%	26.1%	10.8%	11.7%	1.1%	0.0%	0.0%	0.0%
833	50	627	3.3%	34.7%	5.9%	0.5%	0.3%	0.6%	0.1%	0.3%	0.3%	25.7%	10.6%	17.4%	0.4%	0.0%	0.0%	0.0%
834	50	834	3.9%	41.4%	18.9%	1.2%	0.8%	1.4%	0.1%	0.7%	0.2%	16.4%	6.8%	5.6%	0.4%	0.0%	2.1%	0.0%
835	50	455	4.2%	43.8%	16.8%	1.4%	1.0%	1.6%	0.2%	0.9%	0.2%	15.5%	6.4%	5.1%	0.3%	0.1%	2.7%	0.0%
836	50	883	2.8%	29.2%	8.8%	1.1%	0.8%	1.3%	0.1%	0.7%	0.2%	21.8%	9.0%	4.9%	0.7%	0.3%	13.7%	4.4%
837	50	487	3.4%	35.7%	14.1%	0.5%	0.3%	0.5%	0.1%	0.3%	0.3%	25.9%	10.7%	4.8%	0.1%	0.0%	2.0%	1.4%
838	50	333	3.3%	34.3%	7.6%	0.8%	0.6%	0.9%	0.1%	0.5%	0.3%	24.2%	10.0%	10.3%	0.9%	0.0%	1.1%	5.1%
839	50	1109	3.2%	33.5%	10.2%	0.3%	0.2%	0.4%	0.0%	0.2%	0.2%	19.4%	8.0%	7.0%	1.3%	0.3%	11.0%	4.6%
840	50	68	3.6%	37.3%	13.0%	0.7%	0.5%	0.8%	0.1%	0.5%	0.3%	24.5%	10.2%	8.2%	0.3%	0.0%	0.0%	0.0%
841	50	355	3.6%	37.5%	12.3%	0.7%	0.5%	0.8%	0.1%	0.4%	0.3%	25.0%	10.3%	4.1%	0.3%	0.1%	4.2%	0.0%
842	50	336	2.2%	22.6%	6.2%	1.3%	0.9%	1.5%	0.2%	0.8%	0.1%	11.6%	4.8%	3.3%	0.3%	0.9%	38.4%	5.1%
843	50	627	2.5%	25.9%	7.3%	1.1%	0.8%	1.3%	0.1%	0.7%	0.2%	18.9%	7.8%	4.1%	0.1%	0.6%	24.9%	3.6%
847	50	723	3.9%	40.6%	17.8%	1.2%	0.9%	1.4%	0.2%	0.8%	0.1%	11.7%	4.8%	4.1%	0.7%	0.1%	3.9%	7.8%
848	50	676	4.1%	42.8%	18.5%	1.3%	0.9%	1.5%	0.2%	0.8%	0.1%	12.9%	5.3%	4.2%	0.6%	0.0%	2.0%	4.5%
849	50	107	1.8%	19.3%	8.6%	0.2%	0.1%	0.2%	0.0%	0.1%	0.0%	4.6%	1.9%	1.1%	0.3%	0.1%	5.0%	56.6%
850	50	316	4.1%	43.3%	13.7%	0.7%	0.5%	0.8%	0.1%	0.4%	0.2%	15.1%	6.3%	5.2%	1.5%	0.0%	0.6%	7.7%
851	50	107	1.9%	19.5%	8.6%	0.2%	0.1%	0.2%	0.0%	0.1%	0.0%	4.5%	1.9%	1.1%	0.3%	0.1%	5.0%	56.2%
852	50	179	2.9%	30.9%	14.1%	0.8%	0.6%	1.0%	0.1%	0.5%	0.1%	12.4%	5.2%	5.1%	1.5%	0.0%	1.0%	23.8%
853	50	90	1.2%	12.7%	5.2%	0.2%	0.1%	0.2%	0.0%	0.1%	0.0%	4.6%	1.9%	0.7%	0.2%	0.1%	5.9%	66.9%
854	50	397	3.9%	40.6%	16.9%	1.3%	0.9%	1.5%	0.2%	0.8%	0.1%	12.4%	5.1%	4.2%	0.8%	0.0%	0.5%	10.8%
855	50	99	1.1%	11.6%	4.8%	0.1%	0.1%	0.2%	0.0%	0.1%	0.0%	4.2%	1.7%	0.6%	0.2%	0.1%	5.4%	69.6%
856	50	270	3.5%	36.7%	14.2%	1.1%	0.8%	1.3%	0.1%	0.7%	0.1%	12.8%	5.3%	5.7%	1.0%	0.0%	0.7%	15.8%
859	50	548	3.7%	38.9%	16.1%	1.4%	1.0%	1.7%	0.2%	0.9%	0.2%	19.0%	7.9%	7.4%	1.5%	0.0%	0.0%	0.0%
860	50	421	4.2%	44.6%	18.4%	0.8%	0.5%	0.9%	0.1%	0.5%	0.2%	18.5%	7.7%	3.2%	0.3%	0.0%	0.0%	0.0%
861	50	199	3.9%	40.5%	16.2%	1.0%	0.7%	1.1%	0.1%	0.6%	0.2%	21.9%	9.1%	4.3%	0.4%	0.0%	0.0%	0.0%
862	50	386	4.3%	45.4%	16.5%	0.6%	0.4%	0.7%	0.1%	0.4%	0.2%	19.5%	8.1%	3.4%	0.3%	0.0%	0.0%	0.0%
863	50	256	4.0%	41.6%	16.5%	0.9%	0.6%	1.0%	0.1%	0.6%	0.2%	21.1%	8.7%	4.2%	0.5%	0.0%	0.0%	0.0%
864	50	452	4.5%	46.8%	15.4%	0.6%	0.4%	0.7%	0.1%	0.4%	0.2%	19.2%	8.0%	3.4%	0.3%	0.0%	0.0%	0.0%
865	50	778	4.1%	43.3%	18.4%	0.7%	0.5%	0.8%	0.1%	0.5%	0.2%	19.3%	8.0%	3.6%	0.5%	0.0%	0.0%	0.0%
866	50	438	4.6%	48.5%	12.9%	0.6%	0.5%	0.7%	0.1%	0.4%	0.2%	19.8%	8.2%	3.3%	0.2%	0.0%	0.0%	0.0%
867	50	286	3.2%	33.5%	15.5%	2.0%	1.4%	2.3%	0.2%	1.3%	0.2%	18.9%	7.8%	11.1%	2.7%	0.0%	0.0%	0.0%
868	50	523	4.2%	44.2%	19.3%	0.6%	0.4%	0.7%	0.1%	0.4%	0.2%	18.4%	7.6%	3.3%	0.5%	0.0%	0.0%	0.0%

Traffic Flows and Breakdown by 16 Vehicle Classes (Year 2036)

Link No.	Speed Limit	Total Vehicle	19 - Motorcycles (MC)	01 - Private Cars (PC)	03 - Taxi	14 - Non-franchised Bus <=6.4t	15 - Non-franchised Bus 6.4-15t	16 - Non-franchised Bus >15t	12 - Private Light Bus <=3.5t	13 - Private Light Bus >3.5t	04 - Light Goods Vehicles <=2.5t	05 - Lt Goods Vehicles 2.5-3.5t	06 - Light Goods Vehicles >3.5t	07 - Heavy Goods Vehicles <=15t	08 - Heavy Goods Vehicles >15t	17 - Franchised Bus (SD)	18 - Franchised Bus (DD)	11 - Public Light Buses
	km/hr	1300-1400																
870	50	14	1.8%	18.8%	19.4%	4.1%	2.9%	4.8%	0.5%	2.6%	0.3%	29.7%	12.3%	2.5%	0.3%	0.0%	0.0%	0.0%
871	50	259	1.7%	18.2%	8.2%	0.3%	0.2%	0.4%	0.0%	0.2%	0.3%	30.5%	12.6%	13.2%	0.9%	0.3%	12.7%	0.0%
872	70	1548	3.7%	38.8%	5.3%	2.0%	1.4%	2.4%	0.3%	1.3%	0.2%	21.4%	8.9%	13.4%	0.1%	0.0%	0.8%	0.0%
873	70	1032	3.5%	36.3%	4.2%	1.4%	1.0%	1.6%	0.2%	0.9%	0.3%	25.3%	10.5%	13.7%	0.1%	0.0%	1.2%	0.0%
874	50	866	4.6%	48.2%	11.0%	1.0%	0.7%	1.2%	0.1%	0.7%	0.1%	12.8%	5.3%	4.5%	0.6%	0.0%	2.1%	6.9%
875	50	1245	2.9%	30.9%	6.7%	0.9%	0.7%	1.1%	0.1%	0.6%	0.2%	23.8%	9.9%	14.3%	1.9%	0.1%	3.3%	2.6%
876	50	30	0.8%	8.5%	9.1%	0.0%	0.0%	0.0%	0.0%	0.0%	0.1%	14.0%	5.8%	0.0%	0.0%	0.0%	0.0%	61.5%
877	50	51	3.1%	32.1%	11.2%	0.1%	0.1%	0.1%	0.0%	0.1%	0.1%	10.2%	4.2%	2.9%	0.1%	0.0%	0.0%	35.7%
878	50	50	3.0%	31.7%	10.9%	0.1%	0.1%	0.1%	0.0%	0.1%	0.1%	10.2%	4.2%	2.9%	0.1%	0.0%	0.0%	36.4%
879	50	30	0.8%	8.5%	9.1%	0.0%	0.0%	0.0%	0.0%	0.0%	0.1%	14.0%	5.8%	0.0%	0.0%	0.0%	0.0%	61.5%
882	50	537	3.3%	34.8%	17.1%	0.9%	0.6%	1.1%	0.1%	0.6%	0.2%	23.0%	9.5%	7.8%	0.8%	0.0%	0.0%	0.0%
883	50	535	2.8%	29.6%	15.5%	1.4%	1.0%	1.6%	0.2%	0.9%	0.2%	23.4%	9.7%	5.7%	0.7%	0.2%	6.6%	0.6%
884	50	536	2.9%	30.0%	15.7%	1.4%	1.0%	1.7%	0.2%	0.9%	0.2%	22.9%	9.5%	5.7%	0.8%	0.2%	6.6%	0.6%
885	50	538	2.9%	30.4%	15.9%	1.4%	1.0%	1.7%	0.2%	0.9%	0.2%	22.4%	9.3%	5.6%	0.8%	0.2%	6.5%	0.6%
886	50	540	2.9%	30.8%	16.2%	1.5%	1.0%	1.7%	0.2%	0.9%	0.2%	21.9%	9.1%	5.5%	0.8%	0.2%	6.5%	0.6%
887	50	542	3.0%	31.3%	16.4%	1.5%	1.1%	1.7%	0.2%	1.0%	0.2%	21.3%	8.8%	5.5%	0.8%	0.2%	6.5%	0.6%
888	50	543	3.0%	31.7%	16.7%	1.5%	1.1%	1.8%	0.2%	1.0%	0.2%	20.8%	8.6%	5.4%	0.9%	0.2%	6.5%	0.6%
889	50	545	3.1%	32.1%	16.9%	1.5%	1.1%	1.8%	0.2%	1.0%	0.2%	20.3%	8.4%	5.3%	0.9%	0.2%	6.5%	0.6%
890	50	547	3.1%	32.5%	17.1%	1.6%	1.1%	1.8%	0.2%	1.0%	0.2%	19.8%	8.2%	5.3%	0.9%	0.1%	6.4%	0.6%
891	50	549	3.1%	32.9%	17.4%	1.6%	1.1%	1.9%	0.2%	1.0%	0.2%	19.3%	8.0%	5.2%	0.9%	0.1%	6.4%	0.6%
892	50	550	3.2%	33.3%	17.6%	1.6%	1.1%	1.9%	0.2%	1.0%	0.2%	18.8%	7.8%	5.1%	1.0%	0.1%	6.4%	0.6%
893	50	552	3.2%	33.7%	17.8%	1.6%	1.2%	1.9%	0.2%	1.1%	0.2%	18.3%	7.6%	5.1%	1.0%	0.1%	6.4%	0.6%
894	50	554	3.3%	34.1%	18.1%	1.7%	1.2%	2.0%	0.2%	1.1%	0.2%	17.8%	7.4%	5.0%	1.0%	0.1%	6.3%	0.6%
895	50	13	1.8%	18.9%	20.3%	0.4%	0.3%	0.5%	0.1%	0.3%	0.3%	31.7%	13.1%	10.5%	1.9%	0.0%	0.0%	0.0%
896	50	13	1.8%	18.9%	20.3%	0.4%	0.3%	0.5%	0.1%	0.3%	0.3%	31.7%	13.1%	10.5%	1.9%	0.0%	0.0%	0.0%
897	50	15	2.8%	28.9%	18.4%	1.5%	1.0%	1.7%	0.2%	0.9%	0.3%	28.2%	11.7%	4.0%	0.4%	0.0%	0.0%	0.0%
898	50	15	2.8%	28.9%	18.4%	1.5%	1.0%	1.7%	0.2%	0.9%	0.3%	28.2%	11.7%	4.0%	0.4%	0.0%	0.0%	0.0%
899	50	13	1.8%	18.9%	20.3%	0.4%	0.3%	0.5%	0.1%	0.3%	0.3%	31.7%	13.1%	10.5%	1.9%	0.0%	0.0%	0.0%
900	50	13	1.8%	18.9%	20.3%	0.4%	0.3%	0.5%	0.1%	0.3%	0.3%	31.7%	13.1%	10.5%	1.9%	0.0%	0.0%	0.0%
901	50	25	2.6%	27.7%	11.6%	1.4%	1.0%	1.6%	0.2%	0.9%	0.3%	26.0%	10.8%	12.2%	3.7%	0.0%	0.0%	0.0%
902	50	25	2.6%	27.7%	11.6%	1.4%	1.0%	1.6%	0.2%	0.9%	0.3%	26.0%	10.8%	12.2%	3.7%	0.0%	0.0%	0.0%
903	50	13	1.8%	18.9%	20.3%	0.4%	0.3%	0.5%	0.1%	0.3%	0.3%	31.7%	13.1%	10.5%	1.9%	0.0%	0.0%	0.0%
904	50	13	1.8%	18.9%	20.3%	0.4%	0.3%	0.5%	0.1%	0.3%	0.3%	31.7%	13.1%	10.5%	1.9%	0.0%	0.0%	0.0%
905	50	25	2.6%	27.7%	11.6%	1.4%	1.0%	1.6%	0.2%	0.9%	0.3%	26.0%	10.8%	12.2%	3.7%	0.0%	0.0%	0.0%
906	50	683	2.7%	28.7%	11.5%	0.7%	0.5%	0.8%	0.1%	0.4%	0.2%	24.0%	10.0%	8.6%	1.8%	0.1%	5.0%	4.7%
907	50	666	2.8%	29.0%	11.6%	0.7%	0.5%	0.8%	0.1%	0.4%	0.2%	23.8%	9.9%	8.4%	1.8%	0.1%	5.1%	4.9%
908	50	649	2.8%	29.2%	11.8%	0.7%	0.5%	0.8%	0.1%	0.4%	0.2%	23.5%	9.7%	8.2%	1.7%	0.1%	5.2%	5.0%
909	50	632	2.8%	29.5%	11.9%	0.7%	0.5%	0.8%	0.1%	0.4%	0.2%	23.2%	9.6%	8.0%	1.6%	0.1%	5.4%	5.1%
910	50	616	2.8%	29.8%	12.0%	0.6%	0.5%	0.8%	0.1%	0.4%	0.2%	22.9%	9.5%	7.8%	1.5%	0.1%	5.5%	5.3%
911	50	599	2.9%	30.1%	12.2%	0.6%	0.4%	0.7%	0.1%	0.4%	0.2%	22.6%	9.4%	7.6%	1.5%	0.1%	5.7%	5.4%
912	50	582	2.9%	30.5%	12.3%	0.6%	0.4%	0.7%	0.1%	0.4%	0.2%	22.3%	9.2%	7.4%	1.4%	0.1%	5.8%	5.6%
913	50	565	2.9%	30.8%	12.5%	0.6%	0.4%	0.7%	0.1%	0.4%	0.2%	21.9%	9.1%	7.2%	1.3%	0.1%	6.0%	5.7%
914	50	548	3.0%	31.2%	12.7%	0.6%	0.4%	0.7%	0.1%	0.4%	0.2%	21.6%	8.9%	6.9%	1.2%	0.1%	6.2%	5.9%
915	50	532	3.0%	31.6%	12.8%	0.6%	0.4%	0.7%	0.1%	0.4%	0.2%	21.2%	8.8%	6.7%	1.0%	0.1%	6.4%	6.1%
916	50	515	3.1%	32.1%	13.0%	0.5%	0.4%	0.6%	0.1%	0.3%	0.2%	20.7%	8.6%	6.4%	0.9%	0.2%	6.6%	6.3%
917	50	498	3.1%	32.5%	13.2%	0.5%	0.4%	0.6%	0.1%	0.3%	0.2%	20.3%	8.4%	6.1%	0.8%	0.2%	6.8%	6.5%
918	50	570	3.3%	35.0%	13.5%	0.7%	0.5%	0.8%	0.1%	0.5%	0.2%	22.6%	9.4%	10.2%	1.5%	0.0%	0.0%	1.6%
919	50	11	2.1%	22.2%	23.8%	0.0%	0.0%	0.0%	0.0%	0.0%	0.4%	36.5%	15.1%	0.0%	0.0%	0.0%	0.0%	0.0%
920	50	593	3.3%	35.1%	13.6%	0.7%	0.5%	0.8%	0.1%	0.4%	0.3%	24.3%	10.1%	9.6%	1.2%	0.0%	0.0%	0.0%
921	50	36	1.4%	15.1%	7.6%	0.0%	0.0%	0.0%	0.0%	0.0%	0.1%	11.6%	4.8%	1.9%	0.0%	1.2%	49.6%	6.8%
922	50	221	3.1%	32.2%	11.3%	0.8%	0.6%	0.9%	0.1%	0.5%	0.2%	21.6%	9.0%	8.1%	0.3%	0.3%	11.0%	0.0%
923	50	11	2.1%	22.2%	23.8%	0.0%	0.0%	0.0%	0.0%	0.0%	0.4%	36.5%	15.1%	0.0%	0.0%	0.0%	0.0%	0.0%
924	50	11	2.1%	22.2%	23.8%	0.0%	0.0%	0.0%	0.0%	0.0%	0.4%	36.5%	15.1%	0.0%	0.0%	0.0%	0.0%	0.0%
925	50	11	2.1%	22.2%	23.8%	0.0%	0.0%	0.0%	0.0%	0.0%	0.4%	36.5%	15.1%	0.0%	0.0%	0.0%	0.0%	0.0%
926	50	11	2.1%	22.2%	23.8%	0.0%	0.0%	0.0%	0.0%	0.0%	0.4%	36.5%	15.1%	0.0%	0.0%	0.0%	0.0%	0.0%
927	50	157	3.4%	35.4%	17.2%	1.0%	0.7%	1.1%	0.1%	0.6%	0.1%	14.4%	6.0%	5.5%	0.6%	0.0%	0.0%	14.0%
928	50	41	1.2%	12.2%	6.7%	0.2%	0.2%	0.3%	0.0%	0.2%	0.1%	10.2%	4.2%	3.7%	0.9%	0.1%	5.8%	53.9%
929	50	264	4.0%	42.1%	17.7%	1.9%	1.3%	2.2%	0.2%	1.2%	0.2%	16.1%	6.7%	5.2%	1.0%	0.0%	0.0%	0.0%
930	50	163	3.2%	33.4%	11.4%	0.9%	0.6%	1.1%	0.1%	0.6%	0.3%	26.0%	10.8%	8.4%	1.8%	0.0%	0.0%	1.5%
931	50	139	3.9%	40.4%	20.6%	0.4%	0.3%	0.5%	0.1%	0.3%	0.2%	18.7%	7.7%	5.7%	1.4%	0.0%	0.0%	0.0%
932	50	112	3.6%	37.5%	10.9%	0.9%	0.6%	1.0%	0.1%	0.5%	0.2%	20.9%	8.7%	4.4%	0.3%	0.0%	0.0%	10.4%
933	50	196	2.7%	28.5%	16.0%	0.9%	0.7%	1.1%	0.1%	0.6%	0.2%	22.7%	9.4%	3.7%	0.2%	0.1%	3.0%	10.0%
934	50	96	4.5%	47.2%	12.9%	0.7%	0.5%	0.8%	0.1%	0.4%	0.1%	13.2%	5.5%	2.1%	0.1%	0.0%	0.0%	12.0%
935	50	83	1.6%	16.6%	7.5%	0.8%	0.6%	1.0%	0.1%	0.5%	0.3%	25.1%	10.4%	4.5%	0.1%	0.2%	7.2%	23.6%
936	50	351	2.7%	28.8%	19.6%	0.8%	0.6%	0.9%	0.1%	0.5%	0.2%	22.4%	9.3%	4.7%	0.8%	0.0%	1.9%	6.6%
937	50	718	3.1%	32.1%	11.6%	1.2%	0.9%	1.4%	0.2%	0.8%	0.3%	25.6%	10.6%	4.1%	0.2%	0.0%	2.1%	5.9%
938	50	292	2.9%	30.0%	18.2%	0.7%	0.5%	0.8%	0.1%	0.4%	0.3%	24.4%	10.1%	5.3%	0.9%	0.1%	2.2%	3.1%
939	50	748	2.9%	30.4%	11.5%	1.2%	0.9%	1.4%	0.2%	0.8%	0.3%	27.9%	11.5%	4.4%	0.2%	0.1%	2.8%	3.5%
940	50	769	3.1%	32.1%	11.5%	1.0%	0.7%	1.2%	0.1%	0.6%	0.3%	28.7%	11.9%	4.9%	0.3%	0.0%	1.0%	2.4%
941	50	655	2.9%	30.5%	10.7%	1.1%	0.8%	1.3%	0.1%	0.7%	0.3%	30.0%	12.4%	4.8%	0.2%	0.0%	1.2%	2.8%
942	50	81	2.1%	22.4%	11.0%	1.0%	0.7%	1.1%	0.1%	0.6%	0.4%	36.2%	15.0%	8.8%	0.5%	0.0%	0.0%	0.0%
943	50	250	4.1%	42.5%	12.3%	0.5%	0.3%	0.6%	0.1%	0.3%	0.2%	23.3%	9.6%	5.8%	0.5%	0.0%	0.0%	0.0%
944	50	257	3.7%	38.3%	12.4%	0.6%	0.4%	0.7%	0.1%	0.4%	0.2%	23.5%	9.7%	6.3%	0.5%	0.0%	2.1%	0.9%
945	50	351	2.2%	23.4%	8.9%	2.2%	1.6%	2.6%	0.3%	1.4%	0.3%	29.8%	12.3%	7.2%	0.6%	0.0%	1.4%	5.7%
946	50	81	2.5%	26.2%	14.6%	1.0%	0.7%	1.2%	0.1%	0.7%	0.3%	26.6%	11.0%	5.2%	0.1%	0.2%	6.6%	3.0%
947	50	343	2.6%	27.0%	9.6%	2.2%	1.5%	2.5%	0.3%	1.4%	0.3%	27.5%	11.4%	6.0%	0.5%	0.0%	1.4%	5.9%
948	50	15	2.0%	20.9%	18.6%	0.1%	0.1%	0.1%	0.0%	0.1%	0.3%	28.5%	11.8%	0.7%	0.0%	0.0%	0.0%	16.7%
949	50	23	1.1%	11.0%	11.8%	0.0%	0.0%	0.0%	0.0%	0.0%	0.2%	18.1%	7.5%	0.0%	0.0%	0.0%	0.0%	50.3%
950	50	15	2.0%	20.9%	18.6%	0.1%	0.1%	0.1%	0.0%	0.1%	0.3%	28.5%	11.8%	0.7%	0.0%	0.0%	0.0%	16.7%
951	50	23	1.1%	11.0%	11.8%	0.0%	0.0%	0.0%	0.0%	0.0%	0.2%	18.1%	7.5%	0.0%	0.0%	0.0%	0.0%	50.3%
952	50	15	2.0%	20.9%	18.6%	0.1%	0.1%	0.1%	0.0%	0.1%	0.3%	28.5%	11.8%	0.7%	0.0%	0.0%	0.0%	16.7%
953	50	23	1.1%	11.0%	11.8%	0.0%	0.0%	0.0%	0.0%	0.0%	0.2%	18.1%	7.5%	0.0%	0.0%	0.0%	0.0%	50.3%
954	50	15	2.0%	20.9%	18.6%	0.1%	0.1%	0.1%	0.0%	0.1%	0.3%	28.5%	11.8%	0.7%	0.0%	0.0%	0.0%	16.7%
955	50	23	1.1%	11.0%	11.8%	0.0%	0.0%	0.0%	0.0%	0.0%	0.2%	18.1%	7.5%	0.0%	0.0%	0.0%	0.0%	50.3%
956	50	15	2.0%	20.9%	18.6%	0.1%	0.1%	0.1%	0.0%	0.1%	0.3%	28.5%	11.8%	0.7%	0.0%	0.0%	0.0%	16.7%
957	50	23	1.1%	11.0%	11.8%	0.0%	0.0%	0.0%	0.0%	0.0%	0.2%	18.1%	7.5%	0.0%	0.0%	0.0%	0.0%	50.3%
958	50	11	2.1%	22.2%	23.8%	0.0%	0.0%	0.0%	0.0%	0.0%	0.4%	36.5%	15.1%	0.0%	0.0%	0.0%	0.0%	0.0%
959	50	11	2.1%	22.2%	23.8%	0.0%	0.0%	0.0%	0.0%	0.0%	0.4%	36.5%	15.1%	0.0%	0.0%	0.0%	0.0%	0.0%
960	50	86	0.3%	3.0%	3.2%	0.0%	0.0%	0.0%	0.0%	0.0%	0.1%	4.9%	2.0%	0.0%	0.0%	0.1%	6.2%	80.3%
961	50	138	3.1%	32.4%	12.1%	0.9%	0.7%	1.1%	0.1%	0.6%	0.1%	9.0%	3.7%	3.6%	0.5%	0.0%	1.3%	30.8%
962	50	11	2.1%	22.2%	23.8%	0.0%	0.0%	0.0%	0.0%	0.0%	0.4%	36.5%	15.1%	0.0%	0.0%	0.0%	0.0%	0.0%
963	50	11	2.1%	22.2%	23.8%	0.0%	0.0%	0.0%	0.0%	0.0%	0.4%	36.5%	15.1%	0.0%	0.0%	0.0%	0.0%	0.0%
964	50	11	2.1%	22.2%	23.8%	0.0%	0.0%	0.0%	0.0%	0.0%	0.4%	36.5%	15.1%	0.0%	0.0%	0.0%	0.0%	0.0%
965	50	11	2.1%	22.2%	23.8%	0.0%	0.0%	0.0%	0.0%	0.0%	0.4%	36.5%	15.1%	0.0%	0.0%	0.0%	0.0%	0.0%
966	50	24	4.3%	45.2%	19.6%	0.8%	0.5%	0.9%	0.1%	0.5%	0.2%	17.1%	7.1%	3.0%	0.6%	0.0%	0.0%	0.0%
968	50	86	0.3%	3.0%	3.2%	0.0%	0.0%	0.0%	0.0%	0.0%	0.1%	4.9%	2.0%	0.0%	0.0%	0.1%	6.2%	80.3%
969	50	138	3.1%	32.4%	12.1%	0.9%	0.7%	1.1%	0.1%	0.6%	0.1%	9.0%	3.7%	3.6%	0.5%	0.0%	1.3%	30.8%
970	50	86	0.3%	3.0%	3.2%	0.0%	0.0%	0.0%	0.0%	0.0%	0.1%	4.9%	2.0%	0.0%	0.0%	0.1%	6.2%	80.3%
971	50	138	3.1%	32.4%	12.1%	0.9%	0.7%	1.1%	0.1%	0.6%	0.1%	9.0%	3.7%	3.6%	0.5%	0.0%	1.3%	30.8%
972	50	86	0.3%	3.0%	3.2%	0.0%	0.0%	0.0%	0.0%	0.0%	0.1%	4.9%	2.0%	0.0%	0.0%	0.1%	6.2%	80.3%
973	50	138	3.1%	32.4%	12.1%	0.9%	0.7%	1.1%	0.1%	0.6%	0.1%	9.0%	3.7%	3.6%	0.5%	0.0%	1.3%	30.8%
974	50	86	0.3%	3.0%	3.2%	0.0%	0.0%	0.0%	0.0%	0.0%	0.1%	4.9%	2.0%	0.0%	0.0%	0.1%	6.2%	80.3%
975	50	138	3.1%	32.4%	12.1%	0.9%	0.7%	1.1%	0.1%	0.6%	0.1%	9.0%	3.7%	3.6%	0.5%	0.0%	1.3%	30.8%
976	50	11	2.1%	22.2%	23.8%	0.0%	0.0%	0.0%	0.0%	0.0%	0.4%	36.5%	15.1%	0.0%	0.0%	0.0%	0.0%	0.0%
977	50	11	2.1%	22.2%	23.8%	0.0%	0.0%	0.0%	0.0%	0.0%	0.4%	36.5%	15.1%	0.0%	0.0%	0.0%	0.0%	0.0%

Traffic Flows and Breakdown by 16 Vehicle Classes (Year 2036)

Link No.	Speed Limit	Total Vehicle	19 - Motorcycles (MC)	01 - Private Cars (PC)	03 - Taxi	14 - Non-franchised Bus <=6.4t	15 - Non-franchised Bus 6.4-15t	16 - Non-franchised Bus >15t	12 - Private Light Bus <=3.5t	13 - Private Light Bus >3.5t	04 - Light Goods Vehicles <=2.5t	05 - Lt Goods Vehicles 2.5-3.5t	06 - Light Goods Vehicles >3.5t	07 - Heavy Goods Vehicles <=15t	08 - Heavy Goods Vehicles >15t	17 - Franchised Bus (SD)	18 - Franchised Bus (DD)	11 - Public Light Buses
	km/hr	1300-1400																
978	50	11	2.1%	22.2%	23.8%	0.0%	0.0%	0.0%	0.0%	0.0%	0.4%	36.5%	15.1%	0.0%	0.0%	0.0%	0.0%	0.0%
979	50	11	2.1%	22.2%	23.8%	0.0%	0.0%	0.0%	0.0%	0.0%	0.4%	36.5%	15.1%	0.0%	0.0%	0.0%	0.0%	0.0%
980	50	11	2.1%	22.2%	23.8%	0.0%	0.0%	0.0%	0.0%	0.0%	0.4%	36.5%	15.1%	0.0%	0.0%	0.0%	0.0%	0.0%
981	50	11	2.1%	22.2%	23.8%	0.0%	0.0%	0.0%	0.0%	0.0%	0.4%	36.5%	15.1%	0.0%	0.0%	0.0%	0.0%	0.0%
982	50	172	3.0%	31.6%	11.1%	0.9%	0.6%	1.1%	0.1%	0.6%	0.1%	10.1%	4.2%	3.6%	0.5%	0.0%	1.0%	31.5%
983	50	172	3.0%	31.6%	11.1%	0.9%	0.6%	1.1%	0.1%	0.6%	0.1%	10.1%	4.2%	3.6%	0.5%	0.0%	1.0%	31.5%
984	50	157	3.4%	35.4%	17.2%	1.0%	0.7%	1.1%	0.1%	0.6%	0.1%	14.4%	6.0%	5.5%	0.6%	0.0%	0.0%	14.0%
985	50	41	1.2%	12.2%	6.7%	0.2%	0.2%	0.3%	0.0%	0.2%	0.1%	10.2%	4.2%	3.7%	0.9%	0.1%	5.8%	53.9%
986	70	321	3.7%	38.7%	28.5%	1.0%	0.7%	1.1%	0.1%	0.6%	0.1%	12.3%	5.1%	5.1%	1.1%	0.0%	1.9%	0.0%
987	70	416	3.6%	37.5%	25.7%	2.0%	1.4%	2.4%	0.3%	1.3%	0.1%	11.4%	4.7%	4.5%	1.0%	0.0%	1.4%	2.6%
988	70	817	3.8%	39.8%	15.1%	1.5%	1.1%	1.8%	0.2%	1.0%	0.2%	19.5%	8.1%	6.1%	0.4%	0.0%	0.0%	1.6%
989	70	723	3.9%	40.6%	15.0%	1.0%	0.7%	1.1%	0.1%	0.6%	0.2%	20.9%	8.7%	6.5%	0.4%	0.0%	0.0%	0.3%
990	50	95	3.2%	33.2%	16.2%	5.6%	4.0%	6.6%	0.7%	3.6%	0.1%	8.4%	3.5%	2.7%	0.7%	0.0%	0.0%	11.6%
992	70	3492	3.7%	39.2%	13.2%	0.7%	0.5%	0.8%	0.1%	0.4%	0.2%	19.6%	8.1%	5.7%	0.6%	0.1%	2.5%	4.6%
993	70	3894	2.9%	30.1%	15.4%	1.0%	0.7%	1.2%	0.1%	0.6%	0.2%	22.6%	9.4%	7.0%	0.8%	0.1%	3.0%	4.9%
994	50	709	4.3%	44.8%	18.5%	0.7%	0.5%	0.8%	0.1%	0.4%	0.2%	17.3%	7.2%	3.4%	0.4%	0.0%	1.0%	0.3%
995	50	165	4.8%	50.3%	18.1%	0.6%	0.4%	0.7%	0.1%	0.4%	0.2%	15.3%	6.3%	2.5%	0.2%	0.0%	0.0%	0.0%
996	50	517	3.6%	37.5%	13.7%	0.8%	0.5%	0.9%	0.1%	0.5%	0.2%	18.2%	7.6%	5.1%	1.2%	0.1%	6.3%	3.7%
998	50	338	4.1%	43.0%	11.1%	0.3%	0.2%	0.3%	0.0%	0.2%	0.2%	16.1%	6.7%	7.7%	0.5%	0.1%	3.9%	5.6%
999	50	114	3.4%	35.8%	7.3%	1.2%	0.9%	1.5%	0.2%	0.8%	0.2%	20.5%	8.5%	5.1%	0.2%	0.2%	9.9%	4.3%
1001	50	261	3.9%	40.6%	11.7%	0.6%	0.4%	0.7%	0.1%	0.4%	0.2%	14.6%	6.1%	7.6%	1.0%	0.0%	0.0%	12.4%
1002	50	155	3.2%	33.2%	8.8%	0.6%	0.4%	0.7%	0.1%	0.4%	0.2%	16.0%	6.6%	7.4%	1.4%	0.0%	0.0%	20.9%
1003	50	1099	3.1%	32.5%	7.1%	0.4%	0.3%	0.5%	0.1%	0.3%	0.3%	27.5%	11.4%	14.9%	0.5%	0.0%	0.0%	1.3%
1004	50	806	3.0%	31.9%	8.3%	0.8%	0.5%	0.9%	0.1%	0.5%	0.2%	23.3%	9.7%	20.0%	0.7%	0.0%	0.0%	0.0%
1006	70	3502	2.9%	30.9%	15.5%	1.0%	0.7%	1.1%	0.1%	0.6%	0.2%	21.8%	9.0%	6.7%	0.8%	0.1%	3.2%	5.4%
1007	70	3492	3.7%	39.2%	13.2%	0.7%	0.5%	0.8%	0.1%	0.4%	0.2%	19.6%	8.1%	5.7%	0.6%	0.1%	2.5%	4.6%
1008	50	95	4.1%	42.6%	20.0%	1.0%	0.7%	1.2%	0.1%	0.7%	0.2%	17.6%	7.3%	4.3%	0.2%	0.0%	0.0%	0.0%
1011	70	1880	3.7%	39.0%	6.5%	1.7%	1.2%	1.9%	0.2%	1.1%	0.2%	23.1%	9.6%	10.3%	0.1%	0.0%	1.5%	0.0%
1012	70	2123	3.4%	35.2%	5.4%	1.5%	1.0%	1.7%	0.2%	0.9%	0.3%	28.2%	11.7%	8.0%	0.2%	0.0%	1.7%	0.6%
1014	70	2575	2.8%	29.1%	17.9%	1.0%	0.7%	1.2%	0.1%	0.7%	0.2%	19.1%	7.9%	5.9%	1.1%	0.1%	6.4%	5.7%
1015	50	308	3.7%	39.3%	18.6%	1.3%	0.9%	1.5%	0.2%	0.8%	0.1%	13.0%	5.4%	2.4%	0.4%	0.3%	12.2%	0.0%
1016	50	548	3.3%	34.2%	12.8%	0.8%	0.6%	1.0%	0.1%	0.5%	0.3%	28.3%	11.7%	4.5%	0.2%	0.0%	0.4%	1.3%
1017	70	3002	3.4%	35.7%	14.2%	0.9%	0.6%	1.0%	0.1%	0.6%	0.2%	23.0%	9.5%	8.8%	1.0%	0.0%	0.8%	0.1%
1020	50	30	4.1%	43.2%	16.3%	0.8%	0.6%	0.9%	0.1%	0.5%	0.2%	18.5%	7.7%	6.8%	0.3%	0.0%	0.0%	0.0%
1021	50	29	3.6%	37.8%	19.0%	1.8%	1.3%	2.1%	0.2%	1.1%	0.2%	16.8%	7.0%	8.8%	0.4%	0.0%	0.0%	0.0%
3001	50	16	1.5%	16.2%	17.3%	0.0%	0.0%	0.0%	0.0%	0.0%	0.3%	26.6%	11.0%	0.0%	0.0%	0.0%	0.0%	27.2%
3002	50	16	1.5%	16.2%	17.3%	0.0%	0.0%	0.0%	0.0%	0.0%	0.3%	26.6%	11.0%	0.0%	0.0%	0.0%	0.0%	27.2%
3003	50	360	3.6%	37.3%	18.7%	1.7%	1.2%	2.0%	0.2%	1.1%	0.2%	17.2%	7.1%	9.1%	0.5%	0.0%	0.0%	0.0%
3004	50	427	4.1%	42.7%	16.1%	0.8%	0.5%	0.9%	0.1%	0.5%	0.2%	18.9%	7.8%	6.9%	0.4%	0.0%	0.0%	0.0%
3005	50	29	3.6%	37.8%	19.0%	1.8%	1.3%	2.1%	0.2%	1.1%	0.2%	16.8%	7.0%	8.8%	0.4%	0.0%	0.0%	0.0%
3006	50	30	4.1%	43.2%	16.3%	0.8%	0.6%	0.9%	0.1%	0.5%	0.2%	18.5%	7.7%	6.8%	0.3%	0.0%	0.0%	0.0%
3007	50	34	3.1%	33.0%	16.6%	1.5%	1.1%	1.8%	0.2%	1.0%	0.2%	14.7%	6.1%	7.7%	0.4%	0.0%	0.0%	12.7%
3008	50	34	3.1%	33.0%	16.6%	1.5%	1.1%	1.8%	0.2%	1.0%	0.2%	14.7%	6.1%	7.7%	0.4%	0.0%	0.0%	12.7%
3009	50	16	1.5%	16.2%	17.3%	0.0%	0.0%	0.0%	0.0%	0.0%	0.3%	26.6%	11.0%	0.0%	0.0%	0.0%	0.0%	27.2%
3010	50	11	2.1%	22.2%	23.8%	0.0%	0.0%	0.0%	0.0%	0.0%	0.4%	36.5%	15.1%	0.0%	0.0%	0.0%	0.0%	0.0%
3011	50	34	3.6%	37.8%	14.3%	0.7%	0.5%	0.8%	0.1%	0.4%	0.2%	16.2%	6.7%	5.9%	0.3%	0.0%	0.0%	12.5%
3012	50	393	3.5%	36.9%	18.5%	1.7%	1.2%	2.0%	0.2%	1.1%	0.2%	17.0%	7.1%	9.0%	0.5%	0.0%	0.0%	1.1%
3013	50	461	4.0%	42.4%	16.0%	0.8%	0.5%	0.9%	0.1%	0.5%	0.2%	18.7%	7.8%	6.8%	0.4%	0.0%	0.0%	0.9%
3014	50	165	4.0%	41.9%	21.0%	2.0%	1.4%	2.3%	0.2%	1.3%	0.1%	13.1%	5.4%	6.9%	0.3%	0.0%	0.0%	0.0%
3015	50	177	4.6%	48.0%	18.1%	0.9%	0.6%	1.0%	0.1%	0.6%	0.1%	14.5%	6.0%	5.3%	0.3%	0.0%	0.0%	0.0%
3016	50	122	4.7%	48.9%	18.4%	0.9%	0.6%	1.0%	0.1%	0.6%	0.1%	13.7%	5.7%	5.0%	0.3%	0.0%	0.0%	0.0%
3017	50	114	4.1%	42.5%	21.3%	2.0%	1.4%	2.3%	0.3%	1.3%	0.1%	12.6%	5.2%	6.6%	0.3%	0.0%	0.0%	0.0%
3018	50	809	3.9%	40.8%	19.7%	1.7%	1.2%	2.0%	0.2%	1.1%	0.2%	14.7%	6.1%	7.5%	0.4%	0.0%	0.0%	0.5%
3019	50	897	4.3%	45.4%	17.3%	0.9%	0.6%	1.0%	0.1%	0.6%	0.2%	16.1%	6.7%	6.0%	0.3%	0.0%	0.0%	0.5%
3020	50	47	5.1%	53.1%	20.0%	1.0%	0.7%	1.1%	0.1%	0.6%	0.1%	10.1%	4.2%	3.7%	0.2%	0.0%	0.0%	0.0%
3021	50	35	4.2%	44.3%	22.3%	2.1%	1.5%	2.4%	0.3%	1.3%	0.1%	11.8%	4.9%	4.6%	0.2%	0.0%	0.0%	0.0%
3022	50	802	3.9%	40.5%	19.8%	1.8%	1.2%	2.1%	0.2%	1.1%	0.2%	14.7%	6.1%	7.6%	0.4%	0.0%	0.0%	0.5%
3023	50	910	4.4%	45.8%	17.3%	0.8%	0.6%	1.0%	0.1%	0.5%	0.2%	16.1%	6.7%	5.9%	0.3%	0.0%	0.0%	0.5%
3024	50	56	4.1%	43.0%	21.6%	2.0%	1.4%	2.4%	0.3%	1.3%	0.1%	12.1%	5.0%	6.4%	0.3%	0.0%	0.0%	0.0%
3025	50	72	4.8%	49.9%	18.8%	0.9%	0.6%	1.1%	0.1%	0.6%	0.1%	12.8%	5.3%	4.7%	0.2%	0.0%	0.0%	0.0%
3026	50	785	3.8%	39.8%	20.0%	1.9%	1.3%	2.2%	0.2%	1.2%	0.2%	14.7%	6.1%	7.7%	0.4%	0.0%	0.0%	0.5%
3027	50	910	4.4%	45.8%	17.3%	0.8%	0.6%	1.0%	0.1%	0.5%	0.2%	16.1%	6.7%	5.9%	0.3%	0.0%	0.0%	0.5%
3028	50	655	3.9%	40.6%	14.8%	1.6%	1.2%	1.9%	0.2%	1.0%	0.2%	17.5%	7.3%	8.8%	0.5%	0.0%	0.0%	0.7%
3029	50	777	4.5%	47.0%	16.2%	1.1%	0.8%	1.3%	0.1%	0.7%	0.2%	15.1%	6.3%	6.0%	0.4%	0.0%	0.0%	0.5%
3030	50	832	4.3%	45.6%	22.6%	1.5%	1.1%	1.8%	0.2%	1.0%	0.1%	12.0%	5.0%	4.7%	0.3%	0.0%	0.0%	0.0%
3031	50	834	4.4%	46.0%	19.1%	0.9%	0.7%	1.1%	0.1%	0.6%	0.2%	15.3%	6.3%	5.1%	0.2%	0.0%	0.0%	0.0%
3032	50	818	4.3%	45.2%	22.8%	1.6%	1.1%	1.8%	0.2%	1.0%	0.1%	11.9%	4.9%	4.8%	0.3%	0.0%	0.0%	0.0%
3033	50	846	4.4%	46.4%	19.0%	0.9%	0.6%	1.0%	0.1%	0.6%	0.2%	15.3%	6.3%	5.1%	0.2%	0.0%	0.0%	0.0%
3034	50	429	4.1%	42.7%	30.0%	2.0%	1.4%	2.3%	0.2%	1.3%	0.1%	9.0%	3.7%	3.2%	0.1%	0.0%	0.0%	0.0%
3035	50	469	4.4%	45.8%	22.0%	0.5%	0.4%	0.6%	0.1%	0.3%	0.2%	15.4%	6.4%	3.8%	0.1%	0.0%	0.0%	0.0%
3036	50	655	3.9%	40.6%	14.8%	1.6%	1.2%	1.9%	0.2%	1.0%	0.2%	17.5%	7.3%	8.8%	0.5%	0.0%	0.0%	0.7%
3037	50	786	4.5%	47.3%	16.1%	1.0%	0.7%	1.2%	0.1%	0.7%	0.2%	15.1%	6.2%	5.9%	0.4%	0.0%	0.0%	0.5%
3038	50	655	3.9%	40.6%	14.8%	1.6%	1.2%	1.9%	0.2%	1.0%	0.2%	17.5%	7.3%	8.8%	0.5%	0.0%	0.0%	0.7%
3039	50	786	4.5%	47.3%	16.1%	1.0%	0.7%	1.2%	0.1%	0.7%	0.2%	15.1%	6.2%	5.9%	0.4%	0.0%	0.0%	0.5%
3040	50	766	4.6%	47.9%	16.3%	1.1%	0.8%	1.3%	0.1%	0.7%	0.2%	16.0%	6.6%	3.8%	0.1%	0.0%	0.0%	0.6%
3041	50	728	4.1%	42.7%	13.8%	0.8%	0.6%	1.0%	0.1%	0.5%	0.2%	20.2%	8.4%	6.5%	0.5%	0.0%	0.0%	0.6%
3042	50	190	4.3%	44.7%	17.5%	0.8%	0.6%	1.0%	0.1%	0.5%	0.2%	19.2%	8.0%	3.0%	0.2%	0.0%	0.0%	0.0%
3043	50	193	4.3%	44.6%	17.8%	0.8%	0.6%	1.0%	0.1%	0.5%	0.2%	19.1%	7.9%	2.9%	0.2%	0.0%	0.0%	0.0%
3044	50	632	4.1%	42.8%	12.7%	0.9%	0.6%	1.0%	0.1%	0.6%	0.2%	20.4%	8.5%	7.0%	0.5%	0.0%	0.0%	0.7%
3045	50	674	4.6%	48.7%	15.7%	1.2%	0.9%	1.4%	0.2%	0.8%	0.2%	15.5%	6.4%	3.8%	0.1%	0.0%	0.0%	0.6%
3046	50	29	5.1%	53.7%	16.3%	0.6%	0.4%	0.7%	0.1%	0.4%	0.2%	14.6%	6.0%	1.8%	0.2%	0.0%	0.0%	0.0%
3047	50	36	4.9%	51.9%	21.1%	0.7%	0.5%	0.8%	0.1%	0.4%	0.1%	12.4%	5.1%	1.8%	0.1%	0.0%	0.0%	0.0%
3048	80	1048	5.4%	56.5%	4.3%	0.5%	0.3%	0.6%	0.1%	0.3%	0.2%	18.9%	7.8%	4.8%	0.4%	0.0%	0.0%	0.0%
3049	80	1019	3.7%	39.0%	7.1%	0.5%	0.3%	0.6%	0.1%	0.3%	0.2%	18.9%	7.8%	20.7%	0.8%	0.0%	0.0%	0.0%
3050	50	157	4.4%	45.9%	18.6%	1.3%	0.9%	1.5%	0.2%	0.8%	0.2%	16.7%	6.9%	2.5%	0.2%	0.0%	0.0%	0.0%
3052	50	708	4.2%	44.4%	13.1%	0.8%	0.5%	0.9%	0.1%	0.5%	0.2%	19.6%	8.1%	6.5%	0.5%	0.0%	0.0%	0.6%
3053	50	830	4.6%	48.1%	16.2%	1.2%	0.9%	1.4%	0.2%	0.8%	0.2%	15.7%	6.5%	3.6%	0.1%	0.0%	0.0%	0.5%
3055	50	145	4.5%	47.5%	18.1%	0.6%	0.4%	0.7%	0.1%	0.4%	0.2%	17.3%	7.2%	2.7%	0.2%	0.0%	0.0%	0.0%
3056	70	2121	3.3%	34.7%	7.3%	1.5%	1.0%	1.7%	0.2%	0.9%	0.3%	29.1%	12.1%	5.7%	0.7%	0.0%	0.7%	0.6%
3057	50	662	4.4%	46.4%	10.7%	0.9%	0.7%	1.1%	0.1%	0.6%	0.2%	19.9%	8.2%	4.6%	0.1%	0.0%	0.4%	1.7%
3058	50	357	4.1%	43.1%	14.8%	1.1%	0.8%	1.3%	0.1%	0.7%	0.2%	18.2%	7.6%	4.1%	0.6%	0.0%	0.7%	2.6%
3059	50	618	3.6%	37.3%	16.2%	0.9%	0.7%	1.1%	0.1%	0.6%	0.2%	22.7%	9.4%	5.3%	0.4%	0.0%	0.0%	1.5%
3060	70	1442	3.8%	39.9%	8.1%	1.4%	1.0%	1.6%	0.2%	0.9%	0.3%	25.2%	10.4%	5.8%	0.5%	0.0%	0.8%	0.2%
3061	70	2123	3.4%	35.2%	5.4%	1.5%	1.0%	1.7%	0.2%	0.9%	0.3%	28.2%	11.7%	8.0%	0.2%	0.0%	1.7%	0.6%
3062	70	3406	3.5%	36.5%	9.1%	1.1%	0.8%	1.3%	0.1%	0.7%	0.2%	23.6%	9.8%	10.4%	0.9%	0.0%	1.3%	0.4%
3063	50	679	2.3%	23.8%	5.6%	1.7%	1.2%	2.0%	0.2%	1.1%	0.4%	37.5%	15.5%	5.5%	1.2%	0.0%	0.4%	1.6%
3064	70	1244	4.1%	43.3%	11.2%	0.7%	0.5%	0.8%	0.1%	0.5%	0.2%	21.6%	8.9%	6.3%	0.7%	0.0%	0.9%	0.0%
3065	70	1557	3.0%	32.0%	14.8%	0.9%	0.7%	1.1%	0.1%	0.6%	0.3%	26.1%	10.8%	7.7%	0.6%	0.0%	0.7%	0.5%
3066	70	1420	3.8%	40.2%	12.2%	0.8%	0.6%	0.9%	0.1%	0.5%	0.2%	21.0%	8.7%	8.6%	1.2%	0.0%	1.1%	0.2%
3067	50	1035	2.9%	30.5%	8.8%	1.5%	1.0%	1.7%	0.2%	0.9%	0.3%	30.9%	12.8%	5.0%	1.0%	0.0%	0.5%	1.9%
3068	50	1095	4.0%	42.1%	13.6%	1.0%	0.7%	1.2%	0.1%	0.6%	0.2%	20.7%	8.6%	4.9%	0.3%	0.0%	0.2%	1.8%
3069	50	908	3.4%	35.9%	15.5%	1.4%	1.0%	1.6%	0.2%	0.9%	0.2%	19.4%	8.0%	5.7%	0.6%	0.0%	1.2%	4.9%
3072	70	2123	3.4%	35.2%	5.4%	1.5%	1.0%	1.7%	0.2%	0.9%	0.3%	28.2%	11.7%	8.0%	0.2%	0.0%	1.7%	0.6%
3073	70	1988	3.2%	33.9%	7.0%	1.4%	1.0%	1.6%	0.2%	0.9%	0.3%	25.5%	10.6%	11.7%	0.7%	0.0%	1.4%	0.6%
3074	50	625	4.0%	41.8%	16.4%	1.5%	1.1%	1.8%	0.2%	1.0%	0.2%	17.5%	7.2%	7.0%	0.4%	0.0%	0.0%	0.0%

Traffic Flows and Breakdown by 16 Vehicle Classes (Year 2036)

Link No.	Speed Limit	Total Vehicle	19 - Motorcycles (MC)	01 - Private Cars (PC)	03 - Taxi	14 - Non-franchised Bus <=6.4t	15 - Non-franchised Bus 6.4-15t	16 - Non-franchised Bus >15t	12 - Private Light Bus <=3.5t	13 - Private Light Bus >3.5t	04 - Light Goods Vehicles <=2.5t	05 - Lt Goods Vehicles 2.5-3.5t	06 - Light Goods Vehicles >3.5t	07 - Heavy Goods Vehicles <=15t	08 - Heavy Goods Vehicles >15t	17 - Franchised Bus (SD)	18 - Franchised Bus (DD)	11 - Public Light Buses
	km/hr	1300-1400																
3075	50	631	3.7%	39.3%	16.8%	1.4%	1.0%	1.6%	0.2%	0.9%	0.2%	18.7%	7.8%	7.9%	0.7%	0.0%	0.0%	0.0%
3076	50	537	3.3%	34.8%	17.1%	0.9%	0.6%	1.1%	0.1%	0.6%	0.2%	23.0%	9.5%	7.8%	0.8%	0.0%	0.0%	0.0%
3077	80	1673	4.9%	51.0%	8.8%	0.9%	0.6%	1.0%	0.1%	0.6%	0.2%	18.4%	7.6%	5.6%	0.4%	0.0%	0.0%	0.0%
3078	80	1642	3.7%	39.1%	10.8%	0.8%	0.6%	1.0%	0.1%	0.5%	0.2%	18.8%	7.8%	15.9%	0.7%	0.0%	0.0%	0.0%
3081	50	38	1.3%	13.2%	7.2%	0.7%	0.5%	0.8%	0.1%	0.4%	0.5%	46.1%	19.1%	9.3%	0.9%	0.0%	0.0%	0.0%
3082	50	296	3.1%	32.8%	27.0%	1.0%	0.7%	1.1%	0.1%	0.6%	0.2%	20.6%	8.5%	3.6%	0.6%	0.0%	0.0%	0.0%
3084	70	3254	3.3%	34.9%	15.2%	0.9%	0.6%	1.0%	0.1%	0.6%	0.2%	23.2%	9.6%	8.4%	1.0%	0.0%	0.7%	0.1%
3086	70	1134	3.5%	36.2%	4.6%	0.7%	0.5%	0.8%	0.1%	0.5%	0.3%	30.6%	12.7%	8.7%	0.9%	0.0%	0.0%	0.0%
3088	50	16	1.5%	16.2%	17.3%	0.0%	0.0%	0.0%	0.0%	0.0%	0.3%	26.6%	11.0%	0.0%	0.0%	0.0%	0.0%	27.2%
3089	50	29	3.6%	37.8%	19.0%	1.8%	1.3%	2.1%	0.2%	1.1%	0.2%	16.8%	7.0%	8.8%	0.4%	0.0%	0.0%	0.0%
4001	50	1121	3.0%	31.4%	10.5%	0.7%	0.5%	0.8%	0.1%	0.4%	0.3%	29.7%	12.3%	7.3%	1.5%	0.0%	0.0%	1.4%
4002	50	396	4.6%	48.6%	9.9%	1.3%	0.9%	1.6%	0.2%	0.9%	0.2%	19.6%	8.1%	4.0%	0.1%	0.0%	0.0%	0.0%
4003	50	839	4.2%	44.1%	20.3%	1.4%	1.0%	1.6%	0.2%	0.9%	0.1%	12.8%	5.3%	3.8%	0.6%	0.1%	2.6%	1.0%
4004	70	5694	3.4%	36.1%	12.0%	0.5%	0.4%	0.6%	0.1%	0.3%	0.2%	21.2%	8.8%	7.5%	1.7%	0.1%	3.5%	3.6%
4005	70	5097	3.0%	32.0%	12.3%	0.9%	0.7%	1.1%	0.1%	0.6%	0.2%	23.1%	9.6%	7.5%	0.8%	0.1%	3.9%	4.1%
4006	70	2832	3.9%	41.1%	15.4%	0.5%	0.3%	0.5%	0.1%	0.3%	0.1%	13.9%	5.7%	5.8%	0.5%	0.2%	6.5%	5.2%
4007	80	672	4.5%	47.5%	8.6%	0.6%	0.4%	0.7%	0.1%	0.4%	0.1%	10.8%	4.5%	21.1%	0.7%	0.0%	0.0%	0.0%
4008	50	1026	3.8%	40.4%	19.2%	1.0%	0.7%	1.2%	0.1%	0.6%	0.2%	15.4%	6.4%	4.2%	1.1%	0.0%	2.0%	3.6%
4009	50	836	3.5%	37.2%	18.2%	0.9%	0.6%	1.0%	0.1%	0.6%	0.2%	14.9%	6.2%	4.1%	1.1%	0.1%	3.6%	7.9%
4010	50	324	4.4%	45.7%	17.4%	0.8%	0.5%	0.9%	0.1%	0.5%	0.2%	18.5%	7.7%	3.1%	0.3%	0.0%	0.0%	0.0%
4011	50	278	4.5%	47.1%	17.8%	0.8%	0.5%	0.9%	0.1%	0.5%	0.2%	17.3%	7.2%	2.9%	0.3%	0.0%	0.0%	0.0%
4012	50	28	4.5%	47.1%	17.8%	0.8%	0.5%	0.9%	0.1%	0.5%	0.2%	17.3%	7.2%	2.9%	0.3%	0.0%	0.0%	0.0%
4014	70	1623	3.1%	32.8%	22.1%	0.7%	0.5%	0.8%	0.1%	0.4%	0.2%	20.9%	8.7%	6.4%	1.4%	0.0%	1.8%	0.0%
4015	70	726	4.3%	45.4%	14.0%	1.8%	1.3%	2.1%	0.2%	1.2%	0.2%	17.8%	7.4%	3.8%	0.1%	0.0%	0.0%	0.3%
4016	70	1060	3.9%	41.4%	14.4%	1.8%	1.3%	2.1%	0.2%	1.2%	0.2%	19.4%	8.1%	5.5%	0.2%	0.0%	0.0%	0.2%
4018	70	1302	3.0%	31.4%	20.5%	0.6%	0.4%	0.7%	0.1%	0.4%	0.2%	23.1%	9.6%	6.7%	1.5%	0.0%	1.8%	0.0%
4019	50	1292	2.9%	30.4%	8.2%	0.4%	0.3%	0.5%	0.1%	0.3%	0.3%	29.1%	12.0%	12.8%	0.5%	0.0%	0.0%	2.2%
4021	50	428	5.6%	58.3%	17.4%	0.6%	0.4%	0.7%	0.1%	0.4%	0.1%	5.5%	2.3%	2.2%	0.3%	0.0%	2.0%	4.3%
4022	50	26	0.9%	9.7%	10.4%	0.0%	0.0%	0.0%	0.0%	0.0%	0.2%	16.0%	6.6%	0.0%	0.0%	0.0%	0.0%	56.1%
4023	50	26	0.9%	9.7%	10.4%	0.0%	0.0%	0.0%	0.0%	0.0%	0.2%	16.0%	6.6%	0.0%	0.0%	0.0%	0.0%	56.1%
4024	50	168	5.0%	53.0%	20.9%	0.8%	0.6%	1.0%	0.1%	0.5%	0.1%	9.4%	3.9%	2.3%	0.3%	0.0%	0.0%	2.2%
4025	50	133	3.7%	39.2%	13.4%	0.4%	0.3%	0.4%	0.0%	0.2%	0.2%	15.6%	6.5%	8.0%	1.1%	0.0%	0.0%	11.0%
4026	50	317	2.4%	24.9%	7.3%	0.9%	0.7%	1.1%	0.1%	0.6%	0.4%	34.9%	14.5%	11.3%	1.0%	0.0%	0.0%	0.0%
4027	80	3381	3.5%	37.2%	10.9%	1.1%	0.8%	1.3%	0.1%	0.7%	0.2%	21.4%	8.9%	13.2%	0.7%	0.0%	0.0%	0.0%
4028	50	66	3.5%	37.2%	10.9%	1.1%	0.8%	1.3%	0.1%	0.7%	0.2%	21.4%	8.9%	13.2%	0.7%	0.0%	0.0%	0.0%
4029	50	142	3.4%	35.9%	23.0%	0.9%	0.6%	1.1%	0.1%	0.6%	0.1%	9.9%	4.1%	2.6%	0.6%	0.4%	16.8%	0.0%
4030	50	1068	3.4%	35.8%	13.8%	0.6%	0.4%	0.7%	0.1%	0.4%	0.2%	15.7%	6.5%	3.9%	0.9%	0.1%	4.5%	13.1%
4031	50	92	5.2%	54.0%	13.6%	0.6%	0.4%	0.7%	0.1%	0.4%	0.2%	15.1%	6.2%	3.4%	0.2%	0.0%	0.0%	0.0%
4032	70	3953	3.8%	39.4%	14.3%	0.6%	0.5%	0.7%	0.1%	0.4%	0.2%	19.3%	8.0%	5.6%	0.7%	0.1%	2.4%	4.1%
4033	70	1517	3.5%	36.8%	5.5%	0.8%	0.6%	1.0%	0.1%	0.5%	0.3%	29.2%	12.1%	8.8%	0.8%	0.0%	0.0%	0.0%
4034	70	443	3.4%	35.6%	14.5%	1.8%	1.3%	2.1%	0.2%	1.2%	0.2%	21.6%	9.0%	8.6%	0.5%	0.0%	0.0%	0.0%
4035	70	1169	4.0%	41.7%	14.2%	1.8%	1.3%	2.1%	0.2%	1.2%	0.2%	19.2%	8.0%	5.6%	0.3%	0.0%	0.0%	0.2%
4036	70	1860	3.8%	39.8%	8.3%	1.1%	0.8%	1.3%	0.1%	0.7%	0.3%	25.6%	10.6%	6.8%	0.6%	0.0%	0.0%	0.1%
4037	70	2705	4.0%	41.8%	9.5%	1.0%	0.7%	1.2%	0.1%	0.6%	0.2%	23.5%	9.7%	6.0%	0.6%	0.0%	0.9%	0.1%
5137	50	660	3.1%	33.0%	8.4%	0.6%	0.4%	0.7%	0.1%	0.4%	0.3%	28.4%	11.8%	12.2%	0.6%	0.0%	0.0%	0.0%
5138	50	516	2.9%	30.2%	9.2%	0.5%	0.3%	0.6%	0.1%	0.3%	0.3%	29.3%	12.1%	12.7%	0.6%	0.0%	0.0%	0.9%
5143	50	262	3.3%	34.2%	8.8%	0.8%	0.6%	1.0%	0.1%	0.5%	0.3%	26.0%	10.8%	12.5%	1.1%	0.0%	0.2%	0.0%
5144	50	128	3.4%	36.1%	12.3%	1.4%	1.0%	1.6%	0.2%	0.9%	0.2%	20.1%	8.3%	9.1%	1.7%	0.0%	0.0%	3.8%
5145	50	599	2.7%	27.9%	7.8%	0.3%	0.2%	0.4%	0.0%	0.2%	0.3%	31.1%	12.9%	14.4%	0.8%	0.0%	0.1%	0.8%
5146	50	609	2.9%	30.6%	7.7%	0.5%	0.4%	0.6%	0.1%	0.3%	0.3%	29.6%	12.3%	13.2%	0.8%	0.0%	0.0%	0.8%
5189	50	347	2.1%	22.3%	4.2%	0.3%	0.2%	0.4%	0.0%	0.2%	0.4%	34.5%	14.3%	20.0%	0.9%	0.0%	0.0%	0.0%
5190	50	212	3.7%	38.5%	4.7%	0.9%	0.6%	1.0%	0.1%	0.6%	0.3%	26.1%	10.8%	11.7%	1.1%	0.0%	0.0%	0.0%
5191	50	361	4.9%	51.9%	7.8%	1.6%	1.2%	1.9%	0.2%	1.1%	0.1%	11.8%	4.9%	12.4%	0.1%	0.0%	0.0%	0.0%
5192	50	436	5.0%	52.8%	6.5%	0.5%	0.3%	0.5%	0.1%	0.3%	0.2%	17.9%	7.4%	7.9%	0.5%	0.0%	0.0%	0.0%
5193	50	666	2.6%	27.5%	5.9%	1.0%	0.7%	1.2%	0.1%	0.7%	0.2%	23.0%	9.5%	26.3%	1.1%	0.0%	0.0%	0.0%
5194	50	627	3.3%	34.7%	5.9%	0.5%	0.3%	0.6%	0.1%	0.3%	0.3%	25.7%	10.6%	17.4%	0.4%	0.0%	0.0%	0.0%
5195	80	672	4.5%	47.5%	8.6%	0.6%	0.4%	0.7%	0.1%	0.4%	0.1%	10.8%	4.5%	21.1%	0.7%	0.0%	0.0%	0.0%
5196	80	612	5.6%	59.1%	2.8%	0.5%	0.4%	0.6%	0.1%	0.3%	0.2%	19.5%	8.1%	2.5%	0.2%	0.0%	0.0%	0.0%
5197	80	1475	3.5%	36.7%	7.2%	1.1%	0.8%	1.3%	0.1%	0.7%	0.2%	16.7%	6.9%	23.9%	0.8%	0.0%	0.0%	0.0%
5198	80	1240	4.5%	46.8%	4.3%	0.5%	0.4%	0.6%	0.1%	0.3%	0.2%	22.6%	9.4%	10.1%	0.3%	0.0%	0.0%	0.0%
5199	50	715	2.8%	29.1%	5.8%	1.0%	0.7%	1.2%	0.1%	0.6%	0.2%	23.2%	9.6%	24.6%	1.1%	0.0%	0.0%	0.0%
5200	50	164	3.3%	34.9%	4.6%	1.0%	0.7%	1.1%	0.1%	0.6%	0.3%	26.4%	10.9%	14.9%	1.0%	0.0%	0.0%	0.0%
5201	50	615	3.3%	34.4%	5.5%	0.5%	0.4%	0.6%	0.1%	0.3%	0.3%	26.0%	10.8%	17.4%	0.5%	0.0%	0.0%	0.0%
5202	50	359	2.2%	23.2%	5.0%	0.3%	0.2%	0.4%	0.0%	0.2%	0.3%	33.7%	13.9%	19.8%	0.7%	0.0%	0.0%	0.0%
5224	50	137	2.7%	28.2%	7.2%	4.2%	3.0%	5.0%	0.5%	2.7%	0.2%	14.5%	6.0%	25.6%	0.2%	0.0%	0.0%	0.0%
5225	50	803	2.6%	27.7%	6.1%	1.6%	1.1%	1.8%	0.2%	1.0%	0.2%	21.6%	8.9%	26.2%	0.9%	0.0%	0.0%	0.0%
5226	50	224	6.3%	66.4%	8.2%	0.1%	0.0%	0.1%	0.0%	0.0%	0.1%	10.2%	4.2%	4.4%	0.0%	0.0%	0.0%	0.0%
5245	80	195	5.4%	56.4%	1.4%	2.4%	1.7%	2.8%	0.3%	1.5%	0.0%	4.8%	2.0%	21.1%	0.2%	0.0%	0.0%	0.0%
5254	50	167	2.8%	29.8%	7.3%	0.5%	0.3%	0.6%	0.1%	0.3%	0.3%	29.3%	12.1%	14.9%	1.3%	0.0%	0.4%	0.0%
5256	70	2477	3.1%	32.8%	8.8%	4.6%	3.3%	5.4%	0.6%	3.0%	0.2%	21.6%	9.0%	4.2%	0.0%	0.1%	2.7%	0.7%
5257	70	2349	4.0%	42.1%	1.5%	2.5%	1.7%	2.9%	0.3%	1.6%	0.3%	25.3%	10.5%	4.7%	0.1%	0.0%	1.8%	0.8%
5262	50	451	3.5%	36.7%	9.8%	0.6%	0.4%	0.7%	0.1%	0.4%	0.3%	25.0%	10.4%	8.5%	0.5%	0.0%	0.1%	3.1%
5263	50	481	2.9%	30.0%	9.1%	0.4%	0.2%	0.4%	0.0%	0.2%	0.3%	29.4%	12.2%	11.6%	0.4%	0.0%	0.0%	2.9%
5264	50	715	2.8%	29.1%	5.8%	1.0%	0.7%	1.2%	0.1%	0.6%	0.2%	23.2%	9.6%	24.6%	1.1%	0.0%	0.0%	0.0%
6252	50	5400	3.1%	32.0%	9.1%	1.0%	0.7%	1.1%	0.1%	0.6%	0.3%	24.1%	10.0%	6.6%	1.0%	0.2%	7.1%	3.0%
8033	70	365	3.6%	37.9%	3.3%	1.4%	1.0%	1.6%	0.2%	0.9%	0.2%	16.6%	6.9%	9.3%	0.2%	0.4%	16.6%	0.0%
8340	50	710	4.2%	44.2%	17.2%	1.9%	1.3%	2.2%	0.2%	1.2%	0.2%	15.7%	6.5%	4.4%	0.2%	0.0%	0.4%	0.3%
9098	70	1258	3.8%	39.8%	4.3%	1.5%	1.1%	1.8%	0.2%	1.0%	0.3%	24.3%	10.1%	9.6%	0.0%	0.1%	2.2%	0.0%
9112	70	644	3.8%	40.0%	2.7%	1.5%	1.1%	1.8%	0.2%	1.0%	0.2%	22.4%	9.3%	14.0%	0.1%	0.0%	1.9%	0.0%
9205	50	48	4.0%	42.2%	21.2%	2.0%	1.4%	2.3%	0.2%	1.3%	0.1%	12.9%	5.3%	6.8%	0.3%	0.0%	0.0%	0.0%
9206	50	60	4.7%	49.0%	18.5%	0.9%	0.6%	1.0%	0.1%	0.6%	0.1%	13.6%	5.6%	5.0%	0.3%	0.0%	0.0%	0.0%
9301	50	584	3.7%	39.0%	44.9%	1.3%	0.9%	1.5%	0.2%	0.8%	0.0%	4.3%	1.8%	1.6%	0.0%	0.0%	0.0%	0.0%
9302	50	307	4.2%	44.6%	41.4%	0.7%	0.5%	0.8%	0.1%	0.5%	0.0%	3.9%	1.6%	1.5%	0.1%	0.0%	0.0%	0.0%
9303	50	295	4.1%	42.6%	26.4%	0.3%	0.2%	0.3%	0.0%	0.2%	0.2%	16.2%	6.7%	2.9%	0.0%	0.0%	0.0%	0.0%
9304	50	174	4.9%	51.3%	14.7%	1.0%	0.7%	1.2%	0.1%	0.6%	0.1%	14.1%	5.8%	5.3%	0.2%	0.0%	0.0%	0.0%

Traffic Flows and Breakdown by 16 Vehicle Classes (Year 2036)

Link No.	Speed Limit	Total Vehicle	19 - Motorcycles (MC)	01 - Private Cars (PC)	03 - Taxi	14 - Non-franchised Bus <=6.4t	15 - Non-franchised Bus 6.4-15t	16 - Non-franchised Bus >15t	12 - Private Light Bus <=3.5t	13 - Private Light Bus >3.5t	04 - Light Goods Vehicles <=2.5t	05 - Lt Goods Vehicles 2.5-3.5t	06 - Light Goods Vehicles >3.5t	07 - Heavy Goods Vehicles <=15t	08 - Heavy Goods Vehicles >15t	17 - Franchised Bus (SD)	18 - Franchised Bus (DD)	11 - Public Light Buses
	km/hr	1400-1500																
1	50	125	4.6%	48.6%	18.4%	0.2%	0.2%	0.3%	0.0%	0.2%	0.2%	14.7%	6.1%	5.7%	0.8%	0.0%	0.0%	0.0%
2	50	562	3.9%	41.3%	14.4%	1.1%	0.8%	1.3%	0.1%	0.7%	0.2%	18.3%	7.6%	8.4%	1.7%	0.0%	0.0%	0.0%
3	70	1573	3.1%	32.5%	13.3%	1.0%	0.7%	1.2%	0.1%	0.7%	0.2%	24.1%	10.0%	9.8%	0.8%	0.0%	0.0%	2.4%
4	70	2003	3.4%	35.7%	17.9%	0.5%	0.3%	0.6%	0.1%	0.3%	0.2%	20.2%	8.4%	6.3%	1.0%	0.0%	0.0%	5.1%
5	50	114	6.2%	65.0%	13.6%	0.3%	0.2%	0.4%	0.0%	0.2%	0.1%	7.7%	3.2%	2.5%	0.5%	0.0%	0.0%	0.0%
6	50	90	2.6%	26.9%	16.9%	1.3%	0.9%	1.5%	0.2%	0.8%	0.2%	22.0%	9.1%	9.9%	3.4%	0.1%	4.3%	0.0%
7	50	996	2.4%	24.8%	14.3%	1.0%	0.7%	1.2%	0.1%	0.7%	0.3%	25.4%	10.5%	6.4%	1.3%	0.2%	7.0%	3.8%
8	50	562	3.0%	31.0%	11.1%	0.7%	0.5%	0.8%	0.1%	0.5%	0.2%	15.4%	6.4%	8.8%	2.7%	0.2%	10.5%	8.1%
9	50	97	4.1%	43.3%	17.6%	0.1%	0.1%	0.1%	0.0%	0.0%	0.2%	20.6%	8.5%	4.9%	0.4%	0.0%	0.0%	0.0%
10	50	74	4.7%	49.2%	16.4%	1.3%	0.9%	1.5%	0.2%	0.8%	0.1%	9.8%	4.1%	3.2%	0.7%	0.2%	6.9%	0.0%
11	50	559	2.9%	30.5%	15.3%	0.7%	0.5%	0.8%	0.1%	0.4%	0.2%	18.7%	7.8%	5.1%	0.8%	0.2%	9.3%	6.6%
12	50	413	3.0%	31.9%	15.2%	0.5%	0.3%	0.6%	0.1%	0.3%	0.1%	13.9%	5.8%	5.0%	1.8%	0.3%	14.9%	6.1%
13	50	156	3.8%	40.0%	15.6%	0.7%	0.5%	0.8%	0.1%	0.5%	0.2%	19.4%	8.0%	5.1%	1.0%	0.0%	0.0%	4.2%
14	50	320	2.5%	26.2%	14.1%	0.5%	0.3%	0.6%	0.1%	0.3%	0.2%	24.1%	10.0%	8.3%	1.9%	0.1%	4.2%	6.7%
15	50	780	4.1%	42.9%	21.0%	0.7%	0.5%	0.8%	0.1%	0.4%	0.2%	15.1%	6.3%	4.1%	1.3%	0.0%	0.0%	2.8%
16	50	81	4.1%	42.9%	16.0%	0.8%	0.6%	0.9%	0.1%	0.5%	0.2%	18.5%	7.7%	6.8%	1.0%	0.0%	0.0%	0.0%
17	50	129	4.6%	48.5%	18.2%	0.5%	0.3%	0.6%	0.1%	0.3%	0.2%	16.2%	6.7%	3.1%	0.7%	0.0%	0.0%	0.0%
18	50	331	3.8%	39.5%	16.2%	0.5%	0.4%	0.6%	0.1%	0.3%	0.2%	21.2%	8.8%	5.3%	1.3%	0.0%	0.0%	2.0%
19	50	71	4.5%	47.5%	18.7%	0.6%	0.5%	0.8%	0.1%	0.4%	0.1%	14.4%	6.0%	5.5%	1.0%	0.0%	0.0%	0.0%
20	50	13	2.0%	20.6%	22.0%	0.1%	0.1%	0.1%	0.0%	0.1%	0.4%	36.8%	15.3%	2.0%	0.6%	0.0%	0.0%	0.0%
21	50	240	2.5%	26.7%	14.0%	0.3%	0.2%	0.4%	0.0%	0.2%	0.2%	21.7%	9.0%	7.7%	2.1%	0.1%	5.6%	9.0%
22	50	546	3.9%	40.5%	21.3%	0.7%	0.5%	0.9%	0.1%	0.5%	0.2%	15.8%	6.6%	4.0%	1.2%	0.0%	0.0%	3.9%
23	50	254	3.4%	35.5%	13.4%	0.7%	0.5%	0.8%	0.1%	0.4%	0.2%	20.1%	8.3%	4.7%	1.0%	0.1%	5.3%	5.4%
24	50	86	2.5%	26.5%	8.9%	0.4%	0.3%	0.5%	0.0%	0.2%	0.3%	28.8%	11.9%	12.9%	2.2%	0.0%	0.0%	4.5%
25	50	100	2.9%	30.0%	9.6%	0.3%	0.2%	0.4%	0.0%	0.2%	0.3%	30.9%	12.8%	10.4%	2.0%	0.0%	0.0%	0.0%
26	50	46	3.8%	40.4%	16.0%	0.7%	0.5%	0.8%	0.1%	0.4%	0.2%	20.5%	8.5%	6.7%	1.4%	0.0%	0.0%	0.0%
27	50	383	2.7%	28.6%	14.1%	0.9%	0.7%	1.1%	0.1%	0.6%	0.3%	26.9%	11.1%	8.4%	1.8%	0.0%	0.0%	2.5%
28	50	201	3.3%	34.1%	15.1%	0.8%	0.6%	1.0%	0.1%	0.5%	0.3%	26.4%	10.9%	6.1%	0.8%	0.0%	0.0%	0.0%
29	50	192	3.2%	33.1%	15.9%	1.0%	0.7%	1.2%	0.1%	0.7%	0.2%	22.2%	9.2%	9.6%	2.8%	0.0%	0.0%	0.0%
30	50	228	3.3%	34.8%	14.3%	0.4%	0.3%	0.5%	0.1%	0.3%	0.2%	23.6%	9.8%	11.2%	1.2%	0.0%	0.0%	0.0%
31	50	382	3.3%	34.9%	15.1%	0.4%	0.3%	0.5%	0.0%	0.3%	0.3%	24.8%	10.3%	8.4%	1.5%	0.0%	0.0%	0.0%
32	50	330	2.8%	29.4%	15.2%	0.8%	0.6%	1.0%	0.1%	0.5%	0.1%	13.8%	5.7%	5.3%	1.3%	0.3%	14.4%	8.5%
33	50	856	2.9%	30.8%	12.9%	0.5%	0.3%	0.6%	0.1%	0.3%	0.2%	20.8%	8.6%	6.1%	1.5%	0.2%	9.2%	4.9%
34	50	807	3.1%	32.2%	13.0%	0.4%	0.3%	0.5%	0.1%	0.3%	0.3%	26.5%	11.0%	9.4%	1.2%	0.0%	0.0%	1.9%
35	50	254	2.7%	28.8%	14.5%	1.0%	0.7%	1.2%	0.1%	0.7%	0.1%	9.9%	4.1%	2.0%	0.2%	0.6%	23.7%	9.7%
36	50	975	3.3%	34.4%	14.0%	0.5%	0.3%	0.5%	0.1%	0.3%	0.2%	19.9%	8.2%	6.5%	1.2%	0.2%	7.2%	3.2%
37	50	538	3.8%	39.4%	20.0%	1.3%	0.9%	1.5%	0.2%	0.8%	0.1%	14.1%	5.9%	4.3%	0.6%	0.0%	0.0%	7.0%
38	50	185	3.7%	38.3%	27.5%	2.2%	1.6%	2.6%	0.3%	1.4%	0.1%	12.5%	5.2%	3.8%	0.9%	0.0%	0.0%	0.0%
39	50	744	4.5%	47.0%	9.9%	0.4%	0.3%	0.5%	0.1%	0.3%	0.2%	21.7%	9.0%	4.3%	0.4%	0.0%	1.4%	0.0%
40	50	543	4.7%	49.0%	23.1%	1.7%	1.2%	2.0%	0.2%	1.1%	0.1%	10.3%	4.3%	2.2%	0.1%	0.0%	0.0%	0.0%
41	50	875	2.9%	30.6%	17.4%	0.9%	0.6%	1.0%	0.1%	0.6%	0.2%	22.2%	9.2%	8.2%	1.3%	0.1%	4.3%	0.4%
53	50	616	3.5%	36.5%	37.9%	0.7%	0.5%	0.9%	0.1%	0.5%	0.1%	10.7%	4.4%	3.8%	0.4%	0.0%	0.0%	0.0%
54	50	702	3.9%	40.8%	17.3%	1.2%	0.9%	1.4%	0.2%	0.8%	0.2%	17.9%	7.4%	7.1%	0.9%	0.0%	0.0%	0.0%
55	50	702	3.9%	40.8%	17.3%	1.2%	0.9%	1.4%	0.2%	0.8%	0.2%	17.9%	7.4%	7.1%	0.9%	0.0%	0.0%	0.0%
56	50	959	2.7%	28.8%	13.9%	1.7%	1.2%	2.0%	0.2%	1.1%	0.2%	22.2%	9.2%	13.2%	3.5%	0.0%	0.0%	0.0%
57	50	1916	3.5%	36.7%	22.5%	0.5%	0.4%	0.6%	0.1%	0.3%	0.2%	19.8%	8.2%	6.2%	0.6%	0.0%	0.0%	0.3%
58	50	13	2.0%	20.5%	22.0%	0.1%	0.1%	0.1%	0.0%	0.1%	0.4%	36.7%	15.2%	2.4%	0.4%	0.0%	0.0%	0.0%
59	50	80	4.8%	50.3%	20.4%	0.4%	0.3%	0.5%	0.1%	0.3%	0.1%	12.7%	5.3%	4.2%	0.6%	0.0%	0.0%	0.0%
60	50	506	2.8%	29.8%	11.4%	0.8%	0.6%	0.9%	0.1%	0.5%	0.3%	24.5%	10.2%	8.9%	1.0%	0.2%	7.4%	0.6%
61	50	402	3.0%	31.1%	13.3%	1.0%	0.7%	1.1%	0.1%	0.6%	0.2%	21.3%	8.8%	7.5%	0.9%	0.2%	9.3%	0.8%
62	50	374	3.0%	31.2%	14.0%	1.0%	0.7%	1.2%	0.1%	0.7%	0.2%	20.4%	8.4%	7.1%	0.9%	0.2%	10.0%	0.9%
63	50	392	3.0%	31.5%	14.0%	1.0%	0.7%	1.2%	0.1%	0.7%	0.2%	20.4%	8.4%	7.2%	1.0%	0.2%	9.6%	0.8%
64	50	13	2.0%	21.2%	22.7%	0.0%	0.0%	0.0%	0.0%	0.0%	0.4%	38.0%	15.7%	0.0%	0.0%	0.0%	0.0%	0.0%
65	50	20	3.6%	38.0%	16.0%	0.6%	0.4%	0.7%	0.1%	0.4%	0.3%	25.2%	10.4%	3.9%	0.3%	0.0%	0.0%	0.0%
66	50	148	3.6%	38.3%	13.1%	0.3%	0.2%	0.3%	0.0%	0.2%	0.2%	16.6%	6.9%	8.5%	1.1%	0.0%	0.0%	10.5%
67	50	130	3.4%	36.1%	12.1%	0.6%	0.4%	0.7%	0.1%	0.4%	0.1%	6.8%	2.8%	2.8%	0.2%	0.6%	27.9%	5.0%
68	50	119	2.2%	22.6%	10.2%	0.6%	0.4%	0.7%	0.1%	0.4%	0.1%	5.5%	2.3%	2.4%	0.7%	0.7%	30.6%	20.9%
69	50	139	2.1%	21.7%	10.0%	0.6%	0.4%	0.7%	0.1%	0.4%	0.1%	7.9%	3.3%	2.8%	0.7%	0.6%	26.1%	22.5%
70	50	227	2.7%	28.3%	10.7%	0.7%	0.5%	0.8%	0.1%	0.4%	0.1%	14.1%	5.8%	3.6%	0.7%	0.4%	16.0%	15.2%
71	50	73	3.3%	34.9%	9.9%	0.2%	0.1%	0.2%	0.0%	0.1%	0.3%	24.2%	10.0%	14.7%	2.0%	0.0%	0.0%	0.0%
72	50	13	2.0%	21.2%	22.7%	0.0%	0.0%	0.0%	0.0%	0.0%	0.4%	38.0%	15.7%	0.0%	0.0%	0.0%	0.0%	0.0%
73	50	68	3.3%	34.6%	15.2%	0.6%	0.4%	0.7%	0.1%	0.4%	0.2%	22.6%	9.3%	5.7%	1.1%	0.0%	0.0%	5.8%
74	50	167	3.0%	31.3%	11.8%	0.4%	0.3%	0.5%	0.0%	0.3%	0.3%	28.7%	11.9%	10.7%	0.9%	0.0%	0.0%	0.0%
75	50	13	2.0%	21.2%	22.7%	0.0%	0.0%	0.0%	0.0%	0.0%	0.4%	38.0%	15.7%	0.0%	0.0%	0.0%	0.0%	0.0%
76	50	1300	2.6%	27.4%	14.4%	0.8%	0.6%	1.0%	0.1%	0.5%	0.2%	23.0%	9.6%	6.0%	1.1%	0.2%	7.6%	4.7%
77	50	603	3.1%	32.5%	11.5%	0.7%	0.5%	0.8%	0.1%	0.5%	0.2%	15.2%	6.3%	8.5%	2.5%	0.2%	9.8%	7.5%
78	50	268	2.9%	30.4%	21.8%	0.9%	0.6%	1.0%	0.1%	0.6%	0.2%	21.9%	9.1%	8.2%	2.4%	0.0%	0.0%	0.0%
79	50	20	1.3%	13.8%	14.8%	0.1%	0.1%	0.1%	0.0%	0.1%	0.3%	24.7%	10.3%	6.5%	1.9%	0.0%	0.0%	26.0%
80	50	232	4.2%	43.6%	13.8%	1.9%	1.4%	2.3%	0.2%	1.2%	0.2%	16.9%	7.0%	6.9%	0.4%	0.0%	0.0%	0.0%
81	50	456	3.4%	35.6%	20.5%	0.6%	0.4%	0.7%	0.1%	0.4%	0.2%	21.0%	8.7%	6.8%	1.8%	0.0%	0.0%	0.0%
82	50	130	4.2%	43.7%	15.4%	0.4%	0.3%	0.4%	0.0%	0.2%	0.2%	18.7%	7.7%	7.2%	1.5%	0.0%	0.0%	0.0%
83	50	308	3.5%	36.3%	16.6%	0.9%	0.7%	1.1%	0.1%	0.6%	0.2%	22.3%	9.2%	6.9%	1.6%	0.0%	0.0%	0.0%
84	50	460	3.4%	36.2%	13.5%	0.5%	0.3%	0.5%	0.1%	0.3%	0.2%	23.1%	9.6%	6.5%	1.1%	0.0%	1.7%	3.0%
85	50	548	3.8%	39.9%	20.4%	0.9%	0.7%	1.1%	0.1%	0.6%	0.2%	16.3%	6.8%	4.6%	0.7%	0.0%	1.4%	2.5%
86	50	60	3.5%	36.3%	16.1%	1.0%	0.7%	1.2%	0.1%	0.6%	0.2%	22.4%	9.3%	7.0%	1.7%	0.0%	0.0%	0.0%
87	50	821	3.8%	39.8%	19.8%	0.6%	0.4%	0.7%	0.1%	0.4%	0.2%	18.9%	7.8%	5.8%	1.2%	0.0%	0.0%	0.5%
88	50	593	4.0%	41.7%	16.3%	0.8%	0.5%	0.9%	0.1%	0.5%	0.2%	19.0%	7.9%	5.5%	1.0%	0.0%	0.0%	1.5%
89	50	1719	3.0%	31.4%	18.5%	0.7%	0.5%	0.9%	0.1%	0.5%	0.2%	19.4%	8.1%	4.4%	0.7%	0.1%	2.7%	8.9%
90	50	1463	4.6%	48.4%	24.1%	0.8%	0.5%	0.9%	0.1%	0.5%	0.1%	10.1%	4.2%	2.9%	0.6%	0.0%	1.9%	0.3%
91	50	686	3.8%	39.5%	22.3%	0.5%	0.3%	0.6%	0.1%	0.3%	0.2%	15.4%	6.4%	4.0%	0.9%	0.0%	0.0%	5.9%
92	50	220	4.7%	48.9%	24.4%	0.7%	0.5%	0.8%	0.1%	0.4%	0.1%	9.3%	3.8%	3.7%	0.9%	0.0%	0.0%	1.8%
93	50	16	1.9%	20.2%	19.1%	0.8%	0.6%	0.9%	0.1%	0.5%	0.3%	31.9%	13.2%	7.8%	2.6%	0.0%	0.0%	0.0%
94	50	13	2.0%	21.2%	22.7%	0.0%	0.0%	0.0%	0.0%	0.0%	0.4%	38.0%	15.7%	0.0%	0.0%	0.0%	0.0%	0.0%
95	50	364	3.0%	31.4%	13.5%	0.8%	0.5%	0.9%	0.1%	0.5%	0.2%	15.5%	6.4%	2.9%	0.3%	0.3%	14.8%	8.9%
96	50	1372	3.1%	32.3%	16.8%	0.7%	0.5%	0.8%	0.1%	0.4%	0.2%	14.6%	6.0%	4.5%	1.1%	0.4%	15.2%	3.4%
97	50	754	3.4%	35.9%	29.2%	0.8%	0.6%	0.9%	0.1%	0.5%	0.2%	16.2%	6.7%	4.4%	1.0%	0.0%	0.0%	0.0%
98	50	16	1.7%	17.7%	18.9%	0.0%	0.0%	0.0%	0.0%	0.0%	0.3%	31.6%	13.1%	0.0%	0.0%	0.4%	16.2%	0.0%
99	70	1877	3.2%	34.0%	13.7%	1.0%	0.7%	1.2%	0.1%	0.7%	0.2%	22.7%	9.4%	9.7%	1.2%	0.0%	0.0%	2.0%
100	70	1016	3.0%	31.8%	7.4%	0.4%	0.3%	0.4%	0.0%	0.2%	0.3%	28.1%	11.6%	12.8%	2.1%	0.0%	1.4%	0.0%
101	50	851	3.8%	40.0%	15.7%	1.0%	0.7%	1.2%	0.1%	0.7%	0.2%	19.9%	8.2%	7.0%	0.9%	0.0%	0.0%	0.6%
102	50	221	2.9%	30.8%	20.0%	0.6%	0.4%	0.7%	0.1%	0.4%	0.2%	15.7%	6.5%	4.0%	0.7%	0.1%	2.6%	14.4%
103	50	576	4.2%	44.0%	17.4%	0.8%	0.6%	0.9%	0.1%	0.5%	0.1%	13.2%	5.5%	5.3%	1.4%	0.0%	1.4%	4.5%
104	50	136	3.2%	33.2%	20.6%	0.7%	0.5%	0.8%	0.1%	0.4%	0.2%	24.1%	10.0%	5.5%	0.7%	0.0%	0.0%	0.0%
105	50	161	4.6%	48.2%	15.8%	1.0%	0.7%	1.2%	0.1%	0.6%	0.1%	14.1%	5.8%	6.1%	1.6%	0.0%	0.0%	0.0%
106	50	61	3.5%	36.5%	19.8%	0.6%	0.4%	0.7%	0.1%	0.4%	0.2%	22.4%	9.3%	5.1%	1.0%	0.0%	0.0%	0.0%
107	50	155	4.4%	45.7%	20.8%	0.6%	0.4%	0.7%	0.1%	0.4%	0.2%	16.1%	6.7%	3.3%	0.5%	0.0%	0.0%	0.0%
108	50	79	1.3%	13.7%	8.0%	0.2%	0.1%	0.2%	0.0%	0.1%	0.1%	12.0%	5.0%	1.8%	0.4%	0.4%	19.3%	37.1%
109	50	21	1.5%	15.5%	14.2%	0.1%	0.0%	0.1%	0.0%	0.0%	0.2%	23.8%	9.9%	2.8%	0.7%	0.7%	30.5%	0.0%
110	50	115	2.6%	26.8%	10.0%	0.2%	0.1%	0.2%	0.0%	0.1%	0.2%	17.9%	7.4%	9.7%	2.9%	0.4%	18.2%	3.4%
111	50	313	3.0%	31.7%	13.1%	0.4%	0.3%	0.5%	0.0%	0.2%	0.2%	22.1%	9.2%	3.7%	0.6%	0.3%	11.0%	3.7%
112	50	48	1.5%	15.3%	13.2%	0.2%	0.1%	0.2%	0.0%	0.1%	0.1%	12.5%	5.2%	2.1%	0.5%	0.8%	34.5%	13.6%
113	50	154	3.6%	37.7%	14.8%	0.3%	0.2%	0.4%	0.0%	0.2%	0.2%	19.6%	8.1%	1.2%	0.1%	0.3%	13.2%	0.0%
114	50	64	2.6%	27.3%	14.0%	0.1%	0.1%	0.2%	0.0%	0.1%	0.1%	11.6%	4.8%	2.1%	0.3%	0.6%	26.0%	10.2%
115	50	97	2.1%	21.9%	6.3%	0.2%	0.2%	0.3%	0.0%	0.2%	0.3%	28.9%	12.0%	3.9%	0.3%	0.5%	22.9%	0.0%
116	50	42	2.4%	25.2%	9.2%	1.1%	0.8%	1.3%	0.1%	0.7%	0.4%	38.9%	16.1%	3.4%	0.3%	0.0%	0.0%	0.0%

Traffic Flows and Breakdown by 16 Vehicle Classes (Year 2036)

Link No.	Speed Limit	Total Vehicle	19 - Motorcycles (MC)	01 - Private Cars (PC)	03 - Taxi	14 - Non-franchised Bus <=6.4t	15 - Non-franchised Bus 6.4-15t	16 - Non-franchised Bus >15t	12 - Private Light Bus <=3.5t	13 - Private Light Bus >3.5t	04 - Light Goods Vehicles <=2.5t	05 - Lt Goods Vehicles 2.5-3.5t	06 - Light Goods Vehicles >3.5t	07 - Heavy Goods Vehicles <=15t	08 - Heavy Goods Vehicles >15t	17 - Franchised Bus (SD)	18 - Franchised Bus (DD)	11 - Public Light Buses
	km/hr	1400-1500																
117	50	18	2.5%	25.7%	16.3%	0.0%	0.0%	0.1%	0.0%	0.0%	0.3%	27.2%	11.3%	5.5%	0.4%	0.2%	10.5%	0.0%
118	50	83	3.6%	37.7%	16.9%	0.9%	0.6%	1.0%	0.1%	0.6%	0.1%	11.7%	4.9%	4.7%	0.8%	0.1%	2.3%	14.1%
122	50	250	3.5%	36.9%	16.8%	1.1%	0.7%	1.2%	0.1%	0.7%	0.2%	21.4%	8.8%	3.4%	0.4%	0.0%	0.0%	4.7%
123	50	18	3.4%	36.0%	17.4%	0.2%	0.2%	0.3%	0.0%	0.2%	0.3%	28.3%	11.7%	1.5%	0.3%	0.0%	0.0%	0.0%
124	50	105	0.3%	2.6%	2.8%	0.0%	0.0%	0.0%	0.0%	0.0%	0.0%	4.7%	2.0%	0.0%	0.0%	0.1%	5.5%	81.9%
125	50	189	3.0%	31.5%	11.1%	0.7%	0.5%	0.9%	0.1%	0.5%	0.1%	11.0%	4.6%	3.9%	0.6%	0.0%	1.0%	30.7%
128	50	1164	3.3%	34.6%	22.9%	0.5%	0.4%	0.6%	0.1%	0.3%	0.2%	19.3%	8.0%	6.5%	1.6%	0.0%	0.0%	1.8%
129	50	1621	3.4%	36.2%	21.7%	0.5%	0.3%	0.5%	0.1%	0.3%	0.2%	19.8%	8.2%	7.5%	1.3%	0.0%	0.0%	0.0%
130	50	207	2.9%	30.6%	16.1%	0.5%	0.3%	0.6%	0.1%	0.3%	0.1%	7.4%	3.1%	0.7%	0.1%	0.2%	7.4%	29.8%
131	50	234	4.6%	48.5%	19.1%	1.4%	1.0%	1.6%	0.2%	0.9%	0.1%	13.2%	5.5%	3.7%	0.2%	0.0%	0.0%	0.0%
132	50	115	2.5%	26.6%	11.3%	0.8%	0.6%	0.9%	0.1%	0.5%	0.3%	32.8%	13.6%	7.2%	0.5%	0.0%	0.0%	2.3%
133	50	78	4.2%	44.1%	16.7%	0.7%	0.5%	0.8%	0.1%	0.5%	0.2%	16.5%	6.8%	6.9%	1.9%	0.0%	0.0%	0.0%
134	50	1378	2.9%	30.0%	18.0%	0.8%	0.6%	1.0%	0.1%	0.5%	0.2%	20.5%	8.5%	4.7%	0.7%	0.1%	3.3%	8.1%
135	50	1587	4.5%	47.0%	24.0%	0.7%	0.5%	0.8%	0.1%	0.5%	0.1%	11.5%	4.7%	3.2%	0.6%	0.0%	1.8%	0.0%
136	70	3129	2.9%	30.7%	18.0%	0.7%	0.5%	0.8%	0.1%	0.5%	0.2%	20.2%	8.4%	5.3%	0.9%	0.1%	5.6%	5.0%
137	70	2710	3.6%	37.9%	10.9%	0.5%	0.4%	0.6%	0.1%	0.3%	0.2%	19.5%	8.1%	7.6%	1.2%	0.1%	5.8%	3.3%
138	50	98	0.5%	5.2%	3.0%	0.0%	0.0%	0.0%	0.0%	0.0%	0.1%	5.1%	2.1%	0.3%	0.0%	0.1%	5.8%	77.7%
139	50	13	2.0%	21.2%	22.7%	0.0%	0.0%	0.0%	0.0%	0.0%	0.4%	37.9%	15.7%	0.1%	0.0%	0.0%	0.0%	0.0%
141	50	154	3.1%	33.0%	15.7%	0.1%	0.1%	0.1%	0.0%	0.1%	0.1%	7.0%	2.9%	4.0%	0.1%	0.0%	0.0%	33.7%
142	50	126	2.5%	25.8%	9.7%	0.5%	0.3%	0.5%	0.1%	0.3%	0.1%	8.7%	3.6%	4.3%	0.2%	0.0%	0.0%	43.4%
143	50	38	3.8%	40.1%	19.8%	1.1%	0.8%	1.3%	0.1%	0.7%	0.2%	17.9%	7.4%	6.3%	0.3%	0.0%	0.0%	0.0%
144	50	498	3.0%	31.7%	13.6%	0.4%	0.3%	0.5%	0.1%	0.3%	0.2%	16.0%	6.6%	6.9%	1.4%	0.1%	2.8%	16.3%
145	50	767	3.1%	32.7%	15.0%	1.0%	0.7%	1.2%	0.1%	0.6%	0.1%	13.8%	5.7%	5.8%	1.4%	0.2%	8.1%	10.4%
146	50	727	3.3%	34.8%	10.9%	0.5%	0.4%	0.6%	0.1%	0.4%	0.2%	16.8%	7.0%	10.9%	2.5%	0.2%	7.8%	3.7%
147	50	671	3.0%	31.3%	14.6%	1.0%	0.7%	1.2%	0.1%	0.6%	0.2%	15.1%	6.3%	4.6%	0.7%	0.2%	10.6%	9.8%
148	50	835	3.2%	33.3%	10.9%	0.6%	0.4%	0.7%	0.1%	0.4%	0.2%	17.9%	7.4%	10.4%	2.2%	0.2%	7.3%	4.9%
149	50	351	2.7%	28.6%	10.8%	0.9%	0.7%	1.1%	0.1%	0.6%	0.3%	28.6%	11.8%	5.0%	0.2%	0.0%	0.0%	8.5%
150	50	462	2.6%	27.6%	13.2%	0.7%	0.5%	0.8%	0.1%	0.4%	0.3%	24.2%	10.0%	6.3%	0.8%	0.0%	0.0%	12.5%
151	50	84	4.8%	50.3%	15.4%	0.4%	0.3%	0.5%	0.1%	0.3%	0.1%	14.2%	5.9%	5.9%	1.7%	0.0%	0.0%	0.0%
152	50	89	3.6%	38.2%	15.3%	0.2%	0.2%	0.3%	0.0%	0.1%	0.2%	20.7%	8.6%	3.5%	0.2%	0.0%	0.0%	8.7%
153	50	16	1.7%	17.7%	18.9%	0.0%	0.0%	0.0%	0.0%	0.0%	0.3%	31.6%	13.1%	0.0%	0.0%	0.0%	0.0%	16.6%
154	50	100	1.5%	16.1%	7.2%	0.0%	0.0%	0.0%	0.0%	0.0%	0.1%	13.8%	5.7%	5.2%	0.1%	0.0%	0.0%	50.2%
155	50	240	2.5%	26.7%	11.0%	0.2%	0.1%	0.2%	0.0%	0.1%	0.2%	18.2%	7.5%	4.9%	0.4%	0.0%	0.0%	27.9%
156	50	433	3.3%	34.4%	16.5%	1.3%	0.9%	1.5%	0.2%	0.8%	0.2%	19.9%	8.2%	9.1%	2.3%	0.0%	0.0%	1.2%
157	50	280	2.7%	28.1%	16.2%	1.5%	1.1%	1.8%	0.2%	1.0%	0.2%	22.7%	9.4%	11.7%	3.4%	0.0%	0.0%	0.0%
158	50	689	2.6%	27.7%	10.4%	0.7%	0.5%	0.8%	0.1%	0.4%	0.3%	32.2%	13.3%	5.5%	0.3%	0.0%	1.1%	4.1%
159	70	2387	2.6%	27.4%	17.6%	0.8%	0.6%	0.9%	0.1%	0.5%	0.2%	21.3%	8.8%	6.9%	1.3%	0.1%	5.0%	5.7%
160	70	2010	3.8%	39.6%	11.1%	0.5%	0.4%	0.6%	0.1%	0.3%	0.2%	20.0%	8.3%	6.0%	0.5%	0.1%	5.0%	3.5%
162	50	239	2.5%	26.4%	11.8%	1.0%	0.7%	1.2%	0.1%	0.7%	0.3%	30.4%	12.6%	11.3%	0.9%	0.0%	0.0%	0.0%
163	50	370	2.5%	26.3%	11.7%	0.3%	0.2%	0.4%	0.0%	0.2%	0.4%	34.0%	14.1%	9.0%	0.8%	0.0%	0.0%	0.0%
164	50	303	3.5%	36.9%	20.4%	2.1%	1.5%	2.5%	0.3%	1.4%	0.2%	16.4%	6.8%	5.1%	0.3%	0.0%	0.0%	2.8%
165	50	117	2.4%	25.3%	11.9%	0.1%	0.1%	0.2%	0.0%	0.1%	0.3%	30.6%	12.7%	14.5%	1.8%	0.0%	0.0%	0.0%
166	50	78	1.7%	17.7%	8.6%	3.3%	2.3%	3.9%	0.4%	2.1%	0.3%	32.1%	13.3%	13.4%	0.9%	0.0%	0.0%	0.0%
167	50	192	2.3%	23.9%	11.6%	1.1%	0.8%	1.3%	0.1%	0.7%	0.3%	29.6%	12.3%	14.3%	1.8%	0.0%	0.0%	0.0%
168	50	554	2.3%	24.6%	6.0%	0.6%	0.4%	0.7%	0.1%	0.4%	0.3%	30.9%	12.8%	11.4%	0.9%	0.0%	1.4%	7.2%
170	50	289	3.1%	32.6%	17.6%	1.1%	0.8%	1.3%	0.1%	0.7%	0.3%	24.9%	10.3%	3.4%	0.1%	0.0%	0.0%	3.8%
171	50	560	2.5%	26.5%	14.0%	0.4%	0.3%	0.4%	0.0%	0.2%	0.3%	26.2%	10.9%	7.6%	0.9%	0.2%	8.3%	1.4%
172	50	42	4.7%	49.0%	27.3%	0.0%	0.0%	0.0%	0.0%	0.0%	0.1%	11.7%	4.8%	2.3%	0.0%	0.0%	0.0%	0.0%
173	50	441	2.9%	29.9%	13.0%	1.3%	0.9%	1.6%	0.2%	0.8%	0.3%	25.7%	10.6%	11.2%	1.6%	0.0%	0.0%	0.0%
174	50	801	2.3%	24.2%	6.6%	0.5%	0.4%	0.6%	0.1%	0.3%	0.3%	33.5%	13.9%	10.6%	0.8%	0.0%	1.0%	5.0%
175	50	482	3.2%	33.4%	17.2%	1.1%	0.8%	1.3%	0.1%	0.7%	0.2%	15.4%	6.4%	3.5%	0.6%	0.3%	12.1%	3.9%
176	50	809	3.4%	35.7%	11.0%	0.6%	0.4%	0.7%	0.1%	0.4%	0.2%	17.3%	7.2%	11.0%	2.7%	0.2%	7.0%	2.3%
179	50	611	3.6%	38.0%	15.7%	1.2%	0.8%	1.4%	0.1%	0.8%	0.2%	20.3%	8.4%	7.9%	1.6%	0.0%	0.0%	0.0%
180	50	469	4.2%	43.6%	18.1%	0.6%	0.4%	0.7%	0.1%	0.4%	0.2%	19.8%	8.2%	3.4%	0.3%	0.0%	0.0%	0.0%
181	50	395	2.9%	30.6%	15.5%	0.4%	0.3%	0.4%	0.0%	0.2%	0.2%	15.6%	6.5%	4.2%	0.5%	0.3%	14.5%	7.9%
182	50	420	2.7%	28.5%	9.4%	0.4%	0.3%	0.5%	0.1%	0.3%	0.2%	16.0%	6.6%	8.0%	0.5%	0.5%	20.9%	5.1%
183	50	640	2.9%	29.9%	13.3%	1.0%	0.7%	1.1%	0.1%	0.6%	0.2%	15.5%	6.4%	3.6%	0.2%	0.4%	17.6%	6.7%
184	50	211	1.7%	17.5%	6.6%	0.1%	0.1%	0.1%	0.0%	0.0%	0.0%	4.0%	1.7%	1.9%	0.1%	1.4%	62.3%	2.5%
185	70	2676	3.5%	36.5%	6.5%	1.4%	1.0%	1.6%	0.2%	0.9%	0.2%	23.5%	9.7%	11.0%	0.1%	0.1%	3.6%	0.0%
186	70	2137	3.6%	37.7%	4.8%	1.5%	1.1%	1.8%	0.2%	1.0%	0.2%	21.8%	9.0%	13.4%	0.1%	0.1%	3.7%	0.0%
187	50	245	3.3%	35.0%	15.3%	0.4%	0.3%	0.4%	0.0%	0.2%	0.1%	8.3%	3.4%	4.2%	0.6%	0.3%	11.4%	16.7%
188	50	295	3.3%	35.1%	15.7%	0.4%	0.3%	0.5%	0.1%	0.3%	0.1%	11.9%	4.9%	3.2%	0.2%	0.2%	9.9%	13.9%
189	70	4288	2.7%	28.3%	6.9%	0.5%	0.3%	0.5%	0.1%	0.3%	0.3%	29.5%	12.2%	12.0%	3.1%	0.1%	2.2%	1.0%
190	70	3206	3.1%	32.2%	7.1%	0.5%	0.3%	0.5%	0.1%	0.3%	0.3%	28.4%	11.8%	12.7%	1.7%	0.0%	0.4%	0.8%
191	70	4959	2.8%	29.5%	7.7%	0.6%	0.4%	0.7%	0.1%	0.4%	0.3%	27.1%	11.2%	10.9%	2.6%	0.1%	3.8%	1.8%
192	70	3958	3.2%	33.9%	8.3%	0.5%	0.4%	0.6%	0.1%	0.3%	0.3%	26.5%	11.0%	11.1%	1.4%	0.0%	1.3%	1.1%
193	70	1641	2.9%	30.2%	9.7%	1.3%	0.9%	1.5%	0.2%	0.8%	0.3%	27.3%	11.3%	10.8%	1.0%	0.0%	1.0%	0.8%
194	70	2923	4.0%	41.9%	14.9%	0.4%	0.3%	0.4%	0.0%	0.2%	0.2%	16.0%	6.6%	6.1%	0.7%	0.1%	2.8%	5.4%
195	50	39	1.4%	15.0%	7.5%	0.0%	0.0%	0.0%	0.0%	0.0%	0.1%	12.6%	5.2%	2.0%	0.0%	1.1%	48.3%	6.6%
196	50	248	3.0%	31.3%	11.0%	0.6%	0.5%	0.8%	0.1%	0.4%	0.2%	22.9%	9.5%	8.6%	0.3%	0.2%	10.5%	0.0%
197	50	43	1.2%	12.1%	6.9%	0.1%	0.1%	0.1%	0.0%	0.1%	0.1%	11.6%	4.8%	0.7%	0.0%	1.4%	60.8%	0.0%
198	50	114	2.1%	22.5%	15.6%	0.3%	0.2%	0.4%	0.0%	0.2%	0.2%	15.3%	6.3%	9.3%	1.1%	0.5%	23.5%	2.3%
199	70	1440	4.3%	44.7%	13.1%	0.6%	0.4%	0.7%	0.1%	0.4%	0.2%	18.5%	7.7%	5.6%	1.1%	0.1%	2.7%	0.0%
201	50	1632	3.8%	39.7%	17.3%	1.5%	1.1%	1.8%	0.2%	1.0%	0.2%	18.4%	7.6%	5.6%	0.5%	0.0%	0.4%	0.9%
202	50	1761	3.8%	39.7%	13.1%	0.9%	0.7%	1.1%	0.1%	0.6%	0.2%	20.9%	8.7%	7.5%	0.9%	0.0%	0.8%	0.8%
203	70	944	4.3%	44.9%	12.0%	0.6%	0.4%	0.7%	0.1%	0.4%	0.2%	20.1%	8.3%	4.7%	0.7%	0.1%	2.6%	0.0%
204	70	2274	3.2%	33.6%	18.0%	0.6%	0.4%	0.7%	0.1%	0.4%	0.2%	23.6%	9.8%	7.0%	1.2%	0.0%	1.1%	0.1%
205	50	327	3.2%	33.2%	12.2%	0.9%	0.6%	1.0%	0.1%	0.6%	0.3%	24.2%	10.0%	7.2%	0.6%	0.1%	5.0%	0.8%
206	50	441	3.2%	33.5%	9.1%	0.8%	0.5%	0.9%	0.1%	0.5%	0.2%	24.1%	10.0%	9.7%	1.4%	0.1%	5.9%	0.0%
207	50	178	3.7%	39.2%	12.9%	0.4%	0.3%	0.5%	0.0%	0.2%	0.1%	11.9%	4.9%	4.6%	0.4%	0.3%	11.1%	9.5%
208	50	306	3.1%	32.7%	14.5%	0.4%	0.3%	0.4%	0.0%	0.2%	0.2%	18.7%	7.8%	8.2%	0.8%	0.1%	6.0%	6.4%
209	50	786	3.7%	39.0%	22.1%	1.4%	1.0%	1.6%	0.2%	0.9%	0.2%	14.6%	6.0%	5.7%	1.2%	0.0%	1.3%	1.2%
210	50	998	3.4%	35.9%	12.4%	2.0%	1.4%	2.4%	0.3%	1.3%	0.2%	19.5%	8.1%	7.5%	1.0%	0.0%	1.5%	3.1%
211	70	2704	3.4%	35.8%	12.0%	0.7%	0.5%	0.8%	0.1%	0.4%	0.3%	24.5%	10.1%	7.7%	2.0%	0.0%	0.1%	1.8%
212	70	1501	3.0%	31.2%	13.1%	1.2%	0.8%	1.4%	0.1%	0.8%	0.3%	27.4%	11.4%	7.2%	0.5%	0.0%	0.1%	1.6%
213	50	380	3.2%	33.7%	9.1%	0.4%	0.3%	0.5%	0.1%	0.3%	0.2%	14.5%	6.0%	6.3%	1.0%	0.2%	7.7%	16.6%
214	70	629	2.4%	24.8%	14.7%	0.2%	0.1%	0.2%	0.0%	0.1%	0.2%	22.1%	9.2%	9.1%	0.6%	0.1%	3.4%	12.7%
215	50	273	4.5%	47.2%	20.7%	0.2%	0.1%	0.2%	0.0%	0.1%	0.2%	15.3%	6.4%	3.9%	0.3%	0.0%	0.9%	0.0%
216	50	175	3.0%	31.2%	8.1%	0.5%	0.3%	0.5%	0.1%	0.3%	0.2%	24.0%	10.0%	6.4%	0.6%	0.0%	1.5%	13.4%
217	50	705	3.5%	36.4%	9.3%	0.4%	0.3%	0.5%	0.1%	0.3%	0.2%	18.3%	7.6%	6.0%	0.9%	0.1%	5.3%	10.9%
218	50	778	3.2%	33.9%	17.9%	0.2%	0.1%	0.2%	0.0%	0.1%	0.2%	17.9%	7.4%	6.1%	0.4%	0.1%	3.2%	9.0%
219	50	326	3.8%	39.5%	9.6%	0.5%	0.3%	0.6%	0.1%	0.3%	0.2%	22.7%	9.4%	5.7%	0.7%	0.1%	2.5%	4.2%
220	50	423	4.3%	44.9%	24.4%	0.2%	0.1%	0.2%	0.0%	0.1%	0.1%	12.1%	5.0%	3.9%	0.5%	0.0%	0.8%	3.2%
221	50	670	3.4%	36.1%	17.8%	1.3%	0.9%	1.5%	0.2%	0.8%	0.2%	16.1%	6.7%	7.9%	2.0%	0.0%	1.9%	3.3%
222	50	331	2.9%	30.6%	10.5%	3.8%	2.7%	4.4%	0.5%	2.4%	0.2%	20.0%	8.3%	5.5%	0.4%	0.0%	0.6%	7.3%
223	50	221	3.2%	33.9%	14.0%	0.2%	0.2%	0.3%	0.0%	0.2%	0.2%	23.7%	9.8%	7.0%	1.7%	0.0%	0.0%	5.6%
226	50	229	3.1%	32.5%	13.1%	1.6%	1.2%	1.9%	0.2%	1.1%	0.2%	19.0%	7.9%	4.4%	0.8%	0.2%	7.5%	5.4%
227	50	1077	3.0%	31.7%	12.7%	0.9%	0.6%	1.0%	0.1%	0.6%	0.3%	28.3%	11.7%	6.3%	0.4%	0.0%	1.7%	0.7%
228	50	41	3.7%	38.5%	12.5%	0.4%	0.3%	0.5%	0.1%	0.3%	0.3%	27.7%	11.5%	4.2%	0.1%	0.0%	0.0%	0.0%
229	50	113	3.0%	32.0%	11.0%	0.5%	0.3%	0.6%	0.1%	0.3%	0.3%	32.8%	13.6%	5.3%	0.2%	0.0%	0.0%	0.0%
230	50	245	2.5%	26.4%	22.5%	1.6%	1.1%	1.8%	0.2%	1.0%	0.2%	20.0%	8.3%	3.1%	0.4%	0.0%	2.1%	8.8%
231	50	782	2.9%	30.1%	10.6%	0.9%	0.6%	1.0%	0.1%	0.6%	0.3%	31.1%	12.9%	5.1%	0.2%	0.0%	1.1%	2.5%
232	50	73	3.5%	37.0%	14.2%	0.2%	0.1%	0.2%	0.0%	0.1%	0.3%	25.9%	10.7%	6.6%	1.0%	0.0%	0.0%	0.0%
235	50	881	3.1%	32.7%	11.4%	1.5%	1.1%	1.8%	0.2%	1.0%	0.3%	24.8%	10.3%	4.5%	0.3%	0.0%	1.6%	5.4%
236	50	544	3.5%	36.8%	13.2%	0.8%	0.6%	0.9%	0.1%	0.5%	0.3%	25.8%	10.7%	5.7%	0.3%	0.0%	0.0%	0.8%

Traffic Flows and Breakdown by 16 Vehicle Classes (Year 2036)

Link No.	Speed Limit	Total Vehicle	19 - Motorcycles (MC)	01 - Private Cars (PC)	03 - Taxi	14 - Non-franchised Bus <=6.4t	15 - Non-franchised Bus 6.4-15t	16 - Non-franchised Bus >15t	12 - Private Light Bus <=3.5t	13 - Private Light Bus >3.5t	04 - Light Goods Vehicles <=2.5t	05 - Lt Goods Vehicles 2.5-3.5t	06 - Light Goods Vehicles >3.5t	07 - Heavy Goods Vehicles <=15t	08 - Heavy Goods Vehicles >15t	17 - Franchised Bus (SD)	18 - Franchised Bus (DD)	11 - Public Light Buses
	km/hr	1400-1500																
237	50	349	2.2%	23.5%	7.4%	0.8%	0.6%	0.9%	0.1%	0.5%	0.4%	40.1%	16.6%	6.6%	0.2%	0.0%	0.0%	0.0%
238	50	208	2.5%	26.5%	9.4%	0.1%	0.1%	0.1%	0.0%	0.1%	0.3%	33.3%	13.8%	8.8%	1.4%	0.0%	0.0%	3.8%
239	70	2778	3.2%	33.1%	10.0%	0.4%	0.3%	0.4%	0.0%	0.2%	0.2%	23.0%	9.5%	7.9%	1.7%	0.1%	6.2%	3.9%
240	70	2070	2.9%	30.6%	8.8%	0.7%	0.5%	0.9%	0.1%	0.5%	0.2%	23.1%	9.6%	8.1%	1.2%	0.2%	8.0%	4.6%
241	50	279	2.8%	29.6%	10.8%	0.1%	0.1%	0.1%	0.0%	0.1%	0.2%	15.5%	6.4%	3.0%	0.2%	0.3%	11.6%	19.1%
242	50	290	2.4%	25.2%	5.9%	0.1%	0.1%	0.1%	0.0%	0.1%	0.2%	21.6%	8.9%	6.2%	0.1%	0.2%	6.8%	22.2%
243	50	84	4.1%	43.3%	14.2%	0.5%	0.3%	0.6%	0.1%	0.3%	0.2%	20.4%	8.4%	7.0%	0.6%	0.0%	0.0%	0.0%
244	50	116	3.6%	37.9%	17.3%	0.3%	0.2%	0.3%	0.0%	0.2%	0.2%	21.7%	9.0%	8.7%	0.4%	0.0%	0.0%	0.0%
245	50	455	2.4%	25.3%	7.4%	0.1%	0.1%	0.2%	0.0%	0.1%	0.2%	21.6%	8.9%	7.0%	0.4%	0.1%	6.3%	19.9%
246	50	367	2.8%	29.8%	11.9%	0.2%	0.1%	0.2%	0.0%	0.1%	0.2%	16.7%	6.9%	3.2%	0.1%	0.3%	11.3%	16.1%
247	50	42	2.9%	30.8%	7.1%	0.0%	0.0%	0.0%	0.0%	0.0%	0.2%	14.7%	6.1%	2.1%	0.0%	0.5%	21.4%	14.1%
248	50	232	3.4%	35.5%	17.4%	0.7%	0.5%	0.8%	0.1%	0.5%	0.2%	18.8%	7.8%	6.9%	1.0%	0.1%	3.8%	2.5%
249	50	523	3.9%	41.3%	11.2%	0.5%	0.4%	0.6%	0.1%	0.3%	0.2%	22.9%	9.5%	5.8%	0.3%	0.0%	1.7%	1.1%
250	50	1141	2.7%	28.6%	10.5%	0.8%	0.5%	0.9%	0.1%	0.5%	0.3%	31.7%	13.1%	7.2%	1.4%	0.0%	0.8%	0.9%
253	50	778	3.5%	37.1%	11.3%	1.3%	0.9%	1.5%	0.2%	0.8%	0.3%	25.5%	10.6%	5.7%	0.3%	0.0%	0.3%	0.7%
254	50	284	2.8%	29.1%	10.3%	0.9%	0.6%	1.1%	0.1%	0.6%	0.3%	31.0%	12.8%	9.8%	0.5%	0.0%	0.0%	0.0%
255	50	407	3.0%	31.5%	9.1%	0.4%	0.2%	0.4%	0.0%	0.2%	0.3%	33.2%	13.8%	7.4%	0.4%	0.0%	0.0%	0.0%
256	50	287	2.9%	30.3%	11.1%	0.4%	0.3%	0.4%	0.0%	0.2%	0.3%	31.9%	13.2%	8.2%	0.7%	0.0%	0.0%	0.0%
257	50	1619	3.6%	37.6%	10.9%	0.9%	0.6%	1.0%	0.1%	0.6%	0.3%	25.6%	10.6%	6.9%	1.4%	0.0%	0.0%	0.0%
258	50	1744	2.8%	29.6%	11.9%	0.8%	0.5%	0.9%	0.1%	0.5%	0.3%	30.8%	12.8%	8.4%	0.6%	0.0%	0.0%	0.0%
259	50	528	2.6%	27.8%	11.1%	0.9%	0.6%	1.1%	0.1%	0.6%	0.3%	31.3%	12.9%	9.6%	1.0%	0.0%	0.0%	0.0%
260	50	441	2.9%	30.7%	7.3%	1.1%	0.8%	1.3%	0.1%	0.7%	0.1%	13.7%	5.7%	6.7%	0.9%	0.3%	11.7%	16.1%
261	50	374	2.8%	29.8%	11.3%	0.5%	0.3%	0.6%	0.1%	0.3%	0.2%	15.2%	6.3%	5.2%	0.6%	0.1%	4.1%	22.8%
262	50	346	3.2%	33.1%	8.9%	0.4%	0.3%	0.5%	0.0%	0.3%	0.3%	31.9%	13.2%	7.5%	0.4%	0.0%	0.0%	0.0%
263	50	376	2.5%	25.9%	9.4%	0.3%	0.2%	0.4%	0.0%	0.2%	0.4%	36.0%	14.9%	8.9%	0.8%	0.0%	0.0%	0.0%
264	50	1761	3.4%	35.9%	10.9%	0.9%	0.6%	1.0%	0.1%	0.6%	0.3%	26.8%	11.1%	7.1%	1.4%	0.0%	0.0%	0.0%
265	50	991	3.0%	31.3%	12.1%	0.7%	0.5%	0.8%	0.1%	0.4%	0.3%	30.6%	12.7%	6.9%	0.5%	0.0%	0.0%	0.0%
266	50	520	2.6%	26.9%	10.8%	0.9%	0.7%	1.1%	0.1%	0.6%	0.3%	33.5%	13.9%	8.1%	0.6%	0.0%	0.0%	0.0%
267	50	1176	3.1%	32.6%	10.5%	0.5%	0.4%	0.6%	0.1%	0.3%	0.3%	29.9%	12.4%	7.3%	1.3%	0.0%	0.0%	0.8%
268	50	551	2.5%	26.2%	8.4%	0.7%	0.5%	0.8%	0.1%	0.5%	0.4%	35.7%	14.8%	8.3%	0.8%	0.0%	0.0%	0.4%
269	50	649	2.6%	27.6%	10.3%	0.8%	0.5%	0.9%	0.1%	0.5%	0.4%	35.5%	14.7%	5.4%	0.5%	0.0%	0.0%	0.3%
270	50	383	3.0%	31.5%	11.8%	0.6%	0.5%	0.7%	0.1%	0.4%	0.3%	29.0%	12.0%	8.1%	1.3%	0.0%	0.0%	0.5%
271	50	743	2.7%	28.3%	9.8%	0.6%	0.5%	0.8%	0.1%	0.4%	0.4%	35.1%	14.5%	6.4%	0.6%	0.0%	0.0%	0.0%
272	50	521	2.8%	29.5%	8.8%	0.6%	0.4%	0.7%	0.1%	0.4%	0.3%	32.8%	13.6%	6.9%	1.5%	0.0%	0.0%	1.5%
273	50	1411	2.8%	29.2%	9.3%	1.1%	0.8%	1.3%	0.1%	0.7%	0.3%	30.6%	12.7%	6.2%	0.7%	0.1%	3.6%	0.4%
274	50	1100	2.5%	26.7%	7.9%	1.4%	1.0%	1.6%	0.2%	0.9%	0.3%	32.9%	13.6%	5.3%	0.4%	0.1%	4.6%	0.5%
275	50	895	3.3%	34.7%	7.2%	1.2%	0.8%	1.4%	0.2%	0.8%	0.3%	25.7%	10.6%	6.6%	1.5%	0.1%	5.0%	0.7%
276	50	905	2.6%	26.9%	7.9%	1.2%	0.9%	1.4%	0.2%	0.8%	0.3%	30.9%	12.8%	7.9%	0.4%	0.1%	5.3%	0.4%
277	50	552	2.7%	28.0%	9.1%	0.4%	0.2%	0.4%	0.0%	0.2%	0.4%	35.2%	14.6%	7.9%	0.8%	0.0%	0.0%	0.0%
278	50	334	3.2%	33.6%	8.0%	1.2%	0.8%	1.4%	0.2%	0.8%	0.3%	30.9%	12.8%	6.3%	0.6%	0.0%	0.0%	0.0%
279	50	806	2.7%	28.0%	6.9%	0.6%	0.4%	0.7%	0.1%	0.4%	0.4%	34.9%	14.4%	8.2%	1.3%	0.0%	0.0%	1.0%
280	50	776	2.2%	23.3%	7.6%	0.3%	0.2%	0.3%	0.0%	0.2%	0.3%	33.7%	14.0%	7.8%	1.4%	0.2%	7.9%	0.5%
281	50	1491	3.0%	31.4%	8.4%	0.5%	0.3%	0.6%	0.1%	0.3%	0.3%	28.7%	11.9%	12.8%	1.1%	0.0%	0.3%	0.3%
282	50	904	3.0%	31.6%	9.8%	0.6%	0.4%	0.7%	0.1%	0.4%	0.2%	23.3%	9.7%	17.9%	0.8%	0.0%	0.8%	0.6%
283	50	1152	2.9%	29.9%	6.1%	1.0%	0.7%	1.2%	0.1%	0.7%	0.4%	36.1%	14.9%	5.4%	0.3%	0.0%	0.3%	0.0%
284	50	418	4.5%	47.1%	6.4%	0.4%	0.3%	0.5%	0.1%	0.3%	0.3%	25.5%	10.6%	4.1%	0.1%	0.0%	0.0%	0.0%
285	50	1800	2.9%	30.5%	7.4%	0.6%	0.4%	0.7%	0.1%	0.4%	0.3%	30.0%	12.4%	12.2%	1.1%	0.0%	0.7%	0.3%
286	50	1284	3.3%	34.1%	9.5%	0.8%	0.6%	0.9%	0.1%	0.5%	0.2%	22.4%	9.3%	16.1%	0.7%	0.0%	1.1%	0.4%
287	50	312	3.6%	37.5%	8.4%	0.4%	0.3%	0.5%	0.0%	0.3%	0.2%	22.0%	9.1%	9.1%	1.4%	0.0%	1.0%	6.3%
288	50	461	4.1%	42.6%	12.3%	0.7%	0.5%	0.8%	0.1%	0.5%	0.2%	16.2%	6.7%	9.1%	0.9%	0.0%	1.0%	4.2%
289	50	978	2.7%	27.8%	7.7%	0.4%	0.3%	0.4%	0.0%	0.2%	0.3%	29.1%	12.1%	7.4%	1.0%	0.2%	8.0%	2.4%
290	50	2291	2.6%	27.3%	9.7%	2.4%	1.7%	2.8%	0.3%	1.5%	0.3%	24.7%	10.2%	6.0%	0.4%	0.1%	4.7%	5.4%
291	50	1419	3.2%	33.2%	4.9%	1.3%	0.9%	1.6%	0.2%	0.9%	0.2%	24.1%	10.0%	5.5%	0.4%	0.1%	5.8%	7.6%
292	70	3767	3.4%	35.5%	4.8%	0.6%	0.4%	0.7%	0.1%	0.4%	0.3%	31.5%	13.0%	5.0%	0.4%	0.0%	1.4%	2.3%
293	70	3105	2.9%	30.3%	8.9%	1.0%	0.7%	1.2%	0.1%	0.6%	0.3%	27.3%	11.3%	8.3%	0.7%	0.1%	2.3%	4.1%
294	50	3110	2.6%	27.6%	7.6%	1.2%	0.9%	1.5%	0.2%	0.8%	0.3%	27.6%	11.4%	5.4%	0.8%	0.2%	6.5%	5.5%
295	50	2564	2.9%	30.3%	7.7%	0.8%	0.6%	1.0%	0.1%	0.5%	0.2%	23.9%	9.9%	7.2%	1.1%	0.1%	5.3%	8.3%
296	50	293	3.5%	36.5%	11.3%	0.2%	0.2%	0.3%	0.0%	0.1%	0.2%	19.0%	7.9%	3.8%	0.3%	0.0%	0.0%	16.6%
297	50	76	1.1%	12.1%	3.9%	0.2%	0.2%	0.3%	0.0%	0.2%	0.1%	7.1%	2.9%	1.4%	0.0%	0.0%	0.0%	70.5%
299	50	1253	3.0%	31.0%	6.8%	0.3%	0.2%	0.4%	0.0%	0.2%	0.3%	28.6%	11.9%	15.5%	0.5%	0.0%	0.0%	1.2%
300	70	2704	3.1%	32.7%	8.8%	3.8%	2.7%	4.5%	0.5%	2.5%	0.2%	23.5%	9.8%	4.5%	0.0%	0.1%	2.7%	0.7%
301	70	2612	3.9%	41.2%	1.4%	2.0%	1.4%	2.3%	0.3%	1.3%	0.3%	27.0%	11.2%	5.1%	0.1%	0.0%	1.7%	0.8%
302	70	2092	2.8%	29.7%	9.2%	4.0%	2.9%	4.7%	0.5%	2.6%	0.3%	26.7%	11.1%	3.1%	0.0%	0.0%	1.4%	0.9%
303	70	2196	3.9%	41.3%	1.5%	1.9%	1.4%	2.3%	0.2%	1.2%	0.3%	29.4%	12.2%	3.3%	0.1%	0.0%	0.0%	0.9%
304	50	1296	3.2%	33.8%	7.7%	0.5%	0.3%	0.6%	0.1%	0.3%	0.2%	20.2%	8.4%	7.3%	0.6%	0.2%	8.4%	8.2%
305	50	1944	3.1%	32.5%	10.9%	0.3%	0.2%	0.3%	0.0%	0.2%	0.2%	22.2%	9.2%	9.4%	1.4%	0.1%	5.4%	4.5%
306	50	1365	2.9%	30.2%	18.4%	0.8%	0.6%	1.0%	0.1%	0.5%	0.2%	20.2%	8.4%	4.5%	0.6%	0.1%	3.4%	8.2%
307	50	1097	5.0%	52.1%	18.1%	0.6%	0.5%	0.8%	0.1%	0.4%	0.1%	11.3%	4.7%	3.2%	0.6%	0.1%	2.5%	0.0%
308	50	56	3.5%	36.8%	16.5%	0.7%	0.5%	0.8%	0.1%	0.4%	0.1%	11.0%	4.6%	4.4%	0.8%	0.1%	3.4%	16.4%
309	50	64	4.7%	49.4%	19.4%	0.6%	0.4%	0.6%	0.1%	0.4%	0.1%	12.5%	5.2%	6.1%	0.5%	0.0%	0.0%	0.0%
310	70	1877	3.2%	34.0%	13.7%	1.0%	0.7%	1.2%	0.1%	0.7%	0.2%	22.7%	9.4%	9.7%	1.2%	0.0%	0.0%	2.0%
311	70	2111	3.5%	36.6%	17.8%	0.5%	0.3%	0.6%	0.1%	0.3%	0.2%	19.8%	8.2%	6.2%	1.0%	0.0%	0.0%	4.8%
312	50	1139	2.9%	30.3%	7.5%	0.6%	0.4%	0.7%	0.1%	0.4%	0.3%	24.5%	10.2%	19.8%	0.9%	0.0%	0.1%	1.3%
313	50	196	4.4%	46.5%	16.7%	0.7%	0.5%	0.9%	0.1%	0.5%	0.2%	17.2%	7.1%	4.8%	0.4%	0.0%	0.0%	0.0%
314	50	226	5.0%	52.0%	13.1%	0.5%	0.3%	0.6%	0.1%	0.3%	0.2%	16.9%	7.0%	3.8%	0.2%	0.0%	0.0%	0.0%
315	50	124	4.9%	51.2%	12.9%	0.5%	0.3%	0.6%	0.1%	0.3%	0.2%	17.6%	7.3%	4.0%	0.2%	0.0%	0.0%	0.0%
316	50	112	4.4%	45.9%	16.5%	0.7%	0.5%	0.9%	0.1%	0.5%	0.2%	17.7%	7.3%	4.9%	0.4%	0.0%	0.0%	0.0%
317	50	131	4.1%	43.5%	18.7%	0.5%	0.4%	0.6%	0.1%	0.3%	0.2%	19.8%	8.2%	3.1%	0.4%	0.0%	0.0%	0.0%
318	50	141	4.6%	48.4%	14.3%	0.6%	0.4%	0.7%	0.1%	0.4%	0.2%	19.4%	8.0%	2.8%	0.2%	0.0%	0.0%	0.0%
319	50	334	3.7%	38.7%	15.2%	0.5%	0.4%	0.6%	0.1%	0.3%	0.3%	24.9%	10.3%	4.6%	0.4%	0.0%	0.0%	0.0%
320	50	124	4.4%	45.7%	15.4%	0.3%	0.2%	0.4%	0.0%	0.2%	0.1%	13.5%	5.6%	4.9%	0.9%	0.1%	6.2%	2.1%
321	50	446	2.1%	21.7%	14.7%	1.1%	0.8%	1.3%	0.1%	0.7%	0.3%	31.3%	13.0%	10.0%	1.1%	0.0%	1.7%	0.0%
322	50	29	3.4%	35.8%	17.6%	0.9%	0.6%	1.0%	0.1%	0.6%	0.2%	20.9%	8.6%	8.6%	1.7%	0.0%	0.0%	0.0%
323	50	85	4.2%	43.7%	14.9%	0.8%	0.6%	1.0%	0.1%	0.5%	0.2%	18.7%	7.8%	6.4%	1.1%	0.0%	0.0%	0.0%
324	50	297	3.4%	35.7%	20.6%	0.3%	0.2%	0.4%	0.0%	0.2%	0.2%	17.5%	7.3%	9.1%	1.4%	0.1%	2.6%	0.9%
325	50	417	3.8%	40.3%	17.7%	0.6%	0.4%	0.7%	0.1%	0.4%	0.2%	19.1%	7.9%	5.9%	0.5%	0.0%	1.8%	0.6%
326	50	65	3.0%	31.4%	9.3%	0.3%	0.2%	0.4%	0.0%	0.2%	0.3%	28.7%	11.9%	13.1%	1.1%	0.0%	0.0%	0.0%
327	50	278	3.3%	34.3%	9.9%	0.7%	0.5%	0.9%	0.1%	0.5%	0.2%	21.6%	9.0%	14.3%	1.1%	0.1%	2.7%	0.9%
328	50	289	3.4%	35.8%	19.4%	0.4%	0.3%	0.5%	0.1%	0.3%	0.2%	20.5%	8.5%	7.5%	0.5%	0.1%	2.6%	0.0%
329	50	192	5.0%	52.9%	21.2%	1.1%	0.8%	1.3%	0.1%	0.7%	0.1%	9.6%	4.0%	3.2%	0.1%	0.0%	0.0%	0.0%
330	50	115	5.3%	55.6%	13.5%	0.7%	0.5%	0.8%	0.1%	0.4%	0.1%	13.1%	5.4%	4.2%	0.1%	0.0%	0.0%	0.0%
331	50	80	5.2%	54.1%	14.1%	1.1%	0.8%	1.3%	0.1%	0.7%	0.1%	12.0%	5.0%	5.3%	0.3%	0.0%	0.0%	0.0%
332	50	103	5.3%	55.4%	13.3%	0.7%	0.5%	0.8%	0.1%	0.5%	0.1%	13.3%	5.5%	4.3%	0.1%	0.0%	0.0%	0.0%
333	50	63	5.1%	53.5%	13.9%	1.1%	0.8%	1.3%	0.1%	0.7%	0.1%	12.4%	5.1%	5.6%	0.3%	0.0%	0.0%	0.0%
334	50	105	5.6%	58.4%	12.4%	0.5%	0.3%	0.5%	0.1%	0.3%	0.1%	10.4%	4.3%	7.1%	0.1%	0.0%	0.0%	0.0%
335	50	64	5.3%	55.7%	12.2%	1.0%	0.7%	1.2%	0.1%	0.7%	0.1%	9.4%	3.9%	9.3%	0.3%	0.0%	0.0%	0.0%
336	50	1147	4.8%	50.1%	24.4%	1.8%	1.3%	2.2%	0.2%	1.2%	0.1%	8.7%	3.6%	1.6%	0.1%	0.0%	0.0%	0.0%
337	50	779	3.8%	39.6%	39.6%	1.0%	0.7%	1.1%	0.1%	0.6%	0.1%	7.7%	3.2%	2.4%	0.1%	0.0%	0.0%	0.0%
338	50	454	4.0%	41.5%	22.7%	0.2%	0.2%	0.3%	0.0%	0.2%	0.2%	18.9%	7.8%	3.9%	0.1%	0.0%	0.0%	0.0%
339	50	1128	4.3%	45.3%	36.9%	1.6%	1.1%	1.8%	0.2%	1.0%	0.0%	4.3%	1.8%	1.6%	0.0%	0.0%	0.0%	0.0%
340	50	470	4.1%	43.5%	33.3%	0.6%	0.4%	0.7%	0.1%	0.4%	0.1%	9.5%	3.9%	3.2%	0.2%	0.0%	0.0%	0.0%
341	50	735	5.1%	53.0%	22.3%	1.7%	1.2%	2.0%	0.2%	1.1%	0.1%	7.3%	3.0%	2.9%	0.1%	0.0%	0.0%	0.0%
342	80	3732	3.4%	36.0%	10.6%	0.9%	0.6%	1.0%	0.1%	0.6%	0.2%	22.5%	9.3%	13.9%	0.7%	0.0%	0.0%	0.0%
343	80	3587	4.1%	42.9%	7.0%	0.7%	0.5%	0.8%	0.1%	0.4%	0.3%	24.8%	10.3%	7.5%	0.6%	0.0%	0.0%	0.0%
346	70	121	4.2%	43.8%	12.1%	1.4%	1.0%	1.7%	0.2%	0.9%	0.2%	18.6%	7.7%	7.6%	0.6%	0.0%	0.0%	0.0%

Traffic Flows and Breakdown by 16 Vehicle Classes (Year 2036)

Link No.	Speed Limit	Total Vehicle	19 - Motorcycles (MC)	01 - Private Cars (PC)	03 - Taxi	14 - Non-franchised Bus <=6.4t	15 - Non-franchised Bus 6.4-15t	16 - Non-franchised Bus >15t	12 - Private Light Bus <=3.5t	13 - Private Light Bus >3.5t	04 - Light Goods Vehicles <=2.5t	05 - Lt Goods Vehicles 2.5-3.5t	06 - Light Goods Vehicles >3.5t	07 - Heavy Goods Vehicles <=15t	08 - Heavy Goods Vehicles >15t	17 - Franchised Bus (SD)	18 - Franchised Bus (DD)	11 - Public Light Buses
	km/hr	1400-1500																
349	70	1388	3.3%	34.2%	9.5%	0.9%	0.7%	1.1%	0.1%	0.6%	0.3%	26.0%	10.8%	11.9%	0.8%	0.0%	0.0%	0.0%
350	50	972	3.9%	40.9%	43.7%	0.9%	0.6%	1.0%	0.1%	0.6%	0.0%	4.5%	1.9%	1.7%	0.1%	0.0%	0.0%	0.0%
351	50	521	4.3%	44.9%	21.6%	0.4%	0.3%	0.5%	0.1%	0.3%	0.2%	16.4%	6.8%	4.0%	0.1%	0.0%	0.0%	0.0%
364	50	283	4.6%	48.4%	9.7%	0.8%	0.5%	0.9%	0.1%	0.5%	0.2%	20.5%	8.5%	5.1%	0.1%	0.0%	0.0%	0.0%
365	50	365	4.5%	47.5%	13.4%	1.1%	0.8%	1.3%	0.1%	0.7%	0.2%	18.5%	7.7%	4.1%	0.2%	0.0%	0.0%	0.0%
368	50	1032	3.1%	32.2%	9.1%	1.7%	1.2%	2.0%	0.2%	1.1%	0.2%	21.7%	9.0%	10.5%	1.2%	0.1%	4.3%	2.4%
369	50	135	3.8%	39.4%	13.5%	0.6%	0.4%	0.7%	0.1%	0.4%	0.2%	21.5%	8.9%	5.7%	0.9%	0.0%	0.0%	3.9%
370	50	21	1.3%	13.4%	14.4%	0.6%	0.4%	0.7%	0.1%	0.4%	0.2%	24.1%	10.0%	6.9%	2.3%	0.6%	24.7%	0.0%
371	70	881	3.9%	41.4%	18.8%	1.0%	0.7%	1.2%	0.1%	0.7%	0.2%	14.6%	6.1%	6.2%	1.7%	0.1%	3.2%	0.0%
372	70	3052	2.9%	30.1%	18.5%	1.0%	0.7%	1.1%	0.1%	0.6%	0.2%	23.3%	9.6%	8.7%	2.1%	0.0%	1.0%	0.0%
373	50	370	4.1%	42.8%	20.8%	1.2%	0.9%	1.5%	0.2%	0.8%	0.2%	16.7%	6.9%	3.5%	0.4%	0.0%	0.0%	0.0%
374	50	57	2.4%	24.7%	9.4%	0.4%	0.3%	0.5%	0.1%	0.3%	0.3%	30.2%	12.5%	14.9%	4.1%	0.0%	0.0%	0.0%
375	50	130	3.4%	35.2%	17.0%	0.8%	0.5%	0.9%	0.1%	0.5%	0.2%	19.7%	8.2%	5.2%	0.9%	0.0%	0.0%	7.5%
376	50	670	3.2%	33.9%	13.2%	0.5%	0.4%	0.6%	0.1%	0.4%	0.3%	25.5%	10.6%	10.1%	1.2%	0.0%	0.0%	0.0%
377	50	135	3.7%	39.3%	17.6%	1.2%	0.8%	1.4%	0.1%	0.8%	0.2%	19.2%	8.0%	6.3%	1.5%	0.0%	0.0%	0.0%
378	50	663	3.7%	38.5%	17.7%	0.8%	0.6%	1.0%	0.1%	0.5%	0.2%	20.7%	8.6%	6.3%	0.6%	0.0%	0.0%	0.6%
380	50	166	3.4%	35.9%	16.0%	1.1%	0.7%	1.2%	0.1%	0.7%	0.2%	21.5%	8.9%	8.2%	2.0%	0.0%	0.0%	0.0%
381	50	344	2.9%	30.2%	14.2%	1.1%	0.8%	1.3%	0.1%	0.7%	0.2%	17.7%	7.4%	7.2%	1.6%	0.3%	12.2%	1.9%
382	50	271	3.3%	34.9%	13.8%	0.7%	0.5%	0.8%	0.1%	0.5%	0.1%	13.3%	5.5%	6.3%	1.4%	0.4%	15.9%	2.4%
383	50	2699	3.1%	33.0%	15.2%	0.9%	0.6%	1.0%	0.1%	0.6%	0.2%	20.0%	8.3%	8.5%	1.3%	0.1%	5.2%	1.9%
384	50	1479	3.0%	31.1%	9.1%	0.5%	0.3%	0.6%	0.1%	0.3%	0.2%	21.9%	9.1%	9.7%	1.6%	0.2%	8.3%	4.1%
385	50	2282	3.2%	33.5%	20.5%	0.8%	0.6%	1.0%	0.1%	0.5%	0.2%	20.6%	8.5%	8.6%	1.5%	0.0%	0.0%	0.2%
386	50	2395	3.2%	34.1%	20.4%	0.8%	0.6%	1.0%	0.1%	0.5%	0.2%	20.4%	8.5%	8.4%	1.5%	0.0%	0.0%	0.2%
388	50	510	3.4%	35.5%	15.9%	1.3%	0.9%	1.6%	0.2%	0.8%	0.2%	20.9%	8.7%	8.7%	1.9%	0.0%	0.0%	0.0%
389	50	1219	3.9%	40.5%	16.7%	0.9%	0.6%	1.1%	0.1%	0.6%	0.2%	20.1%	8.3%	5.9%	0.7%	0.0%	0.0%	0.4%
390	50	517	3.8%	40.1%	15.9%	0.5%	0.4%	0.6%	0.1%	0.3%	0.2%	23.0%	9.5%	4.2%	0.4%	0.0%	0.0%	1.0%
391	50	2041	3.4%	36.1%	21.5%	0.5%	0.4%	0.6%	0.1%	0.3%	0.2%	20.9%	8.7%	6.3%	0.6%	0.0%	0.0%	0.3%
394	50	243	2.4%	25.6%	13.0%	0.6%	0.4%	0.7%	0.1%	0.4%	0.3%	28.1%	11.6%	13.1%	3.8%	0.0%	0.0%	0.0%
395	50	272	2.4%	25.2%	11.0%	0.9%	0.6%	1.1%	0.1%	0.6%	0.4%	34.1%	14.1%	8.3%	1.3%	0.0%	0.0%	0.0%
397	50	304	4.0%	41.8%	15.7%	1.2%	0.8%	1.4%	0.1%	0.7%	0.2%	15.6%	6.5%	9.3%	2.8%	0.0%	0.0%	0.0%
398	50	108	5.1%	53.6%	16.5%	0.7%	0.5%	0.9%	0.1%	0.5%	0.1%	12.1%	5.0%	4.1%	0.9%	0.0%	0.0%	0.0%
399	50	702	3.1%	32.9%	10.2%	0.5%	0.4%	0.6%	0.1%	0.3%	0.2%	18.1%	7.5%	12.1%	3.0%	0.2%	8.1%	2.7%
403	50	407	4.3%	45.5%	8.4%	0.7%	0.5%	0.8%	0.1%	0.4%	0.3%	24.7%	10.2%	4.0%	0.0%	0.0%	0.0%	0.0%
405	50	657	4.1%	42.7%	19.3%	0.5%	0.3%	0.6%	0.1%	0.3%	0.2%	17.3%	7.2%	5.2%	0.8%	0.0%	1.2%	0.4%
406	50	141	5.1%	53.6%	10.0%	1.0%	0.7%	1.2%	0.1%	0.7%	0.2%	14.7%	6.1%	6.6%	0.0%	0.0%	0.0%	0.0%
407	50	145	0.8%	8.7%	3.4%	1.4%	1.0%	1.7%	0.2%	0.9%	0.5%	46.8%	19.4%	7.4%	0.1%	0.0%	0.0%	7.6%
408	50	312	3.5%	36.5%	20.6%	0.3%	0.2%	0.4%	0.0%	0.2%	0.2%	17.4%	7.2%	8.7%	1.4%	0.1%	2.4%	0.8%
409	50	488	4.0%	41.5%	17.3%	0.6%	0.4%	0.7%	0.1%	0.4%	0.2%	18.8%	7.8%	5.7%	0.5%	0.0%	1.6%	0.5%
412	70	695	3.5%	36.6%	10.6%	1.6%	1.1%	1.8%	0.2%	1.0%	0.2%	21.7%	9.0%	12.6%	0.2%	0.0%	0.0%	0.0%
413	70	124	3.3%	34.2%	21.8%	4.1%	2.9%	4.8%	0.5%	2.6%	0.1%	13.5%	5.6%	6.0%	0.5%	0.0%	0.0%	0.0%
414	70	1517	2.8%	29.9%	8.7%	1.1%	0.8%	1.3%	0.1%	0.7%	0.3%	28.4%	11.8%	11.2%	1.0%	0.0%	1.1%	0.9%
415	70	571	3.5%	37.1%	8.2%	1.0%	0.7%	1.2%	0.1%	0.6%	0.2%	23.5%	9.7%	14.0%	0.1%	0.0%	0.0%	0.0%
416	70	441	2.7%	28.8%	6.4%	0.9%	0.7%	1.1%	0.1%	0.6%	0.3%	31.4%	13.0%	13.7%	0.2%	0.0%	0.0%	0.0%
417	50	648	3.8%	39.9%	13.9%	0.5%	0.3%	0.5%	0.1%	0.3%	0.1%	10.2%	4.2%	4.1%	0.3%	0.5%	20.0%	1.4%
418	50	818	3.7%	39.2%	16.5%	0.6%	0.4%	0.7%	0.1%	0.4%	0.2%	18.1%	7.5%	6.3%	0.9%	0.1%	3.9%	1.6%
419	50	354	4.2%	43.9%	9.9%	1.3%	0.9%	1.5%	0.2%	0.8%	0.2%	19.4%	8.0%	5.0%	0.4%	0.0%	0.7%	3.5%
420	50	559	5.1%	53.6%	12.3%	0.6%	0.4%	0.7%	0.1%	0.4%	0.1%	11.2%	4.7%	5.0%	0.9%	0.1%	3.0%	1.7%
421	50	2164	3.6%	37.4%	7.9%	0.9%	0.6%	1.0%	0.1%	0.5%	0.2%	19.7%	8.1%	11.0%	1.4%	0.1%	2.9%	4.5%
422	50	2381	3.8%	40.0%	12.0%	0.3%	0.2%	0.4%	0.0%	0.2%	0.2%	19.0%	7.9%	8.8%	0.8%	0.1%	2.4%	3.8%
423	70	3253	2.8%	29.9%	8.2%	0.5%	0.3%	0.6%	0.1%	0.3%	0.3%	29.6%	12.3%	9.6%	3.1%	0.0%	0.5%	1.9%
424	70	2598	3.1%	32.2%	8.5%	0.6%	0.4%	0.7%	0.1%	0.4%	0.3%	27.9%	11.6%	10.6%	1.5%	0.0%	1.1%	1.0%
425	50	1718	2.7%	28.6%	6.7%	0.9%	0.6%	1.0%	0.1%	0.6%	0.2%	22.3%	9.2%	13.2%	1.7%	0.2%	10.0%	2.0%
426	50	1370	3.5%	37.1%	7.9%	0.3%	0.2%	0.4%	0.0%	0.2%	0.2%	23.6%	9.8%	12.0%	1.0%	0.0%	1.7%	1.9%
427	50	72	4.7%	49.0%	17.5%	0.2%	0.2%	0.3%	0.0%	0.1%	0.1%	12.4%	5.1%	9.6%	0.8%	0.0%	0.0%	0.0%
429	50	547	2.7%	28.5%	13.2%	1.1%	0.8%	1.3%	0.1%	0.7%	0.2%	16.5%	6.8%	2.9%	0.1%	0.4%	16.8%	7.8%
430	70	421	3.3%	34.3%	8.7%	1.3%	0.9%	1.5%	0.2%	0.8%	0.2%	20.1%	8.3%	12.0%	0.1%	0.2%	8.2%	0.0%
433	50	211	2.6%	27.3%	7.9%	0.8%	0.6%	0.9%	0.1%	0.5%	0.4%	35.3%	14.6%	7.3%	0.6%	0.0%	1.2%	0.0%
434	50	659	3.0%	31.0%	8.4%	1.7%	1.2%	2.0%	0.2%	1.1%	0.3%	30.1%	12.5%	6.9%	0.6%	0.0%	0.9%	0.0%
435	50	840	3.4%	36.1%	5.3%	0.5%	0.3%	0.6%	0.1%	0.3%	0.3%	28.9%	12.0%	2.3%	0.9%	0.1%	3.5%	5.6%
436	50	524	3.9%	41.0%	12.7%	0.8%	0.6%	1.0%	0.1%	0.5%	0.2%	17.5%	7.2%	5.4%	0.4%	0.1%	6.3%	2.2%
437	50	256	2.1%	21.7%	3.0%	1.2%	0.9%	1.4%	0.2%	0.8%	0.2%	23.8%	9.9%	5.4%	0.3%	0.4%	16.4%	12.4%
438	50	325	2.9%	30.8%	7.0%	0.4%	0.3%	0.5%	0.1%	0.3%	0.3%	30.7%	12.7%	11.7%	1.0%	0.0%	0.0%	1.2%
439	50	268	3.8%	40.1%	12.1%	0.7%	0.5%	0.8%	0.1%	0.4%	0.2%	22.4%	9.3%	5.4%	0.9%	0.1%	2.4%	1.0%
440	50	1491	3.2%	33.6%	11.0%	0.5%	0.3%	0.6%	0.1%	0.3%	0.3%	28.7%	11.9%	7.7%	1.2%	0.0%	0.0%	0.7%
443	50	304	3.2%	33.2%	11.3%	1.4%	1.0%	1.6%	0.2%	0.9%	0.3%	26.1%	10.8%	4.7%	0.4%	0.0%	0.0%	4.9%
444	50	401	3.0%	31.1%	11.6%	0.4%	0.3%	0.5%	0.1%	0.3%	0.3%	29.2%	12.1%	7.4%	0.7%	0.0%	0.0%	3.1%
445	50	239	2.9%	30.1%	8.8%	2.4%	1.7%	2.8%	0.3%	1.5%	0.2%	22.7%	9.4%	2.8%	0.0%	0.1%	5.9%	8.4%
446	50	667	3.4%	35.5%	13.0%	0.8%	0.6%	0.9%	0.1%	0.5%	0.3%	26.4%	10.9%	6.4%	0.4%	0.0%	0.0%	0.7%
447	50	295	2.8%	29.6%	7.4%	0.8%	0.5%	0.9%	0.1%	0.5%	0.3%	32.5%	13.5%	10.4%	0.7%	0.0%	0.0%	0.0%
448	50	208	1.8%	18.6%	7.7%	0.2%	0.2%	0.3%	0.0%	0.1%	0.4%	41.8%	17.3%	10.6%	0.9%	0.0%	0.0%	0.0%
449	50	289	3.7%	38.9%	11.1%	1.0%	0.7%	1.1%	0.1%	0.6%	0.3%	24.8%	10.3%	6.6%	0.7%	0.0%	0.0%	0.0%
450	50	43	2.0%	20.6%	9.3%	0.1%	0.1%	0.2%	0.0%	0.1%	0.4%	40.4%	16.8%	9.4%	0.6%	0.0%	0.0%	0.0%
451	50	301	4.4%	45.7%	15.4%	0.3%	0.2%	0.3%	0.0%	0.2%	0.2%	17.9%	7.4%	7.0%	1.0%	0.0%	0.0%	0.0%
452	50	373	4.0%	41.7%	10.1%	1.5%	1.1%	1.8%	0.2%	1.0%	0.2%	23.7%	9.8%	4.7%	0.2%	0.0%	0.0%	0.0%
453	50	813	3.5%	36.2%	16.6%	0.8%	0.6%	0.9%	0.1%	0.5%	0.2%	22.5%	9.3%	6.9%	0.6%	0.0%	1.3%	0.0%
454	50	272	4.3%	45.0%	13.9%	0.9%	0.6%	1.0%	0.1%	0.6%	0.2%	18.4%	7.6%	6.7%	0.7%	0.0%	0.0%	0.0%
459	50	738	4.3%	45.3%	10.5%	0.8%	0.5%	0.9%	0.1%	0.5%	0.2%	21.2%	8.8%	4.8%	0.1%	0.0%	0.3%	1.6%
460	50	791	4.1%	43.3%	12.8%	0.6%	0.4%	0.7%	0.1%	0.4%	0.2%	20.8%	8.6%	6.9%	0.5%	0.0%	0.0%	0.6%
461	50	919	4.5%	47.4%	16.0%	1.0%	0.7%	1.2%	0.1%	0.6%	0.2%	16.9%	7.0%	3.8%	0.1%	0.0%	0.0%	0.5%
468	50	326	3.8%	39.5%	9.6%	0.5%	0.3%	0.6%	0.1%	0.3%	0.2%	22.7%	9.4%	5.7%	0.7%	0.1%	2.5%	4.2%
469	50	669	3.7%	39.0%	21.6%	1.4%	1.0%	1.7%	0.2%	0.9%	0.1%	14.1%	5.8%	4.2%	0.4%	0.0%	0.8%	5.0%
470	50	246	2.8%	28.9%	16.8%	3.5%	2.5%	4.1%	0.4%	2.3%	0.2%	17.5%	7.2%	4.6%	0.4%	0.0%	0.8%	7.9%
473	50	105	5.6%	58.4%	12.4%	0.5%	0.3%	0.5%	0.1%	0.3%	0.1%	10.4%	4.3%	7.1%	0.1%	0.0%	0.0%	0.0%
474	50	64	5.3%	55.7%	12.2%	1.0%	0.7%	1.2%	0.1%	0.7%	0.1%	9.4%	3.9%	9.3%	0.3%	0.0%	0.0%	0.0%
475	50	25	4.5%	47.0%	11.7%	1.0%	0.7%	1.1%	0.1%	0.6%	0.2%	19.5%	8.1%	5.3%	0.2%	0.0%	0.0%	0.0%
476	50	21	3.6%	38.2%	14.1%	1.1%	0.8%	1.3%	0.1%	0.7%	0.2%	23.6%	9.8%	6.1%	0.3%	0.0%	0.0%	0.0%
477	50	44	4.8%	50.0%	15.1%	0.7%	0.5%	0.8%	0.1%	0.5%	0.1%	13.6%	5.7%	7.9%	0.3%	0.0%	0.0%	0.0%
478	50	31	4.9%	50.9%	13.2%	0.5%	0.3%	0.5%	0.1%	0.3%	0.2%	16.1%	6.7%	6.2%	0.2%	0.0%	0.0%	0.0%
479	50	18	3.6%	37.9%	16.2%	0.3%	0.2%	0.4%	0.0%	0.2%	0.3%	27.1%	11.2%	2.5%	0.0%	0.0%	0.0%	0.0%
480	50	22	4.2%	43.9%	13.5%	0.8%	0.5%	0.9%	0.1%	0.5%	0.2%	22.5%	9.3%	3.4%	0.2%	0.0%	0.0%	0.0%
483	50	509	4.0%	42.1%	29.8%	0.6%	0.4%	0.7%	0.1%	0.4%	0.1%	12.2%	5.1%	4.2%	0.3%	0.0%	0.0%	0.0%
484	50	728	5.0%	52.3%	21.7%	1.6%	1.2%	1.9%	0.2%	1.1%	0.1%	8.3%	3.4%	3.1%	0.1%	0.0%	0.0%	0.0%
485	50	359	3.0%	31.1%	10.6%	1.6%	1.2%	1.9%	0.2%	1.0%	0.2%	14.6%	6.0%	3.3%	9.9%	0.2%	10.6%	4.5%
486	50	391	4.5%	46.9%	19.2%	0.4%	0.3%	0.5%	0.1%	0.3%	0.2%	14.8%	6.1%	5.4%	1.3%	0.0%	0.0%	0.0%
487	50	228	2.2%	22.9%	17.8%	0.9%	0.6%	1.1%	0.1%	0.6%	0.2%	23.6%	9.8%	6.5%	1.4%	0.0%	0.0%	12.3%
488	50	46	1.9%	19.5%	6.4%	1.2%	0.9%	1.4%	0.2%	0.8%	0.1%	11.3%	4.7%	1.0%	0.1%	1.2%	49.5%	0.0%
489	50	1039	3.4%	35.6%	11.0%	1.2%	0.9%	1.4%	0.2%	0.8%	0.2%	16.6%	6.9%	8.2%	1.0%	0.2%	8.2%	4.3%
490	50	92	0.4%	3.9%	3.2%	0.0%	0.0%	0.0%	0.0%	0.0%	0.1%	5.4%	2.2%	0.3%	0.0%	1.5%	62.6%	20.4%
491	50	651	3.0%	31.0%	14.8%	0.5%	0.4%	0.6%	0.1%	0.3%	0.2%	17.3%	7.2%	5.4%	1.5%	0.2%	10.3%	7.2%
492	50	19	3.3%	34.6%	15.7%	2.0%	1.4%	2.4%	0.3%	1.3%	0.3%	26.2%	10.9%	1.6%	0.1%	0.0%	0.0%	0.0%
493	50	1181	3.5%	36.9%	12.5%	1.1%	0.8%	1.3%	0.1%	0.7%	0.2%	17.0%	7.0%	8.0%	1.2%	0.1%	3.4%	6.2%
494	50	50	4.2%	44.0%	12.0%	0.7%	0.5%	0.8%	0.1%	0.4%	0.2%	22.6%	9.4%	4.7%	0.4%	0.0%	0.0%	0.0%
495	50	131	4.9%	51.9%	20.4%	0.6%	0.4%	0.7%	0.1%	0.4%	0.1%	12.3%	5.1%	2.4%	0.5%	0.0%	0.0%	0.0%
496	50	339	1.9%	19.5%	13.5%	0.7%	0.5%	0.8%	0.1%	0.4%	0.2%	17.8%	7.4%	5.1%	1.1%	0.4%	17.1%	13.8%
497	50	709	3.1%	32.8%	15.6%	0.5%	0.4%	0.6%	0.1%	0.3%	0.2%	16.6%	6.9%	5.2%	1.5%	0.2%	9.5%	6.6%

Traffic Flows and Breakdown by 16 Vehicle Classes (Year 2036)

Link No.	Speed Limit	Total Vehicle	19 - Motorcycles (MC)	01 - Private Cars (PC)	03 - Taxi	14 - Non-franchised Bus <=6.4t	15 - Non-franchised Bus 6.4-15t	16 - Non-franchised Bus >15t	12 - Private Light Bus <=3.5t	13 - Private Light Bus >3.5t	04 - Light Goods Vehicles <=2.5t	05 - Lt Goods Vehicles 2.5-3.5t	06 - Light Goods Vehicles >3.5t	07 - Heavy Goods Vehicles <=15t	08 - Heavy Goods Vehicles >15t	17 - Franchised Bus (SD)	18 - Franchised Bus (DD)	11 - Public Light Buses
	km/hr	1400-1500																
498	50	139	3.7%	39.0%	14.7%	0.6%	0.4%	0.7%	0.1%	0.4%	0.2%	21.3%	8.8%	3.9%	0.5%	0.0%	0.0%	5.6%
499	50	49	2.8%	29.7%	13.6%	0.0%	0.0%	0.0%	0.0%	0.0%	0.3%	25.5%	10.6%	1.6%	0.0%	0.0%	0.0%	15.9%
500	50	137	2.7%	28.5%	11.7%	0.4%	0.3%	0.4%	0.0%	0.2%	0.2%	19.2%	7.9%	2.4%	0.4%	0.2%	9.8%	15.7%
501	50	480	3.6%	37.6%	19.7%	0.7%	0.5%	0.8%	0.1%	0.5%	0.2%	18.4%	7.6%	4.6%	1.1%	0.0%	0.0%	4.5%
502	50	15	2.7%	28.3%	19.3%	1.1%	0.7%	1.2%	0.1%	0.7%	0.3%	32.2%	13.3%	0.0%	0.0%	0.0%	0.0%	0.0%
503	50	377	3.6%	38.3%	14.9%	0.2%	0.1%	0.2%	0.0%	0.1%	0.2%	17.0%	7.0%	4.8%	0.8%	0.2%	7.9%	4.5%
504	50	1174	2.9%	30.5%	13.4%	0.9%	0.6%	1.0%	0.1%	0.6%	0.3%	26.1%	10.8%	7.3%	1.0%	0.0%	1.8%	2.7%
505	50	276	3.3%	35.0%	13.9%	0.4%	0.3%	0.4%	0.0%	0.2%	0.3%	26.5%	11.0%	7.6%	1.2%	0.0%	0.0%	0.0%
506	50	464	3.3%	34.7%	14.3%	0.5%	0.4%	0.6%	0.1%	0.4%	0.3%	26.6%	11.0%	6.9%	1.0%	0.0%	0.0%	0.0%
507	50	179	3.2%	33.2%	15.8%	1.0%	0.7%	1.2%	0.1%	0.7%	0.2%	22.2%	9.2%	9.6%	2.8%	0.0%	0.0%	0.0%
508	50	138	3.4%	35.7%	13.5%	0.2%	0.1%	0.2%	0.0%	0.1%	0.3%	26.9%	11.2%	7.3%	1.0%	0.0%	0.0%	0.0%
509	50	202	3.2%	34.1%	19.3%	1.3%	0.9%	1.6%	0.2%	0.9%	0.2%	16.8%	6.9%	7.3%	2.4%	0.0%	0.0%	4.8%
512	50	809	3.4%	35.5%	17.6%	1.1%	0.8%	1.3%	0.1%	0.7%	0.2%	18.3%	7.6%	7.5%	1.3%	0.0%	0.0%	4.7%
513	50	99	4.9%	51.0%	22.1%	0.6%	0.4%	0.7%	0.1%	0.4%	0.1%	11.8%	4.9%	2.5%	0.6%	0.0%	0.0%	0.0%
514	50	345	1.9%	20.2%	13.6%	0.6%	0.4%	0.7%	0.1%	0.4%	0.2%	17.8%	7.4%	5.1%	1.0%	0.4%	16.8%	13.6%
515	50	779	3.3%	34.4%	15.7%	0.5%	0.3%	0.6%	0.1%	0.3%	0.2%	16.4%	6.8%	5.1%	1.4%	0.2%	8.6%	6.0%
516	50	119	3.2%	33.9%	17.6%	0.2%	0.1%	0.2%	0.0%	0.1%	0.2%	16.9%	7.0%	3.6%	0.7%	0.2%	8.0%	8.2%
517	50	281	3.4%	35.3%	15.9%	0.5%	0.4%	0.6%	0.1%	0.3%	0.2%	17.2%	7.1%	6.8%	1.1%	0.1%	3.4%	7.6%
518	50	143	3.3%	34.3%	15.5%	0.7%	0.5%	0.8%	0.1%	0.4%	0.3%	25.6%	10.6%	7.1%	0.8%	0.0%	0.0%	0.0%
519	50	168	4.6%	48.0%	20.7%	0.5%	0.3%	0.6%	0.1%	0.3%	0.1%	13.1%	5.4%	4.6%	1.6%	0.0%	0.0%	0.0%
520	50	565	2.9%	30.5%	15.3%	0.7%	0.5%	0.8%	0.1%	0.4%	0.2%	18.8%	7.8%	5.2%	0.8%	0.2%	9.2%	6.6%
521	50	600	3.3%	34.5%	16.2%	0.5%	0.3%	0.5%	0.1%	0.3%	0.2%	16.0%	6.6%	4.9%	1.7%	0.2%	10.3%	4.4%
522	50	302	3.7%	39.1%	19.5%	0.9%	0.7%	1.1%	0.1%	0.6%	0.2%	17.9%	7.4%	3.7%	0.4%	0.0%	0.0%	4.5%
523	50	72	4.8%	50.7%	13.8%	0.4%	0.3%	0.4%	0.0%	0.2%	0.2%	16.1%	6.7%	5.7%	0.8%	0.0%	0.0%	0.0%
524	50	161	4.0%	41.8%	21.8%	1.6%	1.2%	1.9%	0.2%	1.1%	0.1%	11.7%	4.8%	2.1%	0.4%	0.0%	0.0%	7.3%
525	50	154	4.9%	51.3%	13.6%	0.3%	0.2%	0.4%	0.0%	0.2%	0.1%	13.6%	5.6%	5.2%	0.9%	0.0%	0.0%	3.4%
526	50	266	2.0%	21.0%	10.5%	0.4%	0.3%	0.5%	0.1%	0.3%	0.2%	19.7%	8.1%	6.8%	1.3%	0.5%	19.6%	8.8%
527	50	531	3.1%	32.4%	16.5%	0.5%	0.3%	0.6%	0.1%	0.3%	0.2%	15.9%	6.6%	4.8%	1.8%	0.3%	11.6%	5.0%
528	50	137	1.7%	17.3%	8.2%	0.4%	0.3%	0.5%	0.1%	0.3%	0.1%	7.7%	3.2%	3.3%	0.8%	0.8%	34.9%	20.5%
529	50	959	3.0%	31.5%	13.2%	0.5%	0.4%	0.6%	0.1%	0.3%	0.2%	20.9%	8.7%	6.3%	1.5%	0.2%	8.2%	4.3%
530	50	333	2.8%	29.4%	15.2%	0.8%	0.6%	1.0%	0.1%	0.5%	0.1%	13.9%	5.8%	5.4%	1.3%	0.3%	14.3%	8.4%
531	50	959	3.0%	31.5%	13.2%	0.5%	0.4%	0.6%	0.1%	0.3%	0.2%	20.9%	8.7%	6.3%	1.5%	0.2%	8.2%	4.3%
532	50	135	4.5%	47.1%	20.7%	0.5%	0.4%	0.6%	0.1%	0.3%	0.2%	15.3%	6.3%	3.6%	0.5%	0.0%	0.0%	0.0%
533	50	169	2.9%	30.8%	13.9%	0.7%	0.5%	0.8%	0.1%	0.4%	0.3%	25.8%	10.7%	10.6%	2.6%	0.0%	0.0%	0.0%
534	50	344	2.7%	28.5%	14.7%	0.8%	0.6%	0.9%	0.1%	0.5%	0.2%	15.1%	6.3%	5.9%	1.4%	0.3%	13.9%	8.1%
535	50	1115	2.9%	30.6%	12.2%	0.5%	0.3%	0.5%	0.1%	0.3%	0.2%	23.1%	9.6%	7.1%	1.6%	0.2%	7.1%	3.7%
536	50	804	2.4%	24.8%	10.0%	0.7%	0.5%	0.8%	0.1%	0.5%	0.3%	30.5%	12.6%	9.0%	1.3%	0.1%	2.6%	4.0%
537	50	403	2.5%	26.0%	12.4%	0.8%	0.6%	1.0%	0.1%	0.5%	0.2%	17.1%	7.1%	5.4%	1.1%	0.3%	15.0%	9.8%
538	50	752	3.3%	34.3%	14.5%	0.5%	0.3%	0.6%	0.1%	0.3%	0.2%	17.6%	7.3%	5.5%	1.9%	0.2%	9.4%	4.1%
539	50	342	1.9%	19.7%	8.3%	0.3%	0.2%	0.3%	0.0%	0.2%	0.2%	15.9%	6.6%	4.4%	0.8%	0.7%	29.0%	11.6%
540	50	1086	3.0%	31.8%	11.6%	0.7%	0.5%	0.8%	0.1%	0.4%	0.2%	19.5%	8.1%	8.7%	2.0%	0.2%	7.4%	5.2%
543	50	561	2.8%	29.5%	10.5%	1.0%	0.7%	1.1%	0.1%	0.6%	0.2%	15.9%	6.6%	5.3%	0.6%	0.4%	17.7%	7.1%
544	50	1086	3.0%	31.8%	11.6%	0.7%	0.5%	0.8%	0.1%	0.4%	0.2%	19.5%	8.1%	8.7%	2.0%	0.2%	7.4%	5.2%
545	50	561	2.8%	29.5%	10.5%	1.0%	0.7%	1.1%	0.1%	0.6%	0.2%	15.9%	6.6%	5.3%	0.6%	0.4%	17.7%	7.1%
546	50	778	2.9%	30.0%	9.6%	0.5%	0.4%	0.6%	0.1%	0.3%	0.2%	18.4%	7.6%	9.5%	2.1%	0.2%	10.3%	7.2%
547	50	1133	3.1%	33.0%	11.8%	0.6%	0.5%	0.8%	0.1%	0.4%	0.2%	17.0%	7.0%	8.3%	1.7%	0.2%	7.1%	8.3%
548	50	90	4.2%	43.8%	15.1%	0.3%	0.2%	0.4%	0.0%	0.2%	0.2%	19.6%	8.1%	6.7%	1.2%	0.0%	0.0%	0.0%
549	50	987	3.1%	32.1%	13.3%	0.9%	0.6%	1.0%	0.1%	0.6%	0.2%	18.5%	7.7%	6.2%	0.7%	0.3%	10.8%	4.0%
550	50	1145	3.2%	33.8%	9.9%	0.4%	0.3%	0.5%	0.1%	0.3%	0.2%	18.2%	7.6%	8.9%	1.7%	0.2%	7.7%	7.0%
551	50	783	3.0%	31.3%	12.8%	0.8%	0.6%	1.0%	0.1%	0.5%	0.2%	17.1%	7.1%	6.1%	0.5%	0.3%	13.6%	5.1%
552	50	1030	3.1%	32.7%	8.6%	0.4%	0.3%	0.4%	0.0%	0.2%	0.2%	19.9%	8.2%	9.8%	1.9%	0.2%	8.5%	5.6%
553	50	13	2.0%	21.2%	22.7%	0.0%	0.0%	0.0%	0.0%	0.0%	0.4%	37.9%	15.7%	0.1%	0.0%	0.0%	0.0%	0.0%
554	50	204	3.4%	35.5%	13.7%	0.5%	0.4%	0.6%	0.1%	0.3%	0.1%	14.4%	6.0%	7.3%	1.2%	0.0%	0.0%	16.6%
555	50	1173	3.2%	33.8%	13.9%	0.9%	0.6%	1.0%	0.1%	0.6%	0.2%	16.4%	6.8%	5.8%	0.6%	0.3%	11.9%	3.9%
556	50	976	3.0%	31.6%	7.9%	0.3%	0.2%	0.4%	0.0%	0.2%	0.2%	20.5%	8.5%	10.1%	1.9%	0.2%	9.0%	5.9%
557	50	1173	3.2%	33.8%	13.9%	0.9%	0.6%	1.0%	0.1%	0.6%	0.2%	16.4%	6.8%	5.8%	0.6%	0.3%	11.9%	3.9%
558	50	1481	3.0%	31.0%	9.1%	0.5%	0.3%	0.6%	0.1%	0.3%	0.2%	21.9%	9.1%	9.6%	1.6%	0.2%	8.5%	4.1%
559	50	437	3.5%	36.7%	20.8%	0.5%	0.4%	0.6%	0.1%	0.3%	0.2%	20.0%	8.3%	6.8%	1.8%	0.0%	0.0%	0.0%
560	50	445	3.7%	38.4%	15.2%	0.6%	0.4%	0.7%	0.1%	0.4%	0.2%	21.7%	9.0%	7.0%	1.4%	0.0%	0.0%	1.2%
561	50	922	3.7%	38.7%	18.4%	0.8%	0.6%	0.9%	0.1%	0.5%	0.2%	18.8%	7.8%	5.5%	1.0%	0.0%	0.8%	2.0%
562	50	714	3.5%	36.7%	19.5%	0.6%	0.4%	0.7%	0.1%	0.4%	0.2%	19.1%	7.9%	6.5%	1.6%	0.0%	1.1%	1.9%
563	50	720	3.7%	39.3%	19.9%	0.6%	0.4%	0.7%	0.1%	0.4%	0.2%	19.1%	7.9%	5.9%	1.3%	0.0%	0.0%	0.5%
564	50	601	3.9%	41.4%	16.6%	0.8%	0.6%	0.9%	0.1%	0.5%	0.2%	18.8%	7.8%	5.7%	1.1%	0.0%	0.0%	1.5%
565	50	202	4.0%	41.8%	17.1%	0.7%	0.5%	0.8%	0.1%	0.4%	0.1%	13.2%	5.5%	5.7%	1.5%	0.1%	3.8%	4.8%
566	50	528	3.8%	40.3%	20.5%	0.8%	0.5%	0.9%	0.1%	0.5%	0.2%	16.7%	6.9%	4.7%	0.7%	0.0%	1.4%	1.8%
567	50	24	4.0%	41.9%	18.3%	0.6%	0.4%	0.7%	0.1%	0.4%	0.2%	20.6%	8.5%	4.0%	0.3%	0.0%	0.0%	0.0%
568	50	200	2.9%	30.1%	13.8%	0.6%	0.4%	0.7%	0.1%	0.4%	0.3%	26.8%	11.1%	6.3%	1.1%	0.0%	0.0%	5.5%
569	50	16	2.5%	26.7%	18.5%	0.8%	0.6%	1.0%	0.1%	0.5%	0.3%	30.9%	12.8%	4.4%	0.9%	0.0%	0.0%	0.0%
570	50	27	3.9%	40.8%	15.1%	1.3%	0.9%	1.6%	0.2%	0.8%	0.2%	18.0%	7.5%	7.4%	2.2%	0.0%	0.0%	0.0%
571	50	382	3.8%	39.6%	16.3%	0.9%	0.6%	1.0%	0.1%	0.6%	0.1%	14.2%	5.9%	5.9%	0.9%	0.0%	0.0%	9.9%
572	50	42	2.5%	26.3%	11.6%	0.7%	0.5%	0.8%	0.1%	0.5%	0.2%	16.3%	6.8%	6.0%	1.6%	0.0%	0.0%	26.3%
573	50	337	3.5%	36.7%	16.6%	1.0%	0.7%	1.1%	0.1%	0.6%	0.1%	13.4%	5.6%	5.3%	0.7%	0.0%	0.0%	14.5%
574	50	262	3.2%	33.3%	13.8%	0.5%	0.4%	0.6%	0.1%	0.3%	0.3%	24.8%	10.3%	6.9%	1.4%	0.0%	0.0%	4.2%
575	50	23	3.9%	41.3%	14.3%	1.0%	0.7%	1.2%	0.1%	0.6%	0.2%	21.5%	8.9%	5.0%	1.1%	0.0%	0.0%	0.0%
576	50	321	2.9%	30.6%	14.5%	0.6%	0.4%	0.7%	0.1%	0.4%	0.3%	26.3%	10.9%	6.9%	1.4%	0.0%	0.0%	4.3%
577	50	24	1.1%	11.5%	12.3%	0.0%	0.0%	0.0%	0.0%	0.0%	0.2%	20.6%	8.5%	0.0%	0.0%	0.0%	0.0%	45.8%
578	50	72	3.4%	35.8%	14.8%	0.5%	0.4%	0.6%	0.1%	0.3%	0.2%	17.7%	7.3%	4.5%	0.8%	0.0%	0.0%	13.6%
579	50	15	2.6%	27.8%	19.9%	0.3%	0.2%	0.3%	0.0%	0.2%	0.3%	33.3%	13.8%	1.4%	0.0%	0.0%	0.0%	0.0%
580	50	32	2.9%	30.0%	9.2%	0.2%	0.1%	0.2%	0.0%	0.1%	0.2%	15.3%	6.3%	1.2%	0.1%	0.0%	0.0%	34.2%
581	50	50	3.3%	34.2%	9.9%	0.3%	0.2%	0.4%	0.0%	0.2%	0.2%	19.5%	8.1%	3.7%	0.5%	0.0%	0.0%	19.6%
582	50	577	3.4%	35.2%	14.0%	0.4%	0.3%	0.4%	0.0%	0.2%	0.3%	25.1%	10.4%	9.0%	0.7%	0.0%	0.0%	0.7%
583	50	509	3.4%	35.3%	13.8%	0.3%	0.2%	0.4%	0.0%	0.2%	0.3%	25.4%	10.5%	9.5%	0.7%	0.0%	0.0%	0.0%
584	50	509	3.4%	35.3%	13.8%	0.3%	0.2%	0.4%	0.0%	0.2%	0.3%	25.4%	10.5%	9.5%	0.7%	0.0%	0.0%	0.0%
585	50	1114	3.0%	31.8%	14.3%	0.5%	0.4%	0.6%	0.1%	0.3%	0.3%	28.0%	11.6%	8.3%	0.9%	0.0%	0.0%	0.0%
586	50	910	3.2%	33.5%	13.7%	0.3%	0.2%	0.4%	0.0%	0.2%	0.3%	26.7%	11.1%	9.3%	1.0%	0.0%	0.0%	0.0%
587	50	275	2.1%	22.5%	15.1%	1.2%	0.9%	1.4%	0.2%	0.8%	0.4%	34.2%	14.2%	6.0%	1.1%	0.0%	0.0%	0.0%
588	70	2777	2.9%	30.8%	18.8%	0.9%	0.7%	1.1%	0.1%	0.6%	0.2%	22.2%	9.2%	9.0%	2.2%	0.0%	1.1%	0.0%
589	70	696	4.0%	42.2%	16.5%	0.7%	0.5%	0.8%	0.1%	0.5%	0.2%	15.2%	6.3%	6.9%	1.9%	0.1%	4.1%	0.0%
590	70	2777	2.9%	30.8%	18.8%	0.9%	0.7%	1.1%	0.1%	0.6%	0.2%	22.2%	9.2%	9.0%	2.2%	0.0%	1.1%	0.0%
591	70	1440	4.3%	44.7%	13.1%	0.6%	0.4%	0.7%	0.1%	0.4%	0.2%	18.5%	7.7%	5.6%	1.1%	0.1%	2.7%	0.0%
594	50	856	3.5%	36.7%	18.9%	1.2%	0.9%	1.4%	0.2%	0.8%	0.1%	13.9%	5.7%	3.9%	0.4%	0.2%	7.1%	5.2%
595	50	637	3.6%	38.1%	15.1%	0.4%	0.3%	0.5%	0.1%	0.3%	0.2%	17.9%	7.4%	3.7%	0.5%	0.3%	11.1%	0.5%
596	50	778	3.6%	38.2%	20.0%	1.3%	0.9%	1.5%	0.2%	0.8%	0.1%	12.5%	5.2%	3.0%	0.3%	0.2%	7.8%	4.4%
597	50	954	3.7%	38.9%	14.1%	0.5%	0.3%	0.6%	0.1%	0.3%	0.2%	18.9%	7.8%	5.9%	0.8%	0.2%	7.4%	0.3%
598	50	1107	3.7%	38.8%	16.9%	1.1%	0.8%	1.3%	0.1%	0.7%	0.2%	17.3%	7.2%	4.8%	0.6%	0.1%	3.3%	3.1%
599	50	651	3.2%	33.1%	20.2%	0.9%	0.6%	1.0%	0.1%	0.6%	0.2%	17.2%	7.1%	8.1%	1.4%	0.1%	5.8%	0.5%
600	50	831	4.5%	47.4%	22.8%	1.7%	1.2%	2.0%	0.2%	1.1%	0.1%	11.3%	4.7%	2.7%	0.2%	0.0%	0.0%	0.0%
601	50	550	3.3%	34.4%	19.5%	0.8%	0.5%	0.9%	0.1%	0.5%	0.2%	20.9%	8.7%	9.0%	1.2%	0.0%	0.0%	0.0%
602	50	395	3.5%	36.7%	11.2%	0.6%	0.4%	0.7%	0.1%	0.4%	0.2%	22.2%	9.2%	10.9%	1.4%	0.0%	0.0%	2.5%
603	50	13	2.0%	20.8%	22.3%	0.0%	0.0%	0.0%	0.0%	0.0%	0.4%	37.2%	15.4%	1.4%	0.4%	0.0%	0.0%	0.0%
604	50	643	3.2%	33.9%	13.1%	0.6%	0.4%	0.7%	0.1%	0.4%	0.2%	23.8%	9.9%	10.7%	1.5%	0.0%	0.0%	1.5%
605	50	633	3.3%	34.4%	13.3%	0.6%	0.4%	0.7%	0.1%	0.4%	0.3%	24.2%	10.0%	10.9%	1.6%	0.0%	0.0%	0.0%
606	50	203	3.2%	34.1%	15.1%	0.8%	0.6%	1.0%	0.1%	0.5%	0.3%	26.4%	10.9%	6.1%	0.9%	0.0%	0.0%	0.0%
607	50	13	2.0%	21.2%	22.7%	0.0%	0.0%	0.0%	0.0%	0.0%	0.4%	38.0%	15.7%	0.0%	0.0%	0.0%	0.0%	0.0%
608	50	824	2.9%	30.6%	18.8%	0.5%	0.4%	0.6%	0.1%	0.3%	0.1%	13.7%	5.7%	5.7%	1.6%	0.4%	17.0%	1.7%

Traffic Flows and Breakdown by 16 Vehicle Classes (Year 2036)

Link No.	Speed Limit	Total Vehicle	19 - Motorcycles (MC)	01 - Private Cars (PC)	03 - Taxi	14 - Non-franchised Bus <=6.4t	15 - Non-franchised Bus 6.4-15t	16 - Non-franchised Bus >15t	12 - Private Light Bus <=3.5t	13 - Private Light Bus >3.5t	04 - Light Goods Vehicles <=2.5t	05 - Lt Goods Vehicles 2.5-3.5t	06 - Light Goods Vehicles >3.5t	07 - Heavy Goods Vehicles <=15t	08 - Heavy Goods Vehicles >15t	17 - Franchised Bus (SD)	18 - Franchised Bus (DD)	11 - Public Light Buses
	km/hr	1400-1500																
609	50	1314	3.5%	36.3%	14.7%	0.9%	0.7%	1.1%	0.1%	0.6%	0.2%	15.8%	6.5%	5.5%	0.7%	0.2%	8.3%	5.0%
610	50	1679	3.4%	35.2%	14.5%	0.9%	0.6%	1.0%	0.1%	0.6%	0.2%	15.7%	6.5%	4.9%	0.6%	0.2%	9.7%	5.9%
611	50	754	2.4%	24.9%	7.6%	0.6%	0.4%	0.7%	0.1%	0.4%	0.2%	18.0%	7.5%	6.0%	0.6%	0.4%	18.5%	11.8%
612	70	1027	2.6%	27.3%	18.3%	0.8%	0.5%	0.9%	0.1%	0.5%	0.2%	22.3%	9.2%	5.1%	0.7%	0.0%	0.6%	10.9%
613	70	942	5.2%	54.9%	17.3%	0.6%	0.4%	0.7%	0.1%	0.4%	0.1%	11.4%	4.7%	3.2%	0.6%	0.0%	0.3%	0.0%
614	70	942	5.2%	54.9%	17.3%	0.6%	0.4%	0.7%	0.1%	0.4%	0.1%	11.4%	4.7%	3.2%	0.6%	0.0%	0.3%	0.0%
615	70	1027	2.6%	27.3%	18.3%	0.8%	0.5%	0.9%	0.1%	0.5%	0.2%	22.3%	9.2%	5.1%	0.7%	0.0%	0.6%	10.9%
617	50	942	2.8%	29.8%	11.7%	0.9%	0.6%	1.1%	0.1%	0.6%	0.2%	19.1%	7.9%	3.9%	0.4%	0.4%	18.2%	2.3%
618	70	1164	3.3%	34.6%	22.9%	0.5%	0.4%	0.6%	0.1%	0.3%	0.2%	19.3%	8.0%	6.5%	1.6%	0.0%	0.0%	1.8%
619	50	1866	3.5%	36.7%	15.8%	1.0%	0.7%	1.2%	0.1%	0.7%	0.2%	16.5%	6.8%	4.0%	0.5%	0.2%	10.4%	1.7%
620	50	1188	3.8%	39.6%	16.9%	1.1%	0.8%	1.3%	0.1%	0.7%	0.2%	17.6%	7.3%	4.5%	0.5%	0.1%	3.1%	2.6%
621	50	693	3.2%	33.1%	19.7%	0.4%	0.3%	0.5%	0.1%	0.3%	0.2%	14.6%	6.0%	5.9%	1.6%	0.2%	7.3%	6.8%
622	50	1282	3.8%	40.0%	16.9%	1.0%	0.7%	1.2%	0.1%	0.7%	0.2%	17.5%	7.3%	4.7%	0.6%	0.1%	2.8%	2.4%
623	50	1145	3.9%	41.4%	17.4%	1.1%	0.8%	1.3%	0.1%	0.7%	0.2%	15.9%	6.6%	4.4%	0.6%	0.1%	3.2%	2.5%
624	50	871	3.8%	39.9%	17.1%	1.0%	0.7%	1.2%	0.1%	0.6%	0.2%	16.3%	6.8%	4.2%	0.6%	0.1%	4.2%	3.3%
625	50	1183	3.4%	35.2%	13.6%	0.5%	0.4%	0.6%	0.1%	0.3%	0.2%	16.8%	6.9%	4.2%	0.9%	0.1%	4.3%	12.6%
627	50	693	3.2%	33.1%	19.7%	0.4%	0.3%	0.5%	0.1%	0.3%	0.2%	14.6%	6.0%	5.9%	1.6%	0.2%	7.3%	6.8%
628	50	490	3.6%	38.2%	5.1%	0.6%	0.4%	0.7%	0.1%	0.4%	0.2%	19.9%	8.2%	1.8%	0.0%	0.0%	0.0%	20.8%
629	70	1164	3.3%	34.6%	22.9%	0.5%	0.4%	0.6%	0.1%	0.3%	0.2%	19.3%	8.0%	6.5%	1.6%	0.0%	0.0%	1.8%
630	70	2111	3.5%	36.6%	17.8%	0.5%	0.3%	0.6%	0.1%	0.3%	0.2%	19.8%	8.2%	6.2%	1.0%	0.0%	0.0%	4.8%
631	50	322	3.7%	39.3%	9.3%	0.3%	0.2%	0.3%	0.0%	0.2%	0.2%	20.3%	8.4%	6.5%	1.8%	0.2%	6.5%	2.8%
632	50	466	3.3%	34.4%	17.7%	0.5%	0.3%	0.6%	0.1%	0.3%	0.2%	17.2%	7.1%	2.6%	0.5%	0.2%	7.4%	7.7%
633	50	146	2.4%	25.0%	6.8%	0.3%	0.2%	0.3%	0.0%	0.2%	0.2%	23.4%	9.7%	8.2%	2.3%	0.3%	14.4%	6.3%
634	50	444	3.4%	35.9%	18.6%	0.5%	0.4%	0.6%	0.1%	0.3%	0.2%	17.9%	7.4%	2.7%	0.5%	0.2%	7.7%	3.7%
640	50	124	3.7%	38.8%	15.6%	0.3%	0.2%	0.4%	0.0%	0.2%	0.3%	24.2%	10.0%	5.3%	0.8%	0.0%	0.0%	0.0%
641	50	213	3.7%	38.6%	15.5%	0.3%	0.2%	0.3%	0.0%	0.2%	0.2%	22.8%	9.4%	4.6%	0.5%	0.0%	0.0%	3.7%
642	50	550	2.7%	28.6%	13.9%	0.7%	0.5%	0.9%	0.1%	0.5%	0.2%	21.5%	8.9%	6.0%	0.9%	0.0%	0.0%	14.6%
643	50	737	3.0%	31.4%	14.4%	0.8%	0.5%	0.9%	0.1%	0.5%	0.2%	20.7%	8.6%	6.8%	1.4%	0.0%	0.0%	10.9%
644	50	524	2.7%	28.4%	14.0%	0.9%	0.7%	1.1%	0.1%	0.6%	0.2%	19.8%	8.2%	7.8%	1.7%	0.0%	0.0%	13.8%
645	50	281	2.9%	30.2%	16.7%	1.6%	1.1%	1.9%	0.2%	1.0%	0.2%	21.3%	8.8%	10.3%	2.8%	0.0%	0.0%	0.9%
646	50	34	4.1%	43.1%	16.0%	3.6%	2.5%	4.2%	0.5%	2.3%	0.1%	14.5%	6.0%	3.2%	0.0%	0.0%	0.0%	0.0%
647	50	417	2.4%	25.4%	8.1%	0.6%	0.4%	0.7%	0.1%	0.4%	0.3%	28.7%	11.9%	9.2%	0.5%	0.0%	1.8%	9.5%
648	50	734	2.5%	26.1%	9.0%	0.6%	0.4%	0.7%	0.1%	0.4%	0.3%	29.3%	12.2%	7.5%	0.4%	0.0%	1.0%	9.5%
649	50	637	2.6%	27.5%	9.3%	0.7%	0.5%	0.8%	0.1%	0.4%	0.3%	31.7%	13.1%	7.8%	0.4%	0.0%	1.2%	3.5%
650	50	839	3.0%	31.2%	11.7%	0.7%	0.5%	0.8%	0.1%	0.5%	0.3%	29.1%	12.1%	5.3%	0.2%	0.0%	0.9%	3.6%
651	50	146	1.5%	16.2%	6.9%	0.8%	0.6%	1.0%	0.1%	0.5%	0.4%	38.9%	16.1%	15.8%	1.0%	0.0%	0.0%	0.0%
652	50	348	3.0%	31.5%	14.1%	0.8%	0.6%	0.9%	0.1%	0.5%	0.3%	28.6%	11.8%	5.2%	0.2%	0.0%	0.0%	2.4%
653	50	84	4.5%	47.3%	17.0%	0.8%	0.5%	0.9%	0.1%	0.5%	0.2%	16.6%	6.9%	4.6%	0.4%	0.0%	0.0%	0.0%
654	50	18	2.4%	25.3%	16.7%	0.4%	0.3%	0.5%	0.0%	0.2%	0.3%	27.9%	11.6%	10.9%	3.6%	0.0%	0.0%	0.0%
657	50	131	4.1%	43.5%	18.7%	0.5%	0.4%	0.6%	0.1%	0.3%	0.2%	19.8%	8.2%	3.1%	0.4%	0.0%	0.0%	0.0%
658	50	141	4.6%	48.4%	14.3%	0.6%	0.4%	0.7%	0.1%	0.4%	0.2%	19.4%	8.0%	2.8%	0.2%	0.0%	0.0%	0.0%
659	50	47	5.3%	55.4%	14.7%	1.0%	0.7%	1.2%	0.1%	0.6%	0.1%	11.2%	4.6%	4.9%	0.2%	0.0%	0.0%	0.0%
660	50	79	5.5%	57.5%	13.9%	0.6%	0.4%	0.7%	0.1%	0.4%	0.1%	11.8%	4.9%	3.9%	0.1%	0.0%	0.0%	0.0%
661	50	726	4.6%	48.4%	18.7%	1.4%	1.0%	1.7%	0.2%	0.9%	0.1%	12.1%	5.0%	4.5%	0.2%	0.0%	1.1%	0.0%
662	50	376	4.1%	43.1%	29.5%	0.7%	0.5%	0.8%	0.1%	0.4%	0.1%	11.4%	4.7%	4.2%	0.3%	0.0%	0.0%	0.0%
665	70	75	4.4%	45.8%	17.6%	1.5%	1.0%	1.7%	0.2%	0.9%	0.1%	14.2%	5.9%	6.0%	0.6%	0.0%	0.0%	0.0%
669	70	852	3.9%	40.5%	11.4%	0.7%	0.5%	0.8%	0.1%	0.4%	0.2%	21.1%	8.8%	8.6%	1.4%	0.0%	1.6%	0.0%
670	50	496	4.2%	44.2%	15.2%	0.6%	0.4%	0.7%	0.1%	0.4%	0.2%	15.6%	6.4%	7.3%	1.9%	0.1%	2.8%	0.0%
671	70	357	3.4%	35.2%	6.1%	0.8%	0.6%	0.9%	0.1%	0.5%	0.3%	28.9%	12.0%	10.5%	0.8%	0.0%	0.0%	0.0%
672	70	432	3.5%	37.1%	8.1%	0.9%	0.6%	1.1%	0.1%	0.6%	0.3%	26.3%	10.9%	9.7%	0.8%	0.0%	0.0%	0.0%
674	50	1108	4.0%	42.3%	17.2%	0.6%	0.4%	0.7%	0.1%	0.4%	0.2%	20.4%	8.5%	4.0%	0.5%	0.0%	0.7%	0.2%
675	50	296	4.5%	46.8%	17.4%	0.4%	0.3%	0.5%	0.1%	0.3%	0.2%	15.5%	6.4%	3.6%	0.6%	0.1%	2.6%	0.9%
676	50	72	4.6%	48.1%	18.0%	0.6%	0.4%	0.7%	0.1%	0.4%	0.2%	17.0%	7.0%	2.8%	0.2%	0.0%	0.0%	0.0%
677	50	84	4.9%	51.8%	15.8%	0.6%	0.4%	0.7%	0.1%	0.4%	0.2%	15.7%	6.5%	2.6%	0.2%	0.0%	0.0%	0.0%
678	50	341	2.5%	26.5%	13.6%	0.9%	0.7%	1.1%	0.1%	0.6%	0.3%	28.9%	12.0%	11.6%	1.3%	0.0%	0.0%	0.0%
679	50	169	2.8%	29.5%	7.3%	0.2%	0.2%	0.3%	0.0%	0.2%	0.3%	31.1%	12.9%	13.5%	1.6%	0.0%	0.0%	0.0%
680	50	246	3.1%	32.3%	15.6%	0.3%	0.2%	0.4%	0.0%	0.2%	0.2%	18.6%	7.7%	7.7%	1.2%	0.0%	0.0%	12.4%
681	50	331	3.0%	31.4%	14.4%	1.2%	0.9%	1.4%	0.2%	0.8%	0.3%	24.4%	10.1%	8.7%	0.7%	0.0%	0.0%	2.6%
682	50	95	4.0%	42.1%	17.5%	0.2%	0.2%	0.3%	0.0%	0.2%	0.2%	20.5%	8.5%	5.3%	1.1%	0.0%	0.0%	0.0%
683	50	135	3.7%	38.7%	11.2%	0.8%	0.5%	0.9%	0.1%	0.5%	0.3%	25.5%	10.6%	5.3%	0.2%	0.0%	0.0%	1.9%
684	50	199	3.5%	36.5%	15.5%	0.8%	0.6%	0.9%	0.1%	0.5%	0.2%	22.2%	9.2%	8.6%	1.3%	0.0%	0.0%	0.0%
685	50	391	2.9%	30.3%	13.6%	0.9%	0.7%	1.1%	0.1%	0.6%	0.3%	25.8%	10.7%	11.4%	1.5%	0.0%	0.0%	0.0%
686	50	554	2.3%	24.6%	6.0%	0.6%	0.4%	0.7%	0.1%	0.4%	0.3%	30.9%	12.8%	11.4%	0.9%	0.0%	1.4%	7.2%
687	50	247	2.3%	24.1%	10.3%	0.2%	0.1%	0.2%	0.0%	0.1%	0.4%	39.3%	16.3%	6.4%	0.2%	0.0%	0.0%	0.0%
688	50	169	3.1%	33.0%	17.6%	0.5%	0.3%	0.5%	0.1%	0.3%	0.3%	28.5%	11.8%	3.9%	0.1%	0.0%	0.0%	0.0%
689	50	366	3.3%	34.9%	20.2%	1.9%	1.4%	2.3%	0.2%	1.3%	0.2%	15.4%	6.4%	6.7%	0.6%	0.0%	2.1%	3.0%
690	50	365	3.3%	35.0%	20.3%	1.9%	1.3%	2.2%	0.2%	1.2%	0.2%	15.4%	6.4%	6.8%	0.6%	0.0%	2.1%	3.0%
691	50	555	2.9%	30.3%	15.4%	0.4%	0.3%	0.4%	0.0%	0.2%	0.3%	30.8%	12.8%	5.8%	0.3%	0.0%	0.0%	0.0%
692	50	555	2.9%	30.3%	15.4%	0.4%	0.3%	0.4%	0.0%	0.2%	0.3%	30.8%	12.8%	5.8%	0.3%	0.0%	0.0%	0.0%
693	50	286	1.7%	17.8%	11.3%	0.4%	0.3%	0.5%	0.1%	0.3%	0.4%	38.8%	16.1%	11.0%	1.4%	0.0%	0.0%	0.0%
695	50	640	2.7%	28.3%	14.8%	0.3%	0.2%	0.4%	0.0%	0.2%	0.3%	33.7%	14.0%	4.8%	0.1%	0.0%	0.0%	0.0%
696	50	13	2.0%	21.2%	22.7%	0.0%	0.0%	0.0%	0.0%	0.0%	0.4%	38.0%	15.7%	0.0%	0.0%	0.0%	0.0%	0.0%
697	50	137	3.2%	33.3%	9.5%	0.6%	0.5%	0.8%	0.1%	0.4%	0.2%	20.6%	8.6%	13.7%	1.0%	0.1%	5.6%	1.9%
698	70	567	4.2%	43.6%	7.4%	2.7%	1.9%	3.2%	0.3%	1.7%	0.2%	14.8%	6.1%	13.9%	0.0%	0.0%	0.0%	0.0%
699	50	136	0.2%	2.0%	2.2%	0.0%	0.0%	0.0%	0.0%	0.0%	0.0%	3.6%	1.5%	0.0%	0.0%	1.9%	81.8%	6.7%
700	70	2921	2.8%	29.7%	18.0%	0.4%	0.3%	0.4%	0.0%	0.2%	0.2%	23.1%	9.6%	4.6%	0.6%	0.1%	3.5%	6.5%
701	70	980	2.6%	27.3%	6.9%	1.1%	0.8%	1.3%	0.1%	0.7%	0.4%	35.4%	14.7%	6.1%	0.5%	0.0%	0.9%	1.3%
702	70	2895	2.8%	29.7%	18.0%	0.4%	0.3%	0.4%	0.0%	0.2%	0.2%	23.1%	9.6%	4.6%	0.6%	0.1%	3.5%	6.5%
704	70	2767	2.7%	28.4%	15.5%	0.8%	0.6%	0.9%	0.1%	0.5%	0.2%	21.8%	9.0%	5.8%	0.4%	0.2%	6.5%	6.7%
705	70	3120	2.9%	30.1%	14.9%	0.8%	0.6%	1.0%	0.1%	0.5%	0.2%	21.5%	8.9%	5.7%	0.4%	0.1%	5.9%	6.3%
706	70	1925	4.0%	41.5%	17.6%	0.2%	0.1%	0.2%	0.0%	0.1%	0.1%	13.8%	5.7%	4.7%	0.8%	0.1%	3.5%	7.6%
712	50	728	3.9%	40.6%	21.8%	1.3%	0.9%	1.5%	0.2%	0.8%	0.2%	15.9%	6.6%	5.1%	0.4%	0.0%	0.4%	0.4%
713	50	44	3.8%	40.1%	14.8%	0.9%	0.6%	1.0%	0.1%	0.6%	0.1%	11.3%	4.7%	3.9%	0.3%	0.4%	17.4%	0.0%
714	50	50	2.9%	30.6%	15.4%	0.7%	0.5%	0.8%	0.1%	0.4%	0.2%	24.1%	10.0%	11.3%	3.0%	0.0%	0.0%	0.0%
715	50	37	4.2%	43.6%	17.1%	0.9%	0.6%	1.0%	0.1%	0.6%	0.2%	14.8%	6.1%	8.4%	2.5%	0.0%	0.0%	0.0%
716	50	183	3.1%	32.8%	12.6%	0.4%	0.3%	0.4%	0.0%	0.2%	0.2%	24.1%	10.0%	7.5%	0.7%	0.2%	7.3%	0.0%
717	50	932	3.7%	39.2%	18.0%	0.9%	0.7%	1.1%	0.1%	0.6%	0.2%	18.4%	7.6%	6.7%	0.7%	0.0%	2.0%	0.0%
718	50	1456	3.7%	38.7%	12.7%	1.0%	0.7%	1.2%	0.1%	0.7%	0.2%	21.1%	8.8%	7.9%	1.0%	0.0%	1.0%	1.2%
719	50	849	3.4%	36.0%	17.6%	1.5%	1.1%	1.8%	0.2%	1.0%	0.2%	19.9%	8.2%	6.4%	0.8%	0.0%	0.4%	1.4%
720	50	239	4.8%	50.4%	17.9%	1.8%	1.3%	2.1%	0.2%	1.2%	0.1%	10.5%	4.4%	5.0%	0.3%	0.0%	0.0%	0.0%
721	50	356	3.8%	39.7%	14.2%	0.4%	0.3%	0.5%	0.1%	0.3%	0.1%	14.0%	5.8%	4.7%	0.4%	0.1%	5.5%	10.2%
722	50	382	2.9%	30.8%	13.1%	0.4%	0.3%	0.5%	0.1%	0.3%	0.2%	19.4%	8.0%	8.0%	0.8%	0.1%	4.8%	10.2%
723	50	1338	3.6%	37.6%	19.7%	1.4%	1.0%	1.6%	0.2%	0.9%	0.2%	15.1%	6.3%	6.0%	1.2%	0.0%	1.3%	4.1%
724	50	2281	3.3%	34.7%	12.8%	1.4%	1.0%	1.6%	0.2%	0.9%	0.2%	22.9%	9.5%	6.7%	0.6%	0.0%	1.1%	3.2%
725	50	431	3.6%	37.5%	16.4%	1.7%	1.2%	2.0%	0.2%	1.1%	0.2%	16.9%	7.0%	4.9%	1.1%	0.1%	4.0%	2.3%
726	50	1189	3.0%	31.6%	12.6%	0.9%	0.6%	1.0%	0.1%	0.6%	0.3%	28.5%	11.8%	6.5%	0.4%	0.0%	1.6%	0.6%
727	50	357	3.3%	34.3%	12.4%	0.6%	0.4%	0.7%	0.1%	0.4%	0.3%	28.9%	12.0%	6.5%	0.4%	0.0%	0.0%	0.0%
728	50	339	3.2%	33.4%	12.2%	0.4%	0.3%	0.4%	0.0%	0.2%	0.3%	29.1%	12.1%	7.3%	1.1%	0.0%	0.0%	0.0%
729	50	314	3.5%	36.5%	17.1%	2.3%	1.6%	2.6%	0.3%	1.5%	0.2%	17.9%	7.4%	4.9%	0.3%	0.0%	0.0%	3.9%
730	50	240	3.7%	39.1%	10.9%	0.7%	0.5%	0.8%	0.1%	0.4%	0.2%	23.2%	9.6%	8.2%	1.6%	0.0%	0.0%	1.1%
731	50	618	3.7%	38.5%	12.6%	0.5%	0.3%	0.6%	0.1%	0.3%	0.2%	23.3%	9.6%	7.4%	1.2%	0.0%	0.9%	0.8%
732	50	645	2.8%	29.4%	12.6%	2.2%	1.5%	2.5%	0.3%	1.4%	0.3%	25.5%	10.6%	6.4%	0.4%	0.0%	0.8%	3.3%
733	50	162	3.1%	32.6%	14.9%	0.1%	0.1%	0.1%	0.0%	0.1%	0.2%	22.6%	9.4%	7.0%	2.0%	0.0%	0.0%	7.6%
734	50	14	1.9%	19.9%	21.3%	0.5%	0.3%	0.6%	0.1%	0.3%	0.4%	35.6%	14.7%	4.3%	0.2%	0.0%	0.0%	0.0%
735	50	69	3.3%	34.9%	10.9%	0.6%	0.4%	0.7%	0.1%	0.4%	0.3%	29.1%	12.1%	6.8%	0.6%	0.0%	0.0%	0.0%

Traffic Flows and Breakdown by 16 Vehicle Classes (Year 2036)

Link No.	Speed Limit	Total Vehicle	19 - Motorcycles (MC)	01 - Private Cars (PC)	03 - Taxi	14 - Non-franchised Bus <=6.4t	15 - Non-franchised Bus 6.4-15t	16 - Non-franchised Bus >15t	12 - Private Light Bus <=3.5t	13 - Private Light Bus >3.5t	04 - Light Goods Vehicles <=2.5t	05 - Lt Goods Vehicles 2.5-3.5t	06 - Light Goods Vehicles >3.5t	07 - Heavy Goods Vehicles <=15t	08 - Heavy Goods Vehicles >15t	17 - Franchised Bus (SD)	18 - Franchised Bus (DD)	11 - Public Light Buses
	km/hr	1400-1500																
736	50	542	2.6%	27.6%	11.4%	1.4%	1.0%	1.6%	0.2%	0.9%	0.3%	31.2%	12.9%	6.5%	0.7%	0.0%	0.0%	1.7%
737	50	80	2.5%	25.8%	11.7%	0.1%	0.1%	0.1%	0.0%	0.1%	0.2%	23.5%	9.7%	8.1%	2.5%	0.0%	0.0%	15.5%
738	50	417	2.9%	30.4%	11.7%	1.5%	1.0%	1.7%	0.2%	0.9%	0.3%	29.0%	12.0%	5.7%	0.5%	0.0%	0.0%	2.2%
739	50	360	2.9%	30.2%	20.3%	1.1%	0.8%	1.3%	0.1%	0.7%	0.2%	21.3%	8.8%	4.2%	0.7%	0.0%	1.4%	6.0%
740	50	692	2.8%	29.1%	10.2%	1.0%	0.7%	1.1%	0.1%	0.6%	0.3%	31.8%	13.2%	4.9%	0.2%	0.0%	1.2%	2.8%
741	50	200	2.7%	28.3%	9.8%	0.8%	0.6%	0.9%	0.1%	0.5%	0.3%	30.0%	12.4%	5.6%	0.6%	0.0%	0.0%	7.5%
742	50	302	3.4%	35.6%	12.7%	1.4%	1.0%	1.6%	0.2%	0.9%	0.1%	14.3%	5.9%	3.0%	0.3%	0.1%	3.8%	15.7%
743	50	407	3.6%	37.5%	13.1%	1.7%	1.2%	2.0%	0.2%	1.1%	0.2%	15.4%	6.4%	3.0%	0.2%	0.1%	2.8%	11.7%
745	50	408	2.7%	28.4%	12.9%	1.1%	0.7%	1.2%	0.1%	0.7%	0.3%	29.6%	12.3%	5.3%	0.4%	0.0%	1.4%	2.9%
746	50	158	2.6%	27.8%	8.8%	1.8%	1.3%	2.1%	0.2%	1.1%	0.2%	23.8%	9.8%	3.5%	0.1%	0.1%	3.2%	13.6%
749	70	4570	3.5%	37.0%	9.1%	0.9%	0.6%	1.0%	0.1%	0.6%	0.3%	24.3%	10.1%	10.0%	0.8%	0.0%	1.1%	0.6%
750	70	4779	3.2%	33.8%	6.2%	1.2%	0.8%	1.4%	0.1%	0.8%	0.3%	30.2%	12.5%	7.2%	0.5%	0.0%	1.1%	0.6%
751	70	1422	3.0%	31.9%	11.6%	0.8%	0.5%	0.9%	0.1%	0.5%	0.3%	29.4%	12.2%	8.2%	0.6%	0.0%	0.0%	0.0%
752	70	1586	3.9%	40.6%	12.5%	0.8%	0.6%	0.9%	0.1%	0.5%	0.2%	23.2%	9.6%	5.8%	1.3%	0.0%	0.0%	0.0%
753	70	1756	2.9%	30.9%	14.3%	0.8%	0.5%	0.9%	0.1%	0.5%	0.3%	27.5%	11.4%	8.1%	0.7%	0.0%	0.6%	0.4%
754	70	1395	4.0%	42.1%	10.9%	0.6%	0.4%	0.7%	0.1%	0.4%	0.2%	22.9%	9.5%	6.7%	0.8%	0.0%	0.9%	0.0%
755	70	639	2.6%	27.2%	10.8%	0.3%	0.2%	0.4%	0.0%	0.2%	0.3%	32.5%	13.5%	9.6%	1.0%	0.0%	0.1%	1.2%
756	70	442	3.8%	40.2%	8.9%	0.6%	0.4%	0.7%	0.1%	0.4%	0.3%	24.7%	10.2%	6.1%	0.8%	0.1%	2.7%	0.0%
757	50	682	4.0%	42.1%	11.1%	0.4%	0.3%	0.5%	0.1%	0.3%	0.2%	23.4%	9.7%	7.1%	0.8%	0.0%	0.0%	0.0%
759	50	692	3.5%	36.3%	15.8%	0.8%	0.5%	0.9%	0.1%	0.5%	0.2%	24.1%	10.0%	5.6%	0.4%	0.0%	0.0%	1.4%
760	50	517	4.2%	44.0%	13.9%	1.2%	0.8%	1.4%	0.1%	0.8%	0.2%	20.0%	8.3%	3.6%	0.1%	0.0%	0.5%	1.0%
761	50	767	3.2%	33.1%	12.9%	0.7%	0.5%	0.8%	0.1%	0.4%	0.3%	27.6%	11.4%	7.8%	0.5%	0.0%	0.0%	0.7%
777	70	2241	3.1%	32.7%	6.7%	1.1%	0.8%	1.3%	0.1%	0.7%	0.3%	26.9%	11.1%	12.3%	0.7%	0.0%	1.3%	0.6%
778	50	236	3.9%	40.7%	14.7%	0.3%	0.2%	0.3%	0.0%	0.2%	0.2%	21.7%	9.0%	7.8%	0.8%	0.0%	0.0%	0.0%
779	50	2267	3.9%	41.0%	12.0%	0.7%	0.5%	0.8%	0.1%	0.4%	0.2%	23.3%	9.6%	6.2%	1.2%	0.0%	0.0%	0.0%
780	50	1963	3.0%	31.9%	13.4%	0.7%	0.5%	0.9%	0.1%	0.5%	0.3%	28.1%	11.6%	7.9%	0.6%	0.0%	0.5%	0.0%
781	50	327	3.1%	32.0%	14.5%	1.0%	0.7%	1.2%	0.1%	0.6%	0.3%	27.9%	11.6%	6.6%	0.4%	0.0%	0.0%	0.0%
782	50	182	3.9%	40.5%	15.0%	0.3%	0.2%	0.3%	0.0%	0.2%	0.3%	24.2%	10.0%	4.8%	0.3%	0.0%	0.0%	0.0%
783	50	517	4.2%	44.0%	13.9%	1.2%	0.8%	1.4%	0.1%	0.8%	0.2%	20.0%	8.3%	3.6%	0.1%	0.0%	0.5%	1.0%
784	50	622	3.4%	35.8%	12.7%	0.4%	0.3%	0.5%	0.1%	0.3%	0.3%	26.4%	10.9%	7.6%	0.5%	0.0%	0.0%	0.8%
785	50	387	4.1%	43.0%	13.3%	1.4%	1.0%	1.6%	0.2%	0.9%	0.2%	20.3%	8.4%	3.6%	0.0%	0.0%	0.7%	1.3%
786	50	686	3.6%	37.2%	12.7%	0.6%	0.4%	0.7%	0.1%	0.4%	0.3%	25.4%	10.5%	7.0%	0.5%	0.0%	0.0%	0.8%
787	50	944	3.6%	37.9%	12.5%	0.5%	0.3%	0.6%	0.1%	0.3%	0.3%	25.8%	10.7%	6.4%	0.5%	0.0%	0.0%	0.6%
788	50	1678	3.8%	40.0%	11.3%	0.8%	0.5%	0.9%	0.1%	0.5%	0.2%	23.9%	9.9%	6.6%	1.4%	0.0%	0.0%	0.0%
789	50	2317	3.0%	31.3%	12.8%	0.7%	0.5%	0.9%	0.1%	0.5%	0.3%	28.8%	11.9%	8.0%	0.5%	0.0%	0.4%	0.2%
790	50	1767	3.6%	38.2%	11.0%	0.8%	0.6%	0.9%	0.1%	0.5%	0.3%	25.2%	10.4%	7.1%	1.4%	0.0%	0.0%	0.0%
791	50	1961	3.0%	31.2%	12.9%	0.6%	0.4%	0.7%	0.1%	0.4%	0.3%	28.9%	12.0%	8.1%	0.6%	0.0%	0.5%	0.3%
792	50	397	3.6%	37.5%	13.3%	0.5%	0.4%	0.6%	0.1%	0.3%	0.3%	25.8%	10.7%	6.5%	0.6%	0.0%	0.0%	0.0%
793	50	940	3.0%	31.7%	10.7%	1.2%	0.9%	1.4%	0.2%	0.8%	0.3%	28.8%	11.9%	7.9%	0.5%	0.0%	0.3%	0.6%
794	50	638	3.4%	36.1%	14.0%	0.3%	0.2%	0.4%	0.0%	0.2%	0.3%	25.8%	10.7%	5.8%	0.2%	0.0%	1.6%	0.8%
795	50	1111	3.0%	31.5%	9.9%	1.2%	0.8%	1.4%	0.1%	0.7%	0.3%	29.9%	12.4%	7.7%	0.4%	0.0%	0.2%	0.5%
796	50	1039	3.5%	37.1%	13.3%	0.3%	0.2%	0.3%	0.0%	0.2%	0.3%	25.5%	10.6%	6.3%	0.7%	0.0%	1.0%	0.7%
797	50	608	3.1%	32.3%	8.7%	1.5%	1.0%	1.7%	0.2%	0.9%	0.3%	30.3%	12.5%	6.1%	0.1%	0.0%	0.4%	0.9%
798	50	377	3.7%	39.1%	15.3%	0.5%	0.4%	0.6%	0.1%	0.3%	0.2%	23.2%	9.6%	5.3%	0.3%	0.0%	0.0%	1.4%
799	50	531	3.2%	33.3%	7.1%	1.0%	0.7%	1.1%	0.1%	0.6%	0.2%	24.0%	10.0%	9.4%	0.7%	0.1%	4.3%	4.2%
800	50	443	2.4%	24.9%	7.3%	1.0%	0.7%	1.1%	0.1%	0.6%	0.2%	14.9%	6.2%	4.5%	0.3%	0.7%	31.0%	4.1%
801	50	1630	3.1%	32.9%	8.9%	0.7%	0.5%	0.9%	0.1%	0.5%	0.3%	25.7%	10.6%	9.0%	1.5%	0.0%	1.8%	3.5%
802	50	2268	3.0%	31.3%	9.4%	0.6%	0.4%	0.7%	0.1%	0.4%	0.3%	27.6%	11.4%	9.2%	1.4%	0.0%	1.3%	2.9%
803	50	1092	2.8%	29.5%	8.9%	0.8%	0.6%	0.9%	0.1%	0.5%	0.2%	22.5%	9.3%	4.3%	0.2%	0.4%	16.7%	2.2%
804	50	1542	3.1%	32.1%	8.5%	0.8%	0.6%	0.9%	0.1%	0.5%	0.3%	26.7%	11.1%	7.6%	1.7%	0.1%	2.6%	3.4%
805	50	1310	3.2%	33.8%	10.5%	0.2%	0.1%	0.2%	0.0%	0.1%	0.2%	20.0%	8.3%	7.6%	1.4%	0.2%	9.9%	4.2%
806	50	1983	3.2%	33.9%	8.6%	0.7%	0.5%	0.9%	0.1%	0.5%	0.3%	26.3%	10.9%	7.3%	1.5%	0.1%	2.7%	2.7%
807	50	1381	2.9%	30.8%	9.6%	0.8%	0.6%	0.9%	0.1%	0.5%	0.3%	24.2%	10.0%	5.0%	0.6%	0.2%	10.5%	3.0%
808	50	770	2.8%	29.8%	12.4%	0.8%	0.6%	0.9%	0.1%	0.5%	0.3%	28.9%	12.0%	10.2%	0.8%	0.0%	0.0%	0.0%
809	50	150	1.5%	16.0%	6.7%	0.2%	0.1%	0.2%	0.0%	0.1%	0.5%	45.8%	19.0%	9.3%	0.6%	0.0%	0.0%	0.0%
814	50	1638	3.4%	36.1%	11.1%	1.0%	0.7%	1.1%	0.1%	0.6%	0.3%	26.2%	10.9%	6.9%	1.5%	0.0%	0.0%	0.0%
815	50	779	3.1%	32.6%	11.9%	0.5%	0.4%	0.6%	0.1%	0.3%	0.3%	28.8%	12.0%	8.8%	0.6%	0.0%	0.0%	0.0%
816	50	1631	3.3%	34.7%	9.5%	1.2%	0.8%	1.4%	0.1%	0.7%	0.3%	28.3%	11.7%	6.6%	1.3%	0.0%	0.0%	0.1%
817	50	814	2.9%	30.3%	11.1%	0.9%	0.7%	1.1%	0.1%	0.6%	0.3%	29.8%	12.3%	9.1%	0.7%	0.0%	0.0%	0.0%
818	70	3668	3.6%	38.3%	8.9%	1.0%	0.7%	1.1%	0.1%	0.6%	0.3%	24.6%	10.2%	8.0%	0.8%	0.0%	1.1%	0.6%
819	70	3289	3.3%	34.9%	5.2%	1.5%	1.1%	1.7%	0.2%	1.0%	0.3%	30.9%	12.8%	4.7%	0.2%	0.0%	1.5%	0.7%
820	70	4818	3.5%	36.3%	8.2%	1.0%	0.7%	1.1%	0.1%	0.6%	0.3%	27.3%	11.3%	7.4%	0.7%	0.0%	0.9%	0.5%
821	70	3708	3.5%	36.3%	5.3%	1.4%	1.0%	1.6%	0.2%	0.9%	0.3%	30.3%	12.5%	4.6%	0.2%	0.0%	1.3%	0.6%
822	70	2612	3.3%	34.9%	4.8%	0.6%	0.4%	0.7%	0.1%	0.4%	0.3%	33.1%	13.7%	5.8%	0.3%	0.0%	0.7%	0.8%
823	70	2113	3.0%	31.1%	10.0%	0.9%	0.6%	1.0%	0.1%	0.6%	0.3%	28.8%	11.9%	8.9%	0.5%	0.0%	1.3%	1.0%
824	50	992	2.7%	28.7%	6.6%	1.3%	0.9%	1.5%	0.2%	0.8%	0.3%	24.2%	10.0%	6.8%	1.2%	0.1%	4.2%	10.5%
825	50	316	3.7%	39.3%	3.3%	1.6%	1.1%	1.9%	0.2%	1.0%	0.3%	24.7%	10.2%	5.6%	0.1%	0.0%	0.8%	6.2%
826	70	2708	3.8%	40.3%	6.9%	1.1%	0.8%	1.2%	0.1%	0.7%	0.3%	26.2%	10.9%	6.2%	0.8%	0.0%	0.6%	0.0%
827	70	1096	3.8%	39.6%	6.5%	3.3%	2.3%	3.9%	0.4%	2.1%	0.2%	23.4%	9.7%	2.0%	0.0%	0.1%	2.7%	0.0%
828	50	151	2.6%	27.8%	7.1%	3.5%	2.4%	4.1%	0.4%	2.2%	0.2%	15.6%	6.4%	27.4%	0.2%	0.0%	0.0%	0.0%
829	50	248	6.2%	65.3%	8.0%	0.0%	0.0%	0.1%	0.0%	0.0%	0.1%	10.9%	4.5%	4.7%	0.0%	0.0%	0.0%	0.0%
830	50	761	2.5%	26.3%	5.6%	0.8%	0.6%	1.0%	0.1%	0.5%	0.2%	24.0%	9.9%	27.4%	1.1%	0.0%	0.0%	0.0%
831	50	401	2.0%	21.1%	4.0%	0.3%	0.2%	0.3%	0.0%	0.2%	0.4%	35.5%	14.7%	20.6%	1.0%	0.0%	0.0%	0.0%
832	50	240	3.5%	37.0%	4.5%	0.7%	0.5%	0.8%	0.1%	0.4%	0.3%	27.4%	11.3%	12.2%	1.1%	0.0%	0.0%	0.0%
833	50	715	3.2%	33.2%	5.6%	0.4%	0.3%	0.5%	0.0%	0.2%	0.3%	26.7%	11.1%	18.1%	0.4%	0.0%	0.0%	0.0%
834	50	926	3.9%	40.7%	18.5%	0.9%	0.7%	1.1%	0.1%	0.6%	0.2%	17.6%	7.3%	6.0%	0.4%	0.0%	2.0%	0.0%
835	50	504	4.1%	43.1%	16.5%	1.1%	0.8%	1.3%	0.1%	0.7%	0.2%	16.6%	6.9%	5.5%	0.3%	0.1%	2.6%	0.0%
836	50	983	2.7%	28.6%	8.6%	0.9%	0.6%	1.0%	0.1%	0.6%	0.2%	23.2%	9.6%	5.3%	0.8%	0.3%	13.1%	4.2%
837	50	549	3.3%	34.5%	13.6%	0.4%	0.3%	0.4%	0.0%	0.2%	0.3%	27.3%	11.3%	5.1%	0.1%	0.0%	1.9%	1.3%
838	50	375	3.2%	33.1%	7.3%	0.6%	0.5%	0.8%	0.1%	0.4%	0.3%	25.5%	10.6%	10.8%	0.9%	0.0%	1.0%	4.9%
839	50	1241	3.1%	32.6%	9.9%	0.3%	0.2%	0.3%	0.0%	0.2%	0.2%	20.6%	8.5%	7.5%	1.4%	0.2%	10.5%	4.4%
840	50	77	3.4%	36.1%	12.6%	0.6%	0.4%	0.7%	0.1%	0.4%	0.3%	25.9%	10.7%	8.7%	0.3%	0.0%	0.0%	0.0%
841	50	398	3.5%	36.3%	12.0%	0.5%	0.4%	0.6%	0.1%	0.3%	0.3%	26.4%	10.9%	4.3%	0.3%	0.1%	4.0%	0.0%
842	50	366	2.1%	22.5%	6.2%	1.0%	0.7%	1.2%	0.1%	0.7%	0.1%	12.6%	5.2%	3.6%	0.3%	0.9%	37.5%	5.0%
843	50	693	2.4%	25.5%	7.2%	0.9%	0.7%	1.1%	0.1%	0.6%	0.2%	20.3%	8.4%	4.4%	0.1%	0.6%	24.0%	3.5%
847	50	795	3.8%	40.2%	17.7%	1.0%	0.7%	1.2%	0.1%	0.6%	0.1%	12.6%	5.2%	4.5%	0.8%	0.1%	3.8%	7.6%
848	50	745	4.0%	42.3%	18.3%	1.1%	0.8%	1.3%	0.1%	0.7%	0.1%	13.9%	5.8%	4.5%	0.7%	0.0%	2.0%	4.4%
849	50	115	1.8%	19.4%	8.6%	0.2%	0.1%	0.2%	0.0%	0.1%	0.1%	5.0%	2.1%	1.2%	0.3%	0.1%	5.0%	55.8%
850	50	351	4.0%	42.4%	13.4%	0.5%	0.4%	0.6%	0.1%	0.3%	0.2%	16.2%	6.7%	5.6%	1.6%	0.0%	0.5%	7.4%
851	50	116	1.9%	19.7%	8.7%	0.2%	0.1%	0.2%	0.0%	0.1%	0.1%	5.0%	2.1%	1.2%	0.3%	0.1%	4.9%	55.4%
852	50	198	2.9%	30.5%	13.9%	0.7%	0.5%	0.8%	0.1%	0.4%	0.1%	13.4%	5.6%	5.5%	1.6%	0.0%	1.0%	23.0%
853	50	97	1.2%	12.8%	5.3%	0.1%	0.1%	0.2%	0.0%	0.1%	0.1%	5.1%	2.1%	0.7%	0.2%	0.1%	5.9%	66.1%
854	50	437	3.8%	40.2%	16.8%	1.1%	0.7%	1.2%	0.1%	0.7%	0.1%	13.4%	5.5%	4.5%	0.9%	0.0%	0.4%	10.4%
855	50	107	1.1%	11.8%	4.8%	0.1%	0.1%	0.1%	0.0%	0.1%	0.0%	4.6%	1.9%	0.7%	0.2%	0.1%	5.4%	68.9%
856	50	298	3.5%	36.3%	14.1%	0.9%	0.6%	1.1%	0.1%	0.6%	0.1%	13.8%	5.7%	6.1%	1.1%	0.0%	0.6%	15.3%
859	50	611	3.6%	38.0%	15.7%	1.2%	0.8%	1.4%	0.1%	0.8%	0.2%	20.3%	8.4%	7.9%	1.6%	0.0%	0.0%	0.0%
860	50	469	4.2%	43.6%	18.0%	0.6%	0.4%	0.7%	0.1%	0.4%	0.2%	19.8%	8.2%	3.4%	0.3%	0.0%	0.0%	0.0%
861	50	223	3.8%	39.5%	15.8%	0.8%	0.6%	0.9%	0.1%	0.5%	0.2%	23.3%	9.6%	4.6%	0.4%	0.0%	0.0%	0.0%
862	50	431	4.2%	44.4%	16.1%	0.5%	0.4%	0.6%	0.1%	0.3%	0.2%	20.8%	8.6%	3.6%	0.3%	0.0%	0.0%	0.0%
863	50	286	3.9%	40.6%	16.1%	0.7%	0.5%	0.8%	0.1%	0.5%	0.2%	22.4%	9.3%	4.5%	0.5%	0.0%	0.0%	0.0%
864	50	505	4.4%	45.7%	15.0%	0.5%	0.4%	0.6%	0.1%	0.3%	0.2%	20.5%	8.5%	3.6%	0.3%	0.0%	0.0%	0.0%
865	50	869	4.0%	42.3%	18.0%	0.6%	0.4%	0.7%	0.1%	0.4%	0.2%	20.5%	8.5%	3.9%	0.5%	0.0%	0.0%	0.0%
866	50	489	4.5%	47.4%	12.5%	0.5%	0.4%	0.6%	0.1%	0.3%	0.2%	21.0%	8.7%	3.5%	0.2%	0.0%	0.0%	0.0%
867	50	320	3.1%	32.7%	15.2%	1.6%	1.1%	1.9%	0.2%	1.0%	0.2%	20.1%	8.3%	11.8%	2.8%	0.0%	0.0%	0.0%
868	50	583	4.1%	43.2%	18.9%	0.5%	0.4%	0.6%	0.1%	0.3%	0.2%	19.6%	8.1%	3.6%	0.5%	0.0%	0.0%	0.0%

Traffic Flows and Breakdown by 16 Vehicle Classes (Year 2036)

Link No.	Speed Limit	Total Vehicle	19 - Motorcycles (MC)	01 - Private Cars (PC)	03 - Taxi	14 - Non-franchised Bus <=6.4t	15 - Non-franchised Bus 6.4-15t	16 - Non-franchised Bus >15t	12 - Private Light Bus <=3.5t	13 - Private Light Bus >3.5t	04 - Light Goods Vehicles <=2.5t	05 - Lt Goods Vehicles 2.5-3.5t	06 - Light Goods Vehicles >3.5t	07 - Heavy Goods Vehicles <=15t	08 - Heavy Goods Vehicles >15t	17 - Franchised Bus (SD)	18 - Franchised Bus (DD)	11 - Public Light Buses
	km/hr	1400-1500																
870	50	16	1.8%	18.5%	19.1%	3.3%	2.4%	3.9%	0.4%	2.1%	0.3%	31.9%	13.2%	2.7%	0.3%	0.0%	0.0%	0.0%
871	50	295	1.7%	17.4%	7.9%	0.3%	0.2%	0.3%	0.0%	0.2%	0.3%	31.7%	13.2%	13.7%	1.0%	0.3%	11.9%	0.0%
872	70	1732	3.6%	37.8%	5.1%	1.6%	1.2%	1.9%	0.2%	1.0%	0.2%	22.7%	9.4%	14.2%	0.1%	0.0%	0.8%	0.0%
873	70	1165	3.3%	35.0%	4.0%	1.1%	0.8%	1.3%	0.1%	0.7%	0.3%	26.6%	11.0%	14.4%	0.2%	0.0%	1.1%	0.0%
874	50	955	4.5%	47.7%	10.9%	0.9%	0.6%	1.0%	0.1%	0.5%	0.1%	13.8%	5.7%	4.8%	0.7%	0.0%	2.0%	6.7%
875	50	1408	2.8%	29.8%	6.5%	0.8%	0.5%	0.9%	0.1%	0.5%	0.3%	25.0%	10.3%	15.0%	2.0%	0.1%	3.1%	2.4%
876	50	33	0.8%	8.5%	9.1%	0.0%	0.0%	0.0%	0.0%	0.0%	0.2%	15.2%	6.3%	0.0%	0.0%	0.0%	0.0%	59.9%
877	50	56	3.0%	31.9%	11.1%	0.1%	0.1%	0.1%	0.0%	0.1%	0.1%	11.0%	4.6%	3.1%	0.1%	0.0%	0.0%	34.7%
878	50	55	3.0%	31.5%	10.9%	0.1%	0.1%	0.1%	0.0%	0.1%	0.1%	11.1%	4.6%	3.1%	0.1%	0.0%	0.0%	35.4%
879	50	33	0.8%	8.5%	9.1%	0.0%	0.0%	0.0%	0.0%	0.0%	0.2%	15.2%	6.3%	0.0%	0.0%	0.0%	0.0%	59.9%
882	50	603	3.2%	33.7%	16.6%	0.7%	0.5%	0.9%	0.1%	0.5%	0.3%	24.3%	10.1%	8.3%	0.9%	0.0%	0.0%	0.0%
883	50	597	2.7%	28.8%	15.1%	1.1%	0.8%	1.3%	0.1%	0.7%	0.3%	24.9%	10.3%	6.1%	0.8%	0.1%	6.3%	0.5%
884	50	599	2.8%	29.3%	15.3%	1.1%	0.8%	1.3%	0.1%	0.7%	0.3%	24.3%	10.1%	6.0%	0.8%	0.1%	6.3%	0.5%
885	50	600	2.8%	29.7%	15.6%	1.2%	0.8%	1.4%	0.1%	0.7%	0.2%	23.8%	9.9%	5.9%	0.8%	0.1%	6.2%	0.5%
886	50	602	2.9%	30.2%	15.8%	1.2%	0.8%	1.4%	0.1%	0.8%	0.2%	23.3%	9.6%	5.9%	0.9%	0.1%	6.2%	0.5%
887	50	603	2.9%	30.6%	16.1%	1.2%	0.9%	1.4%	0.2%	0.8%	0.2%	22.7%	9.4%	5.8%	0.9%	0.1%	6.2%	0.5%
888	50	605	3.0%	31.0%	16.3%	1.2%	0.9%	1.4%	0.2%	0.8%	0.2%	22.2%	9.2%	5.7%	0.9%	0.1%	6.2%	0.5%
889	50	606	3.0%	31.5%	16.6%	1.3%	0.9%	1.5%	0.2%	0.8%	0.2%	21.7%	9.0%	5.7%	0.9%	0.1%	6.2%	0.5%
890	50	608	3.0%	31.9%	16.8%	1.3%	0.9%	1.5%	0.2%	0.8%	0.2%	21.2%	8.8%	5.6%	1.0%	0.1%	6.2%	0.5%
891	50	609	3.1%	32.3%	17.1%	1.3%	0.9%	1.5%	0.2%	0.8%	0.2%	20.7%	8.6%	5.6%	1.0%	0.1%	6.2%	0.5%
892	50	611	3.1%	32.7%	17.3%	1.3%	0.9%	1.5%	0.2%	0.8%	0.2%	20.1%	8.3%	5.5%	1.0%	0.1%	6.1%	0.5%
893	50	612	3.2%	33.2%	17.5%	1.3%	0.9%	1.6%	0.2%	0.9%	0.2%	19.6%	8.1%	5.4%	1.0%	0.1%	6.1%	0.5%
894	50	613	3.2%	33.6%	17.8%	1.4%	1.0%	1.6%	0.2%	0.9%	0.2%	19.1%	7.9%	5.4%	1.1%	0.1%	6.1%	0.5%
895	50	15	1.7%	18.0%	19.3%	0.3%	0.2%	0.4%	0.0%	0.2%	0.3%	32.9%	13.6%	10.9%	1.9%	0.0%	0.0%	0.0%
896	50	15	1.7%	18.0%	19.3%	0.3%	0.2%	0.4%	0.0%	0.2%	0.3%	32.9%	13.6%	10.9%	1.9%	0.0%	0.0%	0.0%
897	50	17	2.7%	28.1%	17.9%	1.2%	0.8%	1.4%	0.1%	0.7%	0.3%	29.9%	12.4%	4.2%	0.4%	0.0%	0.0%	0.0%
898	50	17	2.7%	28.1%	17.9%	1.2%	0.8%	1.4%	0.1%	0.7%	0.3%	29.9%	12.4%	4.2%	0.4%	0.0%	0.0%	0.0%
899	50	15	1.7%	18.0%	19.3%	0.3%	0.2%	0.4%	0.0%	0.2%	0.3%	32.9%	13.6%	10.9%	1.9%	0.0%	0.0%	0.0%
900	50	15	1.7%	18.0%	19.3%	0.3%	0.2%	0.4%	0.0%	0.2%	0.3%	32.9%	13.6%	10.9%	1.9%	0.0%	0.0%	0.0%
901	50	29	2.5%	26.7%	11.2%	1.1%	0.8%	1.3%	0.1%	0.7%	0.3%	27.3%	11.3%	12.8%	3.9%	0.0%	0.0%	0.0%
902	50	29	2.5%	26.7%	11.2%	1.1%	0.8%	1.3%	0.1%	0.7%	0.3%	27.3%	11.3%	12.8%	3.9%	0.0%	0.0%	0.0%
903	50	15	1.7%	18.0%	19.3%	0.3%	0.2%	0.4%	0.0%	0.2%	0.3%	32.9%	13.6%	10.9%	1.9%	0.0%	0.0%	0.0%
904	50	15	1.7%	18.0%	19.3%	0.3%	0.2%	0.4%	0.0%	0.2%	0.3%	32.9%	13.6%	10.9%	1.9%	0.0%	0.0%	0.0%
905	50	29	2.5%	26.7%	11.2%	1.1%	0.8%	1.3%	0.1%	0.7%	0.3%	27.3%	11.3%	12.8%	3.9%	0.0%	0.0%	0.0%
906	50	769	2.6%	27.8%	11.2%	0.6%	0.4%	0.7%	0.1%	0.4%	0.3%	25.3%	10.5%	9.0%	1.9%	0.1%	4.7%	4.5%
907	50	750	2.7%	28.0%	11.3%	0.5%	0.4%	0.6%	0.1%	0.4%	0.3%	25.1%	10.4%	8.8%	1.9%	0.1%	4.8%	4.6%
908	50	730	2.7%	28.3%	11.4%	0.5%	0.4%	0.6%	0.1%	0.3%	0.3%	24.8%	10.3%	8.7%	1.8%	0.1%	5.0%	4.7%
909	50	711	2.7%	28.6%	11.5%	0.5%	0.4%	0.6%	0.1%	0.3%	0.3%	24.5%	10.2%	8.5%	1.7%	0.1%	5.1%	4.8%
910	50	692	2.8%	28.9%	11.7%	0.5%	0.4%	0.6%	0.1%	0.3%	0.3%	24.2%	10.0%	8.3%	1.6%	0.1%	5.2%	5.0%
911	50	673	2.8%	29.3%	11.8%	0.5%	0.4%	0.6%	0.1%	0.3%	0.2%	23.9%	9.9%	8.1%	1.5%	0.1%	5.4%	5.1%
912	50	653	2.8%	29.6%	12.0%	0.5%	0.3%	0.6%	0.1%	0.3%	0.2%	23.6%	9.8%	7.8%	1.4%	0.1%	5.5%	5.3%
913	50	634	2.9%	30.0%	12.1%	0.5%	0.3%	0.6%	0.1%	0.3%	0.2%	23.2%	9.6%	7.6%	1.3%	0.1%	5.7%	5.4%
914	50	615	2.9%	30.4%	12.3%	0.5%	0.3%	0.5%	0.1%	0.3%	0.2%	22.8%	9.5%	7.4%	1.2%	0.1%	5.9%	5.6%
915	50	595	2.9%	30.8%	12.5%	0.4%	0.3%	0.5%	0.1%	0.3%	0.2%	22.4%	9.3%	7.1%	1.1%	0.1%	6.1%	5.8%
916	50	576	3.0%	31.2%	12.7%	0.4%	0.3%	0.5%	0.1%	0.3%	0.2%	22.0%	9.1%	6.8%	1.0%	0.1%	6.3%	6.0%
917	50	557	3.0%	31.7%	12.9%	0.4%	0.3%	0.5%	0.1%	0.3%	0.2%	21.5%	8.9%	6.5%	0.9%	0.2%	6.5%	6.2%
918	50	643	3.2%	33.9%	13.1%	0.6%	0.4%	0.7%	0.1%	0.4%	0.2%	23.8%	9.9%	10.7%	1.5%	0.0%	0.0%	1.5%
919	50	13	2.0%	21.2%	22.7%	0.0%	0.0%	0.0%	0.0%	0.0%	0.4%	38.0%	15.7%	0.0%	0.0%	0.0%	0.0%	0.0%
920	50	670	3.2%	33.9%	13.2%	0.5%	0.4%	0.6%	0.1%	0.4%	0.3%	25.5%	10.6%	10.1%	1.2%	0.0%	0.0%	0.0%
921	50	39	1.4%	15.0%	7.5%	0.0%	0.0%	0.0%	0.0%	0.0%	0.1%	12.6%	5.2%	2.0%	0.0%	1.1%	48.3%	6.6%
922	50	248	3.0%	31.3%	11.0%	0.6%	0.5%	0.8%	0.1%	0.4%	0.2%	22.9%	9.5%	8.6%	0.3%	0.2%	10.5%	0.0%
923	50	13	2.0%	21.2%	22.7%	0.0%	0.0%	0.0%	0.0%	0.0%	0.4%	38.0%	15.7%	0.0%	0.0%	0.0%	0.0%	0.0%
924	50	13	2.0%	21.2%	22.7%	0.0%	0.0%	0.0%	0.0%	0.0%	0.4%	38.0%	15.7%	0.0%	0.0%	0.0%	0.0%	0.0%
925	50	13	2.0%	21.2%	22.7%	0.0%	0.0%	0.0%	0.0%	0.0%	0.4%	38.0%	15.7%	0.0%	0.0%	0.0%	0.0%	0.0%
926	50	13	2.0%	21.2%	22.7%	0.0%	0.0%	0.0%	0.0%	0.0%	0.4%	38.0%	15.7%	0.0%	0.0%	0.0%	0.0%	0.0%
927	50	173	3.3%	34.8%	17.0%	0.8%	0.5%	0.9%	0.1%	0.5%	0.2%	15.4%	6.4%	5.9%	0.6%	0.0%	0.0%	13.5%
928	50	45	1.2%	12.1%	6.7%	0.2%	0.1%	0.2%	0.0%	0.1%	0.1%	11.1%	4.6%	4.0%	1.0%	0.1%	5.7%	52.5%
929	50	292	4.0%	41.5%	17.4%	1.6%	1.1%	1.8%	0.2%	1.0%	0.2%	17.3%	7.2%	5.6%	1.1%	0.0%	0.0%	0.0%
930	50	184	3.1%	32.3%	11.0%	0.7%	0.5%	0.9%	0.1%	0.5%	0.3%	27.3%	11.3%	8.8%	1.9%	0.0%	0.0%	1.4%
931	50	156	3.8%	39.4%	20.1%	0.3%	0.2%	0.4%	0.0%	0.2%	0.2%	19.8%	8.2%	6.0%	1.4%	0.0%	0.0%	0.0%
932	50	125	3.5%	36.6%	10.7%	0.7%	0.5%	0.8%	0.1%	0.4%	0.2%	22.3%	9.2%	4.7%	0.4%	0.0%	0.0%	9.9%
933	50	219	2.7%	27.9%	15.7%	0.8%	0.5%	0.9%	0.1%	0.5%	0.2%	24.1%	10.0%	3.9%	0.2%	0.1%	2.9%	9.5%
934	50	106	4.4%	46.6%	12.7%	0.5%	0.4%	0.6%	0.1%	0.3%	0.1%	14.2%	5.9%	2.3%	0.1%	0.0%	0.0%	11.6%
935	50	92	1.5%	16.2%	7.3%	0.7%	0.5%	0.8%	0.1%	0.4%	0.3%	26.7%	11.1%	4.8%	0.2%	0.2%	6.9%	22.5%
936	50	393	2.7%	28.0%	19.1%	0.6%	0.5%	0.8%	0.1%	0.4%	0.2%	23.7%	9.8%	5.0%	0.9%	0.0%	1.8%	6.3%
937	50	803	3.0%	31.3%	11.3%	1.0%	0.7%	1.2%	0.1%	0.6%	0.3%	27.2%	11.3%	4.3%	0.2%	0.0%	2.0%	5.7%
938	50	328	2.8%	29.1%	17.7%	0.6%	0.4%	0.7%	0.1%	0.4%	0.3%	25.8%	10.7%	5.6%	0.9%	0.0%	2.1%	3.0%
939	50	840	2.8%	29.5%	11.2%	1.0%	0.7%	1.2%	0.1%	0.6%	0.3%	29.5%	12.2%	4.7%	0.2%	0.1%	2.6%	3.3%
940	50	867	3.0%	31.1%	11.1%	0.8%	0.6%	0.9%	0.1%	0.5%	0.3%	30.3%	12.5%	5.2%	0.3%	0.0%	1.0%	2.2%
941	50	739	2.8%	29.4%	10.4%	0.9%	0.6%	1.1%	0.1%	0.6%	0.3%	31.6%	13.1%	5.0%	0.2%	0.0%	1.1%	2.6%
942	50	93	2.0%	21.4%	10.5%	0.8%	0.5%	0.9%	0.1%	0.5%	0.4%	37.6%	15.6%	9.2%	0.5%	0.0%	0.0%	0.0%
943	50	281	3.9%	41.2%	11.9%	0.4%	0.3%	0.5%	0.0%	0.2%	0.3%	24.5%	10.2%	6.1%	0.5%	0.0%	0.0%	0.0%
944	50	289	3.5%	37.1%	12.0%	0.5%	0.3%	0.6%	0.1%	0.3%	0.3%	24.8%	10.3%	6.7%	0.5%	0.0%	2.0%	0.9%
945	50	393	2.2%	22.7%	8.7%	1.8%	1.3%	2.1%	0.2%	1.1%	0.3%	31.5%	13.1%	7.6%	0.7%	0.0%	1.3%	5.5%
946	50	91	2.4%	25.4%	14.1%	0.8%	0.6%	1.0%	0.1%	0.5%	0.3%	28.1%	11.6%	5.6%	0.1%	0.1%	6.3%	2.9%
947	50	383	2.5%	26.3%	9.3%	1.8%	1.2%	2.1%	0.2%	1.1%	0.3%	29.2%	12.1%	6.3%	0.6%	0.0%	1.3%	5.6%
948	50	16	1.9%	20.2%	18.0%	0.1%	0.1%	0.1%	0.0%	0.1%	0.3%	30.1%	12.5%	0.8%	0.0%	0.0%	0.0%	15.8%
949	50	25	1.0%	10.9%	11.7%	0.0%	0.0%	0.0%	0.0%	0.0%	0.2%	19.5%	8.1%	0.0%	0.0%	0.0%	0.0%	48.6%
950	50	16	1.9%	20.2%	18.0%	0.1%	0.1%	0.1%	0.0%	0.1%	0.3%	30.1%	12.5%	0.8%	0.0%	0.0%	0.0%	15.8%
951	50	25	1.0%	10.9%	11.7%	0.0%	0.0%	0.0%	0.0%	0.0%	0.2%	19.5%	8.1%	0.0%	0.0%	0.0%	0.0%	48.6%
952	50	16	1.9%	20.2%	18.0%	0.1%	0.1%	0.1%	0.0%	0.1%	0.3%	30.1%	12.5%	0.8%	0.0%	0.0%	0.0%	15.8%
953	50	25	1.0%	10.9%	11.7%	0.0%	0.0%	0.0%	0.0%	0.0%	0.2%	19.5%	8.1%	0.0%	0.0%	0.0%	0.0%	48.6%
954	50	16	1.9%	20.2%	18.0%	0.1%	0.1%	0.1%	0.0%	0.1%	0.3%	30.1%	12.5%	0.8%	0.0%	0.0%	0.0%	15.8%
955	50	25	1.0%	10.9%	11.7%	0.0%	0.0%	0.0%	0.0%	0.0%	0.2%	19.5%	8.1%	0.0%	0.0%	0.0%	0.0%	48.6%
956	50	16	1.9%	20.2%	18.0%	0.1%	0.1%	0.1%	0.0%	0.1%	0.3%	30.1%	12.5%	0.8%	0.0%	0.0%	0.0%	15.8%
957	50	25	1.0%	10.9%	11.7%	0.0%	0.0%	0.0%	0.0%	0.0%	0.2%	19.5%	8.1%	0.0%	0.0%	0.0%	0.0%	48.6%
958	50	13	2.0%	21.2%	22.7%	0.0%	0.0%	0.0%	0.0%	0.0%	0.4%	38.0%	15.7%	0.0%	0.0%	0.0%	0.0%	0.0%
959	50	13	2.0%	21.2%	22.7%	0.0%	0.0%	0.0%	0.0%	0.0%	0.4%	38.0%	15.7%	0.0%	0.0%	0.0%	0.0%	0.0%
960	50	92	0.3%	3.0%	3.2%	0.0%	0.0%	0.0%	0.0%	0.0%	0.1%	5.4%	2.2%	0.0%	0.0%	0.1%	6.2%	79.5%
961	50	151	3.1%	32.3%	12.0%	0.8%	0.6%	0.9%	0.1%	0.5%	0.1%	9.7%	4.0%	3.9%	0.6%	0.0%	1.3%	30.1%
962	50	13	2.0%	21.2%	22.7%	0.0%	0.0%	0.0%	0.0%	0.0%	0.4%	38.0%	15.7%	0.0%	0.0%	0.0%	0.0%	0.0%
963	50	13	2.0%	21.2%	22.7%	0.0%	0.0%	0.0%	0.0%	0.0%	0.4%	38.0%	15.7%	0.0%	0.0%	0.0%	0.0%	0.0%
964	50	13	2.0%	21.2%	22.7%	0.0%	0.0%	0.0%	0.0%	0.0%	0.4%	38.0%	15.7%	0.0%	0.0%	0.0%	0.0%	0.0%
965	50	13	2.0%	21.2%	22.7%	0.0%	0.0%	0.0%	0.0%	0.0%	0.4%	38.0%	15.7%	0.0%	0.0%	0.0%	0.0%	0.0%
966	50	27	4.2%	44.3%	19.3%	0.6%	0.4%	0.7%	0.1%	0.4%	0.2%	18.2%	7.6%	3.2%	0.7%	0.0%	0.0%	0.0%
968	50	92	0.3%	3.0%	3.2%	0.0%	0.0%	0.0%	0.0%	0.0%	0.1%	5.4%	2.2%	0.0%	0.0%	0.1%	6.2%	79.5%
969	50	151	3.1%	32.3%	12.0%	0.8%	0.6%	0.9%	0.1%	0.5%	0.1%	9.7%	4.0%	3.9%	0.6%	0.0%	1.3%	30.1%
970	50	92	0.3%	3.0%	3.2%	0.0%	0.0%	0.0%	0.0%	0.0%	0.1%	5.4%	2.2%	0.0%	0.0%	0.1%	6.2%	79.5%
971	50	151	3.1%	32.3%	12.0%	0.8%	0.6%	0.9%	0.1%	0.5%	0.1%	9.7%	4.0%	3.9%	0.6%	0.0%	1.3%	30.1%
972	50	92	0.3%	3.0%	3.2%	0.0%	0.0%	0.0%	0.0%	0.0%	0.1%	5.4%	2.2%	0.0%	0.0%	0.1%	6.2%	79.5%
973	50	151	3.1%	32.3%	12.0%	0.8%	0.6%	0.9%	0.1%	0.5%	0.1%	9.7%	4.0%	3.9%	0.6%	0.0%	1.3%	30.1%
974	50	92	0.3%	3.0%	3.2%	0.0%	0.0%	0.0%	0.0%	0.0%	0.1%	5.4%	2.2%	0.0%	0.0%	0.1%	6.2%	79.5%
975	50	151	3.1%	32.3%	12.0%	0.8%	0.6%	0.9%	0.1%	0.5%	0.1%	9.7%	4.0%	3.9%	0.6%	0.0%	1.3%	30.1%
976	50	13	2.0%	21.2%	22.7%	0.0%	0.0%	0.0%	0.0%	0.0%	0.4%	38.0%	15.7%	0.0%	0.0%	0.0%	0.0%	0.0%
977	50	13	2.0%	21.2%	22.7%	0.0%	0.0%	0.0%	0.0%	0.0%	0.4%	38.0%	15.7%	0.0%	0.0%	0.0%	0.0%	0.0%

Traffic Flows and Breakdown by 16 Vehicle Classes (Year 2036)

Link No.	Speed Limit	Total Vehicle	19 - Motorcycles (MC)	01 - Private Cars (PC)	03 - Taxi	14 - Non-franchised Bus <=6.4t	15 - Non-franchised Bus 6.4-15t	16 - Non-franchised Bus >15t	12 - Private Light Bus <=3.5t	13 - Private Light Bus >3.5t	04 - Light Goods Vehicles <=2.5t	05 - Lt Goods Vehicles 2.5-3.5t	06 - Light Goods Vehicles >3.5t	07 - Heavy Goods Vehicles <=15t	08 - Heavy Goods Vehicles >15t	17 - Franchised Bus (SD)	18 - Franchised Bus (DD)	11 - Public Light Buses
	km/hr	1400-1500																
978	50	13	2.0%	21.2%	22.7%	0.0%	0.0%	0.0%	0.0%	0.0%	0.4%	38.0%	15.7%	0.0%	0.0%	0.0%	0.0%	0.0%
979	50	13	2.0%	21.2%	22.7%	0.0%	0.0%	0.0%	0.0%	0.0%	0.4%	38.0%	15.7%	0.0%	0.0%	0.0%	0.0%	0.0%
980	50	13	2.0%	21.2%	22.7%	0.0%	0.0%	0.0%	0.0%	0.0%	0.4%	38.0%	15.7%	0.0%	0.0%	0.0%	0.0%	0.0%
981	50	13	2.0%	21.2%	22.7%	0.0%	0.0%	0.0%	0.0%	0.0%	0.4%	38.0%	15.7%	0.0%	0.0%	0.0%	0.0%	0.0%
982	50	189	3.0%	31.5%	11.1%	0.7%	0.5%	0.9%	0.1%	0.5%	0.1%	11.0%	4.6%	3.9%	0.6%	0.0%	1.0%	30.7%
983	50	189	3.0%	31.5%	11.1%	0.7%	0.5%	0.9%	0.1%	0.5%	0.1%	11.0%	4.6%	3.9%	0.6%	0.0%	1.0%	30.7%
984	50	173	3.3%	34.8%	17.0%	0.8%	0.5%	0.9%	0.1%	0.5%	0.2%	15.4%	6.4%	5.9%	0.6%	0.0%	0.0%	13.5%
985	50	45	1.2%	12.1%	6.7%	0.2%	0.1%	0.2%	0.0%	0.1%	0.1%	11.1%	4.6%	4.0%	1.0%	0.1%	5.7%	52.5%
986	70	355	3.6%	38.2%	28.0%	0.8%	0.6%	0.9%	0.1%	0.5%	0.1%	13.2%	5.5%	5.5%	1.2%	0.0%	1.8%	0.0%
987	70	456	3.5%	37.2%	25.5%	1.7%	1.2%	2.0%	0.2%	1.1%	0.1%	12.3%	5.1%	4.9%	1.1%	0.0%	1.4%	2.6%
988	70	910	3.7%	38.9%	14.8%	1.2%	0.9%	1.4%	0.2%	0.8%	0.2%	20.8%	8.6%	6.5%	0.4%	0.0%	0.0%	1.6%
989	70	809	3.8%	39.6%	14.6%	0.8%	0.5%	0.9%	0.1%	0.5%	0.2%	22.2%	9.2%	6.9%	0.4%	0.0%	0.0%	0.3%
990	50	101	3.2%	34.0%	16.6%	4.8%	3.4%	5.6%	0.6%	3.1%	0.1%	9.4%	3.9%	3.0%	0.8%	0.0%	0.0%	11.6%
992	70	3901	3.6%	38.2%	12.9%	0.5%	0.4%	0.6%	0.1%	0.3%	0.2%	20.9%	8.6%	6.1%	0.7%	0.1%	2.4%	4.4%
993	70	4362	2.8%	29.2%	15.0%	0.8%	0.6%	0.9%	0.1%	0.5%	0.2%	24.0%	9.9%	7.4%	0.9%	0.1%	2.9%	4.6%
994	50	789	4.2%	43.8%	18.2%	0.6%	0.4%	0.7%	0.1%	0.4%	0.2%	18.5%	7.7%	3.6%	0.5%	0.0%	1.0%	0.3%
995	50	183	4.7%	49.4%	17.8%	0.5%	0.4%	0.6%	0.1%	0.3%	0.2%	16.4%	6.8%	2.7%	0.3%	0.0%	0.0%	0.0%
996	50	576	3.5%	36.7%	13.4%	0.6%	0.4%	0.7%	0.1%	0.4%	0.2%	19.5%	8.1%	5.5%	1.2%	0.1%	6.1%	3.5%
998	50	377	4.0%	42.0%	10.8%	0.2%	0.1%	0.2%	0.0%	0.1%	0.2%	17.2%	7.1%	8.2%	0.6%	0.1%	3.7%	5.3%
999	50	127	3.3%	35.1%	7.2%	1.0%	0.7%	1.2%	0.1%	0.6%	0.2%	21.9%	9.1%	5.4%	0.2%	0.2%	9.5%	4.1%
1001	50	290	3.8%	39.8%	11.5%	0.5%	0.3%	0.5%	0.1%	0.3%	0.2%	15.6%	6.5%	8.1%	1.0%	0.0%	0.0%	11.9%
1002	50	172	3.1%	32.6%	8.7%	0.5%	0.4%	0.6%	0.1%	0.3%	0.2%	17.1%	7.1%	7.9%	1.5%	0.0%	0.0%	20.0%
1003	50	1253	3.0%	31.0%	6.8%	0.3%	0.2%	0.4%	0.0%	0.2%	0.3%	28.6%	11.9%	15.5%	0.5%	0.0%	0.0%	1.2%
1004	50	917	2.9%	30.6%	7.9%	0.6%	0.4%	0.7%	0.1%	0.4%	0.3%	24.4%	10.1%	20.9%	0.8%	0.0%	0.0%	0.0%
1006	70	3919	2.9%	30.1%	15.1%	0.8%	0.5%	0.9%	0.1%	0.5%	0.2%	23.1%	9.6%	7.2%	0.8%	0.1%	3.0%	5.1%
1007	70	3901	3.6%	38.2%	12.9%	0.5%	0.4%	0.6%	0.1%	0.3%	0.2%	20.9%	8.6%	6.1%	0.7%	0.1%	2.4%	4.4%
1008	50	106	4.0%	41.8%	19.6%	0.8%	0.6%	1.0%	0.1%	0.5%	0.2%	18.8%	7.8%	4.6%	0.2%	0.0%	0.0%	0.0%
1011	70	2106	3.6%	38.0%	6.3%	1.3%	0.9%	1.6%	0.2%	0.9%	0.3%	24.4%	10.1%	10.9%	0.1%	0.0%	1.4%	0.0%
1012	70	2392	3.2%	34.0%	5.3%	1.2%	0.8%	1.4%	0.1%	0.8%	0.3%	29.7%	12.3%	8.5%	0.2%	0.0%	1.6%	0.5%
1014	70	2867	2.7%	28.4%	17.5%	0.8%	0.6%	1.0%	0.1%	0.5%	0.2%	20.3%	8.4%	6.3%	1.2%	0.1%	6.2%	5.4%
1015	50	339	3.7%	38.9%	18.5%	1.0%	0.7%	1.2%	0.1%	0.7%	0.1%	14.0%	5.8%	2.6%	0.4%	0.3%	11.8%	0.0%
1016	50	618	3.2%	33.0%	12.3%	0.7%	0.5%	0.8%	0.1%	0.4%	0.3%	29.8%	12.3%	4.7%	0.2%	0.0%	0.4%	1.3%
1017	70	3378	3.3%	34.6%	13.8%	0.7%	0.5%	0.8%	0.1%	0.5%	0.3%	24.3%	10.1%	9.2%	1.1%	0.0%	0.7%	0.1%
1020	50	33	4.0%	42.2%	15.9%	0.6%	0.4%	0.7%	0.1%	0.4%	0.2%	19.7%	8.2%	7.2%	0.4%	0.0%	0.0%	0.0%
1021	50	33	3.5%	37.1%	18.6%	1.4%	1.0%	1.7%	0.2%	0.9%	0.2%	18.0%	7.4%	9.5%	0.5%	0.0%	0.0%	0.0%
3001	50	18	1.5%	15.7%	16.8%	0.0%	0.0%	0.0%	0.0%	0.0%	0.3%	28.1%	11.7%	0.0%	0.0%	0.0%	0.0%	25.8%
3002	50	18	1.5%	15.7%	16.8%	0.0%	0.0%	0.0%	0.0%	0.0%	0.3%	28.1%	11.7%	0.0%	0.0%	0.0%	0.0%	25.8%
3003	50	400	3.5%	36.5%	18.3%	1.4%	1.0%	1.7%	0.2%	0.9%	0.2%	18.4%	7.6%	9.7%	0.5%	0.0%	0.0%	0.0%
3004	50	477	4.0%	41.7%	15.7%	0.6%	0.4%	0.7%	0.1%	0.4%	0.2%	20.1%	8.3%	7.4%	0.4%	0.0%	0.0%	0.0%
3005	50	33	3.5%	37.1%	18.6%	1.4%	1.0%	1.7%	0.2%	0.9%	0.2%	18.0%	7.4%	9.5%	0.5%	0.0%	0.0%	0.0%
3006	50	33	4.0%	42.2%	15.9%	0.6%	0.4%	0.7%	0.1%	0.4%	0.2%	19.7%	8.2%	7.2%	0.4%	0.0%	0.0%	0.0%
3007	50	37	3.1%	32.5%	16.3%	1.3%	0.9%	1.5%	0.2%	0.8%	0.2%	15.8%	6.5%	8.3%	0.4%	0.0%	0.0%	12.3%
3008	50	37	3.1%	32.5%	16.3%	1.3%	0.9%	1.5%	0.2%	0.8%	0.2%	15.8%	6.5%	8.3%	0.4%	0.0%	0.0%	12.3%
3009	50	18	1.5%	15.7%	16.8%	0.0%	0.0%	0.0%	0.0%	0.0%	0.3%	28.1%	11.7%	0.0%	0.0%	0.0%	0.0%	25.8%
3010	50	13	2.0%	21.2%	22.7%	0.0%	0.0%	0.0%	0.0%	0.0%	0.4%	38.0%	15.7%	0.0%	0.0%	0.0%	0.0%	0.0%
3011	50	38	3.5%	37.1%	14.0%	0.6%	0.4%	0.7%	0.1%	0.4%	0.2%	17.3%	7.2%	6.3%	0.3%	0.0%	0.0%	12.0%
3012	50	437	3.5%	36.2%	18.2%	1.4%	1.0%	1.6%	0.2%	0.9%	0.2%	18.2%	7.5%	9.6%	0.5%	0.0%	0.0%	1.0%
3013	50	515	3.9%	41.3%	15.6%	0.6%	0.4%	0.7%	0.1%	0.4%	0.2%	19.9%	8.2%	7.3%	0.4%	0.0%	0.0%	0.9%
3014	50	182	3.9%	41.4%	20.8%	1.6%	1.1%	1.9%	0.2%	1.0%	0.1%	14.2%	5.9%	7.5%	0.4%	0.0%	0.0%	0.0%
3015	50	196	4.5%	47.1%	17.8%	0.7%	0.5%	0.8%	0.1%	0.5%	0.2%	15.5%	6.4%	5.7%	0.3%	0.0%	0.0%	0.0%
3016	50	136	4.6%	48.1%	18.1%	0.7%	0.5%	0.8%	0.1%	0.5%	0.2%	14.6%	6.1%	5.4%	0.3%	0.0%	0.0%	0.0%
3017	50	125	4.0%	42.1%	21.1%	1.6%	1.2%	1.9%	0.2%	1.0%	0.1%	13.5%	5.6%	7.1%	0.4%	0.0%	0.0%	0.0%
3018	50	895	3.8%	40.2%	19.4%	1.4%	1.0%	1.7%	0.2%	0.9%	0.2%	15.8%	6.5%	8.0%	0.4%	0.0%	0.0%	0.5%
3019	50	998	4.2%	44.5%	17.0%	0.7%	0.5%	0.8%	0.1%	0.5%	0.2%	17.2%	7.1%	6.4%	0.3%	0.0%	0.0%	0.5%
3020	50	52	5.0%	52.6%	19.8%	0.8%	0.6%	0.9%	0.1%	0.5%	0.1%	10.9%	4.5%	4.0%	0.2%	0.0%	0.0%	0.0%
3021	50	39	4.2%	44.1%	22.1%	1.7%	1.2%	2.0%	0.2%	1.1%	0.1%	12.7%	5.3%	5.0%	0.2%	0.0%	0.0%	0.0%
3022	50	886	3.8%	39.9%	19.5%	1.4%	1.0%	1.7%	0.2%	0.9%	0.2%	15.8%	6.5%	8.1%	0.4%	0.0%	0.0%	0.5%
3023	50	1012	4.3%	44.9%	16.9%	0.7%	0.5%	0.8%	0.1%	0.4%	0.2%	17.2%	7.1%	6.3%	0.3%	0.0%	0.0%	0.4%
3024	50	62	4.1%	42.7%	21.4%	1.7%	1.2%	1.9%	0.2%	1.1%	0.1%	13.0%	5.4%	6.9%	0.3%	0.0%	0.0%	0.0%
3025	50	80	4.7%	49.2%	18.5%	0.7%	0.5%	0.9%	0.1%	0.5%	0.1%	13.8%	5.7%	5.0%	0.3%	0.0%	0.0%	0.0%
3026	50	868	3.7%	39.2%	19.7%	1.5%	1.1%	1.8%	0.2%	1.0%	0.2%	15.8%	6.5%	8.3%	0.4%	0.0%	0.0%	0.5%
3027	50	1012	4.3%	44.9%	16.9%	0.7%	0.5%	0.8%	0.1%	0.4%	0.2%	17.2%	7.1%	6.3%	0.3%	0.0%	0.0%	0.4%
3028	50	728	3.8%	39.8%	14.5%	1.3%	0.9%	1.6%	0.2%	0.8%	0.2%	18.7%	7.7%	9.4%	0.5%	0.0%	0.0%	0.6%
3029	50	863	4.4%	46.2%	15.9%	0.9%	0.6%	1.0%	0.1%	0.6%	0.2%	16.2%	6.7%	6.4%	0.4%	0.0%	0.0%	0.5%
3030	50	917	4.3%	45.2%	22.4%	1.2%	0.9%	1.4%	0.2%	0.8%	0.1%	12.9%	5.3%	5.0%	0.3%	0.0%	0.0%	0.0%
3031	50	926	4.3%	45.2%	18.7%	0.8%	0.5%	0.9%	0.1%	0.5%	0.2%	16.4%	6.8%	5.5%	0.3%	0.0%	0.0%	0.0%
3032	50	901	4.3%	44.7%	22.6%	1.3%	0.9%	1.5%	0.2%	0.8%	0.1%	12.8%	5.3%	5.1%	0.3%	0.0%	0.0%	0.0%
3033	50	940	4.3%	45.5%	18.6%	0.7%	0.5%	0.8%	0.1%	0.5%	0.2%	16.3%	6.8%	5.4%	0.2%	0.0%	0.0%	0.0%
3034	50	468	4.1%	42.6%	29.9%	1.6%	1.1%	1.9%	0.2%	1.0%	0.1%	9.8%	4.0%	3.5%	0.1%	0.0%	0.0%	0.0%
3035	50	521	4.3%	44.9%	21.6%	0.4%	0.3%	0.5%	0.1%	0.3%	0.2%	16.4%	6.8%	4.0%	0.1%	0.0%	0.0%	0.0%
3036	50	728	3.8%	39.8%	14.5%	1.3%	0.9%	1.6%	0.2%	0.8%	0.2%	18.7%	7.7%	9.4%	0.5%	0.0%	0.0%	0.6%
3037	50	872	4.4%	46.4%	15.8%	0.9%	0.6%	1.0%	0.1%	0.5%	0.2%	16.1%	6.7%	6.3%	0.4%	0.0%	0.0%	0.5%
3038	50	728	3.8%	39.8%	14.5%	1.3%	0.9%	1.6%	0.2%	0.8%	0.2%	18.7%	7.7%	9.4%	0.5%	0.0%	0.0%	0.6%
3039	50	872	4.4%	46.4%	15.8%	0.9%	0.6%	1.0%	0.1%	0.5%	0.2%	16.1%	6.7%	6.3%	0.4%	0.0%	0.0%	0.5%
3040	50	849	4.5%	47.2%	16.0%	0.9%	0.6%	1.1%	0.1%	0.6%	0.2%	17.1%	7.1%	4.0%	0.1%	0.0%	0.0%	0.5%
3041	50	814	4.0%	41.6%	13.4%	0.7%	0.5%	0.8%	0.1%	0.4%	0.2%	21.5%	8.9%	6.9%	0.5%	0.0%	0.0%	0.6%
3042	50	212	4.2%	43.7%	17.1%	0.7%	0.5%	0.8%	0.1%	0.4%	0.2%	20.5%	8.5%	3.1%	0.2%	0.0%	0.0%	0.0%
3043	50	215	4.2%	43.6%	17.4%	0.7%	0.5%	0.8%	0.1%	0.4%	0.2%	20.4%	8.4%	3.1%	0.2%	0.0%	0.0%	0.0%
3044	50	707	4.0%	41.6%	12.3%	0.7%	0.5%	0.8%	0.1%	0.5%	0.2%	21.7%	9.0%	7.4%	0.5%	0.0%	0.0%	0.6%
3045	50	745	4.6%	47.9%	15.4%	1.0%	0.7%	1.2%	0.1%	0.6%	0.2%	16.6%	6.9%	4.1%	0.1%	0.0%	0.0%	0.6%
3046	50	32	5.0%	52.8%	16.0%	0.5%	0.3%	0.6%	0.1%	0.3%	0.2%	15.6%	6.5%	1.9%	0.2%	0.0%	0.0%	0.0%
3047	50	40	4.9%	51.2%	20.9%	0.5%	0.4%	0.6%	0.1%	0.3%	0.1%	13.3%	5.5%	2.0%	0.2%	0.0%	0.0%	0.0%
3048	80	1172	5.3%	55.1%	4.2%	0.4%	0.3%	0.5%	0.1%	0.3%	0.2%	20.0%	8.3%	5.1%	0.4%	0.0%	0.0%	0.0%
3049	80	1155	3.6%	37.4%	6.8%	0.4%	0.3%	0.5%	0.0%	0.2%	0.2%	19.8%	8.2%	21.7%	0.8%	0.0%	0.0%	0.0%
3050	50	173	4.3%	45.2%	18.3%	1.0%	0.7%	1.2%	0.1%	0.7%	0.2%	17.9%	7.4%	2.7%	0.2%	0.0%	0.0%	0.0%
3052	50	791	4.1%	43.3%	12.8%	0.6%	0.4%	0.7%	0.1%	0.4%	0.2%	20.8%	8.6%	6.9%	0.5%	0.0%	0.0%	0.6%
3053	50	919	4.5%	47.4%	16.0%	1.0%	0.7%	1.2%	0.1%	0.6%	0.2%	16.9%	7.0%	3.8%	0.1%	0.0%	0.0%	0.5%
3055	50	161	4.4%	46.6%	17.7%	0.5%	0.3%	0.6%	0.1%	0.3%	0.2%	18.5%	7.7%	2.9%	0.3%	0.0%	0.0%	0.0%
3056	70	2389	3.2%	33.6%	7.1%	1.2%	0.8%	1.4%	0.1%	0.8%	0.3%	30.7%	12.7%	6.0%	0.8%	0.0%	0.6%	0.6%
3057	50	738	4.3%	45.3%	10.5%	0.8%	0.5%	0.9%	0.1%	0.5%	0.2%	21.2%	8.8%	4.8%	0.1%	0.0%	0.3%	1.6%
3058	50	396	4.0%	42.3%	14.6%	0.9%	0.6%	1.0%	0.1%	0.6%	0.2%	19.5%	8.1%	4.4%	0.7%	0.0%	0.6%	2.5%
3059	50	692	3.5%	36.3%	15.8%	0.8%	0.5%	0.9%	0.1%	0.5%	0.2%	24.1%	10.0%	5.6%	0.4%	0.0%	0.0%	1.4%
3060	70	1617	3.7%	38.7%	7.9%	1.1%	0.8%	1.3%	0.1%	0.7%	0.3%	26.6%	11.0%	6.2%	0.5%	0.0%	0.8%	0.2%
3061	70	2392	3.2%	34.0%	5.3%	1.2%	0.8%	1.4%	0.1%	0.8%	0.3%	29.7%	12.3%	8.5%	0.2%	0.0%	1.6%	0.5%
3062	70	3833	3.4%	35.4%	8.8%	0.9%	0.6%	1.1%	0.1%	0.6%	0.3%	24.9%	10.3%	11.0%	0.9%	0.0%	1.2%	0.4%
3063	50	772	2.2%	22.9%	5.4%	1.3%	0.9%	1.6%	0.2%	0.9%	0.4%	39.2%	16.2%	5.8%	1.3%	0.0%	0.3%	1.5%
3064	70	1395	4.0%	42.1%	10.9%	0.6%	0.4%	0.7%	0.1%	0.4%	0.2%	22.9%	9.5%	6.7%	0.8%	0.0%	0.9%	0.0%
3065	70	1756	2.9%	30.9%	14.3%	0.8%	0.5%	0.9%	0.1%	0.5%	0.3%	27.5%	11.4%	8.1%	0.7%	0.0%	0.6%	0.4%
3066	70	1595	3.7%	39.1%	11.8%	0.6%	0.4%	0.7%	0.1%	0.4%	0.2%	22.2%	9.2%	9.1%	1.2%	0.0%	1.0%	0.2%
3067	50	1168	2.8%	29.5%	8.5%	1.2%	0.8%	1.4%	0.1%	0.8%	0.3%	32.5%	13.5%	5.3%	1.1%	0.0%	0.4%	1.8%
3068	50	1223	3.9%	41.1%	13.3%	0.8%	0.6%	0.9%	0.1%	0.5%	0.2%	22.0%	9.1%	5.3%	0.3%	0.0%	0.2%	1.8%
3069	50	1010	3.4%	35.2%	15.2%	1.1%	0.8%	1.3%	0.1%	0.7%	0.2%	20.7%	8.6%	6.1%	0.6%	0.0%	1.1%	4.7%
3072	70	2392	3.2%	34.0%	5.3%	1.2%	0.8%	1.4%	0.1%	0.8%	0.3%	29.7%	12.3%	8.5%	0.2%	0.0%	1.6%	0.5%
3073	70	2241	3.1%	32.7%	6.7%	1.1%	0.8%	1.3%	0.1%	0.7%	0.3%	26.9%	11.1%	12.3%	0.7%	0.0%	1.3%	0.6%
3074	50	694	3.9%	41.0%	16.1%	1.2%	0.9%	1.5%	0.2%	0.8%	0.2%	18.7%	7.7%	7.5%	0.4%	0.0%	0.0%	0.0%

Traffic Flows and Breakdown by 16 Vehicle Classes (Year 2036)

Link No.	Speed Limit	Total Vehicle	19 - Motorcycles (MC)	01 - Private Cars (PC)	03 - Taxi	14 - Non-franchised Bus <=6.4t	15 - Non-franchised Bus 6.4-15t	16 - Non-franchised Bus >15t	12 - Private Light Bus <=3.5t	13 - Private Light Bus >3.5t	04 - Light Goods Vehicles <=2.5t	05 - Lt Goods Vehicles 2.5-3.5t	06 - Light Goods Vehicles >3.5t	07 - Heavy Goods Vehicles <=15t	08 - Heavy Goods Vehicles >15t	17 - Franchised Bus (SD)	18 - Franchised Bus (DD)	11 - Public Light Buses
	km/hr	1400-1500																
3075	50	703	3.7%	38.4%	16.4%	1.1%	0.8%	1.3%	0.1%	0.7%	0.2%	19.9%	8.3%	8.5%	0.7%	0.0%	0.0%	0.0%
3076	50	603	3.2%	33.7%	16.6%	0.7%	0.5%	0.9%	0.1%	0.5%	0.3%	24.3%	10.1%	8.3%	0.9%	0.0%	0.0%	0.0%
3077	80	1866	4.8%	49.8%	8.6%	0.7%	0.5%	0.8%	0.1%	0.5%	0.2%	19.5%	8.1%	6.0%	0.4%	0.0%	0.0%	0.0%
3078	80	1849	3.6%	37.8%	10.4%	0.7%	0.5%	0.8%	0.1%	0.4%	0.2%	19.8%	8.2%	16.8%	0.8%	0.0%	0.0%	0.0%
3081	50	44	1.2%	12.4%	6.7%	0.5%	0.4%	0.6%	0.1%	0.3%	0.5%	47.2%	19.6%	9.5%	0.9%	0.0%	0.0%	0.0%
3082	50	330	3.1%	32.0%	26.4%	0.8%	0.6%	0.9%	0.1%	0.5%	0.2%	21.9%	9.1%	3.8%	0.6%	0.0%	0.0%	0.0%
3084	70	3661	3.2%	33.9%	14.8%	0.7%	0.5%	0.8%	0.1%	0.5%	0.3%	24.5%	10.1%	8.9%	1.0%	0.0%	0.7%	0.1%
3086	70	1289	3.3%	34.7%	4.4%	0.6%	0.4%	0.7%	0.1%	0.4%	0.3%	32.0%	13.2%	9.0%	0.9%	0.0%	0.0%	0.0%
3088	50	18	1.5%	15.7%	16.8%	0.0%	0.0%	0.0%	0.0%	0.0%	0.3%	28.1%	11.7%	0.0%	0.0%	0.0%	0.0%	25.8%
3089	50	33	3.5%	37.1%	18.6%	1.4%	1.0%	1.7%	0.2%	0.9%	0.2%	18.0%	7.4%	9.5%	0.5%	0.0%	0.0%	0.0%
4001	50	1272	2.9%	30.2%	10.1%	0.5%	0.4%	0.6%	0.1%	0.4%	0.3%	31.1%	12.9%	7.6%	1.6%	0.0%	0.0%	1.3%
4002	50	440	4.5%	47.7%	9.7%	1.1%	0.8%	1.3%	0.1%	0.7%	0.2%	21.0%	8.7%	4.2%	0.1%	0.0%	0.0%	0.0%
4003	50	924	4.2%	43.6%	20.1%	1.1%	0.8%	1.3%	0.1%	0.7%	0.1%	13.8%	5.7%	4.1%	0.7%	0.1%	2.5%	1.0%
4004	70	6395	3.3%	35.0%	11.6%	0.4%	0.3%	0.5%	0.1%	0.3%	0.2%	22.4%	9.3%	7.9%	1.8%	0.1%	3.3%	3.4%
4005	70	5718	3.0%	31.1%	12.0%	0.7%	0.5%	0.9%	0.1%	0.5%	0.3%	24.4%	10.1%	7.9%	0.9%	0.1%	3.7%	3.9%
4006	70	3142	3.8%	40.4%	15.1%	0.4%	0.3%	0.4%	0.0%	0.2%	0.2%	14.8%	6.1%	6.3%	0.5%	0.1%	6.3%	5.0%
4007	80	754	4.4%	46.2%	8.4%	0.5%	0.3%	0.5%	0.1%	0.3%	0.1%	11.5%	4.8%	22.3%	0.7%	0.0%	0.0%	0.0%
4008	50	1137	3.8%	39.7%	18.9%	0.8%	0.6%	1.0%	0.1%	0.5%	0.2%	16.5%	6.8%	4.5%	1.2%	0.0%	2.0%	3.4%
4009	50	925	3.5%	36.6%	17.9%	0.7%	0.5%	0.8%	0.1%	0.5%	0.2%	16.0%	6.6%	4.4%	1.2%	0.1%	3.4%	7.6%
4010	50	360	4.3%	44.7%	17.0%	0.6%	0.4%	0.7%	0.1%	0.4%	0.2%	19.8%	8.2%	3.3%	0.3%	0.0%	0.0%	0.0%
4011	50	309	4.4%	46.1%	17.4%	0.6%	0.4%	0.7%	0.1%	0.4%	0.2%	18.5%	7.7%	3.1%	0.3%	0.0%	0.0%	0.0%
4012	50	31	4.4%	46.1%	17.4%	0.6%	0.4%	0.7%	0.1%	0.4%	0.2%	18.5%	7.7%	3.1%	0.3%	0.0%	0.0%	0.0%
4014	70	1820	3.0%	31.9%	21.5%	0.6%	0.4%	0.6%	0.1%	0.4%	0.2%	22.2%	9.2%	6.8%	1.5%	0.0%	1.7%	0.0%
4015	70	803	4.3%	44.8%	13.8%	1.5%	1.1%	1.7%	0.2%	1.0%	0.2%	19.1%	7.9%	4.1%	0.1%	0.0%	0.0%	0.3%
4016	70	1176	3.9%	40.6%	14.1%	1.5%	1.0%	1.7%	0.2%	1.0%	0.2%	20.8%	8.6%	5.8%	0.3%	0.0%	0.0%	0.2%
4018	70	1465	2.9%	30.4%	19.9%	0.5%	0.4%	0.6%	0.1%	0.3%	0.3%	24.3%	10.1%	7.1%	1.6%	0.0%	1.7%	0.0%
4019	50	1473	2.8%	29.1%	7.8%	0.3%	0.2%	0.4%	0.0%	0.2%	0.3%	30.3%	12.5%	13.3%	0.6%	0.0%	0.0%	2.0%
4021	50	468	5.5%	58.0%	17.3%	0.5%	0.4%	0.6%	0.1%	0.3%	0.1%	5.9%	2.5%	2.3%	0.3%	0.0%	1.9%	4.2%
4022	50	29	0.9%	9.7%	10.3%	0.0%	0.0%	0.0%	0.0%	0.0%	0.2%	17.3%	7.2%	0.0%	0.0%	0.0%	0.0%	54.4%
4023	50	29	0.9%	9.7%	10.3%	0.0%	0.0%	0.0%	0.0%	0.0%	0.2%	17.3%	7.2%	0.0%	0.0%	0.0%	0.0%	54.4%
4024	50	185	5.0%	52.5%	20.7%	0.7%	0.5%	0.8%	0.1%	0.4%	0.1%	10.1%	4.2%	2.5%	0.3%	0.0%	0.0%	2.1%
4025	50	148	3.6%	38.3%	13.1%	0.3%	0.2%	0.3%	0.0%	0.2%	0.2%	16.6%	6.9%	8.5%	1.1%	0.0%	0.0%	10.5%
4026	50	363	2.3%	23.8%	7.0%	0.7%	0.5%	0.9%	0.1%	0.5%	0.4%	36.2%	15.0%	11.7%	1.0%	0.0%	0.0%	0.0%
4027	80	3807	3.4%	36.0%	10.6%	0.9%	0.6%	1.0%	0.1%	0.6%	0.2%	22.5%	9.3%	13.9%	0.7%	0.0%	0.0%	0.0%
4028	50	75	3.4%	36.0%	10.6%	0.9%	0.6%	1.0%	0.1%	0.6%	0.2%	22.5%	9.3%	13.9%	0.7%	0.0%	0.0%	0.0%
4029	50	155	3.4%	35.7%	22.8%	0.7%	0.5%	0.9%	0.1%	0.5%	0.1%	10.7%	4.4%	2.8%	0.6%	0.4%	16.4%	0.0%
4030	50	1183	3.4%	35.2%	13.6%	0.5%	0.4%	0.6%	0.1%	0.3%	0.2%	16.8%	6.9%	4.2%	0.9%	0.1%	4.3%	12.6%
4031	50	102	5.1%	53.0%	13.3%	0.5%	0.3%	0.6%	0.1%	0.3%	0.2%	16.1%	6.7%	3.6%	0.2%	0.0%	0.0%	0.0%
4032	70	4415	3.7%	38.4%	13.9%	0.5%	0.4%	0.6%	0.1%	0.3%	0.2%	20.5%	8.5%	6.0%	0.7%	0.1%	2.3%	3.9%
4033	70	1721	3.4%	35.3%	5.3%	0.6%	0.5%	0.8%	0.1%	0.4%	0.3%	30.6%	12.7%	9.2%	0.9%	0.0%	0.0%	0.0%
4034	70	495	3.3%	34.7%	14.2%	1.5%	1.0%	1.7%	0.2%	0.9%	0.2%	23.0%	9.5%	9.1%	0.5%	0.0%	0.0%	0.0%
4035	70	1297	3.9%	40.9%	13.9%	1.5%	1.0%	1.7%	0.2%	1.0%	0.2%	20.6%	8.5%	6.0%	0.3%	0.0%	0.0%	0.2%
4036	70	2092	3.7%	38.6%	8.0%	0.9%	0.6%	1.1%	0.1%	0.6%	0.3%	27.0%	11.2%	7.1%	0.6%	0.0%	0.0%	0.1%
4037	70	3034	3.9%	40.6%	9.2%	0.8%	0.6%	1.0%	0.1%	0.5%	0.3%	24.9%	10.3%	6.4%	0.6%	0.0%	0.8%	0.1%
5137	50	751	3.0%	31.7%	8.0%	0.5%	0.4%	0.6%	0.1%	0.3%	0.3%	29.6%	12.3%	12.7%	0.6%	0.0%	0.0%	0.0%
5138	50	589	2.8%	28.9%	8.8%	0.4%	0.3%	0.4%	0.0%	0.2%	0.3%	30.5%	12.6%	13.2%	0.6%	0.0%	0.0%	0.9%
5143	50	297	3.1%	32.8%	8.4%	0.7%	0.5%	0.8%	0.1%	0.4%	0.3%	27.2%	11.3%	13.1%	1.2%	0.0%	0.2%	0.0%
5144	50	143	3.4%	35.2%	11.9%	1.1%	0.8%	1.3%	0.1%	0.7%	0.2%	21.3%	8.8%	9.7%	1.8%	0.0%	0.0%	3.6%
5145	50	686	2.5%	26.6%	7.4%	0.2%	0.2%	0.3%	0.0%	0.2%	0.3%	32.2%	13.4%	15.0%	0.8%	0.0%	0.1%	0.8%
5146	50	694	2.8%	29.2%	7.4%	0.4%	0.3%	0.5%	0.1%	0.3%	0.3%	30.8%	12.8%	13.7%	0.8%	0.0%	0.0%	0.7%
5189	50	401	2.0%	21.1%	4.0%	0.3%	0.2%	0.3%	0.0%	0.2%	0.4%	35.5%	14.7%	20.6%	1.0%	0.0%	0.0%	0.0%
5190	50	240	3.5%	37.0%	4.5%	0.7%	0.5%	0.8%	0.1%	0.4%	0.3%	27.4%	11.3%	12.2%	1.1%	0.0%	0.0%	0.0%
5191	50	399	4.9%	51.1%	7.7%	1.3%	0.9%	1.6%	0.2%	0.9%	0.1%	12.7%	5.3%	13.3%	0.1%	0.0%	0.0%	0.0%
5192	50	488	4.9%	51.4%	6.3%	0.4%	0.3%	0.4%	0.0%	0.2%	0.2%	19.0%	7.9%	8.4%	0.6%	0.0%	0.0%	0.0%
5193	50	761	2.5%	26.3%	5.6%	0.8%	0.6%	1.0%	0.1%	0.5%	0.2%	24.0%	9.9%	27.4%	1.1%	0.0%	0.0%	0.0%
5194	50	715	3.2%	33.2%	5.6%	0.4%	0.3%	0.5%	0.0%	0.2%	0.3%	26.7%	11.1%	18.1%	0.4%	0.0%	0.0%	0.0%
5195	80	754	4.4%	46.2%	8.4%	0.5%	0.3%	0.5%	0.1%	0.3%	0.1%	11.5%	4.8%	22.3%	0.7%	0.0%	0.0%	0.0%
5196	80	684	5.5%	57.7%	2.7%	0.4%	0.3%	0.5%	0.1%	0.3%	0.2%	20.8%	8.6%	2.7%	0.2%	0.0%	0.0%	0.0%
5197	80	1666	3.4%	35.4%	7.0%	0.9%	0.6%	1.0%	0.1%	0.6%	0.2%	17.5%	7.3%	25.1%	0.9%	0.0%	0.0%	0.0%
5198	80	1398	4.3%	45.2%	4.2%	0.4%	0.3%	0.5%	0.1%	0.3%	0.2%	23.8%	9.9%	10.6%	0.3%	0.0%	0.0%	0.0%
5199	50	815	2.7%	27.8%	5.5%	0.8%	0.6%	0.9%	0.1%	0.5%	0.2%	24.1%	10.0%	25.6%	1.1%	0.0%	0.0%	0.0%
5200	50	186	3.2%	33.5%	4.4%	0.8%	0.5%	0.9%	0.1%	0.5%	0.3%	27.6%	11.4%	15.6%	1.1%	0.0%	0.0%	0.0%
5201	50	701	3.1%	32.9%	5.2%	0.4%	0.3%	0.5%	0.0%	0.3%	0.3%	27.1%	11.2%	18.2%	0.5%	0.0%	0.0%	0.0%
5202	50	415	2.1%	21.9%	4.7%	0.2%	0.2%	0.3%	0.0%	0.2%	0.4%	34.6%	14.3%	20.4%	0.8%	0.0%	0.0%	0.0%
5224	50	151	2.6%	27.8%	7.1%	3.5%	2.4%	4.1%	0.4%	2.2%	0.2%	15.6%	6.4%	27.4%	0.2%	0.0%	0.0%	0.0%
5225	50	912	2.5%	26.5%	5.8%	1.3%	0.9%	1.5%	0.2%	0.8%	0.2%	22.6%	9.3%	27.4%	1.0%	0.0%	0.0%	0.0%
5226	50	248	6.2%	65.3%	8.0%	0.0%	0.0%	0.1%	0.0%	0.0%	0.1%	10.9%	4.5%	4.7%	0.0%	0.0%	0.0%	0.0%
5245	80	214	5.3%	55.8%	1.4%	2.0%	1.4%	2.3%	0.2%	1.3%	0.1%	5.2%	2.1%	22.7%	0.2%	0.0%	0.0%	0.0%
5254	50	191	2.7%	28.4%	7.0%	0.4%	0.3%	0.5%	0.0%	0.2%	0.3%	30.4%	12.6%	15.5%	1.3%	0.0%	0.3%	0.0%
5256	70	2704	3.1%	32.7%	8.8%	3.8%	2.7%	4.5%	0.5%	2.5%	0.2%	23.5%	9.8%	4.5%	0.0%	0.1%	2.7%	0.7%
5257	70	2612	3.9%	41.2%	1.4%	2.0%	1.4%	2.3%	0.3%	1.3%	0.3%	27.0%	11.2%	5.1%	0.1%	0.0%	1.7%	0.8%
5262	50	509	3.4%	35.4%	9.5%	0.5%	0.3%	0.5%	0.1%	0.3%	0.3%	26.3%	10.9%	8.9%	0.5%	0.0%	0.1%	2.9%
5263	50	548	2.7%	28.7%	8.7%	0.3%	0.2%	0.3%	0.0%	0.2%	0.3%	30.6%	12.7%	12.1%	0.4%	0.0%	0.0%	2.7%
5264	50	815	2.7%	27.8%	5.5%	0.8%	0.6%	0.9%	0.1%	0.5%	0.2%	24.1%	10.0%	25.6%	1.1%	0.0%	0.0%	0.0%
6252	50	6058	3.0%	31.1%	8.8%	0.8%	0.5%	0.9%	0.1%	0.5%	0.3%	25.6%	10.6%	7.0%	1.0%	0.2%	6.8%	2.9%
8033	70	405	3.6%	37.3%	3.3%	1.1%	0.8%	1.3%	0.1%	0.7%	0.2%	17.8%	7.4%	9.9%	0.2%	0.4%	16.0%	0.0%
8340	50	783	4.2%	43.7%	17.0%	1.5%	1.1%	1.8%	0.2%	1.0%	0.2%	16.8%	7.0%	4.7%	0.2%	0.0%	0.4%	0.3%
9098	70	1412	3.7%	38.7%	4.2%	1.2%	0.9%	1.4%	0.2%	0.8%	0.3%	25.8%	10.7%	10.1%	0.0%	0.0%	2.1%	0.0%
9112	70	724	3.7%	38.8%	2.6%	1.2%	0.9%	1.4%	0.2%	0.8%	0.2%	23.7%	9.8%	14.8%	0.1%	0.0%	1.8%	0.0%
9205	50	52	4.0%	41.7%	20.9%	1.6%	1.1%	1.9%	0.2%	1.0%	0.1%	13.9%	5.7%	7.3%	0.4%	0.0%	0.0%	0.0%
9206	50	66	4.6%	48.2%	18.2%	0.7%	0.5%	0.8%	0.1%	0.5%	0.2%	14.6%	6.1%	5.3%	0.3%	0.0%	0.0%	0.0%
9301	50	636	3.7%	39.1%	44.9%	1.1%	0.7%	1.2%	0.1%	0.7%	0.0%	4.7%	1.9%	1.7%	0.0%	0.0%	0.0%	0.0%
9302	50	335	4.2%	44.5%	41.3%	0.6%	0.4%	0.7%	0.1%	0.4%	0.0%	4.2%	1.7%	1.6%	0.1%	0.0%	0.0%	0.0%
9303	50	328	4.0%	41.7%	25.8%	0.2%	0.2%	0.3%	0.0%	0.1%	0.2%	17.2%	7.1%	3.1%	0.0%	0.0%	0.0%	0.0%
9304	50	193	4.8%	50.5%	14.4%	0.8%	0.6%	1.0%	0.1%	0.5%	0.2%	15.1%	6.2%	5.6%	0.2%	0.0%	0.0%	0.0%

Traffic Flows and Breakdown by 16 Vehicle Classes (Year 2036)

Link No.	Speed Limit	Total Vehicle	19 - Motorcycles (MC)	01 - Private Cars (PC)	03 - Taxi	14 - Non-franchised Bus <=6.4t	15 - Non-franchised Bus 6.4-15t	16 - Non-franchised Bus >15t	12 - Private Light Bus <=3.5t	13 - Private Light Bus >3.5t	04 - Light Goods Vehicles <=2.5t	05 - Lt Goods Vehicles 2.5-3.5t	06 - Light Goods Vehicles >3.5t	07 - Heavy Goods Vehicles <=15t	08 - Heavy Goods Vehicles >15t	17 - Franchised Bus (SD)	18 - Franchised Bus (DD)	11 - Public Light Buses
	km/hr	1500-1600																
1	50	132	4.8%	50.1%	19.0%	0.5%	0.3%	0.5%	0.1%	0.3%	0.1%	13.1%	5.4%	5.1%	0.7%	0.0%	0.0%	0.0%
2	50	602	4.0%	41.8%	14.6%	2.2%	1.5%	2.6%	0.3%	1.4%	0.2%	16.0%	6.6%	7.4%	1.5%	0.0%	0.0%	0.0%
3	70	1654	3.2%	33.5%	13.7%	2.0%	1.4%	2.3%	0.3%	1.3%	0.2%	21.5%	8.9%	8.8%	0.7%	0.0%	0.0%	2.1%
4	70	2086	3.5%	37.2%	18.6%	0.9%	0.7%	1.1%	0.1%	0.6%	0.2%	18.2%	7.5%	5.7%	0.9%	0.0%	0.0%	4.6%
5	50	123	6.2%	65.6%	13.7%	0.6%	0.4%	0.7%	0.1%	0.4%	0.1%	6.7%	2.8%	2.2%	0.4%	0.0%	0.0%	0.0%
6	50	95	2.6%	27.6%	17.3%	2.5%	1.8%	2.9%	0.3%	1.6%	0.2%	19.5%	8.1%	8.8%	3.0%	0.1%	3.8%	0.0%
7	50	1037	2.5%	25.9%	15.0%	2.0%	1.4%	2.4%	0.3%	1.3%	0.2%	22.9%	9.5%	5.8%	1.1%	0.1%	6.3%	3.4%
8	50	581	3.1%	32.6%	11.6%	1.4%	1.0%	1.7%	0.2%	0.9%	0.1%	14.0%	5.8%	8.0%	2.4%	0.2%	9.5%	7.3%
9	50	100	4.3%	45.3%	18.5%	0.1%	0.1%	0.2%	0.0%	0.1%	0.2%	18.7%	7.7%	4.4%	0.4%	0.0%	0.0%	0.0%
10	50	81	4.7%	48.8%	16.3%	2.4%	1.7%	2.9%	0.3%	1.6%	0.1%	8.4%	3.5%	2.8%	0.6%	0.1%	5.9%	0.0%
11	50	580	3.0%	31.8%	16.0%	1.4%	1.0%	1.6%	0.2%	0.9%	0.2%	16.9%	7.0%	4.6%	0.8%	0.2%	8.4%	6.0%
12	50	426	3.2%	33.5%	16.0%	1.0%	0.7%	1.1%	0.1%	0.6%	0.1%	12.7%	5.2%	4.6%	1.6%	0.3%	13.6%	5.6%
13	50	164	3.9%	41.2%	16.1%	1.4%	1.0%	1.6%	0.2%	0.9%	0.2%	17.3%	7.2%	4.5%	0.9%	0.0%	0.0%	3.7%
14	50	327	2.7%	27.9%	15.0%	0.9%	0.7%	1.1%	0.1%	0.6%	0.2%	22.2%	9.2%	7.6%	1.7%	0.1%	3.8%	6.2%
15	50	831	4.2%	43.7%	21.4%	1.3%	0.9%	1.5%	0.2%	0.8%	0.1%	13.3%	5.5%	3.6%	1.1%	0.0%	0.0%	2.4%
16	50	86	4.2%	43.8%	16.3%	1.5%	1.1%	1.8%	0.2%	1.0%	0.2%	16.4%	6.8%	6.0%	0.9%	0.0%	0.0%	0.0%
17	50	137	4.7%	49.5%	18.6%	0.9%	0.6%	1.1%	0.1%	0.6%	0.1%	14.3%	5.9%	2.8%	0.6%	0.0%	0.0%	0.0%
18	50	346	3.9%	41.0%	16.8%	1.0%	0.7%	1.1%	0.1%	0.6%	0.2%	19.0%	7.9%	4.8%	1.1%	0.0%	0.0%	1.8%
19	50	76	4.6%	48.3%	19.0%	1.2%	0.9%	1.4%	0.2%	0.8%	0.1%	12.6%	5.2%	4.8%	0.9%	0.0%	0.0%	0.0%
20	50	14	2.1%	22.1%	23.7%	0.2%	0.2%	0.3%	0.0%	0.2%	0.4%	34.3%	14.2%	1.8%	0.5%	0.0%	0.0%	0.0%
21	50	243	2.7%	28.5%	15.0%	0.7%	0.5%	0.8%	0.1%	0.4%	0.2%	20.1%	8.3%	7.1%	2.0%	0.1%	5.1%	8.3%
22	50	581	3.9%	41.2%	21.7%	1.4%	1.0%	1.7%	0.2%	0.9%	0.1%	14.0%	5.8%	3.6%	1.1%	0.0%	0.0%	3.5%
23	50	265	3.5%	36.9%	14.0%	1.4%	1.0%	1.6%	0.2%	0.9%	0.2%	18.1%	7.5%	4.3%	0.9%	0.1%	4.7%	4.8%
24	50	87	2.7%	28.5%	9.5%	0.8%	0.6%	0.9%	0.1%	0.5%	0.3%	26.8%	11.1%	12.0%	2.1%	0.0%	0.0%	4.2%
25	50	102	3.1%	32.1%	10.3%	0.7%	0.5%	0.8%	0.1%	0.4%	0.3%	28.6%	11.9%	9.6%	1.8%	0.0%	0.0%	0.0%
26	50	49	4.0%	41.6%	16.5%	1.3%	0.9%	1.5%	0.2%	0.8%	0.2%	18.3%	7.6%	6.0%	1.2%	0.0%	0.0%	0.0%
27	50	399	2.8%	29.8%	14.7%	1.8%	1.3%	2.1%	0.2%	1.2%	0.3%	24.2%	10.0%	7.6%	1.6%	0.0%	0.0%	2.3%
28	50	211	3.4%	35.3%	15.6%	1.6%	1.1%	1.9%	0.2%	1.0%	0.2%	23.6%	9.8%	5.4%	0.8%	0.0%	0.0%	0.0%
29	50	203	3.2%	34.0%	16.3%	2.0%	1.4%	2.4%	0.3%	1.3%	0.2%	19.8%	8.2%	8.5%	2.5%	0.0%	0.0%	0.0%
30	50	236	3.5%	36.5%	15.0%	0.9%	0.6%	1.0%	0.1%	0.6%	0.2%	21.4%	8.9%	10.1%	1.1%	0.0%	0.0%	0.0%
31	50	395	3.5%	36.7%	15.8%	0.8%	0.6%	0.9%	0.1%	0.5%	0.2%	22.5%	9.3%	7.7%	1.3%	0.0%	0.0%	0.0%
32	50	344	2.9%	30.6%	15.9%	1.6%	1.1%	1.9%	0.2%	1.0%	0.1%	12.5%	5.2%	4.8%	1.2%	0.3%	13.0%	7.6%
33	50	879	3.1%	32.6%	13.7%	1.0%	0.7%	1.1%	0.1%	0.6%	0.2%	19.1%	7.9%	5.5%	1.3%	0.2%	8.4%	4.4%
34	50	828	3.2%	34.0%	13.8%	0.8%	0.6%	1.0%	0.1%	0.5%	0.3%	24.2%	10.0%	8.6%	1.1%	0.0%	0.0%	1.7%
35	50	267	2.8%	29.8%	15.0%	2.0%	1.4%	2.4%	0.3%	1.3%	0.1%	8.8%	3.7%	1.8%	0.2%	0.5%	21.2%	8.7%
36	50	1007	3.4%	36.1%	14.7%	0.9%	0.6%	1.1%	0.1%	0.6%	0.2%	18.1%	7.5%	5.9%	1.1%	0.2%	6.6%	2.9%
37	50	584	3.8%	39.4%	20.0%	2.5%	1.7%	2.9%	0.3%	1.6%	0.1%	12.2%	5.1%	3.7%	0.5%	0.0%	0.0%	6.1%
38	50	209	3.5%	36.8%	26.4%	4.0%	2.8%	4.7%	0.5%	2.6%	0.1%	10.4%	4.3%	3.1%	0.7%	0.0%	0.0%	0.0%
39	50	779	4.6%	48.7%	10.3%	0.9%	0.6%	1.0%	0.1%	0.6%	0.2%	19.4%	8.1%	3.9%	0.4%	0.0%	1.2%	0.0%
40	50	608	4.5%	47.5%	22.4%	3.1%	2.2%	3.7%	0.4%	2.0%	0.1%	8.6%	3.6%	1.9%	0.1%	0.0%	0.0%	0.0%
41	50	918	3.0%	31.6%	18.0%	1.7%	1.2%	2.0%	0.2%	1.1%	0.2%	19.8%	8.2%	7.4%	1.2%	0.1%	3.8%	0.3%
53	50	667	3.5%	36.6%	38.0%	1.4%	1.0%	1.6%	0.2%	0.9%	0.1%	9.3%	3.8%	3.3%	0.3%	0.0%	0.0%	0.0%
54	50	757	3.9%	41.0%	17.4%	2.3%	1.6%	2.7%	0.3%	1.5%	0.2%	15.6%	6.5%	6.2%	0.8%	0.0%	0.0%	0.0%
55	50	757	3.9%	41.0%	17.4%	2.3%	1.6%	2.7%	0.3%	1.5%	0.2%	15.6%	6.5%	6.2%	0.8%	0.0%	0.0%	0.0%
56	50	1028	2.8%	29.2%	14.1%	3.2%	2.3%	3.7%	0.4%	2.0%	0.2%	19.4%	8.1%	11.6%	3.1%	0.0%	0.0%	0.0%
57	50	2016	3.6%	37.9%	23.2%	1.0%	0.7%	1.2%	0.1%	0.7%	0.2%	17.7%	7.3%	5.5%	0.5%	0.0%	0.0%	0.2%
58	50	14	2.1%	22.1%	23.6%	0.2%	0.2%	0.3%	0.0%	0.2%	0.4%	34.2%	14.2%	2.3%	0.4%	0.0%	0.0%	0.0%
59	50	86	4.9%	51.2%	20.8%	0.8%	0.6%	1.0%	0.1%	0.5%	0.1%	11.2%	4.6%	3.7%	0.6%	0.0%	0.0%	0.0%
60	50	523	3.0%	31.3%	12.0%	1.5%	1.1%	1.8%	0.2%	1.0%	0.2%	22.3%	9.2%	8.0%	0.9%	0.2%	6.7%	0.6%
61	50	421	3.1%	32.3%	13.8%	1.9%	1.3%	2.2%	0.2%	1.2%	0.2%	19.1%	7.9%	6.8%	0.8%	0.2%	8.4%	0.7%
62	50	393	3.1%	32.2%	14.4%	2.0%	1.4%	2.4%	0.3%	1.3%	0.2%	18.2%	7.5%	6.3%	0.8%	0.2%	8.9%	0.8%
63	50	412	3.1%	32.5%	14.4%	2.0%	1.4%	2.3%	0.2%	1.3%	0.2%	18.2%	7.5%	6.4%	0.9%	0.2%	8.5%	0.7%
64	50	13	2.2%	22.9%	24.5%	0.0%	0.0%	0.0%	0.0%	0.0%	0.4%	35.4%	14.7%	0.0%	0.0%	0.0%	0.0%	0.0%
65	50	21	3.7%	39.3%	16.6%	1.2%	0.9%	1.4%	0.2%	0.8%	0.2%	22.6%	9.4%	3.5%	0.3%	0.0%	0.0%	0.0%
66	50	153	3.8%	40.3%	13.8%	0.6%	0.4%	0.7%	0.1%	0.4%	0.2%	15.1%	6.3%	7.7%	1.0%	0.0%	0.0%	9.6%
67	50	135	3.6%	37.8%	12.7%	1.1%	0.8%	1.3%	0.1%	0.7%	0.1%	6.1%	2.5%	2.6%	0.1%	0.6%	25.2%	4.5%
68	50	120	2.3%	24.2%	10.9%	1.2%	0.9%	1.4%	0.2%	0.8%	0.1%	5.1%	2.1%	2.2%	0.6%	0.7%	28.3%	19.3%
69	50	141	2.2%	23.3%	10.7%	1.3%	0.9%	1.5%	0.2%	0.8%	0.1%	7.3%	3.0%	2.6%	0.6%	0.6%	24.1%	20.8%
70	50	232	2.9%	29.9%	11.3%	1.3%	0.9%	1.5%	0.2%	0.8%	0.1%	12.9%	5.3%	3.3%	0.6%	0.3%	14.6%	13.9%
71	50	74	3.6%	37.3%	10.5%	0.3%	0.2%	0.4%	0.0%	0.2%	0.2%	22.4%	9.3%	13.6%	1.9%	0.0%	0.0%	0.0%
72	50	13	2.2%	22.9%	24.5%	0.0%	0.0%	0.0%	0.0%	0.0%	0.4%	35.4%	14.7%	0.0%	0.0%	0.0%	0.0%	0.0%
73	50	71	3.4%	36.0%	15.8%	1.2%	0.9%	1.4%	0.2%	0.8%	0.2%	20.3%	8.4%	5.1%	0.9%	0.0%	0.0%	5.2%
74	50	171	3.2%	33.3%	12.6%	0.8%	0.6%	0.9%	0.1%	0.5%	0.3%	26.4%	10.9%	9.8%	0.8%	0.0%	0.0%	0.0%
75	50	13	2.2%	22.9%	24.5%	0.0%	0.0%	0.0%	0.0%	0.0%	0.4%	35.4%	14.7%	0.0%	0.0%	0.0%	0.0%	0.0%
76	50	1349	2.7%	28.7%	15.1%	1.6%	1.2%	1.9%	0.2%	1.1%	0.2%	20.9%	8.6%	5.5%	1.0%	0.2%	6.9%	4.2%
77	50	625	3.2%	34.0%	12.1%	1.4%	1.0%	1.7%	0.2%	0.9%	0.1%	13.8%	5.7%	7.7%	2.3%	0.2%	8.9%	6.8%
78	50	283	3.0%	31.3%	22.5%	1.7%	1.2%	2.0%	0.2%	1.1%	0.2%	19.5%	8.1%	7.3%	2.1%	0.0%	0.0%	0.0%
79	50	20	1.4%	15.2%	16.3%	0.2%	0.2%	0.3%	0.0%	0.2%	0.2%	23.5%	9.8%	6.2%	1.8%	0.0%	0.0%	24.7%
80	50	256	4.1%	42.8%	13.5%	3.6%	2.5%	4.2%	0.4%	2.3%	0.1%	14.4%	5.9%	5.8%	0.4%	0.0%	0.0%	0.0%
81	50	479	3.5%	36.8%	21.2%	1.1%	0.8%	1.3%	0.1%	0.7%	0.2%	18.8%	7.8%	6.1%	1.6%	0.0%	0.0%	0.0%
82	50	136	4.3%	45.4%	16.0%	0.7%	0.5%	0.8%	0.1%	0.5%	0.2%	16.8%	6.9%	6.5%	1.4%	0.0%	0.0%	0.0%
83	50	326	3.5%	37.2%	17.0%	1.8%	1.3%	2.1%	0.2%	1.1%	0.2%	19.8%	8.2%	6.1%	1.4%	0.0%	0.0%	0.0%
84	50	476	3.6%	37.9%	14.1%	0.9%	0.6%	1.1%	0.1%	0.6%	0.2%	21.0%	8.7%	5.9%	1.0%	0.0%	1.5%	2.7%
85	50	586	3.9%	40.5%	20.7%	1.8%	1.2%	2.1%	0.2%	1.1%	0.1%	14.3%	5.9%	4.1%	0.7%	0.0%	1.2%	2.2%
86	50	64	3.5%	37.2%	16.5%	1.9%	1.3%	2.2%	0.2%	1.2%	0.2%	19.8%	8.2%	6.2%	1.5%	0.0%	0.0%	0.0%
87	50	867	3.9%	40.9%	20.3%	1.2%	0.8%	1.4%	0.1%	0.7%	0.2%	16.8%	7.0%	5.1%	1.1%	0.0%	0.0%	0.4%
88	50	629	4.1%	42.7%	16.7%	1.5%	1.0%	1.7%	0.2%	1.0%	0.2%	16.8%	7.0%	4.9%	0.9%	0.0%	0.0%	1.4%
89	50	1798	3.1%	32.6%	19.2%	1.5%	1.0%	1.7%	0.2%	0.9%	0.2%	17.4%	7.2%	4.0%	0.6%	0.1%	2.4%	7.9%
90	50	1583	4.6%	48.6%	24.1%	1.4%	1.0%	1.7%	0.2%	0.9%	0.1%	8.8%	3.6%	2.5%	0.5%	0.0%	1.7%	0.2%
91	50	723	3.9%	40.7%	22.9%	0.9%	0.7%	1.1%	0.1%	0.6%	0.1%	13.7%	5.7%	3.5%	0.8%	0.0%	0.0%	5.2%
92	50	238	4.7%	49.1%	24.5%	1.3%	0.9%	1.5%	0.2%	0.8%	0.1%	8.0%	3.3%	3.2%	0.7%	0.0%	0.0%	1.5%
93	50	16	2.0%	21.3%	20.1%	1.6%	1.1%	1.9%	0.2%	1.0%	0.3%	29.0%	12.0%	7.1%	2.4%	0.0%	0.0%	0.0%
94	50	13	2.2%	22.9%	24.5%	0.0%	0.0%	0.0%	0.0%	0.0%	0.4%	35.4%	14.7%	0.0%	0.0%	0.0%	0.0%	0.0%
95	50	379	3.1%	32.8%	14.1%	1.5%	1.0%	1.7%	0.2%	0.9%	0.1%	14.0%	5.8%	2.6%	0.3%	0.3%	13.4%	8.1%
96	50	1429	3.2%	33.6%	17.5%	1.3%	0.9%	1.5%	0.2%	0.8%	0.1%	13.1%	5.4%	4.1%	1.0%	0.3%	13.7%	3.1%
97	50	808	3.5%	36.4%	29.6%	1.5%	1.1%	1.8%	0.2%	1.0%	0.1%	14.2%	5.9%	3.9%	0.9%	0.0%	0.0%	0.0%
98	50	16	1.8%	19.3%	20.7%	0.0%	0.0%	0.0%	0.0%	0.0%	0.3%	29.9%	12.4%	0.0%	0.0%	0.4%	15.3%	0.0%
99	70	1981	3.3%	34.9%	14.1%	2.0%	1.4%	2.4%	0.3%	1.3%	0.2%	20.2%	8.4%	8.7%	1.0%	0.0%	0.0%	1.8%
100	70	1032	3.2%	34.0%	7.9%	0.8%	0.5%	0.9%	0.1%	0.5%	0.3%	26.0%	10.8%	11.8%	1.9%	0.0%	1.3%	0.0%
101	50	908	3.9%	40.7%	15.9%	2.0%	1.4%	2.3%	0.2%	1.3%	0.2%	17.5%	7.2%	6.1%	0.8%	0.0%	0.0%	0.5%
102	50	230	3.1%	32.1%	20.8%	1.2%	0.8%	1.4%	0.1%	0.7%	0.1%	14.1%	5.9%	3.7%	0.7%	0.1%	2.3%	13.0%
103	50	614	4.3%	44.8%	17.7%	1.5%	1.1%	1.8%	0.2%	1.0%	0.1%	11.6%	4.8%	4.7%	1.3%	0.0%	1.3%	4.0%
104	50	143	3.3%	34.3%	21.3%	1.3%	0.9%	1.6%	0.2%	0.9%	0.2%	21.5%	8.9%	4.9%	0.6%	0.0%	0.0%	0.0%
105	50	174	4.6%	48.4%	15.9%	1.9%	1.3%	2.2%	0.2%	1.2%	0.1%	12.3%	5.1%	5.3%	1.4%	0.0%	0.0%	0.0%
106	50	64	3.6%	37.7%	20.4%	1.2%	0.8%	1.3%	0.1%	0.7%	0.2%	20.0%	8.3%	4.6%	0.9%	0.0%	0.0%	0.0%
107	50	166	4.4%	46.5%	21.2%	1.2%	0.8%	1.4%	0.2%	0.8%	0.1%	14.2%	5.9%	2.9%	0.5%	0.0%	0.0%	0.0%
108	50	77	1.4%	15.2%	8.8%	0.4%	0.3%	0.5%	0.1%	0.3%	0.1%	11.5%	4.8%	1.8%	0.4%	0.4%	18.5%	35.5%
109	50	21	1.6%	17.0%	15.7%	0.1%	0.1%	0.2%	0.0%	0.1%	0.2%	22.6%	9.4%	2.7%	0.6%	0.7%	29.0%	0.0%
110	50	116	2.8%	29.0%	10.8%	0.3%	0.2%	0.4%	0.0%	0.2%	0.2%	16.8%	6.9%	9.1%	2.7%	0.4%	17.0%	3.2%
111	50	321	3.2%	33.6%	13.9%	0.8%	0.5%	0.9%	0.1%	0.5%	0.2%	20.3%	8.4%	3.4%	0.5%	0.2%	10.0%	3.4%
112	50	47	1.6%	16.7%	14.5%	0.4%	0.3%	0.5%	0.0%	0.3%	0.1%	11.9%	4.9%	2.0%	0.5%	0.8%	32.7%	12.9%
113	50	160	3.8%	39.5%	15.6%	0.7%	0.5%	0.8%	0.1%	0.4%	0.2%	17.7%	7.4%	1.0%	0.1%	0.3%	11.9%	0.0%
114	50	64	2.8%	29.4%	15.0%	0.3%	0.2%	0.3%	0.0%	0.2%	0.1%	10.8%	4.5%	1.9%	0.3%	0.6%	24.1%	9.5%
115	50	96	2.3%	23.9%	6.9%	0.5%	0.4%	0.6%	0.1%	0.3%	0.3%	27.4%	11.3%	3.7%	0.3%	0.5%	21.6%	0.0%
116	50	43	2.5%	26.3%	9.6%	2.2%	1.5%	2.5%	0.3%	1.4%	0.4%	35.2%	14.6%	3.1%	0.3%	0.0%	0.0%	0.0%

Traffic Flows and Breakdown by 16 Vehicle Classes (Year 2036)

Link No.	Speed Limit	Total Vehicle	19 - Motorcycles (MC)	01 - Private Cars (PC)	03 - Taxi	14 - Non-franchised Bus <=6.4t	15 - Non-franchised Bus 6.4-15t	16 - Non-franchised Bus >15t	12 - Private Light Bus <=3.5t	13 - Private Light Bus >3.5t	04 - Light Goods Vehicles <=2.5t	05 - Lt Goods Vehicles 2.5-3.5t	06 - Light Goods Vehicles >3.5t	07 - Heavy Goods Vehicles <=15t	08 - Heavy Goods Vehicles >15t	17 - Franchised Bus (SD)	18 - Franchised Bus (DD)	11 - Public Light Buses
	km/hr	1500-1600																
117	50	18	2.6%	27.7%	17.6%	0.1%	0.1%	0.1%	0.0%	0.1%	0.3%	25.4%	10.5%	5.2%	0.4%	0.2%	9.8%	0.0%
118	50	88	3.7%	38.7%	17.3%	1.7%	1.2%	1.9%	0.2%	1.1%	0.1%	10.4%	4.3%	4.2%	0.7%	0.0%	2.0%	12.5%
122	50	266	3.6%	37.6%	17.1%	2.0%	1.4%	2.4%	0.3%	1.3%	0.2%	18.8%	7.8%	3.0%	0.3%	0.0%	0.0%	4.1%
123	50	18	3.6%	37.9%	18.3%	0.5%	0.3%	0.6%	0.1%	0.3%	0.3%	25.8%	10.7%	1.4%	0.3%	0.0%	0.0%	0.0%
124	50	99	0.3%	3.0%	3.2%	0.0%	0.0%	0.0%	0.0%	0.0%	0.0%	4.7%	1.9%	0.0%	0.0%	0.1%	5.4%	81.2%
125	50	195	3.1%	33.0%	11.6%	1.5%	1.0%	1.7%	0.2%	0.9%	0.1%	10.0%	4.1%	3.5%	0.5%	0.0%	0.9%	27.8%
128	50	1220	3.4%	35.8%	23.7%	1.0%	0.7%	1.1%	0.1%	0.6%	0.2%	17.3%	7.2%	5.8%	1.4%	0.0%	0.0%	1.6%
129	50	1697	3.6%	37.5%	22.5%	0.9%	0.6%	1.1%	0.1%	0.6%	0.2%	17.7%	7.3%	6.8%	1.2%	0.0%	0.0%	0.0%
130	50	213	3.1%	32.2%	16.9%	1.0%	0.7%	1.1%	0.1%	0.6%	0.1%	6.7%	2.8%	0.6%	0.1%	0.2%	6.7%	27.1%
131	50	258	4.6%	47.8%	18.9%	2.6%	1.8%	3.0%	0.3%	1.7%	0.1%	11.2%	4.7%	3.1%	0.2%	0.0%	0.0%	0.0%
132	50	118	2.7%	28.0%	11.9%	1.6%	1.1%	1.8%	0.2%	1.0%	0.3%	29.9%	12.4%	6.6%	0.4%	0.0%	0.0%	2.1%
133	50	83	4.3%	45.1%	17.0%	1.4%	1.0%	1.6%	0.2%	0.9%	0.2%	14.6%	6.0%	6.1%	1.7%	0.0%	0.0%	0.0%
134	50	1442	3.0%	31.1%	18.6%	1.6%	1.1%	1.9%	0.2%	1.0%	0.2%	18.4%	7.6%	4.2%	0.6%	0.1%	3.0%	7.3%
135	50	1711	4.5%	47.3%	24.2%	1.4%	1.0%	1.6%	0.2%	0.9%	0.1%	10.0%	4.1%	2.8%	0.6%	0.0%	1.5%	0.0%
136	70	3263	3.1%	32.0%	18.8%	1.4%	1.0%	1.6%	0.2%	0.9%	0.2%	18.2%	7.5%	4.7%	0.8%	0.1%	5.1%	4.5%
137	70	2809	3.8%	39.7%	11.4%	1.0%	0.7%	1.2%	0.1%	0.7%	0.2%	17.7%	7.3%	6.9%	1.0%	0.1%	5.2%	3.0%
138	50	93	0.6%	5.9%	3.5%	0.1%	0.0%	0.1%	0.0%	0.0%	0.1%	5.0%	2.1%	0.3%	0.0%	0.1%	5.8%	76.6%
139	50	13	2.2%	22.8%	24.5%	0.0%	0.0%	0.0%	0.0%	0.0%	0.4%	35.4%	14.7%	0.1%	0.0%	0.0%	0.0%	0.0%
141	50	157	3.3%	35.1%	16.7%	0.2%	0.1%	0.2%	0.0%	0.1%	0.1%	6.5%	2.7%	3.7%	0.1%	0.0%	0.0%	31.1%
142	50	128	2.6%	27.7%	10.4%	0.9%	0.7%	1.1%	0.1%	0.6%	0.1%	8.1%	3.3%	4.0%	0.2%	0.0%	0.0%	40.2%
143	50	41	3.8%	40.4%	19.9%	2.2%	1.5%	2.5%	0.3%	1.4%	0.2%	15.6%	6.5%	5.5%	0.3%	0.0%	0.0%	0.0%
144	50	510	3.2%	33.5%	14.4%	0.8%	0.6%	0.9%	0.1%	0.5%	0.2%	14.6%	6.1%	6.3%	1.3%	0.1%	2.6%	14.9%
145	50	807	3.2%	33.7%	15.5%	1.9%	1.4%	2.3%	0.2%	1.2%	0.1%	12.3%	5.1%	5.1%	1.2%	0.2%	7.2%	9.3%
146	50	750	3.5%	36.6%	11.4%	1.1%	0.8%	1.3%	0.1%	0.7%	0.2%	15.3%	6.3%	9.9%	2.3%	0.2%	7.1%	3.3%
147	50	704	3.1%	32.4%	15.1%	1.9%	1.4%	2.3%	0.2%	1.2%	0.1%	13.5%	5.6%	4.1%	0.6%	0.2%	9.5%	8.7%
148	50	862	3.3%	35.1%	11.5%	1.2%	0.8%	1.4%	0.1%	0.8%	0.2%	16.3%	6.7%	9.5%	2.0%	0.2%	6.6%	4.5%
149	50	365	2.8%	29.9%	11.2%	1.9%	1.3%	2.2%	0.2%	1.2%	0.3%	25.8%	10.7%	4.5%	0.2%	0.0%	0.0%	7.7%
150	50	475	2.8%	29.1%	14.0%	1.3%	0.9%	1.5%	0.2%	0.8%	0.2%	22.1%	9.1%	5.8%	0.7%	0.0%	0.0%	11.4%
151	50	89	4.9%	51.5%	15.7%	0.9%	0.6%	1.0%	0.1%	0.6%	0.1%	12.6%	5.2%	5.2%	1.5%	0.0%	0.0%	0.0%
152	50	92	3.8%	40.2%	16.1%	0.4%	0.3%	0.5%	0.1%	0.3%	0.2%	18.9%	7.8%	3.2%	0.2%	0.0%	0.0%	7.9%
153	50	16	1.8%	19.3%	20.7%	0.0%	0.0%	0.0%	0.0%	0.0%	0.3%	29.9%	12.4%	0.0%	0.0%	0.0%	0.0%	15.7%
154	50	97	1.7%	17.9%	8.0%	0.0%	0.0%	0.1%	0.0%	0.0%	0.1%	13.3%	5.5%	5.0%	0.0%	0.0%	0.0%	48.2%
155	50	242	2.7%	28.8%	11.9%	0.4%	0.3%	0.4%	0.0%	0.2%	0.2%	17.0%	7.0%	4.6%	0.4%	0.0%	0.0%	26.0%
156	50	464	3.3%	34.9%	16.8%	2.5%	1.8%	3.0%	0.3%	1.6%	0.2%	17.4%	7.2%	8.0%	2.0%	0.0%	0.0%	1.1%
157	50	299	2.7%	28.5%	16.5%	2.9%	2.1%	3.4%	0.4%	1.9%	0.2%	19.9%	8.3%	10.2%	3.0%	0.0%	0.0%	0.0%
158	50	706	2.8%	29.4%	11.0%	1.3%	0.9%	1.5%	0.2%	0.8%	0.3%	29.5%	12.2%	5.1%	0.2%	0.0%	1.0%	3.7%
159	70	2484	2.7%	28.6%	18.4%	1.6%	1.1%	1.8%	0.2%	1.0%	0.2%	19.3%	8.0%	6.2%	1.2%	0.1%	4.5%	5.2%
160	70	2089	3.9%	41.4%	11.6%	1.0%	0.7%	1.2%	0.1%	0.7%	0.2%	18.1%	7.5%	5.4%	0.5%	0.1%	4.5%	3.2%
162	50	249	2.6%	27.5%	12.4%	2.0%	1.4%	2.4%	0.3%	1.3%	0.3%	27.4%	11.4%	10.2%	0.8%	0.0%	0.0%	0.0%
163	50	375	2.7%	28.2%	12.6%	0.7%	0.5%	0.8%	0.1%	0.4%	0.3%	31.6%	13.1%	8.3%	0.7%	0.0%	0.0%	0.0%
164	50	337	3.4%	36.0%	19.9%	3.9%	2.7%	4.5%	0.5%	2.5%	0.1%	13.8%	5.7%	4.3%	0.3%	0.0%	0.0%	2.4%
165	50	117	2.6%	27.4%	12.8%	0.3%	0.2%	0.3%	0.0%	0.2%	0.3%	28.7%	11.9%	13.6%	1.7%	0.0%	0.0%	0.0%
166	50	87	1.6%	17.3%	8.3%	6.1%	4.3%	7.1%	0.8%	3.9%	0.3%	27.0%	11.2%	11.3%	0.7%	0.0%	0.0%	0.0%
167	50	199	2.4%	25.0%	12.2%	2.1%	1.5%	2.5%	0.3%	1.4%	0.3%	26.8%	11.1%	12.9%	1.6%	0.0%	0.0%	0.0%
168	50	561	2.5%	26.4%	6.5%	1.2%	0.9%	1.4%	0.2%	0.8%	0.3%	28.6%	11.9%	10.6%	0.8%	0.0%	1.3%	6.6%
170	50	306	3.2%	33.3%	18.0%	2.1%	1.5%	2.5%	0.3%	1.3%	0.2%	22.0%	9.1%	3.0%	0.1%	0.0%	0.0%	3.4%
171	50	569	2.7%	28.3%	14.9%	0.7%	0.5%	0.9%	0.1%	0.5%	0.3%	24.2%	10.0%	7.0%	0.8%	0.2%	7.6%	1.3%
172	50	45	4.8%	50.3%	28.0%	0.0%	0.0%	0.0%	0.0%	0.0%	0.1%	10.4%	4.3%	2.0%	0.0%	0.0%	0.0%	0.0%
173	50	467	2.9%	30.7%	13.4%	2.5%	1.8%	3.0%	0.3%	1.6%	0.2%	22.8%	9.4%	9.9%	1.4%	0.0%	0.0%	0.0%
174	50	807	2.5%	26.0%	7.1%	1.1%	0.7%	1.2%	0.1%	0.7%	0.3%	31.2%	12.9%	9.9%	0.7%	0.0%	0.9%	4.6%
175	50	511	3.3%	34.2%	17.6%	2.1%	1.5%	2.4%	0.3%	1.3%	0.1%	13.6%	5.6%	3.1%	0.5%	0.2%	10.7%	3.5%
176	50	837	3.6%	37.4%	11.5%	1.1%	0.8%	1.3%	0.1%	0.7%	0.2%	15.7%	6.5%	10.0%	2.4%	0.1%	6.3%	2.1%
179	50	654	3.7%	38.6%	15.9%	2.2%	1.6%	2.6%	0.3%	1.4%	0.2%	17.8%	7.4%	6.9%	1.4%	0.0%	0.0%	0.0%
180	50	498	4.2%	44.6%	18.5%	1.2%	0.8%	1.4%	0.2%	0.8%	0.2%	17.5%	7.2%	3.1%	0.3%	0.0%	0.0%	0.0%
181	50	405	3.1%	32.4%	16.4%	0.8%	0.5%	0.9%	0.1%	0.5%	0.1%	14.3%	5.9%	3.8%	0.5%	0.3%	13.2%	7.2%
182	50	427	2.9%	30.4%	10.0%	0.9%	0.6%	1.0%	0.1%	0.6%	0.2%	14.8%	6.1%	7.4%	0.5%	0.4%	19.3%	4.7%
183	50	669	3.0%	31.1%	13.8%	1.9%	1.3%	2.2%	0.2%	1.2%	0.1%	13.9%	5.8%	3.2%	0.1%	0.4%	15.8%	6.0%
184	50	207	1.9%	19.4%	7.4%	0.2%	0.1%	0.2%	0.0%	0.1%	0.0%	3.9%	1.6%	1.8%	0.1%	1.4%	59.7%	2.4%
185	70	2845	3.6%	37.3%	6.7%	2.7%	1.9%	3.2%	0.3%	1.7%	0.2%	20.8%	8.6%	9.7%	0.1%	0.1%	3.2%	0.0%
186	70	2282	3.7%	38.3%	4.9%	2.9%	2.1%	3.4%	0.4%	1.9%	0.2%	19.2%	7.9%	11.8%	0.1%	0.1%	3.2%	0.0%
187	50	253	3.5%	36.9%	16.0%	0.7%	0.5%	0.8%	0.1%	0.5%	0.1%	7.6%	3.1%	3.8%	0.6%	0.2%	10.4%	15.2%
188	50	305	3.5%	36.8%	16.4%	0.8%	0.6%	0.9%	0.1%	0.5%	0.1%	10.8%	4.5%	2.9%	0.2%	0.2%	9.0%	12.6%
189	70	4343	2.9%	30.3%	7.4%	0.9%	0.7%	1.1%	0.1%	0.6%	0.3%	27.3%	11.3%	11.1%	2.9%	0.0%	2.1%	1.0%
190	70	3267	3.3%	34.3%	7.6%	0.9%	0.6%	1.1%	0.1%	0.6%	0.3%	26.1%	10.8%	11.7%	1.5%	0.0%	0.3%	0.7%
191	70	5068	3.0%	31.3%	8.2%	1.2%	0.9%	1.4%	0.2%	0.8%	0.3%	24.9%	10.3%	10.0%	2.4%	0.1%	3.5%	1.6%
192	70	4061	3.4%	35.9%	8.8%	1.0%	0.7%	1.2%	0.1%	0.7%	0.3%	24.2%	10.0%	10.2%	1.3%	0.0%	1.2%	1.0%
193	70	1729	3.0%	31.1%	10.0%	2.5%	1.8%	3.0%	0.3%	1.6%	0.3%	24.3%	10.1%	9.6%	0.9%	0.0%	0.9%	0.7%
194	70	3046	4.2%	43.6%	15.5%	0.7%	0.5%	0.8%	0.1%	0.4%	0.1%	14.4%	6.0%	5.5%	0.6%	0.1%	2.6%	4.8%
195	50	38	1.6%	16.7%	8.4%	0.0%	0.0%	0.0%	0.0%	0.0%	0.1%	12.1%	5.0%	1.9%	0.0%	1.1%	46.6%	6.4%
196	50	256	3.1%	32.9%	11.6%	1.3%	0.9%	1.5%	0.2%	0.8%	0.2%	20.9%	8.6%	7.8%	0.3%	0.2%	9.6%	0.0%
197	50	42	1.3%	13.6%	7.7%	0.2%	0.1%	0.2%	0.0%	0.1%	0.1%	11.2%	4.6%	0.7%	0.0%	1.4%	58.7%	0.0%
198	50	115	2.3%	24.2%	16.7%	0.7%	0.5%	0.8%	0.1%	0.5%	0.1%	14.2%	5.9%	8.6%	1.0%	0.5%	21.8%	2.1%
199	70	1516	4.4%	46.1%	13.5%	1.1%	0.8%	1.3%	0.1%	0.7%	0.2%	16.5%	6.9%	5.0%	1.0%	0.1%	2.4%	0.0%
201	50	1778	3.8%	39.5%	17.2%	2.9%	2.0%	3.4%	0.4%	1.8%	0.2%	15.9%	6.6%	4.8%	0.4%	0.0%	0.3%	0.8%
202	50	1867	3.9%	40.6%	13.5%	1.8%	1.3%	2.1%	0.2%	1.2%	0.2%	18.6%	7.7%	6.7%	0.8%	0.0%	0.7%	0.7%
203	70	993	4.4%	46.3%	12.3%	1.1%	0.8%	1.3%	0.1%	0.7%	0.2%	17.9%	7.4%	4.2%	0.7%	0.1%	2.3%	0.0%
204	70	2372	3.3%	35.0%	18.7%	1.2%	0.8%	1.4%	0.1%	0.7%	0.2%	21.2%	8.8%	6.3%	1.0%	0.0%	1.0%	0.1%
205	50	342	3.3%	34.4%	12.7%	1.7%	1.2%	2.0%	0.2%	1.1%	0.2%	21.8%	9.0%	6.5%	0.5%	0.1%	4.5%	0.7%
206	50	457	3.3%	35.1%	9.5%	1.5%	1.1%	1.7%	0.2%	1.0%	0.2%	21.8%	9.1%	8.8%	1.2%	0.1%	5.4%	0.0%
207	50	184	3.9%	41.0%	13.5%	0.8%	0.5%	0.9%	0.1%	0.5%	0.1%	10.8%	4.5%	4.2%	0.4%	0.2%	10.0%	8.6%
208	50	314	3.3%	34.6%	15.3%	0.8%	0.5%	0.9%	0.1%	0.5%	0.2%	17.1%	7.1%	7.5%	0.7%	0.1%	5.5%	5.8%
209	50	856	3.7%	38.9%	22.0%	2.6%	1.8%	3.0%	0.3%	1.7%	0.1%	12.5%	5.2%	4.9%	1.0%	0.0%	1.1%	1.0%
210	50	1094	3.4%	35.5%	12.3%	3.8%	2.7%	4.5%	0.5%	2.4%	0.2%	16.7%	6.9%	6.4%	0.8%	0.0%	1.3%	2.7%
211	70	2814	3.6%	37.3%	12.5%	1.3%	0.9%	1.5%	0.2%	0.8%	0.2%	22.1%	9.1%	7.0%	1.8%	0.0%	0.1%	1.6%
212	70	1584	3.1%	32.1%	13.4%	2.3%	1.6%	2.7%	0.3%	1.5%	0.3%	24.4%	10.1%	6.4%	0.4%	0.0%	0.1%	1.4%
213	50	388	3.4%	35.8%	9.6%	0.8%	0.6%	1.0%	0.1%	0.5%	0.1%	13.3%	5.5%	5.8%	0.9%	0.2%	7.1%	15.2%
214	70	634	2.5%	26.7%	15.9%	0.4%	0.3%	0.4%	0.0%	0.2%	0.2%	20.6%	8.5%	8.5%	0.6%	0.1%	3.2%	11.8%
215	50	287	4.6%	48.7%	21.4%	0.3%	0.2%	0.4%	0.0%	0.2%	0.1%	13.7%	5.7%	3.5%	0.3%	0.0%	0.8%	0.0%
216	50	179	3.2%	33.2%	8.7%	0.9%	0.7%	1.1%	0.1%	0.6%	0.2%	22.1%	9.2%	5.9%	0.5%	0.0%	1.3%	12.3%
217	50	725	3.7%	38.4%	9.8%	0.9%	0.6%	1.0%	0.1%	0.6%	0.2%	16.7%	6.9%	5.5%	0.8%	0.1%	4.8%	9.9%
218	50	798	3.4%	35.8%	18.9%	0.4%	0.3%	0.4%	0.0%	0.2%	0.2%	16.4%	6.8%	5.5%	0.4%	0.1%	2.9%	8.2%
219	50	337	3.9%	41.4%	10.0%	0.9%	0.7%	1.1%	0.1%	0.6%	0.2%	20.6%	8.5%	5.2%	0.7%	0.1%	2.3%	3.8%
220	50	446	4.4%	46.2%	25.1%	0.4%	0.3%	0.4%	0.0%	0.2%	0.1%	10.8%	4.5%	3.5%	0.4%	0.0%	0.7%	2.9%
221	50	720	3.5%	36.5%	18.0%	2.4%	1.7%	2.9%	0.3%	1.6%	0.1%	14.0%	5.8%	6.9%	1.7%	0.0%	1.7%	2.9%
222	50	382	2.7%	28.8%	9.8%	6.6%	4.7%	7.8%	0.8%	4.3%	0.2%	16.3%	6.8%	4.5%	0.3%	0.0%	0.5%	5.9%
223	50	226	3.4%	36.0%	14.8%	0.5%	0.3%	0.6%	0.1%	0.3%	0.2%	21.8%	9.0%	6.4%	1.5%	0.0%	0.0%	5.1%
226	50	247	3.1%	32.7%	13.2%	3.1%	2.2%	3.7%	0.4%	2.0%	0.2%	16.6%	6.9%	3.9%	0.7%	0.2%	6.5%	4.7%
227	50	1124	3.1%	33.0%	13.2%	1.7%	1.2%	2.0%	0.2%	1.1%	0.3%	25.5%	10.6%	5.7%	0.4%	0.0%	1.5%	0.6%
228	50	43	3.8%	40.3%	13.1%	0.9%	0.6%	1.0%	0.1%	0.5%	0.3%	25.1%	10.4%	3.8%	0.1%	0.0%	0.0%	0.0%
229	50	116	3.2%	33.8%	11.7%	1.0%	0.7%	1.1%	0.1%	0.6%	0.3%	30.0%	12.4%	4.8%	0.2%	0.0%	0.0%	0.0%
230	50	264	2.5%	26.6%	22.7%	3.0%	2.1%	3.5%	0.4%	1.9%	0.2%	17.4%	7.2%	2.7%	0.4%	0.0%	1.8%	7.6%
231	50	812	3.0%	31.4%	11.1%	1.7%	1.2%	2.0%	0.2%	1.1%	0.3%	28.2%	11.7%	4.6%	0.2%	0.0%	1.0%	2.3%
232	50	75	3.7%	39.1%	15.0%	0.4%	0.3%	0.5%	0.1%	0.3%	0.2%	23.7%	9.8%	6.0%	0.9%	0.0%	0.0%	0.0%
235	50	942	3.2%	33.2%	11.6%	2.9%	2.1%	3.5%	0.4%	1.9%	0.2%	21.7%	9.0%	3.9%	0.3%	0.0%	1.4%	4.7%
236	50	571	3.6%	38.1%	13.7%	1.5%	1.1%	1.8%	0.2%	1.0%	0.2%	23.1%	9.6%	5.1%	0.3%	0.0%	0.0%	0.7%

Traffic Flows and Breakdown by 16 Vehicle Classes (Year 2036)

Link No.	Speed Limit	Total Vehicle	19 - Motorcycles (MC)	01 - Private Cars (PC)	03 - Taxi	14 - Non-franchised Bus <=6.4t	15 - Non-franchised Bus 6.4-15t	16 - Non-franchised Bus >15t	12 - Private Light Bus <=3.5t	13 - Private Light Bus >3.5t	04 - Light Goods Vehicles <=2.5t	05 - Lt Goods Vehicles 2.5-3.5t	06 - Light Goods Vehicles >3.5t	07 - Heavy Goods Vehicles <=15t	08 - Heavy Goods Vehicles >15t	17 - Franchised Bus (SD)	18 - Franchised Bus (DD)	11 - Public Light Buses
	km/hr	1500-1600																
237	50	356	2.4%	25.0%	7.8%	1.6%	1.1%	1.9%	0.2%	1.0%	0.4%	36.9%	15.3%	6.1%	0.2%	0.0%	0.0%	0.0%
238	50	207	2.7%	28.8%	10.2%	0.2%	0.1%	0.2%	0.0%	0.1%	0.3%	31.3%	13.0%	8.2%	1.3%	0.0%	0.0%	3.5%
239	70	2836	3.4%	35.1%	10.6%	0.7%	0.5%	0.8%	0.1%	0.5%	0.2%	21.1%	8.8%	7.3%	1.5%	0.1%	5.7%	3.5%
240	70	2132	3.1%	32.3%	9.2%	1.4%	1.0%	1.7%	0.2%	0.9%	0.2%	21.0%	8.7%	7.4%	1.1%	0.2%	7.3%	4.2%
241	50	281	3.0%	31.9%	11.6%	0.3%	0.2%	0.3%	0.0%	0.2%	0.2%	14.5%	6.0%	2.8%	0.2%	0.3%	10.8%	17.8%
242	50	288	2.6%	27.6%	6.5%	0.2%	0.1%	0.2%	0.0%	0.1%	0.2%	20.4%	8.5%	5.9%	0.1%	0.1%	6.4%	21.0%
243	50	88	4.3%	44.8%	14.7%	1.0%	0.7%	1.1%	0.1%	0.6%	0.2%	18.2%	7.6%	6.3%	0.5%	0.0%	0.0%	0.0%
244	50	120	3.8%	39.7%	18.1%	0.6%	0.4%	0.7%	0.1%	0.4%	0.2%	19.7%	8.1%	7.9%	0.4%	0.0%	0.0%	0.0%
245	50	452	2.6%	27.5%	8.1%	0.3%	0.2%	0.3%	0.0%	0.2%	0.2%	20.4%	8.4%	6.6%	0.3%	0.1%	5.9%	18.7%
246	50	371	3.1%	32.0%	12.7%	0.4%	0.3%	0.4%	0.0%	0.2%	0.2%	15.6%	6.4%	3.0%	0.1%	0.2%	10.4%	15.0%
247	50	42	3.2%	33.5%	7.7%	0.1%	0.0%	0.1%	0.0%	0.0%	0.1%	13.8%	5.7%	2.0%	0.0%	0.5%	20.0%	13.2%
248	50	243	3.5%	36.7%	18.0%	1.4%	1.0%	1.6%	0.2%	0.9%	0.2%	16.9%	7.0%	6.2%	0.9%	0.1%	3.4%	2.3%
249	50	545	4.1%	43.0%	11.6%	1.0%	0.7%	1.2%	0.1%	0.7%	0.2%	20.7%	8.6%	5.2%	0.3%	0.0%	1.5%	1.0%
250	50	1176	2.9%	30.1%	11.1%	1.5%	1.1%	1.8%	0.2%	1.0%	0.3%	28.9%	12.0%	6.5%	1.3%	0.0%	0.7%	0.8%
253	50	830	3.6%	37.7%	11.4%	2.5%	1.8%	2.9%	0.3%	1.6%	0.2%	22.4%	9.3%	5.0%	0.2%	0.0%	0.3%	0.6%
254	50	294	2.9%	30.4%	10.8%	1.8%	1.2%	2.1%	0.2%	1.1%	0.3%	28.1%	11.6%	8.9%	0.5%	0.0%	0.0%	0.0%
255	50	414	3.2%	33.6%	9.7%	0.7%	0.5%	0.8%	0.1%	0.5%	0.3%	30.6%	12.7%	6.8%	0.4%	0.0%	0.0%	0.0%
256	50	292	3.1%	32.3%	11.8%	0.7%	0.5%	0.9%	0.1%	0.5%	0.3%	29.4%	12.2%	7.6%	0.7%	0.0%	0.0%	0.0%
257	50	1700	3.7%	38.9%	11.2%	1.7%	1.2%	2.0%	0.2%	1.1%	0.2%	22.9%	9.5%	6.2%	1.3%	0.0%	0.0%	0.0%
258	50	1805	3.0%	31.0%	12.5%	1.5%	1.1%	1.8%	0.2%	1.0%	0.3%	27.9%	11.6%	7.6%	0.6%	0.0%	0.0%	0.0%
259	50	547	2.8%	29.1%	11.6%	1.8%	1.3%	2.1%	0.2%	1.2%	0.3%	28.3%	11.7%	8.7%	0.9%	0.0%	0.0%	0.0%
260	50	460	3.0%	31.9%	7.6%	2.2%	1.5%	2.6%	0.3%	1.4%	0.1%	12.3%	5.1%	6.0%	0.8%	0.2%	10.5%	14.4%
261	50	383	3.0%	31.6%	12.0%	1.0%	0.7%	1.1%	0.1%	0.6%	0.1%	13.9%	5.8%	4.8%	0.6%	0.1%	3.7%	20.9%
262	50	353	3.4%	35.2%	9.5%	0.8%	0.6%	0.9%	0.1%	0.5%	0.3%	29.3%	12.2%	6.9%	0.4%	0.0%	0.0%	0.0%
263	50	378	2.7%	27.9%	10.2%	0.7%	0.5%	0.8%	0.1%	0.4%	0.3%	33.5%	13.9%	8.3%	0.7%	0.0%	0.0%	0.0%
264	50	1845	3.5%	37.2%	11.2%	1.7%	1.2%	2.0%	0.2%	1.1%	0.2%	24.0%	9.9%	6.3%	1.2%	0.0%	0.0%	0.0%
265	50	1026	3.1%	32.8%	12.7%	1.4%	1.0%	1.6%	0.2%	0.9%	0.3%	27.8%	11.5%	6.3%	0.5%	0.0%	0.0%	0.0%
266	50	538	2.7%	28.2%	11.3%	1.8%	1.3%	2.1%	0.2%	1.2%	0.3%	30.4%	12.6%	7.3%	0.5%	0.0%	0.0%	0.0%
267	50	1207	3.3%	34.4%	11.1%	1.0%	0.7%	1.2%	0.1%	0.6%	0.3%	27.3%	11.3%	6.6%	1.2%	0.0%	0.0%	0.8%
268	50	564	2.6%	27.8%	8.9%	1.4%	1.0%	1.7%	0.2%	0.9%	0.3%	32.8%	13.6%	7.6%	0.7%	0.0%	0.0%	0.3%
269	50	668	2.8%	29.1%	10.8%	1.5%	1.1%	1.7%	0.2%	1.0%	0.3%	32.4%	13.4%	4.9%	0.4%	0.0%	0.0%	0.3%
270	50	395	3.2%	33.1%	12.4%	1.3%	0.9%	1.5%	0.2%	0.8%	0.3%	26.4%	10.9%	7.4%	1.2%	0.0%	0.0%	0.5%
271	50	761	2.9%	30.0%	10.3%	1.3%	0.9%	1.5%	0.2%	0.8%	0.3%	32.1%	13.3%	5.9%	0.5%	0.0%	0.0%	0.0%
272	50	533	3.0%	31.3%	9.3%	1.2%	0.9%	1.4%	0.2%	0.8%	0.3%	30.1%	12.5%	6.4%	1.3%	0.0%	0.0%	1.4%
273	50	1473	2.9%	30.3%	9.7%	2.2%	1.6%	2.6%	0.3%	1.4%	0.3%	27.5%	11.4%	5.6%	0.6%	0.1%	3.2%	0.4%
274	50	1153	2.6%	27.6%	8.1%	2.7%	1.9%	3.2%	0.3%	1.7%	0.3%	29.5%	12.2%	4.7%	0.4%	0.1%	4.1%	0.5%
275	50	943	3.4%	35.8%	7.4%	2.3%	1.6%	2.7%	0.3%	1.5%	0.2%	22.9%	9.5%	5.9%	1.3%	0.1%	4.5%	0.6%
276	50	943	2.7%	28.0%	8.2%	2.4%	1.7%	2.8%	0.3%	1.5%	0.3%	27.9%	11.5%	7.1%	0.4%	0.1%	4.8%	0.4%
277	50	558	2.9%	30.1%	9.8%	0.7%	0.5%	0.8%	0.1%	0.5%	0.3%	32.7%	13.6%	7.3%	0.8%	0.0%	0.0%	0.0%
278	50	352	3.3%	34.7%	8.2%	2.3%	1.6%	2.7%	0.3%	1.5%	0.3%	27.5%	11.4%	5.6%	0.5%	0.0%	0.0%	0.0%
279	50	821	2.8%	29.8%	7.4%	1.3%	0.9%	1.5%	0.2%	0.8%	0.3%	32.1%	13.3%	7.5%	1.2%	0.0%	0.0%	0.9%
280	50	775	2.4%	25.4%	8.3%	0.6%	0.4%	0.7%	0.1%	0.4%	0.3%	31.7%	13.1%	7.4%	1.3%	0.2%	7.4%	0.5%
281	50	1522	3.2%	33.3%	8.9%	1.0%	0.7%	1.1%	0.1%	0.6%	0.3%	26.4%	11.0%	11.8%	1.0%	0.0%	0.3%	0.3%
282	50	930	3.2%	33.4%	10.4%	1.2%	0.8%	1.4%	0.2%	0.8%	0.2%	21.3%	8.8%	16.3%	0.8%	0.0%	0.8%	0.5%
283	50	1195	3.0%	31.3%	6.3%	2.0%	1.4%	2.4%	0.3%	1.3%	0.3%	32.6%	13.5%	4.9%	0.3%	0.0%	0.3%	0.0%
284	50	435	4.7%	49.1%	6.7%	0.8%	0.6%	1.0%	0.1%	0.5%	0.2%	23.0%	9.5%	3.7%	0.1%	0.0%	0.0%	0.0%
285	50	1839	3.1%	32.4%	7.9%	1.1%	0.8%	1.3%	0.1%	0.7%	0.3%	27.6%	11.4%	11.2%	1.0%	0.0%	0.6%	0.3%
286	50	1336	3.4%	35.6%	9.9%	1.6%	1.1%	1.9%	0.2%	1.0%	0.2%	20.2%	8.4%	14.6%	0.6%	0.0%	1.0%	0.4%
287	50	320	3.8%	39.6%	8.9%	0.8%	0.5%	0.9%	0.1%	0.5%	0.2%	20.1%	8.3%	8.3%	1.3%	0.0%	0.9%	5.7%
288	50	486	4.2%	43.9%	12.7%	1.4%	1.0%	1.6%	0.2%	0.9%	0.1%	14.5%	6.0%	8.1%	0.8%	0.0%	0.9%	3.8%
289	50	988	2.8%	29.9%	8.2%	0.8%	0.5%	0.9%	0.1%	0.5%	0.3%	27.1%	11.2%	6.9%	1.0%	0.2%	7.4%	2.2%
290	50	2503	2.6%	27.1%	9.6%	4.5%	3.2%	5.2%	0.6%	2.9%	0.2%	21.2%	8.8%	5.1%	0.3%	0.1%	4.1%	4.7%
291	50	1493	3.3%	34.3%	5.1%	2.6%	1.8%	3.0%	0.3%	1.7%	0.2%	21.5%	8.9%	4.9%	0.4%	0.1%	5.2%	6.8%
292	70	3873	3.6%	37.5%	5.1%	1.3%	0.9%	1.5%	0.2%	0.8%	0.3%	28.7%	11.9%	4.5%	0.4%	0.0%	1.2%	2.1%
293	70	3230	3.0%	31.6%	9.3%	2.0%	1.4%	2.3%	0.2%	1.3%	0.3%	24.6%	10.2%	7.5%	0.7%	0.0%	2.0%	3.7%
294	50	3248	2.7%	28.7%	7.9%	2.4%	1.7%	2.9%	0.3%	1.6%	0.3%	24.8%	10.3%	4.9%	0.7%	0.1%	5.8%	4.9%
295	50	2646	3.0%	31.9%	8.1%	1.7%	1.2%	1.9%	0.2%	1.1%	0.2%	21.7%	9.0%	6.6%	1.0%	0.1%	4.8%	7.6%
296	50	300	3.7%	38.7%	12.0%	0.4%	0.3%	0.5%	0.1%	0.3%	0.2%	17.5%	7.2%	3.5%	0.3%	0.0%	0.0%	15.2%
297	50	74	1.3%	13.5%	4.4%	0.5%	0.4%	0.6%	0.1%	0.3%	0.1%	6.9%	2.8%	1.3%	0.0%	0.0%	0.0%	67.9%
299	50	1269	3.2%	33.3%	7.3%	0.7%	0.5%	0.8%	0.1%	0.4%	0.3%	26.6%	11.0%	14.4%	0.5%	0.0%	0.0%	1.1%
300	70	3131	2.9%	30.7%	8.2%	6.7%	4.8%	7.9%	0.8%	4.3%	0.2%	19.1%	7.9%	3.7%	0.0%	0.1%	2.2%	0.5%
301	70	2840	3.9%	41.2%	1.4%	3.8%	2.6%	4.4%	0.5%	2.4%	0.2%	23.3%	9.6%	4.4%	0.1%	0.0%	1.5%	0.7%
302	70	2432	2.6%	27.7%	8.6%	7.1%	5.0%	8.3%	0.9%	4.6%	0.2%	21.6%	8.9%	2.5%	0.0%	0.0%	1.1%	0.7%
303	70	2383	3.9%	41.3%	1.5%	3.6%	2.6%	4.3%	0.5%	2.3%	0.3%	25.5%	10.5%	2.9%	0.1%	0.0%	0.0%	0.8%
304	50	1326	3.4%	35.8%	8.1%	0.9%	0.7%	1.1%	0.1%	0.6%	0.2%	18.6%	7.7%	6.7%	0.6%	0.2%	7.7%	7.5%
305	50	1977	3.3%	34.7%	11.6%	0.5%	0.4%	0.6%	0.1%	0.3%	0.2%	20.5%	8.5%	8.7%	1.3%	0.1%	5.0%	4.1%
306	50	1430	3.0%	31.3%	19.0%	1.6%	1.1%	1.9%	0.2%	1.0%	0.2%	18.2%	7.5%	4.0%	0.5%	0.1%	3.0%	7.3%
307	50	1179	5.0%	52.6%	18.3%	1.2%	0.9%	1.4%	0.2%	0.8%	0.1%	9.9%	4.1%	2.8%	0.5%	0.1%	2.2%	0.0%
308	50	58	3.6%	38.1%	17.1%	1.3%	0.9%	1.5%	0.2%	0.8%	0.1%	9.8%	4.1%	3.9%	0.7%	0.1%	3.1%	14.6%
309	50	68	4.8%	50.1%	19.7%	1.1%	0.7%	1.2%	0.1%	0.7%	0.1%	11.0%	4.6%	5.4%	0.5%	0.0%	0.0%	0.0%
310	70	1981	3.3%	34.9%	14.1%	2.0%	1.4%	2.4%	0.3%	1.3%	0.2%	20.2%	8.4%	8.7%	1.0%	0.0%	0.0%	1.8%
311	70	2202	3.6%	38.1%	18.5%	1.0%	0.7%	1.1%	0.1%	0.6%	0.2%	17.8%	7.4%	5.6%	0.9%	0.0%	0.0%	4.3%
312	50	1167	3.1%	32.1%	8.0%	1.3%	0.9%	1.5%	0.2%	0.8%	0.2%	22.5%	9.3%	18.1%	0.8%	0.0%	0.1%	1.2%
313	50	209	4.5%	47.3%	17.0%	1.4%	1.0%	1.7%	0.2%	0.9%	0.2%	15.1%	6.3%	4.2%	0.3%	0.0%	0.0%	0.0%
314	50	240	5.1%	53.2%	13.4%	0.9%	0.7%	1.1%	0.1%	0.6%	0.2%	15.0%	6.2%	3.4%	0.2%	0.0%	0.0%	0.0%
315	50	131	5.0%	52.5%	13.2%	0.9%	0.7%	1.1%	0.1%	0.6%	0.2%	15.6%	6.5%	3.5%	0.2%	0.0%	0.0%	0.0%
316	50	119	4.5%	46.8%	16.8%	1.4%	1.0%	1.6%	0.2%	0.9%	0.2%	15.6%	6.5%	4.3%	0.3%	0.0%	0.0%	0.0%
317	50	138	4.3%	44.6%	19.2%	1.0%	0.7%	1.2%	0.1%	0.7%	0.2%	17.6%	7.3%	2.8%	0.3%	0.0%	0.0%	0.0%
318	50	149	4.7%	49.5%	14.6%	1.1%	0.8%	1.3%	0.1%	0.7%	0.2%	17.2%	7.1%	2.5%	0.2%	0.0%	0.0%	0.0%
319	50	349	3.8%	40.2%	15.8%	1.0%	0.7%	1.2%	0.1%	0.7%	0.2%	22.3%	9.3%	4.2%	0.4%	0.0%	0.0%	0.0%
320	50	130	4.5%	47.3%	15.9%	0.6%	0.4%	0.7%	0.1%	0.4%	0.1%	12.1%	5.0%	4.4%	0.8%	0.1%	5.5%	1.9%
321	50	464	2.2%	22.7%	15.3%	2.2%	1.5%	2.6%	0.3%	1.4%	0.3%	28.3%	11.7%	9.0%	1.0%	0.0%	1.5%	0.0%
322	50	30	3.5%	36.7%	18.0%	1.7%	1.2%	2.0%	0.2%	1.1%	0.2%	18.5%	7.7%	7.6%	1.5%	0.0%	0.0%	0.0%
323	50	91	4.2%	44.5%	15.2%	1.6%	1.1%	1.9%	0.2%	1.0%	0.2%	16.5%	6.9%	5.7%	1.0%	0.0%	0.0%	0.0%
324	50	309	3.6%	37.3%	21.5%	0.6%	0.5%	0.8%	0.1%	0.4%	0.2%	15.8%	6.6%	8.3%	1.3%	0.1%	2.3%	0.8%
325	50	439	4.0%	41.5%	18.2%	1.2%	0.8%	1.4%	0.1%	0.7%	0.2%	17.0%	7.0%	5.3%	0.4%	0.0%	1.6%	0.6%
326	50	66	3.2%	33.6%	9.9%	0.6%	0.4%	0.7%	0.1%	0.4%	0.3%	26.6%	11.0%	12.2%	1.0%	0.0%	0.0%	0.0%
327	50	288	3.4%	35.8%	10.3%	1.4%	1.0%	1.7%	0.2%	0.9%	0.2%	19.6%	8.1%	13.0%	1.0%	0.1%	2.5%	0.8%
328	50	300	3.6%	37.4%	20.3%	0.8%	0.6%	0.9%	0.1%	0.5%	0.2%	18.5%	7.7%	6.7%	0.4%	0.1%	2.4%	0.0%
329	50	211	5.0%	52.3%	21.0%	2.0%	1.4%	2.3%	0.3%	1.3%	0.1%	8.2%	3.4%	2.7%	0.1%	0.0%	0.0%	0.0%
330	50	124	5.3%	56.1%	13.6%	1.3%	0.9%	1.5%	0.2%	0.8%	0.1%	11.4%	4.7%	3.7%	0.1%	0.0%	0.0%	0.0%
331	50	87	5.1%	53.9%	14.1%	2.0%	1.4%	2.4%	0.3%	1.3%	0.1%	10.3%	4.3%	4.6%	0.2%	0.0%	0.0%	0.0%
332	50	111	5.3%	55.8%	13.4%	1.4%	1.0%	1.6%	0.2%	0.9%	0.1%	11.6%	4.8%	3.7%	0.1%	0.0%	0.0%	0.0%
333	50	69	5.1%	53.3%	13.9%	2.1%	1.5%	2.4%	0.3%	1.3%	0.1%	10.7%	4.4%	4.8%	0.2%	0.0%	0.0%	0.0%
334	50	112	5.6%	59.3%	12.6%	0.9%	0.6%	1.0%	0.1%	0.6%	0.1%	9.1%	3.8%	6.2%	0.1%	0.0%	0.0%	0.0%
335	50	70	5.3%	55.6%	12.1%	1.9%	1.4%	2.3%	0.2%	1.2%	0.1%	8.1%	3.4%	8.0%	0.3%	0.0%	0.0%	0.0%
336	50	1295	4.6%	48.1%	23.4%	3.3%	2.4%	3.9%	0.4%	2.1%	0.1%	7.2%	3.0%	1.4%	0.0%	0.0%	0.0%	0.0%
337	50	856	3.7%	39.1%	39.1%	1.8%	1.3%	2.1%	0.2%	1.1%	0.1%	6.6%	2.7%	2.1%	0.1%	0.0%	0.0%	0.0%
338	50	475	4.1%	42.9%	23.5%	0.5%	0.3%	0.6%	0.1%	0.3%	0.2%	17.0%	7.0%	3.5%	0.1%	0.0%	0.0%	0.0%
339	50	1273	4.2%	43.6%	35.5%	2.8%	2.0%	3.3%	0.4%	1.8%	0.0%	3.6%	1.5%	1.3%	0.0%	0.0%	0.0%	0.0%
340	50	508	4.2%	43.7%	33.4%	1.1%	0.8%	1.3%	0.1%	0.7%	0.1%	8.2%	3.4%	2.8%	0.2%	0.0%	0.0%	0.0%
341	50	826	4.9%	51.1%	21.5%	3.1%	2.2%	3.6%	0.4%	2.0%	0.1%	6.1%	2.5%	2.4%	0.1%	0.0%	0.0%	0.0%
342	80	3907	3.6%	37.4%	11.0%	1.7%	1.2%	2.0%	0.2%	1.1%	0.2%	20.2%	8.4%	12.5%	0.7%	0.0%	0.0%	0.0%
343	80	3749	4.2%	44.5%	7.3%	1.3%	0.9%	1.6%	0.2%	0.9%	0.2%	22.3%	9.2%	6.8%	0.6%	0.0%	0.0%	0.0%
346	70	131	4.2%	43.9%	12.1%	2.7%	1.9%	3.2%	0.3%	1.7%	0.2%	16.1%	6.7%	6.6%	0.5%	0.0%	0.0%	0.0%

Traffic Flows and Breakdown by 16 Vehicle Classes (Year 2036)

Link No.	Speed Limit	Total Vehicle	19 - Motorcycles (MC)	01 - Private Cars (PC)	03 - Taxi	14 - Non-franchised Bus <=6.4t	15 - Non-franchised Bus 6.4-15t	16 - Non-franchised Bus >15t	12 - Private Light Bus <=3.5t	13 - Private Light Bus >3.5t	04 - Light Goods Vehicles <=2.5t	05 - Lt Goods Vehicles 2.5-3.5t	06 - Light Goods Vehicles >3.5t	07 - Heavy Goods Vehicles <=15t	08 - Heavy Goods Vehicles >15t	17 - Franchised Bus (SD)	18 - Franchised Bus (DD)	11 - Public Light Buses
	km/hr	1500-1600																
349	70	1450	3.4%	35.5%	9.9%	1.8%	1.3%	2.1%	0.2%	1.2%	0.2%	23.4%	9.7%	10.7%	0.7%	0.0%	0.0%	0.0%
350	50	1073	3.8%	40.2%	42.9%	1.7%	1.2%	1.9%	0.2%	1.1%	0.0%	3.9%	1.6%	1.4%	0.1%	0.0%	0.0%	0.0%
351	50	553	4.4%	46.0%	22.1%	0.8%	0.6%	1.0%	0.1%	0.5%	0.2%	14.6%	6.0%	3.6%	0.1%	0.0%	0.0%	0.0%
364	50	300	4.7%	49.5%	9.9%	1.5%	1.0%	1.7%	0.2%	1.0%	0.2%	18.2%	7.5%	4.5%	0.1%	0.0%	0.0%	0.0%
365	50	394	4.6%	47.8%	13.5%	2.1%	1.5%	2.4%	0.3%	1.3%	0.2%	16.1%	6.7%	3.6%	0.2%	0.0%	0.0%	0.0%
368	50	1106	3.1%	32.6%	9.2%	3.3%	2.3%	3.8%	0.4%	2.1%	0.2%	19.0%	7.9%	9.2%	1.1%	0.1%	3.8%	2.1%
369	50	141	3.9%	40.9%	14.0%	1.2%	0.8%	1.4%	0.1%	0.8%	0.2%	19.3%	8.0%	5.1%	0.8%	0.0%	0.0%	3.5%
370	50	21	1.4%	14.5%	15.6%	1.1%	0.8%	1.3%	0.1%	0.7%	0.2%	22.5%	9.3%	6.5%	2.2%	0.5%	23.1%	0.0%
371	70	946	4.0%	41.8%	19.0%	2.0%	1.4%	2.3%	0.2%	1.3%	0.1%	12.8%	5.3%	5.4%	1.5%	0.1%	2.8%	0.0%
372	70	3214	3.0%	31.0%	19.1%	1.9%	1.3%	2.2%	0.2%	1.2%	0.2%	20.7%	8.6%	7.8%	1.9%	0.0%	0.9%	0.0%
373	50	402	4.1%	42.7%	20.7%	2.3%	1.7%	2.7%	0.3%	1.5%	0.1%	14.5%	6.0%	3.0%	0.3%	0.0%	0.0%	0.0%
374	50	57	2.5%	26.6%	10.1%	0.9%	0.6%	1.0%	0.1%	0.6%	0.3%	28.0%	11.6%	13.8%	3.8%	0.0%	0.0%	0.0%
375	50	137	3.5%	36.4%	17.6%	1.5%	1.1%	1.8%	0.2%	1.0%	0.2%	17.6%	7.3%	4.6%	0.8%	0.0%	0.0%	6.7%
376	50	693	3.4%	35.6%	13.8%	1.1%	0.8%	1.3%	0.1%	0.7%	0.2%	23.1%	9.6%	9.2%	1.1%	0.0%	0.0%	0.0%
377	50	145	3.8%	39.6%	17.7%	2.2%	1.6%	2.6%	0.3%	1.4%	0.2%	16.8%	7.0%	5.5%	1.3%	0.0%	0.0%	0.0%
378	50	703	3.8%	39.4%	18.1%	1.6%	1.1%	1.9%	0.2%	1.0%	0.2%	18.4%	7.6%	5.6%	0.5%	0.0%	0.0%	0.5%
380	50	177	3.5%	36.7%	16.3%	2.0%	1.4%	2.4%	0.3%	1.3%	0.2%	19.0%	7.9%	7.3%	1.7%	0.0%	0.0%	0.0%
381	50	362	3.0%	31.1%	14.6%	2.2%	1.6%	2.6%	0.3%	1.4%	0.2%	15.8%	6.6%	6.4%	1.5%	0.3%	10.9%	1.7%
382	50	283	3.5%	36.3%	14.3%	1.4%	1.0%	1.7%	0.2%	0.9%	0.1%	11.9%	4.9%	5.6%	1.3%	0.3%	14.3%	2.2%
383	50	2832	3.2%	34.1%	15.8%	1.7%	1.2%	2.0%	0.2%	1.1%	0.2%	17.9%	7.4%	7.6%	1.1%	0.1%	4.6%	1.7%
384	50	1511	3.1%	33.0%	9.7%	1.0%	0.7%	1.2%	0.1%	0.6%	0.2%	20.1%	8.3%	8.9%	1.5%	0.2%	7.6%	3.8%
385	50	2411	3.3%	34.4%	21.1%	1.6%	1.2%	1.9%	0.2%	1.0%	0.2%	18.3%	7.6%	7.6%	1.4%	0.0%	0.0%	0.2%
386	50	2530	3.3%	35.0%	21.0%	1.6%	1.1%	1.9%	0.2%	1.0%	0.2%	18.1%	7.5%	7.5%	1.3%	0.0%	0.0%	0.2%
388	50	547	3.4%	35.9%	16.1%	2.5%	1.8%	3.0%	0.3%	1.6%	0.2%	18.3%	7.6%	7.6%	1.6%	0.0%	0.0%	0.0%
389	50	1298	3.9%	41.2%	17.0%	1.8%	1.2%	2.1%	0.2%	1.1%	0.2%	17.7%	7.3%	5.2%	0.6%	0.0%	0.0%	0.4%
390	50	541	4.0%	41.5%	16.5%	1.0%	0.7%	1.2%	0.1%	0.6%	0.2%	20.6%	8.5%	3.7%	0.3%	0.0%	0.0%	0.9%
391	50	2140	3.6%	37.4%	22.3%	1.0%	0.7%	1.2%	0.1%	0.6%	0.2%	18.8%	7.8%	5.7%	0.6%	0.0%	0.0%	0.2%
394	50	248	2.6%	27.2%	13.8%	1.1%	0.8%	1.3%	0.1%	0.7%	0.3%	25.8%	10.7%	12.0%	3.5%	0.0%	0.0%	0.0%
395	50	281	2.5%	26.5%	11.6%	1.8%	1.3%	2.1%	0.2%	1.1%	0.3%	31.0%	12.8%	7.6%	1.2%	0.0%	0.0%	0.0%
397	50	327	4.0%	42.2%	15.8%	2.2%	1.6%	2.6%	0.3%	1.4%	0.1%	13.6%	5.6%	8.1%	2.4%	0.0%	0.0%	0.0%
398	50	116	5.1%	53.9%	16.6%	1.4%	1.0%	1.6%	0.2%	0.9%	0.1%	10.5%	4.4%	3.5%	0.8%	0.0%	0.0%	0.0%
399	50	721	3.3%	34.8%	10.7%	1.1%	0.7%	1.2%	0.1%	0.7%	0.2%	16.5%	6.9%	11.1%	2.7%	0.2%	7.4%	2.5%
403	50	429	4.5%	46.9%	8.7%	1.3%	0.9%	1.6%	0.2%	0.9%	0.2%	22.0%	9.1%	3.6%	0.0%	0.0%	0.0%	0.0%
405	50	693	4.2%	44.0%	19.8%	0.9%	0.7%	1.1%	0.1%	0.6%	0.2%	15.4%	6.4%	4.6%	0.7%	0.0%	1.0%	0.4%
406	50	153	5.1%	53.8%	10.1%	1.9%	1.4%	2.3%	0.2%	1.2%	0.1%	12.8%	5.3%	5.7%	0.0%	0.0%	0.0%	0.0%
407	50	147	0.9%	9.3%	3.6%	2.9%	2.0%	3.4%	0.4%	1.9%	0.4%	43.3%	17.9%	6.9%	0.1%	0.0%	0.0%	7.0%
408	50	325	3.6%	38.0%	21.5%	0.7%	0.5%	0.8%	0.1%	0.4%	0.2%	15.7%	6.5%	7.8%	1.2%	0.1%	2.2%	0.8%
409	50	515	4.1%	42.6%	17.8%	1.2%	0.8%	1.4%	0.2%	0.8%	0.2%	16.7%	6.9%	5.0%	0.5%	0.0%	1.4%	0.5%
412	70	747	3.5%	36.9%	10.7%	3.0%	2.1%	3.5%	0.4%	1.9%	0.2%	19.0%	7.9%	11.0%	0.1%	0.0%	0.0%	0.0%
413	70	147	3.0%	31.1%	19.9%	7.0%	5.0%	8.3%	0.9%	4.5%	0.1%	10.7%	4.4%	4.7%	0.4%	0.0%	0.0%	0.0%
414	70	1582	3.0%	31.1%	9.0%	2.1%	1.5%	2.5%	0.3%	1.4%	0.3%	25.6%	10.6%	10.1%	0.9%	0.0%	1.0%	0.8%
415	70	600	3.7%	38.3%	8.4%	2.0%	1.4%	2.3%	0.2%	1.3%	0.2%	21.0%	8.7%	12.5%	0.1%	0.0%	0.0%	0.0%
416	70	455	2.9%	30.3%	6.7%	1.8%	1.3%	2.1%	0.2%	1.2%	0.3%	28.6%	11.9%	12.5%	0.2%	0.0%	0.0%	0.0%
417	50	675	4.0%	41.6%	14.5%	0.9%	0.6%	1.1%	0.1%	0.6%	0.1%	9.2%	3.8%	3.7%	0.3%	0.4%	18.0%	1.3%
418	50	857	3.9%	40.6%	17.0%	1.1%	0.8%	1.3%	0.1%	0.7%	0.2%	16.2%	6.7%	5.6%	0.8%	0.1%	3.5%	1.4%
419	50	381	4.2%	44.2%	9.9%	2.5%	1.8%	2.9%	0.3%	1.6%	0.2%	16.9%	7.0%	4.4%	0.3%	0.0%	0.6%	3.0%
420	50	597	5.2%	54.5%	12.6%	1.2%	0.8%	1.4%	0.1%	0.8%	0.1%	9.9%	4.1%	4.4%	0.8%	0.1%	2.6%	1.5%
421	50	2261	3.7%	38.9%	8.3%	1.7%	1.2%	2.0%	0.2%	1.1%	0.2%	17.7%	7.3%	9.9%	1.3%	0.1%	2.6%	4.1%
422	50	2460	4.0%	42.0%	12.6%	0.6%	0.4%	0.7%	0.1%	0.4%	0.2%	17.3%	7.2%	8.0%	0.7%	0.1%	2.2%	3.4%
423	70	3312	3.0%	31.8%	8.8%	1.0%	0.7%	1.1%	0.1%	0.6%	0.3%	27.3%	11.3%	8.8%	2.9%	0.0%	0.5%	1.7%
424	70	2671	3.2%	33.9%	9.0%	1.2%	0.9%	1.4%	0.2%	0.8%	0.3%	25.5%	10.6%	9.7%	1.4%	0.0%	1.0%	0.9%
425	50	1767	2.9%	30.1%	7.1%	1.7%	1.2%	2.0%	0.2%	1.1%	0.2%	20.3%	8.4%	12.1%	1.6%	0.2%	9.1%	1.8%
426	50	1400	3.8%	39.4%	8.4%	0.6%	0.4%	0.7%	0.1%	0.4%	0.2%	21.7%	9.0%	11.1%	0.9%	0.0%	1.6%	1.7%
427	50	76	4.8%	50.5%	18.0%	0.4%	0.3%	0.5%	0.1%	0.3%	0.1%	11.1%	4.6%	8.6%	0.7%	0.0%	0.0%	0.0%
429	50	573	2.8%	29.6%	13.7%	2.1%	1.5%	2.5%	0.3%	1.4%	0.2%	14.8%	6.1%	2.6%	0.1%	0.4%	15.1%	7.0%
430	70	445	3.4%	35.2%	8.9%	2.5%	1.8%	2.9%	0.3%	1.6%	0.2%	17.9%	7.4%	10.6%	0.1%	0.2%	7.2%	0.0%
433	50	216	2.8%	28.9%	8.3%	1.6%	1.1%	1.8%	0.2%	1.0%	0.3%	32.3%	13.4%	6.6%	0.5%	0.0%	1.1%	0.0%
434	50	705	3.0%	31.5%	8.6%	3.3%	2.3%	3.9%	0.4%	2.1%	0.3%	26.4%	10.9%	6.0%	0.5%	0.0%	0.8%	0.0%
435	50	860	3.6%	38.3%	5.6%	0.9%	0.7%	1.1%	0.1%	0.6%	0.3%	26.5%	11.0%	2.2%	0.8%	0.1%	3.2%	5.1%
436	50	553	4.0%	42.1%	13.1%	1.6%	1.1%	1.9%	0.2%	1.0%	0.2%	15.5%	6.4%	4.8%	0.3%	0.1%	5.6%	2.0%
437	50	263	2.2%	22.9%	3.2%	2.4%	1.7%	2.9%	0.3%	1.6%	0.2%	21.7%	9.0%	5.0%	0.2%	0.3%	14.9%	11.3%
438	50	330	3.1%	33.0%	7.5%	0.8%	0.6%	1.0%	0.1%	0.5%	0.3%	28.4%	11.8%	10.8%	0.9%	0.0%	0.0%	1.1%
439	50	281	4.0%	41.5%	12.5%	1.3%	0.9%	1.5%	0.2%	0.8%	0.2%	20.1%	8.3%	4.8%	0.8%	0.0%	2.1%	0.9%
440	50	1533	3.4%	35.4%	11.6%	1.0%	0.7%	1.1%	0.1%	0.6%	0.3%	26.2%	10.8%	7.1%	1.1%	0.0%	0.0%	0.6%
443	50	324	3.2%	33.9%	11.6%	2.6%	1.9%	3.1%	0.3%	1.7%	0.2%	23.0%	9.5%	4.2%	0.4%	0.0%	0.0%	4.3%
444	50	410	3.1%	33.0%	12.3%	0.9%	0.6%	1.0%	0.1%	0.6%	0.3%	26.8%	11.1%	6.8%	0.6%	0.0%	0.0%	2.8%
445	50	262	2.8%	29.8%	8.7%	4.4%	3.1%	5.2%	0.6%	2.8%	0.2%	19.4%	8.1%	2.4%	0.0%	0.1%	5.0%	7.2%
446	50	698	3.5%	36.8%	13.5%	1.5%	1.1%	1.8%	0.2%	1.0%	0.2%	23.7%	9.8%	5.8%	0.4%	0.0%	0.0%	0.6%
447	50	303	3.0%	31.2%	7.8%	1.5%	1.1%	1.8%	0.2%	1.0%	0.3%	29.7%	12.3%	9.5%	0.7%	0.0%	0.0%	0.0%
448	50	205	1.9%	20.4%	8.4%	0.5%	0.3%	0.5%	0.1%	0.3%	0.4%	39.7%	16.4%	10.1%	0.9%	0.0%	0.0%	0.0%
449	50	305	3.8%	40.0%	11.4%	1.9%	1.3%	2.2%	0.2%	1.2%	0.2%	22.1%	9.1%	5.9%	0.7%	0.0%	0.0%	0.0%
450	50	43	2.2%	22.6%	10.2%	0.3%	0.2%	0.3%	0.0%	0.2%	0.4%	38.3%	15.9%	8.9%	0.5%	0.0%	0.0%	0.0%
451	50	314	4.5%	47.4%	16.0%	0.6%	0.4%	0.7%	0.1%	0.4%	0.2%	16.0%	6.6%	6.3%	0.9%	0.0%	0.0%	0.0%
452	50	403	4.0%	41.8%	10.2%	2.9%	2.0%	3.4%	0.4%	1.8%	0.2%	20.6%	8.5%	4.1%	0.1%	0.0%	0.0%	0.0%
453	50	856	3.6%	37.3%	17.1%	1.5%	1.1%	1.8%	0.2%	1.0%	0.2%	20.0%	8.3%	6.2%	0.5%	0.0%	1.1%	0.0%
454	50	290	4.4%	45.8%	14.1%	1.7%	1.2%	2.0%	0.2%	1.1%	0.2%	16.2%	6.7%	5.9%	0.6%	0.0%	0.0%	0.0%
459	50	781	4.4%	46.5%	10.8%	1.5%	1.0%	1.7%	0.2%	0.9%	0.2%	18.8%	7.8%	4.3%	0.1%	0.0%	0.3%	1.4%
460	50	832	4.3%	44.6%	13.2%	1.2%	0.8%	1.4%	0.1%	0.8%	0.2%	18.5%	7.7%	6.2%	0.5%	0.0%	0.0%	0.5%
461	50	991	4.5%	47.7%	16.1%	1.9%	1.3%	2.2%	0.2%	1.2%	0.2%	14.7%	6.1%	3.3%	0.1%	0.0%	0.0%	0.4%
468	50	337	3.9%	41.4%	10.0%	0.9%	0.7%	1.1%	0.1%	0.6%	0.2%	20.6%	8.5%	5.2%	0.7%	0.1%	2.3%	3.8%
469	50	729	3.7%	38.9%	21.5%	2.7%	1.9%	3.1%	0.3%	1.7%	0.1%	12.2%	5.0%	3.6%	0.4%	0.0%	0.7%	4.3%
470	50	283	2.6%	27.2%	15.9%	6.3%	4.4%	7.3%	0.8%	4.0%	0.1%	14.3%	5.9%	3.7%	0.3%	0.0%	0.6%	6.5%
473	50	112	5.6%	59.3%	12.6%	0.9%	0.6%	1.0%	0.1%	0.6%	0.1%	9.1%	3.8%	6.2%	0.1%	0.0%	0.0%	0.0%
474	50	70	5.3%	55.6%	12.1%	1.9%	1.4%	2.3%	0.2%	1.2%	0.1%	8.1%	3.4%	8.0%	0.3%	0.0%	0.0%	0.0%
475	50	27	4.5%	47.6%	11.9%	1.8%	1.3%	2.2%	0.2%	1.2%	0.2%	17.1%	7.1%	4.7%	0.2%	0.0%	0.0%	0.0%
476	50	22	3.7%	38.9%	14.4%	2.1%	1.5%	2.5%	0.3%	1.4%	0.2%	20.8%	8.6%	5.3%	0.3%	0.0%	0.0%	0.0%
477	50	47	4.8%	50.7%	15.3%	1.3%	1.0%	1.6%	0.2%	0.9%	0.1%	12.0%	5.0%	6.9%	0.3%	0.0%	0.0%	0.0%
478	50	33	5.0%	52.2%	13.6%	0.9%	0.6%	1.0%	0.1%	0.6%	0.1%	14.3%	5.9%	5.5%	0.1%	0.0%	0.0%	0.0%
479	50	19	3.8%	39.7%	17.0%	0.6%	0.4%	0.7%	0.1%	0.4%	0.3%	24.6%	10.2%	2.3%	0.0%	0.0%	0.0%	0.0%
480	50	23	4.3%	45.0%	13.8%	1.5%	1.1%	1.8%	0.2%	1.0%	0.2%	19.9%	8.2%	3.0%	0.1%	0.0%	0.0%	0.0%
483	50	547	4.1%	42.6%	30.2%	1.1%	0.8%	1.3%	0.1%	0.7%	0.1%	10.7%	4.4%	3.7%	0.3%	0.0%	0.0%	0.0%
484	50	816	4.8%	50.7%	21.0%	3.0%	2.1%	3.5%	0.4%	1.9%	0.1%	6.9%	2.9%	2.6%	0.1%	0.0%	0.0%	0.0%
485	50	384	3.0%	31.5%	10.8%	3.1%	2.2%	3.6%	0.4%	2.0%	0.1%	12.8%	5.3%	2.9%	8.7%	0.2%	9.3%	4.0%
486	50	414	4.6%	48.0%	19.7%	0.8%	0.6%	1.0%	0.1%	0.5%	0.1%	13.1%	5.4%	4.8%	1.1%	0.0%	0.0%	0.0%
487	50	237	2.3%	23.9%	18.6%	1.8%	1.3%	2.1%	0.2%	1.1%	0.2%	21.4%	8.9%	5.8%	1.3%	0.0%	0.0%	11.1%
488	50	47	2.0%	20.6%	6.8%	2.4%	1.7%	2.8%	0.3%	1.5%	0.1%	10.3%	4.3%	0.9%	0.1%	1.1%	45.2%	0.0%
489	50	1102	3.5%	36.4%	11.2%	2.3%	1.6%	2.7%	0.3%	1.5%	0.2%	14.7%	6.1%	7.3%	0.9%	0.2%	7.2%	3.8%
490	50	88	0.4%	4.4%	3.7%	0.1%	0.1%	0.1%	0.0%	0.0%	0.1%	5.3%	2.2%	0.3%	0.0%	1.4%	61.7%	20.1%
491	50	671	3.1%	32.7%	15.6%	1.0%	0.7%	1.2%	0.1%	0.6%	0.2%	15.8%	6.5%	5.0%	1.4%	0.2%	9.4%	6.5%
492	50	21	3.3%	34.2%	15.5%	3.7%	2.6%	4.4%	0.5%	2.4%	0.2%	22.4%	9.3%	1.4%	0.1%	0.0%	0.0%	0.0%
493	50	1254	3.6%	37.7%	12.7%	2.2%	1.5%	2.6%	0.3%	1.4%	0.2%	15.0%	6.2%	7.0%	1.0%	0.1%	3.0%	5.4%
494	50	53	4.3%	45.3%	12.3%	1.3%	0.9%	1.5%	0.2%	0.8%	0.2%	20.2%	8.4%	4.2%	0.3%	0.0%	0.0%	0.0%
495	50	141	5.0%	52.3%	20.6%	1.2%	0.8%	1.4%	0.2%	0.8%	0.1%	10.7%	4.4%	2.1%	0.5%	0.0%	0.0%	0.0%
496	50	344	2.0%	20.8%	14.4%	1.3%	0.9%	1.6%	0.2%	0.9%	0.2%	16.4%	6.8%	4.7%	1.0%	0.4%	15.8%	12.8%
497	50	734	3.3%	34.4%	16.4%	1.0%	0.7%	1.2%	0.1%	0.6%	0.2%	15.1%	6.3%	4.7%	1.3%	0.2%	8.6%	6.0%

Traffic Flows and Breakdown by 16 Vehicle Classes (Year 2036)

Link No.	Speed Limit	Total Vehicle	19 - Motorcycles (MC)	01 - Private Cars (PC)	03 - Taxi	14 - Non-franchised Bus <=6.4t	15 - Non-franchised Bus 6.4-15t	16 - Non-franchised Bus >15t	12 - Private Light Bus <=3.5t	13 - Private Light Bus >3.5t	04 - Light Goods Vehicles <=2.5t	05 - Lt Goods Vehicles 2.5-3.5t	06 - Light Goods Vehicles >3.5t	07 - Heavy Goods Vehicles <=15t	08 - Heavy Goods Vehicles >15t	17 - Franchised Bus (SD)	18 - Franchised Bus (DD)	11 - Public Light Buses
	km/hr	1500-1600																
498	50	145	3.9%	40.5%	15.3%	1.1%	0.8%	1.3%	0.1%	0.7%	0.2%	19.2%	7.9%	3.5%	0.5%	0.0%	0.0%	5.1%
499	50	49	3.1%	32.0%	14.7%	0.0%	0.0%	0.0%	0.0%	0.0%	0.2%	23.8%	9.9%	1.4%	0.0%	0.0%	0.0%	14.8%
500	50	139	2.9%	30.4%	12.5%	0.7%	0.5%	0.8%	0.1%	0.5%	0.2%	17.7%	7.3%	2.2%	0.4%	0.2%	9.0%	14.5%
501	50	507	3.7%	38.6%	20.3%	1.4%	1.0%	1.6%	0.2%	0.9%	0.2%	16.4%	6.8%	4.1%	0.9%	0.0%	0.0%	4.0%
502	50	16	2.8%	29.1%	19.8%	2.0%	1.4%	2.4%	0.3%	1.3%	0.3%	28.7%	11.9%	0.0%	0.0%	0.0%	0.0%	0.0%
503	50	388	3.8%	40.3%	15.7%	0.4%	0.3%	0.5%	0.1%	0.3%	0.2%	15.5%	6.4%	4.3%	0.8%	0.2%	7.2%	4.1%
504	50	1224	3.0%	31.7%	14.0%	1.7%	1.2%	2.0%	0.2%	1.1%	0.2%	23.5%	9.8%	6.5%	0.9%	0.0%	1.6%	2.4%
505	50	284	3.5%	36.9%	14.6%	0.7%	0.5%	0.8%	0.1%	0.5%	0.3%	24.2%	10.0%	6.9%	1.1%	0.0%	0.0%	0.0%
506	50	481	3.5%	36.3%	15.0%	1.1%	0.8%	1.3%	0.1%	0.7%	0.2%	24.0%	10.0%	6.2%	0.9%	0.0%	0.0%	0.0%
507	50	189	3.3%	34.1%	16.3%	2.0%	1.4%	2.3%	0.3%	1.3%	0.2%	19.7%	8.2%	8.5%	2.4%	0.0%	0.0%	0.0%
508	50	141	3.6%	37.9%	14.3%	0.3%	0.2%	0.4%	0.0%	0.2%	0.3%	24.7%	10.2%	6.7%	1.0%	0.0%	0.0%	0.0%
509	50	217	3.3%	34.4%	19.5%	2.5%	1.8%	3.0%	0.3%	1.6%	0.2%	14.6%	6.1%	6.4%	2.1%	0.0%	0.0%	4.2%
512	50	861	3.5%	36.2%	18.0%	2.1%	1.5%	2.4%	0.3%	1.3%	0.2%	16.1%	6.7%	6.6%	1.2%	0.0%	0.0%	4.1%
513	50	107	4.9%	51.3%	22.3%	1.1%	0.8%	1.3%	0.1%	0.7%	0.1%	10.3%	4.3%	2.1%	0.5%	0.0%	0.0%	0.0%
514	50	350	2.1%	21.6%	14.5%	1.2%	0.9%	1.4%	0.2%	0.8%	0.2%	16.4%	6.8%	4.7%	1.0%	0.4%	15.5%	12.5%
515	50	807	3.4%	36.1%	16.5%	0.9%	0.7%	1.1%	0.1%	0.6%	0.2%	14.9%	6.2%	4.6%	1.3%	0.2%	7.8%	5.4%
516	50	122	3.4%	35.9%	18.6%	0.3%	0.2%	0.4%	0.0%	0.2%	0.2%	15.5%	6.4%	3.3%	0.7%	0.2%	7.3%	7.5%
517	50	293	3.5%	36.9%	16.6%	1.0%	0.7%	1.2%	0.1%	0.7%	0.2%	15.6%	6.5%	6.1%	1.0%	0.1%	3.1%	6.9%
518	50	149	3.4%	35.7%	16.1%	1.4%	1.0%	1.6%	0.2%	0.9%	0.2%	23.0%	9.5%	6.3%	0.7%	0.0%	0.0%	0.0%
519	50	179	4.7%	48.8%	21.1%	0.9%	0.7%	1.1%	0.1%	0.6%	0.1%	11.6%	4.8%	4.1%	1.4%	0.0%	0.0%	0.0%
520	50	586	3.0%	31.9%	16.0%	1.4%	1.0%	1.6%	0.2%	0.9%	0.2%	17.0%	7.0%	4.7%	0.8%	0.2%	8.3%	5.9%
521	50	622	3.4%	36.1%	16.9%	0.9%	0.6%	1.1%	0.1%	0.6%	0.2%	14.5%	6.0%	4.5%	1.5%	0.2%	9.3%	4.0%
522	50	323	3.8%	39.8%	19.8%	1.8%	1.3%	2.1%	0.2%	1.2%	0.2%	15.7%	6.5%	3.3%	0.4%	0.0%	0.0%	4.0%
523	50	76	5.0%	52.2%	14.2%	0.7%	0.5%	0.8%	0.1%	0.4%	0.1%	14.3%	5.9%	5.1%	0.7%	0.0%	0.0%	0.0%
524	50	178	3.9%	41.1%	21.5%	3.0%	2.2%	3.6%	0.4%	2.0%	0.1%	9.9%	4.1%	1.7%	0.3%	0.0%	0.0%	6.2%
525	50	162	5.0%	52.8%	14.0%	0.7%	0.5%	0.8%	0.1%	0.4%	0.1%	12.1%	5.0%	4.6%	0.8%	0.0%	0.0%	3.0%
526	50	267	2.2%	22.7%	11.3%	0.8%	0.6%	1.0%	0.1%	0.5%	0.2%	18.4%	7.6%	6.4%	1.2%	0.4%	18.3%	8.2%
527	50	549	3.2%	34.0%	17.3%	1.0%	0.7%	1.1%	0.1%	0.6%	0.1%	14.5%	6.0%	4.4%	1.6%	0.2%	10.5%	4.6%
528	50	136	1.8%	18.9%	8.9%	0.9%	0.6%	1.1%	0.1%	0.6%	0.1%	7.3%	3.0%	3.1%	0.8%	0.8%	32.8%	19.3%
529	50	987	3.2%	33.2%	13.9%	1.0%	0.7%	1.2%	0.1%	0.7%	0.2%	19.1%	7.9%	5.8%	1.4%	0.2%	7.5%	4.0%
530	50	346	2.9%	30.7%	15.8%	1.6%	1.1%	1.9%	0.2%	1.0%	0.1%	12.5%	5.2%	4.9%	1.2%	0.3%	12.9%	7.6%
531	50	987	3.2%	33.2%	13.9%	1.0%	0.7%	1.2%	0.1%	0.7%	0.2%	19.1%	7.9%	5.8%	1.4%	0.2%	7.5%	4.0%
532	50	144	4.6%	48.0%	21.1%	1.0%	0.7%	1.1%	0.1%	0.6%	0.1%	13.5%	5.6%	3.2%	0.4%	0.0%	0.0%	0.0%
533	50	175	3.1%	32.3%	14.6%	1.3%	0.9%	1.5%	0.2%	0.8%	0.2%	23.4%	9.7%	9.6%	2.4%	0.0%	0.0%	0.0%
534	50	357	2.8%	29.8%	15.4%	1.6%	1.1%	1.8%	0.2%	1.0%	0.1%	13.7%	5.7%	5.3%	1.3%	0.3%	12.5%	7.3%
535	50	1141	3.1%	32.4%	12.9%	0.9%	0.7%	1.1%	0.1%	0.6%	0.2%	21.2%	8.8%	6.5%	1.5%	0.2%	6.5%	3.4%
536	50	821	2.5%	26.3%	10.6%	1.4%	1.0%	1.7%	0.2%	0.9%	0.3%	28.0%	11.6%	8.2%	1.2%	0.1%	2.4%	3.6%
537	50	416	2.6%	27.4%	13.1%	1.6%	1.2%	1.9%	0.2%	1.1%	0.2%	15.6%	6.5%	4.9%	1.0%	0.3%	13.6%	8.9%
538	50	778	3.4%	36.0%	15.2%	1.0%	0.7%	1.1%	0.1%	0.6%	0.2%	16.0%	6.6%	5.0%	1.7%	0.2%	8.5%	3.8%
539	50	339	2.0%	21.5%	9.0%	0.6%	0.4%	0.7%	0.1%	0.4%	0.2%	15.0%	6.2%	4.1%	0.7%	0.6%	27.4%	11.0%
540	50	1122	3.2%	33.4%	12.2%	1.3%	0.9%	1.5%	0.2%	0.8%	0.2%	17.7%	7.3%	7.9%	1.8%	0.2%	6.7%	4.7%
543	50	583	2.9%	30.8%	11.0%	1.9%	1.3%	2.2%	0.2%	1.2%	0.1%	14.3%	5.9%	4.8%	0.5%	0.4%	15.9%	6.4%
544	50	1122	3.2%	33.4%	12.2%	1.3%	0.9%	1.5%	0.2%	0.8%	0.2%	17.7%	7.3%	7.9%	1.8%	0.2%	6.7%	4.7%
545	50	583	2.9%	30.8%	11.0%	1.9%	1.3%	2.2%	0.2%	1.2%	0.1%	14.3%	5.9%	4.8%	0.5%	0.4%	15.9%	6.4%
546	50	796	3.0%	31.9%	10.2%	1.1%	0.8%	1.3%	0.1%	0.7%	0.2%	16.9%	7.0%	8.7%	1.9%	0.2%	9.4%	6.6%
547	50	1172	3.3%	34.6%	12.3%	1.3%	0.9%	1.5%	0.2%	0.8%	0.2%	15.4%	6.4%	7.6%	1.5%	0.1%	6.4%	7.5%
548	50	94	4.3%	45.6%	15.7%	0.6%	0.4%	0.7%	0.1%	0.4%	0.2%	17.6%	7.3%	6.0%	1.0%	0.0%	0.0%	0.0%
549	50	1030	3.2%	33.4%	13.8%	1.7%	1.2%	2.0%	0.2%	1.1%	0.2%	16.6%	6.9%	5.6%	0.7%	0.2%	9.7%	3.6%
550	50	1174	3.4%	35.8%	10.5%	0.9%	0.6%	1.1%	0.1%	0.6%	0.2%	16.7%	6.9%	8.1%	1.6%	0.2%	7.0%	6.4%
551	50	814	3.1%	32.6%	13.3%	1.6%	1.1%	1.9%	0.2%	1.0%	0.2%	15.4%	6.4%	5.5%	0.5%	0.3%	12.3%	4.6%
552	50	1049	3.3%	34.8%	9.2%	0.7%	0.5%	0.9%	0.1%	0.5%	0.2%	18.3%	7.6%	9.0%	1.7%	0.2%	7.8%	5.1%
553	50	13	2.2%	22.8%	24.5%	0.0%	0.0%	0.0%	0.0%	0.0%	0.4%	35.4%	14.7%	0.1%	0.0%	0.0%	0.0%	0.0%
554	50	211	3.5%	37.1%	14.4%	1.0%	0.7%	1.2%	0.1%	0.7%	0.1%	13.0%	5.4%	6.6%	1.1%	0.0%	0.0%	15.0%
555	50	1230	3.3%	34.9%	14.4%	1.7%	1.2%	2.0%	0.2%	1.1%	0.2%	14.6%	6.1%	5.2%	0.6%	0.2%	10.7%	3.5%
556	50	990	3.2%	33.8%	8.5%	0.7%	0.5%	0.8%	0.1%	0.4%	0.2%	18.9%	7.9%	9.3%	1.7%	0.2%	8.3%	5.4%
557	50	1230	3.3%	34.9%	14.4%	1.7%	1.2%	2.0%	0.2%	1.1%	0.2%	14.6%	6.1%	5.2%	0.6%	0.2%	10.7%	3.5%
558	50	1513	3.1%	32.9%	9.7%	1.0%	0.7%	1.2%	0.1%	0.6%	0.2%	20.1%	8.3%	8.9%	1.5%	0.2%	7.8%	3.7%
559	50	458	3.6%	38.0%	21.5%	1.1%	0.7%	1.2%	0.1%	0.7%	0.2%	17.8%	7.4%	6.0%	1.6%	0.0%	0.0%	0.0%
560	50	465	3.8%	39.8%	15.7%	1.2%	0.8%	1.4%	0.1%	0.8%	0.2%	19.5%	8.1%	6.3%	1.3%	0.0%	0.0%	1.0%
561	50	977	3.8%	39.7%	18.8%	1.5%	1.1%	1.8%	0.2%	1.0%	0.2%	16.7%	6.9%	4.9%	0.9%	0.0%	0.7%	1.8%
562	50	749	3.6%	38.0%	20.1%	1.1%	0.8%	1.3%	0.1%	0.7%	0.2%	17.1%	7.1%	5.8%	1.4%	0.0%	1.0%	1.7%
563	50	758	3.9%	40.4%	20.5%	1.1%	0.8%	1.3%	0.1%	0.7%	0.2%	17.0%	7.0%	5.3%	1.2%	0.0%	0.0%	0.5%
564	50	638	4.0%	42.4%	17.0%	1.5%	1.1%	1.8%	0.2%	1.0%	0.2%	16.7%	6.9%	5.0%	1.0%	0.0%	0.0%	1.3%
565	50	213	4.1%	42.9%	17.5%	1.3%	0.9%	1.5%	0.2%	0.8%	0.1%	11.7%	4.9%	5.0%	1.3%	0.1%	3.4%	4.3%
566	50	562	3.9%	41.1%	20.9%	1.5%	1.0%	1.7%	0.2%	0.9%	0.2%	14.7%	6.1%	4.1%	0.7%	0.0%	1.3%	1.6%
567	50	25	4.1%	43.1%	18.8%	1.1%	0.8%	1.3%	0.1%	0.7%	0.2%	18.3%	7.6%	3.6%	0.3%	0.0%	0.0%	0.0%
568	50	206	3.0%	31.7%	14.5%	1.1%	0.8%	1.3%	0.1%	0.7%	0.3%	24.5%	10.1%	5.7%	1.0%	0.0%	0.0%	5.0%
569	50	17	2.7%	27.9%	19.3%	1.6%	1.1%	1.9%	0.2%	1.0%	0.3%	27.8%	11.5%	3.9%	0.8%	0.0%	0.0%	0.0%
570	50	30	3.9%	41.0%	15.2%	2.5%	1.8%	2.9%	0.3%	1.6%	0.2%	15.7%	6.5%	6.4%	1.9%	0.0%	0.0%	0.0%
571	50	405	3.9%	40.5%	16.7%	1.7%	1.2%	2.0%	0.2%	1.1%	0.1%	12.6%	5.2%	5.3%	0.8%	0.0%	0.0%	8.7%
572	50	43	2.7%	27.8%	12.2%	1.4%	1.0%	1.6%	0.2%	0.9%	0.2%	14.9%	6.2%	5.5%	1.4%	0.0%	0.0%	24.0%
573	50	357	3.6%	37.6%	17.0%	1.8%	1.3%	2.2%	0.2%	1.2%	0.1%	11.9%	4.9%	4.7%	0.7%	0.0%	0.0%	12.8%
574	50	271	3.3%	34.9%	14.5%	1.1%	0.8%	1.3%	0.1%	0.7%	0.2%	22.5%	9.3%	6.3%	1.2%	0.0%	0.0%	3.8%
575	50	25	4.0%	42.1%	14.6%	1.9%	1.4%	2.2%	0.2%	1.2%	0.2%	18.9%	7.8%	4.4%	1.0%	0.0%	0.0%	0.0%
576	50	331	3.1%	32.2%	15.2%	1.1%	0.8%	1.3%	0.1%	0.7%	0.2%	23.9%	9.9%	6.3%	1.3%	0.0%	0.0%	3.9%
577	50	24	1.2%	12.8%	13.7%	0.0%	0.0%	0.0%	0.0%	0.0%	0.2%	19.8%	8.2%	0.0%	0.0%	0.0%	0.0%	44.1%
578	50	75	3.6%	37.4%	15.5%	1.0%	0.7%	1.2%	0.1%	0.7%	0.2%	16.0%	6.6%	4.1%	0.7%	0.0%	0.0%	12.3%
579	50	15	2.8%	29.5%	21.1%	0.5%	0.4%	0.6%	0.1%	0.3%	0.3%	30.5%	12.7%	1.2%	0.0%	0.0%	0.0%	0.0%
580	50	33	3.1%	32.3%	9.9%	0.4%	0.3%	0.5%	0.1%	0.3%	0.1%	14.3%	5.9%	1.1%	0.0%	0.0%	0.0%	31.8%
581	50	51	3.5%	36.4%	10.6%	0.6%	0.4%	0.7%	0.1%	0.4%	0.2%	17.9%	7.4%	3.4%	0.4%	0.0%	0.0%	18.0%
582	50	595	3.5%	37.1%	14.7%	0.7%	0.5%	0.8%	0.1%	0.5%	0.2%	22.9%	9.5%	8.2%	0.7%	0.0%	0.0%	0.6%
583	50	524	3.5%	37.2%	14.6%	0.7%	0.5%	0.8%	0.1%	0.4%	0.2%	23.2%	9.6%	8.6%	0.6%	0.0%	0.0%	0.0%
584	50	524	3.5%	37.2%	14.6%	0.7%	0.5%	0.8%	0.1%	0.4%	0.2%	23.2%	9.6%	8.6%	0.6%	0.0%	0.0%	0.0%
585	50	1150	3.2%	33.4%	15.0%	1.0%	0.7%	1.2%	0.1%	0.7%	0.3%	25.4%	10.5%	7.6%	0.8%	0.0%	0.0%	0.0%
586	50	934	3.4%	35.5%	14.4%	0.7%	0.5%	0.8%	0.1%	0.4%	0.3%	24.4%	10.1%	8.5%	0.9%	0.0%	0.0%	0.0%
587	50	288	2.2%	23.3%	15.7%	2.4%	1.7%	2.8%	0.3%	1.5%	0.3%	30.7%	12.7%	5.4%	1.0%	0.0%	0.0%	0.0%
588	70	2926	3.0%	31.8%	19.4%	1.8%	1.3%	2.1%	0.2%	1.2%	0.2%	19.8%	8.2%	8.0%	2.0%	0.0%	1.0%	0.0%
589	70	737	4.1%	43.3%	16.9%	1.4%	1.0%	1.6%	0.2%	0.9%	0.1%	13.5%	5.6%	6.1%	1.7%	0.1%	3.6%	0.0%
590	70	2926	3.0%	31.8%	19.4%	1.8%	1.3%	2.1%	0.2%	1.2%	0.2%	19.8%	8.2%	8.0%	2.0%	0.0%	1.0%	0.0%
591	70	1516	4.4%	46.1%	13.5%	1.1%	0.8%	1.3%	0.1%	0.7%	0.2%	16.5%	6.9%	5.0%	1.0%	0.1%	2.4%	0.0%
594	50	920	3.5%	37.1%	19.0%	2.3%	1.7%	2.7%	0.3%	1.5%	0.1%	12.1%	5.0%	3.4%	0.4%	0.1%	6.2%	4.5%
595	50	662	3.8%	39.8%	15.8%	0.8%	0.6%	1.0%	0.1%	0.5%	0.2%	16.2%	6.7%	3.4%	0.5%	0.2%	10.0%	0.5%
596	50	842	3.7%	38.4%	20.0%	2.5%	1.8%	2.9%	0.3%	1.6%	0.1%	10.8%	4.5%	2.6%	0.2%	0.2%	6.7%	3.8%
597	50	994	3.9%	40.6%	14.7%	1.0%	0.7%	1.1%	0.1%	0.6%	0.2%	17.0%	7.1%	5.3%	0.7%	0.2%	6.7%	0.3%
598	50	1185	3.7%	39.3%	17.1%	2.1%	1.5%	2.5%	0.3%	1.4%	0.2%	15.2%	6.3%	4.2%	0.6%	0.1%	2.9%	2.7%
599	50	688	3.2%	34.0%	20.7%	1.7%	1.2%	2.0%	0.2%	1.1%	0.2%	15.3%	6.3%	7.2%	1.3%	0.1%	5.1%	0.4%
600	50	928	4.4%	46.1%	22.2%	3.1%	2.2%	3.6%	0.4%	2.0%	0.1%	9.5%	4.0%	2.3%	0.2%	0.0%	0.0%	0.0%
601	50	579	3.4%	35.5%	20.1%	1.5%	1.0%	1.7%	0.2%	0.9%	0.2%	18.7%	7.7%	8.1%	1.0%	0.0%	0.0%	0.0%
602	50	410	3.7%	38.4%	11.7%	1.2%	0.8%	1.4%	0.1%	0.7%	0.2%	20.1%	8.3%	9.8%	1.3%	0.0%	0.0%	2.2%
603	50	13	2.1%	22.4%	24.0%	0.1%	0.0%	0.1%	0.0%	0.0%	0.4%	34.7%	14.4%	1.3%	0.4%	0.0%	0.0%	0.0%
604	50	665	3.4%	35.5%	13.7%	1.1%	0.8%	1.3%	0.1%	0.7%	0.2%	21.6%	8.9%	9.7%	1.4%	0.0%	0.0%	1.4%
605	50	656	3.4%	36.0%	13.9%	1.2%	0.8%	1.4%	0.1%	0.7%	0.2%	21.9%	9.1%	9.9%	1.4%	0.0%	0.0%	0.0%
606	50	213	3.4%	35.2%	15.7%	1.6%	1.2%	1.9%	0.2%	1.0%	0.2%	23.6%	9.8%	5.4%	0.8%	0.0%	0.0%	0.0%
607	50	13	2.2%	22.9%	24.5%	0.0%	0.0%	0.0%	0.0%	0.0%	0.4%	35.4%	14.7%	0.0%	0.0%	0.0%	0.0%	0.0%
608	50	853	3.1%	32.1%	19.7%	1.0%	0.7%	1.2%	0.1%	0.6%	0.1%	12.4%	5.1%	5.2%	1.4%	0.4%	15.4%	1.6%

Traffic Flows and Breakdown by 16 Vehicle Classes (Year 2036)

Link No.	Speed Limit	Total Vehicle	19 - Motorcycles (MC)	01 - Private Cars (PC)	03 - Taxi	14 - Non-franchised Bus <=6.4t	15 - Non-franchised Bus 6.4-15t	16 - Non-franchised Bus >15t	12 - Private Light Bus <=3.5t	13 - Private Light Bus >3.5t	04 - Light Goods Vehicles <=2.5t	05 - Lt Goods Vehicles 2.5-3.5t	06 - Light Goods Vehicles >3.5t	07 - Heavy Goods Vehicles <=15t	08 - Heavy Goods Vehicles >15t	17 - Franchised Bus (SD)	18 - Franchised Bus (DD)	11 - Public Light Buses
	km/hr	1500-1600																
609	50	1387	3.6%	37.3%	15.1%	1.8%	1.3%	2.1%	0.2%	1.1%	0.1%	14.0%	5.8%	4.9%	0.6%	0.2%	7.3%	4.4%
610	50	1766	3.5%	36.3%	14.9%	1.7%	1.2%	2.0%	0.2%	1.1%	0.1%	14.0%	5.8%	4.4%	0.6%	0.2%	8.6%	5.2%
611	50	764	2.5%	26.7%	8.1%	1.2%	0.8%	1.4%	0.1%	0.7%	0.2%	16.7%	6.9%	5.5%	0.6%	0.4%	17.2%	10.9%
612	70	1068	2.7%	28.5%	19.1%	1.5%	1.0%	1.7%	0.2%	1.0%	0.2%	20.1%	8.3%	4.6%	0.6%	0.0%	0.5%	9.8%
613	70	1015	5.3%	55.3%	17.4%	1.2%	0.8%	1.4%	0.2%	0.8%	0.1%	9.9%	4.1%	2.8%	0.5%	0.0%	0.2%	0.0%
614	70	1015	5.3%	55.3%	17.4%	1.2%	0.8%	1.4%	0.2%	0.8%	0.1%	9.9%	4.1%	2.8%	0.5%	0.0%	0.2%	0.0%
615	70	1068	2.7%	28.5%	19.1%	1.5%	1.0%	1.7%	0.2%	1.0%	0.2%	20.1%	8.3%	4.6%	0.6%	0.0%	0.5%	9.8%
617	50	979	3.0%	31.1%	12.2%	1.8%	1.2%	2.1%	0.2%	1.1%	0.2%	17.2%	7.1%	3.6%	0.3%	0.4%	16.4%	2.1%
618	70	1220	3.4%	35.8%	23.7%	1.0%	0.7%	1.1%	0.1%	0.6%	0.2%	17.3%	7.2%	5.8%	1.4%	0.0%	0.0%	1.6%
619	50	1981	3.6%	37.5%	16.2%	2.0%	1.4%	2.3%	0.2%	1.3%	0.2%	14.6%	6.0%	3.6%	0.4%	0.2%	9.2%	1.5%
620	50	1271	3.8%	40.2%	17.1%	2.0%	1.4%	2.4%	0.3%	1.3%	0.2%	15.4%	6.4%	3.9%	0.4%	0.1%	2.7%	2.3%
621	50	719	3.3%	34.6%	20.6%	0.8%	0.6%	1.0%	0.1%	0.5%	0.1%	13.2%	5.5%	5.3%	1.4%	0.2%	6.6%	6.1%
622	50	1371	3.9%	40.6%	17.1%	2.0%	1.4%	2.3%	0.3%	1.3%	0.2%	15.4%	6.4%	4.1%	0.5%	0.1%	2.5%	2.1%
623	50	1229	4.0%	41.8%	17.6%	2.0%	1.4%	2.4%	0.3%	1.3%	0.1%	13.9%	5.8%	3.8%	0.5%	0.1%	2.8%	2.2%
624	50	930	3.9%	40.5%	17.4%	1.9%	1.3%	2.2%	0.2%	1.2%	0.1%	14.3%	5.9%	3.7%	0.5%	0.1%	3.7%	2.9%
625	50	1225	3.5%	36.9%	14.3%	1.0%	0.7%	1.2%	0.1%	0.6%	0.2%	15.2%	6.3%	3.8%	0.8%	0.1%	3.9%	11.4%
627	50	719	3.3%	34.6%	20.6%	0.8%	0.6%	1.0%	0.1%	0.5%	0.1%	13.2%	5.5%	5.3%	1.4%	0.2%	6.6%	6.1%
628	50	506	3.8%	40.2%	5.3%	1.2%	0.8%	1.4%	0.1%	0.8%	0.2%	18.1%	7.5%	1.7%	0.0%	0.0%	0.0%	18.9%
629	70	1220	3.4%	35.8%	23.7%	1.0%	0.7%	1.1%	0.1%	0.6%	0.2%	17.3%	7.2%	5.8%	1.4%	0.0%	0.0%	1.6%
630	70	2202	3.6%	38.1%	18.5%	1.0%	0.7%	1.1%	0.1%	0.6%	0.2%	17.8%	7.4%	5.6%	0.9%	0.0%	0.0%	4.3%
631	50	330	4.0%	41.5%	9.8%	0.6%	0.4%	0.7%	0.1%	0.4%	0.2%	18.5%	7.7%	5.9%	1.6%	0.1%	6.0%	2.6%
632	50	484	3.4%	35.9%	18.5%	0.9%	0.7%	1.1%	0.1%	0.6%	0.2%	15.6%	6.4%	2.4%	0.4%	0.2%	6.7%	6.9%
633	50	145	2.6%	27.2%	7.4%	0.6%	0.4%	0.7%	0.1%	0.4%	0.2%	22.0%	9.1%	7.7%	2.1%	0.3%	13.5%	5.9%
634	50	463	3.6%	37.3%	19.3%	1.0%	0.7%	1.2%	0.1%	0.6%	0.2%	16.1%	6.7%	2.5%	0.4%	0.2%	7.0%	3.3%
640	50	128	3.9%	40.6%	16.3%	0.7%	0.5%	0.8%	0.1%	0.4%	0.2%	21.9%	9.1%	4.8%	0.7%	0.0%	0.0%	0.0%
641	50	221	3.9%	40.5%	16.2%	0.6%	0.4%	0.7%	0.1%	0.4%	0.2%	20.7%	8.6%	4.1%	0.5%	0.0%	0.0%	3.3%
642	50	569	2.9%	30.0%	14.6%	1.5%	1.0%	1.7%	0.2%	0.9%	0.2%	19.5%	8.1%	5.5%	0.8%	0.0%	0.0%	13.2%
643	50	767	3.1%	32.7%	15.1%	1.5%	1.0%	1.7%	0.2%	0.9%	0.2%	18.6%	7.7%	6.2%	1.2%	0.0%	0.0%	9.8%
644	50	546	2.8%	29.6%	14.6%	1.8%	1.3%	2.2%	0.2%	1.2%	0.2%	17.8%	7.4%	7.0%	1.5%	0.0%	0.0%	12.4%
645	50	302	2.9%	30.5%	16.9%	3.0%	2.1%	3.5%	0.4%	1.9%	0.2%	18.6%	7.7%	9.0%	2.5%	0.0%	0.0%	0.8%
646	50	40	3.8%	39.8%	14.8%	6.2%	4.4%	7.3%	0.8%	4.0%	0.1%	11.6%	4.8%	2.5%	0.0%	0.0%	0.0%	0.0%
647	50	423	2.6%	27.2%	8.7%	1.2%	0.8%	1.3%	0.1%	0.7%	0.3%	26.6%	11.0%	8.6%	0.4%	0.0%	1.7%	8.8%
648	50	747	2.6%	27.8%	9.6%	1.2%	0.9%	1.4%	0.2%	0.8%	0.3%	27.1%	11.2%	6.9%	0.4%	0.0%	1.0%	8.7%
649	50	653	2.8%	29.2%	9.8%	1.4%	1.0%	1.6%	0.2%	0.9%	0.3%	29.0%	12.0%	7.2%	0.4%	0.0%	1.1%	3.2%
650	50	868	3.1%	32.7%	12.2%	1.4%	1.0%	1.6%	0.2%	0.9%	0.3%	26.4%	10.9%	4.8%	0.2%	0.0%	0.8%	3.3%
651	50	148	1.7%	17.4%	7.4%	1.7%	1.2%	2.0%	0.2%	1.1%	0.4%	36.2%	15.0%	14.7%	1.0%	0.0%	0.0%	0.0%
652	50	363	3.1%	32.8%	14.7%	1.5%	1.1%	1.8%	0.2%	1.0%	0.3%	25.8%	10.7%	4.7%	0.2%	0.0%	0.0%	2.2%
653	50	90	4.6%	48.0%	17.2%	1.4%	1.0%	1.7%	0.2%	0.9%	0.2%	14.5%	6.0%	4.0%	0.3%	0.0%	0.0%	0.0%
654	50	18	2.6%	26.9%	17.8%	0.8%	0.5%	0.9%	0.1%	0.5%	0.3%	25.7%	10.6%	10.0%	3.3%	0.0%	0.0%	0.0%
657	50	138	4.3%	44.6%	19.2%	1.0%	0.7%	1.2%	0.1%	0.7%	0.2%	17.6%	7.3%	2.8%	0.3%	0.0%	0.0%	0.0%
658	50	149	4.7%	49.5%	14.6%	1.1%	0.8%	1.3%	0.1%	0.7%	0.2%	17.2%	7.1%	2.5%	0.2%	0.0%	0.0%	0.0%
659	50	51	5.3%	55.1%	14.6%	1.9%	1.3%	2.2%	0.2%	1.2%	0.1%	9.6%	4.0%	4.2%	0.2%	0.0%	0.0%	0.0%
660	50	85	5.5%	58.0%	14.0%	1.2%	0.8%	1.4%	0.2%	0.8%	0.1%	10.3%	4.2%	3.4%	0.1%	0.0%	0.0%	0.0%
661	50	800	4.5%	47.7%	18.4%	2.7%	1.9%	3.1%	0.3%	1.7%	0.1%	10.3%	4.3%	3.8%	0.2%	0.0%	0.9%	0.0%
662	50	405	4.1%	43.3%	29.7%	1.3%	0.9%	1.5%	0.2%	0.8%	0.1%	9.9%	4.1%	3.6%	0.3%	0.0%	0.0%	0.0%
665	70	82	4.3%	45.3%	17.4%	2.7%	1.9%	3.2%	0.3%	1.7%	0.1%	12.1%	5.0%	5.2%	0.6%	0.0%	0.0%	0.0%
669	70	892	4.0%	42.0%	11.8%	1.3%	0.9%	1.5%	0.2%	0.8%	0.2%	19.0%	7.9%	7.8%	1.3%	0.0%	1.5%	0.0%
670	50	523	4.3%	45.5%	15.6%	1.1%	0.8%	1.3%	0.1%	0.7%	0.1%	13.9%	5.7%	6.5%	1.7%	0.1%	2.5%	0.0%
671	70	369	3.5%	36.9%	6.4%	1.5%	1.1%	1.8%	0.2%	1.0%	0.3%	26.2%	10.8%	9.5%	0.8%	0.0%	0.0%	0.0%
672	70	452	3.7%	38.5%	8.4%	1.8%	1.2%	2.1%	0.2%	1.1%	0.2%	23.6%	9.8%	8.7%	0.7%	0.0%	0.0%	0.0%
674	50	1169	4.2%	43.6%	17.7%	1.1%	0.8%	1.3%	0.1%	0.7%	0.2%	18.2%	7.5%	3.5%	0.4%	0.0%	0.6%	0.2%
675	50	312	4.6%	48.1%	17.9%	0.8%	0.6%	0.9%	0.1%	0.5%	0.1%	13.8%	5.7%	3.2%	0.5%	0.1%	2.3%	0.8%
676	50	77	4.7%	49.0%	18.3%	1.1%	0.8%	1.3%	0.1%	0.7%	0.2%	15.0%	6.2%	2.5%	0.2%	0.0%	0.0%	0.0%
677	50	90	5.0%	52.5%	16.0%	1.2%	0.9%	1.4%	0.2%	0.8%	0.1%	13.8%	5.7%	2.3%	0.1%	0.0%	0.0%	0.0%
678	50	354	2.6%	27.7%	14.2%	1.9%	1.3%	2.2%	0.2%	1.2%	0.3%	26.1%	10.8%	10.4%	1.1%	0.0%	0.0%	0.0%
679	50	170	3.0%	31.8%	7.9%	0.5%	0.3%	0.6%	0.1%	0.3%	0.3%	29.0%	12.0%	12.6%	1.5%	0.0%	0.0%	0.0%
680	50	252	3.3%	34.2%	16.5%	0.6%	0.4%	0.7%	0.1%	0.4%	0.2%	17.0%	7.1%	7.1%	1.1%	0.0%	0.0%	11.4%
681	50	351	3.1%	32.2%	14.7%	2.4%	1.7%	2.8%	0.3%	1.5%	0.2%	21.6%	9.0%	7.7%	0.6%	0.0%	0.0%	2.3%
682	50	99	4.2%	43.8%	18.2%	0.5%	0.3%	0.5%	0.1%	0.3%	0.2%	18.5%	7.7%	4.8%	1.0%	0.0%	0.0%	0.0%
683	50	142	3.8%	40.1%	11.6%	1.5%	1.0%	1.7%	0.2%	0.9%	0.2%	22.8%	9.5%	4.8%	0.1%	0.0%	0.0%	1.7%
684	50	210	3.6%	37.7%	16.0%	1.5%	1.1%	1.8%	0.2%	1.0%	0.2%	19.8%	8.2%	7.7%	1.2%	0.0%	0.0%	0.0%
685	50	409	3.0%	31.5%	14.1%	1.8%	1.3%	2.1%	0.2%	1.2%	0.2%	23.2%	9.6%	10.3%	1.4%	0.0%	0.0%	0.0%
686	50	561	2.5%	26.4%	6.5%	1.2%	0.9%	1.4%	0.2%	0.8%	0.3%	28.6%	11.9%	10.6%	0.8%	0.0%	1.3%	6.6%
687	50	247	2.5%	26.1%	11.2%	0.4%	0.3%	0.5%	0.0%	0.2%	0.4%	36.9%	15.3%	6.0%	0.2%	0.0%	0.0%	0.0%
688	50	175	3.3%	34.6%	18.5%	0.9%	0.6%	1.1%	0.1%	0.6%	0.3%	25.8%	10.7%	3.5%	0.1%	0.0%	0.0%	0.0%
689	50	404	3.3%	34.3%	19.9%	3.6%	2.5%	4.2%	0.5%	2.3%	0.1%	13.1%	5.4%	5.7%	0.5%	0.0%	1.8%	2.6%
690	50	402	3.3%	34.5%	20.0%	3.5%	2.5%	4.1%	0.4%	2.2%	0.1%	13.1%	5.4%	5.8%	0.6%	0.0%	1.8%	2.6%
691	50	569	3.1%	32.1%	16.3%	0.7%	0.5%	0.9%	0.1%	0.5%	0.3%	28.2%	11.7%	5.3%	0.3%	0.0%	0.0%	0.0%
692	50	569	3.1%	32.1%	16.3%	0.7%	0.5%	0.9%	0.1%	0.5%	0.3%	28.2%	11.7%	5.3%	0.3%	0.0%	0.0%	0.0%
693	50	286	1.8%	19.3%	12.3%	0.9%	0.6%	1.0%	0.1%	0.6%	0.4%	36.4%	15.1%	10.3%	1.3%	0.0%	0.0%	0.0%
695	50	652	2.9%	30.2%	15.8%	0.6%	0.5%	0.8%	0.1%	0.4%	0.3%	31.1%	12.9%	4.4%	0.1%	0.0%	0.0%	0.0%
696	50	13	2.2%	22.9%	24.5%	0.0%	0.0%	0.0%	0.0%	0.0%	0.4%	35.4%	14.7%	0.0%	0.0%	0.0%	0.0%	0.0%
697	50	141	3.3%	35.0%	10.0%	1.3%	0.9%	1.5%	0.2%	0.8%	0.2%	18.8%	7.8%	12.5%	0.9%	0.1%	5.1%	1.7%
698	70	639	4.0%	41.9%	7.1%	4.9%	3.5%	5.8%	0.6%	3.2%	0.1%	12.3%	5.1%	11.6%	0.0%	0.0%	0.0%	0.0%
699	50	128	0.2%	2.3%	2.5%	0.0%	0.0%	0.0%	0.0%	0.0%	0.0%	3.6%	1.5%	0.0%	0.0%	1.9%	81.2%	6.6%
700	70	3001	3.0%	31.3%	19.0%	0.7%	0.5%	0.9%	0.1%	0.5%	0.2%	21.1%	8.7%	4.2%	0.5%	0.1%	3.2%	5.9%
701	70	1016	2.7%	28.6%	7.2%	2.1%	1.5%	2.5%	0.3%	1.4%	0.3%	32.1%	13.3%	5.5%	0.5%	0.0%	0.8%	1.2%
702	70	2975	3.0%	31.3%	19.0%	0.7%	0.5%	0.9%	0.1%	0.5%	0.2%	21.1%	8.7%	4.2%	0.5%	0.1%	3.2%	5.9%
704	70	2873	2.8%	29.7%	16.2%	1.5%	1.1%	1.8%	0.2%	1.0%	0.2%	19.7%	8.2%	5.2%	0.3%	0.1%	5.9%	6.0%
705	70	3253	3.0%	31.4%	15.5%	1.6%	1.2%	1.9%	0.2%	1.1%	0.2%	19.4%	8.0%	5.1%	0.3%	0.1%	5.3%	5.7%
706	70	1996	4.1%	43.4%	18.5%	0.3%	0.2%	0.4%	0.0%	0.2%	0.1%	12.5%	5.2%	4.3%	0.7%	0.1%	3.1%	6.9%
712	50	791	3.9%	40.5%	21.8%	2.4%	1.7%	2.8%	0.3%	1.5%	0.1%	13.8%	5.7%	4.4%	0.4%	0.0%	0.4%	0.3%
713	50	46	3.9%	41.1%	15.2%	1.7%	1.2%	2.0%	0.2%	1.1%	0.1%	10.0%	4.2%	3.4%	0.3%	0.4%	15.4%	0.0%
714	50	52	3.1%	32.0%	16.1%	1.3%	0.9%	1.5%	0.2%	0.8%	0.2%	21.9%	9.1%	10.3%	2.7%	0.0%	0.0%	0.0%
715	50	39	4.2%	44.2%	17.4%	1.7%	1.2%	2.0%	0.2%	1.1%	0.1%	13.0%	5.4%	7.3%	2.2%	0.0%	0.0%	0.0%
716	50	188	3.3%	34.7%	13.3%	0.8%	0.5%	0.9%	0.1%	0.5%	0.2%	22.1%	9.2%	6.9%	0.7%	0.2%	6.7%	0.0%
717	50	993	3.8%	39.9%	18.4%	1.8%	1.2%	2.1%	0.2%	1.1%	0.2%	16.2%	6.7%	5.9%	0.6%	0.0%	1.7%	0.0%
718	50	1544	3.8%	39.7%	12.9%	2.0%	1.4%	2.3%	0.2%	1.3%	0.2%	18.7%	7.7%	7.0%	0.9%	0.0%	0.8%	1.1%
719	50	921	3.4%	36.0%	17.6%	2.9%	2.1%	3.4%	0.4%	1.9%	0.2%	17.2%	7.1%	5.5%	0.7%	0.0%	0.3%	1.2%
720	50	268	4.7%	48.9%	17.4%	3.3%	2.3%	3.9%	0.4%	2.1%	0.1%	8.8%	3.7%	4.2%	0.3%	0.0%	0.0%	0.0%
721	50	371	3.9%	41.4%	14.8%	0.8%	0.6%	1.0%	0.1%	0.5%	0.1%	12.6%	5.2%	4.2%	0.4%	0.1%	5.0%	9.2%
722	50	391	3.1%	32.7%	13.9%	0.8%	0.6%	0.9%	0.1%	0.5%	0.2%	17.8%	7.4%	7.4%	0.8%	0.1%	4.4%	9.4%
723	50	1448	3.6%	37.7%	19.8%	2.6%	1.8%	3.0%	0.3%	1.6%	0.1%	13.1%	5.4%	5.2%	1.0%	0.0%	1.2%	3.6%
724	50	2434	3.4%	35.3%	13.0%	2.6%	1.8%	3.0%	0.3%	1.7%	0.2%	20.2%	8.3%	5.9%	0.6%	0.0%	1.0%	2.8%
725	50	470	3.6%	37.3%	16.3%	3.1%	2.2%	3.7%	0.4%	2.0%	0.2%	14.6%	6.0%	4.2%	1.0%	0.1%	3.4%	1.9%
726	50	1240	3.1%	32.9%	13.1%	1.7%	1.2%	2.0%	0.2%	1.1%	0.3%	25.6%	10.6%	5.8%	0.4%	0.0%	1.4%	0.5%
727	50	369	3.4%	35.9%	13.0%	1.1%	0.8%	1.3%	0.1%	0.7%	0.3%	26.2%	10.8%	5.9%	0.3%	0.0%	0.0%	0.0%
728	50	348	3.4%	35.3%	12.9%	0.8%	0.5%	0.9%	0.1%	0.5%	0.3%	26.7%	11.0%	6.7%	1.0%	0.0%	0.0%	0.0%
729	50	350	3.4%	35.6%	16.7%	4.1%	2.9%	4.9%	0.5%	2.7%	0.2%	15.1%	6.3%	4.1%	0.2%	0.0%	0.0%	3.3%
730	50	251	3.9%	40.6%	11.3%	1.3%	0.9%	1.5%	0.2%	0.8%	0.2%	20.8%	8.6%	7.3%	1.4%	0.0%	0.0%	1.0%
731	50	642	3.8%	40.2%	13.1%	1.0%	0.7%	1.1%	0.1%	0.6%	0.2%	21.0%	8.7%	6.7%	1.1%	0.0%	0.8%	0.8%
732	50	704	2.8%	29.3%	12.5%	4.1%	2.9%	4.8%	0.5%	2.6%	0.2%	21.9%	9.1%	5.5%	0.3%	0.0%	0.7%	2.9%
733	50	165	3.3%	34.8%	15.9%	0.2%	0.2%	0.3%	0.0%	0.2%	0.2%	20.9%	8.7%	6.5%	1.9%	0.0%	0.0%	7.0%
734	50	14	2.0%	21.1%	22.6%	1.0%	0.7%	1.2%	0.1%	0.6%	0.3%	32.7%	13.5%	3.9%	0.2%	0.0%	0.0%	0.0%
735	50	71	3.5%	36.6%	11.4%	1.1%	0.8%	1.3%	0.1%	0.7%	0.3%	26.4%	10.9%	6.2%	0.5%	0.0%	0.0%	0.0%

Traffic Flows and Breakdown by 16 Vehicle Classes (Year 2036)

Link No.	Speed Limit	Total Vehicle	19 - Motorcycles (MC)	01 - Private Cars (PC)	03 - Taxi	14 - Non-franchised Bus <=6.4t	15 - Non-franchised Bus 6.4-15t	16 - Non-franchised Bus >15t	12 - Private Light Bus <=3.5t	13 - Private Light Bus >3.5t	04 - Light Goods Vehicles <=2.5t	05 - Lt Goods Vehicles 2.5-3.5t	06 - Light Goods Vehicles >3.5t	07 - Heavy Goods Vehicles <=15t	08 - Heavy Goods Vehicles >15t	17 - Franchised Bus (SD)	18 - Franchised Bus (DD)	11 - Public Light Buses
	km/hr	1500-1600																
736	50	572	2.7%	28.4%	11.7%	2.7%	1.9%	3.1%	0.3%	1.7%	0.3%	27.8%	11.5%	5.8%	0.6%	0.0%	0.0%	1.5%
737	50	80	2.7%	28.0%	12.7%	0.2%	0.2%	0.2%	0.0%	0.1%	0.2%	22.0%	9.1%	7.6%	2.4%	0.0%	0.0%	14.5%
738	50	443	3.0%	31.0%	12.0%	2.8%	2.0%	3.3%	0.4%	1.8%	0.3%	25.6%	10.6%	5.1%	0.4%	0.0%	0.0%	1.9%
739	50	382	2.9%	30.9%	20.7%	2.1%	1.5%	2.5%	0.3%	1.4%	0.2%	18.9%	7.8%	3.7%	0.6%	0.0%	1.2%	5.3%
740	50	719	2.9%	30.4%	10.7%	1.9%	1.3%	2.2%	0.2%	1.2%	0.3%	28.7%	11.9%	4.4%	0.2%	0.0%	1.1%	2.5%
741	50	206	2.8%	29.8%	10.3%	1.5%	1.1%	1.8%	0.2%	1.0%	0.3%	27.3%	11.3%	5.1%	0.5%	0.0%	0.0%	6.8%
742	50	324	3.4%	36.1%	12.9%	2.7%	1.9%	3.1%	0.3%	1.7%	0.1%	12.5%	5.2%	2.6%	0.2%	0.1%	3.3%	13.7%
743	50	441	3.6%	37.4%	13.1%	3.2%	2.2%	3.7%	0.4%	2.0%	0.1%	13.3%	5.5%	2.6%	0.2%	0.1%	2.4%	10.1%
745	50	427	2.8%	29.5%	13.4%	2.1%	1.5%	2.4%	0.3%	1.3%	0.3%	26.5%	11.0%	4.7%	0.4%	0.0%	1.3%	2.6%
746	50	169	2.7%	28.2%	9.0%	3.4%	2.4%	4.0%	0.4%	2.2%	0.2%	20.9%	8.7%	3.1%	0.1%	0.1%	2.8%	11.9%
749	70	4786	3.7%	38.3%	9.4%	1.7%	1.2%	2.0%	0.2%	1.1%	0.2%	21.8%	9.0%	8.9%	0.7%	0.0%	1.0%	0.5%
750	70	5015	3.3%	35.0%	6.4%	2.3%	1.6%	2.7%	0.3%	1.5%	0.3%	27.0%	11.2%	6.5%	0.5%	0.0%	1.0%	0.5%
751	70	1475	3.2%	33.4%	12.2%	1.5%	1.0%	1.7%	0.2%	0.9%	0.3%	26.6%	11.0%	7.4%	0.5%	0.0%	0.0%	0.0%
752	70	1671	4.0%	41.8%	12.8%	1.5%	1.1%	1.8%	0.2%	1.0%	0.2%	20.7%	8.6%	5.2%	1.2%	0.0%	0.0%	0.0%
753	70	1826	3.1%	32.2%	14.9%	1.5%	1.1%	1.7%	0.2%	1.0%	0.3%	24.8%	10.3%	7.3%	0.6%	0.0%	0.6%	0.4%
754	70	1458	4.2%	43.7%	11.3%	1.1%	0.8%	1.3%	0.1%	0.7%	0.2%	20.5%	8.5%	6.0%	0.7%	0.0%	0.8%	0.0%
755	70	645	2.8%	29.2%	11.6%	0.6%	0.4%	0.7%	0.1%	0.4%	0.3%	30.2%	12.5%	9.0%	0.9%	0.0%	0.1%	1.1%
756	70	460	4.0%	41.9%	9.2%	1.2%	0.8%	1.4%	0.2%	0.8%	0.2%	22.3%	9.2%	5.5%	0.7%	0.1%	2.5%	0.0%
757	50	709	4.2%	43.9%	11.6%	0.8%	0.6%	1.0%	0.1%	0.5%	0.2%	21.2%	8.8%	6.4%	0.7%	0.0%	0.0%	0.0%
759	50	727	3.6%	37.5%	16.3%	1.5%	1.0%	1.7%	0.2%	0.9%	0.2%	21.5%	8.9%	5.0%	0.4%	0.0%	0.0%	1.3%
760	50	557	4.2%	44.4%	14.0%	2.2%	1.6%	2.6%	0.3%	1.4%	0.2%	17.4%	7.2%	3.1%	0.1%	0.0%	0.4%	0.9%
761	50	797	3.3%	34.6%	13.5%	1.4%	1.0%	1.6%	0.2%	0.9%	0.3%	24.9%	10.3%	7.1%	0.5%	0.0%	0.0%	0.6%
777	70	2344	3.2%	34.0%	7.0%	2.2%	1.5%	2.6%	0.3%	1.4%	0.2%	24.1%	10.0%	11.1%	0.7%	0.0%	1.2%	0.5%
778	50	245	4.1%	42.6%	15.4%	0.6%	0.4%	0.7%	0.1%	0.4%	0.2%	19.6%	8.1%	7.1%	0.8%	0.0%	0.0%	0.0%
779	50	2379	4.0%	42.4%	12.5%	1.3%	0.9%	1.5%	0.2%	0.8%	0.2%	20.8%	8.6%	5.6%	1.1%	0.0%	0.0%	0.0%
780	50	2040	3.2%	33.3%	14.0%	1.5%	1.0%	1.7%	0.2%	0.9%	0.3%	25.3%	10.5%	7.1%	0.5%	0.0%	0.5%	0.0%
781	50	344	3.2%	33.0%	15.0%	1.9%	1.4%	2.3%	0.2%	1.2%	0.3%	25.0%	10.3%	5.9%	0.3%	0.0%	0.0%	0.0%
782	50	188	4.0%	42.3%	15.7%	0.6%	0.4%	0.7%	0.1%	0.4%	0.2%	21.9%	9.1%	4.3%	0.3%	0.0%	0.0%	0.0%
783	50	557	4.2%	44.4%	14.0%	2.2%	1.6%	2.6%	0.3%	1.4%	0.2%	17.4%	7.2%	3.1%	0.1%	0.0%	0.4%	0.9%
784	50	642	3.6%	37.7%	13.3%	0.8%	0.6%	1.0%	0.1%	0.5%	0.2%	24.0%	9.9%	6.9%	0.5%	0.0%	0.0%	0.8%
785	50	420	4.1%	43.1%	13.3%	2.6%	1.9%	3.1%	0.3%	1.7%	0.2%	17.6%	7.3%	3.2%	0.0%	0.0%	0.6%	1.2%
786	50	713	3.7%	38.9%	13.3%	1.1%	0.8%	1.3%	0.1%	0.7%	0.2%	22.9%	9.5%	6.4%	0.5%	0.0%	0.0%	0.7%
787	50	979	3.8%	39.6%	13.1%	1.0%	0.7%	1.1%	0.1%	0.6%	0.2%	23.3%	9.7%	5.8%	0.4%	0.0%	0.0%	0.5%
788	50	1762	3.9%	41.3%	11.7%	1.5%	1.1%	1.7%	0.2%	1.0%	0.2%	21.4%	8.9%	5.9%	1.2%	0.0%	0.0%	0.0%
789	50	2402	3.1%	32.7%	13.4%	1.4%	1.0%	1.7%	0.2%	0.9%	0.3%	26.1%	10.8%	7.2%	0.5%	0.0%	0.4%	0.2%
790	50	1851	3.8%	39.6%	11.4%	1.5%	1.1%	1.8%	0.2%	1.0%	0.2%	22.5%	9.3%	6.3%	1.2%	0.0%	0.0%	0.0%
791	50	2025	3.1%	32.8%	13.5%	1.2%	0.9%	1.4%	0.2%	0.8%	0.3%	26.3%	10.9%	7.4%	0.5%	0.0%	0.5%	0.2%
792	50	412	3.7%	39.2%	13.9%	1.0%	0.7%	1.1%	0.1%	0.6%	0.2%	23.3%	9.6%	5.9%	0.5%	0.0%	0.0%	0.0%
793	50	991	3.1%	32.6%	11.0%	2.4%	1.7%	2.8%	0.3%	1.5%	0.3%	25.6%	10.6%	7.0%	0.4%	0.0%	0.2%	0.5%
794	50	657	3.6%	38.1%	14.8%	0.6%	0.4%	0.7%	0.1%	0.4%	0.2%	23.5%	9.8%	5.3%	0.2%	0.0%	1.5%	0.7%
795	50	1167	3.1%	32.6%	10.2%	2.2%	1.6%	2.6%	0.3%	1.4%	0.3%	26.8%	11.1%	6.9%	0.3%	0.0%	0.2%	0.4%
796	50	1069	3.7%	39.1%	14.0%	0.6%	0.4%	0.7%	0.1%	0.4%	0.2%	23.3%	9.6%	5.7%	0.7%	0.0%	0.9%	0.6%
797	50	646	3.1%	33.0%	8.8%	2.8%	2.0%	3.3%	0.4%	1.8%	0.3%	26.8%	11.1%	5.4%	0.0%	0.0%	0.4%	0.8%
798	50	394	3.9%	40.6%	15.9%	1.0%	0.7%	1.2%	0.1%	0.7%	0.2%	20.8%	8.6%	4.8%	0.3%	0.0%	0.0%	1.2%
799	50	552	3.3%	34.7%	7.4%	1.9%	1.3%	2.2%	0.2%	1.2%	0.2%	21.7%	9.0%	8.5%	0.7%	0.1%	3.9%	3.8%
800	50	455	2.5%	26.3%	7.7%	1.9%	1.4%	2.2%	0.2%	1.2%	0.1%	13.6%	5.6%	4.1%	0.3%	0.7%	28.3%	3.8%
801	50	1685	3.3%	34.5%	9.3%	1.4%	1.0%	1.7%	0.2%	0.9%	0.2%	23.3%	9.7%	8.2%	1.4%	0.0%	1.6%	3.2%
802	50	2330	3.2%	33.1%	10.0%	1.2%	0.9%	1.4%	0.2%	0.8%	0.3%	25.2%	10.5%	8.4%	1.2%	0.0%	1.2%	2.6%
803	50	1125	3.0%	31.0%	9.4%	1.6%	1.1%	1.8%	0.2%	1.0%	0.2%	20.5%	8.5%	4.0%	0.2%	0.4%	15.2%	2.0%
804	50	1595	3.2%	33.7%	9.0%	1.5%	1.1%	1.8%	0.2%	1.0%	0.3%	24.2%	10.0%	6.9%	1.5%	0.1%	2.4%	3.1%
805	50	1332	3.4%	36.0%	11.2%	0.4%	0.3%	0.5%	0.1%	0.3%	0.2%	18.5%	7.7%	7.0%	1.3%	0.2%	9.2%	3.8%
806	50	2054	3.4%	35.5%	9.0%	1.5%	1.0%	1.7%	0.2%	0.9%	0.2%	23.8%	9.9%	6.6%	1.3%	0.1%	2.4%	2.4%
807	50	1428	3.1%	32.3%	10.1%	1.6%	1.1%	1.8%	0.2%	1.0%	0.2%	21.9%	9.1%	4.5%	0.6%	0.2%	9.5%	2.7%
808	50	799	3.0%	31.2%	13.0%	1.6%	1.1%	1.8%	0.2%	1.0%	0.3%	26.2%	10.8%	9.2%	0.7%	0.0%	0.0%	0.0%
809	50	147	1.7%	17.6%	7.4%	0.4%	0.3%	0.5%	0.1%	0.3%	0.5%	43.7%	18.1%	8.8%	0.6%	0.0%	0.0%	0.0%
814	50	1723	3.6%	37.3%	11.4%	1.9%	1.3%	2.2%	0.2%	1.2%	0.2%	23.4%	9.7%	6.2%	1.3%	0.0%	0.0%	0.0%
815	50	801	3.3%	34.3%	12.6%	1.0%	0.7%	1.2%	0.1%	0.7%	0.3%	26.3%	10.9%	8.0%	0.6%	0.0%	0.0%	0.0%
816	50	1720	3.4%	35.7%	9.8%	2.2%	1.6%	2.6%	0.3%	1.4%	0.3%	25.2%	10.4%	5.9%	1.1%	0.0%	0.0%	0.1%
817	50	848	3.0%	31.6%	11.6%	1.9%	1.3%	2.2%	0.2%	1.2%	0.3%	26.9%	11.1%	8.2%	0.7%	0.0%	0.0%	0.0%
818	70	3858	3.8%	39.5%	9.2%	1.9%	1.3%	2.2%	0.2%	1.2%	0.2%	21.9%	9.1%	7.2%	0.7%	0.0%	1.0%	0.5%
819	70	3494	3.4%	35.7%	5.3%	2.9%	2.0%	3.4%	0.4%	1.8%	0.3%	27.3%	11.3%	4.2%	0.2%	0.0%	1.3%	0.6%
820	70	5052	3.6%	37.6%	8.5%	1.9%	1.3%	2.2%	0.2%	1.2%	0.3%	24.5%	10.1%	6.6%	0.6%	0.0%	0.8%	0.4%
821	70	3930	3.5%	37.2%	5.4%	2.6%	1.9%	3.1%	0.3%	1.7%	0.3%	26.8%	11.1%	4.1%	0.2%	0.0%	1.2%	0.5%
822	70	2676	3.5%	37.0%	5.1%	1.1%	0.8%	1.3%	0.1%	0.7%	0.3%	30.4%	12.6%	5.3%	0.3%	0.0%	0.7%	0.8%
823	70	2194	3.1%	32.5%	10.4%	1.7%	1.2%	2.0%	0.2%	1.1%	0.3%	26.0%	10.8%	8.1%	0.4%	0.0%	1.2%	0.9%
824	50	1037	2.8%	29.8%	6.9%	2.5%	1.7%	2.9%	0.3%	1.6%	0.2%	21.7%	9.0%	6.2%	1.1%	0.1%	3.8%	9.4%
825	50	339	3.8%	39.8%	3.4%	3.1%	2.2%	3.6%	0.4%	2.0%	0.2%	21.6%	9.0%	4.9%	0.0%	0.0%	0.7%	5.4%
826	70	2861	4.0%	41.4%	7.1%	2.1%	1.4%	2.4%	0.3%	1.3%	0.2%	23.3%	9.7%	5.5%	0.7%	0.0%	0.6%	0.0%
827	70	1254	3.6%	37.6%	6.1%	5.9%	4.2%	6.9%	0.7%	3.8%	0.2%	19.2%	8.0%	1.7%	0.0%	0.1%	2.2%	0.0%
828	50	171	2.5%	26.6%	6.8%	6.2%	4.4%	7.3%	0.8%	4.0%	0.1%	12.9%	5.3%	22.7%	0.2%	0.0%	0.0%	0.0%
829	50	262	6.4%	67.0%	8.3%	0.1%	0.1%	0.1%	0.0%	0.1%	0.1%	9.7%	4.0%	4.1%	0.0%	0.0%	0.0%	0.0%
830	50	777	2.7%	27.9%	5.9%	1.6%	1.1%	1.9%	0.2%	1.0%	0.2%	22.0%	9.1%	25.2%	1.0%	0.0%	0.0%	0.0%
831	50	396	2.2%	23.1%	4.4%	0.5%	0.4%	0.6%	0.1%	0.3%	0.3%	33.7%	14.0%	19.5%	0.9%	0.0%	0.0%	0.0%
832	50	248	3.7%	38.9%	4.7%	1.4%	1.0%	1.6%	0.2%	0.9%	0.3%	24.9%	10.3%	11.1%	1.0%	0.0%	0.0%	0.0%
833	50	726	3.4%	35.4%	6.0%	0.8%	0.5%	0.9%	0.1%	0.5%	0.3%	24.7%	10.2%	16.8%	0.4%	0.0%	0.0%	0.0%
834	50	990	3.9%	41.3%	18.8%	1.8%	1.3%	2.1%	0.2%	1.2%	0.2%	15.4%	6.4%	5.2%	0.4%	0.0%	1.7%	0.0%
835	50	543	4.1%	43.4%	16.6%	2.1%	1.5%	2.5%	0.3%	1.4%	0.1%	14.5%	6.0%	4.8%	0.3%	0.1%	2.3%	0.0%
836	50	1015	2.9%	30.0%	9.1%	1.8%	1.2%	2.1%	0.2%	1.1%	0.2%	21.1%	8.8%	4.8%	0.7%	0.3%	11.9%	3.8%
837	50	565	3.5%	36.4%	14.3%	0.7%	0.5%	0.8%	0.1%	0.5%	0.3%	24.9%	10.3%	4.6%	0.1%	0.0%	1.7%	1.2%
838	50	386	3.3%	34.9%	7.7%	1.3%	0.9%	1.5%	0.2%	0.8%	0.2%	23.3%	9.7%	9.9%	0.9%	0.0%	0.9%	4.4%
839	50	1261	3.3%	34.9%	10.6%	0.5%	0.4%	0.6%	0.1%	0.3%	0.2%	19.0%	7.9%	6.9%	1.3%	0.2%	9.7%	4.1%
840	50	80	3.6%	37.7%	13.1%	1.1%	0.8%	1.3%	0.1%	0.7%	0.2%	23.4%	9.7%	7.8%	0.2%	0.0%	0.0%	0.0%
841	50	413	3.6%	38.1%	12.5%	1.1%	0.8%	1.3%	0.1%	0.7%	0.2%	23.9%	9.9%	3.9%	0.2%	0.1%	3.6%	0.0%
842	50	375	2.3%	23.9%	6.5%	2.1%	1.5%	2.4%	0.3%	1.3%	0.1%	11.6%	4.8%	3.3%	0.3%	0.8%	34.3%	4.5%
843	50	712	2.6%	27.0%	7.6%	1.9%	1.3%	2.2%	0.2%	1.2%	0.2%	18.5%	7.7%	4.0%	0.1%	0.5%	21.9%	3.2%
847	50	850	3.9%	40.8%	17.9%	1.9%	1.3%	2.2%	0.2%	1.2%	0.1%	11.1%	4.6%	3.9%	0.7%	0.1%	3.3%	6.7%
848	50	801	4.1%	42.7%	18.5%	2.0%	1.4%	2.4%	0.3%	1.3%	0.1%	12.1%	5.0%	4.0%	0.6%	0.0%	1.7%	3.8%
849	50	114	2.0%	21.3%	9.5%	0.4%	0.3%	0.4%	0.0%	0.2%	0.0%	4.7%	2.0%	1.2%	0.3%	0.1%	4.7%	52.9%
850	50	368	4.2%	44.0%	13.9%	1.0%	0.7%	1.2%	0.1%	0.7%	0.2%	14.5%	6.0%	5.0%	1.4%	0.0%	0.5%	6.6%
851	50	115	2.1%	21.6%	9.5%	0.4%	0.3%	0.4%	0.0%	0.2%	0.0%	4.7%	2.0%	1.2%	0.3%	0.1%	4.7%	52.5%
852	50	204	3.1%	32.0%	14.6%	1.3%	0.9%	1.6%	0.2%	0.9%	0.1%	12.2%	5.0%	5.0%	1.4%	0.0%	0.9%	20.9%
853	50	95	1.4%	14.3%	5.9%	0.3%	0.2%	0.3%	0.0%	0.2%	0.1%	4.9%	2.0%	0.7%	0.2%	0.1%	5.7%	63.8%
854	50	467	3.9%	40.8%	17.0%	2.0%	1.4%	2.4%	0.3%	1.3%	0.1%	11.7%	4.9%	3.9%	0.7%	0.0%	0.4%	9.1%
855	50	103	1.3%	13.2%	5.4%	0.2%	0.2%	0.3%	0.0%	0.2%	0.0%	4.5%	1.9%	0.7%	0.2%	0.1%	5.2%	66.7%
856	50	314	3.6%	37.4%	14.5%	1.7%	1.2%	2.0%	0.2%	1.1%	0.1%	12.3%	5.1%	5.5%	1.0%	0.0%	0.6%	13.6%
859	50	654	3.7%	38.6%	15.9%	2.2%	1.6%	2.6%	0.3%	1.4%	0.2%	17.8%	7.4%	6.9%	1.4%	0.0%	0.0%	0.0%
860	50	498	4.3%	44.7%	18.5%	1.2%	0.8%	1.4%	0.1%	0.8%	0.2%	17.5%	7.3%	3.1%	0.3%	0.0%	0.0%	0.0%
861	50	236	3.9%	40.5%	16.2%	1.5%	1.1%	1.8%	0.2%	1.0%	0.2%	20.7%	8.6%	4.1%	0.4%	0.0%	0.0%	0.0%
862	50	455	4.4%	45.7%	16.6%	1.0%	0.7%	1.1%	0.1%	0.6%	0.2%	18.5%	7.7%	3.2%	0.3%	0.0%	0.0%	0.0%
863	50	302	4.0%	41.7%	16.6%	1.4%	1.0%	1.6%	0.2%	0.9%	0.2%	19.9%	8.3%	4.0%	0.4%	0.0%	0.0%	0.0%
864	50	532	4.5%	47.1%	15.5%	1.0%	0.7%	1.1%	0.1%	0.6%	0.2%	18.2%	7.5%	3.2%	0.3%	0.0%	0.0%	0.0%
865	50	917	4.1%	43.5%	18.5%	1.1%	0.8%	1.3%	0.1%	0.7%	0.2%	18.3%	7.6%	3.4%	0.4%	0.0%	0.0%	0.0%
866	50	515	4.6%	48.8%	12.9%	1.0%	0.7%	1.2%	0.1%	0.6%	0.2%	18.7%	7.8%	3.1%	0.2%	0.0%	0.0%	0.0%
867	50	344	3.1%	32.9%	15.3%	3.0%	2.1%	3.5%	0.4%	1.9%	0.2%	17.5%	7.3%	10.3%	2.5%	0.0%	0.0%	0.0%
868	50	615	4.2%	44.4%	19.4%	1.0%	0.7%	1.2%	0.1%	0.6%	0.2%	17.4%	7.2%	3.2%	0.4%	0.0%	0.0%	0.0%

Traffic Flows and Breakdown by 16 Vehicle Classes (Year 2036)

Link No.	Speed Limit	Total Vehicle	19 - Motorcycles (MC)	01 - Private Cars (PC)	03 - Taxi	14 - Non-franchised Bus <=6.4t	15 - Non-franchised Bus 6.4-15t	16 - Non-franchised Bus >15t	12 - Private Light Bus <=3.5t	13 - Private Light Bus >3.5t	04 - Light Goods Vehicles <=2.5t	05 - Lt Goods Vehicles 2.5-3.5t	06 - Light Goods Vehicles >3.5t	07 - Heavy Goods Vehicles <=15t	08 - Heavy Goods Vehicles >15t	17 - Franchised Bus (SD)	18 - Franchised Bus (DD)	11 - Public Light Buses
	km/hr	1500-1600																
870	50	18	1.7%	17.8%	18.3%	6.0%	4.3%	7.1%	0.8%	3.9%	0.3%	26.5%	11.0%	2.3%	0.3%	0.0%	0.0%	0.0%
871	50	292	1.8%	19.1%	8.6%	0.6%	0.4%	0.7%	0.1%	0.4%	0.3%	30.1%	12.5%	13.0%	0.9%	0.3%	11.2%	0.0%
872	70	1857	3.6%	38.3%	5.2%	3.1%	2.2%	3.6%	0.4%	2.0%	0.2%	19.9%	8.2%	12.4%	0.1%	0.0%	0.7%	0.0%
873	70	1218	3.5%	36.4%	4.2%	2.2%	1.5%	2.5%	0.3%	1.4%	0.2%	23.9%	9.9%	12.9%	0.1%	0.0%	1.0%	0.0%
874	50	1017	4.6%	48.5%	11.1%	1.6%	1.2%	1.9%	0.2%	1.0%	0.1%	12.1%	5.0%	4.2%	0.6%	0.0%	1.8%	5.9%
875	50	1445	3.0%	31.5%	6.8%	1.5%	1.1%	1.8%	0.2%	1.0%	0.2%	22.8%	9.5%	13.7%	1.8%	0.1%	2.8%	2.2%
876	50	31	0.9%	9.6%	10.2%	0.0%	0.0%	0.0%	0.0%	0.0%	0.2%	14.8%	6.1%	0.0%	0.0%	0.0%	0.0%	58.2%
877	50	57	3.3%	34.3%	11.9%	0.2%	0.1%	0.2%	0.0%	0.1%	0.1%	10.3%	4.2%	2.9%	0.1%	0.0%	0.0%	32.2%
878	50	56	3.2%	33.9%	11.7%	0.2%	0.1%	0.2%	0.0%	0.1%	0.1%	10.3%	4.3%	2.9%	0.1%	0.0%	0.0%	32.9%
879	50	31	0.9%	9.6%	10.2%	0.0%	0.0%	0.0%	0.0%	0.0%	0.2%	14.8%	6.1%	0.0%	0.0%	0.0%	0.0%	58.2%
882	50	632	3.3%	34.9%	17.2%	1.4%	1.0%	1.7%	0.2%	0.9%	0.2%	21.8%	9.0%	7.4%	0.8%	0.0%	0.0%	0.0%
883	50	628	2.8%	29.8%	15.5%	2.2%	1.5%	2.5%	0.3%	1.4%	0.2%	22.2%	9.2%	5.4%	0.7%	0.1%	5.6%	0.5%
884	50	631	2.9%	30.1%	15.8%	2.2%	1.6%	2.6%	0.3%	1.4%	0.2%	21.7%	9.0%	5.4%	0.7%	0.1%	5.6%	0.5%
885	50	634	2.9%	30.5%	16.0%	2.2%	1.6%	2.6%	0.3%	1.4%	0.2%	21.2%	8.8%	5.3%	0.8%	0.1%	5.5%	0.5%
886	50	637	2.9%	30.9%	16.2%	2.3%	1.6%	2.7%	0.3%	1.5%	0.2%	20.7%	8.6%	5.2%	0.8%	0.1%	5.5%	0.5%
887	50	639	3.0%	31.3%	16.5%	2.3%	1.6%	2.7%	0.3%	1.5%	0.2%	20.2%	8.3%	5.1%	0.8%	0.1%	5.5%	0.5%
888	50	642	3.0%	31.7%	16.7%	2.4%	1.7%	2.8%	0.3%	1.5%	0.2%	19.6%	8.1%	5.1%	0.8%	0.1%	5.5%	0.5%
889	50	645	3.1%	32.1%	16.9%	2.4%	1.7%	2.8%	0.3%	1.5%	0.2%	19.2%	7.9%	5.0%	0.8%	0.1%	5.5%	0.5%
890	50	648	3.1%	32.5%	17.1%	2.4%	1.7%	2.9%	0.3%	1.6%	0.2%	18.7%	7.7%	5.0%	0.9%	0.1%	5.4%	0.5%
891	50	650	3.1%	32.8%	17.3%	2.5%	1.8%	2.9%	0.3%	1.6%	0.2%	18.2%	7.5%	4.9%	0.9%	0.1%	5.4%	0.5%
892	50	653	3.2%	33.2%	17.5%	2.5%	1.8%	3.0%	0.3%	1.6%	0.2%	17.7%	7.3%	4.8%	0.9%	0.1%	5.4%	0.5%
893	50	656	3.2%	33.6%	17.8%	2.6%	1.8%	3.0%	0.3%	1.6%	0.2%	17.2%	7.1%	4.8%	0.9%	0.1%	5.4%	0.5%
894	50	658	3.2%	33.9%	18.0%	2.6%	1.8%	3.0%	0.3%	1.7%	0.2%	16.7%	6.9%	4.7%	0.9%	0.1%	5.3%	0.5%
895	50	16	1.8%	19.4%	20.8%	0.7%	0.5%	0.8%	0.1%	0.4%	0.3%	30.6%	12.7%	10.2%	1.8%	0.0%	0.0%	0.0%
896	50	16	1.8%	19.4%	20.8%	0.7%	0.5%	0.8%	0.1%	0.4%	0.3%	30.6%	12.7%	10.2%	1.8%	0.0%	0.0%	0.0%
897	50	18	2.7%	28.8%	18.3%	2.3%	1.6%	2.6%	0.3%	1.4%	0.3%	26.5%	11.0%	3.7%	0.3%	0.0%	0.0%	0.0%
898	50	18	2.7%	28.8%	18.3%	2.3%	1.6%	2.6%	0.3%	1.4%	0.3%	26.5%	11.0%	3.7%	0.3%	0.0%	0.0%	0.0%
899	50	16	1.8%	19.4%	20.8%	0.7%	0.5%	0.8%	0.1%	0.4%	0.3%	30.6%	12.7%	10.2%	1.8%	0.0%	0.0%	0.0%
900	50	16	1.8%	19.4%	20.8%	0.7%	0.5%	0.8%	0.1%	0.4%	0.3%	30.6%	12.7%	10.2%	1.8%	0.0%	0.0%	0.0%
901	50	30	2.7%	27.8%	11.7%	2.1%	1.5%	2.5%	0.3%	1.4%	0.3%	24.6%	10.2%	11.5%	3.5%	0.0%	0.0%	0.0%
902	50	30	2.7%	27.8%	11.7%	2.1%	1.5%	2.5%	0.3%	1.4%	0.3%	24.6%	10.2%	11.5%	3.5%	0.0%	0.0%	0.0%
903	50	16	1.8%	19.4%	20.8%	0.7%	0.5%	0.8%	0.1%	0.4%	0.3%	30.6%	12.7%	10.2%	1.8%	0.0%	0.0%	0.0%
904	50	16	1.8%	19.4%	20.8%	0.7%	0.5%	0.8%	0.1%	0.4%	0.3%	30.6%	12.7%	10.2%	1.8%	0.0%	0.0%	0.0%
905	50	30	2.7%	27.8%	11.7%	2.1%	1.5%	2.5%	0.3%	1.4%	0.3%	24.6%	10.2%	11.5%	3.5%	0.0%	0.0%	0.0%
906	50	786	2.8%	29.5%	11.8%	1.1%	0.8%	1.3%	0.1%	0.7%	0.2%	23.3%	9.6%	8.3%	1.8%	0.1%	4.3%	4.1%
907	50	766	2.8%	29.8%	12.0%	1.1%	0.8%	1.3%	0.1%	0.7%	0.2%	23.0%	9.5%	8.1%	1.7%	0.1%	4.4%	4.2%
908	50	747	2.9%	30.1%	12.1%	1.1%	0.8%	1.3%	0.1%	0.7%	0.2%	22.8%	9.4%	8.0%	1.6%	0.1%	4.5%	4.3%
909	50	727	2.9%	30.4%	12.2%	1.1%	0.7%	1.2%	0.1%	0.7%	0.2%	22.5%	9.3%	7.8%	1.6%	0.1%	4.7%	4.4%
910	50	708	2.9%	30.7%	12.4%	1.0%	0.7%	1.2%	0.1%	0.7%	0.2%	22.2%	9.2%	7.6%	1.5%	0.1%	4.8%	4.6%
911	50	688	3.0%	31.0%	12.5%	1.0%	0.7%	1.2%	0.1%	0.6%	0.2%	21.9%	9.1%	7.4%	1.4%	0.1%	4.9%	4.7%
912	50	669	3.0%	31.4%	12.7%	1.0%	0.7%	1.1%	0.1%	0.6%	0.2%	21.6%	9.0%	7.2%	1.3%	0.1%	5.1%	4.8%
913	50	649	3.0%	31.8%	12.9%	1.0%	0.7%	1.1%	0.1%	0.6%	0.2%	21.3%	8.8%	7.0%	1.2%	0.1%	5.2%	5.0%
914	50	629	3.1%	32.2%	13.0%	0.9%	0.7%	1.1%	0.1%	0.6%	0.2%	20.9%	8.7%	6.7%	1.1%	0.1%	5.4%	5.1%
915	50	610	3.1%	32.6%	13.2%	0.9%	0.6%	1.0%	0.1%	0.6%	0.2%	20.6%	8.5%	6.5%	1.0%	0.1%	5.6%	5.3%
916	50	590	3.2%	33.1%	13.4%	0.9%	0.6%	1.0%	0.1%	0.6%	0.2%	20.2%	8.4%	6.2%	0.9%	0.1%	5.8%	5.5%
917	50	571	3.2%	33.6%	13.7%	0.8%	0.6%	1.0%	0.1%	0.5%	0.2%	19.7%	8.2%	5.9%	0.8%	0.1%	5.9%	5.7%
918	50	665	3.4%	35.5%	13.7%	1.1%	0.8%	1.3%	0.1%	0.7%	0.2%	21.6%	8.9%	9.7%	1.4%	0.0%	0.0%	1.4%
919	50	13	2.2%	22.9%	24.5%	0.0%	0.0%	0.0%	0.0%	0.0%	0.4%	35.4%	14.7%	0.0%	0.0%	0.0%	0.0%	0.0%
920	50	693	3.4%	35.6%	13.8%	1.1%	0.8%	1.3%	0.1%	0.7%	0.2%	23.1%	9.6%	9.2%	1.1%	0.0%	0.0%	0.0%
921	50	38	1.6%	16.7%	8.4%	0.0%	0.0%	0.0%	0.0%	0.0%	0.1%	12.1%	5.0%	1.9%	0.0%	1.1%	46.6%	6.4%
922	50	256	3.1%	32.9%	11.6%	1.3%	0.9%	1.5%	0.2%	0.8%	0.2%	20.9%	8.6%	7.8%	0.3%	0.2%	9.6%	0.0%
923	50	13	2.2%	22.9%	24.5%	0.0%	0.0%	0.0%	0.0%	0.0%	0.4%	35.4%	14.7%	0.0%	0.0%	0.0%	0.0%	0.0%
924	50	13	2.2%	22.9%	24.5%	0.0%	0.0%	0.0%	0.0%	0.0%	0.4%	35.4%	14.7%	0.0%	0.0%	0.0%	0.0%	0.0%
925	50	13	2.2%	22.9%	24.5%	0.0%	0.0%	0.0%	0.0%	0.0%	0.4%	35.4%	14.7%	0.0%	0.0%	0.0%	0.0%	0.0%
926	50	13	2.2%	22.9%	24.5%	0.0%	0.0%	0.0%	0.0%	0.0%	0.4%	35.4%	14.7%	0.0%	0.0%	0.0%	0.0%	0.0%
927	50	182	3.4%	36.0%	17.5%	1.5%	1.1%	1.8%	0.2%	1.0%	0.1%	13.8%	5.7%	5.3%	0.6%	0.0%	0.0%	12.0%
928	50	43	1.3%	13.5%	7.4%	0.4%	0.3%	0.5%	0.1%	0.3%	0.1%	10.7%	4.4%	3.9%	1.0%	0.1%	5.5%	50.5%
929	50	320	3.9%	41.2%	17.3%	2.9%	2.0%	3.4%	0.4%	1.9%	0.2%	14.8%	6.2%	4.8%	1.0%	0.0%	0.0%	0.0%
930	50	191	3.2%	33.8%	11.5%	1.4%	1.0%	1.7%	0.2%	0.9%	0.3%	24.7%	10.2%	8.0%	1.7%	0.0%	0.0%	1.3%
931	50	163	3.9%	40.9%	20.9%	0.6%	0.4%	0.7%	0.1%	0.4%	0.2%	17.8%	7.4%	5.4%	1.3%	0.0%	0.0%	0.0%
932	50	130	3.6%	38.2%	11.1%	1.4%	1.0%	1.6%	0.2%	0.9%	0.2%	20.1%	8.3%	4.2%	0.3%	0.0%	0.0%	8.9%
933	50	227	2.8%	29.2%	16.4%	1.5%	1.1%	1.8%	0.2%	1.0%	0.2%	21.9%	9.1%	3.5%	0.2%	0.1%	2.6%	8.6%
934	50	112	4.6%	48.0%	13.1%	1.0%	0.7%	1.2%	0.1%	0.7%	0.1%	12.6%	5.2%	2.1%	0.1%	0.0%	0.0%	10.3%
935	50	93	1.7%	17.5%	8.0%	1.3%	0.9%	1.6%	0.2%	0.9%	0.3%	25.0%	10.4%	4.5%	0.1%	0.1%	6.4%	21.1%
936	50	407	2.8%	29.3%	20.0%	1.3%	0.9%	1.5%	0.2%	0.8%	0.2%	21.5%	8.9%	4.6%	0.8%	0.0%	1.6%	5.7%
937	50	839	3.1%	32.5%	11.7%	1.9%	1.4%	2.3%	0.2%	1.2%	0.3%	24.4%	10.1%	3.9%	0.2%	0.0%	1.8%	5.1%
938	50	339	2.9%	30.5%	18.6%	1.1%	0.8%	1.3%	0.1%	0.7%	0.2%	23.4%	9.7%	5.1%	0.9%	0.0%	1.9%	2.7%
939	50	876	2.9%	30.7%	11.7%	1.9%	1.4%	2.3%	0.2%	1.2%	0.3%	26.5%	11.0%	4.2%	0.2%	0.1%	2.4%	3.0%
940	50	900	3.1%	32.5%	11.7%	1.6%	1.1%	1.9%	0.2%	1.0%	0.3%	27.4%	11.4%	4.7%	0.3%	0.0%	0.9%	2.0%
941	50	767	2.9%	30.8%	10.9%	1.8%	1.3%	2.1%	0.2%	1.2%	0.3%	28.6%	11.8%	4.6%	0.2%	0.0%	1.0%	2.4%
942	50	95	2.2%	22.8%	11.2%	1.5%	1.1%	1.8%	0.2%	1.0%	0.4%	34.6%	14.3%	8.4%	0.5%	0.0%	0.0%	0.0%
943	50	291	4.1%	43.1%	12.4%	0.8%	0.5%	0.9%	0.1%	0.5%	0.2%	22.2%	9.2%	5.6%	0.4%	0.0%	0.0%	0.0%
944	50	299	3.7%	38.9%	12.6%	1.0%	0.7%	1.1%	0.1%	0.6%	0.2%	22.5%	9.3%	6.1%	0.4%	0.0%	1.8%	0.8%
945	50	417	2.2%	23.3%	8.9%	3.4%	2.4%	4.0%	0.4%	2.2%	0.3%	27.9%	11.6%	6.7%	0.6%	0.0%	1.1%	4.8%
946	50	94	2.5%	26.7%	14.8%	1.6%	1.1%	1.9%	0.2%	1.0%	0.3%	25.5%	10.6%	5.0%	0.1%	0.1%	5.7%	2.6%
947	50	408	2.6%	26.8%	9.5%	3.4%	2.4%	3.9%	0.4%	2.2%	0.3%	25.7%	10.7%	5.6%	0.5%	0.0%	1.2%	4.9%
948	50	16	2.1%	21.9%	19.5%	0.2%	0.1%	0.2%	0.0%	0.1%	0.3%	28.2%	11.7%	0.7%	0.0%	0.0%	0.0%	14.8%
949	50	25	1.2%	12.1%	13.0%	0.0%	0.0%	0.0%	0.0%	0.0%	0.2%	18.8%	7.8%	0.0%	0.0%	0.0%	0.0%	46.8%
950	50	16	2.1%	21.9%	19.5%	0.2%	0.1%	0.2%	0.0%	0.1%	0.3%	28.2%	11.7%	0.7%	0.0%	0.0%	0.0%	14.8%
951	50	25	1.2%	12.1%	13.0%	0.0%	0.0%	0.0%	0.0%	0.0%	0.2%	18.8%	7.8%	0.0%	0.0%	0.0%	0.0%	46.8%
952	50	16	2.1%	21.9%	19.5%	0.2%	0.1%	0.2%	0.0%	0.1%	0.3%	28.2%	11.7%	0.7%	0.0%	0.0%	0.0%	14.8%
953	50	25	1.2%	12.1%	13.0%	0.0%	0.0%	0.0%	0.0%	0.0%	0.2%	18.8%	7.8%	0.0%	0.0%	0.0%	0.0%	46.8%
954	50	16	2.1%	21.9%	19.5%	0.2%	0.1%	0.2%	0.0%	0.1%	0.3%	28.2%	11.7%	0.7%	0.0%	0.0%	0.0%	14.8%
955	50	25	1.2%	12.1%	13.0%	0.0%	0.0%	0.0%	0.0%	0.0%	0.2%	18.8%	7.8%	0.0%	0.0%	0.0%	0.0%	46.8%
956	50	16	2.1%	21.9%	19.5%	0.2%	0.1%	0.2%	0.0%	0.1%	0.3%	28.2%	11.7%	0.7%	0.0%	0.0%	0.0%	14.8%
957	50	25	1.2%	12.1%	13.0%	0.0%	0.0%	0.0%	0.0%	0.0%	0.2%	18.8%	7.8%	0.0%	0.0%	0.0%	0.0%	46.8%
958	50	13	2.2%	22.9%	24.5%	0.0%	0.0%	0.0%	0.0%	0.0%	0.4%	35.4%	14.7%	0.0%	0.0%	0.0%	0.0%	0.0%
959	50	13	2.2%	22.9%	24.5%	0.0%	0.0%	0.0%	0.0%	0.0%	0.4%	35.4%	14.7%	0.0%	0.0%	0.0%	0.0%	0.0%
960	50	88	0.3%	3.4%	3.7%	0.0%	0.0%	0.0%	0.0%	0.0%	0.1%	5.3%	2.2%	0.0%	0.0%	0.1%	6.1%	78.7%
961	50	157	3.2%	33.7%	12.6%	1.5%	1.1%	1.8%	0.2%	1.0%	0.1%	8.8%	3.6%	3.5%	0.5%	0.0%	1.1%	27.2%
962	50	13	2.2%	22.9%	24.5%	0.0%	0.0%	0.0%	0.0%	0.0%	0.4%	35.4%	14.7%	0.0%	0.0%	0.0%	0.0%	0.0%
963	50	13	2.2%	22.9%	24.5%	0.0%	0.0%	0.0%	0.0%	0.0%	0.4%	35.4%	14.7%	0.0%	0.0%	0.0%	0.0%	0.0%
964	50	13	2.2%	22.9%	24.5%	0.0%	0.0%	0.0%	0.0%	0.0%	0.4%	35.4%	14.7%	0.0%	0.0%	0.0%	0.0%	0.0%
965	50	13	2.2%	22.9%	24.5%	0.0%	0.0%	0.0%	0.0%	0.0%	0.4%	35.4%	14.7%	0.0%	0.0%	0.0%	0.0%	0.0%
966	50	29	4.3%	45.2%	19.7%	1.2%	0.8%	1.4%	0.2%	0.8%	0.2%	16.1%	6.7%	2.9%	0.6%	0.0%	0.0%	0.0%
968	50	88	0.3%	3.4%	3.7%	0.0%	0.0%	0.0%	0.0%	0.0%	0.1%	5.3%	2.2%	0.0%	0.0%	0.1%	6.1%	78.7%
969	50	157	3.2%	33.7%	12.6%	1.5%	1.1%	1.8%	0.2%	1.0%	0.1%	8.8%	3.6%	3.5%	0.5%	0.0%	1.1%	27.2%
970	50	88	0.3%	3.4%	3.7%	0.0%	0.0%	0.0%	0.0%	0.0%	0.1%	5.3%	2.2%	0.0%	0.0%	0.1%	6.1%	78.7%
971	50	157	3.2%	33.7%	12.6%	1.5%	1.1%	1.8%	0.2%	1.0%	0.1%	8.8%	3.6%	3.5%	0.5%	0.0%	1.1%	27.2%
972	50	88	0.3%	3.4%	3.7%	0.0%	0.0%	0.0%	0.0%	0.0%	0.1%	5.3%	2.2%	0.0%	0.0%	0.1%	6.1%	78.7%
973	50	157	3.2%	33.7%	12.6%	1.5%	1.1%	1.8%	0.2%	1.0%	0.1%	8.8%	3.6%	3.5%	0.5%	0.0%	1.1%	27.2%
974	50	88	0.3%	3.4%	3.7%	0.0%	0.0%	0.0%	0.0%	0.0%	0.1%	5.3%	2.2%	0.0%	0.0%	0.1%	6.1%	78.7%
975	50	157	3.2%	33.7%	12.6%	1.5%	1.1%	1.8%	0.2%	1.0%	0.1%	8.8%	3.6%	3.5%	0.5%	0.0%	1.1%	27.2%
976	50	13	2.2%	22.9%	24.5%	0.0%	0.0%	0.0%	0.0%	0.0%	0.4%	35.4%	14.7%	0.0%	0.0%	0.0%	0.0%	0.0%
977	50	13	2.2%	22.9%	24.5%	0.0%	0.0%	0.0%	0.0%	0.0%	0.4%	35.4%	14.7%	0.0%	0.0%	0.0%	0.0%	0.0%

Traffic Flows and Breakdown by 16 Vehicle Classes (Year 2036)

Link No.	Speed Limit	Total Vehicle	19 - Motorcycles (MC)	01 - Private Cars (PC)	03 - Taxi	14 - Non-franchised Bus <=6.4t	15 - Non-franchised Bus 6.4-15t	16 - Non-franchised Bus >15t	12 - Private Light Bus <=3.5t	13 - Private Light Bus >3.5t	04 - Light Goods Vehicles <=2.5t	05 - Lt Goods Vehicles 2.5-3.5t	06 - Light Goods Vehicles >3.5t	07 - Heavy Goods Vehicles <=15t	08 - Heavy Goods Vehicles >15t	17 - Franchised Bus (SD)	18 - Franchised Bus (DD)	11 - Public Light Buses
	km/hr	1500-1600																
978	50	13	2.2%	22.9%	24.5%	0.0%	0.0%	0.0%	0.0%	0.0%	0.4%	35.4%	14.7%	0.0%	0.0%	0.0%	0.0%	0.0%
979	50	13	2.2%	22.9%	24.5%	0.0%	0.0%	0.0%	0.0%	0.0%	0.4%	35.4%	14.7%	0.0%	0.0%	0.0%	0.0%	0.0%
980	50	13	2.2%	22.9%	24.5%	0.0%	0.0%	0.0%	0.0%	0.0%	0.4%	35.4%	14.7%	0.0%	0.0%	0.0%	0.0%	0.0%
981	50	13	2.2%	22.9%	24.5%	0.0%	0.0%	0.0%	0.0%	0.0%	0.4%	35.4%	14.7%	0.0%	0.0%	0.0%	0.0%	0.0%
982	50	195	3.1%	33.0%	11.6%	1.5%	1.0%	1.7%	0.2%	0.9%	0.1%	10.0%	4.1%	3.5%	0.5%	0.0%	0.9%	27.8%
983	50	195	3.1%	33.0%	11.6%	1.5%	1.0%	1.7%	0.2%	0.9%	0.1%	10.0%	4.1%	3.5%	0.5%	0.0%	0.9%	27.8%
984	50	182	3.4%	36.0%	17.5%	1.5%	1.1%	1.8%	0.2%	1.0%	0.1%	13.8%	5.7%	5.3%	0.6%	0.0%	0.0%	12.0%
985	50	43	1.3%	13.5%	7.4%	0.4%	0.3%	0.5%	0.1%	0.3%	0.1%	10.7%	4.4%	3.9%	1.0%	0.1%	5.5%	50.5%
986	70	381	3.7%	38.6%	28.4%	1.5%	1.1%	1.8%	0.2%	1.0%	0.1%	11.5%	4.8%	4.8%	1.1%	0.0%	1.6%	0.0%
987	70	503	3.5%	36.6%	25.1%	3.1%	2.2%	3.6%	0.4%	2.0%	0.1%	10.5%	4.4%	4.2%	0.9%	0.0%	1.2%	2.2%
988	70	975	3.8%	39.4%	15.0%	2.3%	1.6%	2.7%	0.3%	1.5%	0.2%	18.2%	7.5%	5.7%	0.4%	0.0%	0.0%	1.4%
989	70	853	3.9%	40.7%	15.0%	1.5%	1.1%	1.8%	0.2%	1.0%	0.2%	19.7%	8.2%	6.2%	0.4%	0.0%	0.0%	0.3%
990	50	122	2.9%	30.5%	14.9%	8.1%	5.7%	9.4%	1.0%	5.2%	0.1%	7.3%	3.0%	2.3%	0.6%	0.0%	0.0%	9.0%
992	70	4060	3.8%	39.9%	13.5%	1.1%	0.7%	1.2%	0.1%	0.7%	0.2%	18.8%	7.8%	5.5%	0.6%	0.0%	2.1%	3.9%
993	70	4537	2.9%	30.5%	15.7%	1.6%	1.1%	1.9%	0.2%	1.0%	0.2%	21.6%	9.0%	6.7%	0.8%	0.1%	2.6%	4.2%
994	50	835	4.3%	45.0%	18.6%	1.1%	0.8%	1.3%	0.1%	0.7%	0.2%	16.4%	6.8%	3.2%	0.4%	0.0%	0.9%	0.3%
995	50	195	4.8%	50.3%	18.1%	1.0%	0.7%	1.1%	0.1%	0.6%	0.1%	14.4%	6.0%	2.4%	0.2%	0.0%	0.0%	0.0%
996	50	600	3.6%	38.2%	14.0%	1.2%	0.8%	1.4%	0.2%	0.8%	0.2%	17.5%	7.3%	4.9%	1.1%	0.1%	5.5%	3.1%
998	50	389	4.2%	44.2%	11.4%	0.4%	0.3%	0.5%	0.1%	0.3%	0.2%	15.7%	6.5%	7.5%	0.5%	0.1%	3.4%	4.9%
999	50	133	3.5%	36.4%	7.5%	2.0%	1.4%	2.3%	0.2%	1.3%	0.2%	19.7%	8.2%	4.9%	0.2%	0.2%	8.5%	3.7%
1001	50	301	4.0%	41.6%	12.0%	0.9%	0.6%	1.0%	0.1%	0.6%	0.1%	14.1%	5.9%	7.4%	0.9%	0.0%	0.0%	10.7%
1002	50	176	3.3%	34.5%	9.2%	1.0%	0.7%	1.2%	0.1%	0.7%	0.2%	15.7%	6.5%	7.2%	1.4%	0.0%	0.0%	18.3%
1003	50	1269	3.2%	33.3%	7.3%	0.7%	0.5%	0.8%	0.1%	0.4%	0.3%	26.6%	11.0%	14.4%	0.5%	0.0%	0.0%	1.1%
1004	50	939	3.1%	32.4%	8.4%	1.2%	0.9%	1.4%	0.2%	0.8%	0.2%	22.4%	9.3%	19.2%	0.7%	0.0%	0.0%	0.0%
1006	70	4075	3.0%	31.4%	15.7%	1.5%	1.1%	1.8%	0.2%	1.0%	0.2%	20.9%	8.7%	6.5%	0.7%	0.1%	2.7%	4.6%
1007	70	4060	3.8%	39.9%	13.5%	1.1%	0.7%	1.2%	0.1%	0.7%	0.2%	18.8%	7.8%	5.5%	0.6%	0.0%	2.1%	3.9%
1008	50	113	4.0%	42.4%	19.9%	1.6%	1.1%	1.9%	0.2%	1.0%	0.2%	16.5%	6.8%	4.1%	0.2%	0.0%	0.0%	0.0%
1011	70	2238	3.7%	38.8%	6.4%	2.6%	1.8%	3.0%	0.3%	1.7%	0.2%	21.6%	8.9%	9.7%	0.1%	0.0%	1.2%	0.0%
1012	70	2507	3.4%	35.2%	5.5%	2.3%	1.6%	2.7%	0.3%	1.5%	0.3%	26.6%	11.0%	7.6%	0.2%	0.0%	1.4%	0.5%
1014	70	2993	2.8%	29.6%	18.2%	1.6%	1.2%	1.9%	0.2%	1.1%	0.2%	18.3%	7.6%	5.7%	1.1%	0.1%	5.5%	4.9%
1015	50	362	3.8%	39.5%	18.7%	2.0%	1.4%	2.3%	0.3%	1.3%	0.1%	12.3%	5.1%	2.3%	0.4%	0.2%	10.4%	0.0%
1016	50	640	3.3%	34.6%	12.9%	1.3%	0.9%	1.5%	0.2%	0.8%	0.3%	27.0%	11.2%	4.3%	0.2%	0.0%	0.4%	1.1%
1017	70	3523	3.4%	36.0%	14.3%	1.4%	1.0%	1.6%	0.2%	0.9%	0.2%	21.9%	9.1%	8.3%	1.0%	0.0%	0.7%	0.1%
1020	50	35	4.1%	43.4%	16.3%	1.2%	0.9%	1.4%	0.2%	0.8%	0.2%	17.5%	7.3%	6.4%	0.3%	0.0%	0.0%	0.0%
1021	50	35	3.5%	37.1%	18.6%	2.7%	1.9%	3.2%	0.3%	1.7%	0.2%	15.6%	6.4%	8.2%	0.4%	0.0%	0.0%	0.0%
3001	50	17	1.6%	17.3%	18.5%	0.0%	0.0%	0.0%	0.0%	0.0%	0.3%	26.7%	11.1%	0.0%	0.0%	0.0%	0.0%	24.5%
3002	50	17	1.6%	17.3%	18.5%	0.0%	0.0%	0.0%	0.0%	0.0%	0.3%	26.7%	11.1%	0.0%	0.0%	0.0%	0.0%	24.5%
3003	50	432	3.5%	36.7%	18.4%	2.7%	1.9%	3.1%	0.3%	1.7%	0.2%	16.0%	6.6%	8.4%	0.4%	0.0%	0.0%	0.0%
3004	50	503	4.1%	42.9%	16.2%	1.2%	0.9%	1.4%	0.2%	0.8%	0.2%	17.9%	7.4%	6.5%	0.3%	0.0%	0.0%	0.0%
3005	50	35	3.5%	37.1%	18.6%	2.7%	1.9%	3.2%	0.3%	1.7%	0.2%	15.6%	6.4%	8.2%	0.4%	0.0%	0.0%	0.0%
3006	50	35	4.1%	43.4%	16.3%	1.2%	0.9%	1.4%	0.2%	0.8%	0.2%	17.5%	7.3%	6.4%	0.3%	0.0%	0.0%	0.0%
3007	50	40	3.2%	33.1%	16.6%	2.4%	1.7%	2.8%	0.3%	1.5%	0.1%	13.9%	5.8%	7.3%	0.4%	0.0%	0.0%	10.8%
3008	50	40	3.2%	33.1%	16.6%	2.4%	1.7%	2.8%	0.3%	1.6%	0.1%	13.9%	5.8%	7.3%	0.4%	0.0%	0.0%	10.8%
3009	50	17	1.6%	17.3%	18.5%	0.0%	0.0%	0.0%	0.0%	0.0%	0.3%	26.7%	11.1%	0.0%	0.0%	0.0%	0.0%	24.5%
3010	50	13	2.2%	22.9%	24.5%	0.0%	0.0%	0.0%	0.0%	0.0%	0.4%	35.4%	14.7%	0.0%	0.0%	0.0%	0.0%	0.0%
3011	50	39	3.7%	38.7%	14.6%	1.1%	0.8%	1.3%	0.1%	0.7%	0.2%	15.6%	6.5%	5.7%	0.3%	0.0%	0.0%	10.8%
3012	50	472	3.5%	36.4%	18.3%	2.7%	1.9%	3.1%	0.3%	1.7%	0.2%	15.8%	6.6%	8.3%	0.4%	0.0%	0.0%	0.9%
3013	50	542	4.1%	42.6%	16.1%	1.2%	0.9%	1.4%	0.2%	0.8%	0.2%	17.7%	7.4%	6.5%	0.3%	0.0%	0.0%	0.8%
3014	50	200	3.9%	40.8%	20.5%	3.0%	2.1%	3.5%	0.4%	1.9%	0.1%	12.1%	5.0%	6.4%	0.3%	0.0%	0.0%	0.0%
3015	50	210	4.6%	47.8%	18.0%	1.4%	1.0%	1.6%	0.2%	0.9%	0.1%	13.6%	5.6%	5.0%	0.3%	0.0%	0.0%	0.0%
3016	50	145	4.6%	48.7%	18.4%	1.4%	1.0%	1.6%	0.2%	0.9%	0.1%	12.8%	5.3%	4.7%	0.2%	0.0%	0.0%	0.0%
3017	50	138	3.9%	41.4%	20.8%	3.0%	2.1%	3.5%	0.4%	1.9%	0.1%	11.5%	4.8%	6.1%	0.3%	0.0%	0.0%	0.0%
3018	50	974	3.8%	40.1%	19.3%	2.6%	1.9%	3.1%	0.3%	1.7%	0.1%	13.6%	5.6%	6.9%	0.3%	0.0%	0.0%	0.4%
3019	50	1061	4.3%	45.4%	17.3%	1.4%	1.0%	1.6%	0.2%	0.9%	0.2%	15.2%	6.3%	5.6%	0.3%	0.0%	0.0%	0.4%
3020	50	56	5.0%	52.6%	19.8%	1.5%	1.1%	1.7%	0.2%	1.0%	0.1%	9.4%	3.9%	3.5%	0.2%	0.0%	0.0%	0.0%
3021	50	43	4.1%	43.0%	21.6%	3.1%	2.2%	3.7%	0.4%	2.0%	0.1%	10.8%	4.5%	4.2%	0.2%	0.0%	0.0%	0.0%
3022	50	966	3.8%	39.8%	19.4%	2.7%	1.9%	3.2%	0.3%	1.7%	0.1%	13.6%	5.6%	7.0%	0.4%	0.0%	0.0%	0.4%
3023	50	1076	4.4%	45.8%	17.3%	1.3%	0.9%	1.5%	0.2%	0.8%	0.2%	15.2%	6.3%	5.5%	0.3%	0.0%	0.0%	0.4%
3024	50	68	4.0%	41.9%	21.0%	3.1%	2.2%	3.6%	0.4%	2.0%	0.1%	11.1%	4.6%	5.8%	0.3%	0.0%	0.0%	0.0%
3025	50	86	4.7%	49.7%	18.7%	1.4%	1.0%	1.6%	0.2%	0.9%	0.1%	12.0%	5.0%	4.4%	0.2%	0.0%	0.0%	0.0%
3026	50	948	3.7%	39.0%	19.6%	2.8%	2.0%	3.3%	0.4%	1.8%	0.1%	13.6%	5.6%	7.2%	0.4%	0.0%	0.0%	0.5%
3027	50	1076	4.4%	45.8%	17.3%	1.3%	0.9%	1.5%	0.2%	0.8%	0.2%	15.2%	6.3%	5.5%	0.3%	0.0%	0.0%	0.4%
3028	50	784	3.8%	40.1%	14.6%	2.5%	1.8%	2.9%	0.3%	1.6%	0.2%	16.3%	6.7%	8.2%	0.4%	0.0%	0.0%	0.5%
3029	50	924	4.5%	46.8%	16.1%	1.7%	1.2%	2.0%	0.2%	1.1%	0.1%	14.2%	5.9%	5.6%	0.3%	0.0%	0.0%	0.5%
3030	50	1002	4.3%	44.8%	22.2%	2.3%	1.6%	2.7%	0.3%	1.5%	0.1%	11.1%	4.6%	4.3%	0.2%	0.0%	0.0%	0.0%
3031	50	990	4.4%	45.9%	19.0%	1.4%	1.0%	1.7%	0.2%	0.9%	0.1%	14.4%	6.0%	4.8%	0.2%	0.0%	0.0%	0.0%
3032	50	987	4.2%	44.3%	22.4%	2.4%	1.7%	2.8%	0.3%	1.5%	0.1%	11.0%	4.6%	4.4%	0.2%	0.0%	0.0%	0.0%
3033	50	1003	4.4%	46.3%	18.9%	1.4%	1.0%	1.6%	0.2%	0.9%	0.1%	14.3%	5.9%	4.8%	0.2%	0.0%	0.0%	0.0%
3034	50	523	3.9%	41.4%	29.1%	3.0%	2.1%	3.5%	0.4%	1.9%	0.1%	8.2%	3.4%	3.0%	0.1%	0.0%	0.0%	0.0%
3035	50	553	4.4%	46.0%	22.1%	0.8%	0.6%	1.0%	0.1%	0.5%	0.2%	14.6%	6.0%	3.6%	0.1%	0.0%	0.0%	0.0%
3036	50	784	3.8%	40.1%	14.6%	2.5%	1.8%	2.9%	0.3%	1.6%	0.2%	16.3%	6.7%	8.2%	0.4%	0.0%	0.0%	0.5%
3037	50	933	4.5%	47.0%	16.1%	1.6%	1.1%	1.9%	0.2%	1.0%	0.1%	14.1%	5.9%	5.5%	0.3%	0.0%	0.0%	0.5%
3038	50	784	3.8%	40.1%	14.6%	2.5%	1.8%	2.9%	0.3%	1.6%	0.2%	16.3%	6.7%	8.2%	0.4%	0.0%	0.0%	0.5%
3039	50	933	4.5%	47.0%	16.1%	1.6%	1.1%	1.9%	0.2%	1.0%	0.1%	14.1%	5.9%	5.5%	0.3%	0.0%	0.0%	0.5%
3040	50	912	4.5%	47.6%	16.2%	1.7%	1.2%	2.0%	0.2%	1.1%	0.2%	14.9%	6.2%	3.5%	0.1%	0.0%	0.0%	0.5%
3041	50	857	4.1%	42.9%	13.8%	1.3%	0.9%	1.5%	0.2%	0.8%	0.2%	19.2%	7.9%	6.2%	0.5%	0.0%	0.0%	0.5%
3042	50	225	4.3%	44.7%	17.5%	1.3%	0.9%	1.5%	0.2%	0.8%	0.2%	18.1%	7.5%	2.8%	0.2%	0.0%	0.0%	0.0%
3043	50	228	4.3%	44.6%	17.8%	1.3%	0.9%	1.5%	0.2%	0.8%	0.2%	18.0%	7.5%	2.8%	0.2%	0.0%	0.0%	0.0%
3044	50	744	4.1%	42.9%	12.7%	1.4%	1.0%	1.6%	0.2%	0.9%	0.2%	19.3%	8.0%	6.6%	0.5%	0.0%	0.0%	0.6%
3045	50	803	4.6%	48.2%	15.5%	1.9%	1.3%	2.2%	0.2%	1.2%	0.2%	14.5%	6.0%	3.5%	0.1%	0.0%	0.0%	0.5%
3046	50	34	5.1%	53.7%	16.3%	0.9%	0.7%	1.1%	0.1%	0.6%	0.1%	13.7%	5.7%	1.7%	0.2%	0.0%	0.0%	0.0%
3047	50	42	4.9%	51.8%	21.1%	1.0%	0.7%	1.2%	0.1%	0.7%	0.1%	11.7%	4.8%	1.7%	0.1%	0.0%	0.0%	0.0%
3048	80	1230	5.4%	57.0%	4.3%	0.8%	0.5%	0.9%	0.1%	0.5%	0.2%	17.9%	7.4%	4.5%	0.3%	0.0%	0.0%	0.0%
3049	80	1183	3.8%	39.7%	7.2%	0.8%	0.5%	0.9%	0.1%	0.5%	0.2%	18.1%	7.5%	19.9%	0.7%	0.0%	0.0%	0.0%
3050	50	187	4.3%	45.4%	18.4%	2.0%	1.4%	2.3%	0.2%	1.3%	0.2%	15.5%	6.4%	2.4%	0.2%	0.0%	0.0%	0.0%
3052	50	832	4.3%	44.6%	13.2%	1.2%	0.8%	1.4%	0.1%	0.8%	0.2%	18.5%	7.7%	6.2%	0.5%	0.0%	0.0%	0.5%
3053	50	991	4.5%	47.7%	16.1%	1.9%	1.3%	2.2%	0.2%	1.2%	0.2%	14.7%	6.1%	3.3%	0.1%	0.0%	0.0%	0.4%
3055	50	170	4.5%	47.7%	18.2%	0.9%	0.7%	1.1%	0.1%	0.6%	0.2%	16.4%	6.8%	2.5%	0.2%	0.0%	0.0%	0.0%
3056	70	2509	3.3%	34.7%	7.3%	2.3%	1.6%	2.7%	0.3%	1.5%	0.3%	27.4%	11.4%	5.4%	0.7%	0.0%	0.6%	0.5%
3057	50	781	4.4%	46.5%	10.8%	1.5%	1.0%	1.7%	0.2%	0.9%	0.2%	18.8%	7.8%	4.3%	0.1%	0.0%	0.3%	1.4%
3058	50	421	4.1%	43.2%	14.9%	1.7%	1.2%	2.0%	0.2%	1.1%	0.2%	17.2%	7.1%	3.9%	0.6%	0.0%	0.6%	2.2%
3059	50	727	3.6%	37.5%	16.3%	1.5%	1.0%	1.7%	0.2%	0.9%	0.2%	21.5%	8.9%	5.0%	0.4%	0.0%	0.0%	1.3%
3060	70	1710	3.8%	39.8%	8.1%	2.1%	1.5%	2.5%	0.3%	1.4%	0.2%	23.7%	9.8%	5.5%	0.5%	0.0%	0.7%	0.1%
3061	70	2507	3.4%	35.2%	5.5%	2.3%	1.6%	2.7%	0.3%	1.5%	0.3%	26.6%	11.0%	7.6%	0.2%	0.0%	1.4%	0.5%
3062	70	4007	3.5%	36.7%	9.2%	1.8%	1.3%	2.1%	0.2%	1.1%	0.2%	22.4%	9.3%	9.9%	0.8%	0.0%	1.1%	0.4%
3063	50	800	2.3%	23.9%	5.6%	2.6%	1.9%	3.1%	0.3%	1.7%	0.4%	35.5%	14.7%	5.2%	1.2%	0.0%	0.3%	1.4%
3064	70	1458	4.2%	43.7%	11.3%	1.1%	0.8%	1.3%	0.1%	0.7%	0.2%	20.5%	8.5%	6.0%	0.7%	0.0%	0.8%	0.0%
3065	70	1826	3.1%	32.2%	14.9%	1.5%	1.1%	1.7%	0.2%	1.0%	0.3%	24.8%	10.3%	7.3%	0.6%	0.0%	0.6%	0.4%
3066	70	1665	3.9%	40.6%	12.3%	1.2%	0.9%	1.4%	0.2%	0.8%	0.2%	20.0%	8.3%	8.2%	1.1%	0.0%	0.9%	0.1%
3067	50	1222	2.9%	30.6%	8.8%	2.3%	1.6%	2.7%	0.3%	1.5%	0.3%	29.2%	12.1%	4.8%	1.0%	0.0%	0.4%	1.6%
3068	50	1292	4.0%	42.2%	13.6%	1.5%	1.1%	1.8%	0.2%	1.0%	0.2%	19.6%	8.1%	4.7%	0.2%	0.0%	0.2%	1.6%
3069	50	1073	3.4%	36.0%	15.5%	2.1%	1.5%	2.5%	0.3%	1.4%	0.2%	18.3%	7.6%	5.4%	0.5%	0.0%	1.0%	4.1%
3072	70	2507	3.4%	35.2%	5.5%	2.3%	1.6%	2.7%	0.3%	1.5%	0.3%	26.6%	11.0%	7.6%	0.2%	0.0%	1.4%	0.5%
3073	70	2344	3.2%	34.0%	7.0%	2.2%	1.5%	2.6%	0.3%	1.4%	0.2%	24.1%	10.0%	11.1%	0.7%	0.0%	1.2%	0.5%
3074	50	748	3.9%	41.3%	16.2%	2.3%	1.7%	2.8%	0.3%	1.5%	0.2%	16.3%	6.7%	6.5%	0.4%	0.0%	0.0%	0.0%

Traffic Flows and Breakdown by 16 Vehicle Classes (Year 2036)

Link No.	Speed Limit	Total Vehicle	19 - Motorcycles (MC)	01 - Private Cars (PC)	03 - Taxi	14 - Non-franchised Bus <=6.4t	15 - Non-franchised Bus 6.4-15t	16 - Non-franchised Bus >15t	12 - Private Light Bus <=3.5t	13 - Private Light Bus >3.5t	04 - Light Goods Vehicles <=2.5t	05 - Lt Goods Vehicles 2.5-3.5t	06 - Light Goods Vehicles >3.5t	07 - Heavy Goods Vehicles <=15t	08 - Heavy Goods Vehicles >15t	17 - Franchised Bus (SD)	18 - Franchised Bus (DD)	11 - Public Light Buses
	km/hr	1500-1600																
3075	50	751	3.7%	39.0%	16.7%	2.1%	1.5%	2.5%	0.3%	1.3%	0.2%	17.5%	7.3%	7.4%	0.6%	0.0%	0.0%	0.0%
3076	50	632	3.3%	34.9%	17.2%	1.4%	1.0%	1.7%	0.2%	0.9%	0.2%	21.8%	9.0%	7.4%	0.8%	0.0%	0.0%	0.0%
3077	80	1978	4.9%	51.0%	8.8%	1.4%	1.0%	1.6%	0.2%	0.9%	0.2%	17.3%	7.2%	5.3%	0.4%	0.0%	0.0%	0.0%
3078	80	1925	3.8%	39.4%	10.9%	1.3%	0.9%	1.5%	0.2%	0.8%	0.2%	17.9%	7.4%	15.1%	0.7%	0.0%	0.0%	0.0%
3081	50	44	1.3%	13.6%	7.4%	1.1%	0.8%	1.3%	0.1%	0.7%	0.5%	44.8%	18.5%	9.0%	0.9%	0.0%	0.0%	0.0%
3082	50	350	3.1%	32.7%	27.0%	1.5%	1.1%	1.8%	0.2%	1.0%	0.2%	19.4%	8.0%	3.4%	0.6%	0.0%	0.0%	0.0%
3084	70	3820	3.4%	35.2%	15.4%	1.4%	1.0%	1.6%	0.2%	0.9%	0.2%	22.0%	9.1%	8.0%	0.9%	0.0%	0.6%	0.1%
3086	70	1319	3.5%	36.8%	4.7%	1.1%	0.8%	1.3%	0.1%	0.7%	0.3%	29.3%	12.2%	8.3%	0.8%	0.0%	0.0%	0.0%
3088	50	17	1.6%	17.3%	18.5%	0.0%	0.0%	0.0%	0.0%	0.0%	0.3%	26.7%	11.1%	0.0%	0.0%	0.0%	0.0%	24.5%
3089	50	35	3.5%	37.1%	18.6%	2.7%	1.9%	3.2%	0.3%	1.7%	0.2%	15.6%	6.4%	8.2%	0.4%	0.0%	0.0%	0.0%
4001	50	1302	3.0%	32.0%	10.7%	1.1%	0.8%	1.3%	0.1%	0.7%	0.3%	28.5%	11.8%	7.0%	1.5%	0.0%	0.0%	1.2%
4002	50	472	4.6%	48.2%	9.8%	2.1%	1.4%	2.4%	0.3%	1.3%	0.2%	18.4%	7.6%	3.7%	0.1%	0.0%	0.0%	0.0%
4003	50	1002	4.2%	43.7%	20.1%	2.1%	1.5%	2.5%	0.3%	1.4%	0.1%	12.0%	5.0%	3.5%	0.6%	0.0%	2.1%	0.9%
4004	70	6581	3.5%	36.9%	12.3%	0.9%	0.6%	1.0%	0.1%	0.5%	0.2%	20.4%	8.5%	7.2%	1.7%	0.1%	3.0%	3.1%
4005	70	5924	3.1%	32.5%	12.6%	1.5%	1.0%	1.7%	0.2%	0.9%	0.2%	22.1%	9.2%	7.2%	0.8%	0.1%	3.4%	3.5%
4006	70	3269	4.0%	42.1%	15.8%	0.7%	0.5%	0.9%	0.1%	0.5%	0.1%	13.4%	5.5%	5.6%	0.5%	0.1%	5.6%	4.5%
4007	80	787	4.6%	48.0%	8.7%	0.9%	0.6%	1.0%	0.1%	0.6%	0.1%	10.3%	4.3%	20.1%	0.6%	0.0%	0.0%	0.0%
4008	50	1208	3.9%	40.5%	19.3%	1.6%	1.1%	1.8%	0.2%	1.0%	0.2%	14.6%	6.0%	4.0%	1.1%	0.0%	1.7%	3.0%
4009	50	974	3.6%	37.7%	18.4%	1.4%	1.0%	1.6%	0.2%	0.9%	0.1%	14.2%	5.9%	3.9%	1.0%	0.1%	3.1%	6.8%
4010	50	382	4.4%	45.7%	17.4%	1.2%	0.9%	1.4%	0.2%	0.8%	0.2%	17.5%	7.2%	2.9%	0.3%	0.0%	0.0%	0.0%
4011	50	328	4.5%	47.1%	17.8%	1.2%	0.9%	1.4%	0.2%	0.8%	0.2%	16.3%	6.8%	2.7%	0.2%	0.0%	0.0%	0.0%
4012	50	33	4.5%	47.1%	17.8%	1.2%	0.9%	1.4%	0.2%	0.8%	0.2%	16.3%	6.8%	2.7%	0.2%	0.0%	0.0%	0.0%
4014	70	1899	3.2%	33.2%	22.3%	1.1%	0.8%	1.3%	0.1%	0.7%	0.2%	19.9%	8.3%	6.1%	1.4%	0.0%	1.5%	0.0%
4015	70	875	4.2%	44.5%	13.7%	2.8%	2.0%	3.3%	0.4%	1.8%	0.2%	16.5%	6.8%	3.5%	0.1%	0.0%	0.0%	0.3%
4016	70	1275	3.9%	40.7%	14.1%	2.8%	2.0%	3.3%	0.4%	1.8%	0.2%	18.0%	7.5%	5.0%	0.2%	0.0%	0.0%	0.2%
4018	70	1519	3.0%	31.8%	20.8%	1.0%	0.7%	1.1%	0.1%	0.6%	0.2%	22.0%	9.1%	6.4%	1.4%	0.0%	1.5%	0.0%
4019	50	1487	3.0%	31.3%	8.4%	0.7%	0.5%	0.8%	0.1%	0.4%	0.3%	28.1%	11.7%	12.4%	0.5%	0.0%	0.0%	1.9%
4021	50	504	5.6%	58.4%	17.5%	1.0%	0.7%	1.2%	0.1%	0.6%	0.1%	5.2%	2.1%	2.0%	0.2%	0.0%	1.7%	3.6%
4022	50	28	1.0%	10.8%	11.6%	0.0%	0.0%	0.0%	0.0%	0.0%	0.2%	16.8%	6.9%	0.0%	0.0%	0.0%	0.0%	52.7%
4023	50	28	1.0%	10.8%	11.6%	0.0%	0.0%	0.0%	0.0%	0.0%	0.2%	16.8%	6.9%	0.0%	0.0%	0.0%	0.0%	52.7%
4024	50	200	5.0%	52.7%	20.8%	1.3%	0.9%	1.5%	0.2%	0.8%	0.1%	8.8%	3.6%	2.2%	0.3%	0.0%	0.0%	1.8%
4025	50	153	3.8%	40.3%	13.8%	0.6%	0.4%	0.7%	0.1%	0.4%	0.2%	15.1%	6.3%	7.7%	1.0%	0.0%	0.0%	9.6%
4026	50	369	2.4%	25.3%	7.4%	1.5%	1.1%	1.8%	0.2%	1.0%	0.3%	33.4%	13.8%	10.8%	0.9%	0.0%	0.0%	0.0%
4027	80	3985	3.6%	37.4%	11.0%	1.7%	1.2%	2.0%	0.2%	1.1%	0.2%	20.2%	8.4%	12.5%	0.7%	0.0%	0.0%	0.0%
4028	50	78	3.6%	37.4%	11.0%	1.7%	1.2%	2.0%	0.2%	1.1%	0.2%	20.2%	8.4%	12.5%	0.7%	0.0%	0.0%	0.0%
4029	50	165	3.5%	36.5%	23.4%	1.4%	1.0%	1.7%	0.2%	0.9%	0.1%	9.5%	3.9%	2.5%	0.6%	0.3%	14.5%	0.0%
4030	50	1225	3.5%	36.9%	14.3%	1.0%	0.7%	1.2%	0.1%	0.6%	0.2%	15.2%	6.3%	3.8%	0.8%	0.1%	3.9%	11.4%
4031	50	109	5.2%	54.2%	13.6%	0.9%	0.7%	1.1%	0.1%	0.6%	0.1%	14.2%	5.9%	3.2%	0.2%	0.0%	0.0%	0.0%
4032	70	4598	3.8%	40.0%	14.5%	1.0%	0.7%	1.2%	0.1%	0.6%	0.2%	18.5%	7.7%	5.4%	0.6%	0.0%	2.0%	3.5%
4033	70	1771	3.5%	37.2%	5.6%	1.3%	0.9%	1.5%	0.2%	0.8%	0.3%	27.9%	11.5%	8.4%	0.8%	0.0%	0.0%	0.0%
4034	70	532	3.3%	35.1%	14.3%	2.8%	2.0%	3.3%	0.4%	1.8%	0.2%	20.1%	8.3%	8.0%	0.5%	0.0%	0.0%	0.0%
4035	70	1407	3.9%	41.0%	13.9%	2.8%	2.0%	3.3%	0.4%	1.8%	0.2%	17.8%	7.4%	5.2%	0.3%	0.0%	0.0%	0.2%
4036	70	2195	3.8%	39.9%	8.3%	1.8%	1.3%	2.1%	0.2%	1.1%	0.3%	24.2%	10.0%	6.4%	0.5%	0.0%	0.0%	0.1%
4037	70	3186	4.0%	41.9%	9.5%	1.6%	1.1%	1.9%	0.2%	1.0%	0.2%	22.2%	9.2%	5.7%	0.6%	0.0%	0.7%	0.1%
5137	50	767	3.2%	33.6%	8.5%	1.0%	0.7%	1.2%	0.1%	0.6%	0.3%	27.2%	11.3%	11.7%	0.6%	0.0%	0.0%	0.0%
5138	50	596	2.9%	30.9%	9.4%	0.8%	0.5%	0.9%	0.1%	0.5%	0.3%	28.2%	11.7%	12.3%	0.6%	0.0%	0.0%	0.8%
5143	50	306	3.3%	34.6%	8.9%	1.3%	0.9%	1.5%	0.2%	0.8%	0.3%	24.8%	10.3%	11.9%	1.1%	0.0%	0.2%	0.0%
5144	50	151	3.4%	36.2%	12.3%	2.1%	1.5%	2.5%	0.3%	1.4%	0.2%	18.9%	7.8%	8.6%	1.6%	0.0%	0.0%	3.2%
5145	50	688	2.7%	28.8%	8.1%	0.5%	0.4%	0.6%	0.1%	0.3%	0.3%	30.2%	12.5%	14.0%	0.8%	0.0%	0.1%	0.7%
5146	50	703	3.0%	31.3%	7.9%	0.8%	0.6%	0.9%	0.1%	0.5%	0.3%	28.6%	11.8%	12.7%	0.7%	0.0%	0.0%	0.7%
5189	50	396	2.2%	23.1%	4.4%	0.5%	0.4%	0.6%	0.1%	0.3%	0.3%	33.7%	14.0%	19.5%	0.9%	0.0%	0.0%	0.0%
5190	50	248	3.7%	38.9%	4.7%	1.4%	1.0%	1.6%	0.2%	0.9%	0.3%	24.9%	10.3%	11.1%	1.0%	0.0%	0.0%	0.0%
5191	50	434	4.9%	51.1%	7.7%	2.5%	1.8%	2.9%	0.3%	1.6%	0.1%	11.0%	4.5%	11.5%	0.1%	0.0%	0.0%	0.0%
5192	50	510	5.1%	53.4%	6.5%	0.7%	0.5%	0.8%	0.1%	0.5%	0.2%	17.1%	7.1%	7.5%	0.5%	0.0%	0.0%	0.0%
5193	50	777	2.7%	27.9%	5.9%	1.6%	1.1%	1.9%	0.2%	1.0%	0.2%	22.0%	9.1%	25.2%	1.0%	0.0%	0.0%	0.0%
5194	50	726	3.4%	35.4%	6.0%	0.8%	0.5%	0.9%	0.1%	0.5%	0.3%	24.7%	10.2%	16.8%	0.4%	0.0%	0.0%	0.0%
5195	80	787	4.6%	48.0%	8.7%	0.9%	0.6%	1.0%	0.1%	0.6%	0.1%	10.3%	4.3%	20.1%	0.6%	0.0%	0.0%	0.0%
5196	80	719	5.7%	59.5%	2.8%	0.8%	0.6%	1.0%	0.1%	0.5%	0.2%	18.5%	7.7%	2.4%	0.2%	0.0%	0.0%	0.0%
5197	80	1735	3.5%	36.9%	7.3%	1.7%	1.2%	2.0%	0.2%	1.1%	0.2%	15.8%	6.6%	22.6%	0.8%	0.0%	0.0%	0.0%
5198	80	1445	4.5%	47.4%	4.4%	0.8%	0.6%	0.9%	0.1%	0.5%	0.2%	21.6%	9.0%	9.6%	0.3%	0.0%	0.0%	0.0%
5199	50	834	2.8%	29.5%	5.9%	1.6%	1.1%	1.8%	0.2%	1.0%	0.2%	22.1%	9.2%	23.5%	1.0%	0.0%	0.0%	0.0%
5200	50	191	3.4%	35.3%	4.6%	1.5%	1.1%	1.8%	0.2%	1.0%	0.3%	25.2%	10.4%	14.2%	1.0%	0.0%	0.0%	0.0%
5201	50	711	3.4%	35.2%	5.6%	0.8%	0.6%	0.9%	0.1%	0.5%	0.3%	25.0%	10.4%	16.8%	0.5%	0.0%	0.0%	0.0%
5202	50	411	2.3%	23.9%	5.1%	0.5%	0.4%	0.6%	0.1%	0.3%	0.3%	32.8%	13.6%	19.3%	0.7%	0.0%	0.0%	0.0%
5224	50	171	2.5%	26.6%	6.8%	6.2%	4.4%	7.3%	0.8%	4.0%	0.1%	12.9%	5.3%	22.7%	0.2%	0.0%	0.0%	0.0%
5225	50	949	2.6%	27.7%	6.1%	2.5%	1.7%	2.9%	0.3%	1.6%	0.2%	20.4%	8.4%	24.7%	0.9%	0.0%	0.0%	0.0%
5226	50	262	6.4%	67.0%	8.3%	0.1%	0.1%	0.1%	0.0%	0.1%	0.1%	9.7%	4.0%	4.1%	0.0%	0.0%	0.0%	0.0%
5245	80	238	5.2%	54.6%	1.4%	3.6%	2.6%	4.2%	0.5%	2.3%	0.0%	4.4%	1.8%	19.2%	0.2%	0.0%	0.0%	0.0%
5254	50	193	2.9%	30.6%	7.5%	0.8%	0.6%	0.9%	0.1%	0.5%	0.3%	28.2%	11.7%	14.4%	1.2%	0.0%	0.3%	0.0%
5256	70	3131	2.9%	30.7%	8.2%	6.7%	4.8%	7.9%	0.8%	4.3%	0.2%	19.1%	7.9%	3.7%	0.0%	0.1%	2.2%	0.5%
5257	70	2840	3.9%	41.2%	1.4%	3.8%	2.6%	4.4%	0.5%	2.4%	0.2%	23.3%	9.6%	4.4%	0.1%	0.0%	1.5%	0.7%
5262	50	523	3.6%	37.4%	10.0%	0.9%	0.6%	1.0%	0.1%	0.6%	0.2%	24.1%	10.0%	8.2%	0.5%	0.0%	0.1%	2.7%
5263	50	553	2.9%	30.9%	9.4%	0.6%	0.4%	0.7%	0.1%	0.4%	0.3%	28.5%	11.8%	11.2%	0.4%	0.0%	0.0%	2.5%
5264	50	834	2.8%	29.5%	5.9%	1.6%	1.1%	1.8%	0.2%	1.0%	0.2%	22.1%	9.2%	23.5%	1.0%	0.0%	0.0%	0.0%
6252	50	6256	3.1%	32.7%	9.3%	1.5%	1.1%	1.8%	0.2%	1.0%	0.2%	23.2%	9.6%	6.4%	0.9%	0.1%	6.1%	2.6%
8033	70	424	3.7%	38.6%	3.4%	2.2%	1.5%	2.6%	0.3%	1.4%	0.2%	15.9%	6.6%	8.9%	0.2%	0.3%	14.3%	0.0%
8340	50	857	4.1%	43.3%	16.8%	2.8%	2.0%	3.3%	0.4%	1.8%	0.1%	14.4%	6.0%	4.0%	0.1%	0.0%	0.3%	0.3%
9098	70	1491	3.8%	39.7%	4.3%	2.4%	1.7%	2.8%	0.3%	1.5%	0.2%	22.9%	9.5%	9.0%	0.0%	0.0%	1.8%	0.0%
9112	70	763	3.8%	40.0%	2.7%	2.3%	1.7%	2.8%	0.3%	1.5%	0.2%	21.1%	8.7%	13.2%	0.1%	0.0%	1.6%	0.0%
9205	50	58	3.9%	41.1%	20.6%	3.0%	2.1%	3.5%	0.4%	1.9%	0.1%	11.8%	4.9%	6.2%	0.3%	0.0%	0.0%	0.0%
9206	50	71	4.7%	48.8%	18.4%	1.4%	1.0%	1.6%	0.2%	0.9%	0.1%	12.8%	5.3%	4.7%	0.2%	0.0%	0.0%	0.0%
9301	50	706	3.6%	38.2%	44.0%	1.9%	1.4%	2.3%	0.2%	1.2%	0.0%	4.0%	1.6%	1.4%	0.0%	0.0%	0.0%	0.0%
9302	50	367	4.2%	44.1%	41.0%	1.1%	0.8%	1.3%	0.1%	0.7%	0.0%	3.6%	1.5%	1.4%	0.1%	0.0%	0.0%	0.0%
9303	50	345	4.1%	43.0%	26.7%	0.4%	0.3%	0.5%	0.1%	0.3%	0.2%	15.4%	6.4%	2.8%	0.0%	0.0%	0.0%	0.0%
9304	50	207	4.9%	51.0%	14.6%	1.6%	1.1%	1.8%	0.2%	1.0%	0.1%	13.2%	5.5%	4.9%	0.2%	0.0%	0.0%	0.0%

Traffic Flows and Breakdown by 16 Vehicle Classes (Year 2036)

Link No.	Speed Limit	Total Vehicle	19 - Motorcycles (MC)	01 - Private Cars (PC)	03 - Taxi	14 - Non-franchised Bus <=6.4t	15 - Non-franchised Bus 6.4-15t	16 - Non-franchised Bus >15t	12 - Private Light Bus <=3.5t	13 - Private Light Bus >3.5t	04 - Light Goods Vehicles <=2.5t	05 - Lt Goods Vehicles 2.5-3.5t	06 - Light Goods Vehicles >3.5t	07 - Heavy Goods Vehicles <=15t	08 - Heavy Goods Vehicles >15t	17 - Franchised Bus (SD)	18 - Franchised Bus (DD)	11 - Public Light Buses
	km/hr	1600-1700																
1	50	137	4.9%	51.3%	19.5%	0.5%	0.4%	0.6%	0.1%	0.3%	0.1%	12.0%	5.0%	4.7%	0.6%	0.0%	0.0%	0.0%
2	50	623	4.1%	42.9%	14.9%	2.5%	1.7%	2.9%	0.3%	1.6%	0.2%	14.7%	6.1%	6.8%	1.4%	0.0%	0.0%	0.0%
3	70	1707	3.3%	34.5%	14.3%	2.3%	1.6%	2.7%	0.3%	1.5%	0.2%	19.9%	8.2%	8.1%	0.7%	0.0%	0.0%	2.6%
4	70	2172	3.6%	38.0%	19.2%	1.1%	0.8%	1.2%	0.1%	0.7%	0.2%	16.7%	6.9%	5.2%	0.8%	0.0%	0.0%	5.6%
5	50	131	6.2%	65.4%	14.9%	0.7%	0.5%	0.8%	0.1%	0.5%	0.1%	6.0%	2.5%	1.9%	0.4%	0.0%	0.0%	0.0%
6	50	98	2.7%	28.2%	17.7%	2.8%	2.0%	3.3%	0.4%	1.8%	0.2%	17.9%	7.4%	8.0%	2.7%	0.1%	4.6%	0.0%
7	50	1104	2.5%	26.1%	16.3%	2.3%	1.6%	2.6%	0.3%	1.4%	0.2%	20.5%	8.5%	5.2%	1.0%	0.2%	7.4%	4.0%
8	50	620	3.1%	32.4%	11.6%	1.6%	1.1%	1.8%	0.2%	1.0%	0.1%	12.5%	5.2%	7.1%	2.2%	0.3%	11.3%	8.7%
9	50	103	4.5%	46.8%	19.1%	0.2%	0.1%	0.2%	0.0%	0.1%	0.2%	17.3%	7.2%	4.1%	0.3%	0.0%	0.0%	0.0%
10	50	88	4.6%	48.0%	17.1%	2.7%	1.9%	3.1%	0.3%	1.7%	0.1%	7.4%	3.1%	2.4%	0.5%	0.2%	6.9%	0.0%
11	50	621	3.0%	31.6%	16.4%	1.5%	1.1%	1.8%	0.2%	1.0%	0.2%	15.0%	6.2%	4.1%	0.7%	0.2%	9.9%	7.0%
12	50	470	3.1%	32.6%	17.1%	1.1%	0.8%	1.3%	0.1%	0.7%	0.1%	10.9%	4.5%	4.0%	1.4%	0.4%	15.5%	6.4%
13	50	172	4.0%	41.7%	17.0%	1.6%	1.1%	1.8%	0.2%	1.0%	0.2%	15.6%	6.5%	4.1%	0.8%	0.0%	0.0%	4.5%
14	50	341	2.7%	28.4%	15.4%	1.1%	0.8%	1.3%	0.1%	0.7%	0.2%	20.2%	8.4%	7.0%	1.6%	0.1%	4.6%	7.4%
15	50	877	4.2%	44.1%	22.2%	1.4%	1.0%	1.7%	0.2%	0.9%	0.1%	12.0%	5.0%	3.3%	1.0%	0.0%	0.0%	2.9%
16	50	90	4.2%	44.4%	17.9%	1.7%	1.2%	2.0%	0.2%	1.1%	0.2%	14.8%	6.1%	5.4%	0.8%	0.0%	0.0%	0.0%
17	50	143	4.8%	50.6%	19.0%	1.0%	0.7%	1.2%	0.1%	0.7%	0.1%	13.1%	5.4%	2.5%	0.5%	0.0%	0.0%	0.0%
18	50	366	4.0%	41.5%	18.6%	1.1%	0.8%	1.3%	0.1%	0.7%	0.2%	17.1%	7.1%	4.3%	1.0%	0.0%	0.0%	2.1%
19	50	82	4.6%	48.3%	20.9%	1.4%	1.0%	1.7%	0.2%	0.9%	0.1%	11.2%	4.7%	4.3%	0.8%	0.0%	0.0%	0.0%
20	50	14	2.2%	23.3%	25.0%	0.3%	0.2%	0.3%	0.0%	0.2%	0.3%	32.4%	13.4%	1.7%	0.5%	0.0%	0.0%	0.0%
21	50	256	2.7%	28.7%	15.4%	0.8%	0.6%	0.9%	0.1%	0.5%	0.2%	18.2%	7.5%	6.4%	1.8%	0.1%	6.1%	9.9%
22	50	611	4.0%	41.7%	22.2%	1.6%	1.1%	1.9%	0.2%	1.0%	0.1%	12.6%	5.2%	3.2%	1.0%	0.0%	0.0%	4.2%
23	50	278	3.6%	37.3%	14.1%	1.5%	1.1%	1.8%	0.2%	1.0%	0.2%	16.3%	6.8%	3.9%	0.8%	0.1%	5.7%	5.8%
24	50	88	2.8%	29.7%	10.0%	0.9%	0.6%	1.1%	0.1%	0.6%	0.3%	25.0%	10.4%	11.2%	1.9%	0.0%	0.0%	5.2%
25	50	103	3.2%	33.7%	11.1%	0.8%	0.6%	0.9%	0.1%	0.5%	0.3%	26.9%	11.2%	9.1%	1.7%	0.0%	0.0%	0.0%
26	50	50	4.1%	42.8%	17.1%	1.5%	1.1%	1.7%	0.2%	1.0%	0.2%	16.8%	7.0%	5.5%	1.1%	0.0%	0.0%	0.0%
27	50	410	2.9%	30.8%	15.2%	2.1%	1.5%	2.5%	0.3%	1.3%	0.2%	22.5%	9.3%	7.0%	1.5%	0.0%	0.0%	2.8%
28	50	222	3.4%	36.0%	17.7%	1.9%	1.3%	2.2%	0.2%	1.2%	0.2%	21.4%	8.9%	4.9%	0.7%	0.0%	0.0%	0.0%
29	50	211	3.3%	34.8%	17.7%	2.3%	1.6%	2.7%	0.3%	1.5%	0.2%	18.1%	7.5%	7.8%	2.2%	0.0%	0.0%	0.0%
30	50	241	3.6%	38.0%	15.8%	1.0%	0.7%	1.2%	0.1%	0.6%	0.2%	20.0%	8.3%	9.5%	1.0%	0.0%	0.0%	0.0%
31	50	402	3.6%	38.2%	16.5%	0.9%	0.6%	1.1%	0.1%	0.6%	0.2%	21.0%	8.7%	7.2%	1.3%	0.0%	0.0%	0.0%
32	50	378	2.8%	29.7%	16.5%	1.8%	1.2%	2.1%	0.2%	1.1%	0.1%	10.8%	4.5%	4.2%	1.0%	0.3%	14.9%	8.7%
33	50	949	3.1%	32.4%	15.2%	1.1%	0.8%	1.3%	0.1%	0.7%	0.2%	16.8%	7.0%	4.9%	1.2%	0.2%	9.8%	5.2%
34	50	845	3.4%	35.4%	14.4%	1.0%	0.7%	1.1%	0.1%	0.6%	0.2%	22.6%	9.4%	8.0%	1.1%	0.0%	0.0%	2.1%
35	50	313	2.6%	27.7%	17.4%	2.1%	1.5%	2.5%	0.3%	1.4%	0.1%	7.2%	3.0%	1.4%	0.2%	0.5%	22.8%	9.3%
36	50	1080	3.4%	36.1%	16.3%	1.0%	0.7%	1.2%	0.1%	0.7%	0.2%	16.1%	6.7%	5.2%	1.0%	0.2%	7.7%	3.4%
37	50	653	3.6%	38.2%	23.0%	2.7%	1.9%	3.2%	0.3%	1.7%	0.1%	10.4%	4.3%	3.2%	0.4%	0.0%	0.0%	6.8%
38	50	245	3.3%	34.7%	31.5%	4.2%	3.0%	4.9%	0.5%	2.7%	0.1%	8.4%	3.5%	2.5%	0.6%	0.0%	0.0%	0.0%
39	50	807	4.8%	49.9%	10.8%	1.0%	0.7%	1.2%	0.1%	0.6%	0.2%	17.8%	7.4%	3.6%	0.3%	0.0%	1.5%	0.0%
40	50	706	4.3%	44.7%	27.1%	3.4%	2.4%	3.9%	0.4%	2.2%	0.1%	7.1%	2.9%	1.5%	0.1%	0.0%	0.0%	0.0%
41	50	1007	3.0%	31.4%	21.6%	2.0%	1.4%	2.3%	0.3%	1.3%	0.2%	17.2%	7.1%	6.4%	1.0%	0.1%	4.4%	0.4%
53	50	812	3.2%	33.9%	43.6%	1.7%	1.2%	2.0%	0.2%	1.1%	0.1%	7.3%	3.0%	2.6%	0.2%	0.0%	0.0%	0.0%
54	50	827	3.9%	40.6%	20.7%	2.6%	1.8%	3.0%	0.3%	1.7%	0.1%	13.6%	5.6%	5.4%	0.7%	0.0%	0.0%	0.0%
55	50	827	3.9%	40.6%	20.7%	2.6%	1.8%	3.0%	0.3%	1.7%	0.1%	13.6%	5.6%	5.4%	0.7%	0.0%	0.0%	0.0%
56	50	1057	2.9%	30.1%	14.5%	3.6%	2.6%	4.3%	0.5%	2.3%	0.2%	18.0%	7.5%	10.7%	2.9%	0.0%	0.0%	0.0%
57	50	2193	3.6%	37.7%	26.6%	1.2%	0.9%	1.4%	0.2%	0.8%	0.2%	15.5%	6.4%	4.8%	0.5%	0.0%	0.0%	0.3%
58	50	14	2.2%	23.3%	24.9%	0.3%	0.2%	0.3%	0.0%	0.2%	0.3%	32.3%	13.4%	2.1%	0.3%	0.0%	0.0%	0.0%
59	50	96	4.7%	49.3%	25.1%	1.0%	0.7%	1.2%	0.1%	0.7%	0.1%	9.5%	3.9%	3.1%	0.5%	0.0%	0.0%	0.0%
60	50	558	3.0%	31.5%	13.9%	1.8%	1.2%	2.1%	0.2%	1.1%	0.2%	19.9%	8.2%	7.2%	0.8%	0.2%	7.9%	0.7%
61	50	459	3.0%	32.0%	16.3%	2.1%	1.5%	2.4%	0.3%	1.3%	0.2%	16.7%	6.9%	5.9%	0.7%	0.2%	9.7%	0.8%
62	50	431	3.0%	31.7%	17.0%	2.2%	1.6%	2.6%	0.3%	1.4%	0.2%	15.8%	6.5%	5.5%	0.7%	0.2%	10.3%	0.9%
63	50	451	3.1%	32.1%	17.0%	2.2%	1.6%	2.6%	0.3%	1.4%	0.2%	15.8%	6.6%	5.6%	0.8%	0.2%	9.8%	0.9%
64	50	13	2.3%	24.1%	25.8%	0.0%	0.0%	0.0%	0.0%	0.0%	0.3%	33.5%	13.9%	0.0%	0.0%	0.0%	0.0%	0.0%
65	50	22	3.8%	40.0%	18.6%	1.4%	1.0%	1.6%	0.2%	0.9%	0.2%	20.4%	8.5%	3.1%	0.3%	0.0%	0.0%	0.0%
66	50	166	3.8%	40.0%	15.8%	0.7%	0.5%	0.8%	0.1%	0.5%	0.1%	13.3%	5.5%	6.8%	0.9%	0.0%	0.0%	11.1%
67	50	150	3.4%	36.0%	12.1%	1.2%	0.8%	1.4%	0.2%	0.8%	0.1%	5.3%	2.2%	2.2%	0.1%	0.7%	28.5%	5.1%
68	50	138	2.1%	22.3%	10.0%	1.2%	0.9%	1.4%	0.2%	0.8%	0.0%	4.2%	1.7%	1.8%	0.5%	0.7%	31.0%	21.1%
69	50	161	2.1%	21.6%	10.0%	1.3%	0.9%	1.5%	0.2%	0.8%	0.1%	6.1%	2.5%	2.2%	0.5%	0.6%	26.6%	22.9%
70	50	255	2.8%	28.9%	10.9%	1.4%	1.0%	1.6%	0.2%	0.9%	0.1%	11.2%	4.6%	2.9%	0.6%	0.4%	16.7%	15.9%
71	50	77	3.7%	38.6%	12.5%	0.4%	0.3%	0.5%	0.1%	0.3%	0.2%	20.6%	8.5%	12.5%	1.7%	0.0%	0.0%	0.0%
72	50	13	2.3%	24.1%	25.8%	0.0%	0.0%	0.0%	0.0%	0.0%	0.3%	33.5%	13.9%	0.0%	0.0%	0.0%	0.0%	0.0%
73	50	73	3.5%	36.8%	16.2%	1.4%	1.0%	1.6%	0.2%	0.9%	0.2%	18.6%	7.7%	4.7%	0.9%	0.0%	0.0%	6.3%
74	50	173	3.3%	34.9%	13.3%	0.9%	0.6%	1.1%	0.1%	0.6%	0.3%	24.8%	10.3%	9.2%	0.7%	0.0%	0.0%	0.0%
75	50	13	2.3%	24.1%	25.8%	0.0%	0.0%	0.0%	0.0%	0.0%	0.3%	33.5%	13.9%	0.0%	0.0%	0.0%	0.0%	0.0%
76	50	1439	2.7%	28.7%	16.1%	1.8%	1.3%	2.2%	0.2%	1.2%	0.2%	18.6%	7.7%	4.9%	0.9%	0.2%	8.1%	5.0%
77	50	667	3.2%	33.8%	12.1%	1.6%	1.1%	1.8%	0.2%	1.0%	0.1%	12.3%	5.1%	6.9%	2.0%	0.2%	10.5%	8.1%
78	50	290	3.1%	32.3%	23.2%	1.9%	1.4%	2.3%	0.2%	1.2%	0.2%	18.0%	7.5%	6.7%	2.0%	0.0%	0.0%	0.0%
79	50	21	1.4%	15.1%	16.2%	0.3%	0.2%	0.3%	0.0%	0.2%	0.2%	21.0%	8.7%	5.5%	1.6%	0.0%	0.0%	29.2%
80	50	268	4.1%	43.4%	13.7%	4.0%	2.8%	4.7%	0.5%	2.6%	0.1%	13.1%	5.4%	5.3%	0.3%	0.0%	0.0%	0.0%
81	50	492	3.6%	38.0%	21.9%	1.3%	0.9%	1.5%	0.2%	0.8%	0.2%	17.4%	7.2%	5.6%	1.5%	0.0%	0.0%	0.0%
82	50	140	4.5%	46.7%	16.6%	0.8%	0.6%	0.9%	0.1%	0.5%	0.2%	15.5%	6.4%	6.0%	1.3%	0.0%	0.0%	0.0%
83	50	346	3.6%	37.7%	19.4%	2.0%	1.4%	2.4%	0.3%	1.3%	0.2%	17.7%	7.3%	5.5%	1.3%	0.0%	0.0%	0.0%
84	50	494	3.7%	38.8%	14.8%	1.0%	0.7%	1.2%	0.1%	0.7%	0.2%	19.2%	8.0%	5.4%	0.9%	0.0%	1.8%	3.3%
85	50	625	3.9%	40.5%	21.9%	2.0%	1.4%	2.3%	0.2%	1.3%	0.1%	12.8%	5.3%	3.6%	0.6%	0.0%	1.4%	2.6%
86	50	66	3.7%	38.3%	17.0%	2.2%	1.5%	2.5%	0.3%	1.4%	0.2%	18.3%	7.6%	5.7%	1.4%	0.0%	0.0%	0.0%
87	50	896	4.0%	42.0%	20.9%	1.3%	0.9%	1.5%	0.2%	0.8%	0.2%	15.5%	6.4%	4.7%	1.0%	0.0%	0.0%	0.5%
88	50	668	4.1%	43.0%	18.4%	1.7%	1.2%	2.0%	0.2%	1.1%	0.2%	15.1%	6.3%	4.4%	0.8%	0.0%	0.0%	1.6%
89	50	1912	3.1%	32.6%	19.7%	1.6%	1.2%	1.9%	0.2%	1.0%	0.2%	15.6%	6.5%	3.5%	0.6%	0.1%	2.8%	9.4%
90	50	1727	4.6%	47.8%	26.0%	1.6%	1.1%	1.9%	0.2%	1.0%	0.1%	7.6%	3.2%	2.2%	0.5%	0.0%	1.9%	0.3%
91	50	767	3.9%	40.8%	23.8%	1.0%	0.7%	1.2%	0.1%	0.7%	0.1%	12.3%	5.1%	3.2%	0.7%	0.0%	0.0%	6.2%
92	50	251	4.7%	49.4%	24.8%	1.5%	1.0%	1.7%	0.2%	0.9%	0.1%	7.3%	3.0%	2.9%	0.7%	0.0%	0.0%	1.8%
93	50	16	2.1%	22.3%	21.1%	1.8%	1.3%	2.2%	0.2%	1.2%	0.3%	27.3%	11.3%	6.7%	2.2%	0.0%	0.0%	0.0%
94	50	13	2.3%	24.1%	25.8%	0.0%	0.0%	0.0%	0.0%	0.0%	0.3%	33.5%	13.9%	0.0%	0.0%	0.0%	0.0%	0.0%
95	50	411	3.1%	32.1%	13.8%	1.6%	1.1%	1.9%	0.2%	1.0%	0.1%	12.3%	5.1%	2.3%	0.3%	0.4%	15.5%	9.3%
96	50	1570	3.1%	32.8%	18.6%	1.5%	1.0%	1.7%	0.2%	0.9%	0.1%	11.4%	4.7%	3.5%	0.8%	0.4%	15.7%	3.5%
97	50	902	3.4%	35.6%	33.3%	1.7%	1.2%	2.0%	0.2%	1.1%	0.1%	12.1%	5.0%	3.3%	0.8%	0.0%	0.0%	0.0%
98	50	16	1.9%	19.6%	21.0%	0.0%	0.0%	0.0%	0.0%	0.0%	0.3%	27.2%	11.3%	0.0%	0.0%	0.4%	18.4%	0.0%
99	70	2052	3.4%	35.9%	14.8%	2.3%	1.6%	2.7%	0.3%	1.5%	0.2%	18.6%	7.7%	8.0%	0.9%	0.0%	0.0%	2.1%
100	70	1047	3.4%	35.6%	8.5%	0.9%	0.6%	1.1%	0.1%	0.6%	0.3%	24.4%	10.1%	11.1%	1.8%	0.0%	1.6%	0.0%
101	50	976	3.9%	40.7%	18.5%	2.2%	1.6%	2.6%	0.3%	1.4%	0.2%	15.5%	6.4%	5.4%	0.7%	0.0%	0.0%	0.6%
102	50	246	3.0%	31.8%	20.7%	1.3%	0.9%	1.5%	0.2%	0.8%	0.1%	12.6%	5.2%	3.2%	0.6%	0.1%	2.7%	15.3%
103	50	651	4.3%	44.9%	18.2%	1.7%	1.2%	2.0%	0.2%	1.1%	0.1%	10.4%	4.3%	4.2%	1.1%	0.0%	1.5%	4.7%
104	50	147	3.4%	35.4%	22.1%	1.5%	1.1%	1.8%	0.2%	1.0%	0.2%	19.9%	8.3%	4.6%	0.6%	0.0%	0.0%	0.0%
105	50	183	4.7%	48.9%	16.8%	2.1%	1.5%	2.5%	0.3%	1.4%	0.1%	11.1%	4.6%	4.8%	1.2%	0.0%	0.0%	0.0%
106	50	66	3.7%	38.9%	21.1%	1.3%	0.9%	1.5%	0.2%	0.8%	0.2%	18.5%	7.7%	4.3%	0.9%	0.0%	0.0%	0.0%
107	50	173	4.5%	47.3%	21.8%	1.4%	1.0%	1.6%	0.2%	0.9%	0.1%	12.9%	5.3%	2.6%	0.4%	0.0%	0.0%	0.0%
108	50	89	1.3%	14.0%	8.3%	0.5%	0.3%	0.5%	0.1%	0.3%	0.1%	9.5%	3.9%	1.5%	0.3%	0.5%	20.2%	38.8%
109	50	22	1.6%	16.7%	15.4%	0.1%	0.1%	0.2%	0.0%	0.1%	0.2%	19.9%	8.3%	2.3%	0.5%	0.8%	33.8%	0.0%
110	50	123	2.8%	28.9%	10.8%	0.4%	0.3%	0.4%	0.0%	0.2%	0.2%	15.0%	6.2%	8.1%	2.4%	0.5%	20.1%	3.7%
111	50	340	3.2%	33.7%	14.3%	0.9%	0.6%	1.0%	0.1%	0.6%	0.2%	18.2%	7.5%	3.0%	0.5%	0.3%	11.9%	4.1%
112	50	54	1.5%	15.7%	13.5%	0.4%	0.3%	0.5%	0.1%	0.3%	0.1%	10.0%	4.1%	1.7%	0.4%	0.8%	36.4%	14.3%
113	50	170	3.8%	39.4%	16.0%	0.8%	0.5%	0.9%	0.1%	0.5%	0.2%	15.8%	6.6%	0.9%	0.1%	0.3%	14.1%	0.0%
114	50	71	2.7%	28.1%	14.4%	0.3%	0.2%	0.3%	0.0%	0.2%	0.1%	9.2%	3.8%	1.6%	0.2%	0.6%	27.4%	10.8%
115	50	102	2.3%	23.9%	7.0%	0.6%	0.4%	0.6%	0.1%	0.4%	0.3%	24.5%	10.2%	3.3%	0.3%	0.6%	25.7%	0.0%
116	50	44	2.6%	27.5%	10.9%	2.5%	1.8%	3.0%	0.3%	1.6%	0.3%	32.8%	13.6%	2.9%	0.3%	0.0%	0.0%	0.0%

Traffic Flows and Breakdown by 16 Vehicle Classes (Year 2036)

Link No.	Speed Limit	Total Vehicle	19 - Motorcycles (MC)	01 - Private Cars (PC)	03 - Taxi	14 - Non-franchised Bus <=6.4t	15 - Non-franchised Bus 6.4-15t	16 - Non-franchised Bus >15t	12 - Private Light Bus <=3.5t	13 - Private Light Bus >3.5t	04 - Light Goods Vehicles <=2.5t	05 - Lt Goods Vehicles 2.5-3.5t	06 - Light Goods Vehicles >3.5t	07 - Heavy Goods Vehicles <=15t	08 - Heavy Goods Vehicles >15t	17 - Franchised Bus (SD)	18 - Franchised Bus (DD)	11 - Public Light Buses
	km/hr	1600-1700																
117	50	19	2.7%	28.4%	18.0%	0.1%	0.1%	0.1%	0.0%	0.1%	0.2%	23.3%	9.7%	4.7%	0.4%	0.3%	11.9%	0.0%
118	50	96	3.6%	37.9%	17.8%	1.8%	1.3%	2.1%	0.2%	1.2%	0.1%	9.1%	3.8%	3.7%	0.6%	0.1%	2.4%	14.5%
122	50	279	3.6%	38.1%	17.6%	2.3%	1.6%	2.7%	0.3%	1.5%	0.2%	17.1%	7.1%	2.7%	0.3%	0.0%	0.0%	5.0%
123	50	18	3.8%	39.4%	19.1%	0.6%	0.4%	0.7%	0.1%	0.4%	0.2%	24.0%	9.9%	1.3%	0.3%	0.0%	0.0%	0.0%
124	50	122	0.3%	2.6%	2.8%	0.0%	0.0%	0.0%	0.0%	0.0%	0.0%	3.6%	1.5%	0.0%	0.0%	0.1%	5.6%	83.4%
125	50	216	3.0%	31.6%	11.4%	1.6%	1.1%	1.8%	0.2%	1.0%	0.1%	8.6%	3.5%	3.0%	0.4%	0.0%	1.0%	31.6%
128	50	1262	3.5%	36.7%	24.4%	1.1%	0.8%	1.3%	0.1%	0.7%	0.2%	15.9%	6.6%	5.3%	1.3%	0.0%	0.0%	2.0%
129	50	1751	3.7%	38.6%	23.3%	1.0%	0.7%	1.2%	0.1%	0.7%	0.2%	16.4%	6.8%	6.2%	1.1%	0.0%	0.0%	0.0%
130	50	239	2.9%	30.5%	16.0%	1.0%	0.7%	1.2%	0.1%	0.6%	0.1%	5.7%	2.4%	0.5%	0.1%	0.2%	7.5%	30.5%
131	50	273	4.6%	48.1%	19.4%	2.9%	2.0%	3.4%	0.4%	1.8%	0.1%	10.1%	4.2%	2.8%	0.2%	0.0%	0.0%	0.0%
132	50	121	2.8%	29.2%	12.7%	1.8%	1.3%	2.1%	0.2%	1.2%	0.3%	27.8%	11.5%	6.2%	0.4%	0.0%	0.0%	2.5%
133	50	87	4.4%	46.1%	17.7%	1.6%	1.1%	1.8%	0.2%	1.0%	0.1%	13.4%	5.5%	5.5%	1.5%	0.0%	0.0%	0.0%
134	50	1534	3.0%	31.1%	19.3%	1.8%	1.3%	2.1%	0.2%	1.2%	0.2%	16.5%	6.8%	3.8%	0.5%	0.1%	3.5%	8.6%
135	50	1865	4.4%	46.5%	26.3%	1.5%	1.1%	1.8%	0.2%	1.0%	0.1%	8.7%	3.6%	2.4%	0.5%	0.0%	1.8%	0.0%
136	70	3433	3.1%	32.3%	19.0%	1.5%	1.1%	1.8%	0.2%	1.0%	0.2%	16.5%	6.8%	4.3%	0.7%	0.1%	6.1%	5.3%
137	70	2949	3.8%	40.2%	11.8%	1.2%	0.8%	1.4%	0.1%	0.7%	0.2%	16.0%	6.6%	6.2%	0.9%	0.1%	6.3%	3.6%
138	50	113	0.5%	5.1%	3.0%	0.1%	0.0%	0.1%	0.0%	0.0%	0.0%	3.9%	1.6%	0.2%	0.0%	0.1%	6.0%	79.3%
139	50	13	2.3%	24.1%	25.8%	0.0%	0.0%	0.0%	0.0%	0.0%	0.3%	33.5%	13.9%	0.1%	0.0%	0.0%	0.0%	0.0%
141	50	174	3.2%	33.6%	16.0%	0.2%	0.1%	0.2%	0.0%	0.1%	0.1%	5.6%	2.3%	3.2%	0.1%	0.0%	0.0%	35.3%
142	50	144	2.5%	26.0%	9.9%	1.0%	0.7%	1.1%	0.1%	0.6%	0.1%	6.8%	2.8%	3.4%	0.2%	0.0%	0.0%	44.8%
143	50	43	3.9%	40.8%	21.2%	2.4%	1.7%	2.9%	0.3%	1.6%	0.1%	14.0%	5.8%	4.9%	0.2%	0.0%	0.0%	0.0%
144	50	550	3.2%	33.1%	14.9%	0.9%	0.6%	1.1%	0.1%	0.6%	0.1%	12.9%	5.3%	5.6%	1.1%	0.1%	3.0%	17.4%
145	50	876	3.2%	33.1%	15.8%	2.1%	1.5%	2.5%	0.3%	1.3%	0.1%	10.8%	4.5%	4.5%	1.1%	0.2%	8.4%	10.8%
146	50	793	3.5%	36.8%	12.0%	1.2%	0.9%	1.4%	0.2%	0.8%	0.1%	13.8%	5.7%	8.9%	2.1%	0.2%	8.4%	4.0%
147	50	762	3.0%	31.8%	15.0%	2.1%	1.5%	2.5%	0.3%	1.4%	0.1%	11.9%	4.9%	3.6%	0.6%	0.3%	11.0%	10.2%
148	50	909	3.4%	35.3%	11.8%	1.3%	0.9%	1.5%	0.2%	0.8%	0.2%	14.7%	6.1%	8.5%	1.8%	0.2%	7.9%	5.3%
149	50	379	2.9%	30.5%	11.5%	2.1%	1.5%	2.5%	0.3%	1.3%	0.2%	23.7%	9.8%	4.1%	0.2%	0.0%	0.0%	9.3%
150	50	498	2.8%	29.5%	14.2%	1.5%	1.0%	1.7%	0.2%	0.9%	0.2%	20.0%	8.3%	5.3%	0.7%	0.0%	0.0%	13.7%
151	50	94	5.0%	52.1%	17.0%	1.0%	0.7%	1.2%	0.1%	0.6%	0.1%	11.4%	4.7%	4.7%	1.4%	0.0%	0.0%	0.0%
152	50	96	3.9%	40.8%	16.3%	0.5%	0.4%	0.6%	0.1%	0.3%	0.2%	17.2%	7.1%	2.9%	0.2%	0.0%	0.0%	9.6%
153	50	16	1.9%	19.6%	21.0%	0.0%	0.0%	0.0%	0.0%	0.0%	0.3%	27.2%	11.3%	0.0%	0.0%	0.0%	0.0%	18.9%
154	50	110	1.6%	16.8%	7.5%	0.0%	0.0%	0.1%	0.0%	0.0%	0.1%	11.2%	4.6%	4.2%	0.0%	0.0%	0.0%	53.7%
155	50	262	2.7%	28.2%	11.8%	0.4%	0.3%	0.5%	0.1%	0.3%	0.2%	14.9%	6.2%	4.0%	0.3%	0.0%	0.0%	30.2%
156	50	482	3.4%	35.7%	17.4%	2.9%	2.0%	3.3%	0.4%	1.8%	0.2%	15.9%	6.6%	7.3%	1.9%	0.0%	0.0%	1.3%
157	50	309	2.8%	29.4%	17.3%	3.3%	2.3%	3.9%	0.4%	2.1%	0.2%	18.4%	7.6%	9.4%	2.8%	0.0%	0.0%	0.0%
158	50	723	2.9%	30.4%	11.5%	1.5%	1.1%	1.7%	0.2%	1.0%	0.3%	27.4%	11.3%	4.7%	0.2%	0.0%	1.2%	4.6%
159	70	2607	2.8%	28.9%	18.6%	1.7%	1.2%	2.0%	0.2%	1.1%	0.2%	17.5%	7.2%	5.7%	1.1%	0.1%	5.4%	6.2%
160	70	2189	4.0%	41.9%	11.9%	1.1%	0.8%	1.3%	0.1%	0.7%	0.2%	16.4%	6.8%	4.9%	0.4%	0.1%	5.4%	3.8%
162	50	253	2.7%	28.7%	13.2%	2.3%	1.6%	2.7%	0.3%	1.5%	0.3%	25.6%	10.6%	9.6%	0.8%	0.0%	0.0%	0.0%
163	50	379	2.8%	29.7%	13.7%	0.8%	0.6%	1.0%	0.1%	0.5%	0.3%	29.7%	12.3%	7.8%	0.7%	0.0%	0.0%	0.0%
164	50	358	3.4%	36.1%	20.3%	4.3%	3.0%	5.0%	0.5%	2.8%	0.1%	12.4%	5.1%	3.8%	0.2%	0.0%	0.0%	2.8%
165	50	119	2.8%	28.9%	14.4%	0.4%	0.3%	0.4%	0.0%	0.2%	0.3%	26.9%	11.1%	12.8%	1.6%	0.0%	0.0%	0.0%
166	50	90	1.7%	17.8%	8.8%	6.9%	4.9%	8.1%	0.9%	4.4%	0.3%	24.9%	10.3%	10.4%	0.7%	0.0%	0.0%	0.0%
167	50	201	2.5%	26.2%	12.8%	2.5%	1.8%	2.9%	0.3%	1.6%	0.3%	25.2%	10.4%	12.2%	1.5%	0.0%	0.0%	0.0%
168	50	575	2.6%	27.3%	6.8%	1.4%	1.0%	1.6%	0.2%	0.9%	0.3%	26.6%	11.0%	9.8%	0.8%	0.0%	1.6%	8.2%
170	50	322	3.2%	33.8%	19.0%	2.4%	1.7%	2.8%	0.3%	1.5%	0.2%	19.9%	8.3%	2.8%	0.1%	0.0%	0.0%	4.1%
171	50	590	2.8%	28.9%	15.4%	0.8%	0.6%	1.0%	0.1%	0.5%	0.2%	22.2%	9.2%	6.5%	0.7%	0.2%	9.3%	1.6%
172	50	47	4.9%	51.1%	28.5%	0.0%	0.0%	0.1%	0.0%	0.0%	0.1%	9.5%	3.9%	1.8%	0.0%	0.0%	0.0%	0.0%
173	50	479	3.0%	31.8%	13.9%	2.9%	2.1%	3.4%	0.4%	1.9%	0.2%	21.1%	8.8%	9.2%	1.3%	0.0%	0.0%	0.0%
174	50	821	2.6%	27.2%	7.5%	1.2%	0.9%	1.4%	0.2%	0.8%	0.3%	29.2%	12.1%	9.3%	0.7%	0.0%	1.1%	5.7%
175	50	551	3.2%	33.7%	17.7%	2.3%	1.6%	2.7%	0.3%	1.5%	0.1%	12.0%	5.0%	2.8%	0.5%	0.3%	12.5%	4.0%
176	50	882	3.6%	37.8%	12.3%	1.3%	0.9%	1.5%	0.2%	0.8%	0.1%	14.2%	5.9%	9.0%	2.2%	0.2%	7.6%	2.5%
179	50	683	3.8%	39.3%	17.0%	2.5%	1.8%	3.0%	0.3%	1.6%	0.2%	16.2%	6.7%	6.3%	1.3%	0.0%	0.0%	0.0%
180	50	521	4.3%	45.3%	19.6%	1.4%	1.0%	1.6%	0.2%	0.9%	0.2%	15.9%	6.6%	2.8%	0.3%	0.0%	0.0%	0.0%
181	50	440	3.0%	31.7%	16.5%	0.8%	0.6%	1.0%	0.1%	0.5%	0.1%	12.5%	5.2%	3.4%	0.4%	0.4%	15.4%	8.4%
182	50	462	2.8%	29.8%	9.9%	1.0%	0.7%	1.1%	0.1%	0.6%	0.1%	13.0%	5.4%	6.5%	0.4%	0.5%	22.4%	5.5%
183	50	733	2.9%	30.2%	13.9%	2.0%	1.4%	2.4%	0.3%	1.3%	0.1%	12.1%	5.0%	2.8%	0.1%	0.4%	18.1%	6.9%
184	50	244	1.7%	17.5%	6.6%	0.2%	0.1%	0.2%	0.0%	0.1%	0.0%	3.1%	1.3%	1.4%	0.1%	1.5%	63.7%	2.5%
185	70	2980	3.6%	37.9%	7.6%	3.0%	2.1%	3.6%	0.4%	1.9%	0.2%	18.9%	7.8%	8.8%	0.1%	0.1%	3.9%	0.0%
186	70	2407	3.7%	38.8%	6.2%	3.3%	2.3%	3.9%	0.4%	2.1%	0.2%	17.3%	7.2%	10.6%	0.1%	0.1%	3.8%	0.0%
187	50	279	3.4%	35.5%	15.8%	0.8%	0.5%	0.9%	0.1%	0.5%	0.1%	6.5%	2.7%	3.3%	0.5%	0.3%	11.8%	17.3%
188	50	335	3.4%	35.8%	16.5%	0.9%	0.6%	1.0%	0.1%	0.6%	0.1%	9.4%	3.9%	2.5%	0.2%	0.2%	10.3%	14.5%
189	70	4430	3.0%	31.6%	8.2%	1.1%	0.8%	1.3%	0.1%	0.7%	0.3%	25.5%	10.6%	10.3%	2.7%	0.1%	2.6%	1.2%
190	70	3325	3.4%	35.8%	8.3%	1.1%	0.8%	1.2%	0.1%	0.7%	0.3%	24.4%	10.1%	11.0%	1.4%	0.0%	0.4%	0.9%
191	70	5239	3.1%	32.3%	9.1%	1.4%	1.0%	1.7%	0.2%	0.9%	0.2%	22.9%	9.5%	9.2%	2.2%	0.1%	4.2%	2.0%
192	70	4167	3.5%	37.2%	9.6%	1.2%	0.8%	1.4%	0.1%	0.8%	0.2%	22.5%	9.3%	9.4%	1.2%	0.0%	1.5%	1.2%
193	70	1773	3.1%	32.2%	10.3%	2.9%	2.0%	3.4%	0.4%	1.9%	0.2%	22.6%	9.4%	8.9%	0.8%	0.0%	1.1%	0.9%
194	70	3214	4.2%	44.0%	16.0%	0.8%	0.6%	0.9%	0.1%	0.5%	0.1%	13.0%	5.4%	5.0%	0.6%	0.1%	3.1%	5.8%
195	50	44	1.5%	15.5%	7.8%	0.0%	0.0%	0.0%	0.0%	0.0%	0.1%	10.1%	4.2%	1.6%	0.0%	1.2%	51.1%	7.0%
196	50	270	3.2%	33.3%	12.4%	1.4%	1.0%	1.7%	0.2%	0.9%	0.2%	18.8%	7.8%	7.1%	0.3%	0.3%	11.4%	0.0%
197	50	50	1.2%	12.4%	8.7%	0.2%	0.2%	0.3%	0.0%	0.2%	0.1%	8.9%	3.7%	0.5%	0.0%	1.4%	62.0%	0.0%
198	50	127	2.2%	23.6%	17.6%	0.8%	0.6%	0.9%	0.1%	0.5%	0.1%	12.3%	5.1%	7.4%	0.8%	0.6%	24.9%	2.4%
199	70	1577	4.5%	47.0%	13.9%	1.3%	0.9%	1.5%	0.2%	0.8%	0.2%	15.1%	6.3%	4.5%	0.9%	0.1%	2.9%	0.0%
201	50	1879	3.8%	39.9%	18.2%	3.2%	2.3%	3.8%	0.4%	2.1%	0.1%	14.3%	5.9%	4.3%	0.4%	0.0%	0.4%	0.9%
202	50	1955	3.9%	41.4%	14.6%	2.1%	1.5%	2.4%	0.3%	1.3%	0.2%	16.9%	7.0%	6.1%	0.7%	0.0%	0.8%	0.9%
203	70	1032	4.5%	47.4%	12.7%	1.3%	0.9%	1.5%	0.2%	0.8%	0.2%	16.4%	6.8%	3.8%	0.6%	0.1%	2.8%	0.0%
204	70	2452	3.4%	36.0%	19.7%	1.3%	0.9%	1.6%	0.2%	0.9%	0.2%	19.5%	8.1%	5.8%	1.0%	0.0%	1.2%	0.1%
205	50	356	3.4%	35.2%	13.2%	1.9%	1.4%	2.3%	0.2%	1.2%	0.2%	19.9%	8.3%	5.9%	0.5%	0.1%	5.5%	0.9%
206	50	476	3.4%	35.9%	10.4%	1.7%	1.2%	2.0%	0.2%	1.1%	0.2%	19.9%	8.3%	8.0%	1.1%	0.2%	6.5%	0.0%
207	50	199	3.8%	40.3%	13.3%	0.8%	0.6%	1.0%	0.1%	0.5%	0.1%	9.5%	3.9%	3.7%	0.4%	0.3%	11.7%	10.0%
208	50	333	3.3%	34.7%	15.9%	0.9%	0.6%	1.0%	0.1%	0.5%	0.2%	15.4%	6.4%	6.8%	0.7%	0.2%	6.5%	6.9%
209	50	937	3.6%	38.3%	24.4%	2.9%	2.0%	3.4%	0.4%	1.8%	0.1%	10.9%	4.5%	4.3%	0.9%	0.0%	1.3%	1.1%
210	50	1201	3.3%	34.9%	15.1%	4.2%	2.9%	4.9%	0.5%	2.7%	0.1%	14.5%	6.0%	5.5%	0.7%	0.0%	1.5%	3.1%
211	70	2947	3.6%	38.1%	14.2%	1.5%	1.1%	1.8%	0.2%	1.0%	0.2%	20.1%	8.3%	6.3%	1.6%	0.0%	0.1%	1.9%
212	70	1634	3.2%	33.1%	14.1%	2.6%	1.8%	3.1%	0.3%	1.7%	0.2%	22.5%	9.3%	5.9%	0.4%	0.0%	0.1%	1.7%
213	50	419	3.4%	35.1%	9.5%	0.9%	0.6%	1.0%	0.1%	0.6%	0.1%	11.7%	4.9%	5.1%	0.8%	0.2%	8.2%	17.8%
214	70	666	2.6%	26.9%	16.1%	0.4%	0.3%	0.5%	0.1%	0.3%	0.2%	18.6%	7.7%	7.7%	0.5%	0.1%	3.8%	14.2%
215	50	302	4.7%	49.3%	22.6%	0.4%	0.3%	0.4%	0.0%	0.2%	0.1%	12.4%	5.1%	3.1%	0.2%	0.0%	1.0%	0.0%
216	50	189	3.2%	33.4%	9.2%	1.0%	0.7%	1.2%	0.1%	0.7%	0.2%	19.9%	8.2%	5.3%	0.5%	0.0%	1.6%	14.6%
217	50	772	3.7%	38.3%	10.0%	1.0%	0.7%	1.1%	0.1%	0.6%	0.2%	14.9%	6.2%	4.9%	0.7%	0.1%	5.7%	11.7%
218	50	851	3.4%	35.9%	19.8%	0.4%	0.3%	0.5%	0.1%	0.3%	0.2%	14.6%	6.1%	5.0%	0.4%	0.1%	3.4%	9.8%
219	50	353	4.0%	42.1%	10.7%	1.1%	0.8%	1.2%	0.1%	0.7%	0.2%	18.7%	7.7%	4.7%	0.6%	0.1%	2.8%	4.6%
220	50	477	4.4%	46.1%	26.4%	0.5%	0.3%	0.5%	0.1%	0.3%	0.1%	9.6%	4.0%	3.1%	0.4%	0.0%	0.8%	3.4%
221	50	783	3.4%	36.1%	20.3%	2.7%	1.9%	3.2%	0.3%	1.7%	0.1%	12.3%	5.1%	6.0%	1.5%	0.0%	1.9%	3.3%
222	50	413	2.7%	28.4%	10.5%	7.2%	5.1%	8.5%	0.9%	4.6%	0.1%	14.3%	5.9%	3.9%	0.3%	0.0%	0.5%	6.9%
223	50	234	3.5%	36.9%	15.7%	0.5%	0.4%	0.6%	0.1%	0.4%	0.2%	19.9%	8.3%	5.9%	1.4%	0.0%	0.0%	6.2%
226	50	264	3.1%	32.5%	13.4%	3.4%	2.4%	4.0%	0.4%	2.2%	0.2%	14.8%	6.1%	3.4%	0.6%	0.2%	7.7%	5.5%
227	50	1177	3.2%	33.7%	14.9%	2.0%	1.4%	2.3%	0.2%	1.3%	0.2%	23.1%	9.6%	5.2%	0.3%	0.0%	1.8%	0.7%
228	50	45	3.9%	41.2%	15.1%	1.0%	0.7%	1.2%	0.1%	0.7%	0.2%	22.8%	9.5%	3.4%	0.1%	0.0%	0.0%	0.0%
229	50	118	3.4%	35.4%	12.5%	1.1%	0.8%	1.3%	0.1%	0.7%	0.3%	28.1%	11.6%	4.5%	0.1%	0.0%	0.0%	0.0%
230	50	280	2.5%	26.6%	22.7%	3.3%	2.3%	3.9%	0.4%	2.1%	0.2%	15.6%	6.5%	2.4%	0.3%	0.0%	2.1%	9.0%
231	50	835	3.1%	32.5%	11.7%	2.0%	1.4%	2.3%	0.3%	1.3%	0.3%	26.0%	10.8%	4.3%	0.2%	0.0%	1.2%	2.8%
232	50	78	3.8%	40.2%	16.8%	0.5%	0.4%	0.6%	0.1%	0.3%	0.2%	21.7%	9.0%	5.5%	0.9%	0.0%	0.0%	0.0%
235	50	999	3.2%	33.4%	12.5%	3.3%	2.3%	3.9%	0.4%	2.1%	0.2%	19.5%	8.1%	3.5%	0.3%	0.0%	1.7%	5.6%
236	50	617	3.6%	38.2%	17.2%	1.8%	1.3%	2.1%	0.2%	1.1%	0.2%	20.3%	8.4%	4.5%	0.2%	0.0%	0.0%	0.9%

Traffic Flows and Breakdown by 16 Vehicle Classes (Year 2036)

Link No.	Speed Limit	Total Vehicle	19 - Motorcycles (MC)	01 - Private Cars (PC)	03 - Taxi	14 - Non-franchised Bus <=6.4t	15 - Non-franchised Bus 6.4-15t	16 - Non-franchised Bus >15t	12 - Private Light Bus <=3.5t	13 - Private Light Bus >3.5t	04 - Light Goods Vehicles <=2.5t	05 - Lt Goods Vehicles 2.5-3.5t	06 - Light Goods Vehicles >3.5t	07 - Heavy Goods Vehicles <=15t	08 - Heavy Goods Vehicles >15t	17 - Franchised Bus (SD)	18 - Franchised Bus (DD)	11 - Public Light Buses
	km/hr	1600-1700																
237	50	362	2.5%	26.4%	9.1%	1.9%	1.3%	2.2%	0.2%	1.2%	0.4%	34.6%	14.3%	5.7%	0.2%	0.0%	0.0%	0.0%
238	50	210	2.9%	30.2%	10.8%	0.2%	0.1%	0.2%	0.0%	0.1%	0.3%	29.4%	12.2%	7.8%	1.3%	0.0%	0.0%	4.4%
239	70	2950	3.4%	35.9%	10.8%	0.8%	0.6%	1.0%	0.1%	0.5%	0.2%	19.3%	8.0%	6.7%	1.4%	0.2%	6.8%	4.3%
240	70	2236	3.1%	32.7%	9.4%	1.6%	1.1%	1.9%	0.2%	1.0%	0.2%	19.1%	7.9%	6.7%	1.0%	0.2%	8.8%	5.1%
241	50	308	3.0%	30.9%	11.3%	0.3%	0.2%	0.3%	0.0%	0.2%	0.1%	12.6%	5.2%	2.5%	0.2%	0.3%	12.4%	20.5%
242	50	314	2.6%	27.0%	7.2%	0.2%	0.2%	0.3%	0.0%	0.1%	0.2%	17.9%	7.4%	5.1%	0.1%	0.2%	7.4%	24.2%
243	50	93	4.3%	45.5%	16.4%	1.1%	0.8%	1.3%	0.1%	0.7%	0.2%	16.5%	6.8%	5.7%	0.5%	0.0%	0.0%	0.0%
244	50	123	3.9%	41.1%	18.8%	0.7%	0.5%	0.8%	0.1%	0.4%	0.2%	18.3%	7.6%	7.3%	0.4%	0.0%	0.0%	0.0%
245	50	496	2.6%	27.0%	9.5%	0.3%	0.2%	0.4%	0.0%	0.2%	0.2%	17.7%	7.3%	5.7%	0.3%	0.2%	6.8%	21.5%
246	50	404	3.0%	31.2%	12.6%	0.4%	0.3%	0.5%	0.0%	0.2%	0.1%	13.6%	5.6%	2.6%	0.1%	0.3%	12.1%	17.3%
247	50	46	3.1%	32.1%	7.7%	0.1%	0.1%	0.1%	0.0%	0.0%	0.1%	11.9%	4.9%	1.7%	0.0%	0.5%	22.8%	15.0%
248	50	263	3.5%	36.5%	20.4%	1.6%	1.1%	1.8%	0.2%	1.0%	0.2%	14.8%	6.1%	5.4%	0.8%	0.1%	4.0%	2.6%
249	50	624	3.9%	41.3%	18.2%	1.3%	0.9%	1.5%	0.2%	0.8%	0.2%	17.2%	7.1%	4.4%	0.2%	0.0%	1.7%	1.1%
250	50	1252	2.9%	30.6%	14.4%	1.8%	1.2%	2.1%	0.2%	1.1%	0.3%	25.8%	10.7%	5.8%	1.1%	0.0%	0.8%	1.0%
253	50	937	3.5%	36.7%	17.2%	2.8%	2.0%	3.3%	0.4%	1.8%	0.2%	18.9%	7.8%	4.3%	0.2%	0.0%	0.3%	0.7%
254	50	342	2.8%	29.6%	19.5%	2.1%	1.5%	2.4%	0.3%	1.3%	0.2%	23.0%	9.5%	7.3%	0.4%	0.0%	0.0%	0.0%
255	50	433	3.3%	34.6%	12.6%	0.9%	0.6%	1.0%	0.1%	0.6%	0.3%	27.9%	11.5%	6.2%	0.4%	0.0%	0.0%	0.0%
256	50	323	3.1%	32.2%	17.9%	1.0%	0.7%	1.2%	0.1%	0.6%	0.3%	25.3%	10.5%	6.5%	0.6%	0.0%	0.0%	0.0%
257	50	1821	3.7%	39.1%	14.5%	1.9%	1.4%	2.3%	0.2%	1.2%	0.2%	20.3%	8.4%	5.5%	1.1%	0.0%	0.0%	0.0%
258	50	1859	3.1%	32.2%	13.9%	1.8%	1.3%	2.1%	0.2%	1.1%	0.3%	25.8%	10.7%	7.1%	0.5%	0.0%	0.0%	0.0%
259	50	567	2.9%	30.1%	13.6%	2.1%	1.5%	2.5%	0.3%	1.3%	0.3%	26.0%	10.8%	8.0%	0.8%	0.0%	0.0%	0.0%
260	50	505	2.9%	30.9%	7.6%	2.4%	1.7%	2.8%	0.3%	1.5%	0.1%	10.7%	4.4%	5.2%	0.7%	0.3%	12.0%	16.6%
261	50	420	2.9%	30.7%	12.3%	1.0%	0.7%	1.2%	0.1%	0.7%	0.1%	12.1%	5.0%	4.1%	0.5%	0.1%	4.3%	24.0%
262	50	373	3.4%	36.0%	12.7%	1.0%	0.7%	1.1%	0.1%	0.6%	0.3%	26.5%	11.0%	6.2%	0.4%	0.0%	0.0%	0.0%
263	50	408	2.7%	28.5%	15.3%	0.9%	0.6%	1.1%	0.1%	0.6%	0.3%	29.6%	12.3%	7.3%	0.6%	0.0%	0.0%	0.0%
264	50	1967	3.6%	37.6%	14.3%	2.0%	1.4%	2.3%	0.2%	1.3%	0.2%	21.4%	8.9%	5.7%	1.1%	0.0%	0.0%	0.0%
265	50	1051	3.3%	34.1%	13.8%	1.6%	1.1%	1.9%	0.2%	1.0%	0.3%	25.8%	10.7%	5.8%	0.4%	0.0%	0.0%	0.0%
266	50	550	2.8%	29.4%	12.4%	2.1%	1.5%	2.5%	0.3%	1.4%	0.3%	28.3%	11.7%	6.8%	0.5%	0.0%	0.0%	0.0%
267	50	1237	3.4%	35.8%	12.2%	1.2%	0.8%	1.4%	0.1%	0.7%	0.3%	25.4%	10.5%	6.2%	1.1%	0.0%	0.0%	0.9%
268	50	595	2.7%	28.6%	12.3%	1.7%	1.2%	2.0%	0.2%	1.1%	0.3%	29.6%	12.3%	6.9%	0.7%	0.0%	0.0%	0.4%
269	50	688	2.9%	30.3%	12.5%	1.7%	1.2%	2.0%	0.2%	1.1%	0.3%	30.0%	12.4%	4.6%	0.4%	0.0%	0.0%	0.3%
270	50	407	3.3%	34.3%	13.8%	1.5%	1.0%	1.7%	0.2%	0.9%	0.3%	24.4%	10.1%	6.8%	1.1%	0.0%	0.0%	0.6%
271	50	780	3.0%	31.2%	11.8%	1.5%	1.1%	1.8%	0.2%	1.0%	0.3%	29.8%	12.4%	5.4%	0.5%	0.0%	0.0%	0.0%
272	50	543	3.1%	32.7%	10.1%	1.4%	1.0%	1.7%	0.2%	0.9%	0.3%	28.1%	11.6%	5.9%	1.3%	0.0%	0.0%	1.7%
273	50	1563	2.9%	30.8%	12.1%	2.5%	1.8%	2.9%	0.3%	1.6%	0.3%	24.7%	10.2%	5.0%	0.5%	0.1%	3.8%	0.4%
274	50	1229	2.7%	28.0%	10.7%	3.0%	2.2%	3.6%	0.4%	2.0%	0.3%	26.3%	10.9%	4.2%	0.3%	0.1%	4.9%	0.6%
275	50	1011	3.4%	35.9%	9.8%	2.6%	1.8%	3.1%	0.3%	1.7%	0.2%	20.3%	8.4%	5.2%	1.2%	0.1%	5.3%	0.7%
276	50	984	2.7%	28.7%	9.3%	2.7%	1.9%	3.2%	0.3%	1.7%	0.3%	25.4%	10.5%	6.5%	0.3%	0.1%	5.8%	0.5%
277	50	568	3.0%	31.6%	11.2%	0.8%	0.6%	1.0%	0.1%	0.5%	0.3%	30.6%	12.7%	6.8%	0.7%	0.0%	0.0%	0.0%
278	50	361	3.4%	35.9%	8.9%	2.7%	1.9%	3.1%	0.3%	1.7%	0.3%	25.5%	10.6%	5.2%	0.5%	0.0%	0.0%	0.0%
279	50	841	3.0%	31.1%	8.8%	1.5%	1.0%	1.7%	0.2%	0.9%	0.3%	29.9%	12.4%	7.0%	1.1%	0.0%	0.0%	1.1%
280	50	801	2.5%	26.2%	9.5%	0.7%	0.5%	0.8%	0.1%	0.4%	0.3%	29.2%	12.1%	6.8%	1.2%	0.2%	9.0%	0.6%
281	50	1540	3.3%	35.0%	9.4%	1.1%	0.8%	1.3%	0.1%	0.7%	0.3%	24.9%	10.3%	11.1%	0.9%	0.0%	0.4%	0.4%
282	50	947	3.3%	34.8%	10.9%	1.4%	1.0%	1.6%	0.2%	0.9%	0.2%	19.9%	8.2%	15.2%	0.7%	0.0%	1.0%	0.6%
283	50	1211	3.1%	32.8%	6.6%	2.3%	1.7%	2.8%	0.3%	1.5%	0.3%	30.6%	12.7%	4.6%	0.2%	0.0%	0.4%	0.0%
284	50	460	4.7%	49.8%	9.0%	1.0%	0.7%	1.2%	0.1%	0.6%	0.2%	20.7%	8.6%	3.3%	0.1%	0.0%	0.0%	0.0%
285	50	1875	3.2%	33.8%	8.9%	1.3%	0.9%	1.6%	0.2%	0.9%	0.3%	25.8%	10.7%	10.5%	0.9%	0.0%	0.8%	0.3%
286	50	1378	3.5%	36.8%	10.9%	1.8%	1.3%	2.1%	0.2%	1.2%	0.2%	18.6%	7.7%	13.4%	0.5%	0.0%	1.2%	0.4%
287	50	333	3.9%	40.4%	9.4%	0.9%	0.6%	1.0%	0.1%	0.6%	0.2%	18.4%	7.6%	7.6%	1.2%	0.0%	1.1%	6.9%
288	50	508	4.2%	44.5%	13.1%	1.6%	1.1%	1.9%	0.2%	1.0%	0.1%	13.1%	5.4%	7.3%	0.8%	0.0%	1.0%	4.5%
289	50	1023	2.9%	30.7%	8.6%	0.9%	0.6%	1.0%	0.1%	0.6%	0.3%	24.9%	10.3%	6.4%	0.9%	0.2%	9.0%	2.7%
290	50	2678	2.6%	27.0%	10.4%	4.9%	3.5%	5.8%	0.6%	3.2%	0.2%	18.9%	7.8%	4.6%	0.3%	0.1%	4.8%	5.5%
291	50	1579	3.3%	34.4%	5.1%	2.9%	2.0%	3.4%	0.4%	1.8%	0.2%	19.3%	8.0%	4.4%	0.3%	0.1%	6.2%	8.1%
292	70	3986	3.7%	38.8%	5.7%	1.4%	1.0%	1.7%	0.2%	0.9%	0.3%	26.6%	11.0%	4.2%	0.4%	0.0%	1.5%	2.6%
293	70	3360	3.1%	32.4%	10.0%	2.2%	1.6%	2.6%	0.3%	1.4%	0.2%	22.5%	9.3%	6.8%	0.6%	0.1%	2.5%	4.4%
294	50	3441	2.8%	28.9%	8.7%	2.7%	1.9%	3.2%	0.3%	1.8%	0.2%	22.3%	9.2%	4.4%	0.6%	0.2%	6.9%	5.9%
295	50	2788	3.1%	32.2%	8.4%	1.8%	1.3%	2.2%	0.2%	1.2%	0.2%	19.6%	8.1%	5.9%	0.9%	0.1%	5.8%	9.0%
296	50	319	3.7%	38.7%	12.1%	0.5%	0.4%	0.6%	0.1%	0.3%	0.2%	15.7%	6.5%	3.1%	0.3%	0.0%	0.0%	18.1%
297	50	88	1.1%	12.1%	4.6%	0.5%	0.4%	0.6%	0.1%	0.3%	0.1%	5.5%	2.3%	1.0%	0.0%	0.0%	0.0%	71.5%
299	50	1289	3.3%	34.9%	8.1%	0.8%	0.6%	1.0%	0.1%	0.5%	0.3%	24.9%	10.3%	13.5%	0.4%	0.0%	0.0%	1.4%
300	70	3347	2.9%	30.6%	8.8%	7.4%	5.2%	8.7%	0.9%	4.8%	0.2%	17.0%	7.0%	3.3%	0.0%	0.1%	2.5%	0.6%
301	70	2984	4.0%	41.7%	2.2%	4.2%	3.0%	4.9%	0.5%	2.7%	0.2%	21.1%	8.7%	4.0%	0.1%	0.0%	1.8%	0.8%
302	70	2600	2.6%	27.7%	9.3%	7.8%	5.5%	9.2%	1.0%	5.0%	0.2%	19.2%	8.0%	2.2%	0.0%	0.0%	1.3%	0.8%
303	70	2496	4.0%	42.0%	2.5%	4.1%	2.9%	4.8%	0.5%	2.6%	0.2%	23.1%	9.6%	2.6%	0.1%	0.0%	0.0%	1.0%
304	50	1411	3.4%	35.8%	8.5%	1.1%	0.7%	1.2%	0.1%	0.7%	0.2%	16.6%	6.9%	6.0%	0.5%	0.2%	9.1%	8.9%
305	50	2071	3.4%	35.3%	12.4%	0.6%	0.4%	0.7%	0.1%	0.4%	0.2%	18.6%	7.7%	7.9%	1.2%	0.1%	6.0%	5.0%
306	50	1523	3.0%	31.3%	19.7%	1.8%	1.3%	2.1%	0.2%	1.2%	0.2%	16.2%	6.7%	3.6%	0.5%	0.1%	3.5%	8.7%
307	50	1247	5.0%	52.9%	18.7%	1.4%	1.0%	1.6%	0.2%	0.9%	0.1%	8.9%	3.7%	2.5%	0.5%	0.1%	2.6%	0.0%
308	50	64	3.5%	37.1%	17.5%	1.4%	1.0%	1.7%	0.2%	0.9%	0.1%	8.5%	3.5%	3.4%	0.7%	0.1%	3.5%	16.8%
309	50	71	4.9%	51.0%	20.2%	1.2%	0.8%	1.4%	0.2%	0.8%	0.1%	10.0%	4.2%	4.9%	0.4%	0.0%	0.0%	0.0%
310	70	2052	3.4%	35.9%	14.8%	2.3%	1.6%	2.7%	0.3%	1.5%	0.2%	18.6%	7.7%	8.0%	0.9%	0.0%	0.0%	2.1%
311	70	2293	3.7%	38.9%	19.1%	1.1%	0.8%	1.3%	0.1%	0.7%	0.2%	16.3%	6.7%	5.1%	0.8%	0.0%	0.0%	5.3%
312	50	1189	3.2%	33.5%	8.8%	1.5%	1.0%	1.7%	0.2%	0.9%	0.2%	21.0%	8.7%	16.9%	0.8%	0.0%	0.1%	1.5%
313	50	218	4.6%	48.1%	17.7%	1.6%	1.1%	1.9%	0.2%	1.0%	0.1%	13.8%	5.7%	3.8%	0.3%	0.0%	0.0%	0.0%
314	50	250	5.2%	54.2%	14.1%	1.1%	0.7%	1.2%	0.1%	0.7%	0.1%	13.7%	5.7%	3.1%	0.2%	0.0%	0.0%	0.0%
315	50	137	5.1%	53.5%	13.9%	1.1%	0.7%	1.2%	0.1%	0.7%	0.1%	14.3%	5.9%	3.2%	0.2%	0.0%	0.0%	0.0%
316	50	124	4.5%	47.6%	17.5%	1.6%	1.1%	1.9%	0.2%	1.0%	0.1%	14.2%	5.9%	3.9%	0.3%	0.0%	0.0%	0.0%
317	50	144	4.3%	45.4%	20.3%	1.2%	0.8%	1.4%	0.2%	0.8%	0.2%	16.0%	6.6%	2.5%	0.3%	0.0%	0.0%	0.0%
318	50	156	4.8%	50.4%	15.3%	1.3%	0.9%	1.5%	0.2%	0.8%	0.2%	15.7%	6.5%	2.3%	0.2%	0.0%	0.0%	0.0%
319	50	360	3.9%	41.4%	16.7%	1.2%	0.9%	1.4%	0.2%	0.8%	0.2%	20.6%	8.5%	3.8%	0.4%	0.0%	0.0%	0.0%
320	50	142	4.4%	46.5%	18.1%	0.8%	0.5%	0.9%	0.1%	0.5%	0.1%	10.6%	4.4%	3.8%	0.7%	0.1%	6.4%	2.2%
321	50	473	2.3%	23.6%	16.1%	2.5%	1.8%	3.0%	0.3%	1.6%	0.3%	26.4%	10.9%	8.4%	0.9%	0.0%	1.9%	0.0%
322	50	32	3.6%	37.3%	19.9%	2.0%	1.4%	2.3%	0.2%	1.3%	0.2%	16.7%	6.9%	6.9%	1.4%	0.0%	0.0%	0.0%
323	50	94	4.3%	45.4%	16.0%	1.8%	1.3%	2.1%	0.2%	1.2%	0.2%	15.1%	6.3%	5.2%	0.9%	0.0%	0.0%	0.0%
324	50	333	3.6%	37.3%	24.2%	0.8%	0.6%	0.9%	0.1%	0.5%	0.1%	14.0%	5.8%	7.3%	1.1%	0.1%	2.7%	0.9%
325	50	479	3.9%	41.1%	21.4%	1.4%	1.0%	1.6%	0.2%	0.9%	0.2%	14.8%	6.1%	4.6%	0.4%	0.0%	1.9%	0.6%
326	50	67	3.4%	35.3%	10.6%	0.7%	0.5%	0.8%	0.1%	0.5%	0.3%	25.1%	10.4%	11.5%	1.0%	0.0%	0.0%	0.0%
327	50	297	3.5%	37.0%	10.8%	1.6%	1.2%	1.9%	0.2%	1.0%	0.2%	18.1%	7.5%	12.0%	0.9%	0.1%	3.0%	1.0%
328	50	330	3.5%	37.0%	24.1%	1.0%	0.7%	1.2%	0.1%	0.6%	0.2%	16.0%	6.6%	5.8%	0.4%	0.1%	2.7%	0.0%
329	50	246	4.7%	48.9%	26.5%	2.2%	1.6%	2.6%	0.3%	1.4%	0.1%	6.7%	2.8%	2.2%	0.1%	0.0%	0.0%	0.0%
330	50	131	5.4%	56.6%	14.4%	1.5%	1.1%	1.7%	0.2%	1.0%	0.1%	10.3%	4.3%	3.3%	0.1%	0.0%	0.0%	0.0%
331	50	92	5.2%	54.3%	14.6%	2.3%	1.6%	2.7%	0.3%	1.5%	0.1%	9.3%	3.9%	4.2%	0.2%	0.0%	0.0%	0.0%
332	50	117	5.4%	56.3%	14.2%	1.5%	1.1%	1.8%	0.2%	1.0%	0.1%	10.5%	4.4%	3.4%	0.1%	0.0%	0.0%	0.0%
333	50	72	5.1%	53.8%	14.4%	2.3%	1.6%	2.7%	0.3%	1.5%	0.1%	9.6%	4.0%	4.4%	0.2%	0.0%	0.0%	0.0%
334	50	117	5.7%	60.0%	13.2%	1.0%	0.7%	1.2%	0.1%	0.6%	0.1%	8.2%	3.4%	5.6%	0.1%	0.0%	0.0%	0.0%
335	50	74	5.4%	56.2%	12.4%	2.2%	1.5%	2.6%	0.3%	1.4%	0.1%	7.4%	3.1%	7.3%	0.3%	0.0%	0.0%	0.0%
336	50	1507	4.3%	45.2%	28.0%	3.6%	2.5%	4.2%	0.5%	2.3%	0.1%	5.9%	2.4%	1.1%	0.0%	0.0%	0.0%	0.0%
337	50	1072	3.4%	35.4%	45.0%	2.0%	1.4%	2.4%	0.3%	1.3%	0.1%	5.0%	2.1%	1.6%	0.1%	0.0%	0.0%	0.0%
338	50	623	3.6%	37.9%	35.1%	0.9%	0.6%	1.1%	0.1%	0.6%	0.1%	12.3%	5.1%	2.5%	0.1%	0.0%	0.0%	0.0%
339	50	1527	3.8%	40.3%	39.8%	3.0%	2.1%	3.5%	0.4%	1.9%	0.0%	2.8%	1.2%	1.0%	0.0%	0.0%	0.0%	0.0%
340	50	621	3.8%	40.2%	39.6%	1.4%	1.0%	1.6%	0.2%	0.9%	0.1%	6.4%	2.7%	2.2%	0.2%	0.0%	0.0%	0.0%
341	50	987	4.5%	47.2%	27.4%	3.3%	2.3%	3.9%	0.4%	2.1%	0.1%	4.9%	2.0%	1.9%	0.1%	0.0%	0.0%	0.0%
342	80	4146	3.6%	37.9%	13.8%	1.9%	1.4%	2.3%	0.2%	1.2%	0.2%	18.1%	7.5%	11.2%	0.6%	0.0%	0.0%	0.0%
343	80	4006	4.3%	44.8%	10.4%	1.6%	1.1%	1.8%	0.2%	1.0%	0.2%	19.9%	8.2%	6.0%	0.5%	0.0%	0.0%	0.0%
346	70	137	4.3%	44.7%	12.5%	3.1%	2.2%	3.6%	0.4%	2.0%	0.2%	14.7%	6.1%	6.0%	0.4%	0.0%	0.0%	0.0%

Traffic Flows and Breakdown by 16 Vehicle Classes (Year 2036)

Link No.	Speed Limit	Total Vehicle	19 - Motorcycles (MC)	01 - Private Cars (PC)	03 - Taxi	14 - Non-franchised Bus <=6.4t	15 - Non-franchised Bus 6.4-15t	16 - Non-franchised Bus >15t	12 - Private Light Bus <=3.5t	13 - Private Light Bus >3.5t	04 - Light Goods Vehicles <=2.5t	05 - Lt Goods Vehicles 2.5-3.5t	06 - Light Goods Vehicles >3.5t	07 - Heavy Goods Vehicles <=15t	08 - Heavy Goods Vehicles >15t	17 - Franchised Bus (SD)	18 - Franchised Bus (DD)	11 - Public Light Buses
	km/hr	1600-1700																
349	70	1478	3.5%	37.0%	10.3%	2.1%	1.5%	2.4%	0.3%	1.3%	0.2%	21.8%	9.0%	10.0%	0.6%	0.0%	0.0%	0.0%
350	50	1398	3.4%	35.7%	48.8%	1.9%	1.3%	2.2%	0.2%	1.2%	0.0%	2.8%	1.2%	1.0%	0.0%	0.0%	0.0%	0.0%
351	50	815	3.6%	37.6%	38.2%	1.3%	0.9%	1.6%	0.2%	0.9%	0.1%	9.4%	3.9%	2.3%	0.1%	0.0%	0.0%	0.0%
364	50	380	4.2%	44.2%	22.2%	1.8%	1.3%	2.1%	0.2%	1.2%	0.1%	13.6%	5.7%	3.4%	0.1%	0.0%	0.0%	0.0%
365	50	504	4.0%	42.3%	25.3%	2.3%	1.6%	2.7%	0.3%	1.5%	0.1%	11.9%	5.0%	2.7%	0.1%	0.0%	0.0%	0.0%
368	50	1157	3.2%	33.1%	9.3%	3.7%	2.6%	4.3%	0.5%	2.3%	0.2%	17.3%	7.2%	8.4%	1.0%	0.1%	4.5%	2.5%
369	50	146	4.0%	41.9%	14.3%	1.3%	0.9%	1.6%	0.2%	0.9%	0.2%	17.7%	7.3%	4.7%	0.7%	0.0%	0.0%	4.2%
370	50	22	1.4%	14.4%	15.5%	1.2%	0.9%	1.5%	0.2%	0.8%	0.2%	20.1%	8.3%	5.8%	2.0%	0.6%	27.2%	0.0%
371	70	1016	4.0%	41.7%	20.6%	2.2%	1.6%	2.6%	0.3%	1.4%	0.1%	11.3%	4.7%	4.8%	1.3%	0.1%	3.3%	0.0%
372	70	3318	3.0%	31.9%	20.0%	2.1%	1.5%	2.5%	0.3%	1.4%	0.2%	19.1%	7.9%	7.2%	1.7%	0.0%	1.1%	0.0%
373	50	442	4.0%	42.0%	23.7%	2.6%	1.8%	3.1%	0.3%	1.7%	0.1%	12.5%	5.2%	2.6%	0.3%	0.0%	0.0%	0.0%
374	50	58	2.7%	28.1%	10.9%	1.0%	0.7%	1.2%	0.1%	0.7%	0.3%	26.6%	11.0%	13.1%	3.6%	0.0%	0.0%	0.0%
375	50	150	3.4%	35.9%	20.2%	1.7%	1.2%	2.0%	0.2%	1.1%	0.2%	15.3%	6.3%	4.0%	0.7%	0.0%	0.0%	7.7%
376	50	713	3.5%	36.8%	15.1%	1.3%	0.9%	1.5%	0.2%	0.8%	0.2%	21.4%	8.9%	8.5%	1.0%	0.0%	0.0%	0.0%
377	50	153	3.8%	40.1%	19.3%	2.5%	1.8%	2.9%	0.3%	1.6%	0.2%	15.1%	6.3%	4.9%	1.2%	0.0%	0.0%	0.0%
378	50	748	3.8%	39.7%	20.3%	1.9%	1.3%	2.2%	0.2%	1.2%	0.2%	16.4%	6.8%	5.0%	0.5%	0.0%	0.0%	0.6%
380	50	185	3.6%	37.4%	17.8%	2.3%	1.6%	2.7%	0.3%	1.5%	0.2%	17.2%	7.1%	6.6%	1.6%	0.0%	0.0%	0.0%
381	50	387	3.0%	31.0%	14.9%	2.4%	1.7%	2.9%	0.3%	1.6%	0.1%	14.1%	5.8%	5.7%	1.3%	0.3%	12.8%	2.0%
382	50	306	3.4%	35.8%	14.6%	1.5%	1.1%	1.8%	0.2%	1.0%	0.1%	10.5%	4.3%	4.9%	1.1%	0.4%	16.7%	2.5%
383	50	2993	3.3%	34.4%	16.8%	1.9%	1.4%	2.3%	0.2%	1.2%	0.2%	16.1%	6.7%	6.9%	1.0%	0.1%	5.5%	2.0%
384	50	1594	3.2%	33.3%	10.5%	1.1%	0.8%	1.3%	0.1%	0.7%	0.2%	18.1%	7.5%	8.0%	1.3%	0.2%	9.1%	4.5%
385	50	2582	3.3%	34.7%	23.8%	1.9%	1.3%	2.2%	0.2%	1.2%	0.2%	16.3%	6.7%	6.8%	1.2%	0.0%	0.0%	0.2%
386	50	2713	3.4%	35.2%	23.7%	1.8%	1.3%	2.2%	0.2%	1.2%	0.2%	16.1%	6.7%	6.7%	1.2%	0.0%	0.0%	0.2%
388	50	571	3.5%	36.6%	17.3%	2.9%	2.0%	3.3%	0.4%	1.8%	0.2%	16.7%	6.9%	6.9%	1.5%	0.0%	0.0%	0.0%
389	50	1386	4.0%	41.4%	19.2%	2.0%	1.4%	2.3%	0.3%	1.3%	0.2%	15.8%	6.5%	4.6%	0.5%	0.0%	0.0%	0.4%
390	50	558	4.1%	42.7%	17.0%	1.1%	0.8%	1.3%	0.1%	0.7%	0.2%	19.0%	7.9%	3.5%	0.3%	0.0%	0.0%	1.1%
391	50	2317	3.6%	37.3%	25.5%	1.2%	0.8%	1.4%	0.1%	0.8%	0.2%	16.5%	6.8%	5.0%	0.5%	0.0%	0.0%	0.3%
394	50	251	2.7%	28.6%	14.7%	1.3%	0.9%	1.5%	0.2%	0.8%	0.3%	24.3%	10.1%	11.3%	3.3%	0.0%	0.0%	0.0%
395	50	284	2.6%	27.8%	12.3%	2.1%	1.5%	2.4%	0.3%	1.3%	0.3%	29.1%	12.1%	7.1%	1.1%	0.0%	0.0%	0.0%
397	50	346	4.1%	42.6%	17.3%	2.5%	1.8%	2.9%	0.3%	1.6%	0.1%	12.3%	5.1%	7.3%	2.2%	0.0%	0.0%	0.0%
398	50	121	5.2%	54.7%	16.8%	1.6%	1.1%	1.8%	0.2%	1.0%	0.1%	9.6%	4.0%	3.2%	0.7%	0.0%	0.0%	0.0%
399	50	761	3.3%	35.1%	11.6%	1.2%	0.9%	1.4%	0.2%	0.8%	0.2%	14.9%	6.2%	10.0%	2.4%	0.2%	8.8%	2.9%
403	50	442	4.6%	48.4%	9.1%	1.5%	1.1%	1.8%	0.2%	1.0%	0.2%	20.3%	8.4%	3.3%	0.0%	0.0%	0.0%	0.0%
405	50	725	4.3%	44.7%	20.7%	1.1%	0.7%	1.2%	0.1%	0.7%	0.1%	14.0%	5.8%	4.2%	0.7%	0.0%	1.2%	0.4%
406	50	171	5.0%	52.1%	14.7%	2.2%	1.5%	2.6%	0.3%	1.4%	0.1%	10.8%	4.5%	4.9%	0.0%	0.0%	0.0%	0.0%
407	50	149	0.9%	9.7%	3.9%	3.3%	2.4%	3.9%	0.4%	2.1%	0.4%	40.7%	16.8%	6.5%	0.1%	0.0%	0.0%	8.8%
408	50	349	3.6%	38.1%	23.9%	0.8%	0.6%	1.0%	0.1%	0.5%	0.1%	13.9%	5.8%	6.9%	1.1%	0.1%	2.6%	0.9%
409	50	557	4.0%	42.4%	20.5%	1.4%	1.0%	1.6%	0.2%	0.9%	0.2%	14.7%	6.1%	4.4%	0.4%	0.0%	1.6%	0.6%
412	70	789	3.6%	37.4%	12.5%	3.3%	2.4%	3.9%	0.4%	2.1%	0.2%	17.1%	7.1%	9.9%	0.1%	0.0%	0.0%	0.0%
413	70	157	2.9%	30.9%	19.8%	7.7%	5.5%	9.1%	1.0%	5.0%	0.1%	9.5%	3.9%	4.2%	0.4%	0.0%	0.0%	0.0%
414	70	1616	3.1%	32.3%	9.4%	2.4%	1.7%	2.9%	0.3%	1.6%	0.2%	23.9%	9.9%	9.4%	0.8%	0.0%	1.2%	1.0%
415	70	632	3.7%	39.0%	10.7%	2.2%	1.6%	2.6%	0.3%	1.4%	0.2%	19.0%	7.9%	11.3%	0.1%	0.0%	0.0%	0.0%
416	70	473	3.0%	31.4%	8.9%	2.1%	1.5%	2.5%	0.3%	1.4%	0.3%	26.2%	10.9%	11.4%	0.2%	0.0%	0.0%	0.0%
417	50	748	3.8%	40.1%	15.4%	1.0%	0.7%	1.2%	0.1%	0.6%	0.1%	7.9%	3.3%	3.1%	0.2%	0.5%	20.5%	1.4%
418	50	895	3.9%	41.3%	17.4%	1.2%	0.9%	1.4%	0.2%	0.8%	0.2%	14.8%	6.1%	5.1%	0.7%	0.1%	4.2%	1.7%
419	50	408	4.2%	44.2%	11.5%	2.8%	2.0%	3.3%	0.4%	1.8%	0.2%	15.0%	6.2%	3.9%	0.3%	0.0%	0.7%	3.6%
420	50	630	5.2%	54.8%	12.8%	1.3%	0.9%	1.6%	0.2%	0.8%	0.1%	8.9%	3.7%	4.0%	0.7%	0.1%	3.1%	1.8%
421	50	2364	3.8%	39.5%	8.7%	1.9%	1.3%	2.2%	0.2%	1.2%	0.2%	16.1%	6.7%	9.0%	1.2%	0.1%	3.1%	4.9%
422	50	2570	4.1%	42.8%	13.3%	0.7%	0.5%	0.8%	0.1%	0.5%	0.2%	15.7%	6.5%	7.3%	0.7%	0.1%	2.7%	4.1%
423	70	3408	3.1%	33.0%	10.1%	1.1%	0.8%	1.3%	0.1%	0.7%	0.3%	25.3%	10.5%	8.2%	2.6%	0.0%	0.6%	2.1%
424	70	2745	3.4%	35.2%	10.0%	1.4%	1.0%	1.7%	0.2%	0.9%	0.2%	23.6%	9.8%	8.9%	1.3%	0.0%	1.2%	1.1%
425	50	1844	2.9%	30.6%	7.2%	1.9%	1.4%	2.2%	0.2%	1.2%	0.2%	18.5%	7.7%	11.0%	1.4%	0.3%	10.9%	2.2%
426	50	1432	3.9%	40.8%	8.7%	0.7%	0.5%	0.8%	0.1%	0.5%	0.2%	20.2%	8.4%	10.3%	0.9%	0.0%	1.9%	2.1%
427	50	79	4.9%	51.8%	18.5%	0.5%	0.4%	0.6%	0.1%	0.3%	0.1%	10.2%	4.2%	7.9%	0.6%	0.0%	0.0%	0.0%
429	50	629	2.7%	28.7%	13.9%	2.3%	1.6%	2.7%	0.3%	1.5%	0.1%	12.8%	5.3%	2.3%	0.1%	0.4%	17.3%	8.1%
430	70	481	3.3%	35.0%	11.1%	2.8%	2.0%	3.2%	0.3%	1.8%	0.2%	15.7%	6.5%	9.3%	0.1%	0.2%	8.4%	0.0%
433	50	219	2.9%	30.3%	8.8%	1.8%	1.3%	2.1%	0.2%	1.2%	0.3%	30.3%	12.6%	6.2%	0.5%	0.0%	1.4%	0.0%
434	50	728	3.1%	32.4%	9.1%	3.8%	2.7%	4.4%	0.5%	2.4%	0.3%	24.3%	10.1%	5.5%	0.5%	0.0%	0.9%	0.0%
435	50	900	3.7%	38.9%	6.3%	1.1%	0.8%	1.3%	0.1%	0.7%	0.2%	24.1%	10.0%	2.0%	0.7%	0.1%	3.8%	6.1%
436	50	587	4.0%	42.2%	13.6%	1.8%	1.3%	2.1%	0.2%	1.1%	0.1%	13.9%	5.8%	4.3%	0.3%	0.2%	6.7%	2.4%
437	50	286	2.1%	22.4%	3.3%	2.6%	1.9%	3.1%	0.3%	1.7%	0.2%	19.0%	7.9%	4.3%	0.2%	0.4%	17.3%	13.2%
438	50	335	3.3%	34.5%	8.3%	1.0%	0.7%	1.2%	0.1%	0.6%	0.3%	26.6%	11.0%	10.1%	0.9%	0.0%	0.0%	1.4%
439	50	291	4.1%	42.5%	12.8%	1.5%	1.1%	1.7%	0.2%	1.0%	0.2%	18.4%	7.6%	4.4%	0.8%	0.1%	2.6%	1.1%
440	50	1573	3.5%	36.8%	12.7%	1.1%	0.8%	1.3%	0.1%	0.7%	0.3%	24.3%	10.1%	6.6%	1.0%	0.0%	0.0%	0.7%
443	50	344	3.3%	34.2%	13.2%	3.0%	2.1%	3.5%	0.4%	1.9%	0.2%	20.6%	8.5%	3.7%	0.3%	0.0%	0.0%	5.1%
444	50	422	3.2%	34.1%	13.4%	1.0%	0.7%	1.2%	0.1%	0.7%	0.3%	24.8%	10.3%	6.3%	0.6%	0.0%	0.0%	3.5%
445	50	282	2.8%	29.4%	9.2%	4.8%	3.4%	5.7%	0.6%	3.1%	0.2%	17.1%	7.1%	2.1%	0.0%	0.1%	5.8%	8.4%
446	50	746	3.5%	37.2%	16.5%	1.8%	1.3%	2.1%	0.2%	1.1%	0.2%	21.1%	8.7%	5.1%	0.3%	0.0%	0.0%	0.7%
447	50	310	3.1%	32.6%	9.0%	1.7%	1.2%	2.0%	0.2%	1.1%	0.3%	27.7%	11.5%	8.8%	0.6%	0.0%	0.0%	0.0%
448	50	203	2.1%	21.9%	9.2%	0.5%	0.4%	0.6%	0.1%	0.4%	0.4%	38.1%	15.8%	9.7%	0.8%	0.0%	0.0%	0.0%
449	50	314	3.9%	41.3%	11.9%	2.1%	1.5%	2.5%	0.3%	1.4%	0.2%	20.4%	8.5%	5.4%	0.6%	0.0%	0.0%	0.0%
450	50	43	2.3%	24.0%	12.0%	0.4%	0.3%	0.4%	0.0%	0.2%	0.4%	36.1%	15.0%	8.4%	0.5%	0.0%	0.0%	0.0%
451	50	324	4.6%	48.8%	16.5%	0.6%	0.5%	0.8%	0.1%	0.4%	0.2%	14.8%	6.1%	5.8%	0.8%	0.0%	0.0%	0.0%
452	50	418	4.1%	42.8%	10.5%	3.3%	2.3%	3.8%	0.4%	2.1%	0.2%	18.9%	7.8%	3.7%	0.1%	0.0%	0.0%	0.0%
453	50	883	3.7%	38.4%	17.7%	1.7%	1.2%	2.0%	0.2%	1.1%	0.2%	18.5%	7.7%	5.7%	0.5%	0.0%	1.4%	0.0%
454	50	303	4.4%	46.6%	15.1%	1.9%	1.3%	2.2%	0.2%	1.2%	0.2%	14.8%	6.1%	5.4%	0.5%	0.0%	0.0%	0.0%
459	50	868	4.3%	45.4%	15.4%	1.7%	1.2%	2.0%	0.2%	1.1%	0.2%	16.1%	6.7%	3.7%	0.1%	0.0%	0.3%	1.6%
460	50	1077	3.8%	39.6%	26.2%	1.5%	1.1%	1.8%	0.2%	1.0%	0.1%	13.6%	5.7%	4.5%	0.4%	0.0%	0.0%	0.5%
461	50	1262	4.0%	42.4%	27.1%	2.1%	1.5%	2.5%	0.3%	1.4%	0.1%	11.0%	4.5%	2.5%	0.1%	0.0%	0.0%	0.4%
468	50	353	4.0%	42.1%	10.7%	1.1%	0.8%	1.2%	0.1%	0.7%	0.2%	18.7%	7.7%	4.7%	0.6%	0.1%	2.8%	4.6%
469	50	782	3.7%	38.6%	22.3%	2.9%	2.1%	3.5%	0.4%	1.9%	0.1%	10.8%	4.5%	3.2%	0.3%	0.0%	0.8%	5.0%
470	50	305	2.6%	26.8%	15.8%	6.8%	4.8%	8.0%	0.9%	4.4%	0.1%	12.6%	5.2%	3.3%	0.3%	0.0%	0.7%	7.6%
473	50	117	5.7%	60.0%	13.2%	1.0%	0.7%	1.2%	0.1%	0.6%	0.1%	8.2%	3.4%	5.6%	0.1%	0.0%	0.0%	0.0%
474	50	74	5.4%	56.2%	12.4%	2.2%	1.5%	2.6%	0.3%	1.4%	0.1%	7.4%	3.1%	7.3%	0.3%	0.0%	0.0%	0.0%
475	50	29	4.6%	48.2%	13.1%	2.1%	1.5%	2.4%	0.3%	1.3%	0.2%	15.5%	6.4%	4.2%	0.2%	0.0%	0.0%	0.0%
476	50	23	3.8%	39.9%	15.3%	2.4%	1.7%	2.8%	0.3%	1.5%	0.2%	19.1%	7.9%	4.9%	0.3%	0.0%	0.0%	0.0%
477	50	49	4.9%	51.6%	15.8%	1.5%	1.1%	1.8%	0.2%	1.0%	0.1%	10.9%	4.5%	6.3%	0.3%	0.0%	0.0%	0.0%
478	50	34	5.1%	53.3%	14.2%	1.0%	0.7%	1.2%	0.1%	0.6%	0.1%	13.0%	5.4%	5.1%	0.1%	0.0%	0.0%	0.0%
479	50	20	3.9%	40.9%	18.3%	0.7%	0.5%	0.8%	0.1%	0.5%	0.2%	22.6%	9.4%	2.1%	0.0%	0.0%	0.0%	0.0%
480	50	24	4.4%	46.1%	14.4%	1.7%	1.2%	2.0%	0.2%	1.1%	0.2%	18.3%	7.6%	2.8%	0.1%	0.0%	0.0%	0.0%
483	50	657	3.8%	39.7%	36.4%	1.4%	1.0%	1.6%	0.2%	0.9%	0.1%	8.5%	3.5%	2.9%	0.2%	0.0%	0.0%	0.0%
484	50	973	4.5%	46.8%	27.0%	3.2%	2.3%	3.7%	0.4%	2.1%	0.1%	5.5%	2.3%	2.1%	0.1%	0.0%	0.0%	0.0%
485	50	411	3.0%	31.3%	10.7%	3.4%	2.4%	4.0%	0.4%	2.2%	0.1%	11.4%	4.7%	2.6%	7.8%	0.3%	11.0%	4.7%
486	50	435	4.6%	48.7%	20.7%	1.0%	0.7%	1.1%	0.1%	0.6%	0.1%	11.9%	4.9%	4.4%	1.0%	0.0%	0.0%	0.0%
487	50	250	2.3%	24.2%	19.1%	2.0%	1.4%	2.3%	0.3%	1.3%	0.2%	19.3%	8.0%	5.3%	1.2%	0.0%	0.0%	13.2%
488	50	54	1.8%	19.1%	6.3%	2.5%	1.7%	2.9%	0.3%	1.6%	0.1%	8.6%	3.6%	0.7%	0.0%	1.2%	49.7%	0.0%
489	50	1173	3.5%	36.4%	11.4%	2.6%	1.8%	3.0%	0.3%	1.6%	0.1%	13.2%	5.5%	6.5%	0.8%	0.2%	8.6%	4.5%
490	50	107	0.4%	3.9%	3.3%	0.1%	0.1%	0.1%	0.0%	0.0%	0.0%	4.1%	1.7%	0.2%	0.0%	1.5%	63.7%	20.8%
491	50	724	3.1%	32.3%	16.3%	1.1%	0.8%	1.3%	0.1%	0.7%	0.1%	13.9%	5.8%	4.4%	1.2%	0.3%	11.0%	7.6%
492	50	22	3.3%	34.9%	15.8%	4.2%	3.0%	4.9%	0.5%	2.7%	0.2%	20.5%	8.5%	1.3%	0.1%	0.0%	0.0%	0.0%
493	50	1330	3.6%	37.8%	13.2%	2.4%	1.7%	2.9%	0.3%	1.6%	0.1%	13.5%	5.6%	6.3%	0.9%	0.1%	3.6%	6.5%
494	50	54	4.4%	46.6%	12.7%	1.5%	1.1%	1.8%	0.2%	1.0%	0.2%	18.6%	7.7%	3.9%	0.3%	0.0%	0.0%	0.0%
495	50	150	5.0%	52.4%	21.7%	1.4%	1.0%	1.6%	0.2%	0.9%	0.1%	9.6%	4.0%	1.9%	0.4%	0.0%	0.0%	0.0%
496	50	377	1.9%	20.2%	14.2%	1.4%	1.0%	1.7%	0.2%	0.9%	0.1%	14.3%	5.9%	4.1%	0.8%	0.4%	18.1%	14.7%
497	50	792	3.2%	34.0%	17.2%	1.1%	0.8%	1.3%	0.1%	0.7%	0.1%	13.3%	5.5%	4.2%	1.2%	0.2%	10.0%	7.0%

Traffic Flows and Breakdown by 16 Vehicle Classes (Year 2036)

Link No.	Speed Limit	Total Vehicle	19 - Motorcycles (MC)	01 - Private Cars (PC)	03 - Taxi	14 - Non-franchised Bus <=6.4t	15 - Non-franchised Bus 6.4-15t	16 - Non-franchised Bus >15t	12 - Private Light Bus <=3.5t	13 - Private Light Bus >3.5t	04 - Light Goods Vehicles <=2.5t	05 - Lt Goods Vehicles 2.5-3.5t	06 - Light Goods Vehicles >3.5t	07 - Heavy Goods Vehicles <=15t	08 - Heavy Goods Vehicles >15t	17 - Franchised Bus (SD)	18 - Franchised Bus (DD)	11 - Public Light Buses
	km/hr	1600-1700																
498	50	151	3.9%	41.3%	15.6%	1.3%	0.9%	1.5%	0.2%	0.8%	0.2%	17.5%	7.3%	3.2%	0.4%	0.0%	0.0%	6.1%
499	50	52	3.1%	32.3%	14.8%	0.0%	0.0%	0.0%	0.0%	0.0%	0.2%	21.5%	8.9%	1.3%	0.0%	0.0%	0.0%	17.7%
500	50	150	2.8%	29.9%	12.3%	0.8%	0.6%	0.9%	0.1%	0.5%	0.2%	15.6%	6.5%	1.9%	0.4%	0.2%	10.5%	16.9%
501	50	531	3.7%	39.2%	20.8%	1.6%	1.1%	1.8%	0.2%	1.0%	0.2%	14.9%	6.2%	3.8%	0.9%	0.0%	0.0%	4.8%
502	50	17	2.8%	29.6%	22.7%	2.3%	1.6%	2.7%	0.3%	1.5%	0.3%	25.6%	10.6%	0.0%	0.0%	0.0%	0.0%	0.0%
503	50	411	3.9%	40.4%	16.0%	0.5%	0.3%	0.5%	0.1%	0.3%	0.1%	13.9%	5.8%	3.9%	0.7%	0.2%	8.6%	4.9%
504	50	1294	3.1%	32.2%	15.8%	2.0%	1.4%	2.3%	0.2%	1.3%	0.2%	21.2%	8.8%	5.9%	0.8%	0.0%	1.9%	2.9%
505	50	289	3.7%	38.4%	15.2%	0.8%	0.6%	1.0%	0.1%	0.5%	0.2%	22.6%	9.4%	6.5%	1.0%	0.0%	0.0%	0.0%
506	50	497	3.6%	37.5%	16.3%	1.2%	0.9%	1.5%	0.2%	0.8%	0.2%	22.2%	9.2%	5.7%	0.8%	0.0%	0.0%	0.0%
507	50	197	3.3%	34.9%	17.7%	2.3%	1.6%	2.7%	0.3%	1.5%	0.2%	18.0%	7.5%	7.8%	2.2%	0.0%	0.0%	0.0%
508	50	145	3.8%	39.4%	15.6%	0.4%	0.3%	0.5%	0.1%	0.3%	0.2%	22.9%	9.5%	6.2%	0.9%	0.0%	0.0%	0.0%
509	50	229	3.3%	34.7%	20.1%	2.8%	2.0%	3.3%	0.4%	1.8%	0.1%	13.2%	5.5%	5.8%	1.9%	0.0%	0.0%	5.0%
512	50	934	3.4%	36.0%	20.4%	2.3%	1.6%	2.7%	0.3%	1.5%	0.1%	14.1%	5.9%	5.8%	1.0%	0.0%	0.0%	4.8%
513	50	114	4.9%	51.2%	23.8%	1.3%	0.9%	1.5%	0.2%	0.8%	0.1%	9.1%	3.8%	1.9%	0.5%	0.0%	0.0%	0.0%
514	50	384	2.0%	21.0%	14.4%	1.3%	0.9%	1.5%	0.2%	0.8%	0.1%	14.3%	5.9%	4.1%	0.8%	0.4%	17.8%	14.4%
515	50	870	3.4%	35.7%	17.3%	1.1%	0.8%	1.2%	0.1%	0.7%	0.1%	13.2%	5.5%	4.1%	1.1%	0.2%	9.2%	6.4%
516	50	130	3.4%	35.8%	18.6%	0.3%	0.2%	0.4%	0.0%	0.2%	0.1%	13.8%	5.7%	3.0%	0.6%	0.2%	8.7%	8.9%
517	50	310	3.5%	37.1%	17.0%	1.1%	0.8%	1.3%	0.1%	0.7%	0.1%	14.0%	5.8%	5.5%	0.9%	0.1%	3.6%	8.2%
518	50	153	3.5%	37.0%	16.7%	1.6%	1.1%	1.8%	0.2%	1.0%	0.2%	21.4%	8.9%	5.9%	0.7%	0.0%	0.0%	0.0%
519	50	192	4.6%	48.7%	23.2%	1.1%	0.8%	1.3%	0.1%	0.7%	0.1%	10.2%	4.2%	3.6%	1.3%	0.0%	0.0%	0.0%
520	50	628	3.0%	31.7%	16.4%	1.5%	1.1%	1.8%	0.2%	1.0%	0.2%	15.1%	6.3%	4.2%	0.7%	0.2%	9.8%	7.0%
521	50	680	3.4%	35.4%	18.5%	1.1%	0.7%	1.2%	0.1%	0.7%	0.1%	12.6%	5.2%	3.9%	1.3%	0.2%	10.7%	4.6%
522	50	338	3.8%	40.3%	20.1%	2.0%	1.4%	2.4%	0.3%	1.3%	0.1%	14.3%	5.9%	3.0%	0.3%	0.0%	0.0%	4.8%
523	50	79	5.1%	53.4%	14.6%	0.8%	0.6%	0.9%	0.1%	0.5%	0.1%	13.1%	5.4%	4.6%	0.7%	0.0%	0.0%	0.0%
524	50	190	3.9%	40.7%	21.5%	3.3%	2.4%	3.9%	0.4%	2.1%	0.1%	8.8%	3.6%	1.6%	0.3%	0.0%	0.0%	7.3%
525	50	170	5.1%	53.6%	14.2%	0.8%	0.5%	0.9%	0.1%	0.5%	0.1%	11.0%	4.6%	4.2%	0.8%	0.0%	0.0%	3.6%
526	50	294	2.1%	22.2%	12.2%	0.9%	0.7%	1.1%	0.1%	0.6%	0.2%	15.9%	6.6%	5.5%	1.0%	0.5%	21.0%	9.4%
527	50	605	3.2%	33.2%	19.1%	1.1%	0.8%	1.3%	0.1%	0.7%	0.1%	12.5%	5.2%	3.8%	1.4%	0.3%	12.0%	5.2%
528	50	162	1.6%	17.3%	10.3%	1.0%	0.7%	1.1%	0.1%	0.6%	0.1%	5.8%	2.4%	2.5%	0.6%	0.8%	34.7%	20.4%
529	50	1060	3.2%	33.1%	15.4%	1.2%	0.8%	1.4%	0.1%	0.7%	0.2%	16.9%	7.0%	5.1%	1.2%	0.2%	8.8%	4.6%
530	50	381	2.8%	29.8%	16.5%	1.8%	1.2%	2.1%	0.2%	1.1%	0.1%	10.8%	4.5%	4.2%	1.0%	0.3%	14.8%	8.7%
531	50	1060	3.2%	33.1%	15.4%	1.2%	0.8%	1.4%	0.1%	0.7%	0.2%	16.9%	7.0%	5.1%	1.2%	0.2%	8.8%	4.6%
532	50	154	4.6%	48.1%	22.9%	1.1%	0.8%	1.3%	0.1%	0.7%	0.1%	12.0%	5.0%	2.8%	0.4%	0.0%	0.0%	0.0%
533	50	179	3.2%	33.6%	15.7%	1.5%	1.1%	1.8%	0.2%	1.0%	0.2%	21.7%	9.0%	8.9%	2.2%	0.0%	0.0%	0.0%
534	50	392	2.8%	29.1%	16.1%	1.7%	1.2%	2.0%	0.2%	1.1%	0.1%	11.9%	4.9%	4.6%	1.1%	0.3%	14.4%	8.4%
535	50	1214	3.1%	32.6%	14.4%	1.1%	0.7%	1.2%	0.1%	0.7%	0.2%	18.9%	7.8%	5.9%	1.3%	0.2%	7.7%	4.0%
536	50	852	2.6%	27.1%	11.7%	1.6%	1.1%	1.9%	0.2%	1.0%	0.3%	25.7%	10.6%	7.6%	1.1%	0.1%	2.9%	4.4%
537	50	466	2.5%	26.4%	14.9%	1.8%	1.3%	2.1%	0.2%	1.2%	0.1%	13.3%	5.5%	4.2%	0.8%	0.4%	15.3%	10.1%
538	50	846	3.4%	35.5%	16.9%	1.1%	0.8%	1.3%	0.1%	0.7%	0.1%	14.0%	5.8%	4.3%	1.5%	0.2%	9.8%	4.4%
539	50	377	2.0%	20.5%	8.6%	0.6%	0.4%	0.7%	0.1%	0.4%	0.1%	12.8%	5.3%	3.5%	0.6%	0.7%	31.0%	12.4%
540	50	1190	3.2%	33.6%	12.9%	1.4%	1.0%	1.7%	0.2%	0.9%	0.2%	15.9%	6.6%	7.1%	1.6%	0.2%	8.0%	5.6%
543	50	633	2.9%	30.1%	10.7%	2.1%	1.5%	2.4%	0.3%	1.3%	0.1%	12.6%	5.2%	4.2%	0.5%	0.4%	18.5%	7.4%
544	50	1190	3.2%	33.6%	12.9%	1.4%	1.0%	1.7%	0.2%	0.9%	0.2%	15.9%	6.6%	7.1%	1.6%	0.2%	8.0%	5.6%
545	50	633	2.9%	30.1%	10.7%	2.1%	1.5%	2.4%	0.3%	1.3%	0.1%	12.6%	5.2%	4.2%	0.5%	0.4%	18.5%	7.4%
546	50	844	3.0%	31.9%	10.2%	1.2%	0.9%	1.4%	0.2%	0.8%	0.2%	15.1%	6.3%	7.8%	1.7%	0.3%	11.2%	7.8%
547	50	1256	3.3%	34.4%	13.0%	1.4%	1.0%	1.7%	0.2%	0.9%	0.1%	13.7%	5.7%	6.7%	1.4%	0.2%	7.5%	8.8%
548	50	97	4.5%	46.8%	16.5%	0.7%	0.5%	0.8%	0.1%	0.5%	0.2%	16.2%	6.7%	5.5%	1.0%	0.0%	0.0%	0.0%
549	50	1095	3.2%	33.3%	13.8%	1.9%	1.3%	2.2%	0.2%	1.2%	0.2%	14.9%	6.2%	5.0%	0.6%	0.3%	11.5%	4.3%
550	50	1243	3.4%	35.9%	10.8%	1.0%	0.7%	1.2%	0.1%	0.6%	0.2%	15.0%	6.2%	7.3%	1.4%	0.2%	8.3%	7.6%
551	50	872	3.1%	32.3%	13.2%	1.8%	1.3%	2.1%	0.2%	1.1%	0.1%	13.7%	5.7%	4.9%	0.4%	0.3%	14.5%	5.4%
552	50	1103	3.4%	35.1%	9.4%	0.8%	0.6%	1.0%	0.1%	0.5%	0.2%	16.6%	6.9%	8.2%	1.6%	0.2%	9.4%	6.1%
553	50	13	2.3%	24.1%	25.8%	0.0%	0.0%	0.0%	0.0%	0.0%	0.3%	33.5%	13.9%	0.1%	0.0%	0.0%	0.0%	0.0%
554	50	230	3.5%	36.5%	15.5%	1.2%	0.8%	1.4%	0.1%	0.7%	0.1%	11.4%	4.7%	5.8%	0.9%	0.0%	0.0%	17.4%
555	50	1314	3.3%	34.7%	14.3%	1.9%	1.3%	2.2%	0.2%	1.2%	0.1%	13.1%	5.4%	4.7%	0.5%	0.3%	12.6%	4.2%
556	50	1040	3.3%	34.2%	8.6%	0.8%	0.6%	0.9%	0.1%	0.5%	0.2%	17.2%	7.1%	8.4%	1.6%	0.2%	10.0%	6.5%
557	50	1314	3.3%	34.7%	14.3%	1.9%	1.3%	2.2%	0.2%	1.2%	0.1%	13.1%	5.4%	4.7%	0.5%	0.3%	12.6%	4.2%
558	50	1598	3.2%	33.2%	10.4%	1.1%	0.8%	1.3%	0.1%	0.7%	0.2%	18.1%	7.5%	8.0%	1.3%	0.2%	9.3%	4.5%
559	50	472	3.7%	39.2%	22.2%	1.2%	0.8%	1.4%	0.2%	0.8%	0.2%	16.5%	6.8%	5.6%	1.4%	0.0%	0.0%	0.0%
560	50	489	3.9%	40.5%	17.4%	1.4%	1.0%	1.6%	0.2%	0.9%	0.2%	17.6%	7.3%	5.7%	1.2%	0.0%	0.0%	1.3%
561	50	1037	3.8%	39.9%	20.3%	1.8%	1.2%	2.1%	0.2%	1.1%	0.2%	14.9%	6.2%	4.4%	0.8%	0.0%	0.9%	2.1%
562	50	777	3.7%	38.9%	20.7%	1.3%	0.9%	1.5%	0.2%	0.8%	0.2%	15.7%	6.5%	5.3%	1.3%	0.0%	1.2%	2.1%
563	50	783	4.0%	41.5%	21.1%	1.2%	0.9%	1.5%	0.2%	0.8%	0.2%	15.7%	6.5%	4.9%	1.1%	0.0%	0.0%	0.6%
564	50	678	4.1%	42.7%	18.7%	1.7%	1.2%	2.0%	0.2%	1.1%	0.2%	14.9%	6.2%	4.5%	0.9%	0.0%	0.0%	1.6%
565	50	226	4.1%	43.0%	17.8%	1.4%	1.0%	1.7%	0.2%	0.9%	0.1%	10.6%	4.4%	4.5%	1.2%	0.1%	4.0%	5.1%
566	50	593	4.0%	41.5%	21.8%	1.7%	1.2%	1.9%	0.2%	1.1%	0.1%	13.3%	5.5%	3.7%	0.6%	0.0%	1.5%	1.9%
567	50	27	4.2%	43.7%	20.4%	1.3%	0.9%	1.5%	0.2%	0.8%	0.2%	16.5%	6.9%	3.3%	0.3%	0.0%	0.0%	0.0%
568	50	212	3.1%	32.6%	14.9%	1.3%	0.9%	1.5%	0.2%	0.8%	0.2%	22.6%	9.4%	5.3%	1.0%	0.0%	0.0%	6.2%
569	50	17	2.8%	29.0%	20.0%	1.8%	1.3%	2.2%	0.2%	1.2%	0.3%	26.0%	10.8%	3.7%	0.8%	0.0%	0.0%	0.0%
570	50	31	4.0%	42.0%	15.5%	2.8%	2.0%	3.3%	0.4%	1.8%	0.1%	14.4%	6.0%	5.9%	1.8%	0.0%	0.0%	0.0%
571	50	442	3.8%	39.8%	18.4%	1.9%	1.3%	2.2%	0.2%	1.2%	0.1%	11.0%	4.6%	4.6%	0.7%	0.0%	0.0%	10.1%
572	50	47	2.6%	27.2%	12.0%	1.5%	1.1%	1.8%	0.2%	1.0%	0.1%	13.1%	5.4%	4.8%	1.3%	0.0%	0.0%	27.9%
573	50	395	3.5%	36.5%	18.8%	2.0%	1.4%	2.4%	0.3%	1.3%	0.1%	10.2%	4.2%	4.0%	0.6%	0.0%	0.0%	14.6%
574	50	280	3.4%	36.0%	14.9%	1.2%	0.9%	1.4%	0.2%	0.8%	0.2%	20.8%	8.6%	5.8%	1.1%	0.0%	0.0%	4.7%
575	50	26	4.1%	42.8%	15.7%	2.2%	1.5%	2.6%	0.3%	1.4%	0.2%	17.2%	7.1%	4.0%	0.9%	0.0%	0.0%	0.0%
576	50	341	3.2%	33.2%	15.8%	1.3%	0.9%	1.5%	0.2%	0.8%	0.2%	22.1%	9.2%	5.8%	1.2%	0.0%	0.0%	4.7%
577	50	26	1.2%	12.1%	13.0%	0.0%	0.0%	0.0%	0.0%	0.0%	0.2%	16.9%	7.0%	0.0%	0.0%	0.0%	0.0%	49.7%
578	50	80	3.5%	37.2%	16.2%	1.1%	0.8%	1.3%	0.1%	0.7%	0.1%	14.2%	5.9%	3.6%	0.7%	0.0%	0.0%	14.4%
579	50	16	2.9%	30.0%	24.9%	0.7%	0.5%	0.8%	0.1%	0.4%	0.3%	27.2%	11.3%	1.1%	0.0%	0.0%	0.0%	0.0%
580	50	36	3.0%	31.1%	9.5%	0.5%	0.3%	0.5%	0.1%	0.3%	0.1%	12.3%	5.1%	0.9%	0.0%	0.0%	0.0%	36.3%
581	50	54	3.4%	36.2%	10.6%	0.7%	0.5%	0.8%	0.1%	0.4%	0.2%	15.9%	6.6%	3.0%	0.4%	0.0%	0.0%	21.2%
582	50	607	3.7%	38.5%	15.3%	0.8%	0.6%	1.0%	0.1%	0.5%	0.2%	21.3%	8.8%	7.7%	0.6%	0.0%	0.0%	0.8%
583	50	534	3.7%	38.8%	15.2%	0.8%	0.5%	0.9%	0.1%	0.5%	0.2%	21.7%	9.0%	8.1%	0.6%	0.0%	0.0%	0.0%
584	50	534	3.7%	38.8%	15.2%	0.8%	0.5%	0.9%	0.1%	0.5%	0.2%	21.7%	9.0%	8.1%	0.6%	0.0%	0.0%	0.0%
585	50	1179	3.3%	34.7%	16.2%	1.2%	0.8%	1.4%	0.2%	0.8%	0.2%	23.6%	9.8%	7.0%	0.7%	0.0%	0.0%	0.0%
586	50	948	3.5%	37.1%	15.1%	0.8%	0.6%	0.9%	0.1%	0.5%	0.2%	22.9%	9.5%	8.0%	0.8%	0.0%	0.0%	0.0%
587	50	302	2.3%	24.1%	18.3%	2.7%	1.9%	3.2%	0.3%	1.7%	0.3%	27.9%	11.6%	4.9%	0.9%	0.0%	0.0%	0.0%
588	70	3016	3.1%	32.7%	20.1%	2.1%	1.5%	2.4%	0.3%	1.3%	0.2%	18.2%	7.6%	7.4%	1.8%	0.0%	1.2%	0.0%
589	70	771	4.2%	43.9%	17.1%	1.6%	1.1%	1.8%	0.2%	1.0%	0.1%	12.3%	5.1%	5.6%	1.5%	0.1%	4.4%	0.0%
590	70	3016	3.1%	32.7%	20.1%	2.1%	1.5%	2.4%	0.3%	1.3%	0.2%	18.2%	7.6%	7.4%	1.8%	0.0%	1.2%	0.0%
591	70	1577	4.5%	47.0%	13.9%	1.3%	0.9%	1.5%	0.2%	0.8%	0.2%	15.1%	6.3%	4.5%	0.9%	0.1%	2.9%	0.0%
594	50	1040	3.4%	35.6%	22.0%	2.6%	1.8%	3.0%	0.3%	1.6%	0.1%	10.2%	4.2%	2.8%	0.3%	0.2%	6.9%	5.0%
595	50	723	3.7%	39.2%	17.9%	1.0%	0.7%	1.1%	0.1%	0.6%	0.1%	14.1%	5.8%	2.9%	0.4%	0.3%	11.5%	0.5%
596	50	960	3.5%	36.6%	23.1%	2.7%	1.9%	3.2%	0.3%	1.7%	0.1%	9.0%	3.7%	2.1%	0.2%	0.2%	7.4%	4.2%
597	50	1069	3.9%	40.4%	16.5%	1.1%	0.8%	1.3%	0.1%	0.7%	0.2%	15.1%	6.2%	4.7%	0.6%	0.2%	7.8%	0.4%
598	50	1310	3.7%	38.4%	20.0%	2.4%	1.7%	2.8%	0.3%	1.5%	0.1%	13.1%	5.4%	3.6%	0.5%	0.1%	3.3%	3.1%
599	50	776	3.1%	33.0%	24.9%	1.9%	1.4%	2.3%	0.2%	1.2%	0.1%	12.9%	5.3%	6.1%	1.1%	0.1%	5.7%	0.5%
600	50	1071	4.2%	43.7%	26.8%	3.3%	2.3%	3.9%	0.4%	2.1%	0.1%	7.9%	3.3%	1.9%	0.1%	0.0%	0.0%	0.0%
601	50	651	3.3%	34.8%	25.4%	1.7%	1.2%	2.0%	0.2%	1.1%	0.2%	15.8%	6.5%	6.8%	0.9%	0.0%	0.0%	0.0%
602	50	426	3.8%	39.4%	12.8%	1.3%	0.9%	1.6%	0.2%	0.9%	0.2%	18.4%	7.6%	9.0%	1.2%	0.0%	0.0%	2.7%
603	50	13	2.3%	23.7%	25.4%	0.1%	0.0%	0.1%	0.0%	0.0%	0.3%	32.9%	13.6%	1.2%	0.4%	0.0%	0.0%	0.0%
604	50	686	3.5%	36.6%	14.7%	1.3%	0.9%	1.5%	0.2%	0.8%	0.2%	19.9%	8.3%	9.0%	1.3%	0.0%	0.0%	1.7%
605	50	674	3.6%	37.3%	14.9%	1.3%	0.9%	1.6%	0.2%	0.9%	0.2%	20.3%	8.4%	9.2%	1.3%	0.0%	0.0%	0.0%
606	50	224	3.4%	36.0%	17.7%	1.9%	1.3%	2.2%	0.2%	1.2%	0.2%	21.4%	8.9%	4.9%	0.7%	0.0%	0.0%	0.0%
607	50	13	2.3%	24.1%	25.8%	0.0%	0.0%	0.0%	0.0%	0.0%	0.3%	33.5%	13.9%	0.0%	0.0%	0.0%	0.0%	0.0%
608	50	942	3.0%	31.2%	21.1%	1.1%	0.8%	1.3%	0.1%	0.7%	0.1%	10.7%	4.4%	4.5%	1.2%	0.4%	17.5%	1.8%

Traffic Flows and Breakdown by 16 Vehicle Classes (Year 2036)

Link No.	Speed Limit	Total Vehicle	19 - Motorcycles (MC)	01 - Private Cars (PC)	03 - Taxi	14 - Non-franchised Bus <=6.4t	15 - Non-franchised Bus 6.4-15t	16 - Non-franchised Bus >15t	12 - Private Light Bus <=3.5t	13 - Private Light Bus >3.5t	04 - Light Goods Vehicles <=2.5t	05 - Lt Goods Vehicles 2.5-3.5t	06 - Light Goods Vehicles >3.5t	07 - Heavy Goods Vehicles <=15t	08 - Heavy Goods Vehicles >15t	17 - Franchised Bus (SD)	18 - Franchised Bus (DD)	11 - Public Light Buses
	km/hr	1600-1700																
609	50	1524	3.5%	36.5%	17.0%	2.0%	1.4%	2.3%	0.2%	1.3%	0.1%	12.2%	5.0%	4.2%	0.6%	0.2%	8.4%	5.1%
610	50	1935	3.4%	35.6%	16.3%	1.9%	1.3%	2.2%	0.2%	1.2%	0.1%	12.2%	5.0%	3.8%	0.5%	0.2%	9.9%	6.0%
611	50	841	2.5%	25.9%	8.6%	1.3%	0.9%	1.5%	0.2%	0.8%	0.1%	14.4%	6.0%	4.8%	0.5%	0.5%	19.6%	12.5%
612	70	1122	2.7%	28.8%	19.3%	1.7%	1.2%	1.9%	0.2%	1.1%	0.2%	18.2%	7.6%	4.2%	0.5%	0.0%	0.6%	11.8%
613	70	1063	5.3%	56.0%	17.7%	1.3%	0.9%	1.6%	0.2%	0.9%	0.1%	9.0%	3.7%	2.5%	0.4%	0.0%	0.3%	0.0%
614	70	1063	5.3%	56.0%	17.7%	1.3%	0.9%	1.6%	0.2%	0.9%	0.1%	9.0%	3.7%	2.5%	0.4%	0.0%	0.3%	0.0%
615	70	1122	2.7%	28.8%	19.3%	1.7%	1.2%	1.9%	0.2%	1.1%	0.2%	18.2%	7.6%	4.2%	0.5%	0.0%	0.6%	11.8%
617	50	1053	2.9%	30.7%	12.1%	1.9%	1.4%	2.3%	0.2%	1.2%	0.2%	15.3%	6.3%	3.1%	0.3%	0.4%	19.2%	2.5%
618	70	1262	3.5%	36.7%	24.4%	1.1%	0.8%	1.3%	0.1%	0.7%	0.2%	15.9%	6.6%	5.3%	1.3%	0.0%	0.0%	2.0%
619	50	2147	3.5%	37.0%	17.3%	2.2%	1.5%	2.5%	0.3%	1.4%	0.1%	12.8%	5.3%	3.1%	0.4%	0.2%	10.7%	1.7%
620	50	1360	3.8%	40.1%	18.4%	2.3%	1.6%	2.7%	0.3%	1.5%	0.1%	13.7%	5.7%	3.5%	0.4%	0.1%	3.1%	2.7%
621	50	783	3.2%	34.1%	21.9%	1.0%	0.7%	1.1%	0.1%	0.6%	0.1%	11.5%	4.8%	4.7%	1.3%	0.2%	7.7%	7.1%
622	50	1464	3.9%	40.6%	18.3%	2.2%	1.6%	2.6%	0.3%	1.4%	0.1%	13.7%	5.7%	3.6%	0.5%	0.1%	2.9%	2.5%
623	50	1319	4.0%	41.6%	18.8%	2.3%	1.6%	2.7%	0.3%	1.5%	0.1%	12.3%	5.1%	3.4%	0.5%	0.1%	3.2%	2.6%
624	50	1004	3.8%	40.2%	18.8%	2.1%	1.5%	2.5%	0.3%	1.4%	0.1%	12.6%	5.2%	3.3%	0.5%	0.1%	4.3%	3.4%
625	50	1326	3.5%	36.4%	15.1%	1.1%	0.8%	1.3%	0.1%	0.7%	0.1%	13.4%	5.5%	3.4%	0.7%	0.1%	4.5%	13.3%
627	50	783	3.2%	34.1%	21.9%	1.0%	0.7%	1.1%	0.1%	0.6%	0.1%	11.5%	4.8%	4.7%	1.3%	0.2%	7.7%	7.1%
628	50	543	3.8%	39.7%	5.3%	1.3%	0.9%	1.5%	0.2%	0.8%	0.2%	16.0%	6.6%	1.5%	0.0%	0.0%	0.0%	22.2%
629	70	1262	3.5%	36.7%	24.4%	1.1%	0.8%	1.3%	0.1%	0.7%	0.2%	15.9%	6.6%	5.3%	1.3%	0.0%	0.0%	2.0%
630	70	2293	3.7%	38.9%	19.1%	1.1%	0.8%	1.3%	0.1%	0.7%	0.2%	16.3%	6.7%	5.1%	0.8%	0.0%	0.0%	5.3%
631	50	349	4.0%	41.9%	10.7%	0.7%	0.5%	0.8%	0.1%	0.4%	0.2%	16.7%	6.9%	5.3%	1.5%	0.2%	7.1%	3.1%
632	50	517	3.4%	35.7%	18.6%	1.0%	0.7%	1.2%	0.1%	0.7%	0.1%	13.9%	5.7%	2.1%	0.4%	0.2%	7.8%	8.2%
633	50	155	2.6%	27.2%	7.8%	0.6%	0.4%	0.7%	0.1%	0.4%	0.2%	19.7%	8.2%	6.9%	1.9%	0.4%	16.0%	7.0%
634	50	491	3.6%	37.4%	19.5%	1.1%	0.8%	1.3%	0.1%	0.7%	0.1%	14.5%	6.0%	2.2%	0.4%	0.2%	8.3%	3.9%
640	50	132	4.0%	42.0%	17.2%	0.8%	0.5%	0.9%	0.1%	0.5%	0.2%	20.3%	8.4%	4.4%	0.6%	0.0%	0.0%	0.0%
641	50	228	4.0%	41.5%	16.8%	0.7%	0.5%	0.8%	0.1%	0.4%	0.2%	19.0%	7.9%	3.8%	0.4%	0.0%	0.0%	4.0%
642	50	601	2.9%	30.1%	14.7%	1.6%	1.1%	1.9%	0.2%	1.0%	0.2%	17.6%	7.3%	4.9%	0.7%	0.0%	0.0%	15.7%
643	50	807	3.1%	33.0%	15.4%	1.6%	1.2%	1.9%	0.2%	1.1%	0.2%	16.9%	7.0%	5.6%	1.1%	0.0%	0.0%	11.7%
644	50	579	2.8%	29.7%	14.9%	2.0%	1.4%	2.4%	0.3%	1.3%	0.2%	16.0%	6.6%	6.3%	1.4%	0.0%	0.0%	14.7%
645	50	314	3.0%	31.2%	17.6%	3.4%	2.4%	4.0%	0.4%	2.2%	0.2%	17.1%	7.1%	8.2%	2.3%	0.0%	0.0%	1.0%
646	50	43	3.8%	39.6%	14.8%	6.8%	4.8%	8.0%	0.9%	4.4%	0.1%	10.3%	4.3%	2.2%	0.0%	0.0%	0.0%	0.0%
647	50	438	2.7%	27.8%	9.0%	1.3%	0.9%	1.5%	0.2%	0.8%	0.3%	24.4%	10.1%	7.9%	0.4%	0.0%	2.1%	10.7%
648	50	774	2.7%	28.5%	9.9%	1.4%	1.0%	1.6%	0.2%	0.9%	0.3%	24.8%	10.3%	6.3%	0.3%	0.0%	1.2%	10.6%
649	50	667	2.9%	30.3%	10.2%	1.6%	1.1%	1.9%	0.2%	1.0%	0.3%	27.0%	11.2%	6.7%	0.4%	0.0%	1.3%	3.9%
650	50	894	3.2%	33.7%	12.7%	1.6%	1.1%	1.9%	0.2%	1.0%	0.3%	24.4%	10.1%	4.5%	0.2%	0.0%	1.0%	4.0%
651	50	147	1.8%	18.6%	8.1%	2.0%	1.4%	2.4%	0.3%	1.3%	0.4%	34.6%	14.3%	14.1%	0.9%	0.0%	0.0%	0.0%
652	50	373	3.2%	33.9%	15.3%	1.8%	1.2%	2.1%	0.2%	1.1%	0.2%	23.8%	9.9%	4.3%	0.2%	0.0%	0.0%	2.7%
653	50	94	4.6%	48.7%	18.0%	1.6%	1.1%	1.9%	0.2%	1.0%	0.1%	13.2%	5.5%	3.6%	0.3%	0.0%	0.0%	0.0%
654	50	18	2.7%	28.2%	19.1%	0.9%	0.6%	1.1%	0.1%	0.6%	0.2%	24.1%	10.0%	9.4%	3.1%	0.0%	0.0%	0.0%
657	50	144	4.3%	45.4%	20.3%	1.2%	0.8%	1.4%	0.2%	0.8%	0.2%	16.0%	6.6%	2.5%	0.3%	0.0%	0.0%	0.0%
658	50	156	4.8%	50.4%	15.3%	1.3%	0.9%	1.5%	0.2%	0.8%	0.2%	15.7%	6.5%	2.3%	0.2%	0.0%	0.0%	0.0%
659	50	53	5.3%	55.6%	15.0%	2.1%	1.5%	2.5%	0.3%	1.3%	0.1%	8.7%	3.6%	3.8%	0.2%	0.0%	0.0%	0.0%
660	50	89	5.6%	58.5%	14.6%	1.4%	1.0%	1.6%	0.2%	0.9%	0.1%	9.3%	3.8%	3.1%	0.1%	0.0%	0.0%	0.0%
661	50	928	4.3%	45.1%	23.7%	2.9%	2.1%	3.4%	0.4%	1.9%	0.1%	8.5%	3.5%	3.1%	0.2%	0.0%	1.0%	0.0%
662	50	489	3.8%	40.2%	36.0%	1.6%	1.1%	1.8%	0.2%	1.0%	0.1%	7.8%	3.2%	2.9%	0.2%	0.0%	0.0%	0.0%
665	70	88	4.3%	45.4%	18.7%	3.0%	2.1%	3.6%	0.4%	2.0%	0.1%	10.8%	4.5%	4.6%	0.5%	0.0%	0.0%	0.0%
669	70	921	4.1%	43.2%	12.3%	1.5%	1.0%	1.7%	0.2%	0.9%	0.2%	17.5%	7.2%	7.2%	1.2%	0.0%	1.8%	0.0%
670	50	546	4.4%	46.3%	16.2%	1.3%	0.9%	1.5%	0.2%	0.8%	0.1%	12.6%	5.2%	5.9%	1.5%	0.1%	3.0%	0.0%
671	70	375	3.7%	38.6%	6.7%	1.8%	1.3%	2.1%	0.2%	1.1%	0.3%	24.5%	10.2%	8.9%	0.7%	0.0%	0.0%	0.0%
672	70	463	3.8%	39.9%	8.9%	2.0%	1.4%	2.4%	0.3%	1.3%	0.2%	21.9%	9.1%	8.1%	0.7%	0.0%	0.0%	0.0%
674	50	1221	4.2%	44.4%	18.7%	1.2%	0.9%	1.5%	0.2%	0.8%	0.2%	16.5%	6.9%	3.2%	0.4%	0.0%	0.7%	0.3%
675	50	338	4.5%	47.7%	20.2%	0.9%	0.7%	1.1%	0.1%	0.6%	0.1%	12.1%	5.0%	2.8%	0.4%	0.1%	2.7%	0.9%
676	50	81	4.7%	49.7%	19.2%	1.3%	0.9%	1.5%	0.2%	0.8%	0.1%	13.6%	5.6%	2.2%	0.2%	0.0%	0.0%	0.0%
677	50	94	5.1%	53.3%	16.6%	1.4%	1.0%	1.6%	0.2%	0.9%	0.1%	12.5%	5.2%	2.1%	0.1%	0.0%	0.0%	0.0%
678	50	360	2.8%	28.9%	14.9%	2.1%	1.5%	2.5%	0.3%	1.4%	0.3%	24.4%	10.1%	9.8%	1.1%	0.0%	0.0%	0.0%
679	50	171	3.2%	33.6%	8.6%	0.6%	0.4%	0.7%	0.1%	0.4%	0.3%	27.5%	11.4%	12.0%	1.4%	0.0%	0.0%	0.0%
680	50	266	3.3%	34.5%	16.8%	0.7%	0.5%	0.8%	0.1%	0.4%	0.2%	15.4%	6.4%	6.4%	1.0%	0.0%	0.0%	13.6%
681	50	364	3.1%	33.0%	15.3%	2.7%	1.9%	3.2%	0.3%	1.7%	0.2%	19.9%	8.2%	7.1%	0.6%	0.0%	0.0%	2.7%
682	50	105	4.2%	44.3%	20.6%	0.6%	0.4%	0.7%	0.1%	0.4%	0.2%	16.6%	6.9%	4.3%	0.9%	0.0%	0.0%	0.0%
683	50	146	3.9%	41.3%	11.9%	1.7%	1.2%	2.0%	0.2%	1.1%	0.2%	21.1%	8.7%	4.4%	0.1%	0.0%	0.0%	2.1%
684	50	216	3.7%	38.9%	16.7%	1.8%	1.2%	2.1%	0.2%	1.1%	0.2%	18.3%	7.6%	7.1%	1.1%	0.0%	0.0%	0.0%
685	50	417	3.1%	32.7%	14.8%	2.1%	1.5%	2.5%	0.3%	1.4%	0.2%	21.6%	9.0%	9.6%	1.3%	0.0%	0.0%	0.0%
686	50	575	2.6%	27.3%	6.8%	1.4%	1.0%	1.6%	0.2%	0.9%	0.3%	26.6%	11.0%	9.8%	0.8%	0.0%	1.6%	8.2%
687	50	248	2.6%	27.7%	12.1%	0.5%	0.3%	0.5%	0.1%	0.3%	0.4%	35.1%	14.5%	5.7%	0.2%	0.0%	0.0%	0.0%
688	50	179	3.4%	35.9%	19.3%	1.0%	0.7%	1.2%	0.1%	0.7%	0.2%	24.0%	10.0%	3.3%	0.1%	0.0%	0.0%	0.0%
689	50	429	3.3%	34.4%	20.3%	4.0%	2.8%	4.7%	0.5%	2.6%	0.1%	11.7%	4.9%	5.1%	0.5%	0.0%	2.1%	3.0%
690	50	427	3.3%	34.5%	20.4%	3.9%	2.7%	4.6%	0.5%	2.5%	0.1%	11.8%	4.9%	5.2%	0.5%	0.0%	2.1%	3.1%
691	50	579	3.2%	33.6%	17.2%	0.9%	0.6%	1.0%	0.1%	0.5%	0.3%	26.4%	10.9%	5.0%	0.3%	0.0%	0.0%	0.0%
692	50	579	3.2%	33.6%	17.2%	0.9%	0.6%	1.0%	0.1%	0.5%	0.3%	26.4%	10.9%	5.0%	0.3%	0.0%	0.0%	0.0%
693	50	285	2.0%	20.5%	13.2%	1.0%	0.7%	1.2%	0.1%	0.7%	0.4%	34.7%	14.4%	9.8%	1.3%	0.0%	0.0%	0.0%
695	50	662	3.0%	31.6%	16.9%	0.8%	0.5%	0.9%	0.1%	0.5%	0.3%	29.1%	12.1%	4.1%	0.1%	0.0%	0.0%	0.0%
696	50	13	2.3%	24.1%	25.8%	0.0%	0.0%	0.0%	0.0%	0.0%	0.3%	33.5%	13.9%	0.0%	0.0%	0.0%	0.0%	0.0%
697	50	146	3.4%	35.8%	10.3%	1.4%	1.0%	1.7%	0.2%	0.9%	0.2%	17.2%	7.1%	11.4%	0.8%	0.1%	6.2%	2.1%
698	70	698	3.9%	41.3%	9.8%	5.4%	3.8%	6.3%	0.7%	3.4%	0.1%	10.7%	4.4%	10.1%	0.0%	0.0%	0.0%	0.0%
699	50	158	0.2%	2.0%	2.2%	0.0%	0.0%	0.0%	0.0%	0.0%	0.0%	2.8%	1.2%	0.0%	0.0%	1.9%	82.9%	6.8%
700	70	3143	3.0%	31.8%	19.5%	0.8%	0.6%	1.0%	0.1%	0.5%	0.2%	19.2%	7.9%	3.8%	0.5%	0.1%	3.8%	7.1%
701	70	1034	2.8%	29.8%	7.5%	2.5%	1.7%	2.9%	0.3%	1.6%	0.3%	30.0%	12.4%	5.1%	0.4%	0.0%	1.0%	1.5%
702	70	3115	3.0%	31.8%	19.5%	0.8%	0.6%	1.0%	0.1%	0.5%	0.2%	19.2%	7.9%	3.8%	0.5%	0.1%	3.9%	7.2%
704	70	3064	2.8%	29.7%	17.0%	1.7%	1.2%	2.0%	0.2%	1.1%	0.2%	17.6%	7.3%	4.7%	0.3%	0.2%	7.0%	7.1%
705	70	3471	3.0%	31.4%	16.3%	1.8%	1.3%	2.2%	0.2%	1.2%	0.2%	17.3%	7.2%	4.6%	0.3%	0.1%	6.3%	6.7%
706	70	2113	4.2%	43.5%	18.6%	0.3%	0.2%	0.4%	0.0%	0.2%	0.1%	11.3%	4.7%	3.8%	0.6%	0.1%	3.7%	8.2%
712	50	891	3.7%	39.3%	25.9%	2.6%	1.9%	3.1%	0.3%	1.7%	0.1%	11.6%	4.8%	3.8%	0.3%	0.0%	0.4%	0.3%
713	50	57	3.6%	37.4%	22.4%	1.8%	1.3%	2.2%	0.2%	1.2%	0.1%	7.7%	3.2%	2.6%	0.2%	0.4%	15.7%	0.0%
714	50	53	3.2%	33.3%	17.1%	1.5%	1.1%	1.8%	0.2%	1.0%	0.2%	20.3%	8.4%	9.5%	2.5%	0.0%	0.0%	0.0%
715	50	41	4.3%	45.0%	18.2%	1.9%	1.4%	2.2%	0.2%	1.2%	0.1%	11.8%	4.9%	6.7%	2.0%	0.0%	0.0%	0.0%
716	50	198	3.4%	35.3%	14.6%	0.9%	0.6%	1.0%	0.1%	0.6%	0.2%	20.0%	8.3%	6.2%	0.6%	0.2%	8.0%	0.0%
717	50	1096	3.7%	39.3%	22.0%	2.0%	1.4%	2.4%	0.3%	1.3%	0.1%	14.0%	5.8%	5.1%	0.5%	0.0%	2.0%	0.0%
718	50	1618	3.8%	40.3%	14.1%	2.2%	1.6%	2.6%	0.3%	1.4%	0.2%	17.0%	7.0%	6.4%	0.8%	0.0%	1.0%	1.3%
719	50	960	3.5%	36.7%	17.9%	3.3%	2.3%	3.8%	0.4%	2.1%	0.2%	15.7%	6.5%	5.0%	0.6%	0.0%	0.4%	1.4%
720	50	338	4.2%	43.8%	26.7%	3.4%	2.4%	4.0%	0.4%	2.2%	0.1%	6.7%	2.8%	3.2%	0.2%	0.0%	0.0%	0.0%
721	50	396	3.9%	41.1%	14.7%	0.9%	0.6%	1.1%	0.1%	0.6%	0.1%	11.2%	4.6%	3.8%	0.3%	0.1%	5.9%	10.9%
722	50	415	3.1%	32.7%	14.3%	0.9%	0.6%	1.0%	0.1%	0.6%	0.2%	16.0%	6.6%	6.6%	0.7%	0.1%	5.2%	11.1%
723	50	1565	3.6%	37.3%	21.3%	2.8%	2.0%	3.3%	0.4%	1.8%	0.1%	11.5%	4.8%	4.6%	0.9%	0.0%	1.3%	4.2%
724	50	2601	3.4%	35.4%	14.9%	2.9%	2.0%	3.4%	0.4%	1.9%	0.2%	17.9%	7.4%	5.2%	0.5%	0.0%	1.2%	3.3%
725	50	497	3.6%	37.4%	16.5%	3.5%	2.5%	4.1%	0.4%	2.2%	0.1%	13.1%	5.4%	3.8%	0.9%	0.1%	4.1%	2.3%
726	50	1288	3.2%	33.8%	14.4%	2.0%	1.4%	2.3%	0.2%	1.3%	0.2%	23.5%	9.7%	5.3%	0.3%	0.0%	1.7%	0.7%
727	50	377	3.6%	37.4%	13.7%	1.3%	0.9%	1.6%	0.2%	0.9%	0.3%	24.4%	10.1%	5.5%	0.3%	0.0%	0.0%	0.0%
728	50	360	3.5%	36.5%	14.8%	0.9%	0.6%	1.1%	0.1%	0.6%	0.3%	24.5%	10.1%	6.1%	0.9%	0.0%	0.0%	0.0%
729	50	373	3.4%	35.6%	17.3%	4.6%	3.2%	5.4%	0.6%	2.9%	0.1%	13.5%	5.6%	3.7%	0.2%	0.0%	0.0%	3.9%
730	50	260	4.0%	41.7%	12.4%	1.5%	1.1%	1.8%	0.2%	1.0%	0.2%	19.1%	7.9%	6.7%	1.3%	0.0%	0.0%	1.2%
731	50	665	3.9%	41.3%	14.1%	1.1%	0.8%	1.3%	0.1%	0.7%	0.2%	19.3%	8.0%	6.1%	1.0%	0.0%	1.0%	0.9%
732	50	740	2.8%	29.7%	13.1%	4.5%	3.2%	5.3%	0.6%	2.9%	0.2%	19.8%	8.2%	5.0%	0.3%	0.0%	0.8%	3.4%
733	50	171	3.4%	35.6%	16.5%	0.3%	0.2%	0.3%	0.0%	0.2%	0.2%	19.2%	7.9%	5.9%	1.7%	0.0%	0.0%	8.5%
734	50	14	2.1%	22.2%	23.9%	1.2%	0.8%	1.4%	0.1%	0.7%	0.3%	30.7%	12.7%	3.7%	0.2%	0.0%	0.0%	0.0%
735	50	74	3.6%	37.7%	13.1%	1.3%	0.9%	1.6%	0.2%	0.9%	0.3%	24.2%	10.0%	5.7%	0.5%	0.0%	0.0%	0.0%

Traffic Flows and Breakdown by 16 Vehicle Classes (Year 2036)

Link No.	Speed Limit	Total Vehicle	19 - Motorcycles (MC)	01 - Private Cars (PC)	03 - Taxi	14 - Non-franchised Bus <=6.4t	15 - Non-franchised Bus 6.4-15t	16 - Non-franchised Bus >15t	12 - Private Light Bus <=3.5t	13 - Private Light Bus >3.5t	04 - Light Goods Vehicles <=2.5t	05 - Lt Goods Vehicles 2.5-3.5t	06 - Light Goods Vehicles >3.5t	07 - Heavy Goods Vehicles <=15t	08 - Heavy Goods Vehicles >15t	17 - Franchised Bus (SD)	18 - Franchised Bus (DD)	11 - Public Light Buses
	km/hr	1600-1700																
736	50	587	2.8%	29.4%	12.3%	3.1%	2.2%	3.6%	0.4%	2.0%	0.3%	25.7%	10.7%	5.4%	0.5%	0.0%	0.0%	1.8%
737	50	83	2.7%	28.4%	12.9%	0.2%	0.2%	0.3%	0.0%	0.2%	0.2%	20.1%	8.3%	6.9%	2.2%	0.0%	0.0%	17.5%
738	50	458	3.0%	31.9%	12.5%	3.2%	2.2%	3.7%	0.4%	2.0%	0.2%	23.6%	9.8%	4.7%	0.4%	0.0%	0.0%	2.3%
739	50	403	3.0%	31.1%	21.3%	2.4%	1.7%	2.8%	0.3%	1.5%	0.2%	17.0%	7.1%	3.4%	0.5%	0.0%	1.5%	6.3%
740	50	740	3.0%	31.4%	11.1%	2.2%	1.5%	2.6%	0.3%	1.4%	0.3%	26.6%	11.0%	4.1%	0.2%	0.0%	1.3%	3.1%
741	50	213	2.9%	30.6%	10.7%	1.8%	1.2%	2.1%	0.2%	1.1%	0.3%	25.1%	10.4%	4.7%	0.5%	0.0%	0.0%	8.3%
742	50	357	3.3%	35.0%	13.8%	2.9%	2.0%	3.4%	0.4%	1.8%	0.1%	10.8%	4.5%	2.3%	0.2%	0.1%	3.8%	15.7%
743	50	488	3.5%	36.3%	14.7%	3.4%	2.4%	4.0%	0.4%	2.2%	0.1%	11.4%	4.7%	2.2%	0.2%	0.1%	2.8%	11.5%
745	50	441	2.9%	30.3%	14.0%	2.4%	1.7%	2.8%	0.3%	1.5%	0.3%	24.5%	10.1%	4.4%	0.3%	0.0%	1.5%	3.1%
746	50	182	2.7%	27.9%	9.4%	3.7%	2.6%	4.4%	0.5%	2.4%	0.2%	18.5%	7.6%	2.7%	0.1%	0.1%	3.3%	13.9%
749	70	4985	3.7%	39.2%	10.7%	2.0%	1.4%	2.3%	0.3%	1.3%	0.2%	19.9%	8.3%	8.2%	0.7%	0.0%	1.2%	0.6%
750	70	5142	3.5%	36.2%	6.7%	2.6%	1.9%	3.1%	0.3%	1.7%	0.3%	25.1%	10.4%	6.0%	0.4%	0.0%	1.2%	0.6%
751	70	1510	3.3%	34.7%	13.1%	1.7%	1.2%	2.0%	0.2%	1.1%	0.3%	24.8%	10.3%	6.9%	0.5%	0.0%	0.0%	0.0%
752	70	1816	4.0%	41.6%	16.6%	1.8%	1.2%	2.1%	0.2%	1.1%	0.2%	18.1%	7.5%	4.6%	1.0%	0.0%	0.0%	0.0%
753	70	1869	3.2%	33.4%	15.7%	1.7%	1.2%	2.0%	0.2%	1.1%	0.2%	23.1%	9.6%	6.8%	0.6%	0.0%	0.7%	0.5%
754	70	1504	4.3%	45.0%	11.9%	1.3%	0.9%	1.5%	0.2%	0.8%	0.2%	18.9%	7.8%	5.6%	0.6%	0.0%	0.9%	0.0%
755	70	654	2.9%	30.7%	12.5%	0.7%	0.5%	0.8%	0.1%	0.5%	0.3%	28.4%	11.8%	8.4%	0.9%	0.0%	0.1%	1.4%
756	70	474	4.1%	43.2%	9.6%	1.4%	1.0%	1.6%	0.2%	0.9%	0.2%	20.5%	8.5%	5.1%	0.6%	0.1%	3.0%	0.0%
757	50	727	4.3%	45.5%	12.1%	1.0%	0.7%	1.1%	0.1%	0.6%	0.2%	19.6%	8.1%	5.9%	0.7%	0.0%	0.0%	0.0%
759	50	795	3.5%	37.2%	20.2%	1.7%	1.2%	2.0%	0.2%	1.1%	0.2%	18.7%	7.8%	4.4%	0.3%	0.0%	0.0%	1.4%
760	50	668	3.9%	41.2%	22.3%	2.5%	1.7%	2.9%	0.3%	1.6%	0.1%	13.8%	5.7%	2.5%	0.1%	0.0%	0.4%	0.9%
761	50	901	3.2%	33.9%	20.0%	1.6%	1.2%	1.9%	0.2%	1.1%	0.2%	21.0%	8.7%	6.0%	0.4%	0.0%	0.0%	0.7%
777	70	2399	3.4%	35.2%	7.2%	2.5%	1.8%	2.9%	0.3%	1.6%	0.2%	22.4%	9.3%	10.3%	0.6%	0.0%	1.5%	0.6%
778	50	253	4.2%	43.9%	16.5%	0.7%	0.5%	0.8%	0.1%	0.4%	0.2%	18.1%	7.5%	6.5%	0.7%	0.0%	0.0%	0.0%
779	50	2543	4.1%	42.7%	15.3%	1.5%	1.1%	1.8%	0.2%	1.0%	0.2%	18.5%	7.7%	4.9%	0.9%	0.0%	0.0%	0.0%
780	50	2090	3.3%	34.5%	14.8%	1.7%	1.2%	2.0%	0.2%	1.1%	0.2%	23.5%	9.8%	6.6%	0.5%	0.0%	0.6%	0.0%
781	50	356	3.2%	34.1%	16.2%	2.2%	1.6%	2.6%	0.3%	1.4%	0.2%	23.0%	9.5%	5.5%	0.3%	0.0%	0.0%	0.0%
782	50	199	4.1%	43.0%	17.9%	0.7%	0.5%	0.8%	0.1%	0.5%	0.2%	19.8%	8.2%	3.9%	0.3%	0.0%	0.0%	0.0%
783	50	668	3.9%	41.2%	22.3%	2.5%	1.7%	2.9%	0.3%	1.6%	0.1%	13.8%	5.7%	2.5%	0.1%	0.0%	0.4%	0.9%
784	50	744	3.5%	36.2%	21.3%	1.1%	0.8%	1.3%	0.1%	0.7%	0.2%	19.7%	8.2%	5.7%	0.4%	0.0%	0.0%	0.8%
785	50	518	3.7%	39.3%	23.0%	2.8%	2.0%	3.3%	0.4%	1.8%	0.1%	13.5%	5.6%	2.4%	0.0%	0.0%	0.6%	1.2%
786	50	814	3.6%	37.7%	20.1%	1.4%	1.0%	1.6%	0.2%	0.9%	0.2%	19.1%	7.9%	5.3%	0.4%	0.0%	0.0%	0.8%
787	50	1043	3.8%	40.1%	16.0%	1.2%	0.8%	1.4%	0.1%	0.7%	0.2%	20.9%	8.6%	5.2%	0.4%	0.0%	0.0%	0.6%
788	50	1893	4.0%	41.5%	14.9%	1.7%	1.2%	2.0%	0.2%	1.1%	0.2%	19.0%	7.9%	5.2%	1.1%	0.0%	0.0%	0.0%
789	50	2482	3.2%	33.8%	14.8%	1.7%	1.2%	1.9%	0.2%	1.1%	0.2%	24.1%	10.0%	6.6%	0.4%	0.0%	0.5%	0.2%
790	50	1980	3.8%	39.9%	14.5%	1.8%	1.3%	2.1%	0.2%	1.1%	0.2%	20.1%	8.3%	5.6%	1.1%	0.0%	0.0%	0.0%
791	50	2095	3.2%	33.8%	15.1%	1.4%	1.0%	1.7%	0.2%	0.9%	0.3%	24.2%	10.0%	6.8%	0.5%	0.0%	0.6%	0.3%
792	50	436	3.8%	39.9%	16.5%	1.2%	0.8%	1.4%	0.1%	0.7%	0.2%	21.0%	8.7%	5.3%	0.5%	0.0%	0.0%	0.0%
793	50	1077	3.1%	32.7%	15.1%	2.7%	1.9%	3.2%	0.3%	1.7%	0.2%	22.4%	9.3%	6.1%	0.4%	0.0%	0.3%	0.6%
794	50	691	3.7%	38.8%	16.8%	0.8%	0.5%	0.9%	0.1%	0.5%	0.2%	21.3%	8.8%	4.8%	0.2%	0.0%	1.7%	0.9%
795	50	1255	3.1%	32.9%	13.8%	2.6%	1.8%	3.0%	0.3%	1.6%	0.2%	23.7%	9.8%	6.1%	0.3%	0.0%	0.2%	0.5%
796	50	1112	3.8%	40.1%	15.5%	0.7%	0.5%	0.8%	0.1%	0.4%	0.2%	21.3%	8.8%	5.2%	0.6%	0.0%	1.1%	0.8%
797	50	696	3.2%	33.1%	12.3%	3.2%	2.3%	3.7%	0.4%	2.0%	0.2%	23.6%	9.8%	4.8%	0.0%	0.0%	0.4%	0.9%
798	50	409	4.0%	41.6%	16.9%	1.2%	0.8%	1.4%	0.1%	0.8%	0.2%	19.1%	7.9%	4.4%	0.3%	0.0%	0.0%	1.5%
799	50	586	3.3%	35.0%	8.9%	2.1%	1.5%	2.5%	0.3%	1.4%	0.2%	19.5%	8.1%	7.6%	0.6%	0.1%	4.6%	4.5%
800	50	505	2.4%	25.2%	7.4%	2.0%	1.4%	2.4%	0.3%	1.3%	0.1%	11.7%	4.8%	3.5%	0.3%	0.7%	32.1%	4.3%
801	50	1735	3.4%	35.6%	9.6%	1.6%	1.2%	1.9%	0.2%	1.1%	0.2%	21.6%	8.9%	7.6%	1.3%	0.0%	1.9%	3.9%
802	50	2388	3.3%	34.2%	10.4%	1.4%	1.0%	1.6%	0.2%	0.9%	0.2%	23.4%	9.7%	7.8%	1.2%	0.0%	1.4%	3.2%
803	50	1217	2.9%	30.6%	10.3%	1.7%	1.2%	2.0%	0.2%	1.1%	0.2%	18.0%	7.5%	3.5%	0.1%	0.4%	17.7%	2.3%
804	50	1645	3.3%	34.6%	9.2%	1.8%	1.2%	2.1%	0.2%	1.1%	0.2%	22.4%	9.3%	6.4%	1.4%	0.1%	2.9%	3.8%
805	50	1401	3.5%	36.4%	11.3%	0.5%	0.3%	0.6%	0.1%	0.3%	0.2%	16.7%	6.9%	6.3%	1.2%	0.3%	11.0%	4.6%
806	50	2119	3.5%	36.6%	9.3%	1.7%	1.2%	2.0%	0.2%	1.1%	0.2%	22.0%	9.1%	6.1%	1.2%	0.1%	2.9%	2.9%
807	50	1529	3.1%	32.3%	11.3%	1.8%	1.2%	2.1%	0.2%	1.1%	0.2%	19.5%	8.1%	4.0%	0.5%	0.3%	11.2%	3.2%
808	50	830	3.1%	32.2%	15.0%	1.8%	1.3%	2.1%	0.2%	1.2%	0.2%	24.0%	9.9%	8.4%	0.6%	0.0%	0.0%	0.0%
809	50	145	1.8%	19.0%	8.1%	0.5%	0.4%	0.6%	0.1%	0.3%	0.4%	42.2%	17.5%	8.5%	0.6%	0.0%	0.0%	0.0%
814	50	1840	3.6%	37.6%	14.5%	2.2%	1.5%	2.5%	0.3%	1.4%	0.2%	20.9%	8.6%	5.5%	1.2%	0.0%	0.0%	0.0%
815	50	830	3.4%	35.4%	14.4%	1.2%	0.9%	1.4%	0.2%	0.8%	0.3%	24.2%	10.0%	7.4%	0.5%	0.0%	0.0%	0.0%
816	50	1842	3.4%	36.0%	13.1%	2.6%	1.8%	3.0%	0.3%	1.6%	0.2%	22.4%	9.3%	5.3%	1.0%	0.0%	0.0%	0.1%
817	50	880	3.1%	32.6%	13.3%	2.1%	1.5%	2.5%	0.3%	1.4%	0.3%	24.6%	10.2%	7.5%	0.6%	0.0%	0.0%	0.0%
818	70	4039	3.8%	40.3%	10.6%	2.1%	1.5%	2.5%	0.3%	1.4%	0.2%	19.9%	8.3%	6.5%	0.7%	0.0%	1.2%	0.6%
819	70	3604	3.5%	36.7%	5.6%	3.3%	2.3%	3.8%	0.4%	2.1%	0.3%	25.2%	10.4%	3.9%	0.2%	0.0%	1.6%	0.7%
820	70	5249	3.7%	38.6%	9.7%	2.2%	1.5%	2.6%	0.3%	1.4%	0.2%	22.4%	9.3%	6.1%	0.6%	0.0%	1.0%	0.5%
821	70	4064	3.6%	38.2%	6.0%	3.0%	2.1%	3.5%	0.4%	1.9%	0.3%	24.7%	10.2%	3.8%	0.2%	0.0%	1.4%	0.6%
822	70	2733	3.7%	38.5%	5.8%	1.3%	0.9%	1.5%	0.2%	0.8%	0.3%	28.3%	11.7%	4.9%	0.3%	0.0%	0.8%	1.0%
823	70	2266	3.2%	33.5%	11.4%	2.0%	1.4%	2.3%	0.2%	1.3%	0.2%	24.0%	9.9%	7.5%	0.4%	0.0%	1.5%	1.2%
824	50	1095	2.9%	29.9%	6.9%	2.7%	1.9%	3.2%	0.3%	1.8%	0.2%	19.6%	8.1%	5.5%	1.0%	0.1%	4.5%	11.2%
825	50	354	3.8%	40.3%	3.4%	3.4%	2.4%	4.0%	0.4%	2.2%	0.2%	19.7%	8.1%	4.5%	0.0%	0.0%	0.8%	6.5%
826	70	2987	4.0%	42.4%	8.4%	2.3%	1.7%	2.7%	0.3%	1.5%	0.2%	21.2%	8.8%	5.0%	0.7%	0.0%	0.7%	0.0%
827	70	1331	3.6%	37.6%	6.4%	6.5%	4.6%	7.6%	0.8%	4.2%	0.2%	17.2%	7.1%	1.5%	0.0%	0.1%	2.6%	0.0%
828	50	178	2.6%	27.1%	7.0%	7.0%	5.0%	8.2%	0.9%	4.5%	0.1%	11.8%	4.9%	20.8%	0.2%	0.0%	0.0%	0.0%
829	50	273	6.5%	68.3%	8.4%	0.1%	0.1%	0.1%	0.0%	0.1%	0.1%	8.9%	3.7%	3.8%	0.0%	0.0%	0.0%	0.0%
830	50	784	2.8%	29.4%	6.6%	1.9%	1.3%	2.2%	0.2%	1.2%	0.2%	20.8%	8.6%	23.7%	1.0%	0.0%	0.0%	0.0%
831	50	392	2.4%	24.8%	4.7%	0.6%	0.4%	0.7%	0.1%	0.4%	0.3%	32.4%	13.4%	18.8%	0.9%	0.0%	0.0%	0.0%
832	50	252	3.9%	40.7%	5.0%	1.6%	1.1%	1.9%	0.2%	1.0%	0.2%	23.3%	9.7%	10.4%	1.0%	0.0%	0.0%	0.0%
833	50	735	3.5%	37.2%	6.7%	0.9%	0.6%	1.1%	0.1%	0.6%	0.2%	23.3%	9.6%	15.8%	0.3%	0.0%	0.0%	0.0%
834	50	1090	3.9%	40.6%	22.2%	2.0%	1.4%	2.4%	0.3%	1.3%	0.1%	13.3%	5.5%	4.5%	0.3%	0.0%	2.0%	0.0%
835	50	621	4.0%	41.5%	21.9%	2.4%	1.7%	2.8%	0.3%	1.5%	0.1%	12.0%	5.0%	4.0%	0.2%	0.1%	2.5%	0.0%
836	50	1103	2.8%	29.7%	10.6%	2.0%	1.4%	2.3%	0.2%	1.3%	0.2%	18.5%	7.7%	4.2%	0.6%	0.3%	13.8%	4.5%
837	50	597	3.5%	37.0%	16.6%	0.9%	0.6%	1.0%	0.1%	0.6%	0.2%	22.5%	9.3%	4.2%	0.1%	0.0%	2.0%	1.4%
838	50	405	3.4%	35.6%	9.3%	1.5%	1.0%	1.7%	0.2%	1.0%	0.2%	21.1%	8.8%	8.9%	0.8%	0.0%	1.1%	5.3%
839	50	1327	3.4%	35.1%	10.7%	0.6%	0.4%	0.7%	0.1%	0.4%	0.2%	17.2%	7.1%	6.2%	1.2%	0.3%	11.6%	4.9%
840	50	82	3.7%	39.1%	13.9%	1.3%	0.9%	1.5%	0.2%	0.8%	0.2%	21.7%	9.0%	7.3%	0.2%	0.0%	0.0%	0.0%
841	50	426	3.7%	39.2%	12.9%	1.2%	0.9%	1.4%	0.2%	0.8%	0.2%	22.1%	9.1%	3.6%	0.2%	0.1%	4.4%	0.0%
842	50	423	2.1%	22.5%	6.2%	2.2%	1.5%	2.5%	0.3%	1.4%	0.1%	9.8%	4.0%	2.8%	0.3%	0.9%	38.3%	5.1%
843	50	791	2.5%	26.1%	8.9%	2.0%	1.4%	2.4%	0.3%	1.3%	0.2%	15.9%	6.6%	3.4%	0.1%	0.6%	24.9%	3.6%
847	50	927	3.8%	40.0%	19.2%	2.1%	1.5%	2.5%	0.3%	1.4%	0.1%	9.6%	4.0%	3.4%	0.6%	0.1%	3.8%	7.7%
848	50	868	4.0%	42.2%	20.0%	2.3%	1.6%	2.6%	0.3%	1.4%	0.1%	10.7%	4.4%	3.5%	0.5%	0.0%	2.0%	4.4%
849	50	133	1.8%	19.3%	8.6%	0.4%	0.3%	0.4%	0.0%	0.2%	0.0%	3.9%	1.6%	1.0%	0.2%	0.1%	5.1%	57.0%
850	50	389	4.2%	44.2%	14.5%	1.2%	0.8%	1.4%	0.1%	0.7%	0.1%	13.0%	5.4%	4.5%	1.3%	0.0%	0.6%	7.9%
851	50	134	1.9%	19.6%	8.7%	0.4%	0.3%	0.4%	0.0%	0.2%	0.0%	3.9%	1.6%	1.0%	0.2%	0.1%	5.0%	56.7%
852	50	222	3.0%	31.3%	14.3%	1.4%	1.0%	1.7%	0.2%	0.9%	0.1%	10.7%	4.4%	4.4%	1.3%	0.0%	1.0%	24.3%
853	50	113	1.2%	12.7%	5.2%	0.3%	0.2%	0.3%	0.0%	0.2%	0.0%	3.9%	1.6%	0.6%	0.1%	0.1%	6.0%	67.4%
854	50	499	3.9%	40.5%	17.2%	2.2%	1.6%	2.6%	0.3%	1.4%	0.1%	10.5%	4.3%	3.5%	0.7%	0.0%	0.5%	10.8%
855	50	124	1.1%	11.7%	4.8%	0.2%	0.2%	0.3%	0.0%	0.2%	0.0%	3.6%	1.5%	0.5%	0.1%	0.1%	5.5%	70.2%
856	50	337	3.5%	37.0%	14.5%	1.9%	1.4%	2.2%	0.2%	1.2%	0.1%	10.9%	4.5%	4.8%	0.9%	0.0%	0.7%	16.0%
859	50	683	3.8%	39.3%	17.0%	2.5%	1.8%	3.0%	0.3%	1.6%	0.2%	16.2%	6.7%	6.3%	1.3%	0.0%	0.0%	0.0%
860	50	521	4.3%	45.4%	19.6%	1.4%	1.0%	1.6%	0.2%	0.9%	0.2%	15.9%	6.6%	2.8%	0.3%	0.0%	0.0%	0.0%
861	50	243	4.0%	41.7%	16.8%	1.7%	1.2%	2.0%	0.2%	1.1%	0.2%	19.0%	7.9%	3.8%	0.3%	0.0%	0.0%	0.0%
862	50	474	4.4%	46.6%	17.6%	1.1%	0.8%	1.3%	0.1%	0.7%	0.2%	16.9%	7.0%	2.9%	0.3%	0.0%	0.0%	0.0%
863	50	312	4.1%	42.8%	17.2%	1.6%	1.1%	1.8%	0.2%	1.0%	0.2%	18.3%	7.6%	3.7%	0.4%	0.0%	0.0%	0.0%
864	50	554	4.6%	48.1%	16.4%	1.1%	0.8%	1.3%	0.1%	0.7%	0.2%	16.6%	6.9%	2.9%	0.3%	0.0%	0.0%	0.0%
865	50	949	4.3%	44.6%	19.1%	1.3%	0.9%	1.5%	0.2%	0.8%	0.2%	16.8%	7.0%	3.2%	0.4%	0.0%	0.0%	0.0%
866	50	535	4.8%	49.9%	13.7%	1.1%	0.8%	1.3%	0.1%	0.7%	0.2%	17.2%	7.1%	2.8%	0.2%	0.0%	0.0%	0.0%
867	50	360	3.2%	33.6%	16.5%	3.4%	2.4%	4.0%	0.4%	2.2%	0.2%	15.9%	6.6%	9.4%	2.2%	0.0%	0.0%	0.0%
868	50	637	4.3%	45.5%	20.0%	1.1%	0.8%	1.3%	0.1%	0.7%	0.2%	16.0%	6.6%	2.9%	0.4%	0.0%	0.0%	0.0%

Traffic Flows and Breakdown by 16 Vehicle Classes (Year 2036)

Link No.	Speed Limit	Total Vehicle	19 - Motorcycles (MC)	01 - Private Cars (PC)	03 - Taxi	14 - Non-franchised Bus <=6.4t	15 - Non-franchised Bus 6.4-15t	16 - Non-franchised Bus >15t	12 - Private Light Bus <=3.5t	13 - Private Light Bus >3.5t	04 - Light Goods Vehicles <=2.5t	05 - Lt Goods Vehicles 2.5-3.5t	06 - Light Goods Vehicles >3.5t	07 - Heavy Goods Vehicles <=15t	08 - Heavy Goods Vehicles >15t	17 - Franchised Bus (SD)	18 - Franchised Bus (DD)	11 - Public Light Buses
	km/hr	1600-1700																
870	50	18	1.7%	18.1%	18.6%	6.8%	4.8%	8.0%	0.9%	4.4%	0.3%	24.2%	10.0%	2.1%	0.2%	0.0%	0.0%	0.0%
871	50	299	1.9%	19.8%	8.9%	0.6%	0.5%	0.8%	0.1%	0.4%	0.3%	28.0%	11.6%	12.1%	0.9%	0.3%	13.8%	0.0%
872	70	1954	3.7%	38.9%	6.8%	3.5%	2.5%	4.1%	0.4%	2.3%	0.2%	18.0%	7.5%	11.3%	0.1%	0.0%	0.8%	0.0%
873	70	1256	3.6%	37.6%	5.1%	2.5%	1.7%	2.9%	0.3%	1.6%	0.2%	22.1%	9.1%	11.9%	0.1%	0.0%	1.3%	0.0%
874	50	1088	4.6%	48.3%	11.7%	1.8%	1.3%	2.1%	0.2%	1.2%	0.1%	10.8%	4.5%	3.8%	0.5%	0.0%	2.1%	6.9%
875	50	1481	3.1%	32.6%	7.1%	1.7%	1.2%	2.0%	0.2%	1.1%	0.2%	21.2%	8.8%	12.7%	1.7%	0.1%	3.5%	2.7%
876	50	36	0.8%	8.8%	9.4%	0.0%	0.0%	0.0%	0.0%	0.0%	0.1%	12.2%	5.1%	0.0%	0.0%	0.0%	0.0%	63.5%
877	50	63	3.1%	32.8%	11.6%	0.2%	0.1%	0.2%	0.0%	0.1%	0.1%	8.8%	3.6%	2.5%	0.0%	0.0%	0.0%	36.6%
878	50	62	3.1%	32.5%	11.2%	0.2%	0.1%	0.2%	0.0%	0.1%	0.1%	8.9%	3.7%	2.5%	0.0%	0.0%	0.0%	37.4%
879	50	36	0.8%	8.8%	9.4%	0.0%	0.0%	0.0%	0.0%	0.0%	0.1%	12.2%	5.1%	0.0%	0.0%	0.0%	0.0%	63.5%
882	50	652	3.4%	36.0%	18.3%	1.6%	1.2%	1.9%	0.2%	1.1%	0.2%	20.1%	8.3%	6.8%	0.7%	0.0%	0.0%	0.0%
883	50	682	2.8%	29.7%	18.3%	2.4%	1.7%	2.9%	0.3%	1.6%	0.2%	19.5%	8.1%	4.8%	0.6%	0.2%	6.5%	0.6%
884	50	686	2.9%	30.1%	18.5%	2.5%	1.7%	2.9%	0.3%	1.6%	0.2%	19.0%	7.9%	4.7%	0.6%	0.2%	6.5%	0.6%
885	50	689	2.9%	30.4%	18.7%	2.5%	1.8%	3.0%	0.3%	1.6%	0.2%	18.5%	7.7%	4.6%	0.7%	0.1%	6.4%	0.6%
886	50	693	2.9%	30.8%	18.9%	2.6%	1.8%	3.0%	0.3%	1.6%	0.2%	18.1%	7.5%	4.6%	0.7%	0.1%	6.4%	0.6%
887	50	696	3.0%	31.1%	19.1%	2.6%	1.8%	3.0%	0.3%	1.7%	0.2%	17.6%	7.3%	4.5%	0.7%	0.1%	6.4%	0.6%
888	50	700	3.0%	31.5%	19.3%	2.6%	1.9%	3.1%	0.3%	1.7%	0.2%	17.2%	7.1%	4.4%	0.7%	0.1%	6.3%	0.5%
889	50	703	3.0%	31.8%	19.5%	2.7%	1.9%	3.1%	0.3%	1.7%	0.2%	16.7%	6.9%	4.4%	0.7%	0.1%	6.3%	0.5%
890	50	707	3.1%	32.2%	19.7%	2.7%	1.9%	3.2%	0.3%	1.7%	0.2%	16.3%	6.7%	4.3%	0.7%	0.1%	6.3%	0.5%
891	50	710	3.1%	32.5%	19.8%	2.8%	1.9%	3.2%	0.3%	1.8%	0.2%	15.8%	6.6%	4.3%	0.8%	0.1%	6.2%	0.5%
892	50	714	3.1%	32.8%	20.0%	2.8%	2.0%	3.3%	0.4%	1.8%	0.2%	15.4%	6.4%	4.2%	0.8%	0.1%	6.2%	0.5%
893	50	717	3.2%	33.2%	20.2%	2.8%	2.0%	3.3%	0.4%	1.8%	0.2%	15.0%	6.2%	4.1%	0.8%	0.1%	6.2%	0.5%
894	50	721	3.2%	33.5%	20.4%	2.9%	2.0%	3.4%	0.4%	1.8%	0.2%	14.5%	6.0%	4.1%	0.8%	0.1%	6.1%	0.5%
895	50	16	2.0%	20.5%	22.0%	0.8%	0.5%	0.9%	0.1%	0.5%	0.3%	29.0%	12.0%	9.6%	1.7%	0.0%	0.0%	0.0%
896	50	16	2.0%	20.5%	22.0%	0.8%	0.5%	0.9%	0.1%	0.5%	0.3%	29.0%	12.0%	9.6%	1.7%	0.0%	0.0%	0.0%
897	50	18	2.8%	29.8%	19.2%	2.6%	1.8%	3.0%	0.3%	1.7%	0.3%	24.5%	10.2%	3.5%	0.3%	0.0%	0.0%	0.0%
898	50	18	2.8%	29.8%	19.2%	2.6%	1.8%	3.0%	0.3%	1.7%	0.3%	24.5%	10.2%	3.5%	0.3%	0.0%	0.0%	0.0%
899	50	16	2.0%	20.5%	22.0%	0.8%	0.5%	0.9%	0.1%	0.5%	0.3%	29.0%	12.0%	9.6%	1.7%	0.0%	0.0%	0.0%
900	50	16	2.0%	20.5%	22.0%	0.8%	0.5%	0.9%	0.1%	0.5%	0.3%	29.0%	12.0%	9.6%	1.7%	0.0%	0.0%	0.0%
901	50	31	2.8%	29.0%	12.4%	2.4%	1.7%	2.9%	0.3%	1.6%	0.2%	23.0%	9.5%	10.8%	3.3%	0.0%	0.0%	0.0%
902	50	31	2.8%	29.0%	12.4%	2.4%	1.7%	2.9%	0.3%	1.6%	0.2%	23.0%	9.5%	10.8%	3.3%	0.0%	0.0%	0.0%
903	50	16	2.0%	20.5%	22.0%	0.8%	0.5%	0.9%	0.1%	0.5%	0.3%	29.0%	12.0%	9.6%	1.7%	0.0%	0.0%	0.0%
904	50	16	2.0%	20.5%	22.0%	0.8%	0.5%	0.9%	0.1%	0.5%	0.3%	29.0%	12.0%	9.6%	1.7%	0.0%	0.0%	0.0%
905	50	31	2.8%	29.0%	12.4%	2.4%	1.7%	2.9%	0.3%	1.6%	0.2%	23.0%	9.5%	10.8%	3.3%	0.0%	0.0%	0.0%
906	50	814	2.9%	30.2%	12.2%	1.3%	0.9%	1.5%	0.2%	0.8%	0.2%	21.4%	8.9%	7.6%	1.6%	0.1%	5.3%	5.0%
907	50	795	2.9%	30.5%	12.3%	1.2%	0.9%	1.5%	0.2%	0.8%	0.2%	21.1%	8.8%	7.5%	1.6%	0.1%	5.4%	5.1%
908	50	775	2.9%	30.7%	12.4%	1.2%	0.9%	1.4%	0.2%	0.8%	0.2%	20.9%	8.7%	7.3%	1.5%	0.1%	5.5%	5.3%
909	50	756	3.0%	31.0%	12.5%	1.2%	0.8%	1.4%	0.2%	0.8%	0.2%	20.6%	8.5%	7.1%	1.4%	0.1%	5.7%	5.4%
910	50	736	3.0%	31.3%	12.7%	1.2%	0.8%	1.4%	0.1%	0.7%	0.2%	20.4%	8.4%	7.0%	1.4%	0.1%	5.8%	5.5%
911	50	716	3.0%	31.6%	12.8%	1.1%	0.8%	1.3%	0.1%	0.7%	0.2%	20.1%	8.3%	6.8%	1.3%	0.1%	6.0%	5.7%
912	50	697	3.0%	32.0%	12.9%	1.1%	0.8%	1.3%	0.1%	0.7%	0.2%	19.7%	8.2%	6.6%	1.2%	0.1%	6.1%	5.8%
913	50	677	3.1%	32.3%	13.1%	1.1%	0.8%	1.3%	0.1%	0.7%	0.2%	19.4%	8.0%	6.4%	1.1%	0.1%	6.3%	6.0%
914	50	658	3.1%	32.7%	13.3%	1.0%	0.7%	1.2%	0.1%	0.7%	0.2%	19.1%	7.9%	6.1%	1.0%	0.2%	6.5%	6.2%
915	50	638	3.2%	33.1%	13.4%	1.0%	0.7%	1.2%	0.1%	0.6%	0.2%	18.7%	7.7%	5.9%	0.9%	0.2%	6.7%	6.4%
916	50	619	3.2%	33.5%	13.6%	1.0%	0.7%	1.1%	0.1%	0.6%	0.2%	18.3%	7.6%	5.7%	0.8%	0.2%	6.9%	6.6%
917	50	599	3.2%	33.9%	13.8%	0.9%	0.7%	1.1%	0.1%	0.6%	0.2%	17.9%	7.4%	5.4%	0.7%	0.2%	7.1%	6.8%
918	50	686	3.5%	36.6%	14.7%	1.3%	0.9%	1.5%	0.2%	0.8%	0.2%	19.9%	8.3%	9.0%	1.3%	0.0%	0.0%	1.7%
919	50	13	2.3%	24.1%	25.8%	0.0%	0.0%	0.0%	0.0%	0.0%	0.3%	33.5%	13.9%	0.0%	0.0%	0.0%	0.0%	0.0%
920	50	713	3.5%	36.8%	15.1%	1.3%	0.9%	1.5%	0.2%	0.8%	0.2%	21.4%	8.9%	8.5%	1.0%	0.0%	0.0%	0.0%
921	50	44	1.5%	15.5%	7.8%	0.0%	0.0%	0.0%	0.0%	0.0%	0.1%	10.1%	4.2%	1.6%	0.0%	1.2%	51.1%	7.0%
922	50	270	3.2%	33.3%	12.4%	1.4%	1.0%	1.7%	0.2%	0.9%	0.2%	18.8%	7.8%	7.1%	0.3%	0.3%	11.4%	0.0%
923	50	13	2.3%	24.1%	25.8%	0.0%	0.0%	0.0%	0.0%	0.0%	0.3%	33.5%	13.9%	0.0%	0.0%	0.0%	0.0%	0.0%
924	50	13	2.3%	24.1%	25.8%	0.0%	0.0%	0.0%	0.0%	0.0%	0.3%	33.5%	13.9%	0.0%	0.0%	0.0%	0.0%	0.0%
925	50	13	2.3%	24.1%	25.8%	0.0%	0.0%	0.0%	0.0%	0.0%	0.3%	33.5%	13.9%	0.0%	0.0%	0.0%	0.0%	0.0%
926	50	13	2.3%	24.1%	25.8%	0.0%	0.0%	0.0%	0.0%	0.0%	0.3%	33.5%	13.9%	0.0%	0.0%	0.0%	0.0%	0.0%
927	50	195	3.4%	35.8%	17.9%	1.7%	1.2%	2.0%	0.2%	1.1%	0.1%	12.3%	5.1%	4.7%	0.5%	0.0%	0.0%	14.2%
928	50	50	1.2%	12.4%	7.2%	0.4%	0.3%	0.5%	0.1%	0.3%	0.1%	8.8%	3.6%	3.2%	0.8%	0.1%	6.0%	54.9%
929	50	334	4.0%	41.8%	17.8%	3.3%	2.3%	3.8%	0.4%	2.1%	0.1%	13.5%	5.6%	4.4%	0.9%	0.0%	0.0%	0.0%
930	50	195	3.3%	35.0%	12.3%	1.7%	1.2%	2.0%	0.2%	1.1%	0.2%	23.0%	9.5%	7.4%	1.6%	0.0%	0.0%	1.6%
931	50	168	4.0%	42.2%	21.6%	0.7%	0.5%	0.8%	0.1%	0.5%	0.2%	16.4%	6.8%	5.0%	1.2%	0.0%	0.0%	0.0%
932	50	138	3.7%	38.4%	12.1%	1.5%	1.1%	1.8%	0.2%	1.0%	0.2%	18.0%	7.5%	3.8%	0.3%	0.0%	0.0%	10.6%
933	50	239	2.8%	29.4%	16.7%	1.7%	1.2%	2.0%	0.2%	1.1%	0.2%	19.7%	8.2%	3.2%	0.2%	0.1%	3.1%	10.3%
934	50	123	4.5%	46.9%	14.9%	1.2%	0.8%	1.4%	0.1%	0.8%	0.1%	11.0%	4.5%	1.8%	0.1%	0.0%	0.0%	11.9%
935	50	100	1.6%	17.2%	8.1%	1.5%	1.0%	1.7%	0.2%	0.9%	0.2%	22.0%	9.1%	4.0%	0.1%	0.2%	7.5%	24.6%
936	50	425	2.8%	29.9%	20.4%	1.4%	1.0%	1.7%	0.2%	0.9%	0.2%	19.6%	8.1%	4.2%	0.7%	0.0%	1.9%	6.9%
937	50	878	3.1%	33.0%	12.3%	2.2%	1.5%	2.5%	0.3%	1.4%	0.2%	22.2%	9.2%	3.5%	0.1%	0.0%	2.1%	6.1%
938	50	350	3.0%	31.4%	19.2%	1.2%	0.9%	1.5%	0.2%	0.8%	0.2%	21.6%	9.0%	4.7%	0.8%	0.1%	2.4%	3.3%
939	50	908	3.0%	31.5%	12.1%	2.2%	1.6%	2.6%	0.3%	1.4%	0.3%	24.4%	10.1%	3.9%	0.2%	0.1%	2.9%	3.6%
940	50	928	3.2%	33.5%	12.4%	1.8%	1.3%	2.1%	0.2%	1.2%	0.3%	25.3%	10.5%	4.3%	0.3%	0.0%	1.1%	2.5%
941	50	788	3.0%	31.8%	11.4%	2.1%	1.5%	2.4%	0.3%	1.3%	0.3%	26.5%	11.0%	4.2%	0.2%	0.0%	1.2%	2.9%
942	50	96	2.3%	24.0%	12.3%	1.8%	1.3%	2.1%	0.2%	1.2%	0.3%	32.6%	13.5%	7.9%	0.5%	0.0%	0.0%	0.0%
943	50	301	4.2%	44.4%	13.5%	0.9%	0.6%	1.0%	0.1%	0.6%	0.2%	20.4%	8.5%	5.1%	0.4%	0.0%	0.0%	0.0%
944	50	310	3.8%	39.9%	13.6%	1.1%	0.8%	1.3%	0.1%	0.7%	0.2%	20.6%	8.6%	5.6%	0.4%	0.1%	2.2%	1.0%
945	50	434	2.3%	23.8%	9.4%	3.9%	2.8%	4.6%	0.5%	2.5%	0.3%	25.5%	10.6%	6.2%	0.5%	0.0%	1.4%	5.8%
946	50	98	2.6%	27.2%	15.5%	1.8%	1.3%	2.2%	0.2%	1.2%	0.2%	23.2%	9.6%	4.6%	0.1%	0.2%	6.9%	3.1%
947	50	427	2.6%	27.3%	10.1%	3.8%	2.7%	4.4%	0.5%	2.4%	0.2%	23.4%	9.7%	5.1%	0.5%	0.0%	1.4%	5.9%
948	50	17	2.1%	22.2%	19.8%	0.2%	0.2%	0.3%	0.0%	0.2%	0.3%	25.7%	10.6%	0.7%	0.0%	0.0%	0.0%	17.8%
949	50	28	1.1%	11.5%	12.3%	0.0%	0.0%	0.0%	0.0%	0.0%	0.2%	15.9%	6.6%	0.0%	0.0%	0.0%	0.0%	52.5%
950	50	17	2.1%	22.2%	19.8%	0.2%	0.2%	0.3%	0.0%	0.2%	0.3%	25.7%	10.6%	0.7%	0.0%	0.0%	0.0%	17.8%
951	50	28	1.1%	11.5%	12.3%	0.0%	0.0%	0.0%	0.0%	0.0%	0.2%	15.9%	6.6%	0.0%	0.0%	0.0%	0.0%	52.5%
952	50	17	2.1%	22.2%	19.8%	0.2%	0.2%	0.3%	0.0%	0.2%	0.3%	25.7%	10.6%	0.7%	0.0%	0.0%	0.0%	17.8%
953	50	28	1.1%	11.5%	12.3%	0.0%	0.0%	0.0%	0.0%	0.0%	0.2%	15.9%	6.6%	0.0%	0.0%	0.0%	0.0%	52.5%
954	50	17	2.1%	22.2%	19.8%	0.2%	0.2%	0.3%	0.0%	0.2%	0.3%	25.7%	10.6%	0.7%	0.0%	0.0%	0.0%	17.8%
955	50	28	1.1%	11.5%	12.3%	0.0%	0.0%	0.0%	0.0%	0.0%	0.2%	15.9%	6.6%	0.0%	0.0%	0.0%	0.0%	52.5%
956	50	17	2.1%	22.2%	19.8%	0.2%	0.2%	0.3%	0.0%	0.2%	0.3%	25.7%	10.6%	0.7%	0.0%	0.0%	0.0%	17.8%
957	50	28	1.1%	11.5%	12.3%	0.0%	0.0%	0.0%	0.0%	0.0%	0.2%	15.9%	6.6%	0.0%	0.0%	0.0%	0.0%	52.5%
958	50	13	2.3%	24.1%	25.8%	0.0%	0.0%	0.0%	0.0%	0.0%	0.3%	33.5%	13.9%	0.0%	0.0%	0.0%	0.0%	0.0%
959	50	13	2.3%	24.1%	25.8%	0.0%	0.0%	0.0%	0.0%	0.0%	0.3%	33.5%	13.9%	0.0%	0.0%	0.0%	0.0%	0.0%
960	50	107	0.3%	3.0%	3.2%	0.0%	0.0%	0.0%	0.0%	0.0%	0.0%	4.1%	1.7%	0.0%	0.0%	0.1%	6.3%	81.2%
961	50	174	3.1%	32.3%	12.3%	1.6%	1.2%	1.9%	0.2%	1.1%	0.1%	7.5%	3.1%	3.0%	0.5%	0.0%	1.3%	30.8%
962	50	13	2.3%	24.1%	25.8%	0.0%	0.0%	0.0%	0.0%	0.0%	0.3%	33.5%	13.9%	0.0%	0.0%	0.0%	0.0%	0.0%
963	50	13	2.3%	24.1%	25.8%	0.0%	0.0%	0.0%	0.0%	0.0%	0.3%	33.5%	13.9%	0.0%	0.0%	0.0%	0.0%	0.0%
964	50	13	2.3%	24.1%	25.8%	0.0%	0.0%	0.0%	0.0%	0.0%	0.3%	33.5%	13.9%	0.0%	0.0%	0.0%	0.0%	0.0%
965	50	13	2.3%	24.1%	25.8%	0.0%	0.0%	0.0%	0.0%	0.0%	0.3%	33.5%	13.9%	0.0%	0.0%	0.0%	0.0%	0.0%
966	50	30	4.4%	46.2%	20.2%	1.4%	1.0%	1.6%	0.2%	0.9%	0.2%	14.7%	6.1%	2.6%	0.6%	0.0%	0.0%	0.0%
968	50	107	0.3%	3.0%	3.2%	0.0%	0.0%	0.0%	0.0%	0.0%	0.0%	4.1%	1.7%	0.0%	0.0%	0.1%	6.3%	81.2%
969	50	174	3.1%	32.3%	12.3%	1.6%	1.2%	1.9%	0.2%	1.1%	0.1%	7.5%	3.1%	3.0%	0.5%	0.0%	1.3%	30.8%
970	50	107	0.3%	3.0%	3.2%	0.0%	0.0%	0.0%	0.0%	0.0%	0.0%	4.1%	1.7%	0.0%	0.0%	0.1%	6.3%	81.2%
971	50	174	3.1%	32.3%	12.3%	1.6%	1.2%	1.9%	0.2%	1.1%	0.1%	7.5%	3.1%	3.0%	0.5%	0.0%	1.3%	30.8%
972	50	107	0.3%	3.0%	3.2%	0.0%	0.0%	0.0%	0.0%	0.0%	0.0%	4.1%	1.7%	0.0%	0.0%	0.1%	6.3%	81.2%
973	50	174	3.1%	32.3%	12.3%	1.6%	1.2%	1.9%	0.2%	1.1%	0.1%	7.5%	3.1%	3.0%	0.5%	0.0%	1.3%	30.8%
974	50	107	0.3%	3.0%	3.2%	0.0%	0.0%	0.0%	0.0%	0.0%	0.0%	4.1%	1.7%	0.0%	0.0%	0.1%	6.3%	81.2%
975	50	174	3.1%	32.3%	12.3%	1.6%	1.2%	1.9%	0.2%	1.1%	0.1%	7.5%	3.1%	3.0%	0.5%	0.0%	1.3%	30.8%
976	50	13	2.3%	24.1%	25.8%	0.0%	0.0%	0.0%	0.0%	0.0%	0.3%	33.5%	13.9%	0.0%	0.0%	0.0%	0.0%	0.0%
977	50	13	2.3%	24.1%	25.8%	0.0%	0.0%	0.0%	0.0%	0.0%	0.3%	33.5%	13.9%	0.0%	0.0%	0.0%	0.0%	0.0%

Traffic Flows and Breakdown by 16 Vehicle Classes (Year 2036)

Link No.	Speed Limit	Total Vehicle	19 - Motorcycles (MC)	01 - Private Cars (PC)	03 - Taxi	14 - Non-franchised Bus <=6.4t	15 - Non-franchised Bus 6.4-15t	16 - Non-franchised Bus >15t	12 - Private Light Bus <=3.5t	13 - Private Light Bus >3.5t	04 - Light Goods Vehicles <=2.5t	05 - Lt Goods Vehicles 2.5-3.5t	06 - Light Goods Vehicles >3.5t	07 - Heavy Goods Vehicles <=15t	08 - Heavy Goods Vehicles >15t	17 - Franchised Bus (SD)	18 - Franchised Bus (DD)	11 - Public Light Buses
	km/hr	1600-1700																
978	50	13	2.3%	24.1%	25.8%	0.0%	0.0%	0.0%	0.0%	0.0%	0.3%	33.5%	13.9%	0.0%	0.0%	0.0%	0.0%	0.0%
979	50	13	2.3%	24.1%	25.8%	0.0%	0.0%	0.0%	0.0%	0.0%	0.3%	33.5%	13.9%	0.0%	0.0%	0.0%	0.0%	0.0%
980	50	13	2.3%	24.1%	25.8%	0.0%	0.0%	0.0%	0.0%	0.0%	0.3%	33.5%	13.9%	0.0%	0.0%	0.0%	0.0%	0.0%
981	50	13	2.3%	24.1%	25.8%	0.0%	0.0%	0.0%	0.0%	0.0%	0.3%	33.5%	13.9%	0.0%	0.0%	0.0%	0.0%	0.0%
982	50	216	3.0%	31.6%	11.4%	1.6%	1.1%	1.8%	0.2%	1.0%	0.1%	8.6%	3.5%	3.0%	0.4%	0.0%	1.0%	31.6%
983	50	216	3.0%	31.6%	11.4%	1.6%	1.1%	1.8%	0.2%	1.0%	0.1%	8.6%	3.5%	3.0%	0.4%	0.0%	1.0%	31.6%
984	50	195	3.4%	35.8%	17.9%	1.7%	1.2%	2.0%	0.2%	1.1%	0.1%	12.3%	5.1%	4.7%	0.5%	0.0%	0.0%	14.2%
985	50	50	1.2%	12.4%	7.2%	0.4%	0.3%	0.5%	0.1%	0.3%	0.1%	8.8%	3.6%	3.2%	0.8%	0.1%	6.0%	54.9%
986	70	403	3.7%	38.9%	29.3%	1.7%	1.2%	2.0%	0.2%	1.1%	0.1%	10.4%	4.3%	4.3%	1.0%	0.0%	1.9%	0.0%
987	70	543	3.5%	36.3%	26.2%	3.4%	2.4%	4.0%	0.4%	2.2%	0.1%	9.3%	3.8%	3.7%	0.8%	0.0%	1.4%	2.5%
988	70	1035	3.8%	39.7%	16.6%	2.6%	1.8%	3.1%	0.3%	1.7%	0.2%	16.3%	6.8%	5.1%	0.3%	0.0%	0.0%	1.6%
989	70	894	4.0%	41.4%	16.5%	1.7%	1.2%	2.0%	0.2%	1.1%	0.2%	17.9%	7.4%	5.6%	0.3%	0.0%	0.0%	0.3%
990	50	140	2.7%	28.8%	17.3%	8.3%	5.9%	9.8%	1.0%	5.3%	0.1%	6.0%	2.5%	1.9%	0.5%	0.0%	0.0%	9.8%
992	70	4245	3.9%	40.5%	13.9%	1.2%	0.8%	1.4%	0.2%	0.8%	0.2%	17.1%	7.1%	5.0%	0.5%	0.1%	2.6%	4.7%
993	70	4721	3.0%	31.1%	16.1%	1.8%	1.3%	2.1%	0.2%	1.1%	0.2%	19.8%	8.2%	6.1%	0.7%	0.1%	3.1%	5.0%
994	50	877	4.3%	45.6%	19.7%	1.2%	0.9%	1.5%	0.2%	0.8%	0.2%	14.8%	6.2%	2.9%	0.4%	0.0%	1.0%	0.4%
995	50	209	4.8%	50.2%	20.4%	1.1%	0.8%	1.3%	0.1%	0.7%	0.1%	12.8%	5.3%	2.1%	0.2%	0.0%	0.0%	0.0%
996	50	633	3.7%	38.6%	14.4%	1.3%	1.0%	1.6%	0.2%	0.9%	0.2%	15.8%	6.6%	4.5%	1.0%	0.2%	6.5%	3.8%
998	50	410	4.3%	44.7%	12.1%	0.5%	0.3%	0.6%	0.1%	0.3%	0.1%	14.1%	5.9%	6.7%	0.5%	0.1%	4.0%	5.8%
999	50	141	3.5%	36.4%	7.9%	2.2%	1.6%	2.6%	0.3%	1.4%	0.2%	17.6%	7.3%	4.3%	0.2%	0.2%	10.1%	4.3%
1001	50	319	4.0%	41.7%	12.5%	1.0%	0.7%	1.2%	0.1%	0.6%	0.1%	12.7%	5.3%	6.6%	0.8%	0.0%	0.0%	12.7%
1002	50	189	3.3%	34.2%	9.5%	1.1%	0.8%	1.3%	0.1%	0.7%	0.1%	13.9%	5.8%	6.4%	1.2%	0.0%	0.0%	21.5%
1003	50	1289	3.3%	34.9%	8.1%	0.8%	0.6%	1.0%	0.1%	0.5%	0.3%	24.9%	10.3%	13.5%	0.4%	0.0%	0.0%	1.4%
1004	50	955	3.2%	33.9%	9.3%	1.4%	1.0%	1.7%	0.2%	0.9%	0.2%	20.9%	8.7%	17.9%	0.7%	0.0%	0.0%	0.0%
1006	70	4250	3.0%	32.0%	16.1%	1.7%	1.2%	2.0%	0.2%	1.1%	0.2%	19.1%	7.9%	5.9%	0.7%	0.1%	3.3%	5.6%
1007	70	4245	3.9%	40.5%	13.9%	1.2%	0.8%	1.4%	0.2%	0.8%	0.2%	17.1%	7.1%	5.0%	0.5%	0.1%	2.6%	4.7%
1008	50	119	4.1%	42.9%	21.3%	1.8%	1.3%	2.2%	0.2%	1.2%	0.2%	14.9%	6.2%	3.7%	0.2%	0.0%	0.0%	0.0%
1011	70	2323	3.8%	39.8%	7.1%	2.9%	2.1%	3.4%	0.4%	1.9%	0.2%	19.8%	8.2%	8.9%	0.1%	0.0%	1.5%	0.0%
1012	70	2568	3.5%	36.5%	5.7%	2.6%	1.9%	3.1%	0.3%	1.7%	0.3%	24.7%	10.2%	7.0%	0.2%	0.0%	1.8%	0.6%
1014	70	3157	2.8%	29.8%	18.5%	1.8%	1.3%	2.1%	0.2%	1.2%	0.2%	16.5%	6.8%	5.1%	1.0%	0.2%	6.6%	5.8%
1015	50	401	3.7%	38.4%	20.6%	2.2%	1.5%	2.6%	0.3%	1.4%	0.1%	10.6%	4.4%	2.0%	0.3%	0.3%	11.8%	0.0%
1016	50	659	3.4%	35.8%	13.8%	1.5%	1.1%	1.8%	0.2%	1.0%	0.3%	24.9%	10.3%	3.9%	0.2%	0.0%	0.5%	1.4%
1017	70	3624	3.5%	37.2%	15.1%	1.6%	1.1%	1.9%	0.2%	1.0%	0.2%	20.2%	8.4%	7.7%	0.9%	0.0%	0.8%	0.1%
1020	50	36	4.3%	44.6%	16.8%	1.4%	1.0%	1.6%	0.2%	0.9%	0.2%	16.1%	6.7%	5.9%	0.3%	0.0%	0.0%	0.0%
1021	50	37	3.6%	38.0%	19.0%	3.1%	2.2%	3.6%	0.4%	2.0%	0.1%	14.3%	5.9%	7.5%	0.4%	0.0%	0.0%	0.0%
3001	50	665	1.4%	15.1%	73.6%	2.2%	1.6%	2.6%	0.3%	1.4%	0.0%	0.7%	0.3%	0.0%	0.0%	0.0%	0.0%	0.8%
3002	50	653	1.4%	14.9%	73.8%	2.2%	1.6%	2.6%	0.3%	1.4%	0.0%	0.7%	0.3%	0.0%	0.0%	0.0%	0.0%	0.8%
3003	50	448	3.6%	37.5%	18.8%	3.0%	2.1%	3.6%	0.4%	1.9%	0.2%	14.7%	6.1%	7.7%	0.4%	0.0%	0.0%	0.0%
3004	50	518	4.2%	44.2%	16.6%	1.4%	1.0%	1.6%	0.2%	0.9%	0.2%	16.5%	6.9%	6.0%	0.3%	0.0%	0.0%	0.0%
3005	50	37	3.6%	38.0%	19.0%	3.1%	2.2%	3.6%	0.4%	2.0%	0.1%	14.3%	5.9%	7.5%	0.4%	0.0%	0.0%	0.0%
3006	50	36	4.3%	44.6%	16.8%	1.4%	1.0%	1.6%	0.2%	0.9%	0.2%	16.1%	6.7%	5.9%	0.3%	0.0%	0.0%	0.0%
3007	50	677	1.5%	16.0%	71.8%	2.3%	1.6%	2.7%	0.3%	1.5%	0.0%	0.8%	0.3%	0.4%	0.0%	0.0%	0.0%	0.8%
3008	50	688	1.5%	16.1%	71.6%	2.3%	1.6%	2.7%	0.3%	1.5%	0.0%	0.8%	0.3%	0.4%	0.0%	0.0%	0.0%	0.8%
3009	50	665	1.4%	15.1%	73.6%	2.2%	1.6%	2.6%	0.3%	1.4%	0.0%	0.7%	0.3%	0.0%	0.0%	0.0%	0.0%	0.8%
3010	50	13	2.3%	24.1%	25.8%	0.0%	0.0%	0.0%	0.0%	0.0%	0.3%	33.5%	13.9%	0.0%	0.0%	0.0%	0.0%	0.0%
3011	50	676	1.6%	16.3%	71.7%	2.2%	1.6%	2.6%	0.3%	1.4%	0.0%	0.9%	0.4%	0.3%	0.0%	0.0%	0.0%	0.8%
3012	50	1137	2.3%	24.6%	50.8%	2.6%	1.8%	3.0%	0.3%	1.7%	0.1%	6.2%	2.6%	3.3%	0.2%	0.0%	0.0%	0.5%
3013	50	1194	2.7%	28.4%	47.8%	1.9%	1.3%	2.2%	0.2%	1.2%	0.1%	7.7%	3.2%	2.8%	0.1%	0.0%	0.0%	0.5%
3014	50	210	3.9%	41.4%	20.8%	3.3%	2.4%	3.9%	0.4%	2.1%	0.1%	11.0%	4.5%	5.8%	0.3%	0.0%	0.0%	0.0%
3015	50	218	4.7%	48.8%	18.4%	1.5%	1.1%	1.8%	0.2%	1.0%	0.1%	12.5%	5.2%	4.6%	0.2%	0.0%	0.0%	0.0%
3016	50	151	4.7%	49.7%	18.7%	1.6%	1.1%	1.8%	0.2%	1.0%	0.1%	11.7%	4.9%	4.3%	0.2%	0.0%	0.0%	0.0%
3017	50	145	4.0%	41.9%	21.0%	3.4%	2.4%	4.0%	0.4%	2.2%	0.1%	10.5%	4.3%	5.5%	0.3%	0.0%	0.0%	0.0%
3018	50	1663	2.9%	30.8%	41.2%	2.7%	1.9%	3.2%	0.3%	1.7%	0.1%	7.6%	3.1%	3.9%	0.2%	0.0%	0.0%	0.3%
3019	50	1735	3.3%	34.9%	38.8%	1.8%	1.3%	2.1%	0.2%	1.2%	0.1%	8.8%	3.7%	3.3%	0.2%	0.0%	0.0%	0.3%
3020	50	59	5.1%	53.3%	20.1%	1.7%	1.2%	2.0%	0.2%	1.1%	0.1%	8.6%	3.5%	3.1%	0.2%	0.0%	0.0%	0.0%
3021	50	45	4.1%	43.4%	21.8%	3.5%	2.5%	4.1%	0.4%	2.3%	0.1%	9.7%	4.0%	3.8%	0.2%	0.0%	0.0%	0.0%
3022	50	1654	2.9%	30.5%	41.4%	2.8%	1.9%	3.2%	0.3%	1.8%	0.1%	7.6%	3.1%	3.9%	0.2%	0.0%	0.0%	0.3%
3023	50	1750	3.4%	35.3%	38.6%	1.8%	1.2%	2.1%	0.2%	1.1%	0.1%	8.9%	3.7%	3.2%	0.2%	0.0%	0.0%	0.3%
3024	50	72	4.0%	42.4%	21.3%	3.4%	2.4%	4.0%	0.4%	2.2%	0.1%	10.0%	4.2%	5.3%	0.3%	0.0%	0.0%	0.0%
3025	50	90	4.8%	50.5%	19.0%	1.6%	1.1%	1.9%	0.2%	1.0%	0.1%	11.0%	4.6%	4.0%	0.2%	0.0%	0.0%	0.0%
3026	50	1636	2.9%	29.9%	41.7%	2.8%	2.0%	3.3%	0.4%	1.8%	0.1%	7.5%	3.1%	3.9%	0.2%	0.0%	0.0%	0.3%
3027	50	1750	3.4%	35.3%	38.6%	1.8%	1.2%	2.1%	0.2%	1.1%	0.1%	8.9%	3.7%	3.2%	0.2%	0.0%	0.0%	0.3%
3028	50	1202	3.1%	32.5%	34.5%	2.7%	1.9%	3.1%	0.3%	1.7%	0.1%	10.1%	4.2%	5.1%	0.3%	0.0%	0.0%	0.4%
3029	50	1355	3.6%	38.1%	33.6%	2.0%	1.4%	2.4%	0.3%	1.3%	0.1%	9.2%	3.8%	3.6%	0.2%	0.0%	0.0%	0.4%
3030	50	1549	3.4%	35.6%	39.4%	2.5%	1.8%	2.9%	0.3%	1.6%	0.1%	6.8%	2.8%	2.7%	0.1%	0.0%	0.0%	0.0%
3031	50	1510	3.5%	36.7%	37.3%	1.8%	1.3%	2.1%	0.2%	1.2%	0.1%	9.0%	3.7%	3.0%	0.1%	0.0%	0.0%	0.0%
3032	50	1533	3.4%	35.2%	39.6%	2.6%	1.8%	3.0%	0.3%	1.6%	0.1%	6.7%	2.8%	2.7%	0.1%	0.0%	0.0%	0.0%
3033	50	1524	3.5%	37.0%	37.0%	1.8%	1.3%	2.1%	0.2%	1.1%	0.1%	9.0%	3.7%	3.0%	0.1%	0.0%	0.0%	0.0%
3034	50	811	3.2%	33.3%	43.6%	3.0%	2.1%	3.5%	0.4%	1.9%	0.1%	5.0%	2.1%	1.8%	0.1%	0.0%	0.0%	0.0%
3035	50	815	3.6%	37.6%	38.2%	1.3%	0.9%	1.6%	0.2%	0.9%	0.1%	9.4%	3.9%	2.3%	0.1%	0.0%	0.0%	0.0%
3036	50	1202	3.1%	32.5%	34.5%	2.7%	1.9%	3.1%	0.3%	1.7%	0.1%	10.1%	4.2%	5.1%	0.3%	0.0%	0.0%	0.4%
3037	50	1365	3.7%	38.4%	33.5%	2.0%	1.4%	2.3%	0.2%	1.3%	0.1%	9.2%	3.8%	3.6%	0.2%	0.0%	0.0%	0.4%
3038	50	1202	3.1%	32.5%	34.5%	2.7%	1.9%	3.1%	0.3%	1.7%	0.1%	10.1%	4.2%	5.1%	0.3%	0.0%	0.0%	0.4%
3039	50	1365	3.7%	38.4%	33.5%	2.0%	1.4%	2.3%	0.2%	1.3%	0.1%	9.2%	3.8%	3.6%	0.2%	0.0%	0.0%	0.4%
3040	50	1181	4.0%	41.9%	28.0%	2.0%	1.4%	2.3%	0.3%	1.3%	0.1%	11.0%	4.5%	2.6%	0.1%	0.0%	0.0%	0.5%
3041	50	1105	3.6%	38.2%	26.6%	1.6%	1.2%	1.9%	0.2%	1.0%	0.1%	14.1%	5.9%	4.6%	0.3%	0.0%	0.0%	0.5%
3042	50	237	4.3%	45.3%	19.0%	1.5%	1.0%	1.7%	0.2%	0.9%	0.2%	16.4%	6.8%	2.5%	0.2%	0.0%	0.0%	0.0%
3043	50	240	4.3%	45.2%	19.3%	1.5%	1.0%	1.7%	0.2%	0.9%	0.2%	16.3%	6.7%	2.5%	0.2%	0.0%	0.0%	0.0%
3044	50	986	3.6%	37.7%	27.0%	1.7%	1.2%	2.0%	0.2%	1.1%	0.1%	13.9%	5.8%	4.7%	0.3%	0.0%	0.0%	0.5%
3045	50	1065	4.0%	41.7%	28.5%	2.1%	1.5%	2.5%	0.3%	1.4%	0.1%	10.4%	4.3%	2.5%	0.1%	0.0%	0.0%	0.5%
3046	50	36	5.2%	54.1%	17.6%	1.1%	0.7%	1.2%	0.1%	0.7%	0.1%	12.3%	5.1%	1.5%	0.2%	0.0%	0.0%	0.0%
3047	50	45	5.0%	52.1%	22.0%	1.2%	0.8%	1.4%	0.1%	0.7%	0.1%	10.5%	4.4%	1.5%	0.1%	0.0%	0.0%	0.0%
3048	80	1268	5.6%	58.6%	4.5%	0.9%	0.6%	1.0%	0.1%	0.6%	0.2%	16.5%	6.9%	4.2%	0.3%	0.0%	0.0%	0.0%
3049	80	1199	4.0%	41.5%	7.6%	0.9%	0.6%	1.0%	0.1%	0.6%	0.2%	17.0%	7.1%	18.7%	0.7%	0.0%	0.0%	0.0%
3050	50	197	4.4%	46.0%	19.1%	2.2%	1.6%	2.6%	0.3%	1.4%	0.1%	14.1%	5.8%	2.2%	0.2%	0.0%	0.0%	0.0%
3052	50	1077	3.8%	39.6%	26.2%	1.5%	1.1%	1.8%	0.2%	1.0%	0.1%	13.6%	5.7%	4.5%	0.4%	0.0%	0.0%	0.5%
3053	50	1262	4.0%	42.4%	27.1%	2.1%	1.5%	2.5%	0.3%	1.4%	0.1%	11.0%	4.5%	2.5%	0.1%	0.0%	0.0%	0.4%
3055	50	178	4.6%	48.5%	19.1%	1.1%	0.8%	1.3%	0.1%	0.7%	0.2%	14.9%	6.2%	2.3%	0.2%	0.0%	0.0%	0.0%
3056	70	2576	3.4%	35.9%	7.8%	2.6%	1.9%	3.1%	0.3%	1.7%	0.3%	25.4%	10.5%	5.0%	0.7%	0.0%	0.7%	0.7%
3057	50	868	4.3%	45.4%	15.4%	1.7%	1.2%	2.0%	0.2%	1.1%	0.2%	16.1%	6.7%	3.7%	0.1%	0.0%	0.3%	1.6%
3058	50	501	3.8%	40.3%	22.6%	1.9%	1.4%	2.3%	0.2%	1.3%	0.1%	13.8%	5.7%	3.1%	0.5%	0.0%	0.6%	2.3%
3059	50	795	3.5%	37.2%	20.2%	1.7%	1.2%	2.0%	0.2%	1.1%	0.2%	18.7%	7.8%	4.4%	0.3%	0.0%	0.0%	1.4%
3060	70	1766	3.9%	40.9%	8.7%	2.4%	1.7%	2.9%	0.3%	1.6%	0.2%	21.8%	9.0%	5.0%	0.4%	0.0%	0.9%	0.2%
3061	70	2568	3.5%	36.5%	5.7%	2.6%	1.9%	3.1%	0.3%	1.7%	0.3%	24.7%	10.2%	7.0%	0.2%	0.0%	1.8%	0.6%
3062	70	4118	3.6%	37.9%	9.7%	2.1%	1.4%	2.4%	0.3%	1.3%	0.2%	20.7%	8.6%	9.1%	0.8%	0.0%	1.3%	0.4%
3063	50	811	2.4%	25.1%	5.9%	3.0%	2.1%	3.6%	0.4%	1.9%	0.3%	33.3%	13.8%	4.9%	1.1%	0.0%	0.4%	1.7%
3064	70	1504	4.3%	45.0%	11.9%	1.3%	0.9%	1.5%	0.2%	0.8%	0.2%	18.9%	7.8%	5.6%	0.6%	0.0%	0.9%	0.0%
3065	70	1869	3.2%	33.4%	15.7%	1.7%	1.2%	2.0%	0.2%	1.1%	0.2%	23.1%	9.6%	6.8%	0.6%	0.0%	0.7%	0.5%
3066	70	1721	4.0%	41.8%	13.1%	1.4%	1.0%	1.7%	0.2%	0.9%	0.2%	18.4%	7.6%	7.5%	1.0%	0.0%	1.1%	0.2%
3067	50	1312	2.9%	30.9%	12.3%	2.6%	1.9%	3.1%	0.3%	1.7%	0.3%	25.9%	10.7%	4.2%	0.9%	0.0%	0.5%	1.9%
3068	50	1442	3.9%	41.2%	18.5%	1.8%	1.3%	2.1%	0.2%	1.2%	0.2%	16.7%	6.9%	4.0%	0.2%	0.0%	0.2%	1.8%
3069	50	1140	3.4%	36.2%	16.8%	2.4%	1.7%	2.8%	0.3%	1.5%	0.2%	16.4%	6.8%	4.9%	0.5%	0.0%	1.2%	4.9%
3072	70	2568	3.5%	36.5%	5.7%	2.6%	1.9%	3.1%	0.3%	1.7%	0.3%	24.7%	10.2%	7.0%	0.2%	0.0%	1.8%	0.6%
3073	70	2399	3.4%	35.2%	7.2%	2.5%	1.8%	2.9%	0.3%	1.6%	0.2%	22.4%	9.3%	10.3%	0.6%	0.0%	1.5%	0.6%
3074	50	942	3.6%	37.3%	26.9%	2.6%	1.8%	3.0%	0.3%	1.7%	0.1%	12.3%	5.1%	4.9%	0.3%	0.0%	0.0%	0.0%

Traffic Flows and Breakdown by 16 Vehicle Classes (Year 2036)

Link No.	Speed Limit	Total Vehicle	19 - Motorcycles (MC)	01 - Private Cars (PC)	03 - Taxi	14 - Non-franchised Bus <=6.4t	15 - Non-franchised Bus 6.4-15t	16 - Non-franchised Bus >15t	12 - Private Light Bus <=3.5t	13 - Private Light Bus >3.5t	04 - Light Goods Vehicles <=2.5t	05 - Lt Goods Vehicles 2.5-3.5t	06 - Light Goods Vehicles >3.5t	07 - Heavy Goods Vehicles <=15t	08 - Heavy Goods Vehicles >15t	17 - Franchised Bus (SD)	18 - Franchised Bus (DD)	11 - Public Light Buses
	km/hr	1600-1700																
3075	50	932	3.4%	35.8%	26.9%	2.4%	1.7%	2.8%	0.3%	1.5%	0.1%	13.4%	5.6%	5.7%	0.5%	0.0%	0.0%	0.0%
3076	50	652	3.4%	36.0%	18.3%	1.6%	1.2%	1.9%	0.2%	1.1%	0.2%	20.1%	8.3%	6.8%	0.7%	0.0%	0.0%	0.0%
3077	80	2210	4.7%	49.6%	14.0%	1.6%	1.1%	1.9%	0.2%	1.0%	0.2%	14.7%	6.1%	4.5%	0.3%	0.0%	0.0%	0.0%
3078	80	2119	3.7%	39.0%	15.9%	1.5%	1.1%	1.8%	0.2%	1.0%	0.2%	15.5%	6.4%	13.1%	0.6%	0.0%	0.0%	0.0%
3081	50	43	1.4%	14.7%	8.3%	1.3%	0.9%	1.5%	0.2%	0.8%	0.4%	43.0%	17.8%	8.7%	0.8%	0.0%	0.0%	0.0%
3082	50	363	3.2%	33.6%	27.9%	1.7%	1.2%	2.0%	0.2%	1.1%	0.2%	17.8%	7.4%	3.1%	0.5%	0.0%	0.0%	0.0%
3084	70	3930	3.5%	36.4%	16.2%	1.6%	1.1%	1.9%	0.2%	1.0%	0.2%	20.4%	8.4%	7.4%	0.8%	0.0%	0.7%	0.1%
3086	70	1333	3.7%	38.7%	4.9%	1.3%	0.9%	1.5%	0.2%	0.8%	0.3%	27.6%	11.4%	7.8%	0.8%	0.0%	0.0%	0.0%
3088	50	653	1.4%	14.9%	73.8%	2.2%	1.6%	2.6%	0.3%	1.4%	0.0%	0.7%	0.3%	0.0%	0.0%	0.0%	0.0%	0.8%
3089	50	37	3.6%	38.0%	19.0%	3.1%	2.2%	3.6%	0.4%	2.0%	0.1%	14.3%	5.9%	7.5%	0.4%	0.0%	0.0%	0.0%
4001	50	1371	3.1%	32.7%	13.5%	1.3%	0.9%	1.5%	0.2%	0.8%	0.3%	25.8%	10.7%	6.3%	1.3%	0.0%	0.0%	1.5%
4002	50	551	4.3%	45.5%	17.3%	2.3%	1.6%	2.7%	0.3%	1.5%	0.2%	15.0%	6.2%	3.0%	0.0%	0.0%	0.0%	0.0%
4003	50	1094	4.1%	43.0%	22.2%	2.4%	1.7%	2.8%	0.3%	1.5%	0.1%	10.4%	4.3%	3.1%	0.5%	0.1%	2.5%	1.0%
4004	70	6898	3.6%	37.6%	13.3%	1.0%	0.7%	1.2%	0.1%	0.6%	0.2%	18.5%	7.7%	6.6%	1.5%	0.1%	3.6%	3.7%
4005	70	6216	3.2%	33.1%	13.5%	1.7%	1.2%	1.9%	0.2%	1.1%	0.2%	20.1%	8.3%	6.5%	0.7%	0.1%	4.0%	4.2%
4006	70	3490	4.0%	42.0%	16.5%	0.8%	0.6%	1.0%	0.1%	0.5%	0.1%	11.9%	4.9%	5.0%	0.4%	0.2%	6.6%	5.3%
4007	80	807	4.7%	49.7%	9.0%	1.0%	0.7%	1.2%	0.1%	0.7%	0.1%	9.6%	4.0%	18.7%	0.6%	0.0%	0.0%	0.0%
4008	50	1275	3.9%	40.8%	19.9%	1.8%	1.2%	2.1%	0.2%	1.1%	0.1%	13.1%	5.4%	3.6%	1.0%	0.0%	2.1%	3.6%
4009	50	1037	3.6%	37.7%	18.8%	1.5%	1.1%	1.8%	0.2%	1.0%	0.1%	12.7%	5.3%	3.5%	0.9%	0.1%	3.6%	8.0%
4010	50	399	4.4%	46.6%	18.3%	1.4%	1.0%	1.6%	0.2%	0.9%	0.2%	15.9%	6.6%	2.7%	0.2%	0.0%	0.0%	0.0%
4011	50	344	4.6%	47.9%	18.7%	1.4%	1.0%	1.6%	0.2%	0.9%	0.2%	14.9%	6.2%	2.5%	0.2%	0.0%	0.0%	0.0%
4012	50	34	4.6%	47.9%	18.7%	1.4%	1.0%	1.6%	0.2%	0.9%	0.2%	14.9%	6.2%	2.5%	0.2%	0.0%	0.0%	0.0%
4014	70	1960	3.3%	34.1%	23.1%	1.2%	0.9%	1.5%	0.2%	0.8%	0.2%	18.4%	7.6%	5.6%	1.3%	0.0%	1.9%	0.0%
4015	70	924	4.3%	44.9%	14.6%	3.1%	2.2%	3.7%	0.4%	2.0%	0.2%	14.8%	6.1%	3.2%	0.1%	0.0%	0.0%	0.3%
4016	70	1336	3.9%	41.3%	14.9%	3.2%	2.2%	3.7%	0.4%	2.0%	0.2%	16.4%	6.8%	4.6%	0.2%	0.0%	0.0%	0.2%
4018	70	1558	3.1%	32.9%	21.5%	1.1%	0.8%	1.3%	0.1%	0.7%	0.2%	20.4%	8.5%	5.9%	1.3%	0.0%	1.9%	0.0%
4019	50	1512	3.1%	32.7%	9.3%	0.8%	0.6%	0.9%	0.1%	0.5%	0.3%	26.3%	10.9%	11.6%	0.5%	0.0%	0.0%	2.3%
4021	50	540	5.5%	58.0%	17.7%	1.1%	0.8%	1.3%	0.1%	0.7%	0.0%	4.6%	1.9%	1.8%	0.2%	0.0%	1.9%	4.3%
4022	50	32	1.0%	10.1%	10.8%	0.0%	0.0%	0.0%	0.0%	0.0%	0.1%	14.0%	5.8%	0.0%	0.0%	0.0%	0.0%	58.2%
4023	50	32	1.0%	10.1%	10.8%	0.0%	0.0%	0.0%	0.0%	0.0%	0.1%	14.0%	5.8%	0.0%	0.0%	0.0%	0.0%	58.2%
4024	50	212	5.0%	52.7%	21.5%	1.5%	1.0%	1.7%	0.2%	0.9%	0.1%	7.8%	3.3%	1.9%	0.2%	0.0%	0.0%	2.2%
4025	50	166	3.8%	40.0%	15.8%	0.7%	0.5%	0.8%	0.1%	0.5%	0.1%	13.3%	5.5%	6.8%	0.9%	0.0%	0.0%	11.1%
4026	50	372	2.6%	26.8%	8.3%	1.8%	1.2%	2.1%	0.2%	1.1%	0.3%	31.5%	13.1%	10.2%	0.9%	0.0%	0.0%	0.0%
4027	80	4229	3.6%	37.9%	13.8%	1.9%	1.4%	2.3%	0.2%	1.2%	0.2%	18.1%	7.5%	11.2%	0.6%	0.0%	0.0%	0.0%
4028	50	83	3.6%	37.9%	13.8%	1.9%	1.4%	2.3%	0.2%	1.2%	0.2%	18.1%	7.5%	11.2%	0.6%	0.0%	0.0%	0.0%
4029	50	184	3.4%	35.2%	24.9%	1.6%	1.1%	1.9%	0.2%	1.0%	0.1%	8.0%	3.3%	2.1%	0.5%	0.4%	16.3%	0.0%
4030	50	1326	3.5%	36.4%	15.1%	1.1%	0.8%	1.3%	0.1%	0.7%	0.1%	13.4%	5.5%	3.4%	0.7%	0.1%	4.5%	13.3%
4031	50	114	5.2%	55.0%	14.3%	1.1%	0.8%	1.2%	0.1%	0.7%	0.1%	12.9%	5.4%	2.9%	0.2%	0.0%	0.0%	0.0%
4032	70	4797	3.9%	40.7%	14.9%	1.1%	0.8%	1.3%	0.1%	0.7%	0.2%	16.9%	7.0%	4.9%	0.6%	0.1%	2.5%	4.2%
4033	70	1795	3.7%	39.0%	5.9%	1.5%	1.1%	1.7%	0.2%	1.0%	0.3%	26.2%	10.8%	7.9%	0.8%	0.0%	0.0%	0.0%
4034	70	549	3.4%	36.1%	14.7%	3.2%	2.2%	3.7%	0.4%	2.0%	0.2%	18.5%	7.7%	7.4%	0.4%	0.0%	0.0%	0.0%
4035	70	1473	4.0%	41.6%	14.7%	3.1%	2.2%	3.7%	0.4%	2.0%	0.2%	16.2%	6.7%	4.7%	0.2%	0.0%	0.0%	0.2%
4036	70	2257	3.9%	41.2%	8.9%	2.1%	1.4%	2.4%	0.3%	1.3%	0.2%	22.4%	9.3%	5.9%	0.5%	0.0%	0.0%	0.1%
4037	70	3287	4.1%	43.2%	10.1%	1.8%	1.3%	2.1%	0.2%	1.2%	0.2%	20.5%	8.5%	5.2%	0.5%	0.0%	0.9%	0.1%
5137	50	780	3.4%	35.2%	9.4%	1.2%	0.8%	1.4%	0.1%	0.7%	0.3%	25.5%	10.6%	10.9%	0.5%	0.0%	0.0%	0.0%
5138	50	605	3.1%	32.5%	10.3%	0.9%	0.6%	1.1%	0.1%	0.6%	0.3%	26.5%	11.0%	11.5%	0.5%	0.0%	0.0%	1.0%
5143	50	311	3.4%	36.2%	9.4%	1.5%	1.1%	1.8%	0.2%	1.0%	0.2%	23.2%	9.6%	11.1%	1.0%	0.0%	0.2%	0.0%
5144	50	157	3.5%	37.0%	12.6%	2.4%	1.7%	2.8%	0.3%	1.5%	0.2%	17.4%	7.2%	7.9%	1.5%	0.0%	0.0%	3.9%
5145	50	692	2.9%	30.4%	8.9%	0.6%	0.4%	0.7%	0.1%	0.4%	0.3%	28.6%	11.8%	13.3%	0.7%	0.0%	0.1%	0.9%
5146	50	713	3.1%	32.8%	8.9%	1.0%	0.7%	1.1%	0.1%	0.6%	0.3%	26.8%	11.1%	11.9%	0.7%	0.0%	0.0%	0.9%
5189	50	392	2.4%	24.8%	4.7%	0.6%	0.4%	0.7%	0.1%	0.4%	0.3%	32.4%	13.4%	18.8%	0.9%	0.0%	0.0%	0.0%
5190	50	252	3.9%	40.7%	5.0%	1.6%	1.1%	1.9%	0.2%	1.0%	0.2%	23.3%	9.7%	10.4%	1.0%	0.0%	0.0%	0.0%
5191	50	452	5.0%	52.0%	7.8%	2.8%	2.0%	3.3%	0.4%	1.8%	0.1%	10.0%	4.2%	10.5%	0.1%	0.0%	0.0%	0.0%
5192	50	525	5.2%	55.0%	6.8%	0.8%	0.6%	1.0%	0.1%	0.5%	0.2%	15.8%	6.6%	7.0%	0.5%	0.0%	0.0%	0.0%
5193	50	784	2.8%	29.4%	6.6%	1.9%	1.3%	2.2%	0.2%	1.2%	0.2%	20.8%	8.6%	23.7%	1.0%	0.0%	0.0%	0.0%
5194	50	735	3.5%	37.2%	6.7%	0.9%	0.6%	1.1%	0.1%	0.6%	0.2%	23.3%	9.6%	15.8%	0.3%	0.0%	0.0%	0.0%
5195	80	807	4.7%	49.7%	9.0%	1.0%	0.7%	1.2%	0.1%	0.7%	0.1%	9.6%	4.0%	18.7%	0.6%	0.0%	0.0%	0.0%
5196	80	743	5.8%	61.2%	2.9%	0.9%	0.7%	1.1%	0.1%	0.6%	0.2%	17.1%	7.1%	2.2%	0.2%	0.0%	0.0%	0.0%
5197	80	1770	3.7%	38.4%	7.7%	2.0%	1.4%	2.4%	0.3%	1.3%	0.2%	14.8%	6.1%	21.1%	0.7%	0.0%	0.0%	0.0%
5198	80	1477	4.7%	49.3%	4.8%	0.9%	0.6%	1.1%	0.1%	0.6%	0.2%	20.1%	8.3%	9.0%	0.3%	0.0%	0.0%	0.0%
5199	50	843	3.0%	31.0%	6.5%	1.8%	1.3%	2.2%	0.2%	1.2%	0.2%	20.9%	8.6%	22.1%	1.0%	0.0%	0.0%	0.0%
5200	50	194	3.5%	37.1%	4.8%	1.8%	1.3%	2.1%	0.2%	1.1%	0.2%	23.7%	9.8%	13.4%	0.9%	0.0%	0.0%	0.0%
5201	50	719	3.5%	37.0%	6.2%	0.9%	0.7%	1.1%	0.1%	0.6%	0.2%	23.6%	9.8%	15.8%	0.5%	0.0%	0.0%	0.0%
5202	50	407	2.4%	25.7%	5.5%	0.6%	0.4%	0.7%	0.1%	0.4%	0.3%	31.5%	13.1%	18.6%	0.7%	0.0%	0.0%	0.0%
5224	50	178	2.6%	27.1%	7.0%	7.0%	5.0%	8.2%	0.9%	4.5%	0.1%	11.8%	4.9%	20.8%	0.2%	0.0%	0.0%	0.0%
5225	50	963	2.8%	29.0%	6.6%	2.8%	2.0%	3.3%	0.4%	1.8%	0.2%	19.1%	7.9%	23.2%	0.8%	0.0%	0.0%	0.0%
5226	50	273	6.5%	68.3%	8.4%	0.1%	0.1%	0.1%	0.0%	0.1%	0.1%	8.9%	3.7%	3.8%	0.0%	0.0%	0.0%	0.0%
5245	80	249	5.3%	55.3%	1.4%	4.0%	2.9%	4.7%	0.5%	2.6%	0.0%	4.0%	1.6%	17.5%	0.1%	0.0%	0.0%	0.0%
5254	50	194	3.1%	32.3%	8.0%	0.9%	0.6%	1.1%	0.1%	0.6%	0.3%	26.8%	11.1%	13.6%	1.1%	0.0%	0.4%	0.0%
5256	70	3347	2.9%	30.6%	8.8%	7.4%	5.2%	8.7%	0.9%	4.8%	0.2%	17.0%	7.0%	3.3%	0.0%	0.1%	2.5%	0.6%
5257	70	2984	4.0%	41.7%	2.2%	4.2%	3.0%	4.9%	0.5%	2.7%	0.2%	21.1%	8.7%	4.0%	0.1%	0.0%	1.8%	0.8%
5262	50	540	3.7%	38.6%	10.9%	1.0%	0.7%	1.2%	0.1%	0.7%	0.2%	22.2%	9.2%	7.5%	0.5%	0.0%	0.1%	3.3%
5263	50	566	3.1%	32.2%	10.5%	0.7%	0.5%	0.8%	0.1%	0.4%	0.3%	26.5%	11.0%	10.5%	0.3%	0.0%	0.0%	3.1%
5264	50	843	3.0%	31.0%	6.5%	1.8%	1.3%	2.2%	0.2%	1.2%	0.2%	20.9%	8.6%	22.1%	1.0%	0.0%	0.0%	0.0%
6252	50	6559	3.2%	33.2%	9.9%	1.7%	1.2%	2.0%	0.2%	1.1%	0.2%	21.1%	8.7%	5.8%	0.8%	0.2%	7.4%	3.2%
8033	70	453	3.7%	38.4%	3.6%	2.4%	1.7%	2.8%	0.3%	1.5%	0.1%	14.2%	5.9%	7.9%	0.2%	0.4%	16.9%	0.0%
8340	50	919	4.1%	43.2%	18.4%	3.2%	2.2%	3.7%	0.4%	2.0%	0.1%	12.8%	5.3%	3.6%	0.1%	0.0%	0.4%	0.3%
9098	70	1535	3.9%	41.0%	4.4%	2.7%	1.9%	3.2%	0.3%	1.7%	0.2%	21.2%	8.8%	8.3%	0.0%	0.1%	2.3%	0.0%
9112	70	783	3.9%	41.3%	2.8%	2.7%	1.9%	3.1%	0.3%	1.7%	0.2%	19.5%	8.1%	12.2%	0.1%	0.0%	2.0%	0.0%
9205	50	61	4.0%	41.6%	20.9%	3.4%	2.4%	3.9%	0.4%	2.2%	0.1%	10.7%	4.4%	5.7%	0.3%	0.0%	0.0%	0.0%
9206	50	74	4.7%	49.7%	18.7%	1.6%	1.1%	1.8%	0.2%	1.0%	0.1%	11.7%	4.8%	4.3%	0.2%	0.0%	0.0%	0.0%
9301	50	920	3.2%	34.1%	49.6%	2.2%	1.5%	2.5%	0.3%	1.4%	0.0%	2.9%	1.2%	1.1%	0.0%	0.0%	0.0%	0.0%
9302	50	477	3.7%	39.0%	47.3%	1.4%	1.0%	1.6%	0.2%	0.9%	0.0%	2.6%	1.1%	1.0%	0.1%	0.0%	0.0%	0.0%
9303	50	490	3.4%	36.1%	40.3%	1.0%	0.7%	1.1%	0.1%	0.6%	0.1%	10.3%	4.3%	1.9%	0.0%	0.0%	0.0%	0.0%
9304	50	325	3.8%	39.8%	35.0%	1.9%	1.3%	2.2%	0.2%	1.2%	0.1%	8.0%	3.3%	3.0%	0.1%	0.0%	0.0%	0.0%

Traffic Flows and Breakdown by 16 Vehicle Classes (Year 2036)

Link No.	Speed Limit	Total Vehicle	19 - Motorcycles (MC)	01 - Private Cars (PC)	03 - Taxi	14 - Non-franchised Bus <=6.4t	15 - Non-franchised Bus 6.4-15t	16 - Non-franchised Bus >15t	12 - Private Light Bus <=3.5t	13 - Private Light Bus >3.5t	04 - Light Goods Vehicles <=2.5t	05 - Lt Goods Vehicles 2.5-3.5t	06 - Light Goods Vehicles >3.5t	07 - Heavy Goods Vehicles <=15t	08 - Heavy Goods Vehicles >15t	17 - Franchised Bus (SD)	18 - Franchised Bus (DD)	11 - Public Light Buses
	km/hr	1700-1800																
1	50	149	5.3%	55.6%	21.1%	0.5%	0.3%	0.5%	0.1%	0.3%	0.1%	8.7%	3.6%	3.4%	0.5%	0.0%	0.0%	0.0%
2	50	654	4.6%	48.2%	16.8%	2.3%	1.6%	2.7%	0.3%	1.5%	0.1%	11.1%	4.6%	5.1%	1.0%	0.0%	0.0%	0.0%
3	70	1739	3.8%	39.9%	16.5%	2.2%	1.5%	2.6%	0.3%	1.4%	0.2%	15.4%	6.4%	6.3%	0.5%	0.0%	0.0%	3.0%
4	70	2294	4.0%	42.4%	21.4%	1.0%	0.7%	1.2%	0.1%	0.6%	0.1%	12.5%	5.2%	3.9%	0.6%	0.0%	0.0%	6.3%
5	50	148	6.5%	68.3%	15.3%	0.6%	0.4%	0.7%	0.1%	0.4%	0.0%	4.2%	1.7%	1.4%	0.3%	0.0%	0.0%	0.0%
6	50	100	3.1%	32.7%	20.5%	2.7%	1.9%	3.2%	0.3%	1.7%	0.1%	13.9%	5.8%	6.2%	2.1%	0.1%	5.4%	0.0%
7	50	1131	2.9%	30.0%	18.5%	2.2%	1.5%	2.5%	0.3%	1.4%	0.2%	15.8%	6.5%	4.0%	0.8%	0.2%	8.6%	4.7%
8	50	661	3.4%	35.9%	12.8%	1.4%	1.0%	1.7%	0.2%	0.9%	0.1%	9.3%	3.8%	5.3%	1.6%	0.3%	12.6%	9.7%
9	50	110	4.9%	51.8%	21.1%	0.2%	0.1%	0.2%	0.0%	0.1%	0.1%	12.8%	5.3%	3.0%	0.3%	0.0%	0.0%	0.0%
10	50	97	4.9%	51.2%	18.1%	2.4%	1.7%	2.8%	0.3%	1.5%	0.1%	5.3%	2.2%	1.7%	0.4%	0.2%	7.4%	0.0%
11	50	663	3.3%	34.9%	18.1%	1.4%	1.0%	1.6%	0.2%	0.9%	0.1%	11.1%	4.6%	3.0%	0.5%	0.3%	11.1%	7.9%
12	50	512	3.4%	35.3%	18.3%	1.0%	0.7%	1.1%	0.1%	0.6%	0.1%	7.9%	3.3%	2.9%	1.0%	0.4%	17.0%	7.0%
13	50	183	4.4%	46.4%	18.7%	1.4%	1.0%	1.7%	0.2%	0.9%	0.1%	11.6%	4.8%	3.1%	0.6%	0.0%	0.0%	5.0%
14	50	350	3.1%	32.6%	17.7%	1.0%	0.7%	1.2%	0.1%	0.7%	0.2%	15.6%	6.5%	5.4%	1.2%	0.1%	5.4%	8.6%
15	50	951	4.6%	47.9%	24.0%	1.3%	0.9%	1.5%	0.2%	0.8%	0.1%	8.8%	3.6%	2.4%	0.7%	0.0%	0.0%	3.2%
16	50	96	4.7%	49.4%	19.7%	1.6%	1.1%	1.9%	0.2%	1.0%	0.1%	11.0%	4.6%	4.0%	0.6%	0.0%	0.0%	0.0%
17	50	155	5.2%	54.9%	20.6%	0.9%	0.7%	1.1%	0.1%	0.6%	0.1%	9.6%	4.0%	1.9%	0.4%	0.0%	0.0%	0.0%
18	50	385	4.4%	46.4%	20.5%	1.1%	0.8%	1.2%	0.1%	0.7%	0.1%	12.9%	5.3%	3.2%	0.8%	0.0%	0.0%	2.4%
19	50	88	5.0%	52.5%	22.4%	1.3%	0.9%	1.5%	0.2%	0.8%	0.1%	8.2%	3.4%	3.1%	0.6%	0.0%	0.0%	0.0%
20	50	14	2.7%	27.8%	29.8%	0.3%	0.2%	0.3%	0.0%	0.2%	0.3%	25.9%	10.7%	1.4%	0.4%	0.0%	0.0%	0.0%
21	50	267	3.1%	32.5%	17.4%	0.7%	0.5%	0.9%	0.1%	0.5%	0.1%	13.8%	5.7%	4.9%	1.4%	0.2%	7.0%	11.3%
22	50	660	4.3%	45.5%	24.2%	1.4%	1.0%	1.7%	0.2%	0.9%	0.1%	9.2%	3.8%	2.4%	0.7%	0.0%	0.0%	4.6%
23	50	295	3.9%	41.4%	15.7%	1.4%	1.0%	1.6%	0.2%	0.9%	0.1%	12.2%	5.0%	2.9%	0.6%	0.1%	6.4%	6.5%
24	50	87	3.4%	35.7%	12.0%	0.9%	0.6%	1.1%	0.1%	0.6%	0.2%	20.1%	8.3%	9.0%	1.6%	0.0%	0.0%	6.3%
25	50	101	3.9%	40.5%	13.2%	0.8%	0.5%	0.9%	0.1%	0.5%	0.2%	21.7%	9.0%	7.3%	1.4%	0.0%	0.0%	0.0%
26	50	53	4.6%	48.1%	19.2%	1.4%	1.0%	1.6%	0.2%	0.9%	0.1%	12.7%	5.3%	4.2%	0.8%	0.0%	0.0%	0.0%
27	50	412	3.4%	36.1%	17.8%	2.0%	1.4%	2.4%	0.3%	1.3%	0.2%	17.6%	7.3%	5.5%	1.2%	0.0%	0.0%	3.3%
28	50	227	4.0%	41.5%	20.1%	1.8%	1.3%	2.1%	0.2%	1.2%	0.2%	16.5%	6.9%	3.8%	0.5%	0.0%	0.0%	0.0%
29	50	216	3.8%	40.2%	20.2%	2.2%	1.6%	2.6%	0.3%	1.4%	0.1%	14.0%	5.8%	6.0%	1.7%	0.0%	0.0%	0.0%
30	50	246	4.2%	43.9%	18.2%	1.0%	0.7%	1.1%	0.1%	0.6%	0.2%	15.5%	6.4%	7.3%	0.8%	0.0%	0.0%	0.0%
31	50	412	4.2%	44.0%	19.0%	0.9%	0.6%	1.0%	0.1%	0.6%	0.2%	16.2%	6.7%	5.5%	1.0%	0.0%	0.0%	0.0%
32	50	411	3.1%	32.2%	17.7%	1.6%	1.1%	1.9%	0.2%	1.0%	0.1%	7.8%	3.3%	3.0%	0.7%	0.4%	16.3%	9.6%
33	50	999	3.5%	36.2%	16.7%	1.0%	0.7%	1.2%	0.1%	0.7%	0.1%	12.6%	5.2%	3.7%	0.9%	0.3%	11.1%	5.9%
34	50	855	3.9%	41.2%	16.8%	0.9%	0.7%	1.1%	0.1%	0.6%	0.2%	17.6%	7.3%	6.3%	0.8%	0.0%	0.0%	2.5%
35	50	349	2.8%	29.2%	17.8%	1.9%	1.3%	2.2%	0.2%	1.2%	0.1%	5.1%	2.1%	1.0%	0.1%	0.6%	24.4%	10.0%
36	50	1141	3.8%	40.2%	17.9%	1.0%	0.7%	1.1%	0.1%	0.6%	0.1%	12.0%	5.0%	3.9%	0.7%	0.2%	8.7%	3.9%
37	50	705	4.0%	41.6%	24.4%	2.5%	1.7%	2.9%	0.3%	1.6%	0.1%	7.6%	3.2%	2.3%	0.3%	0.0%	0.0%	7.5%
38	50	263	3.6%	37.9%	33.3%	3.9%	2.7%	4.5%	0.5%	2.5%	0.1%	6.2%	2.6%	1.9%	0.4%	0.0%	0.0%	0.0%
39	50	854	5.3%	55.7%	12.0%	0.9%	0.7%	1.1%	0.1%	0.6%	0.1%	13.3%	5.5%	2.7%	0.2%	0.0%	1.7%	0.0%
40	50	774	4.6%	47.9%	28.1%	3.0%	2.1%	3.5%	0.4%	1.9%	0.1%	5.1%	2.1%	1.1%	0.0%	0.0%	0.0%	0.0%
41	50	1040	3.4%	35.7%	23.9%	1.9%	1.3%	2.2%	0.2%	1.2%	0.1%	13.2%	5.5%	4.9%	0.8%	0.1%	5.1%	0.4%
53	50	888	3.5%	36.3%	45.3%	1.5%	1.1%	1.8%	0.2%	1.0%	0.1%	5.2%	2.2%	1.9%	0.2%	0.0%	0.0%	0.0%
54	50	872	4.3%	45.3%	22.5%	2.4%	1.7%	2.8%	0.3%	1.5%	0.1%	10.2%	4.2%	4.1%	0.5%	0.0%	0.0%	0.0%
55	50	872	4.3%	45.3%	22.5%	2.4%	1.7%	2.8%	0.3%	1.5%	0.1%	10.2%	4.2%	4.1%	0.5%	0.0%	0.0%	0.0%
56	50	1058	3.4%	35.5%	17.1%	3.6%	2.5%	4.2%	0.5%	2.3%	0.1%	14.2%	5.9%	8.5%	2.3%	0.0%	0.0%	0.0%
57	50	2315	4.0%	42.0%	29.0%	1.1%	0.8%	1.3%	0.1%	0.7%	0.1%	11.6%	4.8%	3.6%	0.4%	0.0%	0.0%	0.3%
58	50	14	2.6%	27.8%	29.8%	0.3%	0.2%	0.3%	0.0%	0.2%	0.3%	25.9%	10.7%	1.7%	0.3%	0.0%	0.0%	0.0%
59	50	105	5.1%	53.0%	26.2%	0.9%	0.6%	1.1%	0.1%	0.6%	0.1%	6.8%	2.8%	2.3%	0.3%	0.0%	0.0%	0.0%
60	50	570	3.5%	36.3%	15.7%	1.7%	1.2%	2.0%	0.2%	1.1%	0.2%	15.4%	6.4%	5.6%	0.7%	0.2%	9.3%	0.8%
61	50	477	3.4%	36.1%	17.9%	2.0%	1.4%	2.3%	0.2%	1.3%	0.1%	12.7%	5.2%	4.5%	0.6%	0.3%	11.1%	1.0%
62	50	451	3.4%	35.7%	18.7%	2.1%	1.5%	2.5%	0.3%	1.3%	0.1%	11.9%	4.9%	4.1%	0.5%	0.3%	11.7%	1.0%
63	50	472	3.4%	36.1%	18.6%	2.1%	1.5%	2.4%	0.3%	1.3%	0.1%	12.0%	5.0%	4.2%	0.6%	0.3%	11.2%	1.0%
64	50	13	2.7%	28.6%	30.7%	0.0%	0.0%	0.0%	0.0%	0.0%	0.3%	26.6%	11.0%	0.0%	0.0%	0.0%	0.0%	0.0%
65	50	23	4.3%	45.4%	20.8%	1.3%	0.9%	1.6%	0.2%	0.8%	0.2%	15.5%	6.4%	2.4%	0.2%	0.0%	0.0%	0.0%
66	50	177	4.2%	44.1%	17.1%	0.6%	0.5%	0.8%	0.1%	0.4%	0.1%	9.9%	4.1%	5.0%	0.7%	0.0%	0.0%	12.4%
67	50	171	3.6%	37.4%	12.6%	1.0%	0.7%	1.2%	0.1%	0.7%	0.0%	3.7%	1.5%	1.5%	0.1%	0.7%	29.9%	5.4%
68	50	158	2.2%	22.9%	10.3%	1.1%	0.7%	1.2%	0.1%	0.7%	0.0%	2.9%	1.2%	1.3%	0.3%	0.7%	32.2%	22.0%
69	50	182	2.1%	22.5%	10.4%	1.1%	0.8%	1.3%	0.1%	0.7%	0.0%	4.3%	1.8%	1.5%	0.4%	0.7%	28.0%	24.2%
70	50	281	3.0%	31.0%	11.7%	1.2%	0.9%	1.5%	0.2%	0.8%	0.1%	8.0%	3.3%	2.1%	0.4%	0.4%	18.2%	17.3%
71	50	77	4.3%	45.3%	14.4%	0.4%	0.3%	0.5%	0.1%	0.3%	0.2%	16.2%	6.7%	9.9%	1.4%	0.0%	0.0%	0.0%
72	50	13	2.7%	28.6%	30.7%	0.0%	0.0%	0.0%	0.0%	0.0%	0.3%	26.6%	11.0%	0.0%	0.0%	0.0%	0.0%	0.0%
73	50	77	4.0%	41.5%	18.3%	1.3%	0.9%	1.5%	0.2%	0.8%	0.1%	14.1%	5.8%	3.6%	0.7%	0.0%	0.0%	7.2%
74	50	173	3.9%	41.3%	15.7%	0.9%	0.6%	1.1%	0.1%	0.6%	0.2%	19.6%	8.1%	7.3%	0.6%	0.0%	0.0%	0.0%
75	50	13	2.7%	28.6%	30.7%	0.0%	0.0%	0.0%	0.0%	0.0%	0.3%	26.6%	11.0%	0.0%	0.0%	0.0%	0.0%	0.0%
76	50	1496	3.1%	32.6%	18.1%	1.7%	1.2%	2.0%	0.2%	1.1%	0.1%	14.2%	5.9%	3.7%	0.7%	0.2%	9.3%	5.8%
77	50	713	3.6%	37.4%	13.4%	1.4%	1.0%	1.7%	0.2%	0.9%	0.1%	9.1%	3.8%	5.1%	1.5%	0.3%	11.7%	9.0%
78	50	300	3.5%	36.9%	26.6%	1.8%	1.3%	2.1%	0.2%	1.2%	0.1%	13.8%	5.7%	5.2%	1.5%	0.0%	0.0%	0.0%
79	50	22	1.6%	17.2%	18.4%	0.2%	0.2%	0.3%	0.0%	0.2%	0.2%	16.0%	6.6%	4.2%	1.2%	0.0%	0.0%	33.5%
80	50	283	4.6%	48.4%	15.3%	3.7%	2.6%	4.3%	0.5%	2.4%	0.1%	9.8%	4.0%	4.0%	0.2%	0.0%	0.0%	0.0%
81	50	515	4.1%	42.8%	24.7%	1.2%	0.9%	1.4%	0.2%	0.8%	0.1%	13.1%	5.4%	4.2%	1.1%	0.0%	0.0%	0.0%
82	50	149	5.0%	52.0%	18.5%	0.7%	0.5%	0.9%	0.1%	0.5%	0.1%	11.5%	4.8%	4.5%	0.9%	0.0%	0.0%	0.0%
83	50	358	4.1%	42.8%	21.7%	1.9%	1.4%	2.3%	0.2%	1.2%	0.1%	13.5%	5.6%	4.2%	1.0%	0.0%	0.0%	0.0%
84	50	514	4.2%	44.0%	16.7%	1.0%	0.7%	1.2%	0.1%	0.6%	0.2%	14.6%	6.0%	4.1%	0.7%	0.0%	2.1%	3.7%
85	50	673	4.2%	44.4%	23.8%	1.8%	1.3%	2.1%	0.2%	1.2%	0.1%	9.4%	3.9%	2.7%	0.4%	0.0%	1.6%	2.9%
86	50	68	4.2%	43.7%	19.4%	2.0%	1.4%	2.4%	0.3%	1.3%	0.1%	14.0%	5.8%	4.4%	1.1%	0.0%	0.0%	0.0%
87	50	952	4.4%	46.7%	23.2%	1.2%	0.9%	1.4%	0.2%	0.8%	0.1%	11.5%	4.8%	3.5%	0.8%	0.0%	0.0%	0.6%
88	50	707	4.6%	47.8%	20.2%	1.6%	1.1%	1.8%	0.2%	1.0%	0.1%	11.3%	4.7%	3.3%	0.6%	0.0%	0.0%	1.8%
89	50	2037	3.4%	36.1%	21.7%	1.5%	1.1%	1.8%	0.2%	1.0%	0.1%	11.6%	4.8%	2.6%	0.4%	0.1%	3.2%	10.5%
90	50	1917	4.8%	50.7%	27.3%	1.4%	1.0%	1.7%	0.2%	0.9%	0.1%	5.4%	2.3%	1.6%	0.3%	0.0%	2.1%	0.3%
91	50	834	4.2%	44.3%	25.7%	0.9%	0.7%	1.1%	0.1%	0.6%	0.1%	8.9%	3.7%	2.3%	0.5%	0.0%	0.0%	6.8%
92	50	280	5.0%	52.3%	26.3%	1.3%	0.9%	1.5%	0.2%	0.8%	0.1%	5.1%	2.1%	2.1%	0.5%	0.0%	0.0%	2.0%
93	50	16	2.6%	26.9%	25.3%	1.8%	1.3%	2.2%	0.2%	1.2%	0.2%	22.0%	9.1%	5.4%	1.8%	0.0%	0.0%	0.0%
94	50	13	2.7%	28.6%	30.7%	0.0%	0.0%	0.0%	0.0%	0.0%	0.3%	26.6%	11.0%	0.0%	0.0%	0.0%	0.0%	0.0%
95	50	449	3.3%	34.6%	14.9%	1.4%	1.0%	1.7%	0.2%	0.9%	0.1%	8.9%	3.7%	1.7%	0.2%	0.4%	16.9%	10.2%
96	50	1708	3.4%	35.5%	19.9%	1.3%	0.9%	1.5%	0.2%	0.8%	0.1%	8.3%	3.4%	2.6%	0.6%	0.4%	17.2%	3.9%
97	50	967	3.7%	39.0%	35.7%	1.6%	1.1%	1.9%	0.2%	1.0%	0.1%	8.9%	3.7%	2.4%	0.6%	0.0%	0.0%	0.0%
98	50	17	2.1%	22.4%	24.0%	0.0%	0.0%	0.0%	0.0%	0.0%	0.2%	20.8%	8.6%	0.0%	0.0%	0.5%	21.3%	0.0%
99	70	2103	3.9%	41.3%	17.0%	2.2%	1.6%	2.6%	0.3%	1.4%	0.1%	14.3%	5.9%	6.1%	0.7%	0.0%	0.0%	2.5%
100	70	1033	4.1%	42.5%	10.1%	0.9%	0.6%	1.0%	0.1%	0.6%	0.2%	19.5%	8.1%	8.9%	1.5%	0.0%	1.9%	0.0%
101	50	1023	4.4%	45.8%	20.4%	2.1%	1.5%	2.4%	0.3%	1.3%	0.1%	11.7%	4.8%	4.1%	0.5%	0.0%	0.0%	0.7%
102	50	268	3.3%	34.5%	22.4%	1.1%	0.8%	1.3%	0.1%	0.7%	0.1%	9.1%	3.8%	2.4%	0.4%	0.1%	3.0%	16.8%
103	50	709	4.6%	48.7%	19.7%	1.5%	1.1%	1.8%	0.2%	1.0%	0.1%	7.5%	3.1%	3.1%	0.8%	0.0%	1.6%	5.2%
104	50	152	3.8%	40.3%	25.1%	1.4%	1.0%	1.7%	0.2%	0.9%	0.2%	15.2%	6.3%	3.5%	0.4%	0.0%	0.0%	0.0%
105	50	198	5.1%	53.5%	18.3%	2.0%	1.4%	2.3%	0.2%	1.3%	0.1%	8.1%	3.4%	3.5%	0.9%	0.0%	0.0%	0.0%
106	50	69	4.2%	43.8%	23.8%	1.2%	0.9%	1.4%	0.2%	0.8%	0.1%	14.0%	5.8%	3.2%	0.7%	0.0%	0.0%	0.0%
107	50	188	4.9%	51.4%	23.7%	1.2%	0.9%	1.4%	0.2%	0.8%	0.1%	9.4%	3.9%	1.9%	0.3%	0.0%	0.0%	0.0%
108	50	100	1.4%	14.7%	8.7%	0.4%	0.3%	0.5%	0.0%	0.3%	0.1%	6.7%	2.8%	1.0%	0.2%	0.5%	21.5%	41.2%
109	50	24	1.8%	18.6%	17.1%	0.1%	0.1%	0.2%	0.0%	0.1%	0.2%	14.8%	6.1%	1.7%	0.4%	0.9%	37.9%	0.0%
110	50	130	3.1%	32.3%	12.1%	0.3%	0.2%	0.4%	0.0%	0.2%	0.1%	11.2%	4.6%	6.1%	1.8%	0.5%	22.7%	4.2%
111	50	360	3.6%	37.5%	15.8%	0.8%	0.6%	0.9%	0.1%	0.5%	0.1%	13.6%	5.6%	2.3%	0.3%	0.3%	13.4%	4.6%
112	50	60	1.6%	16.5%	14.3%	0.4%	0.2%	0.4%	0.0%	0.2%	0.1%	7.0%	2.9%	1.2%	0.3%	0.9%	38.7%	15.2%
113	50	184	4.1%	42.9%	17.3%	0.7%	0.5%	0.8%	0.1%	0.4%	0.1%	11.6%	4.8%	0.7%	0.1%	0.4%	15.5%	0.0%
114	50	80	2.8%	29.5%	15.1%	0.2%	0.2%	0.3%	0.0%	0.2%	0.1%	6.5%	2.7%	1.2%	0.2%	0.7%	29.0%	11.4%
115	50	105	2.6%	27.4%	8.0%	0.5%	0.4%	0.6%	0.1%	0.3%	0.2%	18.8%	7.8%	2.5%	0.2%	0.7%	29.8%	0.0%
116	50	43	3.2%	33.5%	13.1%	2.6%	1.8%	3.0%	0.3%	1.6%	0.3%	26.8%	11.1%	2.4%	0.2%	0.0%	0.0%	0.0%

Traffic Flows and Breakdown by 16 Vehicle Classes (Year 2036)

Link No.	Speed Limit	Total Vehicle	19 - Motorcycles (MC)	01 - Private Cars (PC)	03 - Taxi	14 - Non-franchised Bus <=6.4t	15 - Non-franchised Bus 6.4-15t	16 - Non-franchised Bus >15t	12 - Private Light Bus <=3.5t	13 - Private Light Bus >3.5t	04 - Light Goods Vehicles <=2.5t	05 - Lt Goods Vehicles 2.5-3.5t	06 - Light Goods Vehicles >3.5t	07 - Heavy Goods Vehicles <=15t	08 - Heavy Goods Vehicles >15t	17 - Franchised Bus (SD)	18 - Franchised Bus (DD)	11 - Public Light Buses
	km/hr	1700-1800																
117	50	20	3.1%	32.5%	20.6%	0.1%	0.1%	0.1%	0.0%	0.1%	0.2%	17.9%	7.4%	3.6%	0.3%	0.3%	13.7%	0.0%
118	50	105	3.9%	40.6%	18.9%	1.6%	1.1%	1.9%	0.2%	1.0%	0.1%	6.5%	2.7%	2.6%	0.4%	0.1%	2.6%	15.7%
122	50	295	4.1%	42.6%	19.6%	2.1%	1.5%	2.5%	0.3%	1.4%	0.1%	12.8%	5.3%	2.0%	0.2%	0.0%	0.0%	5.6%
123	50	19	4.3%	44.8%	21.7%	0.5%	0.4%	0.6%	0.1%	0.3%	0.2%	18.3%	7.6%	1.0%	0.2%	0.0%	0.0%	0.0%
124	50	142	0.3%	2.6%	2.8%	0.0%	0.0%	0.0%	0.0%	0.0%	0.0%	2.5%	1.0%	0.0%	0.0%	0.1%	5.7%	85.0%
125	50	240	3.2%	33.6%	12.1%	1.4%	1.0%	1.6%	0.2%	0.9%	0.1%	6.1%	2.5%	2.1%	0.3%	0.0%	1.1%	33.9%
128	50	1335	3.9%	41.0%	27.2%	1.0%	0.7%	1.2%	0.1%	0.7%	0.1%	11.9%	4.9%	4.0%	1.0%	0.0%	0.0%	2.3%
129	50	1843	4.1%	43.3%	26.1%	1.0%	0.7%	1.1%	0.1%	0.6%	0.1%	12.3%	5.1%	4.7%	0.8%	0.0%	0.0%	0.0%
130	50	274	3.0%	31.4%	16.5%	0.9%	0.6%	1.0%	0.1%	0.6%	0.0%	4.0%	1.6%	0.3%	0.1%	0.2%	7.8%	31.8%
131	50	297	5.0%	52.0%	21.0%	2.6%	1.8%	3.0%	0.3%	1.7%	0.1%	7.3%	3.0%	2.0%	0.1%	0.0%	0.0%	0.0%
132	50	119	3.3%	34.9%	15.1%	1.8%	1.3%	2.1%	0.2%	1.2%	0.2%	22.3%	9.2%	4.9%	0.3%	0.0%	0.0%	3.1%
133	50	92	4.9%	51.0%	19.5%	1.4%	1.0%	1.7%	0.2%	0.9%	0.1%	9.9%	4.1%	4.1%	1.1%	0.0%	0.0%	0.0%
134	50	1624	3.3%	34.7%	21.4%	1.7%	1.2%	2.0%	0.2%	1.1%	0.1%	12.3%	5.1%	2.8%	0.4%	0.1%	4.0%	9.7%
135	50	2057	4.7%	49.7%	27.6%	1.4%	1.0%	1.6%	0.2%	0.9%	0.1%	6.2%	2.6%	1.7%	0.3%	0.0%	1.9%	0.0%
136	70	3635	3.4%	36.0%	21.1%	1.4%	1.0%	1.7%	0.2%	0.9%	0.1%	12.3%	5.1%	3.2%	0.6%	0.2%	6.8%	6.0%
137	70	3112	4.3%	44.9%	13.2%	1.1%	0.8%	1.3%	0.1%	0.7%	0.1%	12.0%	5.0%	4.7%	0.7%	0.2%	7.1%	4.0%
138	50	132	0.5%	5.2%	3.0%	0.0%	0.0%	0.1%	0.0%	0.0%	0.0%	2.6%	1.1%	0.1%	0.0%	0.1%	6.1%	81.0%
139	50	13	2.7%	28.6%	30.7%	0.0%	0.0%	0.0%	0.0%	0.0%	0.3%	26.6%	11.0%	0.1%	0.0%	0.0%	0.0%	0.0%
141	50	198	3.3%	34.8%	16.5%	0.2%	0.1%	0.2%	0.0%	0.1%	0.0%	3.9%	1.6%	2.2%	0.0%	0.0%	0.0%	36.9%
142	50	162	2.6%	27.3%	10.4%	0.8%	0.6%	1.0%	0.1%	0.5%	0.0%	4.8%	2.0%	2.4%	0.1%	0.0%	0.0%	47.4%
143	50	46	4.3%	45.3%	23.4%	2.3%	1.6%	2.6%	0.3%	1.4%	0.1%	10.5%	4.3%	3.7%	0.2%	0.0%	0.0%	0.0%
144	50	593	3.5%	36.3%	16.2%	0.8%	0.6%	1.0%	0.1%	0.5%	0.1%	9.5%	3.9%	4.1%	0.8%	0.1%	3.3%	19.3%
145	50	949	3.4%	36.0%	17.1%	1.9%	1.3%	2.2%	0.2%	1.2%	0.1%	7.9%	3.3%	3.3%	0.8%	0.2%	9.2%	11.9%
146	50	834	3.9%	41.3%	13.4%	1.1%	0.8%	1.3%	0.1%	0.7%	0.1%	10.4%	4.3%	6.7%	1.6%	0.2%	9.5%	4.5%
147	50	826	3.3%	34.6%	16.2%	1.9%	1.3%	2.2%	0.2%	1.2%	0.1%	8.6%	3.6%	2.6%	0.4%	0.3%	12.1%	11.2%
148	50	954	3.8%	39.7%	13.3%	1.2%	0.9%	1.4%	0.2%	0.8%	0.1%	11.1%	4.6%	6.4%	1.3%	0.2%	9.0%	6.0%
149	50	385	3.4%	35.4%	13.4%	2.0%	1.4%	2.4%	0.3%	1.3%	0.2%	18.4%	7.6%	3.2%	0.2%	0.0%	0.0%	10.9%
150	50	516	3.2%	33.5%	16.1%	1.4%	1.0%	1.6%	0.2%	0.9%	0.2%	15.3%	6.3%	4.0%	0.5%	0.0%	0.0%	15.8%
151	50	102	5.4%	56.7%	18.3%	0.9%	0.6%	1.1%	0.1%	0.6%	0.1%	8.3%	3.4%	3.5%	1.0%	0.0%	0.0%	0.0%
152	50	103	4.3%	45.0%	18.0%	0.5%	0.3%	0.5%	0.1%	0.3%	0.1%	12.7%	5.3%	2.1%	0.1%	0.0%	0.0%	10.7%
153	50	17	2.1%	22.4%	24.0%	0.0%	0.0%	0.0%	0.0%	0.0%	0.2%	20.8%	8.6%	0.0%	0.0%	0.0%	0.0%	21.8%
154	50	122	1.7%	17.9%	8.0%	0.0%	0.0%	0.1%	0.0%	0.0%	0.1%	8.0%	3.3%	3.0%	0.0%	0.0%	0.0%	57.8%
155	50	283	2.9%	30.8%	12.8%	0.4%	0.3%	0.4%	0.0%	0.2%	0.1%	10.9%	4.5%	2.9%	0.2%	0.0%	0.0%	33.3%
156	50	499	3.9%	40.7%	19.8%	2.7%	1.9%	3.2%	0.3%	1.7%	0.1%	12.2%	5.0%	5.6%	1.4%	0.0%	0.0%	1.5%
157	50	310	3.3%	34.5%	20.2%	3.2%	2.3%	3.8%	0.4%	2.1%	0.1%	14.4%	6.0%	7.4%	2.2%	0.0%	0.0%	0.0%
158	50	722	3.4%	35.9%	13.6%	1.5%	1.0%	1.7%	0.2%	0.9%	0.2%	21.7%	9.0%	3.7%	0.2%	0.0%	1.5%	5.5%
159	70	2725	3.1%	32.7%	21.0%	1.6%	1.2%	1.9%	0.2%	1.0%	0.1%	13.2%	5.5%	4.3%	0.8%	0.1%	6.1%	7.1%
160	70	2322	4.4%	46.6%	13.2%	1.1%	0.7%	1.2%	0.1%	0.7%	0.1%	12.2%	5.1%	3.7%	0.3%	0.1%	6.1%	4.3%
162	50	248	3.3%	34.6%	15.8%	2.3%	1.6%	2.7%	0.3%	1.5%	0.2%	20.7%	8.6%	7.7%	0.6%	0.0%	0.0%	0.0%
163	50	370	3.4%	35.9%	16.5%	0.8%	0.6%	1.0%	0.1%	0.5%	0.2%	24.1%	10.0%	6.3%	0.6%	0.0%	0.0%	0.0%
164	50	380	3.8%	40.0%	22.4%	4.0%	2.8%	4.6%	0.5%	2.5%	0.1%	9.2%	3.8%	2.9%	0.2%	0.0%	0.0%	3.1%
165	50	115	3.3%	35.1%	17.4%	0.4%	0.3%	0.4%	0.0%	0.2%	0.2%	21.9%	9.1%	10.4%	1.3%	0.0%	0.0%	0.0%
166	50	85	2.1%	22.1%	10.9%	7.2%	5.1%	8.4%	0.9%	4.6%	0.2%	20.8%	8.6%	8.7%	0.6%	0.0%	0.0%	0.0%
167	50	195	3.0%	31.9%	15.5%	2.5%	1.8%	2.9%	0.3%	1.6%	0.2%	20.5%	8.5%	9.9%	1.2%	0.0%	0.0%	0.0%
168	50	565	3.1%	32.8%	8.1%	1.4%	1.0%	1.6%	0.2%	0.9%	0.2%	21.4%	8.9%	7.9%	0.6%	0.0%	1.9%	9.9%
170	50	334	3.7%	38.4%	21.4%	2.2%	1.6%	2.6%	0.3%	1.4%	0.2%	15.2%	6.3%	2.1%	0.1%	0.0%	0.0%	4.7%
171	50	604	3.2%	33.4%	17.7%	0.8%	0.6%	0.9%	0.1%	0.5%	0.2%	17.2%	7.1%	5.0%	0.6%	0.3%	10.8%	1.8%
172	50	52	5.1%	53.9%	30.1%	0.0%	0.0%	0.0%	0.0%	0.0%	0.1%	6.7%	2.8%	1.3%	0.0%	0.0%	0.0%	0.0%
173	50	479	3.6%	37.5%	16.4%	2.9%	2.0%	3.4%	0.4%	1.8%	0.2%	16.7%	6.9%	7.3%	1.0%	0.0%	0.0%	0.0%
174	50	797	3.1%	33.0%	9.1%	1.2%	0.9%	1.4%	0.2%	0.8%	0.2%	23.7%	9.8%	7.6%	0.5%	0.0%	1.3%	7.0%
175	50	598	3.5%	36.6%	19.2%	2.0%	1.4%	2.4%	0.3%	1.3%	0.1%	8.7%	3.6%	2.0%	0.3%	0.3%	13.8%	4.4%
176	50	924	4.1%	42.5%	13.7%	1.2%	0.8%	1.4%	0.1%	0.8%	0.1%	10.7%	4.4%	6.8%	1.7%	0.2%	8.6%	2.9%
179	50	710	4.3%	44.6%	19.1%	2.4%	1.7%	2.8%	0.3%	1.5%	0.1%	12.3%	5.1%	4.8%	1.0%	0.0%	0.0%	0.0%
180	50	557	4.8%	50.1%	21.6%	1.3%	0.9%	1.5%	0.2%	0.8%	0.1%	11.8%	4.9%	2.1%	0.2%	0.0%	0.0%	0.0%
181	50	480	3.3%	34.3%	17.8%	0.7%	0.5%	0.9%	0.1%	0.5%	0.1%	9.1%	3.8%	2.4%	0.3%	0.4%	16.8%	9.2%
182	50	497	3.1%	32.7%	10.8%	0.9%	0.6%	1.0%	0.1%	0.6%	0.1%	9.5%	4.0%	4.8%	0.3%	0.6%	24.8%	6.1%
183	50	797	3.1%	32.7%	15.0%	1.8%	1.3%	2.1%	0.2%	1.2%	0.1%	8.8%	3.6%	2.0%	0.1%	0.5%	19.9%	7.6%
184	50	284	1.7%	17.7%	6.7%	0.1%	0.1%	0.2%	0.0%	0.1%	0.0%	2.1%	0.9%	1.0%	0.1%	1.5%	65.3%	2.6%
185	70	3029	4.2%	44.0%	8.7%	2.9%	2.1%	3.4%	0.4%	1.9%	0.2%	14.7%	6.1%	6.9%	0.1%	0.1%	4.5%	0.0%
186	70	2444	4.3%	45.0%	6.9%	3.2%	2.2%	3.7%	0.4%	2.0%	0.1%	13.5%	5.6%	8.3%	0.1%	0.1%	4.5%	0.0%
187	50	314	3.5%	37.2%	16.5%	0.7%	0.5%	0.8%	0.1%	0.4%	0.0%	4.6%	1.9%	2.3%	0.3%	0.3%	12.5%	18.4%
188	50	372	3.6%	37.9%	17.4%	0.8%	0.5%	0.9%	0.1%	0.5%	0.1%	6.7%	2.8%	1.8%	0.1%	0.3%	11.1%	15.5%
189	70	4336	3.6%	38.1%	9.8%	1.1%	0.8%	1.3%	0.1%	0.7%	0.2%	20.6%	8.5%	8.4%	2.2%	0.1%	3.1%	1.4%
190	70	3283	4.1%	42.8%	9.9%	1.1%	0.7%	1.2%	0.1%	0.7%	0.2%	19.6%	8.1%	8.8%	1.2%	0.0%	0.5%	1.1%
191	70	5223	3.6%	38.1%	10.7%	1.4%	1.0%	1.6%	0.2%	0.9%	0.2%	18.2%	7.5%	7.3%	1.8%	0.1%	5.1%	2.3%
192	70	4186	4.2%	43.7%	11.2%	1.2%	0.8%	1.4%	0.1%	0.7%	0.2%	17.7%	7.3%	7.4%	0.9%	0.0%	1.8%	1.5%
193	70	1765	3.6%	38.1%	12.2%	2.9%	2.0%	3.3%	0.4%	1.8%	0.2%	17.9%	7.4%	7.1%	0.6%	0.0%	1.3%	1.0%
194	70	3473	4.6%	48.0%	17.4%	0.7%	0.5%	0.8%	0.1%	0.5%	0.1%	9.5%	3.9%	3.6%	0.4%	0.1%	3.4%	6.4%
195	50	50	1.5%	16.2%	8.1%	0.0%	0.0%	0.0%	0.0%	0.0%	0.1%	7.1%	2.9%	1.1%	0.0%	1.3%	54.2%	7.4%
196	50	280	3.6%	37.9%	14.0%	1.4%	1.0%	1.6%	0.2%	0.9%	0.1%	14.3%	5.9%	5.4%	0.2%	0.3%	13.1%	0.0%
197	50	56	1.2%	12.9%	8.8%	0.2%	0.1%	0.2%	0.0%	0.1%	0.1%	6.2%	2.6%	0.4%	0.0%	1.5%	65.4%	0.0%
198	50	136	2.5%	25.9%	19.1%	0.7%	0.5%	0.9%	0.1%	0.5%	0.1%	9.0%	3.7%	5.5%	0.6%	0.6%	27.6%	2.7%
199	70	1680	5.0%	52.0%	15.4%	1.2%	0.8%	1.4%	0.1%	0.7%	0.1%	11.2%	4.6%	3.4%	0.7%	0.1%	3.2%	0.0%
201	50	1986	4.2%	44.5%	20.1%	3.0%	2.1%	3.5%	0.4%	1.9%	0.1%	10.7%	4.4%	3.2%	0.3%	0.0%	0.5%	1.0%
202	50	2039	4.5%	46.8%	16.3%	1.9%	1.4%	2.3%	0.2%	1.2%	0.1%	12.8%	5.3%	4.6%	0.6%	0.0%	1.0%	1.0%
203	70	1096	5.0%	52.6%	14.1%	1.2%	0.8%	1.4%	0.1%	0.8%	0.1%	12.2%	5.1%	2.8%	0.4%	0.1%	3.2%	0.0%
204	70	2536	3.9%	41.1%	22.4%	1.3%	0.9%	1.5%	0.2%	0.8%	0.2%	14.9%	6.2%	4.5%	0.7%	0.0%	1.4%	0.1%
205	50	367	3.8%	40.3%	15.0%	1.8%	1.3%	2.2%	0.2%	1.2%	0.2%	15.3%	6.3%	4.5%	0.4%	0.1%	6.3%	1.0%
206	50	486	4.0%	41.4%	11.9%	1.6%	1.2%	1.9%	0.2%	1.0%	0.2%	15.4%	6.4%	6.2%	0.9%	0.2%	7.5%	0.0%
207	50	221	4.1%	42.9%	14.2%	0.7%	0.5%	0.9%	0.1%	0.5%	0.1%	6.8%	2.8%	2.6%	0.3%	0.3%	12.6%	10.8%
208	50	353	3.7%	38.7%	17.6%	0.8%	0.6%	0.9%	0.1%	0.5%	0.1%	11.5%	4.8%	5.0%	0.5%	0.2%	7.4%	7.8%
209	50	1004	4.0%	42.0%	26.3%	2.6%	1.9%	3.1%	0.3%	1.7%	0.1%	8.0%	3.3%	3.2%	0.7%	0.0%	1.4%	1.3%
210	50	1247	3.8%	39.6%	16.6%	3.9%	2.8%	4.6%	0.5%	2.5%	0.1%	11.0%	4.6%	4.2%	0.5%	0.0%	1.7%	3.5%
211	70	3016	4.2%	43.9%	16.1%	1.5%	1.0%	1.7%	0.2%	0.9%	0.2%	15.5%	6.4%	4.9%	1.2%	0.0%	0.1%	2.2%
212	70	1652	3.7%	38.6%	16.4%	2.5%	1.8%	3.0%	0.3%	1.6%	0.2%	17.6%	7.3%	4.6%	0.3%	0.0%	0.2%	2.0%
213	50	456	3.6%	38.1%	10.3%	0.8%	0.6%	0.9%	0.1%	0.5%	0.1%	8.5%	3.5%	3.7%	0.6%	0.2%	9.0%	19.5%
214	70	695	2.9%	30.5%	18.2%	0.4%	0.3%	0.5%	0.0%	0.3%	0.1%	14.1%	5.9%	5.8%	0.4%	0.1%	4.4%	16.2%
215	50	330	5.1%	53.2%	24.2%	0.3%	0.2%	0.4%	0.0%	0.2%	0.1%	9.0%	3.7%	2.3%	0.2%	0.0%	1.1%	0.0%
216	50	196	3.6%	37.9%	10.4%	1.0%	0.7%	1.2%	0.1%	0.6%	0.2%	15.1%	6.3%	4.0%	0.4%	0.0%	1.8%	16.8%
217	50	826	4.0%	42.2%	11.0%	0.9%	0.6%	1.0%	0.1%	0.6%	0.1%	11.0%	4.6%	3.6%	0.5%	0.1%	6.4%	13.1%
218	50	914	3.7%	39.3%	21.5%	0.4%	0.3%	0.5%	0.0%	0.3%	0.1%	10.7%	4.5%	3.6%	0.3%	0.1%	3.8%	10.8%
219	50	370	4.5%	47.4%	12.0%	1.0%	0.7%	1.2%	0.1%	0.6%	0.1%	14.1%	5.8%	3.6%	0.4%	0.1%	3.1%	5.2%
220	50	528	4.7%	49.1%	27.9%	0.4%	0.3%	0.5%	0.1%	0.3%	0.1%	6.9%	2.8%	2.2%	0.3%	0.0%	0.8%	3.6%
221	50	828	3.8%	40.2%	22.2%	2.5%	1.8%	3.0%	0.3%	1.6%	0.1%	9.2%	3.8%	4.5%	1.1%	0.1%	2.2%	3.8%
222	50	426	3.1%	32.5%	11.8%	6.9%	4.9%	8.1%	0.9%	4.4%	0.1%	11.0%	4.6%	3.0%	0.2%	0.0%	0.6%	8.0%
223	50	243	4.0%	41.9%	17.8%	0.5%	0.4%	0.6%	0.1%	0.3%	0.2%	15.2%	6.3%	4.5%	1.1%	0.0%	0.0%	7.2%
226	50	279	3.5%	36.3%	14.9%	3.2%	2.2%	3.7%	0.4%	2.0%	0.1%	11.0%	4.6%	2.6%	0.4%	0.2%	8.7%	6.2%
227	50	1192	3.7%	39.2%	17.1%	1.9%	1.3%	2.2%	0.2%	1.2%	0.2%	18.1%	7.5%	4.0%	0.3%	0.1%	2.2%	0.8%
228	50	46	4.5%	47.3%	17.0%	1.0%	0.7%	1.1%	0.1%	0.6%	0.2%	17.6%	7.3%	2.6%	0.1%	0.0%	0.0%	0.0%
229	50	117	4.0%	41.8%	14.7%	1.1%	0.8%	1.3%	0.1%	0.7%	0.2%	22.3%	9.2%	3.6%	0.1%	0.0%	0.0%	0.0%
230	50	297	2.8%	29.6%	25.2%	3.0%	2.1%	3.6%	0.4%	1.9%	0.1%	11.6%	4.8%	1.8%	0.2%	0.1%	2.4%	10.2%
231	50	838	3.6%	38.2%	13.7%	1.9%	1.4%	2.3%	0.2%	1.2%	0.2%	20.5%	8.5%	3.3%	0.2%	0.0%	1.4%	3.3%
232	50	80	4.4%	46.1%	19.0%	0.5%	0.3%	0.6%	0.1%	0.3%	0.2%	16.7%	6.9%	4.2%	0.7%	0.0%	0.0%	0.0%
235	50	1030	3.6%	38.2%	14.1%	3.1%	2.2%	3.7%	0.4%	2.0%	0.2%	15.0%	6.2%	2.7%	0.2%	0.0%	1.9%	6.5%
236	50	634	4.2%	43.7%	19.1%	1.7%	1.2%	2.0%	0.2%	1.1%	0.2%	15.6%	6.5%	3.5%	0.2%	0.0%	0.0%	1.0%

Traffic Flows and Breakdown by 16 Vehicle Classes (Year 2036)

Link No.	Speed Limit	Total Vehicle	19 - Motorcycles (MC)	01 - Private Cars (PC)	03 - Taxi	14 - Non-franchised Bus <=6.4t	15 - Non-franchised Bus 6.4-15t	16 - Non-franchised Bus >15t	12 - Private Light Bus <=3.5t	13 - Private Light Bus >3.5t	04 - Light Goods Vehicles <=2.5t	05 - Lt Goods Vehicles 2.5-3.5t	06 - Light Goods Vehicles >3.5t	07 - Heavy Goods Vehicles <=15t	08 - Heavy Goods Vehicles >15t	17 - Franchised Bus (SD)	18 - Franchised Bus (DD)	11 - Public Light Buses
	km/hr	1700-1800																
237	50	343	3.1%	32.7%	11.1%	1.9%	1.4%	2.3%	0.2%	1.2%	0.3%	28.8%	11.9%	4.8%	0.2%	0.0%	0.0%	0.0%
238	50	205	3.5%	36.4%	13.0%	0.2%	0.1%	0.2%	0.0%	0.1%	0.2%	23.7%	9.8%	6.3%	1.0%	0.0%	0.0%	5.3%
239	70	3057	3.9%	40.8%	12.3%	0.8%	0.5%	0.9%	0.1%	0.5%	0.2%	14.8%	6.1%	5.1%	1.1%	0.2%	7.9%	4.9%
240	70	2311	3.6%	37.3%	10.7%	1.5%	1.1%	1.8%	0.2%	1.0%	0.2%	14.6%	6.0%	5.1%	0.8%	0.2%	10.1%	5.8%
241	50	339	3.2%	33.1%	12.1%	0.2%	0.2%	0.3%	0.0%	0.2%	0.1%	9.0%	3.7%	1.8%	0.1%	0.3%	13.5%	22.2%
242	50	333	2.9%	30.0%	7.8%	0.2%	0.1%	0.2%	0.0%	0.1%	0.1%	13.3%	5.5%	3.8%	0.1%	0.2%	8.3%	27.2%
243	50	98	4.9%	50.9%	18.1%	1.0%	0.7%	1.2%	0.1%	0.7%	0.1%	12.4%	5.1%	4.3%	0.4%	0.0%	0.0%	0.0%
244	50	128	4.4%	46.5%	21.2%	0.6%	0.4%	0.7%	0.1%	0.4%	0.1%	13.8%	5.7%	5.6%	0.3%	0.0%	0.0%	0.0%
245	50	524	2.9%	30.1%	10.3%	0.3%	0.2%	0.4%	0.0%	0.2%	0.1%	13.2%	5.5%	4.3%	0.2%	0.2%	7.7%	24.3%
246	50	442	3.2%	33.7%	13.6%	0.3%	0.2%	0.4%	0.0%	0.2%	0.1%	9.8%	4.1%	1.9%	0.1%	0.3%	13.2%	18.9%
247	50	51	3.2%	34.1%	8.2%	0.1%	0.0%	0.1%	0.0%	0.0%	0.1%	8.4%	3.5%	1.2%	0.0%	0.6%	24.4%	16.1%
248	50	278	3.9%	40.6%	22.2%	1.5%	1.0%	1.7%	0.2%	0.9%	0.1%	11.1%	4.6%	4.0%	0.6%	0.1%	4.5%	3.0%
249	50	650	4.4%	46.5%	19.3%	1.2%	0.9%	1.4%	0.2%	0.8%	0.1%	13.0%	5.4%	3.3%	0.2%	0.0%	1.9%	1.3%
250	50	1239	3.5%	36.4%	16.6%	1.7%	1.2%	2.0%	0.2%	1.1%	0.2%	20.6%	8.5%	4.7%	0.9%	0.0%	1.0%	1.2%
253	50	959	4.0%	42.1%	18.7%	2.7%	1.9%	3.1%	0.3%	1.7%	0.2%	14.6%	6.0%	3.3%	0.1%	0.0%	0.4%	0.8%
254	50	338	3.3%	35.1%	21.6%	2.1%	1.5%	2.4%	0.3%	1.3%	0.2%	18.4%	7.6%	5.9%	0.3%	0.0%	0.0%	0.0%
255	50	428	3.9%	41.2%	14.6%	0.9%	0.6%	1.0%	0.1%	0.6%	0.2%	22.3%	9.2%	5.0%	0.3%	0.0%	0.0%	0.0%
256	50	320	3.6%	38.2%	20.2%	1.0%	0.7%	1.2%	0.1%	0.6%	0.2%	20.2%	8.4%	5.2%	0.5%	0.0%	0.0%	0.0%
257	50	1857	4.3%	45.2%	16.1%	1.9%	1.3%	2.2%	0.2%	1.2%	0.2%	15.8%	6.5%	4.3%	0.9%	0.0%	0.0%	0.0%
258	50	1844	3.6%	38.3%	16.4%	1.7%	1.2%	2.0%	0.2%	1.1%	0.2%	20.6%	8.5%	5.6%	0.4%	0.0%	0.0%	0.0%
259	50	557	3.4%	36.0%	16.0%	2.1%	1.5%	2.4%	0.3%	1.3%	0.2%	20.9%	8.7%	6.4%	0.7%	0.0%	0.0%	0.0%
260	50	547	3.2%	33.6%	8.2%	2.1%	1.5%	2.5%	0.3%	1.4%	0.1%	7.8%	3.2%	3.8%	0.5%	0.3%	13.2%	18.2%
261	50	457	3.2%	33.2%	13.2%	0.9%	0.7%	1.1%	0.1%	0.6%	0.1%	8.8%	3.6%	3.0%	0.4%	0.1%	4.7%	26.3%
262	50	370	4.1%	42.7%	14.5%	1.0%	0.7%	1.1%	0.1%	0.6%	0.2%	21.1%	8.7%	4.9%	0.3%	0.0%	0.0%	0.0%
263	50	394	3.3%	34.6%	17.7%	0.9%	0.7%	1.1%	0.1%	0.6%	0.3%	24.2%	10.0%	6.0%	0.5%	0.0%	0.0%	0.0%
264	50	1993	4.2%	43.7%	16.1%	1.9%	1.3%	2.2%	0.2%	1.2%	0.2%	16.7%	6.9%	4.4%	0.9%	0.0%	0.0%	0.0%
265	50	1051	3.8%	40.3%	16.2%	1.6%	1.1%	1.8%	0.2%	1.0%	0.2%	20.4%	8.5%	4.6%	0.3%	0.0%	0.0%	0.0%
266	50	538	3.4%	35.5%	14.8%	2.1%	1.5%	2.5%	0.3%	1.4%	0.2%	22.9%	9.5%	5.5%	0.4%	0.0%	0.0%	0.0%
267	50	1238	4.0%	42.1%	14.3%	1.1%	0.8%	1.3%	0.1%	0.7%	0.2%	20.0%	8.3%	4.9%	0.9%	0.0%	0.0%	1.1%
268	50	575	3.3%	34.8%	14.4%	1.7%	1.2%	2.0%	0.2%	1.1%	0.3%	24.2%	10.0%	5.6%	0.5%	0.0%	0.0%	0.5%
269	50	673	3.5%	36.5%	14.8%	1.7%	1.2%	2.0%	0.2%	1.1%	0.3%	24.2%	10.0%	3.7%	0.3%	0.0%	0.0%	0.4%
270	50	407	3.9%	40.4%	16.1%	1.4%	1.0%	1.7%	0.2%	0.9%	0.2%	19.3%	8.0%	5.4%	0.9%	0.0%	0.0%	0.7%
271	50	763	3.6%	37.6%	14.1%	1.5%	1.1%	1.8%	0.2%	1.0%	0.2%	24.1%	10.0%	4.4%	0.4%	0.0%	0.0%	0.0%
272	50	535	3.7%	39.1%	12.0%	1.4%	1.0%	1.7%	0.2%	0.9%	0.2%	22.5%	9.3%	4.8%	1.0%	0.0%	0.0%	2.1%
273	50	1560	3.5%	36.3%	13.8%	2.5%	1.7%	2.9%	0.3%	1.6%	0.2%	19.6%	8.1%	4.0%	0.4%	0.1%	4.6%	0.5%
274	50	1215	3.2%	33.3%	12.3%	3.0%	2.1%	3.5%	0.4%	1.9%	0.2%	21.0%	8.7%	3.4%	0.3%	0.1%	5.9%	0.7%
275	50	1030	4.0%	41.5%	10.9%	2.5%	1.8%	2.9%	0.3%	1.6%	0.2%	15.8%	6.5%	4.0%	0.9%	0.1%	6.2%	0.8%
276	50	975	3.3%	34.1%	10.9%	2.7%	1.9%	3.1%	0.3%	1.7%	0.2%	20.3%	8.4%	5.2%	0.3%	0.2%	7.0%	0.6%
277	50	552	3.6%	38.3%	13.4%	0.9%	0.6%	1.0%	0.1%	0.5%	0.3%	24.9%	10.3%	5.6%	0.6%	0.0%	0.0%	0.0%
278	50	360	4.1%	42.5%	10.5%	2.6%	1.9%	3.1%	0.3%	1.7%	0.2%	20.2%	8.4%	4.1%	0.4%	0.0%	0.0%	0.0%
279	50	815	3.6%	37.8%	10.5%	1.5%	1.1%	1.7%	0.2%	1.0%	0.3%	24.3%	10.1%	5.7%	0.9%	0.0%	0.0%	1.3%
280	50	786	3.0%	31.5%	11.2%	0.7%	0.5%	0.8%	0.1%	0.4%	0.2%	23.5%	9.7%	5.5%	1.0%	0.3%	10.9%	0.7%
281	50	1520	4.0%	41.8%	11.2%	1.1%	0.8%	1.3%	0.1%	0.7%	0.2%	19.9%	8.3%	8.9%	0.7%	0.0%	0.5%	0.5%
282	50	944	3.9%	41.2%	12.9%	1.4%	1.0%	1.6%	0.2%	0.9%	0.2%	15.8%	6.5%	12.1%	0.6%	0.0%	1.1%	0.8%
283	50	1179	3.8%	39.7%	8.0%	2.4%	1.7%	2.8%	0.3%	1.5%	0.3%	24.9%	10.3%	3.8%	0.2%	0.0%	0.5%	0.0%
284	50	478	5.4%	56.4%	9.8%	0.9%	0.7%	1.1%	0.1%	0.6%	0.2%	15.7%	6.5%	2.5%	0.1%	0.0%	0.0%	0.0%
285	50	1840	3.9%	40.6%	10.6%	1.3%	0.9%	1.6%	0.2%	0.9%	0.2%	20.8%	8.6%	8.4%	0.7%	0.0%	0.9%	0.4%
286	50	1388	4.1%	43.0%	12.6%	1.8%	1.3%	2.1%	0.2%	1.1%	0.2%	14.6%	6.1%	10.5%	0.4%	0.0%	1.4%	0.5%
287	50	345	4.4%	46.0%	10.7%	0.8%	0.6%	1.0%	0.1%	0.5%	0.1%	14.0%	5.8%	5.8%	0.9%	0.0%	1.3%	8.0%
288	50	541	4.7%	49.4%	14.4%	1.5%	1.0%	1.7%	0.2%	0.9%	0.1%	9.8%	4.0%	5.5%	0.6%	0.0%	1.2%	5.1%
289	50	1031	3.4%	35.9%	10.1%	0.9%	0.6%	1.0%	0.1%	0.5%	0.2%	19.5%	8.1%	5.0%	0.7%	0.2%	10.7%	3.2%
290	50	2731	3.0%	31.3%	11.8%	4.7%	3.3%	5.5%	0.6%	3.0%	0.2%	14.6%	6.1%	3.5%	0.2%	0.1%	5.6%	6.4%
291	50	1633	3.7%	39.2%	5.8%	2.7%	1.9%	3.2%	0.3%	1.7%	0.2%	14.8%	6.1%	3.4%	0.2%	0.2%	7.1%	9.3%
292	70	4000	4.3%	45.5%	6.6%	1.4%	1.0%	1.7%	0.2%	0.9%	0.2%	20.9%	8.7%	3.3%	0.3%	0.0%	1.8%	3.1%
293	70	3391	3.6%	37.8%	11.6%	2.2%	1.5%	2.5%	0.3%	1.4%	0.2%	17.6%	7.3%	5.4%	0.5%	0.1%	2.9%	5.2%
294	50	3498	3.2%	33.5%	10.0%	2.6%	1.9%	3.1%	0.3%	1.7%	0.2%	17.3%	7.2%	3.4%	0.5%	0.2%	8.1%	6.9%
295	50	2879	3.5%	36.7%	9.5%	1.8%	1.2%	2.1%	0.2%	1.1%	0.2%	15.0%	6.2%	4.5%	0.7%	0.2%	6.7%	10.4%
296	50	344	4.0%	42.3%	13.2%	0.5%	0.3%	0.5%	0.1%	0.3%	0.1%	11.5%	4.8%	2.3%	0.2%	0.0%	0.0%	20.0%
297	50	101	1.2%	12.4%	4.6%	0.4%	0.3%	0.5%	0.1%	0.3%	0.0%	3.8%	1.6%	0.7%	0.0%	0.0%	0.0%	74.2%
299	50	1264	4.0%	41.9%	9.7%	0.8%	0.6%	1.0%	0.1%	0.5%	0.2%	20.0%	8.3%	10.8%	0.3%	0.0%	0.0%	1.7%
300	70	3406	3.4%	35.4%	10.0%	7.1%	5.0%	8.4%	0.9%	4.6%	0.1%	13.2%	5.5%	2.5%	0.0%	0.1%	3.0%	0.8%
301	70	3029	4.6%	48.5%	2.4%	4.1%	2.9%	4.8%	0.5%	2.6%	0.2%	16.4%	6.8%	3.1%	0.0%	0.0%	2.1%	1.0%
302	70	2615	3.1%	32.4%	10.8%	7.6%	5.4%	8.9%	1.0%	4.9%	0.2%	15.1%	6.3%	1.7%	0.0%	0.0%	1.6%	1.0%
303	70	2520	4.7%	49.1%	2.8%	4.0%	2.8%	4.7%	0.5%	2.5%	0.2%	18.1%	7.5%	2.0%	0.0%	0.0%	0.0%	1.2%
304	50	1489	3.8%	40.0%	9.5%	1.0%	0.7%	1.1%	0.1%	0.6%	0.1%	12.4%	5.2%	4.5%	0.4%	0.2%	10.3%	10.0%
305	50	2147	3.8%	40.2%	14.0%	0.6%	0.4%	0.6%	0.1%	0.4%	0.1%	14.2%	5.9%	6.0%	0.9%	0.2%	6.9%	5.7%
306	50	1615	3.3%	34.8%	21.7%	1.7%	1.2%	1.9%	0.2%	1.1%	0.1%	12.1%	5.0%	2.7%	0.4%	0.1%	4.0%	9.8%
307	50	1382	5.4%	56.3%	19.9%	1.2%	0.9%	1.4%	0.2%	0.8%	0.1%	6.3%	2.6%	1.8%	0.3%	0.1%	2.8%	0.0%
308	50	71	3.8%	39.5%	18.5%	1.3%	0.9%	1.5%	0.2%	0.8%	0.1%	6.1%	2.5%	2.4%	0.5%	0.1%	3.8%	18.1%
309	50	78	5.2%	54.9%	21.8%	1.1%	0.8%	1.3%	0.1%	0.7%	0.1%	7.2%	3.0%	3.5%	0.3%	0.0%	0.0%	0.0%
310	70	2103	3.9%	41.3%	17.0%	2.2%	1.6%	2.6%	0.3%	1.4%	0.1%	14.3%	5.9%	6.1%	0.7%	0.0%	0.0%	2.5%
311	70	2428	4.1%	43.3%	21.2%	1.0%	0.7%	1.2%	0.1%	0.6%	0.1%	12.2%	5.0%	3.8%	0.6%	0.0%	0.0%	5.9%
312	50	1169	3.8%	40.2%	10.5%	1.5%	1.0%	1.7%	0.2%	0.9%	0.2%	16.9%	7.0%	13.6%	0.6%	0.0%	0.1%	1.8%
313	50	235	5.0%	52.8%	19.4%	1.5%	1.0%	1.7%	0.2%	0.9%	0.1%	10.1%	4.2%	2.8%	0.2%	0.0%	0.0%	0.0%
314	50	271	5.6%	59.0%	15.3%	1.0%	0.7%	1.1%	0.1%	0.6%	0.1%	10.0%	4.1%	2.3%	0.1%	0.0%	0.0%	0.0%
315	50	147	5.6%	58.5%	15.1%	1.0%	0.7%	1.1%	0.1%	0.6%	0.1%	10.5%	4.3%	2.4%	0.1%	0.0%	0.0%	0.0%
316	50	133	5.0%	52.4%	19.2%	1.5%	1.0%	1.7%	0.2%	0.9%	0.1%	10.5%	4.3%	2.9%	0.2%	0.0%	0.0%	0.0%
317	50	155	4.8%	50.1%	22.2%	1.1%	0.8%	1.3%	0.1%	0.7%	0.1%	11.8%	4.9%	1.9%	0.2%	0.0%	0.0%	0.0%
318	50	167	5.3%	55.4%	16.8%	1.2%	0.8%	1.4%	0.1%	0.7%	0.1%	11.5%	4.8%	1.7%	0.1%	0.0%	0.0%	0.0%
319	50	374	4.5%	47.0%	18.9%	1.1%	0.8%	1.3%	0.1%	0.7%	0.2%	15.7%	6.5%	2.9%	0.3%	0.0%	0.0%	0.0%
320	50	155	4.8%	50.1%	19.1%	0.7%	0.5%	0.8%	0.1%	0.4%	0.1%	7.6%	3.2%	2.7%	0.5%	0.2%	6.9%	2.4%
321	50	463	2.7%	28.5%	19.3%	2.5%	1.8%	3.0%	0.3%	1.6%	0.2%	21.3%	8.8%	6.8%	0.8%	0.1%	2.3%	0.0%
322	50	33	4.0%	42.4%	22.3%	1.9%	1.3%	2.2%	0.2%	1.2%	0.1%	12.8%	5.3%	5.3%	1.0%	0.0%	0.0%	0.0%
323	50	100	4.8%	50.7%	17.8%	1.7%	1.2%	2.0%	0.2%	1.1%	0.1%	11.3%	4.7%	3.9%	0.7%	0.0%	0.0%	0.0%
324	50	352	4.0%	41.5%	26.5%	0.7%	0.5%	0.9%	0.1%	0.5%	0.1%	10.4%	4.3%	5.4%	0.9%	0.1%	3.1%	1.0%
325	50	508	4.3%	45.6%	23.2%	1.3%	0.9%	1.5%	0.2%	0.8%	0.1%	11.1%	4.6%	3.4%	0.3%	0.0%	2.1%	0.7%
326	50	66	4.0%	42.2%	12.7%	0.7%	0.5%	0.8%	0.1%	0.4%	0.2%	20.1%	8.3%	9.2%	0.8%	0.0%	0.0%	0.0%
327	50	302	4.1%	42.8%	12.5%	1.6%	1.1%	1.8%	0.2%	1.0%	0.1%	14.1%	5.8%	9.3%	0.7%	0.1%	3.6%	1.2%
328	50	347	4.0%	41.4%	26.3%	0.9%	0.7%	1.1%	0.1%	0.6%	0.1%	12.0%	5.0%	4.4%	0.3%	0.1%	3.1%	0.0%
329	50	271	5.0%	52.2%	27.2%	2.0%	1.4%	2.3%	0.2%	1.3%	0.0%	4.8%	2.0%	1.6%	0.0%	0.0%	0.0%	0.0%
330	50	144	5.8%	60.9%	15.4%	1.3%	0.9%	1.6%	0.2%	0.9%	0.1%	7.4%	3.1%	2.4%	0.1%	0.0%	0.0%	0.0%
331	50	101	5.6%	58.6%	15.7%	2.0%	1.4%	2.4%	0.3%	1.3%	0.1%	6.7%	2.8%	3.0%	0.1%	0.0%	0.0%	0.0%
332	50	128	5.8%	60.7%	15.2%	1.4%	1.0%	1.6%	0.2%	0.9%	0.1%	7.6%	3.1%	2.4%	0.1%	0.0%	0.0%	0.0%
333	50	79	5.5%	58.1%	15.5%	2.1%	1.5%	2.4%	0.3%	1.3%	0.1%	7.0%	2.9%	3.2%	0.2%	0.0%	0.0%	0.0%
334	50	130	6.1%	64.1%	14.0%	0.9%	0.6%	1.0%	0.1%	0.6%	0.1%	5.9%	2.4%	4.0%	0.1%	0.0%	0.0%	0.0%
335	50	80	5.8%	60.6%	13.4%	2.0%	1.4%	2.3%	0.2%	1.3%	0.1%	5.3%	2.2%	5.3%	0.2%	0.0%	0.0%	0.0%
336	50	1661	4.6%	48.1%	28.8%	3.2%	2.2%	3.7%	0.4%	2.0%	0.0%	4.2%	1.8%	0.8%	0.0%	0.0%	0.0%	0.0%
337	50	1184	3.6%	37.4%	46.1%	1.8%	1.3%	2.1%	0.2%	1.2%	0.0%	3.6%	1.5%	1.1%	0.0%	0.0%	0.0%	0.0%
338	50	661	4.0%	41.6%	36.3%	0.9%	0.6%	1.0%	0.1%	0.5%	0.1%	9.2%	3.8%	1.9%	0.1%	0.0%	0.0%	0.0%
339	50	1710	4.0%	42.2%	40.6%	2.6%	1.9%	3.1%	0.3%	1.7%	0.0%	2.0%	0.8%	0.7%	0.0%	0.0%	0.0%	0.0%
340	50	685	4.1%	42.6%	40.6%	1.2%	0.9%	1.4%	0.2%	0.8%	0.0%	4.6%	1.9%	1.5%	0.1%	0.0%	0.0%	0.0%
341	50	1088	4.8%	50.2%	27.9%	2.9%	2.1%	3.4%	0.4%	1.9%	0.0%	3.5%	1.4%	1.4%	0.1%	0.0%	0.0%	0.0%
342	80	4200	4.2%	44.0%	15.5%	1.9%	1.3%	2.2%	0.2%	1.2%	0.1%	14.1%	5.9%	8.7%	0.5%	0.0%	0.0%	0.0%
343	80	4110	4.9%	51.4%	11.4%	1.5%	1.1%	1.7%	0.2%	1.0%	0.2%	15.3%	6.3%	4.6%	0.4%	0.0%	0.0%	0.0%
346	70	144	4.8%	50.2%	14.0%	2.8%	2.0%	3.3%	0.4%	1.8%	0.1%	11.1%	4.6%	4.5%	0.3%	0.0%	0.0%	0.0%

Traffic Flows and Breakdown by 16 Vehicle Classes (Year 2036)

Link No.	Speed Limit	Total Vehicle	19 - Motorcycles (MC)	01 - Private Cars (PC)	03 - Taxi	14 - Non-franchised Bus <=6.4t	15 - Non-franchised Bus 6.4-15t	16 - Non-franchised Bus >15t	12 - Private Light Bus <=3.5t	13 - Private Light Bus >3.5t	04 - Light Goods Vehicles <=2.5t	05 - Lt Goods Vehicles 2.5-3.5t	06 - Light Goods Vehicles >3.5t	07 - Heavy Goods Vehicles <=15t	08 - Heavy Goods Vehicles >15t	17 - Franchised Bus (SD)	18 - Franchised Bus (DD)	11 - Public Light Buses
	km/hr	1700-1800																
349	70	1482	4.1%	43.5%	12.1%	2.0%	1.4%	2.4%	0.3%	1.3%	0.2%	17.2%	7.1%	7.9%	0.5%	0.0%	0.0%	0.0%
350	50	1559	3.6%	37.3%	49.4%	1.7%	1.2%	2.0%	0.2%	1.1%	0.0%	2.0%	0.8%	0.7%	0.0%	0.0%	0.0%	0.0%
351	50	864	3.9%	41.1%	38.7%	1.2%	0.9%	1.5%	0.2%	0.8%	0.1%	7.0%	2.9%	1.7%	0.0%	0.0%	0.0%	0.0%
364	50	398	4.7%	49.3%	22.6%	1.7%	1.2%	2.0%	0.2%	1.1%	0.1%	10.3%	4.3%	2.6%	0.0%	0.0%	0.0%	0.0%
365	50	532	4.5%	46.9%	25.9%	2.2%	1.5%	2.5%	0.3%	1.4%	0.1%	9.0%	3.7%	2.0%	0.1%	0.0%	0.0%	0.0%
368	50	1181	3.6%	38.2%	10.7%	3.5%	2.5%	4.1%	0.4%	2.2%	0.1%	13.4%	5.5%	6.5%	0.8%	0.1%	5.3%	2.9%
369	50	154	4.5%	47.0%	16.1%	1.2%	0.9%	1.5%	0.2%	0.8%	0.1%	13.3%	5.5%	3.5%	0.5%	0.0%	0.0%	4.8%
370	50	23	1.6%	16.5%	17.7%	1.2%	0.8%	1.4%	0.1%	0.8%	0.2%	15.4%	6.4%	4.4%	1.5%	0.7%	31.4%	0.0%
371	70	1090	4.4%	45.8%	22.3%	2.0%	1.4%	2.4%	0.3%	1.3%	0.1%	8.4%	3.5%	3.6%	1.0%	0.1%	3.7%	0.0%
372	70	3393	3.5%	36.8%	23.0%	2.0%	1.4%	2.4%	0.3%	1.3%	0.2%	14.8%	6.1%	5.5%	1.3%	0.0%	1.3%	0.0%
373	50	474	4.4%	46.1%	25.5%	2.4%	1.7%	2.8%	0.3%	1.5%	0.1%	9.2%	3.8%	1.9%	0.2%	0.0%	0.0%	0.0%
374	50	55	3.3%	34.5%	13.4%	1.1%	0.7%	1.2%	0.1%	0.7%	0.2%	21.9%	9.1%	10.8%	2.9%	0.0%	0.0%	0.0%
375	50	158	3.8%	40.0%	22.0%	1.6%	1.1%	1.9%	0.2%	1.0%	0.1%	11.4%	4.7%	3.0%	0.5%	0.0%	0.0%	8.7%
376	50	722	4.1%	42.9%	17.4%	1.2%	0.9%	1.4%	0.2%	0.8%	0.2%	16.7%	6.9%	6.6%	0.8%	0.0%	0.0%	0.0%
377	50	161	4.3%	45.0%	21.4%	2.3%	1.7%	2.7%	0.3%	1.5%	0.1%	11.4%	4.7%	3.7%	0.9%	0.0%	0.0%	0.0%
378	50	785	4.2%	44.5%	22.4%	1.7%	1.2%	2.0%	0.2%	1.1%	0.1%	12.4%	5.1%	3.8%	0.3%	0.0%	0.0%	0.7%
380	50	191	4.1%	42.7%	20.1%	2.2%	1.5%	2.6%	0.3%	1.4%	0.1%	13.2%	5.5%	5.1%	1.2%	0.0%	0.0%	0.0%
381	50	409	3.3%	34.6%	16.6%	2.3%	1.6%	2.7%	0.3%	1.5%	0.1%	10.5%	4.4%	4.3%	1.0%	0.3%	14.4%	2.2%
382	50	333	3.7%	38.8%	15.7%	1.4%	1.0%	1.6%	0.2%	0.9%	0.1%	7.6%	3.2%	3.6%	0.8%	0.4%	18.3%	2.7%
383	50	3126	3.7%	38.8%	18.8%	1.8%	1.3%	2.1%	0.2%	1.2%	0.1%	12.2%	5.0%	5.2%	0.8%	0.1%	6.3%	2.3%
384	50	1650	3.6%	38.0%	11.8%	1.1%	0.8%	1.2%	0.1%	0.7%	0.1%	13.9%	5.7%	6.1%	1.0%	0.2%	10.5%	5.2%
385	50	2682	3.7%	39.3%	26.5%	1.8%	1.2%	2.1%	0.2%	1.1%	0.1%	12.4%	5.1%	5.1%	0.9%	0.0%	0.0%	0.3%
386	50	2822	3.8%	39.8%	26.4%	1.7%	1.2%	2.0%	0.2%	1.1%	0.1%	12.2%	5.1%	5.1%	0.9%	0.0%	0.0%	0.3%
388	50	589	4.0%	41.8%	19.6%	2.7%	1.9%	3.2%	0.3%	1.7%	0.1%	12.8%	5.3%	5.3%	1.1%	0.0%	0.0%	0.0%
389	50	1459	4.4%	46.4%	21.1%	1.9%	1.3%	2.2%	0.2%	1.2%	0.1%	11.9%	4.9%	3.5%	0.4%	0.0%	0.0%	0.5%
390	50	587	4.6%	48.0%	19.1%	1.1%	0.8%	1.3%	0.1%	0.7%	0.1%	14.3%	5.9%	2.6%	0.2%	0.0%	0.0%	1.2%
391	50	2434	4.0%	41.8%	28.0%	1.1%	0.8%	1.3%	0.1%	0.7%	0.1%	12.4%	5.1%	3.8%	0.4%	0.0%	0.0%	0.3%
394	50	245	3.3%	34.5%	17.7%	1.3%	0.9%	1.5%	0.2%	0.8%	0.2%	19.6%	8.1%	9.1%	2.7%	0.0%	0.0%	0.0%
395	50	276	3.2%	33.7%	15.0%	2.1%	1.5%	2.4%	0.3%	1.3%	0.2%	23.7%	9.8%	5.8%	0.9%	0.0%	0.0%	0.0%
397	50	365	4.5%	47.7%	19.1%	2.3%	1.6%	2.7%	0.3%	1.5%	0.1%	9.2%	3.8%	5.5%	1.6%	0.0%	0.0%	0.0%
398	50	134	5.6%	58.7%	18.0%	1.4%	1.0%	1.6%	0.2%	0.9%	0.1%	6.9%	2.9%	2.3%	0.5%	0.0%	0.0%	0.0%
399	50	791	3.8%	39.8%	13.0%	1.1%	0.8%	1.3%	0.1%	0.7%	0.1%	11.3%	4.7%	7.6%	1.9%	0.2%	10.1%	3.4%
403	50	460	5.2%	54.7%	10.3%	1.4%	1.0%	1.7%	0.2%	0.9%	0.2%	15.4%	6.4%	2.5%	0.0%	0.0%	0.0%	0.0%
405	50	779	4.7%	49.1%	22.6%	1.0%	0.7%	1.1%	0.1%	0.6%	0.1%	10.3%	4.3%	3.1%	0.5%	0.0%	1.4%	0.5%
406	50	183	5.4%	57.0%	15.3%	2.0%	1.4%	2.3%	0.3%	1.3%	0.1%	8.0%	3.3%	3.6%	0.0%	0.0%	0.0%	0.0%
407	50	135	1.2%	12.7%	5.1%	3.6%	2.6%	4.2%	0.5%	2.3%	0.4%	35.5%	14.7%	5.6%	0.1%	0.0%	0.0%	11.5%
408	50	370	4.0%	42.3%	26.2%	0.8%	0.5%	0.9%	0.1%	0.5%	0.1%	10.4%	4.3%	5.2%	0.8%	0.1%	2.9%	1.0%
409	50	592	4.5%	47.0%	22.2%	1.3%	0.9%	1.5%	0.2%	0.8%	0.1%	10.9%	4.5%	3.3%	0.3%	0.0%	1.8%	0.6%
412	70	803	4.1%	43.3%	14.2%	3.2%	2.3%	3.8%	0.4%	2.1%	0.1%	13.3%	5.5%	7.7%	0.1%	0.0%	0.0%	0.0%
413	70	165	3.3%	34.7%	22.1%	7.2%	5.1%	8.4%	0.9%	4.6%	0.1%	7.1%	3.0%	3.2%	0.3%	0.0%	0.0%	0.0%
414	70	1600	3.7%	38.5%	11.2%	2.4%	1.7%	2.8%	0.3%	1.5%	0.2%	19.0%	7.9%	7.5%	0.7%	0.0%	1.5%	1.1%
415	70	637	4.3%	45.5%	12.1%	2.2%	1.5%	2.6%	0.3%	1.4%	0.2%	14.9%	6.2%	8.9%	0.1%	0.0%	0.0%	0.0%
416	70	458	3.6%	38.1%	10.5%	2.1%	1.5%	2.5%	0.3%	1.4%	0.2%	21.4%	8.9%	9.3%	0.1%	0.0%	0.0%	0.0%
417	50	834	4.0%	42.4%	16.1%	0.9%	0.6%	1.0%	0.1%	0.6%	0.1%	5.6%	2.3%	2.2%	0.2%	0.5%	21.9%	1.5%
418	50	955	4.4%	45.7%	19.2%	1.1%	0.8%	1.3%	0.1%	0.7%	0.1%	11.0%	4.5%	3.8%	0.5%	0.1%	4.7%	1.9%
419	50	431	4.7%	49.3%	12.5%	2.6%	1.8%	3.0%	0.3%	1.7%	0.1%	11.3%	4.7%	2.9%	0.2%	0.0%	0.8%	4.0%
420	50	695	5.6%	58.6%	13.7%	1.2%	0.8%	1.4%	0.1%	0.8%	0.1%	6.4%	2.6%	2.8%	0.5%	0.1%	3.3%	2.0%
421	50	2453	4.3%	44.9%	9.8%	1.8%	1.3%	2.1%	0.2%	1.1%	0.1%	12.3%	5.1%	6.9%	0.9%	0.1%	3.6%	5.6%
422	50	2714	4.6%	47.8%	14.8%	0.7%	0.5%	0.8%	0.1%	0.4%	0.1%	11.8%	4.9%	5.5%	0.5%	0.1%	3.0%	4.7%
423	70	3364	3.8%	39.4%	11.9%	1.1%	0.8%	1.3%	0.1%	0.7%	0.2%	20.2%	8.4%	6.5%	2.1%	0.0%	0.7%	2.5%
424	70	2738	4.0%	41.6%	11.7%	1.4%	1.0%	1.7%	0.2%	0.9%	0.2%	18.7%	7.7%	7.1%	1.0%	0.0%	1.5%	1.3%
425	50	1874	3.4%	35.6%	8.4%	1.8%	1.3%	2.2%	0.2%	1.2%	0.1%	14.4%	6.0%	8.6%	1.1%	0.3%	12.8%	2.6%
426	50	1461	4.5%	47.2%	10.0%	0.7%	0.5%	0.8%	0.1%	0.4%	0.2%	15.6%	6.5%	8.0%	0.7%	0.1%	2.3%	2.5%
427	50	85	5.4%	56.2%	20.0%	0.5%	0.3%	0.5%	0.1%	0.3%	0.1%	7.4%	3.1%	5.7%	0.5%	0.0%	0.0%	0.0%
429	50	683	3.0%	31.2%	15.0%	2.1%	1.5%	2.4%	0.3%	1.3%	0.1%	9.3%	3.9%	1.7%	0.0%	0.4%	19.0%	8.9%
430	70	497	3.8%	40.0%	12.3%	2.6%	1.9%	3.1%	0.3%	1.7%	0.1%	12.1%	5.0%	7.2%	0.1%	0.2%	9.7%	0.0%
433	50	213	3.5%	36.7%	10.7%	1.8%	1.3%	2.2%	0.2%	1.2%	0.3%	24.7%	10.2%	5.1%	0.4%	0.0%	1.7%	0.0%
434	50	723	3.7%	38.5%	10.8%	3.7%	2.6%	4.4%	0.5%	2.4%	0.2%	19.4%	8.0%	4.4%	0.4%	0.0%	1.1%	0.0%
435	50	924	4.3%	44.7%	7.1%	1.0%	0.7%	1.2%	0.1%	0.7%	0.2%	18.5%	7.7%	1.5%	0.6%	0.1%	4.5%	7.1%
436	50	629	4.4%	46.5%	14.9%	1.6%	1.2%	1.9%	0.2%	1.0%	0.1%	10.3%	4.3%	3.2%	0.2%	0.2%	7.4%	2.6%
437	50	298	2.4%	25.4%	3.7%	2.5%	1.8%	2.9%	0.3%	1.6%	0.1%	14.5%	6.0%	3.3%	0.2%	0.5%	19.8%	15.1%
438	50	329	4.0%	41.5%	9.9%	1.0%	0.7%	1.2%	0.1%	0.6%	0.2%	21.5%	8.9%	8.1%	0.7%	0.0%	0.0%	1.7%
439	50	305	4.6%	47.9%	14.4%	1.4%	1.0%	1.6%	0.2%	0.9%	0.1%	13.9%	5.8%	3.4%	0.6%	0.1%	2.9%	1.2%
440	50	1582	4.1%	43.1%	14.7%	1.1%	0.8%	1.3%	0.1%	0.7%	0.2%	19.1%	7.9%	5.1%	0.8%	0.0%	0.0%	0.9%
443	50	352	3.7%	39.3%	14.9%	2.8%	2.0%	3.3%	0.4%	1.8%	0.2%	15.9%	6.6%	2.9%	0.3%	0.0%	0.0%	6.0%
444	50	425	3.8%	39.9%	15.5%	1.0%	0.7%	1.2%	0.1%	0.6%	0.2%	19.4%	8.1%	4.9%	0.5%	0.0%	0.0%	4.1%
445	50	294	3.2%	33.3%	10.3%	4.6%	3.2%	5.3%	0.6%	2.9%	0.1%	13.0%	5.4%	1.6%	0.0%	0.2%	6.7%	9.7%
446	50	762	4.1%	42.8%	18.5%	1.7%	1.2%	2.0%	0.2%	1.1%	0.2%	16.3%	6.8%	4.0%	0.3%	0.0%	0.0%	0.8%
447	50	302	3.8%	39.4%	10.7%	1.8%	1.2%	2.1%	0.2%	1.1%	0.2%	22.4%	9.3%	7.2%	0.5%	0.0%	0.0%	0.0%
448	50	188	2.7%	28.0%	11.7%	0.6%	0.4%	0.7%	0.1%	0.4%	0.3%	32.6%	13.5%	8.3%	0.7%	0.0%	0.0%	0.0%
449	50	323	4.5%	47.4%	13.7%	2.0%	1.4%	2.4%	0.3%	1.3%	0.2%	15.7%	6.5%	4.2%	0.5%	0.0%	0.0%	0.0%
450	50	41	2.9%	30.1%	14.8%	0.4%	0.3%	0.5%	0.1%	0.3%	0.3%	30.4%	12.6%	7.1%	0.4%	0.0%	0.0%	0.0%
451	50	346	5.1%	53.9%	18.2%	0.6%	0.4%	0.7%	0.1%	0.4%	0.1%	11.0%	4.5%	4.3%	0.6%	0.0%	0.0%	0.0%
452	50	433	4.6%	48.8%	11.9%	3.1%	2.2%	3.6%	0.4%	2.0%	0.1%	14.4%	6.0%	2.9%	0.1%	0.0%	0.0%	0.0%
453	50	919	4.2%	43.5%	20.1%	1.6%	1.2%	1.9%	0.2%	1.0%	0.1%	14.0%	5.8%	4.3%	0.4%	0.0%	1.6%	0.0%
454	50	321	4.9%	51.9%	16.6%	1.8%	1.2%	2.1%	0.2%	1.1%	0.1%	11.0%	4.6%	4.0%	0.4%	0.0%	0.0%	0.0%
459	50	914	4.8%	50.7%	16.4%	1.6%	1.1%	1.9%	0.2%	1.0%	0.1%	12.1%	5.0%	2.8%	0.1%	0.0%	0.4%	1.8%
460	50	1120	4.2%	44.4%	27.0%	1.5%	1.0%	1.7%	0.2%	0.9%	0.1%	10.4%	4.3%	3.4%	0.3%	0.0%	0.0%	0.6%
461	50	1342	4.4%	46.6%	27.7%	2.0%	1.4%	2.3%	0.3%	1.3%	0.1%	8.2%	3.4%	1.8%	0.1%	0.0%	0.0%	0.5%
468	50	370	4.5%	47.4%	12.0%	1.0%	0.7%	1.2%	0.1%	0.6%	0.1%	14.1%	5.8%	3.6%	0.4%	0.1%	3.1%	5.2%
469	50	847	4.0%	42.0%	24.1%	2.7%	1.9%	3.1%	0.3%	1.7%	0.1%	7.9%	3.3%	2.3%	0.2%	0.0%	0.8%	5.5%
470	50	319	2.9%	30.3%	17.8%	6.4%	4.5%	7.5%	0.8%	4.1%	0.1%	9.5%	3.9%	2.5%	0.2%	0.0%	0.8%	8.6%
473	50	130	6.1%	64.1%	14.0%	0.9%	0.6%	1.0%	0.1%	0.6%	0.1%	5.9%	2.4%	4.0%	0.1%	0.0%	0.0%	0.0%
474	50	80	5.8%	60.6%	13.4%	2.0%	1.4%	2.3%	0.2%	1.3%	0.1%	5.3%	2.2%	5.3%	0.2%	0.0%	0.0%	0.0%
475	50	30	5.1%	53.7%	14.4%	1.9%	1.4%	2.3%	0.2%	1.2%	0.1%	11.6%	4.8%	3.2%	0.1%	0.0%	0.0%	0.0%
476	50	24	4.3%	45.4%	17.3%	2.3%	1.6%	2.7%	0.3%	1.5%	0.2%	14.6%	6.0%	3.7%	0.2%	0.0%	0.0%	0.0%
477	50	53	5.4%	56.2%	17.2%	1.4%	1.0%	1.6%	0.2%	0.9%	0.1%	8.0%	3.3%	4.6%	0.2%	0.0%	0.0%	0.0%
478	50	37	5.6%	58.3%	15.4%	0.9%	0.6%	1.1%	0.1%	0.6%	0.1%	9.5%	4.0%	3.7%	0.1%	0.0%	0.0%	0.0%
479	50	20	4.4%	46.4%	20.6%	0.7%	0.5%	0.8%	0.1%	0.4%	0.2%	17.2%	7.1%	1.6%	0.0%	0.0%	0.0%	0.0%
480	50	26	4.9%	51.5%	16.1%	1.6%	1.1%	1.9%	0.2%	1.0%	0.1%	13.7%	5.7%	2.1%	0.1%	0.0%	0.0%	0.0%
483	50	716	4.1%	42.6%	37.8%	1.2%	0.9%	1.4%	0.2%	0.8%	0.1%	6.1%	2.5%	2.1%	0.2%	0.0%	0.0%	0.0%
484	50	1070	4.8%	50.0%	27.6%	2.9%	2.0%	3.3%	0.4%	1.8%	0.0%	4.0%	1.6%	1.5%	0.1%	0.0%	0.0%	0.0%
485	50	432	3.3%	35.1%	12.0%	3.2%	2.2%	3.7%	0.4%	2.0%	0.1%	8.6%	3.5%	1.9%	5.8%	0.3%	12.4%	5.3%
486	50	471	5.1%	53.0%	22.4%	0.9%	0.6%	1.0%	0.1%	0.6%	0.1%	8.7%	3.6%	3.2%	0.8%	0.0%	0.0%	0.0%
487	50	258	2.6%	27.6%	21.7%	1.9%	1.3%	2.2%	0.2%	1.2%	0.2%	14.8%	6.1%	4.0%	0.9%	0.0%	0.0%	15.3%
488	50	61	1.9%	20.1%	6.6%	2.1%	1.5%	2.5%	0.3%	1.4%	0.1%	6.1%	2.5%	0.5%	0.0%	1.2%	53.0%	0.0%
489	50	1244	3.9%	40.4%	12.7%	2.4%	1.7%	2.8%	0.3%	1.5%	0.1%	9.8%	4.1%	4.8%	0.6%	0.2%	9.6%	5.1%
490	50	125	0.4%	3.9%	3.3%	0.1%	0.0%	0.1%	0.0%	0.0%	0.0%	2.8%	1.2%	0.2%	0.0%	1.5%	65.2%	21.3%
491	50	777	3.4%	35.5%	17.8%	1.0%	0.7%	1.2%	0.1%	0.6%	0.1%	10.3%	4.3%	3.2%	0.9%	0.3%	12.2%	8.5%
492	50	22	3.8%	40.0%	18.1%	4.0%	2.8%	4.7%	0.5%	2.6%	0.2%	15.8%	6.5%	1.0%	0.1%	0.0%	0.0%	0.0%
493	50	1409	4.0%	42.0%	14.6%	2.2%	1.6%	2.6%	0.3%	1.4%	0.1%	10.1%	4.2%	4.7%	0.7%	0.1%	4.1%	7.3%
494	50	57	5.0%	52.4%	14.3%	1.4%	1.0%	1.6%	0.2%	0.9%	0.1%	14.0%	5.8%	2.9%	0.2%	0.0%	0.0%	0.0%
495	50	166	5.3%	55.9%	23.0%	1.2%	0.9%	1.4%	0.2%	0.8%	0.1%	6.9%	2.8%	1.3%	0.3%	0.0%	0.0%	0.0%
496	50	406	2.1%	22.2%	15.6%	1.3%	0.9%	1.5%	0.2%	0.8%	0.1%	10.5%	4.3%	3.0%	0.6%	0.5%	20.1%	16.3%
497	50	853	3.6%	37.2%	18.6%	1.0%	0.7%	1.2%	0.1%	0.6%	0.1%	9.8%	4.0%	3.1%	0.9%	0.3%	11.1%	7.7%

Traffic Flows and Breakdown by 16 Vehicle Classes (Year 2036)

Link No.	Speed Limit	Total Vehicle	19 - Motorcycles (MC)	01 - Private Cars (PC)	03 - Taxi	14 - Non-franchised Bus <=6.4t	15 - Non-franchised Bus 6.4-15t	16 - Non-franchised Bus >15t	12 - Private Light Bus <=3.5t	13 - Private Light Bus >3.5t	04 - Light Goods Vehicles <=2.5t	05 - Lt Goods Vehicles 2.5-3.5t	06 - Light Goods Vehicles >3.5t	07 - Heavy Goods Vehicles <=15t	08 - Heavy Goods Vehicles >15t	17 - Franchised Bus (SD)	18 - Franchised Bus (DD)	11 - Public Light Buses
	km/hr	1700-1800																
498	50	160	4.4%	45.9%	17.3%	1.2%	0.8%	1.4%	0.1%	0.7%	0.1%	13.0%	5.4%	2.4%	0.3%	0.0%	0.0%	6.9%
499	50	55	3.4%	36.0%	16.5%	0.0%	0.0%	0.0%	0.0%	0.0%	0.2%	16.1%	6.7%	1.0%	0.0%	0.0%	0.0%	20.0%
500	50	162	3.1%	32.6%	13.4%	0.7%	0.5%	0.8%	0.1%	0.5%	0.1%	11.4%	4.7%	1.4%	0.3%	0.3%	11.6%	18.6%
501	50	567	4.1%	43.3%	22.9%	1.4%	1.0%	1.7%	0.2%	0.9%	0.1%	11.0%	4.6%	2.8%	0.6%	0.0%	0.0%	5.3%
502	50	18	3.3%	34.3%	25.8%	2.2%	1.6%	2.6%	0.3%	1.4%	0.2%	19.9%	8.3%	0.0%	0.0%	0.0%	0.0%	0.0%
503	50	445	4.2%	44.0%	17.4%	0.4%	0.3%	0.5%	0.1%	0.3%	0.1%	10.2%	4.2%	2.9%	0.5%	0.2%	9.4%	5.3%
504	50	1317	3.5%	37.2%	18.0%	1.9%	1.3%	2.2%	0.2%	1.2%	0.2%	16.4%	6.8%	4.6%	0.6%	0.1%	2.2%	3.4%
505	50	294	4.2%	44.5%	17.6%	0.8%	0.6%	0.9%	0.1%	0.5%	0.2%	17.5%	7.3%	5.0%	0.8%	0.0%	0.0%	0.0%
506	50	507	4.1%	43.3%	18.7%	1.2%	0.8%	1.4%	0.2%	0.8%	0.2%	17.2%	7.1%	4.4%	0.6%	0.0%	0.0%	0.0%
507	50	201	3.8%	40.3%	20.2%	2.2%	1.6%	2.6%	0.3%	1.4%	0.1%	13.9%	5.8%	6.0%	1.7%	0.0%	0.0%	0.0%
508	50	148	4.3%	45.5%	17.9%	0.4%	0.3%	0.5%	0.0%	0.2%	0.2%	17.8%	7.4%	4.8%	0.7%	0.0%	0.0%	0.0%
509	50	242	3.7%	38.8%	22.4%	2.6%	1.9%	3.1%	0.3%	1.7%	0.1%	9.9%	4.1%	4.3%	1.4%	0.0%	0.0%	5.7%
512	50	983	3.8%	40.2%	22.4%	2.2%	1.5%	2.5%	0.3%	1.4%	0.1%	10.6%	4.4%	4.4%	0.8%	0.0%	0.0%	5.4%
513	50	127	5.2%	54.5%	25.1%	1.2%	0.8%	1.4%	0.1%	0.7%	0.1%	6.5%	2.7%	1.4%	0.3%	0.0%	0.0%	0.0%
514	50	413	2.2%	23.0%	15.7%	1.2%	0.8%	1.4%	0.1%	0.8%	0.1%	10.5%	4.3%	3.0%	0.6%	0.5%	19.7%	16.0%
515	50	938	3.7%	39.1%	18.7%	1.0%	0.7%	1.1%	0.1%	0.6%	0.1%	9.6%	4.0%	3.0%	0.8%	0.2%	10.1%	7.0%
516	50	141	3.7%	38.8%	20.1%	0.3%	0.2%	0.4%	0.0%	0.2%	0.1%	10.0%	4.2%	2.1%	0.4%	0.2%	9.5%	9.7%
517	50	331	3.9%	40.9%	18.7%	1.1%	0.7%	1.2%	0.1%	0.7%	0.1%	10.4%	4.3%	4.1%	0.6%	0.1%	4.1%	9.1%
518	50	156	4.1%	42.7%	19.2%	1.5%	1.0%	1.7%	0.2%	1.0%	0.2%	16.5%	6.9%	4.6%	0.5%	0.0%	0.0%	0.0%
519	50	209	5.0%	52.6%	24.7%	1.0%	0.7%	1.2%	0.1%	0.6%	0.1%	7.4%	3.1%	2.6%	0.9%	0.0%	0.0%	0.0%
520	50	670	3.3%	35.0%	18.0%	1.4%	1.0%	1.6%	0.2%	0.9%	0.1%	11.2%	4.6%	3.1%	0.5%	0.3%	11.0%	7.8%
521	50	734	3.7%	38.7%	19.9%	1.0%	0.7%	1.1%	0.1%	0.6%	0.1%	9.2%	3.8%	2.9%	1.0%	0.3%	11.8%	5.1%
522	50	363	4.2%	44.2%	22.1%	1.8%	1.3%	2.2%	0.2%	1.2%	0.1%	10.5%	4.4%	2.2%	0.2%	0.0%	0.0%	5.3%
523	50	86	5.6%	58.3%	16.0%	0.7%	0.5%	0.8%	0.1%	0.5%	0.1%	9.6%	4.0%	3.4%	0.5%	0.0%	0.0%	0.0%
524	50	209	4.2%	43.7%	23.0%	3.0%	2.1%	3.5%	0.4%	1.9%	0.1%	6.3%	2.6%	1.1%	0.2%	0.0%	0.0%	7.9%
525	50	186	5.5%	57.8%	15.3%	0.7%	0.5%	0.8%	0.1%	0.4%	0.1%	8.0%	3.3%	3.0%	0.6%	0.0%	0.0%	3.9%
526	50	311	2.3%	24.6%	13.4%	0.9%	0.6%	1.0%	0.1%	0.6%	0.1%	11.9%	4.9%	4.1%	0.8%	0.5%	23.6%	10.6%
527	50	652	3.5%	36.2%	20.5%	1.0%	0.7%	1.2%	0.1%	0.6%	0.1%	9.2%	3.8%	2.8%	1.0%	0.3%	13.3%	5.8%
528	50	183	1.7%	18.0%	10.4%	0.8%	0.6%	1.0%	0.1%	0.5%	0.0%	4.1%	1.7%	1.7%	0.4%	0.9%	36.6%	21.5%
529	50	1113	3.5%	37.1%	17.0%	1.1%	0.8%	1.3%	0.1%	0.7%	0.1%	12.7%	5.3%	3.8%	0.9%	0.2%	10.0%	5.3%
530	50	414	3.1%	32.3%	17.7%	1.6%	1.1%	1.9%	0.2%	1.0%	0.1%	7.9%	3.3%	3.1%	0.8%	0.4%	16.2%	9.5%
531	50	1113	3.5%	37.1%	17.0%	1.1%	0.8%	1.3%	0.1%	0.7%	0.1%	12.7%	5.3%	3.8%	0.9%	0.2%	10.0%	5.3%
532	50	167	5.0%	52.1%	24.5%	1.0%	0.7%	1.2%	0.1%	0.7%	0.1%	8.7%	3.6%	2.1%	0.3%	0.0%	0.0%	0.0%
533	50	180	3.8%	39.5%	18.3%	1.5%	1.0%	1.7%	0.2%	0.9%	0.2%	17.1%	7.1%	7.0%	1.7%	0.0%	0.0%	0.0%
534	50	423	3.0%	31.7%	17.4%	1.6%	1.1%	1.8%	0.2%	1.0%	0.1%	8.7%	3.6%	3.4%	0.8%	0.4%	15.9%	9.3%
535	50	1259	3.5%	37.0%	16.1%	1.0%	0.7%	1.2%	0.1%	0.6%	0.1%	14.4%	6.0%	4.5%	1.0%	0.2%	8.8%	4.7%
536	50	844	3.1%	32.2%	13.8%	1.6%	1.1%	1.9%	0.2%	1.0%	0.2%	20.5%	8.5%	6.0%	0.9%	0.1%	3.5%	5.3%
537	50	499	2.8%	29.0%	16.0%	1.6%	1.2%	1.9%	0.2%	1.1%	0.1%	9.8%	4.1%	3.1%	0.6%	0.4%	17.0%	11.2%
538	50	905	3.7%	39.1%	18.3%	1.0%	0.7%	1.2%	0.1%	0.6%	0.1%	10.4%	4.3%	3.2%	1.1%	0.3%	11.0%	4.9%
539	50	413	2.1%	22.1%	9.3%	0.6%	0.4%	0.7%	0.1%	0.4%	0.1%	9.3%	3.8%	2.6%	0.5%	0.8%	33.8%	13.5%
540	50	1246	3.6%	37.8%	14.4%	1.4%	1.0%	1.6%	0.2%	0.9%	0.1%	12.0%	5.0%	5.4%	1.2%	0.2%	9.1%	6.3%
543	50	684	3.1%	32.8%	11.7%	1.9%	1.3%	2.2%	0.2%	1.2%	0.1%	9.2%	3.8%	3.1%	0.3%	0.5%	20.4%	8.2%
544	50	1246	3.6%	37.8%	14.4%	1.4%	1.0%	1.6%	0.2%	0.9%	0.1%	12.0%	5.0%	5.4%	1.2%	0.2%	9.1%	6.3%
545	50	684	3.1%	32.8%	11.7%	1.9%	1.3%	2.2%	0.2%	1.2%	0.1%	9.2%	3.8%	3.1%	0.3%	0.5%	20.4%	8.2%
546	50	888	3.4%	35.8%	11.5%	1.1%	0.8%	1.3%	0.1%	0.7%	0.1%	11.4%	4.7%	5.9%	1.3%	0.3%	12.7%	8.9%
547	50	1334	3.6%	38.2%	14.3%	1.3%	0.9%	1.5%	0.2%	0.8%	0.1%	10.2%	4.2%	5.0%	1.0%	0.2%	8.5%	9.9%
548	50	102	5.0%	52.2%	18.4%	0.7%	0.5%	0.8%	0.1%	0.4%	0.1%	12.1%	5.0%	4.1%	0.7%	0.0%	0.0%	0.0%
549	50	1165	3.5%	37.0%	15.3%	1.7%	1.2%	2.0%	0.2%	1.1%	0.1%	11.1%	4.6%	3.7%	0.4%	0.3%	12.9%	4.8%
550	50	1313	3.8%	40.1%	12.0%	0.9%	0.7%	1.1%	0.1%	0.6%	0.1%	11.2%	4.7%	5.5%	1.1%	0.2%	9.4%	8.6%
551	50	936	3.4%	35.5%	14.5%	1.6%	1.1%	1.9%	0.2%	1.0%	0.1%	10.1%	4.2%	3.6%	0.3%	0.4%	16.1%	6.0%
552	50	1153	3.8%	39.7%	10.5%	0.8%	0.5%	0.9%	0.1%	0.5%	0.1%	12.6%	5.2%	6.2%	1.2%	0.2%	10.7%	7.0%
553	50	13	2.7%	28.6%	30.6%	0.0%	0.0%	0.0%	0.0%	0.0%	0.3%	26.6%	11.0%	0.1%	0.0%	0.0%	0.0%	0.0%
554	50	249	3.8%	39.8%	16.7%	1.0%	0.7%	1.2%	0.1%	0.7%	0.1%	8.3%	3.4%	4.2%	0.7%	0.0%	0.0%	19.2%
555	50	1413	3.6%	38.1%	15.7%	1.7%	1.2%	2.0%	0.2%	1.1%	0.1%	9.6%	4.0%	3.4%	0.4%	0.3%	13.9%	4.6%
556	50	1084	3.7%	38.7%	9.7%	0.7%	0.5%	0.9%	0.1%	0.5%	0.1%	13.0%	5.4%	6.4%	1.2%	0.3%	11.4%	7.4%
557	50	1413	3.6%	38.1%	15.7%	1.7%	1.2%	2.0%	0.2%	1.1%	0.1%	9.6%	4.0%	3.4%	0.4%	0.3%	13.9%	4.6%
558	50	1654	3.6%	37.9%	11.8%	1.1%	0.7%	1.2%	0.1%	0.7%	0.1%	13.8%	5.7%	6.1%	1.0%	0.2%	10.7%	5.2%
559	50	496	4.2%	43.9%	24.9%	1.1%	0.8%	1.3%	0.1%	0.7%	0.1%	12.4%	5.1%	4.2%	1.1%	0.0%	0.0%	0.0%
560	50	510	4.4%	45.8%	19.5%	1.3%	0.9%	1.5%	0.2%	0.8%	0.1%	13.4%	5.5%	4.3%	0.9%	0.0%	0.0%	1.4%
561	50	1101	4.2%	44.4%	22.4%	1.6%	1.1%	1.9%	0.2%	1.0%	0.1%	11.1%	4.6%	3.3%	0.6%	0.0%	1.0%	2.4%
562	50	822	4.1%	43.3%	23.0%	1.2%	0.8%	1.4%	0.1%	0.7%	0.1%	11.7%	4.8%	4.0%	1.0%	0.0%	1.3%	2.3%
563	50	831	4.4%	46.2%	23.5%	1.2%	0.8%	1.4%	0.1%	0.7%	0.1%	11.7%	4.8%	3.6%	0.8%	0.0%	0.0%	0.7%
564	50	718	4.5%	47.4%	20.5%	1.6%	1.1%	1.9%	0.2%	1.0%	0.1%	11.1%	4.6%	3.4%	0.7%	0.0%	0.0%	1.8%
565	50	246	4.4%	46.6%	19.2%	1.3%	0.9%	1.5%	0.2%	0.8%	0.1%	7.7%	3.2%	3.3%	0.9%	0.1%	4.4%	5.6%
566	50	638	4.3%	45.5%	23.8%	1.5%	1.1%	1.8%	0.2%	1.0%	0.1%	9.8%	4.0%	2.7%	0.4%	0.0%	1.7%	2.2%
567	50	28	4.6%	48.5%	22.4%	1.2%	0.8%	1.4%	0.1%	0.8%	0.1%	12.3%	5.1%	2.4%	0.2%	0.0%	0.0%	0.0%
568	50	216	3.6%	37.7%	17.3%	1.2%	0.9%	1.5%	0.2%	0.8%	0.2%	17.5%	7.2%	4.1%	0.7%	0.0%	0.0%	7.2%
569	50	17	3.2%	34.0%	23.5%	1.8%	1.3%	2.1%	0.2%	1.2%	0.2%	20.4%	8.5%	2.9%	0.6%	0.0%	0.0%	0.0%
570	50	32	4.5%	47.2%	17.5%	2.6%	1.9%	3.1%	0.3%	1.7%	0.1%	10.8%	4.5%	4.4%	1.3%	0.0%	0.0%	0.0%
571	50	478	4.1%	43.4%	19.8%	1.7%	1.2%	2.0%	0.2%	1.1%	0.1%	8.0%	3.3%	3.4%	0.5%	0.0%	0.0%	11.1%
572	50	50	2.8%	29.8%	13.1%	1.4%	1.0%	1.6%	0.2%	0.9%	0.1%	9.6%	4.0%	3.5%	0.9%	0.0%	0.0%	31.0%
573	50	429	3.8%	39.6%	20.0%	1.8%	1.3%	2.1%	0.2%	1.2%	0.1%	7.4%	3.1%	2.9%	0.4%	0.0%	0.0%	16.0%
574	50	288	3.9%	41.2%	17.1%	1.2%	0.8%	1.4%	0.1%	0.7%	0.2%	16.0%	6.6%	4.4%	0.9%	0.0%	0.0%	5.4%
575	50	27	4.6%	48.2%	17.5%	2.0%	1.4%	2.4%	0.3%	1.3%	0.1%	13.0%	5.4%	3.0%	0.7%	0.0%	0.0%	0.0%
576	50	348	3.7%	38.4%	18.2%	1.2%	0.9%	1.4%	0.2%	0.8%	0.2%	17.1%	7.1%	4.5%	0.9%	0.0%	0.0%	5.5%
577	50	29	1.2%	13.1%	14.0%	0.0%	0.0%	0.0%	0.0%	0.0%	0.1%	12.2%	5.1%	0.0%	0.0%	0.0%	0.0%	54.2%
578	50	86	3.9%	40.8%	17.7%	1.0%	0.7%	1.2%	0.1%	0.7%	0.1%	10.4%	4.3%	2.6%	0.5%	0.0%	0.0%	16.0%
579	50	16	3.3%	34.8%	28.3%	0.6%	0.5%	0.8%	0.1%	0.4%	0.2%	21.2%	8.8%	0.9%	0.0%	0.0%	0.0%	0.0%
580	50	40	3.1%	33.0%	10.1%	0.4%	0.3%	0.5%	0.1%	0.3%	0.1%	8.8%	3.6%	0.7%	0.0%	0.0%	0.0%	39.0%
581	50	58	3.8%	39.7%	11.6%	0.6%	0.4%	0.7%	0.1%	0.4%	0.1%	11.7%	4.9%	2.2%	0.3%	0.0%	0.0%	23.5%
582	50	621	4.2%	44.4%	17.7%	0.8%	0.6%	0.9%	0.1%	0.5%	0.2%	16.5%	6.8%	5.9%	0.5%	0.0%	0.0%	0.9%
583	50	544	4.3%	44.8%	17.6%	0.7%	0.5%	0.9%	0.1%	0.5%	0.2%	16.8%	7.0%	6.3%	0.5%	0.0%	0.0%	0.0%
584	50	544	4.3%	44.8%	17.6%	0.7%	0.5%	0.9%	0.1%	0.5%	0.2%	16.8%	7.0%	6.3%	0.5%	0.0%	0.0%	0.0%
585	50	1189	3.9%	40.6%	18.9%	1.2%	0.8%	1.4%	0.1%	0.7%	0.2%	18.5%	7.7%	5.5%	0.6%	0.0%	0.0%	0.0%
586	50	960	4.1%	43.2%	17.6%	0.8%	0.5%	0.9%	0.1%	0.5%	0.2%	17.9%	7.4%	6.2%	0.6%	0.0%	0.0%	0.0%
587	50	295	2.8%	29.0%	21.6%	2.7%	1.9%	3.2%	0.3%	1.7%	0.2%	22.5%	9.3%	3.9%	0.7%	0.0%	0.0%	0.0%
588	70	3099	3.6%	37.6%	23.1%	2.0%	1.4%	2.3%	0.3%	1.3%	0.1%	14.0%	5.8%	5.7%	1.4%	0.0%	1.4%	0.0%
589	70	827	4.6%	48.3%	18.8%	1.4%	1.0%	1.7%	0.2%	0.9%	0.1%	9.0%	3.7%	4.1%	1.1%	0.1%	4.9%	0.0%
590	70	3099	3.6%	37.6%	23.1%	2.0%	1.4%	2.3%	0.3%	1.3%	0.1%	14.0%	5.8%	5.7%	1.4%	0.0%	1.4%	0.0%
591	70	1680	5.0%	52.0%	15.4%	1.2%	0.8%	1.4%	0.1%	0.7%	0.1%	11.2%	4.6%	3.4%	0.7%	0.1%	3.2%	0.0%
594	50	1129	3.7%	38.5%	23.2%	2.3%	1.6%	2.7%	0.3%	1.5%	0.1%	7.4%	3.1%	2.1%	0.2%	0.2%	7.5%	5.5%
595	50	779	4.1%	42.8%	19.1%	0.9%	0.6%	1.0%	0.1%	0.6%	0.1%	10.3%	4.3%	2.1%	0.3%	0.3%	12.7%	0.6%
596	50	1049	3.7%	39.3%	24.2%	2.4%	1.7%	2.8%	0.3%	1.5%	0.1%	6.5%	2.7%	1.5%	0.1%	0.2%	8.1%	4.6%
597	50	1137	4.3%	44.8%	18.0%	1.0%	0.7%	1.2%	0.1%	0.7%	0.1%	11.2%	4.6%	3.5%	0.5%	0.2%	8.7%	0.4%
598	50	1397	4.0%	42.4%	21.5%	2.2%	1.6%	2.6%	0.3%	1.4%	0.1%	9.7%	4.0%	2.7%	0.4%	0.1%	3.7%	3.5%
599	50	819	3.5%	36.7%	27.0%	1.8%	1.3%	2.1%	0.2%	1.1%	0.1%	9.7%	4.0%	4.6%	0.8%	0.2%	6.5%	0.6%
600	50	1167	4.5%	47.0%	28.0%	3.0%	2.1%	3.5%	0.4%	1.9%	0.1%	5.7%	2.4%	1.4%	0.1%	0.0%	0.0%	0.0%
601	50	674	3.8%	39.4%	27.8%	1.6%	1.2%	1.9%	0.2%	1.0%	0.1%	12.1%	5.0%	5.2%	0.7%	0.0%	0.0%	0.0%
602	50	437	4.3%	45.3%	14.5%	1.3%	0.9%	1.5%	0.2%	0.8%	0.1%	14.2%	5.9%	6.9%	0.9%	0.0%	0.0%	3.1%
603	50	13	2.7%	28.2%	30.2%	0.1%	0.0%	0.1%	0.0%	0.0%	0.3%	26.2%	10.9%	1.0%	0.3%	0.0%	0.0%	0.0%
604	50	698	4.0%	42.4%	16.9%	1.3%	0.9%	1.5%	0.2%	0.8%	0.2%	15.5%	6.4%	7.0%	1.0%	0.0%	0.0%	2.0%
605	50	685	4.1%	43.3%	17.2%	1.3%	0.9%	1.5%	0.2%	0.8%	0.2%	15.8%	6.5%	7.1%	1.0%	0.0%	0.0%	0.0%
606	50	229	4.0%	41.5%	20.1%	1.8%	1.3%	2.1%	0.2%	1.2%	0.2%	16.5%	6.8%	3.8%	0.5%	0.0%	0.0%	0.0%
607	50	13	2.7%	28.6%	30.7%	0.0%	0.0%	0.0%	0.0%	0.0%	0.3%	26.6%	11.0%	0.0%	0.0%	0.0%	0.0%	0.0%
608	50	1025	3.2%	33.8%	22.5%	1.0%	0.7%	1.2%	0.1%	0.6%	0.1%	7.8%	3.2%	3.3%	0.9%	0.4%	19.2%	2.0%

Traffic Flows and Breakdown by 16 Vehicle Classes (Year 2036)

Link No.	Speed Limit	Total Vehicle	19 - Motorcycles (MC)	01 - Private Cars (PC)	03 - Taxi	14 - Non-franchised Bus <=6.4t	15 - Non-franchised Bus 6.4-15t	16 - Non-franchised Bus >15t	12 - Private Light Bus <=3.5t	13 - Private Light Bus >3.5t	04 - Light Goods Vehicles <=2.5t	05 - Lt Goods Vehicles 2.5-3.5t	06 - Light Goods Vehicles >3.5t	07 - Heavy Goods Vehicles <=15t	08 - Heavy Goods Vehicles >15t	17 - Franchised Bus (SD)	18 - Franchised Bus (DD)	11 - Public Light Buses
	km/hr	1700-1800																
609	50	1639	3.8%	40.0%	18.2%	1.8%	1.3%	2.1%	0.2%	1.2%	0.1%	8.9%	3.7%	3.1%	0.4%	0.2%	9.3%	5.6%
610	50	2089	3.7%	38.8%	17.5%	1.7%	1.2%	2.0%	0.2%	1.1%	0.1%	8.9%	3.7%	2.8%	0.4%	0.3%	11.0%	6.6%
611	50	902	2.7%	28.4%	9.3%	1.2%	0.8%	1.4%	0.1%	0.7%	0.1%	10.7%	4.4%	3.5%	0.4%	0.5%	21.8%	13.9%
612	70	1178	3.1%	32.3%	21.7%	1.5%	1.1%	1.8%	0.2%	1.0%	0.1%	13.7%	5.7%	3.2%	0.4%	0.0%	0.7%	13.4%
613	70	1178	5.7%	59.6%	18.8%	1.2%	0.8%	1.4%	0.1%	0.8%	0.1%	6.4%	2.7%	1.8%	0.3%	0.0%	0.3%	0.0%
614	70	1178	5.7%	59.6%	18.8%	1.2%	0.8%	1.4%	0.1%	0.8%	0.1%	6.4%	2.7%	1.8%	0.3%	0.0%	0.3%	0.0%
615	70	1178	3.1%	32.3%	21.7%	1.5%	1.1%	1.8%	0.2%	1.0%	0.1%	13.7%	5.7%	3.2%	0.4%	0.0%	0.7%	13.4%
617	50	1127	3.2%	33.9%	13.3%	1.8%	1.2%	2.1%	0.2%	1.1%	0.1%	11.3%	4.7%	2.3%	0.2%	0.5%	21.4%	2.8%
618	70	1335	3.9%	41.0%	27.2%	1.0%	0.7%	1.2%	0.1%	0.7%	0.1%	11.9%	4.9%	4.0%	1.0%	0.0%	0.0%	2.3%
619	50	2314	3.9%	40.4%	18.7%	2.0%	1.4%	2.3%	0.2%	1.3%	0.1%	9.4%	3.9%	2.3%	0.3%	0.3%	11.8%	1.9%
620	50	1454	4.2%	44.2%	20.0%	2.1%	1.5%	2.4%	0.3%	1.3%	0.1%	10.1%	4.2%	2.6%	0.3%	0.1%	3.5%	3.0%
621	50	849	3.5%	37.0%	23.5%	0.9%	0.6%	1.0%	0.1%	0.6%	0.1%	8.4%	3.5%	3.4%	0.9%	0.2%	8.4%	7.8%
622	50	1565	4.3%	44.7%	20.0%	2.0%	1.4%	2.4%	0.3%	1.3%	0.1%	10.1%	4.2%	2.7%	0.3%	0.1%	3.3%	2.8%
623	50	1421	4.3%	45.5%	20.4%	2.1%	1.5%	2.4%	0.3%	1.3%	0.1%	9.0%	3.7%	2.5%	0.3%	0.1%	3.6%	2.8%
624	50	1081	4.2%	43.9%	20.3%	1.9%	1.4%	2.2%	0.2%	1.2%	0.1%	9.3%	3.8%	2.4%	0.3%	0.1%	4.7%	3.7%
625	50	1434	3.8%	39.7%	16.3%	1.0%	0.7%	1.2%	0.1%	0.6%	0.1%	9.8%	4.1%	2.4%	0.5%	0.1%	5.0%	14.6%
627	50	849	3.5%	37.0%	23.5%	0.9%	0.6%	1.0%	0.1%	0.6%	0.1%	8.4%	3.5%	3.4%	0.9%	0.2%	8.4%	7.8%
628	50	585	4.1%	43.4%	5.8%	1.2%	0.8%	1.4%	0.1%	0.8%	0.1%	11.7%	4.9%	1.1%	0.0%	0.0%	0.0%	24.6%
629	70	1335	3.9%	41.0%	27.2%	1.0%	0.7%	1.2%	0.1%	0.7%	0.1%	11.9%	4.9%	4.0%	1.0%	0.0%	0.0%	2.3%
630	70	2428	4.1%	43.3%	21.2%	1.0%	0.7%	1.2%	0.1%	0.6%	0.1%	12.2%	5.0%	3.8%	0.6%	0.0%	0.0%	5.9%
631	50	368	4.5%	46.8%	11.8%	0.6%	0.4%	0.7%	0.1%	0.4%	0.1%	12.5%	5.2%	4.0%	1.1%	0.2%	8.0%	3.5%
632	50	562	3.7%	38.8%	20.2%	0.9%	0.7%	1.1%	0.1%	0.6%	0.1%	10.1%	4.2%	1.5%	0.3%	0.2%	8.6%	9.0%
633	50	160	3.0%	31.0%	8.8%	0.6%	0.4%	0.7%	0.1%	0.4%	0.2%	15.0%	6.2%	5.2%	1.5%	0.4%	18.5%	8.0%
634	50	532	3.9%	40.7%	21.3%	1.0%	0.7%	1.2%	0.1%	0.6%	0.1%	10.6%	4.4%	1.6%	0.3%	0.2%	9.1%	4.3%
640	50	137	4.5%	47.6%	19.4%	0.7%	0.5%	0.9%	0.1%	0.5%	0.2%	15.4%	6.4%	3.4%	0.5%	0.0%	0.0%	0.0%
641	50	240	4.4%	46.5%	18.8%	0.6%	0.4%	0.7%	0.1%	0.4%	0.1%	14.3%	5.9%	2.9%	0.3%	0.0%	0.0%	4.6%
642	50	632	3.2%	33.8%	16.5%	1.5%	1.1%	1.8%	0.2%	1.0%	0.1%	13.2%	5.5%	3.7%	0.5%	0.0%	0.0%	17.8%
643	50	847	3.5%	37.1%	17.3%	1.5%	1.1%	1.8%	0.2%	1.0%	0.1%	12.7%	5.3%	4.2%	0.8%	0.0%	0.0%	13.3%
644	50	606	3.2%	33.4%	16.7%	1.9%	1.3%	2.2%	0.2%	1.2%	0.1%	12.1%	5.0%	4.7%	1.0%	0.0%	0.0%	16.8%
645	50	319	3.4%	36.1%	20.3%	3.3%	2.3%	3.9%	0.4%	2.1%	0.1%	13.3%	5.5%	6.4%	1.7%	0.0%	0.0%	1.1%
646	50	46	4.2%	43.9%	16.4%	6.3%	4.4%	7.4%	0.8%	4.0%	0.1%	7.7%	3.2%	1.7%	0.0%	0.0%	0.0%	0.0%
647	50	440	3.1%	32.7%	10.5%	1.3%	0.9%	1.5%	0.2%	0.8%	0.2%	19.2%	8.0%	6.2%	0.3%	0.1%	2.4%	12.7%
648	50	780	3.2%	33.3%	11.6%	1.3%	1.0%	1.6%	0.2%	0.9%	0.2%	19.5%	8.1%	5.0%	0.3%	0.0%	1.4%	12.6%
649	50	662	3.4%	36.0%	12.2%	1.6%	1.1%	1.9%	0.2%	1.0%	0.2%	21.5%	8.9%	5.3%	0.3%	0.0%	1.6%	4.7%
650	50	907	3.7%	39.2%	14.8%	1.5%	1.1%	1.8%	0.2%	1.0%	0.2%	19.0%	7.9%	3.5%	0.2%	0.0%	1.2%	4.7%
651	50	135	2.3%	24.0%	10.4%	2.2%	1.5%	2.5%	0.3%	1.4%	0.3%	29.9%	12.4%	12.2%	0.8%	0.0%	0.0%	0.0%
652	50	380	3.7%	39.3%	17.8%	1.7%	1.2%	2.0%	0.2%	1.1%	0.2%	18.5%	7.7%	3.4%	0.1%	0.0%	0.0%	3.1%
653	50	101	5.1%	53.3%	19.6%	1.5%	1.0%	1.7%	0.2%	0.9%	0.1%	9.7%	4.0%	2.7%	0.2%	0.0%	0.0%	0.0%
654	50	18	3.2%	33.6%	22.6%	0.9%	0.6%	1.1%	0.1%	0.6%	0.2%	19.2%	8.0%	7.5%	2.5%	0.0%	0.0%	0.0%
657	50	155	4.8%	50.1%	22.2%	1.1%	0.8%	1.3%	0.1%	0.7%	0.1%	11.8%	4.9%	1.9%	0.2%	0.0%	0.0%	0.0%
658	50	167	5.3%	55.4%	16.8%	1.2%	0.8%	1.4%	0.1%	0.7%	0.1%	11.5%	4.8%	1.7%	0.1%	0.0%	0.0%	0.0%
659	50	59	5.7%	59.6%	16.1%	1.9%	1.3%	2.2%	0.2%	1.2%	0.1%	6.3%	2.6%	2.7%	0.1%	0.0%	0.0%	0.0%
660	50	99	5.9%	62.4%	15.6%	1.2%	0.8%	1.4%	0.2%	0.8%	0.1%	6.6%	2.7%	2.2%	0.1%	0.0%	0.0%	0.0%
661	50	1006	4.7%	48.8%	24.6%	2.6%	1.9%	3.1%	0.3%	1.7%	0.1%	6.2%	2.6%	2.3%	0.1%	0.0%	1.1%	0.0%
662	50	534	4.1%	43.2%	37.3%	1.4%	1.0%	1.6%	0.2%	0.9%	0.1%	5.7%	2.4%	2.1%	0.2%	0.0%	0.0%	0.0%
665	70	94	4.7%	49.8%	20.3%	2.8%	2.0%	3.2%	0.3%	1.8%	0.1%	8.0%	3.3%	3.4%	0.4%	0.0%	0.0%	0.0%
669	70	957	4.7%	49.0%	13.9%	1.4%	1.0%	1.6%	0.2%	0.9%	0.1%	13.3%	5.5%	5.4%	0.9%	0.0%	2.1%	0.0%
670	50	585	4.9%	51.0%	17.7%	1.1%	0.8%	1.3%	0.1%	0.7%	0.1%	9.3%	3.9%	4.4%	1.1%	0.1%	3.4%	0.0%
671	70	373	4.4%	45.8%	7.9%	1.8%	1.2%	2.1%	0.2%	1.1%	0.2%	19.5%	8.1%	7.1%	0.6%	0.0%	0.0%	0.0%
672	70	467	4.4%	46.6%	10.4%	2.0%	1.4%	2.3%	0.2%	1.3%	0.2%	17.2%	7.1%	6.4%	0.5%	0.0%	0.0%	0.0%
674	50	1299	4.7%	49.2%	20.6%	1.1%	0.8%	1.3%	0.1%	0.7%	0.1%	12.3%	5.1%	2.4%	0.3%	0.0%	0.8%	0.3%
675	50	368	4.9%	51.6%	21.4%	0.9%	0.6%	1.0%	0.1%	0.5%	0.1%	8.8%	3.7%	2.1%	0.3%	0.1%	2.9%	1.0%
676	50	88	5.2%	54.0%	20.8%	1.1%	0.8%	1.3%	0.1%	0.7%	0.1%	9.9%	4.1%	1.6%	0.1%	0.0%	0.0%	0.0%
677	50	102	5.5%	57.6%	17.9%	1.2%	0.9%	1.4%	0.2%	0.8%	0.1%	9.1%	3.8%	1.5%	0.1%	0.0%	0.0%	0.0%
678	50	355	3.3%	34.6%	17.8%	2.1%	1.5%	2.5%	0.3%	1.4%	0.2%	19.5%	8.1%	7.8%	0.9%	0.0%	0.0%	0.0%
679	50	166	3.9%	40.9%	10.4%	0.6%	0.4%	0.7%	0.1%	0.4%	0.2%	22.4%	9.3%	9.7%	1.2%	0.0%	0.0%	0.0%
680	50	282	3.7%	38.4%	18.6%	0.6%	0.4%	0.7%	0.1%	0.4%	0.1%	11.5%	4.8%	4.8%	0.7%	0.0%	0.0%	15.3%
681	50	371	3.6%	38.2%	17.7%	2.6%	1.8%	3.0%	0.3%	1.7%	0.2%	15.4%	6.4%	5.5%	0.4%	0.0%	0.0%	3.2%
682	50	111	4.7%	49.3%	22.5%	0.5%	0.4%	0.6%	0.1%	0.3%	0.1%	12.4%	5.1%	3.2%	0.7%	0.0%	0.0%	0.0%
683	50	151	4.5%	47.2%	13.6%	1.6%	1.1%	1.9%	0.2%	1.0%	0.2%	16.2%	6.7%	3.4%	0.1%	0.0%	0.0%	2.4%
684	50	223	4.2%	44.4%	19.0%	1.7%	1.2%	2.0%	0.2%	1.1%	0.1%	14.0%	5.8%	5.4%	0.8%	0.0%	0.0%	0.0%
685	50	418	3.7%	38.5%	17.4%	2.1%	1.5%	2.4%	0.3%	1.3%	0.2%	17.1%	7.1%	7.5%	1.0%	0.0%	0.0%	0.0%
686	50	565	3.1%	32.8%	8.1%	1.4%	1.0%	1.6%	0.2%	0.9%	0.2%	21.4%	8.9%	7.9%	0.6%	0.0%	1.9%	9.9%
687	50	237	3.3%	34.1%	14.8%	0.5%	0.3%	0.6%	0.1%	0.3%	0.3%	28.9%	12.0%	4.7%	0.2%	0.0%	0.0%	0.0%
688	50	184	3.9%	41.3%	22.1%	1.0%	0.7%	1.2%	0.1%	0.6%	0.2%	18.5%	7.7%	2.5%	0.0%	0.0%	0.0%	0.0%
689	50	457	3.6%	38.1%	22.4%	3.7%	2.6%	4.3%	0.5%	2.4%	0.1%	8.7%	3.6%	3.8%	0.4%	0.1%	2.4%	3.4%
690	50	454	3.6%	38.3%	22.5%	3.6%	2.5%	4.2%	0.5%	2.3%	0.1%	8.7%	3.6%	3.8%	0.4%	0.1%	2.4%	3.4%
691	50	583	3.8%	39.3%	20.2%	0.8%	0.6%	1.0%	0.1%	0.5%	0.2%	20.8%	8.6%	3.9%	0.2%	0.0%	0.0%	0.0%
692	50	583	3.8%	39.3%	20.2%	0.8%	0.6%	1.0%	0.1%	0.5%	0.2%	20.8%	8.6%	3.9%	0.2%	0.0%	0.0%	0.0%
693	50	267	2.5%	25.9%	16.6%	1.1%	0.8%	1.3%	0.1%	0.7%	0.3%	29.3%	12.2%	8.3%	1.1%	0.0%	0.0%	0.0%
695	50	659	3.6%	37.4%	20.0%	0.7%	0.5%	0.9%	0.1%	0.5%	0.2%	23.1%	9.6%	3.3%	0.1%	0.0%	0.0%	0.0%
696	50	13	2.7%	28.6%	30.7%	0.0%	0.0%	0.0%	0.0%	0.0%	0.3%	26.6%	11.0%	0.0%	0.0%	0.0%	0.0%	0.0%
697	50	150	3.9%	41.1%	11.8%	1.4%	1.0%	1.6%	0.2%	0.9%	0.1%	13.3%	5.5%	8.8%	0.6%	0.2%	7.2%	2.4%
698	70	722	4.5%	46.9%	10.7%	5.1%	3.6%	6.0%	0.6%	3.3%	0.1%	8.2%	3.4%	7.7%	0.0%	0.0%	0.0%	0.0%
699	50	186	0.2%	2.0%	2.2%	0.0%	0.0%	0.0%	0.0%	0.0%	0.0%	1.9%	0.8%	0.0%	0.0%	2.0%	84.1%	6.9%
700	70	3305	3.4%	35.7%	21.8%	0.8%	0.5%	0.9%	0.1%	0.5%	0.1%	14.4%	6.0%	2.9%	0.4%	0.1%	4.3%	8.0%
701	70	1007	3.4%	36.1%	9.1%	2.5%	1.8%	2.9%	0.3%	1.6%	0.3%	24.3%	10.1%	4.2%	0.3%	0.0%	1.2%	1.8%
702	70	3276	3.4%	35.6%	21.8%	0.8%	0.6%	0.9%	0.1%	0.5%	0.1%	14.4%	6.0%	2.9%	0.4%	0.1%	4.4%	8.1%
704	70	3218	3.2%	33.3%	18.9%	1.6%	1.1%	1.9%	0.2%	1.0%	0.1%	13.2%	5.5%	3.5%	0.2%	0.2%	7.9%	8.1%
705	70	3648	3.4%	35.2%	18.2%	1.7%	1.2%	2.0%	0.2%	1.1%	0.1%	13.0%	5.4%	3.4%	0.2%	0.2%	7.1%	7.6%
706	70	2322	4.5%	46.7%	19.9%	0.3%	0.2%	0.4%	0.0%	0.2%	0.1%	8.1%	3.4%	2.8%	0.4%	0.1%	4.0%	8.9%
712	50	952	4.1%	43.2%	27.7%	2.4%	1.7%	2.8%	0.3%	1.6%	0.1%	8.6%	3.6%	2.8%	0.2%	0.0%	0.5%	0.4%
713	50	63	3.8%	40.0%	22.6%	1.7%	1.2%	1.9%	0.2%	1.1%	0.1%	5.6%	2.3%	1.9%	0.1%	0.4%	17.1%	0.0%
714	50	53	3.7%	38.9%	19.9%	1.5%	1.0%	1.7%	0.2%	0.9%	0.2%	15.9%	6.6%	7.5%	2.0%	0.0%	0.0%	0.0%
715	50	44	4.8%	49.9%	20.0%	1.8%	1.2%	2.1%	0.2%	1.1%	0.1%	8.8%	3.6%	5.0%	1.5%	0.0%	0.0%	0.0%
716	50	204	3.8%	40.2%	16.4%	0.8%	0.6%	1.0%	0.1%	0.5%	0.2%	15.3%	6.3%	4.8%	0.5%	0.2%	9.2%	0.0%
717	50	1157	4.2%	43.8%	23.8%	1.9%	1.3%	2.2%	0.2%	1.2%	0.1%	10.5%	4.3%	3.8%	0.4%	0.1%	2.2%	0.0%
718	50	1682	4.4%	45.7%	15.8%	2.1%	1.5%	2.4%	0.3%	1.3%	0.1%	12.9%	5.3%	4.9%	0.6%	0.0%	1.2%	1.5%
719	50	1005	3.9%	41.3%	20.2%	3.1%	2.2%	3.6%	0.4%	2.0%	0.1%	11.9%	4.9%	3.8%	0.5%	0.0%	0.4%	1.6%
720	50	364	4.5%	47.4%	27.2%	3.1%	2.2%	3.7%	0.4%	2.0%	0.1%	4.9%	2.0%	2.3%	0.2%	0.0%	0.0%	0.0%
721	50	435	4.2%	44.2%	15.8%	0.8%	0.6%	1.0%	0.1%	0.5%	0.1%	8.1%	3.3%	2.7%	0.2%	0.1%	6.4%	11.8%
722	50	439	3.5%	36.5%	15.9%	0.8%	0.6%	1.0%	0.1%	0.5%	0.1%	12.0%	5.0%	5.0%	0.5%	0.1%	5.9%	12.5%
723	50	1675	3.9%	41.1%	23.1%	2.6%	1.8%	3.0%	0.3%	1.7%	0.1%	8.5%	3.5%	3.4%	0.7%	0.0%	1.5%	4.6%
724	50	2687	3.8%	40.4%	16.7%	2.7%	1.9%	3.2%	0.3%	1.8%	0.1%	13.7%	5.7%	4.0%	0.4%	0.0%	1.3%	3.8%
725	50	529	4.0%	41.5%	18.2%	3.2%	2.3%	3.8%	0.4%	2.1%	0.1%	9.7%	4.0%	2.8%	0.6%	0.1%	4.6%	2.6%
726	50	1303	3.8%	39.4%	16.6%	1.9%	1.3%	2.2%	0.2%	1.2%	0.2%	18.3%	7.6%	4.2%	0.3%	0.0%	2.0%	0.8%
727	50	382	4.2%	43.6%	15.9%	1.3%	0.9%	1.5%	0.2%	0.8%	0.2%	19.1%	7.9%	4.3%	0.2%	0.0%	0.0%	0.0%
728	50	362	4.1%	42.7%	17.1%	0.9%	0.6%	1.0%	0.1%	0.6%	0.2%	19.2%	8.0%	4.8%	0.7%	0.0%	0.0%	0.0%
729	50	393	3.8%	39.8%	19.2%	4.3%	3.0%	5.0%	0.5%	2.7%	0.1%	10.1%	4.2%	2.8%	0.1%	0.0%	0.0%	4.4%
730	50	268	4.5%	47.7%	14.1%	1.4%	1.0%	1.7%	0.2%	0.9%	0.2%	14.6%	6.1%	5.2%	1.0%	0.0%	0.0%	1.4%
731	50	689	4.5%	47.0%	16.0%	1.0%	0.7%	1.2%	0.1%	0.7%	0.2%	14.7%	6.1%	4.7%	0.8%	0.0%	1.2%	1.1%
732	50	751	3.3%	34.4%	15.2%	4.4%	3.1%	5.1%	0.6%	2.8%	0.2%	15.5%	6.4%	3.9%	0.2%	0.0%	1.0%	4.0%
733	50	178	3.8%	40.3%	18.6%	0.3%	0.2%	0.3%	0.0%	0.2%	0.2%	14.5%	6.0%	4.5%	1.3%	0.0%	0.0%	9.8%
734	50	14	2.5%	26.5%	28.6%	1.1%	0.8%	1.3%	0.1%	0.7%	0.3%	24.6%	10.2%	2.9%	0.2%	0.0%	0.0%	0.0%
735	50	74	4.2%	44.1%	15.1%	1.3%	0.9%	1.5%	0.2%	0.8%	0.2%	19.0%	7.9%	4.5%	0.4%	0.0%	0.0%	0.0%

Traffic Flows and Breakdown by 16 Vehicle Classes (Year 2036)

Link No.	Speed Limit	Total Vehicle	19 - Motorcycles (MC)	01 - Private Cars (PC)	03 - Taxi	14 - Non-franchised Bus <=6.4t	15 - Non-franchised Bus 6.4-15t	16 - Non-franchised Bus >15t	12 - Private Light Bus <=3.5t	13 - Private Light Bus >3.5t	04 - Light Goods Vehicles <=2.5t	05 - Lt Goods Vehicles 2.5-3.5t	06 - Light Goods Vehicles >3.5t	07 - Heavy Goods Vehicles <=15t	08 - Heavy Goods Vehicles >15t	17 - Franchised Bus (SD)	18 - Franchised Bus (DD)	11 - Public Light Buses
	km/hr	1700-1800																
736	50	582	3.3%	34.9%	14.6%	3.0%	2.1%	3.5%	0.4%	1.9%	0.2%	20.5%	8.5%	4.3%	0.4%	0.0%	0.0%	2.2%
737	50	86	3.1%	32.4%	14.7%	0.2%	0.2%	0.3%	0.0%	0.1%	0.2%	15.3%	6.4%	5.3%	1.6%	0.0%	0.0%	20.2%
738	50	461	3.6%	37.4%	14.6%	3.1%	2.2%	3.6%	0.4%	2.0%	0.2%	18.5%	7.7%	3.7%	0.3%	0.0%	0.0%	2.8%
739	50	424	3.3%	34.9%	23.8%	2.2%	1.6%	2.6%	0.3%	1.4%	0.1%	12.8%	5.3%	2.5%	0.4%	0.0%	1.7%	7.1%
740	50	740	3.5%	37.0%	13.1%	2.1%	1.5%	2.5%	0.3%	1.4%	0.2%	21.0%	8.7%	3.2%	0.1%	0.0%	1.6%	3.7%
741	50	215	3.4%	35.8%	12.5%	1.7%	1.2%	2.0%	0.2%	1.1%	0.2%	19.7%	8.2%	3.7%	0.4%	0.0%	0.0%	9.8%
742	50	389	3.6%	37.9%	14.7%	2.6%	1.8%	3.0%	0.3%	1.7%	0.1%	7.8%	3.2%	1.7%	0.1%	0.1%	4.1%	17.2%
743	50	527	3.8%	39.6%	15.7%	3.1%	2.2%	3.6%	0.4%	2.0%	0.1%	8.4%	3.5%	1.6%	0.1%	0.1%	3.1%	12.7%
745	50	445	3.4%	35.4%	16.3%	2.3%	1.6%	2.7%	0.3%	1.5%	0.2%	19.2%	7.9%	3.4%	0.3%	0.0%	1.8%	3.7%
746	50	189	3.0%	31.7%	10.6%	3.5%	2.5%	4.1%	0.4%	2.2%	0.1%	14.0%	5.8%	2.1%	0.0%	0.1%	3.8%	16.0%
749	70	5075	4.3%	45.4%	12.2%	1.9%	1.4%	2.2%	0.2%	1.2%	0.2%	15.5%	6.4%	6.3%	0.5%	0.0%	1.4%	0.8%
750	70	5123	4.1%	42.9%	7.9%	2.6%	1.8%	3.0%	0.3%	1.7%	0.2%	19.9%	8.2%	4.8%	0.3%	0.0%	1.5%	0.8%
751	70	1510	3.9%	40.9%	15.4%	1.7%	1.2%	2.0%	0.2%	1.1%	0.2%	19.6%	8.1%	5.5%	0.4%	0.0%	0.0%	0.0%
752	70	1880	4.5%	47.2%	18.2%	1.7%	1.2%	2.0%	0.2%	1.1%	0.1%	13.8%	5.7%	3.5%	0.8%	0.0%	0.0%	0.0%
753	70	1889	3.7%	39.0%	18.3%	1.7%	1.2%	2.0%	0.2%	1.1%	0.2%	18.1%	7.5%	5.3%	0.4%	0.0%	0.8%	0.6%
754	70	1566	4.9%	51.0%	13.5%	1.2%	0.9%	1.4%	0.2%	0.8%	0.1%	14.4%	6.0%	4.2%	0.5%	0.0%	1.1%	0.0%
755	70	641	3.5%	36.9%	15.0%	0.7%	0.5%	0.8%	0.1%	0.5%	0.2%	22.9%	9.5%	6.8%	0.7%	0.0%	0.1%	1.7%
756	70	490	4.7%	49.3%	11.0%	1.3%	0.9%	1.5%	0.2%	0.8%	0.2%	15.7%	6.5%	3.9%	0.5%	0.1%	3.5%	0.0%
757	50	755	4.9%	51.7%	13.8%	0.9%	0.6%	1.1%	0.1%	0.6%	0.2%	14.9%	6.2%	4.5%	0.5%	0.0%	0.0%	0.0%
759	50	823	4.0%	42.2%	22.2%	1.6%	1.2%	1.9%	0.2%	1.0%	0.1%	14.3%	5.9%	3.3%	0.2%	0.0%	0.0%	1.7%
760	50	704	4.4%	45.7%	23.3%	2.3%	1.6%	2.7%	0.3%	1.5%	0.1%	10.4%	4.3%	1.9%	0.0%	0.0%	0.5%	1.0%
761	50	911	3.7%	39.3%	22.0%	1.6%	1.1%	1.9%	0.2%	1.0%	0.2%	16.4%	6.8%	4.7%	0.3%	0.0%	0.0%	0.8%
777	70	2386	4.0%	41.8%	8.6%	2.5%	1.7%	2.9%	0.3%	1.6%	0.2%	17.8%	7.4%	8.2%	0.5%	0.0%	1.8%	0.8%
778	50	264	4.7%	49.5%	18.5%	0.6%	0.4%	0.7%	0.1%	0.4%	0.1%	13.7%	5.7%	4.9%	0.5%	0.0%	0.0%	0.0%
779	50	2635	4.6%	48.5%	16.9%	1.5%	1.0%	1.7%	0.2%	0.9%	0.1%	14.1%	5.9%	3.8%	0.7%	0.0%	0.0%	0.0%
780	50	2108	3.8%	40.4%	17.2%	1.6%	1.2%	1.9%	0.2%	1.1%	0.2%	18.5%	7.6%	5.2%	0.4%	0.0%	0.7%	0.0%
781	50	360	3.8%	39.7%	18.7%	2.1%	1.5%	2.5%	0.3%	1.4%	0.2%	17.9%	7.4%	4.3%	0.2%	0.0%	0.0%	0.0%
782	50	207	4.6%	48.5%	19.9%	0.7%	0.5%	0.8%	0.1%	0.4%	0.2%	15.0%	6.2%	3.0%	0.2%	0.0%	0.0%	0.0%
783	50	704	4.4%	45.7%	23.3%	2.3%	1.6%	2.7%	0.3%	1.5%	0.1%	10.4%	4.3%	1.9%	0.0%	0.0%	0.5%	1.0%
784	50	758	4.0%	41.6%	23.0%	1.1%	0.8%	1.3%	0.1%	0.7%	0.2%	15.3%	6.3%	4.4%	0.3%	0.0%	0.0%	1.0%
785	50	543	4.2%	43.8%	23.9%	2.7%	1.9%	3.1%	0.3%	1.7%	0.1%	10.2%	4.2%	1.8%	0.0%	0.0%	0.7%	1.3%
786	50	834	4.1%	43.1%	21.8%	1.3%	0.9%	1.5%	0.2%	0.8%	0.2%	14.7%	6.1%	4.1%	0.3%	0.0%	0.0%	0.9%
787	50	1072	4.4%	45.9%	17.9%	1.1%	0.8%	1.3%	0.1%	0.7%	0.2%	16.0%	6.6%	4.0%	0.3%	0.0%	0.0%	0.7%
788	50	1950	4.5%	47.4%	16.5%	1.6%	1.2%	1.9%	0.2%	1.1%	0.2%	14.6%	6.0%	4.0%	0.8%	0.0%	0.0%	0.0%
789	50	2493	3.8%	39.7%	17.2%	1.6%	1.1%	1.9%	0.2%	1.0%	0.2%	18.9%	7.8%	5.2%	0.3%	0.0%	0.6%	0.3%
790	50	2024	4.4%	45.9%	16.2%	1.7%	1.2%	2.0%	0.2%	1.1%	0.2%	15.5%	6.4%	4.4%	0.9%	0.0%	0.0%	0.0%
791	50	2104	3.8%	39.7%	17.5%	1.4%	1.0%	1.6%	0.2%	0.9%	0.2%	19.0%	7.9%	5.4%	0.4%	0.0%	0.7%	0.3%
792	50	448	4.4%	45.7%	18.5%	1.1%	0.8%	1.3%	0.1%	0.7%	0.2%	16.1%	6.7%	4.1%	0.4%	0.0%	0.0%	0.0%
793	50	1078	3.7%	38.3%	17.0%	2.6%	1.9%	3.1%	0.3%	1.7%	0.2%	17.7%	7.3%	4.8%	0.3%	0.0%	0.3%	0.7%
794	50	714	4.2%	44.2%	18.9%	0.7%	0.5%	0.8%	0.1%	0.5%	0.2%	16.3%	6.8%	3.7%	0.1%	0.0%	2.0%	1.0%
795	50	1251	3.7%	38.8%	15.7%	2.5%	1.8%	3.0%	0.3%	1.6%	0.2%	18.8%	7.8%	4.8%	0.2%	0.0%	0.3%	0.6%
796	50	1147	4.4%	45.9%	17.5%	0.7%	0.5%	0.8%	0.1%	0.4%	0.2%	16.3%	6.8%	4.0%	0.5%	0.0%	1.2%	0.9%
797	50	696	3.7%	39.0%	13.9%	3.1%	2.2%	3.7%	0.4%	2.0%	0.2%	18.7%	7.7%	3.8%	0.0%	0.0%	0.5%	1.1%
798	50	428	4.5%	46.8%	18.9%	1.1%	0.8%	1.3%	0.1%	0.7%	0.1%	14.4%	6.0%	3.3%	0.2%	0.0%	0.0%	1.7%
799	50	599	3.8%	40.3%	10.0%	2.0%	1.4%	2.4%	0.3%	1.3%	0.2%	15.0%	6.2%	5.9%	0.5%	0.1%	5.4%	5.2%
800	50	550	2.6%	27.2%	8.0%	1.8%	1.3%	2.1%	0.2%	1.2%	0.1%	8.5%	3.5%	2.6%	0.2%	0.8%	35.2%	4.7%
801	50	1761	3.9%	41.4%	11.2%	1.6%	1.1%	1.9%	0.2%	1.0%	0.2%	16.8%	7.0%	5.9%	1.0%	0.1%	2.3%	4.6%
802	50	2401	3.8%	40.2%	12.2%	1.3%	1.0%	1.6%	0.2%	0.9%	0.2%	18.4%	7.6%	6.1%	0.9%	0.0%	1.7%	3.8%
803	50	1281	3.3%	34.3%	11.4%	1.6%	1.1%	1.9%	0.2%	1.0%	0.1%	13.5%	5.6%	2.6%	0.1%	0.5%	20.0%	2.6%
804	50	1667	3.8%	40.3%	10.7%	1.7%	1.2%	2.0%	0.2%	1.1%	0.2%	17.5%	7.2%	5.0%	1.1%	0.1%	3.4%	4.5%
805	50	1479	3.9%	40.6%	12.6%	0.4%	0.3%	0.5%	0.1%	0.3%	0.1%	12.5%	5.2%	4.7%	0.9%	0.3%	12.4%	5.2%
806	50	2156	4.0%	42.4%	10.8%	1.6%	1.1%	1.9%	0.2%	1.0%	0.2%	17.1%	7.1%	4.7%	1.0%	0.1%	3.4%	3.4%
807	50	1590	3.5%	36.6%	12.5%	1.7%	1.2%	1.9%	0.2%	1.1%	0.2%	14.8%	6.1%	3.1%	0.4%	0.3%	12.8%	3.7%
808	50	825	3.6%	38.1%	17.4%	1.8%	1.3%	2.1%	0.2%	1.1%	0.2%	19.0%	7.9%	6.7%	0.5%	0.0%	0.0%	0.0%
809	50	132	2.4%	24.7%	10.5%	0.6%	0.4%	0.7%	0.1%	0.4%	0.4%	36.8%	15.3%	7.4%	0.5%	0.0%	0.0%	0.0%
814	50	1869	4.2%	43.6%	16.3%	2.1%	1.5%	2.4%	0.3%	1.3%	0.2%	16.2%	6.7%	4.3%	0.9%	0.0%	0.0%	0.0%
815	50	833	4.0%	41.6%	16.7%	1.2%	0.8%	1.4%	0.2%	0.8%	0.2%	19.0%	7.9%	5.8%	0.4%	0.0%	0.0%	0.0%
816	50	1852	4.0%	42.1%	14.7%	2.5%	1.8%	2.9%	0.3%	1.6%	0.2%	17.6%	7.3%	4.1%	0.8%	0.0%	0.0%	0.1%
817	50	873	3.7%	38.7%	15.5%	2.1%	1.5%	2.5%	0.3%	1.4%	0.2%	19.6%	8.1%	6.0%	0.5%	0.0%	0.0%	0.0%
818	70	4132	4.4%	46.4%	12.0%	2.0%	1.4%	2.4%	0.3%	1.3%	0.2%	15.4%	6.4%	5.0%	0.5%	0.0%	1.4%	0.8%
819	70	3606	4.1%	43.3%	6.6%	3.2%	2.3%	3.8%	0.4%	2.1%	0.2%	19.9%	8.2%	3.0%	0.2%	0.0%	1.9%	0.9%
820	70	5310	4.3%	44.9%	11.1%	2.1%	1.5%	2.5%	0.3%	1.4%	0.2%	17.5%	7.3%	4.8%	0.4%	0.0%	1.2%	0.6%
821	70	4084	4.3%	44.8%	7.0%	2.9%	2.1%	3.4%	0.4%	1.9%	0.2%	19.4%	8.0%	3.0%	0.1%	0.0%	1.7%	0.8%
822	70	2712	4.4%	45.7%	6.8%	1.3%	0.9%	1.5%	0.2%	0.8%	0.2%	22.5%	9.3%	3.9%	0.2%	0.0%	1.0%	1.1%
823	70	2267	3.8%	39.5%	13.3%	1.9%	1.4%	2.3%	0.2%	1.2%	0.2%	18.9%	7.8%	5.9%	0.3%	0.0%	1.7%	1.4%
824	50	1125	3.3%	34.4%	8.0%	2.6%	1.8%	3.1%	0.3%	1.7%	0.2%	15.1%	6.2%	4.3%	0.8%	0.1%	5.3%	13.0%
825	50	365	4.4%	46.2%	3.9%	3.3%	2.3%	3.8%	0.4%	2.1%	0.2%	15.1%	6.3%	3.4%	0.0%	0.0%	1.0%	7.5%
826	70	3046	4.7%	48.9%	9.5%	2.3%	1.6%	2.6%	0.3%	1.4%	0.2%	16.5%	6.8%	3.9%	0.5%	0.0%	0.8%	0.0%
827	70	1372	4.1%	43.0%	7.3%	6.2%	4.4%	7.2%	0.8%	4.0%	0.1%	13.2%	5.5%	1.1%	0.0%	0.1%	3.0%	0.0%
828	50	175	3.1%	32.6%	8.4%	7.0%	5.0%	8.2%	0.9%	4.5%	0.1%	9.5%	3.9%	16.7%	0.1%	0.0%	0.0%	0.0%
829	50	305	6.9%	72.3%	8.9%	0.1%	0.1%	0.1%	0.0%	0.1%	0.1%	6.3%	2.6%	2.7%	0.0%	0.0%	0.0%	0.0%
830	50	748	3.5%	36.4%	8.1%	1.9%	1.4%	2.3%	0.2%	1.2%	0.2%	17.2%	7.1%	19.7%	0.8%	0.0%	0.0%	0.0%
831	50	360	3.0%	31.9%	6.0%	0.7%	0.5%	0.8%	0.1%	0.4%	0.3%	27.9%	11.6%	16.2%	0.8%	0.0%	0.0%	0.0%
832	50	250	4.6%	48.3%	5.9%	1.6%	1.1%	1.9%	0.2%	1.0%	0.2%	18.6%	7.7%	8.3%	0.8%	0.0%	0.0%	0.0%
833	50	720	4.3%	44.8%	8.0%	0.9%	0.6%	1.1%	0.1%	0.6%	0.2%	18.7%	7.8%	12.7%	0.3%	0.0%	0.0%	0.0%
834	50	1159	4.3%	44.9%	23.9%	1.9%	1.3%	2.2%	0.2%	1.2%	0.1%	9.9%	4.1%	3.4%	0.3%	0.1%	2.2%	0.0%
835	50	662	4.4%	45.7%	23.2%	2.2%	1.6%	2.6%	0.3%	1.4%	0.1%	8.9%	3.7%	2.9%	0.2%	0.1%	2.8%	0.0%
836	50	1150	3.2%	33.5%	11.7%	1.8%	1.3%	2.2%	0.2%	1.2%	0.1%	14.0%	5.8%	3.2%	0.5%	0.4%	15.8%	5.1%
837	50	613	4.0%	42.4%	18.7%	0.8%	0.6%	1.0%	0.1%	0.5%	0.2%	17.3%	7.2%	3.2%	0.0%	0.1%	2.3%	1.6%
838	50	410	4.0%	41.5%	10.6%	1.4%	1.0%	1.7%	0.2%	0.9%	0.2%	16.5%	6.8%	7.0%	0.6%	0.0%	1.3%	6.3%
839	50	1398	3.8%	39.4%	12.0%	0.5%	0.4%	0.6%	0.1%	0.4%	0.1%	12.9%	5.3%	4.7%	0.9%	0.3%	13.1%	5.5%
840	50	83	4.3%	45.3%	16.0%	1.3%	0.9%	1.5%	0.2%	0.8%	0.2%	16.8%	7.0%	5.6%	0.2%	0.0%	0.0%	0.0%
841	50	440	4.3%	44.7%	14.7%	1.2%	0.8%	1.3%	0.1%	0.7%	0.2%	16.9%	7.0%	2.8%	0.2%	0.1%	5.1%	0.0%
842	50	467	2.3%	24.0%	6.6%	1.9%	1.4%	2.3%	0.2%	1.2%	0.1%	7.0%	2.9%	2.0%	0.2%	1.0%	41.4%	5.5%
843	50	841	2.8%	28.9%	9.6%	1.9%	1.3%	2.2%	0.2%	1.2%	0.1%	11.8%	4.9%	2.5%	0.1%	0.6%	27.9%	4.0%
847	50	1013	4.1%	43.1%	20.4%	1.9%	1.3%	2.2%	0.2%	1.2%	0.1%	7.0%	2.9%	2.5%	0.4%	0.1%	4.2%	8.4%
848	50	942	4.4%	45.8%	21.4%	2.0%	1.4%	2.4%	0.3%	1.3%	0.1%	7.8%	3.2%	2.5%	0.4%	0.1%	2.2%	4.9%
849	50	155	1.9%	19.7%	8.8%	0.3%	0.2%	0.4%	0.0%	0.2%	0.0%	2.6%	1.1%	0.7%	0.2%	0.1%	5.2%	58.7%
850	50	419	4.6%	48.4%	15.8%	1.1%	0.7%	1.2%	0.1%	0.7%	0.1%	9.6%	4.0%	3.3%	0.9%	0.0%	0.6%	8.7%
851	50	155	1.9%	20.0%	8.8%	0.3%	0.2%	0.4%	0.0%	0.2%	0.0%	2.6%	1.1%	0.7%	0.2%	0.1%	5.2%	58.3%
852	50	242	3.2%	33.9%	15.4%	1.3%	0.9%	1.5%	0.2%	0.8%	0.1%	7.7%	3.2%	3.2%	0.9%	0.0%	1.1%	26.5%
853	50	131	1.2%	12.9%	5.3%	0.2%	0.2%	0.3%	0.0%	0.1%	0.0%	2.7%	1.1%	0.4%	0.1%	0.1%	6.1%	69.1%
854	50	544	4.2%	43.9%	18.5%	2.0%	1.4%	2.3%	0.3%	1.3%	0.1%	7.6%	3.1%	2.5%	0.5%	0.0%	0.5%	11.8%
855	50	144	1.1%	11.8%	4.9%	0.2%	0.1%	0.2%	0.0%	0.1%	0.0%	2.4%	1.0%	0.4%	0.1%	0.1%	5.6%	71.8%
856	50	365	3.8%	40.3%	15.8%	1.7%	1.2%	2.0%	0.2%	1.1%	0.1%	8.0%	3.3%	3.5%	0.6%	0.0%	0.7%	17.5%
859	50	710	4.3%	44.6%	19.1%	2.4%	1.7%	2.8%	0.3%	1.5%	0.1%	12.3%	5.1%	4.8%	1.0%	0.0%	0.0%	0.0%
860	50	557	4.8%	50.1%	21.5%	1.2%	0.9%	1.5%	0.2%	0.8%	0.1%	11.8%	4.9%	2.1%	0.2%	0.0%	0.0%	0.0%
861	50	254	4.5%	47.0%	19.0%	1.6%	1.1%	1.9%	0.2%	1.0%	0.1%	14.4%	6.0%	2.8%	0.3%	0.0%	0.0%	0.0%
862	50	504	4.9%	51.7%	19.4%	1.0%	0.7%	1.2%	0.1%	0.7%	0.1%	12.5%	5.2%	2.2%	0.2%	0.0%	0.0%	0.0%
863	50	328	4.6%	48.1%	19.3%	1.5%	1.0%	1.7%	0.2%	0.9%	0.1%	13.8%	5.7%	2.8%	0.3%	0.0%	0.0%	0.0%
864	50	590	5.1%	53.2%	18.0%	1.0%	0.7%	1.2%	0.1%	0.7%	0.1%	12.3%	5.1%	2.2%	0.2%	0.0%	0.0%	0.0%
865	50	1009	4.7%	49.5%	21.1%	1.2%	0.8%	1.4%	0.1%	0.7%	0.1%	12.5%	5.2%	2.4%	0.3%	0.0%	0.0%	0.0%
866	50	569	5.3%	55.3%	15.1%	1.1%	0.7%	1.2%	0.1%	0.7%	0.1%	12.8%	5.3%	2.1%	0.1%	0.0%	0.0%	0.0%
867	50	367	3.7%	38.8%	18.9%	3.3%	2.3%	3.8%	0.4%	2.1%	0.1%	12.3%	5.1%	7.3%	1.7%	0.0%	0.0%	0.0%
868	50	681	4.8%	50.2%	22.0%	1.0%	0.7%	1.2%	0.1%	0.7%	0.1%	11.8%	4.9%	2.2%	0.3%	0.0%	0.0%	0.0%

Traffic Flows and Breakdown by 16 Vehicle Classes (Year 2036)

Link No.	Speed Limit	Total Vehicle	19 - Motorcycles (MC)	01 - Private Cars (PC)	03 - Taxi	14 - Non-franchised Bus <=6.4t	15 - Non-franchised Bus 6.4-15t	16 - Non-franchised Bus >15t	12 - Private Light Bus <=3.5t	13 - Private Light Bus >3.5t	04 - Light Goods Vehicles <=2.5t	05 - Lt Goods Vehicles 2.5-3.5t	06 - Light Goods Vehicles >3.5t	07 - Heavy Goods Vehicles <=15t	08 - Heavy Goods Vehicles >15t	17 - Franchised Bus (SD)	18 - Franchised Bus (DD)	11 - Public Light Buses
	km/hr	1700-1800																
870	50	18	2.1%	21.6%	22.3%	6.7%	4.8%	7.9%	0.9%	4.3%	0.2%	19.4%	8.0%	1.7%	0.2%	0.0%	0.0%	0.0%
871	50	290	2.3%	24.1%	10.9%	0.7%	0.5%	0.8%	0.1%	0.4%	0.2%	22.8%	9.4%	9.9%	0.7%	0.4%	17.0%	0.0%
872	70	1967	4.3%	45.5%	7.7%	3.4%	2.4%	4.0%	0.4%	2.2%	0.1%	14.1%	5.9%	8.8%	0.1%	0.0%	1.0%	0.0%
873	70	1245	4.3%	44.7%	5.9%	2.4%	1.7%	2.9%	0.3%	1.6%	0.2%	17.6%	7.3%	9.5%	0.1%	0.0%	1.5%	0.0%
874	50	1185	5.0%	52.3%	12.6%	1.6%	1.2%	1.9%	0.2%	1.0%	0.1%	7.8%	3.2%	2.7%	0.4%	0.1%	2.3%	7.6%
875	50	1473	3.7%	38.7%	8.4%	1.7%	1.2%	2.0%	0.2%	1.1%	0.2%	16.9%	7.0%	10.1%	1.4%	0.1%	4.2%	3.3%
876	50	41	0.9%	9.3%	9.9%	0.0%	0.0%	0.0%	0.0%	0.0%	0.1%	8.6%	3.6%	0.0%	0.0%	0.0%	0.0%	67.6%
877	50	71	3.3%	34.5%	12.2%	0.2%	0.1%	0.2%	0.0%	0.1%	0.1%	6.2%	2.6%	1.7%	0.0%	0.0%	0.0%	38.8%
878	50	69	3.2%	34.1%	11.8%	0.2%	0.1%	0.2%	0.0%	0.1%	0.1%	6.2%	2.6%	1.7%	0.0%	0.0%	0.0%	39.6%
879	50	41	0.9%	9.3%	9.9%	0.0%	0.0%	0.0%	0.0%	0.0%	0.1%	8.6%	3.6%	0.0%	0.0%	0.0%	0.0%	67.6%
882	50	669	4.0%	41.4%	20.9%	1.6%	1.1%	1.8%	0.2%	1.0%	0.2%	15.5%	6.4%	5.3%	0.6%	0.0%	0.0%	0.0%
883	50	701	3.2%	34.0%	20.5%	2.3%	1.6%	2.7%	0.3%	1.5%	0.2%	15.0%	6.2%	3.7%	0.5%	0.2%	7.5%	0.7%
884	50	706	3.3%	34.3%	20.6%	2.4%	1.7%	2.8%	0.3%	1.5%	0.2%	14.6%	6.0%	3.6%	0.5%	0.2%	7.5%	0.6%
885	50	711	3.3%	34.7%	20.8%	2.4%	1.7%	2.8%	0.3%	1.5%	0.1%	14.2%	5.9%	3.5%	0.5%	0.2%	7.4%	0.6%
886	50	717	3.3%	35.0%	21.0%	2.4%	1.7%	2.8%	0.3%	1.6%	0.1%	13.8%	5.7%	3.5%	0.5%	0.2%	7.4%	0.6%
887	50	722	3.4%	35.3%	21.2%	2.5%	1.7%	2.9%	0.3%	1.6%	0.1%	13.4%	5.6%	3.4%	0.5%	0.2%	7.3%	0.6%
888	50	727	3.4%	35.6%	21.3%	2.5%	1.8%	2.9%	0.3%	1.6%	0.1%	13.0%	5.4%	3.4%	0.5%	0.2%	7.3%	0.6%
889	50	733	3.4%	35.9%	21.5%	2.5%	1.8%	3.0%	0.3%	1.6%	0.1%	12.7%	5.3%	3.3%	0.6%	0.2%	7.2%	0.6%
890	50	738	3.5%	36.2%	21.7%	2.6%	1.8%	3.0%	0.3%	1.6%	0.1%	12.3%	5.1%	3.3%	0.6%	0.2%	7.2%	0.6%
891	50	743	3.5%	36.5%	21.9%	2.6%	1.8%	3.0%	0.3%	1.7%	0.1%	12.0%	5.0%	3.2%	0.6%	0.2%	7.1%	0.6%
892	50	748	3.5%	36.8%	22.0%	2.6%	1.8%	3.1%	0.3%	1.7%	0.1%	11.6%	4.8%	3.2%	0.6%	0.2%	7.1%	0.6%
893	50	754	3.5%	37.1%	22.2%	2.6%	1.9%	3.1%	0.3%	1.7%	0.1%	11.3%	4.7%	3.1%	0.6%	0.2%	7.0%	0.6%
894	50	759	3.6%	37.4%	22.3%	2.7%	1.9%	3.1%	0.3%	1.7%	0.1%	10.9%	4.5%	3.1%	0.6%	0.2%	7.0%	0.6%
895	50	15	2.4%	25.0%	26.8%	0.8%	0.6%	0.9%	0.1%	0.5%	0.2%	23.7%	9.8%	7.9%	1.4%	0.0%	0.0%	0.0%
896	50	15	2.4%	25.0%	26.8%	0.8%	0.6%	0.9%	0.1%	0.5%	0.2%	23.7%	9.8%	7.9%	1.4%	0.0%	0.0%	0.0%
897	50	18	3.3%	34.8%	22.4%	2.5%	1.8%	2.9%	0.3%	1.6%	0.2%	19.2%	8.0%	2.7%	0.2%	0.0%	0.0%	0.0%
898	50	18	3.3%	34.8%	22.4%	2.5%	1.8%	2.9%	0.3%	1.6%	0.2%	19.2%	8.0%	2.7%	0.2%	0.0%	0.0%	0.0%
899	50	15	2.4%	25.0%	26.8%	0.8%	0.6%	0.9%	0.1%	0.5%	0.2%	23.7%	9.8%	7.9%	1.4%	0.0%	0.0%	0.0%
900	50	15	2.4%	25.0%	26.8%	0.8%	0.6%	0.9%	0.1%	0.5%	0.2%	23.7%	9.8%	7.9%	1.4%	0.0%	0.0%	0.0%
901	50	30	3.3%	35.0%	14.9%	2.4%	1.7%	2.9%	0.3%	1.6%	0.2%	18.6%	7.7%	8.7%	2.7%	0.0%	0.0%	0.0%
902	50	30	3.3%	35.0%	14.9%	2.4%	1.7%	2.9%	0.3%	1.6%	0.2%	18.6%	7.7%	8.7%	2.7%	0.0%	0.0%	0.0%
903	50	15	2.4%	25.0%	26.8%	0.8%	0.6%	0.9%	0.1%	0.5%	0.2%	23.7%	9.8%	7.9%	1.4%	0.0%	0.0%	0.0%
904	50	15	2.4%	25.0%	26.8%	0.8%	0.6%	0.9%	0.1%	0.5%	0.2%	23.7%	9.8%	7.9%	1.4%	0.0%	0.0%	0.0%
905	50	30	3.3%	35.0%	14.9%	2.4%	1.7%	2.9%	0.3%	1.6%	0.2%	18.6%	7.7%	8.7%	2.7%	0.0%	0.0%	0.0%
906	50	828	3.3%	35.1%	14.1%	1.2%	0.9%	1.4%	0.2%	0.8%	0.2%	16.6%	6.9%	5.9%	1.3%	0.1%	6.2%	5.9%
907	50	810	3.4%	35.3%	14.2%	1.2%	0.8%	1.4%	0.2%	0.8%	0.2%	16.4%	6.8%	5.8%	1.2%	0.1%	6.3%	6.0%
908	50	792	3.4%	35.5%	14.3%	1.2%	0.8%	1.4%	0.1%	0.7%	0.2%	16.2%	6.7%	5.6%	1.2%	0.1%	6.4%	6.1%
909	50	774	3.4%	35.7%	14.4%	1.1%	0.8%	1.3%	0.1%	0.7%	0.2%	15.9%	6.6%	5.5%	1.1%	0.2%	6.6%	6.3%
910	50	756	3.4%	36.0%	14.5%	1.1%	0.8%	1.3%	0.1%	0.7%	0.2%	15.7%	6.5%	5.3%	1.1%	0.2%	6.7%	6.4%
911	50	738	3.5%	36.2%	14.7%	1.1%	0.8%	1.3%	0.1%	0.7%	0.2%	15.4%	6.4%	5.2%	1.0%	0.2%	6.9%	6.6%
912	50	720	3.5%	36.5%	14.8%	1.0%	0.7%	1.2%	0.1%	0.7%	0.2%	15.1%	6.3%	5.0%	0.9%	0.2%	7.1%	6.7%
913	50	702	3.5%	36.8%	14.9%	1.0%	0.7%	1.2%	0.1%	0.6%	0.2%	14.8%	6.1%	4.8%	0.9%	0.2%	7.3%	6.9%
914	50	684	3.5%	37.1%	15.0%	1.0%	0.7%	1.1%	0.1%	0.6%	0.2%	14.5%	6.0%	4.7%	0.8%	0.2%	7.5%	7.1%
915	50	666	3.6%	37.4%	15.2%	0.9%	0.7%	1.1%	0.1%	0.6%	0.1%	14.2%	5.9%	4.5%	0.7%	0.2%	7.7%	7.3%
916	50	648	3.6%	37.7%	15.3%	0.9%	0.6%	1.1%	0.1%	0.6%	0.1%	13.8%	5.7%	4.3%	0.6%	0.2%	7.9%	7.5%
917	50	630	3.6%	38.0%	15.5%	0.9%	0.6%	1.0%	0.1%	0.5%	0.1%	13.4%	5.6%	4.1%	0.5%	0.2%	8.1%	7.7%
918	50	698	4.0%	42.4%	16.9%	1.3%	0.9%	1.5%	0.2%	0.8%	0.2%	15.5%	6.4%	7.0%	1.0%	0.0%	0.0%	2.0%
919	50	13	2.7%	28.6%	30.7%	0.0%	0.0%	0.0%	0.0%	0.0%	0.3%	26.6%	11.0%	0.0%	0.0%	0.0%	0.0%	0.0%
920	50	722	4.1%	42.9%	17.4%	1.2%	0.9%	1.4%	0.2%	0.8%	0.2%	16.7%	6.9%	6.6%	0.8%	0.0%	0.0%	0.0%
921	50	50	1.5%	16.2%	8.1%	0.0%	0.0%	0.0%	0.0%	0.0%	0.1%	7.1%	2.9%	1.1%	0.0%	1.3%	54.2%	7.4%
922	50	280	3.6%	37.9%	14.0%	1.4%	1.0%	1.6%	0.2%	0.9%	0.1%	14.3%	5.9%	5.4%	0.2%	0.3%	13.1%	0.0%
923	50	13	2.7%	28.6%	30.7%	0.0%	0.0%	0.0%	0.0%	0.0%	0.3%	26.6%	11.0%	0.0%	0.0%	0.0%	0.0%	0.0%
924	50	13	2.7%	28.6%	30.7%	0.0%	0.0%	0.0%	0.0%	0.0%	0.3%	26.6%	11.0%	0.0%	0.0%	0.0%	0.0%	0.0%
925	50	13	2.7%	28.6%	30.7%	0.0%	0.0%	0.0%	0.0%	0.0%	0.3%	26.6%	11.0%	0.0%	0.0%	0.0%	0.0%	0.0%
926	50	13	2.7%	28.6%	30.7%	0.0%	0.0%	0.0%	0.0%	0.0%	0.3%	26.6%	11.0%	0.0%	0.0%	0.0%	0.0%	0.0%
927	50	211	3.7%	39.1%	19.4%	1.5%	1.1%	1.8%	0.2%	1.0%	0.1%	9.0%	3.7%	3.4%	0.4%	0.0%	0.0%	15.7%
928	50	56	1.2%	13.1%	7.5%	0.4%	0.3%	0.5%	0.0%	0.3%	0.1%	6.2%	2.6%	2.3%	0.6%	0.1%	6.4%	58.5%
929	50	355	4.4%	46.6%	19.7%	3.0%	2.1%	3.5%	0.4%	1.9%	0.1%	10.1%	4.2%	3.3%	0.6%	0.0%	0.0%	0.0%
930	50	196	3.9%	41.1%	14.3%	1.6%	1.2%	1.9%	0.2%	1.0%	0.2%	18.1%	7.5%	5.9%	1.2%	0.0%	0.0%	1.9%
931	50	178	4.5%	47.0%	24.0%	0.7%	0.5%	0.8%	0.1%	0.4%	0.1%	12.3%	5.1%	3.7%	0.9%	0.0%	0.0%	0.0%
932	50	145	4.1%	43.0%	13.4%	1.4%	1.0%	1.7%	0.2%	0.9%	0.1%	13.5%	5.6%	2.9%	0.2%	0.0%	0.0%	12.0%
933	50	250	3.2%	33.1%	18.8%	1.6%	1.1%	1.9%	0.2%	1.0%	0.2%	14.9%	6.2%	2.4%	0.1%	0.1%	3.6%	11.7%
934	50	135	4.8%	50.3%	15.7%	1.1%	0.7%	1.2%	0.1%	0.7%	0.1%	7.9%	3.3%	1.3%	0.0%	0.0%	0.0%	12.9%
935	50	104	1.9%	19.7%	9.2%	1.4%	1.0%	1.6%	0.2%	0.9%	0.2%	16.8%	7.0%	3.0%	0.1%	0.2%	8.6%	28.3%
936	50	443	3.2%	33.8%	23.1%	1.3%	0.9%	1.6%	0.2%	0.9%	0.2%	14.9%	6.2%	3.2%	0.5%	0.1%	2.2%	7.9%
937	50	902	3.6%	37.9%	14.1%	2.1%	1.5%	2.4%	0.3%	1.3%	0.2%	17.1%	7.1%	2.7%	0.1%	0.1%	2.5%	7.1%
938	50	361	3.4%	35.9%	21.9%	1.2%	0.8%	1.4%	0.1%	0.8%	0.2%	16.6%	6.9%	3.6%	0.6%	0.1%	2.7%	3.8%
939	50	920	3.5%	36.7%	14.1%	2.1%	1.5%	2.5%	0.3%	1.4%	0.2%	19.0%	7.9%	3.0%	0.1%	0.1%	3.4%	4.3%
940	50	935	3.7%	39.3%	14.5%	1.8%	1.2%	2.1%	0.2%	1.1%	0.2%	19.8%	8.2%	3.4%	0.2%	0.0%	1.2%	2.9%
941	50	789	3.6%	37.5%	13.4%	2.0%	1.4%	2.4%	0.3%	1.3%	0.2%	20.9%	8.7%	3.3%	0.1%	0.0%	1.5%	3.5%
942	50	91	2.8%	29.7%	15.1%	1.9%	1.3%	2.2%	0.2%	1.2%	0.3%	27.1%	11.2%	6.6%	0.4%	0.0%	0.0%	0.0%
943	50	312	4.8%	50.4%	15.3%	0.8%	0.6%	1.0%	0.1%	0.5%	0.2%	15.6%	6.5%	3.9%	0.3%	0.0%	0.0%	0.0%
944	50	321	4.3%	45.6%	15.4%	1.1%	0.7%	1.2%	0.1%	0.7%	0.2%	15.8%	6.5%	4.3%	0.3%	0.1%	2.5%	1.1%
945	50	427	2.7%	28.5%	11.2%	3.9%	2.7%	4.5%	0.5%	2.5%	0.2%	20.5%	8.5%	5.0%	0.4%	0.0%	1.7%	7.1%
946	50	100	3.0%	31.5%	17.8%	1.8%	1.2%	2.1%	0.2%	1.1%	0.2%	18.0%	7.5%	3.6%	0.1%	0.2%	8.1%	3.7%
947	50	427	3.1%	32.2%	11.8%	3.7%	2.6%	4.3%	0.5%	2.4%	0.2%	18.5%	7.7%	4.0%	0.4%	0.0%	1.7%	7.1%
948	50	18	2.4%	25.3%	22.5%	0.2%	0.2%	0.3%	0.0%	0.1%	0.2%	19.6%	8.1%	0.5%	0.0%	0.0%	0.0%	20.5%
949	50	31	1.2%	12.3%	13.2%	0.0%	0.0%	0.0%	0.0%	0.0%	0.1%	11.5%	4.7%	0.0%	0.0%	0.0%	0.0%	57.0%
950	50	18	2.4%	25.3%	22.5%	0.2%	0.2%	0.3%	0.0%	0.1%	0.2%	19.6%	8.1%	0.5%	0.0%	0.0%	0.0%	20.5%
951	50	31	1.2%	12.3%	13.2%	0.0%	0.0%	0.0%	0.0%	0.0%	0.1%	11.5%	4.7%	0.0%	0.0%	0.0%	0.0%	57.0%
952	50	18	2.4%	25.3%	22.5%	0.2%	0.2%	0.3%	0.0%	0.1%	0.2%	19.6%	8.1%	0.5%	0.0%	0.0%	0.0%	20.5%
953	50	31	1.2%	12.3%	13.2%	0.0%	0.0%	0.0%	0.0%	0.0%	0.1%	11.5%	4.7%	0.0%	0.0%	0.0%	0.0%	57.0%
954	50	18	2.4%	25.3%	22.5%	0.2%	0.2%	0.3%	0.0%	0.1%	0.2%	19.6%	8.1%	0.5%	0.0%	0.0%	0.0%	20.5%
955	50	31	1.2%	12.3%	13.2%	0.0%	0.0%	0.0%	0.0%	0.0%	0.1%	11.5%	4.7%	0.0%	0.0%	0.0%	0.0%	57.0%
956	50	18	2.4%	25.3%	22.5%	0.2%	0.2%	0.3%	0.0%	0.1%	0.2%	19.6%	8.1%	0.5%	0.0%	0.0%	0.0%	20.5%
957	50	31	1.2%	12.3%	13.2%	0.0%	0.0%	0.0%	0.0%	0.0%	0.1%	11.5%	4.7%	0.0%	0.0%	0.0%	0.0%	57.0%
958	50	13	2.7%	28.6%	30.7%	0.0%	0.0%	0.0%	0.0%	0.0%	0.3%	26.6%	11.0%	0.0%	0.0%	0.0%	0.0%	0.0%
959	50	13	2.7%	28.6%	30.7%	0.0%	0.0%	0.0%	0.0%	0.0%	0.3%	26.6%	11.0%	0.0%	0.0%	0.0%	0.0%	0.0%
960	50	125	0.3%	3.0%	3.2%	0.0%	0.0%	0.0%	0.0%	0.0%	0.0%	2.8%	1.2%	0.0%	0.0%	0.2%	6.5%	82.9%
961	50	195	3.3%	34.1%	13.0%	1.4%	1.0%	1.7%	0.2%	0.9%	0.1%	5.3%	2.2%	2.1%	0.3%	0.0%	1.4%	32.9%
962	50	13	2.7%	28.6%	30.7%	0.0%	0.0%	0.0%	0.0%	0.0%	0.3%	26.6%	11.0%	0.0%	0.0%	0.0%	0.0%	0.0%
963	50	13	2.7%	28.6%	30.7%	0.0%	0.0%	0.0%	0.0%	0.0%	0.3%	26.6%	11.0%	0.0%	0.0%	0.0%	0.0%	0.0%
964	50	13	2.7%	28.6%	30.7%	0.0%	0.0%	0.0%	0.0%	0.0%	0.3%	26.6%	11.0%	0.0%	0.0%	0.0%	0.0%	0.0%
965	50	13	2.7%	28.6%	30.7%	0.0%	0.0%	0.0%	0.0%	0.0%	0.3%	26.6%	11.0%	0.0%	0.0%	0.0%	0.0%	0.0%
966	50	32	4.8%	50.7%	22.1%	1.2%	0.9%	1.5%	0.2%	0.8%	0.1%	10.8%	4.5%	1.9%	0.4%	0.0%	0.0%	0.0%
968	50	125	0.3%	3.0%	3.2%	0.0%	0.0%	0.0%	0.0%	0.0%	0.0%	2.8%	1.2%	0.0%	0.0%	0.2%	6.5%	82.9%
969	50	195	3.3%	34.1%	13.0%	1.4%	1.0%	1.7%	0.2%	0.9%	0.1%	5.3%	2.2%	2.1%	0.3%	0.0%	1.4%	32.9%
970	50	125	0.3%	3.0%	3.2%	0.0%	0.0%	0.0%	0.0%	0.0%	0.0%	2.8%	1.2%	0.0%	0.0%	0.2%	6.5%	82.9%
971	50	195	3.3%	34.1%	13.0%	1.4%	1.0%	1.7%	0.2%	0.9%	0.1%	5.3%	2.2%	2.1%	0.3%	0.0%	1.4%	32.9%
972	50	125	0.3%	3.0%	3.2%	0.0%	0.0%	0.0%	0.0%	0.0%	0.0%	2.8%	1.2%	0.0%	0.0%	0.2%	6.5%	82.9%
973	50	195	3.3%	34.1%	13.0%	1.4%	1.0%	1.7%	0.2%	0.9%	0.1%	5.3%	2.2%	2.1%	0.3%	0.0%	1.4%	32.9%
974	50	125	0.3%	3.0%	3.2%	0.0%	0.0%	0.0%	0.0%	0.0%	0.0%	2.8%	1.2%	0.0%	0.0%	0.2%	6.5%	82.9%
975	50	195	3.3%	34.1%	13.0%	1.4%	1.0%	1.7%	0.2%	0.9%	0.1%	5.3%	2.2%	2.1%	0.3%	0.0%	1.4%	32.9%
976	50	13	2.7%	28.6%	30.7%	0.0%	0.0%	0.0%	0.0%	0.0%	0.3%	26.6%	11.0%	0.0%	0.0%	0.0%	0.0%	0.0%
977	50	13	2.7%	28.6%	30.7%	0.0%	0.0%	0.0%	0.0%	0.0%	0.3%	26.6%	11.0%	0.0%	0.0%	0.0%	0.0%	0.0%

Traffic Flows and Breakdown by 16 Vehicle Classes (Year 2036)

Link No.	Speed Limit	Total Vehicle	19 - Motorcycles (MC)	01 - Private Cars (PC)	03 - Taxi	14 - Non-franchised Bus <=6.4t	15 - Non-franchised Bus 6.4-15t	16 - Non-franchised Bus >15t	12 - Private Light Bus <=3.5t	13 - Private Light Bus >3.5t	04 - Light Goods Vehicles <=2.5t	05 - Lt Goods Vehicles 2.5-3.5t	06 - Light Goods Vehicles >3.5t	07 - Heavy Goods Vehicles <=15t	08 - Heavy Goods Vehicles >15t	17 - Franchised Bus (SD)	18 - Franchised Bus (DD)	11 - Public Light Buses
	km/hr	1700-1800																
978	50	13	2.7%	28.6%	30.7%	0.0%	0.0%	0.0%	0.0%	0.0%	0.3%	26.6%	11.0%	0.0%	0.0%	0.0%	0.0%	0.0%
979	50	13	2.7%	28.6%	30.7%	0.0%	0.0%	0.0%	0.0%	0.0%	0.3%	26.6%	11.0%	0.0%	0.0%	0.0%	0.0%	0.0%
980	50	13	2.7%	28.6%	30.7%	0.0%	0.0%	0.0%	0.0%	0.0%	0.3%	26.6%	11.0%	0.0%	0.0%	0.0%	0.0%	0.0%
981	50	13	2.7%	28.6%	30.7%	0.0%	0.0%	0.0%	0.0%	0.0%	0.3%	26.6%	11.0%	0.0%	0.0%	0.0%	0.0%	0.0%
982	50	240	3.2%	33.6%	12.1%	1.4%	1.0%	1.6%	0.2%	0.9%	0.1%	6.1%	2.5%	2.1%	0.3%	0.0%	1.1%	33.9%
983	50	240	3.2%	33.6%	12.1%	1.4%	1.0%	1.6%	0.2%	0.9%	0.1%	6.1%	2.5%	2.1%	0.3%	0.0%	1.1%	33.9%
984	50	211	3.7%	39.1%	19.4%	1.5%	1.1%	1.8%	0.2%	1.0%	0.1%	9.0%	3.7%	3.4%	0.4%	0.0%	0.0%	15.7%
985	50	56	1.2%	13.1%	7.5%	0.4%	0.3%	0.5%	0.0%	0.3%	0.1%	6.2%	2.6%	2.3%	0.6%	0.1%	6.4%	58.5%
986	70	438	4.0%	42.2%	31.6%	1.5%	1.1%	1.8%	0.2%	1.0%	0.1%	7.5%	3.1%	3.1%	0.7%	0.0%	2.0%	0.0%
987	70	588	3.8%	39.5%	28.2%	3.1%	2.2%	3.6%	0.4%	2.0%	0.1%	6.8%	2.8%	2.7%	0.6%	0.0%	1.5%	2.8%
988	70	1082	4.3%	44.8%	18.5%	2.4%	1.7%	2.9%	0.3%	1.6%	0.1%	12.3%	5.1%	3.9%	0.3%	0.0%	0.0%	1.9%
989	70	932	4.5%	46.9%	18.5%	1.6%	1.1%	1.9%	0.2%	1.0%	0.1%	13.6%	5.6%	4.3%	0.2%	0.0%	0.0%	0.4%
990	50	150	3.0%	31.6%	18.4%	7.6%	5.4%	8.9%	1.0%	4.9%	0.0%	4.5%	1.8%	1.4%	0.4%	0.0%	0.0%	11.0%
992	70	4477	4.3%	45.3%	15.6%	1.1%	0.8%	1.3%	0.1%	0.7%	0.1%	12.8%	5.3%	3.8%	0.4%	0.1%	2.9%	5.3%
993	70	4868	3.4%	35.6%	18.4%	1.7%	1.2%	2.0%	0.2%	1.1%	0.2%	15.2%	6.3%	4.7%	0.5%	0.1%	3.6%	5.8%
994	50	942	4.8%	50.0%	21.5%	1.1%	0.8%	1.3%	0.1%	0.7%	0.1%	10.9%	4.5%	2.2%	0.3%	0.0%	1.1%	0.4%
995	50	227	5.2%	54.4%	21.7%	1.0%	0.7%	1.2%	0.1%	0.7%	0.1%	9.3%	3.9%	1.5%	0.1%	0.0%	0.0%	0.0%
996	50	672	4.1%	42.8%	15.9%	1.2%	0.9%	1.5%	0.2%	0.8%	0.1%	11.8%	4.9%	3.3%	0.7%	0.2%	7.3%	4.2%
998	50	438	4.7%	49.2%	13.2%	0.4%	0.3%	0.5%	0.1%	0.3%	0.1%	10.4%	4.3%	5.0%	0.4%	0.1%	4.5%	6.5%
999	50	148	3.9%	40.9%	8.8%	2.0%	1.4%	2.4%	0.3%	1.3%	0.1%	13.3%	5.5%	3.3%	0.1%	0.3%	11.5%	4.9%
1001	50	343	4.4%	45.7%	13.6%	0.9%	0.6%	1.1%	0.1%	0.6%	0.1%	9.3%	3.9%	4.9%	0.6%	0.0%	0.0%	14.2%
1002	50	202	3.6%	37.8%	10.5%	1.0%	0.7%	1.2%	0.1%	0.7%	0.1%	10.3%	4.3%	4.7%	0.9%	0.0%	0.0%	24.0%
1003	50	1264	4.0%	41.9%	9.7%	0.8%	0.6%	1.0%	0.1%	0.5%	0.2%	20.0%	8.3%	10.8%	0.3%	0.0%	0.0%	1.7%
1004	50	936	3.9%	40.8%	11.1%	1.4%	1.0%	1.7%	0.2%	0.9%	0.2%	16.9%	7.0%	14.5%	0.5%	0.0%	0.0%	0.0%
1006	70	4407	3.5%	36.4%	18.3%	1.6%	1.1%	1.9%	0.2%	1.0%	0.2%	14.5%	6.0%	4.5%	0.5%	0.1%	3.8%	6.4%
1007	70	4477	4.3%	45.3%	15.6%	1.1%	0.8%	1.3%	0.1%	0.7%	0.1%	12.8%	5.3%	3.8%	0.4%	0.1%	2.9%	5.3%
1008	50	127	4.5%	47.4%	23.4%	1.7%	1.2%	2.0%	0.2%	1.1%	0.1%	11.0%	4.6%	2.7%	0.1%	0.0%	0.0%	0.0%
1011	70	2353	4.4%	46.3%	8.2%	2.8%	2.0%	3.3%	0.4%	1.8%	0.2%	15.4%	6.4%	6.9%	0.0%	0.0%	1.7%	0.0%
1012	70	2557	4.1%	43.2%	6.7%	2.6%	1.8%	3.0%	0.3%	1.7%	0.2%	19.6%	8.1%	5.6%	0.2%	0.0%	2.1%	0.7%
1014	70	3321	3.2%	33.4%	20.7%	1.7%	1.2%	2.0%	0.2%	1.1%	0.1%	12.4%	5.1%	3.9%	0.7%	0.2%	7.5%	6.6%
1015	50	438	3.9%	41.4%	21.8%	2.0%	1.4%	2.3%	0.2%	1.3%	0.1%	7.6%	3.2%	1.4%	0.2%	0.3%	12.9%	0.0%
1016	50	668	4.0%	41.6%	16.0%	1.5%	1.0%	1.7%	0.2%	0.9%	0.2%	19.4%	8.1%	3.1%	0.1%	0.0%	0.5%	1.6%
1017	70	3704	4.1%	43.0%	17.4%	1.5%	1.1%	1.8%	0.2%	1.0%	0.2%	15.6%	6.5%	6.0%	0.7%	0.0%	0.9%	0.1%
1020	50	38	4.8%	49.9%	18.8%	1.3%	0.9%	1.5%	0.2%	0.8%	0.1%	12.1%	5.0%	4.4%	0.2%	0.0%	0.0%	0.0%
1021	50	38	4.1%	42.7%	21.5%	2.9%	2.0%	3.4%	0.4%	1.8%	0.1%	10.8%	4.5%	5.7%	0.3%	0.0%	0.0%	0.0%
3001	50	666	1.4%	15.2%	73.6%	2.2%	1.6%	2.6%	0.3%	1.4%	0.0%	0.5%	0.2%	0.0%	0.0%	0.0%	0.0%	1.0%
3002	50	654	1.4%	15.0%	73.8%	2.2%	1.6%	2.6%	0.3%	1.4%	0.0%	0.5%	0.2%	0.0%	0.0%	0.0%	0.0%	1.0%
3003	50	468	4.0%	42.4%	21.3%	2.8%	2.0%	3.3%	0.4%	1.8%	0.1%	11.1%	4.6%	5.8%	0.3%	0.0%	0.0%	0.0%
3004	50	546	4.7%	49.5%	18.6%	1.3%	0.9%	1.5%	0.2%	0.8%	0.1%	12.4%	5.1%	4.5%	0.2%	0.0%	0.0%	0.0%
3005	50	38	4.1%	42.7%	21.5%	2.9%	2.0%	3.4%	0.4%	1.8%	0.1%	10.8%	4.5%	5.7%	0.3%	0.0%	0.0%	0.0%
3006	50	38	4.8%	49.9%	18.8%	1.3%	0.9%	1.5%	0.2%	0.8%	0.1%	12.1%	5.0%	4.4%	0.2%	0.0%	0.0%	0.0%
3007	50	679	1.6%	16.3%	71.7%	2.3%	1.6%	2.7%	0.3%	1.5%	0.0%	0.6%	0.3%	0.3%	0.0%	0.0%	0.0%	0.9%
3008	50	691	1.6%	16.4%	71.5%	2.3%	1.6%	2.7%	0.3%	1.5%	0.0%	0.6%	0.2%	0.3%	0.0%	0.0%	0.0%	0.9%
3009	50	666	1.4%	15.2%	73.6%	2.2%	1.6%	2.6%	0.3%	1.4%	0.0%	0.5%	0.2%	0.0%	0.0%	0.0%	0.0%	1.0%
3010	50	13	2.7%	28.6%	30.7%	0.0%	0.0%	0.0%	0.0%	0.0%	0.3%	26.6%	11.0%	0.0%	0.0%	0.0%	0.0%	0.0%
3011	50	679	1.6%	16.7%	71.5%	2.2%	1.6%	2.6%	0.3%	1.4%	0.0%	0.7%	0.3%	0.2%	0.0%	0.0%	0.0%	0.9%
3012	50	1160	2.6%	26.9%	51.2%	2.5%	1.8%	3.0%	0.3%	1.6%	0.1%	4.8%	2.0%	2.6%	0.1%	0.0%	0.0%	0.6%
3013	50	1225	3.0%	31.3%	48.0%	1.8%	1.3%	2.1%	0.2%	1.2%	0.1%	5.9%	2.4%	2.2%	0.1%	0.0%	0.0%	0.5%
3014	50	225	4.3%	45.6%	22.9%	3.1%	2.2%	3.6%	0.4%	2.0%	0.1%	8.1%	3.4%	4.3%	0.2%	0.0%	0.0%	0.0%
3015	50	236	5.1%	53.3%	20.1%	1.4%	1.0%	1.6%	0.2%	0.9%	0.1%	9.1%	3.8%	3.3%	0.2%	0.0%	0.0%	0.0%
3016	50	164	5.1%	54.0%	20.3%	1.4%	1.0%	1.6%	0.2%	0.9%	0.1%	8.5%	3.5%	3.1%	0.2%	0.0%	0.0%	0.0%
3017	50	156	4.4%	46.0%	23.1%	3.1%	2.2%	3.6%	0.4%	2.0%	0.1%	7.7%	3.2%	4.1%	0.2%	0.0%	0.0%	0.0%
3018	50	1727	3.2%	33.9%	41.8%	2.6%	1.8%	3.0%	0.3%	1.7%	0.1%	5.8%	2.4%	2.9%	0.1%	0.0%	0.0%	0.4%
3019	50	1813	3.7%	38.5%	39.1%	1.7%	1.2%	2.0%	0.2%	1.1%	0.1%	6.7%	2.8%	2.5%	0.1%	0.0%	0.0%	0.4%
3020	50	65	5.4%	56.8%	21.4%	1.5%	1.0%	1.7%	0.2%	0.9%	0.1%	6.1%	2.5%	2.2%	0.1%	0.0%	0.0%	0.0%
3021	50	49	4.5%	47.2%	23.7%	3.2%	2.2%	3.7%	0.4%	2.0%	0.1%	7.1%	2.9%	2.8%	0.1%	0.0%	0.0%	0.0%
3022	50	1717	3.2%	33.6%	41.9%	2.6%	1.8%	3.1%	0.3%	1.7%	0.1%	5.8%	2.4%	3.0%	0.1%	0.0%	0.0%	0.4%
3023	50	1830	3.7%	38.9%	38.9%	1.7%	1.2%	2.0%	0.2%	1.1%	0.1%	6.7%	2.8%	2.5%	0.1%	0.0%	0.0%	0.4%
3024	50	77	4.4%	46.4%	23.3%	3.1%	2.2%	3.6%	0.4%	2.0%	0.1%	7.4%	3.1%	3.9%	0.2%	0.0%	0.0%	0.0%
3025	50	98	5.2%	54.6%	20.6%	1.4%	1.0%	1.7%	0.2%	0.9%	0.1%	8.0%	3.3%	2.9%	0.1%	0.0%	0.0%	0.0%
3026	50	1697	3.1%	33.0%	42.3%	2.7%	1.9%	3.2%	0.3%	1.7%	0.1%	5.7%	2.4%	3.0%	0.2%	0.0%	0.0%	0.4%
3027	50	1830	3.7%	38.9%	38.9%	1.7%	1.2%	2.0%	0.2%	1.1%	0.1%	6.7%	2.8%	2.5%	0.1%	0.0%	0.0%	0.4%
3028	50	1239	3.5%	36.3%	35.3%	2.5%	1.8%	3.0%	0.3%	1.6%	0.1%	7.8%	3.2%	3.9%	0.2%	0.0%	0.0%	0.5%
3029	50	1425	4.0%	42.0%	33.9%	1.9%	1.3%	2.2%	0.2%	1.2%	0.1%	6.9%	2.9%	2.7%	0.2%	0.0%	0.0%	0.4%
3030	50	1642	3.7%	38.8%	39.7%	2.3%	1.6%	2.7%	0.3%	1.5%	0.1%	5.1%	2.1%	2.0%	0.1%	0.0%	0.0%	0.0%
3031	50	1589	3.8%	40.3%	37.7%	1.7%	1.2%	2.0%	0.2%	1.1%	0.1%	6.7%	2.8%	2.3%	0.1%	0.0%	0.0%	0.0%
3032	50	1624	3.7%	38.4%	40.0%	2.4%	1.7%	2.8%	0.3%	1.5%	0.1%	5.0%	2.1%	2.0%	0.1%	0.0%	0.0%	0.0%
3033	50	1605	3.9%	40.7%	37.4%	1.7%	1.2%	2.0%	0.2%	1.1%	0.1%	6.7%	2.8%	2.2%	0.1%	0.0%	0.0%	0.0%
3034	50	868	3.4%	35.9%	44.1%	2.7%	1.9%	3.2%	0.3%	1.7%	0.0%	3.7%	1.5%	1.3%	0.1%	0.0%	0.0%	0.0%
3035	50	864	3.9%	41.1%	38.7%	1.2%	0.9%	1.5%	0.2%	0.8%	0.1%	7.0%	2.9%	1.7%	0.0%	0.0%	0.0%	0.0%
3036	50	1239	3.5%	36.3%	35.3%	2.5%	1.8%	3.0%	0.3%	1.6%	0.1%	7.8%	3.2%	3.9%	0.2%	0.0%	0.0%	0.5%
3037	50	1436	4.0%	42.3%	33.8%	1.8%	1.3%	2.2%	0.2%	1.2%	0.1%	6.9%	2.9%	2.7%	0.2%	0.0%	0.0%	0.4%
3038	50	1239	3.5%	36.3%	35.3%	2.5%	1.8%	3.0%	0.3%	1.6%	0.1%	7.8%	3.2%	3.9%	0.2%	0.0%	0.0%	0.5%
3039	50	1436	4.0%	42.3%	33.8%	1.8%	1.3%	2.2%	0.2%	1.2%	0.1%	6.9%	2.9%	2.7%	0.2%	0.0%	0.0%	0.4%
3040	50	1254	4.4%	46.1%	28.6%	1.9%	1.3%	2.2%	0.2%	1.2%	0.1%	8.2%	3.4%	1.9%	0.1%	0.0%	0.0%	0.5%
3041	50	1147	4.1%	43.0%	27.6%	1.6%	1.1%	1.8%	0.2%	1.0%	0.1%	10.8%	4.5%	3.5%	0.3%	0.0%	0.0%	0.6%
3042	50	252	4.8%	50.2%	20.8%	1.4%	1.0%	1.6%	0.2%	0.9%	0.1%	12.2%	5.0%	1.9%	0.1%	0.0%	0.0%	0.0%
3043	50	256	4.8%	50.0%	21.1%	1.4%	1.0%	1.6%	0.2%	0.9%	0.1%	12.1%	5.0%	1.9%	0.1%	0.0%	0.0%	0.0%
3044	50	1019	4.0%	42.4%	27.9%	1.7%	1.2%	1.9%	0.2%	1.1%	0.1%	10.6%	4.4%	3.6%	0.3%	0.0%	0.0%	0.6%
3045	50	1131	4.4%	45.9%	29.0%	2.0%	1.4%	2.3%	0.2%	1.3%	0.1%	7.7%	3.2%	1.9%	0.1%	0.0%	0.0%	0.6%
3046	50	39	5.6%	58.2%	18.8%	1.0%	0.7%	1.1%	0.1%	0.6%	0.1%	8.9%	3.7%	1.1%	0.1%	0.0%	0.0%	0.0%
3047	50	49	5.3%	55.7%	23.4%	1.0%	0.7%	1.2%	0.1%	0.7%	0.1%	7.5%	3.1%	1.1%	0.1%	0.0%	0.0%	0.0%
3048	80	1349	6.2%	65.0%	5.0%	0.8%	0.6%	1.0%	0.1%	0.5%	0.1%	12.3%	5.1%	3.1%	0.2%	0.0%	0.0%	0.0%
3049	80	1203	4.7%	48.8%	8.9%	0.9%	0.6%	1.0%	0.1%	0.6%	0.1%	13.4%	5.6%	14.7%	0.5%	0.0%	0.0%	0.0%
3050	50	212	4.8%	50.4%	20.9%	2.0%	1.4%	2.4%	0.3%	1.3%	0.1%	10.3%	4.3%	1.6%	0.1%	0.0%	0.0%	0.0%
3052	50	1120	4.2%	44.4%	27.0%	1.5%	1.0%	1.7%	0.2%	0.9%	0.1%	10.4%	4.3%	3.4%	0.3%	0.0%	0.0%	0.6%
3053	50	1342	4.4%	46.6%	27.7%	2.0%	1.4%	2.3%	0.3%	1.3%	0.1%	8.2%	3.4%	1.8%	0.1%	0.0%	0.0%	0.5%
3055	50	192	5.1%	53.1%	20.8%	1.0%	0.7%	1.2%	0.1%	0.6%	0.1%	10.9%	4.5%	1.7%	0.2%	0.0%	0.0%	0.0%
3056	70	2568	4.1%	42.5%	9.2%	2.6%	1.8%	3.0%	0.3%	1.7%	0.2%	20.2%	8.4%	4.0%	0.5%	0.0%	0.8%	0.8%
3057	50	914	4.8%	50.7%	16.4%	1.6%	1.1%	1.9%	0.2%	1.0%	0.1%	12.1%	5.0%	2.8%	0.1%	0.0%	0.4%	1.8%
3058	50	529	4.3%	44.8%	23.7%	1.8%	1.3%	2.1%	0.2%	1.2%	0.1%	10.3%	4.3%	2.3%	0.4%	0.0%	0.7%	2.6%
3059	50	823	4.0%	42.2%	22.2%	1.6%	1.2%	1.9%	0.2%	1.0%	0.1%	14.3%	5.9%	3.3%	0.2%	0.0%	0.0%	1.7%
3060	70	1799	4.5%	47.4%	10.0%	2.3%	1.7%	2.7%	0.3%	1.5%	0.2%	16.9%	7.0%	3.9%	0.3%	0.0%	1.0%	0.2%
3061	70	2557	4.1%	43.2%	6.7%	2.6%	1.8%	3.0%	0.3%	1.7%	0.2%	19.6%	8.1%	5.6%	0.2%	0.0%	2.1%	0.7%
3062	70	4163	4.2%	44.3%	11.3%	2.0%	1.4%	2.3%	0.3%	1.3%	0.2%	16.2%	6.7%	7.1%	0.6%	0.0%	1.6%	0.5%
3063	50	770	3.0%	31.1%	7.3%	3.1%	2.2%	3.7%	0.4%	2.0%	0.3%	27.7%	11.5%	4.1%	0.9%	0.0%	0.5%	2.1%
3064	70	1566	4.9%	51.0%	13.5%	1.2%	0.9%	1.4%	0.2%	0.8%	0.1%	14.4%	6.0%	4.2%	0.5%	0.0%	1.1%	0.0%
3065	70	1889	3.7%	39.0%	18.3%	1.7%	1.2%	2.0%	0.2%	1.1%	0.2%	18.1%	7.5%	5.3%	0.4%	0.0%	0.8%	0.6%
3066	70	1779	4.5%	47.7%	14.9%	1.3%	0.9%	1.6%	0.2%	0.9%	0.1%	14.1%	5.8%	5.7%	0.8%	0.0%	1.3%	0.2%
3067	50	1298	3.5%	36.7%	14.0%	2.6%	1.8%	3.0%	0.3%	1.7%	0.2%	20.6%	8.6%	3.4%	0.7%	0.0%	0.6%	2.3%
3068	50	1509	4.4%	46.2%	19.9%	1.7%	1.2%	2.0%	0.2%	1.1%	0.1%	12.6%	5.2%	3.0%	0.2%	0.0%	0.2%	2.0%
3069	50	1195	3.9%	40.7%	18.6%	2.2%	1.6%	2.6%	0.3%	1.4%	0.1%	12.4%	5.1%	3.7%	0.4%	0.0%	1.3%	5.6%
3072	70	2557	4.1%	43.2%	6.7%	2.6%	1.8%	3.0%	0.3%	1.7%	0.2%	19.6%	8.1%	5.6%	0.2%	0.0%	2.1%	0.7%
3073	70	2386	4.0%	41.8%	8.6%	2.5%	1.7%	2.9%	0.3%	1.6%	0.2%	17.8%	7.4%	8.2%	0.5%	0.0%	1.8%	0.8%
3074	50	983	4.0%	41.8%	28.1%	2.4%	1.7%	2.9%	0.3%	1.6%	0.1%	9.3%	3.9%	3.7%	0.2%	0.0%	0.0%	0.0%

Traffic Flows and Breakdown by 16 Vehicle Classes (Year 2036)

Link No.	Speed Limit	Total Vehicle	19 - Motorcycles (MC)	01 - Private Cars (PC)	03 - Taxi	14 - Non-franchised Bus <=6.4t	15 - Non-franchised Bus 6.4-15t	16 - Non-franchised Bus >15t	12 - Private Light Bus <=3.5t	13 - Private Light Bus >3.5t	04 - Light Goods Vehicles <=2.5t	05 - Lt Goods Vehicles 2.5-3.5t	06 - Light Goods Vehicles >3.5t	07 - Heavy Goods Vehicles <=15t	08 - Heavy Goods Vehicles >15t	17 - Franchised Bus (SD)	18 - Franchised Bus (DD)	11 - Public Light Buses
	km/hr	1700-1800																
3075	50	966	3.8%	40.3%	28.4%	2.2%	1.6%	2.6%	0.3%	1.4%	0.1%	10.2%	4.2%	4.3%	0.4%	0.0%	0.0%	0.0%
3076	50	669	4.0%	41.4%	20.9%	1.6%	1.1%	1.8%	0.2%	1.0%	0.2%	15.5%	6.4%	5.3%	0.6%	0.0%	0.0%	0.0%
3077	80	2332	5.3%	55.2%	14.7%	1.5%	1.1%	1.8%	0.2%	1.0%	0.1%	11.0%	4.6%	3.4%	0.2%	0.0%	0.0%	0.0%
3078	80	2156	4.3%	45.1%	17.5%	1.5%	1.0%	1.7%	0.2%	1.0%	0.1%	12.0%	5.0%	10.2%	0.5%	0.0%	0.0%	0.0%
3081	50	39	1.8%	19.4%	10.9%	1.4%	1.0%	1.7%	0.2%	0.9%	0.4%	38.0%	15.8%	7.7%	0.7%	0.0%	0.0%	0.0%
3082	50	382	3.6%	37.6%	31.2%	1.6%	1.1%	1.9%	0.2%	1.0%	0.1%	13.4%	5.5%	2.3%	0.4%	0.0%	0.0%	0.0%
3084	70	4017	4.0%	42.0%	18.6%	1.5%	1.1%	1.8%	0.2%	1.0%	0.2%	15.8%	6.5%	5.7%	0.7%	0.0%	0.9%	0.1%
3086	70	1311	4.4%	46.4%	5.9%	1.3%	0.9%	1.5%	0.2%	0.8%	0.2%	22.2%	9.2%	6.3%	0.6%	0.0%	0.0%	0.0%
3088	50	654	1.4%	15.0%	73.8%	2.2%	1.6%	2.6%	0.3%	1.4%	0.0%	0.5%	0.2%	0.0%	0.0%	0.0%	0.0%	1.0%
3089	50	38	4.1%	42.7%	21.5%	2.9%	2.0%	3.4%	0.4%	1.8%	0.1%	10.8%	4.5%	5.7%	0.3%	0.0%	0.0%	0.0%
4001	50	1359	3.7%	38.9%	15.6%	1.3%	0.9%	1.5%	0.2%	0.8%	0.2%	20.6%	8.5%	5.0%	1.1%	0.0%	0.0%	1.8%
4002	50	578	4.8%	50.8%	18.0%	2.2%	1.5%	2.5%	0.3%	1.4%	0.1%	11.3%	4.7%	2.3%	0.0%	0.0%	0.0%	0.0%
4003	50	1187	4.4%	46.7%	23.7%	2.2%	1.5%	2.5%	0.3%	1.4%	0.1%	7.6%	3.2%	2.2%	0.4%	0.1%	2.7%	1.1%
4004	70	7155	4.1%	42.7%	15.0%	0.9%	0.7%	1.1%	0.1%	0.6%	0.1%	14.1%	5.8%	5.0%	1.2%	0.1%	4.2%	4.3%
4005	70	6386	3.6%	37.9%	15.4%	1.6%	1.1%	1.9%	0.2%	1.0%	0.2%	15.5%	6.4%	5.0%	0.6%	0.1%	4.7%	4.9%
4006	70	3791	4.3%	45.6%	17.8%	0.7%	0.5%	0.9%	0.1%	0.5%	0.1%	8.7%	3.6%	3.7%	0.3%	0.2%	7.3%	5.8%
4007	80	843	5.3%	56.1%	10.2%	1.0%	0.7%	1.1%	0.1%	0.6%	0.1%	7.3%	3.0%	14.1%	0.5%	0.0%	0.0%	0.0%
4008	50	1372	4.3%	44.8%	21.7%	1.6%	1.1%	1.9%	0.2%	1.0%	0.1%	9.6%	4.0%	2.6%	0.7%	0.1%	2.3%	4.0%
4009	50	1121	3.9%	41.1%	20.4%	1.4%	1.0%	1.6%	0.2%	0.9%	0.1%	9.3%	3.9%	2.6%	0.7%	0.1%	4.0%	8.8%
4010	50	426	4.9%	51.4%	20.1%	1.3%	0.9%	1.5%	0.2%	0.8%	0.1%	11.8%	4.9%	2.0%	0.2%	0.0%	0.0%	0.0%
4011	50	370	5.0%	52.5%	20.4%	1.2%	0.9%	1.5%	0.2%	0.8%	0.1%	10.9%	4.5%	1.8%	0.2%	0.0%	0.0%	0.0%
4012	50	37	5.0%	52.5%	20.4%	1.2%	0.9%	1.5%	0.2%	0.8%	0.1%	10.9%	4.5%	1.8%	0.2%	0.0%	0.0%	0.0%
4014	70	2042	3.7%	38.6%	26.2%	1.2%	0.8%	1.4%	0.1%	0.7%	0.1%	13.9%	5.8%	4.3%	1.0%	0.0%	2.1%	0.0%
4015	70	979	4.8%	50.0%	16.2%	2.9%	2.0%	3.4%	0.4%	1.9%	0.1%	11.1%	4.6%	2.3%	0.1%	0.0%	0.0%	0.4%
4016	70	1397	4.4%	46.6%	16.7%	3.0%	2.1%	3.5%	0.4%	1.9%	0.1%	12.4%	5.1%	3.5%	0.2%	0.0%	0.0%	0.3%
4018	70	1605	3.6%	37.7%	24.7%	1.1%	0.8%	1.2%	0.1%	0.7%	0.2%	15.7%	6.5%	4.6%	1.0%	0.1%	2.2%	0.0%
4019	50	1482	3.8%	39.4%	11.1%	0.8%	0.6%	0.9%	0.1%	0.5%	0.2%	21.2%	8.8%	9.4%	0.4%	0.0%	0.1%	2.8%
4021	50	615	5.7%	60.1%	18.3%	0.9%	0.7%	1.1%	0.1%	0.6%	0.0%	3.2%	1.3%	1.3%	0.1%	0.0%	2.0%	4.5%
4022	50	35	1.0%	10.7%	11.5%	0.0%	0.0%	0.0%	0.0%	0.0%	0.1%	10.0%	4.1%	0.0%	0.0%	0.0%	0.0%	62.6%
4023	50	35	1.0%	10.7%	11.5%	0.0%	0.0%	0.0%	0.0%	0.0%	0.1%	10.0%	4.1%	0.0%	0.0%	0.0%	0.0%	62.6%
4024	50	237	5.3%	55.7%	22.6%	1.3%	0.9%	1.5%	0.2%	0.8%	0.1%	5.6%	2.3%	1.4%	0.2%	0.0%	0.0%	2.3%
4025	50	177	4.2%	44.1%	17.1%	0.6%	0.5%	0.8%	0.1%	0.4%	0.1%	9.9%	4.1%	5.0%	0.7%	0.0%	0.0%	12.4%
4026	50	353	3.2%	33.3%	10.2%	1.8%	1.3%	2.1%	0.2%	1.2%	0.3%	26.3%	10.9%	8.5%	0.7%	0.0%	0.0%	0.0%
4027	80	4284	4.2%	44.0%	15.5%	1.9%	1.3%	2.2%	0.2%	1.2%	0.1%	14.1%	5.9%	8.7%	0.5%	0.0%	0.0%	0.0%
4028	50	84	4.2%	44.0%	15.5%	1.9%	1.3%	2.2%	0.2%	1.2%	0.1%	14.1%	5.9%	8.7%	0.5%	0.0%	0.0%	0.0%
4029	50	204	3.6%	37.3%	26.1%	1.4%	1.0%	1.6%	0.2%	0.9%	0.1%	5.7%	2.4%	1.5%	0.3%	0.4%	17.5%	0.0%
4030	50	1434	3.8%	39.7%	16.3%	1.0%	0.7%	1.2%	0.1%	0.6%	0.1%	9.8%	4.1%	2.4%	0.5%	0.1%	5.0%	14.6%
4031	50	124	5.7%	59.7%	15.4%	1.0%	0.7%	1.1%	0.1%	0.6%	0.1%	9.4%	3.9%	2.1%	0.1%	0.0%	0.0%	0.0%
4032	70	5071	4.3%	45.5%	16.6%	1.1%	0.7%	1.2%	0.1%	0.7%	0.1%	12.6%	5.2%	3.7%	0.4%	0.1%	2.8%	4.8%
4033	70	1777	4.4%	46.5%	7.1%	1.5%	1.0%	1.7%	0.2%	0.9%	0.2%	20.9%	8.7%	6.3%	0.6%	0.0%	0.0%	0.0%
4034	70	562	4.0%	41.6%	17.0%	3.0%	2.1%	3.6%	0.4%	1.9%	0.1%	14.3%	5.9%	5.7%	0.3%	0.0%	0.0%	0.0%
4035	70	1541	4.5%	46.9%	16.5%	2.9%	2.1%	3.4%	0.4%	1.9%	0.1%	12.2%	5.1%	3.6%	0.2%	0.0%	0.0%	0.2%
4036	70	2290	4.6%	47.9%	10.3%	2.0%	1.4%	2.3%	0.2%	1.3%	0.2%	17.4%	7.2%	4.6%	0.4%	0.0%	0.0%	0.2%
4037	70	3385	4.7%	49.5%	11.5%	1.7%	1.2%	2.0%	0.2%	1.1%	0.2%	15.8%	6.5%	4.0%	0.4%	0.0%	1.0%	0.1%
5137	50	767	4.0%	42.2%	11.2%	1.2%	0.8%	1.4%	0.1%	0.7%	0.2%	20.5%	8.5%	8.8%	0.4%	0.0%	0.0%	0.0%
5138	50	592	3.7%	39.1%	12.4%	0.9%	0.6%	1.1%	0.1%	0.6%	0.2%	21.4%	8.9%	9.3%	0.4%	0.0%	0.0%	1.2%
5143	50	308	4.1%	43.0%	11.1%	1.5%	1.1%	1.7%	0.2%	1.0%	0.2%	18.5%	7.7%	8.9%	0.8%	0.0%	0.3%	0.0%
5144	50	161	4.0%	42.4%	14.5%	2.3%	1.6%	2.7%	0.3%	1.5%	0.1%	13.3%	5.5%	6.1%	1.1%	0.0%	0.0%	4.5%
5145	50	666	3.6%	37.3%	10.8%	0.6%	0.4%	0.7%	0.1%	0.4%	0.2%	23.5%	9.7%	10.9%	0.6%	0.0%	0.1%	1.1%
5146	50	694	3.8%	39.8%	10.6%	1.0%	0.7%	1.1%	0.1%	0.6%	0.2%	21.8%	9.0%	9.7%	0.6%	0.0%	0.0%	1.1%
5189	50	360	3.0%	31.9%	6.0%	0.7%	0.5%	0.8%	0.1%	0.4%	0.3%	27.9%	11.6%	16.2%	0.8%	0.0%	0.0%	0.0%
5190	50	250	4.6%	48.3%	5.9%	1.6%	1.1%	1.9%	0.2%	1.0%	0.2%	18.6%	7.7%	8.3%	0.8%	0.0%	0.0%	0.0%
5191	50	480	5.5%	57.8%	8.7%	2.6%	1.8%	3.1%	0.3%	1.7%	0.1%	7.5%	3.1%	7.8%	0.0%	0.0%	0.0%	0.0%
5192	50	555	5.9%	61.4%	7.5%	0.8%	0.5%	0.9%	0.1%	0.5%	0.1%	11.8%	4.9%	5.2%	0.3%	0.0%	0.0%	0.0%
5193	50	748	3.5%	36.4%	8.1%	1.9%	1.4%	2.3%	0.2%	1.2%	0.2%	17.2%	7.1%	19.7%	0.8%	0.0%	0.0%	0.0%
5194	50	720	4.3%	44.8%	8.0%	0.9%	0.6%	1.1%	0.1%	0.6%	0.2%	18.7%	7.8%	12.7%	0.3%	0.0%	0.0%	0.0%
5195	80	843	5.3%	56.1%	10.2%	1.0%	0.7%	1.1%	0.1%	0.6%	0.1%	7.3%	3.0%	14.1%	0.5%	0.0%	0.0%	0.0%
5196	80	794	6.4%	67.5%	3.2%	0.9%	0.6%	1.0%	0.1%	0.5%	0.1%	12.6%	5.2%	1.6%	0.1%	0.0%	0.0%	0.0%
5197	80	1766	4.3%	45.4%	9.1%	2.0%	1.4%	2.3%	0.2%	1.3%	0.1%	11.7%	4.8%	16.7%	0.6%	0.0%	0.0%	0.0%
5198	80	1514	5.4%	56.7%	5.4%	0.9%	0.6%	1.0%	0.1%	0.6%	0.2%	15.5%	6.4%	6.9%	0.2%	0.0%	0.0%	0.0%
5199	50	809	3.6%	38.1%	7.9%	1.9%	1.3%	2.2%	0.2%	1.2%	0.2%	17.2%	7.1%	18.2%	0.8%	0.0%	0.0%	0.0%
5200	50	190	4.3%	44.6%	5.8%	1.8%	1.3%	2.1%	0.2%	1.1%	0.2%	19.1%	7.9%	10.8%	0.8%	0.0%	0.0%	0.0%
5201	50	704	4.3%	44.6%	7.5%	0.9%	0.7%	1.1%	0.1%	0.6%	0.2%	19.0%	7.9%	12.8%	0.4%	0.0%	0.0%	0.0%
5202	50	377	3.1%	32.7%	7.0%	0.6%	0.4%	0.7%	0.1%	0.4%	0.3%	26.9%	11.2%	15.9%	0.6%	0.0%	0.0%	0.0%
5224	50	175	3.1%	32.6%	8.4%	7.0%	5.0%	8.2%	0.9%	4.5%	0.1%	9.5%	3.9%	16.7%	0.1%	0.0%	0.0%	0.0%
5225	50	923	3.4%	35.7%	8.1%	2.9%	2.1%	3.4%	0.4%	1.9%	0.2%	15.7%	6.5%	19.1%	0.7%	0.0%	0.0%	0.0%
5226	50	305	6.9%	72.3%	8.9%	0.1%	0.1%	0.1%	0.0%	0.1%	0.1%	6.3%	2.6%	2.7%	0.0%	0.0%	0.0%	0.0%
5245	80	264	5.9%	61.6%	1.5%	3.7%	2.6%	4.4%	0.5%	2.4%	0.0%	3.0%	1.2%	13.0%	0.1%	0.0%	0.0%	0.0%
5254	50	188	3.8%	39.4%	9.7%	0.9%	0.7%	1.1%	0.1%	0.6%	0.2%	21.9%	9.1%	11.2%	0.9%	0.0%	0.5%	0.0%
5256	70	3406	3.4%	35.4%	10.0%	7.1%	5.0%	8.4%	0.9%	4.6%	0.1%	13.2%	5.5%	2.5%	0.0%	0.1%	3.0%	0.8%
5257	70	3029	4.6%	48.5%	2.4%	4.1%	2.9%	4.8%	0.5%	2.6%	0.2%	16.4%	6.8%	3.1%	0.0%	0.0%	2.1%	1.0%
5262	50	549	4.3%	44.8%	12.5%	1.0%	0.7%	1.2%	0.1%	0.6%	0.2%	17.3%	7.2%	5.8%	0.4%	0.0%	0.2%	3.8%
5263	50	557	3.7%	38.6%	12.5%	0.7%	0.5%	0.8%	0.1%	0.4%	0.2%	21.3%	8.8%	8.4%	0.3%	0.0%	0.0%	3.8%
5264	50	809	3.6%	38.1%	7.9%	1.9%	1.3%	2.2%	0.2%	1.2%	0.2%	17.2%	7.1%	18.2%	0.8%	0.0%	0.0%	0.0%
6252	50	6719	3.6%	38.2%	11.3%	1.7%	1.2%	1.9%	0.2%	1.1%	0.2%	16.3%	6.7%	4.5%	0.7%	0.2%	8.6%	3.7%
8033	70	477	4.1%	43.0%	4.0%	2.2%	1.6%	2.6%	0.3%	1.4%	0.1%	10.7%	4.4%	5.9%	0.1%	0.4%	19.1%	0.0%
8340	50	981	4.5%	47.7%	20.0%	2.9%	2.1%	3.4%	0.4%	1.9%	0.1%	9.5%	3.9%	2.6%	0.1%	0.0%	0.5%	0.4%
9098	70	1550	4.6%	47.9%	5.1%	2.6%	1.9%	3.1%	0.3%	1.7%	0.2%	16.6%	6.9%	6.5%	0.0%	0.1%	2.7%	0.0%
9112	70	786	4.6%	48.5%	3.3%	2.6%	1.8%	3.1%	0.3%	1.7%	0.2%	15.4%	6.4%	9.6%	0.1%	0.1%	2.4%	0.0%
9205	50	65	4.4%	45.8%	23.0%	3.1%	2.2%	3.6%	0.4%	2.0%	0.1%	7.9%	3.3%	4.2%	0.2%	0.0%	0.0%	0.0%
9206	50	80	5.1%	54.0%	20.3%	1.4%	1.0%	1.6%	0.2%	0.9%	0.1%	8.5%	3.5%	3.1%	0.2%	0.0%	0.0%	0.0%
9301	50	1025	3.4%	35.6%	50.3%	1.9%	1.3%	2.2%	0.2%	1.2%	0.0%	2.1%	0.9%	0.7%	0.0%	0.0%	0.0%	0.0%
9302	50	534	3.9%	40.6%	47.6%	1.2%	0.9%	1.4%	0.2%	0.8%	0.0%	1.9%	0.8%	0.7%	0.1%	0.0%	0.0%	0.0%
9303	50	521	3.8%	39.4%	41.3%	0.9%	0.6%	1.1%	0.1%	0.6%	0.1%	7.7%	3.2%	1.4%	0.0%	0.0%	0.0%	0.0%
9304	50	343	4.2%	43.6%	34.9%	1.8%	1.3%	2.1%	0.2%	1.1%	0.1%	6.0%	2.5%	2.2%	0.1%	0.0%	0.0%	0.0%

Traffic Flows and Breakdown by 16 Vehicle Classes (Year 2036)

Link No.	Speed Limit	Total Vehicle	19 - Motorcycles (MC)	01 - Private Cars (PC)	03 - Taxi	14 - Non-franchised Bus <=6.4t	15 - Non-franchised Bus 6.4-15t	16 - Non-franchised Bus >15t	12 - Private Light Bus <=3.5t	13 - Private Light Bus >3.5t	04 - Light Goods Vehicles <=2.5t	05 - Lt Goods Vehicles 2.5-3.5t	06 - Light Goods Vehicles >3.5t	07 - Heavy Goods Vehicles <=15t	08 - Heavy Goods Vehicles >15t	17 - Franchised Bus (SD)	18 - Franchised Bus (DD)	11 - Public Light Buses
	km/hr	1800-1900																
1	50	169	5.8%	60.8%	23.1%	0.2%	0.1%	0.2%	0.0%	0.1%	0.1%	5.1%	2.1%	2.0%	0.3%	0.0%	0.0%	0.0%
2	50	687	5.4%	56.9%	19.8%	1.1%	0.8%	1.2%	0.1%	0.7%	0.1%	7.0%	2.9%	3.2%	0.7%	0.0%	0.0%	0.0%
3	70	1758	4.7%	49.0%	20.2%	1.0%	0.7%	1.2%	0.1%	0.7%	0.1%	10.2%	4.2%	4.2%	0.4%	0.0%	0.0%	3.2%
4	70	2469	4.7%	48.9%	24.6%	0.4%	0.3%	0.5%	0.1%	0.3%	0.1%	7.7%	3.2%	2.4%	0.4%	0.0%	0.0%	6.4%
5	50	174	6.9%	71.9%	15.9%	0.3%	0.2%	0.3%	0.0%	0.2%	0.0%	2.4%	1.0%	0.8%	0.1%	0.0%	0.0%	0.0%
6	50	100	3.9%	40.8%	25.6%	1.3%	0.9%	1.6%	0.2%	0.8%	0.1%	9.3%	3.9%	4.2%	1.4%	0.1%	5.9%	0.0%
7	50	1132	3.5%	37.1%	22.6%	1.1%	0.8%	1.2%	0.1%	0.7%	0.1%	10.5%	4.4%	2.7%	0.5%	0.2%	9.4%	5.1%
8	50	696	4.0%	42.3%	15.1%	0.7%	0.5%	0.8%	0.1%	0.4%	0.1%	5.9%	2.4%	3.4%	1.0%	0.3%	13.1%	10.1%
9	50	122	5.5%	57.8%	23.5%	0.1%	0.0%	0.1%	0.0%	0.0%	0.1%	7.7%	3.2%	1.8%	0.2%	0.0%	0.0%	0.0%
10	50	107	5.5%	57.4%	20.0%	1.1%	0.7%	1.2%	0.1%	0.7%	0.0%	3.2%	1.3%	1.0%	0.2%	0.2%	7.3%	0.0%
11	50	704	3.9%	40.8%	21.0%	0.6%	0.5%	0.8%	0.1%	0.4%	0.1%	7.0%	2.9%	1.9%	0.3%	0.3%	11.4%	8.1%
12	50	556	3.8%	40.2%	20.5%	0.5%	0.3%	0.5%	0.1%	0.3%	0.1%	4.9%	2.0%	1.8%	0.6%	0.4%	17.0%	7.0%
13	50	197	5.1%	53.4%	21.4%	0.7%	0.5%	0.8%	0.1%	0.4%	0.1%	7.2%	3.0%	1.9%	0.4%	0.0%	0.0%	5.1%
14	50	359	3.8%	39.4%	21.3%	0.5%	0.3%	0.6%	0.1%	0.3%	0.1%	10.1%	4.2%	3.5%	0.8%	0.1%	5.7%	9.2%
15	50	1055	5.1%	53.6%	26.7%	0.6%	0.4%	0.7%	0.1%	0.4%	0.1%	5.3%	2.2%	1.4%	0.4%	0.0%	0.0%	3.1%
16	50	103	5.4%	56.9%	22.4%	0.7%	0.5%	0.9%	0.1%	0.5%	0.1%	6.8%	2.8%	2.5%	0.4%	0.0%	0.0%	0.0%
17	50	174	5.8%	60.6%	22.8%	0.4%	0.3%	0.5%	0.1%	0.3%	0.1%	5.7%	2.4%	1.1%	0.2%	0.0%	0.0%	0.0%
18	50	414	5.1%	53.5%	23.3%	0.5%	0.4%	0.6%	0.1%	0.3%	0.1%	8.0%	3.3%	2.0%	0.5%	0.0%	0.0%	2.4%
19	50	98	5.6%	58.5%	24.6%	0.6%	0.4%	0.7%	0.1%	0.4%	0.1%	4.9%	2.0%	1.9%	0.3%	0.0%	0.0%	0.0%
20	50	14	3.3%	34.1%	36.6%	0.1%	0.1%	0.2%	0.0%	0.1%	0.2%	17.1%	7.1%	0.9%	0.3%	0.0%	0.0%	0.0%
21	50	279	3.7%	38.6%	20.6%	0.3%	0.2%	0.4%	0.0%	0.2%	0.1%	8.8%	3.6%	3.1%	0.9%	0.2%	7.3%	11.8%
22	50	727	4.9%	51.2%	27.2%	0.6%	0.4%	0.7%	0.1%	0.4%	0.1%	5.6%	2.3%	1.4%	0.4%	0.0%	0.0%	4.5%
23	50	314	4.6%	48.3%	18.3%	0.6%	0.4%	0.7%	0.1%	0.4%	0.1%	7.7%	3.2%	1.8%	0.4%	0.2%	6.5%	6.7%
24	50	85	4.3%	45.1%	15.2%	0.4%	0.3%	0.5%	0.1%	0.3%	0.1%	13.7%	5.7%	6.1%	1.1%	0.0%	0.0%	7.1%
25	50	100	4.8%	50.6%	16.5%	0.4%	0.3%	0.4%	0.0%	0.2%	0.2%	14.6%	6.1%	4.9%	0.9%	0.0%	0.0%	0.0%
26	50	57	5.3%	55.7%	22.2%	0.6%	0.4%	0.7%	0.1%	0.4%	0.1%	7.9%	3.3%	2.6%	0.5%	0.0%	0.0%	0.0%
27	50	411	4.3%	44.9%	22.2%	1.0%	0.7%	1.2%	0.1%	0.6%	0.1%	11.8%	4.9%	3.7%	0.8%	0.0%	0.0%	3.6%
28	50	233	4.8%	50.0%	23.9%	0.9%	0.6%	1.0%	0.1%	0.6%	0.1%	10.8%	4.5%	2.5%	0.3%	0.0%	0.0%	0.0%
29	50	220	4.7%	48.9%	24.4%	1.1%	0.8%	1.2%	0.1%	0.7%	0.1%	9.2%	3.8%	4.0%	1.1%	0.0%	0.0%	0.0%
30	50	256	5.0%	52.3%	21.7%	0.5%	0.3%	0.5%	0.1%	0.3%	0.1%	9.9%	4.1%	4.7%	0.5%	0.0%	0.0%	0.0%
31	50	431	5.0%	52.1%	22.5%	0.4%	0.3%	0.5%	0.1%	0.3%	0.1%	10.4%	4.3%	3.5%	0.6%	0.0%	0.0%	0.0%
32	50	440	3.6%	37.3%	20.3%	0.7%	0.5%	0.9%	0.1%	0.5%	0.1%	4.9%	2.0%	1.9%	0.5%	0.4%	16.7%	9.8%
33	50	1052	4.1%	42.6%	19.3%	0.5%	0.4%	0.6%	0.1%	0.3%	0.1%	8.0%	3.3%	2.3%	0.6%	0.3%	11.5%	6.1%
34	50	878	4.8%	49.8%	20.2%	0.4%	0.3%	0.5%	0.1%	0.3%	0.1%	11.5%	4.8%	4.1%	0.5%	0.0%	0.0%	2.6%
35	50	377	3.2%	33.4%	19.7%	0.9%	0.6%	1.1%	0.1%	0.6%	0.0%	3.1%	1.3%	0.6%	0.1%	0.6%	24.7%	10.1%
36	50	1217	4.5%	46.7%	20.4%	0.5%	0.3%	0.5%	0.1%	0.3%	0.1%	7.5%	3.1%	2.5%	0.5%	0.2%	8.9%	3.9%
37	50	758	4.6%	47.8%	27.4%	1.2%	0.8%	1.4%	0.1%	0.7%	0.0%	4.7%	2.0%	1.4%	0.2%	0.0%	0.0%	7.6%
38	50	278	4.2%	44.3%	37.6%	1.9%	1.3%	2.2%	0.2%	1.2%	0.0%	3.9%	1.6%	1.2%	0.3%	0.0%	0.0%	0.0%
39	50	928	6.1%	63.6%	13.7%	0.4%	0.3%	0.5%	0.1%	0.3%	0.1%	8.2%	3.4%	1.6%	0.2%	0.0%	1.7%	0.0%
40	50	848	5.2%	54.0%	30.5%	1.4%	1.0%	1.7%	0.2%	0.9%	0.0%	3.1%	1.3%	0.7%	0.0%	0.0%	0.0%	0.0%
41	50	1072	4.1%	42.8%	27.8%	0.9%	0.7%	1.1%	0.1%	0.6%	0.1%	8.5%	3.5%	3.2%	0.5%	0.1%	5.4%	0.5%
53	50	997	3.8%	39.7%	48.0%	0.8%	0.6%	0.9%	0.1%	0.5%	0.0%	3.1%	1.3%	1.1%	0.1%	0.0%	0.0%	0.0%
54	50	921	5.1%	53.0%	25.6%	1.2%	0.8%	1.3%	0.1%	0.7%	0.1%	6.5%	2.7%	2.6%	0.3%	0.0%	0.0%	0.0%
55	50	921	5.1%	53.0%	25.6%	1.2%	0.8%	1.3%	0.1%	0.7%	0.1%	6.5%	2.7%	2.6%	0.3%	0.0%	0.0%	0.0%
56	50	1021	4.4%	45.6%	22.0%	1.8%	1.3%	2.1%	0.2%	1.1%	0.1%	9.8%	4.1%	5.9%	1.6%	0.0%	0.0%	0.0%
57	50	2507	4.6%	48.0%	32.4%	0.6%	0.4%	0.7%	0.1%	0.4%	0.1%	7.2%	3.0%	2.2%	0.2%	0.0%	0.0%	0.3%
58	50	14	3.2%	34.1%	36.5%	0.1%	0.1%	0.2%	0.0%	0.1%	0.2%	17.1%	7.1%	1.1%	0.2%	0.0%	0.0%	0.0%
59	50	119	5.5%	57.9%	27.6%	0.5%	0.3%	0.5%	0.1%	0.3%	0.0%	4.0%	1.7%	1.3%	0.2%	0.0%	0.0%	0.0%
60	50	578	4.2%	44.4%	18.8%	0.8%	0.6%	1.0%	0.1%	0.5%	0.1%	10.1%	4.2%	3.7%	0.4%	0.2%	10.0%	0.9%
61	50	492	4.1%	43.4%	21.0%	1.0%	0.7%	1.1%	0.1%	0.6%	0.1%	8.2%	3.4%	2.9%	0.4%	0.3%	11.7%	1.0%
62	50	466	4.1%	42.7%	21.7%	1.0%	0.7%	1.2%	0.1%	0.7%	0.1%	7.7%	3.2%	2.7%	0.3%	0.3%	12.4%	1.1%
63	50	488	4.1%	43.2%	21.7%	1.0%	0.7%	1.2%	0.1%	0.6%	0.1%	7.7%	3.2%	2.7%	0.4%	0.3%	11.8%	1.0%
64	50	13	3.3%	34.7%	37.2%	0.0%	0.0%	0.0%	0.0%	0.0%	0.2%	17.4%	7.2%	0.0%	0.0%	0.0%	0.0%	0.0%
65	50	24	5.1%	53.1%	23.9%	0.6%	0.4%	0.7%	0.1%	0.4%	0.1%	9.8%	4.1%	1.5%	0.1%	0.0%	0.0%	0.0%
66	50	192	4.8%	50.3%	19.1%	0.3%	0.2%	0.4%	0.0%	0.2%	0.1%	6.1%	2.5%	3.1%	0.4%	0.0%	0.0%	12.5%
67	50	191	3.9%	41.4%	13.9%	0.4%	0.3%	0.5%	0.1%	0.3%	0.0%	2.2%	0.9%	0.9%	0.1%	0.7%	29.1%	5.2%
68	50	174	2.5%	25.9%	11.7%	0.5%	0.3%	0.5%	0.1%	0.3%	0.0%	1.8%	0.7%	0.8%	0.2%	0.7%	32.1%	21.9%
69	50	197	2.5%	25.7%	11.9%	0.5%	0.4%	0.6%	0.1%	0.3%	0.0%	2.6%	1.1%	0.9%	0.2%	0.7%	28.2%	24.3%
70	50	301	3.4%	35.8%	13.6%	0.6%	0.4%	0.7%	0.1%	0.4%	0.1%	5.0%	2.1%	1.3%	0.2%	0.4%	18.5%	17.6%
71	50	79	5.2%	54.6%	17.0%	0.2%	0.2%	0.3%	0.0%	0.1%	0.1%	10.6%	4.4%	6.4%	0.9%	0.0%	0.0%	0.0%
72	50	13	3.3%	34.7%	37.2%	0.0%	0.0%	0.0%	0.0%	0.0%	0.2%	17.4%	7.2%	0.0%	0.0%	0.0%	0.0%	0.0%
73	50	81	4.7%	48.8%	21.5%	0.6%	0.4%	0.7%	0.1%	0.4%	0.1%	8.9%	3.7%	2.3%	0.4%	0.0%	0.0%	7.4%
74	50	174	4.8%	50.7%	19.2%	0.4%	0.3%	0.5%	0.1%	0.3%	0.1%	13.0%	5.4%	4.8%	0.4%	0.0%	0.0%	0.0%
75	50	13	3.3%	34.7%	37.2%	0.0%	0.0%	0.0%	0.0%	0.0%	0.2%	17.4%	7.2%	0.0%	0.0%	0.0%	0.0%	0.0%
76	50	1536	3.7%	39.3%	21.6%	0.8%	0.6%	1.0%	0.1%	0.5%	0.1%	9.2%	3.8%	2.4%	0.5%	0.2%	9.9%	6.1%
77	50	754	4.2%	43.8%	15.7%	0.7%	0.5%	0.8%	0.1%	0.4%	0.1%	5.7%	2.4%	3.2%	1.0%	0.3%	12.1%	9.3%
78	50	311	4.2%	44.1%	31.7%	0.9%	0.6%	1.0%	0.1%	0.5%	0.1%	8.9%	3.7%	3.3%	1.0%	0.0%	0.0%	0.0%
79	50	22	2.0%	20.9%	22.4%	0.1%	0.1%	0.1%	0.0%	0.1%	0.1%	10.5%	4.3%	2.8%	0.8%	0.0%	0.0%	35.8%
80	50	293	5.5%	58.1%	18.4%	1.7%	1.2%	2.0%	0.2%	1.1%	0.1%	6.3%	2.6%	2.6%	0.2%	0.0%	0.0%	0.0%
81	50	551	4.7%	49.6%	28.6%	0.5%	0.4%	0.6%	0.1%	0.3%	0.1%	8.2%	3.4%	2.7%	0.7%	0.0%	0.0%	0.0%
82	50	163	5.6%	58.9%	20.9%	0.3%	0.2%	0.4%	0.0%	0.2%	0.1%	7.0%	2.9%	2.7%	0.6%	0.0%	0.0%	0.0%
83	50	373	4.8%	50.9%	25.3%	0.9%	0.7%	1.1%	0.1%	0.6%	0.1%	8.7%	3.6%	2.7%	0.6%	0.0%	0.0%	0.0%
84	50	544	4.9%	51.6%	19.5%	0.5%	0.3%	0.5%	0.1%	0.3%	0.1%	9.2%	3.8%	2.6%	0.4%	0.1%	2.2%	3.9%
85	50	731	4.8%	50.7%	26.9%	0.8%	0.6%	1.0%	0.1%	0.5%	0.1%	5.8%	2.4%	1.6%	0.3%	0.0%	1.6%	2.9%
86	50	71	5.0%	52.2%	23.1%	1.0%	0.7%	1.1%	0.1%	0.6%	0.1%	9.0%	3.7%	2.8%	0.7%	0.0%	0.0%	0.0%
87	50	1035	5.1%	53.2%	26.4%	0.5%	0.4%	0.6%	0.1%	0.3%	0.1%	7.1%	2.9%	2.2%	0.5%	0.0%	0.0%	0.6%
88	50	762	5.2%	55.0%	22.9%	0.7%	0.5%	0.9%	0.1%	0.5%	0.1%	7.0%	2.9%	2.0%	0.4%	0.0%	0.0%	1.8%
89	50	2171	4.0%	42.0%	25.1%	0.7%	0.5%	0.8%	0.1%	0.4%	0.1%	7.3%	3.0%	1.6%	0.3%	0.1%	3.2%	10.8%
90	50	2180	5.3%	55.2%	29.3%	0.6%	0.5%	0.7%	0.1%	0.4%	0.0%	3.2%	1.3%	0.9%	0.2%	0.0%	2.0%	0.3%
91	50	929	4.7%	49.3%	28.5%	0.4%	0.3%	0.5%	0.1%	0.3%	0.1%	5.4%	2.2%	1.4%	0.3%	0.0%	0.0%	6.7%
92	50	321	5.4%	56.6%	28.4%	0.5%	0.4%	0.6%	0.1%	0.3%	0.0%	3.0%	1.2%	1.2%	0.3%	0.0%	0.0%	1.9%
93	50	15	3.3%	34.4%	32.4%	0.9%	0.6%	1.1%	0.1%	0.6%	0.2%	15.2%	6.3%	3.7%	1.2%	0.0%	0.0%	0.0%
94	50	13	3.3%	34.7%	37.2%	0.0%	0.0%	0.0%	0.0%	0.0%	0.2%	17.4%	7.2%	0.0%	0.0%	0.0%	0.0%	0.0%
95	50	484	3.8%	39.8%	17.2%	0.6%	0.5%	0.8%	0.1%	0.4%	0.1%	5.5%	2.3%	1.0%	0.1%	0.4%	17.2%	10.3%
96	50	1850	3.9%	40.6%	22.4%	0.6%	0.4%	0.7%	0.1%	0.4%	0.1%	5.1%	2.1%	1.6%	0.4%	0.4%	17.3%	3.9%
97	50	1060	4.2%	44.0%	39.4%	0.8%	0.5%	0.9%	0.1%	0.5%	0.1%	5.5%	2.3%	1.5%	0.3%	0.0%	0.0%	0.0%
98	50	17	2.5%	26.7%	28.7%	0.0%	0.0%	0.0%	0.0%	0.0%	0.1%	13.4%	5.6%	0.0%	0.0%	0.5%	22.4%	0.0%
99	70	2143	4.8%	50.2%	20.6%	1.1%	0.7%	1.2%	0.1%	0.7%	0.1%	9.4%	3.9%	4.0%	0.5%	0.0%	0.0%	2.7%
100	70	1027	5.1%	53.0%	12.5%	0.4%	0.3%	0.5%	0.1%	0.3%	0.1%	13.1%	5.4%	6.0%	1.0%	0.0%	2.1%	0.0%
101	50	1078	5.1%	53.7%	23.3%	1.0%	0.7%	1.2%	0.1%	0.6%	0.1%	7.4%	3.1%	2.6%	0.3%	0.0%	0.0%	0.7%
102	50	292	3.7%	39.3%	25.5%	0.5%	0.4%	0.6%	0.1%	0.3%	0.1%	5.6%	2.3%	1.4%	0.3%	0.1%	3.0%	16.8%
103	50	782	5.2%	54.7%	22.0%	0.7%	0.5%	0.8%	0.1%	0.4%	0.0%	4.6%	1.9%	1.8%	0.5%	0.0%	1.6%	5.1%
104	50	161	4.5%	47.4%	29.5%	0.7%	0.5%	0.8%	0.1%	0.4%	0.1%	9.6%	4.0%	2.2%	0.3%	0.0%	0.0%	0.0%
105	50	216	5.8%	60.7%	20.6%	0.9%	0.6%	1.0%	0.1%	0.6%	0.1%	5.0%	2.1%	2.1%	0.6%	0.0%	0.0%	0.0%
106	50	74	4.8%	50.8%	27.5%	0.6%	0.4%	0.7%	0.1%	0.4%	0.1%	8.7%	3.6%	2.0%	0.4%	0.0%	0.0%	0.0%
107	50	210	5.4%	57.0%	26.2%	0.5%	0.4%	0.6%	0.1%	0.3%	0.1%	5.6%	2.3%	1.1%	0.2%	0.0%	0.0%	0.0%
108	50	108	1.6%	16.9%	10.0%	0.2%	0.1%	0.2%	0.0%	0.1%	0.0%	4.2%	1.7%	0.6%	0.1%	0.5%	21.8%	41.8%
109	50	25	2.1%	22.0%	20.3%	0.1%	0.0%	0.1%	0.0%	0.0%	0.1%	9.5%	3.9%	1.1%	0.3%	0.9%	39.6%	0.0%
110	50	137	3.6%	38.0%	14.2%	0.2%	0.1%	0.2%	0.0%	0.1%	0.1%	7.1%	2.9%	3.8%	1.1%	0.5%	23.5%	4.4%
111	50	384	4.2%	43.6%	18.3%	0.4%	0.3%	0.4%	0.0%	0.2%	0.1%	8.5%	3.5%	1.4%	0.2%	0.3%	13.7%	4.7%
112	50	65	1.8%	18.9%	16.3%	0.2%	0.1%	0.2%	0.0%	0.1%	0.0%	4.3%	1.8%	0.7%	0.2%	0.9%	39.0%	15.4%
113	50	202	4.6%	48.5%	19.5%	0.3%	0.2%	0.4%	0.0%	0.2%	0.1%	7.0%	2.9%	0.4%	0.0%	0.4%	15.4%	0.0%
114	50	89	3.1%	32.9%	16.8%	0.1%	0.1%	0.1%	0.0%	0.1%	0.0%	3.9%	1.6%	0.7%	0.1%	0.7%	28.5%	11.2%
115	50	106	3.2%	33.7%	9.8%	0.3%	0.2%	0.3%	0.0%	0.2%	0.1%	12.5%	5.2%	1.7%	0.1%	0.7%	32.1%	0.0%
116	50	40	4.2%	44.5%	17.2%	1.3%	0.9%	1.6%	0.2%	0.9%	0.2%	19.2%	7.9%	1.7%	0.2%	0.0%	0.0%	0.0%

Traffic Flows and Breakdown by 16 Vehicle Classes (Year 2036)

Link No.	Speed Limit	Total Vehicle	19 - Motorcycles (MC)	01 - Private Cars (PC)	03 - Taxi	14 - Non-franchised Bus <=6.4t	15 - Non-franchised Bus 6.4-15t	16 - Non-franchised Bus >15t	12 - Private Light Bus <=3.5t	13 - Private Light Bus >3.5t	04 - Light Goods Vehicles <=2.5t	05 - Lt Goods Vehicles 2.5-3.5t	06 - Light Goods Vehicles >3.5t	07 - Heavy Goods Vehicles <=15t	08 - Heavy Goods Vehicles >15t	17 - Franchised Bus (SD)	18 - Franchised Bus (DD)	11 - Public Light Buses
	km/hr	1800-1900																
117	50	21	3.7%	38.5%	24.4%	0.0%	0.0%	0.1%	0.0%	0.0%	0.1%	11.4%	4.7%	2.3%	0.2%	0.3%	14.3%	0.0%
118	50	115	4.4%	45.9%	21.2%	0.7%	0.5%	0.9%	0.1%	0.5%	0.0%	4.0%	1.7%	1.6%	0.3%	0.1%	2.5%	15.6%
122	50	311	4.8%	50.0%	23.0%	1.0%	0.7%	1.1%	0.1%	0.6%	0.1%	8.1%	3.3%	1.3%	0.1%	0.0%	0.0%	5.8%
123	50	20	5.0%	52.0%	25.2%	0.2%	0.2%	0.3%	0.0%	0.2%	0.1%	11.4%	4.7%	0.6%	0.1%	0.0%	0.0%	0.0%
124	50	154	0.3%	3.0%	3.2%	0.0%	0.0%	0.0%	0.0%	0.0%	0.0%	1.5%	0.6%	0.0%	0.0%	0.1%	5.7%	85.5%
125	50	261	3.7%	38.3%	13.7%	0.6%	0.4%	0.7%	0.1%	0.4%	0.0%	3.7%	1.6%	1.3%	0.2%	0.0%	1.1%	34.1%
128	50	1446	4.5%	46.9%	31.1%	0.5%	0.3%	0.5%	0.1%	0.3%	0.1%	7.3%	3.0%	2.5%	0.6%	0.0%	0.0%	2.3%
129	50	1995	4.7%	49.6%	29.9%	0.4%	0.3%	0.5%	0.1%	0.3%	0.1%	7.6%	3.1%	2.9%	0.5%	0.0%	0.0%	0.0%
130	50	307	3.3%	34.7%	18.3%	0.4%	0.3%	0.4%	0.0%	0.2%	0.0%	2.4%	1.0%	0.2%	0.0%	0.2%	7.6%	30.9%
131	50	326	5.6%	58.9%	23.6%	1.1%	0.8%	1.3%	0.1%	0.7%	0.0%	4.5%	1.9%	1.2%	0.1%	0.0%	0.0%	0.0%
132	50	116	4.2%	44.4%	19.2%	0.9%	0.6%	1.1%	0.1%	0.6%	0.2%	15.3%	6.3%	3.4%	0.2%	0.0%	0.0%	3.4%
133	50	100	5.5%	58.0%	22.2%	0.6%	0.5%	0.8%	0.1%	0.4%	0.1%	6.1%	2.5%	2.5%	0.7%	0.0%	0.0%	0.0%
134	50	1710	3.9%	40.8%	25.0%	0.8%	0.6%	0.9%	0.1%	0.5%	0.1%	7.8%	3.2%	1.8%	0.3%	0.1%	4.1%	10.1%
135	50	2327	5.2%	54.4%	29.8%	0.6%	0.4%	0.7%	0.1%	0.4%	0.0%	3.7%	1.5%	1.0%	0.2%	0.0%	1.8%	0.0%
136	70	3853	4.0%	42.1%	24.7%	0.6%	0.5%	0.8%	0.1%	0.4%	0.1%	7.8%	3.2%	2.0%	0.4%	0.2%	7.1%	6.2%
137	70	3314	5.0%	52.3%	15.3%	0.5%	0.3%	0.6%	0.1%	0.3%	0.1%	7.5%	3.1%	2.9%	0.4%	0.2%	7.3%	4.1%
138	50	144	0.6%	5.9%	3.5%	0.0%	0.0%	0.0%	0.0%	0.0%	0.0%	1.6%	0.7%	0.1%	0.0%	0.1%	6.1%	81.3%
139	50	13	3.3%	34.7%	37.2%	0.0%	0.0%	0.0%	0.0%	0.0%	0.2%	17.4%	7.2%	0.0%	0.0%	0.0%	0.0%	0.0%
141	50	225	3.6%	38.0%	18.1%	0.1%	0.1%	0.1%	0.0%	0.0%	0.0%	2.3%	0.9%	1.3%	0.0%	0.0%	0.0%	35.5%
142	50	177	2.9%	30.9%	11.7%	0.4%	0.3%	0.4%	0.0%	0.2%	0.0%	2.9%	1.2%	1.5%	0.1%	0.0%	0.0%	47.3%
143	50	49	5.0%	52.5%	26.9%	1.0%	0.7%	1.2%	0.1%	0.7%	0.1%	6.5%	2.7%	2.3%	0.1%	0.0%	0.0%	0.0%
144	50	638	4.0%	41.7%	18.5%	0.4%	0.3%	0.4%	0.0%	0.2%	0.1%	5.9%	2.4%	2.5%	0.5%	0.1%	3.4%	19.6%
145	50	1014	4.0%	41.8%	19.7%	0.9%	0.6%	1.0%	0.1%	0.6%	0.1%	4.9%	2.0%	2.1%	0.5%	0.2%	9.4%	12.1%
146	50	881	4.6%	48.5%	15.6%	0.5%	0.4%	0.6%	0.1%	0.3%	0.1%	6.6%	2.7%	4.2%	1.0%	0.2%	9.9%	4.7%
147	50	880	3.8%	40.3%	18.9%	0.9%	0.6%	1.0%	0.1%	0.6%	0.1%	5.4%	2.2%	1.6%	0.3%	0.3%	12.4%	11.5%
148	50	1000	4.5%	46.9%	15.6%	0.6%	0.4%	0.7%	0.1%	0.4%	0.1%	7.0%	2.9%	4.1%	0.8%	0.2%	9.4%	6.3%
149	50	385	4.2%	43.9%	16.6%	1.0%	0.7%	1.2%	0.1%	0.6%	0.1%	12.3%	5.1%	2.2%	0.1%	0.0%	0.0%	12.0%
150	50	531	3.9%	40.5%	19.5%	0.7%	0.5%	0.8%	0.1%	0.4%	0.1%	9.9%	4.1%	2.6%	0.3%	0.0%	0.0%	16.8%
151	50	114	6.0%	62.7%	20.1%	0.4%	0.3%	0.5%	0.1%	0.3%	0.1%	5.0%	2.1%	2.1%	0.6%	0.0%	0.0%	0.0%
152	50	113	4.9%	51.0%	20.4%	0.2%	0.1%	0.2%	0.0%	0.1%	0.1%	7.7%	3.2%	1.3%	0.1%	0.0%	0.0%	10.6%
153	50	17	2.5%	26.7%	28.7%	0.0%	0.0%	0.0%	0.0%	0.0%	0.1%	13.4%	5.6%	0.0%	0.0%	0.0%	0.0%	22.9%
154	50	131	2.0%	20.7%	9.2%	0.0%	0.0%	0.0%	0.0%	0.0%	0.1%	5.0%	2.1%	1.9%	0.0%	0.0%	0.0%	59.0%
155	50	304	3.4%	35.6%	14.8%	0.2%	0.1%	0.2%	0.0%	0.1%	0.1%	6.8%	2.8%	1.8%	0.2%	0.0%	0.0%	33.9%
156	50	511	4.7%	49.3%	23.9%	1.3%	0.9%	1.5%	0.2%	0.8%	0.1%	8.0%	3.3%	3.6%	0.9%	0.0%	0.0%	1.6%
157	50	303	4.2%	43.7%	25.6%	1.6%	1.1%	1.9%	0.2%	1.0%	0.1%	9.9%	4.1%	5.1%	1.5%	0.0%	0.0%	0.0%
158	50	716	4.3%	45.0%	17.0%	0.7%	0.5%	0.8%	0.1%	0.5%	0.2%	14.6%	6.1%	2.5%	0.1%	0.0%	1.6%	6.0%
159	70	2830	3.7%	39.0%	25.1%	0.8%	0.5%	0.9%	0.1%	0.5%	0.1%	8.5%	3.5%	2.8%	0.5%	0.1%	6.4%	7.4%
160	70	2491	5.1%	53.9%	15.3%	0.5%	0.3%	0.6%	0.1%	0.3%	0.1%	7.6%	3.2%	2.3%	0.2%	0.1%	6.2%	4.3%
162	50	238	4.3%	44.7%	20.4%	1.2%	0.8%	1.4%	0.1%	0.8%	0.1%	14.4%	6.0%	5.4%	0.4%	0.0%	0.0%	0.0%
163	50	363	4.3%	45.4%	20.7%	0.4%	0.3%	0.5%	0.1%	0.3%	0.2%	16.4%	6.8%	4.3%	0.4%	0.0%	0.0%	0.0%
164	50	393	4.6%	48.0%	26.9%	1.9%	1.3%	2.2%	0.2%	1.2%	0.1%	6.0%	2.5%	1.8%	0.1%	0.0%	0.0%	3.3%
165	50	113	4.2%	44.2%	21.7%	0.2%	0.1%	0.2%	0.0%	0.1%	0.2%	14.9%	6.2%	7.1%	0.9%	0.0%	0.0%	0.0%
166	50	70	3.2%	33.4%	16.4%	4.2%	3.0%	5.0%	0.5%	2.7%	0.2%	16.9%	7.0%	7.1%	0.5%	0.0%	0.0%	0.0%
167	50	184	4.0%	42.1%	20.5%	1.3%	0.9%	1.5%	0.2%	0.8%	0.2%	14.6%	6.0%	7.1%	0.9%	0.0%	0.0%	0.0%
168	50	543	4.0%	42.4%	10.5%	0.7%	0.5%	0.8%	0.1%	0.5%	0.2%	14.9%	6.2%	5.5%	0.4%	0.1%	2.2%	11.2%
170	50	346	4.4%	46.0%	25.5%	1.1%	0.7%	1.2%	0.1%	0.7%	0.1%	9.8%	4.1%	1.4%	0.0%	0.0%	0.0%	4.9%
171	50	621	3.8%	40.3%	21.3%	0.4%	0.3%	0.4%	0.0%	0.2%	0.1%	11.2%	4.6%	3.2%	0.4%	0.3%	11.5%	1.9%
172	50	62	5.4%	56.7%	31.7%	0.0%	0.0%	0.0%	0.0%	0.0%	0.0%	3.8%	1.6%	0.7%	0.0%	0.0%	0.0%	0.0%
173	50	468	4.5%	47.6%	20.8%	1.4%	1.0%	1.7%	0.2%	0.9%	0.1%	11.4%	4.7%	5.0%	0.7%	0.0%	0.0%	0.0%
174	50	760	4.1%	42.9%	11.8%	0.6%	0.4%	0.7%	0.1%	0.4%	0.2%	16.6%	6.9%	5.3%	0.4%	0.0%	1.5%	8.0%
175	50	641	4.0%	42.4%	22.1%	0.9%	0.7%	1.1%	0.1%	0.6%	0.1%	5.4%	2.3%	1.3%	0.2%	0.3%	14.0%	4.5%
176	50	974	4.8%	50.1%	16.0%	0.5%	0.4%	0.6%	0.1%	0.4%	0.1%	6.8%	2.8%	4.3%	1.1%	0.2%	8.9%	3.0%
179	50	738	5.1%	53.2%	22.6%	1.1%	0.8%	1.3%	0.1%	0.7%	0.1%	7.9%	3.3%	3.1%	0.6%	0.0%	0.0%	0.0%
180	50	609	5.4%	56.7%	24.2%	0.6%	0.4%	0.7%	0.1%	0.4%	0.1%	7.2%	3.0%	1.3%	0.1%	0.0%	0.0%	0.0%
181	50	524	3.7%	39.0%	20.1%	0.3%	0.2%	0.4%	0.0%	0.2%	0.1%	5.6%	2.3%	1.5%	0.2%	0.4%	16.8%	9.2%
182	50	528	3.6%	38.2%	12.6%	0.4%	0.3%	0.5%	0.1%	0.3%	0.1%	6.0%	2.5%	3.0%	0.2%	0.6%	25.5%	6.2%
183	50	849	3.6%	38.1%	17.4%	0.8%	0.6%	1.0%	0.1%	0.5%	0.1%	5.5%	2.3%	1.3%	0.1%	0.5%	20.4%	7.8%
184	50	315	1.9%	19.8%	7.5%	0.1%	0.0%	0.1%	0.0%	0.0%	0.0%	1.3%	0.5%	0.6%	0.0%	1.5%	64.2%	2.5%
185	70	3004	5.2%	55.0%	10.6%	1.4%	1.0%	1.7%	0.2%	0.9%	0.1%	9.9%	4.1%	4.6%	0.0%	0.1%	5.0%	0.0%
186	70	2409	5.4%	56.6%	8.4%	1.6%	1.1%	1.9%	0.2%	1.0%	0.1%	9.1%	3.8%	5.6%	0.1%	0.1%	5.0%	0.0%
187	50	353	3.9%	41.1%	18.2%	0.3%	0.2%	0.3%	0.0%	0.2%	0.0%	2.7%	1.1%	1.4%	0.2%	0.3%	12.2%	17.9%
188	50	414	4.0%	42.3%	19.3%	0.3%	0.2%	0.4%	0.0%	0.2%	0.0%	4.0%	1.7%	1.1%	0.1%	0.3%	10.9%	15.2%
189	70	4224	4.6%	48.5%	12.4%	0.6%	0.4%	0.6%	0.1%	0.4%	0.1%	14.1%	5.9%	5.7%	1.5%	0.1%	3.5%	1.6%
190	70	3255	5.1%	53.5%	12.2%	0.5%	0.4%	0.6%	0.1%	0.3%	0.1%	13.2%	5.5%	5.9%	0.8%	0.0%	0.5%	1.2%
191	70	5166	4.6%	47.8%	13.2%	0.7%	0.5%	0.8%	0.1%	0.4%	0.1%	12.3%	5.1%	4.9%	1.2%	0.1%	5.6%	2.6%
192	70	4231	5.1%	53.6%	13.6%	0.6%	0.4%	0.7%	0.1%	0.4%	0.1%	11.7%	4.8%	4.9%	0.6%	0.0%	1.9%	1.6%
193	70	1709	4.7%	48.8%	15.7%	1.4%	1.0%	1.7%	0.2%	0.9%	0.1%	12.4%	5.1%	4.9%	0.4%	0.0%	1.5%	1.2%
194	70	3836	5.1%	53.9%	19.5%	0.3%	0.2%	0.4%	0.0%	0.2%	0.1%	5.7%	2.4%	2.2%	0.3%	0.1%	3.3%	6.3%
195	50	54	1.8%	18.6%	9.3%	0.0%	0.0%	0.0%	0.0%	0.0%	0.1%	4.4%	1.8%	0.7%	0.0%	1.3%	54.6%	7.5%
196	50	289	4.3%	45.5%	16.7%	0.7%	0.5%	0.8%	0.1%	0.4%	0.1%	9.3%	3.8%	3.5%	0.1%	0.3%	13.9%	0.0%
197	50	60	1.4%	14.8%	9.8%	0.1%	0.1%	0.1%	0.0%	0.1%	0.0%	3.9%	1.6%	0.2%	0.0%	1.5%	66.3%	0.0%
198	50	145	2.9%	30.1%	21.9%	0.4%	0.2%	0.4%	0.0%	0.2%	0.1%	5.7%	2.4%	3.4%	0.4%	0.7%	28.4%	2.8%
199	70	1829	5.7%	59.3%	17.5%	0.5%	0.4%	0.6%	0.1%	0.3%	0.1%	6.9%	2.9%	2.1%	0.4%	0.1%	3.3%	0.0%
201	50	2078	5.0%	52.7%	23.7%	1.4%	1.0%	1.6%	0.2%	0.9%	0.1%	6.8%	2.8%	2.1%	0.2%	0.0%	0.5%	1.1%
202	50	2137	5.3%	55.3%	19.1%	0.9%	0.6%	1.1%	0.1%	0.6%	0.1%	8.1%	3.4%	2.9%	0.4%	0.0%	1.0%	1.0%
203	70	1188	5.7%	60.2%	16.1%	0.5%	0.4%	0.6%	0.1%	0.3%	0.1%	7.5%	3.1%	1.7%	0.3%	0.1%	3.2%	0.0%
204	70	2665	4.6%	48.5%	26.3%	0.6%	0.4%	0.7%	0.1%	0.4%	0.1%	9.5%	3.9%	2.8%	0.5%	0.0%	1.4%	0.2%
205	50	376	4.6%	48.7%	18.1%	0.9%	0.6%	1.0%	0.1%	0.6%	0.1%	10.0%	4.1%	3.0%	0.2%	0.2%	6.8%	1.1%
206	50	494	4.8%	50.5%	14.4%	0.8%	0.6%	0.9%	0.1%	0.5%	0.1%	10.2%	4.2%	4.1%	0.6%	0.2%	8.1%	0.0%
207	50	246	4.6%	47.8%	15.8%	0.3%	0.2%	0.4%	0.0%	0.2%	0.0%	4.1%	1.7%	1.6%	0.2%	0.3%	12.3%	10.6%
208	50	377	4.3%	44.8%	20.3%	0.4%	0.3%	0.4%	0.0%	0.2%	0.1%	7.2%	3.0%	3.1%	0.3%	0.2%	7.5%	8.0%
209	50	1073	4.6%	48.6%	29.9%	1.2%	0.9%	1.4%	0.2%	0.8%	0.1%	5.0%	2.1%	2.0%	0.4%	0.0%	1.5%	1.3%
210	50	1247	4.7%	48.9%	19.8%	2.0%	1.4%	2.3%	0.2%	1.3%	0.1%	7.4%	3.0%	2.8%	0.4%	0.0%	1.9%	3.8%
211	70	3111	5.0%	52.7%	19.0%	0.7%	0.5%	0.8%	0.1%	0.5%	0.1%	10.0%	4.2%	3.2%	0.8%	0.0%	0.1%	2.4%
212	70	1644	4.6%	48.0%	20.4%	1.2%	0.9%	1.4%	0.2%	0.8%	0.1%	11.8%	4.9%	3.1%	0.2%	0.0%	0.2%	2.2%
213	50	494	4.2%	43.7%	11.8%	0.4%	0.3%	0.4%	0.0%	0.2%	0.1%	5.3%	2.2%	2.3%	0.4%	0.2%	9.1%	19.6%
214	70	728	3.4%	36.1%	21.5%	0.2%	0.1%	0.2%	0.0%	0.1%	0.1%	9.0%	3.7%	3.7%	0.3%	0.1%	4.6%	16.9%
215	50	377	5.5%	57.8%	26.2%	0.2%	0.1%	0.2%	0.0%	0.1%	0.1%	5.2%	2.2%	1.3%	0.1%	0.0%	1.0%	0.0%
216	50	204	4.3%	45.3%	12.3%	0.5%	0.3%	0.5%	0.1%	0.3%	0.1%	9.8%	4.0%	2.6%	0.2%	0.0%	1.9%	17.7%
217	50	886	4.7%	48.8%	12.7%	0.4%	0.3%	0.5%	0.1%	0.3%	0.1%	6.9%	2.8%	2.3%	0.3%	0.2%	6.5%	13.3%
218	50	1002	4.2%	44.5%	24.2%	0.2%	0.1%	0.2%	0.0%	0.1%	0.1%	6.6%	2.7%	2.2%	0.2%	0.1%	3.8%	10.8%
219	50	392	5.3%	55.3%	13.9%	0.5%	0.3%	0.5%	0.1%	0.3%	0.1%	8.9%	3.7%	2.2%	0.3%	0.1%	3.2%	5.4%
220	50	607	5.1%	53.0%	29.8%	0.2%	0.1%	0.2%	0.0%	0.1%	0.0%	4.0%	1.7%	1.3%	0.2%	0.0%	0.8%	3.5%
221	50	869	4.5%	47.4%	25.6%	1.2%	0.8%	1.4%	0.2%	0.8%	0.1%	5.8%	2.4%	2.9%	0.7%	0.1%	2.2%	3.9%
222	50	395	4.1%	43.4%	15.6%	3.6%	2.5%	4.2%	0.5%	2.3%	0.1%	7.9%	3.3%	2.2%	0.2%	0.0%	0.7%	9.4%
223	50	257	4.7%	49.1%	20.7%	0.2%	0.2%	0.3%	0.0%	0.2%	0.1%	9.6%	4.0%	2.8%	0.7%	0.0%	0.0%	7.4%
226	50	286	4.2%	44.0%	18.0%	1.5%	1.1%	1.8%	0.2%	1.0%	0.1%	7.2%	3.0%	1.7%	0.3%	0.2%	9.2%	6.7%
227	50	1202	4.6%	48.1%	20.7%	0.9%	0.7%	1.1%	0.1%	0.6%	0.1%	12.0%	5.0%	2.7%	0.2%	0.1%	2.4%	0.9%
228	50	48	5.3%	55.7%	19.7%	0.5%	0.3%	0.6%	0.1%	0.3%	0.1%	11.2%	4.6%	1.7%	0.0%	0.0%	0.0%	0.0%
229	50	118	4.9%	51.5%	18.0%	0.5%	0.4%	0.6%	0.1%	0.3%	0.2%	14.8%	6.1%	2.4%	0.1%	0.0%	0.0%	0.0%
230	50	306	3.4%	35.6%	30.3%	1.4%	1.0%	1.7%	0.2%	0.9%	0.1%	7.5%	3.1%	1.2%	0.2%	0.1%	2.6%	10.8%
231	50	832	4.5%	47.7%	17.1%	0.9%	0.7%	1.1%	0.1%	0.6%	0.1%	13.8%	5.7%	2.3%	0.1%	0.0%	1.5%	3.6%
232	50	85	5.1%	54.0%	21.9%	0.2%	0.2%	0.3%	0.0%	0.2%	0.1%	10.5%	4.4%	2.7%	0.4%	0.0%	0.0%	0.0%
235	50	1031	4.5%	47.2%	17.3%	1.5%	1.1%	1.8%	0.2%	1.0%	0.1%	10.0%	4.1%	1.8%	0.1%	0.0%	2.1%	7.1%
236	50	656	5.0%	52.2%	22.0%	0.8%	0.6%	1.0%	0.1%	0.5%	0.1%	10.1%	4.2%	2.2%	0.1%	0.0%	0.0%	1.1%

Traffic Flows and Breakdown by 16 Vehicle Classes (Year 2036)

Link No.	Speed Limit	Total Vehicle	19 - Motorcycles (MC)	01 - Private Cars (PC)	03 - Taxi	14 - Non-franchised Bus <=6.4t	15 - Non-franchised Bus 6.4-15t	16 - Non-franchised Bus >15t	12 - Private Light Bus <=3.5t	13 - Private Light Bus >3.5t	04 - Light Goods Vehicles <=2.5t	05 - Lt Goods Vehicles 2.5-3.5t	06 - Light Goods Vehicles >3.5t	07 - Heavy Goods Vehicles <=15t	08 - Heavy Goods Vehicles >15t	17 - Franchised Bus (SD)	18 - Franchised Bus (DD)	11 - Public Light Buses
	km/hr	1800-1900																
237	50	316	4.2%	44.0%	14.7%	1.0%	0.7%	1.2%	0.1%	0.7%	0.2%	20.9%	8.7%	3.5%	0.1%	0.0%	0.0%	0.0%
238	50	204	4.3%	45.5%	16.2%	0.1%	0.1%	0.1%	0.0%	0.1%	0.2%	16.0%	6.6%	4.2%	0.7%	0.0%	0.0%	5.9%
239	70	3193	4.6%	48.5%	14.6%	0.4%	0.3%	0.4%	0.0%	0.2%	0.1%	9.4%	3.9%	3.3%	0.7%	0.2%	8.2%	5.2%
240	70	2361	4.3%	45.3%	13.0%	0.7%	0.5%	0.9%	0.1%	0.5%	0.1%	9.6%	4.0%	3.3%	0.5%	0.3%	10.8%	6.2%
241	50	371	3.6%	37.5%	13.7%	0.1%	0.1%	0.1%	0.0%	0.1%	0.1%	5.5%	2.3%	1.1%	0.1%	0.3%	13.4%	22.1%
242	50	349	3.4%	35.4%	9.1%	0.1%	0.1%	0.1%	0.0%	0.1%	0.1%	8.5%	3.5%	2.4%	0.0%	0.2%	8.7%	28.3%
243	50	106	5.6%	58.4%	20.4%	0.5%	0.3%	0.6%	0.1%	0.3%	0.1%	7.7%	3.2%	2.6%	0.2%	0.0%	0.0%	0.0%
244	50	138	5.1%	53.5%	24.5%	0.3%	0.2%	0.3%	0.0%	0.2%	0.1%	8.6%	3.6%	3.5%	0.2%	0.0%	0.0%	0.0%
245	50	548	3.4%	35.6%	11.9%	0.2%	0.1%	0.2%	0.0%	0.1%	0.1%	8.5%	3.5%	2.7%	0.1%	0.2%	8.0%	25.4%
246	50	482	3.6%	38.3%	15.4%	0.2%	0.1%	0.2%	0.0%	0.1%	0.1%	6.0%	2.5%	1.2%	0.0%	0.3%	13.2%	18.9%
247	50	57	3.7%	38.4%	9.1%	0.0%	0.0%	0.0%	0.0%	0.0%	0.1%	5.1%	2.1%	0.7%	0.0%	0.6%	24.2%	15.9%
248	50	297	4.5%	47.1%	25.3%	0.7%	0.5%	0.8%	0.1%	0.4%	0.1%	6.9%	2.9%	2.5%	0.4%	0.1%	4.6%	3.0%
249	50	689	5.2%	54.2%	21.0%	0.7%	0.5%	0.8%	0.1%	0.4%	0.1%	8.2%	3.4%	2.1%	0.1%	0.0%	2.0%	1.3%
250	50	1215	4.4%	45.9%	20.1%	0.9%	0.6%	1.1%	0.1%	0.6%	0.1%	14.1%	5.8%	3.2%	0.6%	0.0%	1.1%	1.3%
253	50	970	4.9%	51.4%	21.4%	1.4%	1.0%	1.6%	0.2%	0.9%	0.1%	9.6%	4.0%	2.2%	0.1%	0.0%	0.4%	0.8%
254	50	329	4.2%	44.2%	25.1%	1.2%	0.8%	1.4%	0.1%	0.8%	0.1%	12.6%	5.2%	4.0%	0.2%	0.0%	0.0%	0.0%
255	50	427	4.9%	51.1%	17.5%	0.5%	0.3%	0.5%	0.1%	0.3%	0.2%	14.9%	6.2%	3.3%	0.2%	0.0%	0.0%	0.0%
256	50	320	4.5%	47.0%	23.4%	0.6%	0.4%	0.7%	0.1%	0.4%	0.1%	13.5%	5.6%	3.5%	0.3%	0.0%	0.0%	0.0%
257	50	1901	5.2%	54.6%	18.8%	0.9%	0.7%	1.1%	0.1%	0.6%	0.1%	10.3%	4.3%	2.8%	0.6%	0.0%	0.0%	0.0%
258	50	1820	4.6%	48.0%	20.3%	0.9%	0.6%	1.0%	0.1%	0.6%	0.1%	13.9%	5.8%	3.8%	0.3%	0.0%	0.0%	0.0%
259	50	540	4.4%	46.1%	20.1%	1.1%	0.8%	1.3%	0.1%	0.7%	0.1%	14.4%	6.0%	4.4%	0.5%	0.0%	0.0%	0.0%
260	50	573	3.8%	39.9%	9.7%	1.0%	0.7%	1.2%	0.1%	0.6%	0.1%	5.0%	2.1%	2.4%	0.3%	0.3%	13.8%	19.0%
261	50	492	3.7%	38.3%	15.1%	0.4%	0.3%	0.5%	0.1%	0.3%	0.1%	5.5%	2.3%	1.9%	0.2%	0.1%	4.8%	26.6%
262	50	372	5.0%	52.5%	17.2%	0.5%	0.4%	0.6%	0.1%	0.3%	0.1%	14.0%	5.8%	3.3%	0.2%	0.0%	0.0%	0.0%
263	50	381	4.2%	44.1%	21.3%	0.6%	0.4%	0.6%	0.1%	0.4%	0.2%	16.8%	6.9%	4.1%	0.4%	0.0%	0.0%	0.0%
264	50	2022	5.1%	53.3%	18.9%	1.0%	0.7%	1.1%	0.1%	0.6%	0.1%	11.0%	4.6%	2.9%	0.6%	0.0%	0.0%	0.0%
265	50	1052	4.8%	49.8%	19.9%	0.8%	0.5%	0.9%	0.1%	0.5%	0.1%	13.6%	5.6%	3.1%	0.2%	0.0%	0.0%	0.0%
266	50	516	4.4%	45.8%	19.0%	1.1%	0.8%	1.3%	0.1%	0.7%	0.2%	16.0%	6.6%	3.8%	0.3%	0.0%	0.0%	0.0%
267	50	1250	4.9%	51.7%	17.4%	0.6%	0.4%	0.7%	0.1%	0.4%	0.1%	13.3%	5.5%	3.2%	0.6%	0.0%	0.0%	1.2%
268	50	546	4.3%	45.2%	17.9%	0.9%	0.7%	1.1%	0.1%	0.6%	0.2%	17.0%	7.1%	3.9%	0.4%	0.0%	0.0%	0.5%
269	50	652	4.4%	46.6%	18.6%	0.9%	0.6%	1.0%	0.1%	0.6%	0.2%	16.7%	6.9%	2.5%	0.2%	0.0%	0.0%	0.5%
270	50	409	4.8%	49.9%	19.6%	0.7%	0.5%	0.8%	0.1%	0.5%	0.1%	12.8%	5.3%	3.6%	0.6%	0.0%	0.0%	0.7%
271	50	741	4.6%	48.0%	17.7%	0.8%	0.5%	0.9%	0.1%	0.5%	0.2%	16.6%	6.9%	3.0%	0.3%	0.0%	0.0%	0.0%
272	50	525	4.7%	49.5%	15.1%	0.7%	0.5%	0.8%	0.1%	0.5%	0.2%	15.4%	6.4%	3.2%	0.7%	0.0%	0.0%	2.3%
273	50	1521	4.4%	46.0%	17.0%	1.3%	0.9%	1.5%	0.2%	0.8%	0.1%	13.4%	5.6%	2.7%	0.3%	0.1%	5.1%	0.6%
274	50	1153	4.1%	43.3%	15.4%	1.6%	1.1%	1.9%	0.2%	1.0%	0.2%	14.8%	6.1%	2.4%	0.2%	0.2%	6.8%	0.8%
275	50	1028	4.9%	51.4%	13.0%	1.3%	0.9%	1.5%	0.2%	0.8%	0.1%	10.5%	4.4%	2.7%	0.6%	0.2%	6.7%	0.9%
276	50	933	4.2%	44.2%	13.9%	1.4%	1.0%	1.6%	0.2%	0.9%	0.1%	14.2%	5.9%	3.6%	0.2%	0.2%	8.0%	0.6%
277	50	539	4.6%	48.6%	16.8%	0.4%	0.3%	0.5%	0.1%	0.3%	0.2%	17.0%	7.1%	3.8%	0.4%	0.0%	0.0%	0.0%
278	50	351	5.1%	54.0%	13.2%	1.3%	0.9%	1.5%	0.2%	0.8%	0.1%	13.9%	5.7%	2.8%	0.3%	0.0%	0.0%	0.0%
279	50	781	4.7%	48.9%	13.3%	0.8%	0.5%	0.9%	0.1%	0.5%	0.2%	17.0%	7.0%	4.0%	0.6%	0.0%	0.0%	1.5%
280	50	765	3.8%	40.1%	14.1%	0.3%	0.2%	0.4%	0.0%	0.2%	0.2%	16.1%	6.7%	3.8%	0.7%	0.3%	12.3%	0.8%
281	50	1506	5.0%	52.3%	14.0%	0.5%	0.4%	0.6%	0.1%	0.3%	0.1%	13.4%	5.6%	6.0%	0.5%	0.0%	0.5%	0.5%
282	50	943	4.9%	51.1%	16.0%	0.7%	0.5%	0.8%	0.1%	0.4%	0.1%	10.5%	4.4%	8.1%	0.4%	0.0%	1.2%	0.8%
283	50	1120	4.9%	51.9%	10.5%	1.2%	0.9%	1.4%	0.2%	0.8%	0.2%	17.5%	7.3%	2.6%	0.1%	0.0%	0.5%	0.0%
284	50	510	6.2%	65.5%	10.9%	0.5%	0.3%	0.5%	0.1%	0.3%	0.1%	9.9%	4.1%	1.6%	0.0%	0.0%	0.0%	0.0%
285	50	1801	4.9%	51.5%	13.2%	0.7%	0.5%	0.8%	0.1%	0.4%	0.1%	14.2%	5.9%	5.8%	0.5%	0.0%	1.0%	0.4%
286	50	1395	5.1%	53.1%	15.4%	0.9%	0.6%	1.0%	0.1%	0.6%	0.1%	9.7%	4.0%	7.0%	0.3%	0.0%	1.5%	0.6%
287	50	363	5.2%	54.3%	12.5%	0.4%	0.3%	0.5%	0.0%	0.3%	0.1%	8.9%	3.7%	3.7%	0.6%	0.0%	1.3%	8.3%
288	50	582	5.4%	56.9%	16.6%	0.7%	0.5%	0.8%	0.1%	0.4%	0.1%	6.1%	2.5%	3.4%	0.4%	0.0%	1.2%	5.2%
289	50	1036	4.2%	44.3%	12.4%	0.4%	0.3%	0.5%	0.1%	0.3%	0.1%	13.0%	5.4%	3.3%	0.5%	0.3%	11.6%	3.5%
290	50	2593	3.9%	40.8%	15.2%	2.4%	1.7%	2.8%	0.3%	1.6%	0.1%	10.3%	4.3%	2.5%	0.2%	0.1%	6.4%	7.4%
291	50	1633	4.6%	48.7%	7.2%	1.3%	0.9%	1.5%	0.2%	0.8%	0.1%	9.9%	4.1%	2.3%	0.2%	0.2%	7.8%	10.2%
292	70	4008	5.4%	56.4%	8.1%	0.7%	0.5%	0.8%	0.1%	0.4%	0.1%	14.0%	5.8%	2.2%	0.2%	0.0%	2.0%	3.4%
293	70	3359	4.5%	47.3%	14.4%	1.1%	0.7%	1.2%	0.1%	0.7%	0.1%	11.9%	4.9%	3.6%	0.3%	0.1%	3.2%	5.8%
294	50	3427	4.0%	42.4%	12.4%	1.3%	0.9%	1.5%	0.2%	0.8%	0.1%	11.8%	4.9%	2.3%	0.3%	0.2%	9.0%	7.7%
295	50	2919	4.3%	44.9%	11.6%	0.8%	0.6%	1.0%	0.1%	0.5%	0.1%	9.9%	4.1%	3.0%	0.4%	0.2%	7.2%	11.2%
296	50	375	4.6%	48.1%	15.0%	0.2%	0.1%	0.2%	0.0%	0.1%	0.1%	7.0%	2.9%	1.4%	0.1%	0.0%	0.0%	20.0%
297	50	109	1.3%	14.1%	5.1%	0.2%	0.1%	0.2%	0.0%	0.1%	0.0%	2.3%	1.0%	0.4%	0.0%	0.0%	0.0%	74.9%
299	50	1247	5.0%	52.7%	12.1%	0.4%	0.3%	0.5%	0.1%	0.3%	0.1%	13.6%	5.6%	7.3%	0.2%	0.0%	0.0%	1.8%
300	70	3114	4.6%	48.0%	13.5%	3.8%	2.7%	4.4%	0.5%	2.4%	0.1%	9.6%	4.0%	1.9%	0.0%	0.1%	3.5%	0.9%
301	70	2938	5.9%	61.9%	2.9%	2.0%	1.4%	2.4%	0.3%	1.3%	0.1%	11.3%	4.7%	2.1%	0.0%	0.1%	2.4%	1.1%
302	70	2330	4.3%	45.1%	14.8%	4.2%	2.9%	4.9%	0.5%	2.7%	0.1%	11.3%	4.7%	1.3%	0.0%	0.0%	1.9%	1.2%
303	70	2438	6.0%	62.9%	3.3%	2.0%	1.4%	2.3%	0.3%	1.3%	0.1%	12.5%	5.2%	1.4%	0.0%	0.0%	0.0%	1.3%
304	50	1568	4.5%	47.1%	11.1%	0.5%	0.3%	0.5%	0.1%	0.3%	0.1%	7.9%	3.3%	2.9%	0.2%	0.2%	10.7%	10.4%
305	50	2252	4.5%	47.4%	16.4%	0.3%	0.2%	0.3%	0.0%	0.2%	0.1%	9.1%	3.8%	3.8%	0.6%	0.2%	7.2%	5.9%
306	50	1707	3.9%	40.8%	25.4%	0.8%	0.5%	0.9%	0.1%	0.5%	0.1%	7.6%	3.2%	1.7%	0.2%	0.1%	4.1%	10.1%
307	50	1574	5.8%	61.3%	21.6%	0.5%	0.4%	0.6%	0.1%	0.3%	0.0%	3.7%	1.5%	1.0%	0.2%	0.1%	2.7%	0.0%
308	50	78	4.2%	44.3%	20.6%	0.6%	0.4%	0.7%	0.1%	0.4%	0.0%	3.7%	1.5%	1.5%	0.3%	0.1%	3.8%	17.9%
309	50	88	5.7%	60.3%	23.9%	0.5%	0.3%	0.5%	0.1%	0.3%	0.0%	4.3%	1.8%	2.1%	0.2%	0.0%	0.0%	0.0%
310	70	2143	4.8%	50.2%	20.6%	1.1%	0.7%	1.2%	0.1%	0.7%	0.1%	9.4%	3.9%	4.0%	0.5%	0.0%	0.0%	2.7%
311	70	2620	4.7%	49.8%	24.3%	0.5%	0.3%	0.5%	0.1%	0.3%	0.1%	7.5%	3.1%	2.4%	0.4%	0.0%	0.0%	6.0%
312	50	1142	4.9%	51.0%	13.2%	0.7%	0.5%	0.9%	0.1%	0.5%	0.1%	11.6%	4.8%	9.3%	0.4%	0.0%	0.1%	2.0%
313	50	258	5.7%	59.6%	21.8%	0.7%	0.5%	0.8%	0.1%	0.4%	0.1%	6.2%	2.6%	1.7%	0.1%	0.0%	0.0%	0.0%
314	50	303	6.2%	65.5%	16.8%	0.4%	0.3%	0.5%	0.1%	0.3%	0.1%	6.0%	2.5%	1.3%	0.1%	0.0%	0.0%	0.0%
315	50	164	6.2%	65.1%	16.7%	0.4%	0.3%	0.5%	0.1%	0.3%	0.1%	6.3%	2.6%	1.4%	0.1%	0.0%	0.0%	0.0%
316	50	146	5.7%	59.3%	21.7%	0.7%	0.5%	0.8%	0.1%	0.4%	0.1%	6.4%	2.6%	1.8%	0.1%	0.0%	0.0%	0.0%
317	50	170	5.4%	56.4%	24.9%	0.5%	0.3%	0.6%	0.1%	0.3%	0.1%	7.2%	3.0%	1.1%	0.1%	0.0%	0.0%	0.0%
318	50	184	5.9%	62.3%	18.8%	0.5%	0.4%	0.6%	0.1%	0.3%	0.1%	7.0%	2.9%	1.0%	0.1%	0.0%	0.0%	0.0%
319	50	397	5.2%	54.9%	21.9%	0.5%	0.4%	0.6%	0.1%	0.3%	0.1%	9.9%	4.1%	1.8%	0.2%	0.0%	0.0%	0.0%
320	50	174	5.3%	55.3%	20.6%	0.3%	0.2%	0.4%	0.0%	0.2%	0.0%	4.5%	1.9%	1.6%	0.3%	0.2%	6.8%	2.3%
321	50	440	3.5%	37.2%	25.2%	1.3%	0.9%	1.5%	0.2%	0.8%	0.2%	15.0%	6.2%	4.8%	0.5%	0.1%	2.7%	0.0%
322	50	35	4.8%	50.2%	26.1%	0.9%	0.6%	1.0%	0.1%	0.6%	0.1%	8.2%	3.4%	3.4%	0.7%	0.0%	0.0%	0.0%
323	50	107	5.6%	58.4%	20.4%	0.8%	0.5%	0.9%	0.1%	0.5%	0.1%	7.0%	2.9%	2.4%	0.4%	0.0%	0.0%	0.0%
324	50	382	4.5%	47.3%	29.6%	0.4%	0.3%	0.4%	0.0%	0.2%	0.1%	6.4%	2.7%	3.4%	0.5%	0.1%	3.1%	1.0%
325	50	549	5.0%	52.1%	25.8%	0.6%	0.4%	0.7%	0.1%	0.4%	0.1%	6.8%	2.8%	2.1%	0.2%	0.0%	2.1%	0.7%
326	50	66	5.0%	52.4%	15.7%	0.3%	0.2%	0.4%	0.0%	0.2%	0.1%	13.4%	5.6%	6.1%	0.5%	0.0%	0.0%	0.0%
327	50	308	5.0%	52.2%	15.2%	0.8%	0.5%	0.9%	0.1%	0.5%	0.1%	9.2%	3.8%	6.1%	0.4%	0.1%	3.8%	1.3%
328	50	373	4.5%	47.6%	29.3%	0.5%	0.3%	0.6%	0.1%	0.3%	0.1%	7.5%	3.1%	2.7%	0.2%	0.1%	3.1%	0.0%
329	50	304	5.5%	57.4%	28.6%	0.9%	0.7%	1.1%	0.1%	0.6%	0.0%	2.9%	1.2%	0.9%	0.0%	0.0%	0.0%	0.0%
330	50	162	6.4%	67.0%	16.8%	0.6%	0.4%	0.7%	0.1%	0.4%	0.0%	4.4%	1.8%	1.4%	0.0%	0.0%	0.0%	0.0%
331	50	112	6.2%	65.4%	17.4%	0.9%	0.6%	1.0%	0.1%	0.6%	0.0%	4.0%	1.7%	1.8%	0.1%	0.0%	0.0%	0.0%
332	50	144	6.4%	66.9%	16.6%	0.6%	0.4%	0.7%	0.1%	0.4%	0.0%	4.5%	1.9%	1.5%	0.0%	0.0%	0.0%	0.0%
333	50	87	6.2%	65.2%	17.3%	0.9%	0.6%	1.1%	0.1%	0.6%	0.0%	4.2%	1.7%	1.9%	0.1%	0.0%	0.0%	0.0%
334	50	148	6.6%	69.5%	15.1%	0.4%	0.3%	0.4%	0.0%	0.2%	0.0%	3.5%	1.4%	2.4%	0.0%	0.0%	0.0%	0.0%
335	50	89	6.5%	67.7%	14.9%	0.9%	0.6%	1.0%	0.1%	0.5%	0.0%	3.2%	1.3%	3.2%	0.1%	0.0%	0.0%	0.0%
336	50	1826	5.2%	54.0%	31.2%	1.5%	1.0%	1.7%	0.2%	1.0%	0.0%	2.6%	1.1%	0.5%	0.0%	0.0%	0.0%	0.0%
337	50	1338	3.9%	40.7%	48.4%	0.9%	0.6%	1.1%	0.1%	0.6%	0.0%	2.1%	0.9%	0.7%	0.0%	0.0%	0.0%	0.0%
338	50	724	4.4%	46.5%	37.8%	0.6%	0.4%	0.7%	0.1%	0.4%	0.1%	5.6%	2.3%	1.1%	0.0%	0.0%	0.0%	0.0%
339	50	1931	4.4%	46.0%	43.0%	1.2%	0.9%	1.4%	0.2%	0.8%	0.0%	1.2%	0.5%	0.4%	0.0%	0.0%	0.0%	0.0%
340	50	778	4.4%	46.1%	42.3%	0.6%	0.5%	0.8%	0.1%	0.4%	0.0%	2.7%	1.1%	0.9%	0.1%	0.0%	0.0%	0.0%
341	50	1202	5.3%	56.0%	29.7%	1.4%	1.0%	1.6%	0.2%	0.9%	0.0%	2.1%	0.9%	0.8%	0.0%	0.0%	0.0%	0.0%
342	80	4259	5.1%	53.7%	18.3%	0.9%	0.7%	1.1%	0.1%	0.6%	0.1%	9.3%	3.9%	5.8%	0.3%	0.0%	0.0%	0.0%
343	80	4269	5.8%	61.3%	12.9%	0.7%	0.5%	0.9%	0.1%	0.5%	0.1%	9.8%	4.1%	3.0%	0.2%	0.0%	0.0%	0.0%
346	70	150	5.7%	59.7%	16.6%	1.3%	0.9%	1.5%	0.2%	0.8%	0.1%	7.1%	2.9%	2.9%	0.2%	0.0%	0.0%	0.0%

Traffic Flows and Breakdown by 16 Vehicle Classes (Year 2036)

Link No.	Speed Limit	Total Vehicle	19 - Motorcycles (MC)	01 - Private Cars (PC)	03 - Taxi	14 - Non-franchised Bus <=6.4t	15 - Non-franchised Bus 6.4-15t	16 - Non-franchised Bus >15t	12 - Private Light Bus <=3.5t	13 - Private Light Bus >3.5t	04 - Light Goods Vehicles <=2.5t	05 - Lt Goods Vehicles 2.5-3.5t	06 - Light Goods Vehicles >3.5t	07 - Heavy Goods Vehicles <=15t	08 - Heavy Goods Vehicles >15t	17 - Franchised Bus (SD)	18 - Franchised Bus (DD)	11 - Public Light Buses
	km/hr	1800-1900																
349	70	1477	5.2%	54.2%	15.1%	1.0%	0.7%	1.2%	0.1%	0.6%	0.1%	11.5%	4.8%	5.3%	0.3%	0.0%	0.0%	0.0%
350	50	1783	3.8%	39.9%	51.0%	0.9%	0.6%	1.0%	0.1%	0.6%	0.0%	1.2%	0.5%	0.4%	0.0%	0.0%	0.0%	0.0%
351	50	941	4.4%	45.8%	39.5%	0.9%	0.6%	1.0%	0.1%	0.5%	0.0%	4.3%	1.8%	1.1%	0.0%	0.0%	0.0%	0.0%
364	50	423	5.4%	56.9%	23.3%	1.0%	0.7%	1.1%	0.1%	0.6%	0.1%	6.5%	2.7%	1.6%	0.0%	0.0%	0.0%	0.0%
365	50	566	5.1%	54.0%	27.2%	1.2%	0.8%	1.4%	0.1%	0.8%	0.1%	5.6%	2.3%	1.3%	0.1%	0.0%	0.0%	0.0%
368	50	1159	4.6%	48.3%	13.6%	1.7%	1.2%	2.0%	0.2%	1.1%	0.1%	9.1%	3.8%	4.4%	0.5%	0.1%	5.9%	3.3%
369	50	164	5.2%	54.7%	18.7%	0.6%	0.4%	0.7%	0.1%	0.4%	0.1%	8.4%	3.5%	2.2%	0.3%	0.0%	0.0%	4.9%
370	50	23	1.9%	20.4%	21.9%	0.6%	0.4%	0.7%	0.1%	0.4%	0.1%	10.3%	4.2%	3.0%	1.0%	0.8%	34.3%	0.0%
371	70	1179	5.0%	52.4%	25.2%	0.9%	0.7%	1.1%	0.1%	0.6%	0.1%	5.2%	2.1%	2.2%	0.6%	0.1%	3.7%	0.0%
372	70	3467	4.3%	44.7%	27.8%	1.0%	0.7%	1.1%	0.1%	0.6%	0.1%	9.7%	4.0%	3.6%	0.9%	0.0%	1.4%	0.0%
373	50	511	5.0%	52.8%	28.5%	1.1%	0.8%	1.3%	0.1%	0.7%	0.1%	5.7%	2.4%	1.2%	0.1%	0.0%	0.0%	0.0%
374	50	53	4.3%	44.9%	17.3%	0.5%	0.4%	0.6%	0.1%	0.3%	0.2%	15.3%	6.4%	7.6%	2.1%	0.0%	0.0%	0.0%
375	50	168	4.4%	46.5%	24.9%	0.8%	0.5%	0.9%	0.1%	0.5%	0.1%	7.2%	3.0%	1.9%	0.3%	0.0%	0.0%	8.9%
376	50	741	4.9%	51.8%	20.8%	0.6%	0.4%	0.7%	0.1%	0.4%	0.1%	10.9%	4.5%	4.3%	0.5%	0.0%	0.0%	0.0%
377	50	169	5.0%	52.9%	24.9%	1.1%	0.8%	1.3%	0.1%	0.7%	0.1%	7.2%	3.0%	2.4%	0.6%	0.0%	0.0%	0.0%
378	50	833	4.9%	51.9%	25.7%	0.8%	0.6%	1.0%	0.1%	0.5%	0.1%	7.8%	3.2%	2.4%	0.2%	0.0%	0.0%	0.7%
380	50	198	4.9%	51.2%	23.9%	1.0%	0.7%	1.2%	0.1%	0.7%	0.1%	8.5%	3.5%	3.3%	0.8%	0.0%	0.0%	0.0%
381	50	424	3.9%	41.4%	19.8%	1.1%	0.8%	1.2%	0.1%	0.7%	0.1%	6.8%	2.8%	2.8%	0.6%	0.4%	15.2%	2.4%
382	50	360	4.2%	44.4%	17.9%	0.6%	0.4%	0.7%	0.1%	0.4%	0.0%	4.7%	2.0%	2.2%	0.5%	0.4%	18.4%	2.8%
383	50	3257	4.4%	46.2%	22.1%	0.9%	0.6%	1.0%	0.1%	0.5%	0.1%	7.8%	3.2%	3.3%	0.5%	0.2%	6.6%	2.4%
384	50	1703	4.3%	45.6%	14.0%	0.5%	0.4%	0.6%	0.1%	0.3%	0.1%	9.0%	3.7%	4.0%	0.7%	0.3%	11.1%	5.5%
385	50	2814	4.4%	46.3%	30.7%	0.9%	0.6%	1.0%	0.1%	0.6%	0.1%	7.9%	3.3%	3.3%	0.6%	0.0%	0.0%	0.3%
386	50	2968	4.5%	46.9%	30.5%	0.8%	0.6%	1.0%	0.1%	0.5%	0.1%	7.8%	3.2%	3.2%	0.6%	0.0%	0.0%	0.3%
388	50	603	4.8%	50.7%	23.6%	1.3%	0.9%	1.5%	0.2%	0.8%	0.1%	8.4%	3.5%	3.5%	0.8%	0.0%	0.0%	0.0%
389	50	1553	5.1%	54.0%	24.1%	0.9%	0.6%	1.0%	0.1%	0.6%	0.1%	7.4%	3.1%	2.2%	0.3%	0.0%	0.0%	0.5%
390	50	632	5.3%	55.3%	22.0%	0.5%	0.3%	0.6%	0.1%	0.3%	0.1%	8.9%	3.7%	1.6%	0.1%	0.0%	0.0%	1.3%
391	50	2620	4.6%	48.0%	31.5%	0.5%	0.4%	0.6%	0.1%	0.4%	0.1%	7.7%	3.2%	2.3%	0.2%	0.0%	0.0%	0.3%
394	50	240	4.2%	43.8%	22.5%	0.7%	0.5%	0.8%	0.1%	0.4%	0.1%	13.4%	5.6%	6.2%	1.8%	0.0%	0.0%	0.0%
395	50	262	4.2%	44.0%	19.5%	1.1%	0.8%	1.2%	0.1%	0.7%	0.2%	16.7%	6.9%	4.1%	0.6%	0.0%	0.0%	0.0%
397	50	386	5.3%	55.9%	22.1%	1.1%	0.8%	1.3%	0.1%	0.7%	0.1%	5.8%	2.4%	3.5%	1.0%	0.0%	0.0%	0.0%
398	50	151	6.1%	64.4%	19.8%	0.6%	0.4%	0.7%	0.1%	0.4%	0.0%	4.1%	1.7%	1.4%	0.3%	0.0%	0.0%	0.0%
399	50	823	4.5%	47.4%	15.3%	0.5%	0.4%	0.6%	0.1%	0.3%	0.1%	7.3%	3.0%	4.9%	1.2%	0.2%	10.6%	3.5%
403	50	488	6.1%	64.0%	12.0%	0.7%	0.5%	0.8%	0.1%	0.4%	0.1%	9.7%	4.0%	1.6%	0.0%	0.0%	0.0%	0.0%
405	50	861	5.2%	55.0%	25.3%	0.4%	0.3%	0.5%	0.1%	0.3%	0.1%	6.2%	2.6%	1.9%	0.3%	0.0%	1.4%	0.5%
406	50	199	6.2%	64.8%	16.3%	1.0%	0.7%	1.1%	0.1%	0.6%	0.1%	4.9%	2.0%	2.2%	0.0%	0.0%	0.0%	0.0%
407	50	108	1.9%	19.7%	7.8%	2.2%	1.5%	2.6%	0.3%	1.4%	0.3%	29.6%	12.3%	4.7%	0.1%	0.0%	0.0%	15.7%
408	50	403	4.6%	48.1%	29.2%	0.4%	0.3%	0.4%	0.0%	0.2%	0.1%	6.4%	2.6%	3.2%	0.5%	0.1%	2.9%	1.0%
409	50	643	5.1%	53.6%	24.8%	0.6%	0.4%	0.7%	0.1%	0.4%	0.1%	6.7%	2.8%	2.0%	0.2%	0.0%	1.8%	0.6%
412	70	799	5.1%	53.9%	17.2%	1.6%	1.1%	1.9%	0.2%	1.0%	0.1%	8.9%	3.7%	5.2%	0.1%	0.0%	0.0%	0.0%
413	70	159	4.3%	44.6%	28.5%	3.6%	2.6%	4.2%	0.5%	2.3%	0.1%	4.9%	2.0%	2.2%	0.2%	0.0%	0.0%	0.0%
414	70	1550	4.7%	49.3%	14.3%	1.2%	0.8%	1.4%	0.2%	0.8%	0.1%	13.1%	5.4%	5.2%	0.5%	0.0%	1.6%	1.3%
415	70	639	5.4%	56.2%	14.4%	1.1%	0.8%	1.3%	0.1%	0.7%	0.1%	9.9%	4.1%	5.9%	0.0%	0.0%	0.0%	0.0%
416	70	434	4.7%	49.8%	13.2%	1.1%	0.8%	1.3%	0.1%	0.7%	0.2%	15.1%	6.2%	6.6%	0.1%	0.0%	0.0%	0.0%
417	50	932	4.5%	46.9%	17.5%	0.4%	0.3%	0.5%	0.1%	0.3%	0.0%	3.3%	1.4%	1.3%	0.1%	0.5%	21.4%	1.5%
418	50	1036	5.0%	52.2%	22.0%	0.5%	0.4%	0.6%	0.1%	0.3%	0.1%	6.8%	2.8%	2.3%	0.3%	0.1%	4.7%	1.9%
419	50	452	5.5%	58.2%	14.5%	1.2%	0.9%	1.4%	0.2%	0.8%	0.1%	7.2%	3.0%	1.9%	0.1%	0.0%	0.9%	4.2%
420	50	784	6.1%	64.4%	15.0%	0.5%	0.4%	0.6%	0.1%	0.3%	0.0%	3.8%	1.6%	1.7%	0.3%	0.1%	3.2%	1.9%
421	50	2534	5.1%	53.9%	11.7%	0.8%	0.6%	1.0%	0.1%	0.5%	0.1%	7.9%	3.3%	4.4%	0.6%	0.1%	3.8%	6.0%
422	50	2929	5.2%	54.9%	16.9%	0.3%	0.2%	0.4%	0.0%	0.2%	0.1%	7.3%	3.0%	3.4%	0.3%	0.1%	3.0%	4.7%
423	70	3321	4.7%	49.5%	14.7%	0.6%	0.4%	0.7%	0.1%	0.4%	0.1%	13.7%	5.7%	4.4%	1.4%	0.0%	0.8%	2.8%
424	70	2729	4.9%	51.7%	14.4%	0.7%	0.5%	0.8%	0.1%	0.4%	0.1%	12.5%	5.2%	4.7%	0.7%	0.0%	1.6%	1.4%
425	50	1861	4.2%	44.4%	10.4%	0.9%	0.6%	1.1%	0.1%	0.6%	0.1%	9.7%	4.0%	5.8%	0.8%	0.3%	14.1%	2.8%
426	50	1516	5.4%	56.4%	12.0%	0.3%	0.2%	0.4%	0.0%	0.2%	0.1%	10.1%	4.2%	5.1%	0.4%	0.1%	2.4%	2.6%
427	50	97	5.9%	61.6%	22.0%	0.2%	0.1%	0.2%	0.0%	0.1%	0.0%	4.4%	1.8%	3.4%	0.3%	0.0%	0.0%	0.0%
429	50	720	3.5%	36.7%	17.5%	1.0%	0.7%	1.1%	0.1%	0.6%	0.1%	5.9%	2.4%	1.0%	0.0%	0.5%	19.7%	9.2%
430	70	501	4.7%	49.1%	14.6%	1.3%	0.9%	1.5%	0.2%	0.8%	0.1%	8.0%	3.3%	4.7%	0.0%	0.2%	10.5%	0.0%
433	50	203	4.6%	47.7%	13.9%	0.9%	0.7%	1.1%	0.1%	0.6%	0.2%	17.3%	7.2%	3.6%	0.3%	0.0%	1.9%	0.0%
434	50	687	4.8%	50.2%	14.0%	1.9%	1.3%	2.2%	0.2%	1.2%	0.1%	13.6%	5.6%	3.1%	0.3%	0.0%	1.3%	0.0%
435	50	952	5.1%	53.8%	8.4%	0.5%	0.3%	0.6%	0.1%	0.3%	0.1%	12.0%	5.0%	1.0%	0.4%	0.1%	4.7%	7.6%
436	50	676	5.1%	53.5%	17.1%	0.7%	0.5%	0.9%	0.1%	0.5%	0.1%	6.4%	2.6%	2.0%	0.1%	0.2%	7.5%	2.7%
437	50	292	3.1%	32.1%	4.6%	1.2%	0.9%	1.4%	0.2%	0.8%	0.1%	9.8%	4.1%	2.2%	0.1%	0.5%	22.1%	16.8%
438	50	324	5.0%	52.3%	12.4%	0.5%	0.3%	0.6%	0.1%	0.3%	0.2%	14.6%	6.0%	5.5%	0.5%	0.0%	0.0%	1.9%
439	50	323	5.3%	56.1%	16.9%	0.6%	0.5%	0.7%	0.1%	0.4%	0.1%	8.8%	3.6%	2.1%	0.4%	0.1%	3.0%	1.2%
440	50	1610	5.0%	52.6%	17.8%	0.5%	0.4%	0.6%	0.1%	0.3%	0.1%	12.5%	5.2%	3.4%	0.5%	0.0%	0.0%	0.9%
443	50	353	4.6%	48.5%	18.1%	1.4%	1.0%	1.6%	0.2%	0.9%	0.1%	10.6%	4.4%	1.9%	0.2%	0.0%	0.0%	6.5%
444	50	432	4.6%	48.7%	18.8%	0.5%	0.3%	0.6%	0.1%	0.3%	0.1%	12.8%	5.3%	3.2%	0.3%	0.0%	0.0%	4.4%
445	50	286	4.0%	42.4%	13.0%	2.3%	1.6%	2.7%	0.3%	1.5%	0.1%	8.9%	3.7%	1.1%	0.0%	0.2%	7.5%	10.8%
446	50	784	4.9%	51.6%	21.6%	0.9%	0.6%	1.0%	0.1%	0.5%	0.1%	10.6%	4.4%	2.6%	0.2%	0.0%	0.0%	0.9%
447	50	291	4.8%	50.8%	13.6%	0.9%	0.6%	1.1%	0.1%	0.6%	0.2%	15.6%	6.5%	5.0%	0.4%	0.0%	0.0%	0.0%
448	50	170	3.7%	38.3%	16.0%	0.3%	0.2%	0.4%	0.0%	0.2%	0.2%	24.1%	10.0%	6.1%	0.5%	0.0%	0.0%	0.0%
449	50	332	5.4%	57.1%	16.5%	1.0%	0.7%	1.1%	0.1%	0.6%	0.1%	10.2%	4.2%	2.7%	0.3%	0.0%	0.0%	0.0%
450	50	38	3.8%	39.8%	19.3%	0.2%	0.2%	0.3%	0.0%	0.1%	0.2%	21.7%	9.0%	5.0%	0.3%	0.0%	0.0%	0.0%
451	50	383	5.8%	60.5%	20.4%	0.3%	0.2%	0.3%	0.0%	0.2%	0.1%	6.6%	2.7%	2.6%	0.4%	0.0%	0.0%	0.0%
452	50	442	5.6%	59.2%	14.4%	1.5%	1.0%	1.7%	0.2%	0.9%	0.1%	9.4%	3.9%	1.9%	0.1%	0.0%	0.0%	0.0%
453	50	967	4.9%	51.4%	23.6%	0.8%	0.5%	0.9%	0.1%	0.5%	0.1%	8.9%	3.7%	2.8%	0.2%	0.0%	1.6%	0.0%
454	50	345	5.7%	59.8%	19.1%	0.8%	0.6%	0.9%	0.1%	0.5%	0.1%	6.9%	2.8%	2.5%	0.3%	0.0%	0.0%	0.0%
459	50	975	5.6%	58.7%	18.0%	0.8%	0.6%	0.9%	0.1%	0.5%	0.1%	7.6%	3.1%	1.7%	0.0%	0.0%	0.4%	1.8%
460	50	1187	4.9%	51.3%	28.3%	0.9%	0.6%	1.0%	0.1%	0.6%	0.1%	6.5%	2.7%	2.2%	0.2%	0.0%	0.0%	0.6%
461	50	1446	5.1%	53.1%	29.0%	1.1%	0.8%	1.3%	0.1%	0.7%	0.1%	5.1%	2.1%	1.1%	0.0%	0.0%	0.0%	0.5%
468	50	392	5.3%	55.3%	13.9%	0.5%	0.3%	0.5%	0.1%	0.3%	0.1%	8.9%	3.7%	2.2%	0.3%	0.1%	3.2%	5.4%
469	50	912	4.6%	48.4%	27.5%	1.2%	0.9%	1.4%	0.2%	0.8%	0.1%	4.9%	2.0%	1.4%	0.1%	0.0%	0.9%	5.6%
470	50	305	3.7%	39.2%	23.0%	3.2%	2.3%	3.8%	0.4%	2.1%	0.1%	6.6%	2.8%	1.7%	0.1%	0.0%	1.0%	9.8%
473	50	148	6.6%	69.5%	15.1%	0.4%	0.3%	0.4%	0.0%	0.2%	0.0%	3.5%	1.4%	2.4%	0.0%	0.0%	0.0%	0.0%
474	50	89	6.5%	67.7%	14.9%	0.9%	0.6%	1.0%	0.1%	0.5%	0.0%	3.2%	1.3%	3.2%	0.1%	0.0%	0.0%	0.0%
475	50	32	5.9%	62.1%	16.4%	0.9%	0.6%	1.0%	0.1%	0.6%	0.1%	7.2%	3.0%	2.0%	0.1%	0.0%	0.0%	0.0%
476	50	25	5.2%	54.4%	20.6%	1.1%	0.8%	1.3%	0.1%	0.7%	0.1%	9.4%	3.9%	2.4%	0.1%	0.0%	0.0%	0.0%
477	50	59	6.0%	62.9%	19.2%	0.6%	0.4%	0.7%	0.1%	0.4%	0.0%	4.8%	2.0%	2.8%	0.1%	0.0%	0.0%	0.0%
478	50	41	6.2%	64.8%	17.1%	0.4%	0.3%	0.5%	0.1%	0.3%	0.1%	5.7%	2.4%	2.2%	0.1%	0.0%	0.0%	0.0%
479	50	22	5.1%	53.7%	23.7%	0.3%	0.2%	0.4%	0.0%	0.2%	0.1%	10.7%	4.4%	1.0%	0.0%	0.0%	0.0%	0.0%
480	50	27	5.7%	59.6%	18.5%	0.7%	0.5%	0.8%	0.1%	0.5%	0.1%	8.5%	3.5%	1.3%	0.1%	0.0%	0.0%	0.0%
483	50	803	4.5%	46.7%	39.9%	0.7%	0.5%	0.8%	0.1%	0.4%	0.0%	3.7%	1.5%	1.3%	0.1%	0.0%	0.0%	0.0%
484	50	1179	5.3%	55.9%	29.5%	1.4%	1.0%	1.6%	0.2%	0.9%	0.0%	2.4%	1.0%	0.9%	0.0%	0.0%	0.0%	0.0%
485	50	438	4.1%	43.0%	14.7%	1.5%	1.1%	1.8%	0.2%	1.0%	0.1%	5.7%	2.3%	1.3%	3.8%	0.3%	13.4%	5.7%
486	50	528	5.6%	58.6%	24.6%	0.4%	0.3%	0.5%	0.0%	0.2%	0.1%	5.2%	2.1%	1.9%	0.5%	0.0%	0.0%	0.0%
487	50	262	3.2%	33.6%	26.4%	0.9%	0.6%	1.1%	0.1%	0.6%	0.1%	9.7%	4.0%	2.7%	0.6%	0.0%	0.0%	16.4%
488	50	64	2.3%	23.8%	7.9%	1.0%	0.7%	1.2%	0.1%	0.6%	0.0%	3.9%	1.6%	0.3%	0.0%	1.3%	55.3%	0.0%
489	50	1295	4.6%	48.2%	15.1%	1.1%	0.8%	1.3%	0.1%	0.7%	0.1%	6.3%	2.6%	3.1%	0.4%	0.2%	10.1%	5.3%
490	50	135	0.4%	4.5%	3.8%	0.0%	0.0%	0.0%	0.0%	0.0%	0.0%	1.7%	0.7%	0.1%	0.0%	1.5%	65.7%	21.4%
491	50	833	3.9%	41.0%	20.4%	0.5%	0.3%	0.5%	0.1%	0.3%	0.1%	6.4%	2.6%	2.0%	0.6%	0.3%	12.4%	8.6%
492	50	22	4.7%	49.8%	22.6%	1.9%	1.4%	2.3%	0.2%	1.2%	0.1%	10.6%	4.4%	0.7%	0.0%	0.0%	0.0%	0.0%
493	50	1476	4.7%	49.8%	17.2%	1.0%	0.7%	1.2%	0.1%	0.7%	0.1%	6.4%	2.7%	3.0%	0.4%	0.1%	4.2%	7.6%
494	50	61	5.8%	60.8%	16.6%	0.6%	0.4%	0.7%	0.1%	0.4%	0.1%	8.8%	3.6%	1.8%	0.2%	0.0%	0.0%	0.0%
495	50	189	5.8%	60.8%	24.8%	0.5%	0.4%	0.6%	0.1%	0.3%	0.0%	4.0%	1.7%	0.8%	0.2%	0.0%	0.0%	0.0%
496	50	423	2.5%	26.4%	18.4%	0.6%	0.4%	0.7%	0.1%	0.4%	0.1%	6.7%	2.8%	1.9%	0.4%	0.5%	21.0%	17.0%
497	50	921	4.1%	42.7%	21.2%	0.5%	0.3%	0.5%	0.1%	0.3%	0.1%	6.0%	2.5%	1.9%	0.5%	0.3%	11.2%	7.8%

Traffic Flows and Breakdown by 16 Vehicle Classes (Year 2036)

Link No.	Speed Limit	Total Vehicle	19 - Motorcycles (MC)	01 - Private Cars (PC)	03 - Taxi	14 - Non-franchised Bus <=6.4t	15 - Non-franchised Bus 6.4-15t	16 - Non-franchised Bus >15t	12 - Private Light Bus <=3.5t	13 - Private Light Bus >3.5t	04 - Light Goods Vehicles <=2.5t	05 - Lt Goods Vehicles 2.5-3.5t	06 - Light Goods Vehicles >3.5t	07 - Heavy Goods Vehicles <=15t	08 - Heavy Goods Vehicles >15t	17 - Franchised Bus (SD)	18 - Franchised Bus (DD)	11 - Public Light Buses
	km/hr	1800-1900																
498	50	172	5.0%	52.9%	20.0%	0.5%	0.4%	0.6%	0.1%	0.3%	0.1%	8.1%	3.4%	1.5%	0.2%	0.0%	0.0%	7.0%
499	50	59	4.0%	41.6%	19.1%	0.0%	0.0%	0.0%	0.0%	0.0%	0.1%	10.0%	4.1%	0.6%	0.0%	0.0%	0.0%	20.3%
500	50	174	3.6%	37.6%	15.5%	0.3%	0.2%	0.4%	0.0%	0.2%	0.1%	7.1%	2.9%	0.9%	0.2%	0.3%	11.8%	18.9%
501	50	614	4.7%	49.6%	26.2%	0.6%	0.5%	0.8%	0.1%	0.4%	0.1%	6.8%	2.8%	1.7%	0.4%	0.0%	0.0%	5.4%
502	50	18	4.0%	42.0%	31.1%	1.1%	0.8%	1.3%	0.1%	0.7%	0.1%	13.2%	5.5%	0.0%	0.0%	0.0%	0.0%	0.0%
503	50	492	4.7%	49.5%	19.5%	0.2%	0.1%	0.2%	0.0%	0.1%	0.1%	6.2%	2.5%	1.7%	0.3%	0.2%	9.3%	5.3%
504	50	1333	4.3%	45.5%	21.7%	0.9%	0.7%	1.1%	0.1%	0.6%	0.1%	10.9%	4.5%	3.0%	0.4%	0.1%	2.4%	3.7%
505	50	307	5.0%	52.9%	21.0%	0.4%	0.3%	0.4%	0.0%	0.2%	0.1%	11.2%	4.7%	3.2%	0.5%	0.0%	0.0%	0.0%
506	50	525	4.9%	51.8%	22.1%	0.6%	0.4%	0.7%	0.1%	0.4%	0.1%	11.1%	4.6%	2.9%	0.4%	0.0%	0.0%	0.0%
507	50	205	4.7%	49.0%	24.4%	1.1%	0.7%	1.2%	0.1%	0.7%	0.1%	9.1%	3.8%	3.9%	1.1%	0.0%	0.0%	0.0%
508	50	155	5.1%	53.6%	21.0%	0.2%	0.1%	0.2%	0.0%	0.1%	0.1%	11.3%	4.7%	3.1%	0.4%	0.0%	0.0%	0.0%
509	50	253	4.4%	46.0%	26.5%	1.2%	0.9%	1.4%	0.2%	0.8%	0.1%	6.3%	2.6%	2.8%	0.9%	0.0%	0.0%	5.9%
512	50	1033	4.5%	47.4%	25.8%	1.0%	0.7%	1.2%	0.1%	0.7%	0.1%	6.8%	2.8%	2.8%	0.5%	0.0%	0.0%	5.6%
513	50	145	5.6%	59.2%	26.9%	0.5%	0.4%	0.6%	0.1%	0.3%	0.0%	3.8%	1.6%	0.8%	0.2%	0.0%	0.0%	0.0%
514	50	432	2.6%	27.2%	18.6%	0.6%	0.4%	0.6%	0.1%	0.4%	0.1%	6.7%	2.8%	1.9%	0.4%	0.5%	20.6%	16.7%
515	50	1018	4.3%	44.6%	21.2%	0.4%	0.3%	0.5%	0.1%	0.3%	0.1%	5.9%	2.5%	1.9%	0.5%	0.2%	10.2%	7.1%
516	50	156	4.1%	43.5%	22.5%	0.1%	0.1%	0.2%	0.0%	0.1%	0.1%	6.1%	2.5%	1.3%	0.3%	0.2%	9.4%	9.6%
517	50	358	4.5%	47.0%	21.4%	0.5%	0.3%	0.6%	0.1%	0.3%	0.1%	6.4%	2.7%	2.5%	0.4%	0.1%	4.1%	9.2%
518	50	162	4.9%	51.1%	23.0%	0.7%	0.5%	0.8%	0.1%	0.4%	0.1%	10.7%	4.4%	2.9%	0.3%	0.0%	0.0%	0.0%
519	50	236	5.5%	57.8%	26.7%	0.5%	0.3%	0.5%	0.1%	0.3%	0.0%	4.4%	1.8%	1.6%	0.5%	0.0%	0.0%	0.0%
520	50	711	3.9%	40.9%	21.0%	0.6%	0.5%	0.8%	0.1%	0.4%	0.1%	7.0%	2.9%	1.9%	0.3%	0.3%	11.3%	8.0%
521	50	797	4.2%	44.1%	22.3%	0.5%	0.3%	0.5%	0.1%	0.3%	0.1%	5.7%	2.4%	1.8%	0.6%	0.3%	11.9%	5.1%
522	50	393	4.8%	50.7%	25.3%	0.8%	0.6%	1.0%	0.1%	0.5%	0.1%	6.5%	2.7%	1.3%	0.2%	0.0%	0.0%	5.3%
523	50	96	6.2%	64.6%	17.6%	0.3%	0.2%	0.4%	0.0%	0.2%	0.1%	5.7%	2.4%	2.0%	0.3%	0.0%	0.0%	0.0%
524	50	227	4.8%	49.9%	26.3%	1.3%	0.9%	1.6%	0.2%	0.9%	0.0%	3.9%	1.6%	0.7%	0.1%	0.0%	0.0%	7.9%
525	50	210	6.0%	63.4%	16.8%	0.3%	0.2%	0.3%	0.0%	0.2%	0.0%	4.7%	2.0%	1.8%	0.3%	0.0%	0.0%	3.8%
526	50	323	2.8%	29.4%	15.7%	0.4%	0.3%	0.5%	0.1%	0.3%	0.1%	7.6%	3.2%	2.7%	0.5%	0.6%	24.8%	11.1%
527	50	706	3.9%	41.4%	23.0%	0.5%	0.3%	0.6%	0.1%	0.3%	0.1%	5.7%	2.3%	1.7%	0.6%	0.3%	13.4%	5.8%
528	50	198	2.0%	20.5%	11.5%	0.4%	0.3%	0.5%	0.1%	0.3%	0.0%	2.5%	1.0%	1.1%	0.3%	0.9%	37.0%	21.7%
529	50	1172	4.2%	43.7%	19.6%	0.5%	0.4%	0.6%	0.1%	0.3%	0.1%	8.1%	3.3%	2.4%	0.6%	0.2%	10.3%	5.5%
530	50	443	3.6%	37.5%	20.3%	0.7%	0.5%	0.9%	0.1%	0.5%	0.1%	4.9%	2.0%	1.9%	0.5%	0.4%	16.5%	9.7%
531	50	1172	4.2%	43.7%	19.6%	0.5%	0.4%	0.6%	0.1%	0.3%	0.1%	8.1%	3.3%	2.4%	0.6%	0.2%	10.3%	5.5%
532	50	188	5.5%	57.4%	26.7%	0.5%	0.3%	0.5%	0.1%	0.3%	0.1%	5.2%	2.1%	1.2%	0.2%	0.0%	0.0%	0.0%
533	50	182	4.6%	48.5%	22.4%	0.7%	0.5%	0.8%	0.1%	0.5%	0.1%	11.3%	4.7%	4.6%	1.2%	0.0%	0.0%	0.0%
534	50	449	3.5%	37.0%	20.1%	0.7%	0.5%	0.9%	0.1%	0.5%	0.1%	5.5%	2.3%	2.1%	0.5%	0.4%	16.3%	9.6%
535	50	1310	4.2%	44.1%	18.8%	0.5%	0.3%	0.6%	0.1%	0.3%	0.1%	9.3%	3.8%	2.9%	0.7%	0.2%	9.3%	4.9%
536	50	822	3.9%	41.0%	17.4%	0.8%	0.6%	1.0%	0.1%	0.5%	0.1%	14.1%	5.8%	4.1%	0.6%	0.1%	3.9%	6.0%
537	50	522	3.3%	34.3%	18.4%	0.8%	0.6%	0.9%	0.1%	0.5%	0.1%	6.2%	2.6%	2.0%	0.4%	0.4%	17.8%	11.7%
538	50	973	4.3%	45.1%	20.7%	0.5%	0.3%	0.6%	0.1%	0.3%	0.1%	6.4%	2.7%	2.0%	0.7%	0.3%	11.2%	4.9%
539	50	438	2.5%	25.9%	10.9%	0.3%	0.2%	0.3%	0.0%	0.2%	0.1%	5.8%	2.4%	1.6%	0.3%	0.8%	34.8%	13.9%
540	50	1300	4.3%	44.9%	17.0%	0.6%	0.5%	0.7%	0.1%	0.4%	0.1%	7.7%	3.2%	3.4%	0.8%	0.2%	9.5%	6.6%
543	50	720	3.7%	38.8%	13.8%	0.9%	0.6%	1.0%	0.1%	0.6%	0.1%	5.8%	2.4%	1.9%	0.2%	0.5%	21.2%	8.5%
544	50	1300	4.3%	44.9%	17.0%	0.6%	0.5%	0.7%	0.1%	0.4%	0.1%	7.7%	3.2%	3.4%	0.8%	0.2%	9.5%	6.6%
545	50	720	3.7%	38.8%	13.8%	0.9%	0.6%	1.0%	0.1%	0.6%	0.1%	5.8%	2.4%	1.9%	0.2%	0.5%	21.2%	8.5%
546	50	927	4.1%	42.5%	13.7%	0.5%	0.4%	0.6%	0.1%	0.3%	0.1%	7.3%	3.0%	3.8%	0.8%	0.3%	13.3%	9.3%
547	50	1411	4.3%	44.8%	16.6%	0.6%	0.4%	0.7%	0.1%	0.4%	0.1%	6.4%	2.7%	3.2%	0.6%	0.2%	8.7%	10.2%
548	50	112	5.6%	59.1%	20.7%	0.3%	0.2%	0.3%	0.0%	0.2%	0.1%	7.4%	3.1%	2.5%	0.4%	0.0%	0.0%	0.0%
549	50	1226	4.2%	43.6%	18.1%	0.8%	0.6%	0.9%	0.1%	0.5%	0.1%	7.0%	2.9%	2.4%	0.3%	0.3%	13.4%	5.0%
550	50	1390	4.5%	47.0%	14.0%	0.4%	0.3%	0.5%	0.1%	0.3%	0.1%	7.1%	2.9%	3.5%	0.7%	0.2%	9.7%	8.8%
551	50	990	4.0%	41.6%	17.0%	0.7%	0.5%	0.9%	0.1%	0.5%	0.1%	6.4%	2.6%	2.3%	0.2%	0.4%	16.6%	6.2%
552	50	1208	4.5%	46.9%	12.5%	0.4%	0.3%	0.4%	0.0%	0.2%	0.1%	8.0%	3.3%	3.9%	0.7%	0.3%	11.2%	7.3%
553	50	13	3.3%	34.7%	37.2%	0.0%	0.0%	0.0%	0.0%	0.0%	0.2%	17.4%	7.2%	0.0%	0.0%	0.0%	0.0%	0.0%
554	50	269	4.3%	45.5%	18.8%	0.5%	0.3%	0.6%	0.1%	0.3%	0.1%	5.1%	2.1%	2.6%	0.4%	0.0%	0.0%	19.3%
555	50	1504	4.2%	44.4%	18.2%	0.8%	0.6%	0.9%	0.1%	0.5%	0.1%	6.0%	2.5%	2.1%	0.2%	0.3%	14.3%	4.7%
556	50	1129	4.4%	46.0%	11.6%	0.3%	0.2%	0.4%	0.0%	0.2%	0.1%	8.4%	3.5%	4.1%	0.8%	0.3%	11.9%	7.8%
557	50	1504	4.2%	44.4%	18.2%	0.8%	0.6%	0.9%	0.1%	0.5%	0.1%	6.0%	2.5%	2.1%	0.2%	0.3%	14.3%	4.7%
558	50	1707	4.3%	45.5%	14.0%	0.5%	0.4%	0.6%	0.1%	0.3%	0.1%	9.0%	3.7%	4.0%	0.7%	0.3%	11.3%	5.4%
559	50	535	4.8%	50.5%	28.6%	0.5%	0.4%	0.6%	0.1%	0.3%	0.1%	7.7%	3.2%	2.6%	0.7%	0.0%	0.0%	0.0%
560	50	541	5.1%	53.5%	22.4%	0.6%	0.4%	0.7%	0.1%	0.4%	0.1%	8.4%	3.5%	2.7%	0.6%	0.0%	0.0%	1.5%
561	50	1182	4.9%	51.2%	25.5%	0.8%	0.5%	0.9%	0.1%	0.5%	0.1%	6.9%	2.9%	2.0%	0.4%	0.0%	1.0%	2.5%
562	50	887	4.7%	49.8%	26.5%	0.5%	0.4%	0.6%	0.1%	0.3%	0.1%	7.2%	3.0%	2.5%	0.6%	0.0%	1.3%	2.4%
563	50	903	5.0%	52.7%	26.8%	0.5%	0.4%	0.6%	0.1%	0.3%	0.1%	7.2%	3.0%	2.2%	0.5%	0.0%	0.0%	0.7%
564	50	773	5.2%	54.6%	23.3%	0.7%	0.5%	0.9%	0.1%	0.5%	0.1%	6.9%	2.9%	2.1%	0.4%	0.0%	0.0%	1.8%
565	50	272	5.0%	52.3%	21.5%	0.6%	0.4%	0.7%	0.1%	0.4%	0.0%	4.6%	1.9%	2.0%	0.5%	0.1%	4.3%	5.5%
566	50	698	4.9%	51.5%	26.8%	0.7%	0.5%	0.8%	0.1%	0.4%	0.1%	6.0%	2.5%	1.7%	0.3%	0.0%	1.7%	2.1%
567	50	31	5.3%	55.2%	25.2%	0.5%	0.4%	0.6%	0.1%	0.3%	0.1%	7.6%	3.1%	1.5%	0.1%	0.0%	0.0%	0.0%
568	50	222	4.3%	45.6%	20.9%	0.6%	0.4%	0.7%	0.1%	0.4%	0.1%	11.4%	4.7%	2.7%	0.5%	0.0%	0.0%	7.7%
569	50	17	4.0%	42.1%	29.1%	0.9%	0.6%	1.0%	0.1%	0.6%	0.1%	13.6%	5.6%	1.9%	0.4%	0.0%	0.0%	0.0%
570	50	34	5.3%	55.9%	20.7%	1.2%	0.9%	1.4%	0.2%	0.8%	0.1%	6.9%	2.9%	2.8%	0.9%	0.0%	0.0%	0.0%
571	50	518	4.7%	49.6%	22.2%	0.8%	0.6%	0.9%	0.1%	0.5%	0.1%	5.0%	2.1%	2.1%	0.3%	0.0%	0.0%	11.2%
572	50	53	3.4%	35.2%	15.5%	0.6%	0.4%	0.7%	0.1%	0.4%	0.1%	6.1%	2.5%	2.2%	0.6%	0.0%	0.0%	32.1%
573	50	464	4.3%	45.3%	22.5%	0.9%	0.6%	1.0%	0.1%	0.5%	0.0%	4.6%	1.9%	1.8%	0.3%	0.0%	0.0%	16.2%
574	50	299	4.7%	49.2%	20.4%	0.5%	0.4%	0.6%	0.1%	0.3%	0.1%	10.3%	4.2%	2.9%	0.6%	0.0%	0.0%	5.7%
575	50	28	5.4%	56.7%	20.4%	0.9%	0.7%	1.1%	0.1%	0.6%	0.1%	8.2%	3.4%	1.9%	0.4%	0.0%	0.0%	0.0%
576	50	358	4.4%	46.3%	22.0%	0.6%	0.4%	0.7%	0.1%	0.4%	0.1%	11.1%	4.6%	2.9%	0.6%	0.0%	0.0%	5.9%
577	50	30	1.5%	15.3%	16.4%	0.0%	0.0%	0.0%	0.0%	0.0%	0.1%	7.7%	3.2%	0.0%	0.0%	0.0%	0.0%	55.8%
578	50	93	4.4%	46.6%	20.0%	0.5%	0.3%	0.6%	0.1%	0.3%	0.1%	6.4%	2.7%	1.6%	0.3%	0.0%	0.0%	16.1%
579	50	17	4.0%	41.6%	33.1%	0.4%	0.3%	0.4%	0.0%	0.2%	0.1%	13.7%	5.7%	0.6%	0.0%	0.0%	0.0%	0.0%
580	50	44	3.6%	37.4%	11.5%	0.2%	0.1%	0.2%	0.0%	0.1%	0.1%	5.4%	2.2%	0.4%	0.0%	0.0%	0.0%	38.9%
581	50	63	4.3%	45.6%	13.3%	0.3%	0.2%	0.3%	0.0%	0.2%	0.1%	7.3%	3.0%	1.4%	0.2%	0.0%	0.0%	23.8%
582	50	649	5.0%	52.7%	20.9%	0.4%	0.3%	0.4%	0.0%	0.2%	0.1%	10.5%	4.4%	3.8%	0.3%	0.0%	0.0%	0.9%
583	50	569	5.1%	53.2%	20.9%	0.3%	0.2%	0.4%	0.0%	0.2%	0.1%	10.7%	4.5%	4.0%	0.3%	0.0%	0.0%	0.0%
584	50	569	5.1%	53.2%	20.9%	0.3%	0.2%	0.4%	0.0%	0.2%	0.1%	10.7%	4.5%	4.0%	0.3%	0.0%	0.0%	0.0%
585	50	1214	4.7%	49.3%	22.8%	0.6%	0.4%	0.7%	0.1%	0.4%	0.1%	12.1%	5.0%	3.6%	0.4%	0.0%	0.0%	0.0%
586	50	993	4.9%	51.8%	21.1%	0.4%	0.3%	0.4%	0.0%	0.2%	0.1%	11.5%	4.8%	4.0%	0.4%	0.0%	0.0%	0.0%
587	50	280	3.6%	37.7%	27.6%	1.4%	1.0%	1.7%	0.2%	0.9%	0.2%	15.9%	6.6%	2.8%	0.5%	0.0%	0.0%	0.0%
588	70	3187	4.3%	45.3%	27.8%	0.9%	0.7%	1.1%	0.1%	0.6%	0.1%	9.1%	3.8%	3.7%	0.9%	0.0%	1.5%	0.0%
589	70	902	5.2%	54.9%	21.4%	0.6%	0.4%	0.7%	0.1%	0.4%	0.1%	5.5%	2.3%	2.5%	0.7%	0.1%	4.9%	0.0%
590	70	3187	4.3%	45.3%	27.8%	0.9%	0.7%	1.1%	0.1%	0.6%	0.1%	9.1%	3.8%	3.7%	0.9%	0.0%	1.5%	0.0%
591	70	1829	5.7%	59.3%	17.5%	0.5%	0.4%	0.6%	0.1%	0.3%	0.1%	6.9%	2.9%	2.1%	0.4%	0.1%	3.3%	0.0%
594	50	1213	4.2%	44.3%	26.0%	1.1%	0.8%	1.3%	0.1%	0.7%	0.0%	4.6%	1.9%	1.3%	0.1%	0.2%	7.7%	5.6%
595	50	851	4.6%	48.5%	21.2%	0.4%	0.3%	0.5%	0.1%	0.3%	0.1%	6.3%	2.6%	1.3%	0.2%	0.3%	12.7%	0.6%
596	50	1135	4.3%	44.9%	26.9%	1.1%	0.8%	1.3%	0.1%	0.7%	0.0%	4.0%	1.7%	1.0%	0.1%	0.2%	8.2%	4.7%
597	50	1228	4.9%	51.3%	20.2%	0.5%	0.3%	0.6%	0.1%	0.3%	0.1%	6.9%	2.9%	2.2%	0.3%	0.2%	8.8%	0.4%
598	50	1488	4.7%	49.2%	24.3%	1.0%	0.7%	1.2%	0.1%	0.7%	0.1%	6.1%	2.5%	1.7%	0.2%	0.1%	3.7%	3.6%
599	50	867	4.1%	42.8%	30.4%	0.9%	0.6%	1.0%	0.1%	0.6%	0.1%	6.1%	2.5%	2.9%	0.5%	0.2%	6.7%	0.6%
600	50	1271	5.1%	53.3%	30.5%	1.4%	1.0%	1.7%	0.2%	0.9%	0.0%	3.5%	1.5%	0.8%	0.1%	0.0%	0.0%	0.0%
601	50	707	4.4%	46.3%	31.5%	0.8%	0.6%	1.0%	0.1%	0.5%	0.1%	7.7%	3.2%	3.3%	0.4%	0.0%	0.0%	0.0%
602	50	454	5.2%	54.1%	17.2%	0.6%	0.4%	0.7%	0.1%	0.4%	0.1%	9.1%	3.8%	4.5%	0.6%	0.0%	0.0%	3.3%
603	50	14	3.3%	34.4%	36.8%	0.0%	0.0%	0.0%	0.0%	0.0%	0.2%	17.2%	7.1%	0.6%	0.2%	0.0%	0.0%	0.0%
604	50	719	4.9%	51.1%	20.2%	0.6%	0.4%	0.7%	0.1%	0.4%	0.1%	10.0%	4.2%	4.5%	0.7%	0.0%	0.0%	2.1%
605	50	704	5.0%	52.2%	20.7%	0.6%	0.4%	0.7%	0.1%	0.4%	0.1%	10.3%	4.2%	4.6%	0.7%	0.0%	0.0%	0.0%
606	50	235	4.8%	50.0%	23.9%	0.9%	0.6%	1.0%	0.1%	0.6%	0.1%	10.8%	4.5%	2.5%	0.3%	0.0%	0.0%	0.0%
607	50	13	3.3%	34.7%	37.2%	0.0%	0.0%	0.0%	0.0%	0.0%	0.2%	17.4%	7.2%	0.0%	0.0%	0.0%	0.0%	0.0%
608	50	1116	3.7%	38.4%	25.2%	0.5%	0.3%	0.6%	0.1%	0.3%	0.0%	4.8%	2.0%	2.0%	0.5%	0.4%	19.3%	2.0%

Traffic Flows and Breakdown by 16 Vehicle Classes (Year 2036)

Link No.	Speed Limit	Total Vehicle	19 - Motorcycles (MC)	01 - Private Cars (PC)	03 - Taxi	14 - Non-franchised Bus <=6.4t	15 - Non-franchised Bus 6.4-15t	16 - Non-franchised Bus >15t	12 - Private Light Bus <=3.5t	13 - Private Light Bus >3.5t	04 - Light Goods Vehicles <=2.5t	05 - Lt Goods Vehicles 2.5-3.5t	06 - Light Goods Vehicles >3.5t	07 - Heavy Goods Vehicles <=15t	08 - Heavy Goods Vehicles >15t	17 - Franchised Bus (SD)	18 - Franchised Bus (DD)	11 - Public Light Buses
	km/hr	1800-1900																
609	50	1754	4.4%	46.2%	20.6%	0.8%	0.6%	1.0%	0.1%	0.5%	0.1%	5.6%	2.3%	1.9%	0.3%	0.2%	9.5%	5.8%
610	50	2238	4.3%	44.8%	19.9%	0.8%	0.6%	0.9%	0.1%	0.5%	0.1%	5.6%	2.3%	1.7%	0.2%	0.3%	11.2%	6.7%
611	50	941	3.2%	33.8%	10.9%	0.5%	0.4%	0.6%	0.1%	0.3%	0.1%	6.8%	2.8%	2.3%	0.2%	0.5%	22.8%	14.6%
612	70	1230	3.7%	38.4%	25.8%	0.7%	0.5%	0.8%	0.1%	0.5%	0.1%	8.8%	3.6%	2.0%	0.3%	0.0%	0.7%	14.0%
613	70	1346	6.2%	64.7%	20.4%	0.5%	0.4%	0.6%	0.1%	0.3%	0.0%	3.8%	1.6%	1.1%	0.2%	0.0%	0.3%	0.0%
614	70	1346	6.2%	64.7%	20.4%	0.5%	0.4%	0.6%	0.1%	0.3%	0.0%	3.8%	1.6%	1.1%	0.2%	0.0%	0.3%	0.0%
615	70	1230	3.7%	38.4%	25.8%	0.7%	0.5%	0.8%	0.1%	0.5%	0.1%	8.8%	3.6%	2.0%	0.3%	0.0%	0.7%	14.0%
617	50	1182	3.8%	40.0%	15.7%	0.8%	0.6%	1.0%	0.1%	0.5%	0.1%	7.2%	3.0%	1.5%	0.1%	0.5%	22.2%	2.9%
618	70	1446	4.5%	46.9%	31.1%	0.5%	0.3%	0.5%	0.1%	0.3%	0.1%	7.3%	3.0%	2.5%	0.6%	0.0%	0.0%	2.3%
619	50	2479	4.5%	46.7%	21.3%	0.9%	0.6%	1.1%	0.1%	0.6%	0.1%	5.9%	2.4%	1.4%	0.2%	0.3%	12.0%	1.9%
620	50	1558	4.9%	51.1%	22.9%	1.0%	0.7%	1.1%	0.1%	0.6%	0.1%	6.3%	2.6%	1.6%	0.2%	0.1%	3.6%	3.1%
621	50	929	4.0%	41.9%	26.3%	0.4%	0.3%	0.5%	0.1%	0.3%	0.1%	5.1%	2.1%	2.1%	0.6%	0.2%	8.4%	7.8%
622	50	1678	4.9%	51.7%	22.8%	0.9%	0.7%	1.1%	0.1%	0.6%	0.1%	6.3%	2.6%	1.7%	0.2%	0.1%	3.3%	2.9%
623	50	1536	5.0%	52.2%	23.1%	0.9%	0.7%	1.1%	0.1%	0.6%	0.1%	5.6%	2.3%	1.5%	0.2%	0.1%	3.6%	2.9%
624	50	1168	4.8%	50.4%	23.0%	0.9%	0.6%	1.0%	0.1%	0.6%	0.1%	5.7%	2.4%	1.5%	0.2%	0.1%	4.8%	3.8%
625	50	1555	4.3%	45.3%	18.4%	0.5%	0.3%	0.5%	0.1%	0.3%	0.1%	6.0%	2.5%	1.5%	0.3%	0.1%	5.0%	14.7%
627	50	929	4.0%	41.9%	26.3%	0.4%	0.3%	0.5%	0.1%	0.3%	0.1%	5.1%	2.1%	2.1%	0.6%	0.2%	8.4%	7.8%
628	50	626	4.8%	50.4%	6.7%	0.5%	0.4%	0.6%	0.1%	0.3%	0.1%	7.3%	3.0%	0.7%	0.0%	0.0%	0.0%	25.1%
629	70	1446	4.5%	46.9%	31.1%	0.5%	0.3%	0.5%	0.1%	0.3%	0.1%	7.3%	3.0%	2.5%	0.6%	0.0%	0.0%	2.3%
630	70	2620	4.7%	49.8%	24.3%	0.5%	0.3%	0.5%	0.1%	0.3%	0.1%	7.5%	3.1%	2.4%	0.4%	0.0%	0.0%	6.0%
631	50	395	5.2%	54.1%	13.5%	0.3%	0.2%	0.3%	0.0%	0.2%	0.1%	7.8%	3.2%	2.5%	0.7%	0.2%	8.2%	3.5%
632	50	615	4.2%	43.9%	22.8%	0.4%	0.3%	0.5%	0.1%	0.3%	0.1%	6.2%	2.5%	0.9%	0.2%	0.2%	8.6%	8.9%
633	50	163	3.6%	37.6%	10.6%	0.3%	0.2%	0.3%	0.0%	0.2%	0.1%	9.8%	4.1%	3.4%	1.0%	0.5%	19.7%	8.6%
634	50	582	4.4%	46.1%	24.0%	0.4%	0.3%	0.5%	0.1%	0.3%	0.1%	6.4%	2.7%	1.0%	0.2%	0.2%	9.1%	4.3%
640	50	147	5.2%	55.1%	22.4%	0.3%	0.2%	0.4%	0.0%	0.2%	0.1%	9.6%	4.0%	2.1%	0.3%	0.0%	0.0%	0.0%
641	50	260	5.1%	53.3%	21.5%	0.3%	0.2%	0.3%	0.0%	0.2%	0.1%	8.8%	3.6%	1.8%	0.2%	0.0%	0.0%	4.6%
642	50	657	3.8%	40.3%	19.7%	0.7%	0.5%	0.8%	0.1%	0.5%	0.1%	8.5%	3.5%	2.4%	0.3%	0.0%	0.0%	18.7%
643	50	885	4.2%	44.0%	20.5%	0.7%	0.5%	0.8%	0.1%	0.5%	0.1%	8.1%	3.4%	2.7%	0.5%	0.0%	0.0%	13.9%
644	50	625	3.8%	40.2%	20.0%	0.9%	0.6%	1.1%	0.1%	0.6%	0.1%	7.8%	3.2%	3.1%	0.7%	0.0%	0.0%	17.8%
645	50	317	4.3%	45.1%	25.3%	1.6%	1.1%	1.9%	0.2%	1.0%	0.1%	8.9%	3.7%	4.3%	1.2%	0.0%	0.0%	1.3%
646	50	45	5.2%	54.7%	20.4%	3.1%	2.2%	3.6%	0.4%	2.0%	0.1%	5.1%	2.1%	1.1%	0.0%	0.0%	0.0%	0.0%
647	50	435	3.9%	41.0%	13.2%	0.6%	0.4%	0.7%	0.1%	0.4%	0.1%	13.0%	5.4%	4.2%	0.2%	0.1%	2.7%	14.0%
648	50	775	4.0%	41.6%	14.4%	0.7%	0.5%	0.8%	0.1%	0.4%	0.1%	13.1%	5.4%	3.3%	0.2%	0.0%	1.5%	13.8%
649	50	648	4.3%	45.6%	15.4%	0.8%	0.6%	0.9%	0.1%	0.5%	0.2%	14.7%	6.1%	3.6%	0.2%	0.0%	1.8%	5.2%
650	50	919	4.6%	48.0%	18.1%	0.7%	0.5%	0.9%	0.1%	0.5%	0.1%	12.5%	5.2%	2.3%	0.1%	0.0%	1.3%	5.1%
651	50	116	3.3%	34.4%	14.9%	1.2%	0.9%	1.4%	0.2%	0.8%	0.2%	23.1%	9.6%	9.4%	0.6%	0.0%	0.0%	0.0%
652	50	387	4.6%	47.9%	21.6%	0.8%	0.6%	0.9%	0.1%	0.5%	0.1%	12.2%	5.0%	2.2%	0.1%	0.0%	0.0%	3.4%
653	50	112	5.7%	59.9%	21.9%	0.7%	0.5%	0.8%	0.1%	0.4%	0.1%	5.9%	2.4%	1.6%	0.1%	0.0%	0.0%	0.0%
654	50	18	4.0%	41.6%	27.9%	0.4%	0.3%	0.5%	0.1%	0.3%	0.1%	12.8%	5.3%	5.0%	1.6%	0.0%	0.0%	0.0%
657	50	170	5.4%	56.4%	24.9%	0.5%	0.3%	0.6%	0.1%	0.3%	0.1%	7.2%	3.0%	1.1%	0.1%	0.0%	0.0%	0.0%
658	50	184	5.9%	62.3%	18.8%	0.5%	0.4%	0.6%	0.1%	0.3%	0.1%	7.0%	2.9%	1.0%	0.1%	0.0%	0.0%	0.0%
659	50	66	6.3%	66.0%	17.7%	0.8%	0.6%	1.0%	0.1%	0.5%	0.0%	3.7%	1.5%	1.6%	0.1%	0.0%	0.0%	0.0%
660	50	113	6.5%	67.9%	16.8%	0.5%	0.4%	0.6%	0.1%	0.3%	0.0%	3.9%	1.6%	1.3%	0.0%	0.0%	0.0%	0.0%
661	50	1093	5.3%	55.4%	26.7%	1.3%	0.9%	1.5%	0.2%	0.8%	0.0%	3.8%	1.6%	1.4%	0.1%	0.0%	1.1%	0.0%
662	50	598	4.5%	47.3%	39.3%	0.7%	0.5%	0.9%	0.1%	0.5%	0.0%	3.4%	1.4%	1.2%	0.1%	0.0%	0.0%	0.0%
665	70	101	5.5%	57.4%	23.2%	1.3%	0.9%	1.5%	0.2%	0.8%	0.1%	4.9%	2.0%	2.1%	0.2%	0.0%	0.0%	0.0%
669	70	1009	5.5%	57.6%	16.3%	0.6%	0.4%	0.7%	0.1%	0.4%	0.1%	8.4%	3.5%	3.4%	0.6%	0.0%	2.1%	0.0%
670	50	641	5.5%	57.7%	20.0%	0.5%	0.4%	0.6%	0.1%	0.3%	0.1%	5.7%	2.4%	2.7%	0.7%	0.1%	3.4%	0.0%
671	70	369	5.5%	57.5%	9.9%	0.9%	0.6%	1.0%	0.1%	0.5%	0.1%	13.2%	5.5%	4.8%	0.4%	0.0%	0.0%	0.0%
672	70	470	5.5%	57.5%	12.8%	0.9%	0.7%	1.1%	0.1%	0.6%	0.1%	11.4%	4.7%	4.2%	0.3%	0.0%	0.0%	0.0%
674	50	1416	5.3%	56.0%	23.3%	0.5%	0.4%	0.6%	0.1%	0.3%	0.1%	7.5%	3.1%	1.5%	0.2%	0.0%	0.8%	0.3%
675	50	412	5.4%	57.1%	23.2%	0.4%	0.3%	0.5%	0.1%	0.3%	0.1%	5.3%	2.2%	1.2%	0.2%	0.1%	2.8%	1.0%
676	50	98	5.7%	60.0%	23.0%	0.5%	0.4%	0.6%	0.1%	0.3%	0.1%	5.9%	2.5%	1.0%	0.1%	0.0%	0.0%	0.0%
677	50	115	6.1%	63.6%	19.7%	0.5%	0.4%	0.6%	0.1%	0.3%	0.1%	5.4%	2.2%	0.9%	0.1%	0.0%	0.0%	0.0%
678	50	346	4.2%	44.1%	22.7%	1.1%	0.8%	1.2%	0.1%	0.7%	0.1%	13.4%	5.6%	5.4%	0.6%	0.0%	0.0%	0.0%
679	50	163	4.9%	51.7%	13.1%	0.3%	0.2%	0.3%	0.0%	0.2%	0.2%	15.3%	6.3%	6.6%	0.8%	0.0%	0.0%	0.0%
680	50	303	4.2%	44.2%	21.4%	0.3%	0.2%	0.3%	0.0%	0.2%	0.1%	7.1%	3.0%	3.0%	0.5%	0.0%	0.0%	15.5%
681	50	373	4.5%	47.2%	21.8%	1.2%	0.9%	1.5%	0.2%	0.8%	0.1%	10.2%	4.2%	3.6%	0.3%	0.0%	0.0%	3.5%
682	50	122	5.3%	55.6%	25.0%	0.3%	0.2%	0.3%	0.0%	0.2%	0.1%	7.5%	3.1%	1.9%	0.4%	0.0%	0.0%	0.0%
683	50	157	5.4%	56.2%	16.2%	0.7%	0.5%	0.9%	0.1%	0.5%	0.1%	10.4%	4.3%	2.2%	0.1%	0.0%	0.0%	2.5%
684	50	233	5.0%	52.7%	22.6%	0.8%	0.6%	0.9%	0.1%	0.5%	0.1%	9.0%	3.7%	3.5%	0.5%	0.0%	0.0%	0.0%
685	50	416	4.6%	48.0%	21.7%	1.0%	0.7%	1.2%	0.1%	0.6%	0.1%	11.5%	4.7%	5.1%	0.7%	0.0%	0.0%	0.0%
686	50	543	4.0%	42.4%	10.5%	0.7%	0.5%	0.8%	0.1%	0.5%	0.2%	14.9%	6.2%	5.5%	0.4%	0.1%	2.2%	11.2%
687	50	229	4.2%	44.0%	19.0%	0.2%	0.2%	0.3%	0.0%	0.2%	0.2%	20.1%	8.3%	3.2%	0.1%	0.0%	0.0%	0.0%
688	50	192	4.7%	48.9%	26.2%	0.5%	0.3%	0.5%	0.1%	0.3%	0.1%	11.8%	4.9%	1.6%	0.0%	0.0%	0.0%	0.0%
689	50	472	4.4%	45.7%	26.8%	1.7%	1.2%	2.0%	0.2%	1.1%	0.1%	5.6%	2.3%	2.5%	0.2%	0.1%	2.5%	3.6%
690	50	471	4.4%	45.8%	26.9%	1.7%	1.2%	2.0%	0.2%	1.1%	0.1%	5.6%	2.3%	2.5%	0.2%	0.1%	2.5%	3.6%
691	50	597	4.5%	47.7%	24.4%	0.4%	0.3%	0.5%	0.1%	0.3%	0.1%	13.5%	5.6%	2.5%	0.2%	0.0%	0.0%	0.0%
692	50	597	4.5%	47.7%	24.4%	0.4%	0.3%	0.5%	0.1%	0.3%	0.1%	13.5%	5.6%	2.5%	0.2%	0.0%	0.0%	0.0%
693	50	245	3.3%	34.9%	22.4%	0.6%	0.4%	0.7%	0.1%	0.4%	0.2%	21.4%	8.8%	6.0%	0.8%	0.0%	0.0%	0.0%
695	50	667	4.4%	45.9%	24.4%	0.4%	0.3%	0.4%	0.0%	0.2%	0.2%	15.3%	6.3%	2.2%	0.1%	0.0%	0.0%	0.0%
696	50	13	3.3%	34.7%	37.2%	0.0%	0.0%	0.0%	0.0%	0.0%	0.2%	17.4%	7.2%	0.0%	0.0%	0.0%	0.0%	0.0%
697	50	154	4.7%	49.8%	14.3%	0.7%	0.5%	0.8%	0.1%	0.4%	0.1%	8.6%	3.6%	5.7%	0.4%	0.2%	7.6%	2.6%
698	70	710	5.6%	59.1%	12.8%	2.5%	1.8%	3.0%	0.3%	1.6%	0.1%	5.6%	2.3%	5.2%	0.0%	0.0%	0.0%	0.0%
699	50	202	0.2%	2.3%	2.5%	0.0%	0.0%	0.0%	0.0%	0.0%	0.0%	1.2%	0.5%	0.0%	0.0%	2.0%	84.5%	6.9%
700	70	3516	4.0%	41.6%	25.4%	0.4%	0.3%	0.4%	0.0%	0.2%	0.1%	9.1%	3.8%	1.8%	0.2%	0.1%	4.4%	8.2%
701	70	949	4.5%	47.5%	12.0%	1.3%	0.9%	1.5%	0.2%	0.8%	0.2%	17.3%	7.1%	3.0%	0.2%	0.0%	1.4%	2.1%
702	70	3486	4.0%	41.6%	25.4%	0.4%	0.3%	0.4%	0.0%	0.2%	0.1%	9.0%	3.7%	1.8%	0.2%	0.1%	4.5%	8.3%
704	70	3350	3.8%	39.6%	22.3%	0.8%	0.5%	0.9%	0.1%	0.5%	0.1%	8.5%	3.5%	2.2%	0.1%	0.2%	8.3%	8.5%
705	70	3801	4.0%	41.8%	21.4%	0.8%	0.6%	1.0%	0.1%	0.5%	0.1%	8.3%	3.5%	2.2%	0.1%	0.2%	7.4%	8.0%
706	70	2620	4.9%	51.4%	21.9%	0.1%	0.1%	0.2%	0.0%	0.1%	0.0%	4.8%	2.0%	1.6%	0.3%	0.1%	3.9%	8.6%
712	50	1021	4.7%	49.7%	30.9%	1.2%	0.8%	1.4%	0.1%	0.7%	0.1%	5.4%	2.2%	1.7%	0.1%	0.0%	0.5%	0.4%
713	50	68	4.3%	45.1%	23.8%	0.9%	0.6%	1.0%	0.1%	0.5%	0.0%	3.4%	1.4%	1.2%	0.1%	0.4%	17.1%	0.0%
714	50	54	4.5%	47.5%	24.2%	0.7%	0.5%	0.8%	0.1%	0.4%	0.1%	10.5%	4.3%	4.9%	1.3%	0.0%	0.0%	0.0%
715	50	47	5.4%	57.1%	22.9%	0.8%	0.6%	0.9%	0.1%	0.5%	0.1%	5.4%	2.2%	3.1%	0.9%	0.0%	0.0%	0.0%
716	50	214	4.5%	47.6%	19.2%	0.4%	0.3%	0.5%	0.1%	0.3%	0.1%	9.8%	4.1%	3.0%	0.3%	0.2%	9.6%	0.0%
717	50	1234	4.8%	50.7%	26.8%	0.9%	0.6%	1.1%	0.1%	0.6%	0.1%	6.6%	2.7%	2.4%	0.3%	0.1%	2.3%	0.0%
718	50	1750	5.2%	54.5%	18.6%	1.0%	0.7%	1.2%	0.1%	0.6%	0.1%	8.3%	3.4%	3.1%	0.4%	0.0%	1.2%	1.5%
719	50	1036	4.7%	49.7%	24.3%	1.4%	1.0%	1.7%	0.2%	0.9%	0.1%	7.7%	3.2%	2.5%	0.3%	0.0%	0.5%	1.7%
720	50	391	5.2%	54.3%	28.9%	1.6%	1.1%	1.8%	0.2%	1.0%	0.0%	3.0%	1.3%	1.4%	0.1%	0.0%	0.0%	0.0%
721	50	481	4.7%	49.5%	17.7%	0.4%	0.3%	0.4%	0.0%	0.2%	0.1%	4.9%	2.0%	1.6%	0.1%	0.1%	6.3%	11.6%
722	50	465	4.1%	42.7%	18.5%	0.4%	0.3%	0.4%	0.0%	0.2%	0.1%	7.5%	3.1%	3.1%	0.3%	0.1%	6.1%	12.9%
723	50	1781	4.6%	47.9%	26.6%	1.2%	0.9%	1.4%	0.2%	0.8%	0.1%	5.4%	2.2%	2.1%	0.4%	0.0%	1.5%	4.8%
724	50	2730	4.7%	49.2%	19.9%	1.3%	0.9%	1.6%	0.2%	0.9%	0.1%	9.0%	3.7%	2.6%	0.3%	0.0%	1.4%	4.1%
725	50	551	4.7%	49.4%	21.7%	1.5%	1.1%	1.7%	0.2%	1.0%	0.1%	6.3%	2.6%	1.8%	0.4%	0.1%	4.8%	2.7%
726	50	1312	4.6%	48.5%	20.2%	0.9%	0.7%	1.1%	0.1%	0.6%	0.1%	12.2%	5.0%	2.8%	0.2%	0.1%	2.2%	0.8%
727	50	391	5.0%	52.8%	19.3%	0.6%	0.4%	0.7%	0.1%	0.4%	0.1%	12.4%	5.2%	2.8%	0.2%	0.0%	0.0%	0.0%
728	50	371	4.9%	51.7%	20.3%	0.4%	0.3%	0.5%	0.1%	0.3%	0.1%	12.6%	5.2%	3.1%	0.5%	0.0%	0.0%	0.0%
729	50	400	4.6%	48.5%	23.3%	2.0%	1.4%	2.4%	0.3%	1.3%	0.1%	6.7%	2.8%	1.8%	0.1%	0.0%	0.0%	4.8%
730	50	279	5.4%	56.8%	16.6%	0.7%	0.5%	0.8%	0.1%	0.4%	0.1%	9.4%	3.9%	3.3%	0.6%	0.0%	0.0%	1.4%
731	50	727	5.3%	55.2%	18.6%	0.5%	0.3%	0.6%	0.1%	0.3%	0.1%	9.3%	3.9%	3.0%	0.5%	0.0%	1.2%	1.1%
732	50	723	4.2%	44.4%	19.5%	2.2%	1.6%	2.6%	0.3%	1.4%	0.1%	10.7%	4.4%	2.7%	0.2%	0.0%	1.1%	4.6%
733	50	190	4.5%	46.9%	21.6%	0.1%	0.1%	0.1%	0.0%	0.1%	0.1%	9.1%	3.8%	2.8%	0.8%	0.0%	0.0%	10.0%
734	50	14	3.2%	33.2%	35.8%	0.6%	0.4%	0.7%	0.1%	0.4%	0.2%	16.6%	6.9%	2.0%	0.1%	0.0%	0.0%	0.0%
735	50	76	5.1%	53.6%	18.0%	0.6%	0.4%	0.7%	0.1%	0.4%	0.1%	12.5%	5.2%	2.9%	0.2%	0.0%	0.0%	0.0%

Traffic Flows and Breakdown by 16 Vehicle Classes (Year 2036)

Link No.	Speed Limit	Total Vehicle	19 - Motorcycles (MC)	01 - Private Cars (PC)	03 - Taxi	14 - Non-franchised Bus <=6.4t	15 - Non-franchised Bus 6.4-15t	16 - Non-franchised Bus >15t	12 - Private Light Bus <=3.5t	13 - Private Light Bus >3.5t	04 - Light Goods Vehicles <=2.5t	05 - Lt Goods Vehicles 2.5-3.5t	06 - Light Goods Vehicles >3.5t	07 - Heavy Goods Vehicles <=15t	08 - Heavy Goods Vehicles >15t	17 - Franchised Bus (SD)	18 - Franchised Bus (DD)	11 - Public Light Buses
	km/hr	1800-1900																
736	50	559	4.3%	45.2%	18.8%	1.5%	1.1%	1.8%	0.2%	1.0%	0.1%	14.3%	5.9%	3.0%	0.3%	0.0%	0.0%	2.5%
737	50	90	3.7%	38.7%	17.5%	0.1%	0.1%	0.1%	0.0%	0.1%	0.1%	9.9%	4.1%	3.4%	1.1%	0.0%	0.0%	21.2%
738	50	450	4.5%	47.5%	18.5%	1.5%	1.1%	1.8%	0.2%	1.0%	0.1%	12.7%	5.2%	2.5%	0.2%	0.0%	0.0%	3.1%
739	50	443	3.9%	41.4%	28.1%	1.0%	0.7%	1.2%	0.1%	0.7%	0.1%	8.2%	3.4%	1.6%	0.3%	0.0%	1.8%	7.4%
740	50	727	4.4%	46.7%	16.5%	1.1%	0.7%	1.2%	0.1%	0.7%	0.1%	14.3%	5.9%	2.2%	0.1%	0.0%	1.7%	4.1%
741	50	213	4.3%	44.7%	15.6%	0.8%	0.6%	1.0%	0.1%	0.5%	0.1%	13.3%	5.5%	2.5%	0.3%	0.0%	0.0%	10.8%
742	50	413	4.2%	44.3%	16.9%	1.2%	0.8%	1.4%	0.2%	0.8%	0.1%	4.9%	2.0%	1.0%	0.1%	0.1%	4.3%	17.7%
743	50	552	4.5%	46.8%	18.2%	1.5%	1.0%	1.7%	0.2%	0.9%	0.1%	5.3%	2.2%	1.0%	0.1%	0.1%	3.2%	13.2%
745	50	441	4.2%	44.3%	20.4%	1.1%	0.8%	1.3%	0.1%	0.7%	0.1%	12.9%	5.4%	2.3%	0.2%	0.0%	2.0%	4.1%
746	50	187	3.8%	39.8%	13.2%	1.7%	1.2%	2.0%	0.2%	1.1%	0.1%	9.5%	3.9%	1.4%	0.0%	0.1%	4.2%	17.7%
749	70	5159	5.3%	55.4%	14.6%	0.9%	0.7%	1.1%	0.1%	0.6%	0.1%	10.2%	4.2%	4.2%	0.3%	0.0%	1.5%	0.8%
750	70	4992	5.2%	54.6%	10.1%	1.3%	0.9%	1.5%	0.2%	0.8%	0.1%	13.6%	5.7%	3.3%	0.2%	0.0%	1.6%	0.8%
751	70	1510	4.8%	50.7%	18.9%	0.8%	0.6%	1.0%	0.1%	0.5%	0.1%	13.1%	5.4%	3.7%	0.2%	0.0%	0.0%	0.0%
752	70	1971	5.3%	55.7%	20.7%	0.8%	0.6%	1.0%	0.1%	0.5%	0.1%	8.8%	3.7%	2.2%	0.5%	0.0%	0.0%	0.0%
753	70	1911	4.6%	47.9%	22.3%	0.8%	0.6%	0.9%	0.1%	0.5%	0.1%	11.9%	4.9%	3.5%	0.3%	0.0%	0.9%	0.6%
754	70	1661	5.7%	59.6%	15.7%	0.6%	0.4%	0.6%	0.1%	0.4%	0.1%	9.1%	3.8%	2.7%	0.3%	0.0%	1.1%	0.0%
755	70	633	4.4%	46.3%	18.7%	0.4%	0.2%	0.4%	0.0%	0.2%	0.2%	15.5%	6.4%	4.6%	0.5%	0.0%	0.2%	1.9%
756	70	513	5.6%	58.4%	13.0%	0.6%	0.4%	0.7%	0.1%	0.4%	0.1%	10.0%	4.2%	2.5%	0.3%	0.1%	3.6%	0.0%
757	50	804	5.7%	60.2%	16.0%	0.4%	0.3%	0.5%	0.1%	0.3%	0.1%	9.4%	3.9%	2.8%	0.3%	0.0%	0.0%	0.0%
759	50	862	4.8%	49.9%	25.4%	0.8%	0.6%	1.0%	0.1%	0.5%	0.1%	9.1%	3.8%	2.1%	0.1%	0.0%	0.0%	1.7%
760	50	744	5.1%	53.3%	25.2%	1.2%	0.8%	1.4%	0.2%	0.8%	0.1%	6.5%	2.7%	1.2%	0.0%	0.0%	0.5%	1.1%
761	50	926	4.5%	47.6%	25.2%	0.9%	0.6%	1.0%	0.1%	0.6%	0.1%	10.8%	4.5%	3.1%	0.2%	0.0%	0.0%	0.9%
777	70	2323	5.1%	53.2%	10.9%	1.2%	0.9%	1.4%	0.2%	0.8%	0.1%	12.2%	5.1%	5.6%	0.3%	0.0%	2.0%	0.9%
778	50	285	5.4%	56.9%	21.1%	0.3%	0.2%	0.3%	0.0%	0.2%	0.1%	8.5%	3.5%	3.1%	0.3%	0.0%	0.0%	0.0%
779	50	2774	5.4%	57.0%	19.3%	0.7%	0.5%	0.8%	0.1%	0.5%	0.1%	9.0%	3.7%	2.4%	0.5%	0.0%	0.0%	0.0%
780	50	2131	4.7%	49.5%	21.1%	0.8%	0.6%	0.9%	0.1%	0.5%	0.1%	12.2%	5.1%	3.4%	0.2%	0.0%	0.7%	0.0%
781	50	363	4.7%	48.8%	22.8%	1.0%	0.7%	1.2%	0.1%	0.7%	0.1%	11.9%	4.9%	2.8%	0.2%	0.0%	0.0%	0.0%
782	50	223	5.3%	55.8%	22.4%	0.3%	0.2%	0.4%	0.0%	0.2%	0.1%	9.3%	3.9%	1.8%	0.1%	0.0%	0.0%	0.0%
783	50	744	5.1%	53.3%	25.2%	1.2%	0.8%	1.4%	0.2%	0.8%	0.1%	6.5%	2.7%	1.2%	0.0%	0.0%	0.5%	1.1%
784	50	786	4.7%	49.4%	25.5%	0.6%	0.5%	0.8%	0.1%	0.4%	0.1%	9.8%	4.1%	2.8%	0.2%	0.0%	0.0%	1.0%
785	50	568	4.9%	51.5%	25.9%	1.4%	1.0%	1.6%	0.2%	0.9%	0.1%	6.5%	2.7%	1.2%	0.0%	0.0%	0.7%	1.4%
786	50	868	4.9%	51.0%	24.3%	0.7%	0.5%	0.8%	0.1%	0.5%	0.1%	9.5%	3.9%	2.6%	0.2%	0.0%	0.0%	0.9%
787	50	1122	5.2%	54.2%	20.5%	0.6%	0.4%	0.6%	0.1%	0.4%	0.1%	10.2%	4.2%	2.5%	0.2%	0.0%	0.0%	0.7%
788	50	2030	5.4%	56.3%	18.9%	0.8%	0.6%	1.0%	0.1%	0.5%	0.1%	9.3%	3.9%	2.6%	0.5%	0.0%	0.0%	0.0%
789	50	2508	4.7%	48.9%	21.0%	0.8%	0.6%	0.9%	0.1%	0.5%	0.1%	12.6%	5.2%	3.5%	0.2%	0.0%	0.6%	0.3%
790	50	2084	5.3%	55.2%	18.8%	0.9%	0.6%	1.0%	0.1%	0.5%	0.1%	10.1%	4.2%	2.8%	0.6%	0.0%	0.0%	0.0%
791	50	2124	4.6%	48.7%	21.3%	0.7%	0.5%	0.8%	0.1%	0.4%	0.1%	12.6%	5.2%	3.5%	0.3%	0.0%	0.7%	0.4%
792	50	469	5.1%	54.0%	21.4%	0.6%	0.4%	0.6%	0.1%	0.4%	0.1%	10.3%	4.3%	2.6%	0.2%	0.0%	0.0%	0.0%
793	50	1059	4.6%	48.2%	20.4%	1.4%	1.0%	1.6%	0.2%	0.9%	0.1%	12.0%	5.0%	3.3%	0.2%	0.0%	0.4%	0.8%
794	50	755	4.9%	51.8%	21.7%	0.4%	0.3%	0.4%	0.0%	0.2%	0.1%	10.3%	4.3%	2.3%	0.1%	0.0%	2.1%	1.1%
795	50	1225	4.7%	48.9%	18.9%	1.3%	0.9%	1.5%	0.2%	0.8%	0.1%	12.8%	5.3%	3.3%	0.2%	0.0%	0.3%	0.7%
796	50	1213	5.1%	53.7%	20.2%	0.3%	0.2%	0.4%	0.0%	0.2%	0.1%	10.3%	4.3%	2.5%	0.3%	0.0%	1.3%	0.9%
797	50	675	4.7%	49.7%	16.9%	1.6%	1.1%	1.9%	0.2%	1.0%	0.1%	12.9%	5.3%	2.6%	0.0%	0.0%	0.6%	1.2%
798	50	457	5.2%	54.4%	21.8%	0.5%	0.4%	0.6%	0.1%	0.3%	0.1%	9.0%	3.7%	2.1%	0.1%	0.0%	0.0%	1.7%
799	50	603	4.7%	49.6%	12.0%	1.0%	0.7%	1.2%	0.1%	0.6%	0.1%	10.0%	4.1%	3.9%	0.3%	0.1%	5.8%	5.6%
800	50	575	3.1%	32.3%	9.5%	0.8%	0.6%	1.0%	0.1%	0.5%	0.1%	5.4%	2.2%	1.6%	0.1%	0.9%	36.7%	4.9%
801	50	1779	4.8%	50.8%	13.7%	0.8%	0.5%	0.9%	0.1%	0.5%	0.1%	11.1%	4.6%	3.9%	0.7%	0.1%	2.5%	4.9%
802	50	2411	4.7%	49.6%	15.0%	0.7%	0.5%	0.8%	0.1%	0.4%	0.1%	12.3%	5.1%	4.1%	0.6%	0.0%	1.9%	4.1%
803	50	1324	3.9%	41.1%	13.4%	0.8%	0.5%	0.9%	0.1%	0.5%	0.1%	8.8%	3.6%	1.7%	0.1%	0.5%	21.2%	2.8%
804	50	1675	4.7%	49.8%	13.2%	0.8%	0.6%	1.0%	0.1%	0.5%	0.1%	11.6%	4.8%	3.3%	0.7%	0.1%	3.7%	4.8%
805	50	1580	4.5%	47.2%	14.6%	0.2%	0.1%	0.2%	0.0%	0.1%	0.1%	7.8%	3.2%	3.0%	0.6%	0.3%	12.7%	5.3%
806	50	2187	4.9%	51.8%	13.2%	0.8%	0.5%	0.9%	0.1%	0.5%	0.1%	11.2%	4.7%	3.1%	0.6%	0.1%	3.7%	3.7%
807	50	1633	4.2%	44.2%	14.9%	0.8%	0.6%	0.9%	0.1%	0.5%	0.1%	9.6%	4.0%	2.0%	0.2%	0.3%	13.6%	3.9%
808	50	818	4.5%	47.6%	21.4%	0.9%	0.6%	1.1%	0.1%	0.6%	0.1%	12.8%	5.3%	4.5%	0.3%	0.0%	0.0%	0.0%
809	50	116	3.3%	34.9%	14.7%	0.3%	0.2%	0.4%	0.0%	0.2%	0.3%	28.0%	11.6%	5.7%	0.4%	0.0%	0.0%	0.0%
814	50	1894	5.1%	53.2%	19.2%	1.0%	0.7%	1.2%	0.1%	0.7%	0.1%	10.7%	4.4%	2.8%	0.6%	0.0%	0.0%	0.0%
815	50	844	4.9%	50.9%	20.1%	0.6%	0.4%	0.7%	0.1%	0.4%	0.1%	12.6%	5.2%	3.8%	0.3%	0.0%	0.0%	0.0%
816	50	1838	5.0%	52.5%	17.6%	1.3%	0.9%	1.5%	0.2%	0.8%	0.1%	11.8%	4.9%	2.8%	0.5%	0.0%	0.0%	0.2%
817	50	858	4.6%	48.8%	19.3%	1.1%	0.8%	1.2%	0.1%	0.7%	0.1%	13.4%	5.5%	4.1%	0.3%	0.0%	0.0%	0.0%
818	70	4217	5.4%	56.3%	14.3%	1.0%	0.7%	1.2%	0.1%	0.6%	0.1%	10.1%	4.2%	3.3%	0.3%	0.0%	1.5%	0.8%
819	70	3488	5.3%	55.5%	8.4%	1.6%	1.1%	1.9%	0.2%	1.0%	0.1%	13.7%	5.7%	2.1%	0.1%	0.0%	2.1%	1.0%
820	70	5335	5.3%	55.4%	13.5%	1.0%	0.7%	1.2%	0.1%	0.7%	0.1%	11.6%	4.8%	3.2%	0.3%	0.0%	1.3%	0.6%
821	70	3998	5.4%	56.8%	8.7%	1.5%	1.0%	1.7%	0.2%	0.9%	0.1%	13.2%	5.5%	2.0%	0.1%	0.0%	1.9%	0.9%
822	70	2694	5.4%	57.1%	8.4%	0.6%	0.5%	0.7%	0.1%	0.4%	0.2%	15.2%	6.3%	2.6%	0.1%	0.0%	1.1%	1.3%
823	70	2246	4.7%	49.4%	16.5%	1.0%	0.7%	1.1%	0.1%	0.6%	0.1%	12.8%	5.3%	4.0%	0.2%	0.0%	1.9%	1.5%
824	50	1113	4.1%	43.1%	10.0%	1.3%	0.9%	1.5%	0.2%	0.8%	0.1%	10.2%	4.2%	2.9%	0.5%	0.1%	5.8%	14.4%
825	50	363	5.5%	57.7%	4.9%	1.6%	1.1%	1.9%	0.2%	1.0%	0.1%	10.1%	4.2%	2.3%	0.0%	0.0%	1.1%	8.3%
826	70	3092	5.7%	59.8%	11.3%	1.1%	0.8%	1.3%	0.1%	0.7%	0.1%	10.8%	4.5%	2.6%	0.3%	0.0%	0.9%	0.0%
827	70	1304	5.4%	56.2%	9.4%	3.2%	2.2%	3.7%	0.4%	2.0%	0.1%	9.3%	3.8%	0.8%	0.0%	0.1%	3.4%	0.0%
828	50	153	4.4%	46.3%	11.9%	3.9%	2.7%	4.6%	0.5%	2.5%	0.1%	7.3%	3.0%	12.8%	0.1%	0.0%	0.0%	0.0%
829	50	357	7.3%	76.5%	9.4%	0.0%	0.0%	0.0%	0.0%	0.0%	0.0%	3.6%	1.5%	1.5%	0.0%	0.0%	0.0%	0.0%
830	50	695	4.6%	48.6%	10.7%	1.0%	0.7%	1.2%	0.1%	0.7%	0.1%	12.4%	5.1%	14.2%	0.6%	0.0%	0.0%	0.0%
831	50	323	4.2%	44.0%	8.3%	0.4%	0.3%	0.4%	0.0%	0.2%	0.2%	20.8%	8.6%	12.0%	0.6%	0.0%	0.0%	0.0%
832	50	249	5.7%	60.2%	7.3%	0.8%	0.5%	0.9%	0.1%	0.5%	0.1%	12.5%	5.2%	5.6%	0.5%	0.0%	0.0%	0.0%
833	50	711	5.4%	56.2%	9.9%	0.5%	0.3%	0.5%	0.1%	0.3%	0.1%	12.7%	5.3%	8.6%	0.2%	0.0%	0.0%	0.0%
834	50	1245	4.9%	51.6%	26.8%	0.9%	0.6%	1.1%	0.1%	0.6%	0.1%	6.2%	2.6%	2.1%	0.2%	0.1%	2.3%	0.0%
835	50	709	5.0%	52.7%	25.5%	1.1%	0.8%	1.3%	0.1%	0.7%	0.1%	5.6%	2.3%	1.8%	0.1%	0.1%	2.9%	0.0%
836	50	1172	3.9%	40.7%	13.9%	0.9%	0.6%	1.1%	0.1%	0.6%	0.1%	9.2%	3.8%	2.1%	0.3%	0.4%	16.9%	5.5%
837	50	642	4.8%	50.1%	21.6%	0.4%	0.3%	0.5%	0.1%	0.3%	0.1%	11.0%	4.6%	2.0%	0.0%	0.1%	2.4%	1.7%
838	50	413	4.9%	51.0%	12.7%	0.7%	0.5%	0.8%	0.1%	0.5%	0.1%	11.0%	4.5%	4.6%	0.4%	0.0%	1.4%	6.8%
839	50	1482	4.4%	46.1%	14.0%	0.3%	0.2%	0.3%	0.0%	0.2%	0.1%	8.1%	3.4%	2.9%	0.6%	0.3%	13.5%	5.7%
840	50	86	5.2%	54.3%	19.1%	0.6%	0.4%	0.7%	0.1%	0.4%	0.1%	10.9%	4.5%	3.6%	0.1%	0.0%	0.0%	0.0%
841	50	461	5.0%	52.9%	17.4%	0.5%	0.4%	0.6%	0.1%	0.3%	0.1%	10.8%	4.5%	1.8%	0.1%	0.1%	5.3%	0.0%
842	50	488	2.7%	28.5%	7.8%	0.9%	0.6%	1.0%	0.1%	0.6%	0.0%	4.5%	1.9%	1.3%	0.1%	1.0%	43.2%	5.7%
843	50	863	3.3%	34.8%	11.3%	0.9%	0.6%	1.1%	0.1%	0.6%	0.1%	7.7%	3.2%	1.7%	0.0%	0.7%	29.7%	4.3%
847	50	1107	4.7%	48.9%	22.8%	0.9%	0.6%	1.0%	0.1%	0.6%	0.0%	4.3%	1.8%	1.5%	0.3%	0.1%	4.1%	8.4%
848	50	1027	5.0%	52.0%	24.0%	0.9%	0.7%	1.1%	0.1%	0.6%	0.0%	4.8%	2.0%	1.6%	0.2%	0.1%	2.2%	4.9%
849	50	172	2.1%	22.0%	9.8%	0.1%	0.1%	0.2%	0.0%	0.1%	0.0%	1.6%	0.7%	0.4%	0.1%	0.1%	5.1%	57.7%
850	50	458	5.2%	54.9%	17.8%	0.5%	0.3%	0.6%	0.1%	0.3%	0.1%	5.9%	2.4%	2.0%	0.6%	0.0%	0.6%	8.7%
851	50	173	2.1%	22.3%	9.8%	0.1%	0.1%	0.2%	0.0%	0.1%	0.0%	1.6%	0.7%	0.4%	0.1%	0.1%	5.1%	57.3%
852	50	261	3.7%	39.0%	17.8%	0.6%	0.4%	0.7%	0.1%	0.4%	0.0%	4.8%	2.0%	2.0%	0.6%	0.0%	1.1%	26.9%
853	50	144	1.4%	14.6%	6.0%	0.1%	0.1%	0.1%	0.0%	0.1%	0.0%	1.6%	0.7%	0.2%	0.1%	0.1%	6.1%	68.8%
854	50	592	4.8%	50.0%	21.1%	0.9%	0.6%	1.1%	0.1%	0.6%	0.0%	4.7%	1.9%	1.6%	0.3%	0.0%	0.5%	11.8%
855	50	158	1.3%	13.4%	5.5%	0.1%	0.1%	0.1%	0.0%	0.1%	0.0%	1.5%	0.6%	0.2%	0.1%	0.1%	5.6%	71.4%
856	50	393	4.4%	46.4%	18.2%	0.8%	0.6%	0.9%	0.1%	0.5%	0.1%	4.9%	2.0%	2.2%	0.4%	0.0%	0.7%	17.8%
859	50	738	5.1%	53.2%	22.6%	1.1%	0.8%	1.3%	0.1%	0.7%	0.1%	7.9%	3.3%	3.1%	0.6%	0.0%	0.0%	0.0%
860	50	610	5.4%	56.8%	24.2%	0.6%	0.4%	0.7%	0.1%	0.4%	0.1%	7.2%	3.0%	1.3%	0.1%	0.0%	0.0%	0.0%
861	50	270	5.2%	55.0%	22.2%	0.7%	0.5%	0.9%	0.1%	0.5%	0.1%	9.1%	3.8%	1.8%	0.2%	0.0%	0.0%	0.0%
862	50	552	5.6%	58.5%	21.8%	0.5%	0.3%	0.5%	0.1%	0.3%	0.1%	7.7%	3.2%	1.3%	0.1%	0.0%	0.0%	0.0%
863	50	351	5.3%	55.8%	22.3%	0.7%	0.5%	0.8%	0.1%	0.4%	0.1%	8.6%	3.6%	1.7%	0.2%	0.0%	0.0%	0.0%
864	50	647	5.7%	60.2%	20.3%	0.5%	0.3%	0.5%	0.1%	0.3%	0.1%	7.5%	3.1%	1.3%	0.1%	0.0%	0.0%	0.0%
865	50	1101	5.4%	56.3%	24.0%	0.5%	0.4%	0.6%	0.1%	0.3%	0.1%	7.6%	3.2%	1.4%	0.2%	0.0%	0.0%	0.0%
866	50	623	6.0%	62.8%	17.0%	0.5%	0.3%	0.6%	0.1%	0.3%	0.1%	7.8%	3.2%	1.3%	0.1%	0.0%	0.0%	0.0%
867	50	366	4.6%	48.3%	23.4%	1.6%	1.1%	1.9%	0.2%	1.0%	0.1%	8.3%	3.4%	4.9%	1.2%	0.0%	0.0%	0.0%
868	50	751	5.4%	56.5%	24.8%	0.5%	0.3%	0.5%	0.1%	0.3%	0.1%	7.2%	3.0%	1.3%	0.2%	0.0%	0.0%	0.0%

Traffic Flows and Breakdown by 16 Vehicle Classes (Year 2036)

Link No.	Speed Limit	Total Vehicle	19 - Motorcycles (MC)	01 - Private Cars (PC)	03 - Taxi	14 - Non-franchised Bus <=6.4t	15 - Non-franchised Bus 6.4-15t	16 - Non-franchised Bus >15t	12 - Private Light Bus <=3.5t	13 - Private Light Bus >3.5t	04 - Light Goods Vehicles <=2.5t	05 - Lt Goods Vehicles 2.5-3.5t	06 - Light Goods Vehicles >3.5t	07 - Heavy Goods Vehicles <=15t	08 - Heavy Goods Vehicles >15t	17 - Franchised Bus (SD)	18 - Franchised Bus (DD)	11 - Public Light Buses
	km/hr	1800-1900																
870	50	16	2.9%	30.3%	31.2%	3.7%	2.6%	4.3%	0.5%	2.4%	0.2%	14.6%	6.0%	1.2%	0.1%	0.0%	0.0%	0.0%
871	50	276	3.0%	31.4%	14.2%	0.3%	0.2%	0.4%	0.0%	0.2%	0.2%	16.0%	6.6%	6.9%	0.5%	0.5%	19.5%	0.0%
872	70	1918	5.5%	57.8%	9.4%	1.7%	1.2%	2.0%	0.2%	1.1%	0.1%	9.7%	4.0%	6.1%	0.0%	0.0%	1.1%	0.0%
873	70	1208	5.4%	57.1%	7.4%	1.2%	0.9%	1.4%	0.2%	0.8%	0.1%	12.1%	5.0%	6.5%	0.1%	0.0%	1.7%	0.0%
874	50	1301	5.6%	59.1%	14.1%	0.7%	0.5%	0.9%	0.1%	0.5%	0.0%	4.8%	2.0%	1.7%	0.2%	0.1%	2.3%	7.5%
875	50	1442	4.7%	49.0%	10.6%	0.8%	0.6%	1.0%	0.1%	0.5%	0.1%	11.5%	4.8%	6.9%	0.9%	0.1%	4.7%	3.7%
876	50	43	1.0%	10.7%	11.5%	0.0%	0.0%	0.0%	0.0%	0.0%	0.1%	5.4%	2.2%	0.0%	0.0%	0.0%	0.0%	69.0%
877	50	79	3.6%	38.3%	13.5%	0.1%	0.1%	0.1%	0.0%	0.1%	0.0%	3.7%	1.5%	1.0%	0.0%	0.0%	0.0%	38.0%
878	50	77	3.6%	37.9%	13.1%	0.1%	0.1%	0.1%	0.0%	0.0%	0.0%	3.7%	1.5%	1.0%	0.0%	0.0%	0.0%	38.8%
879	50	43	1.0%	10.7%	11.5%	0.0%	0.0%	0.0%	0.0%	0.0%	0.1%	5.4%	2.2%	0.0%	0.0%	0.0%	0.0%	69.0%
882	50	693	4.7%	49.6%	24.9%	0.7%	0.5%	0.9%	0.1%	0.5%	0.1%	10.0%	4.1%	3.4%	0.4%	0.0%	0.0%	0.0%
883	50	709	4.0%	41.6%	24.4%	1.2%	0.8%	1.4%	0.1%	0.7%	0.1%	9.9%	4.1%	2.4%	0.3%	0.2%	8.1%	0.7%
884	50	716	4.0%	41.9%	24.6%	1.2%	0.8%	1.4%	0.1%	0.8%	0.1%	9.6%	4.0%	2.4%	0.3%	0.2%	8.1%	0.7%
885	50	723	4.0%	42.2%	24.7%	1.2%	0.8%	1.4%	0.1%	0.8%	0.1%	9.3%	3.9%	2.3%	0.3%	0.2%	8.0%	0.7%
886	50	730	4.0%	42.4%	24.9%	1.2%	0.8%	1.4%	0.2%	0.8%	0.1%	9.1%	3.8%	2.3%	0.3%	0.2%	7.9%	0.7%
887	50	738	4.1%	42.7%	25.0%	1.2%	0.9%	1.4%	0.2%	0.8%	0.1%	8.8%	3.6%	2.2%	0.3%	0.2%	7.8%	0.7%
888	50	745	4.1%	43.0%	25.2%	1.2%	0.9%	1.4%	0.2%	0.8%	0.1%	8.5%	3.5%	2.2%	0.4%	0.2%	7.7%	0.7%
889	50	752	4.1%	43.3%	25.3%	1.2%	0.9%	1.4%	0.2%	0.8%	0.1%	8.3%	3.4%	2.2%	0.4%	0.2%	7.7%	0.7%
890	50	759	4.1%	43.5%	25.5%	1.2%	0.9%	1.5%	0.2%	0.8%	0.1%	8.0%	3.3%	2.1%	0.4%	0.2%	7.6%	0.7%
891	50	767	4.2%	43.8%	25.6%	1.3%	0.9%	1.5%	0.2%	0.8%	0.1%	7.7%	3.2%	2.1%	0.4%	0.2%	7.5%	0.7%
892	50	774	4.2%	44.1%	25.7%	1.3%	0.9%	1.5%	0.2%	0.8%	0.1%	7.5%	3.1%	2.0%	0.4%	0.2%	7.4%	0.6%
893	50	781	4.2%	44.3%	25.9%	1.3%	0.9%	1.5%	0.2%	0.8%	0.1%	7.3%	3.0%	2.0%	0.4%	0.2%	7.4%	0.6%
894	50	788	4.2%	44.6%	26.0%	1.3%	0.9%	1.5%	0.2%	0.8%	0.1%	7.0%	2.9%	2.0%	0.4%	0.2%	7.3%	0.6%
895	50	15	3.0%	31.8%	34.2%	0.4%	0.3%	0.5%	0.0%	0.3%	0.2%	16.3%	6.7%	5.4%	1.0%	0.0%	0.0%	0.0%
896	50	15	3.0%	31.8%	34.2%	0.4%	0.3%	0.5%	0.0%	0.3%	0.2%	16.3%	6.7%	5.4%	1.0%	0.0%	0.0%	0.0%
897	50	18	4.1%	43.3%	27.8%	1.2%	0.9%	1.4%	0.2%	0.8%	0.1%	12.9%	5.3%	1.8%	0.2%	0.0%	0.0%	0.0%
898	50	18	4.1%	43.3%	27.8%	1.2%	0.9%	1.4%	0.2%	0.8%	0.1%	12.9%	5.3%	1.8%	0.2%	0.0%	0.0%	0.0%
899	50	15	3.0%	31.8%	34.2%	0.4%	0.3%	0.5%	0.0%	0.3%	0.2%	16.3%	6.7%	5.4%	1.0%	0.0%	0.0%	0.0%
900	50	15	3.0%	31.8%	34.2%	0.4%	0.3%	0.5%	0.0%	0.3%	0.2%	16.3%	6.7%	5.4%	1.0%	0.0%	0.0%	0.0%
901	50	29	4.3%	45.4%	19.2%	1.2%	0.9%	1.5%	0.2%	0.8%	0.1%	13.0%	5.4%	6.1%	1.9%	0.0%	0.0%	0.0%
902	50	29	4.3%	45.4%	19.2%	1.2%	0.9%	1.5%	0.2%	0.8%	0.1%	13.0%	5.4%	6.1%	1.9%	0.0%	0.0%	0.0%
903	50	15	3.0%	31.8%	34.2%	0.4%	0.3%	0.5%	0.0%	0.3%	0.2%	16.3%	6.7%	5.4%	1.0%	0.0%	0.0%	0.0%
904	50	15	3.0%	31.8%	34.2%	0.4%	0.3%	0.5%	0.0%	0.3%	0.2%	16.3%	6.7%	5.4%	1.0%	0.0%	0.0%	0.0%
905	50	29	4.3%	45.4%	19.2%	1.2%	0.9%	1.5%	0.2%	0.8%	0.1%	13.0%	5.4%	6.1%	1.9%	0.0%	0.0%	0.0%
906	50	838	4.1%	43.0%	17.3%	0.6%	0.4%	0.7%	0.1%	0.4%	0.1%	11.0%	4.5%	3.9%	0.8%	0.2%	6.6%	6.3%
907	50	822	4.1%	43.1%	17.4%	0.6%	0.4%	0.7%	0.1%	0.4%	0.1%	10.8%	4.5%	3.8%	0.8%	0.2%	6.8%	6.4%
908	50	807	4.1%	43.2%	17.4%	0.6%	0.4%	0.7%	0.1%	0.4%	0.1%	10.6%	4.4%	3.7%	0.8%	0.2%	6.9%	6.6%
909	50	791	4.1%	43.4%	17.5%	0.5%	0.4%	0.6%	0.1%	0.3%	0.1%	10.4%	4.3%	3.6%	0.7%	0.2%	7.0%	6.7%
910	50	776	4.1%	43.5%	17.6%	0.5%	0.4%	0.6%	0.1%	0.3%	0.1%	10.2%	4.2%	3.5%	0.7%	0.2%	7.2%	6.8%
911	50	760	4.2%	43.6%	17.6%	0.5%	0.4%	0.6%	0.1%	0.3%	0.1%	10.0%	4.1%	3.4%	0.6%	0.2%	7.3%	7.0%
912	50	744	4.2%	43.8%	17.7%	0.5%	0.3%	0.6%	0.1%	0.3%	0.1%	9.8%	4.0%	3.2%	0.6%	0.2%	7.5%	7.1%
913	50	729	4.2%	43.9%	17.8%	0.5%	0.3%	0.6%	0.1%	0.3%	0.1%	9.5%	4.0%	3.1%	0.5%	0.2%	7.6%	7.3%
914	50	713	4.2%	44.1%	17.9%	0.5%	0.3%	0.5%	0.1%	0.3%	0.1%	9.3%	3.9%	3.0%	0.5%	0.2%	7.8%	7.4%
915	50	698	4.2%	44.3%	18.0%	0.4%	0.3%	0.5%	0.1%	0.3%	0.1%	9.0%	3.7%	2.9%	0.4%	0.2%	8.0%	7.6%
916	50	682	4.2%	44.5%	18.1%	0.4%	0.3%	0.5%	0.1%	0.3%	0.1%	8.8%	3.6%	2.7%	0.4%	0.2%	8.2%	7.8%
917	50	666	4.3%	44.6%	18.2%	0.4%	0.3%	0.5%	0.0%	0.3%	0.1%	8.5%	3.5%	2.6%	0.3%	0.2%	8.4%	8.0%
918	50	719	4.9%	51.1%	20.2%	0.6%	0.4%	0.7%	0.1%	0.4%	0.1%	10.0%	4.2%	4.5%	0.7%	0.0%	0.0%	2.1%
919	50	13	3.3%	34.7%	37.2%	0.0%	0.0%	0.0%	0.0%	0.0%	0.2%	17.4%	7.2%	0.0%	0.0%	0.0%	0.0%	0.0%
920	50	741	4.9%	51.8%	20.8%	0.6%	0.4%	0.7%	0.1%	0.4%	0.1%	10.9%	4.5%	4.3%	0.5%	0.0%	0.0%	0.0%
921	50	54	1.8%	18.6%	9.3%	0.0%	0.0%	0.0%	0.0%	0.0%	0.0%	4.4%	1.8%	0.7%	0.0%	1.3%	54.6%	7.5%
922	50	289	4.3%	45.5%	16.7%	0.7%	0.5%	0.8%	0.1%	0.4%	0.1%	9.3%	3.8%	3.5%	0.1%	0.3%	13.9%	0.0%
923	50	13	3.3%	34.7%	37.2%	0.0%	0.0%	0.0%	0.0%	0.0%	0.2%	17.4%	7.2%	0.0%	0.0%	0.0%	0.0%	0.0%
924	50	13	3.3%	34.7%	37.2%	0.0%	0.0%	0.0%	0.0%	0.0%	0.2%	17.4%	7.2%	0.0%	0.0%	0.0%	0.0%	0.0%
925	50	13	3.3%	34.7%	37.2%	0.0%	0.0%	0.0%	0.0%	0.0%	0.2%	17.4%	7.2%	0.0%	0.0%	0.0%	0.0%	0.0%
926	50	13	3.3%	34.7%	37.2%	0.0%	0.0%	0.0%	0.0%	0.0%	0.2%	17.4%	7.2%	0.0%	0.0%	0.0%	0.0%	0.0%
927	50	227	4.3%	44.9%	22.2%	0.7%	0.5%	0.8%	0.1%	0.4%	0.1%	5.6%	2.3%	2.1%	0.2%	0.0%	0.0%	15.8%
928	50	60	1.5%	15.2%	8.6%	0.2%	0.1%	0.2%	0.0%	0.1%	0.0%	3.9%	1.6%	1.4%	0.4%	0.2%	6.5%	60.0%
929	50	373	5.2%	54.9%	23.2%	1.4%	1.0%	1.6%	0.2%	0.9%	0.1%	6.4%	2.6%	2.1%	0.4%	0.0%	0.0%	0.0%
930	50	197	4.8%	50.8%	17.6%	0.8%	0.6%	0.9%	0.1%	0.5%	0.1%	12.0%	5.0%	3.9%	0.8%	0.0%	0.0%	2.0%
931	50	195	5.1%	53.2%	27.2%	0.3%	0.2%	0.3%	0.0%	0.2%	0.1%	7.5%	3.1%	2.3%	0.5%	0.0%	0.0%	0.0%
932	50	153	4.8%	50.6%	15.6%	0.7%	0.5%	0.8%	0.1%	0.4%	0.1%	8.6%	3.6%	1.8%	0.1%	0.0%	0.0%	12.4%
933	50	260	3.8%	39.6%	22.5%	0.7%	0.5%	0.9%	0.1%	0.5%	0.1%	9.6%	4.0%	1.5%	0.1%	0.1%	3.8%	12.3%
934	50	151	5.3%	55.8%	17.0%	0.5%	0.3%	0.6%	0.1%	0.3%	0.0%	4.7%	2.0%	0.8%	0.0%	0.0%	0.0%	12.6%
935	50	103	2.3%	24.6%	11.4%	0.7%	0.5%	0.8%	0.1%	0.4%	0.1%	11.3%	4.7%	2.0%	0.1%	0.2%	9.5%	31.2%
936	50	463	3.8%	40.1%	27.4%	0.6%	0.4%	0.7%	0.1%	0.4%	0.1%	9.5%	3.9%	2.0%	0.3%	0.1%	2.3%	8.2%
937	50	913	4.4%	46.5%	17.1%	1.0%	0.7%	1.2%	0.1%	0.6%	0.1%	11.3%	4.7%	1.8%	0.1%	0.1%	2.7%	7.7%
938	50	375	4.1%	42.9%	26.2%	0.6%	0.4%	0.6%	0.1%	0.4%	0.1%	10.7%	4.4%	2.3%	0.4%	0.1%	2.9%	4.0%
939	50	917	4.3%	45.6%	17.5%	1.0%	0.7%	1.2%	0.1%	0.7%	0.1%	12.7%	5.3%	2.0%	0.1%	0.1%	3.7%	4.7%
940	50	937	4.6%	48.6%	17.8%	0.9%	0.6%	1.0%	0.1%	0.6%	0.1%	13.2%	5.5%	2.3%	0.1%	0.0%	1.4%	3.2%
941	50	778	4.5%	47.1%	16.8%	1.0%	0.7%	1.2%	0.1%	0.6%	0.1%	14.1%	5.9%	2.3%	0.1%	0.0%	1.6%	3.9%
942	50	84	3.8%	39.7%	20.1%	1.0%	0.7%	1.2%	0.1%	0.6%	0.2%	19.5%	8.1%	4.8%	0.3%	0.0%	0.0%	0.0%
943	50	332	5.6%	58.8%	17.6%	0.4%	0.3%	0.5%	0.0%	0.3%	0.1%	9.8%	4.1%	2.4%	0.2%	0.0%	0.0%	0.0%
944	50	336	5.1%	53.9%	18.0%	0.5%	0.4%	0.6%	0.1%	0.3%	0.1%	10.1%	4.2%	2.7%	0.2%	0.1%	2.6%	1.2%
945	50	393	3.7%	38.4%	15.0%	2.0%	1.4%	2.4%	0.3%	1.3%	0.2%	14.9%	6.2%	3.6%	0.3%	0.0%	2.0%	8.4%
946	50	101	3.7%	38.8%	21.9%	0.9%	0.6%	1.0%	0.1%	0.5%	0.1%	12.0%	5.0%	2.4%	0.1%	0.2%	8.8%	4.0%
947	50	405	4.0%	42.0%	15.3%	1.9%	1.3%	2.2%	0.2%	1.2%	0.1%	13.0%	5.4%	2.8%	0.3%	0.0%	1.9%	8.1%
948	50	19	2.9%	30.2%	26.9%	0.1%	0.1%	0.1%	0.0%	0.1%	0.1%	12.6%	5.2%	0.3%	0.0%	0.0%	0.0%	21.5%
949	50	32	1.4%	14.4%	15.4%	0.0%	0.0%	0.0%	0.0%	0.0%	0.1%	7.2%	3.0%	0.0%	0.0%	0.0%	0.0%	58.6%
950	50	19	2.9%	30.2%	26.9%	0.1%	0.1%	0.1%	0.0%	0.1%	0.1%	12.6%	5.2%	0.3%	0.0%	0.0%	0.0%	21.5%
951	50	32	1.4%	14.4%	15.4%	0.0%	0.0%	0.0%	0.0%	0.0%	0.1%	7.2%	3.0%	0.0%	0.0%	0.0%	0.0%	58.6%
952	50	19	2.9%	30.2%	26.9%	0.1%	0.1%	0.1%	0.0%	0.1%	0.1%	12.6%	5.2%	0.3%	0.0%	0.0%	0.0%	21.5%
953	50	32	1.4%	14.4%	15.4%	0.0%	0.0%	0.0%	0.0%	0.0%	0.1%	7.2%	3.0%	0.0%	0.0%	0.0%	0.0%	58.6%
954	50	19	2.9%	30.2%	26.9%	0.1%	0.1%	0.1%	0.0%	0.1%	0.1%	12.6%	5.2%	0.3%	0.0%	0.0%	0.0%	21.5%
955	50	32	1.4%	14.4%	15.4%	0.0%	0.0%	0.0%	0.0%	0.0%	0.1%	7.2%	3.0%	0.0%	0.0%	0.0%	0.0%	58.6%
956	50	19	2.9%	30.2%	26.9%	0.1%	0.1%	0.1%	0.0%	0.1%	0.1%	12.6%	5.2%	0.3%	0.0%	0.0%	0.0%	21.5%
957	50	32	1.4%	14.4%	15.4%	0.0%	0.0%	0.0%	0.0%	0.0%	0.1%	7.2%	3.0%	0.0%	0.0%	0.0%	0.0%	58.6%
958	50	13	3.3%	34.7%	37.2%	0.0%	0.0%	0.0%	0.0%	0.0%	0.2%	17.4%	7.2%	0.0%	0.0%	0.0%	0.0%	0.0%
959	50	13	3.3%	34.7%	37.2%	0.0%	0.0%	0.0%	0.0%	0.0%	0.2%	17.4%	7.2%	0.0%	0.0%	0.0%	0.0%	0.0%
960	50	135	0.3%	3.4%	3.7%	0.0%	0.0%	0.0%	0.0%	0.0%	0.0%	1.7%	0.7%	0.0%	0.0%	0.2%	6.5%	83.4%
961	50	212	3.7%	38.8%	14.7%	0.6%	0.5%	0.8%	0.1%	0.4%	0.0%	3.3%	1.4%	1.3%	0.2%	0.0%	1.4%	33.0%
962	50	13	3.3%	34.7%	37.2%	0.0%	0.0%	0.0%	0.0%	0.0%	0.2%	17.4%	7.2%	0.0%	0.0%	0.0%	0.0%	0.0%
963	50	13	3.3%	34.7%	37.2%	0.0%	0.0%	0.0%	0.0%	0.0%	0.2%	17.4%	7.2%	0.0%	0.0%	0.0%	0.0%	0.0%
964	50	13	3.3%	34.7%	37.2%	0.0%	0.0%	0.0%	0.0%	0.0%	0.2%	17.4%	7.2%	0.0%	0.0%	0.0%	0.0%	0.0%
965	50	13	3.3%	34.7%	37.2%	0.0%	0.0%	0.0%	0.0%	0.0%	0.2%	17.4%	7.2%	0.0%	0.0%	0.0%	0.0%	0.0%
966	50	36	5.4%	57.0%	24.8%	0.5%	0.4%	0.6%	0.1%	0.4%	0.1%	6.6%	2.7%	1.2%	0.2%	0.0%	0.0%	0.0%
968	50	135	0.3%	3.4%	3.7%	0.0%	0.0%	0.0%	0.0%	0.0%	0.0%	1.7%	0.7%	0.0%	0.0%	0.2%	6.5%	83.4%
969	50	212	3.7%	38.8%	14.7%	0.6%	0.5%	0.8%	0.1%	0.4%	0.0%	3.3%	1.4%	1.3%	0.2%	0.0%	1.4%	33.0%
970	50	135	0.3%	3.4%	3.7%	0.0%	0.0%	0.0%	0.0%	0.0%	0.0%	1.7%	0.7%	0.0%	0.0%	0.2%	6.5%	83.4%
971	50	212	3.7%	38.8%	14.7%	0.6%	0.5%	0.8%	0.1%	0.4%	0.0%	3.3%	1.4%	1.3%	0.2%	0.0%	1.4%	33.0%
972	50	135	0.3%	3.4%	3.7%	0.0%	0.0%	0.0%	0.0%	0.0%	0.0%	1.7%	0.7%	0.0%	0.0%	0.2%	6.5%	83.4%
973	50	212	3.7%	38.8%	14.7%	0.6%	0.5%	0.8%	0.1%	0.4%	0.0%	3.3%	1.4%	1.3%	0.2%	0.0%	1.4%	33.0%
974	50	135	0.3%	3.4%	3.7%	0.0%	0.0%	0.0%	0.0%	0.0%	0.0%	1.7%	0.7%	0.0%	0.0%	0.2%	6.5%	83.4%
975	50	212	3.7%	38.8%	14.7%	0.6%	0.5%	0.8%	0.1%	0.4%	0.0%	3.3%	1.4%	1.3%	0.2%	0.0%	1.4%	33.0%
976	50	13	3.3%	34.7%	37.2%	0.0%	0.0%	0.0%	0.0%	0.0%	0.2%	17.4%	7.2%	0.0%	0.0%	0.0%	0.0%	0.0%
977	50	13	3.3%	34.7%	37.2%	0.0%	0.0%	0.0%	0.0%	0.0%	0.2%	17.4%	7.2%	0.0%	0.0%	0.0%	0.0%	0.0%

Traffic Flows and Breakdown by 16 Vehicle Classes (Year 2036)

Link No.	Speed Limit	Total Vehicle	19 - Motorcycles (MC)	01 - Private Cars (PC)	03 - Taxi	14 - Non-franchised Bus <=6.4t	15 - Non-franchised Bus 6.4-15t	16 - Non-franchised Bus >15t	12 - Private Light Bus <=3.5t	13 - Private Light Bus >3.5t	04 - Light Goods Vehicles <=2.5t	05 - Lt Goods Vehicles 2.5-3.5t	06 - Light Goods Vehicles >3.5t	07 - Heavy Goods Vehicles <=15t	08 - Heavy Goods Vehicles >15t	17 - Franchised Bus (SD)	18 - Franchised Bus (DD)	11 - Public Light Buses
	km/hr	1800-1900																
978	50	13	3.3%	34.7%	37.2%	0.0%	0.0%	0.0%	0.0%	0.0%	0.2%	17.4%	7.2%	0.0%	0.0%	0.0%	0.0%	0.0%
979	50	13	3.3%	34.7%	37.2%	0.0%	0.0%	0.0%	0.0%	0.0%	0.2%	17.4%	7.2%	0.0%	0.0%	0.0%	0.0%	0.0%
980	50	13	3.3%	34.7%	37.2%	0.0%	0.0%	0.0%	0.0%	0.0%	0.2%	17.4%	7.2%	0.0%	0.0%	0.0%	0.0%	0.0%
981	50	13	3.3%	34.7%	37.2%	0.0%	0.0%	0.0%	0.0%	0.0%	0.2%	17.4%	7.2%	0.0%	0.0%	0.0%	0.0%	0.0%
982	50	261	3.7%	38.3%	13.7%	0.6%	0.4%	0.7%	0.1%	0.4%	0.0%	3.7%	1.6%	1.3%	0.2%	0.0%	1.1%	34.1%
983	50	261	3.7%	38.3%	13.7%	0.6%	0.4%	0.7%	0.1%	0.4%	0.0%	3.7%	1.6%	1.3%	0.2%	0.0%	1.1%	34.1%
984	50	227	4.3%	44.9%	22.2%	0.7%	0.5%	0.8%	0.1%	0.4%	0.1%	5.6%	2.3%	2.1%	0.2%	0.0%	0.0%	15.8%
985	50	60	1.5%	15.2%	8.6%	0.2%	0.1%	0.2%	0.0%	0.1%	0.0%	3.9%	1.6%	1.4%	0.4%	0.2%	6.5%	60.0%
986	70	487	4.5%	47.1%	35.2%	0.7%	0.5%	0.8%	0.1%	0.4%	0.0%	4.5%	1.9%	1.9%	0.4%	0.0%	2.0%	0.0%
987	70	631	4.3%	45.6%	32.4%	1.4%	1.0%	1.7%	0.2%	0.9%	0.0%	4.2%	1.7%	1.7%	0.4%	0.0%	1.5%	2.9%
988	70	1128	5.1%	53.2%	21.6%	1.2%	0.8%	1.4%	0.1%	0.7%	0.1%	7.9%	3.3%	2.5%	0.2%	0.0%	0.0%	2.0%
989	70	984	5.2%	55.0%	21.4%	0.8%	0.5%	0.9%	0.1%	0.5%	0.1%	8.6%	3.6%	2.7%	0.2%	0.0%	0.0%	0.4%
990	50	144	3.9%	40.7%	23.0%	3.9%	2.8%	4.6%	0.5%	2.5%	0.0%	3.1%	1.3%	1.0%	0.3%	0.0%	0.0%	12.5%
992	70	4783	5.0%	52.6%	18.0%	0.5%	0.4%	0.6%	0.1%	0.3%	0.1%	8.0%	3.3%	2.4%	0.3%	0.1%	3.0%	5.5%
993	70	4992	4.1%	43.1%	22.2%	0.8%	0.6%	0.9%	0.1%	0.5%	0.1%	9.9%	4.1%	3.1%	0.4%	0.1%	3.9%	6.2%
994	50	1038	5.4%	56.3%	24.0%	0.5%	0.4%	0.6%	0.1%	0.3%	0.1%	6.6%	2.7%	1.3%	0.2%	0.0%	1.1%	0.4%
995	50	255	5.7%	60.1%	23.5%	0.5%	0.3%	0.6%	0.1%	0.3%	0.1%	5.5%	2.3%	0.9%	0.1%	0.0%	0.0%	0.0%
996	50	718	4.7%	49.7%	18.4%	0.6%	0.4%	0.7%	0.1%	0.4%	0.1%	7.4%	3.1%	2.1%	0.5%	0.2%	7.5%	4.3%
998	50	480	5.3%	55.7%	14.8%	0.2%	0.1%	0.2%	0.0%	0.1%	0.1%	6.4%	2.6%	3.0%	0.2%	0.1%	4.5%	6.5%
999	50	153	4.7%	49.2%	10.5%	1.0%	0.7%	1.1%	0.1%	0.6%	0.1%	8.6%	3.6%	2.1%	0.1%	0.3%	12.1%	5.2%
1001	50	372	5.0%	52.2%	15.5%	0.4%	0.3%	0.5%	0.1%	0.3%	0.1%	5.7%	2.4%	3.0%	0.4%	0.0%	0.0%	14.2%
1002	50	214	4.2%	44.3%	12.2%	0.5%	0.3%	0.6%	0.1%	0.3%	0.1%	6.5%	2.7%	3.0%	0.6%	0.0%	0.0%	24.8%
1003	50	1247	5.0%	52.7%	12.1%	0.4%	0.3%	0.5%	0.1%	0.3%	0.1%	13.6%	5.6%	7.3%	0.2%	0.0%	0.0%	1.8%
1004	50	914	4.9%	51.8%	14.0%	0.7%	0.5%	0.8%	0.1%	0.5%	0.1%	11.5%	4.8%	9.9%	0.4%	0.0%	0.0%	0.0%
1006	70	4555	4.2%	43.7%	21.9%	0.8%	0.5%	0.9%	0.1%	0.5%	0.1%	9.4%	3.9%	2.9%	0.3%	0.1%	4.0%	6.8%
1007	70	4783	5.0%	52.6%	18.0%	0.5%	0.4%	0.6%	0.1%	0.3%	0.1%	8.0%	3.3%	2.4%	0.3%	0.1%	3.0%	5.5%
1008	50	138	5.2%	54.2%	26.4%	0.8%	0.5%	0.9%	0.1%	0.5%	0.1%	6.8%	2.8%	1.7%	0.1%	0.0%	0.0%	0.0%
1011	70	2336	5.5%	57.8%	10.1%	1.4%	1.0%	1.6%	0.2%	0.9%	0.1%	10.4%	4.3%	4.7%	0.0%	0.0%	1.9%	0.0%
1012	70	2486	5.3%	55.1%	8.5%	1.3%	0.9%	1.5%	0.2%	0.8%	0.1%	13.5%	5.6%	3.8%	0.1%	0.1%	2.4%	0.8%
1014	70	3469	3.8%	39.6%	24.5%	0.8%	0.6%	0.9%	0.1%	0.5%	0.1%	7.9%	3.3%	2.5%	0.5%	0.2%	7.8%	6.9%
1015	50	477	4.5%	47.0%	24.3%	0.9%	0.6%	1.1%	0.1%	0.6%	0.0%	4.7%	1.9%	0.9%	0.1%	0.3%	12.9%	0.0%
1016	50	681	4.8%	50.6%	19.3%	0.7%	0.5%	0.8%	0.1%	0.5%	0.1%	12.8%	5.3%	2.0%	0.1%	0.0%	0.6%	1.8%
1017	70	3817	4.9%	51.7%	20.9%	0.7%	0.5%	0.8%	0.1%	0.5%	0.1%	10.1%	4.2%	3.9%	0.4%	0.0%	1.0%	0.1%
1020	50	41	5.5%	57.3%	21.6%	0.6%	0.4%	0.7%	0.1%	0.4%	0.1%	7.5%	3.1%	2.7%	0.1%	0.0%	0.0%	0.0%
1021	50	40	4.9%	51.0%	25.6%	1.3%	0.9%	1.6%	0.2%	0.9%	0.1%	6.9%	2.9%	3.6%	0.2%	0.0%	0.0%	0.0%
3001	50	667	1.5%	15.3%	73.6%	2.2%	1.6%	2.6%	0.3%	1.4%	0.0%	0.4%	0.1%	0.0%	0.0%	0.0%	0.0%	1.0%
3002	50	655	1.4%	15.1%	73.8%	2.2%	1.6%	2.6%	0.3%	1.4%	0.0%	0.4%	0.1%	0.0%	0.0%	0.0%	0.0%	1.1%
3003	50	486	4.8%	50.7%	25.5%	1.3%	0.9%	1.6%	0.2%	0.9%	0.1%	7.2%	3.0%	3.8%	0.2%	0.0%	0.0%	0.0%
3004	50	588	5.4%	57.0%	21.5%	0.6%	0.4%	0.7%	0.1%	0.4%	0.1%	7.7%	3.2%	2.8%	0.1%	0.0%	0.0%	0.0%
3005	50	40	4.9%	51.0%	25.6%	1.3%	0.9%	1.6%	0.2%	0.9%	0.1%	6.9%	2.9%	3.6%	0.2%	0.0%	0.0%	0.0%
3006	50	41	5.5%	57.3%	21.6%	0.6%	0.4%	0.7%	0.1%	0.4%	0.1%	7.5%	3.1%	2.7%	0.1%	0.0%	0.0%	0.0%
3007	50	682	1.6%	16.8%	71.7%	2.2%	1.6%	2.6%	0.3%	1.4%	0.0%	0.4%	0.2%	0.2%	0.0%	0.0%	0.0%	1.0%
3008	50	693	1.6%	17.0%	71.5%	2.2%	1.6%	2.6%	0.3%	1.4%	0.0%	0.4%	0.2%	0.2%	0.0%	0.0%	0.0%	1.0%
3009	50	667	1.5%	15.3%	73.6%	2.2%	1.6%	2.6%	0.3%	1.4%	0.0%	0.4%	0.1%	0.0%	0.0%	0.0%	0.0%	1.0%
3010	50	13	3.3%	34.7%	37.2%	0.0%	0.0%	0.0%	0.0%	0.0%	0.2%	17.4%	7.2%	0.0%	0.0%	0.0%	0.0%	0.0%
3011	50	683	1.6%	17.3%	71.4%	2.2%	1.5%	2.5%	0.3%	1.4%	0.0%	0.5%	0.2%	0.2%	0.0%	0.0%	0.0%	1.0%
3012	50	1179	2.9%	30.9%	52.6%	1.8%	1.3%	2.2%	0.2%	1.2%	0.0%	3.2%	1.3%	1.7%	0.1%	0.0%	0.0%	0.6%
3013	50	1270	3.4%	35.6%	48.3%	1.4%	1.0%	1.7%	0.2%	0.9%	0.0%	3.8%	1.6%	1.4%	0.1%	0.0%	0.0%	0.6%
3014	50	239	5.1%	53.1%	26.7%	1.4%	1.0%	1.6%	0.2%	0.9%	0.1%	5.1%	2.1%	2.7%	0.1%	0.0%	0.0%	0.0%
3015	50	261	5.7%	59.7%	22.5%	0.6%	0.4%	0.7%	0.1%	0.4%	0.1%	5.5%	2.3%	2.0%	0.1%	0.0%	0.0%	0.0%
3016	50	183	5.7%	60.1%	22.7%	0.6%	0.4%	0.7%	0.1%	0.4%	0.1%	5.1%	2.1%	1.9%	0.1%	0.0%	0.0%	0.0%
3017	50	166	5.1%	53.4%	26.8%	1.4%	1.0%	1.6%	0.2%	0.9%	0.0%	4.8%	2.0%	2.5%	0.1%	0.0%	0.0%	0.0%
3018	50	1793	3.7%	39.2%	43.4%	1.6%	1.1%	1.9%	0.2%	1.0%	0.0%	3.7%	1.5%	1.9%	0.1%	0.0%	0.0%	0.4%
3019	50	1923	4.2%	43.8%	39.7%	1.2%	0.8%	1.4%	0.1%	0.8%	0.0%	4.2%	1.7%	1.6%	0.1%	0.0%	0.0%	0.4%
3020	50	74	5.9%	62.0%	23.3%	0.6%	0.4%	0.7%	0.1%	0.4%	0.0%	3.6%	1.5%	1.3%	0.1%	0.0%	0.0%	0.0%
3021	50	53	5.2%	54.3%	27.3%	1.4%	1.0%	1.7%	0.2%	0.9%	0.0%	4.4%	1.8%	1.7%	0.1%	0.0%	0.0%	0.0%
3022	50	1780	3.7%	39.0%	43.6%	1.6%	1.2%	1.9%	0.2%	1.1%	0.0%	3.7%	1.5%	1.9%	0.1%	0.0%	0.0%	0.4%
3023	50	1945	4.2%	44.2%	39.4%	1.1%	0.8%	1.3%	0.1%	0.7%	0.0%	4.2%	1.7%	1.5%	0.1%	0.0%	0.0%	0.4%
3024	50	83	5.1%	53.7%	27.0%	1.4%	1.0%	1.6%	0.2%	0.9%	0.0%	4.6%	1.9%	2.4%	0.1%	0.0%	0.0%	0.0%
3025	50	109	5.8%	60.6%	22.8%	0.6%	0.4%	0.7%	0.1%	0.4%	0.0%	4.8%	2.0%	1.7%	0.1%	0.0%	0.0%	0.0%
3026	50	1753	3.7%	38.3%	44.1%	1.7%	1.2%	2.0%	0.2%	1.1%	0.0%	3.7%	1.5%	1.9%	0.1%	0.0%	0.0%	0.4%
3027	50	1945	4.2%	44.2%	39.4%	1.1%	0.8%	1.3%	0.1%	0.7%	0.0%	4.2%	1.7%	1.5%	0.1%	0.0%	0.0%	0.4%
3028	50	1273	4.1%	42.8%	37.0%	1.6%	1.1%	1.8%	0.2%	1.0%	0.1%	5.0%	2.1%	2.5%	0.1%	0.0%	0.0%	0.5%
3029	50	1520	4.6%	48.0%	34.8%	1.2%	0.8%	1.4%	0.1%	0.7%	0.0%	4.3%	1.8%	1.7%	0.1%	0.0%	0.0%	0.5%
3030	50	1757	4.2%	44.0%	40.9%	1.4%	1.0%	1.6%	0.2%	0.9%	0.0%	3.2%	1.3%	1.2%	0.1%	0.0%	0.0%	0.0%
3031	50	1702	4.4%	45.7%	38.5%	1.1%	0.8%	1.3%	0.1%	0.7%	0.0%	4.2%	1.7%	1.4%	0.1%	0.0%	0.0%	0.0%
3032	50	1733	4.1%	43.5%	41.3%	1.4%	1.0%	1.7%	0.2%	0.9%	0.0%	3.2%	1.3%	1.3%	0.1%	0.0%	0.0%	0.0%
3033	50	1722	4.4%	46.0%	38.2%	1.1%	0.8%	1.3%	0.1%	0.7%	0.0%	4.2%	1.7%	1.4%	0.1%	0.0%	0.0%	0.0%
3034	50	933	3.8%	40.4%	45.9%	1.6%	1.1%	1.8%	0.2%	1.0%	0.0%	2.3%	1.0%	0.8%	0.0%	0.0%	0.0%	0.0%
3035	50	941	4.4%	45.8%	39.5%	0.9%	0.6%	1.0%	0.1%	0.5%	0.0%	4.3%	1.8%	1.1%	0.0%	0.0%	0.0%	0.0%
3036	50	1273	4.1%	42.8%	37.0%	1.6%	1.1%	1.8%	0.2%	1.0%	0.1%	5.0%	2.1%	2.5%	0.1%	0.0%	0.0%	0.5%
3037	50	1533	4.6%	48.2%	34.6%	1.1%	0.8%	1.3%	0.1%	0.7%	0.0%	4.3%	1.8%	1.7%	0.1%	0.0%	0.0%	0.5%
3038	50	1273	4.1%	42.8%	37.0%	1.6%	1.1%	1.8%	0.2%	1.0%	0.1%	5.0%	2.1%	2.5%	0.1%	0.0%	0.0%	0.5%
3039	50	1533	4.6%	48.2%	34.6%	1.1%	0.8%	1.3%	0.1%	0.7%	0.0%	4.3%	1.8%	1.7%	0.1%	0.0%	0.0%	0.5%
3040	50	1352	5.0%	52.4%	29.8%	1.0%	0.7%	1.2%	0.1%	0.7%	0.1%	5.1%	2.1%	1.2%	0.0%	0.0%	0.0%	0.5%
3041	50	1208	4.8%	50.0%	29.2%	0.9%	0.7%	1.1%	0.1%	0.6%	0.1%	6.8%	2.8%	2.2%	0.2%	0.0%	0.0%	0.6%
3042	50	275	5.4%	57.1%	23.4%	0.6%	0.4%	0.7%	0.1%	0.4%	0.1%	7.5%	3.1%	1.1%	0.1%	0.0%	0.0%	0.0%
3043	50	279	5.4%	56.8%	23.7%	0.6%	0.4%	0.7%	0.1%	0.4%	0.1%	7.4%	3.1%	1.1%	0.1%	0.0%	0.0%	0.0%
3044	50	1067	4.7%	49.5%	29.3%	1.0%	0.7%	1.2%	0.1%	0.6%	0.1%	6.8%	2.8%	2.3%	0.2%	0.0%	0.0%	0.7%
3045	50	1216	5.0%	52.2%	30.1%	1.1%	0.8%	1.3%	0.1%	0.7%	0.0%	4.8%	2.0%	1.2%	0.0%	0.0%	0.0%	0.6%
3046	50	44	6.1%	63.8%	20.4%	0.4%	0.3%	0.5%	0.1%	0.3%	0.1%	5.3%	2.2%	0.7%	0.1%	0.0%	0.0%	0.0%
3047	50	57	5.8%	60.4%	25.2%	0.4%	0.3%	0.5%	0.1%	0.3%	0.0%	4.4%	1.8%	0.6%	0.0%	0.0%	0.0%	0.0%
3048	80	1482	7.0%	73.4%	5.6%	0.4%	0.3%	0.4%	0.0%	0.2%	0.1%	7.5%	3.1%	1.9%	0.1%	0.0%	0.0%	0.0%
3049	80	1226	5.7%	59.4%	10.9%	0.4%	0.3%	0.5%	0.1%	0.3%	0.1%	8.8%	3.6%	9.7%	0.4%	0.0%	0.0%	0.0%
3050	50	230	5.5%	57.4%	23.7%	0.9%	0.6%	1.1%	0.1%	0.6%	0.1%	6.3%	2.6%	1.0%	0.1%	0.0%	0.0%	0.0%
3052	50	1187	4.9%	51.3%	28.3%	0.9%	0.6%	1.0%	0.1%	0.6%	0.1%	6.5%	2.7%	2.2%	0.2%	0.0%	0.0%	0.6%
3053	50	1446	5.1%	53.1%	29.0%	1.1%	0.8%	1.3%	0.1%	0.7%	0.1%	5.1%	2.1%	1.1%	0.0%	0.0%	0.0%	0.5%
3055	50	214	5.6%	59.2%	23.1%	0.4%	0.3%	0.5%	0.1%	0.3%	0.1%	6.6%	2.7%	1.0%	0.1%	0.0%	0.0%	0.0%
3056	70	2508	5.1%	54.0%	11.6%	1.3%	0.9%	1.5%	0.2%	0.8%	0.1%	13.8%	5.7%	2.7%	0.4%	0.0%	0.9%	0.9%
3057	50	975	5.6%	58.7%	18.0%	0.8%	0.6%	0.9%	0.1%	0.5%	0.1%	7.6%	3.1%	1.7%	0.0%	0.0%	0.4%	1.8%
3058	50	563	4.9%	51.7%	25.6%	1.0%	0.7%	1.1%	0.1%	0.6%	0.1%	6.5%	2.7%	1.5%	0.2%	0.0%	0.7%	2.7%
3059	50	862	4.8%	49.9%	25.4%	0.8%	0.6%	1.0%	0.1%	0.5%	0.1%	9.1%	3.8%	2.1%	0.1%	0.0%	0.0%	1.7%
3060	70	1819	5.5%	58.1%	12.2%	1.1%	0.8%	1.3%	0.1%	0.7%	0.1%	11.2%	4.6%	2.6%	0.2%	0.0%	1.1%	0.2%
3061	70	2486	5.3%	55.1%	8.5%	1.3%	0.9%	1.5%	0.2%	0.8%	0.1%	13.5%	5.6%	3.8%	0.1%	0.1%	2.4%	0.8%
3062	70	4185	5.2%	54.6%	13.8%	1.0%	0.7%	1.1%	0.1%	0.6%	0.1%	10.8%	4.5%	4.7%	0.4%	0.0%	1.7%	0.6%
3063	50	689	4.1%	43.2%	10.1%	1.7%	1.2%	2.0%	0.2%	1.1%	0.2%	20.7%	8.6%	3.0%	0.7%	0.0%	0.6%	2.6%
3064	70	1661	5.7%	59.6%	15.7%	0.6%	0.4%	0.6%	0.1%	0.4%	0.1%	9.1%	3.8%	2.7%	0.3%	0.0%	1.1%	0.0%
3065	70	1911	4.6%	47.9%	22.3%	0.8%	0.6%	0.9%	0.1%	0.5%	0.1%	11.9%	4.9%	3.5%	0.3%	0.0%	0.9%	0.6%
3066	70	1865	5.4%	56.4%	17.5%	0.6%	0.4%	0.7%	0.1%	0.4%	0.1%	9.0%	3.7%	3.7%	0.5%	0.0%	1.4%	0.2%
3067	50	1252	4.5%	47.0%	17.1%	1.4%	1.0%	1.6%	0.2%	0.9%	0.1%	14.3%	5.9%	2.3%	0.5%	0.0%	0.6%	2.6%
3068	50	1596	5.1%	54.0%	22.1%	0.8%	0.6%	1.0%	0.1%	0.5%	0.1%	8.0%	3.3%	1.9%	0.1%	0.0%	0.2%	2.1%
3069	50	1245	4.6%	48.4%	21.9%	1.1%	0.8%	1.2%	0.1%	0.7%	0.1%	7.9%	3.3%	2.3%	0.2%	0.0%	1.4%	5.9%
3072	70	2486	5.3%	55.1%	8.5%	1.3%	0.9%	1.5%	0.2%	0.8%	0.1%	13.5%	5.6%	3.8%	0.1%	0.1%	2.4%	0.8%
3073	70	2323	5.1%	53.2%	10.9%	1.2%	0.9%	1.4%	0.2%	0.8%	0.1%	12.2%	5.1%	5.6%	0.3%	0.0%	2.0%	0.9%
3074	50	1028	4.7%	49.0%	30.5%	1.3%	0.9%	1.5%	0.2%	0.8%	0.1%	6.0%	2.5%	2.4%	0.1%	0.0%	0.0%	0.0%

Traffic Flows and Breakdown by 16 Vehicle Classes (Year 2036)

Link No.	Speed Limit	Total Vehicle	19 - Motorcycles (MC)	01 - Private Cars (PC)	03 - Taxi	14 - Non-franchised Bus <=6.4t	15 - Non-franchised Bus 6.4-15t	16 - Non-franchised Bus >15t	12 - Private Light Bus <=3.5t	13 - Private Light Bus >3.5t	04 - Light Goods Vehicles <=2.5t	05 - Lt Goods Vehicles 2.5-3.5t	06 - Light Goods Vehicles >3.5t	07 - Heavy Goods Vehicles <=15t	08 - Heavy Goods Vehicles >15t	17 - Franchised Bus (SD)	18 - Franchised Bus (DD)	11 - Public Light Buses
	km/hr	1800-1900																
3075	50	1005	4.5%	47.5%	31.1%	1.2%	0.9%	1.4%	0.2%	0.8%	0.1%	6.6%	2.7%	2.8%	0.2%	0.0%	0.0%	0.0%
3076	50	693	4.7%	49.6%	24.9%	0.7%	0.5%	0.9%	0.1%	0.5%	0.1%	10.0%	4.1%	3.4%	0.4%	0.0%	0.0%	0.0%
3077	80	2510	6.0%	63.4%	15.8%	0.8%	0.5%	0.9%	0.1%	0.5%	0.1%	6.9%	2.8%	2.1%	0.1%	0.0%	0.0%	0.0%
3078	80	2218	5.2%	54.1%	19.9%	0.8%	0.6%	0.9%	0.1%	0.5%	0.1%	7.8%	3.2%	6.6%	0.3%	0.0%	0.0%	0.0%
3081	50	33	2.7%	28.6%	15.9%	0.8%	0.6%	1.0%	0.1%	0.5%	0.3%	30.2%	12.5%	6.1%	0.6%	0.0%	0.0%	0.0%
3082	50	410	4.1%	43.5%	36.1%	0.7%	0.5%	0.9%	0.1%	0.5%	0.1%	8.3%	3.5%	1.5%	0.2%	0.0%	0.0%	0.0%
3084	70	4141	4.8%	50.5%	22.3%	0.7%	0.5%	0.9%	0.1%	0.5%	0.1%	10.2%	4.2%	3.7%	0.4%	0.0%	0.9%	0.1%
3086	70	1290	5.6%	58.5%	7.4%	0.6%	0.5%	0.7%	0.1%	0.4%	0.2%	15.1%	6.2%	4.3%	0.4%	0.0%	0.0%	0.0%
3088	50	655	1.4%	15.1%	73.8%	2.2%	1.6%	2.6%	0.3%	1.4%	0.0%	0.4%	0.1%	0.0%	0.0%	0.0%	0.0%	1.1%
3089	50	40	4.9%	51.0%	25.6%	1.3%	0.9%	1.6%	0.2%	0.9%	0.1%	6.9%	2.9%	3.6%	0.2%	0.0%	0.0%	0.0%
4001	50	1350	4.6%	48.4%	18.8%	0.7%	0.5%	0.8%	0.1%	0.4%	0.1%	13.8%	5.7%	3.4%	0.7%	0.0%	0.0%	1.9%
4002	50	611	5.7%	59.3%	19.4%	1.1%	0.8%	1.3%	0.1%	0.7%	0.1%	7.1%	3.0%	1.4%	0.0%	0.0%	0.0%	0.0%
4003	50	1297	5.0%	52.9%	26.4%	1.0%	0.7%	1.2%	0.1%	0.6%	0.0%	4.7%	1.9%	1.4%	0.2%	0.1%	2.7%	1.1%
4004	70	7510	4.8%	50.4%	17.5%	0.4%	0.3%	0.5%	0.1%	0.3%	0.1%	9.0%	3.7%	3.2%	0.7%	0.1%	4.4%	4.4%
4005	70	6531	4.4%	46.0%	18.5%	0.8%	0.5%	0.9%	0.1%	0.5%	0.1%	10.1%	4.2%	3.3%	0.4%	0.1%	5.0%	5.2%
4006	70	4189	4.9%	51.1%	19.8%	0.3%	0.2%	0.4%	0.0%	0.2%	0.1%	5.3%	2.2%	2.2%	0.2%	0.2%	7.2%	5.7%
4007	80	903	6.2%	64.9%	11.8%	0.4%	0.3%	0.5%	0.1%	0.3%	0.0%	4.5%	1.9%	8.8%	0.3%	0.0%	0.0%	0.0%
4008	50	1493	4.9%	51.0%	24.7%	0.7%	0.5%	0.8%	0.1%	0.5%	0.1%	5.9%	2.5%	1.6%	0.4%	0.1%	2.3%	4.0%
4009	50	1218	4.5%	46.9%	23.2%	0.6%	0.4%	0.7%	0.1%	0.4%	0.1%	5.7%	2.4%	1.6%	0.4%	0.1%	4.0%	8.9%
4010	50	467	5.5%	58.2%	22.6%	0.6%	0.4%	0.7%	0.1%	0.4%	0.1%	7.2%	3.0%	1.2%	0.1%	0.0%	0.0%	0.0%
4011	50	408	5.6%	58.9%	22.8%	0.6%	0.4%	0.7%	0.1%	0.4%	0.1%	6.6%	2.7%	1.1%	0.1%	0.0%	0.0%	0.0%
4012	50	41	5.6%	58.9%	22.8%	0.6%	0.4%	0.7%	0.1%	0.4%	0.1%	6.6%	2.7%	1.1%	0.1%	0.0%	0.0%	0.0%
4014	70	2167	4.3%	45.2%	30.5%	0.5%	0.4%	0.6%	0.1%	0.3%	0.1%	8.8%	3.6%	2.7%	0.6%	0.1%	2.2%	0.0%
4015	70	1033	5.6%	58.8%	18.8%	1.3%	0.9%	1.6%	0.2%	0.9%	0.1%	7.0%	2.9%	1.5%	0.1%	0.0%	0.0%	0.4%
4016	70	1447	5.3%	55.8%	19.9%	1.4%	1.0%	1.6%	0.2%	0.9%	0.1%	8.0%	3.3%	2.2%	0.1%	0.0%	0.0%	0.3%
4018	70	1681	4.3%	44.6%	29.2%	0.5%	0.3%	0.6%	0.1%	0.3%	0.1%	10.0%	4.1%	2.9%	0.7%	0.1%	2.3%	0.0%
4019	50	1459	4.7%	49.6%	13.9%	0.4%	0.3%	0.5%	0.0%	0.3%	0.1%	14.4%	6.0%	6.3%	0.3%	0.0%	0.1%	3.2%
4021	50	720	6.1%	63.7%	19.3%	0.4%	0.3%	0.5%	0.0%	0.3%	0.0%	1.8%	0.8%	0.7%	0.1%	0.0%	1.9%	4.2%
4022	50	37	1.2%	12.5%	13.4%	0.0%	0.0%	0.0%	0.0%	0.0%	0.1%	6.2%	2.6%	0.0%	0.0%	0.0%	0.0%	64.1%
4023	50	37	1.2%	12.5%	13.4%	0.0%	0.0%	0.0%	0.0%	0.0%	0.1%	6.2%	2.6%	0.0%	0.0%	0.0%	0.0%	64.1%
4024	50	272	5.7%	60.3%	24.3%	0.5%	0.4%	0.6%	0.1%	0.4%	0.0%	3.2%	1.3%	0.8%	0.1%	0.0%	0.0%	2.2%
4025	50	192	4.8%	50.3%	19.1%	0.3%	0.2%	0.4%	0.0%	0.2%	0.1%	6.1%	2.5%	3.1%	0.4%	0.0%	0.0%	12.5%
4026	50	325	4.3%	44.7%	13.7%	1.0%	0.7%	1.1%	0.1%	0.6%	0.2%	19.1%	7.9%	6.2%	0.5%	0.0%	0.0%	0.0%
4027	80	4344	5.1%	53.7%	18.3%	0.9%	0.7%	1.1%	0.1%	0.6%	0.1%	9.3%	3.9%	5.8%	0.3%	0.0%	0.0%	0.0%
4028	50	85	5.1%	53.7%	18.3%	0.9%	0.7%	1.1%	0.1%	0.6%	0.1%	9.3%	3.9%	5.8%	0.3%	0.0%	0.0%	0.0%
4029	50	227	4.0%	41.5%	28.5%	0.6%	0.5%	0.8%	0.1%	0.4%	0.0%	3.4%	1.4%	0.9%	0.2%	0.4%	17.2%	0.0%
4030	50	1555	4.3%	45.3%	18.4%	0.5%	0.3%	0.5%	0.1%	0.3%	0.1%	6.0%	2.5%	1.5%	0.3%	0.1%	5.0%	14.7%
4031	50	139	6.3%	65.9%	17.0%	0.4%	0.3%	0.5%	0.1%	0.3%	0.1%	5.6%	2.3%	1.3%	0.1%	0.0%	0.0%	0.0%
4032	70	5442	5.0%	52.5%	19.2%	0.5%	0.3%	0.6%	0.1%	0.3%	0.1%	7.9%	3.3%	2.3%	0.3%	0.1%	2.8%	4.9%
4033	70	1760	5.5%	58.2%	8.8%	0.7%	0.5%	0.8%	0.1%	0.5%	0.1%	14.1%	5.8%	4.3%	0.4%	0.0%	0.0%	0.0%
4034	70	565	4.9%	51.3%	20.9%	1.5%	1.0%	1.7%	0.2%	0.9%	0.1%	9.5%	3.9%	3.8%	0.2%	0.0%	0.0%	0.0%
4035	70	1597	5.4%	56.1%	19.6%	1.4%	1.0%	1.6%	0.2%	0.9%	0.1%	7.9%	3.3%	2.3%	0.1%	0.0%	0.0%	0.3%
4036	70	2323	5.6%	58.6%	12.5%	0.9%	0.7%	1.1%	0.1%	0.6%	0.1%	11.5%	4.8%	3.0%	0.3%	0.0%	0.0%	0.2%
4037	70	3510	5.6%	59.2%	13.7%	0.8%	0.6%	0.9%	0.1%	0.5%	0.1%	10.2%	4.2%	2.6%	0.3%	0.0%	1.1%	0.1%
5137	50	758	5.0%	53.0%	13.9%	0.6%	0.4%	0.7%	0.1%	0.4%	0.1%	13.8%	5.7%	5.9%	0.3%	0.0%	0.0%	0.0%
5138	50	581	4.7%	49.4%	15.5%	0.5%	0.3%	0.5%	0.1%	0.3%	0.2%	14.6%	6.0%	6.3%	0.3%	0.0%	0.0%	1.4%
5143	50	306	5.1%	53.7%	13.9%	0.7%	0.5%	0.9%	0.1%	0.5%	0.1%	12.5%	5.2%	6.0%	0.5%	0.0%	0.3%	0.0%
5144	50	165	4.9%	51.6%	17.6%	1.1%	0.8%	1.3%	0.1%	0.7%	0.1%	8.7%	3.6%	4.0%	0.7%	0.0%	0.0%	4.9%
5145	50	642	4.6%	47.9%	13.8%	0.3%	0.2%	0.4%	0.0%	0.2%	0.2%	16.3%	6.7%	7.6%	0.4%	0.0%	0.2%	1.2%
5146	50	677	4.8%	50.6%	13.4%	0.5%	0.3%	0.6%	0.1%	0.3%	0.2%	14.9%	6.2%	6.6%	0.4%	0.0%	0.0%	1.2%
5189	50	323	4.2%	44.0%	8.3%	0.4%	0.3%	0.4%	0.0%	0.2%	0.2%	20.8%	8.6%	12.0%	0.6%	0.0%	0.0%	0.0%
5190	50	249	5.7%	60.2%	7.3%	0.8%	0.5%	0.9%	0.1%	0.5%	0.1%	12.5%	5.2%	5.6%	0.5%	0.0%	0.0%	0.0%
5191	50	510	6.4%	67.4%	10.2%	1.2%	0.8%	1.4%	0.2%	0.8%	0.0%	4.7%	1.9%	4.9%	0.0%	0.0%	0.0%	0.0%
5192	50	606	6.7%	69.8%	8.6%	0.3%	0.2%	0.4%	0.0%	0.2%	0.1%	7.2%	3.0%	3.2%	0.2%	0.0%	0.0%	0.0%
5193	50	695	4.6%	48.6%	10.7%	1.0%	0.7%	1.2%	0.1%	0.7%	0.1%	12.4%	5.1%	14.2%	0.6%	0.0%	0.0%	0.0%
5194	50	711	5.4%	56.2%	9.9%	0.5%	0.3%	0.5%	0.1%	0.3%	0.1%	12.7%	5.3%	8.6%	0.2%	0.0%	0.0%	0.0%
5195	80	903	6.2%	64.9%	11.8%	0.4%	0.3%	0.5%	0.1%	0.3%	0.0%	4.5%	1.9%	8.8%	0.3%	0.0%	0.0%	0.0%
5196	80	876	7.2%	75.9%	3.5%	0.4%	0.3%	0.4%	0.0%	0.2%	0.1%	7.6%	3.2%	1.0%	0.1%	0.0%	0.0%	0.0%
5197	80	1751	5.4%	56.8%	11.4%	1.0%	0.7%	1.1%	0.1%	0.6%	0.1%	7.9%	3.3%	11.3%	0.4%	0.0%	0.0%	0.0%
5198	80	1588	6.4%	67.1%	6.4%	0.4%	0.3%	0.5%	0.1%	0.3%	0.1%	9.9%	4.1%	4.4%	0.1%	0.0%	0.0%	0.0%
5199	50	760	4.8%	50.3%	10.4%	1.0%	0.7%	1.1%	0.1%	0.6%	0.1%	12.2%	5.1%	13.0%	0.6%	0.0%	0.0%	0.0%
5200	50	184	5.4%	57.1%	7.5%	0.9%	0.6%	1.0%	0.1%	0.6%	0.1%	13.2%	5.5%	7.5%	0.5%	0.0%	0.0%	0.0%
5201	50	692	5.4%	56.3%	9.3%	0.5%	0.3%	0.5%	0.1%	0.3%	0.1%	12.9%	5.4%	8.7%	0.2%	0.0%	0.0%	0.0%
5202	50	342	4.3%	44.6%	9.6%	0.3%	0.2%	0.4%	0.0%	0.2%	0.2%	19.8%	8.2%	11.7%	0.4%	0.0%	0.0%	0.0%
5224	50	153	4.4%	46.3%	11.9%	3.9%	2.7%	4.6%	0.5%	2.5%	0.1%	7.3%	3.0%	12.8%	0.1%	0.0%	0.0%	0.0%
5225	50	848	4.6%	48.2%	10.9%	1.5%	1.1%	1.8%	0.2%	1.0%	0.1%	11.5%	4.7%	13.9%	0.5%	0.0%	0.0%	0.0%
5226	50	357	7.3%	76.5%	9.4%	0.0%	0.0%	0.0%	0.0%	0.0%	0.0%	3.6%	1.5%	1.5%	0.0%	0.0%	0.0%	0.0%
5245	80	274	7.0%	73.6%	1.8%	1.7%	1.2%	2.0%	0.2%	1.1%	0.0%	1.9%	0.8%	8.4%	0.1%	0.0%	0.0%	0.0%
5254	50	181	4.8%	50.5%	12.5%	0.5%	0.3%	0.5%	0.1%	0.3%	0.2%	15.1%	6.3%	7.7%	0.6%	0.0%	0.5%	0.0%
5256	70	3114	4.6%	48.0%	13.5%	3.8%	2.7%	4.4%	0.5%	2.4%	0.1%	9.6%	4.0%	1.9%	0.0%	0.1%	3.5%	0.9%
5257	70	2938	5.9%	61.9%	2.9%	2.0%	1.4%	2.4%	0.3%	1.3%	0.1%	11.3%	4.7%	2.1%	0.0%	0.1%	2.4%	1.1%
5262	50	565	5.1%	53.9%	15.0%	0.5%	0.3%	0.6%	0.1%	0.3%	0.1%	11.2%	4.6%	3.8%	0.2%	0.0%	0.2%	4.1%
5263	50	552	4.6%	48.2%	15.4%	0.3%	0.2%	0.4%	0.0%	0.2%	0.1%	14.4%	6.0%	5.7%	0.2%	0.0%	0.0%	4.2%
5264	50	760	4.8%	50.3%	10.4%	1.0%	0.7%	1.1%	0.1%	0.6%	0.1%	12.2%	5.1%	13.0%	0.6%	0.0%	0.0%	0.0%
6252	50	6807	4.5%	46.8%	13.8%	0.8%	0.6%	0.9%	0.1%	0.5%	0.1%	10.7%	4.4%	2.9%	0.4%	0.2%	9.2%	4.0%
8033	70	491	4.9%	51.9%	4.7%	1.1%	0.7%	1.2%	0.1%	0.7%	0.1%	6.9%	2.9%	3.9%	0.1%	0.5%	20.3%	0.0%
8340	50	1042	5.3%	55.6%	23.0%	1.3%	1.0%	1.6%	0.2%	0.9%	0.1%	6.0%	2.5%	1.7%	0.1%	0.0%	0.5%	0.4%
9098	70	1537	5.7%	59.9%	6.4%	1.3%	0.9%	1.5%	0.2%	0.8%	0.1%	11.2%	4.6%	4.4%	0.0%	0.1%	2.9%	0.0%
9112	70	774	5.8%	61.2%	4.1%	1.3%	0.9%	1.5%	0.2%	0.8%	0.1%	10.4%	4.3%	6.5%	0.1%	0.1%	2.7%	0.0%
9205	50	69	5.1%	53.3%	26.7%	1.4%	1.0%	1.6%	0.2%	0.9%	0.1%	5.0%	2.1%	2.6%	0.1%	0.0%	0.0%	0.0%
9206	50	89	5.7%	60.1%	22.7%	0.6%	0.4%	0.7%	0.1%	0.4%	0.1%	5.1%	2.1%	1.9%	0.1%	0.0%	0.0%	0.0%
9301	50	1165	3.7%	38.3%	52.3%	1.0%	0.7%	1.2%	0.1%	0.6%	0.0%	1.2%	0.5%	0.4%	0.0%	0.0%	0.0%	0.0%
9302	50	618	4.1%	43.0%	48.5%	0.7%	0.5%	0.8%	0.1%	0.4%	0.0%	1.1%	0.4%	0.4%	0.0%	0.0%	0.0%	0.0%
9303	50	574	4.2%	43.6%	42.3%	0.7%	0.5%	0.8%	0.1%	0.4%	0.0%	4.7%	1.9%	0.8%	0.0%	0.0%	0.0%	0.0%
9304	50	367	4.7%	49.4%	35.0%	1.1%	0.8%	1.3%	0.1%	0.7%	0.0%	3.7%	1.5%	1.4%	0.1%	0.0%	0.0%	0.0%

Traffic Flows and Breakdown by 16 Vehicle Classes (Year 2036)

Link No.	Speed Limit	Total Vehicle	19 - Motorcycles (MC)	01 - Private Cars (PC)	03 - Taxi	14 - Non-franchised Bus <=6.4t	15 - Non-franchised Bus 6.4-15t	16 - Non-franchised Bus >15t	12 - Private Light Bus <=3.5t	13 - Private Light Bus >3.5t	04 - Light Goods Vehicles <=2.5t	05 - Lt Goods Vehicles 2.5-3.5t	06 - Light Goods Vehicles >3.5t	07 - Heavy Goods Vehicles <=15t	08 - Heavy Goods Vehicles >15t	17 - Franchised Bus (SD)	18 - Franchised Bus (DD)	11 - Public Light Buses
	km/hr	1900-2000																
1	50	145	5.9%	62.0%	23.5%	0.2%	0.1%	0.2%	0.0%	0.1%	0.0%	4.3%	1.8%	1.7%	0.2%	0.0%	0.0%	0.0%
2	50	583	5.6%	58.7%	20.5%	1.0%	0.7%	1.1%	0.1%	0.6%	0.1%	6.0%	2.5%	2.7%	0.6%	0.0%	0.0%	0.0%
3	70	1479	4.9%	50.9%	20.9%	0.9%	0.7%	1.1%	0.1%	0.6%	0.1%	8.7%	3.6%	3.5%	0.3%	0.0%	0.0%	3.7%
4	70	2111	4.8%	50.0%	25.0%	0.4%	0.3%	0.5%	0.0%	0.3%	0.1%	6.5%	2.7%	2.0%	0.3%	0.0%	0.0%	7.1%
5	50	149	7.0%	73.3%	15.3%	0.2%	0.2%	0.3%	0.0%	0.1%	0.0%	2.0%	0.8%	0.6%	0.1%	0.0%	0.0%	0.0%
6	50	84	4.0%	42.2%	26.5%	1.2%	0.8%	1.4%	0.2%	0.8%	0.1%	7.9%	3.3%	3.6%	1.2%	0.2%	6.7%	0.0%
7	50	951	3.7%	38.4%	22.2%	0.9%	0.7%	1.1%	0.1%	0.6%	0.1%	9.0%	3.7%	2.3%	0.4%	0.3%	10.8%	5.9%
8	50	607	4.0%	42.4%	15.1%	0.6%	0.4%	0.7%	0.1%	0.4%	0.1%	4.8%	2.0%	2.8%	0.8%	0.3%	14.4%	11.1%
9	50	104	5.6%	59.2%	24.1%	0.1%	0.0%	0.1%	0.0%	0.0%	0.1%	6.5%	2.7%	1.5%	0.1%	0.0%	0.0%	0.0%
10	50	92	5.6%	58.4%	19.5%	0.9%	0.6%	1.1%	0.1%	0.6%	0.0%	2.7%	1.1%	0.9%	0.2%	0.2%	8.2%	0.0%
11	50	608	3.9%	41.2%	20.7%	0.6%	0.4%	0.6%	0.1%	0.4%	0.1%	5.8%	2.4%	1.6%	0.3%	0.3%	12.7%	9.0%
12	50	480	3.9%	40.5%	19.3%	0.4%	0.3%	0.4%	0.0%	0.2%	0.0%	4.1%	1.7%	1.5%	0.5%	0.4%	19.0%	7.8%
13	50	167	5.2%	54.9%	21.4%	0.6%	0.4%	0.7%	0.1%	0.4%	0.1%	6.1%	2.5%	1.6%	0.3%	0.0%	0.0%	5.7%
14	50	307	3.8%	40.3%	21.7%	0.4%	0.3%	0.5%	0.1%	0.3%	0.1%	8.5%	3.5%	2.9%	0.7%	0.1%	6.4%	10.3%
15	50	901	5.2%	54.8%	26.8%	0.5%	0.4%	0.6%	0.1%	0.3%	0.0%	4.4%	1.8%	1.2%	0.4%	0.0%	0.0%	3.5%
16	50	86	5.6%	59.2%	22.1%	0.6%	0.4%	0.7%	0.1%	0.4%	0.1%	5.9%	2.4%	2.1%	0.3%	0.0%	0.0%	0.0%
17	50	150	5.9%	61.8%	23.2%	0.4%	0.2%	0.4%	0.0%	0.2%	0.0%	4.7%	2.0%	0.9%	0.2%	0.0%	0.0%	0.0%
18	50	346	5.3%	55.7%	22.8%	0.4%	0.3%	0.5%	0.1%	0.3%	0.1%	6.9%	2.8%	1.7%	0.4%	0.0%	0.0%	2.8%
19	50	82	5.8%	60.7%	23.9%	0.5%	0.3%	0.6%	0.1%	0.3%	0.0%	4.2%	1.7%	1.6%	0.3%	0.0%	0.0%	0.0%
20	50	11	3.4%	35.8%	38.4%	0.1%	0.1%	0.1%	0.0%	0.1%	0.2%	14.7%	6.1%	0.8%	0.2%	0.0%	0.0%	0.0%
21	50	240	3.7%	39.2%	20.6%	0.3%	0.2%	0.4%	0.0%	0.2%	0.1%	7.3%	3.0%	2.6%	0.7%	0.2%	8.2%	13.2%
22	50	623	5.0%	52.2%	27.4%	0.6%	0.4%	0.7%	0.1%	0.4%	0.0%	4.7%	1.9%	1.2%	0.4%	0.0%	0.0%	5.1%
23	50	271	4.7%	49.0%	18.5%	0.6%	0.4%	0.7%	0.1%	0.4%	0.1%	6.4%	2.6%	1.5%	0.3%	0.2%	7.3%	7.4%
24	50	71	4.5%	47.2%	15.8%	0.4%	0.3%	0.5%	0.1%	0.3%	0.1%	11.8%	4.9%	5.3%	0.9%	0.0%	0.0%	8.1%
25	50	83	5.1%	53.4%	17.1%	0.3%	0.2%	0.4%	0.0%	0.2%	0.1%	12.6%	5.2%	4.3%	0.8%	0.0%	0.0%	0.0%
26	50	48	5.5%	57.5%	22.8%	0.6%	0.4%	0.7%	0.1%	0.4%	0.1%	6.7%	2.8%	2.2%	0.4%	0.0%	0.0%	0.0%
27	50	345	4.5%	46.8%	23.1%	0.9%	0.6%	1.1%	0.1%	0.6%	0.1%	10.1%	4.2%	3.2%	0.7%	0.0%	0.0%	4.2%
28	50	192	5.0%	52.9%	23.5%	0.8%	0.5%	0.9%	0.1%	0.5%	0.1%	9.4%	3.9%	2.2%	0.3%	0.0%	0.0%	0.0%
29	50	182	4.9%	51.3%	24.7%	0.9%	0.7%	1.1%	0.1%	0.6%	0.1%	7.9%	3.3%	3.4%	1.0%	0.0%	0.0%	0.0%
30	50	215	5.2%	54.5%	22.4%	0.4%	0.3%	0.5%	0.1%	0.3%	0.1%	8.5%	3.5%	4.0%	0.4%	0.0%	0.0%	0.0%
31	50	364	5.2%	54.1%	23.3%	0.4%	0.3%	0.4%	0.0%	0.2%	0.1%	8.8%	3.6%	3.0%	0.5%	0.0%	0.0%	0.0%
32	50	382	3.6%	37.4%	19.4%	0.6%	0.4%	0.7%	0.1%	0.4%	0.0%	4.0%	1.7%	1.6%	0.4%	0.4%	18.4%	10.8%
33	50	891	4.2%	43.7%	18.3%	0.4%	0.3%	0.5%	0.1%	0.3%	0.1%	6.8%	2.8%	2.0%	0.5%	0.3%	13.1%	6.9%
34	50	739	4.9%	51.8%	21.0%	0.4%	0.3%	0.5%	0.1%	0.3%	0.1%	9.8%	4.0%	3.5%	0.5%	0.0%	0.0%	3.0%
35	50	323	3.2%	33.4%	16.8%	0.7%	0.5%	0.8%	0.1%	0.5%	0.0%	2.6%	1.1%	0.5%	0.1%	0.6%	27.7%	11.3%
36	50	1029	4.6%	48.1%	19.6%	0.4%	0.3%	0.4%	0.0%	0.2%	0.1%	6.4%	2.6%	2.1%	0.4%	0.2%	10.1%	4.5%
37	50	625	4.8%	50.0%	25.4%	1.0%	0.7%	1.2%	0.1%	0.6%	0.0%	4.1%	1.7%	1.3%	0.2%	0.0%	0.0%	8.9%
38	50	217	4.6%	48.3%	34.7%	1.6%	1.2%	1.9%	0.2%	1.0%	0.0%	3.6%	1.5%	1.1%	0.2%	0.0%	0.0%	0.0%
39	50	789	6.2%	65.3%	13.8%	0.4%	0.3%	0.4%	0.0%	0.2%	0.1%	6.9%	2.9%	1.4%	0.1%	0.0%	1.9%	0.0%
40	50	676	5.5%	58.1%	27.4%	1.2%	0.8%	1.4%	0.2%	0.8%	0.0%	2.8%	1.2%	0.6%	0.0%	0.0%	0.0%	0.0%
41	50	864	4.4%	45.6%	26.0%	0.8%	0.6%	0.9%	0.1%	0.5%	0.1%	7.6%	3.1%	2.8%	0.5%	0.1%	6.4%	0.6%
53	50	762	4.1%	43.5%	45.1%	0.5%	0.4%	0.6%	0.1%	0.3%	0.0%	2.9%	1.2%	1.0%	0.1%	0.0%	0.0%	0.0%
54	50	749	5.4%	56.4%	24.0%	1.0%	0.7%	1.2%	0.1%	0.6%	0.1%	5.7%	2.4%	2.3%	0.3%	0.0%	0.0%	0.0%
55	50	749	5.4%	56.4%	24.0%	1.0%	0.7%	1.2%	0.1%	0.6%	0.1%	5.7%	2.4%	2.3%	0.3%	0.0%	0.0%	0.0%
56	50	851	4.6%	47.9%	23.1%	1.6%	1.2%	1.9%	0.2%	1.1%	0.1%	8.5%	3.5%	5.0%	1.3%	0.0%	0.0%	0.0%
57	50	2041	4.9%	50.9%	31.2%	0.4%	0.3%	0.5%	0.1%	0.3%	0.1%	6.3%	2.6%	2.0%	0.2%	0.0%	0.0%	0.4%
58	50	11	3.4%	35.8%	38.3%	0.1%	0.1%	0.1%	0.0%	0.1%	0.2%	14.7%	6.1%	1.0%	0.2%	0.0%	0.0%	0.0%
59	50	97	5.9%	61.6%	25.0%	0.3%	0.2%	0.4%	0.0%	0.2%	0.0%	3.6%	1.5%	1.2%	0.2%	0.0%	0.0%	0.0%
60	50	479	4.4%	46.4%	17.7%	0.7%	0.5%	0.8%	0.1%	0.5%	0.1%	8.7%	3.6%	3.2%	0.4%	0.3%	11.6%	1.0%
61	50	407	4.3%	45.3%	19.4%	0.8%	0.6%	1.0%	0.1%	0.5%	0.1%	7.1%	2.9%	2.5%	0.3%	0.3%	13.6%	1.2%
62	50	386	4.2%	44.5%	20.0%	0.9%	0.6%	1.0%	0.1%	0.6%	0.1%	6.7%	2.8%	2.3%	0.3%	0.3%	14.4%	1.2%
63	50	404	4.3%	45.1%	20.0%	0.9%	0.6%	1.0%	0.1%	0.5%	0.1%	6.7%	2.8%	2.4%	0.3%	0.3%	13.7%	1.2%
64	50	11	3.5%	36.3%	38.9%	0.0%	0.0%	0.0%	0.0%	0.0%	0.2%	14.9%	6.2%	0.0%	0.0%	0.0%	0.0%	0.0%
65	50	20	5.3%	55.7%	23.5%	0.5%	0.4%	0.6%	0.1%	0.3%	0.1%	8.5%	3.5%	1.3%	0.1%	0.0%	0.0%	0.0%
66	50	162	4.9%	51.8%	17.8%	0.2%	0.2%	0.3%	0.0%	0.2%	0.1%	5.2%	2.1%	2.6%	0.4%	0.0%	0.0%	14.3%
67	50	171	3.9%	40.4%	13.6%	0.4%	0.3%	0.4%	0.0%	0.2%	0.0%	1.7%	0.7%	0.7%	0.0%	0.7%	31.2%	5.6%
68	50	159	2.4%	24.8%	11.2%	0.4%	0.3%	0.5%	0.0%	0.2%	0.0%	1.4%	0.6%	0.6%	0.2%	0.8%	33.7%	23.0%
69	50	180	2.4%	24.7%	11.4%	0.4%	0.3%	0.5%	0.1%	0.3%	0.0%	2.1%	0.9%	0.7%	0.2%	0.7%	29.8%	25.7%
70	50	268	3.4%	35.2%	13.3%	0.5%	0.3%	0.6%	0.1%	0.3%	0.0%	4.0%	1.7%	1.0%	0.2%	0.5%	20.0%	19.0%
71	50	65	5.5%	58.0%	16.4%	0.2%	0.1%	0.2%	0.0%	0.1%	0.1%	9.2%	3.8%	5.6%	0.8%	0.0%	0.0%	0.0%
72	50	11	3.5%	36.3%	38.9%	0.0%	0.0%	0.0%	0.0%	0.0%	0.2%	14.9%	6.2%	0.0%	0.0%	0.0%	0.0%	0.0%
73	50	69	4.8%	50.0%	22.0%	0.5%	0.4%	0.6%	0.1%	0.3%	0.1%	7.5%	3.1%	1.9%	0.3%	0.0%	0.0%	8.4%
74	50	146	5.1%	53.1%	20.0%	0.4%	0.3%	0.5%	0.0%	0.3%	0.1%	11.1%	4.6%	4.2%	0.3%	0.0%	0.0%	0.0%
75	50	11	3.5%	36.3%	38.9%	0.0%	0.0%	0.0%	0.0%	0.0%	0.2%	14.9%	6.2%	0.0%	0.0%	0.0%	0.0%	0.0%
76	50	1303	3.8%	40.3%	21.2%	0.7%	0.5%	0.8%	0.1%	0.5%	0.1%	7.8%	3.2%	2.0%	0.4%	0.3%	11.2%	6.9%
77	50	656	4.2%	44.0%	15.7%	0.6%	0.4%	0.7%	0.1%	0.4%	0.0%	4.7%	2.0%	2.6%	0.8%	0.3%	13.3%	10.3%
78	50	263	4.4%	45.6%	32.8%	0.8%	0.5%	0.9%	0.1%	0.5%	0.1%	7.5%	3.1%	2.8%	0.8%	0.0%	0.0%	0.0%
79	50	20	2.0%	20.9%	22.4%	0.1%	0.1%	0.1%	0.0%	0.1%	0.1%	8.6%	3.6%	2.3%	0.7%	0.0%	0.0%	39.3%
80	50	249	5.7%	59.8%	18.9%	1.6%	1.1%	1.8%	0.2%	1.0%	0.1%	5.3%	2.2%	2.2%	0.1%	0.0%	0.0%	0.0%
81	50	468	4.9%	51.2%	29.5%	0.5%	0.3%	0.6%	0.1%	0.3%	0.1%	6.9%	2.9%	2.2%	0.6%	0.0%	0.0%	0.0%
82	50	138	5.8%	60.6%	21.4%	0.3%	0.2%	0.3%	0.0%	0.2%	0.1%	5.9%	2.5%	2.3%	0.5%	0.0%	0.0%	0.0%
83	50	307	5.1%	53.7%	24.6%	0.8%	0.6%	0.9%	0.1%	0.5%	0.1%	7.6%	3.1%	2.3%	0.5%	0.0%	0.0%	0.0%
84	50	462	5.1%	53.2%	19.8%	0.4%	0.3%	0.5%	0.1%	0.3%	0.1%	7.8%	3.2%	2.2%	0.4%	0.1%	2.4%	4.4%
85	50	619	5.0%	52.1%	26.6%	0.7%	0.5%	0.8%	0.1%	0.5%	0.1%	4.9%	2.0%	1.4%	0.2%	0.0%	1.8%	3.3%
86	50	60	5.1%	54.0%	23.9%	0.9%	0.6%	1.0%	0.1%	0.6%	0.1%	7.6%	3.2%	2.4%	0.6%	0.0%	0.0%	0.0%
87	50	883	5.2%	54.6%	27.1%	0.5%	0.3%	0.6%	0.1%	0.3%	0.1%	5.9%	2.5%	1.8%	0.4%	0.0%	0.0%	0.7%
88	50	637	5.5%	57.2%	22.4%	0.6%	0.4%	0.7%	0.1%	0.4%	0.1%	6.0%	2.5%	1.7%	0.3%	0.0%	0.0%	2.1%
89	50	1866	4.1%	42.7%	25.1%	0.6%	0.4%	0.7%	0.1%	0.4%	0.1%	6.1%	2.5%	1.4%	0.2%	0.1%	3.6%	12.0%
90	50	1836	5.4%	56.9%	28.3%	0.5%	0.4%	0.6%	0.1%	0.3%	0.0%	2.7%	1.1%	0.8%	0.2%	0.1%	2.3%	0.3%
91	50	795	4.8%	50.3%	28.3%	0.4%	0.3%	0.4%	0.0%	0.2%	0.0%	4.5%	1.9%	1.2%	0.3%	0.0%	0.0%	7.5%
92	50	277	5.5%	57.3%	28.6%	0.5%	0.3%	0.6%	0.1%	0.3%	0.0%	2.5%	1.0%	1.0%	0.2%	0.0%	0.0%	2.1%
93	50	13	3.5%	36.3%	34.2%	0.8%	0.6%	1.0%	0.1%	0.5%	0.1%	13.1%	5.4%	3.2%	1.1%	0.0%	0.0%	0.0%
94	50	11	3.5%	36.3%	38.9%	0.0%	0.0%	0.0%	0.0%	0.0%	0.2%	14.9%	6.2%	0.0%	0.0%	0.0%	0.0%	0.0%
95	50	427	3.8%	39.5%	17.0%	0.6%	0.4%	0.7%	0.1%	0.4%	0.0%	4.5%	1.8%	0.8%	0.1%	0.4%	18.7%	11.3%
96	50	1592	3.9%	41.0%	21.4%	0.5%	0.4%	0.6%	0.1%	0.3%	0.0%	4.2%	1.8%	1.3%	0.3%	0.4%	19.3%	4.3%
97	50	854	4.5%	46.8%	38.0%	0.6%	0.4%	0.7%	0.1%	0.4%	0.1%	4.9%	2.0%	1.3%	0.3%	0.0%	0.0%	0.0%
98	50	15	2.6%	27.1%	29.0%	0.0%	0.0%	0.0%	0.0%	0.0%	0.1%	11.1%	4.6%	0.0%	0.0%	0.6%	24.9%	0.0%
99	70	1801	5.0%	52.2%	21.0%	0.9%	0.7%	1.1%	0.1%	0.6%	0.1%	8.0%	3.3%	3.4%	0.4%	0.0%	0.0%	3.0%
100	70	855	5.3%	55.7%	13.0%	0.4%	0.3%	0.5%	0.0%	0.3%	0.1%	11.3%	4.7%	5.1%	0.8%	0.1%	2.4%	0.0%
101	50	886	5.4%	56.7%	22.2%	0.8%	0.6%	1.0%	0.1%	0.5%	0.1%	6.5%	2.7%	2.3%	0.3%	0.0%	0.0%	0.9%
102	50	255	3.7%	39.3%	25.6%	0.4%	0.3%	0.5%	0.1%	0.3%	0.0%	4.6%	1.9%	1.2%	0.2%	0.1%	3.3%	18.5%
103	50	672	5.3%	55.6%	22.0%	0.6%	0.4%	0.7%	0.1%	0.4%	0.0%	3.8%	1.6%	1.5%	0.4%	0.0%	1.8%	5.7%
104	50	136	4.7%	49.0%	30.4%	0.6%	0.4%	0.7%	0.1%	0.4%	0.1%	8.2%	3.4%	1.9%	0.2%	0.0%	0.0%	0.0%
105	50	183	6.0%	62.5%	20.5%	0.8%	0.5%	0.9%	0.1%	0.5%	0.0%	4.2%	1.7%	1.8%	0.5%	0.0%	0.0%	0.0%
106	50	63	5.0%	52.3%	28.4%	0.5%	0.4%	0.6%	0.1%	0.3%	0.1%	7.3%	3.0%	1.7%	0.3%	0.0%	0.0%	0.0%
107	50	179	5.6%	58.3%	26.6%	0.5%	0.3%	0.6%	0.1%	0.3%	0.0%	4.7%	2.0%	1.0%	0.2%	0.0%	0.0%	0.0%
108	50	99	1.5%	16.1%	9.4%	0.1%	0.1%	0.2%	0.0%	0.1%	0.0%	3.2%	1.3%	0.5%	0.1%	0.5%	22.8%	43.8%
109	50	22	2.1%	21.7%	20.0%	0.1%	0.0%	0.1%	0.0%	0.0%	0.1%	7.7%	3.2%	0.9%	0.2%	1.0%	42.9%	0.0%
110	50	120	3.6%	38.0%	14.2%	0.1%	0.1%	0.2%	0.0%	0.1%	0.1%	5.8%	2.4%	3.2%	0.9%	0.6%	25.9%	4.8%
111	50	332	4.2%	44.1%	18.3%	0.3%	0.2%	0.4%	0.0%	0.2%	0.1%	7.1%	2.9%	1.2%	0.2%	0.4%	15.3%	5.2%
112	50	59	1.7%	18.2%	15.7%	0.1%	0.1%	0.2%	0.0%	0.1%	0.0%	3.4%	1.4%	0.6%	0.1%	1.0%	41.2%	16.2%
113	50	175	4.7%	48.9%	19.3%	0.3%	0.2%	0.3%	0.0%	0.2%	0.1%	5.8%	2.4%	0.3%	0.0%	0.4%	17.1%	0.0%
114	50	80	3.1%	32.0%	16.4%	0.1%	0.1%	0.1%	0.0%	0.1%	0.0%	3.1%	1.3%	0.6%	0.1%	0.7%	30.5%	12.0%
115	50	93	3.2%	33.8%	9.7%	0.2%	0.2%	0.3%	0.0%	0.1%	0.1%	10.3%	4.2%	1.4%	0.1%	0.8%	35.5%	0.0%
116	50	32	4.6%	47.7%	17.5%	1.2%	0.9%	1.4%	0.2%	0.8%	0.2%	16.9%	7.0%	1.5%	0.2%	0.0%	0.0%	0.0%

Traffic Flows and Breakdown by 16 Vehicle Classes (Year 2036)

Link No.	Speed Limit	Total Vehicle	19 - Motorcycles (MC)	01 - Private Cars (PC)	03 - Taxi	14 - Non-franchised Bus <=6.4t	15 - Non-franchised Bus 6.4-15t	16 - Non-franchised Bus >15t	12 - Private Light Bus <=3.5t	13 - Private Light Bus >3.5t	04 - Light Goods Vehicles <=2.5t	05 - Lt Goods Vehicles 2.5-3.5t	06 - Light Goods Vehicles >3.5t	07 - Heavy Goods Vehicles <=15t	08 - Heavy Goods Vehicles >15t	17 - Franchised Bus (SD)	18 - Franchised Bus (DD)	11 - Public Light Buses
	km/hr	1900-2000																
117	50	18	3.7%	39.2%	24.9%	0.0%	0.0%	0.0%	0.0%	0.0%	0.1%	9.5%	3.9%	1.9%	0.1%	0.4%	16.0%	0.0%
118	50	100	4.4%	46.2%	20.7%	0.6%	0.4%	0.7%	0.1%	0.4%	0.0%	3.3%	1.4%	1.3%	0.2%	0.1%	2.8%	17.3%
122	50	265	4.9%	51.3%	23.3%	0.9%	0.6%	1.0%	0.1%	0.6%	0.1%	6.8%	2.8%	1.1%	0.1%	0.0%	0.0%	6.5%
123	50	17	5.1%	53.7%	26.0%	0.2%	0.2%	0.3%	0.0%	0.1%	0.1%	9.7%	4.0%	0.5%	0.1%	0.0%	0.0%	0.0%
124	50	147	0.3%	2.8%	3.0%	0.0%	0.0%	0.0%	0.0%	0.0%	0.0%	1.1%	0.5%	0.0%	0.0%	0.1%	5.8%	86.4%
125	50	232	3.6%	37.7%	13.3%	0.5%	0.4%	0.6%	0.1%	0.3%	0.0%	3.0%	1.3%	1.1%	0.2%	0.0%	1.2%	36.8%
128	50	1233	4.6%	48.1%	31.9%	0.4%	0.3%	0.5%	0.1%	0.3%	0.1%	6.2%	2.6%	2.1%	0.5%	0.0%	0.0%	2.6%
129	50	1692	4.9%	51.1%	30.6%	0.4%	0.3%	0.4%	0.0%	0.2%	0.1%	6.4%	2.7%	2.4%	0.4%	0.0%	0.0%	0.0%
130	50	277	3.2%	33.7%	17.7%	0.3%	0.2%	0.4%	0.0%	0.2%	0.0%	1.9%	0.8%	0.2%	0.0%	0.2%	8.1%	33.0%
131	50	278	5.7%	60.3%	23.8%	1.0%	0.7%	1.2%	0.1%	0.7%	0.0%	3.8%	1.6%	1.0%	0.1%	0.0%	0.0%	0.0%
132	50	96	4.5%	46.7%	19.9%	0.8%	0.6%	1.0%	0.1%	0.5%	0.1%	13.2%	5.5%	2.9%	0.2%	0.0%	0.0%	4.0%
133	50	85	5.7%	59.7%	22.6%	0.6%	0.4%	0.7%	0.1%	0.4%	0.1%	5.1%	2.1%	2.1%	0.6%	0.0%	0.0%	0.0%
134	50	1464	4.0%	41.6%	24.9%	0.7%	0.5%	0.8%	0.1%	0.4%	0.1%	6.5%	2.7%	1.5%	0.2%	0.1%	4.6%	11.3%
135	50	1952	5.4%	56.3%	28.8%	0.5%	0.4%	0.6%	0.1%	0.3%	0.0%	3.1%	1.3%	0.9%	0.2%	0.0%	2.1%	0.0%
136	70	3322	4.1%	42.7%	25.0%	0.6%	0.4%	0.7%	0.1%	0.4%	0.1%	6.4%	2.7%	1.7%	0.3%	0.2%	7.9%	6.9%
137	70	2842	5.1%	53.3%	15.3%	0.4%	0.3%	0.5%	0.1%	0.3%	0.1%	6.3%	2.6%	2.4%	0.4%	0.2%	8.1%	4.6%
138	50	136	0.5%	5.5%	3.2%	0.0%	0.0%	0.0%	0.0%	0.0%	0.0%	1.2%	0.5%	0.1%	0.0%	0.1%	6.2%	82.6%
139	50	11	3.5%	36.3%	38.9%	0.0%	0.0%	0.0%	0.0%	0.0%	0.2%	14.9%	6.2%	0.0%	0.0%	0.0%	0.0%	0.0%
141	50	202	3.5%	37.0%	17.6%	0.1%	0.0%	0.1%	0.0%	0.0%	0.0%	1.8%	0.7%	1.0%	0.0%	0.0%	0.0%	38.0%
142	50	160	2.9%	29.9%	11.3%	0.3%	0.2%	0.4%	0.0%	0.2%	0.0%	2.3%	1.0%	1.2%	0.1%	0.0%	0.0%	50.3%
143	50	41	5.2%	54.6%	26.9%	0.9%	0.6%	1.1%	0.1%	0.6%	0.1%	5.6%	2.3%	2.0%	0.1%	0.0%	0.0%	0.0%
144	50	554	4.0%	42.0%	18.0%	0.3%	0.2%	0.4%	0.0%	0.2%	0.1%	4.8%	2.0%	2.1%	0.4%	0.1%	3.7%	21.7%
145	50	881	4.0%	42.0%	19.3%	0.7%	0.5%	0.9%	0.1%	0.5%	0.0%	4.1%	1.7%	1.7%	0.4%	0.2%	10.4%	13.4%
146	50	754	4.7%	49.4%	15.5%	0.5%	0.3%	0.5%	0.1%	0.3%	0.1%	5.5%	2.3%	3.5%	0.8%	0.3%	11.1%	5.2%
147	50	770	3.8%	40.2%	18.8%	0.8%	0.5%	0.9%	0.1%	0.5%	0.0%	4.4%	1.8%	1.3%	0.2%	0.3%	13.7%	12.6%
148	50	860	4.6%	47.7%	15.6%	0.5%	0.4%	0.6%	0.1%	0.3%	0.1%	5.9%	2.4%	3.4%	0.7%	0.2%	10.5%	7.0%
149	50	327	4.3%	45.2%	17.0%	0.9%	0.6%	1.0%	0.1%	0.6%	0.1%	10.4%	4.3%	1.8%	0.1%	0.0%	0.0%	13.5%
150	50	456	3.9%	41.2%	19.8%	0.6%	0.4%	0.7%	0.1%	0.4%	0.1%	8.3%	3.4%	2.2%	0.3%	0.0%	0.0%	18.7%
151	50	96	6.2%	64.6%	19.8%	0.3%	0.2%	0.4%	0.0%	0.2%	0.0%	4.2%	1.7%	1.7%	0.5%	0.0%	0.0%	0.0%
152	50	98	4.9%	51.7%	20.7%	0.2%	0.1%	0.2%	0.0%	0.1%	0.1%	6.4%	2.7%	1.1%	0.1%	0.0%	0.0%	11.8%
153	50	15	2.6%	27.1%	29.0%	0.0%	0.0%	0.0%	0.0%	0.0%	0.1%	11.1%	4.6%	0.0%	0.0%	0.0%	0.0%	25.5%
154	50	119	1.9%	19.9%	8.9%	0.0%	0.0%	0.0%	0.0%	0.0%	0.0%	3.9%	1.6%	1.5%	0.0%	0.0%	0.0%	62.2%
155	50	268	3.4%	35.2%	14.5%	0.1%	0.1%	0.2%	0.0%	0.1%	0.1%	5.5%	2.3%	1.5%	0.1%	0.0%	0.0%	36.9%
156	50	430	4.9%	51.1%	24.5%	1.2%	0.8%	1.4%	0.1%	0.7%	0.1%	6.8%	2.8%	3.1%	0.8%	0.0%	0.0%	1.8%
157	50	252	4.4%	45.9%	26.6%	1.5%	1.0%	1.7%	0.2%	0.9%	0.1%	8.5%	3.5%	4.4%	1.3%	0.0%	0.0%	0.0%
158	50	602	4.5%	46.8%	17.6%	0.6%	0.5%	0.8%	0.1%	0.4%	0.1%	12.5%	5.2%	2.1%	0.1%	0.0%	1.9%	6.9%
159	70	2430	3.8%	39.7%	25.5%	0.7%	0.5%	0.8%	0.1%	0.4%	0.1%	7.1%	2.9%	2.3%	0.4%	0.2%	7.2%	8.3%
160	70	2142	5.2%	54.8%	15.4%	0.4%	0.3%	0.5%	0.1%	0.3%	0.1%	6.3%	2.6%	1.9%	0.2%	0.2%	6.9%	4.8%
162	50	196	4.5%	47.4%	21.3%	1.1%	0.8%	1.3%	0.1%	0.7%	0.1%	12.5%	5.2%	4.7%	0.4%	0.0%	0.0%	0.0%
163	50	298	4.6%	48.2%	21.5%	0.4%	0.3%	0.4%	0.0%	0.2%	0.1%	14.3%	5.9%	3.8%	0.3%	0.0%	0.0%	0.0%
164	50	334	4.7%	49.4%	27.3%	1.7%	1.2%	1.9%	0.2%	1.1%	0.1%	5.0%	2.1%	1.6%	0.1%	0.0%	0.0%	3.7%
165	50	92	4.5%	47.2%	22.1%	0.2%	0.1%	0.2%	0.0%	0.1%	0.1%	13.1%	5.4%	6.2%	0.8%	0.0%	0.0%	0.0%
166	50	56	3.5%	36.3%	17.5%	4.0%	2.8%	4.7%	0.5%	2.6%	0.2%	15.1%	6.2%	6.3%	0.4%	0.0%	0.0%	0.0%
167	50	151	4.3%	44.7%	21.8%	1.2%	0.8%	1.4%	0.2%	0.8%	0.1%	12.7%	5.3%	6.1%	0.8%	0.0%	0.0%	0.0%
168	50	456	4.2%	44.1%	10.8%	0.6%	0.4%	0.7%	0.1%	0.4%	0.1%	12.7%	5.3%	4.7%	0.4%	0.1%	2.5%	12.9%
170	50	291	4.5%	47.6%	25.7%	0.9%	0.7%	1.1%	0.1%	0.6%	0.1%	8.3%	3.5%	1.2%	0.0%	0.0%	0.0%	5.6%
171	50	530	3.9%	41.3%	21.8%	0.3%	0.2%	0.4%	0.0%	0.2%	0.1%	9.4%	3.9%	2.7%	0.3%	0.3%	12.9%	2.2%
172	50	53	5.5%	57.4%	32.0%	0.0%	0.0%	0.0%	0.0%	0.0%	0.0%	3.1%	1.3%	0.6%	0.0%	0.0%	0.0%	0.0%
173	50	390	4.8%	49.9%	21.7%	1.3%	0.9%	1.5%	0.2%	0.8%	0.1%	9.8%	4.1%	4.3%	0.6%	0.0%	0.0%	0.0%
174	50	634	4.3%	45.0%	12.3%	0.6%	0.4%	0.7%	0.1%	0.4%	0.1%	14.3%	5.9%	4.5%	0.3%	0.0%	1.8%	9.2%
175	50	557	4.1%	42.6%	21.9%	0.8%	0.6%	0.9%	0.1%	0.5%	0.0%	4.5%	1.9%	1.0%	0.2%	0.4%	15.5%	5.0%
176	50	830	4.9%	51.3%	15.8%	0.5%	0.3%	0.6%	0.1%	0.3%	0.1%	5.7%	2.4%	3.6%	0.9%	0.2%	10.1%	3.4%
179	50	619	5.3%	55.4%	22.9%	1.0%	0.7%	1.2%	0.1%	0.6%	0.1%	6.8%	2.8%	2.6%	0.5%	0.0%	0.0%	0.0%
180	50	515	5.6%	58.5%	24.3%	0.5%	0.3%	0.6%	0.1%	0.3%	0.1%	6.1%	2.5%	1.1%	0.1%	0.0%	0.0%	0.0%
181	50	459	3.7%	38.9%	19.7%	0.3%	0.2%	0.3%	0.0%	0.2%	0.0%	4.5%	1.9%	1.2%	0.2%	0.4%	18.4%	10.0%
182	50	466	3.6%	37.8%	12.5%	0.3%	0.2%	0.4%	0.0%	0.2%	0.1%	4.9%	2.0%	2.5%	0.2%	0.6%	27.8%	6.8%
183	50	744	3.6%	38.0%	16.9%	0.7%	0.5%	0.8%	0.1%	0.5%	0.0%	4.5%	1.9%	1.0%	0.0%	0.5%	22.4%	8.5%
184	50	293	1.8%	18.6%	7.1%	0.0%	0.0%	0.1%	0.0%	0.0%	0.0%	1.0%	0.4%	0.5%	0.0%	1.5%	66.3%	2.6%
185	70	2505	5.5%	57.5%	10.3%	1.3%	0.9%	1.5%	0.2%	0.8%	0.1%	8.5%	3.5%	4.0%	0.0%	0.1%	5.7%	0.0%
186	70	1996	5.7%	59.5%	7.6%	1.4%	1.0%	1.7%	0.2%	0.9%	0.1%	7.9%	3.3%	4.8%	0.0%	0.1%	5.8%	0.0%
187	50	313	3.9%	40.4%	17.6%	0.2%	0.2%	0.3%	0.0%	0.2%	0.0%	2.2%	0.9%	1.1%	0.2%	0.3%	13.2%	19.3%
188	50	365	4.0%	41.9%	18.7%	0.3%	0.2%	0.3%	0.0%	0.2%	0.0%	3.3%	1.4%	0.9%	0.1%	0.3%	11.8%	16.6%
189	70	3498	4.9%	51.1%	12.5%	0.5%	0.4%	0.6%	0.1%	0.3%	0.1%	12.2%	5.1%	5.0%	1.3%	0.1%	4.1%	1.9%
190	70	2699	5.4%	56.4%	12.4%	0.5%	0.3%	0.5%	0.1%	0.3%	0.1%	11.4%	4.7%	5.1%	0.7%	0.0%	0.6%	1.4%
191	70	4307	4.8%	50.0%	13.1%	0.6%	0.4%	0.7%	0.1%	0.4%	0.1%	10.6%	4.4%	4.2%	1.0%	0.1%	6.4%	3.0%
192	70	3535	5.3%	56.0%	13.8%	0.5%	0.4%	0.6%	0.1%	0.3%	0.1%	10.0%	4.2%	4.2%	0.5%	0.1%	2.2%	1.8%
193	70	1427	4.9%	51.2%	16.4%	1.3%	0.9%	1.5%	0.2%	0.8%	0.1%	10.6%	4.4%	4.2%	0.4%	0.0%	1.7%	1.3%
194	70	3305	5.2%	54.7%	19.5%	0.3%	0.2%	0.3%	0.0%	0.2%	0.0%	4.8%	2.0%	1.8%	0.2%	0.1%	3.7%	7.0%
195	50	49	1.7%	17.7%	8.9%	0.0%	0.0%	0.0%	0.0%	0.0%	0.0%	3.4%	1.4%	0.5%	0.0%	1.3%	57.2%	7.8%
196	50	245	4.5%	46.7%	16.4%	0.6%	0.4%	0.7%	0.1%	0.4%	0.1%	7.8%	3.3%	3.0%	0.1%	0.4%	15.7%	0.0%
197	50	55	1.3%	14.0%	8.0%	0.1%	0.0%	0.1%	0.0%	0.0%	0.0%	3.1%	1.3%	0.2%	0.0%	1.6%	70.3%	0.0%
198	50	125	2.9%	30.2%	20.8%	0.3%	0.2%	0.3%	0.0%	0.2%	0.0%	4.7%	1.9%	2.8%	0.3%	0.7%	31.5%	3.1%
199	70	1563	5.8%	60.7%	17.8%	0.5%	0.3%	0.5%	0.1%	0.3%	0.1%	5.8%	2.4%	1.7%	0.4%	0.1%	3.7%	0.0%
201	50	1751	5.2%	54.6%	23.8%	1.2%	0.9%	1.5%	0.2%	0.8%	0.1%	5.8%	2.4%	1.8%	0.2%	0.0%	0.5%	1.2%
202	50	1794	5.5%	57.5%	19.0%	0.8%	0.6%	0.9%	0.1%	0.5%	0.1%	7.0%	2.9%	2.5%	0.3%	0.0%	1.2%	1.2%
203	70	1015	5.9%	61.6%	16.4%	0.5%	0.3%	0.6%	0.1%	0.3%	0.1%	6.3%	2.6%	1.5%	0.2%	0.1%	3.6%	0.0%
204	70	2244	4.8%	50.3%	26.9%	0.5%	0.4%	0.6%	0.1%	0.3%	0.1%	8.1%	3.3%	2.4%	0.4%	0.0%	1.6%	0.2%
205	50	319	4.8%	50.2%	18.5%	0.8%	0.6%	0.9%	0.1%	0.5%	0.1%	8.4%	3.5%	2.5%	0.2%	0.2%	7.7%	1.2%
206	50	415	5.0%	52.4%	14.3%	0.7%	0.5%	0.8%	0.1%	0.4%	0.1%	8.7%	3.6%	3.5%	0.5%	0.2%	9.3%	0.0%
207	50	217	4.5%	47.4%	15.7%	0.3%	0.2%	0.3%	0.0%	0.2%	0.0%	3.3%	1.4%	1.3%	0.1%	0.3%	13.4%	11.5%
208	50	324	4.3%	45.5%	20.1%	0.3%	0.2%	0.4%	0.0%	0.2%	0.1%	6.0%	2.5%	2.6%	0.3%	0.2%	8.4%	8.9%
209	50	888	4.9%	50.9%	28.8%	1.1%	0.8%	1.2%	0.1%	0.7%	0.0%	4.4%	1.8%	1.7%	0.4%	0.0%	1.7%	1.5%
210	50	1016	4.9%	51.9%	17.9%	1.7%	1.2%	2.0%	0.2%	1.1%	0.1%	6.5%	2.7%	2.5%	0.3%	0.1%	2.2%	4.5%
211	70	2578	5.3%	55.3%	18.5%	0.6%	0.4%	0.7%	0.1%	0.4%	0.1%	8.7%	3.6%	2.7%	0.7%	0.0%	0.1%	2.8%
212	70	1377	4.8%	50.2%	21.0%	1.1%	0.8%	1.3%	0.1%	0.7%	0.1%	10.1%	4.2%	2.6%	0.2%	0.0%	0.2%	2.5%
213	50	436	4.1%	43.3%	11.7%	0.3%	0.2%	0.4%	0.0%	0.2%	0.0%	4.3%	1.8%	1.9%	0.3%	0.2%	9.9%	21.4%
214	70	631	3.5%	36.4%	21.7%	0.2%	0.1%	0.2%	0.0%	0.1%	0.1%	7.5%	3.1%	3.1%	0.2%	0.1%	5.1%	18.7%
215	50	321	5.6%	59.2%	26.0%	0.1%	0.1%	0.1%	0.0%	0.1%	0.0%	4.4%	1.8%	1.1%	0.1%	0.0%	1.2%	0.0%
216	50	175	4.4%	46.1%	12.1%	0.4%	0.3%	0.5%	0.1%	0.3%	0.1%	8.1%	3.4%	2.2%	0.2%	0.1%	2.2%	19.8%
217	50	770	4.7%	49.2%	12.6%	0.3%	0.2%	0.4%	0.0%	0.2%	0.1%	5.7%	2.3%	1.9%	0.3%	0.2%	7.2%	14.7%
218	50	861	4.3%	45.1%	23.9%	0.1%	0.1%	0.2%	0.0%	0.1%	0.1%	5.5%	2.3%	1.9%	0.1%	0.1%	4.3%	12.0%
219	50	334	5.4%	56.8%	13.8%	0.4%	0.3%	0.5%	0.1%	0.3%	0.1%	7.5%	3.1%	1.9%	0.2%	0.1%	3.7%	6.0%
220	50	518	5.2%	54.1%	29.4%	0.1%	0.1%	0.2%	0.0%	0.1%	0.0%	3.4%	1.4%	1.1%	0.1%	0.0%	0.9%	3.9%
221	50	720	4.7%	49.5%	24.4%	1.0%	0.7%	1.2%	0.1%	0.7%	0.1%	5.1%	2.1%	2.5%	0.6%	0.1%	2.6%	4.5%
222	50	331	4.3%	45.1%	15.4%	3.3%	2.3%	3.8%	0.4%	2.1%	0.1%	6.8%	2.8%	1.8%	0.1%	0.0%	0.9%	10.7%
223	50	218	4.8%	50.6%	20.9%	0.2%	0.1%	0.2%	0.0%	0.1%	0.1%	8.1%	3.4%	2.4%	0.6%	0.0%	0.0%	8.4%
226	50	246	4.3%	44.7%	18.1%	1.3%	0.9%	1.6%	0.2%	0.9%	0.1%	6.0%	2.5%	1.4%	0.2%	0.2%	10.3%	7.4%
227	50	992	4.8%	50.7%	20.3%	0.8%	0.6%	1.0%	0.1%	0.5%	0.1%	10.4%	4.3%	2.3%	0.1%	0.1%	2.7%	1.1%
228	50	40	5.6%	58.7%	19.1%	0.4%	0.3%	0.5%	0.0%	0.2%	0.1%	9.7%	4.0%	1.5%	0.0%	0.0%	0.0%	0.0%
229	50	98	5.2%	54.2%	18.7%	0.5%	0.3%	0.6%	0.1%	0.3%	0.1%	12.7%	5.3%	2.0%	0.1%	0.0%	0.0%	0.0%
230	50	264	3.5%	36.2%	30.8%	1.3%	0.9%	1.5%	0.2%	0.8%	0.1%	6.3%	2.6%	1.0%	0.1%	0.1%	2.8%	12.0%
231	50	697	4.7%	49.8%	17.6%	0.9%	0.6%	1.0%	0.1%	0.5%	0.1%	11.8%	4.9%	1.9%	0.1%	0.0%	1.8%	4.1%
232	50	71	5.4%	56.6%	21.7%	0.2%	0.1%	0.2%	0.0%	0.1%	0.1%	9.1%	3.8%	2.3%	0.4%	0.0%	0.0%	0.0%
235	50	867	4.7%	49.0%	17.1%	1.4%	1.0%	1.6%	0.2%	0.9%	0.1%	8.5%	3.5%	1.5%	0.1%	0.1%	2.4%	8.1%
236	50	529	5.3%	55.9%	20.1%	0.7%	0.5%	0.8%	0.1%	0.4%	0.1%	9.0%	3.7%	2.0%	0.1%	0.0%	0.0%	1.3%

Traffic Flows and Breakdown by 16 Vehicle Classes (Year 2036)

Link No.	Speed Limit	Total Vehicle	19 - Motorcycles (MC)	01 - Private Cars (PC)	03 - Taxi	14 - Non-franchised Bus <=6.4t	15 - Non-franchised Bus 6.4-15t	16 - Non-franchised Bus >15t	12 - Private Light Bus <=3.5t	13 - Private Light Bus >3.5t	04 - Light Goods Vehicles <=2.5t	05 - Lt Goods Vehicles 2.5-3.5t	06 - Light Goods Vehicles >3.5t	07 - Heavy Goods Vehicles <=15t	08 - Heavy Goods Vehicles >15t	17 - Franchised Bus (SD)	18 - Franchised Bus (DD)	11 - Public Light Buses
	km/hr	1900-2000																
237	50	255	4.5%	47.5%	14.9%	1.0%	0.7%	1.1%	0.1%	0.6%	0.2%	18.5%	7.7%	3.1%	0.1%	0.0%	0.0%	0.0%
238	50	170	4.5%	47.7%	16.9%	0.1%	0.1%	0.1%	0.0%	0.1%	0.1%	13.7%	5.7%	3.6%	0.6%	0.0%	0.0%	6.8%
239	70	2739	4.7%	49.5%	14.9%	0.3%	0.2%	0.4%	0.0%	0.2%	0.1%	7.9%	3.3%	2.7%	0.6%	0.2%	9.2%	5.8%
240	70	2027	4.4%	46.1%	13.2%	0.6%	0.5%	0.8%	0.1%	0.4%	0.1%	8.0%	3.3%	2.8%	0.4%	0.3%	12.1%	7.0%
241	50	331	3.5%	36.9%	13.4%	0.1%	0.1%	0.1%	0.0%	0.1%	0.0%	4.4%	1.8%	0.9%	0.1%	0.3%	14.5%	23.8%
242	50	306	3.4%	35.3%	8.3%	0.1%	0.1%	0.1%	0.0%	0.0%	0.1%	6.9%	2.9%	2.0%	0.0%	0.2%	9.5%	31.1%
243	50	88	5.8%	60.9%	19.9%	0.4%	0.3%	0.5%	0.1%	0.3%	0.1%	6.6%	2.7%	2.3%	0.2%	0.0%	0.0%	0.0%
244	50	117	5.3%	55.2%	25.2%	0.3%	0.2%	0.3%	0.0%	0.2%	0.1%	7.3%	3.0%	2.9%	0.1%	0.0%	0.0%	0.0%
245	50	473	3.4%	35.8%	10.5%	0.1%	0.1%	0.1%	0.0%	0.1%	0.1%	7.0%	2.9%	2.3%	0.1%	0.2%	8.9%	28.3%
246	50	427	3.6%	37.8%	15.0%	0.1%	0.1%	0.2%	0.0%	0.1%	0.1%	4.9%	2.0%	0.9%	0.0%	0.3%	14.3%	20.5%
247	50	51	3.6%	37.5%	8.7%	0.0%	0.0%	0.0%	0.0%	0.0%	0.0%	4.1%	1.7%	0.6%	0.0%	0.6%	26.0%	17.1%
248	50	247	4.7%	49.2%	24.1%	0.6%	0.4%	0.7%	0.1%	0.4%	0.1%	6.0%	2.5%	2.2%	0.3%	0.1%	5.3%	3.5%
249	50	535	5.7%	59.6%	16.1%	0.4%	0.3%	0.5%	0.1%	0.3%	0.1%	7.6%	3.1%	1.9%	0.1%	0.1%	2.5%	1.6%
250	50	967	4.7%	49.7%	18.3%	0.8%	0.5%	0.9%	0.1%	0.5%	0.1%	12.7%	5.2%	2.9%	0.6%	0.0%	1.4%	1.6%
253	50	750	5.4%	56.7%	17.2%	1.2%	0.8%	1.4%	0.1%	0.8%	0.1%	8.9%	3.7%	2.0%	0.1%	0.0%	0.5%	1.0%
254	50	237	4.9%	51.3%	18.3%	0.9%	0.7%	1.1%	0.1%	0.6%	0.1%	12.6%	5.2%	4.0%	0.2%	0.0%	0.0%	0.0%
255	50	342	5.3%	55.2%	16.0%	0.4%	0.3%	0.4%	0.0%	0.2%	0.1%	13.4%	5.5%	3.0%	0.2%	0.0%	0.0%	0.0%
256	50	243	5.0%	52.7%	19.2%	0.4%	0.3%	0.4%	0.0%	0.2%	0.1%	12.7%	5.3%	3.3%	0.3%	0.0%	0.0%	0.0%
257	50	1533	5.6%	58.6%	16.9%	0.8%	0.6%	0.9%	0.1%	0.5%	0.1%	9.1%	3.8%	2.5%	0.5%	0.0%	0.0%	0.0%
258	50	1494	4.9%	51.0%	20.4%	0.8%	0.6%	0.9%	0.1%	0.5%	0.1%	12.2%	5.0%	3.3%	0.2%	0.0%	0.0%	0.0%
259	50	437	4.7%	49.5%	19.8%	1.0%	0.7%	1.1%	0.1%	0.6%	0.1%	12.8%	5.3%	3.9%	0.4%	0.0%	0.0%	0.0%
260	50	505	3.8%	39.5%	9.4%	0.8%	0.6%	1.0%	0.1%	0.5%	0.0%	4.0%	1.7%	2.0%	0.3%	0.4%	15.1%	20.8%
261	50	432	3.6%	38.1%	14.4%	0.4%	0.3%	0.4%	0.0%	0.2%	0.0%	4.5%	1.8%	1.5%	0.2%	0.1%	5.2%	29.2%
262	50	298	5.4%	56.8%	15.3%	0.4%	0.3%	0.5%	0.0%	0.3%	0.1%	12.5%	5.2%	2.9%	0.2%	0.0%	0.0%	0.0%
263	50	291	4.7%	49.3%	18.0%	0.4%	0.3%	0.4%	0.0%	0.2%	0.2%	15.7%	6.5%	3.9%	0.3%	0.0%	0.0%	0.0%
264	50	1630	5.5%	57.2%	17.3%	0.8%	0.6%	1.0%	0.1%	0.5%	0.1%	9.8%	4.1%	2.6%	0.5%	0.0%	0.0%	0.0%
265	50	871	5.0%	52.5%	20.3%	0.7%	0.5%	0.8%	0.1%	0.4%	0.1%	11.8%	4.9%	2.7%	0.2%	0.0%	0.0%	0.0%
266	50	423	4.7%	48.8%	19.5%	1.0%	0.7%	1.2%	0.1%	0.6%	0.1%	13.9%	5.8%	3.4%	0.2%	0.0%	0.0%	0.0%
267	50	1037	5.2%	54.4%	17.6%	0.5%	0.3%	0.6%	0.1%	0.3%	0.1%	11.5%	4.7%	2.8%	0.5%	0.0%	0.0%	1.4%
268	50	428	4.7%	49.6%	15.9%	0.8%	0.6%	0.9%	0.1%	0.5%	0.2%	15.6%	6.4%	3.6%	0.3%	0.0%	0.0%	0.7%
269	50	530	4.8%	49.9%	18.5%	0.8%	0.6%	0.9%	0.1%	0.5%	0.2%	14.7%	6.1%	2.2%	0.2%	0.0%	0.0%	0.5%
270	50	338	5.0%	52.6%	19.8%	0.6%	0.4%	0.7%	0.1%	0.4%	0.1%	11.1%	4.6%	3.1%	0.5%	0.0%	0.0%	0.9%
271	50	605	4.9%	51.3%	17.7%	0.7%	0.5%	0.8%	0.1%	0.4%	0.2%	14.6%	6.0%	2.7%	0.2%	0.0%	0.0%	0.0%
272	50	435	5.0%	52.2%	15.5%	0.6%	0.5%	0.8%	0.1%	0.4%	0.1%	13.3%	5.5%	2.8%	0.6%	0.0%	0.0%	2.7%
273	50	1236	4.7%	49.1%	15.7%	1.1%	0.8%	1.3%	0.1%	0.7%	0.1%	11.8%	4.9%	2.4%	0.3%	0.1%	6.1%	0.7%
274	50	930	4.4%	46.5%	13.7%	1.4%	1.0%	1.7%	0.2%	0.9%	0.1%	13.2%	5.5%	2.1%	0.2%	0.2%	8.1%	0.9%
275	50	843	5.2%	54.4%	11.3%	1.1%	0.8%	1.3%	0.1%	0.7%	0.1%	9.2%	3.8%	2.4%	0.5%	0.2%	7.9%	1.0%
276	50	772	4.4%	46.5%	13.6%	1.2%	0.9%	1.4%	0.2%	0.8%	0.1%	12.3%	5.1%	3.1%	0.2%	0.2%	9.2%	0.7%
277	50	440	4.9%	51.8%	16.9%	0.4%	0.3%	0.4%	0.0%	0.2%	0.2%	14.9%	6.2%	3.3%	0.3%	0.0%	0.0%	0.0%
278	50	291	5.4%	56.9%	13.5%	1.2%	0.8%	1.4%	0.2%	0.8%	0.1%	12.0%	5.0%	2.4%	0.2%	0.0%	0.0%	0.0%
279	50	636	5.0%	52.4%	12.9%	0.7%	0.5%	0.8%	0.1%	0.4%	0.2%	15.0%	6.2%	3.5%	0.6%	0.0%	0.0%	1.8%
280	50	635	4.0%	42.1%	13.8%	0.3%	0.2%	0.3%	0.0%	0.2%	0.1%	13.9%	5.8%	3.2%	0.6%	0.3%	14.2%	0.9%
281	50	1254	5.2%	55.0%	14.7%	0.5%	0.3%	0.6%	0.1%	0.3%	0.1%	11.6%	4.8%	5.2%	0.4%	0.0%	0.6%	0.6%
282	50	788	5.1%	53.5%	16.6%	0.6%	0.4%	0.7%	0.1%	0.4%	0.1%	9.0%	3.7%	6.9%	0.3%	0.0%	1.4%	1.0%
283	50	925	5.2%	54.9%	11.1%	1.1%	0.8%	1.3%	0.1%	0.7%	0.2%	15.2%	6.3%	2.3%	0.1%	0.0%	0.6%	0.0%
284	50	420	6.6%	69.1%	9.4%	0.4%	0.3%	0.4%	0.0%	0.2%	0.1%	8.6%	3.6%	1.4%	0.0%	0.0%	0.0%	0.0%
285	50	1484	5.2%	54.5%	13.3%	0.6%	0.4%	0.7%	0.1%	0.4%	0.1%	12.3%	5.1%	5.0%	0.4%	0.0%	1.2%	0.5%
286	50	1161	5.3%	55.7%	15.5%	0.8%	0.5%	0.9%	0.1%	0.5%	0.1%	8.4%	3.5%	6.0%	0.2%	0.0%	1.8%	0.7%
287	50	309	5.3%	55.8%	12.5%	0.3%	0.2%	0.4%	0.0%	0.2%	0.1%	7.5%	3.1%	3.1%	0.5%	0.0%	1.5%	9.3%
288	50	498	5.5%	58.1%	16.8%	0.6%	0.4%	0.7%	0.1%	0.4%	0.1%	5.1%	2.1%	2.8%	0.3%	0.0%	1.3%	5.8%
289	50	880	4.3%	45.6%	12.6%	0.4%	0.3%	0.4%	0.0%	0.2%	0.1%	10.9%	4.5%	2.8%	0.4%	0.3%	13.1%	3.9%
290	50	2178	4.0%	42.3%	15.0%	2.2%	1.5%	2.6%	0.3%	1.4%	0.1%	8.8%	3.6%	2.1%	0.1%	0.2%	7.4%	8.4%
291	50	1402	4.7%	49.6%	7.3%	1.2%	0.8%	1.4%	0.1%	0.8%	0.1%	8.2%	3.4%	1.9%	0.1%	0.2%	8.7%	11.4%
292	70	3352	5.6%	58.9%	8.0%	0.6%	0.4%	0.7%	0.1%	0.4%	0.1%	12.0%	5.0%	1.9%	0.2%	0.1%	2.2%	3.9%
293	70	2821	4.7%	49.2%	14.4%	1.0%	0.7%	1.1%	0.1%	0.6%	0.1%	10.2%	4.2%	3.1%	0.3%	0.1%	3.7%	6.6%
294	50	2891	4.2%	43.8%	12.0%	1.2%	0.8%	1.4%	0.1%	0.7%	0.1%	10.0%	4.2%	2.0%	0.3%	0.2%	10.3%	8.7%
295	50	2502	4.4%	45.8%	11.6%	0.7%	0.5%	0.9%	0.1%	0.5%	0.1%	8.3%	3.4%	2.5%	0.4%	0.2%	8.1%	12.6%
296	50	327	4.6%	48.3%	15.0%	0.2%	0.1%	0.2%	0.0%	0.1%	0.1%	5.8%	2.4%	1.2%	0.1%	0.0%	0.0%	22.0%
297	50	101	1.3%	13.3%	4.3%	0.2%	0.1%	0.2%	0.0%	0.1%	0.0%	1.8%	0.7%	0.3%	0.0%	0.0%	0.0%	77.7%
299	50	1030	5.3%	55.7%	12.2%	0.4%	0.3%	0.4%	0.0%	0.2%	0.1%	11.8%	4.9%	6.4%	0.2%	0.0%	0.0%	2.1%
300	70	2589	4.8%	50.4%	13.5%	3.5%	2.4%	4.1%	0.4%	2.2%	0.1%	8.3%	3.4%	1.6%	0.0%	0.1%	4.1%	1.0%
301	70	2444	6.2%	65.0%	2.3%	1.9%	1.3%	2.2%	0.2%	1.2%	0.1%	9.7%	4.0%	1.8%	0.0%	0.1%	2.7%	1.3%
302	70	1918	4.6%	47.8%	14.8%	3.8%	2.7%	4.5%	0.5%	2.5%	0.1%	9.9%	4.1%	1.1%	0.0%	0.1%	2.3%	1.4%
303	70	2016	6.3%	66.4%	2.5%	1.8%	1.3%	2.1%	0.2%	1.2%	0.1%	10.8%	4.5%	1.2%	0.0%	0.0%	0.0%	1.5%
304	50	1356	4.5%	47.6%	10.8%	0.4%	0.3%	0.5%	0.0%	0.3%	0.1%	6.5%	2.7%	2.4%	0.2%	0.3%	11.8%	11.6%
305	50	1918	4.6%	48.7%	16.3%	0.2%	0.2%	0.3%	0.0%	0.1%	0.1%	7.6%	3.2%	3.2%	0.5%	0.2%	8.1%	6.7%
306	50	1462	4.0%	41.5%	25.3%	0.7%	0.5%	0.8%	0.1%	0.4%	0.1%	6.4%	2.6%	1.4%	0.2%	0.1%	4.6%	11.3%
307	50	1355	5.9%	62.3%	21.6%	0.5%	0.3%	0.5%	0.1%	0.3%	0.0%	3.1%	1.3%	0.9%	0.2%	0.1%	3.0%	0.0%
308	50	68	4.2%	44.4%	19.9%	0.5%	0.3%	0.6%	0.1%	0.3%	0.0%	3.0%	1.3%	1.2%	0.2%	0.1%	4.1%	19.8%
309	50	76	5.9%	61.5%	24.2%	0.4%	0.3%	0.5%	0.1%	0.3%	0.0%	3.6%	1.5%	1.7%	0.2%	0.0%	0.0%	0.0%
310	70	1801	5.0%	52.2%	21.0%	0.9%	0.7%	1.1%	0.1%	0.6%	0.1%	8.0%	3.3%	3.4%	0.4%	0.0%	0.0%	3.0%
311	70	2240	4.9%	50.9%	24.7%	0.4%	0.3%	0.5%	0.1%	0.3%	0.1%	6.3%	2.6%	2.0%	0.3%	0.0%	0.0%	6.7%
312	50	944	5.1%	53.9%	13.4%	0.7%	0.5%	0.8%	0.1%	0.4%	0.1%	10.0%	4.1%	8.1%	0.4%	0.0%	0.1%	2.3%
313	50	219	5.8%	61.2%	21.9%	0.6%	0.4%	0.7%	0.1%	0.4%	0.1%	5.2%	2.2%	1.4%	0.1%	0.0%	0.0%	0.0%
314	50	258	6.4%	67.1%	16.8%	0.4%	0.3%	0.4%	0.0%	0.2%	0.1%	5.0%	2.1%	1.1%	0.1%	0.0%	0.0%	0.0%
315	50	140	6.4%	66.8%	16.8%	0.4%	0.3%	0.4%	0.0%	0.2%	0.1%	5.3%	2.2%	1.2%	0.1%	0.0%	0.0%	0.0%
316	50	124	5.8%	60.9%	21.9%	0.6%	0.4%	0.7%	0.1%	0.4%	0.1%	5.4%	2.2%	1.5%	0.1%	0.0%	0.0%	0.0%
317	50	144	5.5%	58.2%	25.0%	0.4%	0.3%	0.5%	0.1%	0.3%	0.1%	6.1%	2.5%	1.0%	0.1%	0.0%	0.0%	0.0%
318	50	157	6.1%	64.1%	18.9%	0.4%	0.3%	0.5%	0.1%	0.3%	0.1%	5.9%	2.4%	0.9%	0.1%	0.0%	0.0%	0.0%
319	50	335	5.4%	56.9%	22.3%	0.5%	0.3%	0.5%	0.1%	0.3%	0.1%	8.4%	3.5%	1.6%	0.1%	0.0%	0.0%	0.0%
320	50	147	5.4%	56.9%	19.2%	0.2%	0.2%	0.3%	0.0%	0.2%	0.0%	3.9%	1.6%	1.4%	0.3%	0.2%	7.7%	2.6%
321	50	365	3.7%	39.3%	26.5%	1.2%	0.8%	1.4%	0.1%	0.8%	0.1%	13.0%	5.4%	4.1%	0.5%	0.1%	3.1%	0.0%
322	50	29	5.0%	52.7%	25.9%	0.8%	0.5%	0.9%	0.1%	0.5%	0.1%	7.1%	2.9%	2.9%	0.6%	0.0%	0.0%	0.0%
323	50	91	5.8%	60.3%	20.6%	0.7%	0.5%	0.8%	0.1%	0.4%	0.1%	5.9%	2.5%	2.0%	0.4%	0.0%	0.0%	0.0%
324	50	316	4.7%	49.6%	28.6%	0.3%	0.2%	0.3%	0.0%	0.2%	0.1%	5.6%	2.3%	2.9%	0.5%	0.1%	3.6%	1.2%
325	50	450	5.2%	55.0%	24.1%	0.5%	0.3%	0.6%	0.1%	0.3%	0.1%	6.0%	2.5%	1.9%	0.1%	0.1%	2.5%	0.9%
326	50	55	5.3%	55.1%	16.3%	0.3%	0.2%	0.4%	0.0%	0.2%	0.1%	11.6%	4.8%	5.3%	0.4%	0.0%	0.0%	0.0%
327	50	259	5.2%	54.1%	15.6%	0.7%	0.5%	0.8%	0.1%	0.4%	0.1%	7.8%	3.2%	5.2%	0.4%	0.1%	4.3%	1.5%
328	50	301	4.8%	50.6%	27.5%	0.3%	0.2%	0.4%	0.0%	0.2%	0.1%	6.6%	2.7%	2.4%	0.1%	0.1%	3.7%	0.0%
329	50	242	5.9%	62.0%	24.9%	0.7%	0.5%	0.9%	0.1%	0.5%	0.0%	2.6%	1.1%	0.9%	0.0%	0.0%	0.0%	0.0%
330	50	138	6.5%	68.5%	16.6%	0.5%	0.4%	0.6%	0.1%	0.3%	0.0%	3.7%	1.5%	1.2%	0.0%	0.0%	0.0%	0.0%
331	50	96	6.4%	66.9%	17.5%	0.8%	0.6%	0.9%	0.1%	0.5%	0.0%	3.4%	1.4%	1.5%	0.1%	0.0%	0.0%	0.0%
332	50	123	6.5%	68.5%	16.5%	0.5%	0.4%	0.6%	0.1%	0.3%	0.0%	3.8%	1.6%	1.2%	0.0%	0.0%	0.0%	0.0%
333	50	75	6.4%	66.7%	17.3%	0.8%	0.6%	0.9%	0.1%	0.5%	0.0%	3.5%	1.5%	1.6%	0.1%	0.0%	0.0%	0.0%
334	50	127	6.8%	70.9%	15.0%	0.3%	0.2%	0.4%	0.0%	0.2%	0.0%	2.9%	1.2%	2.0%	0.0%	0.0%	0.0%	0.0%
335	50	77	6.6%	69.0%	15.1%	0.8%	0.5%	0.9%	0.1%	0.5%	0.0%	2.7%	1.1%	2.6%	0.1%	0.0%	0.0%	0.0%
336	50	1461	5.5%	57.9%	28.2%	1.3%	0.9%	1.5%	0.2%	0.8%	0.0%	2.3%	1.0%	0.4%	0.0%	0.0%	0.0%	0.0%
337	50	1012	4.3%	44.9%	45.0%	0.6%	0.4%	0.7%	0.1%	0.4%	0.0%	2.0%	0.8%	0.6%	0.0%	0.0%	0.0%	0.0%
338	50	507	5.2%	54.7%	30.0%	0.2%	0.1%	0.2%	0.0%	0.1%	0.1%	5.7%	2.4%	1.2%	0.0%	0.0%	0.0%	0.0%
339	50	1525	4.7%	49.4%	40.3%	1.0%	0.7%	1.2%	0.1%	0.6%	0.0%	1.1%	0.4%	0.4%	0.0%	0.0%	0.0%	0.0%
340	50	597	4.8%	50.5%	38.7%	0.4%	0.3%	0.5%	0.1%	0.3%	0.0%	2.5%	1.0%	0.9%	0.1%	0.0%	0.0%	0.0%
341	50	943	5.8%	60.9%	25.6%	1.2%	0.8%	1.4%	0.1%	0.7%	0.0%	1.9%	0.8%	0.8%	0.0%	0.0%	0.0%	0.0%
342	80	3448	5.5%	57.5%	16.9%	0.8%	0.6%	0.9%	0.1%	0.5%	0.1%	8.2%	3.4%	5.1%	0.3%	0.0%	0.0%	0.0%
343	80	3462	6.2%	65.5%	10.8%	0.6%	0.4%	0.7%	0.1%	0.4%	0.1%	8.7%	3.6%	2.6%	0.2%	0.0%	0.0%	0.0%
346	70	127	5.9%	61.6%	17.0%	1.2%	0.8%	1.4%	0.1%	0.8%	0.1%	6.0%	2.5%	2.4%	0.2%	0.0%	0.0%	0.0%

Traffic Flows and Breakdown by 16 Vehicle Classes (Year 2036)

Link No.	Speed Limit	Total Vehicle	19 - Motorcycles (MC)	01 - Private Cars (PC)	03 - Taxi	14 - Non-franchised Bus <=6.4t	15 - Non-franchised Bus 6.4-15t	16 - Non-franchised Bus >15t	12 - Private Light Bus <=3.5t	13 - Private Light Bus >3.5t	04 - Light Goods Vehicles <=2.5t	05 - Lt Goods Vehicles 2.5-3.5t	06 - Light Goods Vehicles >3.5t	07 - Heavy Goods Vehicles <=15t	08 - Heavy Goods Vehicles >15t	17 - Franchised Bus (SD)	18 - Franchised Bus (DD)	11 - Public Light Buses
	km/hr	1900-2000																
349	70	1235	5.4%	56.7%	15.8%	0.9%	0.6%	1.1%	0.1%	0.6%	0.1%	9.9%	4.1%	4.5%	0.3%	0.0%	0.0%	0.0%
350	50	1323	4.2%	44.3%	47.3%	0.6%	0.4%	0.7%	0.1%	0.4%	0.0%	1.1%	0.5%	0.4%	0.0%	0.0%	0.0%	0.0%
351	50	600	5.5%	57.5%	27.7%	0.3%	0.2%	0.4%	0.0%	0.2%	0.0%	4.8%	2.0%	1.2%	0.0%	0.0%	0.0%	0.0%
364	50	301	6.4%	67.0%	13.4%	0.6%	0.4%	0.7%	0.1%	0.4%	0.1%	6.5%	2.7%	1.6%	0.0%	0.0%	0.0%	0.0%
365	50	402	6.1%	63.5%	17.9%	0.9%	0.6%	1.0%	0.1%	0.6%	0.1%	5.7%	2.3%	1.3%	0.1%	0.0%	0.0%	0.0%
368	50	982	4.8%	49.8%	14.0%	1.6%	1.1%	1.8%	0.2%	1.0%	0.1%	7.7%	3.2%	3.7%	0.4%	0.2%	6.7%	3.7%
369	50	140	5.3%	56.0%	19.2%	0.5%	0.4%	0.6%	0.1%	0.3%	0.1%	7.0%	2.9%	1.9%	0.3%	0.0%	0.0%	5.5%
370	50	20	2.0%	20.5%	22.0%	0.5%	0.4%	0.6%	0.1%	0.3%	0.1%	8.4%	3.5%	2.4%	0.8%	0.9%	37.7%	0.0%
371	70	991	5.2%	54.3%	24.6%	0.8%	0.6%	0.9%	0.1%	0.5%	0.0%	4.4%	1.8%	1.9%	0.5%	0.1%	4.3%	0.0%
372	70	2911	4.4%	46.5%	28.6%	0.9%	0.6%	1.0%	0.1%	0.6%	0.1%	8.2%	3.4%	3.1%	0.7%	0.0%	1.6%	0.0%
373	50	418	5.3%	55.8%	27.1%	1.0%	0.7%	1.1%	0.1%	0.6%	0.1%	5.0%	2.1%	1.1%	0.1%	0.0%	0.0%	0.0%
374	50	43	4.6%	47.9%	18.3%	0.5%	0.4%	0.6%	0.1%	0.3%	0.1%	13.4%	5.5%	6.6%	1.8%	0.0%	0.0%	0.0%
375	50	140	4.6%	48.5%	23.5%	0.6%	0.4%	0.7%	0.1%	0.4%	0.1%	6.2%	2.6%	1.6%	0.3%	0.0%	0.0%	10.3%
376	50	616	5.2%	54.3%	21.1%	0.5%	0.4%	0.6%	0.1%	0.3%	0.1%	9.4%	3.9%	3.7%	0.5%	0.0%	0.0%	0.0%
377	50	141	5.3%	55.2%	24.7%	1.0%	0.7%	1.1%	0.1%	0.6%	0.1%	6.2%	2.6%	2.0%	0.5%	0.0%	0.0%	0.0%
378	50	690	5.2%	54.5%	25.1%	0.7%	0.5%	0.8%	0.1%	0.5%	0.1%	6.7%	2.8%	2.1%	0.2%	0.0%	0.0%	0.8%
380	50	164	5.1%	53.6%	23.9%	0.9%	0.7%	1.1%	0.1%	0.6%	0.1%	7.4%	3.0%	2.8%	0.7%	0.0%	0.0%	0.0%
381	50	365	4.0%	42.0%	19.7%	0.9%	0.7%	1.1%	0.1%	0.6%	0.1%	5.7%	2.3%	2.3%	0.5%	0.4%	17.0%	2.6%
382	50	314	4.2%	44.5%	17.6%	0.5%	0.4%	0.6%	0.1%	0.3%	0.0%	3.9%	1.6%	1.8%	0.4%	0.5%	20.3%	3.1%
383	50	2755	4.5%	47.6%	22.0%	0.7%	0.5%	0.9%	0.1%	0.5%	0.1%	6.6%	2.7%	2.8%	0.4%	0.2%	7.5%	2.8%
384	50	1451	4.4%	46.7%	13.7%	0.4%	0.3%	0.5%	0.1%	0.3%	0.1%	7.5%	3.1%	3.3%	0.5%	0.3%	12.5%	6.2%
385	50	2300	4.7%	49.1%	30.1%	0.7%	0.5%	0.9%	0.1%	0.5%	0.1%	6.9%	2.9%	2.9%	0.5%	0.0%	0.0%	0.3%
386	50	2426	4.7%	49.6%	29.7%	0.7%	0.5%	0.8%	0.1%	0.5%	0.1%	6.8%	2.8%	2.8%	0.5%	0.0%	0.0%	0.3%
388	50	503	5.1%	53.0%	23.8%	1.2%	0.8%	1.4%	0.1%	0.7%	0.1%	7.2%	3.0%	3.0%	0.6%	0.0%	0.0%	0.0%
389	50	1286	5.4%	56.6%	23.4%	0.8%	0.5%	0.9%	0.1%	0.5%	0.1%	6.4%	2.7%	1.9%	0.2%	0.0%	0.0%	0.6%
390	50	537	5.4%	56.9%	22.5%	0.4%	0.3%	0.5%	0.1%	0.3%	0.1%	7.5%	3.1%	1.4%	0.1%	0.0%	0.0%	1.4%
391	50	2133	4.9%	51.0%	30.4%	0.4%	0.3%	0.5%	0.1%	0.3%	0.1%	6.8%	2.8%	2.1%	0.2%	0.0%	0.0%	0.4%
394	50	198	4.4%	46.3%	23.5%	0.6%	0.4%	0.7%	0.1%	0.4%	0.1%	11.7%	4.8%	5.4%	1.6%	0.0%	0.0%	0.0%
395	50	216	4.5%	46.7%	20.5%	1.0%	0.7%	1.1%	0.1%	0.6%	0.2%	14.5%	6.0%	3.6%	0.5%	0.0%	0.0%	0.0%
397	50	322	5.6%	58.2%	21.8%	0.9%	0.7%	1.1%	0.1%	0.6%	0.1%	5.0%	2.1%	3.0%	0.9%	0.0%	0.0%	0.0%
398	50	130	6.2%	65.5%	20.1%	0.5%	0.4%	0.6%	0.1%	0.3%	0.0%	3.4%	1.4%	1.1%	0.3%	0.0%	0.0%	0.0%
399	50	701	4.6%	48.6%	15.0%	0.5%	0.3%	0.5%	0.1%	0.3%	0.1%	6.1%	2.5%	4.1%	1.0%	0.3%	11.9%	4.0%
403	50	413	6.3%	66.2%	12.3%	0.6%	0.4%	0.7%	0.1%	0.4%	0.1%	8.2%	3.4%	1.3%	0.0%	0.0%	0.0%	0.0%
405	50	733	5.4%	56.5%	25.4%	0.4%	0.3%	0.4%	0.0%	0.2%	0.1%	5.2%	2.2%	1.6%	0.2%	0.0%	1.5%	0.5%
406	50	161	6.6%	69.4%	13.0%	0.8%	0.6%	0.9%	0.1%	0.5%	0.0%	4.4%	1.8%	2.0%	0.0%	0.0%	0.0%	0.0%
407	50	87	2.0%	21.4%	8.3%	2.1%	1.5%	2.4%	0.3%	1.3%	0.3%	26.4%	10.9%	4.2%	0.1%	0.0%	0.0%	18.8%
408	50	334	4.8%	50.2%	28.4%	0.3%	0.2%	0.3%	0.0%	0.2%	0.1%	5.5%	2.3%	2.7%	0.4%	0.1%	3.4%	1.1%
409	50	530	5.4%	56.3%	23.4%	0.5%	0.3%	0.6%	0.1%	0.3%	0.1%	5.8%	2.4%	1.8%	0.2%	0.0%	2.1%	0.7%
412	70	655	5.4%	57.1%	16.5%	1.4%	1.0%	1.7%	0.2%	0.9%	0.1%	7.8%	3.2%	4.5%	0.1%	0.0%	0.0%	0.0%
413	70	135	4.4%	46.2%	29.5%	3.3%	2.3%	3.8%	0.4%	2.1%	0.0%	4.2%	1.7%	1.9%	0.2%	0.0%	0.0%	0.0%
414	70	1292	4.9%	51.7%	15.0%	1.1%	0.8%	1.3%	0.1%	0.7%	0.1%	11.3%	4.7%	4.4%	0.4%	0.0%	1.9%	1.5%
415	70	521	5.7%	60.0%	13.2%	1.0%	0.7%	1.1%	0.1%	0.6%	0.1%	8.7%	3.6%	5.2%	0.0%	0.0%	0.0%	0.0%
416	70	348	5.1%	54.0%	12.0%	1.0%	0.7%	1.2%	0.1%	0.7%	0.1%	13.5%	5.6%	5.9%	0.1%	0.0%	0.0%	0.0%
417	50	810	4.5%	47.0%	16.4%	0.3%	0.2%	0.4%	0.0%	0.2%	0.0%	2.8%	1.1%	1.1%	0.1%	0.5%	23.6%	1.7%
418	50	890	5.1%	53.2%	22.3%	0.4%	0.3%	0.5%	0.1%	0.3%	0.1%	5.6%	2.3%	2.0%	0.3%	0.1%	5.3%	2.2%
419	50	379	5.8%	60.5%	13.6%	1.1%	0.8%	1.3%	0.1%	0.7%	0.1%	6.1%	2.5%	1.6%	0.1%	0.0%	1.0%	4.8%
420	50	677	6.2%	65.2%	15.0%	0.4%	0.3%	0.5%	0.1%	0.3%	0.0%	3.1%	1.3%	1.4%	0.3%	0.1%	3.6%	2.1%
421	50	2157	5.3%	55.4%	11.8%	0.7%	0.5%	0.9%	0.1%	0.5%	0.1%	6.7%	2.8%	3.7%	0.5%	0.1%	4.3%	6.7%
422	50	2501	5.4%	56.2%	16.9%	0.3%	0.2%	0.3%	0.0%	0.2%	0.1%	6.1%	2.5%	2.8%	0.3%	0.1%	3.4%	5.3%
423	70	2732	5.0%	52.4%	14.4%	0.5%	0.4%	0.6%	0.1%	0.3%	0.1%	11.9%	4.9%	3.9%	1.3%	0.0%	0.9%	3.3%
424	70	2265	5.2%	54.4%	14.5%	0.6%	0.4%	0.7%	0.1%	0.4%	0.1%	10.8%	4.5%	4.1%	0.6%	0.0%	1.9%	1.7%
425	50	1589	4.3%	45.5%	10.7%	0.8%	0.6%	0.9%	0.1%	0.5%	0.1%	8.1%	3.4%	4.8%	0.6%	0.4%	15.9%	3.2%
426	50	1283	5.6%	58.4%	12.4%	0.3%	0.2%	0.3%	0.0%	0.2%	0.1%	8.5%	3.5%	4.3%	0.4%	0.1%	2.7%	3.0%
427	50	83	6.0%	62.8%	22.4%	0.2%	0.1%	0.2%	0.0%	0.1%	0.0%	3.6%	1.5%	2.8%	0.2%	0.0%	0.0%	0.0%
429	50	630	3.5%	36.6%	17.0%	0.8%	0.6%	1.0%	0.1%	0.5%	0.1%	4.8%	2.0%	0.9%	0.0%	0.5%	21.6%	10.1%
430	70	414	4.9%	51.4%	13.0%	1.1%	0.8%	1.3%	0.1%	0.7%	0.1%	6.9%	2.9%	4.1%	0.0%	0.3%	12.2%	0.0%
433	50	168	4.8%	50.5%	14.6%	0.9%	0.6%	1.0%	0.1%	0.6%	0.2%	15.0%	6.2%	3.1%	0.2%	0.1%	2.2%	0.0%
434	50	569	5.1%	53.0%	14.4%	1.7%	1.2%	2.0%	0.2%	1.1%	0.1%	11.8%	4.9%	2.7%	0.2%	0.0%	1.5%	0.0%
435	50	807	5.3%	55.4%	8.1%	0.4%	0.3%	0.5%	0.1%	0.3%	0.1%	10.2%	4.2%	0.8%	0.3%	0.1%	5.4%	8.6%
436	50	580	5.2%	54.5%	16.9%	0.6%	0.5%	0.8%	0.1%	0.4%	0.1%	5.3%	2.2%	1.7%	0.1%	0.2%	8.4%	3.0%
437	50	256	3.1%	32.0%	4.5%	1.1%	0.8%	1.2%	0.1%	0.7%	0.1%	8.1%	3.3%	1.8%	0.1%	0.6%	24.2%	18.4%
438	50	268	5.3%	55.2%	12.6%	0.4%	0.3%	0.5%	0.1%	0.3%	0.1%	12.6%	5.2%	4.8%	0.4%	0.0%	0.0%	2.2%
439	50	275	5.5%	57.6%	17.3%	0.6%	0.4%	0.7%	0.1%	0.4%	0.1%	7.4%	3.1%	1.8%	0.3%	0.1%	3.4%	1.4%
440	50	1339	5.3%	55.2%	18.0%	0.5%	0.3%	0.6%	0.1%	0.3%	0.1%	10.8%	4.5%	2.9%	0.5%	0.0%	0.0%	1.1%
443	50	293	4.9%	50.9%	17.3%	1.2%	0.9%	1.5%	0.2%	0.8%	0.1%	9.2%	3.8%	1.7%	0.1%	0.0%	0.0%	7.5%
444	50	361	4.9%	50.9%	18.9%	0.4%	0.3%	0.5%	0.1%	0.3%	0.1%	11.0%	4.5%	2.8%	0.3%	0.0%	0.0%	5.1%
445	50	244	4.1%	43.3%	12.7%	2.0%	1.4%	2.4%	0.3%	1.3%	0.1%	7.5%	3.1%	0.9%	0.0%	0.2%	8.5%	12.2%
446	50	635	5.2%	55.1%	20.2%	0.7%	0.5%	0.8%	0.1%	0.5%	0.1%	9.4%	3.9%	2.3%	0.1%	0.0%	0.0%	1.1%
447	50	238	5.2%	54.2%	13.5%	0.8%	0.6%	1.0%	0.1%	0.5%	0.1%	13.7%	5.7%	4.4%	0.3%	0.0%	0.0%	0.0%
448	50	137	4.0%	41.5%	17.1%	0.3%	0.2%	0.3%	0.0%	0.2%	0.2%	21.4%	8.9%	5.4%	0.5%	0.0%	0.0%	0.0%
449	50	280	5.7%	59.3%	17.0%	0.9%	0.6%	1.0%	0.1%	0.6%	0.1%	8.7%	3.6%	2.3%	0.3%	0.0%	0.0%	0.0%
450	50	31	4.1%	43.3%	19.5%	0.2%	0.1%	0.2%	0.0%	0.1%	0.2%	19.4%	8.0%	4.5%	0.3%	0.0%	0.0%	0.0%
451	50	327	5.9%	61.9%	20.9%	0.2%	0.2%	0.3%	0.0%	0.1%	0.1%	5.6%	2.3%	2.2%	0.3%	0.0%	0.0%	0.0%
452	50	374	5.9%	61.4%	14.9%	1.3%	0.9%	1.5%	0.2%	0.8%	0.1%	8.0%	3.3%	1.6%	0.1%	0.0%	0.0%	0.0%
453	50	819	5.1%	53.0%	24.3%	0.7%	0.5%	0.8%	0.1%	0.4%	0.1%	7.5%	3.1%	2.3%	0.2%	0.0%	1.8%	0.0%
454	50	291	5.9%	61.8%	19.1%	0.7%	0.5%	0.8%	0.1%	0.5%	0.1%	5.8%	2.4%	2.1%	0.2%	0.0%	0.0%	0.0%
459	50	781	6.0%	63.1%	14.6%	0.6%	0.4%	0.7%	0.1%	0.4%	0.1%	6.8%	2.8%	1.5%	0.0%	0.0%	0.5%	2.2%
460	50	823	5.8%	61.3%	18.1%	0.5%	0.4%	0.6%	0.1%	0.3%	0.1%	6.7%	2.8%	2.2%	0.2%	0.0%	0.0%	0.8%
461	50	1043	5.9%	61.6%	20.8%	0.8%	0.5%	0.9%	0.1%	0.5%	0.1%	5.0%	2.1%	1.1%	0.0%	0.0%	0.0%	0.6%
468	50	334	5.4%	56.8%	13.8%	0.4%	0.3%	0.5%	0.1%	0.3%	0.1%	7.5%	3.1%	1.9%	0.2%	0.1%	3.7%	6.0%
469	50	777	4.7%	49.5%	27.4%	1.1%	0.7%	1.2%	0.1%	0.7%	0.0%	4.1%	1.7%	1.2%	0.1%	0.0%	1.0%	6.3%
470	50	260	3.8%	40.3%	23.5%	2.9%	2.0%	3.4%	0.4%	1.9%	0.1%	5.6%	2.3%	1.5%	0.1%	0.0%	1.1%	11.1%
473	50	127	6.8%	70.9%	15.0%	0.3%	0.2%	0.4%	0.0%	0.2%	0.0%	2.9%	1.2%	2.0%	0.0%	0.0%	0.0%	0.0%
474	50	77	6.6%	69.0%	15.1%	0.8%	0.5%	0.9%	0.1%	0.5%	0.0%	2.7%	1.1%	2.6%	0.1%	0.0%	0.0%	0.0%
475	50	27	6.1%	64.5%	16.0%	0.8%	0.6%	0.9%	0.1%	0.5%	0.1%	6.1%	2.5%	1.7%	0.1%	0.0%	0.0%	0.0%
476	50	21	5.4%	56.6%	20.9%	1.0%	0.7%	1.1%	0.1%	0.6%	0.1%	8.0%	3.3%	2.1%	0.1%	0.0%	0.0%	0.0%
477	50	51	6.1%	64.3%	19.4%	0.5%	0.4%	0.6%	0.1%	0.3%	0.0%	4.0%	1.7%	2.3%	0.1%	0.0%	0.0%	0.0%
478	50	35	6.3%	66.4%	17.2%	0.4%	0.2%	0.4%	0.0%	0.2%	0.0%	4.8%	2.0%	1.9%	0.0%	0.0%	0.0%	0.0%
479	50	18	5.3%	55.9%	23.9%	0.3%	0.2%	0.3%	0.0%	0.2%	0.1%	9.2%	3.8%	0.8%	0.0%	0.0%	0.0%	0.0%
480	50	23	5.9%	61.5%	18.8%	0.6%	0.5%	0.8%	0.1%	0.4%	0.1%	7.2%	3.0%	1.1%	0.0%	0.0%	0.0%	0.0%
483	50	618	4.9%	51.2%	36.3%	0.4%	0.3%	0.5%	0.1%	0.3%	0.0%	3.4%	1.4%	1.2%	0.1%	0.0%	0.0%	0.0%
484	50	922	5.8%	60.9%	25.2%	1.1%	0.8%	1.3%	0.1%	0.7%	0.0%	2.2%	0.9%	0.8%	0.0%	0.0%	0.0%	0.0%
485	50	378	4.2%	43.5%	14.9%	1.3%	0.9%	1.6%	0.2%	0.9%	0.0%	4.7%	1.9%	1.1%	3.2%	0.3%	14.9%	6.3%
486	50	449	5.7%	60.2%	24.6%	0.3%	0.2%	0.4%	0.0%	0.2%	0.0%	4.4%	1.8%	1.6%	0.4%	0.0%	0.0%	0.0%
487	50	224	3.3%	34.4%	26.7%	0.8%	0.6%	0.9%	0.1%	0.5%	0.1%	8.1%	3.4%	2.2%	0.5%	0.0%	0.0%	18.4%
488	50	58	2.2%	22.9%	7.6%	0.8%	0.6%	1.0%	0.1%	0.5%	0.0%	3.0%	1.3%	0.3%	0.0%	1.4%	58.3%	0.0%
489	50	1116	4.7%	48.9%	15.1%	1.0%	0.7%	1.1%	0.1%	0.6%	0.1%	5.2%	2.2%	2.6%	0.3%	0.3%	11.3%	5.9%
490	50	128	0.4%	4.1%	3.4%	0.0%	0.0%	0.0%	0.0%	0.0%	0.0%	1.3%	0.5%	0.1%	0.0%	1.6%	66.7%	21.8%
491	50	719	3.9%	41.4%	19.8%	0.4%	0.3%	0.5%	0.0%	0.2%	0.1%	5.3%	2.2%	1.7%	0.5%	0.3%	13.8%	9.6%
492	50	19	4.9%	51.7%	23.5%	1.8%	1.2%	2.1%	0.2%	1.1%	0.1%	9.0%	3.7%	0.6%	0.0%	0.0%	0.0%	0.0%
493	50	1265	4.8%	50.7%	17.2%	0.9%	0.7%	1.1%	0.1%	0.6%	0.1%	5.4%	2.2%	2.5%	0.4%	0.1%	4.8%	8.5%
494	50	52	6.0%	62.7%	17.1%	0.6%	0.4%	0.7%	0.1%	0.4%	0.1%	7.4%	3.1%	1.6%	0.1%	0.0%	0.0%	0.0%
495	50	161	5.9%	62.3%	24.5%	0.4%	0.3%	0.5%	0.1%	0.3%	0.0%	3.4%	1.4%	0.7%	0.1%	0.0%	0.0%	0.0%
496	50	374	2.5%	26.1%	18.0%	0.5%	0.4%	0.6%	0.1%	0.3%	0.1%	5.4%	2.3%	1.6%	0.3%	0.5%	22.9%	18.5%
497	50	794	4.1%	43.2%	20.5%	0.4%	0.3%	0.5%	0.0%	0.2%	0.1%	5.0%	2.1%	1.6%	0.4%	0.3%	12.5%	8.7%

Traffic Flows and Breakdown by 16 Vehicle Classes (Year 2036)

Link No.	Speed Limit	Total Vehicle	19 - Motorcycles (MC)	01 - Private Cars (PC)	03 - Taxi	14 - Non-franchised Bus <=6.4t	15 - Non-franchised Bus 6.4-15t	16 - Non-franchised Bus >15t	12 - Private Light Bus <=3.5t	13 - Private Light Bus >3.5t	04 - Light Goods Vehicles <=2.5t	05 - Lt Goods Vehicles 2.5-3.5t	06 - Light Goods Vehicles >3.5t	07 - Heavy Goods Vehicles <=15t	08 - Heavy Goods Vehicles >15t	17 - Franchised Bus (SD)	18 - Franchised Bus (DD)	11 - Public Light Buses
	km/hr	1900-2000																
498	50	148	5.1%	54.0%	20.4%	0.5%	0.3%	0.5%	0.1%	0.3%	0.1%	6.8%	2.8%	1.2%	0.2%	0.0%	0.0%	7.8%
499	50	51	4.0%	41.9%	19.2%	0.0%	0.0%	0.0%	0.0%	0.0%	0.1%	8.3%	3.4%	0.5%	0.0%	0.0%	0.0%	22.5%
500	50	154	3.6%	37.3%	15.4%	0.3%	0.2%	0.3%	0.0%	0.2%	0.1%	5.8%	2.4%	0.7%	0.1%	0.3%	12.8%	20.6%
501	50	526	4.8%	50.7%	26.6%	0.6%	0.4%	0.7%	0.1%	0.4%	0.1%	5.7%	2.4%	1.4%	0.3%	0.0%	0.0%	6.0%
502	50	14	4.3%	44.9%	30.6%	1.0%	0.7%	1.1%	0.1%	0.6%	0.1%	11.7%	4.9%	0.0%	0.0%	0.0%	0.0%	0.0%
503	50	427	4.8%	49.9%	19.4%	0.2%	0.1%	0.2%	0.0%	0.1%	0.1%	5.1%	2.1%	1.4%	0.3%	0.2%	10.3%	5.9%
504	50	1101	4.6%	47.9%	21.1%	0.8%	0.6%	1.0%	0.1%	0.5%	0.1%	9.4%	3.9%	2.6%	0.4%	0.1%	2.8%	4.3%
505	50	259	5.2%	55.0%	21.8%	0.3%	0.2%	0.4%	0.0%	0.2%	0.1%	9.5%	4.0%	2.7%	0.4%	0.0%	0.0%	0.0%
506	50	438	5.2%	54.2%	22.4%	0.5%	0.4%	0.6%	0.1%	0.3%	0.1%	9.5%	3.9%	2.5%	0.4%	0.0%	0.0%	0.0%
507	50	170	4.9%	51.5%	24.6%	0.9%	0.7%	1.1%	0.1%	0.6%	0.1%	7.9%	3.3%	3.4%	1.0%	0.0%	0.0%	0.0%
508	50	130	5.3%	56.1%	21.2%	0.2%	0.1%	0.2%	0.0%	0.1%	0.1%	9.7%	4.0%	2.6%	0.4%	0.0%	0.0%	0.0%
509	50	215	4.5%	47.3%	26.8%	1.1%	0.8%	1.3%	0.1%	0.7%	0.1%	5.3%	2.2%	2.3%	0.8%	0.0%	0.0%	6.7%
512	50	853	4.7%	49.7%	24.6%	0.9%	0.6%	1.0%	0.1%	0.6%	0.1%	5.9%	2.4%	2.4%	0.4%	0.0%	0.0%	6.5%
513	50	123	5.8%	60.8%	26.4%	0.4%	0.3%	0.5%	0.1%	0.3%	0.0%	3.2%	1.3%	0.7%	0.2%	0.0%	0.0%	0.0%
514	50	381	2.6%	26.9%	18.1%	0.5%	0.3%	0.6%	0.1%	0.3%	0.1%	5.4%	2.3%	1.6%	0.3%	0.5%	22.4%	18.1%
515	50	876	4.3%	45.2%	20.6%	0.4%	0.3%	0.4%	0.0%	0.2%	0.1%	4.9%	2.0%	1.5%	0.4%	0.3%	11.4%	7.9%
516	50	137	4.1%	43.5%	22.5%	0.1%	0.1%	0.1%	0.0%	0.1%	0.1%	5.0%	2.1%	1.1%	0.2%	0.2%	10.3%	10.5%
517	50	308	4.5%	47.6%	21.4%	0.4%	0.3%	0.5%	0.1%	0.3%	0.1%	5.3%	2.2%	2.1%	0.3%	0.1%	4.6%	10.3%
518	50	137	5.1%	53.0%	23.9%	0.6%	0.4%	0.7%	0.1%	0.4%	0.1%	9.1%	3.8%	2.5%	0.3%	0.0%	0.0%	0.0%
519	50	198	5.7%	59.9%	25.9%	0.4%	0.3%	0.4%	0.0%	0.2%	0.0%	3.8%	1.6%	1.3%	0.5%	0.0%	0.0%	0.0%
520	50	614	3.9%	41.4%	20.7%	0.6%	0.4%	0.6%	0.1%	0.4%	0.1%	5.8%	2.4%	1.6%	0.3%	0.3%	12.5%	8.9%
521	50	678	4.3%	45.0%	21.1%	0.4%	0.3%	0.4%	0.0%	0.2%	0.0%	4.8%	2.0%	1.5%	0.5%	0.3%	13.4%	5.8%
522	50	337	4.9%	51.7%	25.8%	0.7%	0.5%	0.9%	0.1%	0.5%	0.1%	5.4%	2.2%	1.1%	0.1%	0.0%	0.0%	6.0%
523	50	82	6.3%	66.0%	17.9%	0.3%	0.2%	0.3%	0.0%	0.2%	0.0%	4.8%	2.0%	1.7%	0.2%	0.0%	0.0%	0.0%
524	50	196	4.8%	50.5%	26.4%	1.2%	0.8%	1.4%	0.1%	0.8%	0.0%	3.2%	1.3%	0.6%	0.1%	0.0%	0.0%	8.8%
525	50	181	6.1%	64.3%	17.1%	0.3%	0.2%	0.3%	0.0%	0.2%	0.0%	3.9%	1.6%	1.5%	0.3%	0.0%	0.0%	4.2%
526	50	281	2.8%	29.4%	14.7%	0.3%	0.2%	0.4%	0.0%	0.2%	0.1%	6.3%	2.6%	2.2%	0.4%	0.6%	27.4%	12.3%
527	50	601	4.0%	42.2%	21.6%	0.4%	0.3%	0.4%	0.0%	0.2%	0.0%	4.8%	2.0%	1.4%	0.5%	0.4%	15.2%	6.6%
528	50	177	1.9%	19.7%	9.3%	0.3%	0.2%	0.4%	0.0%	0.2%	0.0%	2.0%	0.8%	0.8%	0.2%	0.9%	39.8%	23.3%
529	50	993	4.3%	44.9%	18.8%	0.4%	0.3%	0.5%	0.1%	0.3%	0.1%	6.8%	2.8%	2.1%	0.5%	0.3%	11.7%	6.2%
530	50	384	3.6%	37.6%	19.4%	0.6%	0.4%	0.7%	0.1%	0.4%	0.0%	4.1%	1.7%	1.6%	0.4%	0.4%	18.3%	10.7%
531	50	993	4.3%	44.9%	18.8%	0.4%	0.3%	0.5%	0.1%	0.3%	0.1%	6.8%	2.8%	2.1%	0.5%	0.3%	11.7%	6.2%
532	50	158	5.7%	59.4%	26.1%	0.4%	0.3%	0.4%	0.0%	0.2%	0.0%	4.4%	1.8%	1.0%	0.1%	0.0%	0.0%	0.0%
533	50	151	4.9%	50.9%	23.0%	0.6%	0.5%	0.8%	0.1%	0.4%	0.1%	9.8%	4.0%	4.0%	1.0%	0.0%	0.0%	0.0%
534	50	389	3.5%	37.2%	19.2%	0.6%	0.4%	0.7%	0.1%	0.4%	0.0%	4.5%	1.9%	1.8%	0.4%	0.4%	18.1%	10.6%
535	50	1105	4.3%	45.5%	18.1%	0.4%	0.3%	0.5%	0.1%	0.3%	0.1%	7.9%	3.3%	2.4%	0.6%	0.2%	10.5%	5.6%
536	50	683	4.1%	43.0%	17.4%	0.7%	0.5%	0.8%	0.1%	0.5%	0.1%	12.1%	5.0%	3.6%	0.5%	0.1%	4.5%	6.9%
537	50	446	3.3%	34.7%	16.6%	0.6%	0.5%	0.8%	0.1%	0.4%	0.1%	5.2%	2.2%	1.6%	0.3%	0.5%	20.0%	13.1%
538	50	824	4.4%	46.2%	19.5%	0.4%	0.3%	0.4%	0.0%	0.2%	0.1%	5.4%	2.3%	1.7%	0.6%	0.3%	12.6%	5.6%
539	50	394	2.4%	25.2%	10.6%	0.2%	0.2%	0.3%	0.0%	0.1%	0.0%	4.7%	1.9%	1.3%	0.2%	0.9%	37.2%	14.9%
540	50	1111	4.4%	45.9%	16.7%	0.6%	0.4%	0.6%	0.1%	0.4%	0.1%	6.4%	2.7%	2.9%	0.6%	0.2%	10.6%	7.4%
543	50	634	3.7%	38.5%	13.7%	0.7%	0.5%	0.9%	0.1%	0.5%	0.0%	4.7%	2.0%	1.6%	0.2%	0.5%	23.1%	9.2%
544	50	1111	4.4%	45.9%	16.7%	0.6%	0.4%	0.6%	0.1%	0.4%	0.1%	6.4%	2.7%	2.9%	0.6%	0.2%	10.6%	7.4%
545	50	634	3.7%	38.5%	13.7%	0.7%	0.5%	0.9%	0.1%	0.5%	0.0%	4.7%	2.0%	1.6%	0.2%	0.5%	23.1%	9.2%
546	50	805	4.1%	42.9%	13.7%	0.5%	0.3%	0.5%	0.1%	0.3%	0.1%	6.0%	2.5%	3.1%	0.7%	0.3%	14.7%	10.3%
547	50	1214	4.3%	45.4%	16.2%	0.5%	0.4%	0.6%	0.1%	0.3%	0.1%	5.4%	2.2%	2.6%	0.5%	0.2%	9.7%	11.4%
548	50	95	5.8%	60.9%	21.0%	0.3%	0.2%	0.3%	0.0%	0.2%	0.1%	6.2%	2.6%	2.1%	0.4%	0.0%	0.0%	0.0%
549	50	1063	4.2%	43.9%	18.2%	0.7%	0.5%	0.8%	0.1%	0.4%	0.1%	5.8%	2.4%	1.9%	0.2%	0.3%	14.8%	5.5%
550	50	1201	4.5%	47.5%	13.9%	0.4%	0.3%	0.4%	0.0%	0.2%	0.1%	5.9%	2.4%	2.9%	0.6%	0.3%	10.8%	9.8%
551	50	865	4.0%	41.7%	17.0%	0.6%	0.5%	0.8%	0.1%	0.4%	0.1%	5.2%	2.2%	1.9%	0.2%	0.4%	18.2%	6.8%
552	50	1043	4.5%	47.6%	12.5%	0.3%	0.2%	0.4%	0.0%	0.2%	0.1%	6.6%	2.8%	3.3%	0.6%	0.3%	12.4%	8.1%
553	50	11	3.5%	36.3%	38.9%	0.0%	0.0%	0.0%	0.0%	0.0%	0.2%	14.9%	6.2%	0.0%	0.0%	0.0%	0.0%	0.0%
554	50	231	4.4%	46.1%	17.8%	0.4%	0.3%	0.5%	0.1%	0.3%	0.0%	4.3%	1.8%	2.2%	0.4%	0.0%	0.0%	21.6%
555	50	1310	4.2%	44.6%	18.3%	0.7%	0.5%	0.8%	0.1%	0.4%	0.1%	5.0%	2.1%	1.8%	0.2%	0.4%	15.8%	5.2%
556	50	976	4.4%	46.6%	11.7%	0.3%	0.2%	0.4%	0.0%	0.2%	0.1%	6.9%	2.9%	3.4%	0.6%	0.3%	13.3%	8.7%
557	50	1310	4.2%	44.6%	18.3%	0.7%	0.5%	0.8%	0.1%	0.4%	0.1%	5.0%	2.1%	1.8%	0.2%	0.4%	15.8%	5.2%
558	50	1455	4.4%	46.6%	13.7%	0.4%	0.3%	0.5%	0.1%	0.3%	0.1%	7.5%	3.1%	3.3%	0.5%	0.3%	12.7%	6.1%
559	50	455	5.0%	52.0%	29.5%	0.5%	0.3%	0.5%	0.1%	0.3%	0.1%	6.5%	2.7%	2.2%	0.6%	0.0%	0.0%	0.0%
560	50	451	5.3%	55.9%	22.0%	0.5%	0.4%	0.6%	0.1%	0.3%	0.1%	7.3%	3.0%	2.3%	0.5%	0.0%	0.0%	1.7%
561	50	994	5.1%	53.0%	25.2%	0.6%	0.5%	0.8%	0.1%	0.4%	0.1%	5.9%	2.4%	1.7%	0.3%	0.0%	1.1%	2.8%
562	50	758	4.9%	51.0%	27.1%	0.5%	0.3%	0.5%	0.1%	0.3%	0.1%	6.1%	2.5%	2.1%	0.5%	0.0%	1.5%	2.7%
563	50	771	5.2%	54.1%	27.5%	0.5%	0.3%	0.5%	0.1%	0.3%	0.1%	6.0%	2.5%	1.9%	0.4%	0.0%	0.0%	0.7%
564	50	647	5.4%	56.8%	22.8%	0.6%	0.4%	0.7%	0.1%	0.4%	0.1%	5.9%	2.5%	1.8%	0.3%	0.0%	0.0%	2.1%
565	50	235	5.0%	52.9%	21.6%	0.5%	0.3%	0.6%	0.1%	0.3%	0.0%	3.8%	1.6%	1.6%	0.4%	0.1%	4.8%	6.1%
566	50	595	5.0%	52.8%	26.9%	0.6%	0.4%	0.7%	0.1%	0.4%	0.1%	5.0%	2.1%	1.4%	0.2%	0.0%	1.9%	2.4%
567	50	26	5.5%	57.3%	25.0%	0.5%	0.3%	0.5%	0.1%	0.3%	0.1%	6.5%	2.7%	1.3%	0.1%	0.0%	0.0%	0.0%
568	50	188	4.5%	47.0%	21.5%	0.5%	0.4%	0.6%	0.1%	0.3%	0.1%	9.6%	4.0%	2.3%	0.4%	0.0%	0.0%	8.7%
569	50	14	4.2%	44.0%	30.4%	0.8%	0.6%	0.9%	0.1%	0.5%	0.1%	11.6%	4.8%	1.6%	0.3%	0.0%	0.0%	0.0%
570	50	29	5.5%	57.7%	21.4%	1.1%	0.8%	1.3%	0.1%	0.7%	0.1%	5.8%	2.4%	2.4%	0.7%	0.0%	0.0%	0.0%
571	50	438	4.9%	51.0%	21.0%	0.7%	0.5%	0.8%	0.1%	0.4%	0.0%	4.2%	1.7%	1.8%	0.3%	0.0%	0.0%	12.7%
572	50	47	3.3%	34.9%	15.4%	0.5%	0.4%	0.6%	0.1%	0.4%	0.1%	5.0%	2.1%	1.8%	0.5%	0.0%	0.0%	35.0%
573	50	393	4.4%	46.4%	21.0%	0.7%	0.5%	0.8%	0.1%	0.5%	0.0%	3.9%	1.6%	1.5%	0.2%	0.0%	0.0%	18.3%
574	50	254	4.8%	50.7%	21.0%	0.5%	0.3%	0.6%	0.1%	0.3%	0.1%	8.7%	3.6%	2.4%	0.5%	0.0%	0.0%	6.4%
575	50	24	5.6%	58.9%	20.4%	0.8%	0.6%	1.0%	0.1%	0.5%	0.1%	7.0%	2.9%	1.6%	0.4%	0.0%	0.0%	0.0%
576	50	303	4.6%	47.9%	22.6%	0.5%	0.4%	0.6%	0.1%	0.3%	0.1%	9.4%	3.9%	2.5%	0.5%	0.0%	0.0%	6.7%
577	50	28	1.4%	14.8%	15.9%	0.0%	0.0%	0.0%	0.0%	0.0%	0.1%	6.1%	2.5%	0.0%	0.0%	0.0%	0.0%	59.2%
578	50	80	4.5%	47.3%	19.6%	0.4%	0.3%	0.5%	0.1%	0.3%	0.1%	5.4%	2.2%	1.4%	0.2%	0.0%	0.0%	18.0%
579	50	14	4.3%	44.8%	32.1%	0.2%	0.2%	0.3%	0.0%	0.2%	0.1%	12.3%	5.1%	0.5%	0.0%	0.0%	0.0%	0.0%
580	50	39	3.5%	36.6%	11.2%	0.1%	0.1%	0.2%	0.0%	0.1%	0.0%	4.3%	1.8%	0.3%	0.0%	0.0%	0.0%	41.8%
581	50	55	4.3%	45.6%	13.3%	0.2%	0.2%	0.3%	0.0%	0.2%	0.1%	5.9%	2.5%	1.1%	0.1%	0.0%	0.0%	26.1%
582	50	548	5.2%	54.6%	21.7%	0.3%	0.2%	0.4%	0.0%	0.2%	0.1%	8.9%	3.7%	3.2%	0.3%	0.0%	0.0%	1.1%
583	50	479	5.3%	55.3%	21.6%	0.3%	0.2%	0.4%	0.0%	0.2%	0.1%	9.1%	3.8%	3.4%	0.3%	0.0%	0.0%	0.0%
584	50	479	5.3%	55.3%	21.6%	0.3%	0.2%	0.4%	0.0%	0.2%	0.1%	9.1%	3.8%	3.4%	0.3%	0.0%	0.0%	0.0%
585	50	1010	4.9%	51.7%	23.3%	0.5%	0.4%	0.6%	0.1%	0.3%	0.1%	10.4%	4.3%	3.1%	0.3%	0.0%	0.0%	0.0%
586	50	835	5.1%	53.9%	22.0%	0.3%	0.2%	0.4%	0.0%	0.2%	0.1%	9.8%	4.1%	3.4%	0.4%	0.0%	0.0%	0.0%
587	50	224	3.9%	40.8%	27.4%	1.3%	0.9%	1.5%	0.2%	0.8%	0.1%	14.2%	5.9%	2.5%	0.4%	0.0%	0.0%	0.0%
588	70	2687	4.5%	47.0%	28.7%	0.8%	0.6%	1.0%	0.1%	0.5%	0.1%	7.7%	3.2%	3.1%	0.8%	0.0%	1.7%	0.0%
589	70	775	5.3%	56.0%	21.8%	0.6%	0.4%	0.7%	0.1%	0.4%	0.0%	4.6%	1.9%	2.1%	0.6%	0.1%	5.5%	0.0%
590	70	2687	4.5%	47.0%	28.7%	0.8%	0.6%	1.0%	0.1%	0.5%	0.1%	7.7%	3.2%	3.1%	0.8%	0.0%	1.7%	0.0%
591	70	1563	5.8%	60.7%	17.8%	0.5%	0.3%	0.5%	0.1%	0.3%	0.1%	5.8%	2.4%	1.7%	0.4%	0.1%	3.7%	0.0%
594	50	1005	4.4%	46.1%	23.7%	0.9%	0.6%	1.1%	0.1%	0.6%	0.0%	4.0%	1.7%	1.1%	0.1%	0.2%	8.9%	6.5%
595	50	718	4.8%	49.9%	19.8%	0.3%	0.2%	0.4%	0.0%	0.2%	0.1%	5.4%	2.2%	1.1%	0.2%	0.3%	14.5%	0.7%
596	50	939	4.5%	46.7%	24.4%	0.9%	0.7%	1.1%	0.1%	0.6%	0.0%	3.5%	1.4%	0.8%	0.1%	0.2%	9.5%	5.4%
597	50	1033	5.1%	53.0%	19.2%	0.4%	0.3%	0.5%	0.0%	0.3%	0.1%	5.9%	2.4%	1.8%	0.2%	0.2%	10.1%	0.5%
598	50	1226	4.9%	51.6%	22.5%	0.9%	0.6%	1.0%	0.1%	0.6%	0.1%	5.3%	2.2%	1.5%	0.2%	0.1%	4.4%	4.2%
599	50	696	4.3%	45.6%	27.9%	0.7%	0.5%	0.8%	0.1%	0.5%	0.1%	5.4%	2.3%	2.6%	0.4%	0.2%	8.0%	0.7%
600	50	1015	5.5%	57.3%	27.6%	1.2%	0.8%	1.4%	0.2%	0.8%	0.0%	3.1%	1.3%	0.7%	0.1%	0.0%	0.0%	0.0%
601	50	552	4.8%	50.6%	28.7%	0.7%	0.5%	0.8%	0.1%	0.4%	0.1%	7.1%	2.9%	3.0%	0.4%	0.0%	0.0%	0.0%
602	50	380	5.4%	56.3%	17.1%	0.5%	0.4%	0.6%	0.1%	0.3%	0.1%	7.8%	3.2%	3.8%	0.5%	0.0%	0.0%	3.8%
603	50	11	3.4%	36.0%	38.6%	0.0%	0.0%	0.0%	0.0%	0.0%	0.2%	14.8%	6.1%	0.5%	0.2%	0.0%	0.0%	0.0%
604	50	602	5.1%	53.3%	20.6%	0.5%	0.4%	0.6%	0.1%	0.3%	0.1%	8.6%	3.6%	3.9%	0.6%	0.0%	0.0%	2.4%
605	50	588	5.2%	54.6%	21.1%	0.6%	0.4%	0.6%	0.1%	0.4%	0.1%	8.8%	3.6%	4.0%	0.6%	0.0%	0.0%	0.0%
606	50	193	5.0%	52.9%	23.5%	0.8%	0.5%	0.9%	0.1%	0.5%	0.1%	9.4%	3.9%	2.2%	0.3%	0.0%	0.0%	0.0%
607	50	11	3.5%	36.3%	38.9%	0.0%	0.0%	0.0%	0.0%	0.0%	0.2%	14.9%	6.2%	0.0%	0.0%	0.0%	0.0%	0.0%
608	50	956	3.7%	38.9%	23.9%	0.4%	0.3%	0.4%	0.0%	0.2%	0.0%	4.0%	1.7%	1.7%	0.5%	0.5%	21.6%	2.2%

Traffic Flows and Breakdown by 16 Vehicle Classes (Year 2036)

Link No.	Speed Limit	Total Vehicle	19 - Motorcycles (MC)	01 - Private Cars (PC)	03 - Taxi	14 - Non-franchised Bus <=6.4t	15 - Non-franchised Bus 6.4-15t	16 - Non-franchised Bus >15t	12 - Private Light Bus <=3.5t	13 - Private Light Bus >3.5t	04 - Light Goods Vehicles <=2.5t	05 - Lt Goods Vehicles 2.5-3.5t	06 - Light Goods Vehicles >3.5t	07 - Heavy Goods Vehicles <=15t	08 - Heavy Goods Vehicles >15t	17 - Franchised Bus (SD)	18 - Franchised Bus (DD)	11 - Public Light Buses
	km/hr	1900-2000																
609	50	1483	4.5%	47.4%	19.2%	0.7%	0.5%	0.8%	0.1%	0.5%	0.0%	4.7%	2.0%	1.6%	0.2%	0.3%	10.8%	6.5%
610	50	1910	4.4%	45.7%	18.7%	0.7%	0.5%	0.8%	0.1%	0.4%	0.0%	4.7%	1.9%	1.5%	0.2%	0.3%	12.6%	7.6%
611	50	827	3.2%	33.5%	10.2%	0.5%	0.3%	0.5%	0.1%	0.3%	0.1%	5.6%	2.3%	1.8%	0.2%	0.6%	25.0%	15.9%
612	70	1059	3.7%	39.0%	26.2%	0.6%	0.4%	0.7%	0.1%	0.4%	0.1%	7.3%	3.0%	1.7%	0.2%	0.0%	0.8%	15.6%
613	70	1162	6.3%	65.6%	20.7%	0.4%	0.3%	0.5%	0.1%	0.3%	0.0%	3.1%	1.3%	0.9%	0.2%	0.0%	0.3%	0.0%
614	70	1162	6.3%	65.6%	20.7%	0.4%	0.3%	0.5%	0.1%	0.3%	0.0%	3.1%	1.3%	0.9%	0.2%	0.0%	0.3%	0.0%
615	70	1059	3.7%	39.0%	26.2%	0.6%	0.4%	0.7%	0.1%	0.4%	0.1%	7.3%	3.0%	1.7%	0.2%	0.0%	0.8%	15.6%
617	50	1034	3.8%	40.1%	15.7%	0.7%	0.5%	0.8%	0.1%	0.5%	0.1%	5.9%	2.4%	1.2%	0.1%	0.6%	24.4%	3.2%
618	70	1233	4.6%	48.1%	31.9%	0.4%	0.3%	0.5%	0.1%	0.3%	0.1%	6.2%	2.6%	2.1%	0.5%	0.0%	0.0%	2.6%
619	50	2117	4.5%	47.7%	20.6%	0.8%	0.5%	0.9%	0.1%	0.5%	0.1%	4.9%	2.0%	1.2%	0.2%	0.3%	13.5%	2.2%
620	50	1318	5.0%	52.7%	22.5%	0.8%	0.6%	1.0%	0.1%	0.5%	0.1%	5.4%	2.2%	1.4%	0.2%	0.1%	4.1%	3.5%
621	50	793	4.1%	42.6%	25.4%	0.3%	0.2%	0.4%	0.0%	0.2%	0.0%	4.3%	1.8%	1.7%	0.5%	0.2%	9.5%	8.7%
622	50	1421	5.1%	53.2%	22.4%	0.8%	0.6%	1.0%	0.1%	0.5%	0.1%	5.3%	2.2%	1.4%	0.2%	0.1%	3.8%	3.2%
623	50	1302	5.1%	53.6%	22.6%	0.8%	0.6%	1.0%	0.1%	0.5%	0.0%	4.7%	2.0%	1.3%	0.2%	0.1%	4.1%	3.2%
624	50	988	4.9%	51.8%	22.3%	0.8%	0.5%	0.9%	0.1%	0.5%	0.1%	4.9%	2.0%	1.3%	0.2%	0.1%	5.4%	4.3%
625	50	1342	4.4%	45.8%	17.7%	0.4%	0.3%	0.4%	0.0%	0.2%	0.1%	5.0%	2.1%	1.3%	0.3%	0.1%	5.6%	16.4%
627	50	793	4.1%	42.6%	25.4%	0.3%	0.2%	0.4%	0.0%	0.2%	0.0%	4.3%	1.8%	1.7%	0.5%	0.2%	9.5%	8.7%
628	50	549	4.8%	50.3%	6.7%	0.5%	0.3%	0.5%	0.1%	0.3%	0.1%	6.0%	2.5%	0.6%	0.0%	0.0%	0.0%	27.5%
629	70	1233	4.6%	48.1%	31.9%	0.4%	0.3%	0.5%	0.1%	0.3%	0.1%	6.2%	2.6%	2.1%	0.5%	0.0%	0.0%	2.6%
630	70	2240	4.9%	50.9%	24.7%	0.4%	0.3%	0.5%	0.1%	0.3%	0.1%	6.3%	2.6%	2.0%	0.3%	0.0%	0.0%	6.7%
631	50	337	5.3%	55.4%	13.1%	0.2%	0.2%	0.3%	0.0%	0.2%	0.1%	6.6%	2.7%	2.1%	0.6%	0.2%	9.2%	4.0%
632	50	536	4.2%	44.1%	22.7%	0.4%	0.3%	0.4%	0.0%	0.2%	0.1%	5.1%	2.1%	0.8%	0.1%	0.2%	9.5%	9.9%
633	50	141	3.6%	38.0%	10.3%	0.2%	0.2%	0.3%	0.0%	0.2%	0.1%	8.2%	3.4%	2.8%	0.8%	0.5%	21.9%	9.5%
634	50	505	4.4%	46.5%	24.1%	0.4%	0.3%	0.4%	0.0%	0.2%	0.1%	5.3%	2.2%	0.8%	0.1%	0.2%	10.0%	4.8%
640	50	124	5.4%	57.0%	22.9%	0.3%	0.2%	0.3%	0.0%	0.2%	0.1%	8.2%	3.4%	1.8%	0.3%	0.0%	0.0%	0.0%
641	50	222	5.2%	54.6%	21.9%	0.2%	0.2%	0.3%	0.0%	0.2%	0.1%	7.4%	3.1%	1.5%	0.2%	0.0%	0.0%	5.2%
642	50	567	3.9%	40.8%	19.9%	0.6%	0.4%	0.7%	0.1%	0.4%	0.1%	7.0%	2.9%	2.0%	0.3%	0.0%	0.0%	20.8%
643	50	760	4.3%	44.9%	20.6%	0.6%	0.4%	0.7%	0.1%	0.4%	0.1%	6.8%	2.8%	2.2%	0.4%	0.0%	0.0%	15.6%
644	50	538	3.9%	40.8%	20.1%	0.8%	0.6%	0.9%	0.1%	0.5%	0.1%	6.5%	2.7%	2.6%	0.6%	0.0%	0.0%	19.8%
645	50	265	4.5%	47.1%	26.1%	1.5%	1.0%	1.7%	0.2%	0.9%	0.1%	7.6%	3.2%	3.7%	1.0%	0.0%	0.0%	1.4%
646	50	39	5.4%	56.4%	21.0%	2.8%	1.9%	3.2%	0.3%	1.8%	0.0%	4.4%	1.8%	0.9%	0.0%	0.0%	0.0%	0.0%
647	50	370	4.0%	42.2%	13.5%	0.6%	0.4%	0.7%	0.1%	0.4%	0.1%	10.9%	4.5%	3.5%	0.2%	0.1%	3.0%	15.8%
648	50	658	4.1%	42.9%	14.8%	0.6%	0.4%	0.7%	0.1%	0.4%	0.1%	11.1%	4.6%	2.8%	0.1%	0.0%	1.7%	15.6%
649	50	543	4.5%	47.6%	16.0%	0.7%	0.5%	0.8%	0.1%	0.5%	0.1%	12.5%	5.2%	3.1%	0.2%	0.0%	2.1%	6.0%
650	50	776	4.7%	49.7%	18.6%	0.7%	0.5%	0.8%	0.1%	0.4%	0.1%	10.6%	4.4%	1.9%	0.1%	0.0%	1.5%	5.8%
651	50	93	3.6%	37.7%	16.0%	1.2%	0.8%	1.3%	0.1%	0.7%	0.2%	20.8%	8.6%	8.4%	0.5%	0.0%	0.0%	0.0%
652	50	325	4.7%	49.8%	22.2%	0.7%	0.5%	0.8%	0.1%	0.5%	0.1%	10.4%	4.3%	1.9%	0.1%	0.0%	0.0%	3.8%
653	50	95	5.9%	61.5%	22.1%	0.6%	0.4%	0.7%	0.1%	0.4%	0.1%	4.9%	2.0%	1.4%	0.1%	0.0%	0.0%	0.0%
654	50	15	4.2%	43.9%	29.0%	0.4%	0.3%	0.5%	0.0%	0.3%	0.1%	11.1%	4.6%	4.3%	1.4%	0.0%	0.0%	0.0%
657	50	144	5.5%	58.2%	25.0%	0.4%	0.3%	0.5%	0.1%	0.3%	0.1%	6.1%	2.5%	1.0%	0.1%	0.0%	0.0%	0.0%
658	50	157	6.1%	64.1%	18.9%	0.4%	0.3%	0.5%	0.1%	0.3%	0.1%	5.9%	2.4%	0.9%	0.1%	0.0%	0.0%	0.0%
659	50	56	6.4%	67.3%	17.8%	0.7%	0.5%	0.8%	0.1%	0.5%	0.0%	3.1%	1.3%	1.4%	0.1%	0.0%	0.0%	0.0%
660	50	97	6.6%	69.3%	16.8%	0.4%	0.3%	0.5%	0.1%	0.3%	0.0%	3.2%	1.3%	1.1%	0.0%	0.0%	0.0%	0.0%
661	50	867	5.7%	59.8%	23.1%	1.1%	0.7%	1.2%	0.1%	0.7%	0.0%	3.4%	1.4%	1.3%	0.1%	0.0%	1.3%	0.0%
662	50	460	5.0%	51.9%	35.6%	0.5%	0.3%	0.6%	0.1%	0.3%	0.0%	3.2%	1.3%	1.2%	0.1%	0.0%	0.0%	0.0%
665	70	85	5.7%	59.4%	22.8%	1.1%	0.8%	1.3%	0.1%	0.7%	0.0%	4.2%	1.7%	1.8%	0.2%	0.0%	0.0%	0.0%
669	70	855	5.7%	59.5%	16.7%	0.6%	0.4%	0.7%	0.1%	0.4%	0.1%	7.1%	3.0%	2.9%	0.5%	0.1%	2.4%	0.0%
670	50	548	5.6%	59.0%	20.3%	0.4%	0.3%	0.5%	0.1%	0.3%	0.0%	4.8%	2.0%	2.2%	0.6%	0.1%	3.8%	0.0%
671	70	307	5.8%	60.4%	10.4%	0.8%	0.6%	0.9%	0.1%	0.5%	0.1%	11.3%	4.7%	4.1%	0.3%	0.0%	0.0%	0.0%
672	70	392	5.7%	60.2%	13.1%	0.9%	0.6%	1.0%	0.1%	0.5%	0.1%	9.8%	4.1%	3.6%	0.3%	0.0%	0.0%	0.0%
674	50	1199	5.5%	57.7%	23.4%	0.5%	0.3%	0.5%	0.1%	0.3%	0.1%	6.4%	2.6%	1.2%	0.1%	0.0%	0.9%	0.3%
675	50	345	5.6%	59.2%	22.0%	0.3%	0.2%	0.4%	0.0%	0.2%	0.0%	4.5%	1.9%	1.1%	0.2%	0.1%	3.3%	1.1%
676	50	83	5.9%	61.6%	23.0%	0.4%	0.3%	0.5%	0.1%	0.3%	0.1%	5.0%	2.1%	0.8%	0.1%	0.0%	0.0%	0.0%
677	50	98	6.2%	65.0%	19.8%	0.5%	0.3%	0.5%	0.1%	0.3%	0.0%	4.5%	1.9%	0.8%	0.0%	0.0%	0.0%	0.0%
678	50	286	4.4%	46.5%	23.8%	1.0%	0.7%	1.1%	0.1%	0.6%	0.1%	11.6%	4.8%	4.6%	0.5%	0.0%	0.0%	0.0%
679	50	134	5.2%	54.8%	13.6%	0.3%	0.2%	0.3%	0.0%	0.2%	0.1%	13.3%	5.5%	5.8%	0.7%	0.0%	0.0%	0.0%
680	50	262	4.3%	44.8%	21.6%	0.2%	0.2%	0.3%	0.0%	0.2%	0.1%	5.9%	2.4%	2.4%	0.4%	0.0%	0.0%	17.2%
681	50	314	4.7%	49.0%	22.4%	1.1%	0.8%	1.3%	0.1%	0.7%	0.1%	8.7%	3.6%	3.1%	0.2%	0.0%	0.0%	4.0%
682	50	101	5.6%	58.2%	24.2%	0.2%	0.1%	0.2%	0.0%	0.1%	0.1%	6.5%	2.7%	1.7%	0.3%	0.0%	0.0%	0.0%
683	50	133	5.5%	58.1%	16.7%	0.7%	0.5%	0.8%	0.1%	0.4%	0.1%	8.8%	3.6%	1.8%	0.1%	0.0%	0.0%	2.9%
684	50	196	5.2%	54.8%	23.2%	0.7%	0.5%	0.8%	0.1%	0.4%	0.1%	7.6%	3.2%	3.0%	0.5%	0.0%	0.0%	0.0%
685	50	347	4.8%	50.4%	22.6%	0.9%	0.6%	1.1%	0.1%	0.6%	0.1%	9.8%	4.1%	4.3%	0.6%	0.0%	0.0%	0.0%
686	50	456	4.2%	44.1%	10.8%	0.6%	0.4%	0.7%	0.1%	0.4%	0.1%	12.7%	5.3%	4.7%	0.4%	0.1%	2.5%	12.9%
687	50	187	4.5%	46.8%	20.0%	0.2%	0.2%	0.3%	0.0%	0.1%	0.2%	17.5%	7.3%	2.8%	0.1%	0.0%	0.0%	0.0%
688	50	162	4.8%	50.8%	27.1%	0.4%	0.3%	0.5%	0.1%	0.3%	0.1%	10.1%	4.2%	1.4%	0.0%	0.0%	0.0%	0.0%
689	50	402	4.5%	46.8%	27.2%	1.5%	1.1%	1.8%	0.2%	1.0%	0.0%	4.7%	2.0%	2.1%	0.2%	0.1%	2.8%	4.1%
690	50	402	4.5%	46.9%	27.2%	1.5%	1.1%	1.7%	0.2%	1.0%	0.0%	4.7%	2.0%	2.1%	0.2%	0.1%	2.8%	4.1%
691	50	499	4.8%	49.9%	25.2%	0.4%	0.3%	0.4%	0.0%	0.2%	0.1%	11.6%	4.8%	2.2%	0.1%	0.0%	0.0%	0.0%
692	50	499	4.8%	49.9%	25.2%	0.4%	0.3%	0.4%	0.0%	0.2%	0.1%	11.6%	4.8%	2.2%	0.1%	0.0%	0.0%	0.0%
693	50	199	3.6%	37.6%	24.0%	0.5%	0.4%	0.6%	0.1%	0.3%	0.2%	18.8%	7.8%	5.3%	0.7%	0.0%	0.0%	0.0%
695	50	554	4.6%	48.2%	25.3%	0.3%	0.2%	0.4%	0.0%	0.2%	0.1%	13.2%	5.5%	1.9%	0.0%	0.0%	0.0%	0.0%
696	50	11	3.5%	36.3%	38.9%	0.0%	0.0%	0.0%	0.0%	0.0%	0.2%	14.9%	6.2%	0.0%	0.0%	0.0%	0.0%	0.0%
697	50	131	4.9%	51.2%	14.5%	0.6%	0.4%	0.7%	0.1%	0.4%	0.1%	7.3%	3.0%	4.8%	0.4%	0.2%	8.6%	2.9%
698	70	576	6.0%	63.1%	10.8%	2.3%	1.6%	2.7%	0.3%	1.5%	0.1%	4.9%	2.0%	4.6%	0.0%	0.0%	0.0%	0.0%
699	50	193	0.2%	2.1%	2.3%	0.0%	0.0%	0.0%	0.0%	0.0%	0.0%	0.9%	0.4%	0.0%	0.0%	2.0%	85.2%	7.0%
700	70	3020	4.0%	42.3%	25.7%	0.3%	0.2%	0.4%	0.0%	0.2%	0.1%	7.6%	3.1%	1.5%	0.2%	0.1%	5.0%	9.2%
701	70	787	4.8%	50.1%	12.6%	1.2%	0.8%	1.4%	0.1%	0.8%	0.2%	14.9%	6.2%	2.6%	0.2%	0.0%	1.7%	2.4%
702	70	2995	4.0%	42.3%	25.7%	0.3%	0.2%	0.4%	0.0%	0.2%	0.1%	7.5%	3.1%	1.5%	0.2%	0.1%	5.0%	9.3%
704	70	2864	3.9%	40.4%	22.1%	0.7%	0.5%	0.8%	0.1%	0.4%	0.1%	7.1%	3.0%	1.9%	0.1%	0.2%	9.3%	9.5%
705	70	3242	4.1%	42.8%	21.1%	0.7%	0.5%	0.8%	0.1%	0.5%	0.1%	7.0%	2.9%	1.8%	0.1%	0.2%	8.4%	9.0%
706	70	2282	4.9%	51.6%	21.9%	0.1%	0.1%	0.1%	0.0%	0.1%	0.0%	3.9%	1.6%	1.3%	0.2%	0.1%	4.3%	9.5%
712	50	819	5.1%	53.2%	28.6%	1.0%	0.7%	1.1%	0.1%	0.6%	0.0%	4.8%	2.0%	1.5%	0.1%	0.0%	0.6%	0.5%
713	50	54	4.6%	48.3%	17.8%	0.6%	0.4%	0.7%	0.1%	0.4%	0.0%	3.1%	1.3%	1.1%	0.1%	0.5%	21.0%	0.0%
714	50	45	4.7%	49.8%	25.0%	0.6%	0.4%	0.7%	0.1%	0.4%	0.1%	9.0%	3.7%	4.2%	1.1%	0.0%	0.0%	0.0%
715	50	40	5.6%	58.8%	23.1%	0.7%	0.5%	0.8%	0.1%	0.5%	0.0%	4.6%	1.9%	2.6%	0.8%	0.0%	0.0%	0.0%
716	50	180	4.7%	49.3%	18.9%	0.3%	0.2%	0.4%	0.0%	0.2%	0.1%	8.3%	3.4%	2.6%	0.3%	0.3%	10.9%	0.0%
717	50	999	5.1%	53.9%	24.8%	0.7%	0.5%	0.9%	0.1%	0.5%	0.1%	5.8%	2.4%	2.1%	0.2%	0.1%	2.7%	0.0%
718	50	1469	5.4%	56.6%	18.5%	0.9%	0.6%	1.0%	0.1%	0.6%	0.1%	7.1%	2.9%	2.7%	0.3%	0.0%	1.4%	1.8%
719	50	880	4.9%	51.2%	25.0%	1.3%	0.9%	1.5%	0.2%	0.8%	0.1%	6.5%	2.7%	2.1%	0.3%	0.0%	0.5%	2.0%
720	50	288	5.9%	61.7%	21.9%	1.3%	0.9%	1.5%	0.2%	0.8%	0.0%	3.0%	1.2%	1.4%	0.1%	0.0%	0.0%	0.0%
721	50	421	4.7%	49.5%	17.7%	0.3%	0.2%	0.4%	0.0%	0.2%	0.0%	4.0%	1.7%	1.3%	0.1%	0.2%	6.9%	12.8%
722	50	402	4.1%	43.2%	18.4%	0.3%	0.2%	0.4%	0.0%	0.2%	0.1%	6.3%	2.6%	2.6%	0.3%	0.2%	6.8%	14.3%
723	50	1497	4.7%	49.5%	26.0%	1.0%	0.7%	1.2%	0.1%	0.7%	0.0%	4.6%	1.9%	1.8%	0.4%	0.0%	1.8%	5.5%
724	50	2260	4.9%	51.6%	19.1%	1.2%	0.8%	1.4%	0.1%	0.8%	0.1%	7.8%	3.2%	2.3%	0.2%	0.0%	1.7%	4.7%
725	50	472	4.8%	50.4%	22.1%	1.3%	0.9%	1.6%	0.2%	0.9%	0.1%	5.2%	2.2%	1.5%	0.3%	0.1%	5.4%	3.1%
726	50	1089	4.8%	50.9%	20.2%	0.8%	0.6%	1.0%	0.1%	0.5%	0.1%	10.5%	4.4%	2.4%	0.2%	0.1%	2.5%	1.0%
727	50	327	5.3%	55.1%	20.0%	0.6%	0.4%	0.6%	0.1%	0.4%	0.1%	10.6%	4.4%	2.4%	0.1%	0.0%	0.0%	0.0%
728	50	305	5.2%	54.7%	20.0%	0.4%	0.3%	0.4%	0.0%	0.2%	0.1%	10.9%	4.5%	2.7%	0.4%	0.0%	0.0%	0.0%
729	50	338	4.8%	50.1%	23.5%	1.8%	1.3%	2.1%	0.2%	1.2%	0.1%	5.6%	2.3%	1.5%	0.1%	0.0%	0.0%	5.4%
730	50	234	5.6%	59.2%	16.5%	0.6%	0.4%	0.7%	0.1%	0.4%	0.1%	8.0%	3.3%	2.8%	0.5%	0.0%	0.0%	1.6%
731	50	612	5.5%	57.3%	18.7%	0.4%	0.3%	0.5%	0.1%	0.3%	0.1%	7.9%	3.3%	2.5%	0.4%	0.0%	1.4%	1.3%
732	50	604	4.4%	46.4%	19.8%	2.0%	1.4%	2.4%	0.3%	1.3%	0.1%	9.2%	3.8%	2.3%	0.1%	0.0%	1.2%	5.2%
733	50	162	4.6%	47.9%	21.9%	0.1%	0.1%	0.1%	0.0%	0.1%	0.1%	7.6%	3.2%	2.4%	0.7%	0.0%	0.0%	11.2%
734	50	12	3.3%	35.0%	37.5%	0.5%	0.4%	0.6%	0.1%	0.3%	0.1%	14.4%	6.0%	1.7%	0.1%	0.0%	0.0%	0.0%
735	50	62	5.4%	56.7%	17.7%	0.5%	0.4%	0.6%	0.1%	0.4%	0.1%	10.8%	4.5%	2.5%	0.2%	0.0%	0.0%	0.0%

Traffic Flows and Breakdown by 16 Vehicle Classes (Year 2036)

Link No.	Speed Limit	Total Vehicle	19 - Motorcycles (MC)	01 - Private Cars (PC)	03 - Taxi	14 - Non-franchised Bus <=6.4t	15 - Non-franchised Bus 6.4-15t	16 - Non-franchised Bus >15t	12 - Private Light Bus <=3.5t	13 - Private Light Bus >3.5t	04 - Light Goods Vehicles <=2.5t	05 - Lt Goods Vehicles 2.5-3.5t	06 - Light Goods Vehicles >3.5t	07 - Heavy Goods Vehicles <=15t	08 - Heavy Goods Vehicles >15t	17 - Franchised Bus (SD)	18 - Franchised Bus (DD)	11 - Public Light Buses
	km/hr	1900-2000																
736	50	465	4.5%	47.5%	19.6%	1.4%	1.0%	1.6%	0.2%	0.9%	0.1%	12.3%	5.1%	2.6%	0.3%	0.0%	0.0%	2.9%
737	50	77	3.7%	39.2%	17.7%	0.1%	0.1%	0.1%	0.0%	0.1%	0.1%	8.2%	3.4%	2.8%	0.9%	0.0%	0.0%	23.6%
738	50	376	4.7%	49.7%	19.2%	1.4%	1.0%	1.6%	0.2%	0.9%	0.1%	10.9%	4.5%	2.1%	0.2%	0.0%	0.0%	3.6%
739	50	378	4.0%	42.4%	28.5%	0.9%	0.6%	1.1%	0.1%	0.6%	0.1%	6.9%	2.8%	1.4%	0.2%	0.0%	2.0%	8.4%
740	50	610	4.6%	48.7%	17.1%	1.0%	0.7%	1.1%	0.1%	0.6%	0.1%	12.2%	5.1%	1.9%	0.1%	0.0%	2.0%	4.7%
741	50	180	4.4%	46.3%	16.0%	0.8%	0.5%	0.9%	0.1%	0.5%	0.1%	11.2%	4.7%	2.1%	0.2%	0.0%	0.0%	12.3%
742	50	356	4.3%	44.7%	16.0%	1.0%	0.7%	1.2%	0.1%	0.7%	0.0%	4.1%	1.7%	0.9%	0.1%	0.1%	4.8%	19.7%
743	50	468	4.6%	47.9%	16.8%	1.3%	0.9%	1.5%	0.2%	0.8%	0.0%	4.5%	1.9%	0.9%	0.1%	0.1%	3.6%	15.0%
745	50	371	4.4%	46.1%	21.0%	1.0%	0.7%	1.2%	0.1%	0.6%	0.1%	11.0%	4.6%	2.0%	0.2%	0.1%	2.3%	4.7%
746	50	160	3.9%	40.5%	12.9%	1.5%	1.1%	1.8%	0.2%	1.0%	0.1%	8.0%	3.3%	1.2%	0.0%	0.1%	4.7%	19.8%
749	70	4289	5.5%	58.1%	14.3%	0.8%	0.6%	1.0%	0.1%	0.5%	0.1%	8.8%	3.6%	3.6%	0.3%	0.0%	1.7%	0.9%
750	70	4165	5.5%	57.2%	10.5%	1.2%	0.8%	1.4%	0.1%	0.8%	0.1%	11.7%	4.9%	2.8%	0.2%	0.0%	1.9%	1.0%
751	70	1254	5.1%	53.3%	19.4%	0.7%	0.5%	0.9%	0.1%	0.5%	0.1%	11.3%	4.7%	3.2%	0.2%	0.0%	0.0%	0.0%
752	70	1585	5.7%	59.8%	18.4%	0.7%	0.5%	0.8%	0.1%	0.4%	0.1%	7.9%	3.3%	2.0%	0.5%	0.0%	0.0%	0.0%
753	70	1602	4.8%	49.9%	23.2%	0.7%	0.5%	0.8%	0.1%	0.5%	0.1%	10.2%	4.2%	3.0%	0.2%	0.0%	1.0%	0.7%
754	70	1405	5.9%	61.6%	16.0%	0.5%	0.3%	0.6%	0.1%	0.3%	0.1%	7.7%	3.2%	2.3%	0.3%	0.0%	1.3%	0.0%
755	70	524	4.7%	48.9%	19.4%	0.3%	0.2%	0.4%	0.0%	0.2%	0.1%	13.4%	5.6%	4.0%	0.4%	0.0%	0.2%	2.2%
756	70	435	5.7%	60.3%	13.3%	0.5%	0.4%	0.6%	0.1%	0.3%	0.1%	8.5%	3.5%	2.1%	0.3%	0.1%	4.1%	0.0%
757	50	679	5.9%	62.3%	16.4%	0.4%	0.3%	0.4%	0.0%	0.2%	0.1%	8.0%	3.3%	2.4%	0.3%	0.0%	0.0%	0.0%
759	50	691	5.1%	53.5%	23.2%	0.7%	0.5%	0.8%	0.1%	0.4%	0.1%	8.1%	3.4%	1.9%	0.1%	0.0%	0.0%	2.1%
760	50	560	5.7%	59.9%	18.9%	0.9%	0.7%	1.1%	0.1%	0.6%	0.1%	6.2%	2.6%	1.1%	0.0%	0.0%	0.7%	1.4%
761	50	704	5.1%	53.2%	20.7%	0.7%	0.5%	0.8%	0.1%	0.4%	0.1%	10.1%	4.2%	2.9%	0.2%	0.0%	0.0%	1.1%
777	70	1940	5.3%	55.8%	11.4%	1.1%	0.8%	1.3%	0.1%	0.7%	0.1%	10.5%	4.4%	4.8%	0.3%	0.1%	2.3%	1.0%
778	50	240	5.6%	59.0%	21.4%	0.2%	0.2%	0.3%	0.0%	0.2%	0.1%	7.2%	3.0%	2.6%	0.3%	0.0%	0.0%	0.0%
779	50	2264	5.8%	60.6%	17.8%	0.6%	0.4%	0.7%	0.1%	0.4%	0.1%	7.9%	3.3%	2.1%	0.4%	0.0%	0.0%	0.0%
780	50	1781	4.9%	51.8%	21.7%	0.7%	0.5%	0.8%	0.1%	0.5%	0.1%	10.5%	4.3%	2.9%	0.2%	0.0%	0.8%	0.0%
781	50	301	4.9%	51.3%	23.2%	0.9%	0.7%	1.1%	0.1%	0.6%	0.1%	10.3%	4.3%	2.4%	0.1%	0.0%	0.0%	0.0%
782	50	185	5.6%	58.6%	21.7%	0.3%	0.2%	0.3%	0.0%	0.2%	0.1%	8.1%	3.3%	1.6%	0.1%	0.0%	0.0%	0.0%
783	50	560	5.7%	59.9%	18.9%	0.9%	0.7%	1.1%	0.1%	0.6%	0.1%	6.2%	2.6%	1.1%	0.0%	0.0%	0.7%	1.4%
784	50	588	5.3%	55.8%	19.8%	0.4%	0.3%	0.5%	0.0%	0.3%	0.1%	9.4%	3.9%	2.7%	0.2%	0.0%	0.0%	1.3%
785	50	416	5.6%	59.0%	18.2%	1.1%	0.8%	1.3%	0.1%	0.7%	0.1%	6.4%	2.6%	1.1%	0.0%	0.0%	0.9%	1.8%
786	50	663	5.4%	56.9%	19.4%	0.5%	0.4%	0.6%	0.1%	0.3%	0.1%	8.9%	3.7%	2.5%	0.2%	0.0%	0.0%	1.2%
787	50	914	5.5%	57.7%	19.1%	0.4%	0.3%	0.5%	0.1%	0.3%	0.1%	9.0%	3.7%	2.2%	0.2%	0.0%	0.0%	0.8%
788	50	1643	5.7%	60.2%	17.0%	0.7%	0.5%	0.8%	0.1%	0.4%	0.1%	8.3%	3.4%	2.3%	0.5%	0.0%	0.0%	0.0%
789	50	2074	4.9%	51.5%	21.1%	0.7%	0.5%	0.8%	0.1%	0.5%	0.1%	10.9%	4.5%	3.0%	0.2%	0.0%	0.7%	0.4%
790	50	1685	5.6%	59.1%	17.0%	0.7%	0.5%	0.8%	0.1%	0.5%	0.1%	8.9%	3.7%	2.5%	0.5%	0.0%	0.0%	0.0%
791	50	1752	4.9%	51.4%	21.2%	0.6%	0.4%	0.7%	0.1%	0.4%	0.1%	10.9%	4.5%	3.1%	0.2%	0.0%	0.9%	0.4%
792	50	384	5.5%	57.3%	20.3%	0.4%	0.3%	0.5%	0.1%	0.3%	0.1%	9.0%	3.7%	2.3%	0.2%	0.0%	0.0%	0.0%
793	50	833	5.0%	52.7%	17.7%	1.2%	0.8%	1.4%	0.2%	0.8%	0.1%	11.0%	4.5%	3.0%	0.2%	0.0%	0.5%	0.9%
794	50	626	5.2%	54.3%	21.1%	0.3%	0.2%	0.3%	0.0%	0.2%	0.1%	8.9%	3.7%	2.0%	0.1%	0.1%	2.4%	1.2%
795	50	970	5.1%	53.2%	16.7%	1.1%	0.8%	1.3%	0.1%	0.7%	0.1%	11.6%	4.8%	3.0%	0.2%	0.0%	0.4%	0.8%
796	50	1014	5.3%	56.1%	20.1%	0.3%	0.2%	0.3%	0.0%	0.2%	0.1%	8.8%	3.7%	2.2%	0.2%	0.0%	1.5%	1.0%
797	50	536	5.1%	54.0%	14.5%	1.5%	1.0%	1.7%	0.2%	0.9%	0.1%	11.6%	4.8%	2.3%	0.0%	0.0%	0.7%	1.4%
798	50	386	5.4%	56.3%	22.0%	0.4%	0.3%	0.5%	0.1%	0.3%	0.1%	7.7%	3.2%	1.8%	0.1%	0.0%	0.0%	2.0%
799	50	504	4.9%	51.7%	11.1%	0.9%	0.6%	1.0%	0.1%	0.6%	0.1%	8.6%	3.5%	3.3%	0.3%	0.2%	6.7%	6.5%
800	50	513	3.0%	31.7%	9.3%	0.7%	0.5%	0.8%	0.1%	0.5%	0.0%	4.4%	1.8%	1.3%	0.1%	0.9%	39.6%	5.2%
801	50	1505	5.0%	52.6%	14.2%	0.7%	0.5%	0.8%	0.1%	0.4%	0.1%	9.4%	3.9%	3.3%	0.6%	0.1%	2.8%	5.6%
802	50	2029	4.9%	51.6%	15.5%	0.6%	0.4%	0.7%	0.1%	0.4%	0.1%	10.4%	4.3%	3.5%	0.5%	0.0%	2.1%	4.7%
803	50	1137	4.0%	41.7%	12.6%	0.7%	0.5%	0.8%	0.1%	0.4%	0.1%	7.3%	3.0%	1.4%	0.1%	0.6%	23.7%	3.1%
804	50	1418	4.9%	51.5%	13.7%	0.7%	0.5%	0.9%	0.1%	0.5%	0.1%	9.8%	4.1%	2.8%	0.6%	0.1%	4.2%	5.5%
805	50	1369	4.5%	47.7%	14.8%	0.2%	0.1%	0.2%	0.0%	0.1%	0.1%	6.5%	2.7%	2.4%	0.5%	0.3%	14.1%	5.9%
806	50	1852	5.1%	53.5%	13.6%	0.7%	0.5%	0.8%	0.1%	0.4%	0.1%	9.5%	3.9%	2.6%	0.5%	0.1%	4.2%	4.2%
807	50	1385	4.3%	45.3%	14.1%	0.7%	0.5%	0.8%	0.1%	0.4%	0.1%	8.1%	3.4%	1.7%	0.2%	0.4%	15.5%	4.4%
808	50	666	4.8%	50.8%	21.1%	0.8%	0.6%	0.9%	0.1%	0.5%	0.1%	11.3%	4.7%	4.0%	0.3%	0.0%	0.0%	0.0%
809	50	92	3.6%	38.2%	15.9%	0.3%	0.2%	0.3%	0.0%	0.2%	0.3%	25.1%	10.4%	5.1%	0.4%	0.0%	0.0%	0.0%
814	50	1528	5.4%	57.1%	17.5%	0.9%	0.6%	1.1%	0.1%	0.6%	0.1%	9.5%	3.9%	2.5%	0.5%	0.0%	0.0%	0.0%
815	50	692	5.1%	54.0%	19.8%	0.5%	0.4%	0.6%	0.1%	0.3%	0.1%	11.0%	4.5%	3.3%	0.2%	0.0%	0.0%	0.0%
816	50	1470	5.4%	56.7%	15.6%	1.1%	0.8%	1.3%	0.1%	0.7%	0.1%	10.6%	4.4%	2.5%	0.5%	0.0%	0.0%	0.2%
817	50	700	5.0%	52.0%	19.1%	1.0%	0.7%	1.1%	0.1%	0.6%	0.1%	11.7%	4.9%	3.6%	0.3%	0.0%	0.0%	0.0%
818	70	3502	5.6%	59.1%	13.8%	0.9%	0.6%	1.0%	0.1%	0.6%	0.1%	8.7%	3.6%	2.8%	0.3%	0.0%	1.7%	0.9%
819	70	2912	5.5%	58.2%	8.6%	1.5%	1.0%	1.7%	0.2%	0.9%	0.1%	11.8%	4.9%	1.8%	0.1%	0.1%	2.5%	1.1%
820	70	4426	5.6%	58.3%	13.2%	0.9%	0.7%	1.1%	0.1%	0.6%	0.1%	10.1%	4.2%	2.7%	0.2%	0.0%	1.5%	0.7%
821	70	3333	5.7%	59.5%	8.7%	1.3%	0.9%	1.6%	0.2%	0.8%	0.1%	11.4%	4.7%	1.7%	0.1%	0.0%	2.1%	1.0%
822	70	2237	5.7%	60.1%	8.3%	0.6%	0.4%	0.7%	0.1%	0.4%	0.1%	13.1%	5.4%	2.3%	0.1%	0.0%	1.3%	1.5%
823	70	1865	5.0%	52.0%	16.6%	0.9%	0.6%	1.0%	0.1%	0.5%	0.1%	11.0%	4.6%	3.4%	0.2%	0.1%	2.2%	1.8%
824	50	956	4.2%	43.9%	10.2%	1.1%	0.8%	1.3%	0.1%	0.7%	0.1%	8.5%	3.5%	2.4%	0.4%	0.2%	6.5%	16.1%
825	50	308	5.7%	59.4%	5.0%	1.4%	1.0%	1.7%	0.2%	0.9%	0.1%	8.6%	3.5%	1.9%	0.0%	0.0%	1.2%	9.3%
826	70	2563	6.0%	62.8%	10.7%	1.0%	0.7%	1.1%	0.1%	0.6%	0.1%	9.4%	3.9%	2.2%	0.3%	0.0%	1.0%	0.0%
827	70	1096	5.6%	58.5%	9.6%	2.9%	2.0%	3.3%	0.4%	1.8%	0.1%	7.9%	3.3%	0.7%	0.0%	0.1%	3.9%	0.0%
828	50	126	4.7%	49.3%	12.6%	3.6%	2.5%	4.2%	0.5%	2.3%	0.1%	6.3%	2.6%	11.2%	0.1%	0.0%	0.0%	0.0%
829	50	309	7.4%	77.5%	9.5%	0.0%	0.0%	0.0%	0.0%	0.0%	0.0%	3.0%	1.2%	1.3%	0.0%	0.0%	0.0%	0.0%
830	50	567	5.0%	52.1%	11.1%	0.9%	0.7%	1.1%	0.1%	0.6%	0.1%	10.9%	4.5%	12.4%	0.5%	0.0%	0.0%	0.0%
831	50	261	4.6%	47.7%	9.0%	0.3%	0.2%	0.4%	0.0%	0.2%	0.2%	18.4%	7.6%	10.7%	0.5%	0.0%	0.0%	0.0%
832	50	208	6.0%	63.2%	7.7%	0.7%	0.5%	0.8%	0.1%	0.5%	0.1%	10.7%	4.4%	4.8%	0.4%	0.0%	0.0%	0.0%
833	50	588	5.7%	59.5%	10.1%	0.4%	0.3%	0.5%	0.1%	0.3%	0.1%	11.0%	4.6%	7.5%	0.2%	0.0%	0.0%	0.0%
834	50	1015	5.2%	54.7%	24.9%	0.7%	0.5%	0.9%	0.1%	0.5%	0.1%	5.4%	2.2%	1.8%	0.1%	0.1%	2.7%	0.0%
835	50	562	5.4%	57.0%	21.9%	0.9%	0.6%	1.0%	0.1%	0.6%	0.1%	5.0%	2.1%	1.7%	0.1%	0.1%	3.5%	0.0%
836	50	993	4.0%	41.7%	12.6%	0.8%	0.5%	0.9%	0.1%	0.5%	0.1%	7.8%	3.2%	1.8%	0.3%	0.4%	19.2%	6.2%
837	50	530	5.0%	52.7%	20.8%	0.3%	0.2%	0.4%	0.0%	0.2%	0.1%	9.6%	4.0%	1.8%	0.0%	0.1%	2.8%	2.0%
838	50	343	5.1%	53.5%	11.8%	0.6%	0.4%	0.7%	0.1%	0.4%	0.1%	9.5%	3.9%	4.0%	0.3%	0.0%	1.6%	7.8%
839	50	1284	4.4%	46.5%	14.1%	0.2%	0.2%	0.3%	0.0%	0.1%	0.1%	6.7%	2.8%	2.4%	0.5%	0.3%	15.0%	6.3%
840	50	72	5.4%	56.5%	19.7%	0.5%	0.4%	0.6%	0.1%	0.3%	0.1%	9.3%	3.8%	3.1%	0.1%	0.0%	0.0%	0.0%
841	50	392	5.2%	54.5%	17.9%	0.5%	0.3%	0.6%	0.1%	0.3%	0.1%	9.1%	3.8%	1.5%	0.1%	0.1%	6.0%	0.0%
842	50	440	2.6%	27.6%	7.6%	0.8%	0.5%	0.9%	0.1%	0.5%	0.0%	3.6%	1.5%	1.0%	0.1%	1.1%	46.1%	6.1%
843	50	745	3.3%	35.0%	9.9%	0.8%	0.5%	0.9%	0.1%	0.5%	0.1%	6.4%	2.6%	1.4%	0.0%	0.8%	33.0%	4.8%
847	50	945	4.8%	49.8%	21.9%	0.7%	0.5%	0.9%	0.1%	0.5%	0.0%	3.6%	1.5%	1.3%	0.2%	0.1%	4.7%	9.5%
848	50	869	5.1%	53.5%	23.2%	0.8%	0.6%	0.9%	0.1%	0.5%	0.0%	4.0%	1.7%	1.3%	0.2%	0.1%	2.5%	5.5%
849	50	159	2.0%	20.8%	9.3%	0.1%	0.1%	0.1%	0.0%	0.1%	0.0%	1.2%	0.5%	0.3%	0.1%	0.1%	5.3%	60.0%
850	50	393	5.3%	55.9%	17.7%	0.4%	0.3%	0.5%	0.1%	0.3%	0.1%	4.9%	2.0%	1.7%	0.5%	0.0%	0.7%	9.8%
851	50	160	2.0%	21.1%	9.3%	0.1%	0.1%	0.1%	0.0%	0.1%	0.0%	1.2%	0.5%	0.3%	0.1%	0.1%	5.3%	59.6%
852	50	230	3.7%	38.7%	17.6%	0.5%	0.4%	0.6%	0.1%	0.3%	0.0%	3.9%	1.6%	1.6%	0.5%	0.0%	1.2%	29.3%
853	50	135	1.3%	13.7%	5.6%	0.1%	0.1%	0.1%	0.0%	0.1%	0.0%	1.2%	0.5%	0.2%	0.0%	0.1%	6.3%	70.7%
854	50	512	4.8%	50.5%	21.1%	0.8%	0.6%	0.9%	0.1%	0.5%	0.0%	3.9%	1.6%	1.3%	0.2%	0.0%	0.5%	13.1%
855	50	148	1.2%	12.5%	5.1%	0.1%	0.1%	0.1%	0.0%	0.0%	0.0%	1.1%	0.5%	0.2%	0.0%	0.1%	5.7%	73.3%
856	50	342	4.4%	46.6%	18.1%	0.7%	0.5%	0.8%	0.1%	0.4%	0.0%	4.1%	1.7%	1.8%	0.3%	0.0%	0.8%	19.6%
859	50	619	5.3%	55.4%	22.9%	1.0%	0.7%	1.2%	0.1%	0.6%	0.1%	6.8%	2.8%	2.6%	0.5%	0.0%	0.0%	0.0%
860	50	516	5.6%	58.6%	24.2%	0.5%	0.3%	0.6%	0.1%	0.3%	0.1%	6.1%	2.5%	1.1%	0.1%	0.0%	0.0%	0.0%
861	50	228	5.4%	56.8%	22.7%	0.7%	0.5%	0.8%	0.1%	0.4%	0.1%	7.7%	3.2%	1.5%	0.1%	0.0%	0.0%	0.0%
862	50	467	5.8%	60.4%	21.9%	0.4%	0.3%	0.5%	0.1%	0.3%	0.1%	6.5%	2.7%	1.1%	0.1%	0.0%	0.0%	0.0%
863	50	297	5.5%	57.5%	22.8%	0.6%	0.4%	0.7%	0.1%	0.4%	0.1%	7.3%	3.0%	1.5%	0.2%	0.0%	0.0%	0.0%
864	50	549	5.9%	62.0%	20.4%	0.4%	0.3%	0.5%	0.1%	0.3%	0.1%	6.4%	2.6%	1.1%	0.1%	0.0%	0.0%	0.0%
865	50	938	5.5%	57.8%	24.5%	0.5%	0.3%	0.5%	0.1%	0.3%	0.1%	6.4%	2.7%	1.2%	0.2%	0.0%	0.0%	0.0%
866	50	528	6.2%	64.7%	17.1%	0.4%	0.3%	0.5%	0.1%	0.3%	0.1%	6.6%	2.7%	1.1%	0.1%	0.0%	0.0%	0.0%
867	50	303	4.8%	50.8%	23.6%	1.4%	1.0%	1.7%	0.2%	0.9%	0.1%	7.2%	3.0%	4.2%	1.0%	0.0%	0.0%	0.0%
868	50	641	5.5%	57.9%	25.3%	0.4%	0.3%	0.5%	0.1%	0.3%	0.1%	6.0%	2.5%	1.1%	0.1%	0.0%	0.0%	0.0%

Traffic Flows and Breakdown by 16 Vehicle Classes (Year 2036)

Link No.	Speed Limit	Total Vehicle	19 - Motorcycles (MC)	01 - Private Cars (PC)	03 - Taxi	14 - Non-franchised Bus <=6.4t	15 - Non-franchised Bus 6.4-15t	16 - Non-franchised Bus >15t	12 - Private Light Bus <=3.5t	13 - Private Light Bus >3.5t	04 - Light Goods Vehicles <=2.5t	05 - Lt Goods Vehicles 2.5-3.5t	06 - Light Goods Vehicles >3.5t	07 - Heavy Goods Vehicles <=15t	08 - Heavy Goods Vehicles >15t	17 - Franchised Bus (SD)	18 - Franchised Bus (DD)	11 - Public Light Buses
	km/hr	1900-2000																
870	50	13	3.1%	32.1%	33.1%	3.4%	2.4%	4.0%	0.4%	2.2%	0.1%	12.7%	5.3%	1.1%	0.1%	0.0%	0.0%	0.0%
871	50	232	3.1%	32.6%	14.7%	0.3%	0.2%	0.4%	0.0%	0.2%	0.1%	13.6%	5.6%	5.9%	0.4%	0.5%	22.2%	0.0%
872	70	1572	5.9%	61.4%	8.4%	1.6%	1.1%	1.8%	0.2%	1.0%	0.1%	8.5%	3.5%	5.3%	0.0%	0.0%	1.3%	0.0%
873	70	996	5.8%	60.4%	7.0%	1.1%	0.8%	1.3%	0.1%	0.7%	0.1%	10.5%	4.4%	5.7%	0.1%	0.0%	2.0%	0.0%
874	50	1118	5.7%	60.0%	13.7%	0.6%	0.4%	0.7%	0.1%	0.4%	0.0%	4.0%	1.6%	1.4%	0.2%	0.1%	2.5%	8.4%
875	50	1212	4.9%	51.0%	11.1%	0.8%	0.5%	0.9%	0.1%	0.5%	0.1%	9.8%	4.1%	5.9%	0.8%	0.1%	5.3%	4.2%
876	50	40	1.0%	10.2%	10.9%	0.0%	0.0%	0.0%	0.0%	0.0%	0.0%	4.2%	1.7%	0.0%	0.0%	0.0%	0.0%	71.9%
877	50	71	3.6%	37.4%	13.0%	0.1%	0.0%	0.1%	0.0%	0.0%	0.0%	3.0%	1.2%	0.8%	0.0%	0.0%	0.0%	40.7%
878	50	69	3.5%	36.9%	12.7%	0.1%	0.0%	0.1%	0.0%	0.0%	0.0%	3.0%	1.2%	0.8%	0.0%	0.0%	0.0%	41.5%
879	50	40	1.0%	10.2%	10.9%	0.0%	0.0%	0.0%	0.0%	0.0%	0.0%	4.2%	1.7%	0.0%	0.0%	0.0%	0.0%	71.9%
882	50	580	4.9%	51.7%	25.5%	0.7%	0.5%	0.8%	0.1%	0.4%	0.1%	8.6%	3.5%	2.9%	0.3%	0.0%	0.0%	0.0%
883	50	579	4.2%	43.9%	22.9%	1.0%	0.7%	1.2%	0.1%	0.6%	0.1%	8.7%	3.6%	2.1%	0.3%	0.2%	9.6%	0.8%
884	50	586	4.2%	44.2%	23.1%	1.0%	0.7%	1.2%	0.1%	0.6%	0.1%	8.4%	3.5%	2.1%	0.3%	0.2%	9.5%	0.8%
885	50	592	4.2%	44.4%	23.3%	1.0%	0.7%	1.2%	0.1%	0.7%	0.1%	8.2%	3.4%	2.0%	0.3%	0.2%	9.4%	0.8%
886	50	599	4.3%	44.7%	23.5%	1.0%	0.7%	1.2%	0.1%	0.7%	0.1%	7.9%	3.3%	2.0%	0.3%	0.2%	9.3%	0.8%
887	50	605	4.3%	45.0%	23.6%	1.0%	0.7%	1.2%	0.1%	0.7%	0.1%	7.7%	3.2%	2.0%	0.3%	0.2%	9.2%	0.8%
888	50	612	4.3%	45.2%	23.8%	1.1%	0.7%	1.2%	0.1%	0.7%	0.1%	7.4%	3.1%	1.9%	0.3%	0.2%	9.1%	0.8%
889	50	619	4.3%	45.5%	23.9%	1.1%	0.8%	1.2%	0.1%	0.7%	0.1%	7.2%	3.0%	1.9%	0.3%	0.2%	9.0%	0.8%
890	50	625	4.4%	45.7%	24.1%	1.1%	0.8%	1.3%	0.1%	0.7%	0.1%	7.0%	2.9%	1.8%	0.3%	0.2%	8.9%	0.8%
891	50	632	4.4%	45.9%	24.3%	1.1%	0.8%	1.3%	0.1%	0.7%	0.1%	6.7%	2.8%	1.8%	0.3%	0.2%	8.8%	0.8%
892	50	638	4.4%	46.2%	24.4%	1.1%	0.8%	1.3%	0.1%	0.7%	0.1%	6.5%	2.7%	1.8%	0.3%	0.2%	8.7%	0.8%
893	50	645	4.4%	46.4%	24.5%	1.1%	0.8%	1.3%	0.1%	0.7%	0.1%	6.3%	2.6%	1.7%	0.3%	0.2%	8.6%	0.7%
894	50	651	4.4%	46.6%	24.7%	1.1%	0.8%	1.3%	0.1%	0.7%	0.1%	6.1%	2.5%	1.7%	0.3%	0.2%	8.5%	0.7%
895	50	12	3.2%	33.7%	36.1%	0.4%	0.3%	0.4%	0.0%	0.2%	0.1%	14.1%	5.8%	4.7%	0.8%	0.0%	0.0%	0.0%
896	50	12	3.2%	33.7%	36.1%	0.4%	0.3%	0.4%	0.0%	0.2%	0.1%	14.1%	5.8%	4.7%	0.8%	0.0%	0.0%	0.0%
897	50	15	4.3%	45.3%	28.9%	1.1%	0.8%	1.3%	0.1%	0.7%	0.1%	11.1%	4.6%	1.6%	0.1%	0.0%	0.0%	0.0%
898	50	15	4.3%	45.3%	28.9%	1.1%	0.8%	1.3%	0.1%	0.7%	0.1%	11.1%	4.6%	1.6%	0.1%	0.0%	0.0%	0.0%
899	50	12	3.2%	33.7%	36.1%	0.4%	0.3%	0.4%	0.0%	0.2%	0.1%	14.1%	5.8%	4.7%	0.8%	0.0%	0.0%	0.0%
900	50	12	3.2%	33.7%	36.1%	0.4%	0.3%	0.4%	0.0%	0.2%	0.1%	14.1%	5.8%	4.7%	0.8%	0.0%	0.0%	0.0%
901	50	24	4.6%	48.1%	20.2%	1.1%	0.8%	1.3%	0.1%	0.7%	0.1%	11.3%	4.7%	5.3%	1.6%	0.0%	0.0%	0.0%
902	50	24	4.6%	48.1%	20.2%	1.1%	0.8%	1.3%	0.1%	0.7%	0.1%	11.3%	4.7%	5.3%	1.6%	0.0%	0.0%	0.0%
903	50	12	3.2%	33.7%	36.1%	0.4%	0.3%	0.4%	0.0%	0.2%	0.1%	14.1%	5.8%	4.7%	0.8%	0.0%	0.0%	0.0%
904	50	12	3.2%	33.7%	36.1%	0.4%	0.3%	0.4%	0.0%	0.2%	0.1%	14.1%	5.8%	4.7%	0.8%	0.0%	0.0%	0.0%
905	50	24	4.6%	48.1%	20.2%	1.1%	0.8%	1.3%	0.1%	0.7%	0.1%	11.3%	4.7%	5.3%	1.6%	0.0%	0.0%	0.0%
906	50	713	4.2%	44.2%	17.7%	0.5%	0.4%	0.6%	0.1%	0.3%	0.1%	9.2%	3.8%	3.3%	0.7%	0.2%	7.5%	7.1%
907	50	701	4.2%	44.3%	17.8%	0.5%	0.4%	0.6%	0.1%	0.3%	0.1%	9.1%	3.8%	3.2%	0.7%	0.2%	7.6%	7.3%
908	50	688	4.2%	44.3%	17.8%	0.5%	0.3%	0.6%	0.1%	0.3%	0.1%	8.9%	3.7%	3.1%	0.6%	0.2%	7.8%	7.4%
909	50	676	4.2%	44.4%	17.9%	0.5%	0.3%	0.6%	0.1%	0.3%	0.1%	8.7%	3.6%	3.0%	0.6%	0.2%	7.9%	7.5%
910	50	663	4.2%	44.5%	17.9%	0.5%	0.3%	0.5%	0.1%	0.3%	0.1%	8.5%	3.5%	2.9%	0.6%	0.2%	8.1%	7.7%
911	50	651	4.3%	44.6%	18.0%	0.5%	0.3%	0.5%	0.1%	0.3%	0.1%	8.4%	3.5%	2.8%	0.5%	0.2%	8.2%	7.8%
912	50	638	4.3%	44.7%	18.1%	0.4%	0.3%	0.5%	0.1%	0.3%	0.1%	8.2%	3.4%	2.7%	0.5%	0.2%	8.4%	8.0%
913	50	626	4.3%	44.8%	18.1%	0.4%	0.3%	0.5%	0.1%	0.3%	0.1%	8.0%	3.3%	2.6%	0.5%	0.2%	8.6%	8.1%
914	50	613	4.3%	44.9%	18.2%	0.4%	0.3%	0.5%	0.1%	0.3%	0.1%	7.7%	3.2%	2.5%	0.4%	0.2%	8.7%	8.3%
915	50	601	4.3%	45.0%	18.3%	0.4%	0.3%	0.5%	0.0%	0.2%	0.1%	7.5%	3.1%	2.4%	0.4%	0.2%	8.9%	8.5%
916	50	588	4.3%	45.1%	18.3%	0.4%	0.3%	0.4%	0.0%	0.2%	0.1%	7.3%	3.0%	2.3%	0.3%	0.2%	9.1%	8.7%
917	50	576	4.3%	45.2%	18.4%	0.3%	0.2%	0.4%	0.0%	0.2%	0.1%	7.0%	2.9%	2.1%	0.3%	0.2%	9.3%	8.8%
918	50	602	5.1%	53.3%	20.6%	0.5%	0.4%	0.6%	0.1%	0.3%	0.1%	8.6%	3.6%	3.9%	0.6%	0.0%	0.0%	2.4%
919	50	11	3.5%	36.3%	38.9%	0.0%	0.0%	0.0%	0.0%	0.0%	0.2%	14.9%	6.2%	0.0%	0.0%	0.0%	0.0%	0.0%
920	50	616	5.2%	54.3%	21.1%	0.5%	0.4%	0.6%	0.1%	0.3%	0.1%	9.4%	3.9%	3.7%	0.5%	0.0%	0.0%	0.0%
921	50	49	1.7%	17.7%	8.9%	0.0%	0.0%	0.0%	0.0%	0.0%	0.0%	3.4%	1.4%	0.5%	0.0%	1.3%	57.2%	7.8%
922	50	245	4.5%	46.7%	16.4%	0.6%	0.4%	0.7%	0.1%	0.4%	0.1%	7.8%	3.3%	3.0%	0.1%	0.4%	15.7%	0.0%
923	50	11	3.5%	36.3%	38.9%	0.0%	0.0%	0.0%	0.0%	0.0%	0.2%	14.9%	6.2%	0.0%	0.0%	0.0%	0.0%	0.0%
924	50	11	3.5%	36.3%	38.9%	0.0%	0.0%	0.0%	0.0%	0.0%	0.2%	14.9%	6.2%	0.0%	0.0%	0.0%	0.0%	0.0%
925	50	11	3.5%	36.3%	38.9%	0.0%	0.0%	0.0%	0.0%	0.0%	0.2%	14.9%	6.2%	0.0%	0.0%	0.0%	0.0%	0.0%
926	50	11	3.5%	36.3%	38.9%	0.0%	0.0%	0.0%	0.0%	0.0%	0.2%	14.9%	6.2%	0.0%	0.0%	0.0%	0.0%	0.0%
927	50	197	4.3%	45.3%	22.1%	0.6%	0.4%	0.7%	0.1%	0.4%	0.0%	4.6%	1.9%	1.8%	0.2%	0.0%	0.0%	17.6%
928	50	55	1.4%	14.5%	8.0%	0.1%	0.1%	0.2%	0.0%	0.1%	0.0%	3.0%	1.3%	1.1%	0.3%	0.2%	6.8%	62.9%
929	50	317	5.4%	56.5%	23.7%	1.2%	0.9%	1.5%	0.2%	0.8%	0.1%	5.4%	2.2%	1.8%	0.3%	0.0%	0.0%	0.0%
930	50	165	5.1%	53.2%	18.1%	0.7%	0.5%	0.8%	0.1%	0.5%	0.1%	10.3%	4.3%	3.3%	0.7%	0.0%	0.0%	2.3%
931	50	166	5.2%	54.6%	27.9%	0.3%	0.2%	0.3%	0.0%	0.2%	0.1%	6.3%	2.6%	1.9%	0.5%	0.0%	0.0%	0.0%
932	50	130	4.9%	51.9%	15.1%	0.6%	0.4%	0.7%	0.1%	0.4%	0.1%	7.2%	3.0%	1.5%	0.1%	0.0%	0.0%	14.0%
933	50	223	3.8%	40.3%	22.6%	0.7%	0.5%	0.8%	0.1%	0.4%	0.1%	8.0%	3.3%	1.3%	0.1%	0.1%	4.2%	13.8%
934	50	128	5.4%	57.0%	15.6%	0.4%	0.3%	0.5%	0.0%	0.2%	0.0%	4.0%	1.6%	0.6%	0.0%	0.0%	0.0%	14.2%
935	50	90	2.3%	24.5%	11.1%	0.6%	0.4%	0.7%	0.1%	0.4%	0.1%	9.3%	3.8%	1.7%	0.1%	0.2%	10.5%	34.2%
936	50	396	3.9%	41.0%	27.9%	0.6%	0.4%	0.6%	0.1%	0.4%	0.1%	8.0%	3.3%	1.7%	0.3%	0.1%	2.6%	9.2%
937	50	773	4.6%	47.9%	17.3%	0.9%	0.6%	1.0%	0.1%	0.6%	0.1%	9.5%	4.0%	1.5%	0.1%	0.1%	3.0%	8.7%
938	50	319	4.2%	44.2%	26.9%	0.5%	0.4%	0.6%	0.1%	0.3%	0.1%	9.0%	3.7%	1.9%	0.3%	0.1%	3.2%	4.5%
939	50	774	4.5%	47.3%	17.9%	0.9%	0.7%	1.1%	0.1%	0.6%	0.1%	10.8%	4.5%	1.7%	0.1%	0.1%	4.2%	5.3%
940	50	784	4.8%	50.7%	18.2%	0.8%	0.5%	0.9%	0.1%	0.5%	0.1%	11.3%	4.7%	1.9%	0.1%	0.0%	1.6%	3.7%
941	50	653	4.7%	49.2%	17.3%	0.9%	0.6%	1.1%	0.1%	0.6%	0.1%	12.1%	5.0%	1.9%	0.1%	0.0%	1.9%	4.4%
942	50	69	4.1%	42.7%	21.0%	0.9%	0.6%	1.1%	0.1%	0.6%	0.2%	17.2%	7.1%	4.2%	0.2%	0.0%	0.0%	0.0%
943	50	279	5.8%	61.1%	17.7%	0.3%	0.2%	0.4%	0.0%	0.2%	0.1%	8.4%	3.5%	2.1%	0.2%	0.0%	0.0%	0.0%
944	50	283	5.3%	55.9%	18.1%	0.4%	0.3%	0.5%	0.1%	0.3%	0.1%	8.6%	3.5%	2.3%	0.2%	0.1%	3.0%	1.4%
945	50	327	3.8%	40.3%	15.4%	1.9%	1.3%	2.2%	0.2%	1.2%	0.1%	12.8%	5.3%	3.1%	0.3%	0.1%	2.3%	9.7%
946	50	85	3.8%	40.0%	22.2%	0.8%	0.5%	0.9%	0.1%	0.5%	0.1%	10.1%	4.2%	2.0%	0.1%	0.2%	9.9%	4.5%
947	50	339	4.2%	43.9%	15.6%	1.7%	1.2%	2.0%	0.2%	1.1%	0.1%	11.1%	4.6%	2.4%	0.2%	0.1%	2.2%	9.4%
948	50	16	2.9%	30.6%	27.2%	0.1%	0.1%	0.1%	0.0%	0.1%	0.1%	10.4%	4.3%	0.3%	0.0%	0.0%	0.0%	23.9%
949	50	29	1.3%	13.8%	14.8%	0.0%	0.0%	0.0%	0.0%	0.0%	0.1%	5.7%	2.4%	0.0%	0.0%	0.0%	0.0%	61.9%
950	50	16	2.9%	30.6%	27.2%	0.1%	0.1%	0.1%	0.0%	0.1%	0.1%	10.4%	4.3%	0.3%	0.0%	0.0%	0.0%	23.9%
951	50	29	1.3%	13.8%	14.8%	0.0%	0.0%	0.0%	0.0%	0.0%	0.1%	5.7%	2.4%	0.0%	0.0%	0.0%	0.0%	61.9%
952	50	16	2.9%	30.6%	27.2%	0.1%	0.1%	0.1%	0.0%	0.1%	0.1%	10.4%	4.3%	0.3%	0.0%	0.0%	0.0%	23.9%
953	50	29	1.3%	13.8%	14.8%	0.0%	0.0%	0.0%	0.0%	0.0%	0.1%	5.7%	2.4%	0.0%	0.0%	0.0%	0.0%	61.9%
954	50	16	2.9%	30.6%	27.2%	0.1%	0.1%	0.1%	0.0%	0.1%	0.1%	10.4%	4.3%	0.3%	0.0%	0.0%	0.0%	23.9%
955	50	29	1.3%	13.8%	14.8%	0.0%	0.0%	0.0%	0.0%	0.0%	0.1%	5.7%	2.4%	0.0%	0.0%	0.0%	0.0%	61.9%
956	50	16	2.9%	30.6%	27.2%	0.1%	0.1%	0.1%	0.0%	0.1%	0.1%	10.4%	4.3%	0.3%	0.0%	0.0%	0.0%	23.9%
957	50	29	1.3%	13.8%	14.8%	0.0%	0.0%	0.0%	0.0%	0.0%	0.1%	5.7%	2.4%	0.0%	0.0%	0.0%	0.0%	61.9%
958	50	11	3.5%	36.3%	38.9%	0.0%	0.0%	0.0%	0.0%	0.0%	0.2%	14.9%	6.2%	0.0%	0.0%	0.0%	0.0%	0.0%
959	50	11	3.5%	36.3%	38.9%	0.0%	0.0%	0.0%	0.0%	0.0%	0.2%	14.9%	6.2%	0.0%	0.0%	0.0%	0.0%	0.0%
960	50	128	0.3%	3.2%	3.4%	0.0%	0.0%	0.0%	0.0%	0.0%	0.0%	1.3%	0.5%	0.0%	0.0%	0.2%	6.6%	84.5%
961	50	189	3.6%	38.1%	14.2%	0.5%	0.4%	0.6%	0.1%	0.3%	0.0%	2.6%	1.1%	1.0%	0.2%	0.0%	1.5%	35.6%
962	50	11	3.5%	36.3%	38.9%	0.0%	0.0%	0.0%	0.0%	0.0%	0.2%	14.9%	6.2%	0.0%	0.0%	0.0%	0.0%	0.0%
963	50	11	3.5%	36.3%	38.9%	0.0%	0.0%	0.0%	0.0%	0.0%	0.2%	14.9%	6.2%	0.0%	0.0%	0.0%	0.0%	0.0%
964	50	11	3.5%	36.3%	38.9%	0.0%	0.0%	0.0%	0.0%	0.0%	0.2%	14.9%	6.2%	0.0%	0.0%	0.0%	0.0%	0.0%
965	50	11	3.5%	36.3%	38.9%	0.0%	0.0%	0.0%	0.0%	0.0%	0.2%	14.9%	6.2%	0.0%	0.0%	0.0%	0.0%	0.0%
966	50	30	5.6%	58.3%	25.3%	0.5%	0.3%	0.6%	0.1%	0.3%	0.1%	5.5%	2.3%	1.0%	0.2%	0.0%	0.0%	0.0%
968	50	128	0.3%	3.2%	3.4%	0.0%	0.0%	0.0%	0.0%	0.0%	0.0%	1.3%	0.5%	0.0%	0.0%	0.2%	6.6%	84.5%
969	50	189	3.6%	38.1%	14.2%	0.5%	0.4%	0.6%	0.1%	0.3%	0.0%	2.6%	1.1%	1.0%	0.2%	0.0%	1.5%	35.6%
970	50	128	0.3%	3.2%	3.4%	0.0%	0.0%	0.0%	0.0%	0.0%	0.0%	1.3%	0.5%	0.0%	0.0%	0.2%	6.6%	84.5%
971	50	189	3.6%	38.1%	14.2%	0.5%	0.4%	0.6%	0.1%	0.3%	0.0%	2.6%	1.1%	1.0%	0.2%	0.0%	1.5%	35.6%
972	50	128	0.3%	3.2%	3.4%	0.0%	0.0%	0.0%	0.0%	0.0%	0.0%	1.3%	0.5%	0.0%	0.0%	0.2%	6.6%	84.5%
973	50	189	3.6%	38.1%	14.2%	0.5%	0.4%	0.6%	0.1%	0.3%	0.0%	2.6%	1.1%	1.0%	0.2%	0.0%	1.5%	35.6%
974	50	128	0.3%	3.2%	3.4%	0.0%	0.0%	0.0%	0.0%	0.0%	0.0%	1.3%	0.5%	0.0%	0.0%	0.2%	6.6%	84.5%
975	50	189	3.6%	38.1%	14.2%	0.5%	0.4%	0.6%	0.1%	0.3%	0.0%	2.6%	1.1%	1.0%	0.2%	0.0%	1.5%	35.6%
976	50	11	3.5%	36.3%	38.9%	0.0%	0.0%	0.0%	0.0%	0.0%	0.2%	14.9%	6.2%	0.0%	0.0%	0.0%	0.0%	0.0%
977	50	11	3.5%	36.3%	38.9%	0.0%	0.0%	0.0%	0.0%	0.0%	0.2%	14.9%	6.2%	0.0%	0.0%	0.0%	0.0%	0.0%

Traffic Flows and Breakdown by 16 Vehicle Classes (Year 2036)

Link No.	Speed Limit	Total Vehicle	19 - Motorcycles (MC)	01 - Private Cars (PC)	03 - Taxi	14 - Non-franchised Bus <=6.4t	15 - Non-franchised Bus 6.4-15t	16 - Non-franchised Bus >15t	12 - Private Light Bus <=3.5t	13 - Private Light Bus >3.5t	04 - Light Goods Vehicles <=2.5t	05 - Lt Goods Vehicles 2.5-3.5t	06 - Light Goods Vehicles >3.5t	07 - Heavy Goods Vehicles <=15t	08 - Heavy Goods Vehicles >15t	17 - Franchised Bus (SD)	18 - Franchised Bus (DD)	11 - Public Light Buses
	km/hr	1900-2000																
978	50	11	3.5%	36.3%	38.9%	0.0%	0.0%	0.0%	0.0%	0.0%	0.2%	14.9%	6.2%	0.0%	0.0%	0.0%	0.0%	0.0%
979	50	11	3.5%	36.3%	38.9%	0.0%	0.0%	0.0%	0.0%	0.0%	0.2%	14.9%	6.2%	0.0%	0.0%	0.0%	0.0%	0.0%
980	50	11	3.5%	36.3%	38.9%	0.0%	0.0%	0.0%	0.0%	0.0%	0.2%	14.9%	6.2%	0.0%	0.0%	0.0%	0.0%	0.0%
981	50	11	3.5%	36.3%	38.9%	0.0%	0.0%	0.0%	0.0%	0.0%	0.2%	14.9%	6.2%	0.0%	0.0%	0.0%	0.0%	0.0%
982	50	232	3.6%	37.7%	13.3%	0.5%	0.4%	0.6%	0.1%	0.3%	0.0%	3.0%	1.3%	1.1%	0.2%	0.0%	1.2%	36.8%
983	50	232	3.6%	37.7%	13.3%	0.5%	0.4%	0.6%	0.1%	0.3%	0.0%	3.0%	1.3%	1.1%	0.2%	0.0%	1.2%	36.8%
984	50	197	4.3%	45.3%	22.1%	0.6%	0.4%	0.7%	0.1%	0.4%	0.0%	4.6%	1.9%	1.8%	0.2%	0.0%	0.0%	17.6%
985	50	55	1.4%	14.5%	8.0%	0.1%	0.1%	0.2%	0.0%	0.1%	0.0%	3.0%	1.3%	1.1%	0.3%	0.2%	6.8%	62.9%
986	70	415	4.6%	48.2%	35.4%	0.6%	0.4%	0.7%	0.1%	0.4%	0.0%	3.8%	1.6%	1.6%	0.4%	0.1%	2.3%	0.0%
987	70	533	4.5%	47.0%	32.2%	1.2%	0.9%	1.5%	0.2%	0.8%	0.0%	3.6%	1.5%	1.4%	0.3%	0.0%	1.8%	3.2%
988	70	939	5.3%	55.6%	21.1%	1.0%	0.7%	1.2%	0.1%	0.7%	0.1%	6.8%	2.8%	2.1%	0.1%	0.0%	0.0%	2.3%
989	70	821	5.5%	57.5%	21.2%	0.7%	0.5%	0.8%	0.1%	0.4%	0.1%	7.4%	3.1%	2.3%	0.1%	0.0%	0.0%	0.5%
990	50	118	4.1%	42.7%	20.8%	3.5%	2.5%	4.1%	0.4%	2.3%	0.0%	2.7%	1.1%	0.9%	0.2%	0.0%	0.0%	14.6%
992	70	4090	5.1%	53.8%	18.2%	0.4%	0.3%	0.5%	0.1%	0.3%	0.1%	6.7%	2.8%	2.0%	0.2%	0.1%	3.3%	6.1%
993	70	4252	4.2%	44.3%	22.7%	0.7%	0.5%	0.8%	0.1%	0.5%	0.1%	8.3%	3.4%	2.6%	0.3%	0.1%	4.4%	7.0%
994	50	881	5.5%	57.9%	24.0%	0.4%	0.3%	0.5%	0.1%	0.3%	0.1%	5.6%	2.3%	1.1%	0.1%	0.0%	1.3%	0.4%
995	50	213	6.0%	62.5%	22.5%	0.4%	0.3%	0.4%	0.0%	0.2%	0.0%	4.8%	2.0%	0.8%	0.1%	0.0%	0.0%	0.0%
996	50	617	4.8%	50.6%	18.5%	0.5%	0.4%	0.6%	0.1%	0.3%	0.1%	6.1%	2.5%	1.7%	0.4%	0.2%	8.4%	4.8%
998	50	412	5.4%	56.7%	14.6%	0.2%	0.1%	0.2%	0.0%	0.1%	0.1%	5.3%	2.2%	2.5%	0.2%	0.1%	5.0%	7.2%
999	50	131	4.8%	50.1%	10.3%	0.8%	0.6%	1.0%	0.1%	0.5%	0.1%	7.2%	3.0%	1.8%	0.1%	0.3%	13.6%	5.9%
1001	50	321	5.0%	52.9%	15.3%	0.4%	0.3%	0.4%	0.0%	0.2%	0.0%	4.8%	2.0%	2.5%	0.3%	0.0%	0.0%	15.9%
1002	50	186	4.2%	44.5%	11.8%	0.4%	0.3%	0.5%	0.1%	0.3%	0.1%	5.4%	2.2%	2.5%	0.5%	0.0%	0.0%	27.4%
1003	50	1030	5.3%	55.7%	12.2%	0.4%	0.3%	0.4%	0.0%	0.2%	0.1%	11.8%	4.9%	6.4%	0.2%	0.0%	0.0%	2.1%
1004	50	752	5.2%	55.0%	14.2%	0.6%	0.5%	0.7%	0.1%	0.4%	0.1%	10.0%	4.2%	8.6%	0.3%	0.0%	0.0%	0.0%
1006	70	3890	4.3%	44.7%	22.4%	0.7%	0.5%	0.8%	0.1%	0.4%	0.1%	7.9%	3.3%	2.4%	0.3%	0.1%	4.5%	7.7%
1007	70	4090	5.1%	53.8%	18.2%	0.4%	0.3%	0.5%	0.1%	0.3%	0.1%	6.7%	2.8%	2.0%	0.2%	0.1%	3.3%	6.1%
1008	50	116	5.4%	56.2%	26.3%	0.7%	0.5%	0.8%	0.1%	0.4%	0.1%	5.8%	2.4%	1.4%	0.1%	0.0%	0.0%	0.0%
1011	70	1947	5.8%	60.6%	10.0%	1.3%	0.9%	1.5%	0.2%	0.8%	0.1%	8.9%	3.7%	4.0%	0.0%	0.1%	2.2%	0.0%
1012	70	2078	5.5%	57.7%	8.9%	1.2%	0.8%	1.4%	0.1%	0.8%	0.1%	11.6%	4.8%	3.3%	0.1%	0.1%	2.7%	0.9%
1014	70	2986	3.8%	40.3%	24.8%	0.7%	0.5%	0.8%	0.1%	0.4%	0.1%	6.6%	2.7%	2.1%	0.4%	0.2%	8.7%	7.7%
1015	50	403	4.6%	48.2%	22.9%	0.8%	0.5%	0.9%	0.1%	0.5%	0.0%	4.0%	1.6%	0.7%	0.1%	0.3%	14.7%	0.0%
1016	50	570	5.0%	52.9%	19.7%	0.6%	0.4%	0.7%	0.1%	0.4%	0.1%	10.9%	4.5%	1.7%	0.1%	0.0%	0.7%	2.0%
1017	70	3205	5.1%	53.8%	21.4%	0.6%	0.5%	0.8%	0.1%	0.4%	0.1%	8.7%	3.6%	3.3%	0.4%	0.0%	1.1%	0.1%
1020	50	35	5.6%	58.9%	22.2%	0.5%	0.4%	0.6%	0.1%	0.3%	0.1%	6.3%	2.6%	2.3%	0.1%	0.0%	0.0%	0.0%
1021	50	34	5.0%	52.6%	26.4%	1.2%	0.8%	1.4%	0.2%	0.8%	0.1%	5.8%	2.4%	3.1%	0.2%	0.0%	0.0%	0.0%
3001	50	18	2.2%	22.7%	24.4%	0.0%	0.0%	0.0%	0.0%	0.0%	0.1%	9.3%	3.9%	0.0%	0.0%	0.0%	0.0%	37.4%
3002	50	18	2.2%	22.7%	24.4%	0.0%	0.0%	0.0%	0.0%	0.0%	0.1%	9.3%	3.9%	0.0%	0.0%	0.0%	0.0%	37.4%
3003	50	411	5.0%	52.4%	26.3%	1.2%	0.8%	1.4%	0.2%	0.8%	0.1%	6.1%	2.5%	3.2%	0.2%	0.0%	0.0%	0.0%
3004	50	500	5.6%	58.7%	22.1%	0.5%	0.4%	0.6%	0.1%	0.3%	0.1%	6.5%	2.7%	2.4%	0.1%	0.0%	0.0%	0.0%
3005	50	34	5.0%	52.6%	26.4%	1.2%	0.8%	1.4%	0.2%	0.8%	0.1%	5.8%	2.4%	3.1%	0.2%	0.0%	0.0%	0.0%
3006	50	35	5.6%	58.9%	22.2%	0.5%	0.4%	0.6%	0.1%	0.3%	0.1%	6.3%	2.6%	2.3%	0.1%	0.0%	0.0%	0.0%
3007	50	41	4.2%	43.9%	22.0%	1.0%	0.7%	1.2%	0.1%	0.6%	0.1%	4.9%	2.0%	2.6%	0.1%	0.0%	0.0%	16.6%
3008	50	41	4.2%	43.9%	22.0%	1.0%	0.7%	1.2%	0.1%	0.6%	0.1%	4.9%	2.0%	2.6%	0.1%	0.0%	0.0%	16.6%
3009	50	18	2.2%	22.7%	24.4%	0.0%	0.0%	0.0%	0.0%	0.0%	0.1%	9.3%	3.9%	0.0%	0.0%	0.0%	0.0%	37.4%
3010	50	11	3.5%	36.3%	38.9%	0.0%	0.0%	0.0%	0.0%	0.0%	0.2%	14.9%	6.2%	0.0%	0.0%	0.0%	0.0%	0.0%
3011	50	42	4.7%	49.4%	18.6%	0.4%	0.3%	0.5%	0.1%	0.3%	0.1%	5.3%	2.2%	1.9%	0.1%	0.0%	0.0%	16.1%
3012	50	452	4.9%	51.6%	25.9%	1.2%	0.8%	1.4%	0.1%	0.8%	0.1%	5.9%	2.5%	3.1%	0.2%	0.0%	0.0%	1.5%
3013	50	542	5.5%	58.0%	21.8%	0.5%	0.4%	0.6%	0.1%	0.3%	0.1%	6.4%	2.6%	2.3%	0.1%	0.0%	0.0%	1.2%
3014	50	204	5.2%	54.5%	27.3%	1.2%	0.9%	1.5%	0.2%	0.8%	0.0%	4.3%	1.8%	2.2%	0.1%	0.0%	0.0%	0.0%
3015	50	224	5.8%	60.9%	23.0%	0.5%	0.4%	0.6%	0.1%	0.3%	0.0%	4.6%	1.9%	1.7%	0.1%	0.0%	0.0%	0.0%
3016	50	157	5.8%	61.3%	23.1%	0.5%	0.4%	0.6%	0.1%	0.3%	0.0%	4.3%	1.8%	1.6%	0.1%	0.0%	0.0%	0.0%
3017	50	142	5.2%	54.7%	27.5%	1.3%	0.9%	1.5%	0.2%	0.8%	0.0%	4.0%	1.7%	2.1%	0.1%	0.0%	0.0%	0.0%
3018	50	977	5.2%	54.3%	26.2%	1.1%	0.8%	1.3%	0.1%	0.7%	0.1%	4.9%	2.0%	2.5%	0.1%	0.0%	0.0%	0.7%
3019	50	1102	5.7%	59.4%	22.7%	0.6%	0.4%	0.7%	0.1%	0.4%	0.1%	5.3%	2.2%	1.9%	0.1%	0.0%	0.0%	0.6%
3020	50	64	6.0%	62.9%	23.7%	0.6%	0.4%	0.7%	0.1%	0.4%	0.0%	3.0%	1.2%	1.1%	0.1%	0.0%	0.0%	0.0%
3021	50	46	5.3%	55.5%	27.9%	1.3%	0.9%	1.5%	0.2%	0.8%	0.0%	3.7%	1.5%	1.4%	0.1%	0.0%	0.0%	0.0%
3022	50	966	5.1%	54.0%	26.3%	1.1%	0.8%	1.3%	0.1%	0.7%	0.1%	4.9%	2.0%	2.5%	0.1%	0.0%	0.0%	0.7%
3023	50	1120	5.7%	59.8%	22.5%	0.5%	0.4%	0.6%	0.1%	0.3%	0.1%	5.2%	2.2%	1.9%	0.1%	0.0%	0.0%	0.6%
3024	50	71	5.2%	55.0%	27.6%	1.3%	0.9%	1.5%	0.2%	0.8%	0.0%	3.9%	1.6%	2.0%	0.1%	0.0%	0.0%	0.0%
3025	50	94	5.9%	61.7%	23.2%	0.5%	0.4%	0.6%	0.1%	0.4%	0.0%	4.0%	1.6%	1.4%	0.1%	0.0%	0.0%	0.0%
3026	50	943	5.1%	53.3%	26.7%	1.2%	0.9%	1.4%	0.2%	0.8%	0.1%	4.9%	2.0%	2.6%	0.1%	0.0%	0.0%	0.7%
3027	50	1120	5.7%	59.8%	22.5%	0.5%	0.4%	0.6%	0.1%	0.3%	0.1%	5.2%	2.2%	1.9%	0.1%	0.0%	0.0%	0.6%
3028	50	750	5.4%	56.9%	20.7%	1.1%	0.8%	1.3%	0.1%	0.7%	0.1%	6.1%	2.5%	3.1%	0.2%	0.0%	0.0%	0.9%
3029	50	963	5.8%	61.0%	21.0%	0.7%	0.5%	0.8%	0.1%	0.4%	0.1%	4.9%	2.0%	1.9%	0.1%	0.0%	0.0%	0.7%
3030	50	1080	5.4%	56.5%	28.0%	0.9%	0.6%	1.1%	0.1%	0.6%	0.0%	3.7%	1.5%	1.4%	0.1%	0.0%	0.0%	0.0%
3031	50	1044	5.6%	59.1%	24.5%	0.6%	0.4%	0.7%	0.1%	0.4%	0.1%	4.9%	2.0%	1.7%	0.1%	0.0%	0.0%	0.0%
3032	50	1060	5.3%	56.1%	28.3%	1.0%	0.7%	1.1%	0.1%	0.6%	0.0%	3.7%	1.5%	1.5%	0.1%	0.0%	0.0%	0.0%
3033	50	1062	5.7%	59.4%	24.3%	0.5%	0.4%	0.6%	0.1%	0.4%	0.1%	4.9%	2.0%	1.6%	0.1%	0.0%	0.0%	0.0%
3034	50	581	4.8%	50.7%	35.6%	1.1%	0.8%	1.3%	0.1%	0.7%	0.0%	2.7%	1.1%	1.0%	0.0%	0.0%	0.0%	0.0%
3035	50	600	5.5%	57.5%	27.7%	0.3%	0.2%	0.4%	0.0%	0.2%	0.0%	4.8%	2.0%	1.2%	0.0%	0.0%	0.0%	0.0%
3036	50	750	5.4%	56.9%	20.7%	1.1%	0.8%	1.3%	0.1%	0.7%	0.1%	6.1%	2.5%	3.1%	0.2%	0.0%	0.0%	0.9%
3037	50	975	5.8%	61.2%	20.9%	0.7%	0.5%	0.8%	0.1%	0.4%	0.1%	4.9%	2.0%	1.9%	0.1%	0.0%	0.0%	0.7%
3038	50	750	5.4%	56.9%	20.7%	1.1%	0.8%	1.3%	0.1%	0.7%	0.1%	6.1%	2.5%	3.1%	0.2%	0.0%	0.0%	0.9%
3039	50	975	5.8%	61.2%	20.9%	0.7%	0.5%	0.8%	0.1%	0.4%	0.1%	4.9%	2.0%	1.9%	0.1%	0.0%	0.0%	0.7%
3040	50	960	5.9%	61.5%	20.9%	0.7%	0.5%	0.8%	0.1%	0.4%	0.1%	5.1%	2.1%	1.2%	0.0%	0.0%	0.0%	0.7%
3041	50	837	5.7%	59.7%	19.2%	0.6%	0.4%	0.7%	0.1%	0.4%	0.1%	7.1%	2.9%	2.3%	0.2%	0.0%	0.0%	0.8%
3042	50	231	5.6%	59.2%	23.1%	0.5%	0.4%	0.6%	0.1%	0.3%	0.1%	6.4%	2.6%	1.0%	0.1%	0.0%	0.0%	0.0%
3043	50	235	5.6%	58.9%	23.5%	0.5%	0.4%	0.6%	0.1%	0.3%	0.1%	6.3%	2.6%	1.0%	0.1%	0.0%	0.0%	0.0%
3044	50	720	5.8%	60.3%	17.9%	0.6%	0.4%	0.7%	0.1%	0.4%	0.1%	7.2%	3.0%	2.5%	0.2%	0.0%	0.0%	0.9%
3045	50	847	5.9%	62.2%	20.0%	0.7%	0.5%	0.9%	0.1%	0.5%	0.1%	5.0%	2.1%	1.2%	0.0%	0.0%	0.0%	0.8%
3046	50	38	6.3%	65.6%	19.9%	0.4%	0.2%	0.4%	0.0%	0.2%	0.0%	4.4%	1.8%	0.6%	0.1%	0.0%	0.0%	0.0%
3047	50	48	5.9%	61.7%	25.1%	0.4%	0.3%	0.4%	0.0%	0.2%	0.0%	3.7%	1.5%	0.5%	0.0%	0.0%	0.0%	0.0%
3048	80	1265	7.2%	75.3%	5.7%	0.3%	0.2%	0.4%	0.0%	0.2%	0.1%	6.3%	2.6%	1.6%	0.1%	0.0%	0.0%	0.0%
3049	80	1027	5.9%	62.1%	11.3%	0.4%	0.3%	0.4%	0.0%	0.2%	0.1%	7.5%	3.1%	8.3%	0.3%	0.0%	0.0%	0.0%
3050	50	196	5.6%	59.1%	23.9%	0.8%	0.6%	0.9%	0.1%	0.5%	0.1%	5.4%	2.2%	0.8%	0.1%	0.0%	0.0%	0.0%
3052	50	823	5.8%	61.3%	18.1%	0.5%	0.4%	0.6%	0.1%	0.3%	0.1%	6.7%	2.8%	2.2%	0.2%	0.0%	0.0%	0.8%
3053	50	1043	5.9%	61.6%	20.8%	0.8%	0.5%	0.9%	0.1%	0.5%	0.1%	5.0%	2.1%	1.1%	0.0%	0.0%	0.0%	0.6%
3055	50	182	5.8%	60.8%	23.2%	0.4%	0.3%	0.4%	0.0%	0.2%	0.1%	5.5%	2.3%	0.9%	0.1%	0.0%	0.0%	0.0%
3056	70	2088	5.4%	56.7%	12.0%	1.2%	0.8%	1.4%	0.1%	0.8%	0.1%	11.9%	4.9%	2.3%	0.3%	0.0%	1.1%	1.0%
3057	50	781	6.0%	63.1%	14.6%	0.6%	0.4%	0.7%	0.1%	0.4%	0.1%	6.8%	2.8%	1.5%	0.0%	0.0%	0.5%	2.2%
3058	50	429	5.5%	57.6%	19.8%	0.7%	0.5%	0.8%	0.1%	0.5%	0.1%	6.1%	2.5%	1.4%	0.2%	0.0%	0.9%	3.4%
3059	50	691	5.1%	53.5%	23.2%	0.7%	0.5%	0.8%	0.1%	0.4%	0.1%	8.1%	3.4%	1.9%	0.1%	0.0%	0.0%	2.1%
3060	70	1525	5.8%	60.6%	12.4%	1.0%	0.7%	1.2%	0.1%	0.7%	0.1%	9.6%	4.0%	2.2%	0.2%	0.0%	1.2%	0.3%
3061	70	2078	5.5%	57.7%	8.9%	1.2%	0.8%	1.4%	0.1%	0.8%	0.1%	11.6%	4.8%	3.3%	0.1%	0.1%	2.7%	0.9%
3062	70	3508	5.4%	57.0%	14.2%	0.9%	0.6%	1.0%	0.1%	0.6%	0.1%	9.2%	3.8%	4.1%	0.3%	0.0%	2.0%	0.7%
3063	50	564	4.4%	46.2%	10.8%	1.6%	1.1%	1.9%	0.2%	1.0%	0.2%	18.1%	7.5%	2.7%	0.6%	0.0%	0.7%	3.1%
3064	70	1405	5.9%	61.6%	16.0%	0.5%	0.3%	0.6%	0.1%	0.3%	0.1%	7.7%	3.2%	2.3%	0.3%	0.0%	1.3%	0.0%
3065	70	1602	4.8%	49.9%	23.2%	0.7%	0.5%	0.8%	0.1%	0.5%	0.1%	10.2%	4.2%	3.0%	0.2%	0.0%	1.0%	0.7%
3066	70	1570	5.6%	58.5%	17.7%	0.6%	0.4%	0.6%	0.1%	0.4%	0.1%	7.6%	3.2%	3.1%	0.4%	0.0%	1.6%	0.2%
3067	50	993	4.9%	51.1%	14.7%	1.2%	0.8%	1.4%	0.2%	0.8%	0.1%	12.9%	5.4%	2.1%	0.4%	0.0%	0.8%	3.2%
3068	50	1270	5.6%	58.3%	18.9%	0.7%	0.5%	0.8%	0.1%	0.4%	0.1%	7.2%	3.0%	1.7%	0.1%	0.0%	0.3%	2.5%
3069	50	1048	4.8%	50.0%	21.6%	0.9%	0.7%	1.1%	0.1%	0.6%	0.1%	6.8%	2.8%	2.0%	0.2%	0.0%	1.6%	6.7%
3072	70	2078	5.5%	57.7%	8.9%	1.2%	0.8%	1.4%	0.1%	0.8%	0.1%	11.6%	4.8%	3.3%	0.1%	0.1%	2.7%	0.9%
3073	70	1940	5.3%	55.8%	11.4%	1.1%	0.8%	1.3%	0.1%	0.7%	0.1%	10.5%	4.4%	4.8%	0.3%	0.1%	2.3%	1.0%
3074	50	732	5.5%	57.3%	22.5%	1.0%	0.7%	1.2%	0.1%	0.7%	0.1%	6.0%	2.5%	2.4%	0.1%	0.0%	0.0%	0.0%

Traffic Flows and Breakdown by 16 Vehicle Classes (Year 2036)

Link No.	Speed Limit	Total Vehicle	19 - Motorcycles (MC)	01 - Private Cars (PC)	03 - Taxi	14 - Non-franchised Bus <=6.4t	15 - Non-franchised Bus 6.4-15t	16 - Non-franchised Bus >15t	12 - Private Light Bus <=3.5t	13 - Private Light Bus >3.5t	04 - Light Goods Vehicles <=2.5t	05 - Lt Goods Vehicles 2.5-3.5t	06 - Light Goods Vehicles >3.5t	07 - Heavy Goods Vehicles <=15t	08 - Heavy Goods Vehicles >15t	17 - Franchised Bus (SD)	18 - Franchised Bus (DD)	11 - Public Light Buses
	km/hr	1900-2000																
3075	50	720	5.3%	55.3%	23.6%	0.9%	0.7%	1.1%	0.1%	0.6%	0.1%	6.6%	2.7%	2.8%	0.2%	0.0%	0.0%	0.0%
3076	50	580	4.9%	51.7%	25.5%	0.7%	0.5%	0.8%	0.1%	0.4%	0.1%	8.6%	3.5%	2.9%	0.3%	0.0%	0.0%	0.0%
3077	80	1997	6.5%	68.7%	11.9%	0.6%	0.4%	0.7%	0.1%	0.4%	0.1%	6.2%	2.6%	1.9%	0.1%	0.0%	0.0%	0.0%
3078	80	1738	5.7%	59.3%	16.4%	0.6%	0.4%	0.7%	0.1%	0.4%	0.1%	7.1%	3.0%	6.0%	0.3%	0.0%	0.0%	0.0%
3081	50	26	3.0%	31.7%	17.1%	0.8%	0.6%	0.9%	0.1%	0.5%	0.3%	27.5%	11.4%	5.6%	0.5%	0.0%	0.0%	0.0%
3082	50	347	4.3%	44.9%	37.0%	0.6%	0.5%	0.8%	0.1%	0.4%	0.1%	7.0%	2.9%	1.2%	0.2%	0.0%	0.0%	0.0%
3084	70	3478	5.0%	52.5%	22.9%	0.7%	0.5%	0.8%	0.1%	0.4%	0.1%	8.7%	3.6%	3.2%	0.4%	0.0%	1.1%	0.1%
3086	70	1072	5.9%	61.6%	7.8%	0.6%	0.4%	0.7%	0.1%	0.4%	0.1%	13.0%	5.4%	3.7%	0.4%	0.0%	0.0%	0.0%
3088	50	18	2.2%	22.7%	24.4%	0.0%	0.0%	0.0%	0.0%	0.0%	0.1%	9.3%	3.9%	0.0%	0.0%	0.0%	0.0%	37.4%
3089	50	34	5.0%	52.6%	26.4%	1.2%	0.8%	1.4%	0.2%	0.8%	0.1%	5.8%	2.4%	3.1%	0.2%	0.0%	0.0%	0.0%
4001	50	1086	5.0%	52.1%	17.4%	0.6%	0.4%	0.7%	0.1%	0.4%	0.1%	12.3%	5.1%	3.0%	0.6%	0.0%	0.0%	2.3%
4002	50	468	6.3%	66.2%	13.5%	0.9%	0.6%	1.0%	0.1%	0.6%	0.1%	6.7%	2.8%	1.3%	0.0%	0.0%	0.0%	0.0%
4003	50	1083	5.2%	54.9%	25.3%	0.8%	0.6%	1.0%	0.1%	0.5%	0.0%	4.0%	1.7%	1.2%	0.2%	0.1%	3.1%	1.2%
4004	70	6343	5.0%	52.1%	17.3%	0.4%	0.3%	0.4%	0.0%	0.2%	0.1%	7.6%	3.2%	2.7%	0.6%	0.1%	5.0%	5.0%
4005	70	5506	4.5%	47.6%	18.4%	0.7%	0.5%	0.8%	0.1%	0.4%	0.1%	8.6%	3.6%	2.8%	0.3%	0.1%	5.7%	6.0%
4006	70	3611	4.9%	51.8%	19.4%	0.3%	0.2%	0.3%	0.0%	0.2%	0.0%	4.4%	1.8%	1.8%	0.2%	0.2%	8.0%	6.4%
4007	80	767	6.4%	67.0%	12.1%	0.4%	0.3%	0.5%	0.0%	0.2%	0.0%	3.8%	1.6%	7.4%	0.2%	0.0%	0.0%	0.0%
4008	50	1279	5.0%	52.0%	24.8%	0.6%	0.4%	0.7%	0.1%	0.4%	0.1%	5.0%	2.1%	1.4%	0.4%	0.1%	2.6%	4.5%
4009	50	1052	4.5%	47.4%	23.2%	0.5%	0.4%	0.6%	0.1%	0.4%	0.0%	4.7%	2.0%	1.3%	0.3%	0.1%	4.5%	9.9%
4010	50	396	5.7%	59.9%	22.8%	0.5%	0.3%	0.6%	0.1%	0.3%	0.1%	6.1%	2.5%	1.0%	0.1%	0.0%	0.0%	0.0%
4011	50	347	5.8%	60.6%	22.9%	0.5%	0.3%	0.6%	0.1%	0.3%	0.1%	5.6%	2.3%	0.9%	0.1%	0.0%	0.0%	0.0%
4012	50	35	5.8%	60.6%	22.9%	0.5%	0.3%	0.6%	0.1%	0.3%	0.1%	5.6%	2.3%	0.9%	0.1%	0.0%	0.0%	0.0%
4014	70	1838	4.4%	46.6%	31.3%	0.5%	0.3%	0.6%	0.1%	0.3%	0.1%	7.4%	3.1%	2.3%	0.5%	0.1%	2.5%	0.0%
4015	70	870	5.8%	60.9%	18.7%	1.2%	0.8%	1.4%	0.2%	0.8%	0.1%	6.0%	2.5%	1.3%	0.0%	0.0%	0.0%	0.4%
4016	70	1218	5.5%	57.9%	20.1%	1.2%	0.9%	1.5%	0.2%	0.8%	0.1%	6.8%	2.8%	1.9%	0.1%	0.0%	0.0%	0.3%
4018	70	1423	4.4%	46.1%	30.2%	0.4%	0.3%	0.5%	0.1%	0.3%	0.1%	8.5%	3.5%	2.5%	0.6%	0.1%	2.6%	0.0%
4019	50	1207	5.0%	52.4%	14.1%	0.3%	0.2%	0.4%	0.0%	0.2%	0.1%	12.5%	5.2%	5.5%	0.2%	0.0%	0.1%	3.7%
4021	50	626	6.1%	64.0%	19.1%	0.3%	0.2%	0.4%	0.0%	0.2%	0.0%	1.5%	0.6%	0.6%	0.1%	0.0%	2.1%	4.6%
4022	50	34	1.1%	11.9%	12.8%	0.0%	0.0%	0.0%	0.0%	0.0%	0.1%	4.9%	2.0%	0.0%	0.0%	0.0%	0.0%	67.2%
4023	50	34	1.1%	11.9%	12.8%	0.0%	0.0%	0.0%	0.0%	0.0%	0.1%	4.9%	2.0%	0.0%	0.0%	0.0%	0.0%	67.2%
4024	50	233	5.8%	61.2%	24.1%	0.5%	0.3%	0.6%	0.1%	0.3%	0.0%	2.7%	1.1%	0.7%	0.1%	0.0%	0.0%	2.5%
4025	50	162	4.9%	51.8%	17.8%	0.2%	0.2%	0.3%	0.0%	0.2%	0.1%	5.2%	2.1%	2.6%	0.4%	0.0%	0.0%	14.3%
4026	50	264	4.6%	48.1%	14.1%	0.9%	0.6%	1.0%	0.1%	0.6%	0.2%	16.8%	7.0%	5.4%	0.5%	0.0%	0.0%	0.0%
4027	80	3517	5.5%	57.5%	16.9%	0.8%	0.6%	0.9%	0.1%	0.5%	0.1%	8.2%	3.4%	5.1%	0.3%	0.0%	0.0%	0.0%
4028	50	69	5.5%	57.5%	16.9%	0.8%	0.6%	0.9%	0.1%	0.5%	0.1%	8.2%	3.4%	5.1%	0.3%	0.0%	0.0%	0.0%
4029	50	194	4.0%	42.2%	27.0%	0.5%	0.4%	0.6%	0.1%	0.3%	0.0%	2.9%	1.2%	0.8%	0.2%	0.5%	19.4%	0.0%
4030	50	1342	4.4%	45.8%	17.7%	0.4%	0.3%	0.4%	0.0%	0.2%	0.1%	5.0%	2.1%	1.3%	0.3%	0.1%	5.6%	16.4%
4031	50	119	6.4%	67.5%	17.0%	0.4%	0.3%	0.4%	0.0%	0.2%	0.0%	4.7%	1.9%	1.1%	0.1%	0.0%	0.0%	0.0%
4032	70	4660	5.1%	53.7%	19.5%	0.4%	0.3%	0.5%	0.1%	0.3%	0.1%	6.6%	2.7%	1.9%	0.2%	0.1%	3.2%	5.5%
4033	70	1464	5.8%	61.2%	9.2%	0.7%	0.5%	0.8%	0.1%	0.4%	0.1%	12.1%	5.0%	3.7%	0.3%	0.0%	0.0%	0.0%
4034	70	475	5.1%	53.4%	21.8%	1.3%	0.9%	1.6%	0.2%	0.9%	0.1%	8.1%	3.4%	3.2%	0.2%	0.0%	0.0%	0.0%
4035	70	1345	5.6%	58.2%	19.8%	1.2%	0.9%	1.5%	0.2%	0.8%	0.1%	6.7%	2.8%	2.0%	0.1%	0.0%	0.0%	0.3%
4036	70	1942	5.8%	61.3%	12.7%	0.9%	0.6%	1.0%	0.1%	0.5%	0.1%	9.8%	4.1%	2.6%	0.2%	0.0%	0.0%	0.2%
4037	70	2956	5.9%	61.4%	14.0%	0.7%	0.5%	0.8%	0.1%	0.5%	0.1%	8.6%	3.6%	2.2%	0.2%	0.0%	1.2%	0.1%
5137	50	626	5.3%	56.0%	14.2%	0.5%	0.4%	0.6%	0.1%	0.3%	0.1%	12.0%	5.0%	5.2%	0.2%	0.0%	0.0%	0.0%
5138	50	480	5.0%	52.2%	15.9%	0.4%	0.3%	0.5%	0.1%	0.3%	0.1%	12.6%	5.2%	5.5%	0.3%	0.0%	0.0%	1.6%
5143	50	255	5.4%	56.4%	14.5%	0.7%	0.5%	0.8%	0.1%	0.4%	0.1%	10.7%	4.4%	5.1%	0.5%	0.0%	0.4%	0.0%
5144	50	139	5.1%	53.3%	18.1%	1.0%	0.7%	1.1%	0.1%	0.6%	0.1%	7.4%	3.1%	3.4%	0.6%	0.0%	0.0%	5.5%
5145	50	527	4.9%	51.0%	14.3%	0.3%	0.2%	0.3%	0.0%	0.2%	0.1%	14.2%	5.9%	6.6%	0.4%	0.0%	0.2%	1.5%
5146	50	557	5.1%	53.7%	13.6%	0.4%	0.3%	0.5%	0.1%	0.3%	0.1%	13.0%	5.4%	5.8%	0.3%	0.0%	0.0%	1.4%
5189	50	261	4.6%	47.7%	9.0%	0.3%	0.2%	0.4%	0.0%	0.2%	0.2%	18.4%	7.6%	10.7%	0.5%	0.0%	0.0%	0.0%
5190	50	208	6.0%	63.2%	7.7%	0.7%	0.5%	0.8%	0.1%	0.5%	0.1%	10.7%	4.4%	4.8%	0.4%	0.0%	0.0%	0.0%
5191	50	434	6.6%	69.3%	10.4%	1.1%	0.8%	1.3%	0.1%	0.7%	0.0%	3.9%	1.6%	4.1%	0.0%	0.0%	0.0%	0.0%
5192	50	516	6.8%	71.7%	8.8%	0.3%	0.2%	0.4%	0.0%	0.2%	0.1%	6.1%	2.5%	2.7%	0.2%	0.0%	0.0%	0.0%
5193	50	567	5.0%	52.1%	11.1%	0.9%	0.7%	1.1%	0.1%	0.6%	0.1%	10.9%	4.5%	12.4%	0.5%	0.0%	0.0%	0.0%
5194	50	588	5.7%	59.5%	10.1%	0.4%	0.3%	0.5%	0.1%	0.3%	0.1%	11.0%	4.6%	7.5%	0.2%	0.0%	0.0%	0.0%
5195	80	767	6.4%	67.0%	12.1%	0.4%	0.3%	0.5%	0.0%	0.2%	0.0%	3.8%	1.6%	7.4%	0.2%	0.0%	0.0%	0.0%
5196	80	749	7.4%	77.7%	3.6%	0.3%	0.2%	0.4%	0.0%	0.2%	0.1%	6.4%	2.7%	0.8%	0.1%	0.0%	0.0%	0.0%
5197	80	1459	5.7%	59.7%	11.8%	0.9%	0.6%	1.0%	0.1%	0.6%	0.1%	6.8%	2.8%	9.7%	0.3%	0.0%	0.0%	0.0%
5198	80	1337	6.6%	69.7%	6.5%	0.4%	0.3%	0.4%	0.0%	0.2%	0.1%	8.4%	3.5%	3.7%	0.1%	0.0%	0.0%	0.0%
5199	50	622	5.1%	53.8%	10.7%	0.9%	0.6%	1.1%	0.1%	0.6%	0.1%	10.7%	4.4%	11.4%	0.5%	0.0%	0.0%	0.0%
5200	50	152	5.7%	60.3%	7.9%	0.8%	0.6%	1.0%	0.1%	0.5%	0.1%	11.4%	4.7%	6.4%	0.4%	0.0%	0.0%	0.0%
5201	50	571	5.7%	59.6%	9.5%	0.4%	0.3%	0.5%	0.1%	0.3%	0.1%	11.2%	4.7%	7.5%	0.2%	0.0%	0.0%	0.0%
5202	50	277	4.6%	48.2%	10.3%	0.3%	0.2%	0.4%	0.0%	0.2%	0.2%	17.5%	7.3%	10.3%	0.4%	0.0%	0.0%	0.0%
5224	50	126	4.7%	49.3%	12.6%	3.6%	2.5%	4.2%	0.5%	2.3%	0.1%	6.3%	2.6%	11.2%	0.1%	0.0%	0.0%	0.0%
5225	50	692	4.9%	51.6%	11.4%	1.4%	1.0%	1.7%	0.2%	0.9%	0.1%	10.1%	4.2%	12.2%	0.4%	0.0%	0.0%	0.0%
5226	50	309	7.4%	77.5%	9.5%	0.0%	0.0%	0.0%	0.0%	0.0%	0.0%	3.0%	1.2%	1.3%	0.0%	0.0%	0.0%	0.0%
5245	80	233	7.2%	75.8%	1.9%	1.6%	1.1%	1.8%	0.2%	1.0%	0.0%	1.6%	0.7%	7.1%	0.1%	0.0%	0.0%	0.0%
5254	50	150	5.1%	53.6%	13.2%	0.4%	0.3%	0.5%	0.1%	0.3%	0.1%	13.1%	5.4%	6.7%	0.6%	0.0%	0.6%	0.0%
5256	70	2589	4.8%	50.4%	13.5%	3.5%	2.4%	4.1%	0.4%	2.2%	0.1%	8.3%	3.4%	1.6%	0.0%	0.1%	4.1%	1.0%
5257	70	2444	6.2%	65.0%	2.3%	1.9%	1.3%	2.2%	0.2%	1.2%	0.1%	9.7%	4.0%	1.8%	0.0%	0.1%	2.7%	1.3%
5262	50	474	5.4%	56.2%	15.0%	0.4%	0.3%	0.5%	0.1%	0.3%	0.1%	9.6%	4.0%	3.2%	0.2%	0.0%	0.2%	4.7%
5263	50	456	4.9%	50.9%	15.5%	0.3%	0.2%	0.3%	0.0%	0.2%	0.1%	12.5%	5.2%	4.9%	0.2%	0.0%	0.0%	4.8%
5264	50	622	5.1%	53.8%	10.7%	0.9%	0.6%	1.1%	0.1%	0.6%	0.1%	10.7%	4.4%	11.4%	0.5%	0.0%	0.0%	0.0%
6252	50	5770	4.6%	48.2%	13.7%	0.7%	0.5%	0.8%	0.1%	0.5%	0.1%	9.1%	3.8%	2.5%	0.4%	0.2%	10.5%	4.5%
8033	70	424	5.0%	52.5%	4.6%	0.9%	0.7%	1.1%	0.1%	0.6%	0.1%	5.7%	2.4%	3.2%	0.1%	0.5%	22.6%	0.0%
8340	50	871	5.5%	57.9%	22.5%	1.2%	0.8%	1.4%	0.1%	0.8%	0.1%	5.1%	2.1%	1.4%	0.0%	0.0%	0.5%	0.4%
9098	70	1292	5.9%	62.4%	6.7%	1.2%	0.8%	1.4%	0.1%	0.7%	0.1%	9.5%	3.9%	3.7%	0.0%	0.1%	3.3%	0.0%
9112	70	648	6.1%	63.9%	4.3%	1.2%	0.8%	1.4%	0.1%	0.8%	0.1%	8.9%	3.7%	5.6%	0.1%	0.1%	3.0%	0.0%
9205	50	59	5.2%	54.6%	27.4%	1.2%	0.9%	1.5%	0.2%	0.8%	0.0%	4.2%	1.7%	2.2%	0.1%	0.0%	0.0%	0.0%
9206	50	77	5.8%	61.3%	23.1%	0.5%	0.4%	0.6%	0.1%	0.3%	0.0%	4.3%	1.8%	1.6%	0.1%	0.0%	0.0%	0.0%
9301	50	863	4.1%	42.5%	48.9%	0.7%	0.5%	0.8%	0.1%	0.4%	0.0%	1.2%	0.5%	0.4%	0.0%	0.0%	0.0%	0.0%
9302	50	460	4.6%	47.8%	44.4%	0.4%	0.3%	0.4%	0.0%	0.2%	0.0%	1.0%	0.4%	0.4%	0.0%	0.0%	0.0%	0.0%
9303	50	379	5.1%	53.2%	33.0%	0.2%	0.1%	0.2%	0.0%	0.1%	0.1%	5.0%	2.1%	0.9%	0.0%	0.0%	0.0%	0.0%
9304	50	221	6.2%	64.9%	18.5%	0.6%	0.4%	0.7%	0.1%	0.4%	0.0%	4.5%	1.8%	1.7%	0.1%	0.0%	0.0%	0.0%

Traffic Flows and Breakdown by 16 Vehicle Classes (Year 2036)

Link No.	Speed Limit	Total Vehicle	19 - Motorcycles (MC)	01 - Private Cars (PC)	03 - Taxi	14 - Non-franchised Bus <=6.4t	15 - Non-franchised Bus 6.4-15t	16 - Non-franchised Bus >15t	12 - Private Light Bus <=3.5t	13 - Private Light Bus >3.5t	04 - Light Goods Vehicles <=2.5t	05 - Lt Goods Vehicles 2.5-3.5t	06 - Light Goods Vehicles >3.5t	07 - Heavy Goods Vehicles <=15t	08 - Heavy Goods Vehicles >15t	17 - Franchised Bus (SD)	18 - Franchised Bus (DD)	11 - Public Light Buses
	km/hr	2000-2100																
1	50	106	6.0%	63.3%	24.0%	0.1%	0.1%	0.1%	0.0%	0.1%	0.0%	3.4%	1.4%	1.3%	0.2%	0.0%	0.0%	0.0%
2	50	418	5.8%	61.1%	21.3%	0.6%	0.4%	0.7%	0.1%	0.4%	0.0%	4.8%	2.0%	2.2%	0.5%	0.0%	0.0%	0.0%
3	70	1052	5.1%	53.5%	21.9%	0.6%	0.4%	0.7%	0.1%	0.4%	0.1%	7.0%	2.9%	2.9%	0.2%	0.0%	0.0%	4.1%
4	70	1533	4.9%	51.5%	25.7%	0.3%	0.2%	0.3%	0.0%	0.2%	0.1%	5.1%	2.1%	1.6%	0.3%	0.0%	0.0%	7.8%
5	50	110	7.1%	74.1%	15.5%	0.1%	0.1%	0.2%	0.0%	0.1%	0.0%	1.6%	0.6%	0.5%	0.1%	0.0%	0.0%	0.0%
6	50	60	4.2%	44.4%	27.8%	0.8%	0.6%	0.9%	0.1%	0.5%	0.1%	6.4%	2.7%	2.9%	1.0%	0.2%	7.4%	0.0%
7	50	683	3.8%	39.9%	23.0%	0.6%	0.4%	0.7%	0.1%	0.4%	0.1%	7.2%	3.0%	1.8%	0.4%	0.3%	11.8%	6.5%
8	50	446	4.1%	43.2%	15.4%	0.4%	0.3%	0.4%	0.0%	0.2%	0.0%	3.8%	1.6%	2.2%	0.7%	0.4%	15.5%	11.9%
9	50	76	5.8%	60.7%	24.7%	0.0%	0.0%	0.0%	0.0%	0.0%	0.1%	5.1%	2.1%	1.2%	0.1%	0.0%	0.0%	0.0%
10	50	67	5.7%	59.5%	19.9%	0.6%	0.4%	0.7%	0.1%	0.4%	0.0%	2.1%	0.9%	0.7%	0.1%	0.2%	8.8%	0.0%
11	50	446	4.0%	42.0%	21.1%	0.4%	0.3%	0.4%	0.0%	0.2%	0.0%	4.6%	1.9%	1.2%	0.2%	0.3%	13.6%	9.7%
12	50	356	3.9%	40.8%	19.5%	0.2%	0.2%	0.3%	0.0%	0.1%	0.0%	3.1%	1.3%	1.1%	0.4%	0.5%	20.2%	8.3%
13	50	121	5.4%	56.5%	22.0%	0.4%	0.3%	0.4%	0.0%	0.2%	0.1%	4.8%	2.0%	1.3%	0.3%	0.0%	0.0%	6.3%
14	50	222	4.0%	41.7%	22.4%	0.3%	0.2%	0.3%	0.0%	0.2%	0.1%	6.8%	2.8%	2.3%	0.5%	0.2%	7.0%	11.3%
15	50	658	5.3%	56.1%	27.4%	0.3%	0.2%	0.4%	0.0%	0.2%	0.0%	3.5%	1.4%	0.9%	0.3%	0.0%	0.0%	3.8%
16	50	62	5.8%	61.2%	22.8%	0.4%	0.3%	0.5%	0.1%	0.3%	0.0%	4.7%	1.9%	1.7%	0.3%	0.0%	0.0%	0.0%
17	50	109	6.0%	63.2%	23.7%	0.2%	0.2%	0.3%	0.0%	0.1%	0.0%	3.7%	1.5%	0.7%	0.2%	0.0%	0.0%	0.0%
18	50	251	5.5%	57.5%	23.5%	0.3%	0.2%	0.3%	0.0%	0.2%	0.1%	5.5%	2.3%	1.4%	0.3%	0.0%	0.0%	3.0%
19	50	60	5.9%	62.2%	24.5%	0.3%	0.2%	0.4%	0.0%	0.2%	0.0%	3.3%	1.4%	1.3%	0.2%	0.0%	0.0%	0.0%
20	50	8	3.6%	37.8%	40.5%	0.1%	0.1%	0.1%	0.0%	0.1%	0.1%	11.9%	5.0%	0.6%	0.2%	0.0%	0.0%	0.0%
21	50	175	3.8%	40.1%	21.1%	0.2%	0.1%	0.2%	0.0%	0.1%	0.1%	5.8%	2.4%	2.0%	0.6%	0.2%	8.9%	14.3%
22	50	455	5.1%	53.5%	28.1%	0.4%	0.3%	0.4%	0.0%	0.2%	0.0%	3.7%	1.5%	0.9%	0.3%	0.0%	0.0%	5.5%
23	50	198	4.8%	50.2%	19.0%	0.4%	0.3%	0.4%	0.0%	0.2%	0.1%	5.0%	2.1%	1.2%	0.3%	0.2%	7.9%	8.1%
24	50	50	4.8%	49.8%	16.7%	0.3%	0.2%	0.3%	0.0%	0.2%	0.1%	9.6%	4.0%	4.3%	0.7%	0.0%	0.0%	9.1%
25	50	58	5.4%	56.7%	18.2%	0.2%	0.2%	0.3%	0.0%	0.1%	0.1%	10.3%	4.3%	3.5%	0.7%	0.0%	0.0%	0.0%
26	50	35	5.7%	59.6%	23.6%	0.4%	0.3%	0.4%	0.0%	0.2%	0.1%	5.4%	2.2%	1.8%	0.4%	0.0%	0.0%	0.0%
27	50	245	4.7%	49.3%	24.3%	0.6%	0.4%	0.7%	0.1%	0.4%	0.1%	8.2%	3.4%	2.6%	0.6%	0.0%	0.0%	4.7%
28	50	136	5.3%	55.5%	24.6%	0.5%	0.4%	0.6%	0.1%	0.3%	0.1%	7.6%	3.1%	1.7%	0.2%	0.0%	0.0%	0.0%
29	50	130	5.1%	54.0%	25.9%	0.6%	0.4%	0.7%	0.1%	0.4%	0.1%	6.4%	2.7%	2.8%	0.8%	0.0%	0.0%	0.0%
30	50	154	5.4%	56.9%	23.4%	0.3%	0.2%	0.3%	0.0%	0.2%	0.1%	6.8%	2.8%	3.2%	0.4%	0.0%	0.0%	0.0%
31	50	260	5.4%	56.5%	24.4%	0.2%	0.2%	0.3%	0.0%	0.2%	0.1%	7.1%	2.9%	2.4%	0.4%	0.0%	0.0%	0.0%
32	50	283	3.6%	37.7%	19.5%	0.4%	0.3%	0.5%	0.0%	0.3%	0.0%	3.1%	1.3%	1.2%	0.3%	0.5%	19.7%	11.5%
33	50	651	4.3%	44.7%	18.7%	0.3%	0.2%	0.3%	0.0%	0.2%	0.1%	5.3%	2.2%	1.6%	0.4%	0.3%	14.1%	7.5%
34	50	527	5.2%	54.2%	22.0%	0.3%	0.2%	0.3%	0.0%	0.2%	0.1%	7.9%	3.3%	2.8%	0.4%	0.0%	0.0%	3.3%
35	50	242	3.2%	33.3%	16.8%	0.4%	0.3%	0.5%	0.1%	0.3%	0.0%	2.0%	0.8%	0.4%	0.0%	0.7%	29.2%	11.9%
36	50	751	4.7%	49.2%	20.0%	0.2%	0.2%	0.3%	0.0%	0.2%	0.1%	5.0%	2.1%	1.6%	0.3%	0.3%	11.0%	4.9%
37	50	455	4.9%	51.3%	26.0%	0.6%	0.4%	0.7%	0.1%	0.4%	0.0%	3.3%	1.3%	1.0%	0.1%	0.0%	0.0%	9.7%
38	50	156	4.8%	50.1%	36.0%	1.1%	0.8%	1.3%	0.1%	0.7%	0.0%	2.9%	1.2%	0.9%	0.2%	0.0%	0.0%	0.0%
39	50	572	6.4%	67.4%	14.2%	0.2%	0.2%	0.3%	0.0%	0.2%	0.1%	5.5%	2.3%	1.1%	0.1%	0.0%	2.1%	0.0%
40	50	491	5.7%	59.7%	28.2%	0.8%	0.5%	0.9%	0.1%	0.5%	0.0%	2.2%	0.9%	0.5%	0.0%	0.0%	0.0%	0.0%
41	50	620	4.5%	47.5%	27.0%	0.5%	0.4%	0.6%	0.1%	0.3%	0.1%	6.1%	2.5%	2.3%	0.4%	0.2%	7.1%	0.6%
53	50	558	4.2%	44.4%	46.0%	0.3%	0.2%	0.4%	0.0%	0.2%	0.0%	2.3%	1.0%	0.8%	0.1%	0.0%	0.0%	0.0%
54	50	538	5.6%	58.6%	24.9%	0.6%	0.5%	0.8%	0.1%	0.4%	0.0%	4.6%	1.9%	1.8%	0.2%	0.0%	0.0%	0.0%
55	50	538	5.6%	58.6%	24.9%	0.6%	0.5%	0.8%	0.1%	0.4%	0.0%	4.6%	1.9%	1.8%	0.2%	0.0%	0.0%	0.0%
56	50	594	4.9%	51.2%	24.7%	1.1%	0.8%	1.3%	0.1%	0.7%	0.1%	7.0%	2.9%	4.2%	1.1%	0.0%	0.0%	0.0%
57	50	1476	5.0%	52.5%	32.2%	0.3%	0.2%	0.3%	0.0%	0.2%	0.1%	5.0%	2.1%	1.6%	0.2%	0.0%	0.0%	0.4%
58	50	8	3.6%	37.7%	40.4%	0.1%	0.1%	0.1%	0.0%	0.1%	0.1%	11.9%	4.9%	0.8%	0.1%	0.0%	0.0%	0.0%
59	50	71	6.0%	62.8%	25.5%	0.2%	0.1%	0.2%	0.0%	0.1%	0.0%	2.8%	1.2%	0.9%	0.1%	0.0%	0.0%	0.0%
60	50	344	4.6%	48.3%	18.5%	0.5%	0.3%	0.5%	0.1%	0.3%	0.1%	7.0%	2.9%	2.5%	0.3%	0.3%	12.7%	1.1%
61	50	294	4.5%	46.8%	20.0%	0.5%	0.4%	0.6%	0.1%	0.3%	0.1%	5.7%	2.3%	2.0%	0.2%	0.3%	14.9%	1.3%
62	50	280	4.4%	45.9%	20.6%	0.6%	0.4%	0.7%	0.1%	0.4%	0.1%	5.3%	2.2%	1.8%	0.2%	0.4%	15.7%	1.4%
63	50	292	4.4%	46.5%	20.7%	0.6%	0.4%	0.7%	0.1%	0.4%	0.1%	5.3%	2.2%	1.9%	0.3%	0.3%	15.0%	1.3%
64	50	8	3.6%	38.2%	40.9%	0.0%	0.0%	0.0%	0.0%	0.0%	0.1%	12.1%	5.0%	0.0%	0.0%	0.0%	0.0%	0.0%
65	50	14	5.5%	57.9%	24.4%	0.3%	0.2%	0.4%	0.0%	0.2%	0.1%	6.8%	2.8%	1.0%	0.1%	0.0%	0.0%	0.0%
66	50	119	5.0%	52.8%	18.1%	0.2%	0.1%	0.2%	0.0%	0.1%	0.0%	4.1%	1.7%	2.1%	0.3%	0.0%	0.0%	15.4%
67	50	129	3.8%	40.0%	13.4%	0.2%	0.2%	0.3%	0.0%	0.2%	0.0%	1.3%	0.6%	0.6%	0.0%	0.8%	32.7%	5.9%
68	50	121	2.3%	24.3%	10.9%	0.2%	0.2%	0.3%	0.0%	0.2%	0.0%	1.0%	0.4%	0.5%	0.1%	0.8%	34.9%	23.8%
69	50	137	2.3%	24.3%	11.2%	0.3%	0.2%	0.3%	0.0%	0.2%	0.0%	1.6%	0.6%	0.6%	0.1%	0.7%	30.9%	26.7%
70	50	200	3.4%	35.2%	13.3%	0.3%	0.2%	0.4%	0.0%	0.2%	0.0%	3.1%	1.3%	0.8%	0.2%	0.5%	21.1%	20.1%
71	50	46	5.8%	60.9%	17.2%	0.1%	0.1%	0.1%	0.0%	0.1%	0.1%	7.5%	3.1%	4.5%	0.6%	0.0%	0.0%	0.0%
72	50	8	3.6%	38.2%	40.9%	0.0%	0.0%	0.0%	0.0%	0.0%	0.1%	12.1%	5.0%	0.0%	0.0%	0.0%	0.0%	0.0%
73	50	50	4.9%	51.7%	22.7%	0.3%	0.2%	0.4%	0.0%	0.2%	0.1%	6.0%	2.5%	1.5%	0.3%	0.0%	0.0%	9.1%
74	50	103	5.3%	56.0%	21.1%	0.3%	0.2%	0.3%	0.0%	0.2%	0.1%	9.1%	3.8%	3.4%	0.3%	0.0%	0.0%	0.0%
75	50	8	3.6%	38.2%	40.9%	0.0%	0.0%	0.0%	0.0%	0.0%	0.1%	12.1%	5.0%	0.0%	0.0%	0.0%	0.0%	0.0%
76	50	944	4.0%	41.6%	21.9%	0.5%	0.3%	0.6%	0.1%	0.3%	0.1%	6.2%	2.6%	1.6%	0.3%	0.3%	12.3%	7.6%
77	50	482	4.3%	44.8%	15.9%	0.4%	0.3%	0.4%	0.0%	0.2%	0.0%	3.7%	1.5%	2.1%	0.6%	0.3%	14.3%	11.0%
78	50	188	4.5%	47.7%	34.3%	0.5%	0.4%	0.6%	0.1%	0.3%	0.1%	6.1%	2.5%	2.3%	0.7%	0.0%	0.0%	0.0%
79	50	14	2.0%	21.2%	22.7%	0.1%	0.0%	0.1%	0.0%	0.0%	0.1%	6.7%	2.8%	1.8%	0.5%	0.0%	0.0%	42.1%
80	50	178	6.0%	62.5%	19.8%	1.0%	0.7%	1.2%	0.1%	0.7%	0.0%	4.3%	1.8%	1.7%	0.1%	0.0%	0.0%	0.0%
81	50	337	5.1%	53.1%	30.6%	0.3%	0.2%	0.4%	0.0%	0.2%	0.1%	5.5%	2.3%	1.8%	0.5%	0.0%	0.0%	0.0%
82	50	100	5.9%	62.4%	22.0%	0.2%	0.1%	0.2%	0.0%	0.1%	0.0%	4.7%	2.0%	1.8%	0.4%	0.0%	0.0%	0.0%
83	50	219	5.3%	56.1%	25.7%	0.5%	0.4%	0.6%	0.1%	0.3%	0.1%	6.1%	2.5%	1.9%	0.4%	0.0%	0.0%	0.0%
84	50	333	5.2%	55.0%	20.4%	0.3%	0.2%	0.3%	0.0%	0.2%	0.1%	6.2%	2.6%	1.7%	0.3%	0.1%	2.7%	4.8%
85	50	450	5.1%	53.6%	27.3%	0.5%	0.3%	0.5%	0.1%	0.3%	0.0%	3.9%	1.6%	1.1%	0.2%	0.0%	2.0%	3.5%
86	50	43	5.4%	56.4%	25.0%	0.6%	0.4%	0.7%	0.1%	0.4%	0.1%	6.1%	2.5%	1.9%	0.5%	0.0%	0.0%	0.0%
87	50	640	5.4%	56.3%	28.0%	0.3%	0.2%	0.4%	0.0%	0.2%	0.0%	4.7%	2.0%	1.4%	0.3%	0.0%	0.0%	0.7%
88	50	461	5.6%	59.0%	23.1%	0.4%	0.3%	0.5%	0.1%	0.3%	0.0%	4.8%	2.0%	1.4%	0.3%	0.0%	0.0%	2.3%
89	50	1362	4.2%	43.6%	25.7%	0.4%	0.3%	0.5%	0.0%	0.2%	0.0%	4.8%	2.0%	1.1%	0.2%	0.1%	3.9%	13.0%
90	50	1349	5.5%	57.9%	28.8%	0.3%	0.2%	0.4%	0.0%	0.2%	0.0%	2.1%	0.9%	0.6%	0.1%	0.1%	2.4%	0.3%
91	50	583	4.9%	51.2%	28.9%	0.2%	0.2%	0.3%	0.0%	0.1%	0.0%	3.5%	1.5%	0.9%	0.2%	0.0%	0.0%	8.1%
92	50	204	5.6%	58.3%	29.1%	0.3%	0.2%	0.4%	0.0%	0.2%	0.0%	1.9%	0.8%	0.8%	0.2%	0.0%	0.0%	2.2%
93	50	9	3.7%	38.8%	36.6%	0.6%	0.4%	0.7%	0.1%	0.4%	0.1%	10.8%	4.5%	2.6%	0.9%	0.0%	0.0%	0.0%
94	50	8	3.6%	38.2%	40.9%	0.0%	0.0%	0.0%	0.0%	0.0%	0.1%	12.1%	5.0%	0.0%	0.0%	0.0%	0.0%	0.0%
95	50	317	3.8%	39.8%	17.1%	0.4%	0.2%	0.4%	0.0%	0.2%	0.0%	3.5%	1.4%	0.7%	0.1%	0.5%	19.9%	12.0%
96	50	1177	4.0%	41.5%	21.6%	0.3%	0.2%	0.4%	0.0%	0.2%	0.0%	3.3%	1.4%	1.0%	0.2%	0.5%	20.7%	4.6%
97	50	620	4.6%	48.1%	39.1%	0.4%	0.3%	0.5%	0.0%	0.3%	0.0%	3.8%	1.6%	1.0%	0.2%	0.0%	0.0%	0.0%
98	50	11	2.6%	27.7%	29.7%	0.0%	0.0%	0.0%	0.0%	0.0%	0.1%	8.8%	3.6%	0.0%	0.0%	0.6%	26.9%	0.0%
99	70	1283	5.2%	54.8%	22.1%	0.6%	0.4%	0.7%	0.1%	0.4%	0.1%	6.5%	2.7%	2.8%	0.3%	0.0%	0.0%	3.4%
100	70	604	5.6%	59.0%	13.7%	0.3%	0.2%	0.3%	0.0%	0.2%	0.1%	9.2%	3.8%	4.2%	0.7%	0.1%	2.7%	0.0%
101	50	637	5.6%	58.9%	23.1%	0.6%	0.4%	0.7%	0.1%	0.4%	0.1%	5.2%	2.1%	1.8%	0.2%	0.0%	0.0%	1.0%
102	50	188	3.8%	39.8%	25.9%	0.3%	0.2%	0.3%	0.0%	0.2%	0.0%	3.6%	1.5%	0.9%	0.2%	0.1%	3.5%	19.8%
103	50	492	5.4%	56.8%	22.4%	0.4%	0.3%	0.4%	0.0%	0.2%	0.0%	3.0%	1.2%	1.2%	0.3%	0.0%	2.0%	6.2%
104	50	97	4.9%	51.0%	31.7%	0.4%	0.3%	0.5%	0.0%	0.2%	0.1%	6.5%	2.7%	1.5%	0.2%	0.0%	0.0%	0.0%
105	50	133	6.1%	64.4%	21.1%	0.5%	0.4%	0.6%	0.1%	0.3%	0.0%	3.3%	1.4%	1.4%	0.4%	0.0%	0.0%	0.0%
106	50	45	5.2%	54.3%	29.4%	0.3%	0.2%	0.4%	0.0%	0.2%	0.1%	5.9%	2.4%	1.4%	0.3%	0.0%	0.0%	0.0%
107	50	131	5.7%	59.8%	27.2%	0.3%	0.2%	0.4%	0.0%	0.2%	0.0%	3.7%	1.5%	0.8%	0.1%	0.0%	0.0%	0.0%
108	50	76	1.5%	15.7%	9.2%	0.1%	0.1%	0.1%	0.0%	0.1%	0.0%	2.4%	1.0%	0.4%	0.1%	0.5%	23.6%	45.2%
109	50	16	2.1%	21.8%	20.1%	0.0%	0.0%	0.0%	0.0%	0.0%	0.1%	5.9%	2.5%	0.7%	0.2%	1.1%	45.6%	0.0%
110	50	88	3.7%	38.5%	14.4%	0.1%	0.1%	0.1%	0.0%	0.1%	0.0%	4.5%	1.9%	2.5%	0.7%	0.6%	27.7%	5.2%
111	50	243	4.3%	44.9%	18.6%	0.2%	0.1%	0.2%	0.0%	0.1%	0.1%	5.5%	2.3%	0.9%	0.1%	0.4%	16.5%	5.6%
112	50	45	1.7%	17.8%	15.4%	0.1%	0.1%	0.1%	0.0%	0.1%	0.0%	2.6%	1.1%	0.4%	0.1%	1.0%	42.7%	16.8%
113	50	129	4.7%	49.6%	19.5%	0.2%	0.1%	0.2%	0.0%	0.1%	0.0%	4.5%	1.9%	0.3%	0.0%	0.4%	18.4%	0.0%
114	50	61	3.0%	31.6%	16.2%	0.1%	0.0%	0.1%	0.0%	0.0%	0.0%	2.4%	1.0%	0.4%	0.1%	0.7%	31.8%	12.5%
115	50	68	3.3%	34.5%	9.9%	0.1%	0.1%	0.2%	0.0%	0.1%	0.1%	8.1%	3.3%	1.1%	0.1%	0.9%	38.3%	0.0%
116	50	22	4.9%	51.6%	18.9%	0.8%	0.6%	1.0%	0.1%	0.5%	0.1%	14.1%	5.8%	1.2%	0.1%	0.0%	0.0%	0.0%

Traffic Flows and Breakdown by 16 Vehicle Classes (Year 2036)

Link No.	Speed Limit	Total Vehicle	19 - Motorcycles (MC)	01 - Private Cars (PC)	03 - Taxi	14 - Non-franchised Bus <=6.4t	15 - Non-franchised Bus 6.4-15t	16 - Non-franchised Bus >15t	12 - Private Light Bus <=3.5t	13 - Private Light Bus >3.5t	04 - Light Goods Vehicles <=2.5t	05 - Lt Goods Vehicles 2.5-3.5t	06 - Light Goods Vehicles >3.5t	07 - Heavy Goods Vehicles <=15t	08 - Heavy Goods Vehicles >15t	17 - Franchised Bus (SD)	18 - Franchised Bus (DD)	11 - Public Light Buses
	km/hr	2000-2100																
117	50	13	3.8%	40.3%	25.5%	0.0%	0.0%	0.0%	0.0%	0.0%	0.1%	7.5%	3.1%	1.5%	0.1%	0.4%	17.4%	0.0%
118	50	74	4.5%	46.7%	20.9%	0.4%	0.3%	0.5%	0.0%	0.3%	0.0%	2.6%	1.1%	1.0%	0.2%	0.1%	3.0%	18.5%
122	50	192	5.1%	53.0%	24.1%	0.6%	0.4%	0.7%	0.1%	0.4%	0.1%	5.4%	2.2%	0.9%	0.1%	0.0%	0.0%	7.1%
123	50	12	5.3%	55.7%	26.9%	0.1%	0.1%	0.2%	0.0%	0.1%	0.1%	7.7%	3.2%	0.4%	0.1%	0.0%	0.0%	0.0%
124	50	115	0.3%	2.7%	2.8%	0.0%	0.0%	0.0%	0.0%	0.0%	0.0%	0.8%	0.3%	0.0%	0.0%	0.1%	5.8%	87.1%
125	50	174	3.6%	37.6%	13.2%	0.3%	0.2%	0.4%	0.0%	0.2%	0.0%	2.3%	1.0%	0.8%	0.1%	0.0%	1.3%	38.9%
128	50	893	4.7%	49.6%	32.9%	0.3%	0.2%	0.3%	0.0%	0.2%	0.1%	4.9%	2.0%	1.6%	0.4%	0.0%	0.0%	2.8%
129	50	1223	5.0%	52.9%	31.6%	0.2%	0.2%	0.3%	0.0%	0.2%	0.1%	5.1%	2.1%	1.9%	0.3%	0.0%	0.0%	0.0%
130	50	210	3.2%	33.3%	17.5%	0.2%	0.1%	0.2%	0.0%	0.1%	0.0%	1.4%	0.6%	0.1%	0.0%	0.2%	8.5%	34.4%
131	50	202	5.9%	62.1%	24.5%	0.7%	0.5%	0.8%	0.1%	0.4%	0.0%	3.0%	1.2%	0.8%	0.1%	0.0%	0.0%	0.0%
132	50	68	4.7%	49.7%	21.2%	0.5%	0.4%	0.6%	0.1%	0.4%	0.1%	10.8%	4.5%	2.4%	0.2%	0.0%	0.0%	4.5%
133	50	62	5.9%	61.5%	23.3%	0.4%	0.3%	0.4%	0.0%	0.2%	0.0%	4.1%	1.7%	1.7%	0.5%	0.0%	0.0%	0.0%
134	50	1066	4.1%	42.7%	25.6%	0.4%	0.3%	0.5%	0.1%	0.3%	0.1%	5.2%	2.1%	1.2%	0.2%	0.1%	5.0%	12.3%
135	50	1431	5.5%	57.4%	29.3%	0.3%	0.2%	0.4%	0.0%	0.2%	0.0%	2.5%	1.0%	0.7%	0.1%	0.1%	2.3%	0.0%
136	70	2420	4.2%	43.8%	25.7%	0.4%	0.3%	0.4%	0.0%	0.2%	0.1%	5.1%	2.1%	1.3%	0.2%	0.2%	8.5%	7.5%
137	70	2069	5.2%	54.7%	15.7%	0.3%	0.2%	0.3%	0.0%	0.2%	0.1%	5.0%	2.1%	1.9%	0.3%	0.2%	8.8%	5.0%
138	50	107	0.5%	5.2%	3.1%	0.0%	0.0%	0.0%	0.0%	0.0%	0.0%	0.9%	0.4%	0.0%	0.0%	0.1%	6.3%	83.4%
139	50	8	3.6%	38.2%	40.9%	0.0%	0.0%	0.0%	0.0%	0.0%	0.1%	12.1%	5.0%	0.0%	0.0%	0.0%	0.0%	0.0%
141	50	153	3.5%	36.6%	17.4%	0.0%	0.0%	0.0%	0.0%	0.0%	0.0%	1.4%	0.6%	0.8%	0.0%	0.0%	0.0%	39.7%
142	50	122	2.8%	29.5%	11.1%	0.2%	0.1%	0.2%	0.0%	0.1%	0.0%	1.8%	0.7%	0.9%	0.0%	0.0%	0.0%	52.5%
143	50	30	5.4%	56.6%	27.9%	0.6%	0.4%	0.7%	0.1%	0.4%	0.0%	4.5%	1.9%	1.6%	0.1%	0.0%	0.0%	0.0%
144	50	409	4.0%	42.4%	18.2%	0.2%	0.1%	0.2%	0.0%	0.1%	0.0%	3.8%	1.6%	1.6%	0.3%	0.1%	4.0%	23.2%
145	50	649	4.1%	42.6%	19.6%	0.5%	0.3%	0.6%	0.1%	0.3%	0.0%	3.2%	1.3%	1.3%	0.3%	0.3%	11.2%	14.4%
146	50	550	4.8%	50.7%	15.9%	0.3%	0.2%	0.3%	0.0%	0.2%	0.0%	4.3%	1.8%	2.8%	0.7%	0.3%	12.0%	5.7%
147	50	568	3.9%	40.7%	19.0%	0.5%	0.3%	0.6%	0.1%	0.3%	0.0%	3.5%	1.4%	1.0%	0.2%	0.3%	14.6%	13.5%
148	50	626	4.7%	49.0%	16.0%	0.3%	0.2%	0.4%	0.0%	0.2%	0.0%	4.6%	1.9%	2.7%	0.6%	0.3%	11.4%	7.6%
149	50	234	4.5%	47.2%	17.8%	0.6%	0.4%	0.7%	0.1%	0.4%	0.1%	8.3%	3.5%	1.5%	0.1%	0.0%	0.0%	14.9%
150	50	331	4.0%	42.5%	20.4%	0.4%	0.3%	0.4%	0.0%	0.2%	0.1%	6.6%	2.7%	1.7%	0.2%	0.0%	0.0%	20.4%
151	50	70	6.3%	66.2%	20.2%	0.2%	0.2%	0.3%	0.0%	0.1%	0.0%	3.3%	1.4%	1.4%	0.4%	0.0%	0.0%	0.0%
152	50	71	5.0%	52.7%	21.1%	0.1%	0.1%	0.1%	0.0%	0.1%	0.1%	5.0%	2.1%	0.9%	0.0%	0.0%	0.0%	12.7%
153	50	11	2.6%	27.7%	29.7%	0.0%	0.0%	0.0%	0.0%	0.0%	0.1%	8.8%	3.6%	0.0%	0.0%	0.0%	0.0%	27.6%
154	50	91	1.9%	19.5%	8.7%	0.0%	0.0%	0.0%	0.0%	0.0%	0.0%	3.0%	1.2%	1.1%	0.0%	0.0%	0.0%	64.5%
155	50	200	3.4%	35.3%	14.6%	0.1%	0.1%	0.1%	0.0%	0.1%	0.0%	4.3%	1.8%	1.1%	0.1%	0.0%	0.0%	39.1%
156	50	307	5.1%	53.5%	25.7%	0.8%	0.5%	0.9%	0.1%	0.5%	0.1%	5.5%	2.3%	2.5%	0.6%	0.0%	0.0%	2.0%
157	50	177	4.7%	48.9%	28.3%	1.0%	0.7%	1.2%	0.1%	0.6%	0.1%	7.0%	2.9%	3.6%	1.1%	0.0%	0.0%	0.0%
158	50	427	4.7%	49.3%	18.5%	0.4%	0.3%	0.5%	0.1%	0.3%	0.1%	10.1%	4.2%	1.7%	0.1%	0.0%	2.1%	7.6%
159	70	1762	3.9%	41.0%	26.3%	0.4%	0.3%	0.5%	0.1%	0.3%	0.1%	5.6%	2.3%	1.8%	0.4%	0.2%	7.8%	9.1%
160	70	1561	5.4%	56.2%	15.8%	0.3%	0.2%	0.3%	0.0%	0.2%	0.1%	5.0%	2.1%	1.5%	0.1%	0.2%	7.5%	5.3%
162	50	137	4.8%	50.8%	22.8%	0.7%	0.5%	0.9%	0.1%	0.5%	0.1%	10.3%	4.3%	3.9%	0.3%	0.0%	0.0%	0.0%
163	50	209	4.9%	51.3%	22.9%	0.2%	0.2%	0.3%	0.0%	0.2%	0.1%	11.7%	4.9%	3.1%	0.3%	0.0%	0.0%	0.0%
164	50	239	4.9%	51.5%	28.4%	1.1%	0.8%	1.3%	0.1%	0.7%	0.0%	4.0%	1.7%	1.3%	0.1%	0.0%	0.0%	4.1%
165	50	65	4.8%	50.3%	23.6%	0.1%	0.1%	0.1%	0.0%	0.1%	0.1%	10.7%	4.4%	5.1%	0.6%	0.0%	0.0%	0.0%
166	50	37	3.9%	41.1%	19.9%	2.9%	2.0%	3.4%	0.4%	1.8%	0.1%	13.2%	5.5%	5.5%	0.4%	0.0%	0.0%	0.0%
167	50	105	4.6%	48.2%	23.5%	0.8%	0.6%	1.0%	0.1%	0.5%	0.1%	10.5%	4.4%	5.1%	0.6%	0.0%	0.0%	0.0%
168	50	322	4.4%	46.6%	11.4%	0.4%	0.3%	0.5%	0.1%	0.3%	0.1%	10.3%	4.3%	3.8%	0.3%	0.1%	2.8%	14.4%
170	50	209	4.7%	49.6%	26.8%	0.6%	0.4%	0.7%	0.1%	0.4%	0.1%	6.7%	2.8%	0.9%	0.0%	0.0%	0.0%	6.2%
171	50	383	4.1%	42.7%	22.6%	0.2%	0.2%	0.3%	0.0%	0.1%	0.1%	7.5%	3.1%	2.2%	0.2%	0.3%	14.2%	2.4%
172	50	39	5.5%	58.1%	32.4%	0.0%	0.0%	0.0%	0.0%	0.0%	0.0%	2.4%	1.0%	0.5%	0.0%	0.0%	0.0%	0.0%
173	50	274	5.1%	53.1%	23.2%	0.9%	0.6%	1.0%	0.1%	0.6%	0.1%	8.1%	3.3%	3.5%	0.5%	0.0%	0.0%	0.0%
174	50	445	4.6%	47.9%	13.1%	0.4%	0.3%	0.4%	0.0%	0.2%	0.1%	11.7%	4.8%	3.7%	0.3%	0.0%	2.0%	10.4%
175	50	409	4.1%	43.3%	22.2%	0.5%	0.4%	0.6%	0.1%	0.3%	0.0%	3.5%	1.5%	0.8%	0.1%	0.4%	16.7%	5.4%
176	50	603	5.0%	52.7%	16.3%	0.3%	0.2%	0.4%	0.0%	0.2%	0.0%	4.5%	1.9%	2.9%	0.7%	0.3%	10.9%	3.7%
179	50	442	5.5%	57.9%	23.9%	0.7%	0.5%	0.8%	0.1%	0.4%	0.1%	5.4%	2.3%	2.1%	0.4%	0.0%	0.0%	0.0%
180	50	374	5.7%	60.3%	25.0%	0.3%	0.2%	0.4%	0.0%	0.2%	0.0%	4.8%	2.0%	0.8%	0.1%	0.0%	0.0%	0.0%
181	50	341	3.7%	39.1%	19.8%	0.2%	0.1%	0.2%	0.0%	0.1%	0.0%	3.5%	1.5%	0.9%	0.1%	0.5%	19.6%	10.7%
182	50	346	3.6%	38.1%	12.6%	0.2%	0.2%	0.3%	0.0%	0.1%	0.0%	3.8%	1.6%	1.9%	0.1%	0.7%	29.6%	7.2%
183	50	551	3.7%	38.3%	17.0%	0.5%	0.3%	0.5%	0.1%	0.3%	0.0%	3.5%	1.5%	0.8%	0.0%	0.6%	23.9%	9.1%
184	50	227	1.7%	18.0%	6.8%	0.0%	0.0%	0.0%	0.0%	0.0%	0.0%	0.7%	0.3%	0.3%	0.0%	1.6%	67.8%	2.7%
185	70	1776	5.8%	60.6%	10.8%	0.9%	0.6%	1.0%	0.1%	0.6%	0.1%	6.9%	2.9%	3.2%	0.0%	0.1%	6.4%	0.0%
186	70	1412	6.0%	62.8%	8.0%	0.9%	0.7%	1.1%	0.1%	0.6%	0.1%	6.4%	2.7%	3.9%	0.0%	0.2%	6.5%	0.0%
187	50	235	3.8%	40.2%	17.5%	0.2%	0.1%	0.2%	0.0%	0.1%	0.0%	1.7%	0.7%	0.8%	0.1%	0.3%	13.9%	20.3%
188	50	272	4.0%	41.9%	18.7%	0.2%	0.1%	0.2%	0.0%	0.1%	0.0%	2.5%	1.0%	0.7%	0.1%	0.3%	12.5%	17.6%
189	70	2462	5.2%	54.3%	13.3%	0.3%	0.2%	0.4%	0.0%	0.2%	0.1%	10.0%	4.1%	4.1%	1.1%	0.1%	4.6%	2.1%
190	70	1903	5.7%	59.8%	13.2%	0.3%	0.2%	0.4%	0.0%	0.2%	0.1%	9.3%	3.9%	4.2%	0.6%	0.0%	0.7%	1.6%
191	70	3058	5.0%	52.6%	13.8%	0.4%	0.3%	0.5%	0.1%	0.3%	0.1%	8.6%	3.5%	3.4%	0.8%	0.2%	7.2%	3.3%
192	70	2513	5.6%	58.8%	14.5%	0.3%	0.2%	0.4%	0.0%	0.2%	0.1%	8.1%	3.4%	3.4%	0.4%	0.1%	2.4%	2.0%
193	70	1001	5.2%	54.5%	17.5%	0.9%	0.6%	1.0%	0.1%	0.6%	0.1%	8.7%	3.6%	3.4%	0.3%	0.0%	1.9%	1.5%
194	70	2425	5.3%	55.6%	19.8%	0.2%	0.1%	0.2%	0.0%	0.1%	0.0%	3.7%	1.6%	1.4%	0.2%	0.1%	4.0%	7.5%
195	50	38	1.6%	17.3%	8.7%	0.0%	0.0%	0.0%	0.0%	0.0%	0.0%	2.6%	1.1%	0.4%	0.0%	1.4%	59.0%	8.0%
196	50	177	4.6%	48.2%	16.9%	0.4%	0.3%	0.4%	0.0%	0.2%	0.1%	6.2%	2.6%	2.3%	0.1%	0.4%	17.2%	0.0%
197	50	42	1.3%	13.6%	7.7%	0.0%	0.0%	0.0%	0.0%	0.0%	0.0%	2.3%	0.9%	0.1%	0.0%	1.7%	72.2%	0.0%
198	50	93	2.9%	30.3%	21.0%	0.2%	0.1%	0.2%	0.0%	0.1%	0.0%	3.6%	1.5%	2.2%	0.2%	0.8%	33.5%	3.3%
199	70	1135	6.0%	62.4%	18.3%	0.3%	0.2%	0.4%	0.0%	0.2%	0.0%	4.6%	1.9%	1.4%	0.3%	0.1%	4.0%	0.0%
201	50	1257	5.4%	56.8%	24.7%	0.8%	0.6%	1.0%	0.1%	0.5%	0.0%	4.7%	1.9%	1.4%	0.1%	0.0%	0.6%	1.3%
202	50	1288	5.7%	59.8%	19.8%	0.5%	0.4%	0.6%	0.1%	0.3%	0.1%	5.6%	2.3%	2.0%	0.2%	0.0%	1.3%	1.3%
203	70	736	6.0%	63.4%	16.9%	0.3%	0.2%	0.4%	0.0%	0.2%	0.1%	5.0%	2.1%	1.2%	0.2%	0.1%	3.9%	0.0%
204	70	1611	5.0%	52.3%	28.0%	0.3%	0.2%	0.4%	0.0%	0.2%	0.1%	6.5%	2.7%	1.9%	0.3%	0.0%	1.8%	0.2%
205	50	229	5.0%	52.2%	19.3%	0.5%	0.4%	0.6%	0.1%	0.3%	0.1%	6.7%	2.8%	2.0%	0.2%	0.2%	8.4%	1.3%
206	50	297	5.2%	54.7%	14.9%	0.5%	0.3%	0.5%	0.1%	0.3%	0.1%	7.0%	2.9%	2.8%	0.4%	0.2%	10.2%	0.0%
207	50	161	4.5%	47.6%	15.7%	0.2%	0.1%	0.2%	0.0%	0.1%	0.0%	2.5%	1.1%	1.0%	0.1%	0.3%	14.3%	12.2%
208	50	237	4.4%	46.5%	20.6%	0.2%	0.1%	0.2%	0.0%	0.1%	0.0%	4.7%	1.9%	2.1%	0.2%	0.2%	9.1%	9.6%
209	50	642	5.0%	52.6%	29.7%	0.7%	0.5%	0.8%	0.1%	0.4%	0.0%	3.5%	1.4%	1.4%	0.3%	0.0%	1.8%	1.7%
210	50	723	5.2%	54.5%	18.8%	1.2%	0.8%	1.3%	0.1%	0.7%	0.1%	5.2%	2.2%	2.0%	0.3%	0.1%	2.5%	5.0%
211	70	1843	5.5%	57.8%	19.3%	0.4%	0.3%	0.5%	0.1%	0.3%	0.1%	7.0%	2.9%	2.2%	0.6%	0.0%	0.1%	3.0%
212	70	974	5.1%	53.0%	22.2%	0.7%	0.5%	0.9%	0.1%	0.5%	0.1%	8.2%	3.4%	2.2%	0.1%	0.0%	0.2%	2.8%
213	50	324	4.1%	43.5%	11.7%	0.2%	0.1%	0.2%	0.0%	0.1%	0.0%	3.3%	1.4%	1.4%	0.2%	0.2%	10.5%	22.7%
214	70	462	3.5%	37.2%	22.1%	0.1%	0.1%	0.1%	0.0%	0.1%	0.1%	5.9%	2.4%	2.4%	0.2%	0.1%	5.5%	20.2%
215	50	235	5.7%	60.3%	26.5%	0.1%	0.1%	0.1%	0.0%	0.0%	0.0%	3.5%	1.4%	0.9%	0.1%	0.0%	1.3%	0.0%
216	50	127	4.5%	47.3%	12.4%	0.3%	0.2%	0.3%	0.0%	0.2%	0.1%	6.4%	2.7%	1.7%	0.2%	0.1%	2.3%	21.5%
217	50	566	4.8%	49.9%	12.8%	0.2%	0.2%	0.3%	0.0%	0.1%	0.0%	4.4%	1.8%	1.5%	0.2%	0.2%	7.7%	15.8%
218	50	634	4.4%	45.8%	24.2%	0.1%	0.1%	0.1%	0.0%	0.1%	0.0%	4.3%	1.8%	1.4%	0.1%	0.1%	4.6%	12.9%
219	50	242	5.6%	58.5%	14.2%	0.3%	0.2%	0.3%	0.0%	0.2%	0.1%	5.9%	2.5%	1.5%	0.2%	0.1%	4.0%	6.6%
220	50	382	5.2%	54.8%	29.8%	0.1%	0.1%	0.1%	0.0%	0.1%	0.0%	2.6%	1.1%	0.9%	0.1%	0.0%	1.0%	4.2%
221	50	519	4.9%	51.3%	25.3%	0.7%	0.5%	0.8%	0.1%	0.4%	0.0%	4.0%	1.7%	2.0%	0.5%	0.1%	2.9%	5.0%
222	50	232	4.6%	48.2%	16.5%	2.2%	1.5%	2.6%	0.3%	1.4%	0.1%	5.6%	2.3%	1.5%	0.1%	0.0%	1.0%	12.1%
223	50	158	5.0%	52.3%	21.5%	0.1%	0.1%	0.2%	0.0%	0.1%	0.1%	6.5%	2.7%	1.9%	0.5%	0.0%	0.0%	9.2%
226	50	178	4.4%	46.1%	18.6%	0.9%	0.6%	1.0%	0.1%	0.6%	0.0%	4.8%	2.0%	1.1%	0.2%	0.3%	11.3%	8.1%
227	50	705	5.1%	53.3%	21.3%	0.5%	0.4%	0.6%	0.1%	0.3%	0.1%	8.4%	3.5%	1.9%	0.1%	0.1%	3.1%	1.2%
228	50	29	5.8%	61.1%	19.9%	0.3%	0.2%	0.3%	0.0%	0.2%	0.1%	7.8%	3.2%	1.2%	0.0%	0.0%	0.0%	0.0%
229	50	70	5.5%	57.2%	19.7%	0.3%	0.2%	0.4%	0.0%	0.2%	0.1%	10.4%	4.3%	1.7%	0.1%	0.0%	0.0%	0.0%
230	50	191	3.6%	37.4%	31.8%	0.8%	0.6%	1.0%	0.1%	0.5%	0.1%	5.0%	2.1%	0.8%	0.1%	0.1%	3.1%	13.1%
231	50	494	5.0%	52.5%	18.5%	0.6%	0.4%	0.7%	0.1%	0.4%	0.1%	9.6%	4.0%	1.6%	0.1%	0.0%	2.0%	4.6%
232	50	51	5.6%	58.9%	22.6%	0.1%	0.1%	0.1%	0.0%	0.1%	0.1%	7.3%	3.0%	1.8%	0.3%	0.0%	0.0%	0.0%
235	50	619	4.9%	51.2%	17.9%	0.9%	0.6%	1.1%	0.1%	0.6%	0.1%	6.9%	2.8%	1.2%	0.1%	0.1%	2.6%	8.9%
236	50	378	5.6%	58.4%	21.0%	0.5%	0.3%	0.5%	0.1%	0.3%	0.1%	7.2%	3.0%	1.6%	0.1%	0.0%	0.0%	1.4%

Traffic Flows and Breakdown by 16 Vehicle Classes (Year 2036)

Link No.	Speed Limit	Total Vehicle	19 - Motorcycles (MC)	01 - Private Cars (PC)	03 - Taxi	14 - Non-franchised Bus <=6.4t	15 - Non-franchised Bus 6.4-15t	16 - Non-franchised Bus >15t	12 - Private Light Bus <=3.5t	13 - Private Light Bus >3.5t	04 - Light Goods Vehicles <=2.5t	05 - Lt Goods Vehicles 2.5-3.5t	06 - Light Goods Vehicles >3.5t	07 - Heavy Goods Vehicles <=15t	08 - Heavy Goods Vehicles >15t	17 - Franchised Bus (SD)	18 - Franchised Bus (DD)	11 - Public Light Buses
	km/hr	2000-2100																
237	50	175	4.9%	51.7%	16.2%	0.7%	0.5%	0.8%	0.1%	0.4%	0.2%	15.5%	6.4%	2.6%	0.1%	0.0%	0.0%	0.0%
238	50	120	4.8%	50.3%	17.8%	0.1%	0.0%	0.1%	0.0%	0.0%	0.1%	11.2%	4.6%	2.9%	0.5%	0.0%	0.0%	7.6%
239	70	1987	4.9%	50.9%	15.4%	0.2%	0.1%	0.2%	0.0%	0.1%	0.1%	6.3%	2.6%	2.2%	0.5%	0.2%	10.0%	6.3%
240	70	1467	4.5%	47.6%	13.6%	0.4%	0.3%	0.5%	0.1%	0.3%	0.1%	6.3%	2.6%	2.2%	0.3%	0.3%	13.2%	7.6%
241	50	248	3.5%	36.7%	13.4%	0.1%	0.0%	0.1%	0.0%	0.0%	0.0%	3.4%	1.4%	0.7%	0.0%	0.4%	15.3%	25.1%
242	50	227	3.4%	35.4%	8.4%	0.0%	0.0%	0.1%	0.0%	0.0%	0.1%	5.4%	2.2%	1.5%	0.0%	0.2%	10.1%	33.1%
243	50	64	6.0%	63.0%	20.6%	0.3%	0.2%	0.3%	0.0%	0.2%	0.1%	5.2%	2.2%	1.8%	0.2%	0.0%	0.0%	0.0%
244	50	85	5.4%	57.2%	26.1%	0.2%	0.1%	0.2%	0.0%	0.1%	0.1%	5.8%	2.4%	2.3%	0.1%	0.0%	0.0%	0.0%
245	50	350	3.4%	36.1%	10.6%	0.1%	0.0%	0.1%	0.0%	0.0%	0.1%	5.5%	2.3%	1.8%	0.1%	0.2%	9.5%	30.2%
246	50	319	3.6%	37.8%	15.0%	0.1%	0.1%	0.1%	0.0%	0.1%	0.0%	3.8%	1.6%	0.7%	0.0%	0.4%	15.1%	21.7%
247	50	38	3.5%	37.1%	8.6%	0.0%	0.0%	0.0%	0.0%	0.0%	0.0%	3.1%	1.3%	0.4%	0.0%	0.6%	27.3%	17.9%
248	50	179	4.8%	50.6%	24.8%	0.4%	0.3%	0.4%	0.0%	0.2%	0.0%	4.7%	2.0%	1.7%	0.2%	0.1%	5.8%	3.8%
249	50	386	5.9%	61.7%	16.6%	0.3%	0.2%	0.3%	0.0%	0.2%	0.1%	6.0%	2.5%	1.5%	0.1%	0.1%	2.7%	1.8%
250	50	681	5.0%	52.8%	19.4%	0.5%	0.4%	0.6%	0.1%	0.3%	0.1%	10.3%	4.3%	2.3%	0.5%	0.0%	1.5%	1.8%
253	50	533	5.7%	59.7%	18.1%	0.8%	0.6%	0.9%	0.1%	0.5%	0.1%	7.2%	3.0%	1.6%	0.1%	0.0%	0.6%	1.1%
254	50	166	5.2%	54.8%	19.5%	0.6%	0.4%	0.7%	0.1%	0.4%	0.1%	10.3%	4.3%	3.3%	0.2%	0.0%	0.0%	0.0%
255	50	241	5.6%	58.5%	17.0%	0.2%	0.2%	0.3%	0.0%	0.2%	0.1%	10.9%	4.5%	2.4%	0.1%	0.0%	0.0%	0.0%
256	50	172	5.3%	55.7%	20.3%	0.3%	0.2%	0.3%	0.0%	0.2%	0.1%	10.4%	4.3%	2.7%	0.2%	0.0%	0.0%	0.0%
257	50	1090	5.9%	61.5%	17.8%	0.5%	0.4%	0.6%	0.1%	0.3%	0.1%	7.4%	3.1%	2.0%	0.4%	0.0%	0.0%	0.0%
258	50	1051	5.2%	54.1%	21.7%	0.5%	0.4%	0.6%	0.1%	0.3%	0.1%	9.9%	4.1%	2.7%	0.2%	0.0%	0.0%	0.0%
259	50	305	5.0%	52.9%	21.2%	0.6%	0.5%	0.8%	0.1%	0.4%	0.1%	10.5%	4.4%	3.2%	0.3%	0.0%	0.0%	0.0%
260	50	374	3.8%	39.9%	9.5%	0.5%	0.4%	0.6%	0.1%	0.3%	0.0%	3.1%	1.3%	1.5%	0.2%	0.4%	16.1%	22.2%
261	50	321	3.6%	38.2%	14.5%	0.2%	0.2%	0.3%	0.0%	0.1%	0.0%	3.4%	1.4%	1.2%	0.1%	0.1%	5.5%	31.0%
262	50	210	5.7%	60.0%	16.2%	0.3%	0.2%	0.3%	0.0%	0.2%	0.1%	10.2%	4.2%	2.4%	0.1%	0.0%	0.0%	0.0%
263	50	203	5.0%	52.8%	19.3%	0.3%	0.2%	0.3%	0.0%	0.2%	0.1%	13.0%	5.4%	3.2%	0.3%	0.0%	0.0%	0.0%
264	50	1156	5.7%	60.2%	18.2%	0.5%	0.4%	0.6%	0.1%	0.3%	0.1%	7.9%	3.3%	2.1%	0.4%	0.0%	0.0%	0.0%
265	50	615	5.3%	55.5%	21.5%	0.5%	0.3%	0.5%	0.1%	0.3%	0.1%	9.6%	4.0%	2.2%	0.2%	0.0%	0.0%	0.0%
266	50	295	5.0%	52.3%	20.9%	0.7%	0.5%	0.8%	0.1%	0.4%	0.1%	11.5%	4.8%	2.8%	0.2%	0.0%	0.0%	0.0%
267	50	735	5.5%	57.3%	18.6%	0.3%	0.2%	0.4%	0.0%	0.2%	0.1%	9.3%	3.9%	2.3%	0.4%	0.0%	0.0%	1.5%
268	50	297	5.1%	53.4%	17.1%	0.5%	0.4%	0.6%	0.1%	0.4%	0.1%	12.9%	5.3%	3.0%	0.3%	0.0%	0.0%	0.8%
269	50	371	5.1%	53.3%	19.8%	0.5%	0.4%	0.6%	0.1%	0.3%	0.1%	12.1%	5.0%	1.8%	0.2%	0.0%	0.0%	0.6%
270	50	239	5.3%	55.6%	20.9%	0.4%	0.3%	0.5%	0.1%	0.3%	0.1%	9.0%	3.7%	2.5%	0.4%	0.0%	0.0%	1.0%
271	50	423	5.2%	54.8%	18.9%	0.5%	0.3%	0.5%	0.1%	0.3%	0.1%	12.0%	5.0%	2.2%	0.2%	0.0%	0.0%	0.0%
272	50	306	5.3%	55.4%	16.5%	0.4%	0.3%	0.5%	0.1%	0.3%	0.1%	10.9%	4.5%	2.3%	0.5%	0.0%	0.0%	3.0%
273	50	871	5.0%	52.0%	16.7%	0.7%	0.5%	0.9%	0.1%	0.5%	0.1%	9.6%	4.0%	2.0%	0.2%	0.2%	6.8%	0.8%
274	50	652	4.7%	49.5%	14.6%	1.0%	0.7%	1.1%	0.1%	0.6%	0.1%	10.8%	4.5%	1.7%	0.1%	0.2%	9.1%	1.0%
275	50	601	5.4%	57.0%	11.8%	0.7%	0.5%	0.8%	0.1%	0.5%	0.1%	7.4%	3.1%	1.9%	0.4%	0.2%	8.8%	1.1%
276	50	543	4.7%	49.4%	14.5%	0.8%	0.6%	1.0%	0.1%	0.5%	0.1%	10.0%	4.2%	2.6%	0.1%	0.2%	10.4%	0.8%
277	50	308	5.3%	55.3%	18.0%	0.3%	0.2%	0.3%	0.0%	0.2%	0.1%	12.3%	5.1%	2.7%	0.3%	0.0%	0.0%	0.0%
278	50	204	5.8%	60.7%	14.4%	0.8%	0.6%	0.9%	0.1%	0.5%	0.1%	9.8%	4.1%	2.0%	0.2%	0.0%	0.0%	0.0%
279	50	443	5.3%	56.1%	13.8%	0.5%	0.3%	0.5%	0.1%	0.3%	0.1%	12.3%	5.1%	2.9%	0.5%	0.0%	0.0%	2.1%
280	50	451	4.2%	44.2%	14.5%	0.2%	0.1%	0.2%	0.0%	0.1%	0.1%	11.3%	4.7%	2.6%	0.5%	0.4%	15.8%	1.0%
281	50	884	5.6%	58.3%	15.5%	0.3%	0.2%	0.4%	0.0%	0.2%	0.1%	9.4%	3.9%	4.2%	0.4%	0.0%	0.7%	0.7%
282	50	557	5.4%	56.5%	17.5%	0.4%	0.3%	0.5%	0.1%	0.3%	0.1%	7.4%	3.0%	5.6%	0.3%	0.0%	1.6%	1.1%
283	50	643	5.6%	59.1%	11.9%	0.8%	0.5%	0.9%	0.1%	0.5%	0.1%	12.6%	5.2%	1.9%	0.1%	0.0%	0.7%	0.0%
284	50	303	6.8%	71.7%	9.7%	0.2%	0.2%	0.3%	0.0%	0.2%	0.1%	6.9%	2.8%	1.1%	0.0%	0.0%	0.0%	0.0%
285	50	1042	5.5%	58.0%	14.2%	0.4%	0.3%	0.5%	0.1%	0.3%	0.1%	10.1%	4.2%	4.1%	0.4%	0.0%	1.4%	0.6%
286	50	823	5.6%	58.7%	16.3%	0.5%	0.4%	0.6%	0.1%	0.3%	0.1%	6.8%	2.8%	4.9%	0.2%	0.0%	2.0%	0.7%
287	50	223	5.5%	57.6%	12.9%	0.2%	0.2%	0.3%	0.0%	0.1%	0.1%	6.0%	2.5%	2.5%	0.4%	0.0%	1.7%	10.2%
288	50	362	5.7%	59.7%	17.2%	0.4%	0.3%	0.4%	0.0%	0.2%	0.0%	4.0%	1.7%	2.2%	0.2%	0.0%	1.4%	6.3%
289	50	632	4.5%	47.4%	13.1%	0.2%	0.2%	0.3%	0.0%	0.2%	0.1%	8.8%	3.6%	2.2%	0.3%	0.3%	14.4%	4.3%
290	50	1539	4.3%	44.7%	15.8%	1.4%	1.0%	1.7%	0.2%	0.9%	0.1%	7.1%	3.0%	1.7%	0.1%	0.2%	8.2%	9.4%
291	50	1010	4.9%	51.4%	7.6%	0.8%	0.5%	0.9%	0.1%	0.5%	0.1%	6.6%	2.7%	1.5%	0.1%	0.2%	9.6%	12.5%
292	70	2382	5.9%	61.9%	8.4%	0.4%	0.3%	0.5%	0.1%	0.3%	0.1%	9.7%	4.0%	1.5%	0.1%	0.1%	2.5%	4.3%
293	70	2006	4.9%	51.7%	15.2%	0.6%	0.4%	0.7%	0.1%	0.4%	0.1%	8.2%	3.4%	2.5%	0.2%	0.1%	4.1%	7.3%
294	50	2067	4.4%	45.7%	12.5%	0.8%	0.5%	0.9%	0.1%	0.5%	0.1%	8.1%	3.3%	1.6%	0.2%	0.3%	11.3%	9.7%
295	50	1810	4.5%	47.3%	12.0%	0.5%	0.3%	0.6%	0.1%	0.3%	0.1%	6.6%	2.7%	2.0%	0.3%	0.2%	8.8%	13.8%
296	50	241	4.7%	48.8%	15.1%	0.1%	0.1%	0.1%	0.0%	0.1%	0.0%	4.5%	1.9%	0.9%	0.1%	0.0%	0.0%	23.6%
297	50	79	1.2%	12.8%	4.2%	0.1%	0.1%	0.1%	0.0%	0.1%	0.0%	1.3%	0.6%	0.3%	0.0%	0.0%	0.0%	79.3%
299	50	725	5.6%	59.1%	12.9%	0.2%	0.2%	0.3%	0.0%	0.2%	0.1%	9.6%	4.0%	5.2%	0.2%	0.0%	0.0%	2.4%
300	70	1789	5.2%	54.5%	14.6%	2.4%	1.7%	2.8%	0.3%	1.5%	0.1%	6.9%	2.9%	1.3%	0.0%	0.1%	4.7%	1.2%
301	70	1718	6.6%	69.1%	2.4%	1.2%	0.9%	1.5%	0.2%	0.8%	0.1%	8.0%	3.3%	1.5%	0.0%	0.1%	3.1%	1.4%
302	70	1312	5.0%	52.2%	16.2%	2.6%	1.9%	3.1%	0.3%	1.7%	0.1%	8.3%	3.4%	0.9%	0.0%	0.1%	2.6%	1.6%
303	70	1412	6.7%	70.7%	2.6%	1.2%	0.9%	1.4%	0.2%	0.8%	0.1%	8.9%	3.7%	1.0%	0.0%	0.0%	0.0%	1.7%
304	50	994	4.6%	48.5%	11.0%	0.3%	0.2%	0.3%	0.0%	0.2%	0.1%	5.1%	2.1%	1.9%	0.2%	0.3%	12.8%	12.5%
305	50	1393	4.8%	50.0%	16.8%	0.1%	0.1%	0.2%	0.0%	0.1%	0.1%	6.0%	2.5%	2.6%	0.4%	0.2%	8.8%	7.3%
306	50	1065	4.1%	42.6%	25.9%	0.4%	0.3%	0.5%	0.1%	0.3%	0.1%	5.0%	2.1%	1.1%	0.1%	0.1%	5.0%	12.3%
307	50	995	6.0%	63.3%	22.0%	0.3%	0.2%	0.3%	0.0%	0.2%	0.0%	2.4%	1.0%	0.7%	0.1%	0.1%	3.3%	0.0%
308	50	51	4.3%	44.7%	20.0%	0.3%	0.2%	0.3%	0.0%	0.2%	0.0%	2.4%	1.0%	0.9%	0.2%	0.1%	4.4%	21.0%
309	50	55	6.0%	62.9%	24.7%	0.3%	0.2%	0.3%	0.0%	0.2%	0.0%	2.8%	1.2%	1.4%	0.1%	0.0%	0.0%	0.0%
310	70	1283	5.2%	54.8%	22.1%	0.6%	0.4%	0.7%	0.1%	0.4%	0.1%	6.5%	2.7%	2.8%	0.3%	0.0%	0.0%	3.4%
311	70	1627	5.0%	52.4%	25.4%	0.3%	0.2%	0.3%	0.0%	0.2%	0.1%	5.0%	2.1%	1.6%	0.3%	0.0%	0.0%	7.3%
312	50	663	5.5%	57.3%	14.2%	0.4%	0.3%	0.5%	0.1%	0.3%	0.1%	8.2%	3.4%	6.6%	0.3%	0.0%	0.1%	2.6%
313	50	159	6.0%	63.0%	22.6%	0.4%	0.3%	0.4%	0.0%	0.2%	0.0%	4.1%	1.7%	1.1%	0.1%	0.0%	0.0%	0.0%
314	50	188	6.6%	68.8%	17.3%	0.2%	0.2%	0.3%	0.0%	0.2%	0.0%	4.0%	1.6%	0.9%	0.0%	0.0%	0.0%	0.0%
315	50	102	6.5%	68.5%	17.2%	0.2%	0.2%	0.3%	0.0%	0.2%	0.0%	4.2%	1.7%	0.9%	0.1%	0.0%	0.0%	0.0%
316	50	90	6.0%	62.8%	22.5%	0.4%	0.3%	0.4%	0.0%	0.2%	0.0%	4.3%	1.8%	1.2%	0.1%	0.0%	0.0%	0.0%
317	50	105	5.7%	59.8%	25.7%	0.3%	0.2%	0.3%	0.0%	0.2%	0.0%	4.8%	2.0%	0.8%	0.1%	0.0%	0.0%	0.0%
318	50	114	6.3%	65.9%	19.4%	0.3%	0.2%	0.3%	0.0%	0.2%	0.0%	4.7%	1.9%	0.7%	0.1%	0.0%	0.0%	0.0%
319	50	241	5.6%	59.1%	23.2%	0.3%	0.2%	0.4%	0.0%	0.2%	0.1%	6.7%	2.8%	1.2%	0.1%	0.0%	0.0%	0.0%
320	50	108	5.5%	57.7%	19.4%	0.1%	0.1%	0.2%	0.0%	0.1%	0.0%	3.0%	1.2%	1.1%	0.2%	0.2%	8.2%	2.8%
321	50	254	4.0%	42.1%	28.4%	0.8%	0.6%	0.9%	0.1%	0.5%	0.1%	10.7%	4.4%	3.4%	0.4%	0.1%	3.5%	0.0%
322	50	20	5.2%	55.0%	27.0%	0.5%	0.4%	0.6%	0.1%	0.3%	0.1%	5.7%	2.4%	2.3%	0.5%	0.0%	0.0%	0.0%
323	50	66	6.0%	62.5%	21.3%	0.4%	0.3%	0.5%	0.1%	0.3%	0.0%	4.7%	2.0%	1.6%	0.3%	0.0%	0.0%	0.0%
324	50	230	4.9%	50.9%	29.4%	0.2%	0.1%	0.2%	0.0%	0.1%	0.0%	4.4%	1.8%	2.3%	0.4%	0.1%	3.9%	1.3%
325	50	326	5.4%	56.6%	24.8%	0.3%	0.2%	0.4%	0.0%	0.2%	0.0%	4.7%	2.0%	1.5%	0.1%	0.1%	2.7%	0.9%
326	50	39	5.6%	58.3%	17.3%	0.2%	0.1%	0.2%	0.0%	0.1%	0.1%	9.4%	3.9%	4.3%	0.4%	0.0%	0.0%	0.0%
327	50	185	5.4%	56.6%	16.3%	0.4%	0.3%	0.5%	0.1%	0.3%	0.1%	6.3%	2.6%	4.2%	0.3%	0.1%	4.8%	1.6%
328	50	218	5.0%	52.2%	28.3%	0.2%	0.2%	0.3%	0.0%	0.1%	0.1%	5.3%	2.2%	1.9%	0.1%	0.1%	4.1%	0.0%
329	50	177	6.0%	63.3%	25.4%	0.5%	0.3%	0.6%	0.1%	0.3%	0.0%	2.0%	0.8%	0.7%	0.0%	0.0%	0.0%	0.0%
330	50	101	6.7%	70.0%	17.0%	0.3%	0.2%	0.4%	0.0%	0.2%	0.0%	2.9%	1.2%	0.9%	0.0%	0.0%	0.0%	0.0%
331	50	70	6.5%	68.6%	17.9%	0.5%	0.4%	0.6%	0.1%	0.3%	0.0%	2.7%	1.1%	1.2%	0.1%	0.0%	0.0%	0.0%
332	50	90	6.7%	70.0%	16.8%	0.3%	0.2%	0.4%	0.0%	0.2%	0.0%	3.0%	1.2%	1.0%	0.0%	0.0%	0.0%	0.0%
333	50	54	6.5%	68.5%	17.8%	0.5%	0.4%	0.6%	0.1%	0.3%	0.0%	2.8%	1.2%	1.3%	0.1%	0.0%	0.0%	0.0%
334	50	93	6.9%	72.2%	15.3%	0.2%	0.1%	0.2%	0.0%	0.1%	0.0%	2.3%	0.9%	1.5%	0.0%	0.0%	0.0%	0.0%
335	50	56	6.8%	70.8%	15.5%	0.5%	0.3%	0.6%	0.1%	0.3%	0.0%	2.1%	0.9%	2.1%	0.1%	0.0%	0.0%	0.0%
336	50	1064	5.7%	59.5%	29.0%	0.8%	0.6%	1.0%	0.1%	0.5%	0.0%	1.8%	0.8%	0.3%	0.0%	0.0%	0.0%	0.0%
337	50	743	4.4%	45.7%	45.7%	0.4%	0.3%	0.5%	0.1%	0.3%	0.0%	1.6%	0.7%	0.5%	0.0%	0.0%	0.0%	0.0%
338	50	369	5.3%	56.1%	30.7%	0.1%	0.1%	0.1%	0.0%	0.1%	0.0%	4.5%	1.9%	0.9%	0.0%	0.0%	0.0%	0.0%
339	50	1119	4.8%	50.3%	41.0%	0.6%	0.5%	0.7%	0.1%	0.4%	0.0%	0.8%	0.4%	0.3%	0.0%	0.0%	0.0%	0.0%
340	50	439	4.9%	51.4%	39.3%	0.3%	0.2%	0.3%	0.0%	0.2%	0.0%	2.0%	0.8%	0.7%	0.0%	0.0%	0.0%	0.0%
341	50	688	5.9%	62.4%	26.2%	0.7%	0.5%	0.9%	0.1%	0.5%	0.0%	1.5%	0.6%	0.6%	0.0%	0.0%	0.0%	0.0%
342	80	2446	5.8%	60.6%	17.8%	0.5%	0.4%	0.6%	0.1%	0.3%	0.1%	6.7%	2.8%	4.1%	0.2%	0.0%	0.0%	0.0%
343	80	2473	6.5%	68.5%	11.2%	0.4%	0.3%	0.5%	0.1%	0.3%	0.1%	7.0%	2.9%	2.1%	0.2%	0.0%	0.0%	0.0%
346	70	91	6.1%	64.3%	17.7%	0.8%	0.6%	0.9%	0.1%	0.5%	0.0%	4.8%	2.0%	2.0%	0.1%	0.0%	0.0%	0.0%

Traffic Flows and Breakdown by 16 Vehicle Classes (Year 2036)

Link No.	Speed Limit	Total Vehicle	19 - Motorcycles (MC)	01 - Private Cars (PC)	03 - Taxi	14 - Non-franchised Bus <=6.4t	15 - Non-franchised Bus 6.4-15t	16 - Non-franchised Bus >15t	12 - Private Light Bus <=3.5t	13 - Private Light Bus >3.5t	04 - Light Goods Vehicles <=2.5t	05 - Lt Goods Vehicles 2.5-3.5t	06 - Light Goods Vehicles >3.5t	07 - Heavy Goods Vehicles <=15t	08 - Heavy Goods Vehicles >15t	17 - Franchised Bus (SD)	18 - Franchised Bus (DD)	11 - Public Light Buses
	km/hr	2000-2100																
349	70	871	5.7%	60.0%	16.7%	0.6%	0.4%	0.7%	0.1%	0.4%	0.1%	8.1%	3.3%	3.7%	0.2%	0.0%	0.0%	0.0%
350	50	976	4.3%	44.9%	47.9%	0.4%	0.3%	0.4%	0.0%	0.2%	0.0%	0.9%	0.4%	0.3%	0.0%	0.0%	0.0%	0.0%
351	50	438	5.6%	58.9%	28.3%	0.2%	0.1%	0.2%	0.0%	0.1%	0.0%	3.8%	1.6%	0.9%	0.0%	0.0%	0.0%	0.0%
364	50	218	6.6%	69.3%	13.9%	0.4%	0.3%	0.5%	0.1%	0.3%	0.1%	5.2%	2.2%	1.3%	0.0%	0.0%	0.0%	0.0%
365	50	291	6.3%	65.7%	18.5%	0.6%	0.4%	0.7%	0.1%	0.4%	0.0%	4.5%	1.9%	1.0%	0.0%	0.0%	0.0%	0.0%
368	50	697	5.0%	52.4%	14.8%	1.0%	0.7%	1.2%	0.1%	0.7%	0.1%	6.2%	2.6%	3.0%	0.4%	0.2%	7.5%	4.1%
369	50	101	5.5%	57.8%	19.8%	0.3%	0.2%	0.4%	0.0%	0.2%	0.1%	5.6%	2.3%	1.5%	0.2%	0.0%	0.0%	6.0%
370	50	15	2.0%	20.9%	22.4%	0.3%	0.2%	0.4%	0.0%	0.2%	0.1%	6.6%	2.7%	1.9%	0.6%	0.9%	40.7%	0.0%
371	70	719	5.3%	55.9%	25.3%	0.5%	0.4%	0.6%	0.1%	0.3%	0.0%	3.5%	1.4%	1.5%	0.4%	0.1%	4.6%	0.0%
372	70	2072	4.7%	48.8%	30.0%	0.6%	0.4%	0.7%	0.1%	0.4%	0.1%	6.7%	2.8%	2.5%	0.6%	0.0%	1.8%	0.0%
373	50	302	5.5%	57.7%	28.0%	0.6%	0.4%	0.7%	0.1%	0.4%	0.0%	4.0%	1.7%	0.8%	0.1%	0.0%	0.0%	0.0%
374	50	30	4.9%	51.5%	19.6%	0.3%	0.2%	0.4%	0.0%	0.2%	0.1%	11.1%	4.6%	5.5%	1.5%	0.0%	0.0%	0.0%
375	50	101	4.8%	49.9%	24.1%	0.4%	0.3%	0.5%	0.1%	0.3%	0.1%	4.9%	2.0%	1.3%	0.2%	0.0%	0.0%	11.2%
376	50	439	5.4%	57.0%	22.1%	0.3%	0.2%	0.4%	0.0%	0.2%	0.1%	7.6%	3.1%	3.0%	0.4%	0.0%	0.0%	0.0%
377	50	101	5.5%	57.4%	25.7%	0.6%	0.4%	0.7%	0.1%	0.4%	0.1%	5.0%	2.1%	1.6%	0.4%	0.0%	0.0%	0.0%
378	50	497	5.4%	56.5%	26.0%	0.5%	0.3%	0.5%	0.1%	0.3%	0.1%	5.4%	2.2%	1.6%	0.2%	0.0%	0.0%	0.9%
380	50	117	5.4%	56.1%	25.0%	0.6%	0.4%	0.7%	0.1%	0.4%	0.1%	5.9%	2.5%	2.3%	0.5%	0.0%	0.0%	0.0%
381	50	266	4.1%	43.1%	20.3%	0.6%	0.4%	0.7%	0.1%	0.4%	0.0%	4.5%	1.9%	1.8%	0.4%	0.4%	18.4%	2.9%
382	50	232	4.3%	45.0%	17.8%	0.3%	0.2%	0.4%	0.0%	0.2%	0.0%	3.0%	1.3%	1.4%	0.3%	0.5%	21.8%	3.3%
383	50	1990	4.7%	49.3%	22.8%	0.5%	0.3%	0.6%	0.1%	0.3%	0.1%	5.3%	2.2%	2.2%	0.3%	0.2%	8.2%	3.0%
384	50	1053	4.6%	48.0%	14.1%	0.3%	0.2%	0.3%	0.0%	0.2%	0.1%	6.0%	2.5%	2.6%	0.4%	0.3%	13.6%	6.7%
385	50	1649	4.9%	51.1%	31.3%	0.5%	0.3%	0.6%	0.1%	0.3%	0.1%	5.5%	2.3%	2.3%	0.4%	0.0%	0.0%	0.4%
386	50	1741	4.9%	51.6%	31.0%	0.5%	0.3%	0.5%	0.1%	0.3%	0.1%	5.5%	2.3%	2.3%	0.4%	0.0%	0.0%	0.3%
388	50	358	5.3%	55.7%	25.0%	0.8%	0.5%	0.9%	0.1%	0.5%	0.1%	5.8%	2.4%	2.4%	0.5%	0.0%	0.0%	0.0%
389	50	926	5.6%	58.7%	24.2%	0.5%	0.3%	0.6%	0.1%	0.3%	0.1%	5.1%	2.1%	1.5%	0.2%	0.0%	0.0%	0.7%
390	50	388	5.6%	58.8%	23.3%	0.3%	0.2%	0.3%	0.0%	0.2%	0.1%	6.0%	2.5%	1.1%	0.1%	0.0%	0.0%	1.6%
391	50	1541	5.0%	52.7%	31.4%	0.3%	0.2%	0.3%	0.0%	0.2%	0.1%	5.4%	2.2%	1.6%	0.2%	0.0%	0.0%	0.4%
394	50	139	4.7%	49.4%	25.1%	0.4%	0.3%	0.5%	0.1%	0.3%	0.1%	9.6%	4.0%	4.4%	1.3%	0.0%	0.0%	0.0%
395	50	150	4.8%	50.2%	22.0%	0.7%	0.5%	0.8%	0.1%	0.4%	0.1%	12.0%	5.0%	2.9%	0.4%	0.0%	0.0%	0.0%
397	50	232	5.8%	60.5%	22.7%	0.6%	0.4%	0.7%	0.1%	0.4%	0.0%	4.0%	1.7%	2.4%	0.7%	0.0%	0.0%	0.0%
398	50	95	6.4%	66.9%	20.6%	0.3%	0.2%	0.4%	0.0%	0.2%	0.0%	2.7%	1.1%	0.9%	0.2%	0.0%	0.0%	0.0%
399	50	508	4.8%	50.1%	15.5%	0.3%	0.2%	0.4%	0.0%	0.2%	0.1%	4.9%	2.0%	3.3%	0.8%	0.3%	13.0%	4.3%
403	50	297	6.6%	68.8%	12.7%	0.4%	0.3%	0.5%	0.0%	0.2%	0.1%	6.6%	2.7%	1.1%	0.0%	0.0%	0.0%	0.0%
405	50	534	5.5%	57.9%	26.1%	0.2%	0.2%	0.3%	0.0%	0.2%	0.0%	4.1%	1.7%	1.2%	0.2%	0.0%	1.7%	0.6%
406	50	117	6.8%	71.5%	13.3%	0.5%	0.4%	0.6%	0.1%	0.3%	0.0%	3.5%	1.4%	1.6%	0.0%	0.0%	0.0%	0.0%
407	50	58	2.3%	24.1%	9.4%	1.5%	1.0%	1.7%	0.2%	0.9%	0.2%	23.0%	9.5%	3.6%	0.0%	0.0%	0.0%	22.4%
408	50	243	4.9%	51.6%	29.1%	0.2%	0.1%	0.2%	0.0%	0.1%	0.0%	4.3%	1.8%	2.2%	0.3%	0.1%	3.7%	1.2%
409	50	385	5.5%	57.9%	24.1%	0.3%	0.2%	0.4%	0.0%	0.2%	0.0%	4.6%	1.9%	1.4%	0.1%	0.1%	2.3%	0.8%
412	70	462	5.8%	60.5%	17.5%	1.0%	0.7%	1.1%	0.1%	0.6%	0.1%	6.3%	2.6%	3.7%	0.0%	0.0%	0.0%	0.0%
413	70	94	4.7%	49.3%	31.4%	2.2%	1.5%	2.6%	0.3%	1.4%	0.0%	3.4%	1.4%	1.5%	0.1%	0.0%	0.0%	0.0%
414	70	907	5.2%	55.0%	16.0%	0.7%	0.5%	0.9%	0.1%	0.5%	0.1%	9.3%	3.8%	3.6%	0.3%	0.0%	2.1%	1.7%
415	70	368	6.0%	63.3%	13.9%	0.6%	0.4%	0.7%	0.1%	0.4%	0.1%	7.1%	2.9%	4.2%	0.0%	0.0%	0.0%	0.0%
416	70	241	5.5%	58.1%	12.9%	0.7%	0.5%	0.8%	0.1%	0.4%	0.1%	11.2%	4.6%	4.9%	0.1%	0.0%	0.0%	0.0%
417	50	605	4.5%	47.1%	16.4%	0.2%	0.1%	0.2%	0.0%	0.1%	0.0%	2.1%	0.9%	0.8%	0.1%	0.6%	25.0%	1.8%
418	50	648	5.2%	54.5%	22.9%	0.3%	0.2%	0.3%	0.0%	0.2%	0.0%	4.5%	1.8%	1.5%	0.2%	0.1%	5.7%	2.3%
419	50	273	6.0%	62.7%	14.1%	0.7%	0.5%	0.8%	0.1%	0.4%	0.1%	4.9%	2.0%	1.3%	0.1%	0.0%	1.1%	5.3%
420	50	498	6.3%	66.3%	15.3%	0.3%	0.2%	0.3%	0.0%	0.2%	0.0%	2.5%	1.0%	1.1%	0.2%	0.1%	3.9%	2.3%
421	50	1554	5.5%	57.4%	12.2%	0.5%	0.3%	0.6%	0.1%	0.3%	0.1%	5.3%	2.2%	3.0%	0.4%	0.1%	4.7%	7.4%
422	50	1820	5.5%	57.6%	17.4%	0.2%	0.1%	0.2%	0.0%	0.1%	0.1%	4.8%	2.0%	2.2%	0.2%	0.1%	3.7%	5.8%
423	70	1928	5.3%	55.5%	15.3%	0.3%	0.2%	0.4%	0.0%	0.2%	0.1%	9.7%	4.0%	3.1%	1.0%	0.0%	1.0%	3.7%
424	70	1603	5.5%	57.4%	15.3%	0.4%	0.3%	0.5%	0.1%	0.3%	0.1%	8.8%	3.6%	3.3%	0.5%	0.0%	2.1%	1.8%
425	50	1141	4.5%	47.3%	11.1%	0.5%	0.4%	0.6%	0.1%	0.3%	0.1%	6.5%	2.7%	3.9%	0.5%	0.4%	17.5%	3.5%
426	50	921	5.8%	60.7%	12.9%	0.2%	0.1%	0.2%	0.0%	0.1%	0.1%	6.8%	2.8%	3.5%	0.3%	0.1%	3.0%	3.3%
427	50	61	6.1%	64.1%	22.9%	0.1%	0.1%	0.1%	0.0%	0.1%	0.0%	2.9%	1.2%	2.2%	0.2%	0.0%	0.0%	0.0%
429	50	465	3.5%	37.0%	17.1%	0.5%	0.4%	0.6%	0.1%	0.3%	0.0%	3.8%	1.6%	0.7%	0.0%	0.5%	23.1%	10.8%
430	70	297	5.1%	53.6%	13.5%	0.7%	0.5%	0.9%	0.1%	0.5%	0.1%	5.6%	2.3%	3.3%	0.0%	0.3%	13.5%	0.0%
433	50	117	5.2%	54.1%	15.6%	0.6%	0.4%	0.7%	0.1%	0.4%	0.1%	12.4%	5.1%	2.5%	0.2%	0.1%	2.5%	0.0%
434	50	396	5.4%	56.8%	15.5%	1.2%	0.8%	1.4%	0.1%	0.8%	0.1%	9.7%	4.0%	2.2%	0.2%	0.0%	1.7%	0.0%
435	50	583	5.5%	57.3%	8.3%	0.3%	0.2%	0.3%	0.0%	0.2%	0.1%	8.1%	3.4%	0.7%	0.3%	0.1%	5.9%	9.4%
436	50	423	5.3%	55.9%	17.3%	0.4%	0.3%	0.5%	0.1%	0.3%	0.0%	4.2%	1.7%	1.3%	0.1%	0.2%	9.1%	3.2%
437	50	187	3.1%	32.7%	4.6%	0.7%	0.5%	0.8%	0.1%	0.4%	0.1%	6.3%	2.6%	1.4%	0.1%	0.6%	26.1%	19.8%
438	50	188	5.6%	58.6%	13.4%	0.3%	0.2%	0.3%	0.0%	0.2%	0.1%	10.3%	4.3%	3.9%	0.3%	0.0%	0.0%	2.4%
439	50	199	5.7%	59.6%	17.9%	0.4%	0.3%	0.4%	0.0%	0.2%	0.1%	5.9%	2.4%	1.4%	0.2%	0.1%	3.7%	1.5%
440	50	951	5.5%	58.0%	18.9%	0.3%	0.2%	0.4%	0.0%	0.2%	0.1%	8.7%	3.6%	2.4%	0.4%	0.0%	0.0%	1.2%
443	50	209	5.1%	53.4%	18.2%	0.8%	0.6%	1.0%	0.1%	0.5%	0.1%	7.4%	3.1%	1.3%	0.1%	0.0%	0.0%	8.4%
444	50	257	5.1%	53.4%	19.9%	0.3%	0.2%	0.3%	0.0%	0.2%	0.1%	8.9%	3.7%	2.2%	0.2%	0.0%	0.0%	5.6%
445	50	175	4.3%	45.2%	13.3%	1.3%	0.9%	1.6%	0.2%	0.9%	0.1%	6.0%	2.5%	0.7%	0.0%	0.2%	9.3%	13.5%
446	50	453	5.5%	57.7%	21.2%	0.5%	0.3%	0.6%	0.1%	0.3%	0.1%	7.6%	3.1%	1.8%	0.1%	0.0%	0.0%	1.2%
447	50	166	5.5%	58.1%	14.5%	0.5%	0.4%	0.6%	0.1%	0.4%	0.1%	11.3%	4.7%	3.6%	0.3%	0.0%	0.0%	0.0%
448	50	94	4.3%	45.5%	18.7%	0.2%	0.1%	0.2%	0.0%	0.1%	0.2%	18.0%	7.5%	4.6%	0.4%	0.0%	0.0%	0.0%
449	50	199	5.9%	62.2%	17.8%	0.6%	0.4%	0.7%	0.1%	0.4%	0.1%	7.0%	2.9%	1.9%	0.2%	0.0%	0.0%	0.0%
450	50	21	4.5%	46.9%	21.1%	0.1%	0.1%	0.1%	0.0%	0.1%	0.2%	16.2%	6.7%	3.8%	0.2%	0.0%	0.0%	0.0%
451	50	237	6.1%	63.7%	21.5%	0.2%	0.1%	0.2%	0.0%	0.1%	0.0%	4.4%	1.8%	1.7%	0.2%	0.0%	0.0%	0.0%
452	50	266	6.1%	64.5%	15.7%	0.9%	0.6%	1.0%	0.1%	0.6%	0.1%	6.5%	2.7%	1.3%	0.0%	0.0%	0.0%	0.0%
453	50	588	5.3%	55.1%	25.3%	0.4%	0.3%	0.5%	0.1%	0.3%	0.1%	6.0%	2.5%	1.9%	0.2%	0.0%	2.0%	0.0%
454	50	210	6.1%	64.0%	19.8%	0.5%	0.3%	0.5%	0.1%	0.3%	0.0%	4.6%	1.9%	1.7%	0.2%	0.0%	0.0%	0.0%
459	50	564	6.2%	65.3%	15.1%	0.4%	0.3%	0.5%	0.1%	0.3%	0.1%	5.4%	2.2%	1.2%	0.0%	0.0%	0.5%	2.4%
460	50	594	6.1%	63.5%	18.8%	0.3%	0.2%	0.4%	0.0%	0.2%	0.1%	5.4%	2.2%	1.8%	0.1%	0.0%	0.0%	0.9%
461	50	756	6.0%	63.5%	21.4%	0.5%	0.3%	0.6%	0.1%	0.3%	0.0%	4.0%	1.7%	0.9%	0.0%	0.0%	0.0%	0.7%
468	50	242	5.6%	58.5%	14.2%	0.3%	0.2%	0.3%	0.0%	0.2%	0.1%	5.9%	2.5%	1.5%	0.2%	0.1%	4.0%	6.6%
469	50	565	4.8%	50.9%	28.2%	0.7%	0.5%	0.8%	0.1%	0.4%	0.0%	3.2%	1.3%	1.0%	0.1%	0.0%	1.1%	6.9%
470	50	183	4.1%	42.6%	24.8%	1.9%	1.4%	2.3%	0.2%	1.2%	0.0%	4.6%	1.9%	1.2%	0.1%	0.0%	1.2%	12.4%
473	50	93	6.9%	72.2%	15.3%	0.2%	0.1%	0.2%	0.0%	0.1%	0.0%	2.3%	0.9%	1.5%	0.0%	0.0%	0.0%	0.0%
474	50	56	6.8%	70.8%	15.5%	0.5%	0.3%	0.6%	0.1%	0.3%	0.0%	2.1%	0.9%	2.1%	0.1%	0.0%	0.0%	0.0%
475	50	20	6.4%	66.8%	16.6%	0.5%	0.4%	0.6%	0.1%	0.3%	0.1%	4.9%	2.0%	1.3%	0.1%	0.0%	0.0%	0.0%
476	50	15	5.6%	59.2%	21.9%	0.6%	0.4%	0.7%	0.1%	0.4%	0.1%	6.5%	2.7%	1.7%	0.1%	0.0%	0.0%	0.0%
477	50	37	6.3%	66.1%	19.9%	0.3%	0.2%	0.4%	0.0%	0.2%	0.0%	3.2%	1.3%	1.8%	0.1%	0.0%	0.0%	0.0%
478	50	25	6.5%	68.1%	17.7%	0.2%	0.2%	0.3%	0.0%	0.1%	0.0%	3.8%	1.6%	1.5%	0.0%	0.0%	0.0%	0.0%
479	50	13	5.5%	57.9%	24.8%	0.2%	0.1%	0.2%	0.0%	0.1%	0.1%	7.3%	3.0%	0.7%	0.0%	0.0%	0.0%	0.0%
480	50	17	6.1%	63.7%	19.5%	0.4%	0.3%	0.5%	0.1%	0.3%	0.1%	5.8%	2.4%	0.9%	0.0%	0.0%	0.0%	0.0%
483	50	452	5.0%	52.2%	37.0%	0.3%	0.2%	0.3%	0.0%	0.2%	0.0%	2.7%	1.1%	0.9%	0.1%	0.0%	0.0%	0.0%
484	50	672	5.9%	62.4%	25.8%	0.7%	0.5%	0.9%	0.1%	0.5%	0.0%	1.7%	0.7%	0.7%	0.0%	0.0%	0.0%	0.0%
485	50	274	4.3%	44.9%	15.4%	0.9%	0.6%	1.0%	0.1%	0.6%	0.0%	3.7%	1.5%	0.8%	2.5%	0.4%	16.3%	6.9%
486	50	328	5.9%	61.7%	25.2%	0.2%	0.1%	0.2%	0.0%	0.1%	0.0%	3.4%	1.4%	1.3%	0.3%	0.0%	0.0%	0.0%
487	50	162	3.4%	35.5%	27.6%	0.5%	0.4%	0.6%	0.1%	0.3%	0.1%	6.5%	2.7%	1.8%	0.4%	0.0%	0.0%	20.2%
488	50	44	2.2%	22.6%	7.5%	0.5%	0.4%	0.6%	0.1%	0.3%	0.0%	2.3%	1.0%	0.2%	0.0%	1.4%	60.9%	0.0%
489	50	811	4.8%	50.2%	15.5%	0.6%	0.4%	0.7%	0.1%	0.4%	0.0%	4.1%	1.7%	2.0%	0.3%	0.3%	12.3%	6.5%
490	50	100	0.4%	4.0%	3.3%	0.0%	0.0%	0.0%	0.0%	0.0%	0.0%	1.0%	0.4%	0.1%	0.0%	1.6%	67.4%	22.0%
491	50	530	4.0%	41.9%	20.1%	0.2%	0.2%	0.3%	0.0%	0.2%	0.0%	4.1%	1.7%	1.3%	0.4%	0.3%	14.8%	10.3%
492	50	13	5.2%	54.7%	24.8%	1.2%	0.8%	1.4%	0.1%	0.8%	0.1%	7.3%	3.0%	0.5%	0.0%	0.0%	0.0%	0.0%
493	50	917	5.0%	52.3%	17.7%	0.6%	0.4%	0.7%	0.1%	0.4%	0.0%	4.3%	1.8%	2.0%	0.3%	0.1%	5.2%	9.3%
494	50	37	6.2%	65.0%	17.7%	0.4%	0.3%	0.4%	0.0%	0.2%	0.1%	5.9%	2.4%	1.2%	0.1%	0.0%	0.0%	0.0%
495	50	118	6.1%	63.5%	25.0%	0.3%	0.2%	0.3%	0.0%	0.2%	0.0%	2.7%	1.1%	0.5%	0.1%	0.0%	0.0%	0.0%
496	50	278	2.5%	26.2%	18.1%	0.3%	0.2%	0.4%	0.0%	0.2%	0.0%	4.2%	1.7%	1.2%	0.2%	0.6%	24.3%	19.7%
497	50	585	4.2%	43.8%	20.8%	0.2%	0.2%	0.3%	0.0%	0.2%	0.0%	3.9%	1.6%	1.2%	0.3%	0.3%	13.5%	9.3%

Traffic Flows and Breakdown by 16 Vehicle Classes (Year 2036)

Link No.	Speed Limit	Total Vehicle	19 - Motorcycles (MC)	01 - Private Cars (PC)	03 - Taxi	14 - Non-franchised Bus <=6.4t	15 - Non-franchised Bus 6.4-15t	16 - Non-franchised Bus >15t	12 - Private Light Bus <=3.5t	13 - Private Light Bus >3.5t	04 - Light Goods Vehicles <=2.5t	05 - Lt Goods Vehicles 2.5-3.5t	06 - Light Goods Vehicles >3.5t	07 - Heavy Goods Vehicles <=15t	08 - Heavy Goods Vehicles >15t	17 - Franchised Bus (SD)	18 - Franchised Bus (DD)	11 - Public Light Buses
	km/hr	2000-2100																
498	50	107	5.3%	55.5%	20.9%	0.3%	0.2%	0.4%	0.0%	0.2%	0.1%	5.4%	2.2%	1.0%	0.1%	0.0%	0.0%	8.5%
499	50	38	4.1%	42.6%	19.5%	0.0%	0.0%	0.0%	0.0%	0.0%	0.1%	6.5%	2.7%	0.4%	0.0%	0.0%	0.0%	24.2%
500	50	114	3.6%	37.5%	15.4%	0.2%	0.1%	0.2%	0.0%	0.1%	0.0%	4.5%	1.8%	0.5%	0.1%	0.3%	13.6%	21.9%
501	50	382	5.0%	52.0%	27.3%	0.4%	0.3%	0.4%	0.0%	0.2%	0.0%	4.5%	1.9%	1.1%	0.3%	0.0%	0.0%	6.6%
502	50	10	4.5%	47.3%	32.2%	0.7%	0.5%	0.8%	0.1%	0.4%	0.1%	9.5%	3.9%	0.0%	0.0%	0.0%	0.0%	0.0%
503	50	314	4.8%	50.5%	19.7%	0.1%	0.1%	0.1%	0.0%	0.1%	0.0%	4.0%	1.6%	1.1%	0.2%	0.3%	11.1%	6.3%
504	50	786	4.8%	50.1%	22.0%	0.5%	0.4%	0.6%	0.1%	0.3%	0.1%	7.6%	3.1%	2.1%	0.3%	0.1%	3.1%	4.7%
505	50	185	5.5%	57.5%	22.8%	0.2%	0.2%	0.3%	0.0%	0.1%	0.1%	7.7%	3.2%	2.2%	0.3%	0.0%	0.0%	0.0%
506	50	312	5.4%	56.8%	23.4%	0.3%	0.2%	0.4%	0.0%	0.2%	0.1%	7.7%	3.2%	2.0%	0.3%	0.0%	0.0%	0.0%
507	50	121	5.2%	54.1%	25.8%	0.6%	0.4%	0.7%	0.1%	0.4%	0.1%	6.4%	2.6%	2.8%	0.8%	0.0%	0.0%	0.0%
508	50	93	5.6%	58.4%	22.1%	0.1%	0.1%	0.1%	0.0%	0.1%	0.1%	7.8%	3.2%	2.1%	0.3%	0.0%	0.0%	0.0%
509	50	155	4.7%	49.0%	27.8%	0.7%	0.5%	0.8%	0.1%	0.5%	0.0%	4.3%	1.8%	1.9%	0.6%	0.0%	0.0%	7.4%
512	50	616	4.9%	51.4%	25.5%	0.6%	0.4%	0.7%	0.1%	0.4%	0.0%	4.7%	1.9%	1.9%	0.3%	0.0%	0.0%	7.2%
513	50	90	5.9%	61.9%	26.9%	0.3%	0.2%	0.3%	0.0%	0.2%	0.0%	2.5%	1.0%	0.5%	0.1%	0.0%	0.0%	0.0%
514	50	283	2.6%	27.0%	18.2%	0.3%	0.2%	0.3%	0.0%	0.2%	0.0%	4.2%	1.7%	1.2%	0.2%	0.6%	23.8%	19.3%
515	50	645	4.4%	45.8%	20.9%	0.2%	0.2%	0.3%	0.0%	0.2%	0.0%	3.9%	1.6%	1.2%	0.3%	0.3%	12.2%	8.5%
516	50	101	4.2%	43.9%	22.7%	0.1%	0.1%	0.1%	0.0%	0.0%	0.0%	3.9%	1.6%	0.8%	0.2%	0.3%	11.0%	11.2%
517	50	226	4.6%	48.6%	21.8%	0.3%	0.2%	0.3%	0.0%	0.2%	0.0%	4.2%	1.7%	1.6%	0.3%	0.1%	4.9%	11.1%
518	50	97	5.3%	55.5%	25.0%	0.4%	0.3%	0.5%	0.1%	0.3%	0.1%	7.3%	3.0%	2.0%	0.2%	0.0%	0.0%	0.0%
519	50	145	5.8%	61.2%	26.5%	0.2%	0.2%	0.3%	0.0%	0.1%	0.0%	3.0%	1.2%	1.0%	0.4%	0.0%	0.0%	0.0%
520	50	450	4.0%	42.1%	21.1%	0.4%	0.2%	0.4%	0.0%	0.2%	0.0%	4.6%	1.9%	1.3%	0.2%	0.3%	13.5%	9.6%
521	50	500	4.3%	45.6%	21.4%	0.2%	0.2%	0.3%	0.0%	0.1%	0.0%	3.7%	1.5%	1.2%	0.4%	0.3%	14.4%	6.2%
522	50	245	5.1%	53.1%	26.5%	0.5%	0.3%	0.6%	0.1%	0.3%	0.0%	4.3%	1.8%	0.9%	0.1%	0.0%	0.0%	6.5%
523	50	60	6.4%	67.6%	18.4%	0.2%	0.1%	0.2%	0.0%	0.1%	0.0%	3.8%	1.6%	1.3%	0.2%	0.0%	0.0%	0.0%
524	50	143	4.9%	51.7%	27.0%	0.8%	0.5%	0.9%	0.1%	0.5%	0.0%	2.5%	1.1%	0.4%	0.1%	0.0%	0.0%	9.5%
525	50	133	6.2%	65.5%	17.4%	0.2%	0.1%	0.2%	0.0%	0.1%	0.0%	3.1%	1.3%	1.2%	0.2%	0.0%	0.0%	4.6%
526	50	208	2.8%	29.6%	14.8%	0.2%	0.2%	0.3%	0.0%	0.1%	0.1%	4.9%	2.0%	1.7%	0.3%	0.7%	29.2%	13.1%
527	50	443	4.1%	42.7%	21.8%	0.2%	0.2%	0.3%	0.0%	0.2%	0.0%	3.7%	1.5%	1.1%	0.4%	0.4%	16.2%	7.0%
528	50	135	1.8%	19.3%	9.1%	0.2%	0.1%	0.2%	0.0%	0.1%	0.0%	1.5%	0.6%	0.6%	0.2%	1.0%	41.1%	24.1%
529	50	724	4.4%	45.9%	19.2%	0.3%	0.2%	0.3%	0.0%	0.2%	0.1%	5.4%	2.2%	1.6%	0.4%	0.3%	12.7%	6.7%
530	50	285	3.6%	37.9%	19.5%	0.4%	0.3%	0.5%	0.0%	0.3%	0.0%	3.2%	1.3%	1.2%	0.3%	0.5%	19.6%	11.5%
531	50	724	4.4%	45.9%	19.2%	0.3%	0.2%	0.3%	0.0%	0.2%	0.1%	5.4%	2.2%	1.6%	0.4%	0.3%	12.7%	6.7%
532	50	115	5.8%	60.8%	26.6%	0.2%	0.2%	0.3%	0.0%	0.2%	0.0%	3.5%	1.4%	0.8%	0.1%	0.0%	0.0%	0.0%
533	50	107	5.1%	53.7%	24.2%	0.4%	0.3%	0.5%	0.1%	0.3%	0.1%	7.9%	3.3%	3.3%	0.8%	0.0%	0.0%	0.0%
534	50	287	3.6%	37.6%	19.4%	0.4%	0.3%	0.5%	0.0%	0.3%	0.0%	3.5%	1.5%	1.4%	0.3%	0.5%	19.4%	11.4%
535	50	802	4.5%	46.8%	18.7%	0.3%	0.2%	0.3%	0.0%	0.2%	0.1%	6.2%	2.6%	1.9%	0.4%	0.3%	11.5%	6.1%
536	50	484	4.3%	45.4%	18.4%	0.5%	0.3%	0.6%	0.1%	0.3%	0.1%	9.9%	4.1%	2.9%	0.4%	0.1%	5.1%	7.7%
537	50	329	3.3%	35.1%	16.7%	0.4%	0.3%	0.5%	0.1%	0.3%	0.0%	4.1%	1.7%	1.3%	0.3%	0.5%	21.4%	14.1%
538	50	605	4.5%	47.0%	19.8%	0.2%	0.2%	0.3%	0.0%	0.2%	0.0%	4.3%	1.8%	1.3%	0.5%	0.3%	13.6%	6.0%
539	50	297	2.4%	24.9%	10.5%	0.1%	0.1%	0.2%	0.0%	0.1%	0.0%	3.6%	1.5%	1.0%	0.2%	0.9%	39.0%	15.6%
540	50	809	4.5%	47.1%	17.2%	0.4%	0.3%	0.4%	0.0%	0.2%	0.1%	5.1%	2.1%	2.3%	0.5%	0.3%	11.6%	8.1%
543	50	469	3.7%	38.9%	13.9%	0.5%	0.3%	0.6%	0.1%	0.3%	0.0%	3.7%	1.5%	1.2%	0.1%	0.6%	24.7%	9.9%
544	50	809	4.5%	47.1%	17.2%	0.4%	0.3%	0.4%	0.0%	0.2%	0.1%	5.1%	2.1%	2.3%	0.5%	0.3%	11.6%	8.1%
545	50	469	3.7%	38.9%	13.9%	0.5%	0.3%	0.6%	0.1%	0.3%	0.0%	3.7%	1.5%	1.2%	0.1%	0.6%	24.7%	9.9%
546	50	589	4.2%	43.7%	14.0%	0.3%	0.2%	0.3%	0.0%	0.2%	0.0%	4.7%	2.0%	2.4%	0.5%	0.4%	15.9%	11.1%
547	50	889	4.4%	46.3%	16.5%	0.3%	0.2%	0.4%	0.0%	0.2%	0.0%	4.2%	1.7%	2.1%	0.4%	0.2%	10.5%	12.3%
548	50	69	6.0%	62.8%	21.6%	0.2%	0.1%	0.2%	0.0%	0.1%	0.1%	5.0%	2.1%	1.7%	0.3%	0.0%	0.0%	0.0%
549	50	777	4.3%	44.9%	18.6%	0.4%	0.3%	0.5%	0.1%	0.3%	0.0%	4.6%	1.9%	1.5%	0.2%	0.4%	16.0%	6.0%
550	50	879	4.6%	48.5%	14.2%	0.2%	0.2%	0.3%	0.0%	0.2%	0.0%	4.6%	1.9%	2.2%	0.4%	0.3%	11.6%	10.6%
551	50	636	4.0%	42.4%	17.3%	0.4%	0.3%	0.5%	0.1%	0.3%	0.0%	4.1%	1.7%	1.5%	0.1%	0.5%	19.6%	7.3%
552	50	761	4.6%	48.7%	12.8%	0.2%	0.1%	0.2%	0.0%	0.1%	0.1%	5.2%	2.2%	2.6%	0.5%	0.3%	13.5%	8.8%
553	50	8	3.6%	38.2%	40.9%	0.0%	0.0%	0.0%	0.0%	0.0%	0.1%	12.1%	5.0%	0.0%	0.0%	0.0%	0.0%	0.0%
554	50	171	4.5%	46.7%	18.1%	0.3%	0.2%	0.3%	0.0%	0.2%	0.0%	3.3%	1.4%	1.7%	0.3%	0.0%	0.0%	23.1%
555	50	961	4.3%	45.4%	18.6%	0.4%	0.3%	0.5%	0.1%	0.3%	0.0%	3.9%	1.6%	1.4%	0.2%	0.4%	17.0%	5.6%
556	50	712	4.5%	47.7%	12.0%	0.2%	0.1%	0.2%	0.0%	0.1%	0.1%	5.5%	2.3%	2.7%	0.5%	0.3%	14.4%	9.4%
557	50	961	4.3%	45.4%	18.6%	0.4%	0.3%	0.5%	0.1%	0.3%	0.0%	3.9%	1.6%	1.4%	0.2%	0.4%	17.0%	5.6%
558	50	1056	4.6%	47.9%	14.1%	0.3%	0.2%	0.3%	0.0%	0.2%	0.1%	6.0%	2.5%	2.6%	0.4%	0.3%	13.8%	6.7%
559	50	329	5.1%	53.8%	30.5%	0.3%	0.2%	0.3%	0.0%	0.2%	0.1%	5.2%	2.1%	1.7%	0.5%	0.0%	0.0%	0.0%
560	50	324	5.5%	58.0%	22.9%	0.3%	0.2%	0.4%	0.0%	0.2%	0.1%	5.8%	2.4%	1.9%	0.4%	0.0%	0.0%	1.9%
561	50	720	5.2%	54.7%	25.9%	0.4%	0.3%	0.5%	0.1%	0.3%	0.0%	4.7%	1.9%	1.4%	0.3%	0.0%	1.2%	3.1%
562	50	549	5.0%	52.5%	27.9%	0.3%	0.2%	0.4%	0.0%	0.2%	0.0%	4.8%	2.0%	1.6%	0.4%	0.0%	1.6%	2.9%
563	50	558	5.3%	55.8%	28.3%	0.3%	0.2%	0.3%	0.0%	0.2%	0.0%	4.8%	2.0%	1.5%	0.3%	0.0%	0.0%	0.8%
564	50	468	5.6%	58.7%	23.5%	0.4%	0.3%	0.5%	0.1%	0.3%	0.0%	4.7%	2.0%	1.4%	0.3%	0.0%	0.0%	2.3%
565	50	172	5.1%	53.9%	22.0%	0.3%	0.2%	0.4%	0.0%	0.2%	0.0%	3.0%	1.2%	1.3%	0.3%	0.1%	5.2%	6.6%
566	50	433	5.2%	54.2%	27.6%	0.4%	0.3%	0.4%	0.0%	0.2%	0.0%	4.0%	1.6%	1.1%	0.2%	0.0%	2.1%	2.6%
567	50	19	5.6%	59.1%	25.8%	0.3%	0.2%	0.3%	0.0%	0.2%	0.1%	5.1%	2.1%	1.0%	0.1%	0.0%	0.0%	0.0%
568	50	135	4.7%	49.0%	22.4%	0.3%	0.2%	0.4%	0.0%	0.2%	0.1%	7.7%	3.2%	1.8%	0.3%	0.0%	0.0%	9.6%
569	50	10	4.4%	46.4%	32.1%	0.5%	0.4%	0.6%	0.1%	0.3%	0.1%	9.5%	3.9%	1.3%	0.3%	0.0%	0.0%	0.0%
570	50	21	5.7%	60.2%	22.3%	0.7%	0.5%	0.8%	0.1%	0.5%	0.0%	4.7%	1.9%	1.9%	0.6%	0.0%	0.0%	0.0%
571	50	321	5.0%	52.0%	21.4%	0.4%	0.3%	0.5%	0.1%	0.3%	0.0%	3.3%	1.4%	1.4%	0.2%	0.0%	0.0%	13.7%
572	50	35	3.4%	35.2%	15.5%	0.3%	0.2%	0.4%	0.0%	0.2%	0.0%	3.9%	1.6%	1.4%	0.4%	0.0%	0.0%	37.4%
573	50	289	4.5%	47.1%	21.4%	0.5%	0.3%	0.5%	0.1%	0.3%	0.0%	3.0%	1.3%	1.2%	0.2%	0.0%	0.0%	19.7%
574	50	183	5.0%	52.7%	21.8%	0.3%	0.2%	0.4%	0.0%	0.2%	0.1%	6.9%	2.9%	1.9%	0.4%	0.0%	0.0%	7.1%
575	50	17	5.8%	61.3%	21.2%	0.5%	0.4%	0.6%	0.1%	0.4%	0.1%	5.6%	2.3%	1.3%	0.3%	0.0%	0.0%	0.0%
576	50	217	4.8%	49.9%	23.6%	0.3%	0.2%	0.4%	0.0%	0.2%	0.1%	7.6%	3.1%	2.0%	0.4%	0.0%	0.0%	7.4%
577	50	21	1.4%	14.6%	15.6%	0.0%	0.0%	0.0%	0.0%	0.0%	0.0%	4.6%	1.9%	0.0%	0.0%	0.0%	0.0%	61.8%
578	50	59	4.6%	48.1%	19.9%	0.3%	0.2%	0.3%	0.0%	0.2%	0.0%	4.2%	1.7%	1.1%	0.2%	0.0%	0.0%	19.3%
579	50	10	4.5%	46.8%	33.6%	0.2%	0.1%	0.2%	0.0%	0.1%	0.1%	9.9%	4.1%	0.4%	0.0%	0.0%	0.0%	0.0%
580	50	29	3.5%	36.3%	11.1%	0.1%	0.1%	0.1%	0.0%	0.1%	0.0%	3.3%	1.4%	0.3%	0.0%	0.0%	0.0%	43.9%
581	50	41	4.4%	46.1%	13.4%	0.2%	0.1%	0.2%	0.0%	0.1%	0.0%	4.6%	1.9%	0.9%	0.1%	0.0%	0.0%	28.0%
582	50	392	5.4%	57.0%	22.6%	0.2%	0.2%	0.3%	0.0%	0.1%	0.1%	7.2%	3.0%	2.6%	0.2%	0.0%	0.0%	1.2%
583	50	343	5.5%	57.8%	22.6%	0.2%	0.1%	0.2%	0.0%	0.1%	0.1%	7.4%	3.0%	2.7%	0.2%	0.0%	0.0%	0.0%
584	50	343	5.5%	57.8%	22.6%	0.2%	0.1%	0.2%	0.0%	0.1%	0.1%	7.4%	3.0%	2.7%	0.2%	0.0%	0.0%	0.0%
585	50	717	5.2%	54.3%	24.5%	0.3%	0.2%	0.4%	0.0%	0.2%	0.1%	8.5%	3.5%	2.5%	0.3%	0.0%	0.0%	0.0%
586	50	595	5.4%	56.5%	23.0%	0.2%	0.2%	0.3%	0.0%	0.1%	0.1%	7.9%	3.3%	2.8%	0.3%	0.0%	0.0%	0.0%
587	50	155	4.2%	43.9%	29.5%	0.9%	0.6%	1.0%	0.1%	0.6%	0.1%	11.8%	4.9%	2.1%	0.4%	0.0%	0.0%	0.0%
588	70	1917	4.7%	49.2%	30.1%	0.6%	0.4%	0.7%	0.1%	0.4%	0.1%	6.2%	2.6%	2.5%	0.6%	0.0%	1.9%	0.0%
589	70	564	5.5%	57.4%	22.4%	0.4%	0.3%	0.4%	0.0%	0.2%	0.0%	3.7%	1.5%	1.7%	0.5%	0.1%	5.9%	0.0%
590	70	1917	4.7%	49.2%	30.1%	0.6%	0.4%	0.7%	0.1%	0.4%	0.1%	6.2%	2.6%	2.5%	0.6%	0.0%	1.9%	0.0%
591	70	1135	6.0%	62.4%	18.3%	0.3%	0.2%	0.4%	0.0%	0.2%	0.0%	4.6%	1.9%	1.4%	0.3%	0.1%	4.0%	0.0%
594	50	736	4.5%	47.0%	24.1%	0.6%	0.4%	0.7%	0.1%	0.4%	0.0%	3.1%	1.3%	0.9%	0.1%	0.2%	9.6%	7.0%
595	50	528	4.8%	50.7%	20.1%	0.2%	0.1%	0.2%	0.0%	0.1%	0.0%	4.2%	1.7%	0.9%	0.1%	0.4%	15.6%	0.7%
596	50	689	4.5%	47.5%	24.8%	0.6%	0.4%	0.7%	0.1%	0.4%	0.0%	2.7%	1.1%	0.6%	0.1%	0.2%	10.2%	5.8%
597	50	754	5.2%	54.3%	19.7%	0.3%	0.2%	0.3%	0.0%	0.2%	0.0%	4.7%	1.9%	1.5%	0.2%	0.3%	10.9%	0.5%
598	50	890	5.1%	53.1%	23.1%	0.6%	0.4%	0.7%	0.1%	0.4%	0.0%	4.2%	1.7%	1.2%	0.2%	0.1%	4.8%	4.5%
599	50	505	4.5%	47.0%	28.7%	0.5%	0.3%	0.5%	0.1%	0.3%	0.0%	4.3%	1.8%	2.0%	0.4%	0.2%	8.7%	0.8%
600	50	736	5.6%	59.0%	28.4%	0.8%	0.5%	0.9%	0.1%	0.5%	0.0%	2.5%	1.0%	0.6%	0.0%	0.0%	0.0%	0.0%
601	50	396	5.0%	52.7%	29.8%	0.4%	0.3%	0.5%	0.1%	0.3%	0.1%	5.7%	2.3%	2.4%	0.3%	0.0%	0.0%	0.0%
602	50	273	5.6%	58.7%	17.8%	0.3%	0.2%	0.4%	0.0%	0.2%	0.1%	6.3%	2.6%	3.1%	0.4%	0.0%	0.0%	4.2%
603	50	8	3.6%	38.0%	40.7%	0.0%	0.0%	0.0%	0.0%	0.0%	0.1%	12.0%	5.0%	0.4%	0.1%	0.0%	0.0%	0.0%
604	50	430	5.3%	55.8%	21.5%	0.4%	0.2%	0.4%	0.0%	0.2%	0.1%	6.9%	2.9%	3.1%	0.4%	0.0%	0.0%	2.7%
605	50	418	5.5%	57.3%	22.1%	0.4%	0.3%	0.4%	0.0%	0.2%	0.1%	7.1%	2.9%	3.2%	0.5%	0.0%	0.0%	0.0%
606	50	137	5.3%	55.4%	24.6%	0.5%	0.4%	0.6%	0.1%	0.3%	0.1%	7.6%	3.1%	1.7%	0.2%	0.0%	0.0%	0.0%
607	50	8	3.6%	38.2%	40.9%	0.0%	0.0%	0.0%	0.0%	0.0%	0.1%	12.1%	5.0%	0.0%	0.0%	0.0%	0.0%	0.0%
608	50	708	3.7%	39.3%	24.1%	0.2%	0.2%	0.3%	0.0%	0.2%	0.0%	3.1%	1.3%	1.3%	0.4%	0.5%	23.1%	2.4%

Traffic Flows and Breakdown by 16 Vehicle Classes (Year 2036)

Link No.	Speed Limit	Total Vehicle	19 - Motorcycles (MC)	01 - Private Cars (PC)	03 - Taxi	14 - Non-franchised Bus <=6.4t	15 - Non-franchised Bus 6.4-15t	16 - Non-franchised Bus >15t	12 - Private Light Bus <=3.5t	13 - Private Light Bus >3.5t	04 - Light Goods Vehicles <=2.5t	05 - Lt Goods Vehicles 2.5-3.5t	06 - Light Goods Vehicles >3.5t	07 - Heavy Goods Vehicles <=15t	08 - Heavy Goods Vehicles >15t	17 - Franchised Bus (SD)	18 - Franchised Bus (DD)	11 - Public Light Buses
	km/hr	2000-2100																
609	50	1086	4.6%	48.4%	19.6%	0.5%	0.3%	0.5%	0.1%	0.3%	0.0%	3.7%	1.5%	1.3%	0.2%	0.3%	11.7%	7.1%
610	50	1403	4.4%	46.4%	19.0%	0.4%	0.3%	0.5%	0.1%	0.3%	0.0%	3.7%	1.5%	1.1%	0.1%	0.3%	13.5%	8.2%
611	50	614	3.2%	33.7%	10.2%	0.3%	0.2%	0.3%	0.0%	0.2%	0.0%	4.3%	1.8%	1.4%	0.1%	0.6%	26.6%	16.9%
612	70	770	3.8%	40.1%	26.9%	0.4%	0.3%	0.5%	0.1%	0.3%	0.1%	5.8%	2.4%	1.3%	0.2%	0.0%	0.9%	17.0%
613	70	852	6.4%	66.8%	21.1%	0.3%	0.2%	0.3%	0.0%	0.2%	0.0%	2.5%	1.0%	0.7%	0.1%	0.0%	0.3%	0.0%
614	70	852	6.4%	66.8%	21.1%	0.3%	0.2%	0.3%	0.0%	0.2%	0.0%	2.5%	1.0%	0.7%	0.1%	0.0%	0.3%	0.0%
615	70	770	3.8%	40.1%	26.9%	0.4%	0.3%	0.5%	0.1%	0.3%	0.1%	5.8%	2.4%	1.3%	0.2%	0.0%	0.9%	17.0%
617	50	760	3.9%	40.7%	15.9%	0.5%	0.3%	0.5%	0.1%	0.3%	0.0%	4.6%	1.9%	0.9%	0.1%	0.6%	26.3%	3.4%
618	70	893	4.7%	49.6%	32.9%	0.3%	0.2%	0.3%	0.0%	0.2%	0.1%	4.9%	2.0%	1.6%	0.4%	0.0%	0.0%	2.8%
619	50	1549	4.6%	48.7%	21.0%	0.5%	0.4%	0.6%	0.1%	0.3%	0.0%	3.9%	1.6%	0.9%	0.1%	0.3%	14.6%	2.4%
620	50	957	5.2%	54.2%	23.1%	0.5%	0.4%	0.6%	0.1%	0.3%	0.0%	4.2%	1.8%	1.1%	0.1%	0.1%	4.4%	3.8%
621	50	585	4.1%	43.2%	25.7%	0.2%	0.1%	0.2%	0.0%	0.1%	0.0%	3.4%	1.4%	1.4%	0.4%	0.2%	10.2%	9.3%
622	50	1031	5.2%	54.7%	23.1%	0.5%	0.4%	0.6%	0.1%	0.3%	0.0%	4.2%	1.8%	1.1%	0.1%	0.1%	4.1%	3.5%
623	50	948	5.2%	55.0%	23.2%	0.5%	0.4%	0.6%	0.1%	0.3%	0.0%	3.7%	1.5%	1.0%	0.1%	0.1%	4.5%	3.5%
624	50	721	5.1%	53.1%	22.8%	0.5%	0.3%	0.6%	0.1%	0.3%	0.0%	3.8%	1.6%	1.0%	0.1%	0.1%	5.9%	4.6%
625	50	990	4.4%	46.3%	17.9%	0.2%	0.2%	0.3%	0.0%	0.2%	0.0%	3.9%	1.6%	1.0%	0.2%	0.1%	6.0%	17.6%
627	50	585	4.1%	43.2%	25.7%	0.2%	0.1%	0.2%	0.0%	0.1%	0.0%	3.4%	1.4%	1.4%	0.4%	0.2%	10.2%	9.3%
628	50	405	4.8%	50.8%	6.7%	0.3%	0.2%	0.3%	0.0%	0.2%	0.0%	4.7%	1.9%	0.4%	0.0%	0.0%	0.0%	29.4%
629	70	893	4.7%	49.6%	32.9%	0.3%	0.2%	0.3%	0.0%	0.2%	0.1%	4.9%	2.0%	1.6%	0.4%	0.0%	0.0%	2.8%
630	70	1627	5.0%	52.4%	25.4%	0.3%	0.2%	0.3%	0.0%	0.2%	0.1%	5.0%	2.1%	1.6%	0.3%	0.0%	0.0%	7.3%
631	50	246	5.4%	56.7%	13.4%	0.2%	0.1%	0.2%	0.0%	0.1%	0.1%	5.2%	2.1%	1.6%	0.5%	0.2%	10.0%	4.3%
632	50	395	4.3%	44.6%	23.0%	0.2%	0.2%	0.3%	0.0%	0.1%	0.0%	3.9%	1.6%	0.6%	0.1%	0.2%	10.1%	10.6%
633	50	104	3.7%	38.7%	10.5%	0.2%	0.1%	0.2%	0.0%	0.1%	0.1%	6.4%	2.7%	2.2%	0.6%	0.6%	23.7%	10.3%
634	50	371	4.5%	47.3%	24.5%	0.2%	0.2%	0.3%	0.0%	0.2%	0.0%	4.2%	1.7%	0.6%	0.1%	0.3%	10.8%	5.1%
640	50	90	5.6%	59.0%	23.7%	0.2%	0.1%	0.2%	0.0%	0.1%	0.1%	6.5%	2.7%	1.4%	0.2%	0.0%	0.0%	0.0%
641	50	161	5.4%	56.2%	22.5%	0.2%	0.1%	0.2%	0.0%	0.1%	0.1%	5.9%	2.4%	1.2%	0.1%	0.0%	0.0%	5.7%
642	50	413	4.0%	41.9%	20.4%	0.4%	0.3%	0.5%	0.1%	0.3%	0.1%	5.6%	2.3%	1.6%	0.2%	0.0%	0.0%	22.6%
643	50	552	4.4%	46.2%	21.2%	0.4%	0.3%	0.5%	0.1%	0.3%	0.1%	5.4%	2.2%	1.8%	0.4%	0.0%	0.0%	16.9%
644	50	390	4.0%	42.0%	20.7%	0.5%	0.4%	0.6%	0.1%	0.3%	0.1%	5.2%	2.1%	2.0%	0.4%	0.0%	0.0%	21.6%
645	50	187	4.8%	49.8%	27.6%	1.0%	0.7%	1.1%	0.1%	0.6%	0.1%	6.2%	2.6%	3.0%	0.8%	0.0%	0.0%	1.6%
646	50	27	5.7%	59.6%	22.2%	1.8%	1.3%	2.1%	0.2%	1.2%	0.0%	3.5%	1.5%	0.8%	0.0%	0.0%	0.0%	0.0%
647	50	265	4.2%	44.0%	14.0%	0.4%	0.3%	0.4%	0.0%	0.2%	0.1%	8.8%	3.6%	2.8%	0.1%	0.1%	3.4%	17.5%
648	50	472	4.3%	44.7%	15.4%	0.4%	0.3%	0.5%	0.0%	0.2%	0.1%	8.9%	3.7%	2.3%	0.1%	0.0%	1.9%	17.2%
649	50	384	4.8%	50.3%	16.9%	0.5%	0.3%	0.6%	0.1%	0.3%	0.1%	10.2%	4.2%	2.5%	0.1%	0.1%	2.3%	6.7%
650	50	554	5.0%	52.0%	19.5%	0.4%	0.3%	0.5%	0.1%	0.3%	0.1%	8.6%	3.6%	1.6%	0.1%	0.0%	1.6%	6.4%
651	50	62	4.0%	42.0%	17.8%	0.8%	0.6%	0.9%	0.1%	0.5%	0.2%	17.8%	7.4%	7.3%	0.5%	0.0%	0.0%	0.0%
652	50	232	5.0%	52.2%	23.3%	0.5%	0.3%	0.6%	0.1%	0.3%	0.1%	8.4%	3.5%	1.5%	0.1%	0.0%	0.0%	4.3%
653	50	69	6.0%	63.2%	22.7%	0.4%	0.3%	0.4%	0.0%	0.2%	0.0%	3.9%	1.6%	1.1%	0.1%	0.0%	0.0%	0.0%
654	50	11	4.4%	46.4%	30.7%	0.3%	0.2%	0.3%	0.0%	0.2%	0.1%	9.0%	3.7%	3.5%	1.2%	0.0%	0.0%	0.0%
657	50	105	5.7%	59.8%	25.7%	0.3%	0.2%	0.3%	0.0%	0.2%	0.0%	4.8%	2.0%	0.8%	0.1%	0.0%	0.0%	0.0%
658	50	114	6.3%	65.9%	19.4%	0.3%	0.2%	0.3%	0.0%	0.2%	0.0%	4.7%	1.9%	0.7%	0.1%	0.0%	0.0%	0.0%
659	50	41	6.6%	68.9%	18.3%	0.5%	0.3%	0.5%	0.1%	0.3%	0.0%	2.5%	1.0%	1.1%	0.0%	0.0%	0.0%	0.0%
660	50	71	6.7%	70.6%	17.1%	0.3%	0.2%	0.3%	0.0%	0.2%	0.0%	2.6%	1.1%	0.8%	0.0%	0.0%	0.0%	0.0%
661	50	630	5.9%	61.5%	23.8%	0.7%	0.5%	0.8%	0.1%	0.4%	0.0%	2.7%	1.1%	1.0%	0.1%	0.0%	1.4%	0.0%
662	50	337	5.1%	53.0%	36.3%	0.3%	0.2%	0.4%	0.0%	0.2%	0.0%	2.5%	1.0%	0.9%	0.1%	0.0%	0.0%	0.0%
665	70	61	5.9%	61.5%	23.6%	0.7%	0.5%	0.9%	0.1%	0.5%	0.0%	3.4%	1.4%	1.4%	0.2%	0.0%	0.0%	0.0%
669	70	615	5.9%	61.8%	17.4%	0.4%	0.3%	0.4%	0.0%	0.2%	0.1%	5.7%	2.4%	2.3%	0.4%	0.1%	2.7%	0.0%
670	50	399	5.8%	60.6%	20.8%	0.3%	0.2%	0.3%	0.0%	0.2%	0.0%	3.8%	1.6%	1.8%	0.5%	0.1%	4.1%	0.0%
671	70	216	6.1%	64.1%	11.1%	0.5%	0.4%	0.6%	0.1%	0.3%	0.1%	9.3%	3.8%	3.4%	0.3%	0.0%	0.0%	0.0%
672	70	278	6.1%	63.5%	13.8%	0.6%	0.4%	0.7%	0.1%	0.4%	0.1%	8.0%	3.3%	2.9%	0.2%	0.0%	0.0%	0.0%
674	50	869	5.7%	59.5%	24.1%	0.3%	0.2%	0.3%	0.0%	0.2%	0.1%	5.1%	2.1%	1.0%	0.1%	0.0%	1.0%	0.3%
675	50	253	5.8%	60.3%	22.4%	0.2%	0.1%	0.2%	0.0%	0.1%	0.0%	3.5%	1.5%	0.8%	0.1%	0.1%	3.5%	1.2%
676	50	61	6.0%	63.1%	23.6%	0.3%	0.2%	0.3%	0.0%	0.2%	0.0%	3.9%	1.6%	0.7%	0.1%	0.0%	0.0%	0.0%
677	50	72	6.3%	66.6%	20.3%	0.3%	0.2%	0.4%	0.0%	0.2%	0.0%	3.6%	1.5%	0.6%	0.0%	0.0%	0.0%	0.0%
678	50	200	4.7%	49.7%	25.4%	0.7%	0.5%	0.8%	0.1%	0.4%	0.1%	9.5%	4.0%	3.8%	0.4%	0.0%	0.0%	0.0%
679	50	94	5.6%	58.4%	14.5%	0.2%	0.1%	0.2%	0.0%	0.1%	0.1%	10.9%	4.5%	4.7%	0.6%	0.0%	0.0%	0.0%
680	50	192	4.3%	45.6%	22.0%	0.2%	0.1%	0.2%	0.0%	0.1%	0.0%	4.6%	1.9%	1.9%	0.3%	0.0%	0.0%	18.6%
681	50	223	4.9%	51.5%	23.6%	0.7%	0.5%	0.9%	0.1%	0.5%	0.1%	7.1%	2.9%	2.5%	0.2%	0.0%	0.0%	4.4%
682	50	73	5.7%	59.9%	24.9%	0.1%	0.1%	0.1%	0.0%	0.1%	0.1%	5.2%	2.1%	1.3%	0.3%	0.0%	0.0%	0.0%
683	50	95	5.8%	60.5%	17.4%	0.4%	0.3%	0.5%	0.1%	0.3%	0.1%	7.0%	2.9%	1.5%	0.0%	0.0%	0.0%	3.2%
684	50	140	5.4%	57.2%	24.2%	0.5%	0.3%	0.5%	0.1%	0.3%	0.1%	6.1%	2.5%	2.4%	0.4%	0.0%	0.0%	0.0%
685	50	245	5.1%	53.3%	23.9%	0.6%	0.4%	0.7%	0.1%	0.4%	0.1%	8.0%	3.3%	3.5%	0.5%	0.0%	0.0%	0.0%
686	50	322	4.4%	46.6%	11.4%	0.4%	0.3%	0.5%	0.1%	0.3%	0.1%	10.3%	4.3%	3.8%	0.3%	0.1%	2.8%	14.4%
687	50	131	4.8%	50.2%	21.4%	0.1%	0.1%	0.2%	0.0%	0.1%	0.1%	14.5%	6.0%	2.3%	0.1%	0.0%	0.0%	0.0%
688	50	116	5.1%	53.0%	28.3%	0.3%	0.2%	0.3%	0.0%	0.2%	0.1%	8.1%	3.3%	1.1%	0.0%	0.0%	0.0%	0.0%
689	50	289	4.6%	48.7%	28.2%	1.0%	0.7%	1.2%	0.1%	0.6%	0.0%	3.8%	1.6%	1.7%	0.2%	0.1%	3.1%	4.5%
690	50	289	4.6%	48.7%	28.3%	1.0%	0.7%	1.1%	0.1%	0.6%	0.0%	3.8%	1.6%	1.7%	0.2%	0.1%	3.1%	4.5%
691	50	354	5.0%	52.4%	26.5%	0.2%	0.2%	0.3%	0.0%	0.2%	0.1%	9.4%	3.9%	1.8%	0.1%	0.0%	0.0%	0.0%
692	50	354	5.0%	52.4%	26.5%	0.2%	0.2%	0.3%	0.0%	0.2%	0.1%	9.4%	3.9%	1.8%	0.1%	0.0%	0.0%	0.0%
693	50	136	3.9%	41.0%	26.2%	0.4%	0.3%	0.4%	0.0%	0.2%	0.2%	15.8%	6.6%	4.5%	0.6%	0.0%	0.0%	0.0%
695	50	392	4.8%	50.9%	26.7%	0.2%	0.2%	0.3%	0.0%	0.1%	0.1%	10.7%	4.4%	1.5%	0.0%	0.0%	0.0%	0.0%
696	50	8	3.6%	38.2%	40.9%	0.0%	0.0%	0.0%	0.0%	0.0%	0.1%	12.1%	5.0%	0.0%	0.0%	0.0%	0.0%	0.0%
697	50	94	5.1%	53.1%	15.1%	0.4%	0.3%	0.4%	0.0%	0.2%	0.1%	5.8%	2.4%	3.9%	0.3%	0.2%	9.4%	3.2%
698	70	406	6.4%	67.0%	11.4%	1.5%	1.1%	1.8%	0.2%	1.0%	0.0%	4.0%	1.7%	3.8%	0.0%	0.0%	0.0%	0.0%
699	50	152	0.2%	2.0%	2.2%	0.0%	0.0%	0.0%	0.0%	0.0%	0.0%	0.6%	0.3%	0.0%	0.0%	2.0%	85.7%	7.0%
700	70	2200	4.1%	43.4%	26.4%	0.2%	0.1%	0.2%	0.0%	0.1%	0.1%	6.0%	2.5%	1.2%	0.2%	0.1%	5.4%	10.0%
701	70	547	5.1%	53.8%	13.6%	0.8%	0.6%	0.9%	0.1%	0.5%	0.1%	12.3%	5.1%	2.1%	0.2%	0.0%	1.9%	2.8%
702	70	2182	4.1%	43.3%	26.3%	0.2%	0.1%	0.2%	0.0%	0.1%	0.1%	6.0%	2.5%	1.2%	0.2%	0.1%	5.4%	10.1%
704	70	2084	4.0%	41.5%	22.7%	0.4%	0.3%	0.5%	0.1%	0.3%	0.1%	5.6%	2.3%	1.5%	0.1%	0.2%	10.1%	10.3%
705	70	2356	4.2%	43.9%	21.7%	0.5%	0.3%	0.5%	0.1%	0.3%	0.1%	5.5%	2.3%	1.5%	0.1%	0.2%	9.1%	9.8%
706	70	1688	5.0%	52.1%	22.2%	0.1%	0.1%	0.1%	0.0%	0.0%	0.1%	3.1%	1.3%	1.0%	0.2%	0.1%	4.6%	10.2%
712	50	592	5.2%	55.0%	29.6%	0.6%	0.5%	0.7%	0.1%	0.4%	0.0%	3.8%	1.6%	1.2%	0.1%	0.0%	0.6%	0.5%
713	50	40	4.6%	48.7%	18.0%	0.4%	0.3%	0.5%	0.0%	0.2%	0.0%	2.4%	1.0%	0.8%	0.1%	0.5%	22.4%	0.0%
714	50	32	5.0%	52.4%	26.3%	0.4%	0.3%	0.5%	0.1%	0.3%	0.1%	7.3%	3.0%	3.4%	0.9%	0.0%	0.0%	0.0%
715	50	29	5.8%	60.8%	23.9%	0.5%	0.3%	0.5%	0.1%	0.3%	0.0%	3.6%	1.5%	2.1%	0.6%	0.0%	0.0%	0.0%
716	50	130	4.9%	50.9%	19.5%	0.2%	0.2%	0.3%	0.0%	0.1%	0.1%	6.6%	2.7%	2.1%	0.2%	0.3%	12.0%	0.0%
717	50	722	5.3%	55.7%	25.7%	0.5%	0.3%	0.6%	0.1%	0.3%	0.0%	4.6%	1.9%	1.7%	0.2%	0.1%	3.0%	0.0%
718	50	1053	5.6%	59.0%	19.3%	0.6%	0.4%	0.7%	0.1%	0.4%	0.1%	5.7%	2.4%	2.1%	0.3%	0.0%	1.6%	1.9%
719	50	629	5.1%	53.5%	26.2%	0.9%	0.6%	1.0%	0.1%	0.5%	0.1%	5.2%	2.2%	1.7%	0.2%	0.0%	0.6%	2.2%
720	50	208	6.1%	63.7%	22.6%	0.8%	0.6%	1.0%	0.1%	0.5%	0.0%	2.4%	1.0%	1.1%	0.1%	0.0%	0.0%	0.0%
721	50	312	4.8%	49.9%	17.9%	0.2%	0.1%	0.2%	0.0%	0.1%	0.0%	3.1%	1.3%	1.0%	0.1%	0.2%	7.4%	13.6%
722	50	294	4.2%	44.1%	18.8%	0.2%	0.1%	0.2%	0.0%	0.1%	0.1%	4.9%	2.0%	2.0%	0.2%	0.2%	7.3%	15.5%
723	50	1084	4.9%	51.1%	26.8%	0.7%	0.5%	0.8%	0.1%	0.4%	0.0%	3.6%	1.5%	1.4%	0.3%	0.0%	1.9%	6.0%
724	50	1614	5.1%	54.0%	20.0%	0.8%	0.5%	0.9%	0.1%	0.5%	0.1%	6.3%	2.6%	1.8%	0.2%	0.0%	1.8%	5.2%
725	50	341	5.0%	52.2%	22.9%	0.9%	0.6%	1.0%	0.1%	0.6%	0.0%	4.2%	1.7%	1.2%	0.3%	0.1%	5.9%	3.3%
726	50	773	5.1%	53.5%	21.3%	0.5%	0.4%	0.6%	0.1%	0.4%	0.1%	8.5%	3.5%	1.9%	0.1%	0.1%	2.8%	1.1%
727	50	233	5.5%	57.9%	21.0%	0.4%	0.3%	0.4%	0.0%	0.2%	0.1%	8.6%	3.6%	1.9%	0.1%	0.0%	0.0%	0.0%
728	50	217	5.5%	57.5%	21.0%	0.2%	0.2%	0.3%	0.0%	0.2%	0.1%	8.9%	3.7%	2.2%	0.3%	0.0%	0.0%	0.0%
729	50	242	5.0%	52.3%	24.6%	1.2%	0.8%	1.4%	0.2%	0.8%	0.0%	4.5%	1.9%	1.2%	0.1%	0.0%	0.0%	6.0%
730	50	167	5.9%	61.7%	17.2%	0.4%	0.3%	0.5%	0.0%	0.3%	0.1%	6.5%	2.7%	2.3%	0.4%	0.0%	0.0%	1.8%
731	50	440	5.7%	59.5%	19.4%	0.3%	0.2%	0.3%	0.0%	0.2%	0.1%	6.4%	2.6%	2.0%	0.3%	0.0%	1.5%	1.4%
732	50	425	4.7%	49.3%	21.1%	1.3%	0.9%	1.6%	0.2%	0.9%	0.1%	7.5%	3.1%	1.9%	0.1%	0.0%	1.4%	5.9%
733	50	118	4.7%	49.3%	22.5%	0.1%	0.0%	0.1%	0.0%	0.0%	0.1%	6.0%	2.5%	1.9%	0.5%	0.0%	0.0%	12.2%
734	50	8	3.5%	37.2%	39.8%	0.3%	0.2%	0.4%	0.0%	0.2%	0.1%	11.8%	4.9%	1.4%	0.1%	0.0%	0.0%	0.0%
735	50	44	5.7%	59.6%	18.6%	0.4%	0.3%	0.4%	0.0%	0.2%	0.1%	8.8%	3.6%	2.1%	0.2%	0.0%	0.0%	0.0%

Traffic Flows and Breakdown by 16 Vehicle Classes (Year 2036)

Link No.	Speed Limit	Total Vehicle	19 - Motorcycles (MC)	01 - Private Cars (PC)	03 - Taxi	14 - Non-franchised Bus <=6.4t	15 - Non-franchised Bus 6.4-15t	16 - Non-franchised Bus >15t	12 - Private Light Bus <=3.5t	13 - Private Light Bus >3.5t	04 - Light Goods Vehicles <=2.5t	05 - Lt Goods Vehicles 2.5-3.5t	06 - Light Goods Vehicles >3.5t	07 - Heavy Goods Vehicles <=15t	08 - Heavy Goods Vehicles >15t	17 - Franchised Bus (SD)	18 - Franchised Bus (DD)	11 - Public Light Buses
	km/hr	2000-2100																
736	50	325	4.8%	50.8%	20.9%	0.9%	0.7%	1.1%	0.1%	0.6%	0.1%	10.1%	4.2%	2.1%	0.2%	0.0%	0.0%	3.3%
737	50	56	3.8%	40.1%	18.1%	0.1%	0.0%	0.1%	0.0%	0.0%	0.1%	6.5%	2.7%	2.2%	0.7%	0.0%	0.0%	25.6%
738	50	265	5.0%	52.7%	20.3%	0.9%	0.7%	1.1%	0.1%	0.6%	0.1%	8.9%	3.7%	1.8%	0.1%	0.0%	0.0%	4.0%
739	50	273	4.2%	43.8%	29.4%	0.6%	0.4%	0.7%	0.1%	0.4%	0.1%	5.5%	2.3%	1.1%	0.2%	0.1%	2.2%	9.2%
740	50	431	4.9%	51.4%	18.0%	0.6%	0.4%	0.7%	0.1%	0.4%	0.1%	9.9%	4.1%	1.5%	0.1%	0.1%	2.2%	5.3%
741	50	129	4.6%	48.5%	16.7%	0.5%	0.4%	0.6%	0.1%	0.3%	0.1%	9.1%	3.8%	1.7%	0.2%	0.0%	0.0%	13.6%
742	50	262	4.3%	45.4%	16.2%	0.7%	0.5%	0.8%	0.1%	0.4%	0.0%	3.2%	1.3%	0.7%	0.1%	0.1%	5.1%	21.2%
743	50	342	4.7%	49.1%	17.2%	0.8%	0.6%	1.0%	0.1%	0.5%	0.0%	3.6%	1.5%	0.7%	0.0%	0.1%	3.9%	16.2%
745	50	263	4.6%	48.6%	22.1%	0.7%	0.5%	0.8%	0.1%	0.4%	0.1%	8.9%	3.7%	1.6%	0.1%	0.1%	2.5%	5.2%
746	50	115	4.0%	42.0%	13.3%	1.0%	0.7%	1.2%	0.1%	0.6%	0.1%	6.4%	2.6%	0.9%	0.0%	0.1%	5.2%	21.7%
749	70	3052	5.8%	61.0%	15.0%	0.5%	0.4%	0.6%	0.1%	0.3%	0.1%	7.1%	2.9%	2.9%	0.2%	0.0%	1.9%	1.0%
750	70	2926	5.8%	60.8%	11.1%	0.8%	0.6%	0.9%	0.1%	0.5%	0.1%	9.6%	4.0%	2.3%	0.2%	0.0%	2.1%	1.1%
751	70	885	5.4%	56.4%	20.6%	0.5%	0.3%	0.6%	0.1%	0.3%	0.1%	9.2%	3.8%	2.6%	0.2%	0.0%	0.0%	0.0%
752	70	1136	5.9%	62.3%	19.2%	0.4%	0.3%	0.5%	0.1%	0.3%	0.1%	6.3%	2.6%	1.6%	0.4%	0.0%	0.0%	0.0%
753	70	1137	5.0%	52.5%	24.4%	0.5%	0.3%	0.6%	0.1%	0.3%	0.1%	8.3%	3.4%	2.4%	0.2%	0.0%	1.1%	0.8%
754	70	1011	6.1%	63.9%	16.6%	0.3%	0.2%	0.4%	0.0%	0.2%	0.1%	6.1%	2.5%	1.8%	0.2%	0.0%	1.4%	0.0%
755	70	369	4.9%	51.8%	20.6%	0.2%	0.1%	0.2%	0.0%	0.1%	0.1%	11.0%	4.5%	3.2%	0.3%	0.0%	0.2%	2.5%
756	70	312	6.0%	62.7%	13.8%	0.4%	0.3%	0.4%	0.0%	0.2%	0.1%	6.8%	2.8%	1.7%	0.2%	0.1%	4.5%	0.0%
757	50	488	6.2%	64.7%	17.0%	0.2%	0.2%	0.3%	0.0%	0.2%	0.1%	6.4%	2.6%	1.9%	0.2%	0.0%	0.0%	0.0%
759	50	496	5.3%	55.7%	24.2%	0.4%	0.3%	0.5%	0.1%	0.3%	0.1%	6.5%	2.7%	1.5%	0.1%	0.0%	0.0%	2.3%
760	50	404	5.9%	62.0%	19.6%	0.6%	0.4%	0.7%	0.1%	0.4%	0.1%	5.0%	2.1%	0.9%	0.0%	0.0%	0.7%	1.5%
761	50	500	5.3%	55.9%	21.8%	0.4%	0.3%	0.5%	0.1%	0.3%	0.1%	8.2%	3.4%	2.3%	0.2%	0.0%	0.0%	1.2%
777	70	1363	5.7%	59.3%	12.2%	0.8%	0.5%	0.9%	0.1%	0.5%	0.1%	8.6%	3.6%	3.9%	0.2%	0.1%	2.6%	1.1%
778	50	173	5.8%	61.0%	22.1%	0.2%	0.1%	0.2%	0.0%	0.1%	0.1%	5.7%	2.4%	2.1%	0.2%	0.0%	0.0%	0.0%
779	50	1624	6.0%	63.1%	18.5%	0.4%	0.3%	0.5%	0.0%	0.2%	0.1%	6.3%	2.6%	1.7%	0.3%	0.0%	0.0%	0.0%
780	50	1263	5.2%	54.6%	22.9%	0.5%	0.3%	0.6%	0.1%	0.3%	0.1%	8.5%	3.5%	2.4%	0.2%	0.0%	0.9%	0.0%
781	50	213	5.2%	54.1%	24.5%	0.6%	0.4%	0.7%	0.1%	0.4%	0.1%	8.3%	3.5%	2.0%	0.1%	0.0%	0.0%	0.0%
782	50	133	5.8%	60.7%	22.4%	0.2%	0.1%	0.2%	0.0%	0.1%	0.1%	6.4%	2.7%	1.3%	0.1%	0.0%	0.0%	0.0%
783	50	404	5.9%	62.0%	19.6%	0.6%	0.4%	0.7%	0.1%	0.4%	0.1%	5.0%	2.1%	0.9%	0.0%	0.0%	0.7%	1.5%
784	50	421	5.6%	58.3%	20.6%	0.3%	0.2%	0.3%	0.0%	0.2%	0.1%	7.6%	3.1%	2.2%	0.1%	0.0%	0.0%	1.4%
785	50	299	5.8%	61.3%	18.9%	0.7%	0.5%	0.9%	0.1%	0.5%	0.1%	5.1%	2.1%	0.9%	0.0%	0.0%	1.0%	2.0%
786	50	475	5.7%	59.3%	20.3%	0.3%	0.2%	0.4%	0.0%	0.2%	0.1%	7.1%	3.0%	2.0%	0.1%	0.0%	0.0%	1.3%
787	50	655	5.7%	60.1%	19.9%	0.3%	0.2%	0.3%	0.0%	0.2%	0.1%	7.2%	3.0%	1.8%	0.1%	0.0%	0.0%	0.9%
788	50	1175	6.0%	62.9%	17.8%	0.4%	0.3%	0.5%	0.1%	0.3%	0.1%	6.7%	2.8%	1.8%	0.4%	0.0%	0.0%	0.0%
789	50	1468	5.2%	54.3%	22.3%	0.5%	0.3%	0.5%	0.1%	0.3%	0.1%	8.9%	3.7%	2.4%	0.2%	0.0%	0.8%	0.4%
790	50	1201	5.9%	61.9%	17.8%	0.5%	0.3%	0.6%	0.1%	0.3%	0.1%	7.2%	3.0%	2.0%	0.4%	0.0%	0.0%	0.0%
791	50	1242	5.2%	54.2%	22.4%	0.4%	0.3%	0.5%	0.1%	0.3%	0.1%	8.9%	3.7%	2.5%	0.2%	0.0%	1.0%	0.5%
792	50	275	5.7%	59.7%	21.2%	0.3%	0.2%	0.3%	0.0%	0.2%	0.1%	7.2%	3.0%	1.8%	0.2%	0.0%	0.0%	0.0%
793	50	586	5.3%	56.0%	18.8%	0.8%	0.6%	0.9%	0.1%	0.5%	0.1%	9.0%	3.7%	2.5%	0.2%	0.0%	0.5%	1.0%
794	50	451	5.4%	56.3%	21.9%	0.2%	0.1%	0.2%	0.0%	0.1%	0.1%	7.1%	2.9%	1.6%	0.1%	0.1%	2.6%	1.3%
795	50	681	5.4%	56.6%	17.7%	0.8%	0.5%	0.9%	0.1%	0.5%	0.1%	9.5%	3.9%	2.4%	0.1%	0.0%	0.4%	0.9%
796	50	729	5.5%	58.2%	20.8%	0.2%	0.1%	0.2%	0.0%	0.1%	0.1%	7.1%	2.9%	1.7%	0.2%	0.0%	1.6%	1.1%
797	50	375	5.5%	57.6%	15.4%	1.0%	0.7%	1.1%	0.1%	0.6%	0.1%	9.5%	4.0%	1.9%	0.0%	0.0%	0.8%	1.6%
798	50	278	5.6%	58.2%	22.8%	0.3%	0.2%	0.3%	0.0%	0.2%	0.1%	6.1%	2.5%	1.4%	0.1%	0.0%	0.0%	2.2%
799	50	361	5.1%	53.8%	11.5%	0.6%	0.4%	0.7%	0.1%	0.4%	0.1%	6.9%	2.8%	2.7%	0.2%	0.2%	7.4%	7.1%
800	50	383	3.0%	31.7%	9.3%	0.5%	0.3%	0.5%	0.1%	0.3%	0.0%	3.4%	1.4%	1.0%	0.1%	1.0%	41.9%	5.6%
801	50	1075	5.2%	55.0%	14.8%	0.5%	0.3%	0.5%	0.1%	0.3%	0.1%	7.6%	3.1%	2.7%	0.4%	0.1%	3.1%	6.2%
802	50	1443	5.2%	54.2%	16.3%	0.4%	0.3%	0.5%	0.0%	0.2%	0.1%	8.4%	3.5%	2.8%	0.4%	0.1%	2.4%	5.3%
803	50	832	4.1%	42.6%	12.9%	0.4%	0.3%	0.5%	0.1%	0.3%	0.1%	5.7%	2.4%	1.1%	0.0%	0.6%	25.6%	3.4%
804	50	1012	5.1%	53.9%	14.3%	0.5%	0.3%	0.6%	0.1%	0.3%	0.1%	7.9%	3.3%	2.3%	0.5%	0.1%	4.7%	6.1%
805	50	1004	4.6%	48.5%	15.0%	0.1%	0.1%	0.1%	0.0%	0.1%	0.1%	5.1%	2.1%	1.9%	0.4%	0.4%	15.2%	6.4%
806	50	1324	5.3%	55.9%	14.2%	0.5%	0.3%	0.5%	0.1%	0.3%	0.1%	7.7%	3.2%	2.1%	0.4%	0.1%	4.7%	4.6%
807	50	1005	4.4%	46.6%	14.5%	0.4%	0.3%	0.5%	0.1%	0.3%	0.1%	6.5%	2.7%	1.3%	0.2%	0.4%	16.8%	4.8%
808	50	469	5.1%	53.9%	22.4%	0.5%	0.4%	0.6%	0.1%	0.3%	0.1%	9.2%	3.8%	3.3%	0.2%	0.0%	0.0%	0.0%
809	50	62	4.0%	42.3%	17.7%	0.2%	0.1%	0.2%	0.0%	0.1%	0.2%	21.5%	8.9%	4.3%	0.3%	0.0%	0.0%	0.0%
814	50	1084	5.7%	60.1%	18.5%	0.6%	0.4%	0.7%	0.1%	0.4%	0.1%	7.7%	3.2%	2.0%	0.4%	0.0%	0.0%	0.0%
815	50	491	5.4%	56.9%	20.9%	0.3%	0.2%	0.4%	0.0%	0.2%	0.1%	8.9%	3.7%	2.7%	0.2%	0.0%	0.0%	0.0%
816	50	1036	5.7%	60.1%	16.5%	0.7%	0.5%	0.9%	0.1%	0.5%	0.1%	8.7%	3.6%	2.0%	0.4%	0.0%	0.0%	0.2%
817	50	491	5.3%	55.3%	20.3%	0.6%	0.5%	0.7%	0.1%	0.4%	0.1%	9.6%	4.0%	2.9%	0.2%	0.0%	0.0%	0.0%
818	70	2495	5.9%	62.0%	14.4%	0.6%	0.4%	0.7%	0.1%	0.4%	0.1%	7.0%	2.9%	2.3%	0.2%	0.0%	1.9%	1.0%
819	70	2043	5.9%	61.9%	9.2%	1.0%	0.7%	1.1%	0.1%	0.6%	0.1%	9.7%	4.0%	1.5%	0.1%	0.1%	2.8%	1.3%
820	70	3137	5.9%	61.4%	13.9%	0.6%	0.4%	0.7%	0.1%	0.4%	0.1%	8.2%	3.4%	2.2%	0.2%	0.0%	1.7%	0.8%
821	70	2346	6.0%	63.2%	9.3%	0.9%	0.6%	1.0%	0.1%	0.6%	0.1%	9.3%	3.9%	1.4%	0.1%	0.1%	2.4%	1.1%
822	70	1580	6.1%	63.5%	8.8%	0.4%	0.3%	0.4%	0.0%	0.2%	0.1%	10.7%	4.4%	1.8%	0.1%	0.0%	1.4%	1.6%
823	70	1318	5.2%	54.9%	17.6%	0.6%	0.4%	0.7%	0.1%	0.4%	0.1%	9.0%	3.7%	2.8%	0.2%	0.1%	2.5%	2.0%
824	50	688	4.3%	45.5%	10.5%	0.7%	0.5%	0.9%	0.1%	0.5%	0.1%	6.8%	2.8%	1.9%	0.3%	0.2%	7.1%	17.7%
825	50	220	5.9%	62.2%	5.2%	0.9%	0.7%	1.1%	0.1%	0.6%	0.1%	6.9%	2.9%	1.6%	0.0%	0.0%	1.4%	10.4%
826	70	1821	6.3%	66.1%	11.3%	0.6%	0.5%	0.8%	0.1%	0.4%	0.1%	7.6%	3.1%	1.8%	0.2%	0.0%	1.1%	0.0%
827	70	766	6.0%	62.4%	10.2%	1.9%	1.4%	2.3%	0.2%	1.2%	0.1%	6.5%	2.7%	0.6%	0.0%	0.1%	4.5%	0.0%
828	50	85	5.2%	54.4%	14.0%	2.5%	1.8%	2.9%	0.3%	1.6%	0.1%	5.4%	2.2%	9.5%	0.1%	0.0%	0.0%	0.0%
829	50	227	7.5%	78.5%	9.7%	0.0%	0.0%	0.0%	0.0%	0.0%	0.0%	2.3%	1.0%	1.0%	0.0%	0.0%	0.0%	0.0%
830	50	390	5.4%	56.5%	12.0%	0.6%	0.5%	0.8%	0.1%	0.4%	0.1%	9.1%	3.8%	10.4%	0.4%	0.0%	0.0%	0.0%
831	50	177	5.0%	52.5%	9.9%	0.2%	0.2%	0.3%	0.0%	0.2%	0.2%	15.6%	6.5%	9.1%	0.4%	0.0%	0.0%	0.0%
832	50	146	6.4%	67.0%	8.2%	0.5%	0.3%	0.6%	0.1%	0.3%	0.1%	8.8%	3.6%	3.9%	0.4%	0.0%	0.0%	0.0%
833	50	413	6.0%	63.2%	10.7%	0.3%	0.2%	0.3%	0.0%	0.2%	0.1%	9.0%	3.7%	6.1%	0.1%	0.0%	0.0%	0.0%
834	50	735	5.4%	56.4%	25.7%	0.5%	0.3%	0.6%	0.1%	0.3%	0.0%	4.3%	1.8%	1.5%	0.1%	0.1%	2.9%	0.0%
835	50	407	5.6%	58.8%	22.5%	0.6%	0.4%	0.7%	0.1%	0.4%	0.0%	4.0%	1.7%	1.3%	0.1%	0.1%	3.8%	0.0%
836	50	723	4.1%	42.8%	12.9%	0.5%	0.4%	0.6%	0.1%	0.3%	0.1%	6.1%	2.5%	1.4%	0.2%	0.5%	20.8%	6.7%
837	50	381	5.2%	54.7%	21.6%	0.2%	0.2%	0.3%	0.0%	0.1%	0.1%	7.7%	3.2%	1.4%	0.0%	0.1%	3.1%	2.2%
838	50	245	5.3%	55.9%	12.4%	0.4%	0.3%	0.5%	0.1%	0.3%	0.1%	7.6%	3.2%	3.2%	0.3%	0.0%	1.8%	8.7%
839	50	941	4.5%	47.4%	14.4%	0.1%	0.1%	0.2%	0.0%	0.1%	0.1%	5.3%	2.2%	1.9%	0.4%	0.4%	16.2%	6.8%
840	50	52	5.6%	59.2%	20.6%	0.4%	0.2%	0.4%	0.0%	0.2%	0.1%	7.5%	3.1%	2.5%	0.1%	0.0%	0.0%	0.0%
841	50	282	5.4%	56.5%	18.6%	0.3%	0.2%	0.4%	0.0%	0.2%	0.1%	7.3%	3.0%	1.2%	0.1%	0.2%	6.6%	0.0%
842	50	331	2.6%	27.5%	7.5%	0.5%	0.3%	0.6%	0.1%	0.3%	0.0%	2.7%	1.1%	0.8%	0.1%	1.1%	48.4%	6.4%
843	50	550	3.4%	35.4%	10.0%	0.5%	0.3%	0.6%	0.1%	0.3%	0.1%	5.0%	2.1%	1.1%	0.0%	0.8%	35.3%	5.1%
847	50	694	4.8%	50.7%	22.3%	0.5%	0.3%	0.5%	0.1%	0.3%	0.0%	2.8%	1.2%	1.0%	0.2%	0.1%	5.0%	10.2%
848	50	634	5.2%	54.7%	23.7%	0.5%	0.4%	0.6%	0.1%	0.3%	0.0%	3.2%	1.3%	1.0%	0.2%	0.1%	2.7%	6.0%
849	50	122	1.9%	20.2%	9.0%	0.1%	0.0%	0.1%	0.0%	0.0%	0.0%	0.9%	0.4%	0.2%	0.1%	0.1%	5.5%	61.5%
850	50	288	5.4%	57.0%	18.0%	0.3%	0.2%	0.3%	0.0%	0.2%	0.0%	3.8%	1.6%	1.3%	0.4%	0.0%	0.8%	10.6%
851	50	123	2.0%	20.5%	9.0%	0.1%	0.0%	0.1%	0.0%	0.0%	0.0%	0.9%	0.4%	0.2%	0.1%	0.1%	5.4%	61.1%
852	50	171	3.7%	39.0%	17.8%	0.3%	0.2%	0.4%	0.0%	0.2%	0.0%	3.0%	1.3%	1.2%	0.4%	0.0%	1.3%	31.2%
853	50	104	1.3%	13.1%	5.4%	0.0%	0.0%	0.1%	0.0%	0.0%	0.0%	0.9%	0.4%	0.1%	0.0%	0.1%	6.4%	72.0%
854	50	376	4.9%	51.5%	21.5%	0.5%	0.4%	0.6%	0.1%	0.3%	0.0%	3.0%	1.3%	1.0%	0.2%	0.0%	0.6%	14.2%
855	50	115	1.1%	12.0%	4.9%	0.0%	0.0%	0.1%	0.0%	0.0%	0.0%	0.8%	0.3%	0.1%	0.0%	0.1%	5.8%	74.5%
856	50	252	4.5%	47.3%	18.3%	0.4%	0.3%	0.5%	0.1%	0.3%	0.0%	3.2%	1.3%	1.4%	0.3%	0.0%	0.9%	21.1%
859	50	442	5.5%	57.9%	23.9%	0.7%	0.5%	0.8%	0.1%	0.4%	0.1%	5.4%	2.3%	2.1%	0.4%	0.0%	0.0%	0.0%
860	50	374	5.8%	60.3%	25.0%	0.3%	0.2%	0.4%	0.0%	0.2%	0.0%	4.8%	2.0%	0.8%	0.1%	0.0%	0.0%	0.0%
861	50	164	5.6%	59.1%	23.6%	0.4%	0.3%	0.5%	0.1%	0.3%	0.1%	6.1%	2.5%	1.2%	0.1%	0.0%	0.0%	0.0%
862	50	339	5.9%	62.2%	22.6%	0.3%	0.2%	0.3%	0.0%	0.2%	0.1%	5.1%	2.1%	0.9%	0.1%	0.0%	0.0%	0.0%
863	50	214	5.7%	59.6%	23.7%	0.4%	0.3%	0.5%	0.0%	0.2%	0.1%	5.8%	2.4%	1.2%	0.1%	0.0%	0.0%	0.0%
864	50	398	6.1%	63.8%	21.0%	0.3%	0.2%	0.3%	0.0%	0.2%	0.1%	5.0%	2.1%	0.9%	0.1%	0.0%	0.0%	0.0%
865	50	679	5.7%	59.6%	25.3%	0.3%	0.2%	0.4%	0.0%	0.2%	0.1%	5.1%	2.1%	1.0%	0.1%	0.0%	0.0%	0.0%
866	50	383	6.4%	66.6%	17.7%	0.3%	0.2%	0.3%	0.0%	0.2%	0.1%	5.2%	2.2%	0.9%	0.1%	0.0%	0.0%	0.0%
867	50	214	5.1%	53.8%	25.0%	1.0%	0.7%	1.1%	0.1%	0.6%	0.1%	5.8%	2.4%	3.4%	0.8%	0.0%	0.0%	0.0%
868	50	465	5.7%	59.5%	26.0%	0.3%	0.2%	0.3%	0.0%	0.2%	0.0%	4.8%	2.0%	0.9%	0.1%	0.0%	0.0%	0.0%

Traffic Flows and Breakdown by 16 Vehicle Classes (Year 2036)

Link No.	Speed Limit	Total Vehicle	19 - Motorcycles (MC)	01 - Private Cars (PC)	03 - Taxi	14 - Non-franchised Bus <=6.4t	15 - Non-franchised Bus 6.4-15t	16 - Non-franchised Bus >15t	12 - Private Light Bus <=3.5t	13 - Private Light Bus >3.5t	04 - Light Goods Vehicles <=2.5t	05 - Lt Goods Vehicles 2.5-3.5t	06 - Light Goods Vehicles >3.5t	07 - Heavy Goods Vehicles <=15t	08 - Heavy Goods Vehicles >15t	17 - Franchised Bus (SD)	18 - Franchised Bus (DD)	11 - Public Light Buses
	km/hr	2000-2100																
870	50	9	3.4%	35.3%	36.4%	2.4%	1.7%	2.8%	0.3%	1.5%	0.1%	10.7%	4.4%	0.9%	0.1%	0.0%	0.0%	0.0%
871	50	165	3.3%	34.3%	15.5%	0.2%	0.1%	0.2%	0.0%	0.1%	0.1%	11.0%	4.6%	4.8%	0.3%	0.6%	24.8%	0.0%
872	70	1104	6.2%	65.4%	8.9%	1.0%	0.7%	1.2%	0.1%	0.7%	0.1%	6.9%	2.9%	4.3%	0.0%	0.0%	1.4%	0.0%
873	70	698	6.1%	64.4%	7.4%	0.8%	0.5%	0.9%	0.1%	0.5%	0.1%	8.6%	3.6%	4.7%	0.1%	0.1%	2.2%	0.0%
874	50	820	5.8%	61.2%	14.0%	0.4%	0.3%	0.5%	0.1%	0.3%	0.0%	3.1%	1.3%	1.1%	0.2%	0.1%	2.7%	9.1%
875	50	858	5.1%	53.8%	11.7%	0.5%	0.4%	0.6%	0.1%	0.3%	0.1%	8.0%	3.3%	4.8%	0.6%	0.1%	6.0%	4.7%
876	50	31	0.9%	9.9%	10.6%	0.0%	0.0%	0.0%	0.0%	0.0%	0.0%	3.1%	1.3%	0.0%	0.0%	0.0%	0.0%	74.0%
877	50	53	3.5%	37.0%	12.9%	0.0%	0.0%	0.0%	0.0%	0.0%	0.0%	2.3%	0.9%	0.6%	0.0%	0.0%	0.0%	42.6%
878	50	52	3.5%	36.5%	12.6%	0.0%	0.0%	0.0%	0.0%	0.0%	0.0%	2.3%	0.9%	0.6%	0.0%	0.0%	0.0%	43.4%
879	50	31	0.9%	9.9%	10.6%	0.0%	0.0%	0.0%	0.0%	0.0%	0.0%	3.1%	1.3%	0.0%	0.0%	0.0%	0.0%	74.0%
882	50	414	5.2%	54.2%	26.7%	0.4%	0.3%	0.5%	0.1%	0.3%	0.1%	6.9%	2.9%	2.3%	0.3%	0.0%	0.0%	0.0%
883	50	415	4.4%	45.8%	23.9%	0.7%	0.5%	0.8%	0.1%	0.4%	0.1%	7.0%	2.9%	1.7%	0.2%	0.2%	10.6%	0.9%
884	50	420	4.4%	46.0%	24.1%	0.7%	0.5%	0.8%	0.1%	0.4%	0.1%	6.8%	2.8%	1.7%	0.2%	0.2%	10.4%	0.9%
885	50	425	4.4%	46.3%	24.2%	0.7%	0.5%	0.8%	0.1%	0.4%	0.1%	6.5%	2.7%	1.6%	0.2%	0.2%	10.3%	0.9%
886	50	430	4.4%	46.5%	24.4%	0.7%	0.5%	0.8%	0.1%	0.4%	0.1%	6.3%	2.6%	1.6%	0.2%	0.2%	10.2%	0.9%
887	50	435	4.5%	46.8%	24.6%	0.7%	0.5%	0.8%	0.1%	0.4%	0.1%	6.1%	2.5%	1.6%	0.2%	0.2%	10.1%	0.9%
888	50	440	4.5%	47.0%	24.7%	0.7%	0.5%	0.8%	0.1%	0.4%	0.1%	5.9%	2.5%	1.5%	0.2%	0.2%	10.0%	0.9%
889	50	445	4.5%	47.2%	24.9%	0.7%	0.5%	0.8%	0.1%	0.4%	0.1%	5.8%	2.4%	1.5%	0.3%	0.2%	9.8%	0.9%
890	50	450	4.5%	47.4%	25.0%	0.7%	0.5%	0.8%	0.1%	0.5%	0.1%	5.6%	2.3%	1.5%	0.3%	0.2%	9.7%	0.8%
891	50	455	4.5%	47.7%	25.2%	0.7%	0.5%	0.8%	0.1%	0.5%	0.1%	5.4%	2.2%	1.4%	0.3%	0.2%	9.6%	0.8%
892	50	460	4.6%	47.9%	25.3%	0.7%	0.5%	0.8%	0.1%	0.5%	0.1%	5.2%	2.2%	1.4%	0.3%	0.2%	9.5%	0.8%
893	50	465	4.6%	48.1%	25.4%	0.7%	0.5%	0.8%	0.1%	0.5%	0.1%	5.0%	2.1%	1.4%	0.3%	0.2%	9.4%	0.8%
894	50	470	4.6%	48.3%	25.6%	0.7%	0.5%	0.9%	0.1%	0.5%	0.1%	4.9%	2.0%	1.4%	0.3%	0.2%	9.3%	0.8%
895	50	8	3.4%	36.0%	38.6%	0.2%	0.2%	0.3%	0.0%	0.2%	0.1%	11.6%	4.8%	3.9%	0.7%	0.0%	0.0%	0.0%
896	50	8	3.4%	36.0%	38.6%	0.2%	0.2%	0.3%	0.0%	0.2%	0.1%	11.6%	4.8%	3.9%	0.7%	0.0%	0.0%	0.0%
897	50	11	4.6%	48.0%	30.5%	0.7%	0.5%	0.9%	0.1%	0.5%	0.1%	9.0%	3.7%	1.3%	0.1%	0.0%	0.0%	0.0%
898	50	11	4.6%	48.0%	30.5%	0.7%	0.5%	0.9%	0.1%	0.5%	0.1%	9.0%	3.7%	1.3%	0.1%	0.0%	0.0%	0.0%
899	50	8	3.4%	36.0%	38.6%	0.2%	0.2%	0.3%	0.0%	0.2%	0.1%	11.6%	4.8%	3.9%	0.7%	0.0%	0.0%	0.0%
900	50	8	3.4%	36.0%	38.6%	0.2%	0.2%	0.3%	0.0%	0.2%	0.1%	11.6%	4.8%	3.9%	0.7%	0.0%	0.0%	0.0%
901	50	16	4.9%	51.6%	21.7%	0.8%	0.5%	0.9%	0.1%	0.5%	0.1%	9.3%	3.9%	4.4%	1.3%	0.0%	0.0%	0.0%
902	50	16	4.9%	51.6%	21.7%	0.8%	0.5%	0.9%	0.1%	0.5%	0.1%	9.3%	3.9%	4.4%	1.3%	0.0%	0.0%	0.0%
903	50	8	3.4%	36.0%	38.6%	0.2%	0.2%	0.3%	0.0%	0.2%	0.1%	11.6%	4.8%	3.9%	0.7%	0.0%	0.0%	0.0%
904	50	8	3.4%	36.0%	38.6%	0.2%	0.2%	0.3%	0.0%	0.2%	0.1%	11.6%	4.8%	3.9%	0.7%	0.0%	0.0%	0.0%
905	50	16	4.9%	51.6%	21.7%	0.8%	0.5%	0.9%	0.1%	0.5%	0.1%	9.3%	3.9%	4.4%	1.3%	0.0%	0.0%	0.0%
906	50	513	4.4%	45.9%	18.4%	0.3%	0.2%	0.4%	0.0%	0.2%	0.1%	7.4%	3.1%	2.6%	0.6%	0.2%	8.3%	7.9%
907	50	504	4.4%	45.9%	18.5%	0.3%	0.2%	0.4%	0.0%	0.2%	0.1%	7.3%	3.0%	2.6%	0.5%	0.2%	8.4%	8.0%
908	50	496	4.4%	46.0%	18.5%	0.3%	0.2%	0.4%	0.0%	0.2%	0.1%	7.1%	2.9%	2.5%	0.5%	0.2%	8.5%	8.1%
909	50	487	4.4%	46.0%	18.5%	0.3%	0.2%	0.4%	0.0%	0.2%	0.1%	7.0%	2.9%	2.4%	0.5%	0.2%	8.7%	8.3%
910	50	479	4.4%	46.0%	18.6%	0.3%	0.2%	0.4%	0.0%	0.2%	0.1%	6.8%	2.8%	2.3%	0.5%	0.2%	8.8%	8.4%
911	50	471	4.4%	46.1%	18.6%	0.3%	0.2%	0.3%	0.0%	0.2%	0.1%	6.7%	2.8%	2.2%	0.4%	0.2%	9.0%	8.6%
912	50	462	4.4%	46.1%	18.6%	0.3%	0.2%	0.3%	0.0%	0.2%	0.1%	6.5%	2.7%	2.2%	0.4%	0.2%	9.2%	8.7%
913	50	454	4.4%	46.1%	18.7%	0.3%	0.2%	0.3%	0.0%	0.2%	0.1%	6.3%	2.6%	2.1%	0.4%	0.2%	9.3%	8.9%
914	50	445	4.4%	46.2%	18.7%	0.3%	0.2%	0.3%	0.0%	0.2%	0.1%	6.1%	2.5%	2.0%	0.3%	0.2%	9.5%	9.0%
915	50	437	4.4%	46.2%	18.7%	0.2%	0.2%	0.3%	0.0%	0.2%	0.1%	5.9%	2.5%	1.9%	0.3%	0.2%	9.7%	9.2%
916	50	429	4.4%	46.2%	18.8%	0.2%	0.2%	0.3%	0.0%	0.2%	0.1%	5.8%	2.4%	1.8%	0.3%	0.2%	9.9%	9.4%
917	50	420	4.4%	46.3%	18.8%	0.2%	0.2%	0.3%	0.0%	0.1%	0.1%	5.6%	2.3%	1.7%	0.2%	0.2%	10.1%	9.6%
918	50	430	5.3%	55.8%	21.5%	0.4%	0.2%	0.4%	0.0%	0.2%	0.1%	6.9%	2.9%	3.1%	0.4%	0.0%	0.0%	2.7%
919	50	8	3.6%	38.2%	40.9%	0.0%	0.0%	0.0%	0.0%	0.0%	0.1%	12.1%	5.0%	0.0%	0.0%	0.0%	0.0%	0.0%
920	50	439	5.4%	57.0%	22.1%	0.3%	0.2%	0.4%	0.0%	0.2%	0.1%	7.6%	3.1%	3.0%	0.4%	0.0%	0.0%	0.0%
921	50	38	1.6%	17.3%	8.7%	0.0%	0.0%	0.0%	0.0%	0.0%	0.0%	2.6%	1.1%	0.4%	0.0%	1.4%	59.0%	8.0%
922	50	177	4.6%	48.2%	16.9%	0.4%	0.3%	0.4%	0.0%	0.2%	0.1%	6.2%	2.6%	2.3%	0.1%	0.4%	17.2%	0.0%
923	50	8	3.6%	38.2%	40.9%	0.0%	0.0%	0.0%	0.0%	0.0%	0.1%	12.1%	5.0%	0.0%	0.0%	0.0%	0.0%	0.0%
924	50	8	3.6%	38.2%	40.9%	0.0%	0.0%	0.0%	0.0%	0.0%	0.1%	12.1%	5.0%	0.0%	0.0%	0.0%	0.0%	0.0%
925	50	8	3.6%	38.2%	40.9%	0.0%	0.0%	0.0%	0.0%	0.0%	0.1%	12.1%	5.0%	0.0%	0.0%	0.0%	0.0%	0.0%
926	50	8	3.6%	38.2%	40.9%	0.0%	0.0%	0.0%	0.0%	0.0%	0.1%	12.1%	5.0%	0.0%	0.0%	0.0%	0.0%	0.0%
927	50	144	4.4%	46.1%	22.5%	0.4%	0.3%	0.4%	0.0%	0.2%	0.0%	3.6%	1.5%	1.4%	0.1%	0.0%	0.0%	18.9%
928	50	42	1.3%	14.1%	7.8%	0.1%	0.1%	0.1%	0.0%	0.1%	0.0%	2.3%	0.9%	0.8%	0.2%	0.2%	7.0%	64.9%
929	50	227	5.6%	58.9%	24.7%	0.8%	0.6%	1.0%	0.1%	0.5%	0.0%	4.3%	1.8%	1.4%	0.3%	0.0%	0.0%	0.0%
930	50	117	5.3%	56.1%	19.1%	0.5%	0.3%	0.6%	0.1%	0.3%	0.1%	8.4%	3.5%	2.7%	0.6%	0.0%	0.0%	2.6%
931	50	120	5.4%	56.3%	28.7%	0.2%	0.1%	0.2%	0.0%	0.1%	0.1%	5.0%	2.1%	1.5%	0.4%	0.0%	0.0%	0.0%
932	50	95	5.1%	53.3%	15.6%	0.4%	0.3%	0.4%	0.0%	0.2%	0.1%	5.7%	2.4%	1.2%	0.1%	0.0%	0.0%	15.3%
933	50	162	3.9%	41.4%	23.3%	0.4%	0.3%	0.5%	0.1%	0.3%	0.1%	6.3%	2.6%	1.0%	0.1%	0.1%	4.6%	15.0%
934	50	95	5.5%	57.7%	15.8%	0.2%	0.2%	0.3%	0.0%	0.2%	0.0%	3.1%	1.3%	0.5%	0.0%	0.0%	0.0%	15.3%
935	50	66	2.4%	24.9%	11.3%	0.4%	0.3%	0.4%	0.0%	0.2%	0.1%	7.3%	3.0%	1.3%	0.0%	0.3%	11.2%	36.8%
936	50	287	4.0%	42.3%	28.8%	0.4%	0.3%	0.4%	0.0%	0.2%	0.1%	6.3%	2.6%	1.3%	0.2%	0.1%	2.8%	10.1%
937	50	554	4.8%	49.9%	18.0%	0.6%	0.4%	0.7%	0.1%	0.4%	0.1%	7.7%	3.2%	1.2%	0.1%	0.1%	3.3%	9.6%
938	50	229	4.4%	45.9%	27.9%	0.3%	0.2%	0.4%	0.0%	0.2%	0.1%	7.2%	3.0%	1.6%	0.3%	0.1%	3.6%	5.0%
939	50	551	4.7%	49.6%	18.8%	0.6%	0.4%	0.7%	0.1%	0.4%	0.1%	8.7%	3.6%	1.4%	0.1%	0.1%	4.7%	5.9%
940	50	557	5.1%	53.3%	19.1%	0.5%	0.4%	0.6%	0.1%	0.3%	0.1%	9.2%	3.8%	1.6%	0.1%	0.0%	1.7%	4.1%
941	50	462	4.9%	51.9%	18.3%	0.6%	0.4%	0.7%	0.1%	0.4%	0.1%	9.8%	4.1%	1.6%	0.1%	0.0%	2.1%	4.9%
942	50	47	4.4%	46.3%	22.8%	0.6%	0.4%	0.7%	0.1%	0.4%	0.1%	14.4%	6.0%	3.5%	0.2%	0.0%	0.0%	0.0%
943	50	201	6.1%	63.5%	18.3%	0.2%	0.2%	0.3%	0.0%	0.1%	0.1%	6.7%	2.8%	1.7%	0.1%	0.0%	0.0%	0.0%
944	50	204	5.5%	58.0%	18.8%	0.3%	0.2%	0.3%	0.0%	0.2%	0.1%	6.9%	2.8%	1.8%	0.1%	0.1%	3.3%	1.5%
945	50	228	4.1%	43.2%	16.5%	1.3%	0.9%	1.5%	0.2%	0.8%	0.1%	10.6%	4.4%	2.6%	0.2%	0.1%	2.6%	11.0%
946	50	61	4.0%	41.7%	23.2%	0.5%	0.4%	0.6%	0.1%	0.3%	0.1%	8.1%	3.4%	1.6%	0.0%	0.3%	10.9%	5.0%
947	50	238	4.4%	46.6%	16.5%	1.1%	0.8%	1.3%	0.1%	0.7%	0.1%	9.1%	3.8%	2.0%	0.2%	0.1%	2.5%	10.5%
948	50	12	3.0%	31.2%	27.8%	0.1%	0.0%	0.1%	0.0%	0.0%	0.1%	8.2%	3.4%	0.2%	0.0%	0.0%	0.0%	25.8%
949	50	22	1.3%	13.6%	14.6%	0.0%	0.0%	0.0%	0.0%	0.0%	0.0%	4.3%	1.8%	0.0%	0.0%	0.0%	0.0%	64.4%
950	50	12	3.0%	31.2%	27.8%	0.1%	0.0%	0.1%	0.0%	0.0%	0.1%	8.2%	3.4%	0.2%	0.0%	0.0%	0.0%	25.8%
951	50	22	1.3%	13.6%	14.6%	0.0%	0.0%	0.0%	0.0%	0.0%	0.0%	4.3%	1.8%	0.0%	0.0%	0.0%	0.0%	64.4%
952	50	12	3.0%	31.2%	27.8%	0.1%	0.0%	0.1%	0.0%	0.0%	0.1%	8.2%	3.4%	0.2%	0.0%	0.0%	0.0%	25.8%
953	50	22	1.3%	13.6%	14.6%	0.0%	0.0%	0.0%	0.0%	0.0%	0.0%	4.3%	1.8%	0.0%	0.0%	0.0%	0.0%	64.4%
954	50	12	3.0%	31.2%	27.8%	0.1%	0.0%	0.1%	0.0%	0.0%	0.1%	8.2%	3.4%	0.2%	0.0%	0.0%	0.0%	25.8%
955	50	22	1.3%	13.6%	14.6%	0.0%	0.0%	0.0%	0.0%	0.0%	0.0%	4.3%	1.8%	0.0%	0.0%	0.0%	0.0%	64.4%
956	50	12	3.0%	31.2%	27.8%	0.1%	0.0%	0.1%	0.0%	0.0%	0.1%	8.2%	3.4%	0.2%	0.0%	0.0%	0.0%	25.8%
957	50	22	1.3%	13.6%	14.6%	0.0%	0.0%	0.0%	0.0%	0.0%	0.0%	4.3%	1.8%	0.0%	0.0%	0.0%	0.0%	64.4%
958	50	8	3.6%	38.2%	40.9%	0.0%	0.0%	0.0%	0.0%	0.0%	0.1%	12.1%	5.0%	0.0%	0.0%	0.0%	0.0%	0.0%
959	50	8	3.6%	38.2%	40.9%	0.0%	0.0%	0.0%	0.0%	0.0%	0.1%	12.1%	5.0%	0.0%	0.0%	0.0%	0.0%	0.0%
960	50	101	0.3%	3.0%	3.2%	0.0%	0.0%	0.0%	0.0%	0.0%	0.0%	1.0%	0.4%	0.0%	0.0%	0.2%	6.6%	85.3%
961	50	142	3.6%	38.0%	14.2%	0.3%	0.2%	0.4%	0.0%	0.2%	0.0%	2.0%	0.8%	0.8%	0.1%	0.0%	1.6%	37.6%
962	50	8	3.6%	38.2%	40.9%	0.0%	0.0%	0.0%	0.0%	0.0%	0.1%	12.1%	5.0%	0.0%	0.0%	0.0%	0.0%	0.0%
963	50	8	3.6%	38.2%	40.9%	0.0%	0.0%	0.0%	0.0%	0.0%	0.1%	12.1%	5.0%	0.0%	0.0%	0.0%	0.0%	0.0%
964	50	8	3.6%	38.2%	40.9%	0.0%	0.0%	0.0%	0.0%	0.0%	0.1%	12.1%	5.0%	0.0%	0.0%	0.0%	0.0%	0.0%
965	50	8	3.6%	38.2%	40.9%	0.0%	0.0%	0.0%	0.0%	0.0%	0.1%	12.1%	5.0%	0.0%	0.0%	0.0%	0.0%	0.0%
966	50	22	5.7%	60.0%	26.0%	0.3%	0.2%	0.4%	0.0%	0.2%	0.0%	4.4%	1.8%	0.8%	0.2%	0.0%	0.0%	0.0%
968	50	101	0.3%	3.0%	3.2%	0.0%	0.0%	0.0%	0.0%	0.0%	0.0%	1.0%	0.4%	0.0%	0.0%	0.2%	6.6%	85.3%
969	50	142	3.6%	38.0%	14.2%	0.3%	0.2%	0.4%	0.0%	0.2%	0.0%	2.0%	0.8%	0.8%	0.1%	0.0%	1.6%	37.6%
970	50	101	0.3%	3.0%	3.2%	0.0%	0.0%	0.0%	0.0%	0.0%	0.0%	1.0%	0.4%	0.0%	0.0%	0.2%	6.6%	85.3%
971	50	142	3.6%	38.0%	14.2%	0.3%	0.2%	0.4%	0.0%	0.2%	0.0%	2.0%	0.8%	0.8%	0.1%	0.0%	1.6%	37.6%
972	50	101	0.3%	3.0%	3.2%	0.0%	0.0%	0.0%	0.0%	0.0%	0.0%	1.0%	0.4%	0.0%	0.0%	0.2%	6.6%	85.3%
973	50	142	3.6%	38.0%	14.2%	0.3%	0.2%	0.4%	0.0%	0.2%	0.0%	2.0%	0.8%	0.8%	0.1%	0.0%	1.6%	37.6%
974	50	101	0.3%	3.0%	3.2%	0.0%	0.0%	0.0%	0.0%	0.0%	0.0%	1.0%	0.4%	0.0%	0.0%	0.2%	6.6%	85.3%
975	50	142	3.6%	38.0%	14.2%	0.3%	0.2%	0.4%	0.0%	0.2%	0.0%	2.0%	0.8%	0.8%	0.1%	0.0%	1.6%	37.6%
976	50	8	3.6%	38.2%	40.9%	0.0%	0.0%	0.0%	0.0%	0.0%	0.1%	12.1%	5.0%	0.0%	0.0%	0.0%	0.0%	0.0%
977	50	8	3.6%	38.2%	40.9%	0.0%	0.0%	0.0%	0.0%	0.0%	0.1%	12.1%	5.0%	0.0%	0.0%	0.0%	0.0%	0.0%

Traffic Flows and Breakdown by 16 Vehicle Classes (Year 2036)

Link No.	Speed Limit	Total Vehicle	19 - Motorcycles (MC)	01 - Private Cars (PC)	03 - Taxi	14 - Non-franchised Bus <=6.4t	15 - Non-franchised Bus 6.4-15t	16 - Non-franchised Bus >15t	12 - Private Light Bus <=3.5t	13 - Private Light Bus >3.5t	04 - Light Goods Vehicles <=2.5t	05 - Lt Goods Vehicles 2.5-3.5t	06 - Light Goods Vehicles >3.5t	07 - Heavy Goods Vehicles <=15t	08 - Heavy Goods Vehicles >15t	17 - Franchised Bus (SD)	18 - Franchised Bus (DD)	11 - Public Light Buses
	km/hr	2000-2100																
978	50	8	3.6%	38.2%	40.9%	0.0%	0.0%	0.0%	0.0%	0.0%	0.1%	12.1%	5.0%	0.0%	0.0%	0.0%	0.0%	0.0%
979	50	8	3.6%	38.2%	40.9%	0.0%	0.0%	0.0%	0.0%	0.0%	0.1%	12.1%	5.0%	0.0%	0.0%	0.0%	0.0%	0.0%
980	50	8	3.6%	38.2%	40.9%	0.0%	0.0%	0.0%	0.0%	0.0%	0.1%	12.1%	5.0%	0.0%	0.0%	0.0%	0.0%	0.0%
981	50	8	3.6%	38.2%	40.9%	0.0%	0.0%	0.0%	0.0%	0.0%	0.1%	12.1%	5.0%	0.0%	0.0%	0.0%	0.0%	0.0%
982	50	174	3.6%	37.6%	13.2%	0.3%	0.2%	0.4%	0.0%	0.2%	0.0%	2.3%	1.0%	0.8%	0.1%	0.0%	1.3%	38.9%
983	50	174	3.6%	37.6%	13.2%	0.3%	0.2%	0.4%	0.0%	0.2%	0.0%	2.3%	1.0%	0.8%	0.1%	0.0%	1.3%	38.9%
984	50	144	4.4%	46.1%	22.5%	0.4%	0.3%	0.4%	0.0%	0.2%	0.0%	3.6%	1.5%	1.4%	0.1%	0.0%	0.0%	18.9%
985	50	42	1.3%	14.1%	7.8%	0.1%	0.1%	0.1%	0.0%	0.1%	0.0%	2.3%	0.9%	0.8%	0.2%	0.2%	7.0%	64.9%
986	70	303	4.7%	49.3%	36.3%	0.4%	0.3%	0.4%	0.0%	0.2%	0.0%	3.0%	1.2%	1.2%	0.3%	0.1%	2.5%	0.0%
987	70	387	4.6%	48.4%	33.1%	0.8%	0.6%	0.9%	0.1%	0.5%	0.0%	2.8%	1.2%	1.1%	0.3%	0.0%	1.9%	3.5%
988	70	673	5.5%	57.9%	22.0%	0.7%	0.5%	0.8%	0.1%	0.4%	0.1%	5.5%	2.3%	1.7%	0.1%	0.0%	0.0%	2.5%
989	70	589	5.7%	59.8%	22.0%	0.4%	0.3%	0.5%	0.1%	0.3%	0.1%	5.9%	2.5%	1.9%	0.1%	0.0%	0.0%	0.5%
990	50	84	4.3%	45.0%	21.9%	2.3%	1.7%	2.7%	0.3%	1.5%	0.0%	2.2%	0.9%	0.7%	0.2%	0.0%	0.0%	16.3%
992	70	2970	5.3%	55.3%	18.7%	0.3%	0.2%	0.3%	0.0%	0.2%	0.1%	5.3%	2.2%	1.6%	0.2%	0.1%	3.6%	6.7%
993	70	3059	4.4%	45.9%	23.6%	0.5%	0.3%	0.5%	0.1%	0.3%	0.1%	6.7%	2.8%	2.1%	0.2%	0.1%	4.8%	7.7%
994	50	641	5.7%	59.5%	24.6%	0.3%	0.2%	0.3%	0.0%	0.2%	0.0%	4.4%	1.8%	0.9%	0.1%	0.0%	1.4%	0.5%
995	50	156	6.1%	63.9%	23.1%	0.2%	0.2%	0.3%	0.0%	0.2%	0.0%	3.7%	1.6%	0.6%	0.1%	0.0%	0.0%	0.0%
996	50	450	4.9%	51.8%	19.0%	0.3%	0.2%	0.4%	0.0%	0.2%	0.1%	4.9%	2.0%	1.4%	0.3%	0.2%	9.1%	5.2%
998	50	302	5.5%	57.8%	14.9%	0.1%	0.1%	0.1%	0.0%	0.1%	0.0%	4.2%	1.7%	2.0%	0.1%	0.1%	5.4%	7.8%
999	50	95	4.9%	51.5%	10.5%	0.5%	0.4%	0.6%	0.1%	0.4%	0.1%	5.7%	2.4%	1.4%	0.1%	0.3%	14.8%	6.4%
1001	50	236	5.1%	53.9%	15.5%	0.2%	0.2%	0.3%	0.0%	0.1%	0.0%	3.7%	1.6%	2.0%	0.2%	0.0%	0.0%	17.1%
1002	50	137	4.3%	45.1%	12.0%	0.3%	0.2%	0.3%	0.0%	0.2%	0.0%	4.2%	1.7%	1.9%	0.4%	0.0%	0.0%	29.4%
1003	50	725	5.6%	59.1%	12.9%	0.2%	0.2%	0.3%	0.0%	0.2%	0.1%	9.6%	4.0%	5.2%	0.2%	0.0%	0.0%	2.4%
1004	50	527	5.6%	58.6%	15.2%	0.4%	0.3%	0.5%	0.1%	0.3%	0.1%	8.3%	3.4%	7.1%	0.3%	0.0%	0.0%	0.0%
1006	70	2806	4.4%	46.3%	23.2%	0.4%	0.3%	0.5%	0.1%	0.3%	0.1%	6.3%	2.6%	1.9%	0.2%	0.1%	4.9%	8.4%
1007	70	2970	5.3%	55.3%	18.7%	0.3%	0.2%	0.3%	0.0%	0.2%	0.1%	5.3%	2.2%	1.6%	0.2%	0.1%	3.6%	6.7%
1008	50	84	5.5%	58.0%	27.2%	0.4%	0.3%	0.5%	0.1%	0.3%	0.0%	4.6%	1.9%	1.1%	0.0%	0.0%	0.0%	0.0%
1011	70	1375	6.1%	64.1%	10.6%	0.8%	0.6%	1.0%	0.1%	0.5%	0.1%	7.3%	3.0%	3.3%	0.0%	0.1%	2.5%	0.0%
1012	70	1460	5.8%	61.4%	9.5%	0.8%	0.6%	0.9%	0.1%	0.5%	0.1%	9.5%	3.9%	2.7%	0.1%	0.1%	3.0%	1.0%
1014	70	2170	3.9%	41.4%	25.5%	0.5%	0.3%	0.5%	0.1%	0.3%	0.1%	5.2%	2.2%	1.6%	0.3%	0.2%	9.5%	8.4%
1015	50	296	4.7%	49.0%	23.3%	0.5%	0.3%	0.6%	0.1%	0.3%	0.0%	3.1%	1.3%	0.6%	0.1%	0.4%	15.8%	0.0%
1016	50	405	5.3%	55.5%	20.7%	0.4%	0.3%	0.5%	0.1%	0.3%	0.1%	8.8%	3.7%	1.4%	0.1%	0.0%	0.7%	2.2%
1017	70	2287	5.4%	56.3%	22.4%	0.4%	0.3%	0.5%	0.1%	0.3%	0.1%	7.0%	2.9%	2.7%	0.3%	0.0%	1.3%	0.1%
1020	50	25	5.8%	60.9%	23.0%	0.3%	0.2%	0.4%	0.0%	0.2%	0.1%	5.0%	2.1%	1.8%	0.1%	0.0%	0.0%	0.0%
1021	50	24	5.2%	55.0%	27.6%	0.8%	0.6%	0.9%	0.1%	0.5%	0.0%	4.7%	1.9%	2.5%	0.1%	0.0%	0.0%	0.0%
3001	50	13	2.2%	22.9%	24.6%	0.0%	0.0%	0.0%	0.0%	0.0%	0.1%	7.3%	3.0%	0.0%	0.0%	0.0%	0.0%	40.0%
3002	50	13	2.2%	22.9%	24.6%	0.0%	0.0%	0.0%	0.0%	0.0%	0.1%	7.3%	3.0%	0.0%	0.0%	0.0%	0.0%	40.0%
3003	50	294	5.2%	54.8%	27.5%	0.8%	0.6%	0.9%	0.1%	0.5%	0.1%	4.9%	2.0%	2.6%	0.1%	0.0%	0.0%	0.0%
3004	50	361	5.8%	60.7%	22.9%	0.3%	0.2%	0.4%	0.0%	0.2%	0.1%	5.2%	2.1%	1.9%	0.1%	0.0%	0.0%	0.0%
3005	50	24	5.2%	55.0%	27.6%	0.8%	0.6%	0.9%	0.1%	0.5%	0.0%	4.7%	1.9%	2.5%	0.1%	0.0%	0.0%	0.0%
3006	50	25	5.8%	60.9%	23.0%	0.3%	0.2%	0.4%	0.0%	0.2%	0.1%	5.0%	2.1%	1.8%	0.1%	0.0%	0.0%	0.0%
3007	50	30	4.3%	45.1%	22.6%	0.6%	0.5%	0.8%	0.1%	0.4%	0.0%	3.9%	1.6%	2.0%	0.1%	0.0%	0.0%	18.0%
3008	50	30	4.3%	45.1%	22.6%	0.6%	0.5%	0.8%	0.1%	0.4%	0.0%	3.9%	1.6%	2.0%	0.1%	0.0%	0.0%	18.0%
3009	50	13	2.2%	22.9%	24.6%	0.0%	0.0%	0.0%	0.0%	0.0%	0.1%	7.3%	3.0%	0.0%	0.0%	0.0%	0.0%	40.0%
3010	50	8	3.6%	38.2%	40.9%	0.0%	0.0%	0.0%	0.0%	0.0%	0.1%	12.1%	5.0%	0.0%	0.0%	0.0%	0.0%	0.0%
3011	50	31	4.8%	50.4%	19.0%	0.3%	0.2%	0.3%	0.0%	0.2%	0.0%	4.1%	1.7%	1.5%	0.1%	0.0%	0.0%	17.3%
3012	50	323	5.1%	53.9%	27.0%	0.8%	0.5%	0.9%	0.1%	0.5%	0.0%	4.8%	2.0%	2.5%	0.1%	0.0%	0.0%	1.6%
3013	50	391	5.7%	59.9%	22.6%	0.3%	0.2%	0.4%	0.0%	0.2%	0.1%	5.1%	2.1%	1.9%	0.1%	0.0%	0.0%	1.4%
3014	50	147	5.4%	56.5%	28.4%	0.8%	0.6%	1.0%	0.1%	0.5%	0.0%	3.4%	1.4%	1.8%	0.1%	0.0%	0.0%	0.0%
3015	50	163	6.0%	62.6%	23.6%	0.3%	0.2%	0.4%	0.0%	0.2%	0.0%	3.6%	1.5%	1.3%	0.1%	0.0%	0.0%	0.0%
3016	50	114	6.0%	62.9%	23.7%	0.4%	0.2%	0.4%	0.0%	0.2%	0.0%	3.4%	1.4%	1.2%	0.1%	0.0%	0.0%	0.0%
3017	50	102	5.4%	56.7%	28.5%	0.8%	0.6%	1.0%	0.1%	0.5%	0.0%	3.2%	1.3%	1.7%	0.1%	0.0%	0.0%	0.0%
3018	50	703	5.4%	56.3%	27.2%	0.7%	0.5%	0.9%	0.1%	0.5%	0.0%	3.9%	1.6%	2.0%	0.1%	0.0%	0.0%	0.8%
3019	50	799	5.8%	61.2%	23.4%	0.4%	0.3%	0.4%	0.0%	0.2%	0.0%	4.2%	1.7%	1.5%	0.1%	0.0%	0.0%	0.7%
3020	50	47	6.1%	64.2%	24.2%	0.4%	0.3%	0.4%	0.0%	0.2%	0.0%	2.3%	1.0%	0.9%	0.0%	0.0%	0.0%	0.0%
3021	50	33	5.5%	57.4%	28.8%	0.8%	0.6%	1.0%	0.1%	0.5%	0.0%	2.9%	1.2%	1.1%	0.1%	0.0%	0.0%	0.0%
3022	50	695	5.3%	56.1%	27.4%	0.8%	0.5%	0.9%	0.1%	0.5%	0.0%	3.9%	1.6%	2.0%	0.1%	0.0%	0.0%	0.8%
3023	50	813	5.9%	61.5%	23.2%	0.3%	0.2%	0.4%	0.0%	0.2%	0.0%	4.2%	1.7%	1.5%	0.1%	0.0%	0.0%	0.7%
3024	50	51	5.4%	56.9%	28.6%	0.8%	0.6%	1.0%	0.1%	0.5%	0.0%	3.1%	1.3%	1.6%	0.1%	0.0%	0.0%	0.0%
3025	50	68	6.0%	63.2%	23.8%	0.4%	0.2%	0.4%	0.0%	0.2%	0.0%	3.1%	1.3%	1.1%	0.1%	0.0%	0.0%	0.0%
3026	50	677	5.3%	55.4%	27.8%	0.8%	0.6%	0.9%	0.1%	0.5%	0.0%	3.9%	1.6%	2.1%	0.1%	0.0%	0.0%	0.8%
3027	50	813	5.9%	61.5%	23.2%	0.3%	0.2%	0.4%	0.0%	0.2%	0.0%	4.2%	1.7%	1.5%	0.1%	0.0%	0.0%	0.7%
3028	50	537	5.7%	59.4%	21.6%	0.7%	0.5%	0.9%	0.1%	0.5%	0.1%	4.9%	2.0%	2.5%	0.1%	0.0%	0.0%	1.0%
3029	50	698	6.0%	62.9%	21.6%	0.4%	0.3%	0.5%	0.1%	0.3%	0.0%	3.9%	1.6%	1.5%	0.1%	0.0%	0.0%	0.8%
3030	50	784	5.5%	58.1%	28.8%	0.6%	0.4%	0.7%	0.1%	0.4%	0.0%	2.9%	1.2%	1.1%	0.1%	0.0%	0.0%	0.0%
3031	50	758	5.8%	60.8%	25.2%	0.4%	0.3%	0.4%	0.0%	0.2%	0.0%	3.9%	1.6%	1.3%	0.1%	0.0%	0.0%	0.0%
3032	50	769	5.5%	57.7%	29.1%	0.6%	0.4%	0.7%	0.1%	0.4%	0.0%	2.9%	1.2%	1.2%	0.1%	0.0%	0.0%	0.0%
3033	50	771	5.8%	61.1%	25.0%	0.4%	0.3%	0.4%	0.0%	0.2%	0.0%	3.9%	1.6%	1.3%	0.1%	0.0%	0.0%	0.0%
3034	50	422	5.0%	52.0%	36.5%	0.7%	0.5%	0.9%	0.1%	0.5%	0.0%	2.1%	0.9%	0.8%	0.0%	0.0%	0.0%	0.0%
3035	50	438	5.6%	58.9%	28.3%	0.2%	0.1%	0.2%	0.0%	0.1%	0.0%	3.8%	1.6%	0.9%	0.0%	0.0%	0.0%	0.0%
3036	50	537	5.7%	59.4%	21.6%	0.7%	0.5%	0.9%	0.1%	0.5%	0.1%	4.9%	2.0%	2.5%	0.1%	0.0%	0.0%	1.0%
3037	50	707	6.0%	63.0%	21.5%	0.4%	0.3%	0.5%	0.1%	0.3%	0.0%	3.9%	1.6%	1.5%	0.1%	0.0%	0.0%	0.8%
3038	50	537	5.7%	59.4%	21.6%	0.7%	0.5%	0.9%	0.1%	0.5%	0.1%	4.9%	2.0%	2.5%	0.1%	0.0%	0.0%	1.0%
3039	50	707	6.0%	63.0%	21.5%	0.4%	0.3%	0.5%	0.1%	0.3%	0.0%	3.9%	1.6%	1.5%	0.1%	0.0%	0.0%	0.8%
3040	50	696	6.0%	63.3%	21.5%	0.4%	0.3%	0.5%	0.1%	0.3%	0.0%	4.1%	1.7%	1.0%	0.0%	0.0%	0.0%	0.8%
3041	50	603	5.9%	61.9%	20.0%	0.4%	0.3%	0.4%	0.0%	0.2%	0.1%	5.6%	2.3%	1.8%	0.1%	0.0%	0.0%	0.9%
3042	50	167	5.8%	61.0%	23.9%	0.3%	0.2%	0.4%	0.0%	0.2%	0.1%	5.0%	2.1%	0.8%	0.1%	0.0%	0.0%	0.0%
3043	50	170	5.8%	60.7%	24.2%	0.3%	0.2%	0.4%	0.0%	0.2%	0.1%	5.0%	2.1%	0.8%	0.1%	0.0%	0.0%	0.0%
3044	50	518	6.0%	62.7%	18.6%	0.4%	0.3%	0.5%	0.1%	0.3%	0.1%	5.8%	2.4%	2.0%	0.1%	0.0%	0.0%	1.0%
3045	50	614	6.1%	64.0%	20.6%	0.5%	0.3%	0.6%	0.1%	0.3%	0.0%	3.9%	1.6%	1.0%	0.0%	0.0%	0.0%	0.9%
3046	50	28	6.4%	67.0%	20.3%	0.2%	0.2%	0.3%	0.0%	0.1%	0.0%	3.5%	1.4%	0.4%	0.1%	0.0%	0.0%	0.0%
3047	50	35	6.0%	62.9%	25.6%	0.2%	0.2%	0.3%	0.0%	0.2%	0.0%	2.9%	1.2%	0.4%	0.0%	0.0%	0.0%	0.0%
3048	80	918	7.4%	77.5%	5.9%	0.2%	0.1%	0.2%	0.0%	0.1%	0.1%	5.0%	2.1%	1.3%	0.1%	0.0%	0.0%	0.0%
3049	80	729	6.2%	65.3%	11.9%	0.2%	0.2%	0.3%	0.0%	0.2%	0.1%	6.1%	2.5%	6.7%	0.2%	0.0%	0.0%	0.0%
3050	50	142	5.8%	60.9%	24.6%	0.5%	0.4%	0.6%	0.1%	0.3%	0.0%	4.3%	1.8%	0.7%	0.1%	0.0%	0.0%	0.0%
3052	50	594	6.1%	63.5%	18.8%	0.3%	0.2%	0.4%	0.0%	0.2%	0.1%	5.4%	2.2%	1.8%	0.1%	0.0%	0.0%	0.9%
3053	50	756	6.0%	63.5%	21.4%	0.5%	0.3%	0.6%	0.1%	0.3%	0.0%	4.0%	1.7%	0.9%	0.0%	0.0%	0.0%	0.7%
3055	50	132	6.0%	62.4%	23.8%	0.2%	0.2%	0.3%	0.0%	0.2%	0.0%	4.4%	1.8%	0.7%	0.1%	0.0%	0.0%	0.0%
3056	70	1467	5.7%	60.3%	12.7%	0.8%	0.6%	0.9%	0.1%	0.5%	0.1%	9.7%	4.0%	1.9%	0.3%	0.0%	1.2%	1.1%
3057	50	564	6.2%	65.3%	15.1%	0.4%	0.3%	0.5%	0.1%	0.3%	0.1%	5.4%	2.2%	1.2%	0.0%	0.0%	0.5%	2.4%
3058	50	311	5.7%	59.4%	20.5%	0.5%	0.3%	0.5%	0.1%	0.3%	0.1%	4.8%	2.0%	1.1%	0.2%	0.0%	1.0%	3.7%
3059	50	496	5.3%	55.7%	24.2%	0.4%	0.3%	0.5%	0.1%	0.3%	0.1%	6.5%	2.7%	1.5%	0.1%	0.0%	0.0%	2.3%
3060	70	1082	6.1%	63.8%	13.0%	0.7%	0.5%	0.8%	0.1%	0.4%	0.1%	7.8%	3.2%	1.8%	0.2%	0.0%	1.4%	0.3%
3061	70	1460	5.8%	61.4%	9.5%	0.8%	0.6%	0.9%	0.1%	0.5%	0.1%	9.5%	3.9%	2.7%	0.1%	0.1%	3.0%	1.0%
3062	70	2488	5.7%	60.0%	15.0%	0.6%	0.4%	0.7%	0.1%	0.4%	0.1%	7.5%	3.1%	3.3%	0.3%	0.1%	2.2%	0.7%
3063	50	385	4.8%	50.5%	11.8%	1.1%	0.8%	1.3%	0.1%	0.7%	0.2%	15.3%	6.3%	2.3%	0.5%	0.0%	0.8%	3.6%
3064	70	1011	6.1%	63.9%	16.6%	0.3%	0.2%	0.4%	0.0%	0.2%	0.1%	6.1%	2.5%	1.8%	0.2%	0.0%	1.4%	0.0%
3065	70	1137	5.0%	52.5%	24.4%	0.5%	0.3%	0.6%	0.1%	0.3%	0.1%	8.3%	3.4%	2.4%	0.2%	0.0%	1.1%	0.8%
3066	70	1126	5.8%	60.9%	18.4%	0.4%	0.3%	0.4%	0.0%	0.2%	0.1%	6.1%	2.5%	2.5%	0.3%	0.0%	1.7%	0.3%
3067	50	696	5.2%	54.5%	15.7%	0.8%	0.6%	0.9%	0.1%	0.5%	0.1%	10.6%	4.4%	1.7%	0.4%	0.0%	0.9%	3.6%
3068	50	915	5.8%	60.5%	19.5%	0.4%	0.3%	0.5%	0.1%	0.3%	0.1%	5.7%	2.4%	1.4%	0.1%	0.0%	0.3%	2.7%
3069	50	755	4.9%	51.9%	22.4%	0.6%	0.4%	0.7%	0.1%	0.4%	0.1%	5.4%	2.2%	1.6%	0.2%	0.0%	1.8%	7.3%
3072	70	1460	5.8%	61.4%	9.5%	0.8%	0.6%	0.9%	0.1%	0.5%	0.1%	9.5%	3.9%	2.7%	0.1%	0.1%	3.0%	1.0%
3073	70	1363	5.7%	59.3%	12.2%	0.8%	0.5%	0.9%	0.1%	0.5%	0.1%	8.6%	3.6%	3.9%	0.2%	0.1%	2.6%	1.1%
3074	50	526	5.7%	59.6%	23.4%	0.7%	0.5%	0.8%	0.1%	0.4%	0.0%	4.8%	2.0%	1.9%	0.1%	0.0%	0.0%	0.0%

Traffic Flows and Breakdown by 16 Vehicle Classes (Year 2036)

Link No.	Speed Limit	Total Vehicle	19 - Motorcycles (MC)	01 - Private Cars (PC)	03 - Taxi	14 - Non-franchised Bus <=6.4t	15 - Non-franchised Bus 6.4-15t	16 - Non-franchised Bus >15t	12 - Private Light Bus <=3.5t	13 - Private Light Bus >3.5t	04 - Light Goods Vehicles <=2.5t	05 - Lt Goods Vehicles 2.5-3.5t	06 - Light Goods Vehicles >3.5t	07 - Heavy Goods Vehicles <=15t	08 - Heavy Goods Vehicles >15t	17 - Franchised Bus (SD)	18 - Franchised Bus (DD)	11 - Public Light Buses
	km/hr	2000-2100																
3075	50	515	5.5%	57.7%	24.7%	0.6%	0.4%	0.7%	0.1%	0.4%	0.1%	5.3%	2.2%	2.2%	0.2%	0.0%	0.0%	0.0%
3076	50	414	5.2%	54.2%	26.7%	0.4%	0.3%	0.5%	0.1%	0.3%	0.1%	6.9%	2.9%	2.3%	0.3%	0.0%	0.0%	0.0%
3077	80	1443	6.8%	71.0%	12.3%	0.4%	0.3%	0.4%	0.0%	0.2%	0.1%	4.9%	2.0%	1.5%	0.1%	0.0%	0.0%	0.0%
3078	80	1238	5.9%	62.1%	17.2%	0.4%	0.3%	0.5%	0.1%	0.3%	0.1%	5.8%	2.4%	4.9%	0.2%	0.0%	0.0%	0.0%
3081	50	17	3.4%	35.8%	19.3%	0.6%	0.4%	0.7%	0.1%	0.4%	0.2%	24.0%	9.9%	4.8%	0.5%	0.0%	0.0%	0.0%
3082	50	250	4.4%	46.5%	38.3%	0.4%	0.3%	0.5%	0.1%	0.3%	0.1%	5.6%	2.3%	1.0%	0.2%	0.0%	0.0%	0.0%
3084	70	2481	5.2%	55.0%	24.0%	0.4%	0.3%	0.5%	0.1%	0.3%	0.1%	7.0%	2.9%	2.5%	0.3%	0.0%	1.2%	0.1%
3086	70	753	6.2%	65.5%	8.3%	0.4%	0.3%	0.5%	0.0%	0.3%	0.1%	10.7%	4.4%	3.0%	0.3%	0.0%	0.0%	0.0%
3088	50	13	2.2%	22.9%	24.6%	0.0%	0.0%	0.0%	0.0%	0.0%	0.1%	7.3%	3.0%	0.0%	0.0%	0.0%	0.0%	40.0%
3089	50	24	5.2%	55.0%	27.6%	0.8%	0.6%	0.9%	0.1%	0.5%	0.0%	4.7%	1.9%	2.5%	0.1%	0.0%	0.0%	0.0%
4001	50	766	5.3%	55.1%	18.4%	0.4%	0.3%	0.4%	0.0%	0.2%	0.1%	10.0%	4.2%	2.5%	0.5%	0.0%	0.0%	2.6%
4002	50	336	6.5%	68.7%	14.0%	0.6%	0.4%	0.7%	0.1%	0.4%	0.1%	5.3%	2.2%	1.1%	0.0%	0.0%	0.0%	0.0%
4003	50	789	5.4%	56.3%	25.9%	0.5%	0.4%	0.6%	0.1%	0.3%	0.0%	3.2%	1.3%	0.9%	0.1%	0.1%	3.4%	1.3%
4004	70	4587	5.1%	53.8%	17.8%	0.2%	0.2%	0.3%	0.0%	0.2%	0.1%	6.1%	2.5%	2.2%	0.5%	0.1%	5.4%	5.5%
4005	70	3959	4.7%	49.4%	19.1%	0.4%	0.3%	0.5%	0.1%	0.3%	0.1%	6.9%	2.8%	2.2%	0.3%	0.1%	6.3%	6.6%
4006	70	2659	5.0%	52.5%	19.7%	0.2%	0.1%	0.2%	0.0%	0.1%	0.0%	3.4%	1.4%	1.4%	0.1%	0.2%	8.6%	6.9%
4007	80	552	6.6%	69.4%	12.6%	0.3%	0.2%	0.3%	0.0%	0.2%	0.0%	3.0%	1.3%	5.9%	0.2%	0.0%	0.0%	0.0%
4008	50	932	5.1%	53.3%	25.4%	0.4%	0.3%	0.5%	0.1%	0.3%	0.0%	3.9%	1.6%	1.1%	0.3%	0.1%	2.8%	4.9%
4009	50	771	4.6%	48.3%	23.6%	0.4%	0.2%	0.4%	0.0%	0.2%	0.0%	3.7%	1.5%	1.0%	0.3%	0.1%	4.8%	10.6%
4010	50	287	5.9%	61.7%	23.5%	0.3%	0.2%	0.4%	0.0%	0.2%	0.0%	4.8%	2.0%	0.8%	0.1%	0.0%	0.0%	0.0%
4011	50	252	5.9%	62.3%	23.5%	0.3%	0.2%	0.4%	0.0%	0.2%	0.0%	4.4%	1.8%	0.7%	0.1%	0.0%	0.0%	0.0%
4012	50	25	5.9%	62.3%	23.5%	0.3%	0.2%	0.4%	0.0%	0.2%	0.0%	4.4%	1.8%	0.7%	0.1%	0.0%	0.0%	0.0%
4014	70	1324	4.6%	48.3%	32.5%	0.3%	0.2%	0.4%	0.0%	0.2%	0.1%	5.9%	2.5%	1.8%	0.4%	0.1%	2.7%	0.0%
4015	70	625	6.0%	63.3%	19.5%	0.8%	0.6%	0.9%	0.1%	0.5%	0.0%	4.8%	2.0%	1.0%	0.0%	0.0%	0.0%	0.5%
4016	70	870	5.8%	60.5%	21.0%	0.8%	0.6%	1.0%	0.1%	0.5%	0.1%	5.5%	2.3%	1.5%	0.1%	0.0%	0.0%	0.3%
4018	70	1021	4.6%	48.0%	31.4%	0.3%	0.2%	0.3%	0.0%	0.2%	0.1%	6.8%	2.8%	2.0%	0.4%	0.1%	2.8%	0.0%
4019	50	850	5.3%	55.5%	15.0%	0.2%	0.2%	0.3%	0.0%	0.1%	0.1%	10.2%	4.2%	4.5%	0.2%	0.0%	0.1%	4.1%
4021	50	464	6.1%	64.5%	19.3%	0.2%	0.2%	0.3%	0.0%	0.1%	0.0%	1.2%	0.5%	0.5%	0.1%	0.1%	2.2%	4.9%
4022	50	26	1.1%	11.6%	12.5%	0.0%	0.0%	0.0%	0.0%	0.0%	0.0%	3.7%	1.5%	0.0%	0.0%	0.0%	0.0%	69.5%
4023	50	26	1.1%	11.6%	12.5%	0.0%	0.0%	0.0%	0.0%	0.0%	0.0%	3.7%	1.5%	0.0%	0.0%	0.0%	0.0%	69.5%
4024	50	172	5.9%	62.2%	24.5%	0.3%	0.2%	0.4%	0.0%	0.2%	0.0%	2.1%	0.9%	0.5%	0.1%	0.0%	0.0%	2.7%
4025	50	119	5.0%	52.8%	18.1%	0.2%	0.1%	0.2%	0.0%	0.1%	0.0%	4.1%	1.7%	2.1%	0.3%	0.0%	0.0%	15.4%
4026	50	181	5.0%	52.4%	15.4%	0.6%	0.4%	0.7%	0.1%	0.4%	0.1%	14.1%	5.8%	4.6%	0.4%	0.0%	0.0%	0.0%
4027	80	2495	5.8%	60.6%	17.8%	0.5%	0.4%	0.6%	0.1%	0.3%	0.1%	6.7%	2.8%	4.1%	0.2%	0.0%	0.0%	0.0%
4028	50	49	5.8%	60.6%	17.8%	0.5%	0.4%	0.6%	0.1%	0.3%	0.1%	6.7%	2.8%	4.1%	0.2%	0.0%	0.0%	0.0%
4029	50	144	4.1%	42.5%	27.2%	0.3%	0.2%	0.4%	0.0%	0.2%	0.0%	2.2%	0.9%	0.6%	0.1%	0.5%	20.7%	0.0%
4030	50	990	4.4%	46.3%	17.9%	0.2%	0.2%	0.3%	0.0%	0.2%	0.0%	3.9%	1.6%	1.0%	0.2%	0.1%	6.0%	17.6%
4031	50	87	6.6%	69.1%	17.3%	0.2%	0.2%	0.3%	0.0%	0.2%	0.0%	3.7%	1.5%	0.8%	0.0%	0.0%	0.0%	0.0%
4032	70	3387	5.3%	55.2%	20.0%	0.3%	0.2%	0.3%	0.0%	0.2%	0.1%	5.2%	2.2%	1.5%	0.2%	0.1%	3.4%	5.9%
4033	70	1030	6.2%	65.0%	9.8%	0.4%	0.3%	0.5%	0.1%	0.3%	0.1%	9.9%	4.1%	3.0%	0.3%	0.0%	0.0%	0.0%
4034	70	336	5.4%	56.3%	22.9%	0.9%	0.6%	1.0%	0.1%	0.6%	0.1%	6.6%	2.7%	2.6%	0.2%	0.0%	0.0%	0.0%
4035	70	961	5.8%	60.9%	20.7%	0.8%	0.6%	1.0%	0.1%	0.5%	0.1%	5.4%	2.2%	1.6%	0.1%	0.0%	0.0%	0.3%
4036	70	1378	6.1%	64.5%	13.4%	0.6%	0.4%	0.7%	0.1%	0.4%	0.1%	8.0%	3.3%	2.1%	0.2%	0.0%	0.0%	0.2%
4037	70	2113	6.1%	64.1%	14.6%	0.5%	0.3%	0.6%	0.1%	0.3%	0.1%	6.9%	2.9%	1.8%	0.2%	0.0%	1.4%	0.1%
5137	50	440	5.7%	59.5%	15.1%	0.3%	0.2%	0.4%	0.0%	0.2%	0.1%	9.8%	4.1%	4.2%	0.2%	0.0%	0.0%	0.0%
5138	50	337	5.3%	55.5%	16.9%	0.3%	0.2%	0.3%	0.0%	0.2%	0.1%	10.3%	4.3%	4.5%	0.2%	0.0%	0.0%	1.8%
5143	50	180	5.7%	59.8%	15.4%	0.4%	0.3%	0.5%	0.1%	0.3%	0.1%	8.7%	3.6%	4.2%	0.4%	0.0%	0.4%	0.0%
5144	50	100	5.3%	55.7%	18.9%	0.6%	0.5%	0.7%	0.1%	0.4%	0.1%	6.0%	2.5%	2.7%	0.5%	0.0%	0.0%	6.1%
5145	50	368	5.2%	54.6%	15.3%	0.2%	0.1%	0.2%	0.0%	0.1%	0.1%	11.7%	4.8%	5.4%	0.3%	0.0%	0.2%	1.7%
5146	50	390	5.5%	57.2%	14.5%	0.3%	0.2%	0.3%	0.0%	0.2%	0.1%	10.7%	4.4%	4.8%	0.3%	0.0%	0.0%	1.6%
5189	50	177	5.0%	52.5%	9.9%	0.2%	0.2%	0.3%	0.0%	0.2%	0.2%	15.6%	6.5%	9.1%	0.4%	0.0%	0.0%	0.0%
5190	50	146	6.4%	67.0%	8.2%	0.5%	0.3%	0.6%	0.1%	0.3%	0.1%	8.8%	3.6%	3.9%	0.4%	0.0%	0.0%	0.0%
5191	50	312	6.9%	71.9%	10.8%	0.7%	0.5%	0.8%	0.1%	0.4%	0.0%	3.2%	1.3%	3.3%	0.0%	0.0%	0.0%	0.0%
5192	50	374	7.1%	74.0%	9.1%	0.2%	0.1%	0.2%	0.0%	0.1%	0.1%	4.8%	2.0%	2.1%	0.1%	0.0%	0.0%	0.0%
5193	50	390	5.4%	56.5%	12.0%	0.6%	0.5%	0.8%	0.1%	0.4%	0.1%	9.1%	3.8%	10.4%	0.4%	0.0%	0.0%	0.0%
5194	50	413	6.0%	63.2%	10.7%	0.3%	0.2%	0.3%	0.0%	0.2%	0.1%	9.0%	3.7%	6.1%	0.1%	0.0%	0.0%	0.0%
5195	80	552	6.6%	69.4%	12.6%	0.3%	0.2%	0.3%	0.0%	0.2%	0.0%	3.0%	1.3%	5.9%	0.2%	0.0%	0.0%	0.0%
5196	80	544	7.6%	79.9%	3.7%	0.2%	0.2%	0.3%	0.0%	0.1%	0.1%	5.1%	2.1%	0.7%	0.1%	0.0%	0.0%	0.0%
5197	80	1027	6.0%	63.3%	12.5%	0.6%	0.4%	0.7%	0.1%	0.4%	0.1%	5.5%	2.3%	7.9%	0.3%	0.0%	0.0%	0.0%
5198	80	957	6.9%	72.7%	6.8%	0.2%	0.2%	0.3%	0.0%	0.2%	0.1%	6.8%	2.8%	3.0%	0.1%	0.0%	0.0%	0.0%
5199	50	430	5.5%	58.1%	11.6%	0.6%	0.4%	0.7%	0.1%	0.4%	0.1%	8.9%	3.7%	9.5%	0.4%	0.0%	0.0%	0.0%
5200	50	107	6.1%	64.4%	8.4%	0.5%	0.4%	0.6%	0.1%	0.4%	0.1%	9.4%	3.9%	5.3%	0.4%	0.0%	0.0%	0.0%
5201	50	401	6.0%	63.4%	10.1%	0.3%	0.2%	0.3%	0.0%	0.2%	0.1%	9.2%	3.8%	6.2%	0.2%	0.0%	0.0%	0.0%
5202	50	189	5.0%	52.8%	11.3%	0.2%	0.2%	0.3%	0.0%	0.1%	0.2%	14.8%	6.1%	8.7%	0.3%	0.0%	0.0%	0.0%
5224	50	85	5.2%	54.4%	14.0%	2.5%	1.8%	2.9%	0.3%	1.6%	0.1%	5.4%	2.2%	9.5%	0.1%	0.0%	0.0%	0.0%
5225	50	475	5.3%	56.1%	12.4%	1.0%	0.7%	1.1%	0.1%	0.6%	0.1%	8.4%	3.5%	10.2%	0.4%	0.0%	0.0%	0.0%
5226	50	227	7.5%	78.5%	9.7%	0.0%	0.0%	0.0%	0.0%	0.0%	0.0%	2.3%	1.0%	1.0%	0.0%	0.0%	0.0%	0.0%
5245	80	167	7.5%	79.2%	2.0%	1.0%	0.7%	1.2%	0.1%	0.7%	0.0%	1.3%	0.5%	5.7%	0.0%	0.0%	0.0%	0.0%
5254	50	105	5.5%	57.3%	14.1%	0.3%	0.2%	0.3%	0.0%	0.2%	0.1%	10.8%	4.5%	5.5%	0.5%	0.0%	0.7%	0.0%
5256	70	1789	5.2%	54.5%	14.6%	2.4%	1.7%	2.8%	0.3%	1.5%	0.1%	6.9%	2.9%	1.3%	0.0%	0.1%	4.7%	1.2%
5257	70	1718	6.6%	69.1%	2.4%	1.2%	0.9%	1.5%	0.2%	0.8%	0.1%	8.0%	3.3%	1.5%	0.0%	0.1%	3.1%	1.4%
5262	50	339	5.6%	58.6%	15.7%	0.3%	0.2%	0.3%	0.0%	0.2%	0.1%	7.7%	3.2%	2.6%	0.2%	0.0%	0.2%	5.2%
5263	50	322	5.1%	53.8%	16.4%	0.2%	0.1%	0.2%	0.0%	0.1%	0.1%	10.1%	4.2%	4.0%	0.1%	0.0%	0.0%	5.4%
5264	50	430	5.5%	58.1%	11.6%	0.6%	0.4%	0.7%	0.1%	0.4%	0.1%	8.9%	3.7%	9.5%	0.4%	0.0%	0.0%	0.0%
6252	50	4151	4.8%	50.0%	14.2%	0.5%	0.3%	0.5%	0.1%	0.3%	0.1%	7.3%	3.0%	2.0%	0.3%	0.3%	11.5%	4.9%
8033	70	309	5.1%	53.8%	4.7%	0.6%	0.4%	0.7%	0.1%	0.4%	0.0%	4.5%	1.9%	2.5%	0.1%	0.6%	24.5%	0.0%
8340	50	628	5.7%	60.0%	23.3%	0.8%	0.5%	0.9%	0.1%	0.5%	0.0%	4.1%	1.7%	1.1%	0.0%	0.0%	0.6%	0.5%
9098	70	913	6.3%	65.9%	7.1%	0.8%	0.5%	0.9%	0.1%	0.5%	0.1%	7.8%	3.2%	3.0%	0.0%	0.1%	3.7%	0.0%
9112	70	457	6.5%	67.7%	4.5%	0.8%	0.6%	0.9%	0.1%	0.5%	0.1%	7.3%	3.0%	4.5%	0.0%	0.1%	3.4%	0.0%
9205	50	43	5.4%	56.6%	28.4%	0.8%	0.6%	1.0%	0.1%	0.5%	0.0%	3.3%	1.4%	1.8%	0.1%	0.0%	0.0%	0.0%
9206	50	56	6.0%	62.9%	23.7%	0.4%	0.2%	0.4%	0.0%	0.2%	0.0%	3.4%	1.4%	1.2%	0.1%	0.0%	0.0%	0.0%
9301	50	635	4.1%	43.1%	49.6%	0.4%	0.3%	0.5%	0.1%	0.3%	0.0%	0.9%	0.4%	0.3%	0.0%	0.0%	0.0%	0.0%
9302	50	341	4.6%	48.2%	44.8%	0.2%	0.2%	0.3%	0.0%	0.2%	0.0%	0.8%	0.3%	0.3%	0.0%	0.0%	0.0%	0.0%
9303	50	277	5.2%	54.4%	33.7%	0.1%	0.1%	0.1%	0.0%	0.1%	0.0%	4.0%	1.6%	0.7%	0.0%	0.0%	0.0%	0.0%
9304	50	161	6.4%	66.7%	19.1%	0.4%	0.3%	0.5%	0.1%	0.3%	0.0%	3.5%	1.5%	1.3%	0.1%	0.0%	0.0%	0.0%

Traffic Flows and Breakdown by 16 Vehicle Classes (Year 2036)

Link No.	Speed Limit	Total Vehicle	19 - Motorcycles (MC)	01 - Private Cars (PC)	03 - Taxi	14 - Non-franchised Bus <=6.4t	15 - Non-franchised Bus 6.4-15t	16 - Non-franchised Bus >15t	12 - Private Light Bus <=3.5t	13 - Private Light Bus >3.5t	04 - Light Goods Vehicles <=2.5t	05 - Lt Goods Vehicles 2.5-3.5t	06 - Light Goods Vehicles >3.5t	07 - Heavy Goods Vehicles <=15t	08 - Heavy Goods Vehicles >15t	17 - Franchised Bus (SD)	18 - Franchised Bus (DD)	11 - Public Light Buses
	km/hr	2100-2200																
1	50	94	6.0%	62.7%	23.8%	0.1%	0.1%	0.1%	0.0%	0.1%	0.0%	3.8%	1.6%	1.5%	0.2%	0.0%	0.0%	0.0%
2	50	370	5.8%	60.6%	21.1%	0.5%	0.3%	0.5%	0.1%	0.3%	0.1%	5.5%	2.3%	2.5%	0.5%	0.0%	0.0%	0.0%
3	70	938	5.0%	52.7%	21.6%	0.5%	0.3%	0.5%	0.1%	0.3%	0.1%	8.0%	3.3%	3.3%	0.3%	0.0%	0.0%	4.2%
4	70	1365	4.8%	50.8%	25.4%	0.2%	0.1%	0.2%	0.0%	0.1%	0.1%	5.8%	2.4%	1.8%	0.3%	0.0%	0.0%	7.9%
5	50	97	7.0%	73.9%	15.5%	0.1%	0.1%	0.1%	0.0%	0.1%	0.0%	1.8%	0.7%	0.6%	0.1%	0.0%	0.0%	0.0%
6	50	53	4.2%	43.8%	27.4%	0.6%	0.4%	0.7%	0.1%	0.4%	0.1%	7.3%	3.0%	3.3%	1.1%	0.2%	7.5%	0.0%
7	50	611	3.7%	39.2%	22.6%	0.4%	0.3%	0.5%	0.1%	0.3%	0.1%	8.2%	3.4%	2.1%	0.4%	0.3%	12.0%	6.5%
8	50	398	4.0%	42.4%	15.1%	0.3%	0.2%	0.3%	0.0%	0.2%	0.0%	4.3%	1.8%	2.4%	0.7%	0.4%	15.7%	12.1%
9	50	68	5.7%	60.0%	24.4%	0.0%	0.0%	0.0%	0.0%	0.0%	0.1%	5.8%	2.4%	1.4%	0.1%	0.0%	0.0%	0.0%
10	50	59	5.7%	59.3%	19.8%	0.4%	0.3%	0.5%	0.1%	0.3%	0.0%	2.4%	1.0%	0.8%	0.2%	0.2%	9.0%	0.0%
11	50	398	3.9%	41.4%	20.8%	0.3%	0.2%	0.3%	0.0%	0.2%	0.1%	5.2%	2.1%	1.4%	0.2%	0.3%	13.8%	9.8%
12	50	317	3.8%	40.2%	19.2%	0.2%	0.1%	0.2%	0.0%	0.1%	0.0%	3.6%	1.5%	1.3%	0.5%	0.5%	20.5%	8.4%
13	50	108	5.3%	55.9%	21.8%	0.3%	0.2%	0.3%	0.0%	0.2%	0.1%	5.5%	2.3%	1.4%	0.3%	0.0%	0.0%	6.4%
14	50	199	3.9%	40.8%	21.9%	0.2%	0.1%	0.2%	0.0%	0.1%	0.1%	7.6%	3.2%	2.6%	0.6%	0.2%	7.1%	11.4%
15	50	582	5.3%	55.7%	27.2%	0.2%	0.2%	0.3%	0.0%	0.2%	0.0%	4.0%	1.7%	1.1%	0.3%	0.0%	0.0%	3.9%
16	50	55	5.8%	60.7%	22.6%	0.3%	0.2%	0.4%	0.0%	0.2%	0.1%	5.3%	2.2%	1.9%	0.3%	0.0%	0.0%	0.0%
17	50	97	6.0%	62.7%	23.6%	0.2%	0.1%	0.2%	0.0%	0.1%	0.0%	4.3%	1.8%	0.8%	0.2%	0.0%	0.0%	0.0%
18	50	223	5.4%	56.8%	23.3%	0.2%	0.1%	0.2%	0.0%	0.1%	0.1%	6.2%	2.6%	1.6%	0.4%	0.0%	0.0%	3.1%
19	50	53	5.9%	61.8%	24.3%	0.2%	0.2%	0.3%	0.0%	0.1%	0.0%	3.8%	1.6%	1.4%	0.3%	0.0%	0.0%	0.0%
20	50	7	3.5%	36.8%	39.4%	0.1%	0.0%	0.1%	0.0%	0.0%	0.1%	13.4%	5.6%	0.7%	0.2%	0.0%	0.0%	0.0%
21	50	157	3.7%	39.3%	20.7%	0.1%	0.1%	0.2%	0.0%	0.1%	0.1%	6.5%	2.7%	2.3%	0.6%	0.2%	8.9%	14.4%
22	50	403	5.1%	53.1%	27.9%	0.3%	0.2%	0.3%	0.0%	0.2%	0.0%	4.2%	1.8%	1.1%	0.3%	0.0%	0.0%	5.6%
23	50	176	4.7%	49.5%	18.7%	0.3%	0.2%	0.3%	0.0%	0.2%	0.1%	5.7%	2.4%	1.3%	0.3%	0.2%	8.0%	8.2%
24	50	45	4.6%	48.5%	16.2%	0.2%	0.1%	0.2%	0.0%	0.1%	0.1%	10.7%	4.4%	4.8%	0.8%	0.0%	0.0%	9.1%
25	50	53	5.3%	55.2%	17.7%	0.2%	0.1%	0.2%	0.0%	0.1%	0.1%	11.6%	4.8%	3.9%	0.7%	0.0%	0.0%	0.0%
26	50	31	5.6%	59.0%	23.3%	0.3%	0.2%	0.3%	0.0%	0.2%	0.1%	6.1%	2.5%	2.0%	0.4%	0.0%	0.0%	0.0%
27	50	219	4.6%	48.4%	23.9%	0.4%	0.3%	0.5%	0.1%	0.3%	0.1%	9.3%	3.8%	2.9%	0.6%	0.0%	0.0%	4.7%
28	50	122	5.2%	54.7%	24.3%	0.4%	0.3%	0.4%	0.0%	0.2%	0.1%	8.6%	3.6%	2.0%	0.3%	0.0%	0.0%	0.0%
29	50	115	5.1%	53.2%	25.6%	0.5%	0.3%	0.5%	0.1%	0.3%	0.1%	7.3%	3.0%	3.1%	0.9%	0.0%	0.0%	0.0%
30	50	137	5.3%	55.9%	23.0%	0.2%	0.1%	0.2%	0.0%	0.1%	0.1%	7.7%	3.2%	3.7%	0.4%	0.0%	0.0%	0.0%
31	50	233	5.3%	55.5%	23.9%	0.2%	0.1%	0.2%	0.0%	0.1%	0.1%	8.0%	3.3%	2.7%	0.5%	0.0%	0.0%	0.0%
32	50	252	3.5%	37.2%	19.3%	0.3%	0.2%	0.3%	0.0%	0.2%	0.0%	3.6%	1.5%	1.4%	0.3%	0.5%	19.9%	11.7%
33	50	583	4.2%	43.9%	18.4%	0.2%	0.1%	0.2%	0.0%	0.1%	0.1%	6.0%	2.5%	1.8%	0.4%	0.3%	14.3%	7.5%
34	50	473	5.1%	53.1%	21.5%	0.2%	0.1%	0.2%	0.0%	0.1%	0.1%	8.9%	3.7%	3.2%	0.4%	0.0%	0.0%	3.3%
35	50	215	3.1%	32.9%	16.5%	0.3%	0.2%	0.4%	0.0%	0.2%	0.0%	2.3%	1.0%	0.5%	0.1%	0.7%	29.6%	12.1%
36	50	670	4.6%	48.4%	19.7%	0.2%	0.1%	0.2%	0.0%	0.1%	0.1%	5.7%	2.4%	1.9%	0.4%	0.3%	11.1%	4.9%
37	50	402	4.9%	51.0%	25.9%	0.5%	0.3%	0.5%	0.1%	0.3%	0.0%	3.7%	1.5%	1.1%	0.2%	0.0%	0.0%	9.9%
38	50	137	4.8%	50.3%	36.1%	0.8%	0.6%	0.9%	0.1%	0.5%	0.0%	3.3%	1.4%	1.0%	0.2%	0.0%	0.0%	0.0%
39	50	508	6.3%	66.6%	14.0%	0.2%	0.1%	0.2%	0.0%	0.1%	0.1%	6.2%	2.6%	1.3%	0.1%	0.0%	2.1%	0.0%
40	50	431	5.7%	59.8%	28.2%	0.6%	0.4%	0.7%	0.1%	0.4%	0.0%	2.5%	1.1%	0.6%	0.0%	0.0%	0.0%	0.0%
41	50	553	4.5%	46.8%	26.6%	0.4%	0.3%	0.4%	0.0%	0.2%	0.1%	6.9%	2.9%	2.6%	0.4%	0.2%	7.2%	0.6%
53	50	492	4.2%	44.2%	45.9%	0.2%	0.2%	0.3%	0.0%	0.2%	0.0%	2.6%	1.1%	0.9%	0.1%	0.0%	0.0%	0.0%
54	50	476	5.5%	58.2%	24.7%	0.5%	0.3%	0.6%	0.1%	0.3%	0.1%	5.2%	2.2%	2.1%	0.3%	0.0%	0.0%	0.0%
55	50	476	5.5%	58.2%	24.7%	0.5%	0.3%	0.6%	0.1%	0.3%	0.1%	5.2%	2.2%	2.1%	0.3%	0.0%	0.0%	0.0%
56	50	529	4.8%	50.6%	24.4%	0.8%	0.6%	0.9%	0.1%	0.5%	0.1%	7.9%	3.3%	4.7%	1.3%	0.0%	0.0%	0.0%
57	50	1311	5.0%	52.0%	31.8%	0.2%	0.1%	0.2%	0.0%	0.1%	0.1%	5.7%	2.4%	1.8%	0.2%	0.0%	0.0%	0.4%
58	50	7	3.5%	36.8%	39.4%	0.1%	0.0%	0.1%	0.0%	0.0%	0.1%	13.4%	5.6%	0.9%	0.1%	0.0%	0.0%	0.0%
59	50	63	5.9%	62.4%	25.3%	0.1%	0.1%	0.2%	0.0%	0.1%	0.0%	3.2%	1.3%	1.1%	0.2%	0.0%	0.0%	0.0%
60	50	308	4.5%	47.4%	18.1%	0.3%	0.2%	0.4%	0.0%	0.2%	0.1%	7.9%	3.3%	2.9%	0.3%	0.3%	12.8%	1.1%
61	50	263	4.4%	46.1%	19.7%	0.4%	0.3%	0.5%	0.0%	0.2%	0.1%	6.4%	2.7%	2.3%	0.3%	0.4%	15.1%	1.3%
62	50	249	4.3%	45.3%	20.3%	0.4%	0.3%	0.5%	0.1%	0.3%	0.1%	6.0%	2.5%	2.1%	0.3%	0.4%	15.9%	1.4%
63	50	261	4.4%	45.9%	20.4%	0.4%	0.3%	0.5%	0.1%	0.3%	0.1%	6.0%	2.5%	2.1%	0.3%	0.4%	15.2%	1.3%
64	50	7	3.5%	37.2%	39.9%	0.0%	0.0%	0.0%	0.0%	0.0%	0.1%	13.6%	5.6%	0.0%	0.0%	0.0%	0.0%	0.0%
65	50	13	5.5%	57.2%	24.1%	0.3%	0.2%	0.3%	0.0%	0.2%	0.1%	7.7%	3.2%	1.2%	0.1%	0.0%	0.0%	0.0%
66	50	106	5.0%	52.0%	17.8%	0.1%	0.1%	0.1%	0.0%	0.1%	0.0%	4.6%	1.9%	2.4%	0.3%	0.0%	0.0%	15.6%
67	50	115	3.8%	39.5%	13.3%	0.2%	0.1%	0.2%	0.0%	0.1%	0.0%	1.5%	0.6%	0.6%	0.0%	0.8%	33.2%	6.0%
68	50	108	2.3%	23.9%	10.8%	0.2%	0.1%	0.2%	0.0%	0.1%	0.0%	1.2%	0.5%	0.5%	0.1%	0.8%	35.3%	24.1%
69	50	122	2.3%	23.9%	11.0%	0.2%	0.1%	0.2%	0.0%	0.1%	0.0%	1.8%	0.7%	0.6%	0.2%	0.7%	31.2%	26.9%
70	50	179	3.3%	34.6%	13.1%	0.2%	0.2%	0.3%	0.0%	0.1%	0.0%	3.5%	1.5%	0.9%	0.2%	0.5%	21.3%	20.3%
71	50	41	5.7%	59.5%	16.8%	0.1%	0.1%	0.1%	0.0%	0.1%	0.1%	8.4%	3.5%	5.1%	0.7%	0.0%	0.0%	0.0%
72	50	7	3.5%	37.2%	39.9%	0.0%	0.0%	0.0%	0.0%	0.0%	0.1%	13.6%	5.6%	0.0%	0.0%	0.0%	0.0%	0.0%
73	50	44	4.9%	50.9%	22.4%	0.3%	0.2%	0.3%	0.0%	0.2%	0.1%	6.8%	2.8%	1.7%	0.3%	0.0%	0.0%	9.2%
74	50	93	5.2%	54.8%	20.7%	0.2%	0.1%	0.2%	0.0%	0.1%	0.1%	10.2%	4.2%	3.8%	0.3%	0.0%	0.0%	0.0%
75	50	7	3.5%	37.2%	39.9%	0.0%	0.0%	0.0%	0.0%	0.0%	0.1%	13.6%	5.6%	0.0%	0.0%	0.0%	0.0%	0.0%
76	50	844	3.9%	40.9%	21.5%	0.3%	0.2%	0.4%	0.0%	0.2%	0.1%	7.0%	2.9%	1.8%	0.3%	0.3%	12.4%	7.6%
77	50	430	4.2%	44.1%	15.7%	0.3%	0.2%	0.3%	0.0%	0.2%	0.0%	4.2%	1.7%	2.4%	0.7%	0.3%	14.5%	11.2%
78	50	167	4.5%	47.1%	33.9%	0.4%	0.3%	0.4%	0.0%	0.2%	0.1%	6.9%	2.9%	2.6%	0.7%	0.0%	0.0%	0.0%
79	50	13	2.0%	20.6%	22.0%	0.0%	0.0%	0.1%	0.0%	0.0%	0.1%	7.5%	3.1%	2.0%	0.6%	0.0%	0.0%	42.1%
80	50	157	5.9%	62.4%	19.7%	0.8%	0.5%	0.9%	0.1%	0.5%	0.1%	4.9%	2.0%	2.0%	0.1%	0.0%	0.0%	0.0%
81	50	300	5.0%	52.4%	30.2%	0.2%	0.2%	0.3%	0.0%	0.1%	0.1%	6.3%	2.6%	2.0%	0.5%	0.0%	0.0%	0.0%
82	50	89	5.9%	61.7%	21.8%	0.1%	0.1%	0.2%	0.0%	0.1%	0.1%	5.4%	2.2%	2.1%	0.4%	0.0%	0.0%	0.0%
83	50	195	5.3%	55.4%	25.4%	0.4%	0.3%	0.5%	0.0%	0.2%	0.1%	6.9%	2.9%	2.1%	0.5%	0.0%	0.0%	0.0%
84	50	298	5.2%	54.1%	20.1%	0.2%	0.1%	0.2%	0.0%	0.1%	0.1%	7.0%	2.9%	2.0%	0.3%	0.1%	2.7%	4.8%
85	50	398	5.1%	53.2%	27.1%	0.3%	0.2%	0.4%	0.0%	0.2%	0.0%	4.4%	1.8%	1.3%	0.2%	0.0%	2.0%	3.6%
86	50	38	5.3%	55.8%	24.7%	0.4%	0.3%	0.5%	0.1%	0.3%	0.1%	7.0%	2.9%	2.2%	0.5%	0.0%	0.0%	0.0%
87	50	568	5.3%	55.7%	27.7%	0.2%	0.2%	0.3%	0.0%	0.1%	0.1%	5.4%	2.2%	1.6%	0.4%	0.0%	0.0%	0.7%
88	50	409	5.6%	58.5%	22.9%	0.3%	0.2%	0.3%	0.0%	0.2%	0.1%	5.4%	2.2%	1.6%	0.3%	0.0%	0.0%	2.3%
89	50	1213	4.1%	43.1%	25.3%	0.3%	0.2%	0.3%	0.0%	0.2%	0.1%	5.4%	2.2%	1.2%	0.2%	0.1%	4.0%	13.2%
90	50	1189	5.5%	57.7%	28.7%	0.2%	0.2%	0.3%	0.0%	0.2%	0.0%	2.4%	1.0%	0.7%	0.1%	0.1%	2.5%	0.3%
91	50	517	4.8%	50.7%	28.6%	0.2%	0.1%	0.2%	0.0%	0.1%	0.0%	4.0%	1.7%	1.0%	0.2%	0.0%	0.0%	8.2%
92	50	180	5.5%	58.1%	29.0%	0.2%	0.2%	0.3%	0.0%	0.1%	0.0%	2.2%	0.9%	0.9%	0.2%	0.0%	0.0%	2.3%
93	50	8	3.6%	37.9%	35.7%	0.4%	0.3%	0.5%	0.1%	0.3%	0.1%	12.2%	5.0%	3.0%	1.0%	0.0%	0.0%	0.0%
94	50	7	3.5%	37.2%	39.9%	0.0%	0.0%	0.0%	0.0%	0.0%	0.1%	13.6%	5.6%	0.0%	0.0%	0.0%	0.0%	0.0%
95	50	282	3.7%	39.2%	16.9%	0.3%	0.2%	0.3%	0.0%	0.2%	0.0%	3.9%	1.6%	0.7%	0.1%	0.5%	20.2%	12.1%
96	50	1048	3.9%	40.9%	21.3%	0.2%	0.2%	0.3%	0.0%	0.2%	0.0%	3.8%	1.6%	1.2%	0.3%	0.5%	21.0%	4.7%
97	50	549	4.6%	47.8%	38.8%	0.3%	0.2%	0.3%	0.0%	0.2%	0.0%	4.4%	1.8%	1.2%	0.3%	0.0%	0.0%	0.0%
98	50	10	2.6%	27.0%	28.9%	0.0%	0.0%	0.0%	0.0%	0.0%	0.1%	9.8%	4.1%	0.0%	0.0%	0.6%	27.0%	0.0%
99	70	1143	5.1%	54.0%	21.8%	0.5%	0.3%	0.5%	0.1%	0.3%	0.1%	7.4%	3.0%	3.2%	0.4%	0.0%	0.0%	3.4%
100	70	544	5.5%	57.5%	13.4%	0.2%	0.1%	0.2%	0.0%	0.1%	0.1%	10.3%	4.3%	4.7%	0.8%	0.1%	2.7%	0.0%
101	50	565	5.6%	58.4%	22.9%	0.4%	0.3%	0.5%	0.1%	0.3%	0.1%	5.9%	2.4%	2.1%	0.3%	0.0%	0.0%	1.0%
102	50	168	3.7%	39.2%	25.5%	0.2%	0.1%	0.2%	0.0%	0.1%	0.0%	4.1%	1.7%	1.1%	0.2%	0.1%	3.6%	20.0%
103	50	435	5.4%	56.4%	22.3%	0.3%	0.2%	0.3%	0.0%	0.2%	0.0%	3.4%	1.4%	1.4%	0.4%	0.0%	2.0%	6.3%
104	50	87	4.8%	50.4%	31.3%	0.3%	0.2%	0.3%	0.0%	0.2%	0.1%	7.4%	3.1%	1.7%	0.2%	0.0%	0.0%	0.0%
105	50	117	6.1%	64.0%	21.0%	0.4%	0.3%	0.4%	0.0%	0.2%	0.0%	3.8%	1.6%	1.6%	0.4%	0.0%	0.0%	0.0%
106	50	40	5.1%	53.6%	29.0%	0.2%	0.2%	0.3%	0.0%	0.2%	0.1%	6.7%	2.8%	1.5%	0.3%	0.0%	0.0%	0.0%
107	50	116	5.7%	59.4%	27.0%	0.2%	0.2%	0.3%	0.0%	0.1%	0.0%	4.3%	1.8%	0.9%	0.1%	0.0%	0.0%	0.0%
108	50	68	1.5%	15.4%	9.0%	0.1%	0.0%	0.1%	0.0%	0.0%	0.0%	2.7%	1.1%	0.4%	0.1%	0.5%	23.6%	45.4%
109	50	15	2.0%	21.2%	19.5%	0.0%	0.0%	0.0%	0.0%	0.0%	0.1%	6.6%	2.8%	0.8%	0.2%	1.1%	45.6%	0.0%
110	50	79	3.6%	37.6%	14.0%	0.1%	0.0%	0.1%	0.0%	0.0%	0.1%	5.1%	2.1%	2.8%	0.8%	0.6%	27.8%	5.2%
111	50	218	4.2%	44.2%	18.3%	0.1%	0.1%	0.2%	0.0%	0.1%	0.1%	6.3%	2.6%	1.0%	0.2%	0.4%	16.6%	5.7%
112	50	41	1.7%	17.4%	15.1%	0.1%	0.0%	0.1%	0.0%	0.0%	0.0%	2.9%	1.2%	0.5%	0.1%	1.0%	43.0%	16.9%
113	50	115	4.7%	48.9%	19.2%	0.1%	0.1%	0.1%	0.0%	0.1%	0.1%	5.2%	2.1%	0.3%	0.0%	0.4%	18.6%	0.0%
114	50	54	3.0%	31.1%	15.9%	0.0%	0.0%	0.0%	0.0%	0.0%	0.0%	2.7%	1.1%	0.5%	0.1%	0.7%	32.2%	12.7%
115	50	61	3.2%	33.5%	9.7%	0.1%	0.1%	0.1%	0.0%	0.1%	0.1%	9.0%	3.7%	1.2%	0.1%	0.9%	38.2%	0.0%
116	50	20	4.8%	50.4%	18.4%	0.6%	0.4%	0.7%	0.1%	0.4%	0.2%	15.9%	6.6%	1.4%	0.1%	0.0%	0.0%	0.0%

Traffic Flows and Breakdown by 16 Vehicle Classes (Year 2036)

Link No.	Speed Limit	Total Vehicle	19 - Motorcycles (MC)	01 - Private Cars (PC)	03 - Taxi	14 - Non-franchised Bus <=6.4t	15 - Non-franchised Bus 6.4-15t	16 - Non-franchised Bus >15t	12 - Private Light Bus <=3.5t	13 - Private Light Bus >3.5t	04 - Light Goods Vehicles <=2.5t	05 - Lt Goods Vehicles 2.5-3.5t	06 - Light Goods Vehicles >3.5t	07 - Heavy Goods Vehicles <=15t	08 - Heavy Goods Vehicles >15t	17 - Franchised Bus (SD)	18 - Franchised Bus (DD)	11 - Public Light Buses
	km/hr	2100-2200																
117	50	12	3.8%	39.4%	25.0%	0.0%	0.0%	0.0%	0.0%	0.0%	0.1%	8.5%	3.5%	1.7%	0.1%	0.4%	17.5%	0.0%
118	50	65	4.4%	46.3%	20.7%	0.3%	0.2%	0.3%	0.0%	0.2%	0.0%	2.9%	1.2%	1.2%	0.2%	0.1%	3.1%	18.9%
122	50	170	5.0%	52.5%	23.8%	0.4%	0.3%	0.5%	0.1%	0.3%	0.1%	6.2%	2.6%	1.0%	0.1%	0.0%	0.0%	7.3%
123	50	11	5.2%	54.8%	26.5%	0.1%	0.1%	0.1%	0.0%	0.1%	0.1%	8.8%	3.6%	0.5%	0.1%	0.0%	0.0%	0.0%
124	50	104	0.2%	2.6%	2.8%	0.0%	0.0%	0.0%	0.0%	0.0%	0.0%	0.9%	0.4%	0.0%	0.0%	0.1%	5.8%	87.1%
125	50	155	3.5%	37.1%	13.0%	0.2%	0.2%	0.3%	0.0%	0.2%	0.0%	2.6%	1.1%	0.9%	0.1%	0.0%	1.3%	39.4%
128	50	794	4.7%	49.0%	32.5%	0.2%	0.1%	0.2%	0.0%	0.1%	0.1%	5.6%	2.3%	1.9%	0.5%	0.0%	0.0%	2.8%
129	50	1087	5.0%	52.2%	31.3%	0.2%	0.1%	0.2%	0.0%	0.1%	0.1%	5.8%	2.4%	2.2%	0.4%	0.0%	0.0%	0.0%
130	50	187	3.1%	32.9%	17.3%	0.1%	0.1%	0.2%	0.0%	0.1%	0.0%	1.6%	0.7%	0.1%	0.0%	0.2%	8.6%	34.9%
131	50	178	5.9%	62.0%	24.5%	0.5%	0.3%	0.6%	0.1%	0.3%	0.0%	3.4%	1.4%	1.0%	0.1%	0.0%	0.0%	0.0%
132	50	61	4.6%	48.5%	20.7%	0.4%	0.3%	0.5%	0.0%	0.3%	0.1%	12.2%	5.0%	2.7%	0.2%	0.0%	0.0%	4.5%
133	50	55	5.8%	61.0%	23.1%	0.3%	0.2%	0.3%	0.0%	0.2%	0.0%	4.6%	1.9%	1.9%	0.5%	0.0%	0.0%	0.0%
134	50	950	4.0%	42.1%	25.2%	0.3%	0.2%	0.4%	0.0%	0.2%	0.1%	5.9%	2.4%	1.4%	0.2%	0.1%	5.1%	12.4%
135	50	1263	5.4%	57.1%	29.2%	0.2%	0.2%	0.3%	0.0%	0.2%	0.0%	2.8%	1.2%	0.8%	0.2%	0.1%	2.3%	0.0%
136	70	2157	4.1%	43.2%	25.3%	0.3%	0.2%	0.3%	0.0%	0.2%	0.1%	5.8%	2.4%	1.5%	0.3%	0.2%	8.6%	7.6%
137	70	1846	5.1%	53.9%	15.5%	0.2%	0.1%	0.2%	0.0%	0.1%	0.1%	5.6%	2.3%	2.2%	0.3%	0.2%	8.9%	5.1%
138	50	96	0.5%	5.1%	3.0%	0.0%	0.0%	0.0%	0.0%	0.0%	0.0%	1.0%	0.4%	0.1%	0.0%	0.1%	6.3%	83.5%
139	50	7	3.5%	37.2%	39.9%	0.0%	0.0%	0.0%	0.0%	0.0%	0.1%	13.6%	5.6%	0.0%	0.0%	0.0%	0.0%	0.0%
141	50	137	3.4%	36.0%	17.1%	0.0%	0.0%	0.0%	0.0%	0.0%	0.0%	1.6%	0.6%	0.9%	0.0%	0.0%	0.0%	40.2%
142	50	109	2.8%	29.0%	10.9%	0.1%	0.1%	0.2%	0.0%	0.1%	0.0%	2.0%	0.8%	1.0%	0.0%	0.0%	0.0%	53.0%
143	50	26	5.4%	56.2%	27.7%	0.4%	0.3%	0.5%	0.1%	0.3%	0.1%	5.1%	2.1%	1.8%	0.1%	0.0%	0.0%	0.0%
144	50	366	4.0%	41.7%	17.9%	0.1%	0.1%	0.2%	0.0%	0.1%	0.0%	4.3%	1.8%	1.8%	0.4%	0.1%	4.0%	23.4%
145	50	577	4.0%	42.1%	19.3%	0.4%	0.2%	0.4%	0.0%	0.2%	0.0%	3.6%	1.5%	1.5%	0.4%	0.3%	11.4%	14.6%
146	50	491	4.7%	49.8%	15.6%	0.2%	0.2%	0.3%	0.0%	0.1%	0.1%	4.9%	2.0%	3.2%	0.7%	0.3%	12.1%	5.7%
147	50	505	3.8%	40.2%	18.8%	0.4%	0.2%	0.4%	0.0%	0.2%	0.0%	3.9%	1.6%	1.2%	0.2%	0.3%	14.8%	13.7%
148	50	560	4.6%	48.1%	15.8%	0.2%	0.2%	0.3%	0.0%	0.2%	0.1%	5.3%	2.2%	3.1%	0.6%	0.3%	11.5%	7.7%
149	50	209	4.4%	46.3%	17.5%	0.4%	0.3%	0.5%	0.1%	0.3%	0.1%	9.4%	3.9%	1.7%	0.1%	0.0%	0.0%	15.1%
150	50	296	4.0%	41.7%	20.0%	0.3%	0.2%	0.3%	0.0%	0.2%	0.1%	7.4%	3.1%	1.9%	0.2%	0.0%	0.0%	20.6%
151	50	62	6.3%	65.7%	20.1%	0.2%	0.1%	0.2%	0.0%	0.1%	0.0%	3.8%	1.6%	1.6%	0.5%	0.0%	0.0%	0.0%
152	50	64	4.9%	51.9%	20.7%	0.1%	0.1%	0.1%	0.0%	0.1%	0.1%	5.7%	2.4%	1.0%	0.1%	0.0%	0.0%	12.9%
153	50	10	2.6%	27.0%	28.9%	0.0%	0.0%	0.0%	0.0%	0.0%	0.1%	9.8%	4.1%	0.0%	0.0%	0.0%	0.0%	27.6%
154	50	82	1.8%	19.0%	8.5%	0.0%	0.0%	0.0%	0.0%	0.0%	0.0%	3.3%	1.4%	1.3%	0.0%	0.0%	0.0%	64.7%
155	50	179	3.3%	34.6%	14.3%	0.1%	0.0%	0.1%	0.0%	0.0%	0.0%	4.8%	2.0%	1.3%	0.1%	0.0%	0.0%	39.4%
156	50	272	5.1%	53.0%	25.5%	0.6%	0.4%	0.7%	0.1%	0.4%	0.1%	6.2%	2.6%	2.8%	0.7%	0.0%	0.0%	2.0%
157	50	158	4.6%	48.3%	27.9%	0.7%	0.5%	0.8%	0.1%	0.5%	0.1%	7.9%	3.3%	4.1%	1.2%	0.0%	0.0%	0.0%
158	50	384	4.6%	48.1%	18.1%	0.3%	0.2%	0.4%	0.0%	0.2%	0.1%	11.4%	4.7%	1.9%	0.1%	0.0%	2.1%	7.7%
159	70	1573	3.8%	40.3%	25.9%	0.3%	0.2%	0.4%	0.0%	0.2%	0.1%	6.4%	2.6%	2.1%	0.4%	0.2%	7.9%	9.2%
160	70	1391	5.3%	55.4%	15.6%	0.2%	0.1%	0.2%	0.0%	0.1%	0.1%	5.7%	2.4%	1.7%	0.1%	0.2%	7.6%	5.3%
162	50	123	4.7%	49.7%	22.3%	0.5%	0.4%	0.6%	0.1%	0.3%	0.1%	11.7%	4.8%	4.4%	0.4%	0.0%	0.0%	0.0%
163	50	189	4.8%	49.9%	22.2%	0.2%	0.1%	0.2%	0.0%	0.1%	0.1%	13.1%	5.4%	3.5%	0.3%	0.0%	0.0%	0.0%
164	50	210	4.9%	51.4%	28.4%	0.8%	0.6%	0.9%	0.1%	0.5%	0.0%	4.6%	1.9%	1.4%	0.1%	0.0%	0.0%	4.2%
165	50	59	4.6%	48.7%	22.9%	0.1%	0.1%	0.1%	0.0%	0.0%	0.1%	12.0%	5.0%	5.7%	0.7%	0.0%	0.0%	0.0%
166	50	33	3.9%	40.7%	19.7%	2.1%	1.5%	2.5%	0.3%	1.3%	0.2%	15.0%	6.2%	6.3%	0.4%	0.0%	0.0%	0.0%
167	50	94	4.5%	47.1%	22.9%	0.6%	0.4%	0.7%	0.1%	0.4%	0.1%	11.9%	4.9%	5.7%	0.7%	0.0%	0.0%	0.0%
168	50	292	4.3%	45.2%	11.1%	0.3%	0.2%	0.4%	0.0%	0.2%	0.1%	11.6%	4.8%	4.3%	0.3%	0.1%	2.8%	14.3%
170	50	186	4.7%	49.0%	26.5%	0.4%	0.3%	0.5%	0.1%	0.3%	0.1%	7.6%	3.2%	1.1%	0.0%	0.0%	0.0%	6.3%
171	50	344	4.0%	41.7%	22.1%	0.2%	0.1%	0.2%	0.0%	0.1%	0.1%	8.4%	3.5%	2.4%	0.3%	0.3%	14.2%	2.4%
172	50	35	5.5%	57.7%	32.2%	0.0%	0.0%	0.0%	0.0%	0.0%	0.0%	2.8%	1.2%	0.5%	0.0%	0.0%	0.0%	0.0%
173	50	244	5.0%	52.3%	22.8%	0.6%	0.4%	0.7%	0.1%	0.4%	0.1%	9.1%	3.8%	4.0%	0.6%	0.0%	0.0%	0.0%
174	50	404	4.4%	46.4%	12.7%	0.3%	0.2%	0.3%	0.0%	0.2%	0.1%	13.1%	5.4%	4.2%	0.3%	0.0%	2.0%	10.4%
175	50	363	4.1%	42.9%	22.0%	0.4%	0.3%	0.4%	0.0%	0.2%	0.0%	4.0%	1.7%	0.9%	0.2%	0.4%	17.0%	5.5%
176	50	539	4.9%	51.9%	16.0%	0.2%	0.2%	0.3%	0.0%	0.1%	0.1%	5.1%	2.1%	3.3%	0.8%	0.3%	11.1%	3.7%
179	50	392	5.5%	57.3%	23.7%	0.5%	0.3%	0.6%	0.1%	0.3%	0.1%	6.2%	2.6%	2.4%	0.5%	0.0%	0.0%	0.0%
180	50	331	5.7%	59.7%	24.8%	0.2%	0.2%	0.3%	0.0%	0.2%	0.1%	5.5%	2.3%	1.0%	0.1%	0.0%	0.0%	0.0%
181	50	305	3.7%	38.4%	19.5%	0.1%	0.1%	0.2%	0.0%	0.1%	0.0%	4.0%	1.7%	1.1%	0.1%	0.5%	19.8%	10.8%
182	50	310	3.6%	37.3%	12.3%	0.2%	0.1%	0.2%	0.0%	0.1%	0.0%	4.3%	1.8%	2.1%	0.1%	0.7%	29.8%	7.3%
183	50	490	3.6%	37.8%	16.8%	0.3%	0.2%	0.4%	0.0%	0.2%	0.0%	4.0%	1.6%	0.9%	0.0%	0.6%	24.2%	9.2%
184	50	204	1.7%	17.6%	6.7%	0.0%	0.0%	0.0%	0.0%	0.0%	0.0%	0.8%	0.3%	0.4%	0.0%	1.6%	68.2%	2.7%
185	70	1581	5.7%	59.8%	10.7%	0.6%	0.4%	0.7%	0.1%	0.4%	0.1%	7.8%	3.2%	3.7%	0.0%	0.2%	6.5%	0.0%
186	70	1257	5.9%	62.0%	7.9%	0.7%	0.5%	0.8%	0.1%	0.4%	0.1%	7.3%	3.0%	4.5%	0.0%	0.2%	6.6%	0.0%
187	50	209	3.8%	39.7%	17.3%	0.1%	0.1%	0.1%	0.0%	0.1%	0.0%	1.9%	0.8%	1.0%	0.1%	0.3%	14.1%	20.6%
188	50	242	3.9%	41.4%	18.5%	0.1%	0.1%	0.2%	0.0%	0.1%	0.0%	2.9%	1.2%	0.8%	0.1%	0.3%	12.7%	17.8%
189	70	2224	5.0%	52.8%	12.9%	0.2%	0.2%	0.3%	0.0%	0.2%	0.1%	11.2%	4.6%	4.5%	1.2%	0.1%	4.5%	2.1%
190	70	1714	5.6%	58.3%	12.9%	0.2%	0.2%	0.3%	0.0%	0.1%	0.1%	10.4%	4.3%	4.7%	0.6%	0.0%	0.7%	1.6%
191	70	2752	4.9%	51.4%	13.4%	0.3%	0.2%	0.3%	0.0%	0.2%	0.1%	9.6%	4.0%	3.9%	0.9%	0.2%	7.2%	3.3%
192	70	2256	5.5%	57.6%	14.2%	0.2%	0.2%	0.3%	0.0%	0.2%	0.1%	9.2%	3.8%	3.8%	0.5%	0.1%	2.4%	2.0%
193	70	895	5.1%	53.6%	17.2%	0.6%	0.4%	0.7%	0.1%	0.4%	0.1%	9.9%	4.1%	3.9%	0.4%	0.0%	1.9%	1.5%
194	70	2156	5.2%	55.0%	19.6%	0.1%	0.1%	0.2%	0.0%	0.1%	0.0%	4.3%	1.8%	1.6%	0.2%	0.1%	4.1%	7.7%
195	50	34	1.6%	16.8%	8.4%	0.0%	0.0%	0.0%	0.0%	0.0%	0.0%	2.9%	1.2%	0.5%	0.0%	1.4%	59.1%	8.1%
196	50	159	4.5%	47.3%	16.6%	0.3%	0.2%	0.3%	0.0%	0.2%	0.1%	7.1%	2.9%	2.7%	0.1%	0.4%	17.3%	0.0%
197	50	38	1.3%	13.2%	7.6%	0.0%	0.0%	0.0%	0.0%	0.0%	0.0%	2.6%	1.1%	0.2%	0.0%	1.7%	72.3%	0.0%
198	50	83	2.8%	29.7%	20.6%	0.1%	0.1%	0.1%	0.0%	0.1%	0.0%	4.1%	1.7%	2.5%	0.3%	0.8%	33.7%	3.3%
199	70	1008	5.9%	61.8%	18.1%	0.2%	0.2%	0.3%	0.0%	0.1%	0.1%	5.2%	2.2%	1.6%	0.3%	0.1%	4.1%	0.0%
201	50	1110	5.4%	56.5%	24.6%	0.6%	0.4%	0.7%	0.1%	0.4%	0.1%	5.3%	2.2%	1.6%	0.1%	0.0%	0.6%	1.4%
202	50	1144	5.6%	59.1%	19.6%	0.4%	0.3%	0.5%	0.0%	0.2%	0.1%	6.3%	2.6%	2.3%	0.3%	0.0%	1.3%	1.3%
203	70	654	6.0%	62.7%	16.7%	0.2%	0.2%	0.3%	0.0%	0.1%	0.1%	5.7%	2.4%	1.3%	0.2%	0.1%	4.0%	0.0%
204	70	1436	4.9%	51.5%	27.6%	0.2%	0.2%	0.3%	0.0%	0.2%	0.1%	7.3%	3.0%	2.2%	0.4%	0.0%	1.8%	0.2%
205	50	204	4.9%	51.4%	19.0%	0.4%	0.3%	0.4%	0.0%	0.2%	0.1%	7.6%	3.2%	2.3%	0.2%	0.2%	8.5%	1.3%
206	50	266	5.1%	53.7%	14.6%	0.3%	0.2%	0.4%	0.0%	0.2%	0.1%	7.9%	3.3%	3.2%	0.4%	0.2%	10.3%	0.0%
207	50	144	4.5%	47.0%	15.5%	0.1%	0.1%	0.1%	0.0%	0.1%	0.0%	2.9%	1.2%	1.1%	0.1%	0.3%	14.5%	12.4%
208	50	212	4.4%	45.7%	20.2%	0.1%	0.1%	0.2%	0.0%	0.1%	0.1%	5.3%	2.2%	2.3%	0.2%	0.2%	9.2%	9.7%
209	50	567	5.0%	52.3%	29.6%	0.5%	0.4%	0.6%	0.1%	0.3%	0.0%	4.0%	1.6%	1.6%	0.3%	0.0%	1.9%	1.7%
210	50	639	5.2%	54.2%	18.7%	0.8%	0.6%	1.0%	0.1%	0.5%	0.1%	6.0%	2.5%	2.3%	0.3%	0.1%	2.5%	5.2%
211	70	1646	5.4%	56.9%	19.0%	0.3%	0.2%	0.3%	0.0%	0.2%	0.1%	7.9%	3.3%	2.5%	0.6%	0.0%	0.1%	3.1%
212	70	868	5.0%	52.2%	21.9%	0.5%	0.4%	0.6%	0.1%	0.3%	0.1%	9.3%	3.9%	2.4%	0.2%	0.0%	0.2%	2.8%
213	50	289	4.1%	42.8%	11.5%	0.1%	0.1%	0.2%	0.0%	0.1%	0.0%	3.7%	1.6%	1.6%	0.3%	0.2%	10.6%	23.0%
214	70	415	3.5%	36.4%	21.6%	0.1%	0.1%	0.1%	0.0%	0.0%	0.1%	6.6%	2.7%	2.7%	0.2%	0.1%	5.5%	20.3%
215	50	209	5.7%	59.8%	26.3%	0.1%	0.0%	0.1%	0.0%	0.0%	0.0%	4.0%	1.6%	1.0%	0.1%	0.0%	1.3%	0.0%
216	50	114	4.4%	46.3%	12.1%	0.2%	0.1%	0.2%	0.0%	0.1%	0.1%	7.3%	3.0%	1.9%	0.2%	0.1%	2.3%	21.6%
217	50	506	4.7%	49.1%	12.6%	0.2%	0.1%	0.2%	0.0%	0.1%	0.1%	5.0%	2.1%	1.7%	0.2%	0.2%	7.8%	16.0%
218	50	565	4.3%	45.1%	23.9%	0.1%	0.0%	0.1%	0.0%	0.0%	0.1%	4.8%	2.0%	1.6%	0.1%	0.1%	4.6%	13.1%
219	50	216	5.5%	57.6%	13.9%	0.2%	0.1%	0.2%	0.0%	0.1%	0.1%	6.7%	2.8%	1.7%	0.2%	0.1%	4.0%	6.7%
220	50	338	5.2%	54.4%	29.5%	0.1%	0.0%	0.1%	0.0%	0.0%	0.0%	3.0%	1.2%	1.0%	0.1%	0.0%	1.0%	4.3%
221	50	460	4.8%	50.8%	25.1%	0.5%	0.4%	0.6%	0.1%	0.3%	0.0%	4.6%	1.9%	2.3%	0.6%	0.1%	2.9%	5.1%
222	50	203	4.6%	48.3%	16.5%	1.6%	1.1%	1.9%	0.2%	1.0%	0.1%	6.4%	2.7%	1.8%	0.1%	0.0%	1.0%	12.5%
223	50	141	4.9%	51.3%	21.1%	0.1%	0.1%	0.1%	0.0%	0.1%	0.1%	7.3%	3.0%	2.2%	0.5%	0.0%	0.0%	9.2%
226	50	158	4.4%	45.6%	18.5%	0.6%	0.4%	0.7%	0.1%	0.4%	0.1%	5.4%	2.3%	1.3%	0.2%	0.3%	11.5%	8.3%
227	50	630	5.0%	52.4%	21.0%	0.4%	0.3%	0.5%	0.0%	0.3%	0.1%	9.5%	3.9%	2.1%	0.1%	0.1%	3.1%	1.2%
228	50	25	5.7%	60.1%	19.5%	0.2%	0.1%	0.2%	0.0%	0.1%	0.1%	8.8%	3.6%	1.3%	0.0%	0.0%	0.0%	0.0%
229	50	62	5.3%	56.0%	19.3%	0.2%	0.2%	0.3%	0.0%	0.2%	0.1%	11.7%	4.8%	1.9%	0.1%	0.0%	0.0%	0.0%
230	50	169	3.5%	37.0%	31.5%	0.6%	0.4%	0.7%	0.1%	0.4%	0.1%	5.7%	2.4%	0.9%	0.1%	0.1%	3.2%	13.4%
231	50	442	4.9%	51.5%	18.2%	0.4%	0.3%	0.5%	0.1%	0.3%	0.1%	10.8%	4.5%	1.8%	0.1%	0.0%	2.0%	4.7%
232	50	45	5.5%	57.8%	22.2%	0.1%	0.1%	0.1%	0.0%	0.1%	0.1%	8.3%	3.4%	2.1%	0.3%	0.0%	0.0%	0.0%
235	50	551	4.8%	50.6%	17.7%	0.7%	0.5%	0.8%	0.1%	0.4%	0.1%	7.8%	3.2%	1.4%	0.1%	0.1%	2.7%	9.1%
236	50	337	5.5%	57.6%	20.7%	0.3%	0.2%	0.4%	0.0%	0.2%	0.1%	8.2%	3.4%	1.8%	0.1%	0.0%	0.0%	1.4%

Traffic Flows and Breakdown by 16 Vehicle Classes (Year 2036)

Link No.	Speed Limit	Total Vehicle	19 - Motorcycles (MC)	01 - Private Cars (PC)	03 - Taxi	14 - Non-franchised Bus <=6.4t	15 - Non-franchised Bus 6.4-15t	16 - Non-franchised Bus >15t	12 - Private Light Bus <=3.5t	13 - Private Light Bus >3.5t	04 - Light Goods Vehicles <=2.5t	05 - Lt Goods Vehicles 2.5-3.5t	06 - Light Goods Vehicles >3.5t	07 - Heavy Goods Vehicles <=15t	08 - Heavy Goods Vehicles >15t	17 - Franchised Bus (SD)	18 - Franchised Bus (DD)	11 - Public Light Buses
	km/hr	2100-2200																
237	50	159	4.8%	50.1%	15.7%	0.5%	0.3%	0.5%	0.1%	0.3%	0.2%	17.4%	7.2%	2.9%	0.1%	0.0%	0.0%	0.0%
238	50	109	4.6%	48.8%	17.3%	0.0%	0.0%	0.0%	0.0%	0.0%	0.1%	12.5%	5.2%	3.3%	0.5%	0.0%	0.0%	7.5%
239	70	1781	4.8%	49.9%	15.0%	0.1%	0.1%	0.2%	0.0%	0.1%	0.1%	7.1%	2.9%	2.4%	0.5%	0.2%	10.1%	6.4%
240	70	1314	4.5%	46.7%	13.4%	0.3%	0.2%	0.4%	0.0%	0.2%	0.1%	7.2%	3.0%	2.5%	0.4%	0.3%	13.3%	7.7%
241	50	222	3.4%	36.0%	13.1%	0.0%	0.0%	0.0%	0.0%	0.0%	0.0%	3.8%	1.6%	0.7%	0.0%	0.4%	15.4%	25.3%
242	50	205	3.3%	34.5%	8.2%	0.0%	0.0%	0.0%	0.0%	0.0%	0.1%	6.0%	2.5%	1.7%	0.0%	0.2%	10.1%	33.2%
243	50	57	5.9%	62.3%	20.4%	0.2%	0.1%	0.2%	0.0%	0.1%	0.1%	6.0%	2.5%	2.1%	0.2%	0.0%	0.0%	0.0%
244	50	75	5.4%	56.3%	25.7%	0.1%	0.1%	0.1%	0.0%	0.1%	0.1%	6.6%	2.7%	2.6%	0.1%	0.0%	0.0%	0.0%
245	50	315	3.4%	35.3%	10.4%	0.1%	0.0%	0.1%	0.0%	0.0%	0.1%	6.1%	2.5%	2.0%	0.1%	0.2%	9.6%	30.2%
246	50	285	3.5%	37.1%	14.8%	0.1%	0.0%	0.1%	0.0%	0.0%	0.0%	4.2%	1.8%	0.8%	0.0%	0.4%	15.3%	21.9%
247	50	34	3.5%	36.4%	8.4%	0.0%	0.0%	0.0%	0.0%	0.0%	0.0%	3.5%	1.5%	0.5%	0.0%	0.6%	27.5%	18.1%
248	50	159	4.8%	50.0%	24.4%	0.3%	0.2%	0.3%	0.0%	0.2%	0.1%	5.4%	2.2%	2.0%	0.3%	0.1%	5.9%	3.9%
249	50	344	5.8%	60.8%	16.4%	0.2%	0.2%	0.2%	0.0%	0.1%	0.1%	6.9%	2.8%	1.7%	0.1%	0.1%	2.7%	1.8%
250	50	611	4.9%	51.6%	19.0%	0.4%	0.3%	0.4%	0.0%	0.2%	0.1%	11.7%	4.8%	2.6%	0.5%	0.0%	1.5%	1.8%
253	50	474	5.6%	59.0%	17.9%	0.6%	0.4%	0.7%	0.1%	0.4%	0.1%	8.2%	3.4%	1.9%	0.1%	0.0%	0.6%	1.2%
254	50	149	5.1%	53.6%	19.1%	0.5%	0.3%	0.5%	0.1%	0.3%	0.1%	11.7%	4.8%	3.7%	0.2%	0.0%	0.0%	0.0%
255	50	217	5.4%	57.0%	16.6%	0.2%	0.1%	0.2%	0.0%	0.1%	0.1%	12.2%	5.1%	2.7%	0.2%	0.0%	0.0%	0.0%
256	50	154	5.2%	54.4%	19.9%	0.2%	0.1%	0.2%	0.0%	0.1%	0.1%	11.7%	4.8%	3.0%	0.3%	0.0%	0.0%	0.0%
257	50	972	5.8%	60.6%	17.5%	0.4%	0.3%	0.4%	0.0%	0.2%	0.1%	8.4%	3.5%	2.3%	0.5%	0.0%	0.0%	0.0%
258	50	943	5.1%	53.0%	21.3%	0.4%	0.3%	0.4%	0.0%	0.2%	0.1%	11.2%	4.6%	3.1%	0.2%	0.0%	0.0%	0.0%
259	50	274	4.9%	51.7%	20.7%	0.5%	0.3%	0.5%	0.1%	0.3%	0.1%	11.9%	4.9%	3.6%	0.4%	0.0%	0.0%	0.0%
260	50	333	3.7%	39.3%	9.4%	0.4%	0.3%	0.5%	0.0%	0.3%	0.0%	3.6%	1.5%	1.7%	0.2%	0.4%	16.3%	22.4%
261	50	287	3.6%	37.5%	14.2%	0.2%	0.1%	0.2%	0.0%	0.1%	0.0%	3.9%	1.6%	1.3%	0.2%	0.1%	5.6%	31.3%
262	50	189	5.6%	58.6%	15.8%	0.2%	0.1%	0.2%	0.0%	0.1%	0.1%	11.5%	4.8%	2.7%	0.2%	0.0%	0.0%	0.0%
263	50	184	4.9%	51.2%	18.7%	0.2%	0.1%	0.2%	0.0%	0.1%	0.2%	14.5%	6.0%	3.6%	0.3%	0.0%	0.0%	0.0%
264	50	1032	5.7%	59.3%	17.9%	0.4%	0.3%	0.5%	0.0%	0.3%	0.1%	9.0%	3.7%	2.4%	0.5%	0.0%	0.0%	0.0%
265	50	552	5.2%	54.4%	21.1%	0.3%	0.2%	0.4%	0.0%	0.2%	0.1%	10.8%	4.5%	2.4%	0.2%	0.0%	0.0%	0.0%
266	50	265	4.9%	51.1%	20.4%	0.5%	0.3%	0.6%	0.1%	0.3%	0.1%	13.0%	5.4%	3.1%	0.2%	0.0%	0.0%	0.0%
267	50	660	5.3%	56.1%	18.2%	0.2%	0.2%	0.3%	0.0%	0.2%	0.1%	10.5%	4.3%	2.5%	0.5%	0.0%	0.0%	1.6%
268	50	269	5.0%	52.0%	16.6%	0.4%	0.3%	0.5%	0.0%	0.3%	0.1%	14.5%	6.0%	3.4%	0.3%	0.0%	0.0%	0.8%
269	50	334	5.0%	52.0%	19.3%	0.4%	0.3%	0.5%	0.0%	0.2%	0.1%	13.6%	5.6%	2.1%	0.2%	0.0%	0.0%	0.6%
270	50	214	5.2%	54.5%	20.4%	0.3%	0.2%	0.4%	0.0%	0.2%	0.1%	10.2%	4.2%	2.8%	0.5%	0.0%	0.0%	1.0%
271	50	381	5.1%	53.4%	18.4%	0.3%	0.2%	0.4%	0.0%	0.2%	0.1%	13.5%	5.6%	2.5%	0.2%	0.0%	0.0%	0.0%
272	50	275	5.2%	54.1%	16.1%	0.3%	0.2%	0.4%	0.0%	0.2%	0.1%	12.2%	5.1%	2.6%	0.5%	0.0%	0.0%	3.0%
273	50	780	4.9%	51.0%	16.4%	0.5%	0.4%	0.6%	0.1%	0.3%	0.1%	10.9%	4.5%	2.2%	0.2%	0.2%	6.9%	0.8%
274	50	584	4.6%	48.6%	14.3%	0.7%	0.5%	0.8%	0.1%	0.4%	0.1%	12.2%	5.1%	2.0%	0.1%	0.2%	9.2%	1.1%
275	50	536	5.4%	56.2%	11.7%	0.5%	0.4%	0.6%	0.1%	0.3%	0.1%	8.4%	3.5%	2.2%	0.5%	0.2%	8.9%	1.2%
276	50	487	4.6%	48.4%	14.2%	0.6%	0.4%	0.7%	0.1%	0.4%	0.1%	11.3%	4.7%	2.9%	0.2%	0.2%	10.5%	0.8%
277	50	279	5.1%	53.7%	17.5%	0.2%	0.1%	0.2%	0.0%	0.1%	0.1%	13.7%	5.7%	3.1%	0.3%	0.0%	0.0%	0.0%
278	50	182	5.7%	59.7%	14.2%	0.6%	0.4%	0.7%	0.1%	0.4%	0.1%	11.1%	4.6%	2.3%	0.2%	0.0%	0.0%	0.0%
279	50	400	5.2%	54.6%	13.5%	0.3%	0.2%	0.4%	0.0%	0.2%	0.1%	13.8%	5.7%	3.2%	0.5%	0.0%	0.0%	2.1%
280	50	409	4.1%	42.9%	14.0%	0.1%	0.1%	0.2%	0.0%	0.1%	0.1%	12.6%	5.2%	2.9%	0.5%	0.4%	15.7%	1.0%
281	50	795	5.4%	56.9%	15.2%	0.2%	0.2%	0.3%	0.0%	0.2%	0.1%	10.6%	4.4%	4.7%	0.4%	0.0%	0.7%	0.7%
282	50	500	5.3%	55.3%	17.2%	0.3%	0.2%	0.3%	0.0%	0.2%	0.1%	8.3%	3.4%	6.4%	0.3%	0.0%	1.6%	1.1%
283	50	578	5.5%	57.7%	11.7%	0.5%	0.4%	0.6%	0.1%	0.3%	0.1%	14.2%	5.9%	2.1%	0.1%	0.0%	0.7%	0.0%
284	50	270	6.7%	70.7%	9.6%	0.2%	0.1%	0.2%	0.0%	0.1%	0.1%	7.8%	3.2%	1.2%	0.0%	0.0%	0.0%	0.0%
285	50	939	5.4%	56.6%	13.8%	0.3%	0.2%	0.3%	0.0%	0.2%	0.1%	11.3%	4.7%	4.6%	0.4%	0.0%	1.4%	0.6%
286	50	736	5.5%	57.6%	16.0%	0.4%	0.3%	0.4%	0.0%	0.2%	0.1%	7.7%	3.2%	5.5%	0.2%	0.0%	2.0%	0.7%
287	50	200	5.4%	56.5%	12.7%	0.2%	0.1%	0.2%	0.0%	0.1%	0.1%	6.8%	2.8%	2.8%	0.4%	0.0%	1.7%	10.3%
288	50	322	5.6%	59.1%	17.0%	0.3%	0.2%	0.3%	0.0%	0.2%	0.0%	4.6%	1.9%	2.6%	0.3%	0.0%	1.5%	6.4%
289	50	570	4.4%	46.2%	12.7%	0.2%	0.1%	0.2%	0.0%	0.1%	0.1%	9.8%	4.1%	2.5%	0.3%	0.3%	14.5%	4.3%
290	50	1365	4.2%	44.3%	15.7%	1.1%	0.8%	1.2%	0.1%	0.7%	0.1%	8.2%	3.4%	2.0%	0.1%	0.2%	8.4%	9.6%
291	50	901	4.8%	50.7%	7.5%	0.6%	0.4%	0.7%	0.1%	0.4%	0.1%	7.5%	3.1%	1.7%	0.1%	0.2%	9.7%	12.6%
292	70	2138	5.8%	60.6%	8.2%	0.3%	0.2%	0.3%	0.0%	0.2%	0.1%	10.9%	4.5%	1.7%	0.1%	0.1%	2.5%	4.4%
293	70	1797	4.8%	50.7%	14.9%	0.5%	0.3%	0.5%	0.1%	0.3%	0.1%	9.3%	3.8%	2.8%	0.2%	0.1%	4.1%	7.4%
294	50	1851	4.3%	44.9%	12.3%	0.6%	0.4%	0.7%	0.1%	0.4%	0.1%	9.1%	3.8%	1.8%	0.3%	0.3%	11.4%	9.7%
295	50	1621	4.4%	46.4%	11.8%	0.4%	0.2%	0.4%	0.0%	0.2%	0.1%	7.4%	3.1%	2.2%	0.3%	0.2%	8.9%	13.9%
296	50	216	4.6%	48.0%	14.9%	0.1%	0.1%	0.1%	0.0%	0.1%	0.1%	5.1%	2.1%	1.0%	0.1%	0.0%	0.0%	23.8%
297	50	71	1.2%	12.5%	4.1%	0.1%	0.0%	0.1%	0.0%	0.0%	0.0%	1.5%	0.6%	0.3%	0.0%	0.0%	0.0%	79.6%
299	50	655	5.5%	57.5%	12.6%	0.2%	0.1%	0.2%	0.0%	0.1%	0.1%	10.8%	4.5%	5.8%	0.2%	0.0%	0.0%	2.4%
300	70	1566	5.2%	54.7%	14.6%	1.7%	1.2%	2.1%	0.2%	1.1%	0.1%	8.0%	3.3%	1.5%	0.0%	0.1%	4.8%	1.2%
301	70	1523	6.5%	68.4%	2.4%	0.9%	0.6%	1.1%	0.1%	0.6%	0.1%	9.1%	3.8%	1.7%	0.0%	0.1%	3.1%	1.4%
302	70	1148	5.0%	52.4%	16.2%	2.0%	1.4%	2.3%	0.2%	1.3%	0.1%	9.6%	4.0%	1.1%	0.0%	0.1%	2.7%	1.7%
303	70	1253	6.7%	70.1%	2.6%	0.9%	0.6%	1.1%	0.1%	0.6%	0.1%	10.2%	4.2%	1.1%	0.0%	0.0%	0.0%	1.8%
304	50	889	4.5%	47.6%	10.8%	0.2%	0.1%	0.2%	0.0%	0.1%	0.1%	5.8%	2.4%	2.1%	0.2%	0.3%	12.9%	12.6%
305	50	1249	4.7%	49.0%	16.4%	0.1%	0.1%	0.1%	0.0%	0.1%	0.1%	6.8%	2.8%	2.9%	0.4%	0.2%	8.9%	7.4%
306	50	949	4.0%	42.0%	25.6%	0.3%	0.2%	0.4%	0.0%	0.2%	0.1%	5.7%	2.4%	1.3%	0.2%	0.1%	5.1%	12.4%
307	50	878	6.0%	63.0%	21.9%	0.2%	0.2%	0.3%	0.0%	0.1%	0.0%	2.8%	1.2%	0.8%	0.1%	0.1%	3.4%	0.0%
308	50	45	4.2%	44.2%	19.8%	0.2%	0.2%	0.3%	0.0%	0.1%	0.0%	2.7%	1.1%	1.1%	0.2%	0.1%	4.5%	21.4%
309	50	49	6.0%	62.5%	24.5%	0.2%	0.1%	0.2%	0.0%	0.1%	0.0%	3.2%	1.3%	1.6%	0.1%	0.0%	0.0%	0.0%
310	70	1143	5.1%	54.0%	21.8%	0.5%	0.3%	0.5%	0.1%	0.3%	0.1%	7.4%	3.0%	3.2%	0.4%	0.0%	0.0%	3.4%
311	70	1449	4.9%	51.7%	25.1%	0.2%	0.1%	0.2%	0.0%	0.1%	0.1%	5.7%	2.4%	1.8%	0.3%	0.0%	0.0%	7.4%
312	50	597	5.3%	55.9%	13.9%	0.3%	0.2%	0.4%	0.0%	0.2%	0.1%	9.2%	3.8%	7.4%	0.3%	0.0%	0.1%	2.6%
313	50	141	6.0%	62.5%	22.4%	0.3%	0.2%	0.3%	0.0%	0.2%	0.0%	4.7%	2.0%	1.3%	0.1%	0.0%	0.0%	0.0%
314	50	167	6.5%	68.2%	17.1%	0.2%	0.1%	0.2%	0.0%	0.1%	0.0%	4.5%	1.9%	1.0%	0.1%	0.0%	0.0%	0.0%
315	50	90	6.5%	67.9%	17.1%	0.2%	0.1%	0.2%	0.0%	0.1%	0.0%	4.8%	2.0%	1.1%	0.1%	0.0%	0.0%	0.0%
316	50	80	5.9%	62.3%	22.4%	0.3%	0.2%	0.3%	0.0%	0.2%	0.1%	4.9%	2.0%	1.4%	0.1%	0.0%	0.0%	0.0%
317	50	93	5.7%	59.3%	25.5%	0.2%	0.1%	0.2%	0.0%	0.1%	0.1%	5.5%	2.3%	0.9%	0.1%	0.0%	0.0%	0.0%
318	50	101	6.2%	65.3%	19.3%	0.2%	0.2%	0.3%	0.0%	0.1%	0.1%	5.3%	2.2%	0.8%	0.1%	0.0%	0.0%	0.0%
319	50	214	5.6%	58.3%	22.9%	0.2%	0.2%	0.3%	0.0%	0.1%	0.1%	7.6%	3.2%	1.4%	0.1%	0.0%	0.0%	0.0%
320	50	96	5.4%	57.1%	19.2%	0.1%	0.1%	0.1%	0.0%	0.1%	0.0%	3.4%	1.4%	1.2%	0.2%	0.2%	8.4%	2.9%
321	50	228	3.9%	41.2%	27.8%	0.6%	0.4%	0.7%	0.1%	0.4%	0.1%	12.1%	5.0%	3.8%	0.4%	0.1%	3.5%	0.0%
322	50	18	5.2%	54.4%	26.7%	0.4%	0.3%	0.4%	0.0%	0.2%	0.1%	6.5%	2.7%	2.7%	0.5%	0.0%	0.0%	0.0%
323	50	58	5.9%	61.9%	21.1%	0.3%	0.2%	0.4%	0.0%	0.2%	0.1%	5.4%	2.2%	1.9%	0.3%	0.0%	0.0%	0.0%
324	50	205	4.8%	50.2%	29.0%	0.1%	0.1%	0.1%	0.0%	0.1%	0.1%	5.0%	2.1%	2.6%	0.4%	0.1%	3.9%	1.3%
325	50	290	5.3%	56.0%	24.5%	0.2%	0.2%	0.3%	0.0%	0.1%	0.1%	5.4%	2.2%	1.7%	0.1%	0.1%	2.8%	0.9%
326	50	35	5.4%	56.9%	16.8%	0.1%	0.1%	0.2%	0.0%	0.1%	0.1%	10.6%	4.4%	4.8%	0.4%	0.0%	0.0%	0.0%
327	50	166	5.3%	55.6%	16.0%	0.3%	0.2%	0.4%	0.0%	0.2%	0.1%	7.2%	3.0%	4.7%	0.3%	0.1%	4.9%	1.7%
328	50	194	4.9%	51.5%	27.9%	0.2%	0.1%	0.2%	0.0%	0.1%	0.1%	6.0%	2.5%	2.2%	0.1%	0.1%	4.1%	0.0%
329	50	156	6.0%	63.2%	25.4%	0.4%	0.2%	0.4%	0.0%	0.2%	0.0%	2.3%	1.0%	0.8%	0.0%	0.0%	0.0%	0.0%
330	50	89	6.6%	69.7%	16.9%	0.2%	0.2%	0.3%	0.0%	0.2%	0.0%	3.3%	1.4%	1.1%	0.0%	0.0%	0.0%	0.0%
331	50	61	6.5%	68.4%	17.9%	0.4%	0.3%	0.4%	0.0%	0.2%	0.0%	3.1%	1.3%	1.4%	0.1%	0.0%	0.0%	0.0%
332	50	80	6.6%	69.7%	16.8%	0.2%	0.2%	0.3%	0.0%	0.2%	0.0%	3.4%	1.4%	1.1%	0.0%	0.0%	0.0%	0.0%
333	50	48	6.5%	68.3%	17.7%	0.4%	0.3%	0.5%	0.0%	0.2%	0.0%	3.2%	1.3%	1.5%	0.1%	0.0%	0.0%	0.0%
334	50	82	6.8%	71.8%	15.2%	0.2%	0.1%	0.2%	0.0%	0.1%	0.0%	2.6%	1.1%	1.8%	0.0%	0.0%	0.0%	0.0%
335	50	49	6.7%	70.6%	15.4%	0.4%	0.3%	0.4%	0.0%	0.2%	0.0%	2.4%	1.0%	2.4%	0.1%	0.0%	0.0%	0.0%
336	50	932	5.7%	59.7%	29.1%	0.6%	0.4%	0.7%	0.1%	0.4%	0.0%	2.1%	0.9%	0.4%	0.0%	0.0%	0.0%	0.0%
337	50	653	4.4%	45.6%	45.7%	0.3%	0.2%	0.4%	0.0%	0.2%	0.0%	1.8%	0.8%	0.6%	0.0%	0.0%	0.0%	0.0%
338	50	328	5.3%	55.5%	30.4%	0.1%	0.1%	0.1%	0.0%	0.1%	0.1%	5.2%	2.1%	1.1%	0.0%	0.0%	0.0%	0.0%
339	50	979	4.8%	50.5%	41.2%	0.5%	0.3%	0.6%	0.1%	0.3%	0.0%	1.0%	0.4%	0.4%	0.0%	0.0%	0.0%	0.0%
340	50	387	4.9%	51.2%	39.2%	0.2%	0.1%	0.2%	0.0%	0.1%	0.0%	2.3%	0.9%	0.8%	0.1%	0.0%	0.0%	0.0%
341	50	603	6.0%	62.5%	26.3%	0.6%	0.4%	0.6%	0.1%	0.4%	0.0%	1.8%	0.7%	0.7%	0.0%	0.0%	0.0%	0.0%
342	80	2183	5.7%	59.6%	17.5%	0.4%	0.3%	0.5%	0.0%	0.3%	0.1%	7.6%	3.1%	4.7%	0.2%	0.0%	0.0%	0.0%
343	80	2206	6.4%	67.5%	11.1%	0.3%	0.2%	0.3%	0.0%	0.2%	0.1%	8.0%	3.3%	2.4%	0.2%	0.0%	0.0%	0.0%
346	70	80	6.1%	63.9%	17.6%	0.6%	0.4%	0.7%	0.1%	0.4%	0.1%	5.5%	2.3%	2.3%	0.2%	0.0%	0.0%	0.0%

Traffic Flows and Breakdown by 16 Vehicle Classes (Year 2036)

Link No.	Speed Limit	Total Vehicle	19 - Motorcycles (MC)	01 - Private Cars (PC)	03 - Taxi	14 - Non-franchised Bus <=6.4t	15 - Non-franchised Bus 6.4-15t	16 - Non-franchised Bus >15t	12 - Private Light Bus <=3.5t	13 - Private Light Bus >3.5t	04 - Light Goods Vehicles <=2.5t	05 - Lt Goods Vehicles 2.5-3.5t	06 - Light Goods Vehicles >3.5t	07 - Heavy Goods Vehicles <=15t	08 - Heavy Goods Vehicles >15t	17 - Franchised Bus (SD)	18 - Franchised Bus (DD)	11 - Public Light Buses
	km/hr	2100-2200																
349	70	779	5.6%	59.0%	16.4%	0.4%	0.3%	0.5%	0.1%	0.3%	0.1%	9.1%	3.8%	4.2%	0.3%	0.0%	0.0%	0.0%
350	50	857	4.3%	44.9%	48.0%	0.3%	0.2%	0.3%	0.0%	0.2%	0.0%	1.0%	0.4%	0.4%	0.0%	0.0%	0.0%	0.0%
351	50	388	5.6%	58.5%	28.1%	0.2%	0.1%	0.2%	0.0%	0.1%	0.0%	4.4%	1.8%	1.1%	0.0%	0.0%	0.0%	0.0%
364	50	193	6.5%	68.7%	13.8%	0.3%	0.2%	0.4%	0.0%	0.2%	0.1%	5.9%	2.5%	1.5%	0.0%	0.0%	0.0%	0.0%
365	50	257	6.2%	65.3%	18.4%	0.4%	0.3%	0.5%	0.1%	0.3%	0.1%	5.2%	2.1%	1.1%	0.1%	0.0%	0.0%	0.0%
368	50	620	4.9%	51.8%	14.6%	0.8%	0.5%	0.9%	0.1%	0.5%	0.1%	7.1%	2.9%	3.5%	0.4%	0.2%	7.6%	4.2%
369	50	90	5.4%	57.1%	19.5%	0.2%	0.2%	0.3%	0.0%	0.2%	0.1%	6.3%	2.6%	1.7%	0.3%	0.0%	0.0%	6.1%
370	50	13	1.9%	20.3%	21.8%	0.2%	0.2%	0.3%	0.0%	0.1%	0.1%	7.4%	3.1%	2.1%	0.7%	0.9%	40.7%	0.0%
371	70	636	5.3%	55.5%	25.2%	0.4%	0.3%	0.4%	0.0%	0.2%	0.0%	4.0%	1.7%	1.7%	0.5%	0.1%	4.7%	0.0%
372	70	1847	4.6%	48.1%	29.6%	0.4%	0.3%	0.5%	0.1%	0.3%	0.1%	7.6%	3.1%	2.8%	0.7%	0.0%	1.8%	0.0%
373	50	267	5.5%	57.4%	27.8%	0.5%	0.3%	0.5%	0.1%	0.3%	0.0%	4.6%	1.9%	1.0%	0.1%	0.0%	0.0%	0.0%
374	50	27	4.8%	49.9%	19.0%	0.2%	0.2%	0.3%	0.0%	0.2%	0.1%	12.4%	5.1%	6.1%	1.7%	0.0%	0.0%	0.0%
375	50	90	4.7%	49.3%	23.8%	0.3%	0.2%	0.3%	0.0%	0.2%	0.1%	5.6%	2.3%	1.5%	0.3%	0.0%	0.0%	11.4%
376	50	392	5.3%	56.0%	21.7%	0.2%	0.2%	0.3%	0.0%	0.2%	0.1%	8.6%	3.6%	3.4%	0.4%	0.0%	0.0%	0.0%
377	50	90	5.4%	57.0%	25.5%	0.5%	0.3%	0.5%	0.1%	0.3%	0.1%	5.7%	2.4%	1.9%	0.4%	0.0%	0.0%	0.0%
378	50	441	5.3%	55.9%	25.8%	0.3%	0.2%	0.4%	0.0%	0.2%	0.1%	6.1%	2.5%	1.9%	0.2%	0.0%	0.0%	0.9%
380	50	104	5.3%	55.5%	24.7%	0.4%	0.3%	0.5%	0.1%	0.3%	0.1%	6.8%	2.8%	2.6%	0.6%	0.0%	0.0%	0.0%
381	50	236	4.1%	42.5%	20.0%	0.4%	0.3%	0.5%	0.1%	0.3%	0.1%	5.1%	2.1%	2.1%	0.5%	0.4%	18.7%	2.9%
382	50	206	4.2%	44.5%	17.6%	0.3%	0.2%	0.3%	0.0%	0.2%	0.0%	3.4%	1.4%	1.6%	0.4%	0.5%	22.1%	3.3%
383	50	1773	4.6%	48.6%	22.5%	0.4%	0.3%	0.4%	0.0%	0.2%	0.1%	6.0%	2.5%	2.6%	0.4%	0.2%	8.3%	3.1%
384	50	944	4.5%	47.1%	13.8%	0.2%	0.1%	0.2%	0.0%	0.1%	0.1%	6.8%	2.8%	3.0%	0.5%	0.3%	13.7%	6.8%
385	50	1466	4.8%	50.5%	30.9%	0.3%	0.2%	0.4%	0.0%	0.2%	0.1%	6.3%	2.6%	2.6%	0.5%	0.0%	0.0%	0.4%
386	50	1547	4.9%	51.0%	30.6%	0.3%	0.2%	0.4%	0.0%	0.2%	0.1%	6.2%	2.6%	2.6%	0.5%	0.0%	0.0%	0.4%
388	50	317	5.3%	55.1%	24.8%	0.6%	0.4%	0.7%	0.1%	0.4%	0.1%	6.6%	2.7%	2.7%	0.6%	0.0%	0.0%	0.0%
389	50	821	5.5%	58.2%	24.0%	0.4%	0.3%	0.4%	0.0%	0.2%	0.1%	5.9%	2.4%	1.7%	0.2%	0.0%	0.0%	0.7%
390	50	345	5.5%	58.1%	23.0%	0.2%	0.1%	0.2%	0.0%	0.1%	0.1%	6.8%	2.8%	1.2%	0.1%	0.0%	0.0%	1.6%
391	50	1370	5.0%	52.1%	31.0%	0.2%	0.1%	0.2%	0.0%	0.1%	0.1%	6.1%	2.5%	1.9%	0.2%	0.0%	0.0%	0.4%
394	50	125	4.6%	48.2%	24.4%	0.3%	0.2%	0.3%	0.0%	0.2%	0.1%	10.8%	4.5%	5.0%	1.5%	0.0%	0.0%	0.0%
395	50	135	4.7%	49.0%	21.5%	0.5%	0.3%	0.6%	0.1%	0.3%	0.1%	13.5%	5.6%	3.3%	0.5%	0.0%	0.0%	0.0%
397	50	205	5.7%	60.1%	22.5%	0.5%	0.3%	0.5%	0.1%	0.3%	0.0%	4.6%	1.9%	2.7%	0.8%	0.0%	0.0%	0.0%
398	50	84	6.4%	66.6%	20.5%	0.2%	0.2%	0.3%	0.0%	0.2%	0.0%	3.1%	1.3%	1.0%	0.2%	0.0%	0.0%	0.0%
399	50	455	4.7%	49.1%	15.2%	0.2%	0.2%	0.3%	0.0%	0.1%	0.1%	5.5%	2.3%	3.7%	0.9%	0.3%	13.1%	4.4%
403	50	264	6.5%	68.0%	12.6%	0.3%	0.2%	0.3%	0.0%	0.2%	0.1%	7.5%	3.1%	1.2%	0.0%	0.0%	0.0%	0.0%
405	50	473	5.5%	57.4%	25.8%	0.2%	0.1%	0.2%	0.0%	0.1%	0.0%	4.7%	2.0%	1.4%	0.2%	0.0%	1.7%	0.6%
406	50	103	6.8%	71.1%	13.3%	0.4%	0.3%	0.4%	0.0%	0.2%	0.0%	4.0%	1.6%	1.8%	0.0%	0.0%	0.0%	0.0%
407	50	53	2.2%	23.0%	9.0%	1.0%	0.7%	1.2%	0.1%	0.7%	0.3%	25.2%	10.5%	4.0%	0.1%	0.0%	0.0%	22.0%
408	50	216	4.9%	50.9%	28.8%	0.1%	0.1%	0.2%	0.0%	0.1%	0.1%	4.9%	2.0%	2.5%	0.4%	0.1%	3.7%	1.3%
409	50	342	5.5%	57.3%	23.9%	0.2%	0.2%	0.3%	0.0%	0.1%	0.1%	5.3%	2.2%	1.6%	0.1%	0.1%	2.4%	0.8%
412	70	411	5.7%	59.9%	17.3%	0.7%	0.5%	0.8%	0.1%	0.4%	0.1%	7.2%	3.0%	4.2%	0.1%	0.0%	0.0%	0.0%
413	70	82	4.7%	49.8%	31.8%	1.6%	1.2%	1.9%	0.2%	1.1%	0.0%	4.0%	1.7%	1.8%	0.2%	0.0%	0.0%	0.0%
414	70	813	5.1%	53.9%	15.7%	0.5%	0.4%	0.6%	0.1%	0.3%	0.1%	10.5%	4.3%	4.1%	0.4%	0.0%	2.1%	1.7%
415	70	329	5.9%	62.4%	13.7%	0.5%	0.3%	0.5%	0.1%	0.3%	0.1%	8.0%	3.3%	4.8%	0.0%	0.0%	0.0%	0.0%
416	70	217	5.4%	56.7%	12.6%	0.5%	0.4%	0.6%	0.1%	0.3%	0.1%	12.6%	5.2%	5.5%	0.1%	0.0%	0.0%	0.0%
417	50	537	4.4%	46.5%	16.2%	0.1%	0.1%	0.2%	0.0%	0.1%	0.0%	2.4%	1.0%	1.0%	0.1%	0.6%	25.4%	1.8%
418	50	576	5.1%	53.9%	22.6%	0.2%	0.1%	0.2%	0.0%	0.1%	0.1%	5.1%	2.1%	1.8%	0.2%	0.1%	5.8%	2.4%
419	50	242	5.9%	62.2%	14.0%	0.5%	0.4%	0.6%	0.1%	0.3%	0.1%	5.6%	2.3%	1.4%	0.1%	0.0%	1.1%	5.4%
420	50	440	6.3%	65.9%	15.2%	0.2%	0.1%	0.2%	0.0%	0.1%	0.0%	2.8%	1.2%	1.3%	0.2%	0.1%	4.0%	2.3%
421	50	1387	5.4%	56.5%	12.0%	0.4%	0.2%	0.4%	0.0%	0.2%	0.1%	6.0%	2.5%	3.4%	0.4%	0.1%	4.8%	7.5%
422	50	1624	5.4%	56.8%	17.1%	0.1%	0.1%	0.1%	0.0%	0.1%	0.1%	5.5%	2.3%	2.6%	0.2%	0.1%	3.8%	5.8%
423	70	1737	5.2%	54.1%	14.9%	0.2%	0.2%	0.3%	0.0%	0.2%	0.1%	10.9%	4.5%	3.5%	1.1%	0.0%	1.0%	3.7%
424	70	1439	5.4%	56.2%	14.9%	0.3%	0.2%	0.3%	0.0%	0.2%	0.1%	9.9%	4.1%	3.8%	0.5%	0.0%	2.1%	1.9%
425	50	1024	4.4%	46.3%	10.9%	0.4%	0.3%	0.4%	0.0%	0.2%	0.1%	7.4%	3.0%	4.4%	0.6%	0.4%	17.6%	3.5%
426	50	826	5.7%	59.5%	12.7%	0.1%	0.1%	0.2%	0.0%	0.1%	0.1%	7.7%	3.2%	3.9%	0.3%	0.1%	3.0%	3.3%
427	50	54	6.1%	63.6%	22.7%	0.1%	0.1%	0.1%	0.0%	0.1%	0.0%	3.3%	1.4%	2.5%	0.2%	0.0%	0.0%	0.0%
429	50	415	3.5%	36.5%	16.9%	0.4%	0.3%	0.4%	0.0%	0.2%	0.0%	4.3%	1.8%	0.8%	0.0%	0.5%	23.4%	10.9%
430	70	264	5.0%	52.9%	13.3%	0.5%	0.4%	0.6%	0.1%	0.3%	0.1%	6.3%	2.6%	3.8%	0.0%	0.3%	13.7%	0.0%
433	50	106	5.0%	52.8%	15.2%	0.4%	0.3%	0.5%	0.1%	0.3%	0.1%	13.9%	5.7%	2.9%	0.2%	0.1%	2.5%	0.0%
434	50	353	5.3%	56.0%	15.3%	0.9%	0.6%	1.0%	0.1%	0.6%	0.1%	11.1%	4.6%	2.5%	0.2%	0.0%	1.7%	0.0%
435	50	522	5.4%	56.2%	8.2%	0.2%	0.1%	0.2%	0.0%	0.1%	0.1%	9.1%	3.8%	0.7%	0.3%	0.1%	5.9%	9.5%
436	50	376	5.3%	55.3%	17.2%	0.3%	0.2%	0.4%	0.0%	0.2%	0.0%	4.8%	2.0%	1.5%	0.1%	0.2%	9.3%	3.3%
437	50	168	3.0%	32.0%	4.5%	0.5%	0.4%	0.6%	0.1%	0.3%	0.1%	7.1%	3.0%	1.6%	0.1%	0.6%	26.3%	19.9%
438	50	170	5.4%	57.1%	13.0%	0.2%	0.1%	0.2%	0.0%	0.1%	0.1%	11.6%	4.8%	4.4%	0.4%	0.0%	0.0%	2.4%
439	50	177	5.6%	58.8%	17.7%	0.3%	0.2%	0.3%	0.0%	0.2%	0.1%	6.7%	2.8%	1.6%	0.3%	0.1%	3.8%	1.6%
440	50	853	5.4%	56.8%	18.6%	0.2%	0.2%	0.3%	0.0%	0.1%	0.1%	9.9%	4.1%	2.7%	0.4%	0.0%	0.0%	1.2%
443	50	186	5.0%	52.7%	18.0%	0.6%	0.4%	0.7%	0.1%	0.4%	0.1%	8.4%	3.5%	1.5%	0.1%	0.0%	0.0%	8.5%
444	50	231	5.0%	52.2%	19.4%	0.2%	0.1%	0.2%	0.0%	0.1%	0.1%	10.0%	4.1%	2.5%	0.2%	0.0%	0.0%	5.6%
445	50	155	4.3%	44.9%	13.2%	1.0%	0.7%	1.1%	0.1%	0.6%	0.1%	6.9%	2.9%	0.8%	0.0%	0.2%	9.5%	13.7%
446	50	404	5.4%	56.8%	20.8%	0.3%	0.2%	0.4%	0.0%	0.2%	0.1%	8.6%	3.6%	2.1%	0.1%	0.0%	0.0%	1.2%
447	50	149	5.4%	56.7%	14.1%	0.4%	0.3%	0.5%	0.0%	0.3%	0.1%	12.7%	5.3%	4.1%	0.3%	0.0%	0.0%	0.0%
448	50	86	4.2%	43.6%	17.9%	0.1%	0.1%	0.2%	0.0%	0.1%	0.2%	19.9%	8.2%	5.1%	0.4%	0.0%	0.0%	0.0%
449	50	178	5.8%	61.4%	17.6%	0.4%	0.3%	0.5%	0.1%	0.3%	0.1%	8.0%	3.3%	2.1%	0.2%	0.0%	0.0%	0.0%
450	50	19	4.3%	45.1%	20.3%	0.1%	0.1%	0.1%	0.0%	0.1%	0.2%	18.0%	7.4%	4.2%	0.3%	0.0%	0.0%	0.0%
451	50	211	6.0%	63.0%	21.2%	0.1%	0.1%	0.1%	0.0%	0.1%	0.1%	5.0%	2.1%	2.0%	0.3%	0.0%	0.0%	0.0%
452	50	235	6.1%	64.0%	15.5%	0.6%	0.5%	0.7%	0.1%	0.4%	0.1%	7.4%	3.1%	1.5%	0.1%	0.0%	0.0%	0.0%
453	50	523	5.2%	54.4%	25.0%	0.3%	0.2%	0.4%	0.0%	0.2%	0.1%	6.9%	2.8%	2.1%	0.2%	0.0%	2.0%	0.0%
454	50	186	6.0%	63.4%	19.6%	0.3%	0.2%	0.4%	0.0%	0.2%	0.1%	5.3%	2.2%	1.9%	0.2%	0.0%	0.0%	0.0%
459	50	501	6.2%	64.6%	15.0%	0.3%	0.2%	0.3%	0.0%	0.2%	0.1%	6.1%	2.5%	1.4%	0.0%	0.0%	0.5%	2.5%
460	50	528	6.0%	62.7%	18.6%	0.2%	0.2%	0.3%	0.0%	0.2%	0.1%	6.1%	2.5%	2.0%	0.2%	0.0%	0.0%	0.9%
461	50	668	6.0%	63.1%	21.3%	0.4%	0.3%	0.4%	0.0%	0.2%	0.0%	4.6%	1.9%	1.0%	0.0%	0.0%	0.0%	0.7%
468	50	216	5.5%	57.6%	13.9%	0.2%	0.1%	0.2%	0.0%	0.1%	0.1%	6.7%	2.8%	1.7%	0.2%	0.1%	4.0%	6.7%
469	50	499	4.8%	50.7%	28.0%	0.5%	0.4%	0.6%	0.1%	0.3%	0.0%	3.7%	1.5%	1.1%	0.1%	0.0%	1.1%	7.0%
470	50	161	4.1%	42.7%	24.9%	1.4%	1.0%	1.7%	0.2%	0.9%	0.1%	5.3%	2.2%	1.4%	0.1%	0.0%	1.3%	12.8%
473	50	82	6.8%	71.8%	15.2%	0.2%	0.1%	0.2%	0.0%	0.1%	0.0%	2.6%	1.1%	1.8%	0.0%	0.0%	0.0%	0.0%
474	50	49	6.7%	70.6%	15.4%	0.4%	0.3%	0.4%	0.0%	0.2%	0.0%	2.4%	1.0%	2.4%	0.1%	0.0%	0.0%	0.0%
475	50	17	6.3%	66.2%	16.5%	0.4%	0.3%	0.4%	0.0%	0.2%	0.1%	5.6%	2.3%	1.5%	0.1%	0.0%	0.0%	0.0%
476	50	13	5.6%	58.6%	21.7%	0.5%	0.3%	0.5%	0.1%	0.3%	0.1%	7.4%	3.1%	1.9%	0.1%	0.0%	0.0%	0.0%
477	50	33	6.3%	65.6%	19.8%	0.3%	0.2%	0.3%	0.0%	0.2%	0.0%	3.6%	1.5%	2.1%	0.1%	0.0%	0.0%	0.0%
478	50	23	6.4%	67.5%	17.5%	0.2%	0.1%	0.2%	0.0%	0.1%	0.0%	4.3%	1.8%	1.7%	0.0%	0.0%	0.0%	0.0%
479	50	12	5.4%	57.0%	24.4%	0.1%	0.1%	0.2%	0.0%	0.1%	0.1%	8.3%	3.4%	0.8%	0.0%	0.0%	0.0%	0.0%
480	50	15	6.0%	63.1%	19.3%	0.3%	0.2%	0.4%	0.0%	0.2%	0.1%	6.6%	2.7%	1.0%	0.0%	0.0%	0.0%	0.0%
483	50	399	5.0%	52.0%	36.8%	0.2%	0.1%	0.2%	0.0%	0.1%	0.0%	3.1%	1.3%	1.1%	0.1%	0.0%	0.0%	0.0%
484	50	589	6.0%	62.5%	25.9%	0.5%	0.4%	0.6%	0.1%	0.3%	0.0%	2.0%	0.8%	0.8%	0.0%	0.0%	0.0%	0.0%
485	50	243	4.2%	44.4%	15.2%	0.6%	0.5%	0.7%	0.1%	0.4%	0.0%	4.2%	1.8%	1.0%	2.9%	0.4%	16.5%	7.0%
486	50	290	5.8%	61.2%	25.0%	0.2%	0.1%	0.2%	0.0%	0.1%	0.0%	3.9%	1.6%	1.4%	0.3%	0.0%	0.0%	0.0%
487	50	145	3.3%	34.9%	27.1%	0.4%	0.3%	0.4%	0.0%	0.2%	0.1%	7.3%	3.0%	2.0%	0.4%	0.0%	0.0%	20.3%
488	50	39	2.1%	22.2%	7.3%	0.4%	0.3%	0.4%	0.0%	0.2%	0.0%	2.6%	1.1%	0.2%	0.0%	1.4%	61.5%	0.0%
489	50	721	4.7%	49.6%	15.3%	0.5%	0.3%	0.5%	0.1%	0.3%	0.0%	4.7%	2.0%	2.3%	0.3%	0.3%	12.5%	6.6%
490	50	90	0.4%	3.9%	3.2%	0.0%	0.0%	0.0%	0.0%	0.0%	0.0%	1.1%	0.4%	0.1%	0.0%	1.6%	67.4%	22.0%
491	50	473	3.9%	41.3%	19.8%	0.2%	0.1%	0.2%	0.0%	0.1%	0.0%	4.7%	1.9%	1.5%	0.4%	0.3%	15.0%	10.4%
492	50	12	5.2%	54.4%	24.7%	0.9%	0.6%	1.0%	0.1%	0.6%	0.1%	8.4%	3.5%	0.5%	0.0%	0.0%	0.0%	0.0%
493	50	815	4.9%	51.7%	17.5%	0.4%	0.3%	0.5%	0.1%	0.3%	0.1%	4.9%	2.0%	2.3%	0.3%	0.1%	5.3%	9.4%
494	50	33	6.1%	64.3%	17.5%	0.3%	0.2%	0.3%	0.0%	0.2%	0.1%	6.7%	2.8%	1.4%	0.1%	0.0%	0.0%	0.0%
495	50	104	6.0%	63.2%	24.9%	0.2%	0.1%	0.2%	0.0%	0.1%	0.0%	3.1%	1.3%	0.6%	0.1%	0.0%	0.0%	0.0%
496	50	249	2.4%	25.7%	17.7%	0.2%	0.2%	0.3%	0.0%	0.2%	0.0%	4.8%	2.0%	1.4%	0.3%	0.6%	24.5%	19.8%
497	50	522	4.1%	43.2%	20.5%	0.2%	0.1%	0.2%	0.0%	0.1%	0.0%	4.5%	1.8%	1.4%	0.4%	0.3%	13.6%	9.5%

Traffic Flows and Breakdown by 16 Vehicle Classes (Year 2036)

Link No.	Speed Limit	Total Vehicle	19 - Motorcycles (MC)	01 - Private Cars (PC)	03 - Taxi	14 - Non-franchised Bus <=6.4t	15 - Non-franchised Bus 6.4-15t	16 - Non-franchised Bus >15t	12 - Private Light Bus <=3.5t	13 - Private Light Bus >3.5t	04 - Light Goods Vehicles <=2.5t	05 - Lt Goods Vehicles 2.5-3.5t	06 - Light Goods Vehicles >3.5t	07 - Heavy Goods Vehicles <=15t	08 - Heavy Goods Vehicles >15t	17 - Franchised Bus (SD)	18 - Franchised Bus (DD)	11 - Public Light Buses
	km/hr	2100-2200																
498	50	96	5.2%	54.8%	20.7%	0.2%	0.2%	0.3%	0.0%	0.1%	0.1%	6.1%	2.5%	1.1%	0.1%	0.0%	0.0%	8.6%
499	50	34	4.0%	41.7%	19.1%	0.0%	0.0%	0.0%	0.0%	0.0%	0.1%	7.3%	3.0%	0.4%	0.0%	0.0%	0.0%	24.3%
500	50	102	3.5%	36.8%	15.1%	0.1%	0.1%	0.1%	0.0%	0.1%	0.1%	5.0%	2.1%	0.6%	0.1%	0.3%	13.8%	22.1%
501	50	339	4.9%	51.5%	27.0%	0.3%	0.2%	0.3%	0.0%	0.2%	0.1%	5.1%	2.1%	1.3%	0.3%	0.0%	0.0%	6.7%
502	50	9	4.4%	46.7%	31.8%	0.5%	0.3%	0.6%	0.1%	0.3%	0.1%	10.8%	4.5%	0.0%	0.0%	0.0%	0.0%	0.0%
503	50	280	4.7%	49.8%	19.4%	0.1%	0.1%	0.1%	0.0%	0.0%	0.0%	4.5%	1.9%	1.3%	0.2%	0.3%	11.2%	6.4%
504	50	703	4.7%	49.2%	21.7%	0.4%	0.3%	0.5%	0.0%	0.2%	0.1%	8.6%	3.6%	2.4%	0.3%	0.1%	3.1%	4.8%
505	50	165	5.4%	56.4%	22.3%	0.2%	0.1%	0.2%	0.0%	0.1%	0.1%	8.7%	3.6%	2.5%	0.4%	0.0%	0.0%	0.0%
506	50	279	5.3%	55.8%	23.0%	0.2%	0.2%	0.3%	0.0%	0.2%	0.1%	8.7%	3.6%	2.2%	0.3%	0.0%	0.0%	0.0%
507	50	108	5.1%	53.4%	25.5%	0.5%	0.3%	0.5%	0.1%	0.3%	0.1%	7.3%	3.0%	3.1%	0.9%	0.0%	0.0%	0.0%
508	50	83	5.5%	57.3%	21.7%	0.1%	0.1%	0.1%	0.0%	0.0%	0.1%	8.8%	3.6%	2.4%	0.3%	0.0%	0.0%	0.0%
509	50	137	4.6%	48.6%	27.5%	0.5%	0.4%	0.6%	0.1%	0.3%	0.1%	4.9%	2.0%	2.1%	0.7%	0.0%	0.0%	7.5%
512	50	546	4.9%	50.9%	25.3%	0.4%	0.3%	0.5%	0.1%	0.3%	0.1%	5.3%	2.2%	2.2%	0.4%	0.0%	0.0%	7.3%
513	50	79	5.9%	61.7%	26.8%	0.2%	0.1%	0.2%	0.0%	0.1%	0.0%	2.9%	1.2%	0.6%	0.2%	0.0%	0.0%	0.0%
514	50	254	2.5%	26.5%	17.8%	0.2%	0.2%	0.3%	0.0%	0.1%	0.0%	4.7%	2.0%	1.4%	0.3%	0.6%	24.0%	19.4%
515	50	575	4.3%	45.2%	20.6%	0.2%	0.1%	0.2%	0.0%	0.1%	0.0%	4.4%	1.8%	1.4%	0.4%	0.3%	12.4%	8.6%
516	50	90	4.1%	43.2%	22.4%	0.1%	0.0%	0.1%	0.0%	0.0%	0.0%	4.4%	1.8%	0.9%	0.2%	0.3%	11.1%	11.4%
517	50	201	4.6%	47.9%	21.5%	0.2%	0.1%	0.2%	0.0%	0.1%	0.0%	4.8%	2.0%	1.9%	0.3%	0.1%	5.0%	11.3%
518	50	87	5.2%	54.7%	24.6%	0.3%	0.2%	0.4%	0.0%	0.2%	0.1%	8.3%	3.4%	2.3%	0.3%	0.0%	0.0%	0.0%
519	50	128	5.8%	60.8%	26.3%	0.2%	0.1%	0.2%	0.0%	0.1%	0.0%	3.4%	1.4%	1.2%	0.4%	0.0%	0.0%	0.0%
520	50	401	4.0%	41.5%	20.8%	0.3%	0.2%	0.3%	0.0%	0.2%	0.1%	5.2%	2.2%	1.4%	0.2%	0.3%	13.7%	9.7%
521	50	445	4.3%	44.9%	21.1%	0.2%	0.1%	0.2%	0.0%	0.1%	0.0%	4.2%	1.8%	1.3%	0.5%	0.3%	14.6%	6.3%
522	50	217	5.0%	52.7%	26.3%	0.3%	0.2%	0.4%	0.0%	0.2%	0.1%	4.9%	2.0%	1.0%	0.1%	0.0%	0.0%	6.6%
523	50	53	6.4%	67.0%	18.2%	0.1%	0.1%	0.2%	0.0%	0.1%	0.0%	4.3%	1.8%	1.5%	0.2%	0.0%	0.0%	0.0%
524	50	126	4.9%	51.6%	26.9%	0.6%	0.4%	0.7%	0.1%	0.4%	0.0%	2.9%	1.2%	0.5%	0.1%	0.0%	0.0%	9.8%
525	50	118	6.2%	64.9%	17.2%	0.1%	0.1%	0.1%	0.0%	0.1%	0.0%	3.5%	1.5%	1.3%	0.2%	0.0%	0.0%	4.7%
526	50	187	2.8%	28.9%	14.4%	0.2%	0.1%	0.2%	0.0%	0.1%	0.1%	5.5%	2.3%	1.9%	0.4%	0.7%	29.4%	13.2%
527	50	395	4.0%	42.1%	21.5%	0.2%	0.1%	0.2%	0.0%	0.1%	0.0%	4.2%	1.7%	1.3%	0.5%	0.4%	16.5%	7.1%
528	50	122	1.8%	18.9%	8.9%	0.1%	0.1%	0.2%	0.0%	0.1%	0.0%	1.7%	0.7%	0.7%	0.2%	1.0%	41.4%	24.3%
529	50	647	4.3%	45.2%	18.9%	0.2%	0.1%	0.2%	0.0%	0.1%	0.1%	6.1%	2.5%	1.8%	0.4%	0.3%	12.8%	6.8%
530	50	254	3.6%	37.4%	19.3%	0.3%	0.2%	0.3%	0.0%	0.2%	0.0%	3.6%	1.5%	1.4%	0.3%	0.5%	19.8%	11.6%
531	50	647	4.3%	45.2%	18.9%	0.2%	0.1%	0.2%	0.0%	0.1%	0.1%	6.1%	2.5%	1.8%	0.4%	0.3%	12.8%	6.8%
532	50	102	5.8%	60.4%	26.5%	0.2%	0.1%	0.2%	0.0%	0.1%	0.0%	4.0%	1.7%	0.9%	0.1%	0.0%	0.0%	0.0%
533	50	96	5.0%	52.7%	23.8%	0.3%	0.2%	0.4%	0.0%	0.2%	0.1%	9.0%	3.7%	3.7%	0.9%	0.0%	0.0%	0.0%
534	50	256	3.5%	37.1%	19.1%	0.3%	0.2%	0.3%	0.0%	0.2%	0.0%	4.0%	1.7%	1.6%	0.4%	0.5%	19.6%	11.5%
535	50	718	4.4%	45.9%	18.3%	0.2%	0.1%	0.2%	0.0%	0.1%	0.1%	7.1%	2.9%	2.2%	0.5%	0.3%	11.6%	6.1%
536	50	436	4.2%	44.2%	17.9%	0.3%	0.2%	0.4%	0.0%	0.2%	0.1%	11.1%	4.6%	3.3%	0.5%	0.1%	5.1%	7.7%
537	50	294	3.3%	34.5%	16.5%	0.3%	0.2%	0.4%	0.0%	0.2%	0.0%	4.6%	1.9%	1.5%	0.3%	0.5%	21.6%	14.2%
538	50	539	4.4%	46.3%	19.5%	0.2%	0.1%	0.2%	0.0%	0.1%	0.1%	4.8%	2.0%	1.5%	0.5%	0.3%	13.8%	6.1%
539	50	267	2.3%	24.4%	10.2%	0.1%	0.1%	0.1%	0.0%	0.1%	0.0%	4.0%	1.7%	1.1%	0.2%	0.9%	39.1%	15.7%
540	50	723	4.4%	46.3%	16.9%	0.3%	0.2%	0.3%	0.0%	0.2%	0.1%	5.8%	2.4%	2.6%	0.6%	0.3%	11.7%	8.2%
543	50	418	3.7%	38.3%	13.6%	0.3%	0.2%	0.4%	0.0%	0.2%	0.0%	4.2%	1.7%	1.4%	0.2%	0.6%	25.0%	10.0%
544	50	723	4.4%	46.3%	16.9%	0.3%	0.2%	0.3%	0.0%	0.2%	0.1%	5.8%	2.4%	2.6%	0.6%	0.3%	11.7%	8.2%
545	50	418	3.7%	38.3%	13.6%	0.3%	0.2%	0.4%	0.0%	0.2%	0.0%	4.2%	1.7%	1.4%	0.2%	0.6%	25.0%	10.0%
546	50	528	4.1%	42.9%	13.7%	0.2%	0.2%	0.3%	0.0%	0.1%	0.1%	5.3%	2.2%	2.8%	0.6%	0.4%	16.0%	11.2%
547	50	794	4.3%	45.6%	16.2%	0.2%	0.2%	0.3%	0.0%	0.2%	0.0%	4.8%	2.0%	2.3%	0.5%	0.2%	10.6%	12.4%
548	50	61	5.9%	62.0%	21.4%	0.1%	0.1%	0.1%	0.0%	0.1%	0.1%	5.6%	2.3%	1.9%	0.3%	0.0%	0.0%	0.0%
549	50	693	4.2%	44.3%	18.3%	0.3%	0.2%	0.4%	0.0%	0.2%	0.1%	5.2%	2.2%	1.7%	0.2%	0.4%	16.2%	6.0%
550	50	787	4.5%	47.7%	13.9%	0.2%	0.1%	0.2%	0.0%	0.1%	0.1%	5.2%	2.2%	2.5%	0.5%	0.3%	11.8%	10.7%
551	50	567	4.0%	41.8%	17.1%	0.3%	0.2%	0.4%	0.0%	0.2%	0.0%	4.6%	1.9%	1.7%	0.1%	0.5%	19.9%	7.4%
552	50	682	4.5%	47.7%	12.6%	0.1%	0.1%	0.2%	0.0%	0.1%	0.1%	5.9%	2.5%	2.9%	0.6%	0.3%	13.6%	8.8%
553	50	7	3.5%	37.2%	39.9%	0.0%	0.0%	0.0%	0.0%	0.0%	0.1%	13.6%	5.6%	0.0%	0.0%	0.0%	0.0%	0.0%
554	50	152	4.4%	46.0%	17.8%	0.2%	0.1%	0.2%	0.0%	0.1%	0.0%	3.8%	1.6%	1.9%	0.3%	0.0%	0.0%	23.5%
555	50	856	4.3%	44.8%	18.4%	0.3%	0.2%	0.4%	0.0%	0.2%	0.0%	4.4%	1.8%	1.6%	0.2%	0.4%	17.2%	5.7%
556	50	639	4.5%	46.7%	11.7%	0.1%	0.1%	0.2%	0.0%	0.1%	0.1%	6.2%	2.6%	3.0%	0.6%	0.3%	14.5%	9.4%
557	50	856	4.3%	44.8%	18.4%	0.3%	0.2%	0.4%	0.0%	0.2%	0.0%	4.4%	1.8%	1.6%	0.2%	0.4%	17.2%	5.7%
558	50	947	4.5%	46.9%	13.8%	0.2%	0.1%	0.2%	0.0%	0.1%	0.1%	6.7%	2.8%	3.0%	0.5%	0.3%	13.9%	6.7%
559	50	292	5.1%	53.2%	30.1%	0.2%	0.2%	0.3%	0.0%	0.1%	0.1%	5.9%	2.4%	2.0%	0.5%	0.0%	0.0%	0.0%
560	50	289	5.5%	57.2%	22.6%	0.2%	0.2%	0.3%	0.0%	0.2%	0.1%	6.6%	2.7%	2.1%	0.4%	0.0%	0.0%	1.9%
561	50	638	5.2%	54.1%	25.7%	0.3%	0.2%	0.4%	0.0%	0.2%	0.1%	5.4%	2.2%	1.6%	0.3%	0.0%	1.3%	3.1%
562	50	488	4.9%	51.9%	27.5%	0.2%	0.2%	0.3%	0.0%	0.1%	0.1%	5.5%	2.3%	1.9%	0.5%	0.0%	1.6%	2.9%
563	50	495	5.3%	55.2%	28.0%	0.2%	0.2%	0.3%	0.0%	0.1%	0.1%	5.5%	2.3%	1.7%	0.4%	0.0%	0.0%	0.8%
564	50	415	5.5%	58.1%	23.3%	0.3%	0.2%	0.4%	0.0%	0.2%	0.1%	5.4%	2.2%	1.6%	0.3%	0.0%	0.0%	2.3%
565	50	153	5.1%	53.4%	21.8%	0.2%	0.2%	0.3%	0.0%	0.1%	0.0%	3.4%	1.4%	1.5%	0.4%	0.1%	5.3%	6.7%
566	50	383	5.1%	53.7%	27.4%	0.3%	0.2%	0.3%	0.0%	0.2%	0.0%	4.5%	1.9%	1.3%	0.2%	0.0%	2.1%	2.7%
567	50	17	5.6%	58.5%	25.5%	0.2%	0.2%	0.3%	0.0%	0.1%	0.1%	5.8%	2.4%	1.2%	0.1%	0.0%	0.0%	0.0%
568	50	121	4.6%	48.0%	22.0%	0.3%	0.2%	0.3%	0.0%	0.2%	0.1%	8.7%	3.6%	2.0%	0.4%	0.0%	0.0%	9.6%
569	50	9	4.3%	45.6%	31.5%	0.4%	0.3%	0.4%	0.0%	0.2%	0.1%	10.7%	4.4%	1.5%	0.3%	0.0%	0.0%	0.0%
570	50	18	5.7%	59.7%	22.1%	0.5%	0.4%	0.6%	0.1%	0.3%	0.1%	5.4%	2.2%	2.2%	0.7%	0.0%	0.0%	0.0%
571	50	284	4.9%	51.5%	21.2%	0.3%	0.2%	0.4%	0.0%	0.2%	0.0%	3.8%	1.6%	1.6%	0.2%	0.0%	0.0%	14.0%
572	50	31	3.3%	34.6%	15.2%	0.3%	0.2%	0.3%	0.0%	0.2%	0.0%	4.4%	1.8%	1.6%	0.4%	0.0%	0.0%	37.7%
573	50	257	4.4%	46.6%	21.1%	0.3%	0.2%	0.4%	0.0%	0.2%	0.0%	3.5%	1.4%	1.4%	0.2%	0.0%	0.0%	20.0%
574	50	163	4.9%	51.8%	21.5%	0.2%	0.2%	0.3%	0.0%	0.1%	0.1%	7.8%	3.3%	2.2%	0.4%	0.0%	0.0%	7.1%
575	50	15	5.8%	60.7%	21.0%	0.4%	0.3%	0.5%	0.1%	0.3%	0.1%	6.4%	2.7%	1.5%	0.3%	0.0%	0.0%	0.0%
576	50	194	4.7%	49.0%	23.1%	0.2%	0.2%	0.3%	0.0%	0.2%	0.1%	8.6%	3.6%	2.2%	0.5%	0.0%	0.0%	7.4%
577	50	19	1.4%	14.2%	15.2%	0.0%	0.0%	0.0%	0.0%	0.0%	0.1%	5.2%	2.1%	0.0%	0.0%	0.0%	0.0%	61.8%
578	50	53	4.5%	47.4%	19.6%	0.2%	0.1%	0.2%	0.0%	0.1%	0.0%	4.8%	2.0%	1.2%	0.2%	0.0%	0.0%	19.6%
579	50	9	4.4%	45.9%	32.9%	0.1%	0.1%	0.1%	0.0%	0.1%	0.1%	11.2%	4.6%	0.5%	0.0%	0.0%	0.0%	0.0%
580	50	26	3.4%	35.6%	10.9%	0.1%	0.0%	0.1%	0.0%	0.0%	0.0%	3.7%	1.5%	0.3%	0.0%	0.0%	0.0%	44.2%
581	50	36	4.3%	45.3%	13.2%	0.1%	0.1%	0.1%	0.0%	0.1%	0.1%	5.2%	2.2%	1.0%	0.1%	0.0%	0.0%	28.2%
582	50	351	5.3%	56.0%	22.2%	0.2%	0.1%	0.2%	0.0%	0.1%	0.1%	8.1%	3.4%	2.9%	0.2%	0.0%	0.0%	1.2%
583	50	307	5.4%	56.7%	22.2%	0.1%	0.1%	0.2%	0.0%	0.1%	0.1%	8.3%	3.4%	3.1%	0.2%	0.0%	0.0%	0.0%
584	50	307	5.4%	56.7%	22.2%	0.1%	0.1%	0.2%	0.0%	0.1%	0.1%	8.3%	3.4%	3.1%	0.2%	0.0%	0.0%	0.0%
585	50	643	5.1%	53.3%	24.0%	0.2%	0.2%	0.3%	0.0%	0.2%	0.1%	9.6%	4.0%	2.8%	0.3%	0.0%	0.0%	0.0%
586	50	533	5.3%	55.4%	22.6%	0.2%	0.1%	0.2%	0.0%	0.1%	0.1%	9.0%	3.7%	3.1%	0.3%	0.0%	0.0%	0.0%
587	50	139	4.1%	43.0%	28.9%	0.6%	0.4%	0.7%	0.1%	0.4%	0.1%	13.3%	5.5%	2.3%	0.4%	0.0%	0.0%	0.0%
588	70	1707	4.6%	48.5%	29.7%	0.4%	0.3%	0.5%	0.1%	0.3%	0.1%	7.1%	2.9%	2.9%	0.7%	0.0%	1.9%	0.0%
589	70	500	5.4%	56.9%	22.2%	0.3%	0.2%	0.3%	0.0%	0.2%	0.0%	4.2%	1.7%	1.9%	0.5%	0.1%	6.0%	0.0%
590	70	1707	4.6%	48.5%	29.7%	0.4%	0.3%	0.5%	0.1%	0.3%	0.1%	7.1%	2.9%	2.9%	0.7%	0.0%	1.9%	0.0%
591	70	1008	5.9%	61.8%	18.1%	0.2%	0.2%	0.3%	0.0%	0.1%	0.1%	5.2%	2.2%	1.6%	0.3%	0.1%	4.1%	0.0%
594	50	652	4.4%	46.7%	24.0%	0.4%	0.3%	0.5%	0.1%	0.3%	0.0%	3.6%	1.5%	1.0%	0.1%	0.2%	9.8%	7.2%
595	50	470	4.8%	50.0%	19.8%	0.2%	0.1%	0.2%	0.0%	0.1%	0.0%	4.8%	2.0%	1.0%	0.1%	0.4%	15.8%	0.7%
596	50	609	4.5%	47.3%	24.7%	0.4%	0.3%	0.5%	0.1%	0.3%	0.0%	3.1%	1.3%	0.7%	0.1%	0.2%	10.4%	6.0%
597	50	671	5.1%	53.6%	19.4%	0.2%	0.1%	0.2%	0.0%	0.1%	0.1%	5.3%	2.2%	1.7%	0.2%	0.3%	11.1%	0.5%
598	50	788	5.0%	52.7%	22.9%	0.4%	0.3%	0.5%	0.1%	0.3%	0.0%	4.8%	2.0%	1.3%	0.2%	0.1%	4.8%	4.6%
599	50	449	4.4%	46.4%	28.4%	0.3%	0.2%	0.4%	0.0%	0.2%	0.1%	4.9%	2.0%	2.3%	0.4%	0.2%	8.8%	0.8%
600	50	646	5.6%	59.0%	28.4%	0.6%	0.4%	0.7%	0.1%	0.4%	0.0%	2.9%	1.2%	0.7%	0.1%	0.0%	0.0%	0.0%
601	50	352	5.0%	52.1%	29.5%	0.3%	0.2%	0.4%	0.0%	0.2%	0.1%	6.4%	2.7%	2.8%	0.4%	0.0%	0.0%	0.0%
602	50	243	5.5%	57.7%	17.6%	0.3%	0.2%	0.3%	0.0%	0.2%	0.1%	7.1%	2.9%	3.5%	0.5%	0.0%	0.0%	4.2%
603	50	7	3.5%	37.0%	39.6%	0.0%	0.0%	0.0%	0.0%	0.0%	0.1%	13.5%	5.6%	0.5%	0.2%	0.0%	0.0%	0.0%
604	50	384	5.2%	54.8%	21.2%	0.3%	0.2%	0.3%	0.0%	0.2%	0.1%	7.8%	3.2%	3.5%	0.5%	0.0%	0.0%	2.7%
605	50	374	5.4%	56.3%	21.7%	0.3%	0.2%	0.3%	0.0%	0.2%	0.1%	8.1%	3.3%	3.6%	0.5%	0.0%	0.0%	0.0%
606	50	123	5.2%	54.6%	24.3%	0.4%	0.3%	0.4%	0.0%	0.2%	0.1%	8.6%	3.6%	2.0%	0.3%	0.0%	0.0%	0.0%
607	50	7	3.5%	37.2%	39.9%	0.0%	0.0%	0.0%	0.0%	0.0%	0.1%	13.6%	5.6%	0.0%	0.0%	0.0%	0.0%	0.0%
608	50	631	3.7%	38.7%	23.8%	0.2%	0.1%	0.2%	0.0%	0.1%	0.0%	3.5%	1.5%	1.5%	0.4%	0.5%	23.4%	2.4%

Traffic Flows and Breakdown by 16 Vehicle Classes (Year 2036)

Link No.	Speed Limit	Total Vehicle	19 - Motorcycles (MC)	01 - Private Cars (PC)	03 - Taxi	14 - Non-franchised Bus <=6.4t	15 - Non-franchised Bus 6.4-15t	16 - Non-franchised Bus >15t	12 - Private Light Bus <=3.5t	13 - Private Light Bus >3.5t	04 - Light Goods Vehicles <=2.5t	05 - Lt Goods Vehicles 2.5-3.5t	06 - Light Goods Vehicles >3.5t	07 - Heavy Goods Vehicles <=15t	08 - Heavy Goods Vehicles >15t	17 - Franchised Bus (SD)	18 - Franchised Bus (DD)	11 - Public Light Buses
	km/hr	2100-2200																
609	50	965	4.6%	47.8%	19.4%	0.3%	0.2%	0.4%	0.0%	0.2%	0.0%	4.2%	1.8%	1.5%	0.2%	0.3%	11.9%	7.2%
610	50	1247	4.4%	45.9%	18.8%	0.3%	0.2%	0.4%	0.0%	0.2%	0.0%	4.2%	1.7%	1.3%	0.2%	0.3%	13.8%	8.3%
611	50	551	3.1%	33.0%	10.0%	0.2%	0.1%	0.2%	0.0%	0.1%	0.1%	4.9%	2.0%	1.6%	0.2%	0.6%	26.7%	17.0%
612	70	687	3.8%	39.5%	26.5%	0.3%	0.2%	0.4%	0.0%	0.2%	0.1%	6.6%	2.7%	1.5%	0.2%	0.0%	0.9%	17.2%
613	70	751	6.3%	66.6%	21.0%	0.2%	0.1%	0.2%	0.0%	0.1%	0.0%	2.8%	1.2%	0.8%	0.1%	0.0%	0.4%	0.0%
614	70	751	6.3%	66.6%	21.0%	0.2%	0.1%	0.2%	0.0%	0.1%	0.0%	2.8%	1.2%	0.8%	0.1%	0.0%	0.4%	0.0%
615	70	687	3.8%	39.5%	26.5%	0.3%	0.2%	0.4%	0.0%	0.2%	0.1%	6.6%	2.7%	1.5%	0.2%	0.0%	0.9%	17.2%
617	50	678	3.8%	40.1%	15.7%	0.3%	0.2%	0.4%	0.0%	0.2%	0.1%	5.2%	2.2%	1.1%	0.1%	0.6%	26.6%	3.4%
618	70	794	4.7%	49.0%	32.5%	0.2%	0.1%	0.2%	0.0%	0.1%	0.1%	5.6%	2.3%	1.9%	0.5%	0.0%	0.0%	2.8%
619	50	1374	4.6%	48.2%	20.8%	0.4%	0.3%	0.4%	0.0%	0.2%	0.0%	4.4%	1.8%	1.1%	0.1%	0.3%	14.9%	2.4%
620	50	848	5.1%	53.7%	22.9%	0.4%	0.3%	0.5%	0.1%	0.3%	0.1%	4.9%	2.0%	1.2%	0.1%	0.1%	4.5%	3.9%
621	50	521	4.1%	42.6%	25.4%	0.2%	0.1%	0.2%	0.0%	0.1%	0.0%	3.8%	1.6%	1.5%	0.4%	0.2%	10.3%	9.5%
622	50	914	5.2%	54.3%	22.9%	0.4%	0.3%	0.5%	0.0%	0.2%	0.1%	4.8%	2.0%	1.3%	0.2%	0.1%	4.2%	3.6%
623	50	839	5.2%	54.7%	23.0%	0.4%	0.3%	0.5%	0.0%	0.2%	0.0%	4.3%	1.8%	1.2%	0.2%	0.1%	4.6%	3.6%
624	50	638	5.0%	52.7%	22.6%	0.4%	0.3%	0.4%	0.0%	0.2%	0.0%	4.4%	1.8%	1.1%	0.2%	0.1%	6.0%	4.7%
625	50	883	4.4%	45.7%	17.7%	0.2%	0.1%	0.2%	0.0%	0.1%	0.0%	4.4%	1.8%	1.1%	0.2%	0.1%	6.1%	17.8%
627	50	521	4.1%	42.6%	25.4%	0.2%	0.1%	0.2%	0.0%	0.1%	0.0%	3.8%	1.6%	1.5%	0.4%	0.2%	10.3%	9.5%
628	50	362	4.8%	50.0%	6.6%	0.2%	0.2%	0.3%	0.0%	0.1%	0.1%	5.3%	2.2%	0.5%	0.0%	0.0%	0.0%	29.7%
629	70	794	4.7%	49.0%	32.5%	0.2%	0.1%	0.2%	0.0%	0.1%	0.1%	5.6%	2.3%	1.9%	0.5%	0.0%	0.0%	2.8%
630	70	1449	4.9%	51.7%	25.1%	0.2%	0.1%	0.2%	0.0%	0.1%	0.1%	5.7%	2.4%	1.8%	0.3%	0.0%	0.0%	7.4%
631	50	220	5.3%	55.7%	13.2%	0.1%	0.1%	0.1%	0.0%	0.1%	0.1%	5.9%	2.4%	1.9%	0.5%	0.2%	10.1%	4.4%
632	50	352	4.2%	44.0%	22.7%	0.2%	0.1%	0.2%	0.0%	0.1%	0.0%	4.5%	1.9%	0.7%	0.1%	0.2%	10.3%	10.7%
633	50	93	3.6%	37.8%	10.3%	0.1%	0.1%	0.1%	0.0%	0.1%	0.1%	7.2%	3.0%	2.5%	0.7%	0.6%	23.7%	10.3%
634	50	330	4.5%	46.7%	24.2%	0.2%	0.1%	0.2%	0.0%	0.1%	0.0%	4.7%	2.0%	0.7%	0.1%	0.3%	11.0%	5.2%
640	50	80	5.5%	58.2%	23.4%	0.1%	0.1%	0.2%	0.0%	0.1%	0.1%	7.4%	3.1%	1.6%	0.2%	0.0%	0.0%	0.0%
641	50	144	5.3%	55.4%	22.2%	0.1%	0.1%	0.1%	0.0%	0.1%	0.1%	6.7%	2.8%	1.3%	0.1%	0.0%	0.0%	5.7%
642	50	369	3.9%	41.2%	20.0%	0.3%	0.2%	0.3%	0.0%	0.2%	0.1%	6.3%	2.6%	1.8%	0.3%	0.0%	0.0%	22.8%
643	50	492	4.3%	45.4%	20.9%	0.3%	0.2%	0.3%	0.0%	0.2%	0.1%	6.1%	2.5%	2.0%	0.4%	0.0%	0.0%	17.1%
644	50	349	3.9%	41.3%	20.4%	0.4%	0.3%	0.4%	0.0%	0.2%	0.1%	5.9%	2.4%	2.3%	0.5%	0.0%	0.0%	21.8%
645	50	166	4.7%	49.3%	27.3%	0.7%	0.5%	0.8%	0.1%	0.5%	0.1%	7.1%	2.9%	3.4%	0.9%	0.0%	0.0%	1.6%
646	50	24	5.7%	60.2%	22.4%	1.4%	1.0%	1.6%	0.2%	0.9%	0.0%	4.1%	1.7%	0.9%	0.0%	0.0%	0.0%	0.0%
647	50	239	4.1%	42.9%	13.7%	0.3%	0.2%	0.3%	0.0%	0.2%	0.1%	9.9%	4.1%	3.2%	0.2%	0.1%	3.4%	17.5%
648	50	425	4.2%	43.6%	15.1%	0.3%	0.2%	0.3%	0.0%	0.2%	0.1%	10.0%	4.1%	2.6%	0.1%	0.0%	1.9%	17.3%
649	50	346	4.7%	49.1%	16.5%	0.3%	0.2%	0.4%	0.0%	0.2%	0.1%	11.5%	4.8%	2.8%	0.2%	0.1%	2.3%	6.7%
650	50	496	4.9%	51.0%	19.1%	0.3%	0.2%	0.4%	0.0%	0.2%	0.1%	9.7%	4.0%	1.8%	0.1%	0.0%	1.6%	6.5%
651	50	57	3.8%	40.3%	17.1%	0.6%	0.4%	0.7%	0.1%	0.4%	0.2%	19.7%	8.2%	8.0%	0.5%	0.0%	0.0%	0.0%
652	50	207	4.9%	51.3%	22.9%	0.3%	0.2%	0.4%	0.0%	0.2%	0.1%	9.5%	3.9%	1.7%	0.1%	0.0%	0.0%	4.3%
653	50	61	6.0%	62.8%	22.5%	0.3%	0.2%	0.3%	0.0%	0.2%	0.0%	4.5%	1.9%	1.2%	0.1%	0.0%	0.0%	0.0%
654	50	10	4.3%	45.3%	29.9%	0.2%	0.1%	0.2%	0.0%	0.1%	0.1%	10.2%	4.2%	4.0%	1.3%	0.0%	0.0%	0.0%
657	50	93	5.7%	59.3%	25.5%	0.2%	0.1%	0.2%	0.0%	0.1%	0.1%	5.5%	2.3%	0.9%	0.1%	0.0%	0.0%	0.0%
658	50	101	6.2%	65.3%	19.3%	0.2%	0.2%	0.3%	0.0%	0.1%	0.1%	5.3%	2.2%	0.8%	0.1%	0.0%	0.0%	0.0%
659	50	36	6.5%	68.7%	18.2%	0.3%	0.2%	0.4%	0.0%	0.2%	0.0%	2.8%	1.2%	1.2%	0.1%	0.0%	0.0%	0.0%
660	50	62	6.7%	70.3%	17.0%	0.2%	0.2%	0.2%	0.0%	0.1%	0.0%	2.9%	1.2%	1.0%	0.0%	0.0%	0.0%	0.0%
661	50	554	5.9%	61.4%	23.7%	0.5%	0.4%	0.6%	0.1%	0.3%	0.0%	3.1%	1.3%	1.1%	0.1%	0.0%	1.5%	0.0%
662	50	297	5.0%	52.8%	36.2%	0.2%	0.2%	0.3%	0.0%	0.1%	0.0%	2.8%	1.2%	1.0%	0.1%	0.0%	0.0%	0.0%
665	70	54	5.8%	61.3%	23.6%	0.5%	0.4%	0.6%	0.1%	0.3%	0.0%	3.9%	1.6%	1.6%	0.2%	0.0%	0.0%	0.0%
669	70	548	5.8%	61.0%	17.1%	0.3%	0.2%	0.3%	0.0%	0.2%	0.1%	6.5%	2.7%	2.7%	0.4%	0.1%	2.7%	0.0%
670	50	354	5.7%	60.0%	20.6%	0.2%	0.2%	0.2%	0.0%	0.1%	0.0%	4.3%	1.8%	2.0%	0.5%	0.1%	4.2%	0.0%
671	70	194	6.0%	62.8%	10.8%	0.4%	0.3%	0.4%	0.0%	0.2%	0.1%	10.5%	4.3%	3.8%	0.3%	0.0%	0.0%	0.0%
672	70	248	6.0%	62.5%	13.6%	0.4%	0.3%	0.5%	0.1%	0.3%	0.1%	9.0%	3.7%	3.3%	0.3%	0.0%	0.0%	0.0%
674	50	772	5.6%	58.9%	23.8%	0.2%	0.2%	0.3%	0.0%	0.1%	0.1%	5.8%	2.4%	1.1%	0.1%	0.0%	1.0%	0.4%
675	50	224	5.7%	59.8%	22.2%	0.1%	0.1%	0.2%	0.0%	0.1%	0.0%	4.0%	1.7%	0.9%	0.1%	0.1%	3.6%	1.2%
676	50	54	6.0%	62.6%	23.4%	0.2%	0.1%	0.2%	0.0%	0.1%	0.0%	4.5%	1.9%	0.7%	0.1%	0.0%	0.0%	0.0%
677	50	63	6.3%	66.2%	20.2%	0.2%	0.2%	0.3%	0.0%	0.1%	0.0%	4.1%	1.7%	0.7%	0.0%	0.0%	0.0%	0.0%
678	50	180	4.6%	48.7%	24.8%	0.5%	0.3%	0.6%	0.1%	0.3%	0.1%	10.8%	4.5%	4.3%	0.5%	0.0%	0.0%	0.0%
679	50	85	5.4%	56.7%	14.1%	0.1%	0.1%	0.1%	0.0%	0.1%	0.1%	12.2%	5.0%	5.3%	0.6%	0.0%	0.0%	0.0%
680	50	172	4.3%	44.9%	21.7%	0.1%	0.1%	0.1%	0.0%	0.1%	0.1%	5.3%	2.2%	2.2%	0.3%	0.0%	0.0%	18.8%
681	50	198	4.8%	50.9%	23.3%	0.5%	0.4%	0.6%	0.1%	0.3%	0.1%	8.0%	3.3%	2.9%	0.2%	0.0%	0.0%	4.5%
682	50	65	5.6%	59.2%	24.6%	0.1%	0.1%	0.1%	0.0%	0.1%	0.1%	5.9%	2.4%	1.5%	0.3%	0.0%	0.0%	0.0%
683	50	85	5.7%	59.6%	17.2%	0.3%	0.2%	0.4%	0.0%	0.2%	0.1%	8.0%	3.3%	1.7%	0.1%	0.0%	0.0%	3.2%
684	50	125	5.4%	56.4%	23.9%	0.3%	0.2%	0.4%	0.0%	0.2%	0.1%	7.0%	2.9%	2.7%	0.4%	0.0%	0.0%	0.0%
685	50	219	5.0%	52.4%	23.5%	0.4%	0.3%	0.5%	0.1%	0.3%	0.1%	9.1%	3.8%	4.0%	0.5%	0.0%	0.0%	0.0%
686	50	292	4.3%	45.2%	11.1%	0.3%	0.2%	0.4%	0.0%	0.2%	0.1%	11.6%	4.8%	4.3%	0.3%	0.1%	2.8%	14.3%
687	50	119	4.6%	48.6%	20.7%	0.1%	0.1%	0.1%	0.0%	0.1%	0.2%	16.1%	6.7%	2.6%	0.1%	0.0%	0.0%	0.0%
688	50	104	5.0%	52.1%	27.8%	0.2%	0.1%	0.2%	0.0%	0.1%	0.1%	9.2%	3.8%	1.2%	0.0%	0.0%	0.0%	0.0%
689	50	255	4.6%	48.5%	28.1%	0.7%	0.5%	0.9%	0.1%	0.5%	0.0%	4.3%	1.8%	1.9%	0.2%	0.1%	3.2%	4.6%
690	50	255	4.6%	48.5%	28.1%	0.7%	0.5%	0.8%	0.1%	0.5%	0.0%	4.4%	1.8%	1.9%	0.2%	0.1%	3.2%	4.6%
691	50	318	4.9%	51.3%	26.0%	0.2%	0.1%	0.2%	0.0%	0.1%	0.1%	10.6%	4.4%	2.0%	0.1%	0.0%	0.0%	0.0%
692	50	318	4.9%	51.3%	26.0%	0.2%	0.1%	0.2%	0.0%	0.1%	0.1%	10.6%	4.4%	2.0%	0.1%	0.0%	0.0%	0.0%
693	50	124	3.8%	39.5%	25.2%	0.3%	0.2%	0.3%	0.0%	0.2%	0.2%	17.5%	7.3%	5.0%	0.6%	0.0%	0.0%	0.0%
695	50	353	4.7%	49.7%	26.1%	0.2%	0.1%	0.2%	0.0%	0.1%	0.1%	12.1%	5.0%	1.7%	0.0%	0.0%	0.0%	0.0%
696	50	7	3.5%	37.2%	39.9%	0.0%	0.0%	0.0%	0.0%	0.0%	0.1%	13.6%	5.6%	0.0%	0.0%	0.0%	0.0%	0.0%
697	50	84	5.0%	52.1%	14.8%	0.3%	0.2%	0.3%	0.0%	0.2%	0.1%	6.6%	2.7%	4.4%	0.3%	0.2%	9.5%	3.3%
698	70	356	6.4%	67.0%	11.4%	1.1%	0.8%	1.3%	0.1%	0.7%	0.0%	4.6%	1.9%	4.4%	0.0%	0.0%	0.0%	0.0%
699	50	137	0.2%	2.0%	2.1%	0.0%	0.0%	0.0%	0.0%	0.0%	0.0%	0.7%	0.3%	0.0%	0.0%	2.0%	85.7%	7.0%
700	70	1966	4.1%	42.7%	25.9%	0.1%	0.1%	0.2%	0.0%	0.1%	0.1%	6.8%	2.8%	1.3%	0.2%	0.1%	5.5%	10.1%
701	70	493	5.0%	52.6%	13.2%	0.6%	0.4%	0.7%	0.1%	0.4%	0.1%	13.9%	5.8%	2.4%	0.2%	0.0%	1.9%	2.8%
702	70	1951	4.1%	42.6%	25.9%	0.1%	0.1%	0.2%	0.0%	0.1%	0.1%	6.7%	2.8%	1.3%	0.2%	0.1%	5.5%	10.2%
704	70	1861	3.9%	40.8%	22.3%	0.3%	0.2%	0.4%	0.0%	0.2%	0.1%	6.4%	2.6%	1.7%	0.1%	0.2%	10.3%	10.5%
705	70	2102	4.1%	43.3%	21.3%	0.3%	0.2%	0.4%	0.0%	0.2%	0.1%	6.3%	2.6%	1.7%	0.1%	0.2%	9.2%	9.9%
706	70	1500	4.9%	51.5%	21.9%	0.1%	0.0%	0.1%	0.0%	0.0%	0.0%	3.5%	1.4%	1.2%	0.2%	0.1%	4.7%	10.3%
712	50	522	5.2%	54.7%	29.4%	0.5%	0.3%	0.6%	0.1%	0.3%	0.0%	4.4%	1.8%	1.4%	0.1%	0.0%	0.6%	0.5%
713	50	35	4.6%	48.2%	17.8%	0.3%	0.2%	0.3%	0.0%	0.2%	0.0%	2.8%	1.1%	0.9%	0.1%	0.5%	22.8%	0.0%
714	50	29	4.9%	51.5%	25.8%	0.3%	0.2%	0.4%	0.0%	0.2%	0.1%	8.3%	3.4%	3.9%	1.0%	0.0%	0.0%	0.0%
715	50	26	5.7%	60.3%	23.7%	0.3%	0.2%	0.4%	0.0%	0.2%	0.0%	4.2%	1.7%	2.4%	0.7%	0.0%	0.0%	0.0%
716	50	117	4.8%	49.9%	19.2%	0.2%	0.1%	0.2%	0.0%	0.1%	0.1%	7.5%	3.1%	2.3%	0.2%	0.3%	12.1%	0.0%
717	50	640	5.3%	55.2%	25.4%	0.4%	0.3%	0.4%	0.0%	0.2%	0.1%	5.3%	2.2%	1.9%	0.2%	0.1%	3.0%	0.0%
718	50	936	5.6%	58.3%	19.0%	0.4%	0.3%	0.5%	0.1%	0.3%	0.1%	6.5%	2.7%	2.4%	0.3%	0.0%	1.6%	2.0%
719	50	557	5.1%	53.2%	26.0%	0.6%	0.4%	0.7%	0.1%	0.4%	0.1%	6.0%	2.5%	1.9%	0.2%	0.0%	0.6%	2.2%
720	50	183	6.1%	63.7%	22.7%	0.6%	0.4%	0.7%	0.1%	0.4%	0.0%	2.7%	1.1%	1.3%	0.1%	0.0%	0.0%	0.0%
721	50	277	4.7%	49.3%	17.6%	0.1%	0.1%	0.2%	0.0%	0.1%	0.0%	3.5%	1.5%	1.2%	0.1%	0.2%	7.5%	13.8%
722	50	263	4.1%	43.3%	18.4%	0.2%	0.1%	0.2%	0.0%	0.1%	0.1%	5.6%	2.3%	2.3%	0.2%	0.2%	7.4%	15.6%
723	50	959	4.8%	50.7%	26.6%	0.5%	0.4%	0.6%	0.1%	0.3%	0.0%	4.1%	1.7%	1.7%	0.3%	0.0%	2.0%	6.1%
724	50	1435	5.1%	53.4%	19.7%	0.6%	0.4%	0.7%	0.1%	0.4%	0.1%	7.2%	3.0%	2.1%	0.2%	0.0%	1.9%	5.3%
725	50	301	4.9%	51.9%	22.7%	0.6%	0.4%	0.7%	0.1%	0.4%	0.0%	4.8%	2.0%	1.4%	0.3%	0.1%	6.0%	3.4%
726	50	691	5.0%	52.6%	20.9%	0.4%	0.3%	0.5%	0.1%	0.3%	0.1%	9.6%	4.0%	2.2%	0.1%	0.1%	2.8%	1.1%
727	50	208	5.4%	56.8%	20.6%	0.3%	0.2%	0.3%	0.0%	0.2%	0.1%	9.7%	4.0%	2.2%	0.1%	0.0%	0.0%	0.0%
728	50	194	5.4%	56.3%	20.6%	0.2%	0.1%	0.2%	0.0%	0.1%	0.1%	10.0%	4.1%	2.5%	0.4%	0.0%	0.0%	0.0%
729	50	213	5.0%	52.2%	24.5%	0.9%	0.6%	1.0%	0.1%	0.6%	0.1%	5.2%	2.2%	1.4%	0.1%	0.0%	0.0%	6.1%
730	50	149	5.8%	60.8%	16.9%	0.3%	0.2%	0.3%	0.0%	0.2%	0.1%	7.3%	3.0%	2.6%	0.5%	0.0%	0.0%	1.8%
731	50	393	5.6%	58.6%	19.1%	0.2%	0.1%	0.2%	0.0%	0.1%	0.1%	7.2%	3.0%	2.3%	0.4%	0.0%	1.5%	1.4%
732	50	376	4.7%	48.8%	20.9%	1.0%	0.7%	1.2%	0.1%	0.6%	0.1%	8.6%	3.6%	2.2%	0.1%	0.0%	1.4%	6.0%
733	50	106	4.6%	48.3%	22.1%	0.0%	0.0%	0.1%	0.0%	0.0%	0.1%	6.8%	2.8%	2.1%	0.6%	0.0%	0.0%	12.3%
734	50	7	3.5%	36.3%	38.9%	0.2%	0.2%	0.3%	0.0%	0.2%	0.1%	13.2%	5.5%	1.6%	0.1%	0.0%	0.0%	0.0%
735	50	40	5.6%	58.5%	18.3%	0.3%	0.2%	0.3%	0.0%	0.2%	0.1%	9.9%	4.1%	2.3%	0.2%	0.0%	0.0%	0.0%

Traffic Flows and Breakdown by 16 Vehicle Classes (Year 2036)

Link No.	Speed Limit	Total Vehicle	19 - Motorcycles (MC)	01 - Private Cars (PC)	03 - Taxi	14 - Non-franchised Bus <=6.4t	15 - Non-franchised Bus 6.4-15t	16 - Non-franchised Bus >15t	12 - Private Light Bus <=3.5t	13 - Private Light Bus >3.5t	04 - Light Goods Vehicles <=2.5t	05 - Lt Goods Vehicles 2.5-3.5t	06 - Light Goods Vehicles >3.5t	07 - Heavy Goods Vehicles <=15t	08 - Heavy Goods Vehicles >15t	17 - Franchised Bus (SD)	18 - Franchised Bus (DD)	11 - Public Light Buses
	km/hr	2100-2200																
736	50	290	4.8%	49.9%	20.6%	0.7%	0.5%	0.8%	0.1%	0.4%	0.1%	11.5%	4.8%	2.4%	0.2%	0.0%	0.0%	3.3%
737	50	51	3.7%	39.2%	17.7%	0.0%	0.0%	0.1%	0.0%	0.0%	0.1%	7.3%	3.0%	2.5%	0.8%	0.0%	0.0%	25.6%
738	50	236	5.0%	51.9%	20.0%	0.7%	0.5%	0.8%	0.1%	0.4%	0.1%	10.1%	4.2%	2.0%	0.2%	0.0%	0.0%	4.1%
739	50	243	4.1%	43.3%	29.1%	0.4%	0.3%	0.5%	0.1%	0.3%	0.1%	6.2%	2.6%	1.2%	0.2%	0.1%	2.2%	9.3%
740	50	386	4.8%	50.4%	17.7%	0.5%	0.3%	0.5%	0.1%	0.3%	0.1%	11.2%	4.6%	1.7%	0.1%	0.1%	2.3%	5.3%
741	50	115	4.5%	47.4%	16.4%	0.4%	0.3%	0.4%	0.0%	0.2%	0.1%	10.2%	4.2%	1.9%	0.2%	0.0%	0.0%	13.7%
742	50	232	4.3%	45.0%	16.1%	0.5%	0.3%	0.6%	0.1%	0.3%	0.0%	3.7%	1.5%	0.8%	0.1%	0.1%	5.2%	21.6%
743	50	302	4.6%	48.8%	17.1%	0.6%	0.4%	0.7%	0.1%	0.4%	0.0%	4.1%	1.7%	0.8%	0.1%	0.1%	4.0%	16.6%
745	50	235	4.5%	47.7%	21.7%	0.5%	0.3%	0.6%	0.1%	0.3%	0.1%	10.1%	4.2%	1.8%	0.1%	0.1%	2.6%	5.3%
746	50	103	4.0%	41.5%	13.2%	0.7%	0.5%	0.9%	0.1%	0.5%	0.1%	7.2%	3.0%	1.1%	0.0%	0.1%	5.2%	22.0%
749	70	2724	5.7%	60.0%	14.8%	0.4%	0.3%	0.5%	0.1%	0.3%	0.1%	8.0%	3.3%	3.3%	0.3%	0.0%	1.9%	1.1%
750	70	2617	5.7%	59.7%	10.9%	0.6%	0.4%	0.7%	0.1%	0.4%	0.1%	10.9%	4.5%	2.6%	0.2%	0.1%	2.2%	1.1%
751	70	793	5.3%	55.3%	20.2%	0.4%	0.3%	0.4%	0.0%	0.2%	0.1%	10.4%	4.3%	2.9%	0.2%	0.0%	0.0%	0.0%
752	70	1011	5.9%	61.6%	18.9%	0.3%	0.2%	0.4%	0.0%	0.2%	0.1%	7.2%	3.0%	1.8%	0.4%	0.0%	0.0%	0.0%
753	70	1017	4.9%	51.6%	23.9%	0.3%	0.2%	0.4%	0.0%	0.2%	0.1%	9.3%	3.9%	2.8%	0.2%	0.0%	1.1%	0.8%
754	70	900	6.0%	63.1%	16.4%	0.2%	0.2%	0.3%	0.0%	0.2%	0.1%	7.0%	2.9%	2.0%	0.2%	0.0%	1.4%	0.0%
755	70	333	4.8%	50.4%	20.0%	0.2%	0.1%	0.2%	0.0%	0.1%	0.1%	12.3%	5.1%	3.6%	0.4%	0.0%	0.2%	2.5%
756	70	279	5.9%	61.7%	13.6%	0.3%	0.2%	0.3%	0.0%	0.2%	0.1%	7.7%	3.2%	1.9%	0.2%	0.1%	4.6%	0.0%
757	50	435	6.1%	63.8%	16.8%	0.2%	0.1%	0.2%	0.0%	0.1%	0.1%	7.2%	3.0%	2.2%	0.2%	0.0%	0.0%	0.0%
759	50	442	5.2%	55.0%	23.9%	0.3%	0.2%	0.4%	0.0%	0.2%	0.1%	7.4%	3.1%	1.7%	0.1%	0.0%	0.0%	2.3%
760	50	357	5.9%	61.6%	19.4%	0.4%	0.3%	0.5%	0.1%	0.3%	0.1%	5.7%	2.4%	1.0%	0.0%	0.0%	0.7%	1.5%
761	50	448	5.2%	54.9%	21.4%	0.3%	0.2%	0.4%	0.0%	0.2%	0.1%	9.3%	3.9%	2.6%	0.2%	0.0%	0.0%	1.2%
777	70	1220	5.5%	58.2%	11.9%	0.5%	0.4%	0.6%	0.1%	0.4%	0.1%	9.7%	4.0%	4.5%	0.3%	0.1%	2.6%	1.1%
778	50	155	5.7%	60.1%	21.8%	0.1%	0.1%	0.1%	0.0%	0.1%	0.1%	6.5%	2.7%	2.4%	0.3%	0.0%	0.0%	0.0%
779	50	1446	5.9%	62.2%	18.3%	0.3%	0.2%	0.3%	0.0%	0.2%	0.1%	7.2%	3.0%	1.9%	0.4%	0.0%	0.0%	0.0%
780	50	1130	5.1%	53.6%	22.5%	0.3%	0.2%	0.4%	0.0%	0.2%	0.1%	9.6%	4.0%	2.7%	0.2%	0.0%	0.9%	0.0%
781	50	190	5.1%	53.3%	24.1%	0.5%	0.3%	0.5%	0.1%	0.3%	0.1%	9.5%	3.9%	2.3%	0.1%	0.0%	0.0%	0.0%
782	50	119	5.7%	59.8%	22.1%	0.1%	0.1%	0.1%	0.0%	0.1%	0.1%	7.3%	3.0%	1.4%	0.1%	0.0%	0.0%	0.0%
783	50	357	5.9%	61.6%	19.4%	0.4%	0.3%	0.5%	0.1%	0.3%	0.1%	5.7%	2.4%	1.0%	0.0%	0.0%	0.7%	1.5%
784	50	376	5.5%	57.3%	20.3%	0.2%	0.1%	0.2%	0.0%	0.1%	0.1%	8.6%	3.6%	2.5%	0.2%	0.0%	0.0%	1.5%
785	50	265	5.8%	60.9%	18.8%	0.5%	0.4%	0.6%	0.1%	0.3%	0.1%	5.8%	2.4%	1.1%	0.0%	0.0%	1.0%	2.1%
786	50	424	5.6%	58.4%	19.9%	0.2%	0.2%	0.3%	0.0%	0.2%	0.1%	8.1%	3.4%	2.2%	0.2%	0.0%	0.0%	1.3%
787	50	585	5.6%	59.2%	19.6%	0.2%	0.1%	0.2%	0.0%	0.1%	0.1%	8.2%	3.4%	2.0%	0.2%	0.0%	0.0%	0.9%
788	50	1046	5.9%	62.1%	17.5%	0.3%	0.2%	0.4%	0.0%	0.2%	0.1%	7.6%	3.1%	2.1%	0.4%	0.0%	0.0%	0.0%
789	50	1315	5.1%	53.3%	21.9%	0.3%	0.2%	0.4%	0.0%	0.2%	0.1%	10.0%	4.1%	2.8%	0.2%	0.0%	0.8%	0.4%
790	50	1071	5.8%	61.0%	17.6%	0.3%	0.2%	0.4%	0.0%	0.2%	0.1%	8.2%	3.4%	2.3%	0.5%	0.0%	0.0%	0.0%
791	50	1113	5.1%	53.1%	21.9%	0.3%	0.2%	0.3%	0.0%	0.2%	0.1%	10.0%	4.2%	2.8%	0.2%	0.0%	1.0%	0.5%
792	50	245	5.6%	58.8%	20.9%	0.2%	0.2%	0.3%	0.0%	0.1%	0.1%	8.2%	3.4%	2.1%	0.2%	0.0%	0.0%	0.0%
793	50	523	5.2%	55.1%	18.5%	0.6%	0.4%	0.7%	0.1%	0.4%	0.1%	10.2%	4.2%	2.8%	0.2%	0.0%	0.5%	1.0%
794	50	403	5.3%	55.3%	21.5%	0.1%	0.1%	0.2%	0.0%	0.1%	0.1%	8.1%	3.3%	1.8%	0.1%	0.1%	2.7%	1.4%
795	50	609	5.3%	55.6%	17.4%	0.6%	0.4%	0.7%	0.1%	0.4%	0.1%	10.8%	4.5%	2.8%	0.1%	0.0%	0.4%	0.9%
796	50	652	5.5%	57.2%	20.5%	0.1%	0.1%	0.1%	0.0%	0.1%	0.1%	8.0%	3.3%	2.0%	0.2%	0.0%	1.6%	1.2%
797	50	335	5.4%	56.7%	15.2%	0.7%	0.5%	0.8%	0.1%	0.5%	0.1%	10.8%	4.5%	2.2%	0.0%	0.0%	0.8%	1.6%
798	50	248	5.5%	57.5%	22.5%	0.2%	0.1%	0.2%	0.0%	0.1%	0.1%	6.9%	2.9%	1.6%	0.1%	0.0%	0.0%	2.2%
799	50	323	5.0%	52.9%	11.3%	0.4%	0.3%	0.5%	0.1%	0.3%	0.1%	7.8%	3.2%	3.0%	0.2%	0.2%	7.5%	7.2%
800	50	342	3.0%	31.2%	9.1%	0.3%	0.2%	0.4%	0.0%	0.2%	0.0%	3.8%	1.6%	1.1%	0.1%	1.0%	42.3%	5.6%
801	50	963	5.1%	53.9%	14.6%	0.3%	0.2%	0.4%	0.0%	0.2%	0.1%	8.6%	3.6%	3.0%	0.5%	0.1%	3.1%	6.3%
802	50	1296	5.1%	53.0%	16.0%	0.3%	0.2%	0.3%	0.0%	0.2%	0.1%	9.5%	3.9%	3.2%	0.5%	0.1%	2.4%	5.3%
803	50	745	4.0%	41.8%	12.7%	0.3%	0.2%	0.4%	0.0%	0.2%	0.1%	6.5%	2.7%	1.3%	0.0%	0.6%	25.8%	3.4%
804	50	907	5.0%	52.8%	14.0%	0.4%	0.2%	0.4%	0.0%	0.2%	0.1%	8.9%	3.7%	2.6%	0.6%	0.1%	4.7%	6.1%
805	50	899	4.5%	47.6%	14.8%	0.1%	0.1%	0.1%	0.0%	0.1%	0.1%	5.7%	2.4%	2.2%	0.4%	0.4%	15.3%	6.4%
806	50	1185	5.2%	54.9%	13.9%	0.3%	0.2%	0.4%	0.0%	0.2%	0.1%	8.7%	3.6%	2.4%	0.5%	0.1%	4.7%	4.7%
807	50	899	4.4%	45.8%	14.3%	0.3%	0.2%	0.4%	0.0%	0.2%	0.1%	7.3%	3.0%	1.5%	0.2%	0.4%	17.0%	4.9%
808	50	421	5.0%	52.8%	22.0%	0.4%	0.3%	0.4%	0.0%	0.2%	0.1%	10.4%	4.3%	3.7%	0.3%	0.0%	0.0%	0.0%
809	50	57	3.8%	40.3%	16.8%	0.1%	0.1%	0.2%	0.0%	0.1%	0.2%	23.5%	9.7%	4.8%	0.3%	0.0%	0.0%	0.0%
814	50	966	5.6%	59.3%	18.2%	0.4%	0.3%	0.5%	0.1%	0.3%	0.1%	8.8%	3.6%	2.3%	0.5%	0.0%	0.0%	0.0%
815	50	440	5.3%	55.7%	20.4%	0.2%	0.2%	0.3%	0.0%	0.2%	0.1%	10.1%	4.2%	3.1%	0.2%	0.0%	0.0%	0.0%
816	50	924	5.6%	59.2%	16.3%	0.5%	0.4%	0.6%	0.1%	0.3%	0.1%	9.8%	4.1%	2.3%	0.4%	0.0%	0.0%	0.2%
817	50	440	5.2%	54.2%	19.9%	0.5%	0.3%	0.5%	0.1%	0.3%	0.1%	10.9%	4.5%	3.3%	0.3%	0.0%	0.0%	0.0%
818	70	2224	5.8%	61.1%	14.2%	0.4%	0.3%	0.5%	0.1%	0.3%	0.1%	8.0%	3.3%	2.6%	0.3%	0.0%	2.0%	1.0%
819	70	1823	5.8%	61.0%	9.1%	0.7%	0.5%	0.8%	0.1%	0.5%	0.1%	11.0%	4.5%	1.7%	0.1%	0.1%	2.8%	1.3%
820	70	2802	5.8%	60.4%	13.7%	0.4%	0.3%	0.5%	0.1%	0.3%	0.1%	9.3%	3.8%	2.5%	0.2%	0.0%	1.7%	0.8%
821	70	2093	5.9%	62.2%	9.1%	0.6%	0.5%	0.8%	0.1%	0.4%	0.1%	10.6%	4.4%	1.6%	0.1%	0.1%	2.4%	1.1%
822	70	1421	5.9%	62.1%	8.6%	0.3%	0.2%	0.3%	0.0%	0.2%	0.1%	12.0%	5.0%	2.1%	0.1%	0.0%	1.4%	1.6%
823	70	1181	5.1%	53.8%	17.2%	0.4%	0.3%	0.5%	0.1%	0.3%	0.1%	10.1%	4.2%	3.2%	0.2%	0.1%	2.5%	2.0%
824	50	615	4.3%	44.7%	10.3%	0.5%	0.4%	0.6%	0.1%	0.3%	0.1%	7.7%	3.2%	2.2%	0.4%	0.2%	7.2%	17.8%
825	50	195	5.9%	61.5%	5.2%	0.7%	0.5%	0.8%	0.1%	0.4%	0.1%	7.9%	3.3%	1.8%	0.0%	0.0%	1.4%	10.5%
826	70	1622	6.2%	65.2%	11.1%	0.5%	0.3%	0.6%	0.1%	0.3%	0.1%	8.6%	3.6%	2.0%	0.3%	0.0%	1.1%	0.0%
827	70	672	6.0%	62.6%	10.2%	1.4%	1.0%	1.7%	0.2%	0.9%	0.1%	7.5%	3.1%	0.6%	0.0%	0.1%	4.6%	0.0%
828	50	75	5.2%	54.3%	13.9%	1.9%	1.3%	2.2%	0.2%	1.2%	0.1%	6.2%	2.6%	10.9%	0.1%	0.0%	0.0%	0.0%
829	50	201	7.4%	78.0%	9.6%	0.0%	0.0%	0.0%	0.0%	0.0%	0.0%	2.7%	1.1%	1.1%	0.0%	0.0%	0.0%	0.0%
830	50	353	5.2%	54.8%	11.7%	0.5%	0.3%	0.5%	0.1%	0.3%	0.1%	10.2%	4.2%	11.6%	0.5%	0.0%	0.0%	0.0%
831	50	163	4.8%	50.2%	9.5%	0.2%	0.1%	0.2%	0.0%	0.1%	0.2%	17.2%	7.1%	10.0%	0.5%	0.0%	0.0%	0.0%
832	50	131	6.3%	65.6%	8.0%	0.3%	0.2%	0.4%	0.0%	0.2%	0.1%	9.9%	4.1%	4.4%	0.4%	0.0%	0.0%	0.0%
833	50	373	5.9%	61.6%	10.5%	0.2%	0.1%	0.2%	0.0%	0.1%	0.1%	10.1%	4.2%	6.9%	0.2%	0.0%	0.0%	0.0%
834	50	651	5.3%	56.0%	25.5%	0.4%	0.3%	0.4%	0.0%	0.2%	0.1%	4.9%	2.0%	1.7%	0.1%	0.1%	3.0%	0.0%
835	50	360	5.6%	58.4%	22.4%	0.4%	0.3%	0.5%	0.1%	0.3%	0.0%	4.6%	1.9%	1.5%	0.1%	0.1%	3.9%	0.0%
836	50	647	4.0%	42.0%	12.7%	0.4%	0.3%	0.4%	0.0%	0.2%	0.1%	7.0%	2.9%	1.6%	0.2%	0.5%	21.0%	6.8%
837	50	341	5.1%	53.7%	21.2%	0.2%	0.1%	0.2%	0.0%	0.1%	0.1%	8.7%	3.6%	1.6%	0.0%	0.1%	3.1%	2.2%
838	50	220	5.2%	54.8%	12.1%	0.3%	0.2%	0.3%	0.0%	0.2%	0.1%	8.6%	3.6%	3.6%	0.3%	0.0%	1.8%	8.7%
839	50	843	4.4%	46.5%	14.1%	0.1%	0.1%	0.1%	0.0%	0.1%	0.1%	6.0%	2.5%	2.2%	0.4%	0.4%	16.3%	6.8%
840	50	46	5.5%	58.2%	20.3%	0.3%	0.2%	0.3%	0.0%	0.2%	0.1%	8.5%	3.5%	2.8%	0.1%	0.0%	0.0%	0.0%
841	50	252	5.3%	55.6%	18.3%	0.2%	0.2%	0.3%	0.0%	0.1%	0.1%	8.2%	3.4%	1.3%	0.1%	0.2%	6.7%	0.0%
842	50	296	2.6%	27.0%	7.4%	0.3%	0.2%	0.4%	0.0%	0.2%	0.0%	3.1%	1.3%	0.9%	0.1%	1.1%	48.9%	6.5%
843	50	493	3.3%	34.8%	9.8%	0.3%	0.2%	0.4%	0.0%	0.2%	0.1%	5.6%	2.3%	1.2%	0.0%	0.8%	35.6%	5.1%
847	50	614	4.8%	50.3%	22.1%	0.3%	0.2%	0.4%	0.0%	0.2%	0.0%	3.2%	1.3%	1.1%	0.2%	0.1%	5.1%	10.4%
848	50	561	5.2%	54.4%	23.6%	0.4%	0.3%	0.4%	0.0%	0.2%	0.0%	3.6%	1.5%	1.2%	0.2%	0.1%	2.7%	6.1%
849	50	110	1.9%	19.8%	8.8%	0.0%	0.0%	0.1%	0.0%	0.0%	0.0%	1.0%	0.4%	0.3%	0.1%	0.1%	5.5%	61.9%
850	50	256	5.4%	56.4%	17.8%	0.2%	0.1%	0.2%	0.0%	0.1%	0.0%	4.4%	1.8%	1.5%	0.4%	0.0%	0.8%	10.7%
851	50	110	1.9%	20.1%	8.9%	0.0%	0.0%	0.1%	0.0%	0.0%	0.0%	1.0%	0.4%	0.3%	0.1%	0.1%	5.5%	61.6%
852	50	152	3.7%	38.4%	17.5%	0.2%	0.2%	0.3%	0.0%	0.1%	0.0%	3.4%	1.4%	1.4%	0.4%	0.0%	1.3%	31.6%
853	50	94	1.2%	12.8%	5.3%	0.0%	0.0%	0.0%	0.0%	0.0%	0.0%	1.0%	0.4%	0.1%	0.0%	0.1%	6.4%	72.3%
854	50	332	4.9%	51.1%	21.3%	0.4%	0.3%	0.4%	0.0%	0.2%	0.0%	3.5%	1.4%	1.2%	0.2%	0.0%	0.6%	14.4%
855	50	104	1.1%	11.7%	4.8%	0.0%	0.0%	0.0%	0.0%	0.0%	0.0%	0.9%	0.4%	0.1%	0.0%	0.1%	5.8%	74.8%
856	50	224	4.5%	46.8%	18.1%	0.3%	0.2%	0.4%	0.0%	0.2%	0.0%	3.6%	1.5%	1.6%	0.3%	0.0%	0.9%	21.5%
859	50	392	5.5%	57.3%	23.7%	0.5%	0.3%	0.6%	0.1%	0.3%	0.1%	6.2%	2.6%	2.4%	0.5%	0.0%	0.0%	0.0%
860	50	331	5.7%	59.8%	24.7%	0.2%	0.2%	0.3%	0.0%	0.1%	0.1%	5.5%	2.3%	1.0%	0.1%	0.0%	0.0%	0.0%
861	50	146	5.6%	58.4%	23.4%	0.3%	0.2%	0.4%	0.0%	0.2%	0.1%	7.0%	2.9%	1.4%	0.1%	0.0%	0.0%	0.0%
862	50	301	5.9%	61.6%	22.3%	0.2%	0.1%	0.2%	0.0%	0.1%	0.1%	5.9%	2.4%	1.0%	0.1%	0.0%	0.0%	0.0%
863	50	190	5.6%	59.0%	23.4%	0.3%	0.2%	0.3%	0.0%	0.2%	0.1%	6.6%	2.7%	1.3%	0.1%	0.0%	0.0%	0.0%
864	50	353	6.0%	63.2%	20.8%	0.2%	0.1%	0.2%	0.0%	0.1%	0.1%	5.8%	2.4%	1.0%	0.1%	0.0%	0.0%	0.0%
865	50	603	5.6%	59.0%	25.0%	0.2%	0.2%	0.3%	0.0%	0.1%	0.1%	5.8%	2.4%	1.1%	0.1%	0.0%	0.0%	0.0%
866	50	340	6.3%	66.0%	17.5%	0.2%	0.1%	0.2%	0.0%	0.1%	0.1%	6.0%	2.5%	1.0%	0.1%	0.0%	0.0%	0.0%
867	50	190	5.1%	53.3%	24.7%	0.7%	0.5%	0.8%	0.1%	0.5%	0.1%	6.7%	2.8%	3.9%	0.9%	0.0%	0.0%	0.0%
868	50	413	5.6%	59.0%	25.8%	0.2%	0.1%	0.2%	0.0%	0.1%	0.1%	5.5%	2.3%	1.0%	0.1%	0.0%	0.0%	0.0%

Traffic Flows and Breakdown by 16 Vehicle Classes (Year 2036)

Link No.	Speed Limit	Total Vehicle	19 - Motorcycles (MC)	01 - Private Cars (PC)	03 - Taxi	14 - Non-franchised Bus <=6.4t	15 - Non-franchised Bus 6.4-15t	16 - Non-franchised Bus >15t	12 - Private Light Bus <=3.5t	13 - Private Light Bus >3.5t	04 - Light Goods Vehicles <=2.5t	05 - Lt Goods Vehicles 2.5-3.5t	06 - Light Goods Vehicles >3.5t	07 - Heavy Goods Vehicles <=15t	08 - Heavy Goods Vehicles >15t	17 - Franchised Bus (SD)	18 - Franchised Bus (DD)	11 - Public Light Buses
	km/hr	2100-2200																
870	50	8	3.4%	35.2%	36.3%	1.7%	1.2%	2.0%	0.2%	1.1%	0.1%	12.3%	5.1%	1.1%	0.1%	0.0%	0.0%	0.0%
871	50	150	3.2%	33.1%	15.0%	0.1%	0.1%	0.2%	0.0%	0.1%	0.1%	12.3%	5.1%	5.3%	0.4%	0.6%	24.5%	0.0%
872	70	981	6.2%	64.6%	8.8%	0.8%	0.5%	0.9%	0.1%	0.5%	0.1%	7.9%	3.3%	4.9%	0.0%	0.0%	1.4%	0.0%
873	70	625	6.0%	63.2%	7.3%	0.5%	0.4%	0.6%	0.1%	0.3%	0.1%	9.8%	4.0%	5.3%	0.1%	0.1%	2.3%	0.0%
874	50	726	5.8%	60.7%	13.9%	0.3%	0.2%	0.3%	0.0%	0.2%	0.0%	3.6%	1.5%	1.2%	0.2%	0.1%	2.8%	9.3%
875	50	772	5.0%	52.5%	11.4%	0.4%	0.3%	0.4%	0.0%	0.2%	0.1%	9.0%	3.7%	5.4%	0.7%	0.1%	6.0%	4.7%
876	50	28	0.9%	9.6%	10.3%	0.0%	0.0%	0.0%	0.0%	0.0%	0.0%	3.5%	1.5%	0.0%	0.0%	0.0%	0.0%	74.1%
877	50	48	3.5%	36.3%	12.7%	0.0%	0.0%	0.0%	0.0%	0.0%	0.0%	2.6%	1.1%	0.7%	0.0%	0.0%	0.0%	43.1%
878	50	47	3.4%	35.9%	12.4%	0.0%	0.0%	0.0%	0.0%	0.0%	0.0%	2.6%	1.1%	0.7%	0.0%	0.0%	0.0%	43.8%
879	50	28	0.9%	9.6%	10.3%	0.0%	0.0%	0.0%	0.0%	0.0%	0.0%	3.5%	1.5%	0.0%	0.0%	0.0%	0.0%	74.1%
882	50	369	5.1%	53.4%	26.3%	0.3%	0.2%	0.4%	0.0%	0.2%	0.1%	7.8%	3.2%	2.7%	0.3%	0.0%	0.0%	0.0%
883	50	370	4.3%	45.1%	23.6%	0.5%	0.3%	0.6%	0.1%	0.3%	0.1%	7.9%	3.3%	1.9%	0.3%	0.2%	10.7%	0.9%
884	50	374	4.3%	45.4%	23.7%	0.5%	0.3%	0.6%	0.1%	0.3%	0.1%	7.7%	3.2%	1.9%	0.3%	0.2%	10.6%	0.9%
885	50	378	4.3%	45.6%	23.9%	0.5%	0.3%	0.6%	0.1%	0.3%	0.1%	7.4%	3.1%	1.9%	0.3%	0.2%	10.4%	0.9%
886	50	383	4.4%	45.9%	24.1%	0.5%	0.3%	0.6%	0.1%	0.3%	0.1%	7.2%	3.0%	1.8%	0.3%	0.2%	10.3%	0.9%
887	50	387	4.4%	46.2%	24.3%	0.5%	0.4%	0.6%	0.1%	0.3%	0.1%	7.0%	2.9%	1.8%	0.3%	0.2%	10.2%	0.9%
888	50	391	4.4%	46.4%	24.4%	0.5%	0.4%	0.6%	0.1%	0.3%	0.1%	6.8%	2.8%	1.8%	0.3%	0.2%	10.1%	0.9%
889	50	395	4.4%	46.7%	24.6%	0.5%	0.4%	0.6%	0.1%	0.3%	0.1%	6.6%	2.7%	1.7%	0.3%	0.2%	10.0%	0.9%
890	50	400	4.5%	46.9%	24.7%	0.5%	0.4%	0.6%	0.1%	0.3%	0.1%	6.3%	2.6%	1.7%	0.3%	0.2%	9.9%	0.9%
891	50	404	4.5%	47.2%	24.9%	0.5%	0.4%	0.6%	0.1%	0.3%	0.1%	6.1%	2.5%	1.7%	0.3%	0.2%	9.8%	0.8%
892	50	408	4.5%	47.4%	25.0%	0.5%	0.4%	0.6%	0.1%	0.3%	0.1%	5.9%	2.5%	1.6%	0.3%	0.2%	9.7%	0.8%
893	50	412	4.5%	47.6%	25.2%	0.5%	0.4%	0.6%	0.1%	0.3%	0.1%	5.7%	2.4%	1.6%	0.3%	0.2%	9.6%	0.8%
894	50	417	4.6%	47.9%	25.3%	0.5%	0.4%	0.6%	0.1%	0.3%	0.1%	5.5%	2.3%	1.6%	0.3%	0.2%	9.5%	0.8%
895	50	8	3.3%	35.0%	37.5%	0.2%	0.1%	0.2%	0.0%	0.1%	0.1%	13.0%	5.4%	4.3%	0.8%	0.0%	0.0%	0.0%
896	50	8	3.3%	35.0%	37.5%	0.2%	0.1%	0.2%	0.0%	0.1%	0.1%	13.0%	5.4%	4.3%	0.8%	0.0%	0.0%	0.0%
897	50	10	4.5%	47.3%	30.1%	0.5%	0.4%	0.6%	0.1%	0.3%	0.1%	10.2%	4.2%	1.4%	0.1%	0.0%	0.0%	0.0%
898	50	10	4.5%	47.3%	30.1%	0.5%	0.4%	0.6%	0.1%	0.3%	0.1%	10.2%	4.2%	1.4%	0.1%	0.0%	0.0%	0.0%
899	50	8	3.3%	35.0%	37.5%	0.2%	0.1%	0.2%	0.0%	0.1%	0.1%	13.0%	5.4%	4.3%	0.8%	0.0%	0.0%	0.0%
900	50	8	3.3%	35.0%	37.5%	0.2%	0.1%	0.2%	0.0%	0.1%	0.1%	13.0%	5.4%	4.3%	0.8%	0.0%	0.0%	0.0%
901	50	15	4.8%	50.5%	21.2%	0.6%	0.4%	0.7%	0.1%	0.4%	0.1%	10.5%	4.4%	4.9%	1.5%	0.0%	0.0%	0.0%
902	50	15	4.8%	50.5%	21.2%	0.6%	0.4%	0.7%	0.1%	0.4%	0.1%	10.5%	4.4%	4.9%	1.5%	0.0%	0.0%	0.0%
903	50	8	3.3%	35.0%	37.5%	0.2%	0.1%	0.2%	0.0%	0.1%	0.1%	13.0%	5.4%	4.3%	0.8%	0.0%	0.0%	0.0%
904	50	8	3.3%	35.0%	37.5%	0.2%	0.1%	0.2%	0.0%	0.1%	0.1%	13.0%	5.4%	4.3%	0.8%	0.0%	0.0%	0.0%
905	50	15	4.8%	50.5%	21.2%	0.6%	0.4%	0.7%	0.1%	0.4%	0.1%	10.5%	4.4%	4.9%	1.5%	0.0%	0.0%	0.0%
906	50	460	4.3%	44.9%	18.0%	0.2%	0.2%	0.3%	0.0%	0.2%	0.1%	8.3%	3.5%	3.0%	0.6%	0.2%	8.3%	7.9%
907	50	453	4.3%	45.0%	18.1%	0.2%	0.2%	0.3%	0.0%	0.2%	0.1%	8.2%	3.4%	2.9%	0.6%	0.2%	8.4%	8.0%
908	50	445	4.3%	45.0%	18.1%	0.2%	0.2%	0.3%	0.0%	0.2%	0.1%	8.0%	3.3%	2.8%	0.6%	0.2%	8.6%	8.2%
909	50	437	4.3%	45.0%	18.1%	0.2%	0.2%	0.3%	0.0%	0.1%	0.1%	7.9%	3.3%	2.7%	0.5%	0.2%	8.7%	8.3%
910	50	430	4.3%	45.1%	18.2%	0.2%	0.2%	0.3%	0.0%	0.1%	0.1%	7.7%	3.2%	2.6%	0.5%	0.2%	8.9%	8.5%
911	50	422	4.3%	45.1%	18.2%	0.2%	0.2%	0.2%	0.0%	0.1%	0.1%	7.5%	3.1%	2.5%	0.5%	0.2%	9.1%	8.6%
912	50	414	4.3%	45.2%	18.3%	0.2%	0.1%	0.2%	0.0%	0.1%	0.1%	7.3%	3.0%	2.4%	0.4%	0.2%	9.2%	8.8%
913	50	407	4.3%	45.2%	18.3%	0.2%	0.1%	0.2%	0.0%	0.1%	0.1%	7.1%	3.0%	2.3%	0.4%	0.2%	9.4%	8.9%
914	50	399	4.3%	45.3%	18.3%	0.2%	0.1%	0.2%	0.0%	0.1%	0.1%	6.9%	2.9%	2.2%	0.4%	0.2%	9.6%	9.1%
915	50	391	4.3%	45.3%	18.4%	0.2%	0.1%	0.2%	0.0%	0.1%	0.1%	6.7%	2.8%	2.1%	0.3%	0.2%	9.8%	9.3%
916	50	384	4.3%	45.4%	18.4%	0.2%	0.1%	0.2%	0.0%	0.1%	0.1%	6.5%	2.7%	2.0%	0.3%	0.2%	10.0%	9.5%
917	50	376	4.3%	45.4%	18.5%	0.2%	0.1%	0.2%	0.0%	0.1%	0.1%	6.3%	2.6%	1.9%	0.2%	0.2%	10.2%	9.7%
918	50	384	5.2%	54.8%	21.2%	0.3%	0.2%	0.3%	0.0%	0.2%	0.1%	7.8%	3.2%	3.5%	0.5%	0.0%	0.0%	2.7%
919	50	7	3.5%	37.2%	39.9%	0.0%	0.0%	0.0%	0.0%	0.0%	0.1%	13.6%	5.6%	0.0%	0.0%	0.0%	0.0%	0.0%
920	50	392	5.3%	56.0%	21.7%	0.2%	0.2%	0.3%	0.0%	0.2%	0.1%	8.6%	3.6%	3.4%	0.4%	0.0%	0.0%	0.0%
921	50	34	1.6%	16.8%	8.4%	0.0%	0.0%	0.0%	0.0%	0.0%	0.0%	2.9%	1.2%	0.5%	0.0%	1.4%	59.1%	8.1%
922	50	159	4.5%	47.3%	16.6%	0.3%	0.2%	0.3%	0.0%	0.2%	0.1%	7.1%	2.9%	2.7%	0.1%	0.4%	17.3%	0.0%
923	50	7	3.5%	37.2%	39.9%	0.0%	0.0%	0.0%	0.0%	0.0%	0.1%	13.6%	5.6%	0.0%	0.0%	0.0%	0.0%	0.0%
924	50	7	3.5%	37.2%	39.9%	0.0%	0.0%	0.0%	0.0%	0.0%	0.1%	13.6%	5.6%	0.0%	0.0%	0.0%	0.0%	0.0%
925	50	7	3.5%	37.2%	39.9%	0.0%	0.0%	0.0%	0.0%	0.0%	0.1%	13.6%	5.6%	0.0%	0.0%	0.0%	0.0%	0.0%
926	50	7	3.5%	37.2%	39.9%	0.0%	0.0%	0.0%	0.0%	0.0%	0.1%	13.6%	5.6%	0.0%	0.0%	0.0%	0.0%	0.0%
927	50	128	4.3%	45.6%	22.2%	0.3%	0.2%	0.3%	0.0%	0.2%	0.0%	4.1%	1.7%	1.6%	0.2%	0.0%	0.0%	19.2%
928	50	38	1.3%	13.8%	7.6%	0.1%	0.0%	0.1%	0.0%	0.0%	0.0%	2.6%	1.1%	0.9%	0.2%	0.2%	7.1%	65.0%
929	50	201	5.6%	58.6%	24.6%	0.6%	0.4%	0.7%	0.1%	0.4%	0.1%	5.0%	2.1%	1.6%	0.3%	0.0%	0.0%	0.0%
930	50	104	5.2%	55.0%	18.7%	0.3%	0.2%	0.4%	0.0%	0.2%	0.1%	9.5%	3.9%	3.1%	0.6%	0.0%	0.0%	2.6%
931	50	107	5.3%	55.6%	28.4%	0.1%	0.1%	0.1%	0.0%	0.1%	0.1%	5.7%	2.4%	1.7%	0.4%	0.0%	0.0%	0.0%
932	50	84	5.0%	52.5%	15.3%	0.3%	0.2%	0.3%	0.0%	0.2%	0.1%	6.5%	2.7%	1.4%	0.1%	0.0%	0.0%	15.5%
933	50	145	3.9%	40.7%	22.9%	0.3%	0.2%	0.4%	0.0%	0.2%	0.1%	7.2%	3.0%	1.2%	0.1%	0.1%	4.6%	15.2%
934	50	84	5.4%	57.1%	15.6%	0.2%	0.1%	0.2%	0.0%	0.1%	0.0%	3.5%	1.5%	0.6%	0.0%	0.0%	0.0%	15.5%
935	50	60	2.3%	24.3%	11.0%	0.3%	0.2%	0.3%	0.0%	0.2%	0.1%	8.1%	3.4%	1.5%	0.0%	0.3%	11.2%	36.8%
936	50	256	4.0%	41.6%	28.4%	0.3%	0.2%	0.3%	0.0%	0.2%	0.1%	7.2%	3.0%	1.5%	0.3%	0.1%	2.9%	10.2%
937	50	495	4.7%	49.1%	17.7%	0.4%	0.3%	0.5%	0.1%	0.3%	0.1%	8.7%	3.6%	1.4%	0.1%	0.1%	3.4%	9.7%
938	50	205	4.3%	45.1%	27.4%	0.2%	0.2%	0.3%	0.0%	0.2%	0.1%	8.1%	3.4%	1.8%	0.3%	0.1%	3.6%	5.0%
939	50	493	4.6%	48.7%	18.5%	0.4%	0.3%	0.5%	0.1%	0.3%	0.1%	9.9%	4.1%	1.6%	0.1%	0.1%	4.8%	6.0%
940	50	499	5.0%	52.3%	18.8%	0.4%	0.3%	0.4%	0.0%	0.2%	0.1%	10.4%	4.3%	1.8%	0.1%	0.0%	1.7%	4.1%
941	50	414	4.8%	50.9%	17.9%	0.4%	0.3%	0.5%	0.1%	0.3%	0.1%	11.1%	4.6%	1.8%	0.1%	0.0%	2.1%	5.0%
942	50	43	4.3%	44.9%	22.1%	0.4%	0.3%	0.5%	0.1%	0.3%	0.2%	16.1%	6.7%	3.9%	0.2%	0.0%	0.0%	0.0%
943	50	179	6.0%	62.5%	18.1%	0.2%	0.1%	0.2%	0.0%	0.1%	0.1%	7.6%	3.1%	1.9%	0.2%	0.0%	0.0%	0.0%
944	50	182	5.4%	57.1%	18.5%	0.2%	0.1%	0.2%	0.0%	0.1%	0.1%	7.8%	3.2%	2.1%	0.1%	0.1%	3.3%	1.5%
945	50	204	4.0%	42.4%	16.2%	0.9%	0.6%	1.1%	0.1%	0.6%	0.1%	12.0%	5.0%	2.9%	0.2%	0.1%	2.6%	11.1%
946	50	55	3.9%	40.9%	22.7%	0.4%	0.3%	0.4%	0.0%	0.2%	0.1%	9.2%	3.8%	1.8%	0.0%	0.3%	11.0%	5.0%
947	50	213	4.4%	45.9%	16.3%	0.8%	0.6%	1.0%	0.1%	0.5%	0.1%	10.3%	4.3%	2.3%	0.2%	0.1%	2.5%	10.6%
948	50	11	2.9%	30.5%	27.1%	0.0%	0.0%	0.0%	0.0%	0.0%	0.1%	9.2%	3.8%	0.2%	0.0%	0.0%	0.0%	25.9%
949	50	20	1.3%	13.2%	14.2%	0.0%	0.0%	0.0%	0.0%	0.0%	0.0%	4.8%	2.0%	0.0%	0.0%	0.0%	0.0%	64.4%
950	50	11	2.9%	30.5%	27.1%	0.0%	0.0%	0.0%	0.0%	0.0%	0.1%	9.2%	3.8%	0.2%	0.0%	0.0%	0.0%	25.9%
951	50	20	1.3%	13.2%	14.2%	0.0%	0.0%	0.0%	0.0%	0.0%	0.0%	4.8%	2.0%	0.0%	0.0%	0.0%	0.0%	64.4%
952	50	11	2.9%	30.5%	27.1%	0.0%	0.0%	0.0%	0.0%	0.0%	0.1%	9.2%	3.8%	0.2%	0.0%	0.0%	0.0%	25.9%
953	50	20	1.3%	13.2%	14.2%	0.0%	0.0%	0.0%	0.0%	0.0%	0.0%	4.8%	2.0%	0.0%	0.0%	0.0%	0.0%	64.4%
954	50	11	2.9%	30.5%	27.1%	0.0%	0.0%	0.0%	0.0%	0.0%	0.1%	9.2%	3.8%	0.2%	0.0%	0.0%	0.0%	25.9%
955	50	20	1.3%	13.2%	14.2%	0.0%	0.0%	0.0%	0.0%	0.0%	0.0%	4.8%	2.0%	0.0%	0.0%	0.0%	0.0%	64.4%
956	50	11	2.9%	30.5%	27.1%	0.0%	0.0%	0.0%	0.0%	0.0%	0.1%	9.2%	3.8%	0.2%	0.0%	0.0%	0.0%	25.9%
957	50	20	1.3%	13.2%	14.2%	0.0%	0.0%	0.0%	0.0%	0.0%	0.0%	4.8%	2.0%	0.0%	0.0%	0.0%	0.0%	64.4%
958	50	7	3.5%	37.2%	39.9%	0.0%	0.0%	0.0%	0.0%	0.0%	0.1%	13.6%	5.6%	0.0%	0.0%	0.0%	0.0%	0.0%
959	50	7	3.5%	37.2%	39.9%	0.0%	0.0%	0.0%	0.0%	0.0%	0.1%	13.6%	5.6%	0.0%	0.0%	0.0%	0.0%	0.0%
960	50	91	0.3%	2.9%	3.2%	0.0%	0.0%	0.0%	0.0%	0.0%	0.0%	1.1%	0.4%	0.0%	0.0%	0.2%	6.6%	85.3%
961	50	126	3.6%	37.5%	14.0%	0.2%	0.2%	0.3%	0.0%	0.2%	0.0%	2.3%	1.0%	0.9%	0.1%	0.0%	1.6%	38.1%
962	50	7	3.5%	37.2%	39.9%	0.0%	0.0%	0.0%	0.0%	0.0%	0.1%	13.6%	5.6%	0.0%	0.0%	0.0%	0.0%	0.0%
963	50	7	3.5%	37.2%	39.9%	0.0%	0.0%	0.0%	0.0%	0.0%	0.1%	13.6%	5.6%	0.0%	0.0%	0.0%	0.0%	0.0%
964	50	7	3.5%	37.2%	39.9%	0.0%	0.0%	0.0%	0.0%	0.0%	0.1%	13.6%	5.6%	0.0%	0.0%	0.0%	0.0%	0.0%
965	50	7	3.5%	37.2%	39.9%	0.0%	0.0%	0.0%	0.0%	0.0%	0.1%	13.6%	5.6%	0.0%	0.0%	0.0%	0.0%	0.0%
966	50	20	5.7%	59.5%	25.8%	0.2%	0.2%	0.3%	0.0%	0.1%	0.1%	5.0%	2.1%	0.9%	0.2%	0.0%	0.0%	0.0%
968	50	91	0.3%	2.9%	3.2%	0.0%	0.0%	0.0%	0.0%	0.0%	0.0%	1.1%	0.4%	0.0%	0.0%	0.2%	6.6%	85.3%
969	50	126	3.6%	37.5%	14.0%	0.2%	0.2%	0.3%	0.0%	0.2%	0.0%	2.3%	1.0%	0.9%	0.1%	0.0%	1.6%	38.1%
970	50	91	0.3%	2.9%	3.2%	0.0%	0.0%	0.0%	0.0%	0.0%	0.0%	1.1%	0.4%	0.0%	0.0%	0.2%	6.6%	85.3%
971	50	126	3.6%	37.5%	14.0%	0.2%	0.2%	0.3%	0.0%	0.2%	0.0%	2.3%	1.0%	0.9%	0.1%	0.0%	1.6%	38.1%
972	50	91	0.3%	2.9%	3.2%	0.0%	0.0%	0.0%	0.0%	0.0%	0.0%	1.1%	0.4%	0.0%	0.0%	0.2%	6.6%	85.3%
973	50	126	3.6%	37.5%	14.0%	0.2%	0.2%	0.3%	0.0%	0.2%	0.0%	2.3%	1.0%	0.9%	0.1%	0.0%	1.6%	38.1%
974	50	91	0.3%	2.9%	3.2%	0.0%	0.0%	0.0%	0.0%	0.0%	0.0%	1.1%	0.4%	0.0%	0.0%	0.2%	6.6%	85.3%
975	50	126	3.6%	37.5%	14.0%	0.2%	0.2%	0.3%	0.0%	0.2%	0.0%	2.3%	1.0%	0.9%	0.1%	0.0%	1.6%	38.1%
976	50	7	3.5%	37.2%	39.9%	0.0%	0.0%	0.0%	0.0%	0.0%	0.1%	13.6%	5.6%	0.0%	0.0%	0.0%	0.0%	0.0%
977	50	7	3.5%	37.2%	39.9%	0.0%	0.0%	0.0%	0.0%	0.0%	0.1%	13.6%	5.6%	0.0%	0.0%	0.0%	0.0%	0.0%

Traffic Flows and Breakdown by 16 Vehicle Classes (Year 2036)

Link No.	Speed Limit	Total Vehicle	19 - Motorcycles (MC)	01 - Private Cars (PC)	03 - Taxi	14 - Non-franchised Bus <=6.4t	15 - Non-franchised Bus 6.4-15t	16 - Non-franchised Bus >15t	12 - Private Light Bus <=3.5t	13 - Private Light Bus >3.5t	04 - Light Goods Vehicles <=2.5t	05 - Lt Goods Vehicles 2.5-3.5t	06 - Light Goods Vehicles >3.5t	07 - Heavy Goods Vehicles <=15t	08 - Heavy Goods Vehicles >15t	17 - Franchised Bus (SD)	18 - Franchised Bus (DD)	11 - Public Light Buses
	km/hr	2100-2200																
978	50	7	3.5%	37.2%	39.9%	0.0%	0.0%	0.0%	0.0%	0.0%	0.1%	13.6%	5.6%	0.0%	0.0%	0.0%	0.0%	0.0%
979	50	7	3.5%	37.2%	39.9%	0.0%	0.0%	0.0%	0.0%	0.0%	0.1%	13.6%	5.6%	0.0%	0.0%	0.0%	0.0%	0.0%
980	50	7	3.5%	37.2%	39.9%	0.0%	0.0%	0.0%	0.0%	0.0%	0.1%	13.6%	5.6%	0.0%	0.0%	0.0%	0.0%	0.0%
981	50	7	3.5%	37.2%	39.9%	0.0%	0.0%	0.0%	0.0%	0.0%	0.1%	13.6%	5.6%	0.0%	0.0%	0.0%	0.0%	0.0%
982	50	155	3.5%	37.1%	13.0%	0.2%	0.2%	0.3%	0.0%	0.2%	0.0%	2.6%	1.1%	0.9%	0.1%	0.0%	1.3%	39.4%
983	50	155	3.5%	37.1%	13.0%	0.2%	0.2%	0.3%	0.0%	0.2%	0.0%	2.6%	1.1%	0.9%	0.1%	0.0%	1.3%	39.4%
984	50	128	4.3%	45.6%	22.2%	0.3%	0.2%	0.3%	0.0%	0.2%	0.0%	4.1%	1.7%	1.6%	0.2%	0.0%	0.0%	19.2%
985	50	38	1.3%	13.8%	7.6%	0.1%	0.0%	0.1%	0.0%	0.0%	0.0%	2.6%	1.1%	0.9%	0.2%	0.2%	7.1%	65.0%
986	70	267	4.7%	49.0%	36.0%	0.3%	0.2%	0.3%	0.0%	0.2%	0.0%	3.4%	1.4%	1.4%	0.3%	0.1%	2.5%	0.0%
987	70	340	4.6%	48.3%	33.1%	0.6%	0.4%	0.7%	0.1%	0.4%	0.0%	3.3%	1.4%	1.3%	0.3%	0.0%	2.0%	3.6%
988	70	597	5.5%	57.4%	21.8%	0.5%	0.3%	0.6%	0.1%	0.3%	0.1%	6.2%	2.6%	2.0%	0.1%	0.0%	0.0%	2.5%
989	70	524	5.6%	59.1%	21.8%	0.3%	0.2%	0.4%	0.0%	0.2%	0.1%	6.7%	2.8%	2.1%	0.1%	0.0%	0.0%	0.5%
990	50	73	4.3%	45.5%	22.2%	1.8%	1.2%	2.1%	0.2%	1.1%	0.0%	2.6%	1.1%	0.8%	0.2%	0.0%	0.0%	16.9%
992	70	2647	5.2%	54.5%	18.4%	0.2%	0.1%	0.2%	0.0%	0.1%	0.1%	6.1%	2.5%	1.8%	0.2%	0.1%	3.7%	6.8%
993	70	2733	4.3%	45.2%	23.2%	0.3%	0.2%	0.4%	0.0%	0.2%	0.1%	7.5%	3.1%	2.3%	0.3%	0.1%	4.9%	7.8%
994	50	568	5.6%	58.9%	24.4%	0.2%	0.1%	0.2%	0.0%	0.1%	0.1%	5.1%	2.1%	1.0%	0.1%	0.0%	1.4%	0.5%
995	50	138	6.1%	63.5%	22.9%	0.2%	0.1%	0.2%	0.0%	0.1%	0.0%	4.3%	1.8%	0.7%	0.1%	0.0%	0.0%	0.0%
996	50	401	4.9%	51.1%	18.7%	0.2%	0.2%	0.3%	0.0%	0.2%	0.1%	5.5%	2.3%	1.6%	0.3%	0.2%	9.2%	5.3%
998	50	270	5.4%	56.9%	14.7%	0.1%	0.1%	0.1%	0.0%	0.0%	0.0%	4.7%	2.0%	2.3%	0.2%	0.1%	5.5%	7.9%
999	50	85	4.8%	50.7%	10.4%	0.4%	0.3%	0.5%	0.1%	0.3%	0.1%	6.4%	2.7%	1.6%	0.1%	0.3%	15.0%	6.4%
1001	50	210	5.1%	53.1%	15.3%	0.2%	0.1%	0.2%	0.0%	0.1%	0.0%	4.3%	1.8%	2.2%	0.3%	0.0%	0.0%	17.3%
1002	50	123	4.2%	44.3%	11.8%	0.2%	0.1%	0.2%	0.0%	0.1%	0.0%	4.7%	2.0%	2.2%	0.4%	0.0%	0.0%	29.6%
1003	50	655	5.5%	57.5%	12.6%	0.2%	0.1%	0.2%	0.0%	0.1%	0.1%	10.8%	4.5%	5.8%	0.2%	0.0%	0.0%	2.4%
1004	50	475	5.4%	57.2%	14.8%	0.3%	0.2%	0.4%	0.0%	0.2%	0.1%	9.3%	3.8%	8.0%	0.3%	0.0%	0.0%	0.0%
1006	70	2506	4.3%	45.5%	22.8%	0.3%	0.2%	0.4%	0.0%	0.2%	0.1%	7.1%	3.0%	2.2%	0.3%	0.1%	5.0%	8.5%
1007	70	2647	5.2%	54.5%	18.4%	0.2%	0.1%	0.2%	0.0%	0.1%	0.1%	6.1%	2.5%	1.8%	0.2%	0.1%	3.7%	6.8%
1008	50	74	5.5%	57.6%	27.0%	0.3%	0.2%	0.4%	0.0%	0.2%	0.1%	5.3%	2.2%	1.3%	0.1%	0.0%	0.0%	0.0%
1011	70	1225	6.0%	63.2%	10.4%	0.6%	0.4%	0.7%	0.1%	0.4%	0.1%	8.3%	3.4%	3.7%	0.0%	0.1%	2.5%	0.0%
1012	70	1307	5.7%	60.3%	9.3%	0.6%	0.4%	0.7%	0.1%	0.4%	0.1%	10.7%	4.4%	3.1%	0.1%	0.1%	3.1%	1.0%
1014	70	1935	3.9%	40.8%	25.1%	0.3%	0.2%	0.4%	0.0%	0.2%	0.1%	5.9%	2.5%	1.9%	0.4%	0.2%	9.6%	8.5%
1015	50	262	4.6%	48.7%	23.1%	0.4%	0.3%	0.4%	0.0%	0.2%	0.0%	3.6%	1.5%	0.7%	0.1%	0.4%	16.1%	0.0%
1016	50	363	5.2%	54.5%	20.3%	0.3%	0.2%	0.4%	0.0%	0.2%	0.1%	10.0%	4.1%	1.6%	0.1%	0.0%	0.7%	2.3%
1017	70	2041	5.3%	55.4%	22.1%	0.3%	0.2%	0.4%	0.0%	0.2%	0.1%	7.9%	3.3%	3.0%	0.3%	0.0%	1.3%	0.1%
1020	50	23	5.7%	60.3%	22.7%	0.2%	0.2%	0.3%	0.0%	0.2%	0.1%	5.7%	2.4%	2.1%	0.1%	0.0%	0.0%	0.0%
1021	50	21	5.2%	54.6%	27.4%	0.6%	0.4%	0.7%	0.1%	0.4%	0.1%	5.4%	2.2%	2.8%	0.1%	0.0%	0.0%	0.0%
3001	50	12	2.1%	22.3%	23.9%	0.0%	0.0%	0.0%	0.0%	0.0%	0.1%	8.1%	3.4%	0.0%	0.0%	0.0%	0.0%	40.0%
3002	50	12	2.1%	22.3%	23.9%	0.0%	0.0%	0.0%	0.0%	0.0%	0.1%	8.1%	3.4%	0.0%	0.0%	0.0%	0.0%	40.0%
3003	50	260	5.2%	54.4%	27.3%	0.6%	0.4%	0.7%	0.1%	0.4%	0.1%	5.6%	2.3%	2.9%	0.1%	0.0%	0.0%	0.0%
3004	50	320	5.7%	60.1%	22.6%	0.2%	0.2%	0.3%	0.0%	0.2%	0.1%	5.9%	2.4%	2.2%	0.1%	0.0%	0.0%	0.0%
3005	50	21	5.2%	54.6%	27.4%	0.6%	0.4%	0.7%	0.1%	0.4%	0.1%	5.4%	2.2%	2.8%	0.1%	0.0%	0.0%	0.0%
3006	50	23	5.7%	60.3%	22.7%	0.2%	0.2%	0.3%	0.0%	0.2%	0.1%	5.7%	2.4%	2.1%	0.1%	0.0%	0.0%	0.0%
3007	50	26	4.3%	44.6%	22.4%	0.5%	0.3%	0.6%	0.1%	0.3%	0.0%	4.4%	1.8%	2.3%	0.1%	0.0%	0.0%	18.3%
3008	50	26	4.3%	44.6%	22.4%	0.5%	0.3%	0.6%	0.1%	0.3%	0.0%	4.4%	1.8%	2.3%	0.1%	0.0%	0.0%	18.3%
3009	50	12	2.1%	22.3%	23.9%	0.0%	0.0%	0.0%	0.0%	0.0%	0.1%	8.1%	3.4%	0.0%	0.0%	0.0%	0.0%	40.0%
3010	50	7	3.5%	37.2%	39.9%	0.0%	0.0%	0.0%	0.0%	0.0%	0.1%	13.6%	5.6%	0.0%	0.0%	0.0%	0.0%	0.0%
3011	50	27	4.7%	49.7%	18.7%	0.2%	0.1%	0.2%	0.0%	0.1%	0.0%	4.7%	2.0%	1.7%	0.1%	0.0%	0.0%	17.6%
3012	50	286	5.1%	53.5%	26.8%	0.6%	0.4%	0.7%	0.1%	0.4%	0.1%	5.5%	2.3%	2.9%	0.1%	0.0%	0.0%	1.7%
3013	50	348	5.6%	59.3%	22.3%	0.2%	0.2%	0.3%	0.0%	0.2%	0.1%	5.8%	2.4%	2.1%	0.1%	0.0%	0.0%	1.4%
3014	50	129	5.4%	56.4%	28.3%	0.6%	0.4%	0.7%	0.1%	0.4%	0.0%	3.9%	1.6%	2.1%	0.1%	0.0%	0.0%	0.0%
3015	50	144	5.9%	62.2%	23.4%	0.3%	0.2%	0.3%	0.0%	0.2%	0.0%	4.2%	1.7%	1.5%	0.1%	0.0%	0.0%	0.0%
3016	50	101	6.0%	62.5%	23.6%	0.3%	0.2%	0.3%	0.0%	0.2%	0.0%	3.9%	1.6%	1.4%	0.1%	0.0%	0.0%	0.0%
3017	50	90	5.4%	56.6%	28.4%	0.6%	0.4%	0.7%	0.1%	0.4%	0.0%	3.7%	1.5%	2.0%	0.1%	0.0%	0.0%	0.0%
3018	50	621	5.3%	56.1%	27.0%	0.5%	0.4%	0.6%	0.1%	0.3%	0.0%	4.5%	1.9%	2.3%	0.1%	0.0%	0.0%	0.8%
3019	50	708	5.8%	60.7%	23.2%	0.3%	0.2%	0.3%	0.0%	0.2%	0.0%	4.8%	2.0%	1.8%	0.1%	0.0%	0.0%	0.7%
3020	50	41	6.1%	64.0%	24.1%	0.3%	0.2%	0.3%	0.0%	0.2%	0.0%	2.7%	1.1%	1.0%	0.0%	0.0%	0.0%	0.0%
3021	50	29	5.5%	57.3%	28.8%	0.6%	0.4%	0.7%	0.1%	0.4%	0.0%	3.4%	1.4%	1.3%	0.1%	0.0%	0.0%	0.0%
3022	50	613	5.3%	55.8%	27.2%	0.6%	0.4%	0.6%	0.1%	0.4%	0.0%	4.5%	1.9%	2.3%	0.1%	0.0%	0.0%	0.8%
3023	50	720	5.8%	61.0%	23.0%	0.3%	0.2%	0.3%	0.0%	0.2%	0.0%	4.8%	2.0%	1.7%	0.1%	0.0%	0.0%	0.7%
3024	50	45	5.4%	56.8%	28.5%	0.6%	0.4%	0.7%	0.1%	0.4%	0.0%	3.5%	1.5%	1.9%	0.1%	0.0%	0.0%	0.0%
3025	50	60	6.0%	62.9%	23.7%	0.3%	0.2%	0.3%	0.0%	0.2%	0.0%	3.6%	1.5%	1.3%	0.1%	0.0%	0.0%	0.0%
3026	50	598	5.3%	55.2%	27.7%	0.6%	0.4%	0.7%	0.1%	0.4%	0.0%	4.5%	1.9%	2.4%	0.1%	0.0%	0.0%	0.8%
3027	50	720	5.8%	61.0%	23.0%	0.3%	0.2%	0.3%	0.0%	0.2%	0.0%	4.8%	2.0%	1.7%	0.1%	0.0%	0.0%	0.7%
3028	50	475	5.6%	59.0%	21.4%	0.5%	0.4%	0.6%	0.1%	0.3%	0.1%	5.6%	2.3%	2.8%	0.1%	0.0%	0.0%	1.0%
3029	50	618	6.0%	62.4%	21.5%	0.3%	0.2%	0.4%	0.0%	0.2%	0.0%	4.4%	1.8%	1.8%	0.1%	0.0%	0.0%	0.8%
3030	50	691	5.5%	58.0%	28.7%	0.4%	0.3%	0.5%	0.1%	0.3%	0.0%	3.4%	1.4%	1.3%	0.1%	0.0%	0.0%	0.0%
3031	50	671	5.8%	60.3%	25.0%	0.3%	0.2%	0.3%	0.0%	0.2%	0.0%	4.4%	1.8%	1.5%	0.1%	0.0%	0.0%	0.0%
3032	50	677	5.5%	57.6%	29.1%	0.5%	0.3%	0.5%	0.1%	0.3%	0.0%	3.4%	1.4%	1.3%	0.1%	0.0%	0.0%	0.0%
3033	50	683	5.8%	60.6%	24.8%	0.3%	0.2%	0.3%	0.0%	0.2%	0.0%	4.4%	1.8%	1.5%	0.1%	0.0%	0.0%	0.0%
3034	50	371	5.0%	52.1%	36.6%	0.5%	0.4%	0.6%	0.1%	0.3%	0.0%	2.4%	1.0%	0.9%	0.0%	0.0%	0.0%	0.0%
3035	50	388	5.6%	58.5%	28.1%	0.2%	0.1%	0.2%	0.0%	0.1%	0.0%	4.4%	1.8%	1.1%	0.0%	0.0%	0.0%	0.0%
3036	50	475	5.6%	59.0%	21.4%	0.5%	0.4%	0.6%	0.1%	0.3%	0.1%	5.6%	2.3%	2.8%	0.1%	0.0%	0.0%	1.0%
3037	50	625	6.0%	62.6%	21.4%	0.3%	0.2%	0.4%	0.0%	0.2%	0.0%	4.4%	1.8%	1.7%	0.1%	0.0%	0.0%	0.8%
3038	50	475	5.6%	59.0%	21.4%	0.5%	0.4%	0.6%	0.1%	0.3%	0.1%	5.6%	2.3%	2.8%	0.1%	0.0%	0.0%	1.0%
3039	50	625	6.0%	62.6%	21.4%	0.3%	0.2%	0.4%	0.0%	0.2%	0.0%	4.4%	1.8%	1.7%	0.1%	0.0%	0.0%	0.8%
3040	50	616	6.0%	62.9%	21.3%	0.3%	0.2%	0.4%	0.0%	0.2%	0.0%	4.6%	1.9%	1.1%	0.0%	0.0%	0.0%	0.8%
3041	50	536	5.8%	61.2%	19.7%	0.3%	0.2%	0.3%	0.0%	0.2%	0.1%	6.4%	2.7%	2.1%	0.2%	0.0%	0.0%	0.9%
3042	50	148	5.8%	60.5%	23.7%	0.3%	0.2%	0.3%	0.0%	0.2%	0.1%	5.8%	2.4%	0.9%	0.1%	0.0%	0.0%	0.0%
3043	50	151	5.7%	60.2%	24.0%	0.3%	0.2%	0.3%	0.0%	0.2%	0.1%	5.7%	2.4%	0.9%	0.1%	0.0%	0.0%	0.0%
3044	50	460	5.9%	61.9%	18.3%	0.3%	0.2%	0.3%	0.0%	0.2%	0.1%	6.6%	2.7%	2.2%	0.2%	0.0%	0.0%	1.0%
3045	50	543	6.1%	63.7%	20.5%	0.4%	0.3%	0.4%	0.0%	0.2%	0.0%	4.5%	1.9%	1.1%	0.0%	0.0%	0.0%	0.9%
3046	50	24	6.3%	66.6%	20.2%	0.2%	0.1%	0.2%	0.0%	0.1%	0.0%	4.0%	1.7%	0.5%	0.1%	0.0%	0.0%	0.0%
3047	50	31	6.0%	62.6%	25.5%	0.2%	0.1%	0.2%	0.0%	0.1%	0.0%	3.3%	1.4%	0.5%	0.0%	0.0%	0.0%	0.0%
3048	80	815	7.3%	76.7%	5.8%	0.2%	0.1%	0.2%	0.0%	0.1%	0.1%	5.7%	2.4%	1.4%	0.1%	0.0%	0.0%	0.0%
3049	80	655	6.1%	63.9%	11.7%	0.2%	0.1%	0.2%	0.0%	0.1%	0.1%	6.9%	2.9%	7.5%	0.3%	0.0%	0.0%	0.0%
3050	50	125	5.8%	60.6%	24.5%	0.4%	0.3%	0.5%	0.0%	0.2%	0.1%	4.9%	2.0%	0.7%	0.1%	0.0%	0.0%	0.0%
3052	50	528	6.0%	62.7%	18.6%	0.2%	0.2%	0.3%	0.0%	0.2%	0.1%	6.1%	2.5%	2.0%	0.2%	0.0%	0.0%	0.9%
3053	50	668	6.0%	63.1%	21.3%	0.4%	0.3%	0.4%	0.0%	0.2%	0.0%	4.6%	1.9%	1.0%	0.0%	0.0%	0.0%	0.7%
3055	50	117	5.9%	61.9%	23.6%	0.2%	0.1%	0.2%	0.0%	0.1%	0.1%	5.0%	2.1%	0.8%	0.1%	0.0%	0.0%	0.0%
3056	70	1311	5.6%	59.2%	12.5%	0.6%	0.4%	0.7%	0.1%	0.4%	0.1%	11.0%	4.6%	2.2%	0.3%	0.0%	1.2%	1.2%
3057	50	501	6.2%	64.6%	15.0%	0.3%	0.2%	0.3%	0.0%	0.2%	0.1%	6.1%	2.5%	1.4%	0.0%	0.0%	0.5%	2.5%
3058	50	276	5.6%	58.9%	20.3%	0.3%	0.2%	0.4%	0.0%	0.2%	0.1%	5.5%	2.3%	1.2%	0.2%	0.0%	1.0%	3.7%
3059	50	442	5.2%	55.0%	23.9%	0.3%	0.2%	0.4%	0.0%	0.2%	0.1%	7.4%	3.1%	1.7%	0.1%	0.0%	0.0%	2.3%
3060	70	964	6.0%	62.9%	12.8%	0.5%	0.3%	0.6%	0.1%	0.3%	0.1%	8.8%	3.6%	2.0%	0.2%	0.0%	1.4%	0.3%
3061	70	1307	5.7%	60.3%	9.3%	0.6%	0.4%	0.7%	0.1%	0.4%	0.1%	10.7%	4.4%	3.1%	0.1%	0.1%	3.1%	1.0%
3062	70	2223	5.6%	59.0%	14.7%	0.4%	0.3%	0.5%	0.1%	0.3%	0.1%	8.5%	3.5%	3.7%	0.3%	0.1%	2.2%	0.7%
3063	50	348	4.7%	49.1%	11.5%	0.8%	0.6%	0.9%	0.1%	0.5%	0.2%	17.1%	7.1%	2.5%	0.6%	0.0%	0.8%	3.5%
3064	70	900	6.0%	63.1%	16.4%	0.2%	0.2%	0.3%	0.0%	0.2%	0.1%	7.0%	2.9%	2.0%	0.2%	0.0%	1.4%	0.0%
3065	70	1017	4.9%	51.6%	23.9%	0.3%	0.2%	0.4%	0.0%	0.2%	0.1%	9.3%	3.9%	2.8%	0.2%	0.0%	1.1%	0.8%
3066	70	1004	5.7%	60.0%	18.1%	0.3%	0.2%	0.3%	0.0%	0.2%	0.1%	6.9%	2.9%	2.8%	0.4%	0.0%	1.7%	0.3%
3067	50	623	5.1%	53.4%	15.4%	0.6%	0.4%	0.7%	0.1%	0.4%	0.1%	12.0%	5.0%	2.0%	0.4%	0.0%	0.9%	3.6%
3068	50	813	5.7%	59.8%	19.3%	0.3%	0.2%	0.4%	0.0%	0.2%	0.1%	6.5%	2.7%	1.6%	0.1%	0.0%	0.3%	2.8%
3069	50	671	4.9%	51.3%	22.1%	0.4%	0.3%	0.5%	0.1%	0.3%	0.1%	6.1%	2.5%	1.8%	0.2%	0.0%	1.8%	7.5%
3072	70	1307	5.7%	60.3%	9.3%	0.6%	0.4%	0.7%	0.1%	0.4%	0.1%	10.7%	4.4%	3.1%	0.1%	0.1%	3.1%	1.0%
3073	70	1220	5.5%	58.2%	11.9%	0.5%	0.4%	0.6%	0.1%	0.4%	0.1%	9.7%	4.0%	4.5%	0.3%	0.1%	2.6%	1.1%
3074	50	465	5.6%	59.2%	23.2%	0.5%	0.3%	0.6%	0.1%	0.3%	0.1%	5.5%	2.3%	2.2%	0.1%	0.0%	0.0%	0.0%

Traffic Flows and Breakdown by 16 Vehicle Classes (Year 2036)

Link No.	Speed Limit	Total Vehicle	19 - Motorcycles (MC)	01 - Private Cars (PC)	03 - Taxi	14 - Non-franchised Bus <=6.4t	15 - Non-franchised Bus 6.4-15t	16 - Non-franchised Bus >15t	12 - Private Light Bus <=3.5t	13 - Private Light Bus >3.5t	04 - Light Goods Vehicles <=2.5t	05 - Lt Goods Vehicles 2.5-3.5t	06 - Light Goods Vehicles >3.5t	07 - Heavy Goods Vehicles <=15t	08 - Heavy Goods Vehicles >15t	17 - Franchised Bus (SD)	18 - Franchised Bus (DD)	11 - Public Light Buses
	km/hr	2100-2200																
3075	50	457	5.4%	57.1%	24.4%	0.4%	0.3%	0.5%	0.1%	0.3%	0.1%	6.0%	2.5%	2.6%	0.2%	0.0%	0.0%	0.0%
3076	50	369	5.1%	53.4%	26.3%	0.3%	0.2%	0.4%	0.0%	0.2%	0.1%	7.8%	3.2%	2.7%	0.3%	0.0%	0.0%	0.0%
3077	80	1280	6.7%	70.3%	12.2%	0.3%	0.2%	0.3%	0.0%	0.2%	0.1%	5.6%	2.3%	1.7%	0.1%	0.0%	0.0%	0.0%
3078	80	1106	5.8%	61.1%	16.9%	0.3%	0.2%	0.3%	0.0%	0.2%	0.1%	6.5%	2.7%	5.5%	0.3%	0.0%	0.0%	0.0%
3081	50	16	3.2%	33.9%	18.3%	0.4%	0.3%	0.5%	0.1%	0.3%	0.3%	26.2%	10.8%	5.3%	0.5%	0.0%	0.0%	0.0%
3082	50	222	4.4%	46.1%	38.0%	0.3%	0.2%	0.4%	0.0%	0.2%	0.1%	6.4%	2.7%	1.1%	0.2%	0.0%	0.0%	0.0%
3084	70	2215	5.2%	54.2%	23.6%	0.3%	0.2%	0.4%	0.0%	0.2%	0.1%	8.0%	3.3%	2.9%	0.3%	0.0%	1.2%	0.1%
3086	70	677	6.1%	64.0%	8.1%	0.3%	0.2%	0.3%	0.0%	0.2%	0.1%	12.0%	5.0%	3.4%	0.3%	0.0%	0.0%	0.0%
3088	50	12	2.1%	22.3%	23.9%	0.0%	0.0%	0.0%	0.0%	0.0%	0.1%	8.1%	3.4%	0.0%	0.0%	0.0%	0.0%	40.0%
3089	50	21	5.2%	54.6%	27.4%	0.6%	0.4%	0.7%	0.1%	0.4%	0.1%	5.4%	2.2%	2.8%	0.1%	0.0%	0.0%	0.0%
4001	50	689	5.1%	53.8%	18.0%	0.3%	0.2%	0.3%	0.0%	0.2%	0.1%	11.3%	4.7%	2.8%	0.6%	0.0%	0.0%	2.6%
4002	50	298	6.5%	68.2%	13.9%	0.4%	0.3%	0.5%	0.1%	0.3%	0.1%	6.1%	2.5%	1.2%	0.0%	0.0%	0.0%	0.0%
4003	50	696	5.3%	56.1%	25.8%	0.4%	0.3%	0.5%	0.1%	0.3%	0.0%	3.6%	1.5%	1.1%	0.2%	0.1%	3.5%	1.4%
4004	70	4102	5.0%	52.8%	17.5%	0.2%	0.1%	0.2%	0.0%	0.1%	0.1%	6.9%	2.8%	2.4%	0.6%	0.1%	5.5%	5.6%
4005	70	3541	4.6%	48.5%	18.7%	0.3%	0.2%	0.4%	0.0%	0.2%	0.1%	7.8%	3.2%	2.5%	0.3%	0.1%	6.3%	6.6%
4006	70	2365	4.9%	51.9%	19.5%	0.1%	0.1%	0.2%	0.0%	0.1%	0.0%	3.9%	1.6%	1.6%	0.1%	0.2%	8.8%	7.0%
4007	80	492	6.5%	68.5%	12.4%	0.2%	0.1%	0.2%	0.0%	0.1%	0.0%	3.5%	1.4%	6.7%	0.2%	0.0%	0.0%	0.0%
4008	50	826	5.0%	52.9%	25.2%	0.3%	0.2%	0.3%	0.0%	0.2%	0.0%	4.5%	1.9%	1.2%	0.3%	0.1%	2.8%	5.0%
4009	50	685	4.6%	47.8%	23.4%	0.3%	0.2%	0.3%	0.0%	0.2%	0.0%	4.2%	1.8%	1.2%	0.3%	0.1%	4.9%	10.8%
4010	50	255	5.8%	61.2%	23.3%	0.2%	0.2%	0.3%	0.0%	0.2%	0.1%	5.5%	2.3%	0.9%	0.1%	0.0%	0.0%	0.0%
4011	50	223	5.9%	61.8%	23.4%	0.2%	0.2%	0.3%	0.0%	0.1%	0.1%	5.0%	2.1%	0.8%	0.1%	0.0%	0.0%	0.0%
4012	50	22	5.9%	61.8%	23.4%	0.2%	0.2%	0.3%	0.0%	0.1%	0.1%	5.0%	2.1%	0.8%	0.1%	0.0%	0.0%	0.0%
4014	70	1179	4.5%	47.6%	32.0%	0.2%	0.2%	0.3%	0.0%	0.1%	0.1%	6.7%	2.8%	2.1%	0.5%	0.1%	2.8%	0.0%
4015	70	552	6.0%	63.0%	19.4%	0.6%	0.4%	0.7%	0.1%	0.4%	0.1%	5.5%	2.3%	1.2%	0.0%	0.0%	0.0%	0.5%
4016	70	770	5.7%	60.1%	20.9%	0.6%	0.4%	0.7%	0.1%	0.4%	0.1%	6.3%	2.6%	1.8%	0.1%	0.0%	0.0%	0.4%
4018	70	912	4.5%	47.2%	30.9%	0.2%	0.1%	0.2%	0.0%	0.1%	0.1%	7.7%	3.2%	2.2%	0.5%	0.1%	2.9%	0.0%
4019	50	768	5.1%	54.0%	14.6%	0.2%	0.1%	0.2%	0.0%	0.1%	0.1%	11.4%	4.7%	5.0%	0.2%	0.0%	0.1%	4.1%
4021	50	409	6.1%	64.2%	19.2%	0.2%	0.1%	0.2%	0.0%	0.1%	0.0%	1.3%	0.6%	0.5%	0.1%	0.1%	2.3%	5.0%
4022	50	24	1.1%	11.3%	12.1%	0.0%	0.0%	0.0%	0.0%	0.0%	0.0%	4.1%	1.7%	0.0%	0.0%	0.0%	0.0%	69.6%
4023	50	24	1.1%	11.3%	12.1%	0.0%	0.0%	0.0%	0.0%	0.0%	0.0%	4.1%	1.7%	0.0%	0.0%	0.0%	0.0%	69.6%
4024	50	151	5.9%	62.0%	24.4%	0.2%	0.2%	0.3%	0.0%	0.1%	0.0%	2.4%	1.0%	0.6%	0.1%	0.0%	0.0%	2.7%
4025	50	106	5.0%	52.0%	17.8%	0.1%	0.1%	0.1%	0.0%	0.1%	0.0%	4.6%	1.9%	2.4%	0.3%	0.0%	0.0%	15.6%
4026	50	164	4.8%	50.7%	14.9%	0.4%	0.3%	0.5%	0.1%	0.3%	0.2%	15.7%	6.5%	5.1%	0.4%	0.0%	0.0%	0.0%
4027	80	2227	5.7%	59.6%	17.5%	0.4%	0.3%	0.5%	0.0%	0.3%	0.1%	7.6%	3.1%	4.7%	0.2%	0.0%	0.0%	0.0%
4028	50	44	5.7%	59.6%	17.5%	0.4%	0.3%	0.5%	0.0%	0.3%	0.1%	7.6%	3.1%	4.7%	0.2%	0.0%	0.0%	0.0%
4029	50	127	4.0%	42.1%	27.0%	0.2%	0.2%	0.3%	0.0%	0.2%	0.0%	2.6%	1.1%	0.7%	0.1%	0.5%	21.0%	0.0%
4030	50	883	4.4%	45.7%	17.7%	0.2%	0.1%	0.2%	0.0%	0.1%	0.0%	4.4%	1.8%	1.1%	0.2%	0.1%	6.1%	17.8%
4031	50	77	6.5%	68.6%	17.2%	0.2%	0.1%	0.2%	0.0%	0.1%	0.0%	4.2%	1.8%	1.0%	0.1%	0.0%	0.0%	0.0%
4032	70	3017	5.2%	54.4%	19.7%	0.2%	0.1%	0.2%	0.0%	0.1%	0.1%	5.9%	2.5%	1.7%	0.2%	0.1%	3.5%	6.0%
4033	70	925	6.1%	63.6%	9.6%	0.3%	0.2%	0.4%	0.0%	0.2%	0.1%	11.2%	4.6%	3.4%	0.3%	0.0%	0.0%	0.0%
4034	70	298	5.3%	55.8%	22.7%	0.6%	0.5%	0.8%	0.1%	0.4%	0.1%	7.5%	3.1%	3.0%	0.2%	0.0%	0.0%	0.0%
4035	70	850	5.8%	60.5%	20.6%	0.6%	0.4%	0.7%	0.1%	0.4%	0.1%	6.2%	2.6%	1.8%	0.1%	0.0%	0.0%	0.3%
4036	70	1229	6.1%	63.5%	13.2%	0.4%	0.3%	0.5%	0.1%	0.3%	0.1%	9.1%	3.8%	2.4%	0.2%	0.0%	0.0%	0.2%
4037	70	1883	6.0%	63.3%	14.4%	0.3%	0.2%	0.4%	0.0%	0.2%	0.1%	7.9%	3.3%	2.0%	0.2%	0.0%	1.4%	0.1%
5137	50	396	5.5%	58.1%	14.7%	0.2%	0.2%	0.3%	0.0%	0.2%	0.1%	11.1%	4.6%	4.7%	0.2%	0.0%	0.0%	0.0%
5138	50	304	5.2%	54.0%	16.5%	0.2%	0.1%	0.2%	0.0%	0.1%	0.1%	11.6%	4.8%	5.0%	0.2%	0.0%	0.0%	1.8%
5143	50	161	5.6%	58.6%	15.0%	0.3%	0.2%	0.4%	0.0%	0.2%	0.1%	9.9%	4.1%	4.7%	0.4%	0.0%	0.4%	0.0%
5144	50	89	5.2%	54.9%	18.6%	0.5%	0.3%	0.5%	0.1%	0.3%	0.1%	6.8%	2.8%	3.1%	0.6%	0.0%	0.0%	6.2%
5145	50	334	5.0%	52.8%	14.8%	0.1%	0.1%	0.2%	0.0%	0.1%	0.1%	13.1%	5.4%	6.1%	0.3%	0.0%	0.2%	1.6%
5146	50	353	5.3%	55.6%	14.1%	0.2%	0.1%	0.2%	0.0%	0.1%	0.1%	11.9%	4.9%	5.3%	0.3%	0.0%	0.0%	1.6%
5189	50	163	4.8%	50.2%	9.5%	0.2%	0.1%	0.2%	0.0%	0.1%	0.2%	17.2%	7.1%	10.0%	0.5%	0.0%	0.0%	0.0%
5190	50	131	6.3%	65.6%	8.0%	0.3%	0.2%	0.4%	0.0%	0.2%	0.1%	9.9%	4.1%	4.4%	0.4%	0.0%	0.0%	0.0%
5191	50	276	6.8%	71.6%	10.8%	0.5%	0.4%	0.6%	0.1%	0.3%	0.0%	3.6%	1.5%	3.8%	0.0%	0.0%	0.0%	0.0%
5192	50	332	7.0%	73.1%	9.0%	0.1%	0.1%	0.2%	0.0%	0.1%	0.1%	5.5%	2.3%	2.4%	0.2%	0.0%	0.0%	0.0%
5193	50	353	5.2%	54.8%	11.7%	0.5%	0.3%	0.5%	0.1%	0.3%	0.1%	10.2%	4.2%	11.6%	0.5%	0.0%	0.0%	0.0%
5194	50	373	5.9%	61.6%	10.5%	0.2%	0.1%	0.2%	0.0%	0.1%	0.1%	10.1%	4.2%	6.9%	0.2%	0.0%	0.0%	0.0%
5195	80	492	6.5%	68.5%	12.4%	0.2%	0.1%	0.2%	0.0%	0.1%	0.0%	3.5%	1.4%	6.7%	0.2%	0.0%	0.0%	0.0%
5196	80	483	7.5%	79.1%	3.7%	0.2%	0.1%	0.2%	0.0%	0.1%	0.1%	5.8%	2.4%	0.8%	0.1%	0.0%	0.0%	0.0%
5197	80	920	5.9%	62.1%	12.2%	0.4%	0.3%	0.5%	0.1%	0.3%	0.1%	6.3%	2.6%	9.0%	0.3%	0.0%	0.0%	0.0%
5198	80	855	6.8%	71.5%	6.6%	0.2%	0.1%	0.2%	0.0%	0.1%	0.1%	7.7%	3.2%	3.4%	0.1%	0.0%	0.0%	0.0%
5199	50	388	5.4%	56.5%	11.3%	0.4%	0.3%	0.5%	0.1%	0.3%	0.1%	10.0%	4.1%	10.6%	0.5%	0.0%	0.0%	0.0%
5200	50	96	6.0%	62.9%	8.2%	0.4%	0.3%	0.5%	0.0%	0.3%	0.1%	10.6%	4.4%	6.0%	0.4%	0.0%	0.0%	0.0%
5201	50	362	5.9%	61.7%	9.8%	0.2%	0.1%	0.2%	0.0%	0.1%	0.1%	10.3%	4.3%	6.9%	0.2%	0.0%	0.0%	0.0%
5202	50	173	4.8%	50.6%	10.8%	0.2%	0.1%	0.2%	0.0%	0.1%	0.2%	16.3%	6.8%	9.6%	0.4%	0.0%	0.0%	0.0%
5224	50	75	5.2%	54.3%	13.9%	1.9%	1.3%	2.2%	0.2%	1.2%	0.1%	6.2%	2.6%	10.9%	0.1%	0.0%	0.0%	0.0%
5225	50	428	5.2%	54.7%	12.1%	0.7%	0.5%	0.8%	0.1%	0.5%	0.1%	9.5%	3.9%	11.5%	0.4%	0.0%	0.0%	0.0%
5226	50	201	7.4%	78.0%	9.6%	0.0%	0.0%	0.0%	0.0%	0.0%	0.0%	2.7%	1.1%	1.1%	0.0%	0.0%	0.0%	0.0%
5245	80	147	7.5%	79.0%	2.0%	0.8%	0.5%	0.9%	0.1%	0.5%	0.0%	1.5%	0.6%	6.5%	0.1%	0.0%	0.0%	0.0%
5254	50	95	5.3%	55.6%	13.7%	0.2%	0.1%	0.2%	0.0%	0.1%	0.1%	12.1%	5.0%	6.2%	0.5%	0.0%	0.7%	0.0%
5256	70	1566	5.2%	54.7%	14.6%	1.7%	1.2%	2.1%	0.2%	1.1%	0.1%	8.0%	3.3%	1.5%	0.0%	0.1%	4.8%	1.2%
5257	70	1523	6.5%	68.4%	2.4%	0.9%	0.6%	1.1%	0.1%	0.6%	0.1%	9.1%	3.8%	1.7%	0.0%	0.1%	3.1%	1.4%
5262	50	304	5.5%	57.5%	15.4%	0.2%	0.1%	0.2%	0.0%	0.1%	0.1%	8.7%	3.6%	2.9%	0.2%	0.0%	0.2%	5.2%
5263	50	291	5.0%	52.3%	15.9%	0.1%	0.1%	0.2%	0.0%	0.1%	0.1%	11.4%	4.7%	4.5%	0.1%	0.0%	0.0%	5.4%
5264	50	388	5.4%	56.5%	11.3%	0.4%	0.3%	0.5%	0.1%	0.3%	0.1%	10.0%	4.1%	10.6%	0.5%	0.0%	0.0%	0.0%
6252	50	3718	4.7%	49.0%	13.9%	0.3%	0.2%	0.4%	0.0%	0.2%	0.1%	8.2%	3.4%	2.2%	0.3%	0.3%	11.6%	5.0%
8033	70	275	5.1%	53.0%	4.6%	0.4%	0.3%	0.5%	0.1%	0.3%	0.1%	5.2%	2.1%	2.9%	0.1%	0.6%	24.8%	0.0%
8340	50	554	5.7%	59.8%	23.2%	0.6%	0.4%	0.7%	0.1%	0.4%	0.0%	4.7%	1.9%	1.3%	0.0%	0.0%	0.6%	0.5%
9098	70	814	6.2%	64.9%	7.0%	0.6%	0.4%	0.7%	0.1%	0.4%	0.1%	8.8%	3.6%	3.5%	0.0%	0.1%	3.8%	0.0%
9112	70	408	6.3%	66.6%	4.5%	0.6%	0.4%	0.7%	0.1%	0.4%	0.1%	8.3%	3.4%	5.2%	0.0%	0.1%	3.4%	0.0%
9205	50	38	5.4%	56.5%	28.4%	0.6%	0.4%	0.7%	0.1%	0.4%	0.0%	3.8%	1.6%	2.0%	0.1%	0.0%	0.0%	0.0%
9206	50	49	6.0%	62.5%	23.6%	0.3%	0.2%	0.3%	0.0%	0.2%	0.0%	3.9%	1.6%	1.4%	0.1%	0.0%	0.0%	0.0%
9301	50	557	4.1%	43.2%	49.7%	0.3%	0.2%	0.4%	0.0%	0.2%	0.0%	1.1%	0.4%	0.4%	0.0%	0.0%	0.0%	0.0%
9302	50	299	4.6%	48.2%	44.8%	0.2%	0.1%	0.2%	0.0%	0.1%	0.0%	0.9%	0.4%	0.4%	0.0%	0.0%	0.0%	0.0%
9303	50	246	5.1%	53.9%	33.4%	0.1%	0.1%	0.1%	0.0%	0.0%	0.0%	4.5%	1.9%	0.8%	0.0%	0.0%	0.0%	0.0%
9304	50	142	6.3%	66.3%	18.9%	0.3%	0.2%	0.3%	0.0%	0.2%	0.0%	4.0%	1.7%	1.5%	0.1%	0.0%	0.0%	0.0%

Traffic Flows and Breakdown by 16 Vehicle Classes (Year 2036)

Link No.	Speed Limit	Total Vehicle	19 - Motorcycles (MC)	01 - Private Cars (PC)	03 - Taxi	14 - Non-franchised Bus <=6.4t	15 - Non-franchised Bus 6.4-15t	16 - Non-franchised Bus >15t	12 - Private Light Bus <=3.5t	13 - Private Light Bus >3.5t	04 - Light Goods Vehicles <=2.5t	05 - Lt Goods Vehicles 2.5-3.5t	06 - Light Goods Vehicles >3.5t	07 - Heavy Goods Vehicles <=15t	08 - Heavy Goods Vehicles >15t	17 - Franchised Bus (SD)	18 - Franchised Bus (DD)	11 - Public Light Buses
	km/hr	2200-2300																
1	50	91	6.1%	64.0%	24.3%	0.1%	0.1%	0.1%	0.0%	0.1%	0.0%	2.8%	1.2%	1.1%	0.2%	0.0%	0.0%	0.0%
2	50	357	5.9%	62.4%	21.7%	0.5%	0.4%	0.6%	0.1%	0.3%	0.0%	4.0%	1.7%	1.9%	0.4%	0.0%	0.0%	0.0%
3	70	894	5.2%	54.8%	22.5%	0.5%	0.4%	0.6%	0.1%	0.3%	0.1%	6.0%	2.5%	2.4%	0.2%	0.0%	0.0%	4.4%
4	70	1317	5.0%	52.2%	26.1%	0.2%	0.1%	0.2%	0.0%	0.1%	0.0%	4.3%	1.8%	1.4%	0.2%	0.0%	0.0%	8.2%
5	50	95	7.1%	74.5%	15.6%	0.1%	0.1%	0.1%	0.0%	0.1%	0.0%	1.3%	0.5%	0.4%	0.1%	0.0%	0.0%	0.0%
6	50	51	4.3%	45.5%	28.5%	0.7%	0.5%	0.8%	0.1%	0.4%	0.1%	5.5%	2.3%	2.4%	0.8%	0.2%	7.9%	0.0%
7	50	585	3.9%	40.6%	23.5%	0.5%	0.4%	0.6%	0.1%	0.3%	0.1%	6.1%	2.5%	1.5%	0.3%	0.3%	12.6%	6.8%
8	50	387	4.1%	43.4%	15.5%	0.3%	0.2%	0.4%	0.0%	0.2%	0.0%	3.2%	1.3%	1.8%	0.5%	0.4%	16.2%	12.5%
9	50	65	5.9%	61.7%	25.1%	0.0%	0.0%	0.0%	0.0%	0.0%	0.0%	4.3%	1.8%	1.0%	0.1%	0.0%	0.0%	0.0%
10	50	58	5.7%	59.9%	20.0%	0.5%	0.3%	0.6%	0.1%	0.3%	0.0%	1.8%	0.7%	0.6%	0.1%	0.2%	9.2%	0.0%
11	50	387	4.0%	42.3%	21.3%	0.3%	0.2%	0.3%	0.0%	0.2%	0.0%	3.8%	1.6%	1.0%	0.2%	0.3%	14.3%	10.2%
12	50	310	3.9%	40.8%	19.5%	0.2%	0.1%	0.2%	0.0%	0.1%	0.0%	2.6%	1.1%	0.9%	0.3%	0.5%	21.0%	8.7%
13	50	104	5.5%	57.4%	22.4%	0.3%	0.2%	0.4%	0.0%	0.2%	0.0%	4.1%	1.7%	1.1%	0.2%	0.0%	0.0%	6.6%
14	50	190	4.0%	42.3%	22.7%	0.2%	0.2%	0.3%	0.0%	0.1%	0.1%	5.7%	2.4%	2.0%	0.4%	0.2%	7.4%	11.9%
15	50	567	5.4%	56.7%	27.7%	0.3%	0.2%	0.3%	0.0%	0.2%	0.0%	2.9%	1.2%	0.8%	0.2%	0.0%	0.0%	4.0%
16	50	53	5.9%	62.3%	23.2%	0.3%	0.2%	0.4%	0.0%	0.2%	0.0%	3.9%	1.6%	1.4%	0.2%	0.0%	0.0%	0.0%
17	50	94	6.1%	64.0%	24.0%	0.2%	0.1%	0.2%	0.0%	0.1%	0.0%	3.1%	1.3%	0.6%	0.1%	0.0%	0.0%	0.0%
18	50	215	5.6%	58.5%	23.9%	0.2%	0.2%	0.3%	0.0%	0.1%	0.0%	4.6%	1.9%	1.2%	0.3%	0.0%	0.0%	3.2%
19	50	52	6.0%	63.0%	24.8%	0.3%	0.2%	0.3%	0.0%	0.2%	0.0%	2.8%	1.2%	1.1%	0.2%	0.0%	0.0%	0.0%
20	50	7	3.7%	39.0%	41.8%	0.1%	0.0%	0.1%	0.0%	0.0%	0.1%	10.2%	4.2%	0.5%	0.2%	0.0%	0.0%	0.0%
21	50	151	3.9%	40.5%	21.4%	0.2%	0.1%	0.2%	0.0%	0.1%	0.1%	4.8%	2.0%	1.7%	0.5%	0.2%	9.3%	15.0%
22	50	392	5.2%	54.1%	28.4%	0.3%	0.2%	0.3%	0.0%	0.2%	0.0%	3.1%	1.3%	0.8%	0.2%	0.0%	0.0%	5.8%
23	50	171	4.8%	50.7%	19.2%	0.3%	0.2%	0.3%	0.0%	0.2%	0.0%	4.2%	1.7%	1.0%	0.2%	0.2%	8.3%	8.5%
24	50	43	4.9%	51.4%	17.2%	0.2%	0.2%	0.3%	0.0%	0.1%	0.1%	8.2%	3.4%	3.7%	0.6%	0.0%	0.0%	9.7%
25	50	49	5.6%	58.7%	18.8%	0.2%	0.1%	0.2%	0.0%	0.1%	0.1%	8.9%	3.7%	3.0%	0.6%	0.0%	0.0%	0.0%
26	50	30	5.8%	60.8%	24.1%	0.3%	0.2%	0.4%	0.0%	0.2%	0.0%	4.5%	1.9%	1.5%	0.3%	0.0%	0.0%	0.0%
27	50	207	4.8%	50.7%	25.0%	0.5%	0.4%	0.6%	0.1%	0.3%	0.1%	7.0%	2.9%	2.2%	0.5%	0.0%	0.0%	5.0%
28	50	116	5.4%	56.9%	25.2%	0.4%	0.3%	0.5%	0.1%	0.3%	0.1%	6.5%	2.7%	1.5%	0.2%	0.0%	0.0%	0.0%
29	50	110	5.3%	55.4%	26.6%	0.5%	0.4%	0.6%	0.1%	0.3%	0.1%	5.5%	2.3%	2.4%	0.7%	0.0%	0.0%	0.0%
30	50	131	5.6%	58.4%	24.0%	0.2%	0.2%	0.3%	0.0%	0.1%	0.1%	5.8%	2.4%	2.7%	0.3%	0.0%	0.0%	0.0%
31	50	222	5.5%	57.8%	25.0%	0.2%	0.1%	0.2%	0.0%	0.1%	0.1%	6.0%	2.5%	2.0%	0.4%	0.0%	0.0%	0.0%
32	50	247	3.6%	37.7%	19.6%	0.3%	0.2%	0.4%	0.0%	0.2%	0.0%	2.6%	1.1%	1.0%	0.2%	0.5%	20.5%	12.0%
33	50	563	4.3%	45.1%	18.9%	0.2%	0.2%	0.3%	0.0%	0.1%	0.0%	4.5%	1.8%	1.3%	0.3%	0.3%	14.8%	7.8%
34	50	448	5.3%	55.6%	22.5%	0.2%	0.2%	0.3%	0.0%	0.1%	0.1%	6.7%	2.8%	2.4%	0.3%	0.0%	0.0%	3.5%
35	50	213	3.2%	33.1%	16.6%	0.4%	0.3%	0.4%	0.0%	0.2%	0.0%	1.7%	0.7%	0.3%	0.0%	0.7%	30.1%	12.3%
36	50	648	4.7%	49.7%	20.2%	0.2%	0.1%	0.2%	0.0%	0.1%	0.0%	4.2%	1.7%	1.4%	0.3%	0.3%	11.5%	5.1%
37	50	393	4.9%	51.8%	26.3%	0.5%	0.4%	0.6%	0.1%	0.3%	0.0%	2.7%	1.1%	0.8%	0.1%	0.0%	0.0%	10.2%
38	50	134	4.9%	51.0%	36.6%	0.9%	0.6%	1.0%	0.1%	0.6%	0.0%	2.4%	1.0%	0.7%	0.2%	0.0%	0.0%	0.0%
39	50	490	6.5%	68.5%	14.4%	0.2%	0.1%	0.2%	0.0%	0.1%	0.0%	4.6%	1.9%	0.9%	0.1%	0.1%	2.2%	0.0%
40	50	424	5.8%	60.4%	28.5%	0.6%	0.4%	0.7%	0.1%	0.4%	0.0%	1.9%	0.8%	0.4%	0.0%	0.0%	0.0%	0.0%
41	50	530	4.6%	48.4%	27.5%	0.4%	0.3%	0.5%	0.1%	0.3%	0.1%	5.1%	2.1%	1.9%	0.3%	0.2%	7.5%	0.6%
53	50	482	4.3%	44.8%	46.4%	0.3%	0.2%	0.3%	0.0%	0.2%	0.0%	1.9%	0.8%	0.7%	0.1%	0.0%	0.0%	0.0%
54	50	460	5.7%	59.8%	25.4%	0.5%	0.4%	0.6%	0.1%	0.3%	0.0%	3.8%	1.6%	1.5%	0.2%	0.0%	0.0%	0.0%
55	50	460	5.7%	59.8%	25.4%	0.5%	0.4%	0.6%	0.1%	0.3%	0.0%	3.8%	1.6%	1.5%	0.2%	0.0%	0.0%	0.0%
56	50	501	5.1%	53.0%	25.5%	0.9%	0.7%	1.1%	0.1%	0.6%	0.1%	6.0%	2.5%	3.6%	0.9%	0.0%	0.0%	0.0%
57	50	1266	5.1%	53.4%	32.7%	0.2%	0.2%	0.3%	0.0%	0.1%	0.0%	4.2%	1.8%	1.3%	0.1%	0.0%	0.0%	0.4%
58	50	7	3.7%	39.0%	41.7%	0.1%	0.0%	0.1%	0.0%	0.0%	0.1%	10.2%	4.2%	0.7%	0.1%	0.0%	0.0%	0.0%
59	50	61	6.0%	63.4%	25.7%	0.2%	0.1%	0.2%	0.0%	0.1%	0.0%	2.4%	1.0%	0.8%	0.1%	0.0%	0.0%	0.0%
60	50	294	4.7%	49.2%	18.8%	0.4%	0.3%	0.5%	0.0%	0.2%	0.1%	5.9%	2.5%	2.1%	0.3%	0.3%	13.5%	1.2%
61	50	253	4.5%	47.5%	20.3%	0.4%	0.3%	0.5%	0.1%	0.3%	0.0%	4.8%	2.0%	1.7%	0.2%	0.4%	15.7%	1.4%
62	50	241	4.4%	46.6%	20.9%	0.5%	0.3%	0.5%	0.1%	0.3%	0.0%	4.5%	1.8%	1.5%	0.2%	0.4%	16.5%	1.4%
63	50	251	4.5%	47.2%	21.0%	0.5%	0.3%	0.5%	0.1%	0.3%	0.0%	4.5%	1.9%	1.6%	0.2%	0.4%	15.8%	1.4%
64	50	7	3.8%	39.4%	42.2%	0.0%	0.0%	0.0%	0.0%	0.0%	0.1%	10.3%	4.3%	0.0%	0.0%	0.0%	0.0%	0.0%
65	50	12	5.6%	59.2%	25.0%	0.3%	0.2%	0.3%	0.0%	0.2%	0.1%	5.8%	2.4%	0.9%	0.1%	0.0%	0.0%	0.0%
66	50	102	5.1%	53.3%	18.3%	0.1%	0.1%	0.1%	0.0%	0.1%	0.0%	3.4%	1.4%	1.7%	0.2%	0.0%	0.0%	16.1%
67	50	114	3.8%	39.6%	13.3%	0.2%	0.1%	0.2%	0.0%	0.1%	0.0%	1.1%	0.5%	0.5%	0.0%	0.8%	33.7%	6.1%
68	50	108	2.3%	23.8%	10.7%	0.2%	0.1%	0.2%	0.0%	0.1%	0.0%	0.8%	0.4%	0.4%	0.1%	0.8%	35.6%	24.3%
69	50	121	2.3%	23.9%	11.0%	0.2%	0.1%	0.2%	0.0%	0.1%	0.0%	1.3%	0.5%	0.5%	0.1%	0.7%	31.7%	27.3%
70	50	176	3.3%	35.0%	13.2%	0.2%	0.2%	0.3%	0.0%	0.2%	0.0%	2.6%	1.1%	0.7%	0.1%	0.5%	21.8%	20.8%
71	50	39	6.0%	62.6%	17.7%	0.1%	0.1%	0.1%	0.0%	0.1%	0.1%	6.4%	2.6%	3.9%	0.5%	0.0%	0.0%	0.0%
72	50	7	3.8%	39.4%	42.2%	0.0%	0.0%	0.0%	0.0%	0.0%	0.1%	10.3%	4.3%	0.0%	0.0%	0.0%	0.0%	0.0%
73	50	43	5.0%	52.5%	23.1%	0.3%	0.2%	0.3%	0.0%	0.2%	0.1%	5.0%	2.1%	1.3%	0.2%	0.0%	0.0%	9.7%
74	50	87	5.5%	57.8%	21.8%	0.2%	0.2%	0.3%	0.0%	0.1%	0.1%	7.7%	3.2%	2.9%	0.2%	0.0%	0.0%	0.0%
75	50	7	3.8%	39.4%	42.2%	0.0%	0.0%	0.0%	0.0%	0.0%	0.1%	10.3%	4.3%	0.0%	0.0%	0.0%	0.0%	0.0%
76	50	812	4.0%	42.1%	22.2%	0.4%	0.3%	0.5%	0.0%	0.2%	0.1%	5.2%	2.2%	1.4%	0.3%	0.3%	12.9%	8.0%
77	50	418	4.3%	45.0%	16.0%	0.3%	0.2%	0.4%	0.0%	0.2%	0.0%	3.1%	1.3%	1.7%	0.5%	0.3%	15.0%	11.6%
78	50	160	4.7%	48.8%	35.1%	0.4%	0.3%	0.5%	0.1%	0.3%	0.1%	5.2%	2.1%	1.9%	0.6%	0.0%	0.0%	0.0%
79	50	13	2.0%	21.2%	22.7%	0.1%	0.0%	0.1%	0.0%	0.0%	0.1%	5.6%	2.3%	1.5%	0.4%	0.0%	0.0%	44.0%
80	50	152	6.1%	63.9%	20.2%	0.8%	0.6%	1.0%	0.1%	0.5%	0.0%	3.6%	1.5%	1.5%	0.1%	0.0%	0.0%	0.0%
81	50	288	5.2%	54.1%	31.2%	0.3%	0.2%	0.3%	0.0%	0.2%	0.0%	4.7%	1.9%	1.5%	0.4%	0.0%	0.0%	0.0%
82	50	86	6.0%	63.5%	22.4%	0.2%	0.1%	0.2%	0.0%	0.1%	0.0%	4.0%	1.6%	1.5%	0.3%	0.0%	0.0%	0.0%
83	50	187	5.5%	57.4%	26.3%	0.4%	0.3%	0.5%	0.1%	0.3%	0.1%	5.2%	2.1%	1.6%	0.4%	0.0%	0.0%	0.0%
84	50	286	5.3%	55.9%	20.8%	0.2%	0.2%	0.3%	0.0%	0.1%	0.1%	5.2%	2.2%	1.5%	0.3%	0.1%	2.8%	5.1%
85	50	388	5.2%	54.2%	27.7%	0.4%	0.3%	0.4%	0.0%	0.2%	0.0%	3.2%	1.3%	0.9%	0.1%	0.0%	2.1%	3.7%
86	50	36	5.5%	57.7%	25.6%	0.5%	0.3%	0.6%	0.1%	0.3%	0.1%	5.2%	2.2%	1.6%	0.4%	0.0%	0.0%	0.0%
87	50	549	5.5%	57.2%	28.4%	0.3%	0.2%	0.3%	0.0%	0.2%	0.0%	4.0%	1.7%	1.2%	0.3%	0.0%	0.0%	0.8%
88	50	396	5.7%	60.0%	23.5%	0.3%	0.2%	0.4%	0.0%	0.2%	0.0%	4.0%	1.7%	1.2%	0.2%	0.0%	0.0%	2.4%
89	50	1177	4.2%	44.1%	25.9%	0.3%	0.2%	0.4%	0.0%	0.2%	0.0%	4.0%	1.7%	0.9%	0.1%	0.1%	4.1%	13.7%
90	50	1167	5.6%	58.3%	29.0%	0.3%	0.2%	0.3%	0.0%	0.2%	0.0%	1.8%	0.7%	0.5%	0.1%	0.1%	2.5%	0.4%
91	50	504	4.9%	51.6%	29.1%	0.2%	0.1%	0.2%	0.0%	0.1%	0.0%	3.0%	1.2%	0.8%	0.2%	0.0%	0.0%	8.5%
92	50	176	5.6%	58.7%	29.3%	0.2%	0.2%	0.3%	0.0%	0.2%	0.0%	1.6%	0.7%	0.7%	0.2%	0.0%	0.0%	2.3%
93	50	8	3.8%	40.2%	37.9%	0.5%	0.3%	0.6%	0.1%	0.3%	0.1%	9.3%	3.8%	2.3%	0.8%	0.0%	0.0%	0.0%
94	50	7	3.8%	39.4%	42.2%	0.0%	0.0%	0.0%	0.0%	0.0%	0.1%	10.3%	4.3%	0.0%	0.0%	0.0%	0.0%	0.0%
95	50	277	3.8%	39.7%	17.1%	0.3%	0.2%	0.3%	0.0%	0.2%	0.0%	2.9%	1.2%	0.5%	0.1%	0.5%	20.7%	12.5%
96	50	1024	4.0%	41.5%	21.7%	0.3%	0.2%	0.3%	0.0%	0.2%	0.0%	2.7%	1.1%	0.9%	0.2%	0.5%	21.6%	4.8%
97	50	533	4.7%	48.8%	39.7%	0.3%	0.2%	0.4%	0.0%	0.2%	0.0%	3.2%	1.3%	0.9%	0.2%	0.0%	0.0%	0.0%
98	50	10	2.7%	28.0%	30.0%	0.0%	0.0%	0.0%	0.0%	0.0%	0.1%	7.3%	3.0%	0.0%	0.0%	0.7%	28.3%	0.0%
99	70	1092	5.3%	56.1%	22.6%	0.5%	0.4%	0.6%	0.1%	0.3%	0.1%	5.5%	2.3%	2.4%	0.3%	0.0%	0.0%	3.6%
100	70	510	5.8%	60.9%	14.2%	0.2%	0.2%	0.3%	0.0%	0.1%	0.1%	7.9%	3.3%	3.6%	0.6%	0.1%	2.9%	0.0%
101	50	544	5.7%	60.1%	23.5%	0.5%	0.3%	0.5%	0.1%	0.3%	0.0%	4.4%	1.8%	1.5%	0.2%	0.0%	0.0%	1.0%
102	50	164	3.8%	39.9%	25.9%	0.2%	0.2%	0.3%	0.0%	0.1%	0.0%	3.0%	1.2%	0.8%	0.1%	0.1%	3.7%	20.6%
103	50	425	5.5%	57.3%	22.6%	0.3%	0.2%	0.4%	0.0%	0.2%	0.0%	2.5%	1.0%	1.0%	0.3%	0.0%	2.1%	6.5%
104	50	83	5.0%	52.1%	32.4%	0.3%	0.2%	0.4%	0.0%	0.2%	0.1%	5.5%	2.3%	1.3%	0.2%	0.0%	0.0%	0.0%
105	50	114	6.2%	65.3%	21.4%	0.4%	0.3%	0.5%	0.1%	0.3%	0.0%	2.8%	1.2%	1.2%	0.3%	0.0%	0.0%	0.0%
106	50	39	5.3%	55.3%	30.0%	0.3%	0.2%	0.3%	0.0%	0.2%	0.1%	5.0%	2.1%	1.1%	0.2%	0.0%	0.0%	0.0%
107	50	113	5.8%	60.5%	27.6%	0.2%	0.2%	0.3%	0.0%	0.2%	0.0%	3.1%	1.3%	0.6%	0.1%	0.0%	0.0%	0.0%
108	50	67	1.5%	15.4%	9.0%	0.1%	0.1%	0.1%	0.0%	0.0%	0.0%	2.0%	0.8%	0.3%	0.1%	0.6%	24.0%	46.1%
109	50	14	2.1%	21.7%	20.0%	0.0%	0.0%	0.0%	0.0%	0.0%	0.1%	4.9%	2.0%	0.6%	0.1%	1.1%	47.3%	0.0%
110	50	77	3.7%	38.6%	14.4%	0.1%	0.1%	0.1%	0.0%	0.0%	0.0%	3.8%	1.6%	2.0%	0.6%	0.7%	28.9%	5.4%
111	50	211	4.3%	45.3%	18.7%	0.2%	0.1%	0.2%	0.0%	0.1%	0.0%	4.6%	1.9%	0.8%	0.1%	0.4%	17.3%	5.9%
112	50	40	1.7%	17.5%	15.2%	0.1%	0.0%	0.1%	0.0%	0.0%	0.0%	2.1%	0.9%	0.4%	0.1%	1.0%	43.7%	17.2%
113	50	112	4.7%	49.8%	19.6%	0.1%	0.1%	0.2%	0.0%	0.1%	0.0%	3.8%	1.6%	0.2%	0.0%	0.4%	19.2%	0.0%
114	50	53	3.0%	31.3%	16.0%	0.0%	0.0%	0.1%	0.0%	0.0%	0.0%	1.9%	0.8%	0.3%	0.0%	0.8%	32.8%	12.9%
115	50	59	3.3%	34.7%	10.0%	0.1%	0.1%	0.1%	0.0%	0.1%	0.1%	6.7%	2.8%	0.9%	0.1%	0.9%	40.1%	0.0%
116	50	19	5.1%	53.9%	19.7%	0.7%	0.5%	0.8%	0.1%	0.5%	0.1%	12.2%	5.1%	1.1%	0.1%	0.0%	0.0%	0.0%

Traffic Flows and Breakdown by 16 Vehicle Classes (Year 2036)

Link No.	Speed Limit	Total Vehicle	19 - Motorcycles (MC)	01 - Private Cars (PC)	03 - Taxi	14 - Non-franchised Bus <=6.4t	15 - Non-franchised Bus 6.4-15t	16 - Non-franchised Bus >15t	12 - Private Light Bus <=3.5t	13 - Private Light Bus >3.5t	04 - Light Goods Vehicles <=2.5t	05 - Lt Goods Vehicles 2.5-3.5t	06 - Light Goods Vehicles >3.5t	07 - Heavy Goods Vehicles <=15t	08 - Heavy Goods Vehicles >15t	17 - Franchised Bus (SD)	18 - Franchised Bus (DD)	11 - Public Light Buses
	km/hr	2200-2300																
117	50	11	3.9%	40.9%	25.9%	0.0%	0.0%	0.0%	0.0%	0.0%	0.1%	6.3%	2.6%	1.3%	0.1%	0.4%	18.4%	0.0%
118	50	64	4.5%	46.8%	20.9%	0.3%	0.2%	0.4%	0.0%	0.2%	0.0%	2.1%	0.9%	0.9%	0.1%	0.1%	3.1%	19.3%
122	50	164	5.1%	53.9%	24.5%	0.5%	0.3%	0.5%	0.1%	0.3%	0.0%	4.6%	1.9%	0.7%	0.1%	0.0%	0.0%	7.5%
123	50	11	5.4%	56.9%	27.5%	0.1%	0.1%	0.1%	0.0%	0.1%	0.1%	6.6%	2.7%	0.3%	0.1%	0.0%	0.0%	0.0%
124	50	104	0.2%	2.6%	2.7%	0.0%	0.0%	0.0%	0.0%	0.0%	0.0%	0.7%	0.3%	0.0%	0.0%	0.1%	5.8%	87.5%
125	50	153	3.6%	37.3%	13.1%	0.3%	0.2%	0.3%	0.0%	0.2%	0.0%	1.9%	0.8%	0.7%	0.1%	0.0%	1.3%	40.2%
128	50	767	4.8%	50.4%	33.4%	0.2%	0.2%	0.3%	0.0%	0.1%	0.0%	4.1%	1.7%	1.4%	0.3%	0.0%	0.0%	3.0%
129	50	1047	5.1%	53.8%	32.2%	0.2%	0.1%	0.2%	0.0%	0.1%	0.0%	4.3%	1.8%	1.6%	0.3%	0.0%	0.0%	0.0%
130	50	185	3.1%	32.9%	17.3%	0.2%	0.1%	0.2%	0.0%	0.1%	0.0%	1.2%	0.5%	0.1%	0.0%	0.2%	8.7%	35.4%
131	50	174	6.0%	62.9%	24.8%	0.5%	0.4%	0.6%	0.1%	0.3%	0.0%	2.5%	1.0%	0.7%	0.0%	0.0%	0.0%	0.0%
132	50	57	4.9%	51.3%	21.9%	0.5%	0.3%	0.5%	0.1%	0.3%	0.1%	9.3%	3.8%	2.1%	0.1%	0.0%	0.0%	4.8%
133	50	53	6.0%	62.6%	23.6%	0.3%	0.2%	0.4%	0.0%	0.2%	0.0%	3.4%	1.4%	1.4%	0.4%	0.0%	0.0%	0.0%
134	50	919	4.1%	43.1%	25.8%	0.4%	0.3%	0.4%	0.0%	0.2%	0.0%	4.3%	1.8%	1.0%	0.1%	0.1%	5.3%	12.9%
135	50	1237	5.5%	57.9%	29.6%	0.3%	0.2%	0.3%	0.0%	0.2%	0.0%	2.1%	0.9%	0.6%	0.1%	0.1%	2.4%	0.0%
136	70	2087	4.2%	44.3%	25.9%	0.3%	0.2%	0.4%	0.0%	0.2%	0.0%	4.3%	1.8%	1.1%	0.2%	0.2%	9.0%	7.9%
137	70	1782	5.3%	55.4%	15.9%	0.2%	0.2%	0.3%	0.0%	0.1%	0.0%	4.2%	1.7%	1.6%	0.2%	0.2%	9.3%	5.3%
138	50	96	0.5%	5.1%	3.0%	0.0%	0.0%	0.0%	0.0%	0.0%	0.0%	0.7%	0.3%	0.0%	0.0%	0.1%	6.3%	83.9%
139	50	7	3.8%	39.4%	42.2%	0.0%	0.0%	0.0%	0.0%	0.0%	0.1%	10.3%	4.3%	0.0%	0.0%	0.0%	0.0%	0.0%
141	50	135	3.4%	36.2%	17.2%	0.0%	0.0%	0.0%	0.0%	0.0%	0.0%	1.1%	0.5%	0.6%	0.0%	0.0%	0.0%	40.8%
142	50	107	2.8%	29.1%	10.9%	0.2%	0.1%	0.2%	0.0%	0.1%	0.0%	1.4%	0.6%	0.7%	0.0%	0.0%	0.0%	53.8%
143	50	25	5.5%	57.6%	28.4%	0.5%	0.3%	0.6%	0.1%	0.3%	0.0%	3.8%	1.6%	1.3%	0.1%	0.0%	0.0%	0.0%
144	50	356	4.1%	42.5%	18.2%	0.2%	0.1%	0.2%	0.0%	0.1%	0.0%	3.1%	1.3%	1.4%	0.3%	0.1%	4.2%	24.2%
145	50	564	4.1%	42.7%	19.6%	0.4%	0.3%	0.5%	0.0%	0.3%	0.0%	2.6%	1.1%	1.1%	0.3%	0.3%	11.7%	15.0%
146	50	474	4.9%	51.2%	16.0%	0.2%	0.2%	0.3%	0.0%	0.2%	0.0%	3.6%	1.5%	2.3%	0.5%	0.3%	12.6%	6.0%
147	50	494	3.9%	40.8%	19.0%	0.4%	0.3%	0.5%	0.0%	0.3%	0.0%	2.9%	1.2%	0.9%	0.1%	0.4%	15.3%	14.1%
148	50	540	4.7%	49.5%	16.2%	0.3%	0.2%	0.3%	0.0%	0.2%	0.0%	3.9%	1.6%	2.3%	0.5%	0.3%	12.0%	8.0%
149	50	200	4.6%	48.2%	18.2%	0.5%	0.3%	0.6%	0.1%	0.3%	0.1%	7.1%	2.9%	1.2%	0.1%	0.0%	0.0%	15.9%
150	50	284	4.1%	43.0%	20.6%	0.3%	0.2%	0.4%	0.0%	0.2%	0.1%	5.5%	2.3%	1.4%	0.2%	0.0%	0.0%	21.6%
151	50	61	6.4%	67.0%	20.5%	0.2%	0.1%	0.2%	0.0%	0.1%	0.0%	2.8%	1.2%	1.2%	0.3%	0.0%	0.0%	0.0%
152	50	62	5.1%	53.2%	21.3%	0.1%	0.1%	0.1%	0.0%	0.1%	0.0%	4.2%	1.8%	0.7%	0.0%	0.0%	0.0%	13.4%
153	50	10	2.7%	28.0%	30.0%	0.0%	0.0%	0.0%	0.0%	0.0%	0.1%	7.3%	3.0%	0.0%	0.0%	0.0%	0.0%	29.0%
154	50	80	1.8%	19.2%	8.5%	0.0%	0.0%	0.0%	0.0%	0.0%	0.0%	2.4%	1.0%	0.9%	0.0%	0.0%	0.0%	66.0%
155	50	175	3.4%	35.2%	14.5%	0.1%	0.1%	0.1%	0.0%	0.0%	0.0%	3.5%	1.5%	0.9%	0.1%	0.0%	0.0%	40.6%
156	50	261	5.2%	54.8%	26.3%	0.6%	0.4%	0.7%	0.1%	0.4%	0.0%	4.6%	1.9%	2.1%	0.5%	0.0%	0.0%	2.1%
157	50	150	4.8%	50.5%	29.2%	0.8%	0.6%	1.0%	0.1%	0.5%	0.1%	6.0%	2.5%	3.1%	0.9%	0.0%	0.0%	0.0%
158	50	363	4.8%	50.6%	19.0%	0.4%	0.3%	0.4%	0.0%	0.2%	0.1%	8.6%	3.6%	1.5%	0.1%	0.1%	2.2%	8.2%
159	70	1516	4.0%	41.5%	26.6%	0.4%	0.3%	0.4%	0.0%	0.2%	0.0%	4.7%	2.0%	1.5%	0.3%	0.2%	8.3%	9.5%
160	70	1345	5.4%	56.9%	16.0%	0.2%	0.2%	0.3%	0.0%	0.1%	0.0%	4.2%	1.7%	1.3%	0.1%	0.2%	7.9%	5.5%
162	50	115	5.0%	52.7%	23.7%	0.6%	0.4%	0.7%	0.1%	0.4%	0.1%	8.9%	3.7%	3.3%	0.3%	0.0%	0.0%	0.0%
163	50	176	5.1%	53.2%	23.7%	0.2%	0.1%	0.2%	0.0%	0.1%	0.1%	10.1%	4.2%	2.7%	0.2%	0.0%	0.0%	0.0%
164	50	205	5.0%	52.4%	29.0%	0.9%	0.6%	1.1%	0.1%	0.6%	0.0%	3.4%	1.4%	1.1%	0.1%	0.0%	0.0%	4.4%
165	50	54	5.0%	52.2%	24.5%	0.1%	0.1%	0.1%	0.0%	0.1%	0.1%	9.2%	3.8%	4.4%	0.5%	0.0%	0.0%	0.0%
166	50	30	4.2%	43.8%	21.2%	2.5%	1.7%	2.9%	0.3%	1.6%	0.1%	11.6%	4.8%	4.9%	0.3%	0.0%	0.0%	0.0%
167	50	88	4.8%	50.3%	24.5%	0.7%	0.5%	0.8%	0.1%	0.4%	0.1%	9.1%	3.8%	4.4%	0.5%	0.0%	0.0%	0.0%
168	50	273	4.6%	47.9%	11.7%	0.4%	0.2%	0.4%	0.0%	0.2%	0.1%	8.8%	3.7%	3.3%	0.3%	0.1%	3.0%	15.4%
170	50	179	4.8%	50.6%	27.3%	0.5%	0.4%	0.6%	0.1%	0.3%	0.1%	5.7%	2.3%	0.8%	0.0%	0.0%	0.0%	6.6%
171	50	328	4.1%	43.4%	22.9%	0.2%	0.1%	0.2%	0.0%	0.1%	0.1%	6.3%	2.6%	1.8%	0.2%	0.3%	15.0%	2.5%
172	50	34	5.6%	58.5%	32.6%	0.0%	0.0%	0.0%	0.0%	0.0%	0.0%	2.0%	0.8%	0.4%	0.0%	0.0%	0.0%	0.0%
173	50	231	5.2%	54.9%	23.9%	0.7%	0.5%	0.9%	0.1%	0.5%	0.1%	6.9%	2.9%	3.0%	0.4%	0.0%	0.0%	0.0%
174	50	376	4.7%	49.5%	13.5%	0.3%	0.2%	0.4%	0.0%	0.2%	0.1%	10.0%	4.2%	3.2%	0.2%	0.1%	2.2%	11.2%
175	50	355	4.1%	43.5%	22.3%	0.4%	0.3%	0.5%	0.1%	0.3%	0.0%	2.9%	1.2%	0.7%	0.1%	0.4%	17.5%	5.6%
176	50	519	5.1%	53.4%	16.5%	0.3%	0.2%	0.3%	0.0%	0.2%	0.0%	3.8%	1.6%	2.4%	0.6%	0.3%	11.5%	3.8%
179	50	377	5.6%	59.2%	24.4%	0.5%	0.4%	0.6%	0.1%	0.4%	0.0%	4.6%	1.9%	1.8%	0.4%	0.0%	0.0%	0.0%
180	50	321	5.8%	61.2%	25.4%	0.3%	0.2%	0.3%	0.0%	0.2%	0.0%	4.1%	1.7%	0.7%	0.1%	0.0%	0.0%	0.0%
181	50	298	3.7%	39.0%	19.8%	0.1%	0.1%	0.2%	0.0%	0.1%	0.0%	2.9%	1.2%	0.8%	0.1%	0.5%	20.4%	11.1%
182	50	302	3.6%	38.0%	12.6%	0.2%	0.1%	0.2%	0.0%	0.1%	0.0%	3.1%	1.3%	1.6%	0.1%	0.7%	30.8%	7.5%
183	50	480	3.7%	38.3%	17.0%	0.4%	0.3%	0.4%	0.0%	0.2%	0.0%	2.9%	1.2%	0.7%	0.0%	0.6%	24.8%	9.5%
184	50	203	1.7%	17.5%	6.6%	0.0%	0.0%	0.0%	0.0%	0.0%	0.0%	0.6%	0.2%	0.3%	0.0%	1.6%	68.7%	2.7%
185	70	1509	5.9%	62.2%	11.1%	0.7%	0.5%	0.8%	0.1%	0.5%	0.1%	5.9%	2.4%	2.8%	0.0%	0.2%	6.8%	0.0%
186	70	1199	6.2%	64.5%	8.2%	0.8%	0.6%	0.9%	0.1%	0.5%	0.1%	5.5%	2.3%	3.4%	0.0%	0.2%	6.9%	0.0%
187	50	207	3.8%	39.9%	17.4%	0.1%	0.1%	0.1%	0.0%	0.1%	0.0%	1.4%	0.6%	0.7%	0.1%	0.3%	14.3%	21.0%
188	50	238	4.0%	41.8%	18.6%	0.1%	0.1%	0.2%	0.0%	0.1%	0.0%	2.1%	0.9%	0.6%	0.0%	0.3%	13.0%	18.2%
189	70	2077	5.3%	56.1%	13.7%	0.3%	0.2%	0.3%	0.0%	0.2%	0.1%	8.6%	3.6%	3.5%	0.9%	0.1%	4.9%	2.3%
190	70	1607	5.9%	61.7%	13.6%	0.3%	0.2%	0.3%	0.0%	0.2%	0.1%	8.0%	3.3%	3.6%	0.5%	0.0%	0.8%	1.7%
191	70	2596	5.2%	54.1%	14.1%	0.3%	0.2%	0.4%	0.0%	0.2%	0.1%	7.3%	3.0%	2.9%	0.7%	0.2%	7.7%	3.6%
192	70	2133	5.8%	60.5%	14.9%	0.3%	0.2%	0.3%	0.0%	0.2%	0.1%	6.9%	2.9%	2.9%	0.4%	0.1%	2.6%	2.2%
193	70	845	5.4%	56.3%	18.1%	0.7%	0.5%	0.9%	0.1%	0.5%	0.1%	7.5%	3.1%	2.9%	0.3%	0.0%	2.1%	1.6%
194	70	2097	5.3%	56.1%	20.0%	0.1%	0.1%	0.2%	0.0%	0.1%	0.0%	3.1%	1.3%	1.2%	0.1%	0.1%	4.2%	7.9%
195	50	34	1.6%	16.9%	8.5%	0.0%	0.0%	0.0%	0.0%	0.0%	0.0%	2.1%	0.9%	0.3%	0.0%	1.4%	60.1%	8.2%
196	50	152	4.7%	48.9%	17.2%	0.3%	0.2%	0.4%	0.0%	0.2%	0.1%	5.3%	2.2%	2.0%	0.1%	0.4%	18.1%	0.0%
197	50	38	1.3%	13.3%	7.6%	0.0%	0.0%	0.0%	0.0%	0.0%	0.0%	1.9%	0.8%	0.1%	0.0%	1.7%	73.3%	0.0%
198	50	81	2.9%	30.3%	20.9%	0.1%	0.1%	0.2%	0.0%	0.1%	0.0%	3.0%	1.2%	1.8%	0.2%	0.8%	34.8%	3.4%
199	70	976	6.0%	63.3%	18.5%	0.2%	0.2%	0.3%	0.0%	0.2%	0.0%	3.9%	1.6%	1.2%	0.2%	0.1%	4.2%	0.0%
201	50	1075	5.5%	57.9%	25.2%	0.7%	0.5%	0.8%	0.1%	0.4%	0.0%	3.9%	1.6%	1.2%	0.1%	0.0%	0.6%	1.4%
202	50	1101	5.8%	61.0%	20.2%	0.4%	0.3%	0.5%	0.1%	0.3%	0.0%	4.7%	2.0%	1.7%	0.2%	0.0%	1.3%	1.4%
203	70	633	6.1%	64.4%	17.2%	0.3%	0.2%	0.3%	0.0%	0.2%	0.0%	4.2%	1.7%	1.0%	0.2%	0.1%	4.2%	0.0%
204	70	1375	5.1%	53.4%	28.6%	0.3%	0.2%	0.3%	0.0%	0.2%	0.1%	5.5%	2.3%	1.6%	0.3%	0.0%	1.9%	0.2%
205	50	196	5.1%	53.2%	19.6%	0.4%	0.3%	0.5%	0.1%	0.3%	0.1%	5.7%	2.4%	1.7%	0.1%	0.2%	8.9%	1.4%
206	50	254	5.3%	55.9%	15.2%	0.4%	0.3%	0.4%	0.0%	0.2%	0.1%	5.9%	2.4%	2.4%	0.3%	0.3%	10.9%	0.0%
207	50	141	4.5%	47.5%	15.7%	0.1%	0.1%	0.2%	0.0%	0.1%	0.0%	2.1%	0.9%	0.8%	0.1%	0.3%	14.8%	12.7%
208	50	205	4.5%	46.9%	20.7%	0.2%	0.1%	0.2%	0.0%	0.1%	0.0%	3.9%	1.6%	1.7%	0.2%	0.2%	9.5%	10.1%
209	50	552	5.1%	53.4%	30.2%	0.6%	0.4%	0.7%	0.1%	0.4%	0.0%	2.9%	1.2%	1.1%	0.2%	0.0%	2.0%	1.7%
210	50	617	5.3%	55.7%	19.2%	1.0%	0.7%	1.1%	0.1%	0.6%	0.0%	4.4%	1.8%	1.7%	0.2%	0.1%	2.6%	5.4%
211	70	1570	5.6%	59.2%	19.8%	0.3%	0.2%	0.4%	0.0%	0.2%	0.1%	5.9%	2.5%	1.9%	0.5%	0.0%	0.1%	3.2%
212	70	826	5.2%	54.5%	22.8%	0.6%	0.4%	0.7%	0.1%	0.4%	0.1%	7.0%	2.9%	1.8%	0.1%	0.0%	0.2%	3.0%
213	50	283	4.1%	43.5%	11.7%	0.2%	0.1%	0.2%	0.0%	0.1%	0.0%	2.7%	1.1%	1.2%	0.2%	0.3%	11.0%	23.6%
214	70	399	3.6%	37.5%	22.3%	0.1%	0.1%	0.1%	0.0%	0.1%	0.1%	4.9%	2.0%	2.0%	0.1%	0.1%	5.7%	21.3%
215	50	203	5.8%	60.9%	26.8%	0.1%	0.0%	0.1%	0.0%	0.0%	0.0%	2.9%	1.2%	0.7%	0.1%	0.0%	1.3%	0.0%
216	50	110	4.6%	47.8%	12.5%	0.2%	0.2%	0.2%	0.0%	0.1%	0.1%	5.4%	2.2%	1.4%	0.1%	0.1%	2.5%	22.6%
217	50	491	4.8%	50.2%	12.8%	0.2%	0.1%	0.2%	0.0%	0.1%	0.0%	3.7%	1.5%	1.2%	0.2%	0.2%	8.1%	16.6%
218	50	549	4.4%	46.1%	24.4%	0.1%	0.1%	0.1%	0.0%	0.0%	0.0%	3.6%	1.5%	1.2%	0.1%	0.1%	4.8%	13.6%
219	50	208	5.7%	59.4%	14.4%	0.2%	0.2%	0.3%	0.0%	0.1%	0.1%	5.0%	2.1%	1.3%	0.2%	0.1%	4.2%	7.0%
220	50	331	5.3%	55.2%	29.9%	0.1%	0.1%	0.1%	0.0%	0.0%	0.0%	2.2%	0.9%	0.7%	0.1%	0.0%	1.0%	4.4%
221	50	446	5.0%	52.1%	25.7%	0.6%	0.4%	0.7%	0.1%	0.4%	0.0%	3.4%	1.4%	1.7%	0.4%	0.1%	3.0%	5.3%
222	50	197	4.7%	49.5%	16.9%	1.8%	1.3%	2.1%	0.2%	1.2%	0.0%	4.7%	2.0%	1.3%	0.1%	0.0%	1.0%	13.0%
223	50	135	5.1%	53.2%	21.9%	0.1%	0.1%	0.1%	0.0%	0.1%	0.1%	5.4%	2.3%	1.6%	0.4%	0.0%	0.0%	9.7%
226	50	153	4.4%	46.6%	18.9%	0.7%	0.5%	0.8%	0.1%	0.5%	0.0%	4.0%	1.7%	0.9%	0.2%	0.3%	11.9%	8.5%
227	50	599	5.2%	54.7%	21.9%	0.5%	0.3%	0.5%	0.1%	0.3%	0.1%	7.2%	3.0%	1.6%	0.1%	0.1%	3.3%	1.3%
228	50	24	6.0%	62.5%	20.3%	0.2%	0.1%	0.2%	0.0%	0.1%	0.1%	6.6%	2.7%	1.0%	0.0%	0.0%	0.0%	0.0%
229	50	59	5.6%	59.0%	20.3%	0.3%	0.2%	0.3%	0.0%	0.2%	0.1%	8.9%	3.7%	1.4%	0.0%	0.0%	0.0%	0.0%
230	50	164	3.6%	37.9%	32.2%	0.7%	0.5%	0.8%	0.1%	0.4%	0.0%	4.2%	1.7%	0.6%	0.1%	0.1%	3.3%	13.8%
231	50	419	5.1%	54.0%	19.0%	0.5%	0.3%	0.6%	0.1%	0.3%	0.1%	8.2%	3.4%	1.3%	0.1%	0.0%	2.1%	4.9%
232	50	43	5.7%	60.2%	23.1%	0.1%	0.1%	0.1%	0.0%	0.1%	0.1%	6.2%	2.6%	1.6%	0.2%	0.0%	0.0%	0.0%
235	50	529	5.0%	52.3%	18.3%	0.7%	0.5%	0.9%	0.1%	0.5%	0.1%	5.8%	2.4%	1.0%	0.1%	0.1%	2.8%	9.5%
236	50	322	5.7%	59.8%	21.5%	0.4%	0.3%	0.4%	0.0%	0.2%	0.1%	6.1%	2.5%	1.4%	0.1%	0.0%	0.0%	1.5%

Traffic Flows and Breakdown by 16 Vehicle Classes (Year 2036)

Link No.	Speed Limit	Total Vehicle	19 - Motorcycles (MC)	01 - Private Cars (PC)	03 - Taxi	14 - Non-franchised Bus <=6.4t	15 - Non-franchised Bus 6.4-15t	16 - Non-franchised Bus >15t	12 - Private Light Bus <=3.5t	13 - Private Light Bus >3.5t	04 - Light Goods Vehicles <=2.5t	05 - Lt Goods Vehicles 2.5-3.5t	06 - Light Goods Vehicles >3.5t	07 - Heavy Goods Vehicles <=15t	08 - Heavy Goods Vehicles >15t	17 - Franchised Bus (SD)	18 - Franchised Bus (DD)	11 - Public Light Buses
	km/hr	2200-2300																
237	50	146	5.2%	54.2%	17.0%	0.6%	0.4%	0.7%	0.1%	0.4%	0.1%	13.5%	5.6%	2.2%	0.1%	0.0%	0.0%	0.0%
238	50	102	4.9%	51.9%	18.4%	0.0%	0.0%	0.1%	0.0%	0.0%	0.1%	9.5%	4.0%	2.5%	0.4%	0.0%	0.0%	8.1%
239	70	1708	4.9%	51.7%	15.6%	0.2%	0.1%	0.2%	0.0%	0.1%	0.1%	5.3%	2.2%	1.8%	0.4%	0.2%	10.6%	6.7%
240	70	1261	4.6%	48.3%	13.8%	0.3%	0.2%	0.4%	0.0%	0.2%	0.1%	5.3%	2.2%	1.9%	0.3%	0.3%	13.9%	8.0%
241	50	218	3.5%	36.4%	13.3%	0.0%	0.0%	0.1%	0.0%	0.0%	0.0%	2.8%	1.2%	0.5%	0.0%	0.4%	15.8%	25.9%
242	50	198	3.4%	35.4%	8.3%	0.0%	0.0%	0.0%	0.0%	0.0%	0.0%	4.4%	1.8%	1.3%	0.0%	0.2%	10.5%	34.4%
243	50	55	6.1%	64.1%	21.0%	0.2%	0.2%	0.3%	0.0%	0.1%	0.0%	4.4%	1.8%	1.5%	0.1%	0.0%	0.0%	0.0%
244	50	72	5.6%	58.3%	26.6%	0.1%	0.1%	0.2%	0.0%	0.1%	0.1%	4.9%	2.0%	2.0%	0.1%	0.0%	0.0%	0.0%
245	50	305	3.4%	36.2%	10.6%	0.1%	0.0%	0.1%	0.0%	0.0%	0.0%	4.5%	1.9%	1.5%	0.1%	0.2%	9.9%	31.4%
246	50	279	3.6%	37.6%	15.0%	0.1%	0.0%	0.1%	0.0%	0.0%	0.0%	3.1%	1.3%	0.6%	0.0%	0.4%	15.7%	22.5%
247	50	34	3.5%	36.7%	8.5%	0.0%	0.0%	0.0%	0.0%	0.0%	0.0%	2.6%	1.1%	0.4%	0.0%	0.7%	28.1%	18.5%
248	50	154	4.9%	51.3%	25.1%	0.3%	0.2%	0.4%	0.0%	0.2%	0.0%	4.0%	1.7%	1.5%	0.2%	0.1%	6.1%	4.0%
249	50	331	6.0%	62.8%	16.9%	0.2%	0.2%	0.3%	0.0%	0.2%	0.1%	5.1%	2.1%	1.3%	0.1%	0.1%	2.9%	1.9%
250	50	574	5.2%	54.5%	20.1%	0.4%	0.3%	0.5%	0.1%	0.3%	0.1%	8.9%	3.7%	2.0%	0.4%	0.0%	1.6%	1.9%
253	50	453	5.8%	61.2%	18.6%	0.6%	0.5%	0.8%	0.1%	0.4%	0.1%	6.2%	2.6%	1.4%	0.1%	0.0%	0.6%	1.2%
254	50	140	5.4%	56.8%	20.2%	0.5%	0.4%	0.6%	0.1%	0.3%	0.1%	8.9%	3.7%	2.8%	0.2%	0.0%	0.0%	0.0%
255	50	204	5.8%	60.4%	17.5%	0.2%	0.1%	0.2%	0.0%	0.1%	0.1%	9.3%	3.9%	2.1%	0.1%	0.0%	0.0%	0.0%
256	50	145	5.5%	57.6%	21.0%	0.2%	0.1%	0.2%	0.0%	0.1%	0.1%	8.9%	3.7%	2.3%	0.2%	0.0%	0.0%	0.0%
257	50	926	6.0%	63.1%	18.3%	0.4%	0.3%	0.5%	0.1%	0.3%	0.1%	6.3%	2.6%	1.7%	0.4%	0.0%	0.0%	0.0%
258	50	886	5.3%	56.0%	22.5%	0.4%	0.3%	0.5%	0.1%	0.3%	0.1%	8.5%	3.5%	2.3%	0.2%	0.0%	0.0%	0.0%
259	50	257	5.2%	54.9%	22.0%	0.5%	0.4%	0.6%	0.1%	0.3%	0.1%	9.0%	3.7%	2.8%	0.3%	0.0%	0.0%	0.0%
260	50	326	3.8%	39.8%	9.5%	0.4%	0.3%	0.5%	0.1%	0.3%	0.0%	2.6%	1.1%	1.3%	0.2%	0.4%	16.7%	23.0%
261	50	281	3.6%	38.1%	14.4%	0.2%	0.1%	0.2%	0.0%	0.1%	0.0%	2.8%	1.2%	1.0%	0.1%	0.1%	5.8%	32.1%
262	50	178	5.9%	61.9%	16.7%	0.2%	0.2%	0.3%	0.0%	0.1%	0.1%	8.7%	3.6%	2.1%	0.1%	0.0%	0.0%	0.0%
263	50	170	5.2%	55.0%	20.0%	0.2%	0.2%	0.3%	0.0%	0.1%	0.1%	11.2%	4.6%	2.8%	0.2%	0.0%	0.0%	0.0%
264	50	981	5.9%	61.9%	18.7%	0.5%	0.3%	0.5%	0.1%	0.3%	0.1%	6.8%	2.8%	1.8%	0.4%	0.0%	0.0%	0.0%
265	50	520	5.5%	57.3%	22.2%	0.4%	0.3%	0.4%	0.0%	0.2%	0.1%	8.2%	3.4%	1.9%	0.1%	0.0%	0.0%	0.0%
266	50	247	5.2%	54.3%	21.7%	0.6%	0.4%	0.7%	0.1%	0.4%	0.1%	9.9%	4.1%	2.4%	0.2%	0.0%	0.0%	0.0%
267	50	623	5.6%	59.0%	19.1%	0.3%	0.2%	0.3%	0.0%	0.2%	0.1%	7.9%	3.3%	1.9%	0.3%	0.0%	0.0%	1.7%
268	50	249	5.3%	55.7%	17.8%	0.5%	0.3%	0.5%	0.1%	0.3%	0.1%	11.1%	4.6%	2.6%	0.2%	0.0%	0.0%	0.8%
269	50	311	5.3%	55.3%	20.5%	0.5%	0.3%	0.5%	0.1%	0.3%	0.1%	10.4%	4.3%	1.6%	0.1%	0.0%	0.0%	0.7%
270	50	202	5.5%	57.2%	21.5%	0.3%	0.2%	0.4%	0.0%	0.2%	0.1%	7.7%	3.2%	2.2%	0.3%	0.0%	0.0%	1.0%
271	50	355	5.4%	56.8%	19.6%	0.4%	0.3%	0.5%	0.0%	0.3%	0.1%	10.3%	4.3%	1.9%	0.2%	0.0%	0.0%	0.0%
272	50	258	5.5%	57.3%	17.1%	0.4%	0.3%	0.4%	0.0%	0.2%	0.1%	9.3%	3.9%	2.0%	0.4%	0.0%	0.0%	3.2%
273	50	738	5.1%	53.6%	17.2%	0.6%	0.4%	0.7%	0.1%	0.4%	0.1%	8.2%	3.4%	1.7%	0.2%	0.2%	7.3%	0.8%
274	50	550	4.9%	51.2%	15.1%	0.8%	0.6%	0.9%	0.1%	0.5%	0.1%	9.3%	3.8%	1.5%	0.1%	0.2%	9.8%	1.1%
275	50	512	5.6%	58.4%	12.1%	0.6%	0.4%	0.7%	0.1%	0.4%	0.1%	6.3%	2.6%	1.6%	0.4%	0.2%	9.3%	1.2%
276	50	459	4.9%	50.9%	14.9%	0.7%	0.5%	0.8%	0.1%	0.4%	0.1%	8.6%	3.6%	2.2%	0.1%	0.3%	11.1%	0.9%
277	50	259	5.5%	57.4%	18.7%	0.2%	0.2%	0.3%	0.0%	0.1%	0.1%	10.6%	4.4%	2.4%	0.2%	0.0%	0.0%	0.0%
278	50	172	6.0%	62.7%	14.9%	0.7%	0.5%	0.8%	0.1%	0.4%	0.1%	8.4%	3.5%	1.7%	0.2%	0.0%	0.0%	0.0%
279	50	372	5.6%	58.3%	14.4%	0.4%	0.3%	0.5%	0.0%	0.3%	0.1%	10.6%	4.4%	2.5%	0.4%	0.0%	0.0%	2.2%
280	50	383	4.3%	45.5%	14.9%	0.2%	0.1%	0.2%	0.0%	0.1%	0.1%	9.6%	4.0%	2.2%	0.4%	0.4%	16.9%	1.1%
281	50	745	5.7%	60.3%	16.1%	0.3%	0.2%	0.3%	0.0%	0.2%	0.1%	8.1%	3.4%	3.6%	0.3%	0.0%	0.7%	0.7%
282	50	472	5.6%	58.2%	18.1%	0.3%	0.2%	0.4%	0.0%	0.2%	0.1%	6.3%	2.6%	4.8%	0.2%	0.0%	1.7%	1.2%
283	50	539	5.9%	61.4%	12.4%	0.6%	0.4%	0.7%	0.1%	0.4%	0.1%	10.9%	4.5%	1.6%	0.1%	0.0%	0.7%	0.0%
284	50	259	7.0%	73.2%	9.9%	0.2%	0.1%	0.2%	0.0%	0.1%	0.1%	5.8%	2.4%	0.9%	0.0%	0.0%	0.0%	0.0%
285	50	878	5.7%	60.0%	14.7%	0.3%	0.2%	0.4%	0.0%	0.2%	0.1%	8.7%	3.6%	3.5%	0.3%	0.0%	1.5%	0.6%
286	50	698	5.8%	60.4%	16.8%	0.4%	0.3%	0.5%	0.1%	0.3%	0.1%	5.8%	2.4%	4.2%	0.2%	0.0%	2.1%	0.8%
287	50	192	5.6%	58.5%	13.1%	0.2%	0.1%	0.2%	0.0%	0.1%	0.1%	5.0%	2.1%	2.1%	0.3%	0.0%	1.8%	10.8%
288	50	311	5.8%	60.6%	17.5%	0.3%	0.2%	0.4%	0.0%	0.2%	0.0%	3.4%	1.4%	1.9%	0.2%	0.0%	1.5%	6.6%
289	50	540	4.6%	48.3%	13.3%	0.2%	0.1%	0.2%	0.0%	0.1%	0.1%	7.4%	3.1%	1.9%	0.3%	0.4%	15.3%	4.6%
290	50	1311	4.4%	45.8%	16.2%	1.2%	0.9%	1.4%	0.2%	0.8%	0.1%	6.1%	2.5%	1.5%	0.1%	0.2%	8.8%	10.0%
291	50	867	5.0%	52.2%	7.7%	0.6%	0.4%	0.7%	0.1%	0.4%	0.1%	5.5%	2.3%	1.3%	0.1%	0.2%	10.1%	13.2%
292	70	2022	6.1%	63.6%	8.6%	0.3%	0.2%	0.4%	0.0%	0.2%	0.1%	8.2%	3.4%	1.3%	0.1%	0.1%	2.7%	4.6%
293	70	1707	5.0%	53.0%	15.5%	0.5%	0.4%	0.6%	0.1%	0.3%	0.1%	7.0%	2.9%	2.1%	0.2%	0.1%	4.3%	7.8%
294	50	1768	4.4%	46.6%	12.8%	0.6%	0.4%	0.7%	0.1%	0.4%	0.1%	6.8%	2.8%	1.3%	0.2%	0.3%	12.0%	10.3%
295	50	1556	4.6%	48.0%	12.2%	0.4%	0.3%	0.5%	0.1%	0.3%	0.1%	5.5%	2.3%	1.7%	0.2%	0.2%	9.3%	14.5%
296	50	210	4.7%	49.0%	15.2%	0.1%	0.1%	0.1%	0.0%	0.1%	0.0%	3.7%	1.6%	0.7%	0.1%	0.0%	0.0%	24.6%
297	50	70	1.2%	12.4%	4.0%	0.1%	0.1%	0.1%	0.0%	0.0%	0.0%	1.1%	0.4%	0.2%	0.0%	0.0%	0.0%	80.3%
299	50	611	5.8%	61.1%	13.3%	0.2%	0.1%	0.2%	0.0%	0.1%	0.1%	8.3%	3.4%	4.5%	0.1%	0.0%	0.0%	2.6%
300	70	1509	5.4%	56.3%	15.1%	2.0%	1.4%	2.3%	0.2%	1.3%	0.1%	5.9%	2.5%	1.1%	0.0%	0.1%	5.0%	1.3%
301	70	1455	6.8%	71.1%	2.5%	1.0%	0.7%	1.2%	0.1%	0.7%	0.1%	6.8%	2.8%	1.3%	0.0%	0.1%	3.3%	1.5%
302	70	1100	5.2%	54.3%	16.8%	2.2%	1.6%	2.6%	0.3%	1.4%	0.1%	7.2%	3.0%	0.8%	0.0%	0.1%	2.8%	1.8%
303	70	1193	7.0%	73.0%	2.7%	1.0%	0.7%	1.2%	0.1%	0.7%	0.1%	7.6%	3.2%	0.9%	0.0%	0.0%	0.0%	1.8%
304	50	860	4.7%	48.9%	11.1%	0.2%	0.1%	0.2%	0.0%	0.1%	0.0%	4.3%	1.8%	1.6%	0.1%	0.3%	13.4%	13.1%
305	50	1197	4.8%	50.7%	17.0%	0.1%	0.1%	0.1%	0.0%	0.1%	0.1%	5.1%	2.1%	2.2%	0.3%	0.2%	9.3%	7.7%
306	50	920	4.1%	43.0%	26.2%	0.4%	0.3%	0.4%	0.0%	0.2%	0.0%	4.2%	1.8%	0.9%	0.1%	0.1%	5.3%	12.9%
307	50	861	6.1%	63.8%	22.1%	0.2%	0.2%	0.3%	0.0%	0.2%	0.0%	2.0%	0.8%	0.6%	0.1%	0.1%	3.4%	0.0%
308	50	44	4.3%	44.6%	20.0%	0.2%	0.2%	0.3%	0.0%	0.2%	0.0%	2.0%	0.8%	0.8%	0.1%	0.1%	4.6%	21.9%
309	50	48	6.1%	63.6%	25.0%	0.2%	0.2%	0.3%	0.0%	0.1%	0.0%	2.4%	1.0%	1.2%	0.1%	0.0%	0.0%	0.0%
310	70	1092	5.3%	56.1%	22.6%	0.5%	0.4%	0.6%	0.1%	0.3%	0.1%	5.5%	2.3%	2.4%	0.3%	0.0%	0.0%	3.6%
311	70	1399	5.1%	53.1%	25.8%	0.2%	0.2%	0.3%	0.0%	0.1%	0.0%	4.2%	1.7%	1.3%	0.2%	0.0%	0.0%	7.7%
312	50	559	5.7%	59.3%	14.7%	0.4%	0.3%	0.4%	0.0%	0.2%	0.1%	7.0%	2.9%	5.7%	0.3%	0.0%	0.1%	2.8%
313	50	137	6.1%	63.9%	22.9%	0.3%	0.2%	0.4%	0.0%	0.2%	0.0%	3.5%	1.4%	1.0%	0.1%	0.0%	0.0%	0.0%
314	50	162	6.6%	69.6%	17.5%	0.2%	0.1%	0.2%	0.0%	0.1%	0.0%	3.3%	1.4%	0.8%	0.0%	0.0%	0.0%	0.0%
315	50	88	6.6%	69.4%	17.4%	0.2%	0.1%	0.2%	0.0%	0.1%	0.0%	3.5%	1.5%	0.8%	0.0%	0.0%	0.0%	0.0%
316	50	77	6.1%	63.7%	22.9%	0.3%	0.2%	0.4%	0.0%	0.2%	0.0%	3.6%	1.5%	1.0%	0.1%	0.0%	0.0%	0.0%
317	50	90	5.8%	60.8%	26.1%	0.2%	0.2%	0.3%	0.0%	0.1%	0.0%	4.1%	1.7%	0.6%	0.1%	0.0%	0.0%	0.0%
318	50	98	6.4%	66.8%	19.7%	0.2%	0.2%	0.3%	0.0%	0.2%	0.0%	3.9%	1.6%	0.6%	0.0%	0.0%	0.0%	0.0%
319	50	205	5.8%	60.4%	23.7%	0.3%	0.2%	0.3%	0.0%	0.2%	0.1%	5.7%	2.4%	1.1%	0.1%	0.0%	0.0%	0.0%
320	50	94	5.5%	58.0%	19.5%	0.1%	0.1%	0.1%	0.0%	0.1%	0.0%	2.5%	1.0%	0.9%	0.2%	0.2%	8.6%	2.9%
321	50	213	4.2%	43.7%	29.4%	0.7%	0.5%	0.8%	0.1%	0.4%	0.1%	9.2%	3.8%	2.9%	0.3%	0.1%	3.8%	0.0%
322	50	17	5.4%	56.2%	27.6%	0.4%	0.3%	0.5%	0.1%	0.3%	0.0%	4.8%	2.0%	2.0%	0.4%	0.0%	0.0%	0.0%
323	50	56	6.1%	63.6%	21.7%	0.4%	0.3%	0.4%	0.0%	0.2%	0.0%	4.0%	1.7%	1.4%	0.2%	0.0%	0.0%	0.0%
324	50	198	4.9%	51.7%	29.8%	0.1%	0.1%	0.2%	0.0%	0.1%	0.0%	3.7%	1.5%	1.9%	0.3%	0.1%	4.1%	1.4%
325	50	280	5.5%	57.5%	25.2%	0.3%	0.2%	0.3%	0.0%	0.2%	0.0%	4.0%	1.7%	1.2%	0.1%	0.1%	2.9%	1.0%
326	50	33	5.7%	60.3%	17.8%	0.2%	0.1%	0.2%	0.0%	0.1%	0.1%	8.1%	3.3%	3.7%	0.3%	0.0%	0.0%	0.0%
327	50	158	5.5%	58.0%	16.7%	0.4%	0.3%	0.4%	0.0%	0.2%	0.1%	5.4%	2.2%	3.6%	0.3%	0.1%	5.1%	1.7%
328	50	187	5.1%	53.0%	28.8%	0.2%	0.1%	0.2%	0.0%	0.1%	0.0%	4.4%	1.8%	1.6%	0.1%	0.1%	4.3%	0.0%
329	50	153	6.1%	63.9%	25.6%	0.4%	0.3%	0.5%	0.0%	0.2%	0.0%	1.7%	0.7%	0.6%	0.0%	0.0%	0.0%	0.0%
330	50	87	6.7%	70.8%	17.2%	0.3%	0.2%	0.3%	0.0%	0.2%	0.0%	2.4%	1.0%	0.8%	0.0%	0.0%	0.0%	0.0%
331	50	60	6.6%	69.5%	18.1%	0.4%	0.3%	0.5%	0.1%	0.3%	0.0%	2.3%	0.9%	1.0%	0.0%	0.0%	0.0%	0.0%
332	50	78	6.7%	70.8%	17.0%	0.3%	0.2%	0.3%	0.0%	0.2%	0.0%	2.5%	1.0%	0.8%	0.0%	0.0%	0.0%	0.0%
333	50	47	6.6%	69.3%	18.0%	0.4%	0.3%	0.5%	0.1%	0.3%	0.0%	2.3%	1.0%	1.1%	0.1%	0.0%	0.0%	0.0%
334	50	80	7.0%	72.9%	15.5%	0.2%	0.1%	0.2%	0.0%	0.1%	0.0%	1.9%	0.8%	1.3%	0.0%	0.0%	0.0%	0.0%
335	50	48	6.8%	71.7%	15.7%	0.4%	0.3%	0.5%	0.1%	0.3%	0.0%	1.8%	0.7%	1.8%	0.1%	0.0%	0.0%	0.0%
336	50	918	5.7%	60.1%	29.3%	0.7%	0.5%	0.8%	0.1%	0.4%	0.0%	1.5%	0.6%	0.3%	0.0%	0.0%	0.0%	0.0%
337	50	643	4.4%	46.0%	46.1%	0.3%	0.2%	0.4%	0.0%	0.2%	0.0%	1.3%	0.5%	0.4%	0.0%	0.0%	0.0%	0.0%
338	50	318	5.4%	56.8%	31.1%	0.1%	0.1%	0.1%	0.0%	0.1%	0.0%	3.8%	1.6%	0.8%	0.0%	0.0%	0.0%	0.0%
339	50	969	4.8%	50.7%	41.3%	0.5%	0.4%	0.6%	0.1%	0.3%	0.0%	0.7%	0.3%	0.3%	0.0%	0.0%	0.0%	0.0%
340	50	380	4.9%	51.8%	39.6%	0.2%	0.1%	0.2%	0.0%	0.1%	0.0%	1.6%	0.7%	0.6%	0.0%	0.0%	0.0%	0.0%
341	50	594	6.0%	63.0%	26.4%	0.6%	0.4%	0.7%	0.1%	0.4%	0.0%	1.3%	0.5%	0.5%	0.0%	0.0%	0.0%	0.0%
342	80	2074	5.9%	62.3%	18.3%	0.4%	0.3%	0.5%	0.1%	0.3%	0.1%	5.7%	2.4%	3.5%	0.2%	0.0%	0.0%	0.0%
343	80	2106	6.7%	70.1%	11.5%	0.3%	0.2%	0.4%	0.0%	0.2%	0.1%	6.0%	2.5%	1.8%	0.2%	0.0%	0.0%	0.0%
346	70	78	6.3%	65.7%	18.1%	0.6%	0.5%	0.8%	0.1%	0.4%	0.0%	4.1%	1.7%	1.7%	0.1%	0.0%	0.0%	0.0%

Traffic Flows and Breakdown by 16 Vehicle Classes (Year 2036)

Link No.	Speed Limit	Total Vehicle	19 - Motorcycles (MC)	01 - Private Cars (PC)	03 - Taxi	14 - Non-franchised Bus <=6.4t	15 - Non-franchised Bus 6.4-15t	16 - Non-franchised Bus >15t	12 - Private Light Bus <=3.5t	13 - Private Light Bus >3.5t	04 - Light Goods Vehicles <=2.5t	05 - Lt Goods Vehicles 2.5-3.5t	06 - Light Goods Vehicles >3.5t	07 - Heavy Goods Vehicles <=15t	08 - Heavy Goods Vehicles >15t	17 - Franchised Bus (SD)	18 - Franchised Bus (DD)	11 - Public Light Buses
	km/hr	2200-2300																
349	70	736	5.9%	61.9%	17.2%	0.5%	0.4%	0.6%	0.1%	0.3%	0.1%	6.9%	2.9%	3.2%	0.2%	0.0%	0.0%	0.0%
350	50	847	4.3%	45.1%	48.2%	0.3%	0.2%	0.3%	0.0%	0.2%	0.0%	0.7%	0.3%	0.3%	0.0%	0.0%	0.0%	0.0%
351	50	377	5.7%	59.6%	28.7%	0.2%	0.1%	0.2%	0.0%	0.1%	0.0%	3.2%	1.3%	0.8%	0.0%	0.0%	0.0%	0.0%
364	50	186	6.7%	70.6%	14.1%	0.3%	0.2%	0.4%	0.0%	0.2%	0.0%	4.4%	1.8%	1.1%	0.0%	0.0%	0.0%	0.0%
365	50	249	6.4%	66.8%	18.9%	0.5%	0.3%	0.5%	0.1%	0.3%	0.0%	3.8%	1.6%	0.8%	0.0%	0.0%	0.0%	0.0%
368	50	594	5.1%	53.7%	15.1%	0.9%	0.6%	1.0%	0.1%	0.6%	0.1%	5.3%	2.2%	2.6%	0.3%	0.2%	7.9%	4.4%
369	50	87	5.6%	58.8%	20.1%	0.3%	0.2%	0.3%	0.0%	0.2%	0.0%	4.7%	1.9%	1.2%	0.2%	0.0%	0.0%	6.3%
370	50	13	2.0%	21.0%	22.5%	0.3%	0.2%	0.3%	0.0%	0.2%	0.1%	5.5%	2.3%	1.6%	0.5%	1.0%	42.6%	0.0%
371	70	619	5.4%	56.6%	25.7%	0.4%	0.3%	0.5%	0.1%	0.3%	0.0%	2.9%	1.2%	1.2%	0.3%	0.1%	4.9%	0.0%
372	70	1762	4.8%	50.0%	30.8%	0.5%	0.3%	0.6%	0.1%	0.3%	0.1%	5.7%	2.3%	2.1%	0.5%	0.0%	1.9%	0.0%
373	50	260	5.6%	58.6%	28.4%	0.5%	0.4%	0.6%	0.1%	0.3%	0.0%	3.4%	1.4%	0.7%	0.1%	0.0%	0.0%	0.0%
374	50	25	5.1%	53.7%	20.5%	0.3%	0.2%	0.3%	0.0%	0.2%	0.1%	9.6%	4.0%	4.7%	1.3%	0.0%	0.0%	0.0%
375	50	87	4.8%	50.5%	24.4%	0.3%	0.2%	0.4%	0.0%	0.2%	0.0%	4.1%	1.7%	1.1%	0.2%	0.0%	0.0%	11.8%
376	50	372	5.6%	58.6%	22.7%	0.3%	0.2%	0.3%	0.0%	0.2%	0.1%	6.5%	2.7%	2.6%	0.3%	0.0%	0.0%	0.0%
377	50	87	5.6%	58.6%	26.2%	0.5%	0.4%	0.6%	0.1%	0.3%	0.0%	4.2%	1.7%	1.4%	0.3%	0.0%	0.0%	0.0%
378	50	425	5.5%	57.6%	26.5%	0.4%	0.3%	0.4%	0.0%	0.2%	0.0%	4.6%	1.9%	1.4%	0.1%	0.0%	0.0%	1.0%
380	50	100	5.5%	57.5%	25.6%	0.5%	0.4%	0.6%	0.1%	0.3%	0.1%	5.0%	2.1%	1.9%	0.5%	0.0%	0.0%	0.0%
381	50	229	4.1%	43.5%	20.5%	0.5%	0.3%	0.6%	0.1%	0.3%	0.0%	3.7%	1.6%	1.5%	0.3%	0.5%	19.4%	3.0%
382	50	202	4.3%	45.2%	17.8%	0.3%	0.2%	0.3%	0.0%	0.2%	0.0%	2.5%	1.0%	1.2%	0.3%	0.5%	22.7%	3.4%
383	50	1707	4.8%	50.0%	23.1%	0.4%	0.3%	0.5%	0.1%	0.3%	0.0%	4.4%	1.8%	1.9%	0.3%	0.2%	8.7%	3.2%
384	50	906	4.6%	48.7%	14.3%	0.2%	0.2%	0.3%	0.0%	0.1%	0.1%	5.0%	2.1%	2.2%	0.4%	0.3%	14.3%	7.1%
385	50	1408	5.0%	52.2%	32.0%	0.4%	0.3%	0.5%	0.0%	0.3%	0.0%	4.7%	1.9%	2.0%	0.3%	0.0%	0.0%	0.4%
386	50	1486	5.0%	52.7%	31.6%	0.4%	0.3%	0.5%	0.0%	0.2%	0.0%	4.6%	1.9%	1.9%	0.3%	0.0%	0.0%	0.4%
388	50	304	5.4%	57.1%	25.7%	0.6%	0.5%	0.7%	0.1%	0.4%	0.1%	4.9%	2.0%	2.0%	0.4%	0.0%	0.0%	0.0%
389	50	792	5.7%	59.8%	24.7%	0.4%	0.3%	0.5%	0.1%	0.3%	0.0%	4.3%	1.8%	1.3%	0.2%	0.0%	0.0%	0.7%
390	50	332	5.7%	59.9%	23.7%	0.2%	0.2%	0.3%	0.0%	0.1%	0.1%	5.0%	2.1%	0.9%	0.1%	0.0%	0.0%	1.7%
391	50	1319	5.1%	53.7%	32.0%	0.2%	0.2%	0.3%	0.0%	0.1%	0.0%	4.6%	1.9%	1.4%	0.1%	0.0%	0.0%	0.4%
394	50	117	4.9%	51.2%	26.0%	0.3%	0.2%	0.4%	0.0%	0.2%	0.1%	8.2%	3.4%	3.8%	1.1%	0.0%	0.0%	0.0%
395	50	126	5.0%	52.3%	22.9%	0.6%	0.4%	0.7%	0.1%	0.4%	0.1%	10.4%	4.3%	2.5%	0.4%	0.0%	0.0%	0.0%
397	50	198	5.9%	61.7%	23.1%	0.5%	0.4%	0.6%	0.1%	0.3%	0.0%	3.4%	1.4%	2.0%	0.6%	0.0%	0.0%	0.0%
398	50	82	6.4%	67.6%	20.8%	0.3%	0.2%	0.3%	0.0%	0.2%	0.0%	2.2%	0.9%	0.7%	0.2%	0.0%	0.0%	0.0%
399	50	437	4.8%	50.8%	15.7%	0.2%	0.2%	0.3%	0.0%	0.2%	0.0%	4.1%	1.7%	2.7%	0.7%	0.3%	13.7%	4.6%
403	50	253	6.7%	70.3%	13.0%	0.3%	0.2%	0.4%	0.0%	0.2%	0.1%	5.6%	2.3%	0.9%	0.0%	0.0%	0.0%	0.0%
405	50	459	5.6%	58.7%	26.4%	0.2%	0.1%	0.2%	0.0%	0.1%	0.0%	3.5%	1.4%	1.0%	0.2%	0.0%	1.8%	0.6%
406	50	100	6.9%	72.6%	13.5%	0.4%	0.3%	0.5%	0.1%	0.3%	0.0%	2.9%	1.2%	1.3%	0.0%	0.0%	0.0%	0.0%
407	50	47	2.5%	25.7%	10.0%	1.3%	0.9%	1.5%	0.2%	0.8%	0.2%	20.3%	8.4%	3.2%	0.0%	0.0%	0.0%	24.9%
408	50	209	5.0%	52.3%	29.6%	0.1%	0.1%	0.2%	0.0%	0.1%	0.0%	3.7%	1.5%	1.8%	0.3%	0.1%	3.9%	1.3%
409	50	331	5.6%	58.8%	24.5%	0.3%	0.2%	0.3%	0.0%	0.2%	0.0%	3.9%	1.6%	1.2%	0.1%	0.1%	2.4%	0.8%
412	70	392	5.9%	62.2%	18.0%	0.8%	0.6%	0.9%	0.1%	0.5%	0.1%	5.4%	2.2%	3.1%	0.0%	0.0%	0.0%	0.0%
413	70	80	4.8%	50.6%	32.3%	1.8%	1.3%	2.1%	0.2%	1.2%	0.0%	2.9%	1.2%	1.3%	0.1%	0.0%	0.0%	0.0%
414	70	765	5.4%	56.9%	16.6%	0.6%	0.4%	0.7%	0.1%	0.4%	0.1%	7.9%	3.3%	3.1%	0.3%	0.1%	2.3%	1.8%
415	70	312	6.2%	65.2%	14.4%	0.5%	0.4%	0.6%	0.1%	0.3%	0.1%	6.1%	2.5%	3.6%	0.0%	0.0%	0.0%	0.0%
416	70	202	5.8%	60.6%	13.4%	0.6%	0.4%	0.7%	0.1%	0.4%	0.1%	9.7%	4.0%	4.2%	0.1%	0.0%	0.0%	0.0%
417	50	529	4.5%	46.9%	16.3%	0.2%	0.1%	0.2%	0.0%	0.1%	0.0%	1.8%	0.7%	0.7%	0.0%	0.6%	26.0%	1.8%
418	50	558	5.3%	55.2%	23.2%	0.2%	0.2%	0.3%	0.0%	0.2%	0.0%	3.7%	1.5%	1.3%	0.2%	0.1%	6.0%	2.5%
419	50	234	6.1%	63.7%	14.3%	0.6%	0.4%	0.7%	0.1%	0.4%	0.0%	4.1%	1.7%	1.1%	0.1%	0.0%	1.2%	5.6%
420	50	431	6.4%	66.8%	15.4%	0.2%	0.2%	0.3%	0.0%	0.1%	0.0%	2.1%	0.8%	0.9%	0.2%	0.1%	4.1%	2.4%
421	50	1332	5.6%	58.4%	12.4%	0.4%	0.3%	0.5%	0.1%	0.3%	0.0%	4.5%	1.9%	2.5%	0.3%	0.1%	5.0%	7.8%
422	50	1566	5.6%	58.4%	17.6%	0.1%	0.1%	0.2%	0.0%	0.1%	0.0%	4.1%	1.7%	1.9%	0.2%	0.1%	3.9%	6.1%
423	70	1629	5.5%	57.3%	15.8%	0.3%	0.2%	0.3%	0.0%	0.2%	0.1%	8.3%	3.5%	2.7%	0.9%	0.0%	1.1%	3.9%
424	70	1357	5.6%	59.1%	15.7%	0.3%	0.2%	0.4%	0.0%	0.2%	0.1%	7.5%	3.1%	2.8%	0.4%	0.1%	2.2%	2.0%
425	50	977	4.6%	48.2%	11.3%	0.4%	0.3%	0.5%	0.1%	0.3%	0.1%	5.5%	2.3%	3.3%	0.4%	0.4%	18.5%	3.7%
426	50	785	5.9%	62.1%	13.2%	0.2%	0.1%	0.2%	0.0%	0.1%	0.1%	5.8%	2.4%	3.0%	0.3%	0.1%	3.2%	3.5%
427	50	52	6.2%	64.9%	23.1%	0.1%	0.1%	0.1%	0.0%	0.1%	0.0%	2.4%	1.0%	1.9%	0.1%	0.0%	0.0%	0.0%
429	50	406	3.5%	37.0%	17.1%	0.4%	0.3%	0.5%	0.1%	0.3%	0.0%	3.1%	1.3%	0.6%	0.0%	0.6%	24.1%	11.2%
430	70	254	5.2%	54.6%	13.8%	0.6%	0.4%	0.7%	0.1%	0.4%	0.0%	4.7%	1.9%	2.8%	0.0%	0.3%	14.3%	0.0%
433	50	98	5.4%	56.3%	16.3%	0.5%	0.3%	0.6%	0.1%	0.3%	0.1%	10.7%	4.4%	2.2%	0.2%	0.1%	2.7%	0.0%
434	50	333	5.6%	58.9%	16.0%	1.0%	0.7%	1.2%	0.1%	0.6%	0.1%	8.4%	3.5%	1.9%	0.2%	0.0%	1.8%	0.0%
435	50	499	5.6%	58.3%	8.5%	0.2%	0.2%	0.3%	0.0%	0.1%	0.1%	6.8%	2.8%	0.6%	0.2%	0.1%	6.2%	9.9%
436	50	365	5.4%	56.4%	17.5%	0.3%	0.2%	0.4%	0.0%	0.2%	0.0%	3.5%	1.5%	1.1%	0.1%	0.2%	9.6%	3.4%
437	50	163	3.1%	32.8%	4.6%	0.6%	0.4%	0.7%	0.1%	0.4%	0.1%	5.3%	2.2%	1.2%	0.1%	0.6%	27.3%	20.7%
438	50	159	5.8%	60.6%	13.8%	0.2%	0.2%	0.3%	0.0%	0.2%	0.1%	8.9%	3.7%	3.4%	0.3%	0.0%	0.0%	2.6%
439	50	170	5.8%	60.7%	18.3%	0.3%	0.2%	0.4%	0.0%	0.2%	0.1%	5.0%	2.1%	1.2%	0.2%	0.1%	4.0%	1.6%
440	50	806	5.7%	59.6%	19.5%	0.3%	0.2%	0.3%	0.0%	0.2%	0.1%	7.5%	3.1%	2.0%	0.3%	0.0%	0.0%	1.3%
443	50	178	5.2%	54.6%	18.6%	0.7%	0.5%	0.8%	0.1%	0.4%	0.1%	6.3%	2.6%	1.1%	0.1%	0.0%	0.0%	8.9%
444	50	218	5.2%	54.7%	20.4%	0.2%	0.2%	0.3%	0.0%	0.1%	0.1%	7.5%	3.1%	1.9%	0.2%	0.0%	0.0%	6.0%
445	50	150	4.4%	45.9%	13.5%	1.1%	0.8%	1.3%	0.1%	0.7%	0.1%	5.1%	2.1%	0.6%	0.0%	0.2%	9.9%	14.2%
446	50	385	5.6%	59.1%	21.7%	0.4%	0.3%	0.5%	0.0%	0.3%	0.1%	6.4%	2.7%	1.6%	0.1%	0.0%	0.0%	1.3%
447	50	139	5.8%	60.4%	15.0%	0.5%	0.3%	0.5%	0.1%	0.3%	0.1%	9.7%	4.0%	3.1%	0.2%	0.0%	0.0%	0.0%
448	50	77	4.6%	48.1%	19.8%	0.2%	0.1%	0.2%	0.0%	0.1%	0.2%	15.8%	6.6%	4.0%	0.3%	0.0%	0.0%	0.0%
449	50	170	6.1%	63.7%	18.2%	0.5%	0.3%	0.6%	0.1%	0.3%	0.1%	6.0%	2.5%	1.6%	0.2%	0.0%	0.0%	0.0%
450	50	18	4.7%	49.2%	22.2%	0.1%	0.1%	0.1%	0.0%	0.1%	0.1%	14.1%	5.8%	3.3%	0.2%	0.0%	0.0%	0.0%
451	50	204	6.2%	64.6%	21.8%	0.1%	0.1%	0.1%	0.0%	0.1%	0.0%	3.7%	1.5%	1.5%	0.2%	0.0%	0.0%	0.0%
452	50	226	6.3%	66.0%	16.1%	0.7%	0.5%	0.8%	0.1%	0.5%	0.1%	5.5%	2.3%	1.1%	0.0%	0.0%	0.0%	0.0%
453	50	503	5.4%	56.3%	25.8%	0.4%	0.3%	0.4%	0.0%	0.2%	0.1%	5.1%	2.1%	1.6%	0.1%	0.0%	2.1%	0.0%
454	50	180	6.2%	65.1%	20.1%	0.4%	0.3%	0.4%	0.0%	0.2%	0.0%	3.9%	1.6%	1.4%	0.1%	0.0%	0.0%	0.0%
459	50	484	6.3%	66.4%	15.4%	0.3%	0.2%	0.4%	0.0%	0.2%	0.0%	4.5%	1.9%	1.0%	0.0%	0.0%	0.6%	2.6%
460	50	509	6.2%	64.7%	19.1%	0.3%	0.2%	0.3%	0.0%	0.2%	0.0%	4.5%	1.9%	1.5%	0.1%	0.0%	0.0%	0.9%
461	50	650	6.1%	64.4%	21.7%	0.4%	0.3%	0.5%	0.1%	0.3%	0.0%	3.4%	1.4%	0.8%	0.0%	0.0%	0.0%	0.7%
468	50	208	5.7%	59.4%	14.4%	0.2%	0.2%	0.3%	0.0%	0.1%	0.1%	5.0%	2.1%	1.3%	0.2%	0.1%	4.2%	7.0%
469	50	487	4.9%	51.4%	28.5%	0.6%	0.4%	0.7%	0.1%	0.4%	0.0%	2.7%	1.1%	0.8%	0.1%	0.0%	1.1%	7.2%
470	50	157	4.1%	43.5%	25.4%	1.6%	1.1%	1.9%	0.2%	1.0%	0.0%	3.9%	1.6%	1.0%	0.1%	0.0%	1.3%	13.2%
473	50	80	7.0%	72.9%	15.5%	0.2%	0.1%	0.2%	0.0%	0.1%	0.0%	1.9%	0.8%	1.3%	0.0%	0.0%	0.0%	0.0%
474	50	48	6.8%	71.7%	15.7%	0.4%	0.3%	0.5%	0.1%	0.3%	0.0%	1.8%	0.7%	1.8%	0.1%	0.0%	0.0%	0.0%
475	50	17	6.5%	68.0%	16.9%	0.4%	0.3%	0.5%	0.1%	0.3%	0.0%	4.1%	1.7%	1.1%	0.0%	0.0%	0.0%	0.0%
476	50	13	5.8%	60.6%	22.4%	0.5%	0.4%	0.6%	0.1%	0.3%	0.1%	5.5%	2.3%	1.4%	0.1%	0.0%	0.0%	0.0%
477	50	32	6.4%	67.0%	20.2%	0.3%	0.2%	0.3%	0.0%	0.2%	0.0%	2.7%	1.1%	1.5%	0.1%	0.0%	0.0%	0.0%
478	50	22	6.6%	69.0%	17.9%	0.2%	0.1%	0.2%	0.0%	0.1%	0.0%	3.2%	1.3%	1.2%	0.0%	0.0%	0.0%	0.0%
479	50	11	5.6%	59.1%	25.3%	0.1%	0.1%	0.2%	0.0%	0.1%	0.1%	6.2%	2.6%	0.6%	0.0%	0.0%	0.0%	0.0%
480	50	14	6.2%	64.9%	19.9%	0.3%	0.2%	0.4%	0.0%	0.2%	0.1%	4.9%	2.0%	0.7%	0.0%	0.0%	0.0%	0.0%
483	50	390	5.0%	52.8%	37.4%	0.2%	0.2%	0.3%	0.0%	0.1%	0.0%	2.2%	0.9%	0.8%	0.1%	0.0%	0.0%	0.0%
484	50	580	6.0%	63.1%	26.1%	0.6%	0.4%	0.7%	0.1%	0.4%	0.0%	1.5%	0.6%	0.6%	0.0%	0.0%	0.0%	0.0%
485	50	236	4.3%	45.4%	15.5%	0.7%	0.5%	0.8%	0.1%	0.5%	0.0%	3.1%	1.3%	0.7%	2.1%	0.4%	17.1%	7.3%
486	50	282	6.0%	62.4%	25.6%	0.2%	0.1%	0.2%	0.0%	0.1%	0.0%	2.9%	1.2%	1.1%	0.3%	0.0%	0.0%	0.0%
487	50	139	3.4%	36.1%	28.0%	0.4%	0.3%	0.5%	0.1%	0.3%	0.1%	5.5%	2.3%	1.5%	0.3%	0.0%	0.0%	21.3%
488	50	39	2.1%	22.3%	7.3%	0.4%	0.3%	0.5%	0.1%	0.3%	0.0%	1.9%	0.8%	0.2%	0.0%	1.5%	62.4%	0.0%
489	50	700	4.8%	50.8%	15.7%	0.5%	0.4%	0.6%	0.1%	0.3%	0.0%	3.5%	1.4%	1.7%	0.2%	0.3%	12.9%	6.8%
490	50	90	0.4%	3.8%	3.2%	0.0%	0.0%	0.0%	0.0%	0.0%	0.0%	0.8%	0.3%	0.0%	0.0%	1.6%	67.8%	22.1%
491	50	460	4.0%	42.1%	20.2%	0.2%	0.1%	0.2%	0.0%	0.1%	0.0%	3.5%	1.4%	1.1%	0.3%	0.4%	15.5%	10.8%
492	50	11	5.4%	56.2%	25.5%	1.0%	0.7%	1.1%	0.1%	0.6%	0.1%	6.2%	2.6%	0.4%	0.0%	0.0%	0.0%	0.0%
493	50	790	5.0%	52.9%	17.9%	0.5%	0.3%	0.6%	0.1%	0.3%	0.0%	3.6%	1.5%	1.7%	0.2%	0.1%	5.5%	9.8%
494	50	32	6.3%	66.3%	18.0%	0.3%	0.2%	0.4%	0.0%	0.2%	0.1%	5.0%	2.1%	1.0%	0.1%	0.0%	0.0%	0.0%
495	50	102	6.1%	64.1%	25.2%	0.2%	0.2%	0.3%	0.0%	0.2%	0.0%	2.2%	0.9%	0.4%	0.1%	0.0%	0.0%	0.0%
496	50	243	2.5%	26.1%	18.0%	0.3%	0.2%	0.3%	0.0%	0.2%	0.0%	3.5%	1.4%	1.0%	0.2%	0.6%	25.2%	20.4%
497	50	508	4.2%	44.0%	20.9%	0.2%	0.1%	0.2%	0.0%	0.1%	0.0%	3.3%	1.4%	1.0%	0.3%	0.3%	14.1%	9.8%

Traffic Flows and Breakdown by 16 Vehicle Classes (Year 2036)

Link No.	Speed Limit	Total Vehicle	19 - Motorcycles (MC)	01 - Private Cars (PC)	03 - Taxi	14 - Non-franchised Bus <=6.4t	15 - Non-franchised Bus 6.4-15t	16 - Non-franchised Bus >15t	12 - Private Light Bus <=3.5t	13 - Private Light Bus >3.5t	04 - Light Goods Vehicles <=2.5t	05 - Lt Goods Vehicles 2.5-3.5t	06 - Light Goods Vehicles >3.5t	07 - Heavy Goods Vehicles <=15t	08 - Heavy Goods Vehicles >15t	17 - Franchised Bus (SD)	18 - Franchised Bus (DD)	11 - Public Light Buses
	km/hr	2200-2300																
498	50	92	5.4%	56.2%	21.2%	0.2%	0.2%	0.3%	0.0%	0.2%	0.0%	4.5%	1.9%	0.8%	0.1%	0.0%	0.0%	9.0%
499	50	33	4.1%	42.9%	19.7%	0.0%	0.0%	0.0%	0.0%	0.0%	0.1%	5.4%	2.2%	0.3%	0.0%	0.0%	0.0%	25.3%
500	50	100	3.6%	37.4%	15.4%	0.1%	0.1%	0.2%	0.0%	0.1%	0.0%	3.7%	1.5%	0.5%	0.1%	0.3%	14.2%	22.8%
501	50	329	5.0%	52.7%	27.7%	0.3%	0.2%	0.4%	0.0%	0.2%	0.0%	3.8%	1.6%	1.0%	0.2%	0.0%	0.0%	6.9%
502	50	9	4.6%	48.7%	33.1%	0.5%	0.4%	0.6%	0.1%	0.3%	0.1%	8.1%	3.4%	0.0%	0.0%	0.0%	0.0%	0.0%
503	50	273	4.8%	50.8%	19.8%	0.1%	0.1%	0.1%	0.0%	0.1%	0.0%	3.3%	1.4%	0.9%	0.2%	0.3%	11.6%	6.6%
504	50	670	4.9%	51.3%	22.6%	0.4%	0.3%	0.5%	0.1%	0.3%	0.1%	6.4%	2.7%	1.8%	0.2%	0.1%	3.3%	5.0%
505	50	157	5.6%	58.9%	23.3%	0.2%	0.1%	0.2%	0.0%	0.1%	0.1%	6.5%	2.7%	1.9%	0.3%	0.0%	0.0%	0.0%
506	50	266	5.5%	58.2%	24.0%	0.3%	0.2%	0.3%	0.0%	0.2%	0.1%	6.5%	2.7%	1.7%	0.2%	0.0%	0.0%	0.0%
507	50	103	5.3%	55.5%	26.5%	0.5%	0.4%	0.6%	0.1%	0.3%	0.1%	5.4%	2.3%	2.3%	0.7%	0.0%	0.0%	0.0%
508	50	79	5.7%	59.9%	22.6%	0.1%	0.1%	0.1%	0.0%	0.1%	0.1%	6.6%	2.7%	1.8%	0.3%	0.0%	0.0%	0.0%
509	50	133	4.8%	49.9%	28.2%	0.6%	0.4%	0.7%	0.1%	0.4%	0.0%	3.6%	1.5%	1.6%	0.5%	0.0%	0.0%	7.8%
512	50	528	5.0%	52.3%	25.9%	0.5%	0.3%	0.6%	0.1%	0.3%	0.0%	3.9%	1.6%	1.6%	0.3%	0.0%	0.0%	7.6%
513	50	78	6.0%	62.5%	27.1%	0.2%	0.2%	0.3%	0.0%	0.1%	0.0%	2.1%	0.9%	0.4%	0.1%	0.0%	0.0%	0.0%
514	50	248	2.6%	27.0%	18.1%	0.2%	0.2%	0.3%	0.0%	0.2%	0.0%	3.5%	1.4%	1.0%	0.2%	0.6%	24.7%	20.0%
515	50	560	4.4%	46.1%	21.0%	0.2%	0.1%	0.2%	0.0%	0.1%	0.0%	3.2%	1.3%	1.0%	0.3%	0.3%	12.8%	8.9%
516	50	88	4.2%	44.0%	22.8%	0.1%	0.0%	0.1%	0.0%	0.0%	0.0%	3.2%	1.3%	0.7%	0.1%	0.3%	11.5%	11.7%
517	50	195	4.7%	49.0%	22.0%	0.2%	0.2%	0.3%	0.0%	0.1%	0.0%	3.5%	1.5%	1.4%	0.2%	0.1%	5.2%	11.7%
518	50	83	5.4%	56.9%	25.6%	0.3%	0.2%	0.4%	0.0%	0.2%	0.1%	6.2%	2.6%	1.7%	0.2%	0.0%	0.0%	0.0%
519	50	125	5.9%	61.9%	26.8%	0.2%	0.1%	0.2%	0.0%	0.1%	0.0%	2.5%	1.0%	0.9%	0.3%	0.0%	0.0%	0.0%
520	50	390	4.0%	42.4%	21.2%	0.3%	0.2%	0.3%	0.0%	0.2%	0.0%	3.8%	1.6%	1.1%	0.2%	0.3%	14.2%	10.1%
521	50	434	4.4%	45.8%	21.5%	0.2%	0.1%	0.2%	0.0%	0.1%	0.0%	3.1%	1.3%	1.0%	0.3%	0.4%	15.1%	6.5%
522	50	211	5.1%	53.8%	26.8%	0.4%	0.3%	0.5%	0.0%	0.3%	0.0%	3.6%	1.5%	0.7%	0.1%	0.0%	0.0%	6.9%
523	50	51	6.5%	68.5%	18.6%	0.1%	0.1%	0.2%	0.0%	0.1%	0.0%	3.2%	1.3%	1.1%	0.2%	0.0%	0.0%	0.0%
524	50	124	5.0%	52.1%	27.2%	0.6%	0.4%	0.7%	0.1%	0.4%	0.0%	2.1%	0.9%	0.4%	0.1%	0.0%	0.0%	10.0%
525	50	115	6.3%	66.1%	17.5%	0.1%	0.1%	0.2%	0.0%	0.1%	0.0%	2.6%	1.1%	1.0%	0.2%	0.0%	0.0%	4.8%
526	50	182	2.8%	29.6%	14.8%	0.2%	0.1%	0.2%	0.0%	0.1%	0.0%	4.1%	1.7%	1.4%	0.3%	0.7%	30.4%	13.7%
527	50	385	4.1%	42.9%	21.9%	0.2%	0.1%	0.2%	0.0%	0.1%	0.0%	3.1%	1.3%	0.9%	0.4%	0.4%	17.0%	7.3%
528	50	121	1.8%	18.9%	8.9%	0.1%	0.1%	0.2%	0.0%	0.1%	0.0%	1.2%	0.5%	0.5%	0.1%	1.0%	41.9%	24.6%
529	50	625	4.4%	46.4%	19.4%	0.2%	0.2%	0.3%	0.0%	0.1%	0.0%	4.5%	1.9%	1.4%	0.3%	0.3%	13.4%	7.1%
530	50	248	3.6%	37.9%	19.5%	0.3%	0.2%	0.4%	0.0%	0.2%	0.0%	2.6%	1.1%	1.0%	0.3%	0.5%	20.4%	11.9%
531	50	625	4.4%	46.4%	19.4%	0.2%	0.2%	0.3%	0.0%	0.1%	0.0%	4.5%	1.9%	1.4%	0.3%	0.3%	13.4%	7.1%
532	50	99	5.9%	61.5%	27.0%	0.2%	0.1%	0.2%	0.0%	0.1%	0.0%	2.9%	1.2%	0.7%	0.1%	0.0%	0.0%	0.0%
533	50	90	5.3%	55.4%	24.9%	0.4%	0.3%	0.4%	0.0%	0.2%	0.1%	6.8%	2.8%	2.8%	0.7%	0.0%	0.0%	0.0%
534	50	250	3.6%	37.7%	19.5%	0.3%	0.2%	0.4%	0.0%	0.2%	0.0%	2.9%	1.2%	1.1%	0.3%	0.5%	20.2%	11.9%
535	50	689	4.5%	47.5%	18.9%	0.2%	0.2%	0.3%	0.0%	0.1%	0.1%	5.3%	2.2%	1.6%	0.4%	0.3%	12.1%	6.4%
536	50	410	4.4%	46.6%	18.9%	0.4%	0.3%	0.5%	0.1%	0.3%	0.1%	8.4%	3.5%	2.5%	0.4%	0.1%	5.4%	8.2%
537	50	287	3.3%	35.1%	16.8%	0.3%	0.2%	0.4%	0.0%	0.2%	0.0%	3.4%	1.4%	1.1%	0.2%	0.5%	22.3%	14.6%
538	50	524	4.5%	47.3%	20.0%	0.2%	0.1%	0.2%	0.0%	0.1%	0.0%	3.6%	1.5%	1.1%	0.4%	0.3%	14.3%	6.3%
539	50	262	2.4%	24.7%	10.4%	0.1%	0.1%	0.1%	0.0%	0.1%	0.0%	2.9%	1.2%	0.8%	0.1%	0.9%	40.1%	16.1%
540	50	697	4.5%	47.6%	17.4%	0.3%	0.2%	0.3%	0.0%	0.2%	0.0%	4.3%	1.8%	1.9%	0.4%	0.3%	12.2%	8.5%
543	50	408	3.7%	38.9%	13.9%	0.4%	0.3%	0.5%	0.0%	0.2%	0.0%	3.1%	1.3%	1.0%	0.1%	0.6%	25.7%	10.3%
544	50	697	4.5%	47.6%	17.4%	0.3%	0.2%	0.3%	0.0%	0.2%	0.0%	4.3%	1.8%	1.9%	0.4%	0.3%	12.2%	8.5%
545	50	408	3.7%	38.9%	13.9%	0.4%	0.3%	0.5%	0.0%	0.2%	0.0%	3.1%	1.3%	1.0%	0.1%	0.6%	25.7%	10.3%
546	50	510	4.2%	44.0%	14.1%	0.2%	0.2%	0.3%	0.0%	0.2%	0.0%	3.9%	1.6%	2.0%	0.5%	0.4%	16.6%	11.6%
547	50	770	4.4%	46.7%	16.6%	0.3%	0.2%	0.3%	0.0%	0.2%	0.0%	3.5%	1.5%	1.7%	0.4%	0.3%	11.0%	12.9%
548	50	59	6.1%	63.8%	22.0%	0.1%	0.1%	0.2%	0.0%	0.1%	0.0%	4.2%	1.7%	1.4%	0.2%	0.0%	0.0%	0.0%
549	50	672	4.3%	45.3%	18.7%	0.4%	0.3%	0.4%	0.0%	0.2%	0.0%	3.8%	1.6%	1.3%	0.2%	0.4%	16.8%	6.3%
550	50	760	4.7%	48.9%	14.3%	0.2%	0.1%	0.2%	0.0%	0.1%	0.0%	3.9%	1.6%	1.9%	0.4%	0.3%	12.2%	11.1%
551	50	552	4.1%	42.6%	17.4%	0.3%	0.2%	0.4%	0.0%	0.2%	0.0%	3.4%	1.4%	1.2%	0.1%	0.5%	20.5%	7.6%
552	50	657	4.7%	49.2%	13.0%	0.2%	0.1%	0.2%	0.0%	0.1%	0.0%	4.4%	1.8%	2.2%	0.4%	0.3%	14.2%	9.2%
553	50	7	3.8%	39.3%	42.2%	0.0%	0.0%	0.0%	0.0%	0.0%	0.1%	10.3%	4.3%	0.0%	0.0%	0.0%	0.0%	0.0%
554	50	148	4.5%	46.9%	18.1%	0.2%	0.1%	0.2%	0.0%	0.1%	0.0%	2.8%	1.2%	1.4%	0.2%	0.0%	0.0%	24.2%
555	50	834	4.3%	45.6%	18.8%	0.4%	0.3%	0.4%	0.0%	0.2%	0.0%	3.2%	1.3%	1.2%	0.1%	0.4%	17.8%	5.9%
556	50	615	4.6%	48.2%	12.1%	0.2%	0.1%	0.2%	0.0%	0.1%	0.0%	4.6%	1.9%	2.2%	0.4%	0.4%	15.1%	9.9%
557	50	834	4.3%	45.6%	18.8%	0.4%	0.3%	0.4%	0.0%	0.2%	0.0%	3.2%	1.3%	1.2%	0.1%	0.4%	17.8%	5.9%
558	50	909	4.6%	48.5%	14.3%	0.2%	0.2%	0.3%	0.0%	0.1%	0.1%	5.0%	2.1%	2.2%	0.4%	0.3%	14.6%	7.1%
559	50	281	5.2%	54.8%	31.0%	0.2%	0.2%	0.3%	0.0%	0.2%	0.0%	4.4%	1.8%	1.5%	0.4%	0.0%	0.0%	0.0%
560	50	277	5.6%	59.1%	23.3%	0.3%	0.2%	0.3%	0.0%	0.2%	0.1%	4.9%	2.0%	1.6%	0.3%	0.0%	0.0%	2.0%
561	50	618	5.3%	55.5%	26.4%	0.3%	0.2%	0.4%	0.0%	0.2%	0.0%	4.0%	1.6%	1.2%	0.2%	0.0%	1.3%	3.2%
562	50	472	5.1%	53.4%	28.3%	0.2%	0.2%	0.3%	0.0%	0.2%	0.0%	4.1%	1.7%	1.4%	0.3%	0.0%	1.7%	3.1%
563	50	478	5.4%	56.7%	28.8%	0.2%	0.2%	0.3%	0.0%	0.2%	0.0%	4.0%	1.7%	1.3%	0.3%	0.0%	0.0%	0.9%
564	50	401	5.7%	59.6%	23.9%	0.3%	0.2%	0.4%	0.0%	0.2%	0.0%	4.0%	1.6%	1.2%	0.2%	0.0%	0.0%	2.4%
565	50	149	5.2%	54.3%	22.2%	0.3%	0.2%	0.3%	0.0%	0.2%	0.0%	2.5%	1.0%	1.1%	0.3%	0.1%	5.4%	6.9%
566	50	373	5.2%	54.9%	27.9%	0.3%	0.2%	0.4%	0.0%	0.2%	0.0%	3.3%	1.4%	0.9%	0.1%	0.1%	2.2%	2.8%
567	50	16	5.7%	60.1%	26.2%	0.2%	0.2%	0.3%	0.0%	0.2%	0.0%	4.3%	1.8%	0.9%	0.1%	0.0%	0.0%	0.0%
568	50	115	4.8%	50.0%	22.9%	0.3%	0.2%	0.3%	0.0%	0.2%	0.1%	6.5%	2.7%	1.5%	0.3%	0.0%	0.0%	10.2%
569	50	9	4.6%	47.8%	33.1%	0.4%	0.3%	0.5%	0.1%	0.3%	0.1%	8.1%	3.4%	1.1%	0.2%	0.0%	0.0%	0.0%
570	50	18	5.9%	61.4%	22.8%	0.6%	0.4%	0.7%	0.1%	0.4%	0.0%	4.0%	1.6%	1.6%	0.5%	0.0%	0.0%	0.0%
571	50	277	5.0%	52.4%	21.6%	0.4%	0.2%	0.4%	0.0%	0.2%	0.0%	2.8%	1.1%	1.2%	0.2%	0.0%	0.0%	14.4%
572	50	30	3.4%	35.2%	15.5%	0.3%	0.2%	0.3%	0.0%	0.2%	0.0%	3.2%	1.3%	1.2%	0.3%	0.0%	0.0%	38.9%
573	50	251	4.5%	47.3%	21.5%	0.4%	0.3%	0.4%	0.0%	0.2%	0.0%	2.5%	1.1%	1.0%	0.1%	0.0%	0.0%	20.6%
574	50	156	5.1%	53.8%	22.3%	0.3%	0.2%	0.3%	0.0%	0.2%	0.1%	5.9%	2.4%	1.6%	0.3%	0.0%	0.0%	7.5%
575	50	15	6.0%	62.6%	21.7%	0.5%	0.3%	0.5%	0.1%	0.3%	0.0%	4.8%	2.0%	1.1%	0.3%	0.0%	0.0%	0.0%
576	50	185	4.9%	51.0%	24.1%	0.3%	0.2%	0.3%	0.0%	0.2%	0.1%	6.4%	2.7%	1.7%	0.3%	0.0%	0.0%	7.8%
577	50	18	1.4%	14.4%	15.4%	0.0%	0.0%	0.0%	0.0%	0.0%	0.0%	3.8%	1.6%	0.0%	0.0%	0.0%	0.0%	63.4%
578	50	51	4.6%	48.4%	20.0%	0.2%	0.1%	0.2%	0.0%	0.1%	0.0%	3.5%	1.4%	0.9%	0.2%	0.0%	0.0%	20.2%
579	50	8	4.6%	48.1%	34.5%	0.1%	0.1%	0.2%	0.0%	0.1%	0.1%	8.4%	3.5%	0.3%	0.0%	0.0%	0.0%	0.0%
580	50	26	3.4%	36.0%	11.0%	0.1%	0.1%	0.1%	0.0%	0.0%	0.0%	2.7%	1.1%	0.2%	0.0%	0.0%	0.0%	45.2%
581	50	35	4.4%	46.2%	13.4%	0.1%	0.1%	0.1%	0.0%	0.1%	0.0%	3.9%	1.6%	0.7%	0.1%	0.0%	0.0%	29.2%
582	50	334	5.6%	58.3%	23.1%	0.2%	0.1%	0.2%	0.0%	0.1%	0.1%	6.1%	2.5%	2.2%	0.2%	0.0%	0.0%	1.2%
583	50	291	5.6%	59.2%	23.2%	0.2%	0.1%	0.2%	0.0%	0.1%	0.1%	6.3%	2.6%	2.3%	0.2%	0.0%	0.0%	0.0%
584	50	291	5.6%	59.2%	23.2%	0.2%	0.1%	0.2%	0.0%	0.1%	0.1%	6.3%	2.6%	2.3%	0.2%	0.0%	0.0%	0.0%
585	50	608	5.3%	55.9%	25.2%	0.3%	0.2%	0.3%	0.0%	0.2%	0.1%	7.2%	3.0%	2.1%	0.2%	0.0%	0.0%	0.0%
586	50	506	5.5%	58.0%	23.6%	0.2%	0.1%	0.2%	0.0%	0.1%	0.1%	6.8%	2.8%	2.4%	0.2%	0.0%	0.0%	0.0%
587	50	130	4.4%	45.6%	30.7%	0.7%	0.5%	0.9%	0.1%	0.5%	0.1%	10.2%	4.2%	1.8%	0.3%	0.0%	0.0%	0.0%
588	70	1632	4.8%	50.4%	30.8%	0.5%	0.3%	0.5%	0.1%	0.3%	0.1%	5.3%	2.2%	2.2%	0.5%	0.0%	2.0%	0.0%
589	70	485	5.5%	58.2%	22.7%	0.3%	0.2%	0.3%	0.0%	0.2%	0.0%	3.1%	1.3%	1.4%	0.4%	0.1%	6.2%	0.0%
590	70	1632	4.8%	50.4%	30.8%	0.5%	0.3%	0.5%	0.1%	0.3%	0.1%	5.3%	2.2%	2.2%	0.5%	0.0%	2.0%	0.0%
591	70	976	6.0%	63.3%	18.5%	0.2%	0.2%	0.3%	0.0%	0.2%	0.0%	3.9%	1.6%	1.2%	0.2%	0.1%	4.2%	0.0%
594	50	638	4.5%	47.3%	24.3%	0.5%	0.3%	0.6%	0.1%	0.3%	0.0%	2.6%	1.1%	0.7%	0.1%	0.2%	10.0%	7.3%
595	50	458	4.9%	51.0%	20.2%	0.2%	0.1%	0.2%	0.0%	0.1%	0.0%	3.5%	1.5%	0.7%	0.1%	0.4%	16.3%	0.8%
596	50	598	4.6%	47.8%	25.0%	0.5%	0.3%	0.6%	0.1%	0.3%	0.0%	2.3%	0.9%	0.5%	0.0%	0.2%	10.7%	6.1%
597	50	650	5.2%	54.9%	19.9%	0.2%	0.1%	0.2%	0.0%	0.1%	0.0%	3.9%	1.6%	1.2%	0.2%	0.3%	11.5%	0.5%
598	50	766	5.1%	53.8%	23.4%	0.5%	0.3%	0.6%	0.1%	0.3%	0.0%	3.5%	1.5%	1.0%	0.1%	0.1%	5.0%	4.8%
599	50	434	4.5%	47.6%	29.1%	0.4%	0.3%	0.4%	0.0%	0.2%	0.0%	3.6%	1.5%	1.7%	0.3%	0.2%	9.2%	0.8%
600	50	634	5.7%	59.7%	28.8%	0.6%	0.5%	0.7%	0.1%	0.4%	0.0%	2.1%	0.9%	0.5%	0.0%	0.0%	0.0%	0.0%
601	50	338	5.1%	53.9%	30.5%	0.4%	0.3%	0.4%	0.0%	0.2%	0.0%	4.8%	2.0%	2.1%	0.3%	0.0%	0.0%	0.0%
602	50	232	5.7%	60.0%	18.2%	0.3%	0.2%	0.3%	0.0%	0.2%	0.1%	5.3%	2.2%	2.6%	0.3%	0.0%	0.0%	4.4%
603	50	7	3.7%	39.1%	41.9%	0.0%	0.0%	0.0%	0.0%	0.0%	0.1%	10.3%	4.3%	0.4%	0.1%	0.0%	0.0%	0.0%
604	50	366	5.4%	57.2%	22.1%	0.3%	0.2%	0.3%	0.0%	0.2%	0.1%	5.9%	2.4%	2.7%	0.4%	0.0%	0.0%	2.8%
605	50	355	5.6%	58.8%	22.7%	0.3%	0.2%	0.4%	0.0%	0.2%	0.1%	6.1%	2.5%	2.7%	0.4%	0.0%	0.0%	0.0%
606	50	117	5.4%	56.9%	25.3%	0.4%	0.3%	0.5%	0.1%	0.3%	0.1%	6.5%	2.7%	1.5%	0.2%	0.0%	0.0%	0.0%
607	50	7	3.8%	39.4%	42.2%	0.0%	0.0%	0.0%	0.0%	0.0%	0.1%	10.3%	4.3%	0.0%	0.0%	0.0%	0.0%	0.0%
608	50	616	3.7%	39.3%	24.1%	0.2%	0.1%	0.2%	0.0%	0.1%	0.0%	2.6%	1.1%	1.1%	0.3%	0.6%	24.0%	2.5%

Traffic Flows and Breakdown by 16 Vehicle Classes (Year 2036)

Link No.	Speed Limit	Total Vehicle	19 - Motorcycles (MC)	01 - Private Cars (PC)	03 - Taxi	14 - Non-franchised Bus <=6.4t	15 - Non-franchised Bus 6.4-15t	16 - Non-franchised Bus >15t	12 - Private Light Bus <=3.5t	13 - Private Light Bus >3.5t	04 - Light Goods Vehicles <=2.5t	05 - Lt Goods Vehicles 2.5-3.5t	06 - Light Goods Vehicles >3.5t	07 - Heavy Goods Vehicles <=15t	08 - Heavy Goods Vehicles >15t	17 - Franchised Bus (SD)	18 - Franchised Bus (DD)	11 - Public Light Buses
	km/hr	2200-2300																
609	50	941	4.6%	48.7%	19.7%	0.4%	0.3%	0.4%	0.0%	0.2%	0.0%	3.1%	1.3%	1.1%	0.1%	0.3%	12.2%	7.4%
610	50	1217	4.4%	46.7%	19.1%	0.4%	0.2%	0.4%	0.0%	0.2%	0.0%	3.1%	1.3%	1.0%	0.1%	0.3%	14.2%	8.5%
611	50	537	3.2%	33.6%	10.2%	0.2%	0.2%	0.3%	0.0%	0.1%	0.0%	3.6%	1.5%	1.2%	0.1%	0.6%	27.6%	17.6%
612	70	663	3.9%	40.6%	27.3%	0.3%	0.2%	0.4%	0.0%	0.2%	0.1%	4.9%	2.0%	1.1%	0.1%	0.0%	0.9%	17.9%
613	70	736	6.4%	67.5%	21.3%	0.2%	0.2%	0.3%	0.0%	0.1%	0.0%	2.1%	0.9%	0.6%	0.1%	0.0%	0.4%	0.0%
614	70	736	6.4%	67.5%	21.3%	0.2%	0.2%	0.3%	0.0%	0.1%	0.0%	2.1%	0.9%	0.6%	0.1%	0.0%	0.4%	0.0%
615	70	663	3.9%	40.6%	27.3%	0.3%	0.2%	0.4%	0.0%	0.2%	0.1%	4.9%	2.0%	1.1%	0.1%	0.0%	0.9%	17.9%
617	50	660	3.9%	40.8%	16.0%	0.4%	0.3%	0.4%	0.0%	0.2%	0.0%	3.8%	1.6%	0.8%	0.1%	0.6%	27.4%	3.5%
618	70	767	4.8%	50.4%	33.4%	0.2%	0.2%	0.3%	0.0%	0.1%	0.0%	4.1%	1.7%	1.4%	0.3%	0.0%	0.0%	3.0%
619	50	1340	4.7%	49.0%	21.2%	0.4%	0.3%	0.5%	0.1%	0.3%	0.0%	3.2%	1.3%	0.8%	0.1%	0.4%	15.3%	2.5%
620	50	824	5.2%	54.9%	23.4%	0.4%	0.3%	0.5%	0.1%	0.3%	0.0%	3.6%	1.5%	0.9%	0.1%	0.1%	4.7%	4.0%
621	50	508	4.1%	43.4%	25.8%	0.2%	0.1%	0.2%	0.0%	0.1%	0.0%	2.8%	1.2%	1.1%	0.3%	0.2%	10.6%	9.8%
622	50	888	5.3%	55.4%	23.4%	0.4%	0.3%	0.5%	0.1%	0.3%	0.0%	3.6%	1.5%	0.9%	0.1%	0.1%	4.3%	3.7%
623	50	817	5.3%	55.7%	23.5%	0.4%	0.3%	0.5%	0.1%	0.3%	0.0%	3.1%	1.3%	0.9%	0.1%	0.1%	4.7%	3.7%
624	50	622	5.1%	53.6%	23.1%	0.4%	0.3%	0.5%	0.1%	0.3%	0.0%	3.2%	1.3%	0.8%	0.1%	0.1%	6.2%	4.9%
625	50	860	4.4%	46.5%	18.0%	0.2%	0.1%	0.2%	0.0%	0.1%	0.0%	3.2%	1.3%	0.8%	0.2%	0.1%	6.3%	18.3%
627	50	508	4.1%	43.4%	25.8%	0.2%	0.1%	0.2%	0.0%	0.1%	0.0%	2.8%	1.2%	1.1%	0.3%	0.2%	10.6%	9.8%
628	50	353	4.9%	51.0%	6.7%	0.2%	0.2%	0.3%	0.0%	0.2%	0.0%	3.9%	1.6%	0.4%	0.0%	0.0%	0.0%	30.7%
629	70	767	4.8%	50.4%	33.4%	0.2%	0.2%	0.3%	0.0%	0.1%	0.0%	4.1%	1.7%	1.4%	0.3%	0.0%	0.0%	3.0%
630	70	1399	5.1%	53.1%	25.8%	0.2%	0.2%	0.3%	0.0%	0.1%	0.0%	4.2%	1.7%	1.3%	0.2%	0.0%	0.0%	7.7%
631	50	212	5.5%	57.3%	13.5%	0.1%	0.1%	0.1%	0.0%	0.1%	0.0%	4.3%	1.8%	1.4%	0.4%	0.2%	10.5%	4.6%
632	50	343	4.3%	44.8%	23.1%	0.2%	0.1%	0.2%	0.0%	0.1%	0.0%	3.3%	1.4%	0.5%	0.1%	0.2%	10.6%	11.0%
633	50	90	3.7%	39.0%	10.6%	0.1%	0.1%	0.2%	0.0%	0.1%	0.1%	5.4%	2.2%	1.9%	0.5%	0.6%	24.8%	10.8%
634	50	321	4.5%	47.6%	24.6%	0.2%	0.1%	0.2%	0.0%	0.1%	0.0%	3.5%	1.4%	0.5%	0.1%	0.3%	11.3%	5.4%
640	50	77	5.7%	60.2%	24.2%	0.2%	0.1%	0.2%	0.0%	0.1%	0.1%	5.5%	2.3%	1.2%	0.2%	0.0%	0.0%	0.0%
641	50	138	5.4%	57.1%	22.9%	0.1%	0.1%	0.2%	0.0%	0.1%	0.1%	4.9%	2.0%	1.0%	0.1%	0.0%	0.0%	6.0%
642	50	357	4.0%	42.3%	20.6%	0.3%	0.2%	0.4%	0.0%	0.2%	0.0%	4.7%	1.9%	1.3%	0.2%	0.0%	0.0%	23.8%
643	50	475	4.5%	46.7%	21.5%	0.3%	0.2%	0.4%	0.0%	0.2%	0.0%	4.5%	1.9%	1.5%	0.3%	0.0%	0.0%	17.8%
644	50	337	4.1%	42.5%	20.9%	0.4%	0.3%	0.5%	0.1%	0.3%	0.0%	4.3%	1.8%	1.7%	0.4%	0.0%	0.0%	22.7%
645	50	159	4.9%	51.3%	28.3%	0.8%	0.6%	1.0%	0.1%	0.5%	0.1%	5.3%	2.2%	2.6%	0.7%	0.0%	0.0%	1.7%
646	50	23	5.8%	61.0%	22.7%	1.5%	1.1%	1.8%	0.2%	1.0%	0.0%	3.0%	1.2%	0.7%	0.0%	0.0%	0.0%	0.0%
647	50	226	4.3%	44.9%	14.3%	0.3%	0.2%	0.4%	0.0%	0.2%	0.1%	7.4%	3.1%	2.4%	0.1%	0.1%	3.6%	18.6%
648	50	403	4.3%	45.6%	15.8%	0.3%	0.2%	0.4%	0.0%	0.2%	0.1%	7.5%	3.1%	1.9%	0.1%	0.0%	2.0%	18.3%
649	50	325	4.9%	51.8%	17.4%	0.4%	0.3%	0.5%	0.0%	0.3%	0.1%	8.7%	3.6%	2.2%	0.1%	0.1%	2.5%	7.2%
650	50	472	5.1%	53.2%	20.0%	0.4%	0.3%	0.4%	0.0%	0.2%	0.1%	7.3%	3.0%	1.3%	0.1%	0.0%	1.7%	6.9%
651	50	51	4.3%	44.8%	19.0%	0.7%	0.5%	0.8%	0.1%	0.4%	0.2%	15.8%	6.5%	6.4%	0.4%	0.0%	0.0%	0.0%
652	50	197	5.1%	53.5%	23.9%	0.4%	0.3%	0.5%	0.1%	0.3%	0.1%	7.1%	2.9%	1.3%	0.1%	0.0%	0.0%	4.5%
653	50	59	6.1%	64.1%	23.0%	0.3%	0.2%	0.4%	0.0%	0.2%	0.0%	3.3%	1.4%	0.9%	0.1%	0.0%	0.0%	0.0%
654	50	9	4.6%	47.9%	31.7%	0.2%	0.2%	0.3%	0.0%	0.1%	0.1%	7.8%	3.2%	3.0%	1.0%	0.0%	0.0%	0.0%
657	50	90	5.8%	60.8%	26.1%	0.2%	0.2%	0.3%	0.0%	0.1%	0.0%	4.1%	1.7%	0.6%	0.1%	0.0%	0.0%	0.0%
658	50	98	6.4%	66.8%	19.7%	0.2%	0.2%	0.3%	0.0%	0.2%	0.0%	3.9%	1.6%	0.6%	0.0%	0.0%	0.0%	0.0%
659	50	36	6.6%	69.6%	18.5%	0.4%	0.3%	0.4%	0.0%	0.2%	0.0%	2.1%	0.9%	0.9%	0.0%	0.0%	0.0%	0.0%
660	50	61	6.8%	71.3%	17.3%	0.2%	0.2%	0.3%	0.0%	0.2%	0.0%	2.1%	0.9%	0.7%	0.0%	0.0%	0.0%	0.0%
661	50	542	5.9%	62.3%	24.1%	0.6%	0.4%	0.7%	0.1%	0.4%	0.0%	2.3%	0.9%	0.8%	0.0%	0.0%	1.5%	0.0%
662	50	291	5.1%	53.5%	36.7%	0.3%	0.2%	0.3%	0.0%	0.2%	0.0%	2.1%	0.9%	0.8%	0.1%	0.0%	0.0%	0.0%
665	70	53	6.0%	62.5%	24.0%	0.6%	0.4%	0.7%	0.1%	0.4%	0.0%	2.8%	1.2%	1.2%	0.1%	0.0%	0.0%	0.0%
669	70	525	6.0%	63.1%	17.7%	0.3%	0.2%	0.4%	0.0%	0.2%	0.0%	4.8%	2.0%	2.0%	0.3%	0.1%	2.8%	0.0%
670	50	343	5.9%	61.4%	21.1%	0.2%	0.2%	0.3%	0.0%	0.2%	0.0%	3.2%	1.3%	1.5%	0.4%	0.1%	4.3%	0.0%
671	70	182	6.3%	66.2%	11.4%	0.4%	0.3%	0.5%	0.1%	0.3%	0.1%	7.9%	3.3%	2.9%	0.2%	0.0%	0.0%	0.0%
672	70	235	6.2%	65.4%	14.3%	0.5%	0.3%	0.6%	0.1%	0.3%	0.1%	6.8%	2.8%	2.5%	0.2%	0.0%	0.0%	0.0%
674	50	746	5.8%	60.4%	24.5%	0.2%	0.2%	0.3%	0.0%	0.2%	0.0%	4.3%	1.8%	0.8%	0.1%	0.0%	1.1%	0.4%
675	50	218	5.8%	60.9%	22.6%	0.2%	0.1%	0.2%	0.0%	0.1%	0.0%	3.0%	1.2%	0.7%	0.1%	0.1%	3.7%	1.3%
676	50	52	6.1%	63.9%	23.9%	0.2%	0.2%	0.3%	0.0%	0.1%	0.0%	3.3%	1.4%	0.5%	0.0%	0.0%	0.0%	0.0%
677	50	62	6.4%	67.3%	20.5%	0.2%	0.2%	0.3%	0.0%	0.2%	0.0%	3.0%	1.2%	0.5%	0.0%	0.0%	0.0%	0.0%
678	50	169	4.9%	51.5%	26.3%	0.6%	0.4%	0.6%	0.1%	0.4%	0.1%	8.2%	3.4%	3.3%	0.4%	0.0%	0.0%	0.0%
679	50	79	5.8%	60.7%	15.1%	0.1%	0.1%	0.2%	0.0%	0.1%	0.1%	9.4%	3.9%	4.1%	0.5%	0.0%	0.0%	0.0%
680	50	166	4.4%	46.0%	22.2%	0.1%	0.1%	0.2%	0.0%	0.1%	0.0%	3.9%	1.6%	1.6%	0.3%	0.0%	0.0%	19.5%
681	50	189	5.0%	52.9%	24.2%	0.6%	0.4%	0.7%	0.1%	0.4%	0.1%	6.0%	2.5%	2.1%	0.2%	0.0%	0.0%	4.7%
682	50	63	5.8%	60.9%	25.3%	0.1%	0.1%	0.1%	0.0%	0.1%	0.0%	4.4%	1.8%	1.1%	0.2%	0.0%	0.0%	0.0%
683	50	81	5.9%	61.8%	17.8%	0.4%	0.3%	0.4%	0.0%	0.2%	0.1%	6.0%	2.5%	1.3%	0.0%	0.0%	0.0%	3.4%
684	50	119	5.6%	58.5%	24.8%	0.4%	0.3%	0.4%	0.0%	0.2%	0.1%	5.2%	2.2%	2.0%	0.3%	0.0%	0.0%	0.0%
685	50	207	5.2%	55.0%	24.7%	0.5%	0.4%	0.6%	0.1%	0.3%	0.1%	6.9%	2.8%	3.0%	0.4%	0.0%	0.0%	0.0%
686	50	273	4.6%	47.9%	11.7%	0.4%	0.2%	0.4%	0.0%	0.2%	0.1%	8.8%	3.7%	3.3%	0.3%	0.1%	3.0%	15.4%
687	50	109	5.0%	52.3%	22.3%	0.1%	0.1%	0.1%	0.0%	0.1%	0.1%	12.5%	5.2%	2.0%	0.1%	0.0%	0.0%	0.0%
688	50	99	5.2%	54.3%	29.0%	0.2%	0.2%	0.3%	0.0%	0.1%	0.1%	6.9%	2.8%	0.9%	0.0%	0.0%	0.0%	0.0%
689	50	248	4.7%	49.4%	28.7%	0.8%	0.6%	1.0%	0.1%	0.5%	0.0%	3.2%	1.3%	1.4%	0.1%	0.1%	3.3%	4.7%
690	50	248	4.7%	49.5%	28.7%	0.8%	0.6%	0.9%	0.1%	0.5%	0.0%	3.2%	1.3%	1.4%	0.1%	0.1%	3.3%	4.7%
691	50	301	5.1%	53.9%	27.3%	0.2%	0.1%	0.2%	0.0%	0.1%	0.1%	8.0%	3.3%	1.5%	0.1%	0.0%	0.0%	0.0%
692	50	301	5.1%	53.9%	27.3%	0.2%	0.1%	0.2%	0.0%	0.1%	0.1%	8.0%	3.3%	1.5%	0.1%	0.0%	0.0%	0.0%
693	50	113	4.1%	43.1%	27.6%	0.3%	0.2%	0.4%	0.0%	0.2%	0.1%	13.8%	5.7%	3.9%	0.5%	0.0%	0.0%	0.0%
695	50	332	5.0%	52.5%	27.5%	0.2%	0.1%	0.2%	0.0%	0.1%	0.1%	9.2%	3.8%	1.3%	0.0%	0.0%	0.0%	0.0%
696	50	7	3.8%	39.4%	42.2%	0.0%	0.0%	0.0%	0.0%	0.0%	0.1%	10.3%	4.3%	0.0%	0.0%	0.0%	0.0%	0.0%
697	50	81	5.2%	54.1%	15.4%	0.3%	0.2%	0.4%	0.0%	0.2%	0.1%	4.9%	2.0%	3.3%	0.2%	0.2%	10.0%	3.4%
698	70	344	6.6%	68.9%	11.8%	1.3%	0.9%	1.5%	0.2%	0.8%	0.0%	3.4%	1.4%	3.2%	0.0%	0.0%	0.0%	0.0%
699	50	137	0.2%	1.9%	2.1%	0.0%	0.0%	0.0%	0.0%	0.0%	0.0%	0.5%	0.2%	0.0%	0.0%	2.0%	86.0%	7.0%
700	70	1896	4.2%	43.9%	26.7%	0.2%	0.1%	0.2%	0.0%	0.1%	0.1%	5.0%	2.1%	1.0%	0.1%	0.1%	5.7%	10.5%
701	70	460	5.3%	55.9%	14.1%	0.7%	0.5%	0.8%	0.1%	0.4%	0.1%	10.6%	4.4%	1.8%	0.2%	0.0%	2.1%	3.0%
702	70	1881	4.2%	43.9%	26.6%	0.2%	0.1%	0.2%	0.0%	0.1%	0.1%	5.0%	2.1%	1.0%	0.1%	0.1%	5.7%	10.6%
704	70	1798	4.0%	41.9%	22.9%	0.3%	0.2%	0.4%	0.0%	0.2%	0.0%	4.7%	2.0%	1.2%	0.1%	0.2%	10.7%	10.9%
705	70	2031	4.2%	44.4%	21.9%	0.4%	0.3%	0.4%	0.0%	0.2%	0.0%	4.7%	1.9%	1.2%	0.1%	0.2%	9.6%	10.3%
706	70	1466	5.0%	52.3%	22.2%	0.1%	0.0%	0.1%	0.0%	0.0%	0.0%	2.6%	1.1%	0.9%	0.1%	0.1%	4.8%	10.6%
712	50	508	5.3%	55.8%	30.0%	0.5%	0.4%	0.6%	0.1%	0.3%	0.0%	3.2%	1.3%	1.0%	0.1%	0.0%	0.7%	0.5%
713	50	35	4.6%	48.7%	18.0%	0.3%	0.2%	0.4%	0.0%	0.2%	0.0%	2.0%	0.8%	0.7%	0.1%	0.5%	23.4%	0.0%
714	50	27	5.1%	53.9%	27.1%	0.3%	0.2%	0.4%	0.0%	0.2%	0.1%	6.2%	2.6%	2.9%	0.8%	0.0%	0.0%	0.0%
715	50	25	5.9%	61.8%	24.3%	0.4%	0.3%	0.4%	0.0%	0.2%	0.0%	3.1%	1.3%	1.7%	0.5%	0.0%	0.0%	0.0%
716	50	112	4.9%	51.7%	19.9%	0.2%	0.1%	0.2%	0.0%	0.1%	0.1%	5.6%	2.3%	1.7%	0.2%	0.3%	12.7%	0.0%
717	50	619	5.4%	56.7%	26.1%	0.4%	0.3%	0.5%	0.1%	0.3%	0.0%	3.9%	1.6%	1.4%	0.2%	0.1%	3.2%	0.0%
718	50	900	5.7%	60.2%	19.7%	0.5%	0.3%	0.6%	0.1%	0.3%	0.0%	4.8%	2.0%	1.8%	0.2%	0.0%	1.6%	2.1%
719	50	537	5.2%	54.7%	26.7%	0.7%	0.5%	0.8%	0.1%	0.5%	0.0%	4.4%	1.8%	1.4%	0.2%	0.0%	0.6%	2.3%
720	50	179	6.2%	64.5%	22.9%	0.7%	0.5%	0.8%	0.1%	0.4%	0.0%	2.0%	0.8%	0.9%	0.1%	0.0%	0.0%	0.0%
721	50	271	4.8%	50.0%	17.9%	0.2%	0.1%	0.2%	0.0%	0.1%	0.0%	2.6%	1.1%	0.9%	0.1%	0.2%	7.7%	14.2%
722	50	255	4.2%	44.4%	18.9%	0.2%	0.1%	0.2%	0.0%	0.1%	0.0%	4.1%	1.7%	1.7%	0.2%	0.2%	7.7%	16.2%
723	50	933	4.9%	51.7%	27.1%	0.6%	0.4%	0.7%	0.1%	0.4%	0.0%	3.0%	1.3%	1.2%	0.2%	0.0%	2.0%	6.3%
724	50	1378	5.3%	55.1%	20.4%	0.6%	0.5%	0.8%	0.1%	0.4%	0.1%	5.3%	2.2%	1.6%	0.1%	0.0%	2.0%	5.6%
725	50	293	5.1%	53.0%	23.2%	0.7%	0.5%	0.8%	0.1%	0.5%	0.0%	3.5%	1.5%	1.0%	0.2%	0.1%	6.2%	3.5%
726	50	657	5.2%	55.0%	21.9%	0.5%	0.3%	0.5%	0.1%	0.3%	0.1%	7.2%	3.0%	1.6%	0.1%	0.1%	3.0%	1.2%
727	50	197	5.7%	59.5%	21.5%	0.3%	0.2%	0.4%	0.0%	0.2%	0.1%	7.3%	3.0%	1.6%	0.1%	0.0%	0.0%	0.0%
728	50	184	5.6%	59.1%	21.6%	0.2%	0.1%	0.2%	0.0%	0.1%	0.1%	7.6%	3.1%	1.9%	0.3%	0.0%	0.0%	0.0%
729	50	207	5.1%	53.4%	25.0%	1.0%	0.7%	1.2%	0.1%	0.6%	0.0%	3.8%	1.6%	1.0%	0.1%	0.0%	0.0%	6.3%
730	50	143	6.0%	63.2%	17.6%	0.3%	0.2%	0.4%	0.0%	0.2%	0.1%	5.5%	2.3%	1.9%	0.4%	0.0%	0.0%	1.9%
731	50	376	5.8%	60.7%	19.8%	0.2%	0.2%	0.3%	0.0%	0.1%	0.1%	5.4%	2.2%	1.7%	0.3%	0.0%	1.6%	1.5%
732	50	360	4.8%	50.7%	21.7%	1.1%	0.8%	1.3%	0.1%	0.7%	0.1%	6.4%	2.7%	1.6%	0.1%	0.0%	1.5%	6.3%
733	50	101	4.8%	50.0%	22.9%	0.1%	0.0%	0.1%	0.0%	0.0%	0.1%	5.1%	2.1%	1.6%	0.5%	0.0%	0.0%	12.9%
734	50	7	3.7%	38.4%	41.2%	0.3%	0.2%	0.3%	0.0%	0.2%	0.1%	10.1%	4.2%	1.2%	0.1%	0.0%	0.0%	0.0%
735	50	38	5.8%	61.3%	19.1%	0.3%	0.2%	0.4%	0.0%	0.2%	0.1%	7.5%	3.1%	1.8%	0.1%	0.0%	0.0%	0.0%

Traffic Flows and Breakdown by 16 Vehicle Classes (Year 2036)

Link No.	Speed Limit	Total Vehicle	19 - Motorcycles (MC)	01 - Private Cars (PC)	03 - Taxi	14 - Non-franchised Bus <=6.4t	15 - Non-franchised Bus 6.4-15t	16 - Non-franchised Bus >15t	12 - Private Light Bus <=3.5t	13 - Private Light Bus >3.5t	04 - Light Goods Vehicles <=2.5t	05 - Lt Goods Vehicles 2.5-3.5t	06 - Light Goods Vehicles >3.5t	07 - Heavy Goods Vehicles <=15t	08 - Heavy Goods Vehicles >15t	17 - Franchised Bus (SD)	18 - Franchised Bus (DD)	11 - Public Light Buses
	km/hr	2200-2300																
736	50	274	5.0%	52.5%	21.7%	0.8%	0.6%	0.9%	0.1%	0.5%	0.1%	8.7%	3.6%	1.8%	0.2%	0.0%	0.0%	3.5%
737	50	49	3.9%	40.6%	18.3%	0.0%	0.0%	0.1%	0.0%	0.0%	0.1%	5.4%	2.2%	1.9%	0.6%	0.0%	0.0%	26.9%
738	50	224	5.2%	54.3%	20.9%	0.8%	0.6%	0.9%	0.1%	0.5%	0.1%	7.6%	3.1%	1.5%	0.1%	0.0%	0.0%	4.3%
739	50	235	4.2%	44.5%	29.9%	0.5%	0.3%	0.6%	0.1%	0.3%	0.0%	4.6%	1.9%	0.9%	0.1%	0.1%	2.3%	9.7%
740	50	365	5.0%	52.9%	18.6%	0.5%	0.4%	0.6%	0.1%	0.3%	0.1%	8.5%	3.5%	1.3%	0.1%	0.1%	2.4%	5.7%
741	50	110	4.7%	49.6%	17.1%	0.4%	0.3%	0.5%	0.1%	0.3%	0.1%	7.7%	3.2%	1.4%	0.2%	0.0%	0.0%	14.5%
742	50	228	4.3%	45.5%	16.2%	0.5%	0.4%	0.6%	0.1%	0.3%	0.0%	2.7%	1.1%	0.6%	0.0%	0.1%	5.3%	22.1%
743	50	296	4.7%	49.4%	17.4%	0.7%	0.5%	0.8%	0.1%	0.4%	0.0%	3.0%	1.2%	0.6%	0.0%	0.1%	4.1%	17.0%
745	50	223	4.8%	49.9%	22.7%	0.6%	0.4%	0.7%	0.1%	0.4%	0.1%	7.6%	3.2%	1.4%	0.1%	0.1%	2.7%	5.6%
746	50	99	4.1%	42.6%	13.5%	0.8%	0.6%	1.0%	0.1%	0.5%	0.1%	5.3%	2.2%	0.8%	0.0%	0.1%	5.4%	22.9%
749	70	2595	6.0%	62.6%	15.4%	0.5%	0.3%	0.5%	0.1%	0.3%	0.1%	6.0%	2.5%	2.5%	0.2%	0.0%	2.0%	1.1%
750	70	2471	6.0%	62.8%	11.5%	0.7%	0.5%	0.8%	0.1%	0.4%	0.1%	8.2%	3.4%	2.0%	0.1%	0.1%	2.3%	1.2%
751	70	749	5.5%	58.2%	21.2%	0.4%	0.3%	0.5%	0.1%	0.3%	0.1%	7.9%	3.3%	2.2%	0.1%	0.0%	0.0%	0.0%
752	70	969	6.1%	63.7%	19.6%	0.4%	0.3%	0.4%	0.0%	0.2%	0.1%	5.3%	2.2%	1.3%	0.3%	0.0%	0.0%	0.0%
753	70	965	5.1%	54.0%	25.0%	0.4%	0.3%	0.5%	0.1%	0.3%	0.1%	7.0%	2.9%	2.1%	0.2%	0.0%	1.2%	0.9%
754	70	864	6.2%	65.2%	16.9%	0.3%	0.2%	0.3%	0.0%	0.2%	0.1%	5.2%	2.2%	1.5%	0.2%	0.0%	1.5%	0.0%
755	70	311	5.1%	53.6%	21.3%	0.2%	0.1%	0.2%	0.0%	0.1%	0.1%	9.4%	3.9%	2.8%	0.3%	0.0%	0.2%	2.7%
756	70	267	6.1%	64.0%	14.1%	0.3%	0.2%	0.3%	0.0%	0.2%	0.1%	5.8%	2.4%	1.4%	0.2%	0.1%	4.8%	0.0%
757	50	417	6.3%	66.1%	17.4%	0.2%	0.1%	0.2%	0.0%	0.1%	0.1%	5.4%	2.2%	1.6%	0.2%	0.0%	0.0%	0.0%
759	50	424	5.4%	56.9%	24.7%	0.4%	0.3%	0.4%	0.0%	0.2%	0.1%	5.5%	2.3%	1.3%	0.1%	0.0%	0.0%	2.4%
760	50	346	6.0%	63.1%	19.9%	0.5%	0.4%	0.6%	0.1%	0.3%	0.0%	4.2%	1.7%	0.8%	0.0%	0.0%	0.8%	1.6%
761	50	425	5.5%	57.4%	22.4%	0.4%	0.3%	0.4%	0.0%	0.2%	0.1%	7.0%	2.9%	2.0%	0.1%	0.0%	0.0%	1.3%
777	70	1151	5.8%	61.2%	12.6%	0.6%	0.4%	0.7%	0.1%	0.4%	0.1%	7.4%	3.1%	3.4%	0.2%	0.1%	2.7%	1.2%
778	50	148	5.9%	62.2%	22.5%	0.1%	0.1%	0.2%	0.0%	0.1%	0.1%	4.9%	2.0%	1.8%	0.2%	0.0%	0.0%	0.0%
779	50	1386	6.1%	64.4%	18.9%	0.3%	0.2%	0.4%	0.0%	0.2%	0.1%	5.4%	2.2%	1.4%	0.3%	0.0%	0.0%	0.0%
780	50	1071	5.3%	56.1%	23.6%	0.4%	0.3%	0.5%	0.0%	0.3%	0.1%	7.2%	3.0%	2.0%	0.1%	0.0%	1.0%	0.0%
781	50	181	5.3%	55.7%	25.2%	0.5%	0.4%	0.6%	0.1%	0.3%	0.1%	7.1%	3.0%	1.7%	0.1%	0.0%	0.0%	0.0%
782	50	114	5.9%	61.9%	22.9%	0.1%	0.1%	0.2%	0.0%	0.1%	0.1%	5.4%	2.2%	1.1%	0.1%	0.0%	0.0%	0.0%
783	50	346	6.0%	63.1%	19.9%	0.5%	0.4%	0.6%	0.1%	0.3%	0.0%	4.2%	1.7%	0.8%	0.0%	0.0%	0.8%	1.6%
784	50	358	5.7%	59.7%	21.1%	0.2%	0.2%	0.3%	0.0%	0.1%	0.1%	6.4%	2.7%	1.9%	0.1%	0.0%	0.0%	1.5%
785	50	256	5.9%	62.4%	19.3%	0.6%	0.4%	0.7%	0.1%	0.4%	0.0%	4.3%	1.8%	0.8%	0.0%	0.0%	1.1%	2.1%
786	50	404	5.8%	60.7%	20.7%	0.3%	0.2%	0.3%	0.0%	0.2%	0.1%	6.1%	2.5%	1.7%	0.1%	0.0%	0.0%	1.4%
787	50	558	5.9%	61.5%	20.4%	0.2%	0.2%	0.3%	0.0%	0.2%	0.1%	6.1%	2.5%	1.5%	0.1%	0.0%	0.0%	1.0%
788	50	1001	6.1%	64.4%	18.2%	0.4%	0.3%	0.4%	0.0%	0.2%	0.1%	5.6%	2.3%	1.6%	0.3%	0.0%	0.0%	0.0%
789	50	1244	5.3%	56.0%	23.0%	0.4%	0.3%	0.5%	0.0%	0.3%	0.1%	7.6%	3.1%	2.1%	0.1%	0.0%	0.9%	0.4%
790	50	1021	6.0%	63.5%	18.3%	0.4%	0.3%	0.5%	0.0%	0.3%	0.1%	6.1%	2.5%	1.7%	0.3%	0.0%	0.0%	0.0%
791	50	1052	5.3%	55.8%	23.0%	0.3%	0.2%	0.4%	0.0%	0.2%	0.1%	7.6%	3.1%	2.1%	0.2%	0.0%	1.0%	0.5%
792	50	234	5.8%	61.1%	21.7%	0.2%	0.2%	0.3%	0.0%	0.2%	0.1%	6.1%	2.5%	1.5%	0.2%	0.0%	0.0%	0.0%
793	50	495	5.5%	57.8%	19.5%	0.7%	0.5%	0.8%	0.1%	0.4%	0.1%	7.7%	3.2%	2.1%	0.1%	0.0%	0.5%	1.1%
794	50	386	5.5%	57.4%	22.3%	0.2%	0.1%	0.2%	0.0%	0.1%	0.1%	6.0%	2.5%	1.4%	0.0%	0.1%	2.8%	1.4%
795	50	575	5.6%	58.5%	18.3%	0.6%	0.5%	0.8%	0.1%	0.4%	0.1%	8.1%	3.4%	2.1%	0.1%	0.0%	0.5%	1.0%
796	50	623	5.7%	59.4%	21.3%	0.1%	0.1%	0.2%	0.0%	0.1%	0.1%	6.0%	2.5%	1.5%	0.2%	0.0%	1.7%	1.2%
797	50	317	5.7%	59.5%	16.0%	0.8%	0.6%	1.0%	0.1%	0.5%	0.1%	8.2%	3.4%	1.7%	0.0%	0.0%	0.9%	1.7%
798	50	238	5.7%	59.3%	23.2%	0.2%	0.2%	0.3%	0.0%	0.2%	0.1%	5.2%	2.1%	1.2%	0.1%	0.0%	0.0%	2.3%
799	50	309	5.2%	54.9%	11.8%	0.5%	0.3%	0.6%	0.1%	0.3%	0.1%	5.8%	2.4%	2.3%	0.2%	0.2%	7.9%	7.6%
800	50	336	3.0%	31.5%	9.2%	0.4%	0.3%	0.4%	0.0%	0.2%	0.0%	2.8%	1.1%	0.8%	0.1%	1.0%	43.3%	5.7%
801	50	916	5.4%	56.3%	15.2%	0.4%	0.3%	0.4%	0.0%	0.2%	0.1%	6.4%	2.7%	2.3%	0.4%	0.1%	3.3%	6.6%
802	50	1227	5.3%	55.6%	16.7%	0.3%	0.2%	0.4%	0.0%	0.2%	0.1%	7.2%	3.0%	2.4%	0.4%	0.1%	2.5%	5.6%
803	50	721	4.1%	42.9%	13.0%	0.3%	0.2%	0.4%	0.0%	0.2%	0.0%	4.8%	2.0%	0.9%	0.0%	0.6%	26.8%	3.5%
804	50	862	5.3%	55.1%	14.7%	0.4%	0.3%	0.5%	0.1%	0.3%	0.1%	6.7%	2.8%	1.9%	0.4%	0.1%	5.0%	6.5%
805	50	868	4.7%	48.9%	15.2%	0.1%	0.1%	0.1%	0.0%	0.1%	0.0%	4.2%	1.8%	1.6%	0.3%	0.4%	15.9%	6.7%
806	50	1129	5.5%	57.2%	14.5%	0.4%	0.3%	0.4%	0.0%	0.2%	0.1%	6.5%	2.7%	1.8%	0.4%	0.1%	5.0%	4.9%
807	50	866	4.5%	47.2%	14.7%	0.4%	0.3%	0.4%	0.0%	0.2%	0.1%	5.4%	2.2%	1.1%	0.1%	0.4%	17.7%	5.1%
808	50	396	5.3%	55.6%	23.2%	0.4%	0.3%	0.5%	0.1%	0.3%	0.1%	7.9%	3.3%	2.8%	0.2%	0.0%	0.0%	0.0%
809	50	51	4.3%	45.1%	18.8%	0.2%	0.1%	0.2%	0.0%	0.1%	0.2%	19.0%	7.9%	3.8%	0.3%	0.0%	0.0%	0.0%
814	50	919	5.9%	61.8%	19.0%	0.5%	0.4%	0.6%	0.1%	0.3%	0.1%	6.6%	2.7%	1.7%	0.4%	0.0%	0.0%	0.0%
815	50	416	5.6%	58.6%	21.5%	0.3%	0.2%	0.3%	0.0%	0.2%	0.1%	7.6%	3.2%	2.3%	0.2%	0.0%	0.0%	0.0%
816	50	876	5.9%	61.9%	17.0%	0.6%	0.4%	0.7%	0.1%	0.4%	0.1%	7.4%	3.1%	1.7%	0.3%	0.0%	0.0%	0.2%
817	50	414	5.4%	57.2%	21.0%	0.5%	0.4%	0.6%	0.1%	0.3%	0.1%	8.2%	3.4%	2.5%	0.2%	0.0%	0.0%	0.0%
818	70	2124	6.1%	63.5%	14.8%	0.5%	0.3%	0.6%	0.1%	0.3%	0.1%	6.0%	2.5%	2.0%	0.2%	0.0%	2.1%	1.1%
819	70	1726	6.1%	63.9%	9.5%	0.8%	0.6%	1.0%	0.1%	0.5%	0.1%	8.3%	3.4%	1.3%	0.1%	0.1%	3.0%	1.4%
820	70	2662	6.0%	63.1%	14.3%	0.5%	0.4%	0.6%	0.1%	0.3%	0.1%	7.0%	2.9%	1.9%	0.2%	0.0%	1.8%	0.9%
821	70	1985	6.2%	65.1%	9.5%	0.7%	0.5%	0.9%	0.1%	0.5%	0.1%	8.0%	3.3%	1.2%	0.1%	0.1%	2.6%	1.2%
822	70	1336	6.2%	65.5%	9.1%	0.3%	0.2%	0.4%	0.0%	0.2%	0.1%	9.1%	3.8%	1.6%	0.1%	0.0%	1.5%	1.8%
823	70	1116	5.4%	56.5%	18.1%	0.5%	0.3%	0.6%	0.1%	0.3%	0.1%	7.7%	3.2%	2.4%	0.1%	0.1%	2.7%	2.1%
824	50	591	4.4%	46.3%	10.7%	0.6%	0.4%	0.7%	0.1%	0.4%	0.1%	5.7%	2.4%	1.6%	0.3%	0.2%	7.5%	18.7%
825	50	188	6.1%	63.6%	5.4%	0.8%	0.6%	0.9%	0.1%	0.5%	0.1%	5.8%	2.4%	1.3%	0.0%	0.0%	1.4%	11.0%
826	70	1547	6.5%	67.8%	11.6%	0.5%	0.4%	0.6%	0.1%	0.3%	0.1%	6.5%	2.7%	1.5%	0.2%	0.0%	1.2%	0.0%
827	70	649	6.1%	64.2%	10.5%	1.6%	1.1%	1.9%	0.2%	1.0%	0.1%	5.6%	2.3%	0.5%	0.0%	0.1%	4.8%	0.0%
828	50	71	5.4%	57.1%	14.7%	2.1%	1.5%	2.5%	0.3%	1.4%	0.0%	4.7%	1.9%	8.3%	0.1%	0.0%	0.0%	0.0%
829	50	197	7.5%	79.1%	9.7%	0.0%	0.0%	0.0%	0.0%	0.0%	0.0%	1.9%	0.8%	0.8%	0.0%	0.0%	0.0%	0.0%
830	50	325	5.6%	59.1%	12.6%	0.5%	0.4%	0.6%	0.1%	0.4%	0.1%	7.9%	3.3%	9.0%	0.4%	0.0%	0.0%	0.0%
831	50	146	5.3%	55.6%	10.5%	0.2%	0.1%	0.2%	0.0%	0.1%	0.1%	13.7%	5.7%	8.0%	0.4%	0.0%	0.0%	0.0%
832	50	123	6.6%	69.2%	8.4%	0.4%	0.3%	0.5%	0.0%	0.3%	0.1%	7.5%	3.1%	3.4%	0.3%	0.0%	0.0%	0.0%
833	50	348	6.2%	65.4%	11.1%	0.2%	0.2%	0.3%	0.0%	0.1%	0.1%	7.7%	3.2%	5.2%	0.1%	0.0%	0.0%	0.0%
834	50	631	5.5%	57.3%	26.1%	0.4%	0.3%	0.5%	0.1%	0.3%	0.0%	3.6%	1.5%	1.2%	0.1%	0.1%	3.1%	0.0%
835	50	350	5.7%	59.6%	22.9%	0.5%	0.3%	0.5%	0.1%	0.3%	0.0%	3.4%	1.4%	1.1%	0.1%	0.1%	4.0%	0.0%
836	50	624	4.1%	43.2%	13.1%	0.4%	0.3%	0.5%	0.1%	0.3%	0.1%	5.1%	2.1%	1.2%	0.2%	0.5%	21.9%	7.1%
837	50	326	5.3%	55.9%	22.0%	0.2%	0.1%	0.2%	0.0%	0.1%	0.1%	6.5%	2.7%	1.2%	0.0%	0.1%	3.3%	2.3%
838	50	209	5.5%	57.2%	12.7%	0.3%	0.2%	0.4%	0.0%	0.2%	0.1%	6.5%	2.7%	2.7%	0.2%	0.0%	1.9%	9.2%
839	50	814	4.6%	47.8%	14.5%	0.1%	0.1%	0.1%	0.0%	0.1%	0.0%	4.4%	1.8%	1.6%	0.3%	0.4%	17.0%	7.1%
840	50	44	5.8%	60.7%	21.2%	0.3%	0.2%	0.3%	0.0%	0.2%	0.1%	6.4%	2.6%	2.1%	0.1%	0.0%	0.0%	0.0%
841	50	241	5.5%	57.6%	19.0%	0.3%	0.2%	0.3%	0.0%	0.2%	0.1%	6.1%	2.5%	1.0%	0.1%	0.2%	7.0%	0.0%
842	50	292	2.6%	27.1%	7.4%	0.4%	0.3%	0.4%	0.0%	0.2%	0.0%	2.2%	0.9%	0.6%	0.1%	1.2%	49.8%	6.6%
843	50	480	3.4%	35.4%	10.0%	0.4%	0.3%	0.5%	0.0%	0.3%	0.0%	4.1%	1.7%	0.9%	0.0%	0.9%	36.8%	5.3%
847	50	602	4.9%	51.0%	22.4%	0.4%	0.3%	0.4%	0.0%	0.2%	0.0%	2.3%	1.0%	0.8%	0.1%	0.1%	5.3%	10.7%
848	50	548	5.3%	55.3%	23.9%	0.4%	0.3%	0.5%	0.1%	0.3%	0.0%	2.7%	1.1%	0.9%	0.1%	0.1%	2.8%	6.3%
849	50	109	1.9%	19.7%	8.8%	0.1%	0.0%	0.1%	0.0%	0.0%	0.0%	0.7%	0.3%	0.2%	0.0%	0.1%	5.6%	62.5%
850	50	248	5.5%	57.6%	18.2%	0.2%	0.2%	0.3%	0.0%	0.1%	0.0%	3.2%	1.3%	1.1%	0.3%	0.0%	0.8%	11.1%
851	50	110	1.9%	20.0%	8.8%	0.1%	0.0%	0.1%	0.0%	0.0%	0.0%	0.7%	0.3%	0.2%	0.0%	0.1%	5.5%	62.1%
852	50	149	3.7%	38.9%	17.7%	0.3%	0.2%	0.3%	0.0%	0.2%	0.0%	2.5%	1.0%	1.0%	0.3%	0.0%	1.4%	32.4%
853	50	94	1.2%	12.8%	5.3%	0.0%	0.0%	0.0%	0.0%	0.0%	0.0%	0.7%	0.3%	0.1%	0.0%	0.2%	6.5%	72.8%
854	50	325	4.9%	51.8%	21.6%	0.4%	0.3%	0.5%	0.1%	0.3%	0.0%	2.5%	1.0%	0.8%	0.2%	0.0%	0.6%	14.8%
855	50	103	1.1%	11.6%	4.8%	0.0%	0.0%	0.0%	0.0%	0.0%	0.0%	0.7%	0.3%	0.1%	0.0%	0.1%	5.9%	75.2%
856	50	219	4.5%	47.6%	18.4%	0.4%	0.3%	0.4%	0.0%	0.2%	0.0%	2.6%	1.1%	1.2%	0.2%	0.0%	0.9%	22.1%
859	50	377	5.6%	59.2%	24.4%	0.5%	0.4%	0.6%	0.1%	0.4%	0.0%	4.6%	1.9%	1.8%	0.4%	0.0%	0.0%	0.0%
860	50	321	5.8%	61.3%	25.4%	0.3%	0.2%	0.3%	0.0%	0.2%	0.0%	4.1%	1.7%	0.7%	0.1%	0.0%	0.0%	0.0%
861	50	140	5.7%	60.3%	24.1%	0.4%	0.3%	0.4%	0.0%	0.2%	0.1%	5.2%	2.2%	1.0%	0.1%	0.0%	0.0%	0.0%
862	50	291	6.0%	63.3%	22.9%	0.2%	0.2%	0.3%	0.0%	0.1%	0.0%	4.3%	1.8%	0.8%	0.1%	0.0%	0.0%	0.0%
863	50	183	5.8%	60.8%	24.1%	0.3%	0.2%	0.4%	0.0%	0.2%	0.1%	4.9%	2.0%	1.0%	0.1%	0.0%	0.0%	0.0%
864	50	342	6.2%	64.8%	21.3%	0.2%	0.2%	0.3%	0.0%	0.1%	0.0%	4.2%	1.8%	0.7%	0.1%	0.0%	0.0%	0.0%
865	50	583	5.8%	60.6%	25.7%	0.2%	0.2%	0.3%	0.0%	0.2%	0.0%	4.3%	1.8%	0.8%	0.1%	0.0%	0.0%	0.0%
866	50	328	6.5%	67.7%	17.9%	0.2%	0.2%	0.3%	0.0%	0.1%	0.0%	4.4%	1.8%	0.7%	0.1%	0.0%	0.0%	0.0%
867	50	181	5.3%	55.3%	25.7%	0.8%	0.6%	0.9%	0.1%	0.5%	0.1%	5.0%	2.1%	2.9%	0.7%	0.0%	0.0%	0.0%
868	50	400	5.8%	60.5%	26.4%	0.2%	0.2%	0.3%	0.0%	0.1%	0.0%	4.0%	1.7%	0.7%	0.1%	0.0%	0.0%	0.0%

Traffic Flows and Breakdown by 16 Vehicle Classes (Year 2036)

Link No.	Speed Limit	Total Vehicle	19 - Motorcycles (MC)	01 - Private Cars (PC)	03 - Taxi	14 - Non-franchised Bus <=6.4t	15 - Non-franchised Bus 6.4-15t	16 - Non-franchised Bus >15t	12 - Private Light Bus <=3.5t	13 - Private Light Bus >3.5t	04 - Light Goods Vehicles <=2.5t	05 - Lt Goods Vehicles 2.5-3.5t	06 - Light Goods Vehicles >3.5t	07 - Heavy Goods Vehicles <=15t	08 - Heavy Goods Vehicles >15t	17 - Franchised Bus (SD)	18 - Franchised Bus (DD)	11 - Public Light Buses
	km/hr	2200-2300																
870	50	7	3.5%	36.9%	38.1%	2.0%	1.4%	2.4%	0.3%	1.3%	0.1%	9.3%	3.9%	0.8%	0.1%	0.0%	0.0%	0.0%
871	50	140	3.4%	35.2%	15.9%	0.2%	0.1%	0.2%	0.0%	0.1%	0.1%	9.4%	3.9%	4.1%	0.3%	0.6%	26.5%	0.0%
872	70	933	6.4%	67.4%	9.2%	0.9%	0.6%	1.0%	0.1%	0.6%	0.1%	5.9%	2.5%	3.7%	0.0%	0.0%	1.5%	0.0%
873	70	588	6.3%	66.6%	7.7%	0.6%	0.4%	0.7%	0.1%	0.4%	0.1%	7.4%	3.1%	4.0%	0.0%	0.1%	2.4%	0.0%
874	50	709	5.9%	61.6%	14.1%	0.3%	0.2%	0.4%	0.0%	0.2%	0.0%	2.6%	1.1%	0.9%	0.1%	0.1%	2.8%	9.5%
875	50	728	5.3%	55.3%	12.0%	0.4%	0.3%	0.5%	0.1%	0.3%	0.1%	6.8%	2.8%	4.1%	0.5%	0.1%	6.4%	5.0%
876	50	27	0.9%	9.7%	10.4%	0.0%	0.0%	0.0%	0.0%	0.0%	0.0%	2.5%	1.1%	0.0%	0.0%	0.0%	0.0%	75.4%
877	50	47	3.5%	36.6%	12.7%	0.0%	0.0%	0.0%	0.0%	0.0%	0.0%	1.9%	0.8%	0.5%	0.0%	0.0%	0.0%	43.9%
878	50	46	3.4%	36.1%	12.5%	0.0%	0.0%	0.0%	0.0%	0.0%	0.0%	1.9%	0.8%	0.5%	0.0%	0.0%	0.0%	44.7%
879	50	27	0.9%	9.7%	10.4%	0.0%	0.0%	0.0%	0.0%	0.0%	0.0%	2.5%	1.1%	0.0%	0.0%	0.0%	0.0%	75.4%
882	50	352	5.3%	55.5%	27.3%	0.4%	0.3%	0.4%	0.0%	0.2%	0.1%	5.9%	2.4%	2.0%	0.2%	0.0%	0.0%	0.0%
883	50	354	4.5%	46.7%	24.4%	0.5%	0.4%	0.6%	0.1%	0.3%	0.1%	5.9%	2.4%	1.4%	0.2%	0.3%	11.2%	1.0%
884	50	359	4.5%	46.9%	24.6%	0.5%	0.4%	0.6%	0.1%	0.4%	0.1%	5.7%	2.4%	1.4%	0.2%	0.3%	11.1%	1.0%
885	50	363	4.5%	47.2%	24.7%	0.6%	0.4%	0.6%	0.1%	0.4%	0.1%	5.5%	2.3%	1.4%	0.2%	0.3%	10.9%	0.9%
886	50	368	4.5%	47.4%	24.9%	0.6%	0.4%	0.7%	0.1%	0.4%	0.1%	5.4%	2.2%	1.4%	0.2%	0.3%	10.8%	0.9%
887	50	372	4.5%	47.6%	25.0%	0.6%	0.4%	0.7%	0.1%	0.4%	0.1%	5.2%	2.1%	1.3%	0.2%	0.2%	10.7%	0.9%
888	50	377	4.6%	47.8%	25.2%	0.6%	0.4%	0.7%	0.1%	0.4%	0.1%	5.0%	2.1%	1.3%	0.2%	0.2%	10.5%	0.9%
889	50	381	4.6%	48.0%	25.3%	0.6%	0.4%	0.7%	0.1%	0.4%	0.1%	4.9%	2.0%	1.3%	0.2%	0.2%	10.4%	0.9%
890	50	386	4.6%	48.3%	25.4%	0.6%	0.4%	0.7%	0.1%	0.4%	0.0%	4.7%	1.9%	1.2%	0.2%	0.2%	10.3%	0.9%
891	50	390	4.6%	48.5%	25.6%	0.6%	0.4%	0.7%	0.1%	0.4%	0.0%	4.5%	1.9%	1.2%	0.2%	0.2%	10.2%	0.9%
892	50	395	4.6%	48.7%	25.7%	0.6%	0.4%	0.7%	0.1%	0.4%	0.0%	4.4%	1.8%	1.2%	0.2%	0.2%	10.1%	0.9%
893	50	399	4.7%	48.8%	25.8%	0.6%	0.4%	0.7%	0.1%	0.4%	0.0%	4.2%	1.8%	1.2%	0.2%	0.2%	10.0%	0.9%
894	50	403	4.7%	49.0%	26.0%	0.6%	0.4%	0.7%	0.1%	0.4%	0.0%	4.1%	1.7%	1.1%	0.2%	0.2%	9.8%	0.9%
895	50	7	3.6%	37.4%	40.1%	0.2%	0.1%	0.2%	0.0%	0.1%	0.1%	10.0%	4.1%	3.3%	0.6%	0.0%	0.0%	0.0%
896	50	7	3.6%	37.4%	40.1%	0.2%	0.1%	0.2%	0.0%	0.1%	0.1%	10.0%	4.1%	3.3%	0.6%	0.0%	0.0%	0.0%
897	50	9	4.7%	49.4%	31.5%	0.6%	0.4%	0.7%	0.1%	0.4%	0.1%	7.7%	3.2%	1.1%	0.1%	0.0%	0.0%	0.0%
898	50	9	4.7%	49.4%	31.5%	0.6%	0.4%	0.7%	0.1%	0.4%	0.1%	7.7%	3.2%	1.1%	0.1%	0.0%	0.0%	0.0%
899	50	7	3.6%	37.4%	40.1%	0.2%	0.1%	0.2%	0.0%	0.1%	0.1%	10.0%	4.1%	3.3%	0.6%	0.0%	0.0%	0.0%
900	50	7	3.6%	37.4%	40.1%	0.2%	0.1%	0.2%	0.0%	0.1%	0.1%	10.0%	4.1%	3.3%	0.6%	0.0%	0.0%	0.0%
901	50	14	5.1%	53.6%	22.5%	0.7%	0.5%	0.8%	0.1%	0.4%	0.1%	8.0%	3.3%	3.8%	1.2%	0.0%	0.0%	0.0%
902	50	14	5.1%	53.6%	22.5%	0.7%	0.5%	0.8%	0.1%	0.4%	0.1%	8.0%	3.3%	3.8%	1.2%	0.0%	0.0%	0.0%
903	50	7	3.6%	37.4%	40.1%	0.2%	0.1%	0.2%	0.0%	0.1%	0.1%	10.0%	4.1%	3.3%	0.6%	0.0%	0.0%	0.0%
904	50	7	3.6%	37.4%	40.1%	0.2%	0.1%	0.2%	0.0%	0.1%	0.1%	10.0%	4.1%	3.3%	0.6%	0.0%	0.0%	0.0%
905	50	14	5.1%	53.6%	22.5%	0.7%	0.5%	0.8%	0.1%	0.4%	0.1%	8.0%	3.3%	3.8%	1.2%	0.0%	0.0%	0.0%
906	50	438	4.5%	46.8%	18.8%	0.3%	0.2%	0.3%	0.0%	0.2%	0.1%	6.3%	2.6%	2.2%	0.5%	0.2%	8.8%	8.3%
907	50	432	4.5%	46.8%	18.8%	0.3%	0.2%	0.3%	0.0%	0.2%	0.1%	6.1%	2.5%	2.2%	0.5%	0.2%	8.9%	8.5%
908	50	425	4.5%	46.8%	18.8%	0.3%	0.2%	0.3%	0.0%	0.2%	0.1%	6.0%	2.5%	2.1%	0.4%	0.2%	9.0%	8.6%
909	50	418	4.5%	46.8%	18.8%	0.3%	0.2%	0.3%	0.0%	0.2%	0.1%	5.9%	2.4%	2.0%	0.4%	0.2%	9.2%	8.7%
910	50	411	4.5%	46.8%	18.9%	0.3%	0.2%	0.3%	0.0%	0.2%	0.1%	5.7%	2.4%	2.0%	0.4%	0.2%	9.3%	8.9%
911	50	404	4.5%	46.8%	18.9%	0.2%	0.2%	0.3%	0.0%	0.2%	0.1%	5.6%	2.3%	1.9%	0.4%	0.2%	9.5%	9.0%
912	50	397	4.5%	46.8%	18.9%	0.2%	0.2%	0.3%	0.0%	0.1%	0.1%	5.5%	2.3%	1.8%	0.3%	0.2%	9.7%	9.2%
913	50	390	4.5%	46.8%	18.9%	0.2%	0.2%	0.3%	0.0%	0.1%	0.1%	5.3%	2.2%	1.7%	0.3%	0.2%	9.8%	9.4%
914	50	383	4.5%	46.8%	18.9%	0.2%	0.2%	0.3%	0.0%	0.1%	0.1%	5.2%	2.1%	1.7%	0.3%	0.2%	10.0%	9.5%
915	50	376	4.5%	46.8%	19.0%	0.2%	0.1%	0.2%	0.0%	0.1%	0.1%	5.0%	2.1%	1.6%	0.2%	0.2%	10.2%	9.7%
916	50	370	4.5%	46.7%	19.0%	0.2%	0.1%	0.2%	0.0%	0.1%	0.0%	4.8%	2.0%	1.5%	0.2%	0.2%	10.4%	9.9%
917	50	363	4.5%	46.7%	19.0%	0.2%	0.1%	0.2%	0.0%	0.1%	0.0%	4.7%	1.9%	1.4%	0.2%	0.2%	10.6%	10.1%
918	50	366	5.4%	57.2%	22.1%	0.3%	0.2%	0.3%	0.0%	0.2%	0.1%	5.9%	2.4%	2.7%	0.4%	0.0%	0.0%	2.8%
919	50	7	3.8%	39.4%	42.2%	0.0%	0.0%	0.0%	0.0%	0.0%	0.1%	10.3%	4.3%	0.0%	0.0%	0.0%	0.0%	0.0%
920	50	372	5.6%	58.6%	22.7%	0.3%	0.2%	0.3%	0.0%	0.2%	0.1%	6.5%	2.7%	2.6%	0.3%	0.0%	0.0%	0.0%
921	50	34	1.6%	16.9%	8.5%	0.0%	0.0%	0.0%	0.0%	0.0%	0.0%	2.1%	0.9%	0.3%	0.0%	1.4%	60.1%	8.2%
922	50	152	4.7%	48.9%	17.2%	0.3%	0.2%	0.4%	0.0%	0.2%	0.1%	5.3%	2.2%	2.0%	0.1%	0.4%	18.1%	0.0%
923	50	7	3.8%	39.4%	42.2%	0.0%	0.0%	0.0%	0.0%	0.0%	0.1%	10.3%	4.3%	0.0%	0.0%	0.0%	0.0%	0.0%
924	50	7	3.8%	39.4%	42.2%	0.0%	0.0%	0.0%	0.0%	0.0%	0.1%	10.3%	4.3%	0.0%	0.0%	0.0%	0.0%	0.0%
925	50	7	3.8%	39.4%	42.2%	0.0%	0.0%	0.0%	0.0%	0.0%	0.1%	10.3%	4.3%	0.0%	0.0%	0.0%	0.0%	0.0%
926	50	7	3.8%	39.4%	42.2%	0.0%	0.0%	0.0%	0.0%	0.0%	0.1%	10.3%	4.3%	0.0%	0.0%	0.0%	0.0%	0.0%
927	50	125	4.4%	46.4%	22.6%	0.3%	0.2%	0.4%	0.0%	0.2%	0.0%	3.0%	1.2%	1.1%	0.1%	0.0%	0.0%	19.8%
928	50	38	1.3%	13.8%	7.6%	0.1%	0.0%	0.1%	0.0%	0.0%	0.0%	1.9%	0.8%	0.7%	0.2%	0.2%	7.2%	66.1%
929	50	194	5.7%	60.0%	25.2%	0.7%	0.5%	0.8%	0.1%	0.4%	0.0%	3.7%	1.5%	1.2%	0.2%	0.0%	0.0%	0.0%
930	50	99	5.5%	57.7%	19.6%	0.4%	0.3%	0.5%	0.0%	0.3%	0.1%	7.1%	3.0%	2.3%	0.5%	0.0%	0.0%	2.8%
931	50	103	5.5%	57.2%	29.2%	0.1%	0.1%	0.2%	0.0%	0.1%	0.0%	4.2%	1.7%	1.3%	0.3%	0.0%	0.0%	0.0%
932	50	81	5.1%	54.0%	15.7%	0.3%	0.2%	0.4%	0.0%	0.2%	0.0%	4.8%	2.0%	1.0%	0.1%	0.0%	0.0%	16.1%
933	50	139	4.0%	41.9%	23.6%	0.3%	0.2%	0.4%	0.0%	0.2%	0.1%	5.3%	2.2%	0.9%	0.1%	0.1%	4.8%	15.8%
934	50	82	5.5%	57.9%	15.8%	0.2%	0.1%	0.2%	0.0%	0.1%	0.0%	2.6%	1.1%	0.4%	0.0%	0.0%	0.0%	15.9%
935	50	57	2.4%	25.0%	11.3%	0.3%	0.2%	0.4%	0.0%	0.2%	0.1%	6.0%	2.5%	1.1%	0.0%	0.3%	11.7%	38.4%
936	50	246	4.1%	42.9%	29.3%	0.3%	0.2%	0.3%	0.0%	0.2%	0.1%	5.3%	2.2%	1.1%	0.2%	0.1%	3.0%	10.6%
937	50	474	4.9%	50.9%	18.3%	0.5%	0.3%	0.6%	0.1%	0.3%	0.1%	6.5%	2.7%	1.0%	0.0%	0.1%	3.6%	10.2%
938	50	196	4.5%	46.8%	28.5%	0.3%	0.2%	0.3%	0.0%	0.2%	0.1%	6.1%	2.5%	1.3%	0.2%	0.1%	3.8%	5.3%
939	50	469	4.8%	50.8%	19.3%	0.5%	0.4%	0.6%	0.1%	0.3%	0.1%	7.4%	3.1%	1.2%	0.0%	0.1%	5.0%	6.3%
940	50	473	5.2%	54.8%	19.6%	0.4%	0.3%	0.5%	0.1%	0.3%	0.1%	7.8%	3.2%	1.3%	0.1%	0.0%	1.9%	4.4%
941	50	391	5.1%	53.4%	18.8%	0.5%	0.4%	0.6%	0.1%	0.3%	0.1%	8.4%	3.5%	1.3%	0.1%	0.1%	2.2%	5.3%
942	50	39	4.6%	48.6%	23.9%	0.5%	0.4%	0.6%	0.1%	0.3%	0.1%	12.5%	5.2%	3.0%	0.2%	0.0%	0.0%	0.0%
943	50	171	6.2%	64.8%	18.7%	0.2%	0.1%	0.2%	0.0%	0.1%	0.1%	5.7%	2.3%	1.4%	0.1%	0.0%	0.0%	0.0%
944	50	174	5.6%	59.2%	19.2%	0.2%	0.2%	0.3%	0.0%	0.2%	0.1%	5.8%	2.4%	1.6%	0.1%	0.1%	3.5%	1.6%
945	50	192	4.3%	44.7%	17.1%	1.1%	0.7%	1.2%	0.1%	0.7%	0.1%	9.1%	3.8%	2.2%	0.2%	0.1%	2.8%	11.9%
946	50	52	4.1%	42.5%	23.6%	0.4%	0.3%	0.5%	0.1%	0.3%	0.1%	6.9%	2.8%	1.4%	0.0%	0.3%	11.6%	5.3%
947	50	202	4.6%	48.0%	17.0%	1.0%	0.7%	1.1%	0.1%	0.6%	0.1%	7.8%	3.2%	1.7%	0.2%	0.1%	2.7%	11.3%
948	50	10	3.0%	31.6%	28.1%	0.0%	0.0%	0.1%	0.0%	0.0%	0.1%	6.9%	2.8%	0.2%	0.0%	0.0%	0.0%	27.2%
949	50	20	1.3%	13.4%	14.4%	0.0%	0.0%	0.0%	0.0%	0.0%	0.0%	3.5%	1.5%	0.0%	0.0%	0.0%	0.0%	66.0%
950	50	10	3.0%	31.6%	28.1%	0.0%	0.0%	0.1%	0.0%	0.0%	0.1%	6.9%	2.8%	0.2%	0.0%	0.0%	0.0%	27.2%
951	50	20	1.3%	13.4%	14.4%	0.0%	0.0%	0.0%	0.0%	0.0%	0.0%	3.5%	1.5%	0.0%	0.0%	0.0%	0.0%	66.0%
952	50	10	3.0%	31.6%	28.1%	0.0%	0.0%	0.1%	0.0%	0.0%	0.1%	6.9%	2.8%	0.2%	0.0%	0.0%	0.0%	27.2%
953	50	20	1.3%	13.4%	14.4%	0.0%	0.0%	0.0%	0.0%	0.0%	0.0%	3.5%	1.5%	0.0%	0.0%	0.0%	0.0%	66.0%
954	50	10	3.0%	31.6%	28.1%	0.0%	0.0%	0.1%	0.0%	0.0%	0.1%	6.9%	2.8%	0.2%	0.0%	0.0%	0.0%	27.2%
955	50	20	1.3%	13.4%	14.4%	0.0%	0.0%	0.0%	0.0%	0.0%	0.0%	3.5%	1.5%	0.0%	0.0%	0.0%	0.0%	66.0%
956	50	10	3.0%	31.6%	28.1%	0.0%	0.0%	0.1%	0.0%	0.0%	0.1%	6.9%	2.8%	0.2%	0.0%	0.0%	0.0%	27.2%
957	50	20	1.3%	13.4%	14.4%	0.0%	0.0%	0.0%	0.0%	0.0%	0.0%	3.5%	1.5%	0.0%	0.0%	0.0%	0.0%	66.0%
958	50	7	3.8%	39.4%	42.2%	0.0%	0.0%	0.0%	0.0%	0.0%	0.1%	10.3%	4.3%	0.0%	0.0%	0.0%	0.0%	0.0%
959	50	7	3.8%	39.4%	42.2%	0.0%	0.0%	0.0%	0.0%	0.0%	0.1%	10.3%	4.3%	0.0%	0.0%	0.0%	0.0%	0.0%
960	50	91	0.3%	2.9%	3.1%	0.0%	0.0%	0.0%	0.0%	0.0%	0.0%	0.8%	0.3%	0.0%	0.0%	0.2%	6.7%	85.7%
961	50	124	3.6%	37.7%	14.1%	0.3%	0.2%	0.3%	0.0%	0.2%	0.0%	1.7%	0.7%	0.7%	0.1%	0.0%	1.6%	38.8%
962	50	7	3.8%	39.4%	42.2%	0.0%	0.0%	0.0%	0.0%	0.0%	0.1%	10.3%	4.3%	0.0%	0.0%	0.0%	0.0%	0.0%
963	50	7	3.8%	39.4%	42.2%	0.0%	0.0%	0.0%	0.0%	0.0%	0.1%	10.3%	4.3%	0.0%	0.0%	0.0%	0.0%	0.0%
964	50	7	3.8%	39.4%	42.2%	0.0%	0.0%	0.0%	0.0%	0.0%	0.1%	10.3%	4.3%	0.0%	0.0%	0.0%	0.0%	0.0%
965	50	7	3.8%	39.4%	42.2%	0.0%	0.0%	0.0%	0.0%	0.0%	0.1%	10.3%	4.3%	0.0%	0.0%	0.0%	0.0%	0.0%
966	50	19	5.8%	60.8%	26.4%	0.3%	0.2%	0.3%	0.0%	0.2%	0.0%	3.7%	1.5%	0.7%	0.1%	0.0%	0.0%	0.0%
968	50	91	0.3%	2.9%	3.1%	0.0%	0.0%	0.0%	0.0%	0.0%	0.0%	0.8%	0.3%	0.0%	0.0%	0.2%	6.7%	85.7%
969	50	124	3.6%	37.7%	14.1%	0.3%	0.2%	0.3%	0.0%	0.2%	0.0%	1.7%	0.7%	0.7%	0.1%	0.0%	1.6%	38.8%
970	50	91	0.3%	2.9%	3.1%	0.0%	0.0%	0.0%	0.0%	0.0%	0.0%	0.8%	0.3%	0.0%	0.0%	0.2%	6.7%	85.7%
971	50	124	3.6%	37.7%	14.1%	0.3%	0.2%	0.3%	0.0%	0.2%	0.0%	1.7%	0.7%	0.7%	0.1%	0.0%	1.6%	38.8%
972	50	91	0.3%	2.9%	3.1%	0.0%	0.0%	0.0%	0.0%	0.0%	0.0%	0.8%	0.3%	0.0%	0.0%	0.2%	6.7%	85.7%
973	50	124	3.6%	37.7%	14.1%	0.3%	0.2%	0.3%	0.0%	0.2%	0.0%	1.7%	0.7%	0.7%	0.1%	0.0%	1.6%	38.8%
974	50	91	0.3%	2.9%	3.1%	0.0%	0.0%	0.0%	0.0%	0.0%	0.0%	0.8%	0.3%	0.0%	0.0%	0.2%	6.7%	85.7%
975	50	124	3.6%	37.7%	14.1%	0.3%	0.2%	0.3%	0.0%	0.2%	0.0%	1.7%	0.7%	0.7%	0.1%	0.0%	1.6%	38.8%
976	50	7	3.8%	39.4%	42.2%	0.0%	0.0%	0.0%	0.0%	0.0%	0.1%	10.3%	4.3%	0.0%	0.0%	0.0%	0.0%	0.0%
977	50	7	3.8%	39.4%	42.2%	0.0%	0.0%	0.0%	0.0%	0.0%	0.1%	10.3%	4.3%	0.0%	0.0%	0.0%	0.0%	0.0%

Traffic Flows and Breakdown by 16 Vehicle Classes (Year 2036)

Link No.	Speed Limit	Total Vehicle	19 - Motorcycles (MC)	01 - Private Cars (PC)	03 - Taxi	14 - Non-franchised Bus <=6.4t	15 - Non-franchised Bus 6.4-15t	16 - Non-franchised Bus >15t	12 - Private Light Bus <=3.5t	13 - Private Light Bus >3.5t	04 - Light Goods Vehicles <=2.5t	05 - Lt Goods Vehicles 2.5-3.5t	06 - Light Goods Vehicles >3.5t	07 - Heavy Goods Vehicles <=15t	08 - Heavy Goods Vehicles >15t	17 - Franchised Bus (SD)	18 - Franchised Bus (DD)	11 - Public Light Buses
	km/hr	2200-2300																
978	50	7	3.8%	39.4%	42.2%	0.0%	0.0%	0.0%	0.0%	0.0%	0.1%	10.3%	4.3%	0.0%	0.0%	0.0%	0.0%	0.0%
979	50	7	3.8%	39.4%	42.2%	0.0%	0.0%	0.0%	0.0%	0.0%	0.1%	10.3%	4.3%	0.0%	0.0%	0.0%	0.0%	0.0%
980	50	7	3.8%	39.4%	42.2%	0.0%	0.0%	0.0%	0.0%	0.0%	0.1%	10.3%	4.3%	0.0%	0.0%	0.0%	0.0%	0.0%
981	50	7	3.8%	39.4%	42.2%	0.0%	0.0%	0.0%	0.0%	0.0%	0.1%	10.3%	4.3%	0.0%	0.0%	0.0%	0.0%	0.0%
982	50	153	3.6%	37.3%	13.1%	0.3%	0.2%	0.3%	0.0%	0.2%	0.0%	1.9%	0.8%	0.7%	0.1%	0.0%	1.3%	40.2%
983	50	153	3.6%	37.3%	13.1%	0.3%	0.2%	0.3%	0.0%	0.2%	0.0%	1.9%	0.8%	0.7%	0.1%	0.0%	1.3%	40.2%
984	50	125	4.4%	46.4%	22.6%	0.3%	0.2%	0.4%	0.0%	0.2%	0.0%	3.0%	1.2%	1.1%	0.1%	0.0%	0.0%	19.8%
985	50	38	1.3%	13.8%	7.6%	0.1%	0.0%	0.1%	0.0%	0.0%	0.0%	1.9%	0.8%	0.7%	0.2%	0.2%	7.2%	66.1%
986	70	261	4.8%	49.9%	36.7%	0.3%	0.2%	0.4%	0.0%	0.2%	0.0%	2.5%	1.0%	1.0%	0.2%	0.1%	2.6%	0.0%
987	70	333	4.7%	49.0%	33.6%	0.7%	0.5%	0.8%	0.1%	0.4%	0.0%	2.4%	1.0%	0.9%	0.2%	0.0%	2.0%	3.7%
988	70	576	5.6%	59.1%	22.5%	0.6%	0.4%	0.7%	0.1%	0.4%	0.0%	4.6%	1.9%	1.4%	0.1%	0.0%	0.0%	2.6%
989	70	504	5.8%	61.0%	22.5%	0.4%	0.3%	0.4%	0.0%	0.2%	0.1%	5.0%	2.1%	1.6%	0.1%	0.0%	0.0%	0.5%
990	50	72	4.4%	45.7%	22.3%	1.9%	1.4%	2.3%	0.2%	1.2%	0.0%	1.9%	0.8%	0.6%	0.2%	0.0%	0.0%	17.2%
992	70	2555	5.3%	56.1%	18.9%	0.2%	0.2%	0.3%	0.0%	0.2%	0.0%	4.5%	1.9%	1.3%	0.1%	0.1%	3.8%	7.0%
993	70	2619	4.5%	46.8%	24.0%	0.4%	0.3%	0.5%	0.0%	0.2%	0.1%	5.6%	2.3%	1.7%	0.2%	0.1%	5.1%	8.2%
994	50	551	5.7%	60.3%	25.0%	0.2%	0.2%	0.3%	0.0%	0.1%	0.0%	3.7%	1.5%	0.7%	0.1%	0.0%	1.5%	0.5%
995	50	134	6.2%	64.7%	23.3%	0.2%	0.1%	0.2%	0.0%	0.1%	0.0%	3.1%	1.3%	0.5%	0.0%	0.0%	0.0%	0.0%
996	50	388	5.0%	52.4%	19.2%	0.3%	0.2%	0.3%	0.0%	0.2%	0.0%	4.1%	1.7%	1.1%	0.3%	0.2%	9.6%	5.5%
998	50	261	5.6%	58.3%	15.1%	0.1%	0.1%	0.1%	0.0%	0.1%	0.0%	3.5%	1.4%	1.7%	0.1%	0.1%	5.7%	8.2%
999	50	82	5.0%	52.1%	10.7%	0.5%	0.3%	0.5%	0.1%	0.3%	0.0%	4.8%	2.0%	1.2%	0.0%	0.4%	15.6%	6.7%
1001	50	204	5.2%	54.3%	15.7%	0.2%	0.1%	0.2%	0.0%	0.1%	0.0%	3.1%	1.3%	1.6%	0.2%	0.0%	0.0%	17.9%
1002	50	119	4.3%	45.3%	12.1%	0.2%	0.2%	0.3%	0.0%	0.1%	0.0%	3.5%	1.4%	1.6%	0.3%	0.0%	0.0%	30.7%
1003	50	611	5.8%	61.1%	13.3%	0.2%	0.1%	0.2%	0.0%	0.1%	0.1%	8.3%	3.4%	4.5%	0.1%	0.0%	0.0%	2.6%
1004	50	443	5.8%	60.7%	15.7%	0.4%	0.3%	0.4%	0.0%	0.2%	0.1%	7.1%	2.9%	6.1%	0.2%	0.0%	0.0%	0.0%
1006	70	2407	4.5%	47.1%	23.5%	0.4%	0.3%	0.4%	0.0%	0.2%	0.1%	5.3%	2.2%	1.6%	0.2%	0.1%	5.2%	8.9%
1007	70	2555	5.3%	56.1%	18.9%	0.2%	0.2%	0.3%	0.0%	0.2%	0.0%	4.5%	1.9%	1.3%	0.1%	0.1%	3.8%	7.0%
1008	50	72	5.6%	58.9%	27.6%	0.4%	0.3%	0.4%	0.0%	0.2%	0.0%	3.9%	1.6%	1.0%	0.0%	0.0%	0.0%	0.0%
1011	70	1166	6.3%	65.9%	10.9%	0.7%	0.5%	0.8%	0.1%	0.4%	0.1%	6.2%	2.6%	2.8%	0.0%	0.1%	2.7%	0.0%
1012	70	1233	6.0%	63.4%	9.8%	0.7%	0.5%	0.8%	0.1%	0.4%	0.1%	8.1%	3.4%	2.3%	0.1%	0.1%	3.3%	1.1%
1014	70	1870	4.0%	41.9%	25.8%	0.4%	0.3%	0.4%	0.0%	0.2%	0.0%	4.4%	1.8%	1.4%	0.3%	0.2%	10.0%	8.8%
1015	50	257	4.7%	49.3%	23.4%	0.4%	0.3%	0.5%	0.1%	0.3%	0.0%	2.6%	1.1%	0.5%	0.1%	0.4%	16.5%	0.0%
1016	50	345	5.4%	56.9%	21.2%	0.3%	0.2%	0.4%	0.0%	0.2%	0.1%	7.5%	3.1%	1.2%	0.1%	0.0%	0.8%	2.4%
1017	70	1946	5.5%	57.7%	23.0%	0.4%	0.3%	0.4%	0.0%	0.2%	0.1%	5.9%	2.5%	2.3%	0.3%	0.0%	1.3%	0.1%
1020	50	22	5.9%	62.0%	23.4%	0.3%	0.2%	0.3%	0.0%	0.2%	0.0%	4.2%	1.8%	1.6%	0.1%	0.0%	0.0%	0.0%
1021	50	21	5.4%	56.2%	28.2%	0.7%	0.5%	0.8%	0.1%	0.4%	0.0%	4.0%	1.7%	2.1%	0.1%	0.0%	0.0%	0.0%
3001	50	12	2.2%	23.0%	24.6%	0.0%	0.0%	0.0%	0.0%	0.0%	0.1%	6.0%	2.5%	0.0%	0.0%	0.0%	0.0%	41.7%
3002	50	12	2.2%	23.0%	24.6%	0.0%	0.0%	0.0%	0.0%	0.0%	0.1%	6.0%	2.5%	0.0%	0.0%	0.0%	0.0%	41.7%
3003	50	251	5.3%	56.0%	28.1%	0.7%	0.5%	0.8%	0.1%	0.4%	0.0%	4.1%	1.7%	2.2%	0.1%	0.0%	0.0%	0.0%
3004	50	309	5.9%	61.9%	23.3%	0.3%	0.2%	0.3%	0.0%	0.2%	0.0%	4.4%	1.8%	1.6%	0.1%	0.0%	0.0%	0.0%
3005	50	21	5.4%	56.2%	28.2%	0.7%	0.5%	0.8%	0.1%	0.4%	0.0%	4.0%	1.7%	2.1%	0.1%	0.0%	0.0%	0.0%
3006	50	22	5.9%	62.0%	23.4%	0.3%	0.2%	0.3%	0.0%	0.2%	0.0%	4.2%	1.8%	1.6%	0.1%	0.0%	0.0%	0.0%
3007	50	25	4.3%	45.5%	22.9%	0.5%	0.4%	0.6%	0.1%	0.3%	0.0%	3.2%	1.3%	1.7%	0.1%	0.0%	0.0%	18.9%
3008	50	25	4.3%	45.5%	22.9%	0.5%	0.4%	0.6%	0.1%	0.3%	0.0%	3.2%	1.3%	1.7%	0.1%	0.0%	0.0%	18.9%
3009	50	12	2.2%	23.0%	24.6%	0.0%	0.0%	0.0%	0.0%	0.0%	0.1%	6.0%	2.5%	0.0%	0.0%	0.0%	0.0%	41.7%
3010	50	7	3.8%	39.4%	42.2%	0.0%	0.0%	0.0%	0.0%	0.0%	0.1%	10.3%	4.3%	0.0%	0.0%	0.0%	0.0%	0.0%
3011	50	27	4.8%	50.8%	19.1%	0.2%	0.2%	0.3%	0.0%	0.1%	0.0%	3.5%	1.4%	1.3%	0.1%	0.0%	0.0%	18.2%
3012	50	276	5.2%	55.0%	27.6%	0.6%	0.5%	0.8%	0.1%	0.4%	0.0%	4.1%	1.7%	2.1%	0.1%	0.0%	0.0%	1.7%
3013	50	335	5.8%	61.0%	23.0%	0.3%	0.2%	0.3%	0.0%	0.2%	0.0%	4.3%	1.8%	1.6%	0.1%	0.0%	0.0%	1.4%
3014	50	126	5.5%	57.5%	28.9%	0.7%	0.5%	0.8%	0.1%	0.4%	0.0%	2.9%	1.2%	1.5%	0.1%	0.0%	0.0%	0.0%
3015	50	140	6.0%	63.5%	23.9%	0.3%	0.2%	0.3%	0.0%	0.2%	0.0%	3.1%	1.3%	1.1%	0.1%	0.0%	0.0%	0.0%
3016	50	98	6.1%	63.7%	24.0%	0.3%	0.2%	0.3%	0.0%	0.2%	0.0%	2.8%	1.2%	1.0%	0.1%	0.0%	0.0%	0.0%
3017	50	88	5.5%	57.7%	29.0%	0.7%	0.5%	0.8%	0.1%	0.4%	0.0%	2.7%	1.1%	1.4%	0.1%	0.0%	0.0%	0.0%
3018	50	602	5.5%	57.4%	27.7%	0.6%	0.4%	0.7%	0.1%	0.4%	0.0%	3.3%	1.4%	1.7%	0.1%	0.0%	0.0%	0.8%
3019	50	686	5.9%	62.2%	23.7%	0.3%	0.2%	0.3%	0.0%	0.2%	0.0%	3.5%	1.5%	1.3%	0.1%	0.0%	0.0%	0.7%
3020	50	40	6.2%	64.8%	24.4%	0.3%	0.2%	0.3%	0.0%	0.2%	0.0%	2.0%	0.8%	0.7%	0.0%	0.0%	0.0%	0.0%
3021	50	28	5.5%	58.2%	29.2%	0.7%	0.5%	0.8%	0.1%	0.4%	0.0%	2.5%	1.0%	1.0%	0.0%	0.0%	0.0%	0.0%
3022	50	595	5.4%	57.1%	27.9%	0.6%	0.4%	0.7%	0.1%	0.4%	0.0%	3.3%	1.4%	1.7%	0.1%	0.0%	0.0%	0.8%
3023	50	698	6.0%	62.5%	23.5%	0.3%	0.2%	0.3%	0.0%	0.2%	0.0%	3.5%	1.5%	1.3%	0.1%	0.0%	0.0%	0.7%
3024	50	44	5.5%	57.9%	29.0%	0.7%	0.5%	0.8%	0.1%	0.4%	0.0%	2.6%	1.1%	1.4%	0.1%	0.0%	0.0%	0.0%
3025	50	59	6.1%	64.0%	24.1%	0.3%	0.2%	0.3%	0.0%	0.2%	0.0%	2.6%	1.1%	1.0%	0.0%	0.0%	0.0%	0.0%
3026	50	580	5.4%	56.5%	28.3%	0.7%	0.5%	0.8%	0.1%	0.4%	0.0%	3.3%	1.4%	1.8%	0.1%	0.0%	0.0%	0.8%
3027	50	698	6.0%	62.5%	23.5%	0.3%	0.2%	0.3%	0.0%	0.2%	0.0%	3.5%	1.5%	1.3%	0.1%	0.0%	0.0%	0.7%
3028	50	458	5.8%	60.7%	22.1%	0.6%	0.4%	0.7%	0.1%	0.4%	0.0%	4.2%	1.7%	2.1%	0.1%	0.0%	0.0%	1.1%
3029	50	600	6.1%	63.8%	21.9%	0.4%	0.3%	0.4%	0.0%	0.2%	0.0%	3.3%	1.4%	1.3%	0.1%	0.0%	0.0%	0.8%
3030	50	675	5.6%	58.9%	29.2%	0.5%	0.3%	0.6%	0.1%	0.3%	0.0%	2.5%	1.0%	1.0%	0.1%	0.0%	0.0%	0.0%
3031	50	652	5.9%	61.7%	25.5%	0.3%	0.2%	0.4%	0.0%	0.2%	0.0%	3.3%	1.4%	1.1%	0.1%	0.0%	0.0%	0.0%
3032	50	661	5.6%	58.5%	29.5%	0.5%	0.4%	0.6%	0.1%	0.3%	0.0%	2.5%	1.0%	1.0%	0.1%	0.0%	0.0%	0.0%
3033	50	663	5.9%	61.9%	25.3%	0.3%	0.2%	0.3%	0.0%	0.2%	0.0%	3.3%	1.3%	1.1%	0.0%	0.0%	0.0%	0.0%
3034	50	364	5.0%	52.6%	37.0%	0.6%	0.4%	0.7%	0.1%	0.4%	0.0%	1.8%	0.7%	0.6%	0.0%	0.0%	0.0%	0.0%
3035	50	377	5.7%	59.6%	28.7%	0.2%	0.1%	0.2%	0.0%	0.1%	0.0%	3.2%	1.3%	0.8%	0.0%	0.0%	0.0%	0.0%
3036	50	458	5.8%	60.7%	22.1%	0.6%	0.4%	0.7%	0.1%	0.4%	0.0%	4.2%	1.7%	2.1%	0.1%	0.0%	0.0%	1.1%
3037	50	607	6.1%	64.0%	21.8%	0.4%	0.2%	0.4%	0.0%	0.2%	0.0%	3.3%	1.4%	1.3%	0.1%	0.0%	0.0%	0.8%
3038	50	458	5.8%	60.7%	22.1%	0.6%	0.4%	0.7%	0.1%	0.4%	0.0%	4.2%	1.7%	2.1%	0.1%	0.0%	0.0%	1.1%
3039	50	607	6.1%	64.0%	21.8%	0.4%	0.2%	0.4%	0.0%	0.2%	0.0%	3.3%	1.4%	1.3%	0.1%	0.0%	0.0%	0.8%
3040	50	599	6.1%	64.2%	21.8%	0.4%	0.3%	0.4%	0.0%	0.2%	0.0%	3.4%	1.4%	0.8%	0.0%	0.0%	0.0%	0.8%
3041	50	516	6.0%	63.1%	20.3%	0.3%	0.2%	0.4%	0.0%	0.2%	0.0%	4.8%	2.0%	1.5%	0.1%	0.0%	0.0%	0.9%
3042	50	143	5.9%	62.0%	24.3%	0.3%	0.2%	0.3%	0.0%	0.2%	0.0%	4.3%	1.8%	0.7%	0.0%	0.0%	0.0%	0.0%
3043	50	146	5.9%	61.7%	24.6%	0.3%	0.2%	0.3%	0.0%	0.2%	0.0%	4.2%	1.7%	0.6%	0.0%	0.0%	0.0%	0.0%
3044	50	442	6.1%	63.9%	18.9%	0.3%	0.2%	0.4%	0.0%	0.2%	0.1%	4.9%	2.0%	1.7%	0.1%	0.0%	0.0%	1.1%
3045	50	528	6.2%	65.0%	20.9%	0.4%	0.3%	0.5%	0.1%	0.3%	0.0%	3.3%	1.4%	0.8%	0.0%	0.0%	0.0%	0.9%
3046	50	24	6.5%	67.7%	20.6%	0.2%	0.1%	0.2%	0.0%	0.1%	0.0%	2.9%	1.2%	0.4%	0.0%	0.0%	0.0%	0.0%
3047	50	31	6.1%	63.5%	25.9%	0.2%	0.1%	0.2%	0.0%	0.1%	0.0%	2.4%	1.0%	0.4%	0.0%	0.0%	0.0%	0.0%
3048	80	788	7.5%	78.7%	6.0%	0.2%	0.1%	0.2%	0.0%	0.1%	0.0%	4.2%	1.7%	1.1%	0.1%	0.0%	0.0%	0.0%
3049	80	618	6.4%	67.2%	12.3%	0.2%	0.1%	0.2%	0.0%	0.1%	0.1%	5.2%	2.2%	5.7%	0.2%	0.0%	0.0%	0.0%
3050	50	122	5.9%	61.8%	25.0%	0.4%	0.3%	0.5%	0.1%	0.3%	0.0%	3.6%	1.5%	0.5%	0.0%	0.0%	0.0%	0.0%
3052	50	509	6.2%	64.7%	19.1%	0.3%	0.2%	0.3%	0.0%	0.2%	0.0%	4.5%	1.9%	1.5%	0.1%	0.0%	0.0%	0.9%
3053	50	650	6.1%	64.4%	21.7%	0.4%	0.3%	0.5%	0.1%	0.3%	0.0%	3.4%	1.4%	0.8%	0.0%	0.0%	0.0%	0.7%
3055	50	114	6.0%	63.3%	24.1%	0.2%	0.1%	0.2%	0.0%	0.1%	0.0%	3.7%	1.5%	0.6%	0.1%	0.0%	0.0%	0.0%
3056	70	1238	5.9%	62.3%	13.1%	0.7%	0.5%	0.8%	0.1%	0.4%	0.1%	8.3%	3.5%	1.6%	0.2%	0.0%	1.3%	1.2%
3057	50	484	6.3%	66.4%	15.4%	0.3%	0.2%	0.4%	0.0%	0.2%	0.0%	4.5%	1.9%	1.0%	0.0%	0.0%	0.6%	2.6%
3058	50	267	5.8%	60.3%	20.8%	0.4%	0.3%	0.4%	0.0%	0.2%	0.0%	4.1%	1.7%	0.9%	0.1%	0.0%	1.0%	3.9%
3059	50	424	5.4%	56.9%	24.7%	0.4%	0.3%	0.4%	0.0%	0.2%	0.1%	5.5%	2.3%	1.3%	0.1%	0.0%	0.0%	2.4%
3060	70	919	6.2%	65.5%	13.4%	0.6%	0.4%	0.7%	0.1%	0.4%	0.1%	6.6%	2.7%	1.5%	0.1%	0.0%	1.5%	0.3%
3061	70	1233	6.0%	63.4%	9.8%	0.7%	0.5%	0.8%	0.1%	0.4%	0.1%	8.1%	3.4%	2.3%	0.1%	0.1%	3.3%	1.1%
3062	70	2111	5.9%	61.7%	15.4%	0.5%	0.3%	0.6%	0.1%	0.3%	0.1%	6.4%	2.6%	2.8%	0.2%	0.1%	2.3%	0.8%
3063	50	320	5.1%	53.0%	12.4%	0.9%	0.7%	1.1%	0.1%	0.6%	0.1%	13.3%	5.5%	2.0%	0.4%	0.0%	0.8%	3.9%
3064	70	864	6.2%	65.2%	16.9%	0.3%	0.2%	0.3%	0.0%	0.2%	0.1%	5.2%	2.2%	1.5%	0.2%	0.0%	1.5%	0.0%
3065	70	965	5.1%	54.0%	25.0%	0.4%	0.3%	0.5%	0.1%	0.3%	0.1%	7.0%	2.9%	2.1%	0.2%	0.0%	1.2%	0.9%
3066	70	961	5.9%	62.2%	18.8%	0.3%	0.2%	0.4%	0.0%	0.2%	0.1%	5.2%	2.1%	2.1%	0.3%	0.0%	1.8%	0.3%
3067	50	586	5.4%	56.4%	16.2%	0.7%	0.5%	0.8%	0.1%	0.4%	0.1%	9.1%	3.8%	1.5%	0.3%	0.0%	0.9%	3.9%
3068	50	784	5.9%	61.6%	19.9%	0.4%	0.3%	0.4%	0.0%	0.2%	0.1%	4.8%	2.0%	1.2%	0.1%	0.0%	0.3%	2.9%
3069	50	648	5.0%	52.7%	22.8%	0.5%	0.4%	0.6%	0.1%	0.3%	0.0%	4.5%	1.9%	1.3%	0.1%	0.0%	1.9%	7.8%
3072	70	1233	6.0%	63.4%	9.8%	0.7%	0.5%	0.8%	0.1%	0.4%	0.1%	8.1%	3.4%	2.3%	0.1%	0.1%	3.3%	1.1%
3073	70	1151	5.8%	61.2%	12.6%	0.6%	0.4%	0.7%	0.1%	0.4%	0.1%	7.4%	3.1%	3.4%	0.2%	0.1%	2.7%	1.2%
3074	50	449	5.8%	60.8%	23.8%	0.6%	0.4%	0.6%	0.1%	0.4%	0.0%	4.1%	1.7%	1.6%	0.1%	0.0%	0.0%	0.0%

Traffic Flows and Breakdown by 16 Vehicle Classes (Year 2036)

Link No.	Speed Limit	Total Vehicle	19 - Motorcycles (MC)	01 - Private Cars (PC)	03 - Taxi	14 - Non-franchised Bus <=6.4t	15 - Non-franchised Bus 6.4-15t	16 - Non-franchised Bus >15t	12 - Private Light Bus <=3.5t	13 - Private Light Bus >3.5t	04 - Light Goods Vehicles <=2.5t	05 - Lt Goods Vehicles 2.5-3.5t	06 - Light Goods Vehicles >3.5t	07 - Heavy Goods Vehicles <=15t	08 - Heavy Goods Vehicles >15t	17 - Franchised Bus (SD)	18 - Franchised Bus (DD)	11 - Public Light Buses
	km/hr	2200-2300																
3075	50	440	5.6%	58.9%	25.2%	0.5%	0.4%	0.6%	0.1%	0.3%	0.0%	4.5%	1.9%	1.9%	0.2%	0.0%	0.0%	0.0%
3076	50	352	5.3%	55.5%	27.3%	0.4%	0.3%	0.4%	0.0%	0.2%	0.1%	5.9%	2.4%	2.0%	0.2%	0.0%	0.0%	0.0%
3077	80	1237	6.9%	72.2%	12.5%	0.3%	0.2%	0.4%	0.0%	0.2%	0.0%	4.1%	1.7%	1.3%	0.1%	0.0%	0.0%	0.0%
3078	80	1053	6.1%	63.8%	17.6%	0.3%	0.2%	0.4%	0.0%	0.2%	0.1%	4.9%	2.0%	4.1%	0.2%	0.0%	0.0%	0.0%
3081	50	14	3.7%	38.5%	20.8%	0.5%	0.3%	0.6%	0.1%	0.3%	0.2%	21.4%	8.9%	4.3%	0.4%	0.0%	0.0%	0.0%
3082	50	214	4.5%	47.4%	39.1%	0.4%	0.2%	0.4%	0.0%	0.2%	0.0%	4.8%	2.0%	0.8%	0.1%	0.0%	0.0%	0.0%
3084	70	2111	5.4%	56.4%	24.6%	0.4%	0.3%	0.4%	0.0%	0.2%	0.1%	6.0%	2.5%	2.2%	0.2%	0.0%	1.2%	0.1%
3086	70	634	6.5%	67.8%	8.6%	0.3%	0.2%	0.4%	0.0%	0.2%	0.1%	9.2%	3.8%	2.6%	0.3%	0.0%	0.0%	0.0%
3088	50	12	2.2%	23.0%	24.6%	0.0%	0.0%	0.0%	0.0%	0.0%	0.1%	6.0%	2.5%	0.0%	0.0%	0.0%	0.0%	41.7%
3089	50	21	5.4%	56.2%	28.2%	0.7%	0.5%	0.8%	0.1%	0.4%	0.0%	4.0%	1.7%	2.1%	0.1%	0.0%	0.0%	0.0%
4001	50	648	5.4%	56.9%	19.0%	0.3%	0.2%	0.4%	0.0%	0.2%	0.1%	8.6%	3.6%	2.1%	0.4%	0.0%	0.0%	2.8%
4002	50	288	6.7%	70.0%	14.2%	0.5%	0.3%	0.6%	0.1%	0.3%	0.0%	4.5%	1.9%	0.9%	0.0%	0.0%	0.0%	0.0%
4003	50	680	5.4%	57.0%	26.2%	0.4%	0.3%	0.5%	0.1%	0.3%	0.0%	2.6%	1.1%	0.8%	0.1%	0.1%	3.6%	1.4%
4004	70	3934	5.2%	54.7%	18.1%	0.2%	0.1%	0.2%	0.0%	0.1%	0.1%	5.1%	2.1%	1.8%	0.4%	0.1%	5.7%	5.8%
4005	70	3388	4.8%	50.3%	19.4%	0.4%	0.3%	0.4%	0.0%	0.2%	0.1%	5.8%	2.4%	1.9%	0.2%	0.2%	6.6%	7.0%
4006	70	2305	5.0%	52.8%	19.8%	0.1%	0.1%	0.2%	0.0%	0.1%	0.0%	2.8%	1.2%	1.2%	0.1%	0.2%	9.0%	7.2%
4007	80	472	6.7%	70.8%	12.8%	0.2%	0.1%	0.2%	0.0%	0.1%	0.0%	2.6%	1.1%	5.0%	0.2%	0.0%	0.0%	0.0%
4008	50	803	5.1%	54.0%	25.7%	0.3%	0.2%	0.4%	0.0%	0.2%	0.0%	3.3%	1.4%	0.9%	0.2%	0.1%	2.9%	5.1%
4009	50	668	4.6%	48.7%	23.8%	0.3%	0.2%	0.3%	0.0%	0.2%	0.0%	3.1%	1.3%	0.9%	0.2%	0.1%	5.0%	11.1%
4010	50	247	6.0%	62.7%	23.8%	0.3%	0.2%	0.3%	0.0%	0.2%	0.0%	4.1%	1.7%	0.7%	0.1%	0.0%	0.0%	0.0%
4011	50	217	6.0%	63.2%	23.9%	0.3%	0.2%	0.3%	0.0%	0.2%	0.0%	3.7%	1.5%	0.6%	0.1%	0.0%	0.0%	0.0%
4012	50	22	6.0%	63.2%	23.9%	0.3%	0.2%	0.3%	0.0%	0.2%	0.0%	3.7%	1.5%	0.6%	0.1%	0.0%	0.0%	0.0%
4014	70	1132	4.7%	49.2%	33.1%	0.3%	0.2%	0.3%	0.0%	0.2%	0.1%	5.0%	2.1%	1.5%	0.3%	0.1%	2.9%	0.0%
4015	70	535	6.1%	64.5%	19.8%	0.6%	0.5%	0.8%	0.1%	0.4%	0.0%	4.0%	1.7%	0.9%	0.0%	0.0%	0.0%	0.5%
4016	70	743	5.9%	61.8%	21.5%	0.7%	0.5%	0.8%	0.1%	0.4%	0.0%	4.6%	1.9%	1.3%	0.1%	0.0%	0.0%	0.4%
4018	70	872	4.7%	49.0%	32.1%	0.2%	0.2%	0.3%	0.0%	0.2%	0.1%	5.8%	2.4%	1.7%	0.4%	0.1%	3.0%	0.0%
4019	50	717	5.5%	57.4%	15.5%	0.2%	0.1%	0.2%	0.0%	0.1%	0.1%	8.7%	3.6%	3.9%	0.2%	0.0%	0.1%	4.4%
4021	50	404	6.2%	64.6%	19.3%	0.2%	0.1%	0.2%	0.0%	0.1%	0.0%	1.0%	0.4%	0.4%	0.0%	0.1%	2.3%	5.1%
4022	50	23	1.1%	11.4%	12.2%	0.0%	0.0%	0.0%	0.0%	0.0%	0.0%	3.0%	1.2%	0.0%	0.0%	0.0%	0.0%	71.0%
4023	50	23	1.1%	11.4%	12.2%	0.0%	0.0%	0.0%	0.0%	0.0%	0.0%	3.0%	1.2%	0.0%	0.0%	0.0%	0.0%	71.0%
4024	50	149	6.0%	62.7%	24.7%	0.2%	0.2%	0.3%	0.0%	0.2%	0.0%	1.8%	0.7%	0.4%	0.1%	0.0%	0.0%	2.8%
4025	50	102	5.1%	53.3%	18.3%	0.1%	0.1%	0.1%	0.0%	0.1%	0.0%	3.4%	1.4%	1.7%	0.2%	0.0%	0.0%	16.1%
4026	50	151	5.2%	54.9%	16.1%	0.5%	0.4%	0.6%	0.1%	0.3%	0.1%	12.3%	5.1%	4.0%	0.3%	0.0%	0.0%	0.0%
4027	80	2116	5.9%	62.3%	18.3%	0.4%	0.3%	0.5%	0.1%	0.3%	0.1%	5.7%	2.4%	3.5%	0.2%	0.0%	0.0%	0.0%
4028	50	41	5.9%	62.3%	18.3%	0.4%	0.3%	0.5%	0.1%	0.3%	0.1%	5.7%	2.4%	3.5%	0.2%	0.0%	0.0%	0.0%
4029	50	125	4.1%	42.5%	27.2%	0.3%	0.2%	0.3%	0.0%	0.2%	0.0%	1.9%	0.8%	0.5%	0.1%	0.5%	21.5%	0.0%
4030	50	860	4.4%	46.5%	18.0%	0.2%	0.1%	0.2%	0.0%	0.1%	0.0%	3.2%	1.3%	0.8%	0.2%	0.1%	6.3%	18.3%
4031	50	75	6.7%	69.9%	17.6%	0.2%	0.1%	0.2%	0.0%	0.1%	0.0%	3.1%	1.3%	0.7%	0.0%	0.0%	0.0%	0.0%
4032	70	2913	5.3%	55.9%	20.3%	0.2%	0.2%	0.3%	0.0%	0.1%	0.0%	4.4%	1.8%	1.3%	0.1%	0.1%	3.6%	6.3%
4033	70	869	6.4%	67.2%	10.1%	0.4%	0.3%	0.4%	0.0%	0.2%	0.1%	8.5%	3.5%	2.6%	0.2%	0.0%	0.0%	0.0%
4034	70	285	5.5%	57.9%	23.6%	0.7%	0.5%	0.9%	0.1%	0.5%	0.1%	5.6%	2.3%	2.2%	0.1%	0.0%	0.0%	0.0%
4035	70	820	5.9%	62.2%	21.1%	0.7%	0.5%	0.8%	0.1%	0.4%	0.0%	4.6%	1.9%	1.3%	0.1%	0.0%	0.0%	0.3%
4036	70	1169	6.3%	66.3%	13.7%	0.5%	0.3%	0.6%	0.1%	0.3%	0.1%	6.8%	2.8%	1.8%	0.2%	0.0%	0.0%	0.2%
4037	70	1801	6.3%	65.6%	14.9%	0.4%	0.3%	0.5%	0.0%	0.3%	0.1%	5.9%	2.4%	1.5%	0.2%	0.0%	1.5%	0.2%
5137	50	370	5.9%	61.6%	15.6%	0.3%	0.2%	0.3%	0.0%	0.2%	0.1%	8.4%	3.5%	3.6%	0.2%	0.0%	0.0%	0.0%
5138	50	284	5.5%	57.5%	17.5%	0.2%	0.2%	0.3%	0.0%	0.1%	0.1%	8.9%	3.7%	3.9%	0.2%	0.0%	0.0%	1.9%
5143	50	152	5.9%	61.8%	15.9%	0.4%	0.3%	0.4%	0.0%	0.2%	0.1%	7.5%	3.1%	3.6%	0.3%	0.0%	0.4%	0.0%
5144	50	85	5.4%	56.9%	19.3%	0.5%	0.4%	0.6%	0.1%	0.3%	0.1%	5.0%	2.1%	2.3%	0.4%	0.0%	0.0%	6.5%
5145	50	308	5.4%	56.8%	15.9%	0.2%	0.1%	0.2%	0.0%	0.1%	0.1%	10.1%	4.2%	4.7%	0.3%	0.0%	0.2%	1.8%
5146	50	328	5.7%	59.3%	15.0%	0.2%	0.2%	0.3%	0.0%	0.2%	0.1%	9.2%	3.8%	4.1%	0.2%	0.0%	0.0%	1.7%
5189	50	146	5.3%	55.6%	10.5%	0.2%	0.1%	0.2%	0.0%	0.1%	0.1%	13.7%	5.7%	8.0%	0.4%	0.0%	0.0%	0.0%
5190	50	123	6.6%	69.2%	8.4%	0.4%	0.3%	0.5%	0.0%	0.3%	0.1%	7.5%	3.1%	3.4%	0.3%	0.0%	0.0%	0.0%
5191	50	267	7.0%	73.3%	11.0%	0.6%	0.4%	0.7%	0.1%	0.4%	0.0%	2.7%	1.1%	2.8%	0.0%	0.0%	0.0%	0.0%
5192	50	320	7.2%	75.3%	9.2%	0.2%	0.1%	0.2%	0.0%	0.1%	0.0%	4.1%	1.7%	1.8%	0.1%	0.0%	0.0%	0.0%
5193	50	325	5.6%	59.1%	12.6%	0.5%	0.4%	0.6%	0.1%	0.4%	0.1%	7.9%	3.3%	9.0%	0.4%	0.0%	0.0%	0.0%
5194	50	348	6.2%	65.4%	11.1%	0.2%	0.2%	0.3%	0.0%	0.1%	0.1%	7.7%	3.2%	5.2%	0.1%	0.0%	0.0%	0.0%
5195	80	472	6.7%	70.8%	12.8%	0.2%	0.1%	0.2%	0.0%	0.1%	0.0%	2.6%	1.1%	5.0%	0.2%	0.0%	0.0%	0.0%
5196	80	467	7.7%	81.1%	3.8%	0.2%	0.1%	0.2%	0.0%	0.1%	0.0%	4.3%	1.8%	0.6%	0.0%	0.0%	0.0%	0.0%
5197	80	868	6.2%	65.3%	12.9%	0.5%	0.3%	0.6%	0.1%	0.3%	0.0%	4.7%	2.0%	6.8%	0.2%	0.0%	0.0%	0.0%
5198	80	815	7.1%	74.4%	6.9%	0.2%	0.1%	0.2%	0.0%	0.1%	0.1%	5.8%	2.4%	2.6%	0.1%	0.0%	0.0%	0.0%
5199	50	359	5.8%	60.7%	12.1%	0.5%	0.4%	0.6%	0.1%	0.3%	0.1%	7.7%	3.2%	8.2%	0.4%	0.0%	0.0%	0.0%
5200	50	90	6.4%	66.8%	8.7%	0.5%	0.3%	0.5%	0.1%	0.3%	0.1%	8.1%	3.3%	4.6%	0.3%	0.0%	0.0%	0.0%
5201	50	337	6.3%	65.7%	10.5%	0.2%	0.2%	0.3%	0.0%	0.2%	0.1%	7.9%	3.3%	5.3%	0.2%	0.0%	0.0%	0.0%
5202	50	156	5.3%	55.7%	11.9%	0.2%	0.1%	0.2%	0.0%	0.1%	0.1%	12.9%	5.4%	7.6%	0.3%	0.0%	0.0%	0.0%
5224	50	71	5.4%	57.1%	14.7%	2.1%	1.5%	2.5%	0.3%	1.4%	0.0%	4.7%	1.9%	8.3%	0.1%	0.0%	0.0%	0.0%
5225	50	396	5.6%	58.8%	12.9%	0.8%	0.6%	1.0%	0.1%	0.5%	0.1%	7.3%	3.0%	8.9%	0.3%	0.0%	0.0%	0.0%
5226	50	197	7.5%	79.1%	9.7%	0.0%	0.0%	0.0%	0.0%	0.0%	0.0%	1.9%	0.8%	0.8%	0.0%	0.0%	0.0%	0.0%
5245	80	142	7.7%	80.8%	2.0%	0.9%	0.6%	1.0%	0.1%	0.5%	0.0%	1.1%	0.5%	4.8%	0.0%	0.0%	0.0%	0.0%
5254	50	88	5.7%	59.6%	14.6%	0.2%	0.2%	0.3%	0.0%	0.2%	0.1%	9.3%	3.9%	4.8%	0.4%	0.0%	0.8%	0.0%
5256	70	1509	5.4%	56.3%	15.1%	2.0%	1.4%	2.3%	0.2%	1.3%	0.1%	5.9%	2.5%	1.1%	0.0%	0.1%	5.0%	1.3%
5257	70	1455	6.8%	71.1%	2.5%	1.0%	0.7%	1.2%	0.1%	0.7%	0.1%	6.8%	2.8%	1.3%	0.0%	0.1%	3.3%	1.5%
5262	50	289	5.7%	60.0%	16.1%	0.2%	0.2%	0.3%	0.0%	0.1%	0.1%	6.5%	2.7%	2.2%	0.1%	0.0%	0.2%	5.5%
5263	50	272	5.3%	55.5%	16.9%	0.2%	0.1%	0.2%	0.0%	0.1%	0.1%	8.7%	3.6%	3.4%	0.1%	0.0%	0.0%	5.8%
5264	50	359	5.8%	60.7%	12.1%	0.5%	0.4%	0.6%	0.1%	0.3%	0.1%	7.7%	3.2%	8.2%	0.4%	0.0%	0.0%	0.0%
6252	50	3555	4.9%	50.9%	14.5%	0.4%	0.3%	0.4%	0.0%	0.2%	0.1%	6.1%	2.5%	1.7%	0.2%	0.3%	12.2%	5.2%
8033	70	267	5.2%	54.3%	4.8%	0.5%	0.3%	0.6%	0.1%	0.3%	0.0%	3.8%	1.6%	2.1%	0.0%	0.6%	25.8%	0.0%
8340	50	538	5.8%	61.1%	23.7%	0.6%	0.5%	0.8%	0.1%	0.4%	0.0%	3.5%	1.4%	1.0%	0.0%	0.0%	0.6%	0.5%
9098	70	774	6.5%	67.8%	7.3%	0.6%	0.5%	0.8%	0.1%	0.4%	0.1%	6.6%	2.7%	2.6%	0.0%	0.1%	4.0%	0.0%
9112	70	387	6.6%	69.7%	4.7%	0.7%	0.5%	0.8%	0.1%	0.4%	0.1%	6.2%	2.6%	3.9%	0.0%	0.1%	3.7%	0.0%
9205	50	37	5.5%	57.6%	28.9%	0.7%	0.5%	0.8%	0.1%	0.4%	0.0%	2.8%	1.2%	1.5%	0.1%	0.0%	0.0%	0.0%
9206	50	48	6.1%	63.7%	24.0%	0.3%	0.2%	0.3%	0.0%	0.2%	0.0%	2.8%	1.2%	1.0%	0.1%	0.0%	0.0%	0.0%
9301	50	551	4.1%	43.4%	49.9%	0.4%	0.2%	0.4%	0.0%	0.2%	0.0%	0.8%	0.3%	0.3%	0.0%	0.0%	0.0%	0.0%
9302	50	296	4.6%	48.4%	45.0%	0.2%	0.1%	0.2%	0.0%	0.1%	0.0%	0.7%	0.3%	0.3%	0.0%	0.0%	0.0%	0.0%
9303	50	239	5.2%	55.0%	34.1%	0.1%	0.1%	0.1%	0.0%	0.1%	0.0%	3.3%	1.4%	0.6%	0.0%	0.0%	0.0%	0.0%
9304	50	138	6.4%	67.7%	19.3%	0.3%	0.2%	0.4%	0.0%	0.2%	0.0%	3.0%	1.2%	1.1%	0.0%	0.0%	0.0%	0.0%

Traffic Flows and Breakdown by 16 Vehicle Classes (Year 2036)

Link No.	Speed Limit	Total Vehicle	19 - Motorcycles (MC)	01 - Private Cars (PC)	03 - Taxi	14 - Non-franchised Bus <=6.4t	15 - Non-franchised Bus 6.4-15t	16 - Non-franchised Bus >15t	12 - Private Light Bus <=3.5t	13 - Private Light Bus >3.5t	04 - Light Goods Vehicles <=2.5t	05 - Lt Goods Vehicles 2.5-3.5t	06 - Light Goods Vehicles >3.5t	07 - Heavy Goods Vehicles <=15t	08 - Heavy Goods Vehicles >15t	17 - Franchised Bus (SD)	18 - Franchised Bus (DD)	11 - Public Light Buses
	km/hr	2300-2400																
1	50	76	6.1%	64.0%	24.3%	0.1%	0.1%	0.1%	0.0%	0.1%	0.0%	2.8%	1.2%	1.1%	0.2%	0.0%	0.0%	0.0%
2	50	296	5.9%	62.4%	21.7%	0.5%	0.4%	0.6%	0.1%	0.3%	0.0%	4.0%	1.7%	1.9%	0.4%	0.0%	0.0%	0.0%
3	70	740	5.2%	54.8%	22.5%	0.5%	0.4%	0.6%	0.1%	0.3%	0.1%	6.0%	2.5%	2.4%	0.2%	0.0%	0.0%	4.4%
4	70	1090	5.0%	52.2%	26.1%	0.2%	0.1%	0.2%	0.0%	0.1%	0.0%	4.3%	1.8%	1.4%	0.2%	0.0%	0.0%	8.2%
5	50	79	7.1%	74.5%	15.6%	0.1%	0.1%	0.1%	0.0%	0.1%	0.0%	1.3%	0.5%	0.4%	0.1%	0.0%	0.0%	0.0%
6	50	42	4.3%	45.5%	28.5%	0.7%	0.5%	0.8%	0.1%	0.4%	0.1%	5.5%	2.3%	2.4%	0.8%	0.2%	7.9%	0.0%
7	50	484	3.9%	40.6%	23.5%	0.5%	0.4%	0.6%	0.1%	0.3%	0.1%	6.1%	2.5%	1.5%	0.3%	0.3%	12.6%	6.8%
8	50	320	4.1%	43.4%	15.5%	0.3%	0.2%	0.4%	0.0%	0.2%	0.0%	3.2%	1.3%	1.8%	0.5%	0.4%	16.2%	12.5%
9	50	54	5.9%	61.7%	25.1%	0.0%	0.0%	0.0%	0.0%	0.0%	0.0%	4.3%	1.8%	1.0%	0.1%	0.0%	0.0%	0.0%
10	50	48	5.7%	59.9%	20.0%	0.5%	0.3%	0.6%	0.1%	0.3%	0.0%	1.8%	0.7%	0.6%	0.1%	0.2%	9.2%	0.0%
11	50	320	4.0%	42.3%	21.3%	0.3%	0.2%	0.3%	0.0%	0.2%	0.0%	3.8%	1.6%	1.0%	0.2%	0.3%	14.3%	10.2%
12	50	257	3.9%	40.8%	19.5%	0.2%	0.1%	0.2%	0.0%	0.1%	0.0%	2.6%	1.1%	0.9%	0.3%	0.5%	21.0%	8.7%
13	50	86	5.5%	57.4%	22.4%	0.3%	0.2%	0.4%	0.0%	0.2%	0.0%	4.1%	1.7%	1.1%	0.2%	0.0%	0.0%	6.6%
14	50	158	4.0%	42.3%	22.7%	0.2%	0.2%	0.3%	0.0%	0.1%	0.1%	5.7%	2.4%	2.0%	0.4%	0.2%	7.4%	11.9%
15	50	469	5.4%	56.7%	27.7%	0.3%	0.2%	0.3%	0.0%	0.2%	0.0%	2.9%	1.2%	0.8%	0.2%	0.0%	0.0%	4.0%
16	50	44	5.9%	62.3%	23.2%	0.3%	0.2%	0.4%	0.0%	0.2%	0.0%	3.9%	1.6%	1.4%	0.2%	0.0%	0.0%	0.0%
17	50	78	6.1%	64.0%	24.0%	0.2%	0.1%	0.2%	0.0%	0.1%	0.0%	3.1%	1.3%	0.6%	0.1%	0.0%	0.0%	0.0%
18	50	178	5.6%	58.5%	23.9%	0.2%	0.2%	0.3%	0.0%	0.1%	0.0%	4.6%	1.9%	1.2%	0.3%	0.0%	0.0%	3.2%
19	50	43	6.0%	63.0%	24.8%	0.3%	0.2%	0.3%	0.0%	0.2%	0.0%	2.8%	1.2%	1.1%	0.2%	0.0%	0.0%	0.0%
20	50	6	3.7%	39.0%	41.8%	0.1%	0.0%	0.1%	0.0%	0.0%	0.1%	10.2%	4.2%	0.5%	0.2%	0.0%	0.0%	0.0%
21	50	125	3.9%	40.5%	21.4%	0.2%	0.1%	0.2%	0.0%	0.1%	0.1%	4.8%	2.0%	1.7%	0.5%	0.2%	9.3%	15.0%
22	50	324	5.2%	54.1%	28.4%	0.3%	0.2%	0.3%	0.0%	0.2%	0.0%	3.1%	1.3%	0.8%	0.2%	0.0%	0.0%	5.8%
23	50	141	4.8%	50.7%	19.2%	0.3%	0.2%	0.3%	0.0%	0.2%	0.0%	4.2%	1.7%	1.0%	0.2%	0.2%	8.3%	8.5%
24	50	35	4.9%	51.4%	17.2%	0.2%	0.2%	0.3%	0.0%	0.1%	0.1%	8.2%	3.4%	3.7%	0.6%	0.0%	0.0%	9.7%
25	50	41	5.6%	58.7%	18.8%	0.2%	0.1%	0.2%	0.0%	0.1%	0.1%	8.9%	3.7%	3.0%	0.6%	0.0%	0.0%	0.0%
26	50	24	5.8%	60.8%	24.1%	0.3%	0.2%	0.4%	0.0%	0.2%	0.0%	4.5%	1.9%	1.5%	0.3%	0.0%	0.0%	0.0%
27	50	172	4.8%	50.7%	25.0%	0.5%	0.4%	0.6%	0.1%	0.3%	0.1%	7.0%	2.9%	2.2%	0.5%	0.0%	0.0%	5.0%
28	50	96	5.4%	56.9%	25.2%	0.4%	0.3%	0.5%	0.1%	0.3%	0.1%	6.5%	2.7%	1.5%	0.2%	0.0%	0.0%	0.0%
29	50	91	5.3%	55.4%	26.6%	0.5%	0.4%	0.6%	0.1%	0.3%	0.1%	5.5%	2.3%	2.4%	0.7%	0.0%	0.0%	0.0%
30	50	108	5.6%	58.4%	24.0%	0.2%	0.2%	0.3%	0.0%	0.1%	0.1%	5.8%	2.4%	2.7%	0.3%	0.0%	0.0%	0.0%
31	50	183	5.5%	57.8%	25.0%	0.2%	0.1%	0.2%	0.0%	0.1%	0.1%	6.0%	2.5%	2.0%	0.4%	0.0%	0.0%	0.0%
32	50	204	3.6%	37.7%	19.6%	0.3%	0.2%	0.4%	0.0%	0.2%	0.0%	2.6%	1.1%	1.0%	0.2%	0.5%	20.5%	12.0%
33	50	466	4.3%	45.1%	18.9%	0.2%	0.2%	0.3%	0.0%	0.1%	0.0%	4.5%	1.8%	1.3%	0.3%	0.3%	14.8%	7.8%
34	50	371	5.3%	55.6%	22.5%	0.2%	0.2%	0.3%	0.0%	0.1%	0.1%	6.7%	2.8%	2.4%	0.3%	0.0%	0.0%	3.5%
35	50	176	3.2%	33.1%	16.6%	0.4%	0.3%	0.4%	0.0%	0.2%	0.0%	1.7%	0.7%	0.3%	0.0%	0.7%	30.1%	12.3%
36	50	536	4.7%	49.7%	20.2%	0.2%	0.1%	0.2%	0.0%	0.1%	0.0%	4.2%	1.7%	1.4%	0.3%	0.3%	11.5%	5.1%
37	50	325	4.9%	51.8%	26.3%	0.5%	0.4%	0.6%	0.1%	0.3%	0.0%	2.7%	1.1%	0.8%	0.1%	0.0%	0.0%	10.2%
38	50	111	4.9%	51.0%	36.6%	0.9%	0.6%	1.0%	0.1%	0.6%	0.0%	2.4%	1.0%	0.7%	0.2%	0.0%	0.0%	0.0%
39	50	406	6.5%	68.5%	14.4%	0.2%	0.1%	0.2%	0.0%	0.1%	0.0%	4.6%	1.9%	0.9%	0.1%	0.1%	2.2%	0.0%
40	50	351	5.8%	60.4%	28.5%	0.6%	0.4%	0.7%	0.1%	0.4%	0.0%	1.9%	0.8%	0.4%	0.0%	0.0%	0.0%	0.0%
41	50	439	4.6%	48.4%	27.5%	0.4%	0.3%	0.5%	0.1%	0.3%	0.1%	5.1%	2.1%	1.9%	0.3%	0.2%	7.5%	0.6%
53	50	399	4.3%	44.8%	46.4%	0.3%	0.2%	0.3%	0.0%	0.2%	0.0%	1.9%	0.8%	0.7%	0.1%	0.0%	0.0%	0.0%
54	50	381	5.7%	59.8%	25.4%	0.5%	0.4%	0.6%	0.1%	0.3%	0.0%	3.8%	1.6%	1.5%	0.2%	0.0%	0.0%	0.0%
55	50	381	5.7%	59.8%	25.4%	0.5%	0.4%	0.6%	0.1%	0.3%	0.0%	3.8%	1.6%	1.5%	0.2%	0.0%	0.0%	0.0%
56	50	415	5.1%	53.0%	25.5%	0.9%	0.7%	1.1%	0.1%	0.6%	0.1%	6.0%	2.5%	3.6%	0.9%	0.0%	0.0%	0.0%
57	50	1048	5.1%	53.4%	32.7%	0.2%	0.2%	0.3%	0.0%	0.1%	0.0%	4.2%	1.8%	1.3%	0.1%	0.0%	0.0%	0.4%
58	50	6	3.7%	39.0%	41.7%	0.1%	0.0%	0.1%	0.0%	0.0%	0.1%	10.2%	4.2%	0.7%	0.1%	0.0%	0.0%	0.0%
59	50	51	6.0%	63.4%	25.7%	0.2%	0.1%	0.2%	0.0%	0.1%	0.0%	2.4%	1.0%	0.8%	0.1%	0.0%	0.0%	0.0%
60	50	244	4.7%	49.2%	18.8%	0.4%	0.3%	0.5%	0.0%	0.2%	0.1%	5.9%	2.5%	2.1%	0.3%	0.3%	13.5%	1.2%
61	50	209	4.5%	47.5%	20.3%	0.4%	0.3%	0.5%	0.1%	0.3%	0.0%	4.8%	2.0%	1.7%	0.2%	0.4%	15.7%	1.4%
62	50	199	4.4%	46.6%	20.9%	0.5%	0.3%	0.5%	0.1%	0.3%	0.0%	4.5%	1.8%	1.5%	0.2%	0.4%	16.5%	1.4%
63	50	208	4.5%	47.2%	21.0%	0.5%	0.3%	0.5%	0.1%	0.3%	0.0%	4.5%	1.9%	1.6%	0.2%	0.4%	15.8%	1.4%
64	50	6	3.8%	39.4%	42.2%	0.0%	0.0%	0.0%	0.0%	0.0%	0.1%	10.3%	4.3%	0.0%	0.0%	0.0%	0.0%	0.0%
65	50	10	5.6%	59.2%	25.0%	0.3%	0.2%	0.3%	0.0%	0.2%	0.1%	5.8%	2.4%	0.9%	0.1%	0.0%	0.0%	0.0%
66	50	85	5.1%	53.3%	18.3%	0.1%	0.1%	0.1%	0.0%	0.1%	0.0%	3.4%	1.4%	1.7%	0.2%	0.0%	0.0%	16.1%
67	50	94	3.8%	39.6%	13.3%	0.2%	0.1%	0.2%	0.0%	0.1%	0.0%	1.1%	0.5%	0.5%	0.0%	0.8%	33.7%	6.1%
68	50	89	2.3%	23.8%	10.7%	0.2%	0.1%	0.2%	0.0%	0.1%	0.0%	0.8%	0.4%	0.4%	0.1%	0.8%	35.6%	24.3%
69	50	100	2.3%	23.9%	11.0%	0.2%	0.1%	0.2%	0.0%	0.1%	0.0%	1.3%	0.5%	0.5%	0.1%	0.7%	31.7%	27.3%
70	50	145	3.3%	35.0%	13.2%	0.2%	0.2%	0.3%	0.0%	0.2%	0.0%	2.6%	1.1%	0.7%	0.1%	0.5%	21.8%	20.8%
71	50	32	6.0%	62.6%	17.7%	0.1%	0.1%	0.1%	0.0%	0.1%	0.1%	6.4%	2.6%	3.9%	0.5%	0.0%	0.0%	0.0%
72	50	6	3.8%	39.4%	42.2%	0.0%	0.0%	0.0%	0.0%	0.0%	0.1%	10.3%	4.3%	0.0%	0.0%	0.0%	0.0%	0.0%
73	50	35	5.0%	52.5%	23.1%	0.3%	0.2%	0.3%	0.0%	0.2%	0.1%	5.0%	2.1%	1.3%	0.2%	0.0%	0.0%	9.7%
74	50	72	5.5%	57.8%	21.8%	0.2%	0.2%	0.3%	0.0%	0.1%	0.1%	7.7%	3.2%	2.9%	0.2%	0.0%	0.0%	0.0%
75	50	6	3.8%	39.4%	42.2%	0.0%	0.0%	0.0%	0.0%	0.0%	0.1%	10.3%	4.3%	0.0%	0.0%	0.0%	0.0%	0.0%
76	50	672	4.0%	42.1%	22.2%	0.4%	0.3%	0.5%	0.0%	0.2%	0.1%	5.2%	2.2%	1.4%	0.3%	0.3%	12.9%	8.0%
77	50	346	4.3%	45.0%	16.0%	0.3%	0.2%	0.4%	0.0%	0.2%	0.0%	3.1%	1.3%	1.7%	0.5%	0.3%	15.0%	11.6%
78	50	132	4.7%	48.8%	35.1%	0.4%	0.3%	0.5%	0.1%	0.3%	0.1%	5.2%	2.1%	1.9%	0.6%	0.0%	0.0%	0.0%
79	50	10	2.0%	21.2%	22.7%	0.1%	0.0%	0.1%	0.0%	0.0%	0.1%	5.6%	2.3%	1.5%	0.4%	0.0%	0.0%	44.0%
80	50	126	6.1%	63.9%	20.2%	0.8%	0.6%	1.0%	0.1%	0.5%	0.0%	3.6%	1.5%	1.5%	0.1%	0.0%	0.0%	0.0%
81	50	238	5.2%	54.1%	31.2%	0.3%	0.2%	0.3%	0.0%	0.2%	0.0%	4.7%	1.9%	1.5%	0.4%	0.0%	0.0%	0.0%
82	50	71	6.0%	63.5%	22.4%	0.2%	0.1%	0.2%	0.0%	0.1%	0.0%	4.0%	1.6%	1.5%	0.3%	0.0%	0.0%	0.0%
83	50	155	5.5%	57.4%	26.3%	0.4%	0.3%	0.5%	0.1%	0.3%	0.1%	5.2%	2.1%	1.6%	0.4%	0.0%	0.0%	0.0%
84	50	236	5.3%	55.9%	20.8%	0.2%	0.2%	0.3%	0.0%	0.1%	0.1%	5.2%	2.2%	1.5%	0.3%	0.1%	2.8%	5.1%
85	50	321	5.2%	54.2%	27.7%	0.4%	0.3%	0.4%	0.0%	0.2%	0.0%	3.2%	1.3%	0.9%	0.1%	0.0%	2.1%	3.7%
86	50	30	5.5%	57.7%	25.6%	0.5%	0.3%	0.6%	0.1%	0.3%	0.1%	5.2%	2.2%	1.6%	0.4%	0.0%	0.0%	0.0%
87	50	454	5.5%	57.2%	28.4%	0.3%	0.2%	0.3%	0.0%	0.2%	0.0%	4.0%	1.7%	1.2%	0.3%	0.0%	0.0%	0.8%
88	50	327	5.7%	60.0%	23.5%	0.3%	0.2%	0.4%	0.0%	0.2%	0.0%	4.0%	1.7%	1.2%	0.2%	0.0%	0.0%	2.4%
89	50	974	4.2%	44.1%	25.9%	0.3%	0.2%	0.4%	0.0%	0.2%	0.0%	4.0%	1.7%	0.9%	0.1%	0.1%	4.1%	13.7%
90	50	966	5.6%	58.3%	29.0%	0.3%	0.2%	0.3%	0.0%	0.2%	0.0%	1.8%	0.7%	0.5%	0.1%	0.1%	2.5%	0.4%
91	50	417	4.9%	51.6%	29.1%	0.2%	0.1%	0.2%	0.0%	0.1%	0.0%	3.0%	1.2%	0.8%	0.2%	0.0%	0.0%	8.5%
92	50	146	5.6%	58.7%	29.3%	0.2%	0.2%	0.3%	0.0%	0.2%	0.0%	1.6%	0.7%	0.7%	0.2%	0.0%	0.0%	2.3%
93	50	6	3.8%	40.2%	37.9%	0.5%	0.3%	0.6%	0.1%	0.3%	0.1%	9.3%	3.8%	2.3%	0.8%	0.0%	0.0%	0.0%
94	50	6	3.8%	39.4%	42.2%	0.0%	0.0%	0.0%	0.0%	0.0%	0.1%	10.3%	4.3%	0.0%	0.0%	0.0%	0.0%	0.0%
95	50	229	3.8%	39.7%	17.1%	0.3%	0.2%	0.3%	0.0%	0.2%	0.0%	2.9%	1.2%	0.5%	0.1%	0.5%	20.7%	12.5%
96	50	848	4.0%	41.5%	21.7%	0.3%	0.2%	0.3%	0.0%	0.2%	0.0%	2.7%	1.1%	0.9%	0.2%	0.5%	21.6%	4.8%
97	50	441	4.7%	48.8%	39.7%	0.3%	0.2%	0.4%	0.0%	0.2%	0.0%	3.2%	1.3%	0.9%	0.2%	0.0%	0.0%	0.0%
98	50	8	2.7%	28.0%	30.0%	0.0%	0.0%	0.0%	0.0%	0.0%	0.1%	7.3%	3.0%	0.0%	0.0%	0.7%	28.3%	0.0%
99	70	904	5.3%	56.1%	22.6%	0.5%	0.4%	0.6%	0.1%	0.3%	0.1%	5.5%	2.3%	2.4%	0.3%	0.0%	0.0%	3.6%
100	70	422	5.8%	60.9%	14.2%	0.2%	0.2%	0.3%	0.0%	0.1%	0.1%	7.9%	3.3%	3.6%	0.6%	0.1%	2.9%	0.0%
101	50	451	5.7%	60.1%	23.5%	0.5%	0.3%	0.5%	0.1%	0.3%	0.0%	4.4%	1.8%	1.5%	0.2%	0.0%	0.0%	1.0%
102	50	136	3.8%	39.9%	25.9%	0.2%	0.2%	0.3%	0.0%	0.1%	0.0%	3.0%	1.2%	0.8%	0.1%	0.1%	3.7%	20.6%
103	50	352	5.5%	57.3%	22.6%	0.3%	0.2%	0.4%	0.0%	0.2%	0.0%	2.5%	1.0%	1.0%	0.3%	0.0%	2.1%	6.5%
104	50	69	5.0%	52.1%	32.4%	0.3%	0.2%	0.4%	0.0%	0.2%	0.1%	5.5%	2.3%	1.3%	0.2%	0.0%	0.0%	0.0%
105	50	95	6.2%	65.3%	21.4%	0.4%	0.3%	0.5%	0.1%	0.3%	0.0%	2.8%	1.2%	1.2%	0.3%	0.0%	0.0%	0.0%
106	50	32	5.3%	55.3%	30.0%	0.3%	0.2%	0.3%	0.0%	0.2%	0.1%	5.0%	2.1%	1.1%	0.2%	0.0%	0.0%	0.0%
107	50	93	5.8%	60.5%	27.6%	0.2%	0.2%	0.3%	0.0%	0.2%	0.0%	3.1%	1.3%	0.6%	0.1%	0.0%	0.0%	0.0%
108	50	56	1.5%	15.4%	9.0%	0.1%	0.1%	0.1%	0.0%	0.0%	0.0%	2.0%	0.8%	0.3%	0.1%	0.6%	24.0%	46.1%
109	50	12	2.1%	21.7%	20.0%	0.0%	0.0%	0.0%	0.0%	0.0%	0.1%	4.9%	2.0%	0.6%	0.1%	1.1%	47.3%	0.0%
110	50	64	3.7%	38.6%	14.4%	0.1%	0.1%	0.1%	0.0%	0.0%	0.0%	3.8%	1.6%	2.0%	0.6%	0.7%	28.9%	5.4%
111	50	174	4.3%	45.3%	18.7%	0.2%	0.1%	0.2%	0.0%	0.1%	0.0%	4.6%	1.9%	0.8%	0.1%	0.4%	17.3%	5.9%
112	50	33	1.7%	17.5%	15.2%	0.1%	0.0%	0.1%	0.0%	0.0%	0.0%	2.1%	0.9%	0.4%	0.1%	1.0%	43.7%	17.2%
113	50	93	4.7%	49.8%	19.6%	0.1%	0.1%	0.2%	0.0%	0.1%	0.0%	3.8%	1.6%	0.2%	0.0%	0.4%	19.2%	0.0%
114	50	44	3.0%	31.3%	16.0%	0.0%	0.0%	0.1%	0.0%	0.0%	0.0%	1.9%	0.8%	0.3%	0.0%	0.8%	32.8%	12.9%
115	50	49	3.3%	34.7%	10.0%	0.1%	0.1%	0.1%	0.0%	0.1%	0.1%	6.7%	2.8%	0.9%	0.1%	0.9%	40.1%	0.0%
116	50	15	5.1%	53.9%	19.7%	0.7%	0.5%	0.8%	0.1%	0.5%	0.1%	12.2%	5.1%	1.1%	0.1%	0.0%	0.0%	0.0%

Traffic Flows and Breakdown by 16 Vehicle Classes (Year 2036)

Link No.	Speed Limit	Total Vehicle	19 - Motorcycles (MC)	01 - Private Cars (PC)	03 - Taxi	14 - Non-franchised Bus <=6.4t	15 - Non-franchised Bus 6.4-15t	16 - Non-franchised Bus >15t	12 - Private Light Bus <=3.5t	13 - Private Light Bus >3.5t	04 - Light Goods Vehicles <=2.5t	05 - Lt Goods Vehicles 2.5-3.5t	06 - Light Goods Vehicles >3.5t	07 - Heavy Goods Vehicles <=15t	08 - Heavy Goods Vehicles >15t	17 - Franchised Bus (SD)	18 - Franchised Bus (DD)	11 - Public Light Buses
	km/hr	2300-2400																
117	50	9	3.9%	40.9%	25.9%	0.0%	0.0%	0.0%	0.0%	0.0%	0.1%	6.3%	2.6%	1.3%	0.1%	0.4%	18.4%	0.0%
118	50	53	4.5%	46.8%	20.9%	0.3%	0.2%	0.4%	0.0%	0.2%	0.0%	2.1%	0.9%	0.9%	0.1%	0.1%	3.1%	19.3%
122	50	136	5.1%	53.9%	24.5%	0.5%	0.3%	0.5%	0.1%	0.3%	0.0%	4.6%	1.9%	0.7%	0.1%	0.0%	0.0%	7.5%
123	50	9	5.4%	56.9%	27.5%	0.1%	0.1%	0.1%	0.0%	0.1%	0.1%	6.6%	2.7%	0.3%	0.1%	0.0%	0.0%	0.0%
124	50	86	0.2%	2.6%	2.7%	0.0%	0.0%	0.0%	0.0%	0.0%	0.0%	0.7%	0.3%	0.0%	0.0%	0.1%	5.8%	87.5%
125	50	126	3.6%	37.3%	13.1%	0.3%	0.2%	0.3%	0.0%	0.2%	0.0%	1.9%	0.8%	0.7%	0.1%	0.0%	1.3%	40.2%
128	50	634	4.8%	50.4%	33.4%	0.2%	0.2%	0.3%	0.0%	0.1%	0.0%	4.1%	1.7%	1.4%	0.3%	0.0%	0.0%	3.0%
129	50	866	5.1%	53.8%	32.2%	0.2%	0.1%	0.2%	0.0%	0.1%	0.0%	4.3%	1.8%	1.6%	0.3%	0.0%	0.0%	0.0%
130	50	153	3.1%	32.9%	17.3%	0.2%	0.1%	0.2%	0.0%	0.1%	0.0%	1.2%	0.5%	0.1%	0.0%	0.2%	8.7%	35.4%
131	50	144	6.0%	62.9%	24.8%	0.5%	0.4%	0.6%	0.1%	0.3%	0.0%	2.5%	1.0%	0.7%	0.0%	0.0%	0.0%	0.0%
132	50	47	4.9%	51.3%	21.9%	0.5%	0.3%	0.5%	0.1%	0.3%	0.1%	9.3%	3.8%	2.1%	0.1%	0.0%	0.0%	4.8%
133	50	44	6.0%	62.6%	23.6%	0.3%	0.2%	0.4%	0.0%	0.2%	0.0%	3.4%	1.4%	1.4%	0.4%	0.0%	0.0%	0.0%
134	50	761	4.1%	43.1%	25.8%	0.4%	0.3%	0.4%	0.0%	0.2%	0.0%	4.3%	1.8%	1.0%	0.1%	0.1%	5.3%	12.9%
135	50	1024	5.5%	57.9%	29.6%	0.3%	0.2%	0.3%	0.0%	0.2%	0.0%	2.1%	0.9%	0.6%	0.1%	0.1%	2.4%	0.0%
136	70	1728	4.2%	44.3%	25.9%	0.3%	0.2%	0.4%	0.0%	0.2%	0.0%	4.3%	1.8%	1.1%	0.2%	0.2%	9.0%	7.9%
137	70	1475	5.3%	55.4%	15.9%	0.2%	0.2%	0.3%	0.0%	0.1%	0.0%	4.2%	1.7%	1.6%	0.2%	0.2%	9.3%	5.3%
138	50	80	0.5%	5.1%	3.0%	0.0%	0.0%	0.0%	0.0%	0.0%	0.0%	0.7%	0.3%	0.0%	0.0%	0.1%	6.3%	83.9%
139	50	6	3.8%	39.4%	42.2%	0.0%	0.0%	0.0%	0.0%	0.0%	0.1%	10.3%	4.3%	0.0%	0.0%	0.0%	0.0%	0.0%
141	50	112	3.4%	36.2%	17.2%	0.0%	0.0%	0.0%	0.0%	0.0%	0.0%	1.1%	0.5%	0.6%	0.0%	0.0%	0.0%	40.8%
142	50	89	2.8%	29.1%	10.9%	0.2%	0.1%	0.2%	0.0%	0.1%	0.0%	1.4%	0.6%	0.7%	0.0%	0.0%	0.0%	53.8%
143	50	21	5.5%	57.6%	28.4%	0.5%	0.3%	0.6%	0.1%	0.3%	0.0%	3.8%	1.6%	1.3%	0.1%	0.0%	0.0%	0.0%
144	50	295	4.1%	42.5%	18.2%	0.2%	0.1%	0.2%	0.0%	0.1%	0.0%	3.1%	1.3%	1.4%	0.3%	0.1%	4.2%	24.2%
145	50	467	4.1%	42.7%	19.6%	0.4%	0.3%	0.5%	0.0%	0.3%	0.0%	2.6%	1.1%	1.1%	0.3%	0.3%	11.7%	15.0%
146	50	392	4.9%	51.2%	16.0%	0.2%	0.2%	0.3%	0.0%	0.2%	0.0%	3.6%	1.5%	2.3%	0.5%	0.3%	12.6%	6.0%
147	50	409	3.9%	40.8%	19.0%	0.4%	0.3%	0.5%	0.0%	0.3%	0.0%	2.9%	1.2%	0.9%	0.1%	0.4%	15.3%	14.1%
148	50	447	4.7%	49.5%	16.2%	0.3%	0.2%	0.3%	0.0%	0.2%	0.0%	3.9%	1.6%	2.3%	0.5%	0.3%	12.0%	8.0%
149	50	165	4.6%	48.2%	18.2%	0.5%	0.3%	0.6%	0.1%	0.3%	0.1%	7.1%	2.9%	1.2%	0.1%	0.0%	0.0%	15.9%
150	50	235	4.1%	43.0%	20.6%	0.3%	0.2%	0.4%	0.0%	0.2%	0.1%	5.5%	2.3%	1.4%	0.2%	0.0%	0.0%	21.6%
151	50	50	6.4%	67.0%	20.5%	0.2%	0.1%	0.2%	0.0%	0.1%	0.0%	2.8%	1.2%	1.2%	0.3%	0.0%	0.0%	0.0%
152	50	51	5.1%	53.2%	21.3%	0.1%	0.1%	0.1%	0.0%	0.1%	0.0%	4.2%	1.8%	0.7%	0.0%	0.0%	0.0%	13.4%
153	50	8	2.7%	28.0%	30.0%	0.0%	0.0%	0.0%	0.0%	0.0%	0.1%	7.3%	3.0%	0.0%	0.0%	0.0%	0.0%	29.0%
154	50	66	1.8%	19.2%	8.5%	0.0%	0.0%	0.0%	0.0%	0.0%	0.0%	2.4%	1.0%	0.9%	0.0%	0.0%	0.0%	66.0%
155	50	145	3.4%	35.2%	14.5%	0.1%	0.1%	0.1%	0.0%	0.0%	0.0%	3.5%	1.5%	0.9%	0.1%	0.0%	0.0%	40.6%
156	50	216	5.2%	54.8%	26.3%	0.6%	0.4%	0.7%	0.1%	0.4%	0.0%	4.6%	1.9%	2.1%	0.5%	0.0%	0.0%	2.1%
157	50	124	4.8%	50.5%	29.2%	0.8%	0.6%	1.0%	0.1%	0.5%	0.1%	6.0%	2.5%	3.1%	0.9%	0.0%	0.0%	0.0%
158	50	300	4.8%	50.6%	19.0%	0.4%	0.3%	0.4%	0.0%	0.2%	0.1%	8.6%	3.6%	1.5%	0.1%	0.1%	2.2%	8.2%
159	70	1254	4.0%	41.5%	26.6%	0.4%	0.3%	0.4%	0.0%	0.2%	0.0%	4.7%	2.0%	1.5%	0.3%	0.2%	8.3%	9.5%
160	70	1113	5.4%	56.9%	16.0%	0.2%	0.2%	0.3%	0.0%	0.1%	0.0%	4.2%	1.7%	1.3%	0.1%	0.2%	7.9%	5.5%
162	50	95	5.0%	52.7%	23.7%	0.6%	0.4%	0.7%	0.1%	0.4%	0.1%	8.9%	3.7%	3.3%	0.3%	0.0%	0.0%	0.0%
163	50	146	5.1%	53.2%	23.7%	0.2%	0.1%	0.2%	0.0%	0.1%	0.1%	10.1%	4.2%	2.7%	0.2%	0.0%	0.0%	0.0%
164	50	169	5.0%	52.4%	29.0%	0.9%	0.6%	1.1%	0.1%	0.6%	0.0%	3.4%	1.4%	1.1%	0.1%	0.0%	0.0%	4.4%
165	50	45	5.0%	52.2%	24.5%	0.1%	0.1%	0.1%	0.0%	0.1%	0.1%	9.2%	3.8%	4.4%	0.5%	0.0%	0.0%	0.0%
166	50	25	4.2%	43.8%	21.2%	2.5%	1.7%	2.9%	0.3%	1.6%	0.1%	11.6%	4.8%	4.9%	0.3%	0.0%	0.0%	0.0%
167	50	72	4.8%	50.3%	24.5%	0.7%	0.5%	0.8%	0.1%	0.4%	0.1%	9.1%	3.8%	4.4%	0.5%	0.0%	0.0%	0.0%
168	50	226	4.6%	47.9%	11.7%	0.4%	0.2%	0.4%	0.0%	0.2%	0.1%	8.8%	3.7%	3.3%	0.3%	0.1%	3.0%	15.4%
170	50	148	4.8%	50.6%	27.3%	0.5%	0.4%	0.6%	0.1%	0.3%	0.1%	5.7%	2.3%	0.8%	0.0%	0.0%	0.0%	6.6%
171	50	272	4.1%	43.4%	22.9%	0.2%	0.1%	0.2%	0.0%	0.1%	0.1%	6.3%	2.6%	1.8%	0.2%	0.3%	15.0%	2.5%
172	50	28	5.6%	58.5%	32.6%	0.0%	0.0%	0.0%	0.0%	0.0%	0.0%	2.0%	0.8%	0.4%	0.0%	0.0%	0.0%	0.0%
173	50	191	5.2%	54.9%	23.9%	0.7%	0.5%	0.9%	0.1%	0.5%	0.1%	6.9%	2.9%	3.0%	0.4%	0.0%	0.0%	0.0%
174	50	311	4.7%	49.5%	13.5%	0.3%	0.2%	0.4%	0.0%	0.2%	0.1%	10.0%	4.2%	3.2%	0.2%	0.1%	2.2%	11.2%
175	50	294	4.1%	43.5%	22.3%	0.4%	0.3%	0.5%	0.1%	0.3%	0.0%	2.9%	1.2%	0.7%	0.1%	0.4%	17.5%	5.6%
176	50	430	5.1%	53.4%	16.5%	0.3%	0.2%	0.3%	0.0%	0.2%	0.0%	3.8%	1.6%	2.4%	0.6%	0.3%	11.5%	3.8%
179	50	312	5.6%	59.2%	24.4%	0.5%	0.4%	0.6%	0.1%	0.4%	0.0%	4.6%	1.9%	1.8%	0.4%	0.0%	0.0%	0.0%
180	50	266	5.8%	61.2%	25.4%	0.3%	0.2%	0.3%	0.0%	0.2%	0.0%	4.1%	1.7%	0.7%	0.1%	0.0%	0.0%	0.0%
181	50	246	3.7%	39.0%	19.8%	0.1%	0.1%	0.2%	0.0%	0.1%	0.0%	2.9%	1.2%	0.8%	0.1%	0.5%	20.4%	11.1%
182	50	250	3.6%	38.0%	12.6%	0.2%	0.1%	0.2%	0.0%	0.1%	0.0%	3.1%	1.3%	1.6%	0.1%	0.7%	30.8%	7.5%
183	50	398	3.7%	38.3%	17.0%	0.4%	0.3%	0.4%	0.0%	0.2%	0.0%	2.9%	1.2%	0.7%	0.0%	0.6%	24.8%	9.5%
184	50	168	1.7%	17.5%	6.6%	0.0%	0.0%	0.0%	0.0%	0.0%	0.0%	0.6%	0.2%	0.3%	0.0%	1.6%	68.7%	2.7%
185	70	1249	5.9%	62.2%	11.1%	0.7%	0.5%	0.8%	0.1%	0.5%	0.1%	5.9%	2.4%	2.8%	0.0%	0.2%	6.8%	0.0%
186	70	993	6.2%	64.5%	8.2%	0.8%	0.6%	0.9%	0.1%	0.5%	0.1%	5.5%	2.3%	3.4%	0.0%	0.2%	6.9%	0.0%
187	50	171	3.8%	39.9%	17.4%	0.1%	0.1%	0.1%	0.0%	0.1%	0.0%	1.4%	0.6%	0.7%	0.1%	0.3%	14.3%	21.0%
188	50	197	4.0%	41.8%	18.6%	0.1%	0.1%	0.2%	0.0%	0.1%	0.0%	2.1%	0.9%	0.6%	0.0%	0.3%	13.0%	18.2%
189	70	1719	5.3%	56.1%	13.7%	0.3%	0.2%	0.3%	0.0%	0.2%	0.1%	8.6%	3.6%	3.5%	0.9%	0.1%	4.9%	2.3%
190	70	1330	5.9%	61.7%	13.6%	0.3%	0.2%	0.3%	0.0%	0.2%	0.1%	8.0%	3.3%	3.6%	0.5%	0.0%	0.8%	1.7%
191	70	2148	5.2%	54.1%	14.1%	0.3%	0.2%	0.4%	0.0%	0.2%	0.1%	7.3%	3.0%	2.9%	0.7%	0.2%	7.7%	3.6%
192	70	1765	5.8%	60.5%	14.9%	0.3%	0.2%	0.3%	0.0%	0.2%	0.1%	6.9%	2.9%	2.9%	0.4%	0.1%	2.6%	2.2%
193	70	699	5.4%	56.3%	18.1%	0.7%	0.5%	0.9%	0.1%	0.5%	0.1%	7.5%	3.1%	2.9%	0.3%	0.0%	2.1%	1.6%
194	70	1735	5.3%	56.1%	20.0%	0.1%	0.1%	0.2%	0.0%	0.1%	0.0%	3.1%	1.3%	1.2%	0.1%	0.1%	4.2%	7.9%
195	50	28	1.6%	16.9%	8.5%	0.0%	0.0%	0.0%	0.0%	0.0%	0.0%	2.1%	0.9%	0.3%	0.0%	1.4%	60.1%	8.2%
196	50	126	4.7%	48.9%	17.2%	0.3%	0.2%	0.4%	0.0%	0.2%	0.1%	5.3%	2.2%	2.0%	0.1%	0.4%	18.1%	0.0%
197	50	31	1.3%	13.3%	7.6%	0.0%	0.0%	0.0%	0.0%	0.0%	0.0%	1.9%	0.8%	0.1%	0.0%	1.7%	73.3%	0.0%
198	50	67	2.9%	30.3%	20.9%	0.1%	0.1%	0.2%	0.0%	0.1%	0.0%	3.0%	1.2%	1.8%	0.2%	0.8%	34.8%	3.4%
199	70	807	6.0%	63.3%	18.5%	0.2%	0.2%	0.3%	0.0%	0.2%	0.0%	3.9%	1.6%	1.2%	0.2%	0.1%	4.2%	0.0%
201	50	890	5.5%	57.9%	25.2%	0.7%	0.5%	0.8%	0.1%	0.4%	0.0%	3.9%	1.6%	1.2%	0.1%	0.0%	0.6%	1.4%
202	50	911	5.8%	61.0%	20.2%	0.4%	0.3%	0.5%	0.1%	0.3%	0.0%	4.7%	2.0%	1.7%	0.2%	0.0%	1.3%	1.4%
203	70	523	6.1%	64.4%	17.2%	0.3%	0.2%	0.3%	0.0%	0.2%	0.0%	4.2%	1.7%	1.0%	0.2%	0.1%	4.2%	0.0%
204	70	1138	5.1%	53.4%	28.6%	0.3%	0.2%	0.3%	0.0%	0.2%	0.1%	5.5%	2.3%	1.6%	0.3%	0.0%	1.9%	0.2%
205	50	162	5.1%	53.2%	19.6%	0.4%	0.3%	0.5%	0.1%	0.3%	0.1%	5.7%	2.4%	1.7%	0.1%	0.2%	8.9%	1.4%
206	50	210	5.3%	55.9%	15.2%	0.4%	0.3%	0.4%	0.0%	0.2%	0.1%	5.9%	2.4%	2.4%	0.3%	0.3%	10.9%	0.0%
207	50	117	4.5%	47.5%	15.7%	0.1%	0.1%	0.2%	0.0%	0.1%	0.0%	2.1%	0.9%	0.8%	0.1%	0.3%	14.8%	12.7%
208	50	170	4.5%	46.9%	20.7%	0.2%	0.1%	0.2%	0.0%	0.1%	0.0%	3.9%	1.6%	1.7%	0.2%	0.2%	9.5%	10.1%
209	50	457	5.1%	53.4%	30.2%	0.6%	0.4%	0.7%	0.1%	0.4%	0.0%	2.9%	1.2%	1.1%	0.2%	0.0%	2.0%	1.7%
210	50	511	5.3%	55.7%	19.2%	1.0%	0.7%	1.1%	0.1%	0.6%	0.0%	4.4%	1.8%	1.7%	0.2%	0.1%	2.6%	5.4%
211	70	1299	5.6%	59.2%	19.8%	0.3%	0.2%	0.4%	0.0%	0.2%	0.1%	5.9%	2.5%	1.9%	0.5%	0.0%	0.1%	3.2%
212	70	683	5.2%	54.5%	22.8%	0.6%	0.4%	0.7%	0.1%	0.4%	0.1%	7.0%	2.9%	1.8%	0.1%	0.0%	0.2%	3.0%
213	50	234	4.1%	43.5%	11.7%	0.2%	0.1%	0.2%	0.0%	0.1%	0.0%	2.7%	1.1%	1.2%	0.2%	0.3%	11.0%	23.6%
214	70	330	3.6%	37.5%	22.3%	0.1%	0.1%	0.1%	0.0%	0.1%	0.1%	4.9%	2.0%	2.0%	0.1%	0.1%	5.7%	21.3%
215	50	168	5.8%	60.9%	26.8%	0.1%	0.0%	0.1%	0.0%	0.0%	0.0%	2.9%	1.2%	0.7%	0.1%	0.0%	1.3%	0.0%
216	50	91	4.6%	47.8%	12.5%	0.2%	0.2%	0.2%	0.0%	0.1%	0.1%	5.4%	2.2%	1.4%	0.1%	0.1%	2.5%	22.6%
217	50	406	4.8%	50.2%	12.8%	0.2%	0.1%	0.2%	0.0%	0.1%	0.0%	3.7%	1.5%	1.2%	0.2%	0.2%	8.1%	16.6%
218	50	454	4.4%	46.1%	24.4%	0.1%	0.1%	0.1%	0.0%	0.0%	0.0%	3.6%	1.5%	1.2%	0.1%	0.1%	4.8%	13.6%
219	50	172	5.7%	59.4%	14.4%	0.2%	0.2%	0.3%	0.0%	0.1%	0.1%	5.0%	2.1%	1.3%	0.2%	0.1%	4.2%	7.0%
220	50	274	5.3%	55.2%	29.9%	0.1%	0.1%	0.1%	0.0%	0.0%	0.0%	2.2%	0.9%	0.7%	0.1%	0.0%	1.0%	4.4%
221	50	369	5.0%	52.1%	25.7%	0.6%	0.4%	0.7%	0.1%	0.4%	0.0%	3.4%	1.4%	1.7%	0.4%	0.1%	3.0%	5.3%
222	50	163	4.7%	49.5%	16.9%	1.8%	1.3%	2.1%	0.2%	1.2%	0.0%	4.7%	2.0%	1.3%	0.1%	0.0%	1.0%	13.0%
223	50	112	5.1%	53.2%	21.9%	0.1%	0.1%	0.1%	0.0%	0.1%	0.1%	5.4%	2.3%	1.6%	0.4%	0.0%	0.0%	9.7%
226	50	127	4.4%	46.6%	18.9%	0.7%	0.5%	0.8%	0.1%	0.5%	0.0%	4.0%	1.7%	0.9%	0.2%	0.3%	11.9%	8.5%
227	50	496	5.2%	54.7%	21.9%	0.5%	0.3%	0.5%	0.1%	0.3%	0.1%	7.2%	3.0%	1.6%	0.1%	0.1%	3.3%	1.3%
228	50	20	6.0%	62.5%	20.3%	0.2%	0.1%	0.2%	0.0%	0.1%	0.1%	6.6%	2.7%	1.0%	0.0%	0.0%	0.0%	0.0%
229	50	49	5.6%	59.0%	20.3%	0.3%	0.2%	0.3%	0.0%	0.2%	0.1%	8.9%	3.7%	1.4%	0.0%	0.0%	0.0%	0.0%
230	50	136	3.6%	37.9%	32.2%	0.7%	0.5%	0.8%	0.1%	0.4%	0.0%	4.2%	1.7%	0.6%	0.1%	0.1%	3.3%	13.8%
231	50	346	5.1%	54.0%	19.0%	0.5%	0.3%	0.6%	0.1%	0.3%	0.1%	8.2%	3.4%	1.3%	0.1%	0.0%	2.1%	4.9%
232	50	36	5.7%	60.2%	23.1%	0.1%	0.1%	0.1%	0.0%	0.1%	0.1%	6.2%	2.6%	1.6%	0.2%	0.0%	0.0%	0.0%
235	50	438	5.0%	52.3%	18.3%	0.7%	0.5%	0.9%	0.1%	0.5%	0.1%	5.8%	2.4%	1.0%	0.1%	0.1%	2.8%	9.5%
236	50	266	5.7%	59.8%	21.5%	0.4%	0.3%	0.4%	0.0%	0.2%	0.1%	6.1%	2.5%	1.4%	0.1%	0.0%	0.0%	1.5%

Traffic Flows and Breakdown by 16 Vehicle Classes (Year 2036)

Link No.	Speed Limit	Total Vehicle	19 - Motorcycles (MC)	01 - Private Cars (PC)	03 - Taxi	14 - Non-franchised Bus <=6.4t	15 - Non-franchised Bus 6.4-15t	16 - Non-franchised Bus >15t	12 - Private Light Bus <=3.5t	13 - Private Light Bus >3.5t	04 - Light Goods Vehicles <=2.5t	05 - Lt Goods Vehicles 2.5-3.5t	06 - Light Goods Vehicles >3.5t	07 - Heavy Goods Vehicles <=15t	08 - Heavy Goods Vehicles >15t	17 - Franchised Bus (SD)	18 - Franchised Bus (DD)	11 - Public Light Buses
	km/hr	2300-2400																
237	50	120	5.2%	54.2%	17.0%	0.6%	0.4%	0.7%	0.1%	0.4%	0.1%	13.5%	5.6%	2.2%	0.1%	0.0%	0.0%	0.0%
238	50	84	4.9%	51.9%	18.4%	0.0%	0.0%	0.1%	0.0%	0.0%	0.1%	9.5%	4.0%	2.5%	0.4%	0.0%	0.0%	8.1%
239	70	1413	4.9%	51.7%	15.6%	0.2%	0.1%	0.2%	0.0%	0.1%	0.1%	5.3%	2.2%	1.8%	0.4%	0.2%	10.6%	6.7%
240	70	1044	4.6%	48.3%	13.8%	0.3%	0.2%	0.4%	0.0%	0.2%	0.1%	5.3%	2.2%	1.9%	0.3%	0.3%	13.9%	8.0%
241	50	180	3.5%	36.4%	13.3%	0.0%	0.0%	0.1%	0.0%	0.0%	0.0%	2.8%	1.2%	0.5%	0.0%	0.4%	15.8%	25.9%
242	50	164	3.4%	35.4%	8.3%	0.0%	0.0%	0.0%	0.0%	0.0%	0.0%	4.4%	1.8%	1.3%	0.0%	0.2%	10.5%	34.4%
243	50	45	6.1%	64.1%	21.0%	0.2%	0.2%	0.3%	0.0%	0.1%	0.0%	4.4%	1.8%	1.5%	0.1%	0.0%	0.0%	0.0%
244	50	60	5.6%	58.3%	26.6%	0.1%	0.1%	0.2%	0.0%	0.1%	0.1%	4.9%	2.0%	2.0%	0.1%	0.0%	0.0%	0.0%
245	50	252	3.4%	36.2%	10.6%	0.1%	0.0%	0.1%	0.0%	0.0%	0.0%	4.5%	1.9%	1.5%	0.1%	0.2%	9.9%	31.4%
246	50	231	3.6%	37.6%	15.0%	0.1%	0.0%	0.1%	0.0%	0.0%	0.0%	3.1%	1.3%	0.6%	0.0%	0.4%	15.7%	22.5%
247	50	28	3.5%	36.7%	8.5%	0.0%	0.0%	0.0%	0.0%	0.0%	0.0%	2.6%	1.1%	0.4%	0.0%	0.7%	28.1%	18.5%
248	50	127	4.9%	51.3%	25.1%	0.3%	0.2%	0.4%	0.0%	0.2%	0.0%	4.0%	1.7%	1.5%	0.2%	0.1%	6.1%	4.0%
249	50	274	6.0%	62.8%	16.9%	0.2%	0.2%	0.3%	0.0%	0.2%	0.1%	5.1%	2.1%	1.3%	0.1%	0.1%	2.9%	1.9%
250	50	475	5.2%	54.5%	20.1%	0.4%	0.3%	0.5%	0.1%	0.3%	0.1%	8.9%	3.7%	2.0%	0.4%	0.0%	1.6%	1.9%
253	50	375	5.8%	61.2%	18.6%	0.6%	0.5%	0.8%	0.1%	0.4%	0.1%	6.2%	2.6%	1.4%	0.1%	0.0%	0.6%	1.2%
254	50	115	5.4%	56.8%	20.2%	0.5%	0.4%	0.6%	0.1%	0.3%	0.1%	8.9%	3.7%	2.8%	0.2%	0.0%	0.0%	0.0%
255	50	168	5.8%	60.4%	17.5%	0.2%	0.1%	0.2%	0.0%	0.1%	0.1%	9.3%	3.9%	2.1%	0.1%	0.0%	0.0%	0.0%
256	50	120	5.5%	57.6%	21.0%	0.2%	0.1%	0.2%	0.0%	0.1%	0.1%	8.9%	3.7%	2.3%	0.2%	0.0%	0.0%	0.0%
257	50	767	6.0%	63.1%	18.3%	0.4%	0.3%	0.5%	0.1%	0.3%	0.1%	6.3%	2.6%	1.7%	0.4%	0.0%	0.0%	0.0%
258	50	733	5.3%	56.0%	22.5%	0.4%	0.3%	0.5%	0.1%	0.3%	0.1%	8.5%	3.5%	2.3%	0.2%	0.0%	0.0%	0.0%
259	50	212	5.2%	54.9%	22.0%	0.5%	0.4%	0.6%	0.1%	0.3%	0.1%	9.0%	3.7%	2.8%	0.3%	0.0%	0.0%	0.0%
260	50	270	3.8%	39.8%	9.5%	0.4%	0.3%	0.5%	0.1%	0.3%	0.0%	2.6%	1.1%	1.3%	0.2%	0.4%	16.7%	23.0%
261	50	232	3.6%	38.1%	14.4%	0.2%	0.1%	0.2%	0.0%	0.1%	0.0%	2.8%	1.2%	1.0%	0.1%	0.1%	5.8%	32.1%
262	50	147	5.9%	61.9%	16.7%	0.2%	0.2%	0.3%	0.0%	0.1%	0.1%	8.7%	3.6%	2.1%	0.1%	0.0%	0.0%	0.0%
263	50	141	5.2%	55.0%	20.0%	0.2%	0.2%	0.3%	0.0%	0.1%	0.1%	11.2%	4.6%	2.8%	0.2%	0.0%	0.0%	0.0%
264	50	812	5.9%	61.9%	18.7%	0.5%	0.3%	0.5%	0.1%	0.3%	0.1%	6.8%	2.8%	1.8%	0.4%	0.0%	0.0%	0.0%
265	50	431	5.5%	57.3%	22.2%	0.4%	0.3%	0.4%	0.0%	0.2%	0.1%	8.2%	3.4%	1.9%	0.1%	0.0%	0.0%	0.0%
266	50	205	5.2%	54.3%	21.7%	0.6%	0.4%	0.7%	0.1%	0.4%	0.1%	9.9%	4.1%	2.4%	0.2%	0.0%	0.0%	0.0%
267	50	515	5.6%	59.0%	19.1%	0.3%	0.2%	0.3%	0.0%	0.2%	0.1%	7.9%	3.3%	1.9%	0.3%	0.0%	0.0%	1.7%
268	50	206	5.3%	55.7%	17.8%	0.5%	0.3%	0.5%	0.1%	0.3%	0.1%	11.1%	4.6%	2.6%	0.2%	0.0%	0.0%	0.8%
269	50	258	5.3%	55.3%	20.5%	0.5%	0.3%	0.5%	0.1%	0.3%	0.1%	10.4%	4.3%	1.6%	0.1%	0.0%	0.0%	0.7%
270	50	168	5.5%	57.2%	21.5%	0.3%	0.2%	0.4%	0.0%	0.2%	0.1%	7.7%	3.2%	2.2%	0.3%	0.0%	0.0%	1.0%
271	50	294	5.4%	56.8%	19.6%	0.4%	0.3%	0.5%	0.0%	0.3%	0.1%	10.3%	4.3%	1.9%	0.2%	0.0%	0.0%	0.0%
272	50	213	5.5%	57.3%	17.1%	0.4%	0.3%	0.4%	0.0%	0.2%	0.1%	9.3%	3.9%	2.0%	0.4%	0.0%	0.0%	3.2%
273	50	611	5.1%	53.6%	17.2%	0.6%	0.4%	0.7%	0.1%	0.4%	0.1%	8.2%	3.4%	1.7%	0.2%	0.2%	7.3%	0.8%
274	50	455	4.9%	51.2%	15.1%	0.8%	0.6%	0.9%	0.1%	0.5%	0.1%	9.3%	3.8%	1.5%	0.1%	0.2%	9.8%	1.1%
275	50	424	5.6%	58.4%	12.1%	0.6%	0.4%	0.7%	0.1%	0.4%	0.1%	6.3%	2.6%	1.6%	0.4%	0.2%	9.3%	1.2%
276	50	380	4.9%	50.9%	14.9%	0.7%	0.5%	0.8%	0.1%	0.4%	0.1%	8.6%	3.6%	2.2%	0.1%	0.3%	11.1%	0.9%
277	50	214	5.5%	57.4%	18.7%	0.2%	0.2%	0.3%	0.0%	0.1%	0.1%	10.6%	4.4%	2.4%	0.2%	0.0%	0.0%	0.0%
278	50	142	6.0%	62.7%	14.9%	0.7%	0.5%	0.8%	0.1%	0.4%	0.1%	8.4%	3.5%	1.7%	0.2%	0.0%	0.0%	0.0%
279	50	308	5.6%	58.3%	14.4%	0.4%	0.3%	0.5%	0.0%	0.3%	0.1%	10.6%	4.4%	2.5%	0.4%	0.0%	0.0%	2.2%
280	50	317	4.3%	45.5%	14.9%	0.2%	0.1%	0.2%	0.0%	0.1%	0.1%	9.6%	4.0%	2.2%	0.4%	0.4%	16.9%	1.1%
281	50	617	5.7%	60.3%	16.1%	0.3%	0.2%	0.3%	0.0%	0.2%	0.1%	8.1%	3.4%	3.6%	0.3%	0.0%	0.7%	0.7%
282	50	390	5.6%	58.2%	18.1%	0.3%	0.2%	0.4%	0.0%	0.2%	0.1%	6.3%	2.6%	4.8%	0.2%	0.0%	1.7%	1.2%
283	50	446	5.9%	61.4%	12.4%	0.6%	0.4%	0.7%	0.1%	0.4%	0.1%	10.9%	4.5%	1.6%	0.1%	0.0%	0.7%	0.0%
284	50	214	7.0%	73.2%	9.9%	0.2%	0.1%	0.2%	0.0%	0.1%	0.1%	5.8%	2.4%	0.9%	0.0%	0.0%	0.0%	0.0%
285	50	726	5.7%	60.0%	14.7%	0.3%	0.2%	0.4%	0.0%	0.2%	0.1%	8.7%	3.6%	3.5%	0.3%	0.0%	1.5%	0.6%
286	50	577	5.8%	60.4%	16.8%	0.4%	0.3%	0.5%	0.1%	0.3%	0.1%	5.8%	2.4%	4.2%	0.2%	0.0%	2.1%	0.8%
287	50	159	5.6%	58.5%	13.1%	0.2%	0.1%	0.2%	0.0%	0.1%	0.1%	5.0%	2.1%	2.1%	0.3%	0.0%	1.8%	10.8%
288	50	258	5.8%	60.6%	17.5%	0.3%	0.2%	0.4%	0.0%	0.2%	0.0%	3.4%	1.4%	1.9%	0.2%	0.0%	1.5%	6.6%
289	50	447	4.6%	48.3%	13.3%	0.2%	0.1%	0.2%	0.0%	0.1%	0.1%	7.4%	3.1%	1.9%	0.3%	0.4%	15.3%	4.6%
290	50	1085	4.4%	45.8%	16.2%	1.2%	0.9%	1.4%	0.2%	0.8%	0.1%	6.1%	2.5%	1.5%	0.1%	0.2%	8.8%	10.0%
291	50	718	5.0%	52.2%	7.7%	0.6%	0.4%	0.7%	0.1%	0.4%	0.1%	5.5%	2.3%	1.3%	0.1%	0.2%	10.1%	13.2%
292	70	1674	6.1%	63.6%	8.6%	0.3%	0.2%	0.4%	0.0%	0.2%	0.1%	8.2%	3.4%	1.3%	0.1%	0.1%	2.7%	4.6%
293	70	1413	5.0%	53.0%	15.5%	0.5%	0.4%	0.6%	0.1%	0.3%	0.1%	7.0%	2.9%	2.1%	0.2%	0.1%	4.3%	7.8%
294	50	1463	4.4%	46.6%	12.8%	0.6%	0.4%	0.7%	0.1%	0.4%	0.1%	6.8%	2.8%	1.3%	0.2%	0.3%	12.0%	10.3%
295	50	1288	4.6%	48.0%	12.2%	0.4%	0.3%	0.5%	0.1%	0.3%	0.1%	5.5%	2.3%	1.7%	0.2%	0.2%	9.3%	14.5%
296	50	174	4.7%	49.0%	15.2%	0.1%	0.1%	0.1%	0.0%	0.1%	0.0%	3.7%	1.6%	0.7%	0.1%	0.0%	0.0%	24.6%
297	50	58	1.2%	12.4%	4.0%	0.1%	0.1%	0.1%	0.0%	0.0%	0.0%	1.1%	0.4%	0.2%	0.0%	0.0%	0.0%	80.3%
299	50	506	5.8%	61.1%	13.3%	0.2%	0.1%	0.2%	0.0%	0.1%	0.1%	8.3%	3.4%	4.5%	0.1%	0.0%	0.0%	2.6%
300	70	1249	5.4%	56.3%	15.1%	2.0%	1.4%	2.3%	0.2%	1.3%	0.1%	5.9%	2.5%	1.1%	0.0%	0.1%	5.0%	1.3%
301	70	1204	6.8%	71.1%	2.5%	1.0%	0.7%	1.2%	0.1%	0.7%	0.1%	6.8%	2.8%	1.3%	0.0%	0.1%	3.3%	1.5%
302	70	911	5.2%	54.3%	16.8%	2.2%	1.6%	2.6%	0.3%	1.4%	0.1%	7.2%	3.0%	0.8%	0.0%	0.1%	2.8%	1.8%
303	70	987	7.0%	73.0%	2.7%	1.0%	0.7%	1.2%	0.1%	0.7%	0.1%	7.6%	3.2%	0.9%	0.0%	0.0%	0.0%	1.8%
304	50	712	4.7%	48.9%	11.1%	0.2%	0.1%	0.2%	0.0%	0.1%	0.0%	4.3%	1.8%	1.6%	0.1%	0.3%	13.4%	13.1%
305	50	991	4.8%	50.7%	17.0%	0.1%	0.1%	0.1%	0.0%	0.1%	0.1%	5.1%	2.1%	2.2%	0.3%	0.2%	9.3%	7.7%
306	50	761	4.1%	43.0%	26.2%	0.4%	0.3%	0.4%	0.0%	0.2%	0.0%	4.2%	1.8%	0.9%	0.1%	0.1%	5.3%	12.9%
307	50	713	6.1%	63.8%	22.1%	0.2%	0.2%	0.3%	0.0%	0.2%	0.0%	2.0%	0.8%	0.6%	0.1%	0.1%	3.4%	0.0%
308	50	37	4.3%	44.6%	20.0%	0.2%	0.2%	0.3%	0.0%	0.2%	0.0%	2.0%	0.8%	0.8%	0.1%	0.1%	4.6%	21.9%
309	50	39	6.1%	63.6%	25.0%	0.2%	0.2%	0.3%	0.0%	0.1%	0.0%	2.4%	1.0%	1.2%	0.1%	0.0%	0.0%	0.0%
310	70	904	5.3%	56.1%	22.6%	0.5%	0.4%	0.6%	0.1%	0.3%	0.1%	5.5%	2.3%	2.4%	0.3%	0.0%	0.0%	3.6%
311	70	1158	5.1%	53.1%	25.8%	0.2%	0.2%	0.3%	0.0%	0.1%	0.0%	4.2%	1.7%	1.3%	0.2%	0.0%	0.0%	7.7%
312	50	462	5.7%	59.3%	14.7%	0.4%	0.3%	0.4%	0.0%	0.2%	0.1%	7.0%	2.9%	5.7%	0.3%	0.0%	0.1%	2.8%
313	50	113	6.1%	63.9%	22.9%	0.3%	0.2%	0.4%	0.0%	0.2%	0.0%	3.5%	1.4%	1.0%	0.1%	0.0%	0.0%	0.0%
314	50	134	6.6%	69.6%	17.5%	0.2%	0.1%	0.2%	0.0%	0.1%	0.0%	3.3%	1.4%	0.8%	0.0%	0.0%	0.0%	0.0%
315	50	73	6.6%	69.4%	17.4%	0.2%	0.1%	0.2%	0.0%	0.1%	0.0%	3.5%	1.5%	0.8%	0.0%	0.0%	0.0%	0.0%
316	50	64	6.1%	63.7%	22.9%	0.3%	0.2%	0.4%	0.0%	0.2%	0.0%	3.6%	1.5%	1.0%	0.1%	0.0%	0.0%	0.0%
317	50	74	5.8%	60.8%	26.1%	0.2%	0.2%	0.3%	0.0%	0.1%	0.0%	4.1%	1.7%	0.6%	0.1%	0.0%	0.0%	0.0%
318	50	81	6.4%	66.8%	19.7%	0.2%	0.2%	0.3%	0.0%	0.2%	0.0%	3.9%	1.6%	0.6%	0.0%	0.0%	0.0%	0.0%
319	50	170	5.8%	60.4%	23.7%	0.3%	0.2%	0.3%	0.0%	0.2%	0.1%	5.7%	2.4%	1.1%	0.1%	0.0%	0.0%	0.0%
320	50	77	5.5%	58.0%	19.5%	0.1%	0.1%	0.1%	0.0%	0.1%	0.0%	2.5%	1.0%	0.9%	0.2%	0.2%	8.6%	2.9%
321	50	177	4.2%	43.7%	29.4%	0.7%	0.5%	0.8%	0.1%	0.4%	0.1%	9.2%	3.8%	2.9%	0.3%	0.1%	3.8%	0.0%
322	50	14	5.4%	56.2%	27.6%	0.4%	0.3%	0.5%	0.1%	0.3%	0.0%	4.8%	2.0%	2.0%	0.4%	0.0%	0.0%	0.0%
323	50	46	6.1%	63.6%	21.7%	0.4%	0.3%	0.4%	0.0%	0.2%	0.0%	4.0%	1.7%	1.4%	0.2%	0.0%	0.0%	0.0%
324	50	163	4.9%	51.7%	29.8%	0.1%	0.1%	0.2%	0.0%	0.1%	0.0%	3.7%	1.5%	1.9%	0.3%	0.1%	4.1%	1.4%
325	50	232	5.5%	57.5%	25.2%	0.3%	0.2%	0.3%	0.0%	0.2%	0.0%	4.0%	1.7%	1.2%	0.1%	0.1%	2.9%	1.0%
326	50	27	5.7%	60.3%	17.8%	0.2%	0.1%	0.2%	0.0%	0.1%	0.1%	8.1%	3.3%	3.7%	0.3%	0.0%	0.0%	0.0%
327	50	131	5.5%	58.0%	16.7%	0.4%	0.3%	0.4%	0.0%	0.2%	0.1%	5.4%	2.2%	3.6%	0.3%	0.1%	5.1%	1.7%
328	50	155	5.1%	53.0%	28.8%	0.2%	0.1%	0.2%	0.0%	0.1%	0.0%	4.4%	1.8%	1.6%	0.1%	0.1%	4.3%	0.0%
329	50	126	6.1%	63.9%	25.6%	0.4%	0.3%	0.5%	0.0%	0.2%	0.0%	1.7%	0.7%	0.6%	0.0%	0.0%	0.0%	0.0%
330	50	72	6.7%	70.8%	17.2%	0.3%	0.2%	0.3%	0.0%	0.2%	0.0%	2.4%	1.0%	0.8%	0.0%	0.0%	0.0%	0.0%
331	50	50	6.6%	69.5%	18.1%	0.4%	0.3%	0.5%	0.1%	0.3%	0.0%	2.3%	0.9%	1.0%	0.0%	0.0%	0.0%	0.0%
332	50	64	6.7%	70.8%	17.0%	0.3%	0.2%	0.3%	0.0%	0.2%	0.0%	2.5%	1.0%	0.8%	0.0%	0.0%	0.0%	0.0%
333	50	39	6.6%	69.3%	18.0%	0.4%	0.3%	0.5%	0.1%	0.3%	0.0%	2.3%	1.0%	1.1%	0.1%	0.0%	0.0%	0.0%
334	50	67	7.0%	72.9%	15.5%	0.2%	0.1%	0.2%	0.0%	0.1%	0.0%	1.9%	0.8%	1.3%	0.0%	0.0%	0.0%	0.0%
335	50	40	6.8%	71.7%	15.7%	0.4%	0.3%	0.5%	0.1%	0.3%	0.0%	1.8%	0.7%	1.8%	0.1%	0.0%	0.0%	0.0%
336	50	759	5.7%	60.1%	29.3%	0.7%	0.5%	0.8%	0.1%	0.4%	0.0%	1.5%	0.6%	0.3%	0.0%	0.0%	0.0%	0.0%
337	50	532	4.4%	46.0%	46.1%	0.3%	0.2%	0.4%	0.0%	0.2%	0.0%	1.3%	0.5%	0.4%	0.0%	0.0%	0.0%	0.0%
338	50	263	5.4%	56.8%	31.1%	0.1%	0.1%	0.1%	0.0%	0.1%	0.0%	3.8%	1.6%	0.8%	0.0%	0.0%	0.0%	0.0%
339	50	802	4.8%	50.7%	41.3%	0.5%	0.4%	0.6%	0.1%	0.3%	0.0%	0.7%	0.3%	0.3%	0.0%	0.0%	0.0%	0.0%
340	50	314	4.9%	51.8%	39.6%	0.2%	0.1%	0.2%	0.0%	0.1%	0.0%	1.6%	0.7%	0.6%	0.0%	0.0%	0.0%	0.0%
341	50	491	6.0%	63.0%	26.4%	0.6%	0.4%	0.7%	0.1%	0.4%	0.0%	1.3%	0.5%	0.5%	0.0%	0.0%	0.0%	0.0%
342	80	1717	5.9%	62.3%	18.3%	0.4%	0.3%	0.5%	0.1%	0.3%	0.1%	5.7%	2.4%	3.5%	0.2%	0.0%	0.0%	0.0%
343	80	1743	6.7%	70.1%	11.5%	0.3%	0.2%	0.4%	0.0%	0.2%	0.1%	6.0%	2.5%	1.8%	0.2%	0.0%	0.0%	0.0%
346	70	64	6.3%	65.7%	18.1%	0.6%	0.5%	0.8%	0.1%	0.4%	0.0%	4.1%	1.7%	1.7%	0.1%	0.0%	0.0%	0.0%

Traffic Flows and Breakdown by 16 Vehicle Classes (Year 2036)

Link No.	Speed Limit	Total Vehicle	19 - Motorcycles (MC)	01 - Private Cars (PC)	03 - Taxi	14 - Non-franchised Bus <=6.4t	15 - Non-franchised Bus 6.4-15t	16 - Non-franchised Bus >15t	12 - Private Light Bus <=3.5t	13 - Private Light Bus >3.5t	04 - Light Goods Vehicles <=2.5t	05 - Lt Goods Vehicles 2.5-3.5t	06 - Light Goods Vehicles >3.5t	07 - Heavy Goods Vehicles <=15t	08 - Heavy Goods Vehicles >15t	17 - Franchised Bus (SD)	18 - Franchised Bus (DD)	11 - Public Light Buses
	km/hr	2300-2400																
349	70	610	5.9%	61.9%	17.2%	0.5%	0.4%	0.6%	0.1%	0.3%	0.1%	6.9%	2.9%	3.2%	0.2%	0.0%	0.0%	0.0%
350	50	701	4.3%	45.1%	48.2%	0.3%	0.2%	0.3%	0.0%	0.2%	0.0%	0.7%	0.3%	0.3%	0.0%	0.0%	0.0%	0.0%
351	50	312	5.7%	59.6%	28.7%	0.2%	0.1%	0.2%	0.0%	0.1%	0.0%	3.2%	1.3%	0.8%	0.0%	0.0%	0.0%	0.0%
364	50	154	6.7%	70.6%	14.1%	0.3%	0.2%	0.4%	0.0%	0.2%	0.0%	4.4%	1.8%	1.1%	0.0%	0.0%	0.0%	0.0%
365	50	206	6.4%	66.8%	18.9%	0.5%	0.3%	0.5%	0.1%	0.3%	0.0%	3.8%	1.6%	0.8%	0.0%	0.0%	0.0%	0.0%
368	50	491	5.1%	53.7%	15.1%	0.9%	0.6%	1.0%	0.1%	0.6%	0.1%	5.3%	2.2%	2.6%	0.3%	0.2%	7.9%	4.4%
369	50	72	5.6%	58.8%	20.1%	0.3%	0.2%	0.3%	0.0%	0.2%	0.0%	4.7%	1.9%	1.2%	0.2%	0.0%	0.0%	6.3%
370	50	10	2.0%	21.0%	22.5%	0.3%	0.2%	0.3%	0.0%	0.2%	0.1%	5.5%	2.3%	1.6%	0.5%	1.0%	42.6%	0.0%
371	70	512	5.4%	56.6%	25.7%	0.4%	0.3%	0.5%	0.1%	0.3%	0.0%	2.9%	1.2%	1.2%	0.3%	0.1%	4.9%	0.0%
372	70	1459	4.8%	50.0%	30.8%	0.5%	0.3%	0.6%	0.1%	0.3%	0.1%	5.7%	2.3%	2.1%	0.5%	0.0%	1.9%	0.0%
373	50	215	5.6%	58.6%	28.4%	0.5%	0.4%	0.6%	0.1%	0.3%	0.0%	3.4%	1.4%	0.7%	0.1%	0.0%	0.0%	0.0%
374	50	21	5.1%	53.7%	20.5%	0.3%	0.2%	0.3%	0.0%	0.2%	0.1%	9.6%	4.0%	4.7%	1.3%	0.0%	0.0%	0.0%
375	50	72	4.8%	50.5%	24.4%	0.3%	0.2%	0.4%	0.0%	0.2%	0.0%	4.1%	1.7%	1.1%	0.2%	0.0%	0.0%	11.8%
376	50	308	5.6%	58.6%	22.7%	0.3%	0.2%	0.3%	0.0%	0.2%	0.1%	6.5%	2.7%	2.6%	0.3%	0.0%	0.0%	0.0%
377	50	72	5.6%	58.6%	26.2%	0.5%	0.4%	0.6%	0.1%	0.3%	0.0%	4.2%	1.7%	1.4%	0.3%	0.0%	0.0%	0.0%
378	50	352	5.5%	57.6%	26.5%	0.4%	0.3%	0.4%	0.0%	0.2%	0.0%	4.6%	1.9%	1.4%	0.1%	0.0%	0.0%	1.0%
380	50	83	5.5%	57.5%	25.6%	0.5%	0.4%	0.6%	0.1%	0.3%	0.1%	5.0%	2.1%	1.9%	0.5%	0.0%	0.0%	0.0%
381	50	190	4.1%	43.5%	20.5%	0.5%	0.3%	0.6%	0.1%	0.3%	0.0%	3.7%	1.6%	1.5%	0.3%	0.5%	19.4%	3.0%
382	50	167	4.3%	45.2%	17.8%	0.3%	0.2%	0.3%	0.0%	0.2%	0.0%	2.5%	1.0%	1.2%	0.3%	0.5%	22.7%	3.4%
383	50	1413	4.8%	50.0%	23.1%	0.4%	0.3%	0.5%	0.1%	0.3%	0.0%	4.4%	1.8%	1.9%	0.3%	0.2%	8.7%	3.2%
384	50	750	4.6%	48.7%	14.3%	0.2%	0.2%	0.3%	0.0%	0.1%	0.1%	5.0%	2.1%	2.2%	0.4%	0.3%	14.3%	7.1%
385	50	1165	5.0%	52.2%	32.0%	0.4%	0.3%	0.5%	0.0%	0.3%	0.0%	4.7%	1.9%	2.0%	0.3%	0.0%	0.0%	0.4%
386	50	1230	5.0%	52.7%	31.6%	0.4%	0.3%	0.5%	0.0%	0.2%	0.0%	4.6%	1.9%	1.9%	0.3%	0.0%	0.0%	0.4%
388	50	252	5.4%	57.1%	25.7%	0.6%	0.5%	0.7%	0.1%	0.4%	0.1%	4.9%	2.0%	2.0%	0.4%	0.0%	0.0%	0.0%
389	50	656	5.7%	59.8%	24.7%	0.4%	0.3%	0.5%	0.1%	0.3%	0.0%	4.3%	1.8%	1.3%	0.2%	0.0%	0.0%	0.7%
390	50	275	5.7%	59.9%	23.7%	0.2%	0.2%	0.3%	0.0%	0.1%	0.1%	5.0%	2.1%	0.9%	0.1%	0.0%	0.0%	1.7%
391	50	1092	5.1%	53.7%	32.0%	0.2%	0.2%	0.3%	0.0%	0.1%	0.0%	4.6%	1.9%	1.4%	0.1%	0.0%	0.0%	0.4%
394	50	97	4.9%	51.2%	26.0%	0.3%	0.2%	0.4%	0.0%	0.2%	0.1%	8.2%	3.4%	3.8%	1.1%	0.0%	0.0%	0.0%
395	50	104	5.0%	52.3%	22.9%	0.6%	0.4%	0.7%	0.1%	0.4%	0.1%	10.4%	4.3%	2.5%	0.4%	0.0%	0.0%	0.0%
397	50	164	5.9%	61.7%	23.1%	0.5%	0.4%	0.6%	0.1%	0.3%	0.0%	3.4%	1.4%	2.0%	0.6%	0.0%	0.0%	0.0%
398	50	68	6.4%	67.6%	20.8%	0.3%	0.2%	0.3%	0.0%	0.2%	0.0%	2.2%	0.9%	0.7%	0.2%	0.0%	0.0%	0.0%
399	50	362	4.8%	50.8%	15.7%	0.2%	0.2%	0.3%	0.0%	0.2%	0.0%	4.1%	1.7%	2.7%	0.7%	0.3%	13.7%	4.6%
403	50	210	6.7%	70.3%	13.0%	0.3%	0.2%	0.4%	0.0%	0.2%	0.1%	5.6%	2.3%	0.9%	0.0%	0.0%	0.0%	0.0%
405	50	380	5.6%	58.7%	26.4%	0.2%	0.1%	0.2%	0.0%	0.1%	0.0%	3.5%	1.4%	1.0%	0.2%	0.0%	1.8%	0.6%
406	50	83	6.9%	72.6%	13.5%	0.4%	0.3%	0.5%	0.1%	0.3%	0.0%	2.9%	1.2%	1.3%	0.0%	0.0%	0.0%	0.0%
407	50	39	2.5%	25.7%	10.0%	1.3%	0.9%	1.5%	0.2%	0.8%	0.2%	20.3%	8.4%	3.2%	0.0%	0.0%	0.0%	24.9%
408	50	173	5.0%	52.3%	29.6%	0.1%	0.1%	0.2%	0.0%	0.1%	0.0%	3.7%	1.5%	1.8%	0.3%	0.1%	3.9%	1.3%
409	50	274	5.6%	58.8%	24.5%	0.3%	0.2%	0.3%	0.0%	0.2%	0.0%	3.9%	1.6%	1.2%	0.1%	0.1%	2.4%	0.8%
412	70	324	5.9%	62.2%	18.0%	0.8%	0.6%	0.9%	0.1%	0.5%	0.1%	5.4%	2.2%	3.1%	0.0%	0.0%	0.0%	0.0%
413	70	66	4.8%	50.6%	32.3%	1.8%	1.3%	2.1%	0.2%	1.2%	0.0%	2.9%	1.2%	1.3%	0.1%	0.0%	0.0%	0.0%
414	70	633	5.4%	56.9%	16.6%	0.6%	0.4%	0.7%	0.1%	0.4%	0.1%	7.9%	3.3%	3.1%	0.3%	0.1%	2.3%	1.8%
415	70	258	6.2%	65.2%	14.4%	0.5%	0.4%	0.6%	0.1%	0.3%	0.1%	6.1%	2.5%	3.6%	0.0%	0.0%	0.0%	0.0%
416	70	167	5.8%	60.6%	13.4%	0.6%	0.4%	0.7%	0.1%	0.4%	0.1%	9.7%	4.0%	4.2%	0.1%	0.0%	0.0%	0.0%
417	50	438	4.5%	46.9%	16.3%	0.2%	0.1%	0.2%	0.0%	0.1%	0.0%	1.8%	0.7%	0.7%	0.0%	0.6%	26.0%	1.8%
418	50	462	5.3%	55.2%	23.2%	0.2%	0.2%	0.3%	0.0%	0.2%	0.0%	3.7%	1.5%	1.3%	0.2%	0.1%	6.0%	2.5%
419	50	194	6.1%	63.7%	14.3%	0.6%	0.4%	0.7%	0.1%	0.4%	0.0%	4.1%	1.7%	1.1%	0.1%	0.0%	1.2%	5.6%
420	50	356	6.4%	66.8%	15.4%	0.2%	0.2%	0.3%	0.0%	0.1%	0.0%	2.1%	0.8%	0.9%	0.2%	0.1%	4.1%	2.4%
421	50	1103	5.6%	58.4%	12.4%	0.4%	0.3%	0.5%	0.1%	0.3%	0.0%	4.5%	1.9%	2.5%	0.3%	0.1%	5.0%	7.8%
422	50	1296	5.6%	58.4%	17.6%	0.1%	0.1%	0.2%	0.0%	0.1%	0.0%	4.1%	1.7%	1.9%	0.2%	0.1%	3.9%	6.1%
423	70	1348	5.5%	57.3%	15.8%	0.3%	0.2%	0.3%	0.0%	0.2%	0.1%	8.3%	3.5%	2.7%	0.9%	0.0%	1.1%	3.9%
424	70	1123	5.6%	59.1%	15.7%	0.3%	0.2%	0.4%	0.0%	0.2%	0.1%	7.5%	3.1%	2.8%	0.4%	0.1%	2.2%	2.0%
425	50	808	4.6%	48.2%	11.3%	0.4%	0.3%	0.5%	0.1%	0.3%	0.1%	5.5%	2.3%	3.3%	0.4%	0.4%	18.5%	3.7%
426	50	650	5.9%	62.1%	13.2%	0.2%	0.1%	0.2%	0.0%	0.1%	0.1%	5.8%	2.4%	3.0%	0.3%	0.1%	3.2%	3.5%
427	50	43	6.2%	64.9%	23.1%	0.1%	0.1%	0.1%	0.0%	0.1%	0.0%	2.4%	1.0%	1.9%	0.1%	0.0%	0.0%	0.0%
429	50	336	3.5%	37.0%	17.1%	0.4%	0.3%	0.5%	0.1%	0.3%	0.0%	3.1%	1.3%	0.6%	0.0%	0.6%	24.1%	11.2%
430	70	210	5.2%	54.6%	13.8%	0.6%	0.4%	0.7%	0.1%	0.4%	0.0%	4.7%	1.9%	2.8%	0.0%	0.3%	14.3%	0.0%
433	50	81	5.4%	56.3%	16.3%	0.5%	0.3%	0.6%	0.1%	0.3%	0.1%	10.7%	4.4%	2.2%	0.2%	0.1%	2.7%	0.0%
434	50	276	5.6%	58.9%	16.0%	1.0%	0.7%	1.2%	0.1%	0.6%	0.1%	8.4%	3.5%	1.9%	0.2%	0.0%	1.8%	0.0%
435	50	413	5.6%	58.3%	8.5%	0.2%	0.2%	0.3%	0.0%	0.1%	0.1%	6.8%	2.8%	0.6%	0.2%	0.1%	6.2%	9.9%
436	50	302	5.4%	56.4%	17.5%	0.3%	0.2%	0.4%	0.0%	0.2%	0.0%	3.5%	1.5%	1.1%	0.1%	0.2%	9.6%	3.4%
437	50	135	3.1%	32.8%	4.6%	0.6%	0.4%	0.7%	0.1%	0.4%	0.1%	5.3%	2.2%	1.2%	0.1%	0.6%	27.3%	20.7%
438	50	131	5.8%	60.6%	13.8%	0.2%	0.2%	0.3%	0.0%	0.2%	0.1%	8.9%	3.7%	3.4%	0.3%	0.0%	0.0%	2.6%
439	50	141	5.8%	60.7%	18.3%	0.3%	0.2%	0.4%	0.0%	0.2%	0.1%	5.0%	2.1%	1.2%	0.2%	0.1%	4.0%	1.6%
440	50	667	5.7%	59.6%	19.5%	0.3%	0.2%	0.3%	0.0%	0.2%	0.1%	7.5%	3.1%	2.0%	0.3%	0.0%	0.0%	1.3%
443	50	147	5.2%	54.6%	18.6%	0.7%	0.5%	0.8%	0.1%	0.4%	0.1%	6.3%	2.6%	1.1%	0.1%	0.0%	0.0%	8.9%
444	50	181	5.2%	54.7%	20.4%	0.2%	0.2%	0.3%	0.0%	0.1%	0.1%	7.5%	3.1%	1.9%	0.2%	0.0%	0.0%	6.0%
445	50	124	4.4%	45.9%	13.5%	1.1%	0.8%	1.3%	0.1%	0.7%	0.1%	5.1%	2.1%	0.6%	0.0%	0.2%	9.9%	14.2%
446	50	319	5.6%	59.1%	21.7%	0.4%	0.3%	0.5%	0.0%	0.3%	0.1%	6.4%	2.7%	1.6%	0.1%	0.0%	0.0%	1.3%
447	50	115	5.8%	60.4%	15.0%	0.5%	0.3%	0.5%	0.1%	0.3%	0.1%	9.7%	4.0%	3.1%	0.2%	0.0%	0.0%	0.0%
448	50	64	4.6%	48.1%	19.8%	0.2%	0.1%	0.2%	0.0%	0.1%	0.2%	15.8%	6.6%	4.0%	0.3%	0.0%	0.0%	0.0%
449	50	140	6.1%	63.7%	18.2%	0.5%	0.3%	0.6%	0.1%	0.3%	0.1%	6.0%	2.5%	1.6%	0.2%	0.0%	0.0%	0.0%
450	50	15	4.7%	49.2%	22.2%	0.1%	0.1%	0.1%	0.0%	0.1%	0.1%	14.1%	5.8%	3.3%	0.2%	0.0%	0.0%	0.0%
451	50	169	6.2%	64.6%	21.8%	0.1%	0.1%	0.1%	0.0%	0.1%	0.0%	3.7%	1.5%	1.5%	0.2%	0.0%	0.0%	0.0%
452	50	187	6.3%	66.0%	16.1%	0.7%	0.5%	0.8%	0.1%	0.5%	0.1%	5.5%	2.3%	1.1%	0.0%	0.0%	0.0%	0.0%
453	50	416	5.4%	56.3%	25.8%	0.4%	0.3%	0.4%	0.0%	0.2%	0.1%	5.1%	2.1%	1.6%	0.1%	0.0%	2.1%	0.0%
454	50	149	6.2%	65.1%	20.1%	0.4%	0.3%	0.4%	0.0%	0.2%	0.0%	3.9%	1.6%	1.4%	0.1%	0.0%	0.0%	0.0%
459	50	401	6.3%	66.4%	15.4%	0.3%	0.2%	0.4%	0.0%	0.2%	0.0%	4.5%	1.9%	1.0%	0.0%	0.0%	0.6%	2.6%
460	50	421	6.2%	64.7%	19.1%	0.3%	0.2%	0.3%	0.0%	0.2%	0.0%	4.5%	1.9%	1.5%	0.1%	0.0%	0.0%	0.9%
461	50	538	6.1%	64.4%	21.7%	0.4%	0.3%	0.5%	0.1%	0.3%	0.0%	3.4%	1.4%	0.8%	0.0%	0.0%	0.0%	0.7%
468	50	172	5.7%	59.4%	14.4%	0.2%	0.2%	0.3%	0.0%	0.1%	0.1%	5.0%	2.1%	1.3%	0.2%	0.1%	4.2%	7.0%
469	50	403	4.9%	51.4%	28.5%	0.6%	0.4%	0.7%	0.1%	0.4%	0.0%	2.7%	1.1%	0.8%	0.1%	0.0%	1.1%	7.2%
470	50	130	4.1%	43.5%	25.4%	1.6%	1.1%	1.9%	0.2%	1.0%	0.0%	3.9%	1.6%	1.0%	0.1%	0.0%	1.3%	13.2%
473	50	67	7.0%	72.9%	15.5%	0.2%	0.1%	0.2%	0.0%	0.1%	0.0%	1.9%	0.8%	1.3%	0.0%	0.0%	0.0%	0.0%
474	50	40	6.8%	71.7%	15.7%	0.4%	0.3%	0.5%	0.1%	0.3%	0.0%	1.8%	0.7%	1.8%	0.1%	0.0%	0.0%	0.0%
475	50	14	6.5%	68.0%	16.9%	0.4%	0.3%	0.5%	0.1%	0.3%	0.0%	4.1%	1.7%	1.1%	0.0%	0.0%	0.0%	0.0%
476	50	11	5.8%	60.6%	22.4%	0.5%	0.4%	0.6%	0.1%	0.3%	0.1%	5.5%	2.3%	1.4%	0.1%	0.0%	0.0%	0.0%
477	50	26	6.4%	67.0%	20.2%	0.3%	0.2%	0.3%	0.0%	0.2%	0.0%	2.7%	1.1%	1.5%	0.1%	0.0%	0.0%	0.0%
478	50	18	6.6%	69.0%	17.9%	0.2%	0.1%	0.2%	0.0%	0.1%	0.0%	3.2%	1.3%	1.2%	0.0%	0.0%	0.0%	0.0%
479	50	9	5.6%	59.1%	25.3%	0.1%	0.1%	0.2%	0.0%	0.1%	0.1%	6.2%	2.6%	0.6%	0.0%	0.0%	0.0%	0.0%
480	50	12	6.2%	64.9%	19.9%	0.3%	0.2%	0.4%	0.0%	0.2%	0.1%	4.9%	2.0%	0.7%	0.0%	0.0%	0.0%	0.0%
483	50	323	5.0%	52.8%	37.4%	0.2%	0.2%	0.3%	0.0%	0.1%	0.0%	2.2%	0.9%	0.8%	0.1%	0.0%	0.0%	0.0%
484	50	480	6.0%	63.1%	26.1%	0.6%	0.4%	0.7%	0.1%	0.4%	0.0%	1.5%	0.6%	0.6%	0.0%	0.0%	0.0%	0.0%
485	50	195	4.3%	45.4%	15.5%	0.7%	0.5%	0.8%	0.1%	0.5%	0.0%	3.1%	1.3%	0.7%	2.1%	0.4%	17.1%	7.3%
486	50	233	6.0%	62.4%	25.6%	0.2%	0.1%	0.2%	0.0%	0.1%	0.0%	2.9%	1.2%	1.1%	0.3%	0.0%	0.0%	0.0%
487	50	115	3.4%	36.1%	28.0%	0.4%	0.3%	0.5%	0.1%	0.3%	0.1%	5.5%	2.3%	1.5%	0.3%	0.0%	0.0%	21.3%
488	50	32	2.1%	22.3%	7.3%	0.4%	0.3%	0.5%	0.1%	0.3%	0.0%	1.9%	0.8%	0.2%	0.0%	1.5%	62.4%	0.0%
489	50	579	4.8%	50.8%	15.7%	0.5%	0.4%	0.6%	0.1%	0.3%	0.0%	3.5%	1.4%	1.7%	0.2%	0.3%	12.9%	6.8%
490	50	75	0.4%	3.8%	3.2%	0.0%	0.0%	0.0%	0.0%	0.0%	0.0%	0.8%	0.3%	0.0%	0.0%	1.6%	67.8%	22.1%
491	50	381	4.0%	42.1%	20.2%	0.2%	0.1%	0.2%	0.0%	0.1%	0.0%	3.5%	1.4%	1.1%	0.3%	0.4%	15.5%	10.8%
492	50	9	5.4%	56.2%	25.5%	1.0%	0.7%	1.1%	0.1%	0.6%	0.1%	6.2%	2.6%	0.4%	0.0%	0.0%	0.0%	0.0%
493	50	654	5.0%	52.9%	17.9%	0.5%	0.3%	0.6%	0.1%	0.3%	0.0%	3.6%	1.5%	1.7%	0.2%	0.1%	5.5%	9.8%
494	50	26	6.3%	66.3%	18.0%	0.3%	0.2%	0.4%	0.0%	0.2%	0.1%	5.0%	2.1%	1.0%	0.1%	0.0%	0.0%	0.0%
495	50	84	6.1%	64.1%	25.2%	0.2%	0.2%	0.3%	0.0%	0.2%	0.0%	2.2%	0.9%	0.4%	0.1%	0.0%	0.0%	0.0%
496	50	201	2.5%	26.1%	18.0%	0.3%	0.2%	0.3%	0.0%	0.2%	0.0%	3.5%	1.4%	1.0%	0.2%	0.6%	25.2%	20.4%
497	50	420	4.2%	44.0%	20.9%	0.2%	0.1%	0.2%	0.0%	0.1%	0.0%	3.3%	1.4%	1.0%	0.3%	0.3%	14.1%	9.8%

Traffic Flows and Breakdown by 16 Vehicle Classes (Year 2036)

Link No.	Speed Limit	Total Vehicle	19 - Motorcycles (MC)	01 - Private Cars (PC)	03 - Taxi	14 - Non-franchised Bus <=6.4t	15 - Non-franchised Bus 6.4-15t	16 - Non-franchised Bus >15t	12 - Private Light Bus <=3.5t	13 - Private Light Bus >3.5t	04 - Light Goods Vehicles <=2.5t	05 - Lt Goods Vehicles 2.5-3.5t	06 - Light Goods Vehicles >3.5t	07 - Heavy Goods Vehicles <=15t	08 - Heavy Goods Vehicles >15t	17 - Franchised Bus (SD)	18 - Franchised Bus (DD)	11 - Public Light Buses
	km/hr	2300-2400																
498	50	76	5.4%	56.2%	21.2%	0.2%	0.2%	0.3%	0.0%	0.2%	0.0%	4.5%	1.9%	0.8%	0.1%	0.0%	0.0%	9.0%
499	50	27	4.1%	42.9%	19.7%	0.0%	0.0%	0.0%	0.0%	0.0%	0.1%	5.4%	2.2%	0.3%	0.0%	0.0%	0.0%	25.3%
500	50	83	3.6%	37.4%	15.4%	0.1%	0.1%	0.2%	0.0%	0.1%	0.0%	3.7%	1.5%	0.5%	0.1%	0.3%	14.2%	22.8%
501	50	272	5.0%	52.7%	27.7%	0.3%	0.2%	0.4%	0.0%	0.2%	0.0%	3.8%	1.6%	1.0%	0.2%	0.0%	0.0%	6.9%
502	50	7	4.6%	48.7%	33.1%	0.5%	0.4%	0.6%	0.1%	0.3%	0.1%	8.1%	3.4%	0.0%	0.0%	0.0%	0.0%	0.0%
503	50	226	4.8%	50.8%	19.8%	0.1%	0.1%	0.1%	0.0%	0.1%	0.0%	3.3%	1.4%	0.9%	0.2%	0.3%	11.6%	6.6%
504	50	554	4.9%	51.3%	22.6%	0.4%	0.3%	0.5%	0.1%	0.3%	0.1%	6.4%	2.7%	1.8%	0.2%	0.1%	3.3%	5.0%
505	50	130	5.6%	58.9%	23.3%	0.2%	0.1%	0.2%	0.0%	0.1%	0.1%	6.5%	2.7%	1.9%	0.3%	0.0%	0.0%	0.0%
506	50	220	5.5%	58.2%	24.0%	0.3%	0.2%	0.3%	0.0%	0.2%	0.1%	6.5%	2.7%	1.7%	0.2%	0.0%	0.0%	0.0%
507	50	85	5.3%	55.5%	26.5%	0.5%	0.4%	0.6%	0.1%	0.3%	0.1%	5.4%	2.3%	2.3%	0.7%	0.0%	0.0%	0.0%
508	50	66	5.7%	59.9%	22.6%	0.1%	0.1%	0.1%	0.0%	0.1%	0.1%	6.6%	2.7%	1.8%	0.3%	0.0%	0.0%	0.0%
509	50	110	4.8%	49.9%	28.2%	0.6%	0.4%	0.7%	0.1%	0.4%	0.0%	3.6%	1.5%	1.6%	0.5%	0.0%	0.0%	7.8%
512	50	437	5.0%	52.3%	25.9%	0.5%	0.3%	0.6%	0.1%	0.3%	0.0%	3.9%	1.6%	1.6%	0.3%	0.0%	0.0%	7.6%
513	50	64	6.0%	62.5%	27.1%	0.2%	0.2%	0.3%	0.0%	0.1%	0.0%	2.1%	0.9%	0.4%	0.1%	0.0%	0.0%	0.0%
514	50	205	2.6%	27.0%	18.1%	0.2%	0.2%	0.3%	0.0%	0.2%	0.0%	3.5%	1.4%	1.0%	0.2%	0.6%	24.7%	20.0%
515	50	463	4.4%	46.1%	21.0%	0.2%	0.1%	0.2%	0.0%	0.1%	0.0%	3.2%	1.3%	1.0%	0.3%	0.3%	12.8%	8.9%
516	50	73	4.2%	44.0%	22.8%	0.1%	0.0%	0.1%	0.0%	0.0%	0.0%	3.2%	1.3%	0.7%	0.1%	0.3%	11.5%	11.7%
517	50	161	4.7%	49.0%	22.0%	0.2%	0.2%	0.3%	0.0%	0.1%	0.0%	3.5%	1.5%	1.4%	0.2%	0.1%	5.2%	11.7%
518	50	69	5.4%	56.9%	25.6%	0.3%	0.2%	0.4%	0.0%	0.2%	0.1%	6.2%	2.6%	1.7%	0.2%	0.0%	0.0%	0.0%
519	50	103	5.9%	61.9%	26.8%	0.2%	0.1%	0.2%	0.0%	0.1%	0.0%	2.5%	1.0%	0.9%	0.3%	0.0%	0.0%	0.0%
520	50	323	4.0%	42.4%	21.2%	0.3%	0.2%	0.3%	0.0%	0.2%	0.0%	3.8%	1.6%	1.1%	0.2%	0.3%	14.2%	10.1%
521	50	359	4.4%	45.8%	21.5%	0.2%	0.1%	0.2%	0.0%	0.1%	0.0%	3.1%	1.3%	1.0%	0.3%	0.4%	15.1%	6.5%
522	50	175	5.1%	53.8%	26.8%	0.4%	0.3%	0.5%	0.0%	0.3%	0.0%	3.6%	1.5%	0.7%	0.1%	0.0%	0.0%	6.9%
523	50	43	6.5%	68.5%	18.6%	0.1%	0.1%	0.2%	0.0%	0.1%	0.0%	3.2%	1.3%	1.1%	0.2%	0.0%	0.0%	0.0%
524	50	103	5.0%	52.1%	27.2%	0.6%	0.4%	0.7%	0.1%	0.4%	0.0%	2.1%	0.9%	0.4%	0.1%	0.0%	0.0%	10.0%
525	50	95	6.3%	66.1%	17.5%	0.1%	0.1%	0.2%	0.0%	0.1%	0.0%	2.6%	1.1%	1.0%	0.2%	0.0%	0.0%	4.8%
526	50	150	2.8%	29.6%	14.8%	0.2%	0.1%	0.2%	0.0%	0.1%	0.0%	4.1%	1.7%	1.4%	0.3%	0.7%	30.4%	13.7%
527	50	319	4.1%	42.9%	21.9%	0.2%	0.1%	0.2%	0.0%	0.1%	0.0%	3.1%	1.3%	0.9%	0.4%	0.4%	17.0%	7.3%
528	50	100	1.8%	18.9%	8.9%	0.1%	0.1%	0.2%	0.0%	0.1%	0.0%	1.2%	0.5%	0.5%	0.1%	1.0%	41.9%	24.6%
529	50	517	4.4%	46.4%	19.4%	0.2%	0.2%	0.3%	0.0%	0.1%	0.0%	4.5%	1.9%	1.4%	0.3%	0.3%	13.4%	7.1%
530	50	205	3.6%	37.9%	19.5%	0.3%	0.2%	0.4%	0.0%	0.2%	0.0%	2.6%	1.1%	1.0%	0.3%	0.5%	20.4%	11.9%
531	50	517	4.4%	46.4%	19.4%	0.2%	0.2%	0.3%	0.0%	0.1%	0.0%	4.5%	1.9%	1.4%	0.3%	0.3%	13.4%	7.1%
532	50	82	5.9%	61.5%	27.0%	0.2%	0.1%	0.2%	0.0%	0.1%	0.0%	2.9%	1.2%	0.7%	0.1%	0.0%	0.0%	0.0%
533	50	75	5.3%	55.4%	24.9%	0.4%	0.3%	0.4%	0.0%	0.2%	0.1%	6.8%	2.8%	2.8%	0.7%	0.0%	0.0%	0.0%
534	50	207	3.6%	37.7%	19.5%	0.3%	0.2%	0.4%	0.0%	0.2%	0.0%	2.9%	1.2%	1.1%	0.3%	0.5%	20.2%	11.9%
535	50	571	4.5%	47.5%	18.9%	0.2%	0.2%	0.3%	0.0%	0.1%	0.1%	5.3%	2.2%	1.6%	0.4%	0.3%	12.1%	6.4%
536	50	339	4.4%	46.6%	18.9%	0.4%	0.3%	0.5%	0.1%	0.3%	0.1%	8.4%	3.5%	2.5%	0.4%	0.1%	5.4%	8.2%
537	50	238	3.3%	35.1%	16.8%	0.3%	0.2%	0.4%	0.0%	0.2%	0.0%	3.4%	1.4%	1.1%	0.2%	0.5%	22.3%	14.6%
538	50	433	4.5%	47.3%	20.0%	0.2%	0.1%	0.2%	0.0%	0.1%	0.0%	3.6%	1.5%	1.1%	0.4%	0.3%	14.3%	6.3%
539	50	217	2.4%	24.7%	10.4%	0.1%	0.1%	0.1%	0.0%	0.1%	0.0%	2.9%	1.2%	0.8%	0.1%	0.9%	40.1%	16.1%
540	50	577	4.5%	47.6%	17.4%	0.3%	0.2%	0.3%	0.0%	0.2%	0.0%	4.3%	1.8%	1.9%	0.4%	0.3%	12.2%	8.5%
543	50	338	3.7%	38.9%	13.9%	0.4%	0.3%	0.5%	0.0%	0.2%	0.0%	3.1%	1.3%	1.0%	0.1%	0.6%	25.7%	10.3%
544	50	577	4.5%	47.6%	17.4%	0.3%	0.2%	0.3%	0.0%	0.2%	0.0%	4.3%	1.8%	1.9%	0.4%	0.3%	12.2%	8.5%
545	50	338	3.7%	38.9%	13.9%	0.4%	0.3%	0.5%	0.0%	0.2%	0.0%	3.1%	1.3%	1.0%	0.1%	0.6%	25.7%	10.3%
546	50	422	4.2%	44.0%	14.1%	0.2%	0.2%	0.3%	0.0%	0.2%	0.0%	3.9%	1.6%	2.0%	0.5%	0.4%	16.6%	11.6%
547	50	637	4.4%	46.7%	16.6%	0.3%	0.2%	0.3%	0.0%	0.2%	0.0%	3.5%	1.5%	1.7%	0.4%	0.3%	11.0%	12.9%
548	50	49	6.1%	63.8%	22.0%	0.1%	0.1%	0.2%	0.0%	0.1%	0.0%	4.2%	1.7%	1.4%	0.2%	0.0%	0.0%	0.0%
549	50	557	4.3%	45.3%	18.7%	0.4%	0.3%	0.4%	0.0%	0.2%	0.0%	3.8%	1.6%	1.3%	0.2%	0.4%	16.8%	6.3%
550	50	629	4.7%	48.9%	14.3%	0.2%	0.1%	0.2%	0.0%	0.1%	0.0%	3.9%	1.6%	1.9%	0.4%	0.3%	12.2%	11.1%
551	50	457	4.1%	42.6%	17.4%	0.3%	0.2%	0.4%	0.0%	0.2%	0.0%	3.4%	1.4%	1.2%	0.1%	0.5%	20.5%	7.6%
552	50	544	4.7%	49.2%	13.0%	0.2%	0.1%	0.2%	0.0%	0.1%	0.0%	4.4%	1.8%	2.2%	0.4%	0.3%	14.2%	9.2%
553	50	6	3.8%	39.3%	42.2%	0.0%	0.0%	0.0%	0.0%	0.0%	0.1%	10.3%	4.3%	0.0%	0.0%	0.0%	0.0%	0.0%
554	50	123	4.5%	46.9%	18.1%	0.2%	0.1%	0.2%	0.0%	0.1%	0.0%	2.8%	1.2%	1.4%	0.2%	0.0%	0.0%	24.2%
555	50	690	4.3%	45.6%	18.8%	0.4%	0.3%	0.4%	0.0%	0.2%	0.0%	3.2%	1.3%	1.2%	0.1%	0.4%	17.8%	5.9%
556	50	509	4.6%	48.2%	12.1%	0.2%	0.1%	0.2%	0.0%	0.1%	0.0%	4.6%	1.9%	2.2%	0.4%	0.4%	15.1%	9.9%
557	50	690	4.3%	45.6%	18.8%	0.4%	0.3%	0.4%	0.0%	0.2%	0.0%	3.2%	1.3%	1.2%	0.1%	0.4%	17.8%	5.9%
558	50	752	4.6%	48.5%	14.3%	0.2%	0.2%	0.3%	0.0%	0.1%	0.1%	5.0%	2.1%	2.2%	0.4%	0.3%	14.6%	7.1%
559	50	233	5.2%	54.8%	31.0%	0.2%	0.2%	0.3%	0.0%	0.2%	0.0%	4.4%	1.8%	1.5%	0.4%	0.0%	0.0%	0.0%
560	50	230	5.6%	59.1%	23.3%	0.3%	0.2%	0.3%	0.0%	0.2%	0.1%	4.9%	2.0%	1.6%	0.3%	0.0%	0.0%	2.0%
561	50	511	5.3%	55.5%	26.4%	0.3%	0.2%	0.4%	0.0%	0.2%	0.0%	4.0%	1.6%	1.2%	0.2%	0.0%	1.3%	3.2%
562	50	390	5.1%	53.4%	28.3%	0.2%	0.2%	0.3%	0.0%	0.2%	0.0%	4.1%	1.7%	1.4%	0.3%	0.0%	1.7%	3.1%
563	50	396	5.4%	56.7%	28.8%	0.2%	0.2%	0.3%	0.0%	0.2%	0.0%	4.0%	1.7%	1.3%	0.3%	0.0%	0.0%	0.9%
564	50	332	5.7%	59.6%	23.9%	0.3%	0.2%	0.4%	0.0%	0.2%	0.0%	4.0%	1.6%	1.2%	0.2%	0.0%	0.0%	2.4%
565	50	123	5.2%	54.3%	22.2%	0.3%	0.2%	0.3%	0.0%	0.2%	0.0%	2.5%	1.0%	1.1%	0.3%	0.1%	5.4%	6.9%
566	50	308	5.2%	54.9%	27.9%	0.3%	0.2%	0.4%	0.0%	0.2%	0.0%	3.3%	1.4%	0.9%	0.1%	0.1%	2.2%	2.8%
567	50	13	5.7%	60.1%	26.2%	0.2%	0.2%	0.3%	0.0%	0.2%	0.0%	4.3%	1.8%	0.9%	0.1%	0.0%	0.0%	0.0%
568	50	95	4.8%	50.0%	22.9%	0.3%	0.2%	0.3%	0.0%	0.2%	0.1%	6.5%	2.7%	1.5%	0.3%	0.0%	0.0%	10.2%
569	50	7	4.6%	47.8%	33.1%	0.4%	0.3%	0.5%	0.1%	0.3%	0.1%	8.1%	3.4%	1.1%	0.2%	0.0%	0.0%	0.0%
570	50	15	5.9%	61.4%	22.8%	0.6%	0.4%	0.7%	0.1%	0.4%	0.0%	4.0%	1.6%	1.6%	0.5%	0.0%	0.0%	0.0%
571	50	229	5.0%	52.4%	21.6%	0.4%	0.2%	0.4%	0.0%	0.2%	0.0%	2.8%	1.1%	1.2%	0.2%	0.0%	0.0%	14.4%
572	50	25	3.4%	35.2%	15.5%	0.3%	0.2%	0.3%	0.0%	0.2%	0.0%	3.2%	1.3%	1.2%	0.3%	0.0%	0.0%	38.9%
573	50	208	4.5%	47.3%	21.5%	0.4%	0.3%	0.4%	0.0%	0.2%	0.0%	2.5%	1.1%	1.0%	0.1%	0.0%	0.0%	20.6%
574	50	129	5.1%	53.8%	22.3%	0.3%	0.2%	0.3%	0.0%	0.2%	0.1%	5.9%	2.4%	1.6%	0.3%	0.0%	0.0%	7.5%
575	50	12	6.0%	62.6%	21.7%	0.5%	0.3%	0.5%	0.1%	0.3%	0.0%	4.8%	2.0%	1.1%	0.3%	0.0%	0.0%	0.0%
576	50	153	4.9%	51.0%	24.1%	0.3%	0.2%	0.3%	0.0%	0.2%	0.1%	6.4%	2.7%	1.7%	0.3%	0.0%	0.0%	7.8%
577	50	15	1.4%	14.4%	15.4%	0.0%	0.0%	0.0%	0.0%	0.0%	0.0%	3.8%	1.6%	0.0%	0.0%	0.0%	0.0%	63.4%
578	50	42	4.6%	48.4%	20.0%	0.2%	0.1%	0.2%	0.0%	0.1%	0.0%	3.5%	1.4%	0.9%	0.2%	0.0%	0.0%	20.2%
579	50	7	4.6%	48.1%	34.5%	0.1%	0.1%	0.2%	0.0%	0.1%	0.1%	8.4%	3.5%	0.3%	0.0%	0.0%	0.0%	0.0%
580	50	21	3.4%	36.0%	11.0%	0.1%	0.1%	0.1%	0.0%	0.0%	0.0%	2.7%	1.1%	0.2%	0.0%	0.0%	0.0%	45.2%
581	50	29	4.4%	46.2%	13.4%	0.1%	0.1%	0.1%	0.0%	0.1%	0.0%	3.9%	1.6%	0.7%	0.1%	0.0%	0.0%	29.2%
582	50	277	5.6%	58.3%	23.1%	0.2%	0.1%	0.2%	0.0%	0.1%	0.1%	6.1%	2.5%	2.2%	0.2%	0.0%	0.0%	1.2%
583	50	241	5.6%	59.2%	23.2%	0.2%	0.1%	0.2%	0.0%	0.1%	0.1%	6.3%	2.6%	2.3%	0.2%	0.0%	0.0%	0.0%
584	50	241	5.6%	59.2%	23.2%	0.2%	0.1%	0.2%	0.0%	0.1%	0.1%	6.3%	2.6%	2.3%	0.2%	0.0%	0.0%	0.0%
585	50	504	5.3%	55.9%	25.2%	0.3%	0.2%	0.3%	0.0%	0.2%	0.1%	7.2%	3.0%	2.1%	0.2%	0.0%	0.0%	0.0%
586	50	418	5.5%	58.0%	23.6%	0.2%	0.1%	0.2%	0.0%	0.1%	0.1%	6.8%	2.8%	2.4%	0.2%	0.0%	0.0%	0.0%
587	50	108	4.4%	45.6%	30.7%	0.7%	0.5%	0.9%	0.1%	0.5%	0.1%	10.2%	4.2%	1.8%	0.3%	0.0%	0.0%	0.0%
588	70	1351	4.8%	50.4%	30.8%	0.5%	0.3%	0.5%	0.1%	0.3%	0.1%	5.3%	2.2%	2.2%	0.5%	0.0%	2.0%	0.0%
589	70	402	5.5%	58.2%	22.7%	0.3%	0.2%	0.3%	0.0%	0.2%	0.0%	3.1%	1.3%	1.4%	0.4%	0.1%	6.2%	0.0%
590	70	1351	4.8%	50.4%	30.8%	0.5%	0.3%	0.5%	0.1%	0.3%	0.1%	5.3%	2.2%	2.2%	0.5%	0.0%	2.0%	0.0%
591	70	807	6.0%	63.3%	18.5%	0.2%	0.2%	0.3%	0.0%	0.2%	0.0%	3.9%	1.6%	1.2%	0.2%	0.1%	4.2%	0.0%
594	50	528	4.5%	47.3%	24.3%	0.5%	0.3%	0.6%	0.1%	0.3%	0.0%	2.6%	1.1%	0.7%	0.1%	0.2%	10.0%	7.3%
595	50	379	4.9%	51.0%	20.2%	0.2%	0.1%	0.2%	0.0%	0.1%	0.0%	3.5%	1.5%	0.7%	0.1%	0.4%	16.3%	0.8%
596	50	495	4.6%	47.8%	25.0%	0.5%	0.3%	0.6%	0.1%	0.3%	0.0%	2.3%	0.9%	0.5%	0.0%	0.2%	10.7%	6.1%
597	50	538	5.2%	54.9%	19.9%	0.2%	0.1%	0.2%	0.0%	0.1%	0.0%	3.9%	1.6%	1.2%	0.2%	0.3%	11.5%	0.5%
598	50	634	5.1%	53.8%	23.4%	0.5%	0.3%	0.6%	0.1%	0.3%	0.0%	3.5%	1.5%	1.0%	0.1%	0.1%	5.0%	4.8%
599	50	359	4.5%	47.6%	29.1%	0.4%	0.3%	0.4%	0.0%	0.2%	0.0%	3.6%	1.5%	1.7%	0.3%	0.2%	9.2%	0.8%
600	50	525	5.7%	59.7%	28.8%	0.6%	0.5%	0.7%	0.1%	0.4%	0.0%	2.1%	0.9%	0.5%	0.0%	0.0%	0.0%	0.0%
601	50	279	5.1%	53.9%	30.5%	0.4%	0.3%	0.4%	0.0%	0.2%	0.0%	4.8%	2.0%	2.1%	0.3%	0.0%	0.0%	0.0%
602	50	192	5.7%	60.0%	18.2%	0.3%	0.2%	0.3%	0.0%	0.2%	0.1%	5.3%	2.2%	2.6%	0.3%	0.0%	0.0%	4.4%
603	50	6	3.7%	39.1%	41.9%	0.0%	0.0%	0.0%	0.0%	0.0%	0.1%	10.3%	4.3%	0.4%	0.1%	0.0%	0.0%	0.0%
604	50	303	5.4%	57.2%	22.1%	0.3%	0.2%	0.3%	0.0%	0.2%	0.1%	5.9%	2.4%	2.7%	0.4%	0.0%	0.0%	2.8%
605	50	294	5.6%	58.8%	22.7%	0.3%	0.2%	0.4%	0.0%	0.2%	0.1%	6.1%	2.5%	2.7%	0.4%	0.0%	0.0%	0.0%
606	50	97	5.4%	56.9%	25.3%	0.4%	0.3%	0.5%	0.1%	0.3%	0.1%	6.5%	2.7%	1.5%	0.2%	0.0%	0.0%	0.0%
607	50	6	3.8%	39.4%	42.2%	0.0%	0.0%	0.0%	0.0%	0.0%	0.1%	10.3%	4.3%	0.0%	0.0%	0.0%	0.0%	0.0%
608	50	510	3.7%	39.3%	24.1%	0.2%	0.1%	0.2%	0.0%	0.1%	0.0%	2.6%	1.1%	1.1%	0.3%	0.6%	24.0%	2.5%

Traffic Flows and Breakdown by 16 Vehicle Classes (Year 2036)

Link No.	Speed Limit	Total Vehicle	19 - Motorcycles (MC)	01 - Private Cars (PC)	03 - Taxi	14 - Non-franchised Bus <=6.4t	15 - Non-franchised Bus 6.4-15t	16 - Non-franchised Bus >15t	12 - Private Light Bus <=3.5t	13 - Private Light Bus >3.5t	04 - Light Goods Vehicles <=2.5t	05 - Lt Goods Vehicles 2.5-3.5t	06 - Light Goods Vehicles >3.5t	07 - Heavy Goods Vehicles <=15t	08 - Heavy Goods Vehicles >15t	17 - Franchised Bus (SD)	18 - Franchised Bus (DD)	11 - Public Light Buses
	km/hr	2300-2400																
609	50	779	4.6%	48.7%	19.7%	0.4%	0.3%	0.4%	0.0%	0.2%	0.0%	3.1%	1.3%	1.1%	0.1%	0.3%	12.2%	7.4%
610	50	1007	4.4%	46.7%	19.1%	0.4%	0.2%	0.4%	0.0%	0.2%	0.0%	3.1%	1.3%	1.0%	0.1%	0.3%	14.2%	8.5%
611	50	445	3.2%	33.6%	10.2%	0.2%	0.2%	0.3%	0.0%	0.1%	0.0%	3.6%	1.5%	1.2%	0.1%	0.6%	27.6%	17.6%
612	70	549	3.9%	40.6%	27.3%	0.3%	0.2%	0.4%	0.0%	0.2%	0.1%	4.9%	2.0%	1.1%	0.1%	0.0%	0.9%	17.9%
613	70	609	6.4%	67.5%	21.3%	0.2%	0.2%	0.3%	0.0%	0.1%	0.0%	2.1%	0.9%	0.6%	0.1%	0.0%	0.4%	0.0%
614	70	609	6.4%	67.5%	21.3%	0.2%	0.2%	0.3%	0.0%	0.1%	0.0%	2.1%	0.9%	0.6%	0.1%	0.0%	0.4%	0.0%
615	70	549	3.9%	40.6%	27.3%	0.3%	0.2%	0.4%	0.0%	0.2%	0.1%	4.9%	2.0%	1.1%	0.1%	0.0%	0.9%	17.9%
617	50	547	3.9%	40.8%	16.0%	0.4%	0.3%	0.4%	0.0%	0.2%	0.0%	3.8%	1.6%	0.8%	0.1%	0.6%	27.4%	3.5%
618	70	634	4.8%	50.4%	33.4%	0.2%	0.2%	0.3%	0.0%	0.1%	0.0%	4.1%	1.7%	1.4%	0.3%	0.0%	0.0%	3.0%
619	50	1109	4.7%	49.0%	21.2%	0.4%	0.3%	0.5%	0.1%	0.3%	0.0%	3.2%	1.3%	0.8%	0.1%	0.4%	15.3%	2.5%
620	50	682	5.2%	54.9%	23.4%	0.4%	0.3%	0.5%	0.1%	0.3%	0.0%	3.6%	1.5%	0.9%	0.1%	0.1%	4.7%	4.0%
621	50	420	4.1%	43.4%	25.8%	0.2%	0.1%	0.2%	0.0%	0.1%	0.0%	2.8%	1.2%	1.1%	0.3%	0.2%	10.6%	9.8%
622	50	735	5.3%	55.4%	23.4%	0.4%	0.3%	0.5%	0.1%	0.3%	0.0%	3.6%	1.5%	0.9%	0.1%	0.1%	4.3%	3.7%
623	50	676	5.3%	55.7%	23.5%	0.4%	0.3%	0.5%	0.1%	0.3%	0.0%	3.1%	1.3%	0.9%	0.1%	0.1%	4.7%	3.7%
624	50	515	5.1%	53.6%	23.1%	0.4%	0.3%	0.5%	0.1%	0.3%	0.0%	3.2%	1.3%	0.8%	0.1%	0.1%	6.2%	4.9%
625	50	712	4.4%	46.5%	18.0%	0.2%	0.1%	0.2%	0.0%	0.1%	0.0%	3.2%	1.3%	0.8%	0.2%	0.1%	6.3%	18.3%
627	50	420	4.1%	43.4%	25.8%	0.2%	0.1%	0.2%	0.0%	0.1%	0.0%	2.8%	1.2%	1.1%	0.3%	0.2%	10.6%	9.8%
628	50	292	4.9%	51.0%	6.7%	0.2%	0.2%	0.3%	0.0%	0.2%	0.0%	3.9%	1.6%	0.4%	0.0%	0.0%	0.0%	30.7%
629	70	634	4.8%	50.4%	33.4%	0.2%	0.2%	0.3%	0.0%	0.1%	0.0%	4.1%	1.7%	1.4%	0.3%	0.0%	0.0%	3.0%
630	70	1158	5.1%	53.1%	25.8%	0.2%	0.2%	0.3%	0.0%	0.1%	0.0%	4.2%	1.7%	1.3%	0.2%	0.0%	0.0%	7.7%
631	50	175	5.5%	57.3%	13.5%	0.1%	0.1%	0.1%	0.0%	0.1%	0.0%	4.3%	1.8%	1.4%	0.4%	0.2%	10.5%	4.6%
632	50	284	4.3%	44.8%	23.1%	0.2%	0.1%	0.2%	0.0%	0.1%	0.0%	3.3%	1.4%	0.5%	0.1%	0.2%	10.6%	11.0%
633	50	74	3.7%	39.0%	10.6%	0.1%	0.1%	0.2%	0.0%	0.1%	0.1%	5.4%	2.2%	1.9%	0.5%	0.6%	24.8%	10.8%
634	50	266	4.5%	47.6%	24.6%	0.2%	0.1%	0.2%	0.0%	0.1%	0.0%	3.5%	1.4%	0.5%	0.1%	0.3%	11.3%	5.4%
640	50	63	5.7%	60.2%	24.2%	0.2%	0.1%	0.2%	0.0%	0.1%	0.1%	5.5%	2.3%	1.2%	0.2%	0.0%	0.0%	0.0%
641	50	115	5.4%	57.1%	22.9%	0.1%	0.1%	0.2%	0.0%	0.1%	0.1%	4.9%	2.0%	1.0%	0.1%	0.0%	0.0%	6.0%
642	50	295	4.0%	42.3%	20.6%	0.3%	0.2%	0.4%	0.0%	0.2%	0.0%	4.7%	1.9%	1.3%	0.2%	0.0%	0.0%	23.8%
643	50	393	4.5%	46.7%	21.5%	0.3%	0.2%	0.4%	0.0%	0.2%	0.0%	4.5%	1.9%	1.5%	0.3%	0.0%	0.0%	17.8%
644	50	279	4.1%	42.5%	20.9%	0.4%	0.3%	0.5%	0.1%	0.3%	0.0%	4.3%	1.8%	1.7%	0.4%	0.0%	0.0%	22.7%
645	50	132	4.9%	51.3%	28.3%	0.8%	0.6%	1.0%	0.1%	0.5%	0.1%	5.3%	2.2%	2.6%	0.7%	0.0%	0.0%	1.7%
646	50	19	5.8%	61.0%	22.7%	1.5%	1.1%	1.8%	0.2%	1.0%	0.0%	3.0%	1.2%	0.7%	0.0%	0.0%	0.0%	0.0%
647	50	187	4.3%	44.9%	14.3%	0.3%	0.2%	0.4%	0.0%	0.2%	0.1%	7.4%	3.1%	2.4%	0.1%	0.1%	3.6%	18.6%
648	50	333	4.3%	45.6%	15.8%	0.3%	0.2%	0.4%	0.0%	0.2%	0.1%	7.5%	3.1%	1.9%	0.1%	0.0%	2.0%	18.3%
649	50	269	4.9%	51.8%	17.4%	0.4%	0.3%	0.5%	0.0%	0.3%	0.1%	8.7%	3.6%	2.2%	0.1%	0.1%	2.5%	7.2%
650	50	390	5.1%	53.2%	20.0%	0.4%	0.3%	0.4%	0.0%	0.2%	0.1%	7.3%	3.0%	1.3%	0.1%	0.0%	1.7%	6.9%
651	50	42	4.3%	44.8%	19.0%	0.7%	0.5%	0.8%	0.1%	0.4%	0.2%	15.8%	6.5%	6.4%	0.4%	0.0%	0.0%	0.0%
652	50	163	5.1%	53.5%	23.9%	0.4%	0.3%	0.5%	0.1%	0.3%	0.1%	7.1%	2.9%	1.3%	0.1%	0.0%	0.0%	4.5%
653	50	49	6.1%	64.1%	23.0%	0.3%	0.2%	0.4%	0.0%	0.2%	0.0%	3.3%	1.4%	0.9%	0.1%	0.0%	0.0%	0.0%
654	50	7	4.6%	47.9%	31.7%	0.2%	0.2%	0.3%	0.0%	0.1%	0.1%	7.8%	3.2%	3.0%	1.0%	0.0%	0.0%	0.0%
657	50	74	5.8%	60.8%	26.1%	0.2%	0.2%	0.3%	0.0%	0.1%	0.0%	4.1%	1.7%	0.6%	0.1%	0.0%	0.0%	0.0%
658	50	81	6.4%	66.8%	19.7%	0.2%	0.2%	0.3%	0.0%	0.2%	0.0%	3.9%	1.6%	0.6%	0.0%	0.0%	0.0%	0.0%
659	50	29	6.6%	69.6%	18.5%	0.4%	0.3%	0.4%	0.0%	0.2%	0.0%	2.1%	0.9%	0.9%	0.0%	0.0%	0.0%	0.0%
660	50	51	6.8%	71.3%	17.3%	0.2%	0.2%	0.3%	0.0%	0.2%	0.0%	2.1%	0.9%	0.7%	0.0%	0.0%	0.0%	0.0%
661	50	449	5.9%	62.3%	24.1%	0.6%	0.4%	0.7%	0.1%	0.4%	0.0%	2.3%	0.9%	0.8%	0.0%	0.0%	1.5%	0.0%
662	50	241	5.1%	53.5%	36.7%	0.3%	0.2%	0.3%	0.0%	0.2%	0.0%	2.1%	0.9%	0.8%	0.1%	0.0%	0.0%	0.0%
665	70	44	6.0%	62.5%	24.0%	0.6%	0.4%	0.7%	0.1%	0.4%	0.0%	2.8%	1.2%	1.2%	0.1%	0.0%	0.0%	0.0%
669	70	435	6.0%	63.1%	17.7%	0.3%	0.2%	0.4%	0.0%	0.2%	0.0%	4.8%	2.0%	2.0%	0.3%	0.1%	2.8%	0.0%
670	50	284	5.9%	61.4%	21.1%	0.2%	0.2%	0.3%	0.0%	0.2%	0.0%	3.2%	1.3%	1.5%	0.4%	0.1%	4.3%	0.0%
671	70	151	6.3%	66.2%	11.4%	0.4%	0.3%	0.5%	0.1%	0.3%	0.1%	7.9%	3.3%	2.9%	0.2%	0.0%	0.0%	0.0%
672	70	195	6.2%	65.4%	14.3%	0.5%	0.3%	0.6%	0.1%	0.3%	0.1%	6.8%	2.8%	2.5%	0.2%	0.0%	0.0%	0.0%
674	50	618	5.8%	60.4%	24.5%	0.2%	0.2%	0.3%	0.0%	0.2%	0.0%	4.3%	1.8%	0.8%	0.1%	0.0%	1.1%	0.4%
675	50	181	5.8%	60.9%	22.6%	0.2%	0.1%	0.2%	0.0%	0.1%	0.0%	3.0%	1.2%	0.7%	0.1%	0.1%	3.7%	1.3%
676	50	43	6.1%	63.9%	23.9%	0.2%	0.2%	0.3%	0.0%	0.1%	0.0%	3.3%	1.4%	0.5%	0.0%	0.0%	0.0%	0.0%
677	50	51	6.4%	67.3%	20.5%	0.2%	0.2%	0.3%	0.0%	0.2%	0.0%	3.0%	1.2%	0.5%	0.0%	0.0%	0.0%	0.0%
678	50	140	4.9%	51.5%	26.3%	0.6%	0.4%	0.6%	0.1%	0.4%	0.1%	8.2%	3.4%	3.3%	0.4%	0.0%	0.0%	0.0%
679	50	65	5.8%	60.7%	15.1%	0.1%	0.1%	0.2%	0.0%	0.1%	0.1%	9.4%	3.9%	4.1%	0.5%	0.0%	0.0%	0.0%
680	50	137	4.4%	46.0%	22.2%	0.1%	0.1%	0.2%	0.0%	0.1%	0.0%	3.9%	1.6%	1.6%	0.3%	0.0%	0.0%	19.5%
681	50	157	5.0%	52.9%	24.2%	0.6%	0.4%	0.7%	0.1%	0.4%	0.1%	6.0%	2.5%	2.1%	0.2%	0.0%	0.0%	4.7%
682	50	52	5.8%	60.9%	25.3%	0.1%	0.1%	0.1%	0.0%	0.1%	0.0%	4.4%	1.8%	1.1%	0.2%	0.0%	0.0%	0.0%
683	50	67	5.9%	61.8%	17.8%	0.4%	0.3%	0.4%	0.0%	0.2%	0.1%	6.0%	2.5%	1.3%	0.0%	0.0%	0.0%	3.4%
684	50	99	5.6%	58.5%	24.8%	0.4%	0.3%	0.4%	0.0%	0.2%	0.1%	5.2%	2.2%	2.0%	0.3%	0.0%	0.0%	0.0%
685	50	171	5.2%	55.0%	24.7%	0.5%	0.4%	0.6%	0.1%	0.3%	0.1%	6.9%	2.8%	3.0%	0.4%	0.0%	0.0%	0.0%
686	50	226	4.6%	47.9%	11.7%	0.4%	0.2%	0.4%	0.0%	0.2%	0.1%	8.8%	3.7%	3.3%	0.3%	0.1%	3.0%	15.4%
687	50	90	5.0%	52.3%	22.3%	0.1%	0.1%	0.1%	0.0%	0.1%	0.1%	12.5%	5.2%	2.0%	0.1%	0.0%	0.0%	0.0%
688	50	82	5.2%	54.3%	29.0%	0.2%	0.2%	0.3%	0.0%	0.1%	0.1%	6.9%	2.8%	0.9%	0.0%	0.0%	0.0%	0.0%
689	50	205	4.7%	49.4%	28.7%	0.8%	0.6%	1.0%	0.1%	0.5%	0.0%	3.2%	1.3%	1.4%	0.1%	0.1%	3.3%	4.7%
690	50	205	4.7%	49.5%	28.7%	0.8%	0.6%	0.9%	0.1%	0.5%	0.0%	3.2%	1.3%	1.4%	0.1%	0.1%	3.3%	4.7%
691	50	249	5.1%	53.9%	27.3%	0.2%	0.1%	0.2%	0.0%	0.1%	0.1%	8.0%	3.3%	1.5%	0.1%	0.0%	0.0%	0.0%
692	50	249	5.1%	53.9%	27.3%	0.2%	0.1%	0.2%	0.0%	0.1%	0.1%	8.0%	3.3%	1.5%	0.1%	0.0%	0.0%	0.0%
693	50	93	4.1%	43.1%	27.6%	0.3%	0.2%	0.4%	0.0%	0.2%	0.1%	13.8%	5.7%	3.9%	0.5%	0.0%	0.0%	0.0%
695	50	274	5.0%	52.5%	27.5%	0.2%	0.1%	0.2%	0.0%	0.1%	0.1%	9.2%	3.8%	1.3%	0.0%	0.0%	0.0%	0.0%
696	50	6	3.8%	39.4%	42.2%	0.0%	0.0%	0.0%	0.0%	0.0%	0.1%	10.3%	4.3%	0.0%	0.0%	0.0%	0.0%	0.0%
697	50	67	5.2%	54.1%	15.4%	0.3%	0.2%	0.4%	0.0%	0.2%	0.1%	4.9%	2.0%	3.3%	0.2%	0.2%	10.0%	3.4%
698	70	285	6.6%	68.9%	11.8%	1.3%	0.9%	1.5%	0.2%	0.8%	0.0%	3.4%	1.4%	3.2%	0.0%	0.0%	0.0%	0.0%
699	50	113	0.2%	1.9%	2.1%	0.0%	0.0%	0.0%	0.0%	0.0%	0.0%	0.5%	0.2%	0.0%	0.0%	2.0%	86.0%	7.0%
700	70	1569	4.2%	43.9%	26.7%	0.2%	0.1%	0.2%	0.0%	0.1%	0.1%	5.0%	2.1%	1.0%	0.1%	0.1%	5.7%	10.5%
701	70	380	5.3%	55.9%	14.1%	0.7%	0.5%	0.8%	0.1%	0.4%	0.1%	10.6%	4.4%	1.8%	0.2%	0.0%	2.1%	3.0%
702	70	1556	4.2%	43.9%	26.6%	0.2%	0.1%	0.2%	0.0%	0.1%	0.1%	5.0%	2.1%	1.0%	0.1%	0.1%	5.7%	10.6%
704	70	1488	4.0%	41.9%	22.9%	0.3%	0.2%	0.4%	0.0%	0.2%	0.0%	4.7%	2.0%	1.2%	0.1%	0.2%	10.7%	10.9%
705	70	1681	4.2%	44.4%	21.9%	0.4%	0.3%	0.4%	0.0%	0.2%	0.0%	4.7%	1.9%	1.2%	0.1%	0.2%	9.6%	10.3%
706	70	1213	5.0%	52.3%	22.2%	0.1%	0.0%	0.1%	0.0%	0.0%	0.0%	2.6%	1.1%	0.9%	0.1%	0.1%	4.8%	10.6%
712	50	420	5.3%	55.8%	30.0%	0.5%	0.4%	0.6%	0.1%	0.3%	0.0%	3.2%	1.3%	1.0%	0.1%	0.0%	0.7%	0.5%
713	50	29	4.6%	48.7%	18.0%	0.3%	0.2%	0.4%	0.0%	0.2%	0.0%	2.0%	0.8%	0.7%	0.1%	0.5%	23.4%	0.0%
714	50	22	5.1%	53.9%	27.1%	0.3%	0.2%	0.4%	0.0%	0.2%	0.1%	6.2%	2.6%	2.9%	0.8%	0.0%	0.0%	0.0%
715	50	21	5.9%	61.8%	24.3%	0.4%	0.3%	0.4%	0.0%	0.2%	0.0%	3.1%	1.3%	1.7%	0.5%	0.0%	0.0%	0.0%
716	50	92	4.9%	51.7%	19.9%	0.2%	0.1%	0.2%	0.0%	0.1%	0.1%	5.6%	2.3%	1.7%	0.2%	0.3%	12.7%	0.0%
717	50	512	5.4%	56.7%	26.1%	0.4%	0.3%	0.5%	0.1%	0.3%	0.0%	3.9%	1.6%	1.4%	0.2%	0.1%	3.2%	0.0%
718	50	744	5.7%	60.2%	19.7%	0.5%	0.3%	0.6%	0.1%	0.3%	0.0%	4.8%	2.0%	1.8%	0.2%	0.0%	1.6%	2.1%
719	50	445	5.2%	54.7%	26.7%	0.7%	0.5%	0.8%	0.1%	0.5%	0.0%	4.4%	1.8%	1.4%	0.2%	0.0%	0.6%	2.3%
720	50	148	6.2%	64.5%	22.9%	0.7%	0.5%	0.8%	0.1%	0.4%	0.0%	2.0%	0.8%	0.9%	0.1%	0.0%	0.0%	0.0%
721	50	225	4.8%	50.0%	17.9%	0.2%	0.1%	0.2%	0.0%	0.1%	0.0%	2.6%	1.1%	0.9%	0.1%	0.2%	7.7%	14.2%
722	50	211	4.2%	44.4%	18.9%	0.2%	0.1%	0.2%	0.0%	0.1%	0.0%	4.1%	1.7%	1.7%	0.2%	0.2%	7.7%	16.2%
723	50	772	4.9%	51.7%	27.1%	0.6%	0.4%	0.7%	0.1%	0.4%	0.0%	3.0%	1.3%	1.2%	0.2%	0.0%	2.0%	6.3%
724	50	1140	5.3%	55.1%	20.4%	0.6%	0.5%	0.8%	0.1%	0.4%	0.1%	5.3%	2.2%	1.6%	0.1%	0.0%	2.0%	5.6%
725	50	242	5.1%	53.0%	23.2%	0.7%	0.5%	0.8%	0.1%	0.5%	0.0%	3.5%	1.5%	1.0%	0.2%	0.1%	6.2%	3.5%
726	50	543	5.2%	55.0%	21.9%	0.5%	0.3%	0.5%	0.1%	0.3%	0.1%	7.2%	3.0%	1.6%	0.1%	0.1%	3.0%	1.2%
727	50	163	5.7%	59.5%	21.5%	0.3%	0.2%	0.4%	0.0%	0.2%	0.1%	7.3%	3.0%	1.6%	0.1%	0.0%	0.0%	0.0%
728	50	152	5.6%	59.1%	21.6%	0.2%	0.1%	0.2%	0.0%	0.1%	0.1%	7.6%	3.1%	1.9%	0.3%	0.0%	0.0%	0.0%
729	50	171	5.1%	53.4%	25.0%	1.0%	0.7%	1.2%	0.1%	0.6%	0.0%	3.8%	1.6%	1.0%	0.1%	0.0%	0.0%	6.3%
730	50	118	6.0%	63.2%	17.6%	0.3%	0.2%	0.4%	0.0%	0.2%	0.1%	5.5%	2.3%	1.9%	0.4%	0.0%	0.0%	1.9%
731	50	311	5.8%	60.7%	19.8%	0.2%	0.2%	0.3%	0.0%	0.1%	0.1%	5.4%	2.2%	1.7%	0.3%	0.0%	1.6%	1.5%
732	50	298	4.8%	50.7%	21.7%	1.1%	0.8%	1.3%	0.1%	0.7%	0.1%	6.4%	2.7%	1.6%	0.1%	0.0%	1.5%	6.3%
733	50	84	4.8%	50.0%	22.9%	0.1%	0.0%	0.1%	0.0%	0.0%	0.1%	5.1%	2.1%	1.6%	0.5%	0.0%	0.0%	12.9%
734	50	6	3.7%	38.4%	41.2%	0.3%	0.2%	0.3%	0.0%	0.2%	0.1%	10.1%	4.2%	1.2%	0.1%	0.0%	0.0%	0.0%
735	50	31	5.8%	61.3%	19.1%	0.3%	0.2%	0.4%	0.0%	0.2%	0.1%	7.5%	3.1%	1.8%	0.1%	0.0%	0.0%	0.0%

Traffic Flows and Breakdown by 16 Vehicle Classes (Year 2036)

Link No.	Speed Limit	Total Vehicle	19 - Motorcycles (MC)	01 - Private Cars (PC)	03 - Taxi	14 - Non-franchised Bus <=6.4t	15 - Non-franchised Bus 6.4-15t	16 - Non-franchised Bus >15t	12 - Private Light Bus <=3.5t	13 - Private Light Bus >3.5t	04 - Light Goods Vehicles <=2.5t	05 - Lt Goods Vehicles 2.5-3.5t	06 - Light Goods Vehicles >3.5t	07 - Heavy Goods Vehicles <=15t	08 - Heavy Goods Vehicles >15t	17 - Franchised Bus (SD)	18 - Franchised Bus (DD)	11 - Public Light Buses
	km/hr	2300-2400																
736	50	226	5.0%	52.5%	21.7%	0.8%	0.6%	0.9%	0.1%	0.5%	0.1%	8.7%	3.6%	1.8%	0.2%	0.0%	0.0%	3.5%
737	50	40	3.9%	40.6%	18.3%	0.0%	0.0%	0.1%	0.0%	0.0%	0.1%	5.4%	2.2%	1.9%	0.6%	0.0%	0.0%	26.9%
738	50	185	5.2%	54.3%	20.9%	0.8%	0.6%	0.9%	0.1%	0.5%	0.1%	7.6%	3.1%	1.5%	0.1%	0.0%	0.0%	4.3%
739	50	194	4.2%	44.5%	29.9%	0.5%	0.3%	0.6%	0.1%	0.3%	0.0%	4.6%	1.9%	0.9%	0.1%	0.1%	2.3%	9.7%
740	50	302	5.0%	52.9%	18.6%	0.5%	0.4%	0.6%	0.1%	0.3%	0.1%	8.5%	3.5%	1.3%	0.1%	0.1%	2.4%	5.7%
741	50	91	4.7%	49.6%	17.1%	0.4%	0.3%	0.5%	0.1%	0.3%	0.1%	7.7%	3.2%	1.4%	0.2%	0.0%	0.0%	14.5%
742	50	188	4.3%	45.5%	16.2%	0.5%	0.4%	0.6%	0.1%	0.3%	0.0%	2.7%	1.1%	0.6%	0.0%	0.1%	5.3%	22.1%
743	50	245	4.7%	49.4%	17.4%	0.7%	0.5%	0.8%	0.1%	0.4%	0.0%	3.0%	1.2%	0.6%	0.0%	0.1%	4.1%	17.0%
745	50	185	4.8%	49.9%	22.7%	0.6%	0.4%	0.7%	0.1%	0.4%	0.1%	7.6%	3.2%	1.4%	0.1%	0.1%	2.7%	5.6%
746	50	82	4.1%	42.6%	13.5%	0.8%	0.6%	1.0%	0.1%	0.5%	0.1%	5.3%	2.2%	0.8%	0.0%	0.1%	5.4%	22.9%
749	70	2147	6.0%	62.6%	15.4%	0.5%	0.3%	0.5%	0.1%	0.3%	0.1%	6.0%	2.5%	2.5%	0.2%	0.0%	2.0%	1.1%
750	70	2045	6.0%	62.8%	11.5%	0.7%	0.5%	0.8%	0.1%	0.4%	0.1%	8.2%	3.4%	2.0%	0.1%	0.1%	2.3%	1.2%
751	70	619	5.5%	58.2%	21.2%	0.4%	0.3%	0.5%	0.1%	0.3%	0.1%	7.9%	3.3%	2.2%	0.1%	0.0%	0.0%	0.0%
752	70	802	6.1%	63.7%	19.6%	0.4%	0.3%	0.4%	0.0%	0.2%	0.1%	5.3%	2.2%	1.3%	0.3%	0.0%	0.0%	0.0%
753	70	798	5.1%	54.0%	25.0%	0.4%	0.3%	0.5%	0.1%	0.3%	0.1%	7.0%	2.9%	2.1%	0.2%	0.0%	1.2%	0.9%
754	70	715	6.2%	65.2%	16.9%	0.3%	0.2%	0.3%	0.0%	0.2%	0.1%	5.2%	2.2%	1.5%	0.2%	0.0%	1.5%	0.0%
755	70	258	5.1%	53.6%	21.3%	0.2%	0.1%	0.2%	0.0%	0.1%	0.1%	9.4%	3.9%	2.8%	0.3%	0.0%	0.2%	2.7%
756	70	221	6.1%	64.0%	14.1%	0.3%	0.2%	0.3%	0.0%	0.2%	0.1%	5.8%	2.4%	1.4%	0.2%	0.1%	4.8%	0.0%
757	50	345	6.3%	66.1%	17.4%	0.2%	0.1%	0.2%	0.0%	0.1%	0.1%	5.4%	2.2%	1.6%	0.2%	0.0%	0.0%	0.0%
759	50	351	5.4%	56.9%	24.7%	0.4%	0.3%	0.4%	0.0%	0.2%	0.1%	5.5%	2.3%	1.3%	0.1%	0.0%	0.0%	2.4%
760	50	287	6.0%	63.1%	19.9%	0.5%	0.4%	0.6%	0.1%	0.3%	0.0%	4.2%	1.7%	0.8%	0.0%	0.0%	0.8%	1.6%
761	50	352	5.5%	57.4%	22.4%	0.4%	0.3%	0.4%	0.0%	0.2%	0.1%	7.0%	2.9%	2.0%	0.1%	0.0%	0.0%	1.3%
777	70	953	5.8%	61.2%	12.6%	0.6%	0.4%	0.7%	0.1%	0.4%	0.1%	7.4%	3.1%	3.4%	0.2%	0.1%	2.7%	1.2%
778	50	123	5.9%	62.2%	22.5%	0.1%	0.1%	0.2%	0.0%	0.1%	0.1%	4.9%	2.0%	1.8%	0.2%	0.0%	0.0%	0.0%
779	50	1147	6.1%	64.4%	18.9%	0.3%	0.2%	0.4%	0.0%	0.2%	0.1%	5.4%	2.2%	1.4%	0.3%	0.0%	0.0%	0.0%
780	50	886	5.3%	56.1%	23.6%	0.4%	0.3%	0.5%	0.0%	0.3%	0.1%	7.2%	3.0%	2.0%	0.1%	0.0%	1.0%	0.0%
781	50	149	5.3%	55.7%	25.2%	0.5%	0.4%	0.6%	0.1%	0.3%	0.1%	7.1%	3.0%	1.7%	0.1%	0.0%	0.0%	0.0%
782	50	94	5.9%	61.9%	22.9%	0.1%	0.1%	0.2%	0.0%	0.1%	0.1%	5.4%	2.2%	1.1%	0.1%	0.0%	0.0%	0.0%
783	50	287	6.0%	63.1%	19.9%	0.5%	0.4%	0.6%	0.1%	0.3%	0.0%	4.2%	1.7%	0.8%	0.0%	0.0%	0.8%	1.6%
784	50	297	5.7%	59.7%	21.1%	0.2%	0.2%	0.3%	0.0%	0.1%	0.1%	6.4%	2.7%	1.9%	0.1%	0.0%	0.0%	1.5%
785	50	212	5.9%	62.4%	19.3%	0.6%	0.4%	0.7%	0.1%	0.4%	0.0%	4.3%	1.8%	0.8%	0.0%	0.0%	1.1%	2.1%
786	50	335	5.8%	60.7%	20.7%	0.3%	0.2%	0.3%	0.0%	0.2%	0.1%	6.1%	2.5%	1.7%	0.1%	0.0%	0.0%	1.4%
787	50	462	5.9%	61.5%	20.4%	0.2%	0.2%	0.3%	0.0%	0.2%	0.1%	6.1%	2.5%	1.5%	0.1%	0.0%	0.0%	1.0%
788	50	828	6.1%	64.4%	18.2%	0.4%	0.3%	0.4%	0.0%	0.2%	0.1%	5.6%	2.3%	1.6%	0.3%	0.0%	0.0%	0.0%
789	50	1029	5.3%	56.0%	23.0%	0.4%	0.3%	0.5%	0.0%	0.3%	0.1%	7.6%	3.1%	2.1%	0.1%	0.0%	0.9%	0.4%
790	50	845	6.0%	63.5%	18.3%	0.4%	0.3%	0.5%	0.0%	0.3%	0.1%	6.1%	2.5%	1.7%	0.3%	0.0%	0.0%	0.0%
791	50	871	5.3%	55.8%	23.0%	0.3%	0.2%	0.4%	0.0%	0.2%	0.1%	7.6%	3.1%	2.1%	0.2%	0.0%	1.0%	0.5%
792	50	194	5.8%	61.1%	21.7%	0.2%	0.2%	0.3%	0.0%	0.2%	0.1%	6.1%	2.5%	1.5%	0.1%	0.0%	0.0%	0.0%
793	50	410	5.5%	57.8%	19.5%	0.7%	0.5%	0.8%	0.1%	0.4%	0.1%	7.7%	3.2%	2.1%	0.1%	0.0%	0.5%	1.1%
794	50	319	5.5%	57.4%	22.3%	0.2%	0.1%	0.2%	0.0%	0.1%	0.1%	6.0%	2.5%	1.4%	0.0%	0.1%	2.8%	1.4%
795	50	476	5.6%	58.5%	18.3%	0.6%	0.5%	0.8%	0.1%	0.4%	0.1%	8.1%	3.4%	2.1%	0.1%	0.0%	0.5%	1.0%
796	50	516	5.7%	59.4%	21.3%	0.1%	0.1%	0.2%	0.0%	0.1%	0.1%	6.0%	2.5%	1.5%	0.2%	0.0%	1.7%	1.2%
797	50	262	5.7%	59.5%	16.0%	0.8%	0.6%	1.0%	0.1%	0.5%	0.1%	8.2%	3.4%	1.7%	0.0%	0.0%	0.9%	1.7%
798	50	197	5.7%	59.3%	23.2%	0.2%	0.2%	0.3%	0.0%	0.2%	0.1%	5.2%	2.1%	1.2%	0.1%	0.0%	0.0%	2.3%
799	50	256	5.2%	54.9%	11.8%	0.5%	0.3%	0.6%	0.1%	0.3%	0.1%	5.8%	2.4%	2.3%	0.2%	0.2%	7.9%	7.6%
800	50	278	3.0%	31.5%	9.2%	0.4%	0.3%	0.4%	0.0%	0.2%	0.0%	2.8%	1.1%	0.8%	0.1%	1.0%	43.3%	5.7%
801	50	758	5.4%	56.3%	15.2%	0.4%	0.3%	0.4%	0.0%	0.2%	0.1%	6.4%	2.7%	2.3%	0.4%	0.1%	3.3%	6.6%
802	50	1015	5.3%	55.6%	16.7%	0.3%	0.2%	0.4%	0.0%	0.2%	0.1%	7.2%	3.0%	2.4%	0.4%	0.1%	2.5%	5.6%
803	50	596	4.1%	42.9%	13.0%	0.3%	0.2%	0.4%	0.0%	0.2%	0.0%	4.8%	2.0%	0.9%	0.0%	0.6%	26.8%	3.5%
804	50	714	5.3%	55.1%	14.7%	0.4%	0.3%	0.5%	0.1%	0.3%	0.1%	6.7%	2.8%	1.9%	0.4%	0.1%	5.0%	6.5%
805	50	718	4.7%	48.9%	15.2%	0.1%	0.1%	0.1%	0.0%	0.1%	0.0%	4.2%	1.8%	1.6%	0.3%	0.4%	15.9%	6.7%
806	50	934	5.5%	57.2%	14.5%	0.4%	0.3%	0.4%	0.0%	0.2%	0.1%	6.5%	2.7%	1.8%	0.4%	0.1%	5.0%	4.9%
807	50	716	4.5%	47.2%	14.7%	0.4%	0.3%	0.4%	0.0%	0.2%	0.1%	5.4%	2.2%	1.1%	0.1%	0.4%	17.7%	5.1%
808	50	328	5.3%	55.6%	23.2%	0.4%	0.3%	0.5%	0.1%	0.3%	0.1%	7.9%	3.3%	2.8%	0.2%	0.0%	0.0%	0.0%
809	50	42	4.3%	45.1%	18.8%	0.2%	0.1%	0.2%	0.0%	0.1%	0.2%	19.0%	7.9%	3.8%	0.3%	0.0%	0.0%	0.0%
814	50	761	5.9%	61.8%	19.0%	0.5%	0.4%	0.6%	0.1%	0.3%	0.1%	6.6%	2.7%	1.7%	0.4%	0.0%	0.0%	0.0%
815	50	344	5.6%	58.6%	21.5%	0.3%	0.2%	0.3%	0.0%	0.2%	0.1%	7.6%	3.2%	2.3%	0.2%	0.0%	0.0%	0.0%
816	50	725	5.9%	61.9%	17.0%	0.6%	0.4%	0.7%	0.1%	0.4%	0.1%	7.4%	3.1%	1.7%	0.3%	0.0%	0.0%	0.2%
817	50	343	5.4%	57.2%	21.0%	0.5%	0.4%	0.6%	0.1%	0.3%	0.1%	8.2%	3.4%	2.5%	0.2%	0.0%	0.0%	0.0%
818	70	1757	6.1%	63.5%	14.8%	0.5%	0.3%	0.6%	0.1%	0.3%	0.1%	6.0%	2.5%	2.0%	0.2%	0.0%	2.1%	1.1%
819	70	1429	6.1%	63.9%	9.5%	0.8%	0.6%	1.0%	0.1%	0.5%	0.1%	8.3%	3.4%	1.3%	0.1%	0.1%	3.0%	1.4%
820	70	2203	6.0%	63.1%	14.3%	0.5%	0.4%	0.6%	0.1%	0.3%	0.1%	7.0%	2.9%	1.9%	0.2%	0.0%	1.8%	0.9%
821	70	1643	6.2%	65.1%	9.5%	0.7%	0.5%	0.9%	0.1%	0.5%	0.1%	8.0%	3.3%	1.2%	0.1%	0.1%	2.6%	1.2%
822	70	1105	6.2%	65.5%	9.1%	0.3%	0.2%	0.4%	0.0%	0.2%	0.1%	9.1%	3.8%	1.6%	0.1%	0.0%	1.5%	1.8%
823	70	924	5.4%	56.5%	18.1%	0.5%	0.3%	0.6%	0.1%	0.3%	0.1%	7.7%	3.2%	2.4%	0.1%	0.1%	2.7%	2.1%
824	50	489	4.4%	46.3%	10.7%	0.6%	0.4%	0.7%	0.1%	0.4%	0.1%	5.7%	2.4%	1.6%	0.3%	0.2%	7.5%	18.7%
825	50	155	6.1%	63.6%	5.4%	0.8%	0.6%	0.9%	0.1%	0.5%	0.1%	5.8%	2.4%	1.3%	0.0%	0.0%	1.4%	11.0%
826	70	1280	6.5%	67.8%	11.6%	0.5%	0.4%	0.6%	0.1%	0.3%	0.1%	6.5%	2.7%	1.5%	0.2%	0.0%	1.2%	0.0%
827	70	537	6.1%	64.2%	10.5%	1.6%	1.1%	1.9%	0.2%	1.0%	0.1%	5.6%	2.3%	0.5%	0.0%	0.1%	4.8%	0.0%
828	50	58	5.4%	57.1%	14.7%	2.1%	1.5%	2.5%	0.3%	1.4%	0.0%	4.7%	1.9%	8.3%	0.1%	0.0%	0.0%	0.0%
829	50	163	7.5%	79.1%	9.7%	0.0%	0.0%	0.0%	0.0%	0.0%	0.0%	1.9%	0.8%	0.8%	0.0%	0.0%	0.0%	0.0%
830	50	269	5.6%	59.1%	12.6%	0.5%	0.4%	0.6%	0.1%	0.4%	0.1%	7.9%	3.3%	9.0%	0.4%	0.0%	0.0%	0.0%
831	50	121	5.3%	55.6%	10.5%	0.2%	0.1%	0.2%	0.0%	0.1%	0.1%	13.7%	5.7%	8.0%	0.4%	0.0%	0.0%	0.0%
832	50	102	6.6%	69.2%	8.4%	0.4%	0.3%	0.5%	0.0%	0.3%	0.1%	7.5%	3.1%	3.4%	0.3%	0.0%	0.0%	0.0%
833	50	288	6.2%	65.4%	11.1%	0.2%	0.2%	0.3%	0.0%	0.1%	0.1%	7.7%	3.2%	5.2%	0.1%	0.0%	0.0%	0.0%
834	50	522	5.5%	57.3%	26.1%	0.4%	0.3%	0.5%	0.1%	0.3%	0.0%	3.6%	1.5%	1.2%	0.1%	0.1%	3.1%	0.0%
835	50	289	5.7%	59.6%	22.9%	0.5%	0.3%	0.5%	0.1%	0.3%	0.0%	3.4%	1.4%	1.1%	0.1%	0.1%	4.0%	0.0%
836	50	517	4.1%	43.2%	13.1%	0.4%	0.3%	0.5%	0.1%	0.3%	0.1%	5.1%	2.1%	1.2%	0.2%	0.5%	21.9%	7.1%
837	50	270	5.3%	55.9%	22.0%	0.2%	0.1%	0.2%	0.0%	0.1%	0.1%	6.5%	2.7%	1.2%	0.0%	0.1%	3.3%	2.3%
838	50	173	5.5%	57.2%	12.7%	0.3%	0.2%	0.4%	0.0%	0.2%	0.1%	6.5%	2.7%	2.7%	0.2%	0.0%	1.9%	9.2%
839	50	673	4.6%	47.8%	14.5%	0.1%	0.1%	0.1%	0.0%	0.1%	0.0%	4.4%	1.8%	1.6%	0.3%	0.4%	17.0%	7.1%
840	50	36	5.8%	60.7%	21.2%	0.3%	0.2%	0.3%	0.0%	0.2%	0.1%	6.4%	2.6%	2.1%	0.1%	0.0%	0.0%	0.0%
841	50	200	5.5%	57.6%	19.0%	0.3%	0.2%	0.3%	0.0%	0.2%	0.1%	6.1%	2.5%	1.0%	0.1%	0.2%	7.0%	0.0%
842	50	242	2.6%	27.1%	7.4%	0.4%	0.3%	0.4%	0.0%	0.2%	0.0%	2.2%	0.9%	0.6%	0.1%	1.2%	49.8%	6.6%
843	50	397	3.4%	35.4%	10.0%	0.4%	0.3%	0.5%	0.0%	0.3%	0.0%	4.1%	1.7%	0.9%	0.0%	0.9%	36.8%	5.3%
847	50	498	4.9%	51.0%	22.4%	0.4%	0.3%	0.4%	0.0%	0.2%	0.0%	2.3%	1.0%	0.8%	0.1%	0.1%	5.3%	10.7%
848	50	453	5.3%	55.3%	23.9%	0.4%	0.3%	0.5%	0.1%	0.3%	0.0%	2.7%	1.1%	0.9%	0.1%	0.1%	2.8%	6.3%
849	50	90	1.9%	19.7%	8.8%	0.1%	0.0%	0.1%	0.0%	0.0%	0.0%	0.7%	0.3%	0.2%	0.0%	0.1%	5.6%	62.5%
850	50	206	5.5%	57.6%	18.2%	0.2%	0.2%	0.3%	0.0%	0.1%	0.0%	3.2%	1.3%	1.1%	0.3%	0.0%	0.8%	11.1%
851	50	91	1.9%	20.0%	8.8%	0.1%	0.0%	0.1%	0.0%	0.0%	0.0%	0.7%	0.3%	0.2%	0.0%	0.1%	5.5%	62.1%
852	50	123	3.7%	38.9%	17.7%	0.3%	0.2%	0.3%	0.0%	0.2%	0.0%	2.5%	1.0%	1.0%	0.3%	0.0%	1.4%	32.4%
853	50	78	1.2%	12.8%	5.3%	0.0%	0.0%	0.0%	0.0%	0.0%	0.0%	0.7%	0.3%	0.1%	0.0%	0.2%	6.5%	72.8%
854	50	269	4.9%	51.8%	21.6%	0.4%	0.3%	0.5%	0.1%	0.3%	0.0%	2.5%	1.0%	0.8%	0.2%	0.0%	0.6%	14.8%
855	50	86	1.1%	11.6%	4.8%	0.0%	0.0%	0.0%	0.0%	0.0%	0.0%	0.7%	0.3%	0.1%	0.0%	0.1%	5.9%	75.2%
856	50	181	4.5%	47.6%	18.4%	0.4%	0.3%	0.4%	0.0%	0.2%	0.0%	2.6%	1.1%	1.2%	0.2%	0.0%	0.9%	22.1%
859	50	312	5.6%	59.2%	24.4%	0.5%	0.4%	0.6%	0.1%	0.4%	0.0%	4.6%	1.9%	1.8%	0.4%	0.0%	0.0%	0.0%
860	50	266	5.8%	61.3%	25.4%	0.3%	0.2%	0.3%	0.0%	0.2%	0.0%	4.1%	1.7%	0.7%	0.1%	0.0%	0.0%	0.0%
861	50	116	5.7%	60.3%	24.1%	0.4%	0.3%	0.4%	0.0%	0.2%	0.1%	5.2%	2.2%	1.0%	0.1%	0.0%	0.0%	0.0%
862	50	241	6.0%	63.3%	22.9%	0.2%	0.2%	0.3%	0.0%	0.1%	0.0%	4.3%	1.8%	0.8%	0.1%	0.0%	0.0%	0.0%
863	50	152	5.8%	60.8%	24.1%	0.3%	0.2%	0.4%	0.0%	0.2%	0.1%	4.9%	2.0%	1.0%	0.1%	0.0%	0.0%	0.0%
864	50	283	6.2%	64.8%	21.3%	0.2%	0.2%	0.3%	0.0%	0.1%	0.0%	4.2%	1.8%	0.7%	0.1%	0.0%	0.0%	0.0%
865	50	482	5.8%	60.6%	25.7%	0.2%	0.2%	0.3%	0.0%	0.2%	0.0%	4.3%	1.8%	0.8%	0.1%	0.0%	0.0%	0.0%
866	50	272	6.5%	67.7%	17.9%	0.2%	0.2%	0.3%	0.0%	0.1%	0.0%	4.4%	1.8%	0.7%	0.1%	0.0%	0.0%	0.0%
867	50	150	5.3%	55.3%	25.7%	0.8%	0.6%	0.9%	0.1%	0.5%	0.1%	5.0%	2.1%	2.9%	0.7%	0.0%	0.0%	0.0%
868	50	331	5.8%	60.5%	26.4%	0.2%	0.2%	0.3%	0.0%	0.1%	0.0%	4.0%	1.7%	0.7%	0.1%	0.0%	0.0%	0.0%

Traffic Flows and Breakdown by 16 Vehicle Classes (Year 2036)

Link No.	Speed Limit	Total Vehicle	19 - Motorcycles (MC)	01 - Private Cars (PC)	03 - Taxi	14 - Non-franchised Bus <=6.4t	15 - Non-franchised Bus 6.4-15t	16 - Non-franchised Bus >15t	12 - Private Light Bus <=3.5t	13 - Private Light Bus >3.5t	04 - Light Goods Vehicles <=2.5t	05 - Lt Goods Vehicles 2.5-3.5t	06 - Light Goods Vehicles >3.5t	07 - Heavy Goods Vehicles <=15t	08 - Heavy Goods Vehicles >15t	17 - Franchised Bus (SD)	18 - Franchised Bus (DD)	11 - Public Light Buses
	km/hr	2300-2400																
870	50	6	3.5%	36.9%	38.1%	2.0%	1.4%	2.4%	0.3%	1.3%	0.1%	9.3%	3.9%	0.8%	0.1%	0.0%	0.0%	0.0%
871	50	116	3.4%	35.2%	15.9%	0.2%	0.1%	0.2%	0.0%	0.1%	0.1%	9.4%	3.9%	4.1%	0.3%	0.6%	26.5%	0.0%
872	70	772	6.4%	67.4%	9.2%	0.9%	0.6%	1.0%	0.1%	0.6%	0.1%	5.9%	2.5%	3.7%	0.0%	0.0%	1.5%	0.0%
873	70	487	6.3%	66.6%	7.7%	0.6%	0.4%	0.7%	0.1%	0.4%	0.1%	7.4%	3.1%	4.0%	0.0%	0.1%	2.4%	0.0%
874	50	587	5.9%	61.6%	14.1%	0.3%	0.2%	0.4%	0.0%	0.2%	0.0%	2.6%	1.1%	0.9%	0.1%	0.1%	2.8%	9.5%
875	50	602	5.3%	55.3%	12.0%	0.4%	0.3%	0.5%	0.1%	0.3%	0.1%	6.8%	2.8%	4.1%	0.5%	0.1%	6.4%	5.0%
876	50	23	0.9%	9.7%	10.4%	0.0%	0.0%	0.0%	0.0%	0.0%	0.0%	2.5%	1.1%	0.0%	0.0%	0.0%	0.0%	75.4%
877	50	39	3.5%	36.6%	12.7%	0.0%	0.0%	0.0%	0.0%	0.0%	0.0%	1.9%	0.8%	0.5%	0.0%	0.0%	0.0%	43.9%
878	50	38	3.4%	36.1%	12.5%	0.0%	0.0%	0.0%	0.0%	0.0%	0.0%	1.9%	0.8%	0.5%	0.0%	0.0%	0.0%	44.7%
879	50	23	0.9%	9.7%	10.4%	0.0%	0.0%	0.0%	0.0%	0.0%	0.0%	2.5%	1.1%	0.0%	0.0%	0.0%	0.0%	75.4%
882	50	291	5.3%	55.5%	27.3%	0.4%	0.3%	0.4%	0.0%	0.2%	0.1%	5.9%	2.4%	2.0%	0.2%	0.0%	0.0%	0.0%
883	50	293	4.5%	46.7%	24.4%	0.5%	0.4%	0.6%	0.1%	0.3%	0.1%	5.9%	2.4%	1.4%	0.2%	0.3%	11.2%	1.0%
884	50	297	4.5%	46.9%	24.6%	0.5%	0.4%	0.6%	0.1%	0.4%	0.1%	5.7%	2.4%	1.4%	0.2%	0.3%	11.1%	1.0%
885	50	301	4.5%	47.2%	24.7%	0.6%	0.4%	0.6%	0.1%	0.4%	0.1%	5.5%	2.3%	1.4%	0.2%	0.3%	10.9%	0.9%
886	50	304	4.5%	47.4%	24.9%	0.6%	0.4%	0.7%	0.1%	0.4%	0.1%	5.4%	2.2%	1.4%	0.2%	0.3%	10.8%	0.9%
887	50	308	4.5%	47.6%	25.0%	0.6%	0.4%	0.7%	0.1%	0.4%	0.1%	5.2%	2.1%	1.3%	0.2%	0.2%	10.7%	0.9%
888	50	312	4.6%	47.8%	25.2%	0.6%	0.4%	0.7%	0.1%	0.4%	0.1%	5.0%	2.1%	1.3%	0.2%	0.2%	10.5%	0.9%
889	50	315	4.6%	48.0%	25.3%	0.6%	0.4%	0.7%	0.1%	0.4%	0.1%	4.9%	2.0%	1.3%	0.2%	0.2%	10.4%	0.9%
890	50	319	4.6%	48.3%	25.4%	0.6%	0.4%	0.7%	0.1%	0.4%	0.0%	4.7%	1.9%	1.2%	0.2%	0.2%	10.3%	0.9%
891	50	323	4.6%	48.5%	25.6%	0.6%	0.4%	0.7%	0.1%	0.4%	0.0%	4.5%	1.9%	1.2%	0.2%	0.2%	10.2%	0.9%
892	50	326	4.6%	48.7%	25.7%	0.6%	0.4%	0.7%	0.1%	0.4%	0.0%	4.4%	1.8%	1.2%	0.2%	0.2%	10.1%	0.9%
893	50	330	4.7%	48.8%	25.8%	0.6%	0.4%	0.7%	0.1%	0.4%	0.0%	4.2%	1.8%	1.2%	0.2%	0.2%	10.0%	0.9%
894	50	334	4.7%	49.0%	26.0%	0.6%	0.4%	0.7%	0.1%	0.4%	0.0%	4.1%	1.7%	1.1%	0.2%	0.2%	9.8%	0.9%
895	50	6	3.6%	37.4%	40.1%	0.2%	0.1%	0.2%	0.0%	0.1%	0.1%	10.0%	4.1%	3.3%	0.6%	0.0%	0.0%	0.0%
896	50	6	3.6%	37.4%	40.1%	0.2%	0.1%	0.2%	0.0%	0.1%	0.1%	10.0%	4.1%	3.3%	0.6%	0.0%	0.0%	0.0%
897	50	7	4.7%	49.4%	31.5%	0.6%	0.4%	0.7%	0.1%	0.4%	0.1%	7.7%	3.2%	1.1%	0.1%	0.0%	0.0%	0.0%
898	50	7	4.7%	49.4%	31.5%	0.6%	0.4%	0.7%	0.1%	0.4%	0.1%	7.7%	3.2%	1.1%	0.1%	0.0%	0.0%	0.0%
899	50	6	3.6%	37.4%	40.1%	0.2%	0.1%	0.2%	0.0%	0.1%	0.1%	10.0%	4.1%	3.3%	0.6%	0.0%	0.0%	0.0%
900	50	6	3.6%	37.4%	40.1%	0.2%	0.1%	0.2%	0.0%	0.1%	0.1%	10.0%	4.1%	3.3%	0.6%	0.0%	0.0%	0.0%
901	50	11	5.1%	53.6%	22.5%	0.7%	0.5%	0.8%	0.1%	0.4%	0.1%	8.0%	3.3%	3.8%	1.2%	0.0%	0.0%	0.0%
902	50	11	5.1%	53.6%	22.5%	0.7%	0.5%	0.8%	0.1%	0.4%	0.1%	8.0%	3.3%	3.8%	1.2%	0.0%	0.0%	0.0%
903	50	6	3.6%	37.4%	40.1%	0.2%	0.1%	0.2%	0.0%	0.1%	0.1%	10.0%	4.1%	3.3%	0.6%	0.0%	0.0%	0.0%
904	50	6	3.6%	37.4%	40.1%	0.2%	0.1%	0.2%	0.0%	0.1%	0.1%	10.0%	4.1%	3.3%	0.6%	0.0%	0.0%	0.0%
905	50	11	5.1%	53.6%	22.5%	0.7%	0.5%	0.8%	0.1%	0.4%	0.1%	8.0%	3.3%	3.8%	1.2%	0.0%	0.0%	0.0%
906	50	363	4.5%	46.8%	18.8%	0.3%	0.2%	0.3%	0.0%	0.2%	0.1%	6.3%	2.6%	2.2%	0.5%	0.2%	8.8%	8.3%
907	50	357	4.5%	46.8%	18.8%	0.3%	0.2%	0.3%	0.0%	0.2%	0.1%	6.1%	2.5%	2.2%	0.5%	0.2%	8.9%	8.5%
908	50	351	4.5%	46.8%	18.8%	0.3%	0.2%	0.3%	0.0%	0.2%	0.1%	6.0%	2.5%	2.1%	0.4%	0.2%	9.0%	8.6%
909	50	346	4.5%	46.8%	18.8%	0.3%	0.2%	0.3%	0.0%	0.2%	0.1%	5.9%	2.4%	2.0%	0.4%	0.2%	9.2%	8.7%
910	50	340	4.5%	46.8%	18.9%	0.3%	0.2%	0.3%	0.0%	0.2%	0.1%	5.7%	2.4%	2.0%	0.4%	0.2%	9.3%	8.9%
911	50	334	4.5%	46.8%	18.9%	0.2%	0.2%	0.3%	0.0%	0.2%	0.1%	5.6%	2.3%	1.9%	0.4%	0.2%	9.5%	9.0%
912	50	329	4.5%	46.8%	18.9%	0.2%	0.2%	0.3%	0.0%	0.1%	0.1%	5.5%	2.3%	1.8%	0.3%	0.2%	9.7%	9.2%
913	50	323	4.5%	46.8%	18.9%	0.2%	0.2%	0.3%	0.0%	0.1%	0.1%	5.3%	2.2%	1.7%	0.3%	0.2%	9.8%	9.4%
914	50	317	4.5%	46.8%	18.9%	0.2%	0.2%	0.3%	0.0%	0.1%	0.1%	5.2%	2.1%	1.7%	0.3%	0.2%	10.0%	9.5%
915	50	312	4.5%	46.8%	19.0%	0.2%	0.1%	0.2%	0.0%	0.1%	0.1%	5.0%	2.1%	1.6%	0.2%	0.2%	10.2%	9.7%
916	50	306	4.5%	46.7%	19.0%	0.2%	0.1%	0.2%	0.0%	0.1%	0.0%	4.8%	2.0%	1.5%	0.2%	0.2%	10.4%	9.9%
917	50	300	4.5%	46.7%	19.0%	0.2%	0.1%	0.2%	0.0%	0.1%	0.0%	4.7%	1.9%	1.4%	0.2%	0.2%	10.6%	10.1%
918	50	303	5.4%	57.2%	22.1%	0.3%	0.2%	0.3%	0.0%	0.2%	0.1%	5.9%	2.4%	2.7%	0.4%	0.0%	0.0%	2.8%
919	50	6	3.8%	39.4%	42.2%	0.0%	0.0%	0.0%	0.0%	0.0%	0.1%	10.3%	4.3%	0.0%	0.0%	0.0%	0.0%	0.0%
920	50	308	5.6%	58.6%	22.7%	0.3%	0.2%	0.3%	0.0%	0.2%	0.1%	6.5%	2.7%	2.6%	0.3%	0.0%	0.0%	0.0%
921	50	28	1.6%	16.9%	8.5%	0.0%	0.0%	0.0%	0.0%	0.0%	0.0%	2.1%	0.9%	0.3%	0.0%	1.4%	60.1%	8.2%
922	50	126	4.7%	48.9%	17.2%	0.3%	0.2%	0.4%	0.0%	0.2%	0.1%	5.3%	2.2%	2.0%	0.1%	0.4%	18.1%	0.0%
923	50	6	3.8%	39.4%	42.2%	0.0%	0.0%	0.0%	0.0%	0.0%	0.1%	10.3%	4.3%	0.0%	0.0%	0.0%	0.0%	0.0%
924	50	6	3.8%	39.4%	42.2%	0.0%	0.0%	0.0%	0.0%	0.0%	0.1%	10.3%	4.3%	0.0%	0.0%	0.0%	0.0%	0.0%
925	50	6	3.8%	39.4%	42.2%	0.0%	0.0%	0.0%	0.0%	0.0%	0.1%	10.3%	4.3%	0.0%	0.0%	0.0%	0.0%	0.0%
926	50	6	3.8%	39.4%	42.2%	0.0%	0.0%	0.0%	0.0%	0.0%	0.1%	10.3%	4.3%	0.0%	0.0%	0.0%	0.0%	0.0%
927	50	103	4.4%	46.4%	22.6%	0.3%	0.2%	0.4%	0.0%	0.2%	0.0%	3.0%	1.2%	1.1%	0.1%	0.0%	0.0%	19.8%
928	50	31	1.3%	13.8%	7.6%	0.1%	0.0%	0.1%	0.0%	0.0%	0.0%	1.9%	0.8%	0.7%	0.2%	0.2%	7.2%	66.1%
929	50	161	5.7%	60.0%	25.2%	0.7%	0.5%	0.8%	0.1%	0.4%	0.0%	3.7%	1.5%	1.2%	0.2%	0.0%	0.0%	0.0%
930	50	82	5.5%	57.7%	19.6%	0.4%	0.3%	0.5%	0.0%	0.3%	0.1%	7.1%	3.0%	2.3%	0.5%	0.0%	0.0%	2.8%
931	50	85	5.5%	57.2%	29.2%	0.1%	0.1%	0.2%	0.0%	0.1%	0.0%	4.2%	1.7%	1.3%	0.3%	0.0%	0.0%	0.0%
932	50	67	5.1%	54.0%	15.7%	0.3%	0.2%	0.4%	0.0%	0.2%	0.0%	4.8%	2.0%	1.0%	0.1%	0.0%	0.0%	16.1%
933	50	115	4.0%	41.9%	23.6%	0.3%	0.2%	0.4%	0.0%	0.2%	0.1%	5.3%	2.2%	0.9%	0.1%	0.1%	4.8%	15.8%
934	50	68	5.5%	57.9%	15.8%	0.2%	0.1%	0.2%	0.0%	0.1%	0.0%	2.6%	1.1%	0.4%	0.0%	0.0%	0.0%	15.9%
935	50	48	2.4%	25.0%	11.3%	0.3%	0.2%	0.4%	0.0%	0.2%	0.1%	6.0%	2.5%	1.1%	0.0%	0.3%	11.7%	38.4%
936	50	204	4.1%	42.9%	29.3%	0.3%	0.2%	0.3%	0.0%	0.2%	0.1%	5.3%	2.2%	1.1%	0.2%	0.1%	3.0%	10.6%
937	50	392	4.9%	50.9%	18.3%	0.5%	0.3%	0.6%	0.1%	0.3%	0.1%	6.5%	2.7%	1.0%	0.0%	0.1%	3.6%	10.2%
938	50	162	4.5%	46.8%	28.5%	0.3%	0.2%	0.3%	0.0%	0.2%	0.1%	6.1%	2.5%	1.3%	0.2%	0.1%	3.8%	5.3%
939	50	388	4.8%	50.8%	19.3%	0.5%	0.4%	0.6%	0.1%	0.3%	0.1%	7.4%	3.1%	1.2%	0.0%	0.1%	5.0%	6.3%
940	50	391	5.2%	54.8%	19.6%	0.4%	0.3%	0.5%	0.1%	0.3%	0.1%	7.8%	3.2%	1.3%	0.1%	0.0%	1.9%	4.4%
941	50	324	5.1%	53.4%	18.8%	0.5%	0.4%	0.6%	0.1%	0.3%	0.1%	8.4%	3.5%	1.3%	0.1%	0.1%	2.2%	5.3%
942	50	32	4.6%	48.6%	23.9%	0.5%	0.4%	0.6%	0.1%	0.3%	0.1%	12.5%	5.2%	3.0%	0.2%	0.0%	0.0%	0.0%
943	50	142	6.2%	64.8%	18.7%	0.2%	0.1%	0.2%	0.0%	0.1%	0.1%	5.7%	2.3%	1.4%	0.1%	0.0%	0.0%	0.0%
944	50	144	5.6%	59.2%	19.2%	0.2%	0.2%	0.3%	0.0%	0.2%	0.1%	5.8%	2.4%	1.6%	0.1%	0.1%	3.5%	1.6%
945	50	159	4.3%	44.7%	17.1%	1.1%	0.7%	1.2%	0.1%	0.7%	0.1%	9.1%	3.8%	2.2%	0.2%	0.1%	2.8%	11.9%
946	50	43	4.1%	42.5%	23.6%	0.4%	0.3%	0.5%	0.1%	0.3%	0.1%	6.9%	2.8%	1.4%	0.0%	0.3%	11.6%	5.3%
947	50	167	4.6%	48.0%	17.0%	1.0%	0.7%	1.1%	0.1%	0.6%	0.1%	7.8%	3.2%	1.7%	0.2%	0.1%	2.7%	11.3%
948	50	8	3.0%	31.6%	28.1%	0.0%	0.0%	0.1%	0.0%	0.0%	0.1%	6.9%	2.8%	0.2%	0.0%	0.0%	0.0%	27.2%
949	50	16	1.3%	13.4%	14.4%	0.0%	0.0%	0.0%	0.0%	0.0%	0.0%	3.5%	1.5%	0.0%	0.0%	0.0%	0.0%	66.0%
950	50	8	3.0%	31.6%	28.1%	0.0%	0.0%	0.1%	0.0%	0.0%	0.1%	6.9%	2.8%	0.2%	0.0%	0.0%	0.0%	27.2%
951	50	16	1.3%	13.4%	14.4%	0.0%	0.0%	0.0%	0.0%	0.0%	0.0%	3.5%	1.5%	0.0%	0.0%	0.0%	0.0%	66.0%
952	50	8	3.0%	31.6%	28.1%	0.0%	0.0%	0.1%	0.0%	0.0%	0.1%	6.9%	2.8%	0.2%	0.0%	0.0%	0.0%	27.2%
953	50	16	1.3%	13.4%	14.4%	0.0%	0.0%	0.0%	0.0%	0.0%	0.0%	3.5%	1.5%	0.0%	0.0%	0.0%	0.0%	66.0%
954	50	8	3.0%	31.6%	28.1%	0.0%	0.0%	0.1%	0.0%	0.0%	0.1%	6.9%	2.8%	0.2%	0.0%	0.0%	0.0%	27.2%
955	50	16	1.3%	13.4%	14.4%	0.0%	0.0%	0.0%	0.0%	0.0%	0.0%	3.5%	1.5%	0.0%	0.0%	0.0%	0.0%	66.0%
956	50	8	3.0%	31.6%	28.1%	0.0%	0.0%	0.1%	0.0%	0.0%	0.1%	6.9%	2.8%	0.2%	0.0%	0.0%	0.0%	27.2%
957	50	16	1.3%	13.4%	14.4%	0.0%	0.0%	0.0%	0.0%	0.0%	0.0%	3.5%	1.5%	0.0%	0.0%	0.0%	0.0%	66.0%
958	50	6	3.8%	39.4%	42.2%	0.0%	0.0%	0.0%	0.0%	0.0%	0.1%	10.3%	4.3%	0.0%	0.0%	0.0%	0.0%	0.0%
959	50	6	3.8%	39.4%	42.2%	0.0%	0.0%	0.0%	0.0%	0.0%	0.1%	10.3%	4.3%	0.0%	0.0%	0.0%	0.0%	0.0%
960	50	75	0.3%	2.9%	3.1%	0.0%	0.0%	0.0%	0.0%	0.0%	0.0%	0.8%	0.3%	0.0%	0.0%	0.2%	6.7%	85.7%
961	50	103	3.6%	37.7%	14.1%	0.3%	0.2%	0.3%	0.0%	0.2%	0.0%	1.7%	0.7%	0.7%	0.1%	0.0%	1.6%	38.8%
962	50	6	3.8%	39.4%	42.2%	0.0%	0.0%	0.0%	0.0%	0.0%	0.1%	10.3%	4.3%	0.0%	0.0%	0.0%	0.0%	0.0%
963	50	6	3.8%	39.4%	42.2%	0.0%	0.0%	0.0%	0.0%	0.0%	0.1%	10.3%	4.3%	0.0%	0.0%	0.0%	0.0%	0.0%
964	50	6	3.8%	39.4%	42.2%	0.0%	0.0%	0.0%	0.0%	0.0%	0.1%	10.3%	4.3%	0.0%	0.0%	0.0%	0.0%	0.0%
965	50	6	3.8%	39.4%	42.2%	0.0%	0.0%	0.0%	0.0%	0.0%	0.1%	10.3%	4.3%	0.0%	0.0%	0.0%	0.0%	0.0%
966	50	16	5.8%	60.8%	26.4%	0.3%	0.2%	0.3%	0.0%	0.2%	0.0%	3.7%	1.5%	0.7%	0.1%	0.0%	0.0%	0.0%
968	50	75	0.3%	2.9%	3.1%	0.0%	0.0%	0.0%	0.0%	0.0%	0.0%	0.8%	0.3%	0.0%	0.0%	0.2%	6.7%	85.7%
969	50	103	3.6%	37.7%	14.1%	0.3%	0.2%	0.3%	0.0%	0.2%	0.0%	1.7%	0.7%	0.7%	0.1%	0.0%	1.6%	38.8%
970	50	75	0.3%	2.9%	3.1%	0.0%	0.0%	0.0%	0.0%	0.0%	0.0%	0.8%	0.3%	0.0%	0.0%	0.2%	6.7%	85.7%
971	50	103	3.6%	37.7%	14.1%	0.3%	0.2%	0.3%	0.0%	0.2%	0.0%	1.7%	0.7%	0.7%	0.1%	0.0%	1.6%	38.8%
972	50	75	0.3%	2.9%	3.1%	0.0%	0.0%	0.0%	0.0%	0.0%	0.0%	0.8%	0.3%	0.0%	0.0%	0.2%	6.7%	85.7%
973	50	103	3.6%	37.7%	14.1%	0.3%	0.2%	0.3%	0.0%	0.2%	0.0%	1.7%	0.7%	0.7%	0.1%	0.0%	1.6%	38.8%
974	50	75	0.3%	2.9%	3.1%	0.0%	0.0%	0.0%	0.0%	0.0%	0.0%	0.8%	0.3%	0.0%	0.0%	0.2%	6.7%	85.7%
975	50	103	3.6%	37.7%	14.1%	0.3%	0.2%	0.3%	0.0%	0.2%	0.0%	1.7%	0.7%	0.7%	0.1%	0.0%	1.6%	38.8%
976	50	6	3.8%	39.4%	42.2%	0.0%	0.0%	0.0%	0.0%	0.0%	0.1%	10.3%	4.3%	0.0%	0.0%	0.0%	0.0%	0.0%
977	50	6	3.8%	39.4%	42.2%	0.0%	0.0%	0.0%	0.0%	0.0%	0.1%	10.3%	4.3%	0.0%	0.0%	0.0%	0.0%	0.0%

Traffic Flows and Breakdown by 16 Vehicle Classes (Year 2036)

Link No.	Speed Limit	Total Vehicle	19 - Motorcycles (MC)	01 - Private Cars (PC)	03 - Taxi	14 - Non-franchised Bus <=6.4t	15 - Non-franchised Bus 6.4-15t	16 - Non-franchised Bus >15t	12 - Private Light Bus <=3.5t	13 - Private Light Bus >3.5t	04 - Light Goods Vehicles <=2.5t	05 - Lt Goods Vehicles 2.5-3.5t	06 - Light Goods Vehicles >3.5t	07 - Heavy Goods Vehicles <=15t	08 - Heavy Goods Vehicles >15t	17 - Franchised Bus (SD)	18 - Franchised Bus (DD)	11 - Public Light Buses
	km/hr	2300-2400																
978	50	6	3.8%	39.4%	42.2%	0.0%	0.0%	0.0%	0.0%	0.0%	0.1%	10.3%	4.3%	0.0%	0.0%	0.0%	0.0%	0.0%
979	50	6	3.8%	39.4%	42.2%	0.0%	0.0%	0.0%	0.0%	0.0%	0.1%	10.3%	4.3%	0.0%	0.0%	0.0%	0.0%	0.0%
980	50	6	3.8%	39.4%	42.2%	0.0%	0.0%	0.0%	0.0%	0.0%	0.1%	10.3%	4.3%	0.0%	0.0%	0.0%	0.0%	0.0%
981	50	6	3.8%	39.4%	42.2%	0.0%	0.0%	0.0%	0.0%	0.0%	0.1%	10.3%	4.3%	0.0%	0.0%	0.0%	0.0%	0.0%
982	50	126	3.6%	37.3%	13.1%	0.3%	0.2%	0.3%	0.0%	0.2%	0.0%	1.9%	0.8%	0.7%	0.1%	0.0%	1.3%	40.2%
983	50	126	3.6%	37.3%	13.1%	0.3%	0.2%	0.3%	0.0%	0.2%	0.0%	1.9%	0.8%	0.7%	0.1%	0.0%	1.3%	40.2%
984	50	103	4.4%	46.4%	22.6%	0.3%	0.2%	0.4%	0.0%	0.2%	0.0%	3.0%	1.2%	1.1%	0.1%	0.0%	0.0%	19.8%
985	50	31	1.3%	13.8%	7.6%	0.1%	0.0%	0.1%	0.0%	0.0%	0.0%	1.9%	0.8%	0.7%	0.2%	0.2%	7.2%	66.1%
986	70	216	4.8%	49.9%	36.7%	0.3%	0.2%	0.4%	0.0%	0.2%	0.0%	2.5%	1.0%	1.0%	0.2%	0.1%	2.6%	0.0%
987	70	275	4.7%	49.0%	33.6%	0.7%	0.5%	0.8%	0.1%	0.4%	0.0%	2.4%	1.0%	0.9%	0.2%	0.0%	2.0%	3.7%
988	70	476	5.6%	59.1%	22.5%	0.6%	0.4%	0.7%	0.1%	0.4%	0.0%	4.6%	1.9%	1.4%	0.1%	0.0%	0.0%	2.6%
989	70	417	5.8%	61.0%	22.5%	0.4%	0.3%	0.4%	0.0%	0.2%	0.1%	5.0%	2.1%	1.6%	0.1%	0.0%	0.0%	0.5%
990	50	60	4.4%	45.7%	22.3%	1.9%	1.4%	2.3%	0.2%	1.2%	0.0%	1.9%	0.8%	0.6%	0.2%	0.0%	0.0%	17.2%
992	70	2114	5.3%	56.1%	18.9%	0.2%	0.2%	0.3%	0.0%	0.2%	0.0%	4.5%	1.9%	1.3%	0.1%	0.1%	3.8%	7.0%
993	70	2167	4.5%	46.8%	24.0%	0.4%	0.3%	0.5%	0.0%	0.2%	0.1%	5.6%	2.3%	1.7%	0.2%	0.1%	5.1%	8.2%
994	50	456	5.7%	60.3%	25.0%	0.2%	0.2%	0.3%	0.0%	0.1%	0.0%	3.7%	1.5%	0.7%	0.1%	0.0%	1.5%	0.5%
995	50	111	6.2%	64.7%	23.3%	0.2%	0.1%	0.2%	0.0%	0.1%	0.0%	3.1%	1.3%	0.5%	0.0%	0.0%	0.0%	0.0%
996	50	321	5.0%	52.4%	19.2%	0.3%	0.2%	0.3%	0.0%	0.2%	0.0%	4.1%	1.7%	1.1%	0.3%	0.2%	9.6%	5.5%
998	50	216	5.6%	58.3%	15.1%	0.1%	0.1%	0.1%	0.0%	0.1%	0.0%	3.5%	1.4%	1.7%	0.1%	0.1%	5.7%	8.2%
999	50	68	5.0%	52.1%	10.7%	0.5%	0.3%	0.5%	0.1%	0.3%	0.0%	4.8%	2.0%	1.2%	0.0%	0.4%	15.6%	6.7%
1001	50	169	5.2%	54.3%	15.7%	0.2%	0.1%	0.2%	0.0%	0.1%	0.0%	3.1%	1.3%	1.6%	0.2%	0.0%	0.0%	17.9%
1002	50	99	4.3%	45.3%	12.1%	0.2%	0.2%	0.3%	0.0%	0.1%	0.0%	3.5%	1.4%	1.6%	0.3%	0.0%	0.0%	30.7%
1003	50	506	5.8%	61.1%	13.3%	0.2%	0.1%	0.2%	0.0%	0.1%	0.1%	8.3%	3.4%	4.5%	0.1%	0.0%	0.0%	2.6%
1004	50	367	5.8%	60.7%	15.7%	0.4%	0.3%	0.4%	0.0%	0.2%	0.1%	7.1%	2.9%	6.1%	0.2%	0.0%	0.0%	0.0%
1006	70	1992	4.5%	47.1%	23.5%	0.4%	0.3%	0.4%	0.0%	0.2%	0.1%	5.3%	2.2%	1.6%	0.2%	0.1%	5.2%	8.9%
1007	70	2114	5.3%	56.1%	18.9%	0.2%	0.2%	0.3%	0.0%	0.2%	0.0%	4.5%	1.9%	1.3%	0.1%	0.1%	3.8%	7.0%
1008	50	60	5.6%	58.9%	27.6%	0.4%	0.3%	0.4%	0.0%	0.2%	0.0%	3.9%	1.6%	1.0%	0.0%	0.0%	0.0%	0.0%
1011	70	965	6.3%	65.9%	10.9%	0.7%	0.5%	0.8%	0.1%	0.4%	0.1%	6.2%	2.6%	2.8%	0.0%	0.1%	2.7%	0.0%
1012	70	1021	6.0%	63.4%	9.8%	0.7%	0.5%	0.8%	0.1%	0.4%	0.1%	8.1%	3.4%	2.3%	0.1%	0.1%	3.3%	1.1%
1014	70	1547	4.0%	41.9%	25.8%	0.4%	0.3%	0.4%	0.0%	0.2%	0.0%	4.4%	1.8%	1.4%	0.3%	0.2%	10.0%	8.8%
1015	50	213	4.7%	49.3%	23.4%	0.4%	0.3%	0.5%	0.1%	0.3%	0.0%	2.6%	1.1%	0.5%	0.1%	0.4%	16.5%	0.0%
1016	50	285	5.4%	56.9%	21.2%	0.3%	0.2%	0.4%	0.0%	0.2%	0.1%	7.5%	3.1%	1.2%	0.1%	0.0%	0.8%	2.4%
1017	70	1610	5.5%	57.7%	23.0%	0.4%	0.3%	0.4%	0.0%	0.2%	0.1%	5.9%	2.5%	2.3%	0.3%	0.0%	1.3%	0.1%
1020	50	18	5.9%	62.0%	23.4%	0.3%	0.2%	0.3%	0.0%	0.2%	0.0%	4.2%	1.8%	1.6%	0.1%	0.0%	0.0%	0.0%
1021	50	17	5.4%	56.2%	28.2%	0.7%	0.5%	0.8%	0.1%	0.4%	0.0%	4.0%	1.7%	2.1%	0.1%	0.0%	0.0%	0.0%
3001	50	10	2.2%	23.0%	24.6%	0.0%	0.0%	0.0%	0.0%	0.0%	0.1%	6.0%	2.5%	0.0%	0.0%	0.0%	0.0%	41.7%
3002	50	10	2.2%	23.0%	24.6%	0.0%	0.0%	0.0%	0.0%	0.0%	0.1%	6.0%	2.5%	0.0%	0.0%	0.0%	0.0%	41.7%
3003	50	207	5.3%	56.0%	28.1%	0.7%	0.5%	0.8%	0.1%	0.4%	0.0%	4.1%	1.7%	2.2%	0.1%	0.0%	0.0%	0.0%
3004	50	255	5.9%	61.9%	23.3%	0.3%	0.2%	0.3%	0.0%	0.2%	0.0%	4.4%	1.8%	1.6%	0.1%	0.0%	0.0%	0.0%
3005	50	17	5.4%	56.2%	28.2%	0.7%	0.5%	0.8%	0.1%	0.4%	0.0%	4.0%	1.7%	2.1%	0.1%	0.0%	0.0%	0.0%
3006	50	18	5.9%	62.0%	23.4%	0.3%	0.2%	0.3%	0.0%	0.2%	0.0%	4.2%	1.8%	1.6%	0.1%	0.0%	0.0%	0.0%
3007	50	21	4.3%	45.5%	22.9%	0.5%	0.4%	0.6%	0.1%	0.3%	0.0%	3.2%	1.3%	1.7%	0.1%	0.0%	0.0%	18.9%
3008	50	21	4.3%	45.5%	22.9%	0.5%	0.4%	0.6%	0.1%	0.3%	0.0%	3.2%	1.3%	1.7%	0.1%	0.0%	0.0%	18.9%
3009	50	10	2.2%	23.0%	24.6%	0.0%	0.0%	0.0%	0.0%	0.0%	0.1%	6.0%	2.5%	0.0%	0.0%	0.0%	0.0%	41.7%
3010	50	6	3.8%	39.4%	42.2%	0.0%	0.0%	0.0%	0.0%	0.0%	0.1%	10.3%	4.3%	0.0%	0.0%	0.0%	0.0%	0.0%
3011	50	22	4.8%	50.8%	19.1%	0.2%	0.2%	0.3%	0.0%	0.1%	0.0%	3.5%	1.4%	1.3%	0.1%	0.0%	0.0%	18.2%
3012	50	228	5.2%	55.0%	27.6%	0.6%	0.5%	0.8%	0.1%	0.4%	0.0%	4.1%	1.7%	2.1%	0.1%	0.0%	0.0%	1.7%
3013	50	277	5.8%	61.0%	23.0%	0.3%	0.2%	0.3%	0.0%	0.2%	0.0%	4.3%	1.8%	1.6%	0.1%	0.0%	0.0%	1.4%
3014	50	104	5.5%	57.5%	28.9%	0.7%	0.5%	0.8%	0.1%	0.4%	0.0%	2.9%	1.2%	1.5%	0.1%	0.0%	0.0%	0.0%
3015	50	116	6.0%	63.5%	23.9%	0.3%	0.2%	0.3%	0.0%	0.2%	0.0%	3.1%	1.3%	1.1%	0.1%	0.0%	0.0%	0.0%
3016	50	81	6.1%	63.7%	24.0%	0.3%	0.2%	0.3%	0.0%	0.2%	0.0%	2.8%	1.2%	1.0%	0.1%	0.0%	0.0%	0.0%
3017	50	73	5.5%	57.7%	29.0%	0.7%	0.5%	0.8%	0.1%	0.4%	0.0%	2.7%	1.1%	1.4%	0.1%	0.0%	0.0%	0.0%
3018	50	498	5.5%	57.4%	27.7%	0.6%	0.4%	0.7%	0.1%	0.4%	0.0%	3.3%	1.4%	1.7%	0.1%	0.0%	0.0%	0.8%
3019	50	568	5.9%	62.2%	23.7%	0.3%	0.2%	0.3%	0.0%	0.2%	0.0%	3.5%	1.5%	1.3%	0.1%	0.0%	0.0%	0.7%
3020	50	33	6.2%	64.8%	24.4%	0.3%	0.2%	0.3%	0.0%	0.2%	0.0%	2.0%	0.8%	0.7%	0.0%	0.0%	0.0%	0.0%
3021	50	23	5.5%	58.2%	29.2%	0.7%	0.5%	0.8%	0.1%	0.4%	0.0%	2.5%	1.0%	1.0%	0.0%	0.0%	0.0%	0.0%
3022	50	492	5.4%	57.1%	27.9%	0.6%	0.4%	0.7%	0.1%	0.4%	0.0%	3.3%	1.4%	1.7%	0.1%	0.0%	0.0%	0.8%
3023	50	578	6.0%	62.5%	23.5%	0.3%	0.2%	0.3%	0.0%	0.2%	0.0%	3.5%	1.5%	1.3%	0.1%	0.0%	0.0%	0.7%
3024	50	36	5.5%	57.9%	29.0%	0.7%	0.5%	0.8%	0.1%	0.4%	0.0%	2.6%	1.1%	1.4%	0.1%	0.0%	0.0%	0.0%
3025	50	49	6.1%	64.0%	24.1%	0.3%	0.2%	0.3%	0.0%	0.2%	0.0%	2.6%	1.1%	1.0%	0.0%	0.0%	0.0%	0.0%
3026	50	480	5.4%	56.5%	28.3%	0.7%	0.5%	0.8%	0.1%	0.4%	0.0%	3.3%	1.4%	1.8%	0.1%	0.0%	0.0%	0.8%
3027	50	578	6.0%	62.5%	23.5%	0.3%	0.2%	0.3%	0.0%	0.2%	0.0%	3.5%	1.5%	1.3%	0.1%	0.0%	0.0%	0.7%
3028	50	379	5.8%	60.7%	22.1%	0.6%	0.4%	0.7%	0.1%	0.4%	0.0%	4.2%	1.7%	2.1%	0.1%	0.0%	0.0%	1.1%
3029	50	496	6.1%	63.8%	21.9%	0.4%	0.3%	0.4%	0.0%	0.2%	0.0%	3.3%	1.4%	1.3%	0.1%	0.0%	0.0%	0.8%
3030	50	558	5.6%	58.9%	29.2%	0.5%	0.3%	0.6%	0.1%	0.3%	0.0%	2.5%	1.0%	1.0%	0.1%	0.0%	0.0%	0.0%
3031	50	539	5.9%	61.7%	25.5%	0.3%	0.2%	0.4%	0.0%	0.2%	0.0%	3.3%	1.4%	1.1%	0.1%	0.0%	0.0%	0.0%
3032	50	547	5.6%	58.5%	29.5%	0.5%	0.4%	0.6%	0.1%	0.3%	0.0%	2.5%	1.0%	1.0%	0.1%	0.0%	0.0%	0.0%
3033	50	549	5.9%	61.9%	25.3%	0.3%	0.2%	0.3%	0.0%	0.2%	0.0%	3.3%	1.3%	1.1%	0.0%	0.0%	0.0%	0.0%
3034	50	301	5.0%	52.6%	37.0%	0.6%	0.4%	0.7%	0.1%	0.4%	0.0%	1.8%	0.7%	0.6%	0.0%	0.0%	0.0%	0.0%
3035	50	312	5.7%	59.6%	28.7%	0.2%	0.1%	0.2%	0.0%	0.1%	0.0%	3.2%	1.3%	0.8%	0.0%	0.0%	0.0%	0.0%
3036	50	379	5.8%	60.7%	22.1%	0.6%	0.4%	0.7%	0.1%	0.4%	0.0%	4.2%	1.7%	2.1%	0.1%	0.0%	0.0%	1.1%
3037	50	503	6.1%	64.0%	21.8%	0.4%	0.2%	0.4%	0.0%	0.2%	0.0%	3.3%	1.4%	1.3%	0.1%	0.0%	0.0%	0.8%
3038	50	379	5.8%	60.7%	22.1%	0.6%	0.4%	0.7%	0.1%	0.4%	0.0%	4.2%	1.7%	2.1%	0.1%	0.0%	0.0%	1.1%
3039	50	503	6.1%	64.0%	21.8%	0.4%	0.2%	0.4%	0.0%	0.2%	0.0%	3.3%	1.4%	1.3%	0.1%	0.0%	0.0%	0.8%
3040	50	495	6.1%	64.2%	21.8%	0.4%	0.3%	0.4%	0.0%	0.2%	0.0%	3.4%	1.4%	0.8%	0.0%	0.0%	0.0%	0.8%
3041	50	427	6.0%	63.1%	20.3%	0.3%	0.2%	0.4%	0.0%	0.2%	0.0%	4.8%	2.0%	1.5%	0.1%	0.0%	0.0%	0.9%
3042	50	119	5.9%	62.0%	24.3%	0.3%	0.2%	0.3%	0.0%	0.2%	0.0%	4.3%	1.8%	0.7%	0.0%	0.0%	0.0%	0.0%
3043	50	121	5.9%	61.7%	24.6%	0.3%	0.2%	0.3%	0.0%	0.2%	0.0%	4.2%	1.7%	0.6%	0.0%	0.0%	0.0%	0.0%
3044	50	366	6.1%	63.9%	18.9%	0.3%	0.2%	0.4%	0.0%	0.2%	0.1%	4.9%	2.0%	1.7%	0.1%	0.0%	0.0%	1.1%
3045	50	437	6.2%	65.0%	20.9%	0.4%	0.3%	0.5%	0.1%	0.3%	0.0%	3.3%	1.4%	0.8%	0.0%	0.0%	0.0%	0.9%
3046	50	20	6.5%	67.7%	20.6%	0.2%	0.1%	0.2%	0.0%	0.1%	0.0%	2.9%	1.2%	0.4%	0.0%	0.0%	0.0%	0.0%
3047	50	25	6.1%	63.5%	25.9%	0.2%	0.1%	0.2%	0.0%	0.1%	0.0%	2.4%	1.0%	0.4%	0.0%	0.0%	0.0%	0.0%
3048	80	652	7.5%	78.7%	6.0%	0.2%	0.1%	0.2%	0.0%	0.1%	0.0%	4.2%	1.7%	1.1%	0.1%	0.0%	0.0%	0.0%
3049	80	511	6.4%	67.2%	12.3%	0.2%	0.1%	0.2%	0.0%	0.1%	0.1%	5.2%	2.2%	5.7%	0.2%	0.0%	0.0%	0.0%
3050	50	101	5.9%	61.8%	25.0%	0.4%	0.3%	0.5%	0.1%	0.3%	0.0%	3.6%	1.5%	0.5%	0.0%	0.0%	0.0%	0.0%
3052	50	421	6.2%	64.7%	19.1%	0.3%	0.2%	0.3%	0.0%	0.2%	0.0%	4.5%	1.9%	1.5%	0.1%	0.0%	0.0%	0.9%
3053	50	538	6.1%	64.4%	21.7%	0.4%	0.3%	0.5%	0.1%	0.3%	0.0%	3.4%	1.4%	0.8%	0.0%	0.0%	0.0%	0.7%
3055	50	94	6.0%	63.3%	24.1%	0.2%	0.1%	0.2%	0.0%	0.1%	0.0%	3.7%	1.5%	0.6%	0.1%	0.0%	0.0%	0.0%
3056	70	1025	5.9%	62.3%	13.1%	0.7%	0.5%	0.8%	0.1%	0.4%	0.1%	8.3%	3.5%	1.6%	0.2%	0.0%	1.3%	1.2%
3057	50	401	6.3%	66.4%	15.4%	0.3%	0.2%	0.4%	0.0%	0.2%	0.0%	4.5%	1.9%	1.0%	0.0%	0.0%	0.6%	2.6%
3058	50	221	5.8%	60.3%	20.8%	0.4%	0.3%	0.4%	0.0%	0.2%	0.0%	4.1%	1.7%	0.9%	0.1%	0.0%	1.0%	3.9%
3059	50	351	5.4%	56.9%	24.7%	0.4%	0.3%	0.4%	0.0%	0.2%	0.1%	5.5%	2.3%	1.3%	0.1%	0.0%	0.0%	2.4%
3060	70	761	6.2%	65.5%	13.4%	0.6%	0.4%	0.7%	0.1%	0.4%	0.1%	6.6%	2.7%	1.5%	0.1%	0.0%	1.5%	0.3%
3061	70	1021	6.0%	63.4%	9.8%	0.7%	0.5%	0.8%	0.1%	0.4%	0.1%	8.1%	3.4%	2.3%	0.1%	0.1%	3.3%	1.1%
3062	70	1747	5.9%	61.7%	15.4%	0.5%	0.3%	0.6%	0.1%	0.3%	0.1%	6.4%	2.6%	2.8%	0.2%	0.1%	2.3%	0.8%
3063	50	265	5.1%	53.0%	12.4%	0.9%	0.7%	1.1%	0.1%	0.6%	0.1%	13.3%	5.5%	2.0%	0.4%	0.0%	0.8%	3.9%
3064	70	715	6.2%	65.2%	16.9%	0.3%	0.2%	0.3%	0.0%	0.2%	0.1%	5.2%	2.2%	1.5%	0.2%	0.0%	1.5%	0.0%
3065	70	798	5.1%	54.0%	25.0%	0.4%	0.3%	0.5%	0.1%	0.3%	0.1%	7.0%	2.9%	2.1%	0.2%	0.0%	1.2%	0.9%
3066	70	795	5.9%	62.2%	18.8%	0.3%	0.2%	0.4%	0.0%	0.2%	0.1%	5.2%	2.1%	2.1%	0.3%	0.0%	1.8%	0.3%
3067	50	485	5.4%	56.4%	16.2%	0.7%	0.5%	0.8%	0.1%	0.4%	0.1%	9.1%	3.8%	1.5%	0.3%	0.0%	0.9%	3.9%
3068	50	648	5.9%	61.6%	19.9%	0.4%	0.3%	0.4%	0.0%	0.2%	0.1%	4.8%	2.0%	1.2%	0.1%	0.0%	0.3%	2.9%
3069	50	536	5.0%	52.7%	22.8%	0.5%	0.4%	0.6%	0.1%	0.3%	0.0%	4.5%	1.9%	1.3%	0.1%	0.0%	1.9%	7.8%
3072	70	1021	6.0%	63.4%	9.8%	0.7%	0.5%	0.8%	0.1%	0.4%	0.1%	8.1%	3.4%	2.3%	0.1%	0.1%	3.3%	1.1%
3073	70	953	5.8%	61.2%	12.6%	0.6%	0.4%	0.7%	0.1%	0.4%	0.1%	7.4%	3.1%	3.4%	0.2%	0.1%	2.7%	1.2%
3074	50	372	5.8%	60.8%	23.8%	0.6%	0.4%	0.6%	0.1%	0.4%	0.0%	4.1%	1.7%	1.6%	0.1%	0.0%	0.0%	0.0%

Traffic Flows and Breakdown by 16 Vehicle Classes (Year 2036)

Link No.	Speed Limit	Total Vehicle	19 - Motorcycles (MC)	01 - Private Cars (PC)	03 - Taxi	14 - Non-franchised Bus <=6.4t	15 - Non-franchised Bus 6.4-15t	16 - Non-franchised Bus >15t	12 - Private Light Bus <=3.5t	13 - Private Light Bus >3.5t	04 - Light Goods Vehicles <=2.5t	05 - Lt Goods Vehicles 2.5-3.5t	06 - Light Goods Vehicles >3.5t	07 - Heavy Goods Vehicles <=15t	08 - Heavy Goods Vehicles >15t	17 - Franchised Bus (SD)	18 - Franchised Bus (DD)	11 - Public Light Buses
	km/hr	2300-2400																
3075	50	364	5.6%	58.9%	25.2%	0.5%	0.4%	0.6%	0.1%	0.3%	0.0%	4.5%	1.9%	1.9%	0.2%	0.0%	0.0%	0.0%
3076	50	291	5.3%	55.5%	27.3%	0.4%	0.3%	0.4%	0.0%	0.2%	0.1%	5.9%	2.4%	2.0%	0.2%	0.0%	0.0%	0.0%
3077	80	1024	6.9%	72.2%	12.5%	0.3%	0.2%	0.4%	0.0%	0.2%	0.0%	4.1%	1.7%	1.3%	0.1%	0.0%	0.0%	0.0%
3078	80	871	6.1%	63.8%	17.6%	0.3%	0.2%	0.4%	0.0%	0.2%	0.1%	4.9%	2.0%	4.1%	0.2%	0.0%	0.0%	0.0%
3081	50	11	3.7%	38.5%	20.8%	0.5%	0.3%	0.6%	0.1%	0.3%	0.2%	21.4%	8.9%	4.3%	0.4%	0.0%	0.0%	0.0%
3082	50	177	4.5%	47.4%	39.1%	0.4%	0.2%	0.4%	0.0%	0.2%	0.0%	4.8%	2.0%	0.8%	0.1%	0.0%	0.0%	0.0%
3084	70	1747	5.4%	56.4%	24.6%	0.4%	0.3%	0.4%	0.0%	0.2%	0.1%	6.0%	2.5%	2.2%	0.2%	0.0%	1.2%	0.1%
3086	70	525	6.5%	67.8%	8.6%	0.3%	0.2%	0.4%	0.0%	0.2%	0.1%	9.2%	3.8%	2.6%	0.3%	0.0%	0.0%	0.0%
3088	50	10	2.2%	23.0%	24.6%	0.0%	0.0%	0.0%	0.0%	0.0%	0.1%	6.0%	2.5%	0.0%	0.0%	0.0%	0.0%	41.7%
3089	50	17	5.4%	56.2%	28.2%	0.7%	0.5%	0.8%	0.1%	0.4%	0.0%	4.0%	1.7%	2.1%	0.1%	0.0%	0.0%	0.0%
4001	50	536	5.4%	56.9%	19.0%	0.3%	0.2%	0.4%	0.0%	0.2%	0.1%	8.6%	3.6%	2.1%	0.4%	0.0%	0.0%	2.8%
4002	50	238	6.7%	70.0%	14.2%	0.5%	0.3%	0.6%	0.1%	0.3%	0.0%	4.5%	1.9%	0.9%	0.0%	0.0%	0.0%	0.0%
4003	50	563	5.4%	57.0%	26.2%	0.4%	0.3%	0.5%	0.1%	0.3%	0.0%	2.6%	1.1%	0.8%	0.1%	0.1%	3.6%	1.4%
4004	70	3256	5.2%	54.7%	18.1%	0.2%	0.1%	0.2%	0.0%	0.1%	0.1%	5.1%	2.1%	1.8%	0.4%	0.1%	5.7%	5.8%
4005	70	2804	4.8%	50.3%	19.4%	0.4%	0.3%	0.4%	0.0%	0.2%	0.1%	5.8%	2.4%	1.9%	0.2%	0.2%	6.6%	7.0%
4006	70	1908	5.0%	52.8%	19.8%	0.1%	0.1%	0.2%	0.0%	0.1%	0.0%	2.8%	1.2%	1.2%	0.1%	0.2%	9.0%	7.2%
4007	80	391	6.7%	70.8%	12.8%	0.2%	0.1%	0.2%	0.0%	0.1%	0.0%	2.6%	1.1%	5.0%	0.2%	0.0%	0.0%	0.0%
4008	50	665	5.1%	54.0%	25.7%	0.3%	0.2%	0.4%	0.0%	0.2%	0.0%	3.3%	1.4%	0.9%	0.2%	0.1%	2.9%	5.1%
4009	50	553	4.6%	48.7%	23.8%	0.3%	0.2%	0.3%	0.0%	0.2%	0.0%	3.1%	1.3%	0.9%	0.2%	0.1%	5.0%	11.1%
4010	50	204	6.0%	62.7%	23.8%	0.3%	0.2%	0.3%	0.0%	0.2%	0.0%	4.1%	1.7%	0.7%	0.1%	0.0%	0.0%	0.0%
4011	50	179	6.0%	63.2%	23.9%	0.3%	0.2%	0.3%	0.0%	0.2%	0.0%	3.7%	1.5%	0.6%	0.1%	0.0%	0.0%	0.0%
4012	50	18	6.0%	63.2%	23.9%	0.3%	0.2%	0.3%	0.0%	0.2%	0.0%	3.7%	1.5%	0.6%	0.1%	0.0%	0.0%	0.0%
4014	70	937	4.7%	49.2%	33.1%	0.3%	0.2%	0.3%	0.0%	0.2%	0.1%	5.0%	2.1%	1.5%	0.3%	0.1%	2.9%	0.0%
4015	70	443	6.1%	64.5%	19.8%	0.6%	0.5%	0.8%	0.1%	0.4%	0.0%	4.0%	1.7%	0.9%	0.0%	0.0%	0.0%	0.5%
4016	70	615	5.9%	61.8%	21.5%	0.7%	0.5%	0.8%	0.1%	0.4%	0.0%	4.6%	1.9%	1.3%	0.1%	0.0%	0.0%	0.4%
4018	70	721	4.7%	49.0%	32.1%	0.2%	0.2%	0.3%	0.0%	0.2%	0.1%	5.8%	2.4%	1.7%	0.4%	0.1%	3.0%	0.0%
4019	50	594	5.5%	57.4%	15.5%	0.2%	0.1%	0.2%	0.0%	0.1%	0.1%	8.7%	3.6%	3.9%	0.2%	0.0%	0.1%	4.4%
4021	50	334	6.2%	64.6%	19.3%	0.2%	0.1%	0.2%	0.0%	0.1%	0.0%	1.0%	0.4%	0.4%	0.0%	0.1%	2.3%	5.1%
4022	50	19	1.1%	11.4%	12.2%	0.0%	0.0%	0.0%	0.0%	0.0%	0.0%	3.0%	1.2%	0.0%	0.0%	0.0%	0.0%	71.0%
4023	50	19	1.1%	11.4%	12.2%	0.0%	0.0%	0.0%	0.0%	0.0%	0.0%	3.0%	1.2%	0.0%	0.0%	0.0%	0.0%	71.0%
4024	50	123	6.0%	62.7%	24.7%	0.2%	0.2%	0.3%	0.0%	0.2%	0.0%	1.8%	0.7%	0.4%	0.1%	0.0%	0.0%	2.8%
4025	50	85	5.1%	53.3%	18.3%	0.1%	0.1%	0.1%	0.0%	0.1%	0.0%	3.4%	1.4%	1.7%	0.2%	0.0%	0.0%	16.1%
4026	50	125	5.2%	54.9%	16.1%	0.5%	0.4%	0.6%	0.1%	0.3%	0.1%	12.3%	5.1%	4.0%	0.3%	0.0%	0.0%	0.0%
4027	80	1751	5.9%	62.3%	18.3%	0.4%	0.3%	0.5%	0.1%	0.3%	0.1%	5.7%	2.4%	3.5%	0.2%	0.0%	0.0%	0.0%
4028	50	34	5.9%	62.3%	18.3%	0.4%	0.3%	0.5%	0.1%	0.3%	0.1%	5.7%	2.4%	3.5%	0.2%	0.0%	0.0%	0.0%
4029	50	104	4.1%	42.5%	27.2%	0.3%	0.2%	0.3%	0.0%	0.2%	0.0%	1.9%	0.8%	0.5%	0.1%	0.5%	21.5%	0.0%
4030	50	712	4.4%	46.5%	18.0%	0.2%	0.1%	0.2%	0.0%	0.1%	0.0%	3.2%	1.3%	0.8%	0.2%	0.1%	6.3%	18.3%
4031	50	62	6.7%	69.9%	17.6%	0.2%	0.1%	0.2%	0.0%	0.1%	0.0%	3.1%	1.3%	0.7%	0.0%	0.0%	0.0%	0.0%
4032	70	2411	5.3%	55.9%	20.3%	0.2%	0.2%	0.3%	0.0%	0.1%	0.0%	4.4%	1.8%	1.3%	0.1%	0.1%	3.6%	6.3%
4033	70	719	6.4%	67.2%	10.1%	0.4%	0.3%	0.4%	0.0%	0.2%	0.1%	8.5%	3.5%	2.6%	0.2%	0.0%	0.0%	0.0%
4034	70	236	5.5%	57.9%	23.6%	0.7%	0.5%	0.9%	0.1%	0.5%	0.1%	5.6%	2.3%	2.2%	0.1%	0.0%	0.0%	0.0%
4035	70	679	5.9%	62.2%	21.1%	0.7%	0.5%	0.8%	0.1%	0.4%	0.0%	4.6%	1.9%	1.3%	0.1%	0.0%	0.0%	0.3%
4036	70	967	6.3%	66.3%	13.7%	0.5%	0.3%	0.6%	0.1%	0.3%	0.1%	6.8%	2.8%	1.8%	0.2%	0.0%	0.0%	0.2%
4037	70	1490	6.3%	65.6%	14.9%	0.4%	0.3%	0.5%	0.0%	0.3%	0.1%	5.9%	2.4%	1.5%	0.2%	0.0%	1.5%	0.2%
5137	50	307	5.9%	61.6%	15.6%	0.3%	0.2%	0.3%	0.0%	0.2%	0.1%	8.4%	3.5%	3.6%	0.2%	0.0%	0.0%	0.0%
5138	50	235	5.5%	57.5%	17.5%	0.2%	0.2%	0.3%	0.0%	0.1%	0.1%	8.9%	3.7%	3.9%	0.2%	0.0%	0.0%	1.9%
5143	50	125	5.9%	61.8%	15.9%	0.4%	0.3%	0.4%	0.0%	0.2%	0.1%	7.5%	3.1%	3.6%	0.3%	0.0%	0.4%	0.0%
5144	50	70	5.4%	56.9%	19.3%	0.5%	0.4%	0.6%	0.1%	0.3%	0.1%	5.0%	2.1%	2.3%	0.4%	0.0%	0.0%	6.5%
5145	50	255	5.4%	56.8%	15.9%	0.2%	0.1%	0.2%	0.0%	0.1%	0.1%	10.1%	4.2%	4.7%	0.3%	0.0%	0.2%	1.8%
5146	50	272	5.7%	59.3%	15.0%	0.2%	0.2%	0.3%	0.0%	0.2%	0.1%	9.2%	3.8%	4.1%	0.2%	0.0%	0.0%	1.7%
5189	50	121	5.3%	55.6%	10.5%	0.2%	0.1%	0.2%	0.0%	0.1%	0.1%	13.7%	5.7%	8.0%	0.4%	0.0%	0.0%	0.0%
5190	50	102	6.6%	69.2%	8.4%	0.4%	0.3%	0.5%	0.0%	0.3%	0.1%	7.5%	3.1%	3.4%	0.3%	0.0%	0.0%	0.0%
5191	50	221	7.0%	73.3%	11.0%	0.6%	0.4%	0.7%	0.1%	0.4%	0.0%	2.7%	1.1%	2.8%	0.0%	0.0%	0.0%	0.0%
5192	50	265	7.2%	75.3%	9.2%	0.2%	0.1%	0.2%	0.0%	0.1%	0.0%	4.1%	1.7%	1.8%	0.1%	0.0%	0.0%	0.0%
5193	50	269	5.6%	59.1%	12.6%	0.5%	0.4%	0.6%	0.1%	0.4%	0.1%	7.9%	3.3%	9.0%	0.4%	0.0%	0.0%	0.0%
5194	50	288	6.2%	65.4%	11.1%	0.2%	0.2%	0.3%	0.0%	0.1%	0.1%	7.7%	3.2%	5.2%	0.1%	0.0%	0.0%	0.0%
5195	80	391	6.7%	70.8%	12.8%	0.2%	0.1%	0.2%	0.0%	0.1%	0.0%	2.6%	1.1%	5.0%	0.2%	0.0%	0.0%	0.0%
5196	80	387	7.7%	81.1%	3.8%	0.2%	0.1%	0.2%	0.0%	0.1%	0.0%	4.3%	1.8%	0.6%	0.0%	0.0%	0.0%	0.0%
5197	80	718	6.2%	65.3%	12.9%	0.5%	0.3%	0.6%	0.1%	0.3%	0.0%	4.7%	2.0%	6.8%	0.2%	0.0%	0.0%	0.0%
5198	80	675	7.1%	74.4%	6.9%	0.2%	0.1%	0.2%	0.0%	0.1%	0.1%	5.8%	2.4%	2.6%	0.1%	0.0%	0.0%	0.0%
5199	50	297	5.8%	60.7%	12.1%	0.5%	0.4%	0.6%	0.1%	0.3%	0.1%	7.7%	3.2%	8.2%	0.4%	0.0%	0.0%	0.0%
5200	50	74	6.4%	66.8%	8.7%	0.5%	0.3%	0.5%	0.1%	0.3%	0.1%	8.1%	3.3%	4.6%	0.3%	0.0%	0.0%	0.0%
5201	50	279	6.3%	65.7%	10.5%	0.2%	0.2%	0.3%	0.0%	0.2%	0.1%	7.9%	3.3%	5.3%	0.2%	0.0%	0.0%	0.0%
5202	50	129	5.3%	55.7%	11.9%	0.2%	0.1%	0.2%	0.0%	0.1%	0.1%	12.9%	5.4%	7.6%	0.3%	0.0%	0.0%	0.0%
5224	50	58	5.4%	57.1%	14.7%	2.1%	1.5%	2.5%	0.3%	1.4%	0.0%	4.7%	1.9%	8.3%	0.1%	0.0%	0.0%	0.0%
5225	50	327	5.6%	58.8%	12.9%	0.8%	0.6%	1.0%	0.1%	0.5%	0.1%	7.3%	3.0%	8.9%	0.3%	0.0%	0.0%	0.0%
5226	50	163	7.5%	79.1%	9.7%	0.0%	0.0%	0.0%	0.0%	0.0%	0.0%	1.9%	0.8%	0.8%	0.0%	0.0%	0.0%	0.0%
5245	80	118	7.7%	80.8%	2.0%	0.9%	0.6%	1.0%	0.1%	0.5%	0.0%	1.1%	0.5%	4.8%	0.0%	0.0%	0.0%	0.0%
5254	50	73	5.7%	59.6%	14.6%	0.2%	0.2%	0.3%	0.0%	0.2%	0.1%	9.3%	3.9%	4.8%	0.4%	0.0%	0.8%	0.0%
5256	70	1249	5.4%	56.3%	15.1%	2.0%	1.4%	2.3%	0.2%	1.3%	0.1%	5.9%	2.5%	1.1%	0.0%	0.1%	5.0%	1.3%
5257	70	1204	6.8%	71.1%	2.5%	1.0%	0.7%	1.2%	0.1%	0.7%	0.1%	6.8%	2.8%	1.3%	0.0%	0.1%	3.3%	1.5%
5262	50	239	5.7%	60.0%	16.1%	0.2%	0.2%	0.3%	0.0%	0.1%	0.1%	6.5%	2.7%	2.2%	0.1%	0.0%	0.2%	5.5%
5263	50	225	5.3%	55.5%	16.9%	0.2%	0.1%	0.2%	0.0%	0.1%	0.1%	8.7%	3.6%	3.4%	0.1%	0.0%	0.0%	5.8%
5264	50	297	5.8%	60.7%	12.1%	0.5%	0.4%	0.6%	0.1%	0.3%	0.1%	7.7%	3.2%	8.2%	0.4%	0.0%	0.0%	0.0%
6252	50	2942	4.9%	50.9%	14.5%	0.4%	0.3%	0.4%	0.0%	0.2%	0.1%	6.1%	2.5%	1.7%	0.2%	0.3%	12.2%	5.2%
8033	70	221	5.2%	54.3%	4.8%	0.5%	0.3%	0.6%	0.1%	0.3%	0.0%	3.8%	1.6%	2.1%	0.0%	0.6%	25.8%	0.0%
8340	50	445	5.8%	61.1%	23.7%	0.6%	0.5%	0.8%	0.1%	0.4%	0.0%	3.5%	1.4%	1.0%	0.0%	0.0%	0.6%	0.5%
9098	70	641	6.5%	67.8%	7.3%	0.6%	0.5%	0.8%	0.1%	0.4%	0.1%	6.6%	2.7%	2.6%	0.0%	0.1%	4.0%	0.0%
9112	70	320	6.6%	69.7%	4.7%	0.7%	0.5%	0.8%	0.1%	0.4%	0.1%	6.2%	2.6%	3.9%	0.0%	0.1%	3.7%	0.0%
9205	50	30	5.5%	57.6%	28.9%	0.7%	0.5%	0.8%	0.1%	0.4%	0.0%	2.8%	1.2%	1.5%	0.1%	0.0%	0.0%	0.0%
9206	50	40	6.1%	63.7%	24.0%	0.3%	0.2%	0.3%	0.0%	0.2%	0.0%	2.8%	1.2%	1.0%	0.1%	0.0%	0.0%	0.0%
9301	50	456	4.1%	43.4%	49.9%	0.4%	0.2%	0.4%	0.0%	0.2%	0.0%	0.8%	0.3%	0.3%	0.0%	0.0%	0.0%	0.0%
9302	50	245	4.6%	48.4%	45.0%	0.2%	0.1%	0.2%	0.0%	0.1%	0.0%	0.7%	0.3%	0.3%	0.0%	0.0%	0.0%	0.0%
9303	50	198	5.2%	55.0%	34.1%	0.1%	0.1%	0.1%	0.0%	0.1%	0.0%	3.3%	1.4%	0.6%	0.0%	0.0%	0.0%	0.0%
9304	50	114	6.4%	67.7%	19.3%	0.3%	0.2%	0.4%	0.0%	0.2%	0.0%	3.0%	1.2%	1.1%	0.0%	0.0%	0.0%	0.0%

Appendix D2 – 2036

Traffic Dataset B, C and D for

Air Quality Assessment

ANNEX C

SUMMARY OF COMPOSITE VEHICULAR EMISSION FACTOR

Traffic Data and Composite Emission Factors

Individual Road Information									Traffic Flow (%)																			Composite Emission Factor (g/km-veh)			
Road Name	Road ID	Road Type	Road Length (m)	Speed Limit (km/hr)	Average Speed (km/hr)	Start Emission Estimated by Broad Brush Approach (Y/N)	Hour	Total Vehicle (Veh/hr)	01 - Private Cars	02 - Taxi	03 - Light Goods Vehicles<=2.5t	04 - Lt Goods Vehicles 2.5-3.5t	05 - Light Goods Vehicles>3.5t	06 - Medium Goods Vehicles<=15t	07 - Medium Goods Vehicles15-24t	08 - Public Light Buses	09 - Private Light Bus <=3.5t	10 - Private Light Bus >3.5t	11 - Non-franchised Bus<=6.4t	12 - Non-franchised Bus 6.4-15t	13 - Non-franchised Bus 15-24t	14 - Franchised Bus Single Deck	15 - Franchised Bus Double Deck	16 - Motorcycles (MC)	17 - Heavy Goods Vehicles>24t	18 - Non-franchised Bus >24t	Total	NOx	NO2	RSP	FSP
									PC	TAXI	LGV3	LGV4	LGV6	HGV7	HGV8	PLB	PV4	PV5	NFB6	NFB7	NFB8	FBSD	FBDD	MC	HGV9	NFB9					
D3_1	3005+3006	Distributor	56.7	50	47	Y	0000-0100	23	0.5910	0.2575	0.0000	0.0410	0.0175	0.0180	0.0010	0.0000	0.0005	0.0030	0.0050	0.0035	0.0055	0.0000	0.0000	0.0565	-	-	100%	0.369	0.041	0.009	0.008
D3_1	3005+3006	Distributor	56.7	50	48	Y	0100-0200	17	0.5910	0.2575	0.0000	0.0410	0.0175	0.0180	0.0010	0.0000	0.0005	0.0030	0.0050	0.0035	0.0055	0.0000	0.0000	0.0565	-	-	100%	0.366	0.041	0.009	0.008
D3_1	3005+3006	Distributor	56.7	50	50	Y	0200-0300	13	0.5910	0.2575	0.0000	0.0410	0.0175	0.0180	0.0010	0.0000	0.0005	0.0030	0.0050	0.0035	0.0055	0.0000	0.0000	0.0565	-	-	100%	0.360	0.040	0.009	0.008
D3_1	3005+3006	Distributor	56.7	50	50	Y	0300-0400	10	0.4411	0.1908	0.0010	0.1084	0.0455	0.0480	0.0025	0.0000	0.0045	0.0215	0.0330	0.0235	0.0385	0.0000	0.0000	0.0420	-	-	100%	0.747	0.127	0.017	0.015
D3_1	3005+3006	Distributor	56.7	50	50	Y	0400-0500	10	0.4162	0.2881	0.0010	0.0685	0.0280	0.0515	0.0020	0.0000	0.0080	0.0385	0.0205	0.0150	0.0245	0.0000	0.0000	0.0380	-	-	100%	0.658	0.105	0.013	0.012
D3_1	3005+3006	Distributor	56.7	50	50	Y	0500-0600	12	0.4162	0.2881	0.0010	0.0685	0.0280	0.0515	0.0020	0.0000	0.0080	0.0385	0.0205	0.0150	0.0245	0.0000	0.0000	0.0380	-	-	100%	0.658	0.105	0.013	0.012
D3_1	3005+3006	Distributor	56.7	50	46	Y	0600-0700	24	0.4162	0.2881	0.0010	0.0685	0.0280	0.0515	0.0020	0.0000	0.0080	0.0385	0.0205	0.0150	0.0245	0.0000	0.0000	0.0380	-	-	100%	0.682	0.109	0.014	0.013
D3_1	3005+3006	Distributor	56.7	50	43	Y	0700-0800	60	0.4162	0.2881	0.0010	0.0685	0.0280	0.0515	0.0020	0.0000	0.0080	0.0385	0.0205	0.0150	0.0245	0.0000	0.0000	0.0380	-	-	100%	0.702	0.112	0.014	0.013
D3_1	3005+3006	Distributor	56.7	50	40	Y	0800-0900	79	0.4502	0.3122	0.0010	0.0615	0.0255	0.0465	0.0020	0.0000	0.0045	0.0220	0.0115	0.0080	0.0140	0.0000	0.0000	0.0410	-	-	100%	0.608	0.090	0.012	0.011
D3_1	3005+3006	Distributor	56.7	50	42	Y	0900-1000	67	0.4132	0.2861	0.0010	0.0995	0.0410	0.0745	0.0030	0.0000	0.0035	0.0160	0.0085	0.0060	0.0100	0.0000	0.0000	0.0375	-	-	100%	0.669	0.113	0.013	0.012
D3_1	3005+3006	Distributor	56.7	50	42	Y	1000-1100	61	0.4070	0.2825	0.0010	0.1100	0.0460	0.0830	0.0035	0.0000	0.0020	0.0105	0.0060	0.0045	0.0070	0.0000	0.0000	0.0370	-	-	100%	0.675	0.117	0.013	0.011
D3_1	3005+3006	Distributor	56.7	50	43	Y	1100-1200	57	0.3940	0.2730	0.0010	0.1150	0.0480	0.0865	0.0035	0.0000	0.0030	0.0160	0.0080	0.0060	0.0100	0.0000	0.0000	0.0360	-	-	100%	0.708	0.125	0.013	0.012
D3_1	3005+3006	Distributor	56.7	50	43	Y	1200-1300	56	0.3960	0.2745	0.0010	0.1030	0.0430	0.0780	0.0035	0.0000	0.0045	0.0240	0.0125	0.0090	0.0150	0.0000	0.0000	0.0360	-	-	100%	0.721	0.125	0.014	0.013
D3_1	3005+3006	Distributor	56.7	50	43	Y	1300-1400	59	0.4054	0.1762	0.0020	0.1767	0.0736	0.0776	0.0035	0.0000	0.0015	0.0080	0.0130	0.0090	0.0150	0.0000	0.0000	0.0385	-	-	100%	0.754	0.138	0.015	0.014
D3_1	3005+3006	Distributor	56.7	50	42	Y	1400-1500	66	0.3965	0.1725	0.0020	0.1885	0.0780	0.0835	0.0045	0.0000	0.0015	0.0065	0.0100	0.0070	0.0120	0.0000	0.0000	0.0375	-	-	100%	0.768	0.142	0.016	0.014
D3_1	3005+3006	Distributor	56.7	50	41	Y	1500-1600	70	0.4028	0.1749	0.0020	0.1654	0.0690	0.0730	0.0035	0.0000	0.0025	0.0125	0.0195	0.0140	0.0230	0.0000	0.0000	0.0380	-	-	100%	0.814	0.147	0.017	0.016
D3_1	3005+3006	Distributor	56.7	50	41	Y	1600-1700	73	0.4126	0.1788	0.0015	0.1523	0.0629	0.0669	0.0035	0.0000	0.0030	0.0145	0.0225	0.0160	0.0260	0.0000	0.0000	0.0395	-	-	100%	0.810	0.144	0.017	0.016
D3_1	3005+3006	Distributor	56.7	50	41	Y	1700-1800	76	0.4633	0.2009	0.0010	0.1144	0.0475	0.0505	0.0025	0.0000	0.0030	0.0130	0.0210	0.0145	0.0240	0.0000	0.0000	0.0445	-	-	100%	0.708	0.118	0.016	0.014
D3_1	3005+3006	Distributor	56.7	50	41	Y	1800-1900	81	0.5412	0.2356	0.0010	0.0719	0.0300	0.0315	0.0015	0.0000	0.0015	0.0065	0.0095	0.0065	0.0115	0.0000	0.0000	0.0519	-	-	100%	0.506	0.071	0.012	0.011
D3_1	3005+3006	Distributor	56.7	50	42	Y	1900-2000	69	0.5577	0.2429	0.0010	0.0605	0.0250	0.0270	0.0015	0.0000	0.0015	0.0055	0.0085	0.0060	0.0100	0.0000	0.0000	0.0530	-	-	100%	0.466	0.062	0.011	0.010
D3_1	3005+3006	Distributor	56.7	50	44	Y	2000-2100	49	0.5804	0.2529	0.0005	0.0486	0.0200	0.0215	0.0010	0.0000	0.0005	0.0035	0.0055	0.0040	0.0065	0.0000	0.0000	0.0551	-	-	100%	0.402	0.048	0.010	0.009
D3_1	3005+3006	Distributor	56.7	50	44	Y	2100-2200	44	0.5747	0.2504	0.0010	0.0555	0.0230	0.0245	0.0010	0.0000	0.0005	0.0030	0.0040	0.0030	0.0050	0.0000	0.0000	0.0545	-	-	100%	0.404	0.049	0.010	0.009
D3_1	3005+3006	Distributor	56.7	50	45	Y	2200-2300	43	0.5910	0.2575	0.0000	0.0410	0.0175	0.0180	0.0010	0.0000	0.0005	0.0030	0.0050	0.0035	0.0055	0.0000	0.0000	0.0565	-	-	100%	0.376	0.042	0.009	0.009
D3_1	3005+3006	Distributor	56.7	50	45	Y	2300-0000	35	0.5910	0.2575	0.0000	0.0410	0.0175	0.0180	0.0010	0.0000	0.0005	0.0030	0.0050	0.0035	0.0055	0.0000	0.0000	0.0565	-	-	100%	0.376	0.042	0.009	0.009
D3_2	3007	Distributor	59.0	50	47	Y	0000-0100	14	0.4569	0.2285	0.0000	0.0321	0.0130	0.0170	0.0010	0.1894	0.0010	0.0030	0.0050	0.0040	0.0060	0.0000	0.0000	0.0431	-	-	100%	0.513	0.055	0.011	0.010
D3_2	3007	Distributor	59.0	50	48	Y	0100-0200	10	0.4569	0.2285	0.0000	0.0321	0.0130	0.0170	0.0010	0.1894	0.0010	0.0030	0.0050	0.0040	0.0060	0.0000	0.0000	0.0431	-	-	100%	0.509	0.054	0.011	0.010
D3_2	3007	Distributor	59.0	50	50	Y	0200-0300	8	0.4569	0.2285	0.0000	0.0321	0.0130	0.0170	0.0010	0.1894	0.0010	0.0030	0.0050	0.0040	0.0060	0.0000	0.0000	0.0431	-	-	100%	0.501	0.053	0.010	0.009
D3_2	3007	Distributor	59.0	50	50	Y	0300-0400	7	0.3317	0.1658	0.0010	0.0829	0.0350	0.0440	0.0020	0.1698	0.0050	0.0240	0.0370	0.0260	0.0440	0.0000	0.0000	0.0320	-	-	100%	0.883	0.139	0.018	0.017
D3_2	3007	Distributor	59.0	50	50	Y	0400-0500	6	0.3150	0.2500	0.0010	0.0580	0.0240	0.0390	0.0020	0.1860	0.0070	0.0350	0.0190	0.0130	0.0220	0.0000	0.0000	0.0290	-	-	100%	0.740	0.105	0.014	0.013
D3_2	3007	Distributor	59.0	50	50	Y	0500-0600	7	0.3150	0.2500	0.0010	0.0580	0.0240	0.0390	0.0020	0.1860	0.0070	0.0350	0.0190	0.0130	0.0220	0.0000	0.0000	0.0290	-	-	100%	0.740	0.105	0.014	0.013
D3_2	3007	Distributor	59.0	50	46	Y	0600-0700	15	0.3150	0.2500	0.0010	0.0580	0.0240	0.0390	0.0020	0.1860	0.0070	0.0350	0.0190	0.0130	0.0220	0.0000	0.0000	0.0290	-	-	100%	0.802	0.115	0.014	0.013
D3_2	3007	Distributor	59.0	50	43	Y	0700-0800	37	0.3150	0.2500	0.0010	0.0580	0.0240	0.0390	0.0020	0.1860	0.0070	0.0350	0.0190	0.0130	0.0220	0.0000	0.0000	0.0290	-	-	100%	0.788	0.112	0.015	0.014
D3_2	3007	Distributor	59.0	50	40	Y	0800-0900	947	0.1572	0.7337	0.0000	0.0030	0.0010	0.0020	0.0000	0.0070	0.0060	0.0300	0.0160	0.0110	0.0190	0.0000	0.0000	0.0140	-	-	100%	0.637	0.052	0.007	0.006
D3_2	3007	Distributor	59.0	50	42	Y	0900-1000	942	0.1540	0.7350	0.0000	0.0040	0.0020	0.0020	0.0000	0.0070	0.0060	0.0300	0.0160	0.0110	0.0190	0.0000	0.0000	0.0140	-	-	100%	0.625	0.051	0.007	0.006
D3_2	3007	Distributor	59.0	50	42	Y	1000-1100	126	0.1962	0.6156	0.0000	0.0280	0.0110	0.0180	0.0010	0.0440	0.0050	0.0250	0.0130	0.0090	0.0160	0.0000	0.0000	0.0180	-	-	100%	0.654	0.066	0.008	0.008
D3_2	3007	Distributor	59.0	50	43	Y	1100-1200	34	0.3130	0.2490	0.0010	0.1020	0.0420	0.0680	0.0040	0.1520	0.0030	0.0150	0.0080	0.0060	0.0090	0.0000	0.0000	0.0280	-	-	100%	0.769	0.120	0.014	0.012
D3_2	3007	Distributor	59.0	50	43	Y	1200-1300	32	0.3177	0.2527	0.0010	0.0919	0.0380	0.0619	0.0040	0.1399	0.0050	0.0230	0.0120	0.0090	0.0150	0.0000	0.0000	0.0290	-	-	100%	0.785	0.122	0.014	0.013
D3_2	3007	Distributor	59.0	50	43	Y	1300-1400	34	0.3300	0.1650	0.0020	0.1470	0.0610	0.0770	0.0040	0.1270	0.0020	0.0100	0.0150	0.0110	0.0180	0.0000	0.0000	0.0310	-	-	100%	0.854	0.147	0.017	0.015
D3_2	3007	Distributor	59.0	50	42	Y	1400-1500	37	0.3253	0.1627	0.0020	0.1577	0.0649	0.0828	0.0040	0.1228	0.0020	0.0080	0.0130	0.0090	0.0150	0.0000	0.0000	0.0309	-	-	100%	0.860	0.150	0.017	0.015
D3_2	3007	Distributor	59.0	50	42	Y	1500-1600	40	0.3320	0.1660	0.0010	0.1390	0.0580	0.0730	0.0040	0.1080	0.0030	0.0150	0.0240	0.0170	0.0280	0.0000	0.0000	0.0320	-	-	100%	0.912	0.158	0.018	0.017
D3_2	3007	Distributor	59.0	50	42	Y	1600-1700	677	0.1600	0.7180	0.0000	0.0080	0.0030	0.0040	0.0000	0.0080	0.0030	0.0150	0.0230	0.0160	0.0270	0.0000	0.0000	0.0150	-	-	100%	0.675	0.061	0.008	0.007
D3_2	3007	Distributor	59.0	50	41	Y	1700-1800	680	0.1628	0.7163	0.0000	0.0060	0.0030	0.0030	0.0000	0.0090	0.0030	0.0150	0.0230	0.0160	0.0270	0.0000	0.0000	0.0160	-	-	100%	0.680	0.061	0.008	0.008
D3_2	3007	Distributor	59.0	50	41	Y	1800-1900	682	0.1680	0.7170	0.0000	0.0040	0.0020	0.0020	0.0000	0.0100	0.0030	0.0140	0.0220	0.0160	0.0260	0.0000	0.0000	0.0160	-	-	100%	0.668	0.059	0.008	0.007
D3_2	3007	Distributor	59.0	50	42	Y	1900-2000	41	0.4396	0.2198	0.0010	0.0490	0.0200	0.0260	0.0010	0.1658	0.0010	0.0060	0.0100	0.0070	0.0120	0.0000	0.0000	0.0420	-	-	100%	0.604	0.076	0.013	0.012
D3_2	3007	Distributor	59.0	50	44	Y	2000-2100	30	0.4510	0.2260	0.0000	0.0390	0.0160	0.0200	0.0010	0.1800	0.0010	0.0040	0.0060	0.0050	0.0080	0.0000	0.0000	0.0430	-	-	100%	0.548	0.062	0.011	0.010
D3_2	3007	Distributor	59.0	50	45	Y	2100-2200	26	0.4470	0.2230	0.0000	0.0440	0.0180	0.0230	0.0010	0.1830	0.0010	0.0030	0.0050	0.0030	0.0060	0.0000	0.0000	0.0430	-	-	100%	0.541	0.062	0.011	0.010
D3_2	3007	Distributor	59.0	50	45	Y	2200-2300	25	0.4569	0.2285	0.0000	0.0321	0.0130	0.0170	0.0010	0.1894	0.0010	0.0030	0.0050	0.0040	0.0060	0.0000	0.0000	0.0431	-	-	100%	0.522	0.056	0.011	0.010
D3_2	3007	Distributor	59.0	50	45	Y	2300-0000	21	0.4569	0.2285	0.0000	0.0321	0.0130	0.0170	0.0010	0.1894	0.0010	0.0030	0.0050	0.0040	0.0060	0.0000	0.0000	0.0431	-	-	100%	0.522	0.056	0.011	0.010
D3_3	3008	Distributor	70.8	50	47	Y	0000-0100	14	0.4569	0.2285	0.0000	0.0321	0.0130	0.0170	0.0010	0.1894	0.0010	0.0030	0.0050	0.0040	0.0060	0.0000	0.0000	0.0431	-	-	100%	0.513	0.055	0.011	0.010
D3_3	3008	Distributor	70.8	50	48	Y	0100-0200	10	0.4569	0.2285	0.0000	0.0321	0.0130	0.0170	0.0010	0.1894	0.0010	0.0030	0.0050	0.0040	0.0060	0.0000	0.0000	0.0431	-	-	100%	0.509	0.054	0.011	0.010
D3_3	3008	Distributor	70.8	50	50	Y	0200-0300	8	0.4569	0.2285	0.0000	0.0321	0.0130	0.0170	0.0010	0.1894	0.0010	0.0030	0.0050	0.0040	0.0060	0.0000	0.0000	0.0431	-	-	100%	0.501	0.053	0.010	0.009
D3_3	3008	Distributor	70.8	50	50	Y	0300-0400	7	0.3317	0.1658	0.0010	0.0829	0.0350	0.0440	0.0020	0.1698	0.0050	0.0240	0.0370	0.0260	0.0440	0.0000	0.0000	0.0320	-	-	100%	0.883	0.139	0.018	0.017
D3_3	3008	Distributor	70.8	50	50	Y	0400-0500	6	0.3150	0.2500	0.0010	0.0580	0.0240	0.0390	0.0020	0.1860	0.0070	0.0350	0.0190	0.0130	0.0220	0.0000	0.0000	0.0290	-	-	100%	0.740	0.105	0.014	0.013
D3_3	3008	Distributor	70.8	50	50	Y	0500-0600	7	0.3150	0.2500	0.0010	0.0580	0.0240	0.0390	0.0020	0.1860	0.0070	0.0350	0.0190	0.0130	0.0220	0.0000	0.0000	0.0290	-	-	100%	0.740	0.105	0.014	0.013
D3_3	3008	Distributor	70.8	50	46	Y	0600-0700	15	0.3150	0.2500	0.0010	0.0580	0.0240	0.0390	0.0020	0.1860	0.0070	0.0350	0.0190	0.0130	0.0220	0.0000	0.0000	0.0290	-	-	100%	0.802	0.115	0.014	0.013
D3_3	3008	Distributor	70.8	50	43	Y	0700-0800	37	0.3150	0.2500	0.0010	0.0580	0.0240	0.0390	0.0020	0.1860	0.0070	0.0350	0.0190	0.0130	0.0220	0.0000	0.0000	0.0290	-	-	100%	0.788	0.112	0.015	0.014
D3_3	3008	Distributor	70.8	50	40	Y	0800-0900	896	0.1572	0.7327	0.0000	0.0030	0.0010	0.0020	0.0000	0.0080	0.0060	0.0300	0.0160	0.0110	0.0190	0.0000	0.0000	0.0140	-	-	100%	0.637	0.052	0.007	0.006
D3_3	3008	Distributor	70.8	50	42	Y	0900-1000	891	0.1548	0.7333	0.0000	0.0040	0.0020	0.0030	0.0000	0.0070	0.0060	0.0300	0.0160	0.0110	0.0190	0.0000	0.0000	0.0140	-	-	100%	0.627	0.052	0.007	0.006
D3_3	3008	Distributor	70.8	50	42	Y	1000-1100	121	0.1982	0.6096	0.0000	0.0290	0.0120	0.0190	0.0010	0.0460	0.0050	0.0250	0.0130	0.0090	0.0150	0.0000	0.0000	0.0180	-	-	100%	0.653	0.067	0.008	0.007
D3_3	3008	Distributor	70.8	50	43	Y	1100-1200	34	0.3127	0.2488	0.0010	0.1019	0.0420	0.0679	0.0040	0.1518	0.0030	0.0150	0.0080	0.0060	0.0090	0.0000	0.0000	0.0290	-	-	100%	0.769	0.120	0.014	0.013
D3_3	3008	Distributor	70.8	50	43	Y	1200-1300	32	0.3180	0.2530	0.0010	0.0920	0.0380	0.0620	0.0040	0.1400	0.0050	0.0230	0.0120	0.0090	0.0140	0.0000	0.0000	0.0290	-	-	100%	0.781	0.122	0.014	0.013
D3_3	3008	Distributor	70.8	50	43	Y	1300-1400	34	0.3300	0.1650	0.0020	0.1470	0.0610	0.0770	0.0040	0.1270	0.0020	0.0100	0.0150	0.0110	0.0180	0.0000	0.0000	0.0310	-	-	100%	0.854	0.147	0.017	0.015
D3_3	3008	Distributor	70.8	50	42	Y	1400-1500	37	0.3253	0.1627	0.0020	0.1577	0.0649	0.0828	0.0040	0.1228	0.0020	0.0080	0.0130	0.0090	0.0150	0.0000	0.0000	0.0309	-	-	100%	0.860	0.150	0.017	0.015
D3_3	3008	Distributor	70.8	50	42	Y	1500-1600	40	0.3320	0.1660	0.0010	0.1390	0.0580	0.0730	0.0040	0.1080	0.0030	0.0150	0.0240	0.0170	0.0280	0.0000	0.0000	0.0320	-	-	100%	0.912	0.158	0.018	0.017
D3_3	3008	Distributor	70.8	50	42	Y	1600-1700	688	0.1620	0.7160	0.0000	0.0080	0.0030	0.0040	0.0000	0.0080	0.0030	0.0150	0.0230	0.0160	0.0270	0.0000	0.0000	0.0150	-	-	100%	0.674	0.061	0.008	0.007
D3_3	3008	Distributor	70.8	50	41	Y	1700-1800	691	0.1650	0.7150	0.0000	0.0060	0.0020	0.0030	0.0000	0.0090	0.0030	0.0150	0.0230	0.0160	0.0270	0.0000	0.0000	0.0160	-	-	100%	0.678	0.061	0.008	0.007
D3_3	3008	Distributor	70.8	50	41	Y	1800-1900	693	0.1700	0.7150	0.0000	0.0040	0.0020	0.0020	0.0000	0.0100	0.0030	0.0140	0.0220	0.0160	0.0260	0.0000	0.0000	0.0160	-	-	100%	0.667	0.059	0.008	0.007
D3_3	3008	Distributor	70.8	50	42	Y	1900-2000	41	0.4396	0.2198	0.0010	0.0490	0.0200	0.0260	0.0010	0.1658	0.0010	0.0060	0.0100	0.0070	0.0120	0.0000	0.0000	0.0420	-	-	100%	0.604	0.076	0.013	0.012
D3_3	3008	Distributor	70.8	50	44	Y	2000-2100	30	0.4510	0.2260	0.0000	0.0390	0.0160	0.0200	0.0010	0.1800	0.0010	0.0040	0.0060	0.0050	0.0080	0.0000	0.0000	0.0430	-	-	100%	0.548	0.062	0.011	0.010
D3_3	3008	Distributor	70.8	50	45	Y	2100-2200	26	0.4466	0.2238	0.0000	0.0440	0.0180	0.0230	0.0010	0.1828	0.0010	0.0030	0.0050	0.0030	0.0060	0.0000	0.0000	0.0430	-	-	100%	0.541	0.062	0.011	0.010
D3_3	3008	Distributor	70.8	50	45	Y	2200-2300	26	0.4569	0.2285	0.0000	0.0321	0.0130	0.0170	0.0010	0.1894	0.0010	0.0030	0.0050	0.0040	0.0060	0.0000	0.0000	0.0431	-	-	100%	0.522	0.056	0.011	0.010
D3_3	3008	Distributor	70.8	50	45	Y	2300-0000	21	0.4569	0.2285	0.0000	0.0321	0.0130	0.0170	0.0010	0.1894	0.0010	0.0030	0.0050	0.0040	0.0060	0.0000	0.0000	0.0431	-	-	100%	0.522	0.056	0.011	0.010
D3_4	3009	Distributor	53.9	50	47	Y	0000-0100	6	0.2298	0.2458	0.0010	0.0599	0.0250	0.0000	0.0000	0.4166	0.0000	0.0000	0.0000	0.0000	0.0000	0.0000	0.0000	0.0220	-	-	100%	0.654	0.058	0.011	0.010
D3_4	3009	Distributor	53.9	50	48	Y	0100-0200	5	0.2298	0.2458	0.0010	0.0599	0.0250	0.0000	0.0000	0.4166	0.0000	0.0000	0.0000	0.0000	0.0000	0.0000	0.0000	0.0220	-	-	100%	0.649	0.058	0.011	0.010
D3_4	3009	Distributor	53.9	50	50	Y	0200-0300	4	0.2298	0.2458	0.0010	0.0599	0.0250	0.0000	0.0000	0.4166	0.0000	0.0000	0.0000	0.0000	0.0000	0.0000	0.0000	0.0220	-	-	100%	0.638	0.056	0.010	0.009
D3_4	3009	Distributor	53.9	50	50	Y	0300-0400	3	0.1750	0.1870	0.0020	0.1620	0.0670	0.0000	0.0000	0.3900	0.0000	0.0000	0.0000	0.0000	0.0000	0.0000	0.0000	0.0170	-	-	100%	0.705	0.076	0.012	0.011
D3_4	3009	Distributor	53.9	50	50	Y	0400-0500	3	0.1960	0.2100	0.0010	0.1180	0.0490	0.0000	0.0000	0.4080	0.0000	0.0000	0.0000	0.0000	0.0000	0.0000	0.0000	0.0180	-	-	100%	0.680	0.068	0.011	0.010
D3_4	3009	Distributor	53.9	50	50	Y	0500-0600	3	0.1960	0.2100	0.0010	0.1180	0.0490	0.0000	0.0000	0.4080	0.0000	0.0000	0.0000	0.0000	0.0000	0.0000	0.0000	0.0180	-	-	100%	0.680	0.068	0.011	0.010
D3_4	3009	Distributor	53.9	50	47	Y	0600-0700	7	0.1960	0.2100	0.0010	0.1180	0.0490	0.0000	0.0000	0.4080	0.0000	0.0000	0.0000	0.0000	0.0000	0.0000	0.0000	0.0180	-	-	100%	0.779	0.083	0.012	0.011
D3_4	3009	Distributor	53.9	50	43	Y	0700-0800	17	0.1960	0.2100	0.0010	0.1180	0.0490	0.0000	0.0000	0.4080	0.0000	0.0000	0.0000	0.0000	0.0000	0.0000	0.0000	0.0180	-	-	100%	0.726	0.074	0.012	0.011
D3_4	3009	Distributor	53.9	50	40	Y	0800-0900	872	0.1489	0.7433	0.0000	0.0030	0.0010	0.0000	0.0000	0.0080	0.0060	0.0300	0.0160	0.0110	0.0190	0.0000	0.0000	0.0140	-	-	100%	0.637	0.050	0.007	0.006
D3_4	3009	Distributor	53.9	50	42	Y	0900-1000	871	0.1479	0.7443	0.0000	0.0040	0.0020	0.0000	0.0000	0.0070	0.0060	0.0300	0.0160	0.0110	0.0190	0.0000	0.0000	0.0130	-	-	100%	0.623	0.049	0.006	0.006
D3_4	3009	Distributor	53.9	50	43	Y	1000-1100	102	0.1540	0.6630	0.0000	0.0320	0.0130	0.0000	0.0000	0.0540	0.0050	0.0250	0.0140	0.0100	0.0160	0.0000	0.0000	0.0140	-	-	100%	0.634	0.054	0.007	0.007
D3_4	3009	Distributor	53.9	50	43	Y	1100-1200	16	0.1860	0.1990	0.0020	0.1980	0.0820	0.0000	0.0000	0.3160	0.0000	0.0000	0.0000	0.0000	0.0000	0.0000	0.0000	0.0170	-	-	100%	0.734	0.084	0.012	0.011
D3_4	3009	Distributor	53.9	50	43	Y	1200-1300	15	0.1970	0.2110	0.0020	0.1880	0.0780	0.0000	0.0000	0.3060	0.0000	0.0000	0.0000	0.0000	0.0000	0.0000	0.0000	0.0180	-	-	100%	0.718	0.081	0.012	0.011
D3_4	3009	Distributor	53.9	50	43	Y	1300-1400	16	0.1618	0.1728	0.0030	0.2657	0.1099	0.0000	0.0000	0.2717	0.0000	0.0000	0.0000	0.0000	0.0000	0.0000	0.0000	0.0150	-	-	100%	0.766	0.096	0.013	0.012
D3_4	3009	Distributor	53.9	50	42	Y	1400-1500	18	0.1572	0.1682	0.0030	0.2813	0.1171	0.0000	0.0000	0.2583	0.0000	0.0000	0.0000	0.0000	0.0000	0.0000	0.0000	0.0150	-	-	100%	0.781	0.100	0.013	0.012
D3_4	3009	Distributor	53.9	50	42	Y	1500-1600	17	0.1730	0.1850	0.0030	0.2670	0.1110	0.0000	0.0000	0.2450	0.0000	0.0000	0.0000	0.0000	0.0000	0.0000	0.0000	0.0160	-	-	100%	0.758	0.096	0.013	0.012
D3_4	3009	Distributor	53.9	50	42	Y	1600-1700	665	0.1510	0.7360	0.0000	0.0070	0.0030	0.0000	0.0000	0.0080	0.0030	0.0140	0.0220	0.0160	0.0260	0.0000	0.0000	0.0140	-	-	100%	0.664	0.057	0.008	0.007
D3_4	3009	Distributor	53.9	50	41	Y	1700-1800	666	0.1520	0.7360	0.0000	0.0050	0.0020	0.0000	0.0000	0.0100	0.0030	0.0140	0.0220	0.0160	0.0260	0.0000	0.0000	0.0140	-	-	100%	0.670	0.057	0.008	0.007
D3_4	3009	Distributor	53.9	50	41	Y	1800-1900	667	0.1530	0.7360	0.0000	0.0040	0.0010	0.0000	0.0000	0.0100	0.0030	0.0140	0.0220	0.0160	0.0260	0.0000	0.0000	0.0150	-	-	100%	0.669	0.057	0.008	0.007
D3_4	3009	Distributor	53.9	50	43	Y	1900-2000	18	0.2270	0.2440	0.0010	0.0930	0.0390	0.0000	0.0000	0.3740	0.0000	0.0000	0.0000	0.0000	0.0000	0.0000	0.0000	0.0220	-	-	100%	0.680	0.065	0.011	0.010
D3_4	3009	Distributor	53.9	50	44	Y	2000-2100	13	0.2288	0.2458	0.0010	0.0729	0.0300	0.0000	0.0000	0.3996	0.0000	0.0000	0.0000	0.0000	0.0000	0.0000	0.0000	0.0220	-	-	100%	0.672	0.062	0.011	0.010
D3_4	3009	Distributor	53.9	50	45	Y	2100-2200	12	0.2232	0.2392	0.0010	0.0811	0.0340	0.0000	0.0000	0.4004	0.0000	0.0000	0.0000	0.0000	0.0000	0.0000	0.0000	0.0210	-	-	100%	0.674	0.063	0.011	0.010
D3_4	3009	Distributor	53.9	50	45	Y	2200-2300	12	0.2298	0.2458	0.0010	0.0599	0.0250	0.0000	0.0000	0.4166	0.0000	0.0000	0.0000	0.0000	0.0000	0.0000	0.0000	0.0220	-	-	100%	0.666	0.060	0.011	0.010
D3_4	3009	Distributor	53.9	50	45	Y	2300-0000	10	0.2298	0.2458	0.0010	0.0599	0.0250	0.0000	0.0000	0.4166	0.0000	0.0000	0.0000	0.0000	0.0000	0.0000	0.0000	0.0220	-	-	100%	0.666	0.060	0.011	0.010
D3_5	3011	Distributor	65.9	50	47	Y	0000-0100	15	0.5080	0.1910	0.0000	0.0350	0.0140	0.0130	0.0010	0.1820	0.0000	0.0010	0.0020	0.0020	0.0030	0.0000	0.0000	0.0480	-	-	100%	0.460	0.046	0.010	0.009
D3_5	3011	Distributor	65.9	50	48	Y	0100-0200	11	0.5080	0.1910	0.0000	0.0350	0.0140	0.0130	0.0010	0.1820	0.0000	0.0010	0.0020	0.0020	0.0030	0.0000	0.0000	0.0480	-	-	100%	0.456	0.046	0.010	0.009
D3_5	3011	Distributor	65.9	50	50	Y	0200-0300	8	0.5080	0.1910	0.0000	0.0350	0.0140	0.0130	0.0010	0.1820	0.0000	0.0010	0.0020	0.0020	0.0030	0.0000	0.0000	0.0480	-	-	100%	0.449	0.045	0.010	0.009
D3_5	3011	Distributor	65.9	50	50	Y	0300-0400	6	0.3984	0.1502	0.0010	0.0971	0.0400	0.0350	0.0020	0.1762	0.0020	0.0110	0.0170	0.0120	0.0200	0.0000	0.0000	0.0380	-	-	100%	0.689	0.101	0.015	0.013
D3_5	3011	Distributor	65.9	50	50	Y	0400-0500	6	0.3626	0.2188	0.0010	0.0539	0.0220	0.0450	0.0010	0.1848	0.0060	0.0280	0.0150	0.0110	0.0180	0.0000	0.0000	0.0330	-	-	100%	0.695	0.100	0.014	0.012
D3_5	3011	Distributor	65.9	50	50	Y	0500-0600	7	0.3626	0.2188	0.0010	0.0539	0.0220	0.0450	0.0010	0.1848	0.0060	0.0280	0.0150	0.0110	0.0180	0.0000	0.0000	0.0330	-	-	100%	0.695	0.100	0.014	0.012
D3_5	3011	Distributor	65.9	50	46	Y	0600-0700	15	0.3626	0.2188	0.0010	0.0539	0.0220	0.0450	0.0010	0.1848	0.0060	0.0280	0.0150	0.0110	0.0180	0.0000	0.0000	0.0330	-	-	100%	0.756	0.110	0.014	0.013
D3_5	3011	Distributor	65.9	50	43	Y	0700-0800	37	0.3626	0.2188	0.0010	0.0539	0.0220	0.0450	0.0010	0.1848	0.0060	0.0280	0.0150	0.0110	0.0180	0.0000	0.0000	0.0330	-	-	100%	0.740	0.107	0.014	0.013
D3_5	3011	Distributor	65.9	50	40	Y	0800-0900	948	0.1592	0.7317	0.0000	0.0020	0.0010	0.0020	0.0000	0.0070	0.0060	0.0300	0.0160	0.0110	0.0190	0.0000	0.0000	0.0150	-	-	100%	0.636	0.052	0.007	0.006
D3_5	3011	Distributor	65.9	50	42	Y	0900-1000	943	0.1560	0.7340	0.0000	0.0030	0.0010	0.0030	0.0000	0.0070	0.0060	0.0300	0.0160	0.0110	0.0190	0.0000	0.0000	0.0140	-	-	100%	0.625	0.051	0.007	0.006
D3_5	3011	Distributor	65.9	50	42	Y	1000-1100	126	0.2090	0.6030	0.0000	0.0250	0.0110	0.0220	0.0010	0.0440	0.0050	0.0240	0.0130	0.0090	0.0150	0.0000	0.0000	0.0190	-	-	100%	0.651	0.068	0.008	0.008
D3_5	3011	Distributor	65.9	50	43	Y	1100-1200	34	0.3567	0.2154	0.0010	0.0942	0.0391	0.0792	0.0020	0.1493	0.0020	0.0120	0.0060	0.0040	0.0070	0.0000	0.0000	0.0321	-	-	100%	0.741	0.121	0.014	0.012
D3_5	3011	Distributor	65.9	50	43	Y	1200-1300	32	0.3636	0.2198	0.0010	0.0849	0.0350	0.0719	0.0020	0.1389	0.0040	0.0180	0.0100	0.0070	0.0110	0.0000	0.0000	0.0330	-	-	100%	0.744	0.120	0.014	0.013
D3_5	3011	Distributor	65.9	50	43	Y	1300-1400	34	0.3780	0.1430	0.0020	0.1620	0.0670	0.0590	0.0030	0.1250	0.0010	0.0040	0.0070	0.0050	0.0080	0.0000	0.0000	0.0360	-	-	100%	0.728	0.119	0.015	0.013

D3_5	3011	Distributor	65.9	50	42	Y	1400-1500	38	0.3706	0.1399	0.0020	0.1728	0.0719	0.0629	0.0030	0.1199	0.0010	0.0040	0.0060	0.0040	0.0070	0.0000	0.0000	0.0350	-	-	100%	0.744	0.124	0.015	0.014
D3_5	3011	Distributor	65.9	50	42	Y	1500-1600	39	0.3866	0.1459	0.0020	0.1558	0.0649	0.0569	0.0030	0.1079	0.0010	0.0070	0.0110	0.0080	0.0130	0.0000	0.0000	0.0370	-	-	100%	0.752	0.124	0.016	0.014
D3_5	3011	Distributor	65.9	50	42	Y	1600-1700	677	0.1628	0.7163	0.0000	0.0090	0.0040	0.0030	0.0000	0.0080	0.0030	0.0140	0.0220	0.0160	0.0260	0.0000	0.0000	0.0160	-	-	100%	0.667	0.060	0.008	0.007
D3_5	3011	Distributor	65.9	50	41	Y	1700-1800	679	0.1670	0.7150	0.0000	0.0070	0.0030	0.0020	0.0000	0.0090	0.0030	0.0140	0.0220	0.0160	0.0260	0.0000	0.0000	0.0160	-	-	100%	0.669	0.059	0.008	0.007
D3_5	3011	Distributor	65.9	50	41	Y	1800-1900	684	0.1728	0.7133	0.0000	0.0050	0.0020	0.0020	0.0000	0.0100	0.0030	0.0140	0.0220	0.0150	0.0250	0.0000	0.0000	0.0160	-	-	100%	0.658	0.057	0.008	0.007
D3_5	3011	Distributor	65.9	50	42	Y	1900-2000	42	0.4940	0.1860	0.0010	0.0530	0.0220	0.0190	0.0010	0.1610	0.0010	0.0030	0.0040	0.0030	0.0050	0.0000	0.0000	0.0470	-	-	100%	0.517	0.060	0.012	0.010
D3_5	3011	Distributor	65.9	50	44	Y	2000-2100	31	0.5040	0.1900	0.0000	0.0420	0.0170	0.0150	0.0010	0.1730	0.0000	0.0020	0.0030	0.0020	0.0030	0.0000	0.0000	0.0480	-	-	100%	0.480	0.051	0.011	0.010
D3_5	3011	Distributor	65.9	50	45	Y	2100-2200	27	0.4980	0.1874	0.0000	0.0471	0.0200	0.0170	0.0010	0.1764	0.0000	0.0010	0.0020	0.0010	0.0020	0.0000	0.0000	0.0471	-	-	100%	0.479	0.052	0.011	0.010
D3_5	3011	Distributor	65.9	50	45	Y	2200-2300	27	0.5080	0.1910	0.0000	0.0350	0.0140	0.0130	0.0010	0.1820	0.0000	0.0010	0.0020	0.0020	0.0030	0.0000	0.0000	0.0480	-	-	100%	0.468	0.047	0.011	0.010
D3_5	3011	Distributor	65.9	50	45	Y	2300-0000	22	0.5080	0.1910	0.0000	0.0350	0.0140	0.0130	0.0010	0.1820	0.0000	0.0010	0.0020	0.0020	0.0030	0.0000	0.0000	0.0480	-	-	100%	0.468	0.047	0.011	0.010
D3_6	3012+3013	Distributor	241.9	50	47	Y	0000-0100	337	0.5805	0.2530	0.0000	0.0420	0.0175	0.0185	0.0010	0.0155	0.0005	0.0030	0.0045	0.0035	0.0050	0.0000	0.0000	0.0555	-	-	100%	0.380	0.042	0.009	0.008
D3_6	3012+3013	Distributor	241.9	50	48	Y	0100-0200	243	0.5805	0.2530	0.0000	0.0420	0.0175	0.0185	0.0010	0.0155	0.0005	0.0030	0.0045	0.0035	0.0050	0.0000	0.0000	0.0555	-	-	100%	0.376	0.042	0.009	0.008
D3_6	3012+3013	Distributor	241.9	50	50	Y	0200-0300	190	0.5805	0.2530	0.0000	0.0420	0.0175	0.0185	0.0010	0.0155	0.0005	0.0030	0.0045	0.0035	0.0050	0.0000	0.0000	0.0555	-	-	100%	0.371	0.041	0.009	0.008
D3_6	3012+3013	Distributor	241.9	50	50	Y	0300-0400	153	0.4320	0.1870	0.0010	0.1100	0.0455	0.0485	0.0025	0.0145	0.0045	0.0205	0.0325	0.0230	0.0375	0.0000	0.0000	0.0410	-	-	100%	0.752	0.127	0.017	0.015
D3_6	3012+3013	Distributor	241.9	50	50	Y	0400-0500	111	0.4073	0.2819	0.0010	0.0660	0.0270	0.0500	0.0020	0.0185	0.0075	0.0380	0.0205	0.0145	0.0240	0.0000	0.0050	0.0370	-	-	100%	0.682	0.105	0.014	0.013
D3_6	3012+3013	Distributor	241.9	50	50	Y	0500-0600	145	0.4073	0.2819	0.0010	0.0660	0.0270	0.0500	0.0020	0.0185	0.0075	0.0380	0.0205	0.0145	0.0240	0.0000	0.0050	0.0370	-	-	100%	0.720	0.107	0.014	0.013
D3_6	3012+3013	Distributor	241.9	50	46	Y	0600-0700	290	0.4073	0.2819	0.0010	0.0660	0.0270	0.0500	0.0020	0.0185	0.0075	0.0380	0.0205	0.0145	0.0240	0.0000	0.0050	0.0370	-	-	100%	0.710	0.110	0.015	0.013
D3_6	3012+3013	Distributor	241.9	50	43	Y	0700-0800	734	0.4073	0.2819	0.0010	0.0660	0.0270	0.0500	0.0020	0.0185	0.0075	0.0380	0.0205	0.0145	0.0240	0.0000	0.0050	0.0370	-	-	100%	0.771	0.115	0.015	0.014
D3_6	3012+3013	Distributor	241.9	50	40	Y	0800-0900	2710	0.2519	0.5979	0.0000	0.0210	0.0085	0.0160	0.0005	0.0050	0.0055	0.0270	0.0145	0.0105	0.0175	0.0000	0.0010	0.0230	-	-	100%	0.631	0.064	0.009	0.008
D3_6	3012+3013	Distributor	241.9	50	42	Y	0900-1000	2575	0.2296	0.6053	0.0000	0.0305	0.0125	0.0230	0.0010	0.0050	0.0050	0.0255	0.0140	0.0100	0.0165	0.0000	0.0010	0.0210	-	-	100%	0.643	0.069	0.009	0.008
D3_6	3012+3013	Distributor	241.9	50	42	Y	1000-1100	915	0.3525	0.3695	0.0010	0.0860	0.0355	0.0650	0.0030	0.0125	0.0030	0.0145	0.0075	0.0055	0.0090	0.0000	0.0035	0.0320	-	-	100%	0.680	0.103	0.012	0.011
D3_6	3012+3013	Distributor	241.9	50	43	Y	1100-1200	699	0.3882	0.2691	0.0010	0.1111	0.0460	0.0845	0.0035	0.0145	0.0030	0.0155	0.0080	0.0060	0.0100	0.0000	0.0040	0.0355	-	-	100%	0.727	0.124	0.014	0.013
D3_6	3012+3013	Distributor	241.9	50	43	Y	1200-1300	676	0.3908	0.2704	0.0010	0.1000	0.0410	0.0760	0.0035	0.0135	0.0045	0.0235	0.0125	0.0090	0.0150	0.0000	0.0040	0.0355	-	-	100%	0.740	0.124	0.015	0.013
D3_6	3012+3013	Distributor	241.9	50	43	Y	1300-1400	854	0.3972	0.1726	0.0020	0.1786	0.0745	0.0790	0.0035	0.0100	0.0015	0.0080	0.0125	0.0085	0.0145	0.0000	0.0000	0.0375	-	-	100%	0.763	0.139	0.016	0.014
D3_6	3012+3013	Distributor	241.9	50	42	Y	1400-1500	952	0.3880	0.1685	0.0020	0.1905	0.0790	0.0845	0.0045	0.0095	0.0015	0.0065	0.0100	0.0070	0.0115	0.0000	0.0000	0.0370	-	-	100%	0.778	0.144	0.016	0.014
D3_6	3012+3013	Distributor	241.9	50	41	Y	1500-1600	1015	0.3946	0.1713	0.0020	0.1678	0.0699	0.0739	0.0035	0.0085	0.0025	0.0125	0.0190	0.0140	0.0225	0.0000	0.0000	0.0380	-	-	100%	0.822	0.149	0.017	0.016
D3_6	3012+3013	Distributor	241.9	50	41	Y	1600-1700	2333	0.2647	0.4925	0.0010	0.0699	0.0290	0.0305	0.0015	0.0050	0.0025	0.0145	0.0225	0.0155	0.0260	0.0000	0.0000	0.0250	-	-	100%	0.734	0.096	0.012	0.011
D3_6	3012+3013	Distributor	241.9	50	41	Y	1700-1800	2384	0.2915	0.4960	0.0010	0.0535	0.0220	0.0235	0.0010	0.0055	0.0025	0.0135	0.0215	0.0155	0.0250	0.0000	0.0000	0.0280	-	-	100%	0.688	0.085	0.011	0.010
D3_6	3012+3013	Distributor	241.9	50	41	Y	1800-1900	2449	0.3327	0.5043	0.0000	0.0350	0.0145	0.0155	0.0010	0.0060	0.0020	0.0105	0.0160	0.0115	0.0195	0.0000	0.0000	0.0315	-	-	100%	0.598	0.064	0.010	0.009
D3_6	3012+3013	Distributor	241.9	50	42	Y	1900-2000	995	0.5475	0.2388	0.0010	0.0619	0.0260	0.0270	0.0015	0.0135	0.0010	0.0055	0.0085	0.0060	0.0100	0.0000	0.0000	0.0519	-	-	100%	0.479	0.064	0.011	0.010
D3_6	3012+3013	Distributor	241.9	50	44	Y	2000-2100	714	0.5698	0.2481	0.0005	0.0495	0.0205	0.0220	0.0010	0.0150	0.0005	0.0035	0.0055	0.0035	0.0065	0.0000	0.0000	0.0540	-	-	100%	0.414	0.049	0.010	0.009
D3_6	3012+3013	Distributor	241.9	50	44	Y	2100-2200	634	0.5632	0.2454	0.0010	0.0565	0.0235	0.0250	0.0010	0.0155	0.0005	0.0030	0.0040	0.0030	0.0050	0.0000	0.0000	0.0535	-	-	100%	0.418	0.051	0.010	0.009
D3_6	3012+3013	Distributor	241.9	50	45	Y	2200-2300	611	0.5805	0.2530	0.0000	0.0420	0.0175	0.0185	0.0010	0.0155	0.0005	0.0030	0.0045	0.0035	0.0050	0.0000	0.0000	0.0555	-	-	100%	0.386	0.043	0.010	0.009
D3_6	3012+3013	Distributor	241.9	50	45	Y	2300-0000	506	0.5805	0.2530	0.0000	0.0420	0.0175	0.0185	0.0010	0.0155	0.0005	0.0030	0.0045	0.0035	0.0050	0.0000	0.0000	0.0555	-	-	100%	0.386	0.043	0.010	0.009
D3_7	3014+3015	Distributor	116.1	50	47	Y	0000-0100	147	0.6050	0.2635	0.0000	0.0300	0.0125	0.0130	0.0010	0.0000	0.0005	0.0030	0.0050	0.0035	0.0055	0.0000	0.0000	0.0575	-	-	100%	0.346	0.035	0.009	0.008
D3_7	3014+3015	Distributor	116.1	50	48	Y	0100-0200	105	0.6050	0.2635	0.0000	0.0300	0.0125	0.0130	0.0010	0.0000	0.0005	0.0030	0.0050	0.0035	0.0055	0.0000	0.0000	0.0575	-	-	100%	0.343	0.034	0.009	0.008
D3_7	3014+3015	Distributor	116.1	50	50	Y	0200-0300	82	0.6050	0.2635	0.0000	0.0300	0.0125	0.0130	0.0010	0.0000	0.0005	0.0030	0.0050	0.0035	0.0055	0.0000	0.0000	0.0575	-	-	100%	0.338	0.034	0.009	0.008
D3_7	3014+3015	Distributor	116.1	50	50	Y	0300-0400	64	0.4698	0.2034	0.0010	0.0815	0.0340	0.0360	0.0020	0.0000	0.0045	0.0225	0.0350	0.0250	0.0410	0.0000	0.0000	0.0445	-	-	100%	0.710	0.115	0.016	0.015
D3_7	3014+3015	Distributor	116.1	50	50	Y	0400-0500	62	0.4355	0.3020	0.0005	0.0500	0.0210	0.0380	0.0015	0.0000	0.0080	0.0410	0.0215	0.0155	0.0260	0.0000	0.0000	0.0395	-	-	100%	0.621	0.093	0.013	0.012
D3_7	3014+3015	Distributor	116.1	50	50	Y	0500-0600	82	0.4355	0.3020	0.0005	0.0500	0.0210	0.0380	0.0015	0.0000	0.0080	0.0410	0.0215	0.0155	0.0260	0.0000	0.0000	0.0395	-	-	100%	0.621	0.093	0.013	0.012
D3_7	3014+3015	Distributor	116.1	50	46	Y	0600-0700	163	0.4355	0.3020	0.0005	0.0500	0.0210	0.0380	0.0015	0.0000	0.0080	0.0410	0.0215	0.0155	0.0260	0.0000	0.0000	0.0395	-	-	100%	0.643	0.097	0.013	0.012
D3_7	3014+3015	Distributor	116.1	50	43	Y	0700-0800	412	0.4355	0.3020	0.0005	0.0500	0.0210	0.0380	0.0015	0.0000	0.0080	0.0410	0.0215	0.0155	0.0260	0.0000	0.0000	0.0395	-	-	100%	0.662	0.100	0.014	0.013
D3_7	3014+3015	Distributor	116.1	50	40	Y	0800-0900	546	0.4688	0.3253	0.0000	0.0450	0.0190	0.0345	0.0015	0.0000	0.0045	0.0230	0.0125	0.0090	0.0145	0.0000	0.0000	0.0425	-	-	100%	0.566	0.078	0.012	0.011
D3_7	3014+3015	Distributor	116.1	50	42	Y	0900-1000	455	0.4416	0.3062	0.0010	0.0744	0.0310	0.0564	0.0025	0.0000	0.0035	0.0170	0.0090	0.0065	0.0105	0.0000	0.0000	0.0405	-	-	100%	0.604	0.094	0.012	0.011
D3_7	3014+3015	Distributor	116.1	50	42	Y	1000-1100	406	0.4388	0.3043	0.0010	0.0835	0.0345	0.0635	0.0030	0.0000	0.0025	0.0115	0.0060	0.0045	0.0070	0.0000	0.0000	0.0400	-	-	100%	0.601	0.095	0.011	0.010
D3_7	3014+3015	Distributor	116.1	50	43	Y	1100-1200	383	0.4263	0.2954	0.0010	0.0875	0.0360	0.0660	0.0030	0.0000	0.0035	0.0170	0.0090	0.0065	0.0105	0.0000	0.0000	0.0385	-	-	100%	0.635	0.103	0.012	0.011
D3_7	3014+3015	Distributor	116.1	50	43	Y	1200-1300	374	0.4245	0.2945	0.0010	0.0775	0.0320	0.0585	0.0030	0.0000	0.0050	0.0260	0.0135	0.0100	0.0160	0.0000	0.0000	0.0385	-	-	100%	0.658	0.105	0.013	0.012
D3_7	3014+3015	Distributor	116.1	50	43	Y	1300-1400	342	0.4493	0.1954	0.0015	0.1379	0.0570	0.0610	0.0030	0.0000	0.0015	0.0095	0.0145	0.0100	0.0165	0.0000	0.0000	0.0430	-	-	100%	0.684	0.118	0.015	0.013
D3_7	3014+3015	Distributor	116.1	50	42	Y	1400-1500	378	0.4426	0.1928	0.0015	0.1484	0.0614	0.0654	0.0035	0.0000	0.0015	0.0075	0.0115	0.0080	0.0135	0.0000	0.0000	0.0425	-	-	100%	0.690	0.120	0.015	0.013
D3_7	3014+3015	Distributor	116.1	50	41	Y	1500-1600	410	0.4431	0.1923	0.0010	0.1284	0.0529	0.0569	0.0030	0.0000	0.0030	0.0140	0.0220	0.0155	0.0255	0.0000	0.0000	0.0425	-	-	100%	0.753	0.129	0.016	0.015
D3_7	3014+3015	Distributor	116.1	50	41	Y	1600-1700	428	0.4513	0.1954	0.0010	0.1174	0.0490	0.0515	0.0025	0.0000	0.0030	0.0155	0.0240	0.0175	0.0285	0.0000	0.0000	0.0435	-	-	100%	0.750	0.127	0.017	0.015
D3_7	3014+3015	Distributor	116.1	50	41	Y	1700-1800	462	0.4943	0.2147	0.0010	0.0859	0.0359	0.0379	0.0020	0.0000	0.0030	0.0145	0.0220	0.0155	0.0260	0.0000	0.0000	0.0474	-	-	100%	0.660	0.104	0.015	0.014
D3_7	3014+3015	Distributor	116.1	50	41	Y	1800-1900	501	0.5639	0.2453	0.0010	0.0529	0.0220	0.0235	0.0010	0.0000	0.0015	0.0065	0.0100	0.0070	0.0115	0.0000	0.0000	0.0539	-	-	100%	0.466	0.060	0.011	0.010
D3_7	3014+3015	Distributor	116.1	50	42	Y	1900-2000	428	0.5778	0.2516	0.0000	0.0445	0.0185	0.0195	0.0010	0.0000	0.0015	0.0055	0.0085	0.0065	0.0100	0.0000	0.0000	0.0550	-	-	100%	0.430	0.052	0.011	0.010
D3_7	3014+3015	Distributor	116.1	50	44	Y	2000-2100	310	0.5969	0.2599	0.0000	0.0351	0.0145	0.0155	0.0010	0.0000	0.0005	0.0035	0.0055	0.0040	0.0065	0.0000	0.0000	0.0571	-	-	100%	0.374	0.040	0.010	0.009
D3_7	3014+3015	Distributor	116.1	50	44	Y	2100-2200	274	0.5933	0.2581	0.0000	0.0405	0.0165	0.0180	0.0010	0.0000	0.0005	0.0030	0.0045	0.0030	0.0050	0.0000	0.0000	0.0565	-	-	100%	0.373	0.041	0.009	0.008
D3_7	3014+3015	Distributor	116.1	50	45	Y	2200-2300	266	0.6050	0.2635	0.0000	0.0300	0.0125	0.0130	0.0010	0.0000	0.0005	0.0030	0.0050	0.0035	0.0055	0.0000	0.0000	0.0575	-	-	100%	0.352	0.035	0.009	0.008
D3_7	3014+3015	Distributor	116.1	50	45	Y	2300-0000	220	0.6050	0.2635	0.0000	0.0300	0.0125	0.0130	0.0010	0.0000	0.0005	0.0030	0.0050	0.0035	0.0055	0.0000	0.0000	0.0575	-	-	100%	0.352	0.035	0.009	0.008
D3_8	3016+3017	Distributor	52.0	50	47	Y	0000-0100	102	0.6078	0.2646	0.0000	0.0275	0.0115	0.0120	0.0010	0.0000	0.0005	0.0030	0.0050	0.0035	0.0055	0.0000	0.0000	0.0580	-	-	100%	0.342	0.033	0.009	0.008
D3_8	3016+3017	Distributor	52.0	50	48	Y	0100-0200	74	0.6078	0.2646	0.0000	0.0275	0.0115	0.0120	0.0010	0.0000	0.0005	0.0030	0.0050	0.0035	0.0055	0.0000	0.0000	0.0580	-	-	100%	0.339	0.033	0.009	0.008
D3_8	3016+3017	Distributor	52.0	50	50	Y	0200-0300	58	0.6078	0.2646	0.0000	0.0275	0.0115	0.0120	0.0010	0.0000	0.0005	0.0030	0.0050	0.0035	0.0055	0.0000	0.0000	0.0580	-	-	100%	0.334	0.033	0.009	0.008
D3_8	3016+3017	Distributor	52.0	50	50	Y	0300-0400	44	0.4741	0.2051	0.0010	0.0773	0.0319	0.0339	0.0020	0.0000	0.0045	0.0230	0.0354	0.0250	0.0414	0.0000	0.0000	0.0454	-	-	100%	0.704	0.113	0.016	0.015
D3_8	3016+3017	Distributor	52.0	50	50	Y	0400-0500	49	0.4400	0.3050	0.0000	0.0460	0.0190	0.0350	0.0015	0.0000	0.0080	0.0410	0.0225	0.0160	0.0260	0.0000	0.0000	0.0400	-	-	100%	0.613	0.091	0.013	0.012
D3_8	3016+3017	Distributor	52.0	50	50	Y	0500-0600	64	0.4400	0.3050	0.0000	0.0460	0.0190	0.0350	0.0015	0.0000	0.0080	0.0410	0.0225	0.0160	0.0260	0.0000	0.0000	0.0400	-	-	100%	0.613	0.091	0.013	0.012
D3_8	3016+3017	Distributor	52.0	50	46	Y	0600-0700	127	0.4400	0.3050	0.0000	0.0460	0.0190	0.0350	0.0015	0.0000	0.0080	0.0410	0.0225	0.0160	0.0260	0.0000	0.0000	0.0400	-	-	100%	0.634	0.094	0.013	0.012
D3_8	3016+3017	Distributor	52.0	50	43	Y	0700-0800	322	0.4400	0.3050	0.0000	0.0460	0.0190	0.0350	0.0015	0.0000	0.0080	0.0410	0.0225	0.0160	0.0260	0.0000	0.0000	0.0400	-	-	100%	0.653	0.097	0.014	0.012
D3_8	3016+3017	Distributor	52.0	50	40	Y	0800-0900	426	0.4735	0.3283	0.0000	0.0410	0.0175	0.0315	0.0015	0.0000	0.0045	0.0230	0.0125	0.0090	0.0145	0.0000	0.0000	0.0430	-	-	100%	0.555	0.075	0.011	0.010
D3_8	3016+3017	Distributor	52.0	50	42	Y	0900-1000	353	0.4487	0.3112	0.0010	0.0690	0.0285	0.0525	0.0020	0.0000	0.0035	0.0170	0.0090	0.0065	0.0105	0.0000	0.0000	0.0405	-	-	100%	0.587	0.089	0.012	0.010
D3_8	3016+3017	Distributor	52.0	50	42	Y	1000-1100	315	0.4463	0.3098	0.0010	0.0770	0.0320	0.0585	0.0025	0.0000	0.0025	0.0115	0.0065	0.0045	0.0075	0.0000	0.0000	0.0405	-	-	100%	0.583	0.090	0.011	0.010
D3_8	3016+3017	Distributor	52.0	50	43	Y	1100-1200	297	0.4342	0.3010	0.0010	0.0806	0.0330	0.0611	0.0030	0.0000	0.0035	0.0170	0.0090	0.0065	0.0105	0.0000	0.0000	0.0396	-	-	100%	0.617	0.098	0.012	0.011
D3_8	3016+3017	Distributor	52.0	50	43	Y	1200-1300	290	0.4310	0.2995	0.0010	0.0715	0.0295	0.0545	0.0025	0.0000	0.0050	0.0260	0.0140	0.0100	0.0160	0.0000	0.0000	0.0395	-	-	100%	0.641	0.101	0.013	0.012
D3_8	3016+3017	Distributor	52.0	50	43	Y	1300-1400	236	0.4575	0.1985	0.0010	0.1315	0.0545	0.0580	0.0030	0.0000	0.0015	0.0095	0.0145	0.0100	0.0165	0.0000	0.0000	0.0440	-	-	100%	0.670	0.114	0.014	0.013
D3_8	3016+3017	Distributor	52.0	50	42	Y	1400-1500	261	0.4517	0.1961	0.0015	0.1416	0.0585	0.0620	0.0035	0.0000	0.0015	0.0075	0.0115	0.0080	0.0135	0.0000	0.0000	0.0430	-	-	100%	0.674	0.116	0.014	0.013
D3_8	3016+3017	Distributor	52.0	50	41	Y	1500-1600	283	0.4512	0.1961	0.0010	0.1216	0.0505	0.0540	0.0025	0.0000	0.0030	0.0140	0.0220	0.0155	0.0255	0.0000	0.0000	0.0430	-	-	100%	0.737	0.125	0.016	0.015
D3_8	3016+3017	Distributor	52.0	50	41	Y	1600-1700	296	0.4583	0.1984	0.0010	0.1109	0.0460	0.0490	0.0025	0.0000	0.0030	0.0160	0.0250	0.0175	0.0290	0.0000	0.0000	0.0435	-	-	100%	0.741	0.124	0.017	0.015
D3_8	3016+3017	Distributor	52.0	50	41	Y	1700-1800	320	0.5005	0.2170	0.0010	0.0810	0.0335	0.0355	0.0020	0.0000	0.0030	0.0145	0.0225	0.0160	0.0260	0.0000	0.0000	0.0475	-	-	100%	0.650	0.101	0.015	0.014
D3_8	3016+3017	Distributor	52.0	50	41	Y	1800-1900	349	0.5683	0.2476	0.0005	0.0495	0.0205	0.0220	0.0010	0.0000	0.0015	0.0065	0.0100	0.0070	0.0115	0.0000	0.0000	0.0540	-	-	100%	0.458	0.058	0.011	0.010
D3_8	3016+3017	Distributor	52.0	50	42	Y	1900-2000	299	0.5811	0.2528	0.0000	0.0415	0.0175	0.0185	0.0010	0.0000	0.0015	0.0055	0.0085	0.0065	0.0105	0.0000	0.0000	0.0551	-	-	100%	0.427	0.051	0.011	0.010
D3_8	3016+3017	Distributor	52.0	50	44	Y	2000-2100	216	0.5994	0.2609	0.0000	0.0330	0.0135	0.0145	0.0010	0.0000	0.0005	0.0035	0.0055	0.0040	0.0070	0.0000	0.0000	0.0571	-	-	100%	0.372	0.039	0.010	0.009
D3_8	3016+3017	Distributor	52.0	50	44	Y	2100-2200	191	0.5960	0.2600	0.0000	0.0380	0.0155	0.0165	0.0010	0.0000	0.0005	0.0030	0.0045	0.0030	0.0050	0.0000	0.0000	0.0570	-	-	100%	0.367	0.039	0.009	0.008
D3_8	3016+3017	Distributor	52.0	50	45	Y	2200-2300	186	0.6078	0.2646	0.0000	0.0275	0.0115	0.0120	0.0010	0.0000	0.0005	0.0030	0.0050	0.0035	0.0055	0.0000	0.0000	0.0580	-	-	100%	0.348	0.034	0.009	0.008
D3_8	3016+3017	Distributor	52.0	50	45	Y	2300-0000	154	0.6078	0.2646	0.0000	0.0275	0.0115	0.0120	0.0010	0.0000	0.0005	0.0030	0.0050	0.0035	0.0055	0.0000	0.0000	0.0580	-	-	100%	0.348	0.034	0.009	0.008
D3_9	3018+3019	Distributor	314.8	50	47	Y	0000-0100	711	0.5983	0.2566	0.0000	0.0340	0.0145	0.0150	0.0010	0.0075	0.0005	0.0030	0.0045	0.0030	0.0050	0.0000	0.0000	0.0570	-	-	100%	0.356	0.037	0.009	0.008
D3_9	3018+3019	Distributor	314.8	50	48	Y	0100-0200	511	0.5983	0.2566	0.0000	0.0340	0.0145	0.0150	0.0010	0.0075	0.0005	0.0030	0.0045	0.0030	0.0050	0.0000	0.0000	0.0570	-	-	100%	0.353	0.037	0.009	0.008
D3_9	3018+3019	Distributor	314.8	50	50	Y	0200-0300	400	0.5983	0.2566	0.0000	0.0340	0.0145	0.0150	0.0010	0.0075	0.0005	0.0030	0.0045	0.0030	0.0050	0.0000	0.0000	0.0570	-	-	100%	0.347	0.036	0.009	0.008
D3_9	3018+3019	Distributor	314.8	50	50	Y	0300-0400	313	0.4585	0.1965	0.0010	0.0925	0.0385	0.0405	0.0020	0.0070	0.0040	0.0215	0.0330	0.0230	0.0385	0.0000	0.0000	0.0435	-	-	100%	0.716	0.118	0.016	0.015
D3_9	3018+3019	Distributor	314.8	50	50	Y	0400-0500	285	0.4290	0.2960	0.0010	0.0525	0.0215	0.0400	0.0015	0.0075	0.0080	0.0400	0.0215	0.0155	0.0250	0.0000	0.0020	0.0390	-	-	100%	0.635	0.095	0.013	0.012
D3_9	3018+3019	Distributor	314.8	50	50	Y	0500-0600	373	0.4290	0.2960	0.0010	0.0525	0.0215	0.0400	0.0015	0.0075	0.0080	0.0400	0.0215	0.0155	0.0250	0.0000	0.0020	0.0390	-	-	100%	0.650	0.096	0.013	0.012
D3_9	3018+3019	Distributor	314.8	50	46	Y	0600-0700	746	0.4290	0.2960	0.0010	0.0525	0.0215	0.0400	0.0015	0.0075	0.0080	0.0400	0.0215	0.0155	0.0250	0.0000	0.0020	0.0390	-	-	100%	0.659	0.099	0.014	0.013
D3_9	3018+3019	Distributor	314.8	50	43	Y	0700-0800	1887	0.4290	0.2960	0.0010	0.0525	0.0215	0.0400	0.0015	0.0075	0.0080	0.0400	0.0215	0.0155	0.0250	0.0000	0.0020	0.0390	-	-	100%	0.695	0.103	0.014	0.013
D3_9	3018+3019	Distributor	314.8	50	40	Y	0800-0900	4240	0.3325	0.5005	0.0000	0.0280	0.0115	0.0215	0.0010	0.0030	0.0050	0.0260	0.0140	0.0095	0.0160	0.0000	0.0010	0.0305	-	-	100%	0.602	0.067	0.010	0.009
D3_9	3018+3019	Distributor	314.8	50	42	Y	0900-1000	3838	0.3025	0.5090	0.0000	0.0425	0.0175	0.0325	0.0015	0.0030	0.0045	0.0230	0.0125	0.0085	0.0145	0.0000	0.0010	0.0275	-	-	100%	0.624	0.075	0.010	0.009
D3_9	3018+3019	Distributor	314.8	50	42	Y	1000-1100	2039	0.4068	0.3373	0.0010	0.0790	0.0330	0.0605	0.0025	0.0055	0.0025	0.0130	0.0070	0.0050	0.0085	0.0000	0.0015	0.0370	-	-	100%	0.623	0.095	0.012	0.010
D3_9	3018+3019	Distributor	314.8	50	43	Y	1100-1200	1760	0.4183	0.2889	0.0010	0.0905	0.0375	0.0695	0.0030	0.0060	0.0035	0.0165	0.0090	0.0065	0.0100	0.0000	0.0020	0.0380	-	-	100%	0.657	0.107	0.013	0.012
D3_9	3018+3019	Distributor	314.8	50	43	Y	1200-1300	1713	0.4182	0.2886	0.0010	0.0810	0.0335	0.0615	0.0030	0.0055	0.0045	0.0250	0.0135	0.0095	0.0155	0.0000	0.0015	0.0380	-	-	100%	0.674	0.109	0.013	0.012
D3_9	3018+3019	Distributor	314.8	50	43	Y	1300-1400	1706	0.4312	0.1846	0.0020	0.1546	0.0640	0.0670	0.0035	0.0050	0.0015	0.0085	0.0130	0.0090	0.0150	0.0000	0.0000	0.0410	-	-	100%	0.709	0.125	0.015	0.014
D3_9	3018+3019	Distributor	314.8	50	42	Y	1400-1500	1891	0.4239	0.1822	0.0020	0.1652	0.0681	0.0716	0.0035	0.0050	0.0015	0.0070	0.0105	0.0075	0.0120	0.0000	0.0000	0.0400	-	-	100%	0.715	0.127	0.015	0.013
D3_9	3018+3019	Distributor	314.8	50	41	Y	1500-1600	2034	0.4277	0.1831	0.0015	0.1441	0.0600	0.0625	0.0030	0.0040	0.0025	0.0130	0.0200	0.0145	0.0235	0.0000	0.0000	0.0405	-	-	100%	0.770	0.135	0.017	0.015
D3_9	3018+3019	Distributor	314.8	50	41	Y	1600-1700	3401	0.3283	0.3998	0.0010	0.0825	0.0345	0.0360	0.0020	0.0030	0.0025	0.0145	0.0225	0.0160	0.0265	0.0000	0.0000	0.0310	-	-	100%	0.732	0.104	0.013	0.012
D3_9	3018+3019	Distributor	314.8	50	41	Y	1700-1800	3540	0.3625	0.4040	0.0010	0.0625	0.0260	0.0270	0.0010	0.0040	0.0025	0.0135	0.0215	0.0150	0.0250	0.0000	0.0000	0.0345	-	-	100%	0.669	0.089	0.012	0.011
D3_9	3018+3019	Distributor	314.8	50	41	Y	1800-1900	3712	0.4159	0.4159	0.0000	0.0395	0.0160	0.0175	0.0010	0.0040	0.0015	0.0090	0.0140	0.0095	0.0165	0.0000	0.0000	0.0395	-	-	100%	0.545	0.061	0.010	0.009
D3_9	3018+3019	Distributor	314.8	50	42	Y	1900-2000	2081	0.5682	0.2439	0.0010	0.0510	0.0210	0.0220	0.0010	0.0065	0.0010	0.0055	0.0085	0.0060	0.0100	0.0000	0.0000	0.0545	-	-	100%	0.446	0.056	0.011	0.010
D3_9	3018+3019	Distributor	314.8	50	44	Y	2000-2100	1501	0.5883	0.2526	0.0000	0.0405	0.0165	0.0175	0.0010	0.0075	0.0005	0.0035	0.0055	0.0040	0.0065	0.0000	0.0000	0.0560	-	-	100%	0.388	0.043	0.010	0.009
D3_9	3018+3019	Distributor	314.8	50	44	Y	2100-2200	1330	0.5837	0.2509	0.0000	0.0465	0.0195	0.0205	0.0010	0.0075	0.0005	0.0025	0.0040	0.0030	0.0045	0.0000	0.0000	0.0560	-	-	100%	0.387	0.044	0.010	0.009
D3_9	3018+3019	Distributor	314.8	50	45	Y	2200-2300	1288	0.5983	0.2566	0.0000	0.0340	0.0145	0.0150	0.0010	0.0075	0.0005	0.0030	0.0045	0.0030	0.0050	0.0000	0.0000	0.0570	-	-	100%	0.362	0.038	0.009	0.008
D3_9	3018+3019	Distributor	314.8	50	45	Y	2300-0000	1066	0.5983	0.2566	0.0000	0.0340	0.0145	0.0150	0.0010	0.0075	0.0005	0.0030	0.0045	0.0030	0.0050	0.0000	0.0000	0.0570	-	-	100%	0.362	0.038	0.009	0.008
D3_10	3020+3021	Distributor	49.9	50	47	Y	0000-0100	38	0.6155	0.2680	0.0000	0.0225	0.0090	0.0085	0.0000	0.0000	0.0005	0.0030	0.0050	0.0035	0.0055	0.0000	0.0000	0.0590	-	-	100%	0.324	0.029	0.009	0.008
D3_10	3020+3021	Distributor	49.9	50	48	Y	0100-0200	27	0.6155	0.2680	0.0000	0.0225	0.0090	0.0085	0.0000	0.0000	0.0005	0.0030	0.0050	0.0035	0.0055	0.0000	0.0000	0.0590	-	-	100%	0.321	0.028	0.009	0.008
D3_10	3020+3021	Distributor	49.9	50	50	Y	0200-0300	22	0.6155	0.2680	0.0000	0.0225	0.0090	0.0085	0.0000	0.0000	0.0005	0.0030	0.0050	0.0035	0.0055	0.0000	0.0000	0.0590	-	-	100%	0.316	0.028	0.009	0.008
D3_10	3020+3021	Distributor	49.9	50	50	Y	0300-0400	16	0.4930	0.2133	0.0010	0.0624	0.0255	0.0235	0.0010	0.0000	0.0045	0.0235	0.0365	0.0260	0.0430	0.0000	0.0000	0.0470	-	-	100%	0.673	0.104	0.016	0.015
D3_10	3020+3021	Distributor	49.9	50	50	Y	0400-0500	23	0.4532	0.3142	0.0000	0.0345	0.0145	0.0250	0.0015	0.0000	0.0080	0.0420	0.0230	0.0160	0.0270	0.0000	0.0000	0.0410	-	-	100%	0.587	0.082	0.012	0.011
D3_10	3020+3021	Distributor	49.9	50	50	Y	0500-0600	30	0.4532	0.3142	0.0000	0.0345	0.0145	0.0250	0.0015	0.0000	0.0080	0.0420	0.0230	0.0160	0.0270	0.0000	0.0000	0.0410	-	-	100%	0.587	0.082	0.012	0.011
D3_10	3020+3021	Distributor	49.9	50	46	Y	0600-0700	60	0.4532	0.3142	0.0000	0.0345	0.0145	0.0250	0.0015	0.0000	0.0080	0.0420	0.0230	0.0160	0.0270	0.0000	0.0000	0.0410	-	-	100%	0.608	0.085	0.013	0.012
D3_10	3020+3021	Distributor	49.9	50	43	Y	0700-0800	153	0.4532	0.3142	0.0000	0.0345	0.0145	0.0250	0.0015	0.0000	0.0080	0.0420	0.0230	0.0160	0.0270	0.0000	0.0000	0.0410	-	-	100%	0.625	0.088	0.013	0.012
D3_10	3020+3021	Distributor	49.9	50	40	Y	0800-0900	202	0.4860	0.3370	0.0000	0.0310	0.0130	0.0225	0.0010	0.0000	0.0045	0.0240	0.0125	0.0090	0.0150	0.0000	0.0000	0.0445	-	-	100%	0.524	0.065	0.011	0.010
D3_10	3020+3021	Distributor	49.9	50	42	Y	0900-1000	164	0.4683	0.3248	0.0010	0.0530	0.0220	0.0375	0.0015	0.0000	0.0035	0.0180	0.0095	0.0070	0.0115	0.0000	0.0000	0.0425	-	-	100%	0.541	0.074	0.011	0.010
D3_10	3020+3021	Distributor	49.9	50	42	Y	1000-1100	145	0.4683	0.3253	0.0010	0.0590	0.0250	0.0425	0.0020	0.0000	0.0025	0.0125	0.0070	0.0045	0.0080	0.0000	0.0000	0.0425	-	-	100%	0.530	0.074	0.010	0.009
D3_10	3020+3021	Distributor	49.9	50	43	Y	1100-1200	137	0.4565	0.3170	0.0010	0.0620	0.0260	0.0445	0.0020	0.0000	0.0035	0.0180	0.0095	0.0070	0.0115	0.0000	0.0000	0.0415	-	-	100%	0.563	0.082	0.011	0.010
D3_10	3020+3021	Distributor	49.9	50	43	Y	1200-1300	135	0.4510	0.3132	0.0010	0.0549	0.0230	0.0390	0.0015	0.0000	0.0055	0.0275	0.0145	0.0105	0.0170	0.0000	0.0000	0.0415	-	-	100%	0.592	0.086	0.012	0.011
D3_10	3020+3021	Distributor	49.9	50	43	Y	1300-1400	82	0.4875	0.2110	0.0010	0.1095	0.0455	0.0415	0.0020	0.0000	0.0020	0.0095	0.0155	0.0110	0.0175	0.0000	0.0000	0.0465	-	-	100%	0.612	0.097	0.014	0.012
D3_10	3020+3021	Distributor	49.9	50	42	Y	1400-1500	91	0.4837	0.2096	0.0010	0.1181	0.0490	0.0450	0.0020	0.0000	0.0015	0.0080	0.0125	0.0090	0.0145	0.0000	0.0000	0.0460	-	-	100%	0.611	0.098	0.014	0.012
D3_10	3020+3021	Distributor	49.9	50	42	Y	1500-1600	99	0.4783	0.2074	0.0010	0.1014	0.0420	0.0380	0.0020	0.0000	0.0030	0.0150	0.0230	0.0165	0.0270	0.0000	0.0000	0.0455	-	-	100%	0.678	0.108	0.015	0.014
D3_10	3020+3021	Distributor	49.9	50	41	Y	1600-1700	104	0.4835	0.2093	0.0010	0.0914	0.0380	0.0345	0.0020	0.0000	0.0030	0.0165	0.0260	0.0185	0.0305	0.0000	0.0000	0.0460	-	-	100%	0.694	0.110	0.016	0.015

D3_10	3020+3021	Distributor	49.9	50	41	Y	1700-1800	114	0.5208	0.2256	0.0010	0.0660	0.0270	0.0250	0.0010	0.0000	0.0030	0.0145	0.0235	0.0160	0.0270	0.0000	0.0000	0.0495	-	-	100%	0.610	0.090	0.015	0.013
D3_10	3020+3021	Distributor	49.9	50	41	Y	1800-1900	127	0.5818	0.2531	0.0000	0.0400	0.0165	0.0150	0.0010	0.0000	0.0015	0.0065	0.0100	0.0070	0.0120	0.0000	0.0000	0.0555	-	-	100%	0.433	0.051	0.011	0.010
D3_10	3020+3021	Distributor	49.9	50	42	Y	1900-2000	110	0.5916	0.2571	0.0000	0.0334	0.0135	0.0125	0.0010	0.0000	0.0015	0.0060	0.0095	0.0065	0.0110	0.0000	0.0000	0.0564	-	-	100%	0.408	0.045	0.010	0.009
D3_10	3020+3021	Distributor	49.9	50	44	Y	2000-2100	80	0.6078	0.2646	0.0000	0.0265	0.0110	0.0100	0.0005	0.0000	0.0005	0.0035	0.0060	0.0045	0.0070	0.0000	0.0000	0.0580	-	-	100%	0.354	0.034	0.009	0.008
D3_10	3020+3021	Distributor	49.9	50	44	Y	2100-2200	70	0.6068	0.2641	0.0000	0.0305	0.0125	0.0115	0.0005	0.0000	0.0005	0.0030	0.0045	0.0030	0.0050	0.0000	0.0000	0.0580	-	-	100%	0.346	0.033	0.009	0.008
D3_10	3020+3021	Distributor	49.9	50	45	Y	2200-2300	68	0.6155	0.2680	0.0000	0.0225	0.0090	0.0085	0.0000	0.0000	0.0005	0.0030	0.0050	0.0035	0.0055	0.0000	0.0000	0.0590	-	-	100%	0.329	0.029	0.009	0.008
D3_10	3020+3021	Distributor	49.9	50	45	Y	2300-0000	56	0.6155	0.2680	0.0000	0.0225	0.0090	0.0085	0.0000	0.0000	0.0005	0.0030	0.0050	0.0035	0.0055	0.0000	0.0000	0.0590	-	-	100%	0.329	0.029	0.009	0.008
D3_11	3022+3023	Distributor	139.8	50	47	Y	0000-0100	713	0.5983	0.2566	0.0000	0.0340	0.0145	0.0150	0.0010	0.0075	0.0005	0.0030	0.0045	0.0030	0.0050	0.0000	0.0000	0.0570	-	-	100%	0.356	0.037	0.009	0.008
D3_11	3022+3023	Distributor	139.8	50	48	Y	0100-0200	513	0.5983	0.2566	0.0000	0.0340	0.0145	0.0150	0.0010	0.0075	0.0005	0.0030	0.0045	0.0030	0.0050	0.0000	0.0000	0.0570	-	-	100%	0.353	0.037	0.009	0.008
D3_11	3022+3023	Distributor	139.8	50	50	Y	0200-0300	402	0.5983	0.2566	0.0000	0.0340	0.0145	0.0150	0.0010	0.0075	0.0005	0.0030	0.0045	0.0030	0.0050	0.0000	0.0000	0.0570	-	-	100%	0.347	0.036	0.009	0.008
D3_11	3022+3023	Distributor	139.8	50	50	Y	0300-0400	314	0.4593	0.1959	0.0010	0.0925	0.0385	0.0400	0.0020	0.0070	0.0045	0.0210	0.0330	0.0230	0.0385	0.0000	0.0000	0.0440	-	-	100%	0.714	0.117	0.016	0.015
D3_11	3022+3023	Distributor	139.8	50	50	Y	0400-0500	282	0.4307	0.2946	0.0010	0.0525	0.0215	0.0405	0.0015	0.0070	0.0080	0.0395	0.0215	0.0150	0.0250	0.0000	0.0020	0.0395	-	-	100%	0.634	0.095	0.013	0.012
D3_11	3022+3023	Distributor	139.8	50	50	Y	0500-0600	370	0.4307	0.2946	0.0010	0.0525	0.0215	0.0405	0.0015	0.0070	0.0080	0.0395	0.0215	0.0150	0.0250	0.0000	0.0020	0.0395	-	-	100%	0.649	0.096	0.013	0.012
D3_11	3022+3023	Distributor	139.8	50	46	Y	0600-0700	738	0.4307	0.2946	0.0010	0.0525	0.0215	0.0405	0.0015	0.0070	0.0080	0.0395	0.0215	0.0150	0.0250	0.0000	0.0020	0.0395	-	-	100%	0.658	0.099	0.014	0.013
D3_11	3022+3023	Distributor	139.8	50	43	Y	0700-0800	1867	0.4307	0.2946	0.0010	0.0525	0.0215	0.0405	0.0015	0.0070	0.0080	0.0395	0.0215	0.0150	0.0250	0.0000	0.0020	0.0395	-	-	100%	0.694	0.103	0.014	0.013
D3_11	3022+3023	Distributor	139.8	50	40	Y	0800-0900	4214	0.3327	0.5013	0.0000	0.0280	0.0115	0.0210	0.0010	0.0030	0.0050	0.0255	0.0140	0.0095	0.0160	0.0000	0.0010	0.0305	-	-	100%	0.601	0.067	0.010	0.009
D3_11	3022+3023	Distributor	139.8	50	42	Y	0900-1000	3815	0.3027	0.5088	0.0000	0.0420	0.0175	0.0325	0.0015	0.0030	0.0045	0.0230	0.0125	0.0085	0.0145	0.0000	0.0010	0.0280	-	-	100%	0.625	0.075	0.010	0.009
D3_11	3022+3023	Distributor	139.8	50	42	Y	1000-1100	2019	0.4077	0.3362	0.0010	0.0790	0.0330	0.0610	0.0025	0.0055	0.0025	0.0130	0.0070	0.0045	0.0080	0.0000	0.0020	0.0370	-	-	100%	0.623	0.094	0.012	0.010
D3_11	3022+3023	Distributor	139.8	50	43	Y	1100-1200	1742	0.4193	0.2874	0.0010	0.0910	0.0375	0.0700	0.0030	0.0060	0.0035	0.0160	0.0090	0.0060	0.0105	0.0000	0.0020	0.0380	-	-	100%	0.659	0.108	0.013	0.012
D3_11	3022+3023	Distributor	139.8	50	43	Y	1200-1300	1698	0.4188	0.2874	0.0010	0.0810	0.0340	0.0625	0.0030	0.0050	0.0045	0.0250	0.0135	0.0095	0.0155	0.0000	0.0015	0.0380	-	-	100%	0.676	0.109	0.013	0.012
D3_11	3022+3023	Distributor	139.8	50	43	Y	1300-1400	1714	0.4311	0.1848	0.0020	0.1538	0.0639	0.0674	0.0035	0.0050	0.0015	0.0080	0.0130	0.0090	0.0155	0.0000	0.0000	0.0415	-	-	100%	0.712	0.125	0.015	0.014
D3_11	3022+3023	Distributor	139.8	50	42	Y	1400-1500	1899	0.4242	0.1816	0.0020	0.1651	0.0680	0.0720	0.0035	0.0045	0.0015	0.0065	0.0105	0.0075	0.0125	0.0000	0.0000	0.0405	-	-	100%	0.718	0.128	0.015	0.014
D3_11	3022+3023	Distributor	139.8	50	41	Y	1500-1600	2042	0.4280	0.1835	0.0015	0.1440	0.0595	0.0625	0.0035	0.0040	0.0025	0.0125	0.0200	0.0140	0.0235	0.0000	0.0000	0.0410	-	-	100%	0.770	0.135	0.017	0.015
D3_11	3022+3023	Distributor	139.8	50	41	Y	1600-1700	3403	0.3287	0.4002	0.0010	0.0825	0.0340	0.0355	0.0020	0.0030	0.0025	0.0145	0.0225	0.0155	0.0265	0.0000	0.0000	0.0315	-	-	100%	0.729	0.103	0.013	0.012
D3_11	3022+3023	Distributor	139.8	50	41	Y	1700-1800	3552	0.3625	0.4034	0.0010	0.0624	0.0260	0.0270	0.0010	0.0040	0.0025	0.0140	0.0215	0.0150	0.0255	0.0000	0.0000	0.0344	-	-	100%	0.671	0.089	0.013	0.011
D3_11	3022+3023	Distributor	139.8	50	41	Y	1800-1900	3720	0.4166	0.4161	0.0000	0.0396	0.0160	0.0170	0.0010	0.0040	0.0015	0.0090	0.0135	0.0100	0.0160	0.0000	0.0000	0.0396	-	-	100%	0.542	0.061	0.010	0.009
D3_11	3022+3023	Distributor	139.8	50	42	Y	1900-2000	2088	0.5695	0.2440	0.0010	0.0510	0.0210	0.0220	0.0010	0.0065	0.0010	0.0050	0.0080	0.0060	0.0095	0.0000	0.0000	0.0545	-	-	100%	0.442	0.055	0.011	0.010
D3_11	3022+3023	Distributor	139.8	50	44	Y	2000-2100	1506	0.5886	0.2528	0.0000	0.0405	0.0165	0.0175	0.0010	0.0075	0.0005	0.0035	0.0050	0.0035	0.0065	0.0000	0.0000	0.0566	-	-	100%	0.387	0.043	0.010	0.009
D3_11	3022+3023	Distributor	139.8	50	44	Y	2100-2200	1335	0.5839	0.2507	0.0000	0.0465	0.0195	0.0200	0.0010	0.0075	0.0005	0.0030	0.0045	0.0030	0.0045	0.0000	0.0000	0.0554	-	-	100%	0.387	0.044	0.010	0.009
D3_11	3022+3023	Distributor	139.8	50	45	Y	2200-2300	1292	0.5983	0.2566	0.0000	0.0340	0.0145	0.0150	0.0010	0.0075	0.0005	0.0030	0.0045	0.0030	0.0050	0.0000	0.0000	0.0570	-	-	100%	0.362	0.038	0.009	0.008
D3_11	3022+3023	Distributor	139.8	50	45	Y	2300-0000	1070	0.5983	0.2566	0.0000	0.0340	0.0145	0.0150	0.0010	0.0075	0.0005	0.0030	0.0045	0.0030	0.0050	0.0000	0.0000	0.0570	-	-	100%	0.362	0.038	0.009	0.008
D3_12	3024+3025	Distributor	40.5	50	47	Y	0000-0100	57	0.6095	0.2655	0.0000	0.0260	0.0110	0.0120	0.0005	0.0000	0.0005	0.0030	0.0050	0.0035	0.0055	0.0000	0.0000	0.0580	-	-	100%	0.338	0.033	0.009	0.008
D3_12	3024+3025	Distributor	40.5	50	48	Y	0100-0200	40	0.6095	0.2655	0.0000	0.0260	0.0110	0.0120	0.0005	0.0000	0.0005	0.0030	0.0050	0.0035	0.0055	0.0000	0.0000	0.0580	-	-	100%	0.335	0.032	0.009	0.008
D3_12	3024+3025	Distributor	40.5	50	50	Y	0200-0300	32	0.6095	0.2655	0.0000	0.0260	0.0110	0.0120	0.0005	0.0000	0.0005	0.0030	0.0050	0.0035	0.0055	0.0000	0.0000	0.0580	-	-	100%	0.330	0.032	0.009	0.008
D3_12	3024+3025	Distributor	40.5	50	50	Y	0300-0400	24	0.4800	0.2075	0.0010	0.0725	0.0300	0.0320	0.0015	0.0000	0.0045	0.0230	0.0355	0.0250	0.0420	0.0000	0.0000	0.0455	-	-	100%	0.696	0.111	0.016	0.015
D3_12	3024+3025	Distributor	40.5	50	50	Y	0400-0500	31	0.4465	0.3095	0.0000	0.0400	0.0165	0.0305	0.0015	0.0000	0.0080	0.0420	0.0225	0.0160	0.0265	0.0000	0.0000	0.0405	-	-	100%	0.600	0.087	0.013	0.011
D3_12	3024+3025	Distributor	40.5	50	50	Y	0500-0600	41	0.4465	0.3095	0.0000	0.0400	0.0165	0.0305	0.0015	0.0000	0.0080	0.0420	0.0225	0.0160	0.0265	0.0000	0.0000	0.0405	-	-	100%	0.600	0.087	0.013	0.011
D3_12	3024+3025	Distributor	40.5	50	46	Y	0600-0700	80	0.4465	0.3095	0.0000	0.0400	0.0165	0.0305	0.0015	0.0000	0.0080	0.0420	0.0225	0.0160	0.0265	0.0000	0.0000	0.0405	-	-	100%	0.622	0.090	0.013	0.012
D3_12	3024+3025	Distributor	40.5	50	43	Y	0700-0800	203	0.4465	0.3095	0.0000	0.0400	0.0165	0.0305	0.0015	0.0000	0.0080	0.0420	0.0225	0.0160	0.0265	0.0000	0.0000	0.0405	-	-	100%	0.640	0.093	0.014	0.012
D3_12	3024+3025	Distributor	40.5	50	40	Y	0800-0900	269	0.4800	0.3325	0.0000	0.0355	0.0150	0.0270	0.0015	0.0000	0.0045	0.0240	0.0125	0.0090	0.0150	0.0000	0.0000	0.0435	-	-	100%	0.541	0.070	0.011	0.010
D3_12	3024+3025	Distributor	40.5	50	42	Y	0900-1000	221	0.4583	0.3183	0.0010	0.0600	0.0245	0.0455	0.0020	0.0000	0.0035	0.0175	0.0095	0.0070	0.0115	0.0000	0.0000	0.0415	-	-	100%	0.568	0.082	0.011	0.010
D3_12	3024+3025	Distributor	40.5	50	42	Y	1000-1100	196	0.4578	0.3178	0.0010	0.0670	0.0275	0.0515	0.0020	0.0000	0.0025	0.0125	0.0065	0.0045	0.0080	0.0000	0.0000	0.0415	-	-	100%	0.557	0.082	0.011	0.010
D3_12	3024+3025	Distributor	40.5	50	43	Y	1100-1200	185	0.4443	0.3085	0.0010	0.0709	0.0295	0.0539	0.0025	0.0000	0.0035	0.0175	0.0095	0.0070	0.0115	0.0000	0.0000	0.0404	-	-	100%	0.596	0.091	0.012	0.011
D3_12	3024+3025	Distributor	40.5	50	43	Y	1200-1300	181	0.4411	0.3062	0.0010	0.0624	0.0260	0.0475	0.0020	0.0000	0.0055	0.0265	0.0145	0.0100	0.0170	0.0000	0.0000	0.0405	-	-	100%	0.619	0.094	0.012	0.011
D3_12	3024+3025	Distributor	40.5	50	43	Y	1300-1400	128	0.4650	0.2020	0.0010	0.1250	0.0515	0.0550	0.0025	0.0000	0.0020	0.0095	0.0145	0.0100	0.0175	0.0000	0.0000	0.0445	-	-	100%	0.659	0.110	0.014	0.013
D3_12	3024+3025	Distributor	40.5	50	42	Y	1400-1500	142	0.4595	0.1995	0.0010	0.1345	0.0555	0.0595	0.0030	0.0000	0.0015	0.0080	0.0115	0.0085	0.0140	0.0000	0.0000	0.0440	-	-	100%	0.662	0.113	0.014	0.013
D3_12	3024+3025	Distributor	40.5	50	41	Y	1500-1600	154	0.4580	0.1985	0.0010	0.1160	0.0480	0.0510	0.0025	0.0000	0.0030	0.0145	0.0220	0.0160	0.0260	0.0000	0.0000	0.0435	-	-	100%	0.727	0.122	0.016	0.015
D3_12	3024+3025	Distributor	40.5	50	41	Y	1600-1700	162	0.4645	0.2010	0.0010	0.1055	0.0440	0.0465	0.0025	0.0000	0.0030	0.0160	0.0250	0.0175	0.0295	0.0000	0.0000	0.0440	-	-	100%	0.732	0.121	0.017	0.015
D3_12	3024+3025	Distributor	40.5	50	41	Y	1700-1800	175	0.5052	0.2189	0.0010	0.0770	0.0320	0.0340	0.0015	0.0000	0.0030	0.0145	0.0225	0.0160	0.0265	0.0000	0.0000	0.0480	-	-	100%	0.642	0.099	0.015	0.014
D3_12	3024+3025	Distributor	40.5	50	41	Y	1800-1900	192	0.5723	0.2486	0.0000	0.0470	0.0195	0.0205	0.0010	0.0000	0.0015	0.0065	0.0100	0.0070	0.0115	0.0000	0.0000	0.0545	-	-	100%	0.451	0.056	0.011	0.010
D3_12	3024+3025	Distributor	40.5	50	42	Y	1900-2000	165	0.5841	0.2543	0.0000	0.0395	0.0160	0.0170	0.0010	0.0000	0.0015	0.0055	0.0085	0.0065	0.0105	0.0000	0.0000	0.0556	-	-	100%	0.421	0.049	0.011	0.010
D3_12	3024+3025	Distributor	40.5	50	44	Y	2000-2100	120	0.6016	0.2618	0.0000	0.0310	0.0130	0.0135	0.0010	0.0000	0.0005	0.0035	0.0060	0.0040	0.0070	0.0000	0.0000	0.0571	-	-	100%	0.368	0.038	0.010	0.009
D3_12	3024+3025	Distributor	40.5	50	44	Y	2100-2200	106	0.5987	0.2609	0.0000	0.0355	0.0150	0.0160	0.0010	0.0000	0.0005	0.0030	0.0045	0.0030	0.0050	0.0000	0.0000	0.0570	-	-	100%	0.364	0.038	0.009	0.008
D3_12	3024+3025	Distributor	40.5	50	45	Y	2200-2300	103	0.6095	0.2655	0.0000	0.0260	0.0110	0.0120	0.0005	0.0000	0.0005	0.0030	0.0050	0.0035	0.0055	0.0000	0.0000	0.0580	-	-	100%	0.344	0.033	0.009	0.008
D3_12	3024+3025	Distributor	40.5	50	45	Y	2300-0000	85	0.6095	0.2655	0.0000	0.0260	0.0110	0.0120	0.0005	0.0000	0.0005	0.0030	0.0050	0.0035	0.0055	0.0000	0.0000	0.0580	-	-	100%	0.344	0.033	0.009	0.008
D3_13	3026+3027	Distributor	157.7	50	47	Y	0000-0100	705	0.5945	0.2590	0.0000	0.0340	0.0145	0.0150	0.0010	0.0075	0.0005	0.0030	0.0050	0.0035	0.0055	0.0000	0.0000	0.0570	-	-	100%	0.361	0.038	0.009	0.008
D3_13	3026+3027	Distributor	157.7	50	48	Y	0100-0200	507	0.5945	0.2590	0.0000	0.0340	0.0145	0.0150	0.0010	0.0075	0.0005	0.0030	0.0050	0.0035	0.0055	0.0000	0.0000	0.0570	-	-	100%	0.358	0.037	0.009	0.008
D3_13	3026+3027	Distributor	157.7	50	50	Y	0200-0300	397	0.5945	0.2590	0.0000	0.0340	0.0145	0.0150	0.0010	0.0075	0.0005	0.0030	0.0050	0.0035	0.0055	0.0000	0.0000	0.0570	-	-	100%	0.353	0.037	0.009	0.008
D3_13	3026+3027	Distributor	157.7	50	50	Y	0300-0400	312	0.4548	0.1969	0.0010	0.0925	0.0385	0.0405	0.0020	0.0070	0.0045	0.0215	0.0340	0.0235	0.0400	0.0000	0.0000	0.0435	-	-	100%	0.726	0.119	0.017	0.015
D3_13	3026+3027	Distributor	157.7	50	50	Y	0400-0500	289	0.4291	0.2974	0.0010	0.0521	0.0215	0.0396	0.0015	0.0070	0.0080	0.0401	0.0215	0.0150	0.0250	0.0000	0.0020	0.0391	-	-	100%	0.633	0.095	0.013	0.012
D3_13	3026+3027	Distributor	157.7	50	50	Y	0500-0600	378	0.4291	0.2974	0.0010	0.0521	0.0215	0.0396	0.0015	0.0070	0.0080	0.0401	0.0215	0.0150	0.0250	0.0000	0.0020	0.0391	-	-	100%	0.648	0.096	0.013	0.012
D3_13	3026+3027	Distributor	157.7	50	46	Y	0600-0700	755	0.4291	0.2974	0.0010	0.0521	0.0215	0.0396	0.0015	0.0070	0.0080	0.0401	0.0215	0.0150	0.0250	0.0000	0.0020	0.0391	-	-	100%	0.657	0.098	0.014	0.012
D3_13	3026+3027	Distributor	157.7	50	43	Y	0700-0800	1910	0.4291	0.2974	0.0010	0.0521	0.0215	0.0396	0.0015	0.0070	0.0080	0.0401	0.0215	0.0150	0.0250	0.0000	0.0020	0.0391	-	-	100%	0.693	0.102	0.014	0.013
D3_13	3026+3027	Distributor	157.7	50	40	Y	0800-0900	4270	0.3328	0.5005	0.0000	0.0280	0.0115	0.0210	0.0010	0.0030	0.0050	0.0260	0.0140	0.0095	0.0160	0.0000	0.0010	0.0305	-	-	100%	0.601	0.067	0.010	0.009
D3_13	3026+3027	Distributor	157.7	50	42	Y	0900-1000	3860	0.3033	0.5080	0.0000	0.0420	0.0175	0.0325	0.0015	0.0030	0.0045	0.0230	0.0125	0.0085	0.0145	0.0000	0.0010	0.0280	-	-	100%	0.624	0.075	0.010	0.009
D3_13	3026+3027	Distributor	157.7	50	42	Y	1000-1100	2059	0.4069	0.3383	0.0010	0.0791	0.0330	0.0601	0.0030	0.0050	0.0025	0.0130	0.0070	0.0045	0.0080	0.0000	0.0015	0.0370	-	-	100%	0.621	0.094	0.011	0.010
D3_13	3026+3027	Distributor	157.7	50	43	Y	1100-1200	1782	0.4178	0.2899	0.0010	0.0905	0.0375	0.0690	0.0030	0.0060	0.0035	0.0165	0.0090	0.0060	0.0105	0.0000	0.0020	0.0380	-	-	100%	0.657	0.107	0.013	0.012
D3_13	3026+3027	Distributor	157.7	50	43	Y	1200-1300	1737	0.4173	0.2899	0.0010	0.0810	0.0335	0.0615	0.0030	0.0050	0.0050	0.0250	0.0135	0.0095	0.0160	0.0000	0.0010	0.0380	-	-	100%	0.674	0.109	0.013	0.012
D3_13	3026+3027	Distributor	157.7	50	43	Y	1300-1400	1698	0.4281	0.1858	0.0020	0.1538	0.0639	0.0679	0.0035	0.0050	0.0015	0.0085	0.0135	0.0095	0.0160	0.0000	0.0000	0.0410	-	-	100%	0.718	0.127	0.015	0.014
D3_13	3026+3027	Distributor	157.7	50	42	Y	1400-1500	1881	0.4205	0.1830	0.0020	0.1650	0.0680	0.0730	0.0035	0.0045	0.0015	0.0070	0.0110	0.0080	0.0130	0.0000	0.0000	0.0400	-	-	100%	0.725	0.130	0.015	0.014
D3_13	3026+3027	Distributor	157.7	50	41	Y	1500-1600	2025	0.4243	0.1844	0.0015	0.1439	0.0595	0.0630	0.0035	0.0045	0.0030	0.0130	0.0205	0.0145	0.0240	0.0000	0.0000	0.0405	-	-	100%	0.777	0.136	0.017	0.015
D3_13	3026+3027	Distributor	157.7	50	41	Y	1600-1700	3387	0.3260	0.4015	0.0010	0.0820	0.0340	0.0355	0.0020	0.0030	0.0030	0.0145	0.0230	0.0160	0.0270	0.0000	0.0000	0.0315	-	-	100%	0.734	0.104	0.013	0.012
D3_13	3026+3027	Distributor	157.7	50	41	Y	1700-1800	3534	0.3593	0.4052	0.0010	0.0619	0.0259	0.0269	0.0015	0.0040	0.0025	0.0140	0.0220	0.0155	0.0259	0.0000	0.0000	0.0344	-	-	100%	0.679	0.090	0.013	0.012
D3_13	3026+3027	Distributor	157.7	50	41	Y	1800-1900	3693	0.4131	0.4186	0.0000	0.0396	0.0160	0.0170	0.0010	0.0040	0.0015	0.0090	0.0140	0.0100	0.0165	0.0000	0.0000	0.0396	-	-	100%	0.547	0.061	0.010	0.009
D3_13	3026+3027	Distributor	157.7	50	42	Y	1900-2000	2066	0.5654	0.2458	0.0010	0.0509	0.0210	0.0225	0.0010	0.0065	0.0015	0.0055	0.0085	0.0065	0.0100	0.0000	0.0000	0.0539	-	-	100%	0.449	0.057	0.011	0.010
D3_13	3026+3027	Distributor	157.7	50	44	Y	2000-2100	1490	0.5853	0.2551	0.0000	0.0405	0.0165	0.0180	0.0010	0.0075	0.0005	0.0035	0.0055	0.0040	0.0065	0.0000	0.0000	0.0560	-	-	100%	0.391	0.044	0.010	0.009
D3_13	3026+3027	Distributor	157.7	50	44	Y	2100-2200	1319	0.5807	0.2529	0.0000	0.0465	0.0195	0.0205	0.0010	0.0075	0.0005	0.0030	0.0045	0.0030	0.0050	0.0000	0.0000	0.0555	-	-	100%	0.392	0.045	0.010	0.009
D3_13	3026+3027	Distributor	157.7	50	45	Y	2200-2300	1278	0.5945	0.2590	0.0000	0.0340	0.0145	0.0150	0.0010	0.0075	0.0005	0.0030	0.0050	0.0035	0.0055	0.0000	0.0000	0.0570	-	-	100%	0.367	0.038	0.009	0.008
D3_13	3026+3027	Distributor	157.7	50	45	Y	2300-0000	1058	0.5945	0.2590	0.0000	0.0340	0.0145	0.0150	0.0010	0.0075	0.0005	0.0030	0.0050	0.0035	0.0055	0.0000	0.0000	0.0570	-	-	100%	0.367	0.038	0.009	0.008
D3_14	3030+3031	Distributor	164.9	50	47	Y	0000-0100	740	0.6091	0.2728	0.0000	0.0255	0.0105	0.0090	0.0000	0.0000	0.0005	0.0025	0.0040	0.0030	0.0050	0.0000	0.0000	0.0581	-	-	100%	0.325	0.029	0.009	0.008
D3_14	3030+3031	Distributor	164.9	50	48	Y	0100-0200	532	0.6091	0.2728	0.0000	0.0255	0.0105	0.0090	0.0000	0.0000	0.0005	0.0025	0.0040	0.0030	0.0050	0.0000	0.0000	0.0581	-	-	100%	0.322	0.028	0.009	0.008
D3_14	3030+3031	Distributor	164.9	50	50	Y	0200-0300	417	0.6091	0.2728	0.0000	0.0255	0.0105	0.0090	0.0000	0.0000	0.0005	0.0025	0.0040	0.0030	0.0050	0.0000	0.0000	0.0581	-	-	100%	0.317	0.028	0.008	0.008
D3_14	3030+3031	Distributor	164.9	50	50	Y	0300-0400	312	0.4878	0.2184	0.0010	0.0730	0.0300	0.0260	0.0010	0.0000	0.0040	0.0205	0.0320	0.0225	0.0375	0.0000	0.0000	0.0465	-	-	100%	0.649	0.100	0.015	0.014
D3_14	3030+3031	Distributor	164.9	50	50	Y	0400-0500	293	0.4474	0.3123	0.0000	0.0430	0.0180	0.0305	0.0010	0.0000	0.0075	0.0390	0.0210	0.0150	0.0245	0.0000	0.0000	0.0405	-	-	100%	0.586	0.084	0.012	0.011
D3_14	3030+3031	Distributor	164.9	50	50	Y	0500-0600	384	0.4474	0.3123	0.0000	0.0430	0.0180	0.0305	0.0010	0.0000	0.0075	0.0390	0.0210	0.0150	0.0245	0.0000	0.0000	0.0405	-	-	100%	0.586	0.084	0.012	0.011
D3_14	3030+3031	Distributor	164.9	50	46	Y	0600-0700	767	0.4474	0.3123	0.0000	0.0430	0.0180	0.0305	0.0010	0.0000	0.0075	0.0390	0.0210	0.0150	0.0245	0.0000	0.0000	0.0405	-	-	100%	0.607	0.087	0.013	0.012
D3_14	3030+3031	Distributor	164.9	50	43	Y	0700-0800	1942	0.4474	0.3123	0.0000	0.0430	0.0180	0.0305	0.0010	0.0000	0.0075	0.0390	0.0210	0.0150	0.0245	0.0000	0.0000	0.0405	-	-	100%	0.625	0.090	0.013	0.012
D3_14	3030+3031	Distributor	164.9	50	40	Y	0800-0900	3944	0.3643	0.4793	0.0000	0.0255	0.0105	0.0175	0.0010	0.0000	0.0050	0.0250	0.0135	0.0095	0.0160	0.0000	0.0000	0.0330	-	-	100%	0.570	0.062	0.010	0.009
D3_14	3030+3031	Distributor	164.9	50	42	Y	0900-1000	3484	0.3360	0.4897	0.0000	0.0396	0.0160	0.0280	0.0010	0.0000	0.0045	0.0215	0.0115	0.0080	0.0135	0.0000	0.0000	0.0305	-	-	100%	0.582	0.068	0.009	0.008
D3_14	3030+3031	Distributor	164.9	50	42	Y	1000-1100	2034	0.4338	0.3463	0.0010	0.0680	0.0280	0.0475	0.0015	0.0000	0.0025	0.0125	0.0065	0.0050	0.0080	0.0000	0.0000	0.0395	-	-	100%	0.559	0.079	0.010	0.009
D3_14	3030+3031	Distributor	164.9	50	43	Y	1100-1200	1788	0.4421	0.3087	0.0010	0.0759	0.0320	0.0534	0.0020	0.0000	0.0030	0.0160	0.0090	0.0065	0.0105	0.0000	0.0000	0.0400	-	-	100%	0.590	0.090	0.011	0.010
D3_14	3030+3031	Distributor	164.9	50	43	Y	1200-1300	1747	0.4402	0.3072	0.0010	0.0675	0.0280	0.0470	0.0015	0.0000	0.0050	0.0245	0.0130	0.0095	0.0155	0.0000	0.0000	0.0400	-	-	100%	0.609	0.092	0.012	0.011
D3_14	3030+3031	Distributor	164.9	50	43	Y	1300-1400	1651	0.4730	0.2125	0.0010	0.1240	0.0510	0.0445	0.0020	0.0000	0.0015	0.0080	0.0130	0.0090	0.0155	0.0000	0.0000	0.0450	-	-	100%	0.616	0.098	0.014	0.012
D3_14	3030+3031	Distributor	164.9	50	42	Y	1400-1500	1818	0.4675	0.2097	0.0015	0.1331	0.0556	0.0475	0.0020	0.0000	0.0015	0.0065	0.0105	0.0075	0.0120	0.0000	0.0000	0.0450	-	-	100%	0.615	0.100	0.013	0.012
D3_14	3030+3031	Distributor	164.9	50	42	Y	1500-1600	1979	0.4663	0.2089	0.0010	0.1154	0.0480	0.0415	0.0020	0.0000	0.0025	0.0130	0.0195	0.0140	0.0235	0.0000	0.0000	0.0445	-	-	100%	0.673	0.108	0.015	0.014
D3_14	3030+3031	Distributor	164.9	50	41	Y	1600-1700	3083	0.3672	0.3897	0.0010	0.0705	0.0295	0.0250	0.0010	0.0000	0.0025	0.0145	0.0225	0.0155	0.0260	0.0000	0.0000	0.0350	-	-	100%	0.674	0.091	0.013	0.012
D3_14	3030+3031	Distributor	164.9	50	41	Y	1700-1800	3269	0.4002	0.3917	0.0005	0.0525	0.0215	0.0185	0.0010	0.0000	0.0025	0.0130	0.0210	0.0150	0.0245	0.0000	0.0000	0.0380	-	-	100%	0.622	0.078	0.012	0.011
D3_14	3030+3031	Distributor	164.9	50	41	Y	1800-1900	3513	0.4515	0.4000	0.0000	0.0330	0.0135	0.0120	0.0010	0.0000	0.0015	0.0080	0.0125	0.0090	0.0150	0.0000	0.0000	0.0430	-	-	100%	0.501	0.053	0.010	0.009
D3_14	3030+3031	Distributor	164.9	50	42	Y	1900-2000	2144	0.5853	0.2621	0.0000	0.0380	0.0155	0.0140	0.0010	0.0000	0.0010	0.0050	0.0075	0.0055	0.0090	0.0000	0.0000	0.0560	-	-	100%	0.402	0.044	0.010	0.009
D3_14	3030+3031	Distributor	164.9	50	44	Y	2000-2100	1562	0.6004	0.2692	0.0000	0.0305	0.0130	0.0110	0.0005	0.0000	0.0005	0.0035	0.0050	0.0035	0.0060	0.0000	0.0000	0.0569	-	-	100%	0.354	0.034	0.009	0.008
D3_14	3030+3031	Distributor	164.9	50	44	Y	2100-2200	1375	0.5985	0.2680	0.0000	0.0350	0.0145	0.0125	0.0010	0.0000	0.0005	0.0025	0.0040	0.0025	0.0040	0.0000	0.0000	0.0570	-	-	100%	0.350	0.034	0.009	0.008
D3_14	3030+3031	Distributor	164.9	50	45	Y	2200-2300	1342	0.6091	0.2728	0.0000	0.0255	0.0105	0.0090	0.0000	0.0000	0.0005	0.0025	0.0040	0.0030	0.0050	0.0000	0.0000	0.0581	-	-	100%	0.330	0.029	0.009	0.008
D3_14	3030+3031	Distributor	164.9	50	45	Y	2300-0000	1110	0.6091	0.2728	0.0000	0.0255	0.0105	0.0090	0.0000	0.0000	0.0005	0.0025	0.0040	0.0030	0.0050	0.0000	0.0000	0.0581	-	-	100%	0.330	0.029	0.009	0.008
D3_15	3032+3033	Distributor	58.8	50	47	Y	0000-0100	740	0.6083	0.2736	0.0000	0.0250	0.0105	0.0095	0.0000	0.0000	0.0005	0.0025	0.0040	0.0030	0.0050	0.0000	0.0000	0.0580	-	-	100%	0.326	0.029	0.009	0.008
D3_15	3032+3033	Distributor	58.8	50	48	Y	0100-0200	532	0.6083	0.2736	0.0000	0.0250	0.0105	0.0095	0.0000	0.0000	0.0005	0.0025	0.0040	0.0030	0.0050	0.0000	0.0000	0.0580	-	-	100%	0.323	0.029	0.009	0.008
D3_15	3032+3033	Distributor	58.8	50	50	Y	0200-0300	416	0.6083	0.2736	0.0000	0.0250	0.0105	0.0095	0.0000	0.0000	0.0005	0.0025	0.0040	0.0030	0.0050	0.0000	0.0000	0.0580	-	-	100%	0.318	0.028	0.008	0.008
D3_15	3032+3033	Distributor	58.8	50	50	Y	0300-0400	312	0.4877	0.2191	0.0010	0.0725	0.0300	0.0260	0.0010	0.0000	0.0040	0.0205	0.0320	0.0225	0.0375	0.0000	0.0000	0.0460	-	-	100%	0.649	0.100	0.015	0.014
D3_15	3032+3033	Distributor	58.8	50	50	Y	0400-0500	295	0.4479	0.3128	0.0000	0.0430	0.0180	0.0305	0.0010	0.0000	0.0075	0.0385	0.0210	0.0145	0.0240	0.0000	0.0000	0.0410	-	-	100%	0.582	0.083	0.012	0.011
D3_15	3032+3033	Distributor	58.8	50	50	Y	0500-0600	385	0.4479	0.3128	0.0000	0.0430	0.0180	0.0305	0.0010	0.0000	0.0075	0.0385	0.0210	0.0145	0.0240	0.0000	0.0000	0.0410	-	-	100%	0.582	0.083	0.012	0.011
D3_15	3032+3033	Distributor	58.8	50	46	Y	0600-0700	769	0.4479	0.3128	0.0000	0.0430	0.0180	0.0305	0.0010	0.0000	0.0075	0.0385	0.0210	0.0145	0.0240	0.0000	0.0000	0.0410	-	-	100%	0.603	0.086	0.013	0.011
D3_15	3032+3033	Distributor	58.8	50	43	Y	0700-0800	1944	0.4479	0.3128	0.0000	0.0430	0.0180	0.0305	0.0010	0.0000	0.0075	0.0385	0.0210	0.0145	0.0240	0.0000	0.0000	0.0410	-	-	100%	0.621	0.089	0.013	0.012
D3_15	3032+3033	Distributor	58.8	50	40	Y	0800-0900	3943	0.3647	0.4797	0.0000	0.0250	0.0110	0.0180	0.0010	0.0000	0.0050	0.0245	0.0130	0.0095	0.0155	0.0000	0.0000	0.0330	-	-	100%	0.569	0.062	0.009	0.009
D3_15	3032+3033	Distributor	58.8	50	42	Y	0900-1000	3489	0.3363	0.4890	0.0000	0.0395	0.0165	0.0280	0.0010	0.0000	0.0045	0.0215	0.0115	0.0080	0.0135	0.0000	0.0000	0.0305	-	-	100%	0.583	0.068	0.009	0.008
D3_15	3032+3033	Distributor	58.8	50	42	Y	1000-1100	2037	0.4336	0.3462	0.0010	0.0679	0.0280	0.0475	0.0020	0.0000	0.0025	0.0125	0.0065	0.0050	0.0080	0.0000	0.0000	0.0395	-	-	100%	0.561	0.080	0.010	0.010
D3_15	3032+3033	Distributor	58.8	50	43	Y	1100-1200	1791	0.4421	0.3082	0.0010	0.0764	0.0315	0.0534	0.0020	0.0000	0.0030	0.0165	0.0085	0.0065	0.0105	0.0000	0.0000	0.0405	-	-	100%	0.589	0.090	0.011	0.010
D3_15	3032+3033	Distributor	58.8	50	43	Y	1200-1300	1752	0.4396	0.3067	0.0010	0.0674	0.0280	0.0475	0.0020	0.0000	0.0050	0.0245	0.0135	0.0095	0.0150	0.0000	0.0000	0.0405	-	-	100%	0.610	0.093	0.012	0.011
D3_15	3032+3033	Distributor	58.8	50	43	Y	1300-1400	1648	0.4725	0.2125	0.0010	0.1235	0.0510	0.0445	0.0020	0.0000	0.0015	0.0085	0.0130	0.0095	0.0155	0.0000	0.0000	0.0450	-	-	100%	0.618	0.099	0.014	0.012
D3_15	3032+3033	Distributor	58.8	50	42	Y	1400-1500	1818	0.4668	0.2099	0.0015	0.1329	0.0550	0.0480	0.0020	0.0000	0.0015	0.0070	0.0110	0.0075	0.0125	0.0000	0.0000	0.0445	-	-	100%	0.619	0.100	0.013	0.012
D3_15	3032+3033	Distributor	58.8	50	42	Y	1500-1600	1976	0.4660	0.2100	0.0010	0.1150	0.0480	0.0410	0.0020	0.0000	0.0025	0.0125	0.0200	0.0140	0.0235	0.0000	0.0000	0.0445	-	-	100%	0.672	0.108	0.015	0.014
D3_15	3032+3033	Distributor	58.8	50	41	Y	1600-1700	3085	0.3663	0.3898	0.0010	0.0700	0.0290	0.0255	0.0010	0.0000	0.0025	0.0145	0.0230	0.0160	0.0265	0.0000	0.0000	0.0350	-	-	100%	0.678	0.092	0.013	0.012
D3_15	3032+3033	Distributor	58.8	50	41	Y	1700-1800	3266	0.3992	0.3922	0.0005	0.0525	0.0215	0.0190	0.0010	0.0000	0.0025	0.0135	0.0210	0.0145	0.0245	0.0000	0.0000	0.0380	-	-	100%	0.623	0.079	0.012	0.011
D3_15	3032+3033	Distributor	58.8	50	41	Y	1800-1900	3507	0.4512	0.4007	0.0000	0.0325	0.0135	0.0115	0.0010	0.0000	0.0015	0.0080	0.0130	0.0090	0.0150	0.0000	0.0000	0.0430	-	-	100%	0.501	0.052	0.010	0.009
D3_15	3032+3033	Distributor	58.8	50	42	Y	1900-2000	2141	0.5845	0.2625	0.0000	0.0380	0.0155	0.0140	0.0010	0.0000	0.0010	0.0050	0.0080	0.0055	0.0095	0.0000	0.0000	0.0555	-	-	100%	0.406	0.045	0.010	0.009

D3_15	3032+3033	Distributor	58.8	50	44	Y	2000-2100	1559	0.5997	0.2699	0.0000	0.0305	0.0125	0.0105	0.0010	0.0000	0.0005	0.0030	0.0050	0.0040	0.0060	0.0000	0.0000	0.0575	-	-	100%	0.356	0.034	0.009	0.008
D3_15	3032+3033	Distributor	58.8	50	44	Y	2100-2200	1375	0.5977	0.2689	0.0000	0.0345	0.0145	0.0125	0.0010	0.0000	0.0005	0.0025	0.0040	0.0025	0.0045	0.0000	0.0000	0.0570	-	-	100%	0.352	0.034	0.009	0.008
D3_15	3032+3033	Distributor	58.8	50	45	Y	2200-2300	1340	0.6083	0.2736	0.0000	0.0250	0.0105	0.0095	0.0000	0.0000	0.0005	0.0025	0.0040	0.0030	0.0050	0.0000	0.0000	0.0580	-	-	100%	0.332	0.030	0.009	0.008
D3_15	3032+3033	Distributor	58.8	50	45	Y	2300-0000	1108	0.6083	0.2736	0.0000	0.0250	0.0105	0.0095	0.0000	0.0000	0.0005	0.0025	0.0040	0.0030	0.0050	0.0000	0.0000	0.0580	-	-	100%	0.332	0.030	0.009	0.008
D3_16	3034+3035	Distributor	298.0	50	47	Y	0000-0100	392	0.5568	0.3342	0.0000	0.0245	0.0100	0.0070	0.0000	0.0000	0.0005	0.0025	0.0040	0.0025	0.0045	0.0000	0.0000	0.0535	-	-	100%	0.338	0.027	0.008	0.007
D3_16	3034+3035	Distributor	298.0	50	48	Y	0100-0200	281	0.5568	0.3342	0.0000	0.0245	0.0100	0.0070	0.0000	0.0000	0.0005	0.0025	0.0040	0.0025	0.0045	0.0000	0.0000	0.0535	-	-	100%	0.335	0.026	0.008	0.007
D3_16	3034+3035	Distributor	298.0	50	50	Y	0200-0300	220	0.5568	0.3342	0.0000	0.0245	0.0100	0.0070	0.0000	0.0000	0.0005	0.0025	0.0040	0.0025	0.0045	0.0000	0.0000	0.0535	-	-	100%	0.330	0.026	0.008	0.007
D3_16	3034+3035	Distributor	298.0	50	50	Y	0300-0400	162	0.4550	0.2707	0.0005	0.0709	0.0295	0.0200	0.0010	0.0000	0.0040	0.0190	0.0300	0.0210	0.0350	0.0000	0.0000	0.0435	-	-	100%	0.632	0.092	0.014	0.013
D3_16	3034+3035	Distributor	298.0	50	50	Y	0400-0500	200	0.4474	0.3358	0.0000	0.0445	0.0185	0.0295	0.0010	0.0000	0.0060	0.0300	0.0160	0.0115	0.0190	0.0000	0.0000	0.0405	-	-	100%	0.543	0.074	0.011	0.010
D3_16	3034+3035	Distributor	298.0	50	50	Y	0500-0600	262	0.4474	0.3358	0.0000	0.0445	0.0185	0.0295	0.0010	0.0000	0.0060	0.0300	0.0160	0.0115	0.0190	0.0000	0.0000	0.0405	-	-	100%	0.543	0.074	0.011	0.010
D3_16	3034+3035	Distributor	298.0	50	46	Y	0600-0700	524	0.4474	0.3358	0.0000	0.0445	0.0185	0.0295	0.0010	0.0000	0.0060	0.0300	0.0160	0.0115	0.0190	0.0000	0.0000	0.0405	-	-	100%	0.562	0.077	0.011	0.010
D3_16	3034+3035	Distributor	298.0	50	43	Y	0700-0800	1326	0.4474	0.3358	0.0000	0.0445	0.0185	0.0295	0.0010	0.0000	0.0060	0.0300	0.0160	0.0115	0.0190	0.0000	0.0000	0.0405	-	-	100%	0.579	0.079	0.012	0.011
D3_16	3034+3035	Distributor	298.0	50	40	Y	0800-0900	2596	0.3699	0.4820	0.0000	0.0270	0.0110	0.0175	0.0010	0.0000	0.0040	0.0215	0.0110	0.0080	0.0135	0.0000	0.0000	0.0335	-	-	100%	0.549	0.058	0.009	0.008
D3_16	3034+3035	Distributor	298.0	50	42	Y	0900-1000	2287	0.3408	0.4875	0.0000	0.0420	0.0175	0.0275	0.0010	0.0000	0.0040	0.0190	0.0100	0.0075	0.0120	0.0000	0.0000	0.0310	-	-	100%	0.570	0.066	0.009	0.008
D3_16	3034+3035	Distributor	298.0	50	42	Y	1000-1100	1397	0.4285	0.3605	0.0010	0.0685	0.0285	0.0450	0.0015	0.0000	0.0020	0.0100	0.0055	0.0035	0.0065	0.0000	0.0000	0.0390	-	-	100%	0.543	0.075	0.010	0.009
D3_16	3034+3035	Distributor	298.0	50	43	Y	1100-1200	1234	0.4355	0.3280	0.0010	0.0765	0.0320	0.0510	0.0020	0.0000	0.0025	0.0125	0.0065	0.0045	0.0080	0.0000	0.0000	0.0400	-	-	100%	0.567	0.083	0.011	0.010
D3_16	3034+3035	Distributor	298.0	50	43	Y	1200-1300	1203	0.4353	0.3278	0.0010	0.0685	0.0285	0.0450	0.0010	0.0000	0.0040	0.0195	0.0105	0.0075	0.0120	0.0000	0.0000	0.0395	-	-	100%	0.578	0.084	0.011	0.010
D3_16	3034+3035	Distributor	298.0	50	43	Y	1300-1400	856	0.4403	0.2654	0.0015	0.1199	0.0500	0.0340	0.0010	0.0000	0.0020	0.0080	0.0125	0.0085	0.0150	0.0000	0.0000	0.0420	-	-	100%	0.598	0.088	0.013	0.011
D3_16	3034+3035	Distributor	298.0	50	42	Y	1400-1500	944	0.4356	0.2632	0.0015	0.1284	0.0534	0.0370	0.0010	0.0000	0.0010	0.0070	0.0105	0.0075	0.0125	0.0000	0.0000	0.0415	-	-	100%	0.601	0.090	0.012	0.011
D3_16	3034+3035	Distributor	298.0	50	42	Y	1500-1600	1027	0.4348	0.2614	0.0015	0.1119	0.0465	0.0325	0.0010	0.0000	0.0025	0.0120	0.0190	0.0130	0.0225	0.0000	0.0000	0.0415	-	-	100%	0.653	0.098	0.014	0.013
D3_16	3034+3035	Distributor	298.0	50	41	Y	1600-1700	1561	0.3523	0.4143	0.0005	0.0705	0.0295	0.0200	0.0010	0.0000	0.0030	0.0135	0.0215	0.0150	0.0250	0.0000	0.0000	0.0340	-	-	100%	0.662	0.085	0.012	0.011
D3_16	3034+3035	Distributor	298.0	50	41	Y	1700-1800	1665	0.3811	0.4191	0.0005	0.0524	0.0220	0.0150	0.0000	0.0000	0.0030	0.0130	0.0200	0.0140	0.0235	0.0000	0.0000	0.0365	-	-	100%	0.610	0.073	0.011	0.010
D3_16	3034+3035	Distributor	298.0	50	41	Y	1800-1900	1798	0.4277	0.4327	0.0000	0.0325	0.0135	0.0090	0.0000	0.0000	0.0015	0.0075	0.0120	0.0085	0.0145	0.0000	0.0000	0.0405	-	-	100%	0.496	0.049	0.009	0.008
D3_16	3034+3035	Distributor	298.0	50	42	Y	1900-2000	1129	0.5375	0.3223	0.0000	0.0365	0.0155	0.0105	0.0000	0.0000	0.0005	0.0045	0.0075	0.0050	0.0085	0.0000	0.0000	0.0516	-	-	100%	0.407	0.040	0.009	0.008
D3_16	3034+3035	Distributor	298.0	50	44	Y	2000-2100	822	0.5513	0.3305	0.0000	0.0290	0.0120	0.0080	0.0000	0.0000	0.0005	0.0030	0.0045	0.0030	0.0055	0.0000	0.0000	0.0526	-	-	100%	0.361	0.031	0.008	0.007
D3_16	3034+3035	Distributor	298.0	50	44	Y	2100-2200	726	0.5485	0.3295	0.0000	0.0330	0.0140	0.0095	0.0000	0.0000	0.0005	0.0025	0.0035	0.0025	0.0045	0.0000	0.0000	0.0520	-	-	100%	0.361	0.031	0.008	0.007
D3_16	3034+3035	Distributor	298.0	50	45	Y	2200-2300	710	0.5568	0.3342	0.0000	0.0245	0.0100	0.0070	0.0000	0.0000	0.0005	0.0025	0.0040	0.0025	0.0045	0.0000	0.0000	0.0535	-	-	100%	0.344	0.027	0.008	0.007
D3_16	3034+3035	Distributor	298.0	50	45	Y	2300-0000	587	0.5568	0.3342	0.0000	0.0245	0.0100	0.0070	0.0000	0.0000	0.0005	0.0025	0.0040	0.0025	0.0045	0.0000	0.0000	0.0535	-	-	100%	0.344	0.027	0.008	0.007
D4_1	3028+3029	Distributor	89.4	50	47	Y	0000-0100	591	0.6236	0.2197	0.0000	0.0370	0.0155	0.0170	0.0010	0.0090	0.0005	0.0030	0.0050	0.0035	0.0055	0.0000	0.0000	0.0596	-	-	100%	0.356	0.040	0.010	0.009
D4_1	3028+3029	Distributor	89.4	50	48	Y	0100-0200	426	0.6236	0.2197	0.0000	0.0370	0.0155	0.0170	0.0010	0.0090	0.0005	0.0030	0.0050	0.0035	0.0055	0.0000	0.0000	0.0596	-	-	100%	0.353	0.039	0.010	0.009
D4_1	3028+3029	Distributor	89.4	50	50	Y	0200-0300	333	0.6236	0.2197	0.0000	0.0370	0.0155	0.0170	0.0010	0.0090	0.0005	0.0030	0.0050	0.0035	0.0055	0.0000	0.0000	0.0596	-	-	100%	0.348	0.039	0.009	0.009
D4_1	3028+3029	Distributor	89.4	50	50	Y	0300-0400	266	0.4678	0.1644	0.0010	0.0980	0.0405	0.0445	0.0025	0.0085	0.0045	0.0225	0.0355	0.0245	0.0415	0.0000	0.0000	0.0445	-	-	100%	0.745	0.126	0.017	0.016
D4_1	3028+3029	Distributor	89.4	50	50	Y	0400-0500	230	0.4319	0.2806	0.0010	0.0529	0.0220	0.0384	0.0020	0.0090	0.0090	0.0439	0.0235	0.0170	0.0275	0.0000	0.0025	0.0389	-	-	100%	0.654	0.099	0.014	0.013
D4_1	3028+3029	Distributor	89.4	50	50	Y	0500-0600	301	0.4319	0.2806	0.0010	0.0529	0.0220	0.0384	0.0020	0.0090	0.0090	0.0439	0.0235	0.0170	0.0275	0.0000	0.0025	0.0389	-	-	100%	0.673	0.100	0.014	0.013
D4_1	3028+3029	Distributor	89.4	50	46	Y	0600-0700	603	0.4319	0.2806	0.0010	0.0529	0.0220	0.0384	0.0020	0.0090	0.0090	0.0439	0.0235	0.0170	0.0275	0.0000	0.0025	0.0389	-	-	100%	0.680	0.103	0.014	0.013
D4_1	3028+3029	Distributor	89.4	50	43	Y	0700-0800	1526	0.4319	0.2806	0.0010	0.0529	0.0220	0.0384	0.0020	0.0090	0.0090	0.0439	0.0235	0.0170	0.0275	0.0000	0.0025	0.0389	-	-	100%	0.720	0.107	0.015	0.014
D4_1	3028+3029	Distributor	89.4	50	40	Y	0800-0900	2945	0.3657	0.4512	0.0000	0.0325	0.0135	0.0235	0.0015	0.0045	0.0055	0.0265	0.0145	0.0100	0.0165	0.0000	0.0010	0.0335	-	-	100%	0.603	0.071	0.011	0.010
D4_1	3028+3029	Distributor	89.4	50	42	Y	0900-1000	2617	0.3345	0.4577	0.0005	0.0506	0.0210	0.0361	0.0020	0.0045	0.0045	0.0225	0.0120	0.0085	0.0140	0.0000	0.0010	0.0305	-	-	100%	0.624	0.080	0.010	0.009
D4_1	3028+3029	Distributor	89.4	50	42	Y	1000-1100	1587	0.4215	0.3125	0.0010	0.0830	0.0340	0.0600	0.0030	0.0070	0.0025	0.0135	0.0070	0.0055	0.0090	0.0000	0.0020	0.0385	-	-	100%	0.627	0.096	0.012	0.011
D4_1	3028+3029	Distributor	89.4	50	43	Y	1100-1200	1411	0.4250	0.2755	0.0010	0.0925	0.0380	0.0660	0.0035	0.0075	0.0035	0.0185	0.0100	0.0070	0.0115	0.0000	0.0020	0.0385	-	-	100%	0.661	0.108	0.013	0.012
D4_1	3028+3029	Distributor	89.4	50	43	Y	1200-1300	1377	0.4235	0.2745	0.0010	0.0820	0.0340	0.0590	0.0030	0.0065	0.0055	0.0275	0.0150	0.0105	0.0175	0.0000	0.0020	0.0385	-	-	100%	0.685	0.110	0.014	0.013
D4_1	3028+3029	Distributor	89.4	50	43	Y	1300-1400	1452	0.4392	0.1546	0.0020	0.1621	0.0670	0.0740	0.0045	0.0055	0.0015	0.0085	0.0135	0.0095	0.0160	0.0000	0.0000	0.0420	-	-	100%	0.736	0.134	0.016	0.014
D4_1	3028+3029	Distributor	89.4	50	42	Y	1400-1500	1613	0.4310	0.1515	0.0020	0.1735	0.0720	0.0790	0.0045	0.0055	0.0015	0.0070	0.0110	0.0075	0.0130	0.0000	0.0000	0.0410	-	-	100%	0.744	0.137	0.016	0.014
D4_1	3028+3029	Distributor	89.4	50	41	Y	1500-1600	1732	0.4354	0.1532	0.0015	0.1517	0.0626	0.0691	0.0035	0.0050	0.0025	0.0135	0.0210	0.0150	0.0245	0.0000	0.0000	0.0415	-	-	100%	0.796	0.144	0.017	0.016
D4_1	3028+3029	Distributor	89.4	50	41	Y	1600-1700	2598	0.3533	0.3403	0.0010	0.0960	0.0395	0.0435	0.0025	0.0040	0.0030	0.0150	0.0240	0.0170	0.0275	0.0000	0.0000	0.0335	-	-	100%	0.757	0.115	0.015	0.013
D4_1	3028+3029	Distributor	89.4	50	41	Y	1700-1800	2707	0.3920	0.3455	0.0010	0.0730	0.0305	0.0330	0.0020	0.0045	0.0025	0.0140	0.0220	0.0160	0.0265	0.0000	0.0000	0.0375	-	-	100%	0.691	0.099	0.014	0.012
D4_1	3028+3029	Distributor	89.4	50	41	Y	1800-1900	2837	0.4543	0.3588	0.0005	0.0465	0.0195	0.0210	0.0010	0.0050	0.0015	0.0090	0.0140	0.0095	0.0160	0.0000	0.0000	0.0435	-	-	100%	0.540	0.065	0.011	0.010
D4_1	3028+3029	Distributor	89.4	50	42	Y	1900-2000	1741	0.5902	0.2079	0.0010	0.0550	0.0225	0.0250	0.0015	0.0080	0.0010	0.0060	0.0090	0.0065	0.0105	0.0000	0.0000	0.0560	-	-	100%	0.453	0.060	0.012	0.010
D4_1	3028+3029	Distributor	89.4	50	44	Y	2000-2100	1255	0.6119	0.2153	0.0005	0.0440	0.0180	0.0200	0.0010	0.0090	0.0010	0.0040	0.0060	0.0040	0.0070	0.0000	0.0000	0.0584	-	-	100%	0.390	0.047	0.010	0.009
D4_1	3028+3029	Distributor	89.4	50	44	Y	2100-2200	1108	0.6083	0.2141	0.0005	0.0500	0.0205	0.0230	0.0015	0.0090	0.0005	0.0025	0.0040	0.0030	0.0050	0.0000	0.0000	0.0580	-	-	100%	0.389	0.048	0.010	0.009
D4_1	3028+3029	Distributor	89.4	50	45	Y	2200-2300	1072	0.6236	0.2197	0.0000	0.0370	0.0155	0.0170	0.0010	0.0090	0.0005	0.0030	0.0050	0.0035	0.0055	0.0000	0.0000	0.0596	-	-	100%	0.362	0.040	0.010	0.009
D4_1	3028+3029	Distributor	89.4	50	45	Y	2300-0000	888	0.6236	0.2197	0.0000	0.0370	0.0155	0.0170	0.0010	0.0090	0.0005	0.0030	0.0050	0.0035	0.0055	0.0000	0.0000	0.0596	-	-	100%	0.362	0.040	0.010	0.009
D4_2	3036+3037	Distributor	244.3	50	47	Y	0000-0100	595	0.6249	0.2193	0.0000	0.0366	0.0150	0.0170	0.0010	0.0090	0.0005	0.0030	0.0050	0.0035	0.0055	0.0000	0.0000	0.0596	-	-	100%	0.355	0.040	0.010	0.009
D4_2	3036+3037	Distributor	244.3	50	48	Y	0100-0200	428	0.6249	0.2193	0.0000	0.0366	0.0150	0.0170	0.0010	0.0090	0.0005	0.0030	0.0050	0.0035	0.0055	0.0000	0.0000	0.0596	-	-	100%	0.352	0.039	0.010	0.009
D4_2	3036+3037	Distributor	244.3	50	50	Y	0200-0300	334	0.6249	0.2193	0.0000	0.0366	0.0150	0.0170	0.0010	0.0090	0.0005	0.0030	0.0050	0.0035	0.0055	0.0000	0.0000	0.0596	-	-	100%	0.346	0.039	0.009	0.009
D4_2	3036+3037	Distributor	244.3	50	50	Y	0300-0400	267	0.4693	0.1639	0.0010	0.0980	0.0405	0.0445	0.0025	0.0085	0.0045	0.0225	0.0350	0.0245	0.0410	0.0000	0.0000	0.0445	-	-	100%	0.742	0.126	0.017	0.016
D4_2	3036+3037	Distributor	244.3	50	50	Y	0400-0500	226	0.4338	0.2781	0.0010	0.0534	0.0220	0.0384	0.0020	0.0090	0.0090	0.0439	0.0235	0.0165	0.0275	0.0000	0.0025	0.0394	-	-	100%	0.653	0.099	0.014	0.013
D4_2	3036+3037	Distributor	244.3	50	50	Y	0500-0600	296	0.4338	0.2781	0.0010	0.0534	0.0220	0.0384	0.0020	0.0090	0.0090	0.0439	0.0235	0.0165	0.0275	0.0000	0.0025	0.0394	-	-	100%	0.672	0.100	0.014	0.013
D4_2	3036+3037	Distributor	244.3	50	46	Y	0600-0700	593	0.4338	0.2781	0.0010	0.0534	0.0220	0.0384	0.0020	0.0090	0.0090	0.0439	0.0235	0.0165	0.0275	0.0000	0.0025	0.0394	-	-	100%	0.678	0.103	0.014	0.013
D4_2	3036+3037	Distributor	244.3	50	43	Y	0700-0800	1501	0.4338	0.2781	0.0010	0.0534	0.0220	0.0384	0.0020	0.0090	0.0090	0.0439	0.0235	0.0165	0.0275	0.0000	0.0025	0.0394	-	-	100%	0.718	0.107	0.015	0.014
D4_2	3036+3037	Distributor	244.3	50	40	Y	0800-0900	2910	0.3659	0.4515	0.0000	0.0325	0.0135	0.0235	0.0015	0.0045	0.0055	0.0265	0.0140	0.0100	0.0165	0.0000	0.0010	0.0335	-	-	100%	0.602	0.071	0.010	0.010
D4_2	3036+3037	Distributor	244.3	50	42	Y	0900-1000	2590	0.3345	0.4577	0.0005	0.0506	0.0210	0.0361	0.0020	0.0045	0.0045	0.0225	0.0120	0.0085	0.0140	0.0000	0.0010	0.0305	-	-	100%	0.624	0.080	0.010	0.009
D4_2	3036+3037	Distributor	244.3	50	42	Y	1000-1100	1563	0.4225	0.3105	0.0010	0.0830	0.0345	0.0605	0.0030	0.0070	0.0025	0.0135	0.0070	0.0055	0.0090	0.0000	0.0020	0.0385	-	-	100%	0.628	0.097	0.012	0.011
D4_2	3036+3037	Distributor	244.3	50	43	Y	1100-1200	1391	0.4264	0.2726	0.0010	0.0929	0.0384	0.0669	0.0035	0.0075	0.0035	0.0180	0.0100	0.0070	0.0115	0.0000	0.0020	0.0389	-	-	100%	0.663	0.108	0.013	0.012
D4_2	3036+3037	Distributor	244.3	50	43	Y	1200-1300	1354	0.4257	0.2721	0.0010	0.0820	0.0340	0.0595	0.0030	0.0065	0.0055	0.0275	0.0150	0.0105	0.0170	0.0000	0.0020	0.0385	-	-	100%	0.683	0.110	0.014	0.013
D4_2	3036+3037	Distributor	244.3	50	43	Y	1300-1400	1461	0.4405	0.1545	0.0020	0.1620	0.0670	0.0735	0.0040	0.0055	0.0015	0.0085	0.0135	0.0095	0.0160	0.0000	0.0000	0.0420	-	-	100%	0.732	0.133	0.016	0.014
D4_2	3036+3037	Distributor	244.3	50	42	Y	1400-1500	1622	0.4320	0.1515	0.0020	0.1735	0.0720	0.0785	0.0045	0.0055	0.0015	0.0070	0.0110	0.0075	0.0125	0.0000	0.0000	0.0410	-	-	100%	0.740	0.136	0.016	0.014
D4_2	3036+3037	Distributor	244.3	50	41	Y	1500-1600	1743	0.4365	0.1530	0.0015	0.1515	0.0625	0.0685	0.0035	0.0050	0.0025	0.0135	0.0210	0.0150	0.0245	0.0000	0.0000	0.0415	-	-	100%	0.794	0.143	0.017	0.016
D4_2	3036+3037	Distributor	244.3	50	41	Y	1600-1700	2608	0.3548	0.3393	0.0010	0.0960	0.0395	0.0435	0.0025	0.0040	0.0030	0.0150	0.0235	0.0165	0.0275	0.0000	0.0000	0.0340	-	-	100%	0.755	0.115	0.015	0.013
D4_2	3036+3037	Distributor	244.3	50	41	Y	1700-1800	2718	0.3935	0.3450	0.0010	0.0730	0.0305	0.0330	0.0020	0.0045	0.0025	0.0140	0.0220	0.0155	0.0260	0.0000	0.0000	0.0375	-	-	100%	0.687	0.098	0.014	0.012
D4_2	3036+3037	Distributor	244.3	50	41	Y	1800-1900	2851	0.4558	0.3578	0.0005	0.0465	0.0195	0.0210	0.0010	0.0050	0.0015	0.0085	0.0140	0.0095	0.0160	0.0000	0.0000	0.0435	-	-	100%	0.539	0.065	0.011	0.010
D4_2	3036+3037	Distributor	244.3	50	42	Y	1900-2000	1752	0.5912	0.2074	0.0010	0.0550	0.0225	0.0250	0.0015	0.0080	0.0010	0.0055	0.0090	0.0065	0.0105	0.0000	0.0000	0.0560	-	-	100%	0.452	0.060	0.012	0.010
D4_2	3036+3037	Distributor	244.3	50	44	Y	2000-2100	1263	0.6132	0.2149	0.0005	0.0440	0.0180	0.0200	0.0010	0.0085	0.0010	0.0040	0.0055	0.0040	0.0070	0.0000	0.0000	0.0585	-	-	100%	0.389	0.046	0.010	0.009
D4_2	3036+3037	Distributor	244.3	50	44	Y	2100-2200	1116	0.6091	0.2137	0.0005	0.0501	0.0205	0.0225	0.0015	0.0090	0.0005	0.0025	0.0040	0.0030	0.0050	0.0000	0.0000	0.0581	-	-	100%	0.388	0.047	0.010	0.009
D4_2	3036+3037	Distributor	244.3	50	45	Y	2200-2300	1079	0.6249	0.2193	0.0000	0.0366	0.0150	0.0170	0.0010	0.0090	0.0005	0.0030	0.0050	0.0035	0.0055	0.0000	0.0000	0.0596	-	-	100%	0.361	0.040	0.010	0.009
D4_2	3036+3037	Distributor	244.3	50	45	Y	2300-0000	894	0.6249	0.2193	0.0000	0.0366	0.0150	0.0170	0.0010	0.0090	0.0005	0.0030	0.0050	0.0035	0.0055	0.0000	0.0000	0.0596	-	-	100%	0.361	0.040	0.010	0.009
D4_3	3038+3039	Distributor	123.5	50	47	Y	0000-0100	595	0.6249	0.2193	0.0000	0.0366	0.0150	0.0170	0.0010	0.0090	0.0005	0.0030	0.0050	0.0035	0.0055	0.0000	0.0000	0.0596	-	-	100%	0.355	0.040	0.010	0.009
D4_3	3038+3039	Distributor	123.5	50	48	Y	0100-0200	428	0.6249	0.2193	0.0000	0.0366	0.0150	0.0170	0.0010	0.0090	0.0005	0.0030	0.0050	0.0035	0.0055	0.0000	0.0000	0.0596	-	-	100%	0.352	0.039	0.010	0.009
D4_3	3038+3039	Distributor	123.5	50	50	Y	0200-0300	334	0.6249	0.2193	0.0000	0.0366	0.0150	0.0170	0.0010	0.0090	0.0005	0.0030	0.0050	0.0035	0.0055	0.0000	0.0000	0.0596	-	-	100%	0.346	0.039	0.009	0.009
D4_3	3038+3039	Distributor	123.5	50	50	Y	0300-0400	267	0.4693	0.1639	0.0010	0.0980	0.0405	0.0445	0.0025	0.0085	0.0045	0.0225	0.0350	0.0245	0.0410	0.0000	0.0000	0.0445	-	-	100%	0.742	0.126	0.017	0.016
D4_3	3038+3039	Distributor	123.5	50	50	Y	0400-0500	226	0.4338	0.2781	0.0010	0.0534	0.0220	0.0384	0.0020	0.0090	0.0090	0.0439	0.0235	0.0165	0.0275	0.0000	0.0025	0.0394	-	-	100%	0.653	0.099	0.014	0.013
D4_3	3038+3039	Distributor	123.5	50	50	Y	0500-0600	296	0.4338	0.2781	0.0010	0.0534	0.0220	0.0384	0.0020	0.0090	0.0090	0.0439	0.0235	0.0165	0.0275	0.0000	0.0025	0.0394	-	-	100%	0.672	0.100	0.014	0.013
D4_3	3038+3039	Distributor	123.5	50	46	Y	0600-0700	593	0.4338	0.2781	0.0010	0.0534	0.0220	0.0384	0.0020	0.0090	0.0090	0.0439	0.0235	0.0165	0.0275	0.0000	0.0025	0.0394	-	-	100%	0.678	0.103	0.014	0.013
D4_3	3038+3039	Distributor	123.5	50	43	Y	0700-0800	1501	0.4338	0.2781	0.0010	0.0534	0.0220	0.0384	0.0020	0.0090	0.0090	0.0439	0.0235	0.0165	0.0275	0.0000	0.0025	0.0394	-	-	100%	0.718	0.107	0.015	0.014
D4_3	3038+3039	Distributor	123.5	50	40	Y	0800-0900	2910	0.3659	0.4515	0.0000	0.0325	0.0135	0.0235	0.0015	0.0045	0.0055	0.0265	0.0140	0.0100	0.0165	0.0000	0.0010	0.0335	-	-	100%	0.602	0.071	0.010	0.010
D4_3	3038+3039	Distributor	123.5	50	42	Y	0900-1000	2590	0.3345	0.4577	0.0005	0.0506	0.0210	0.0361	0.0020	0.0045	0.0045	0.0225	0.0120	0.0085	0.0140	0.0000	0.0010	0.0305	-	-	100%	0.624	0.080	0.010	0.009
D4_3	3038+3039	Distributor	123.5	50	42	Y	1000-1100	1563	0.4225	0.3105	0.0010	0.0830	0.0345	0.0605	0.0030	0.0070	0.0025	0.0135	0.0070	0.0055	0.0090	0.0000	0.0020	0.0385	-	-	100%	0.628	0.097	0.012	0.011
D4_3	3038+3039	Distributor	123.5	50	43	Y	1100-1200	1391	0.4264	0.2726	0.0010	0.0929	0.0384	0.0669	0.0035	0.0075	0.0035	0.0180	0.0100	0.0070	0.0115	0.0000	0.0020	0.0389	-	-	100%	0.663	0.108	0.013	0.012
D4_3	3038+3039	Distributor	123.5	50	43	Y	1200-1300	1354	0.4257	0.2721	0.0010	0.0820	0.0340	0.0595	0.0030	0.0065	0.0055	0.0275	0.0150	0.0105	0.0170	0.0000	0.0020	0.0385	-	-	100%	0.683	0.110	0.014	0.013
D4_3	3038+3039	Distributor	123.5	50	43	Y	1300-1400	1461	0.4405	0.1545	0.0020	0.1620	0.0670	0.0735	0.0040	0.0055	0.0015	0.0085	0.0135	0.0095	0.0160	0.0000	0.0000	0.0420	-	-	100%	0.732	0.133	0.016	0.014
D4_3	3038+3039	Distributor	123.5	50	42	Y	1400-1500	1622	0.4320	0.1515	0.0020	0.1735	0.0720	0.0785	0.0045	0.0055	0.0015	0.0070	0.0110	0.0075	0.0125	0.0000	0.0000	0.0410	-	-	100%	0.740	0.136	0.016	0.014
D4_3	3038+3039	Distributor	123.5	50	41	Y	1500-1600	1743	0.4365	0.1530	0.0015	0.1515	0.0625	0.0685	0.0035	0.0050	0.0025	0.0135	0.0210	0.0150	0.0245	0.0000	0.0000	0.0415	-	-	100%	0.794	0.143	0.017	0.016
D4_3	3038+3039	Distributor	123.5	50	41	Y	1600-1700	2608	0.3548	0.3393	0.0010	0.0960	0.0395	0.0435	0.0025	0.0040	0.0030	0.0150	0.0235	0.0165	0.0275	0.0000	0.0000	0.0340	-	-	100%	0.755	0.115	0.015	0.013
D4_3	3038+3039	Distributor	123.5	50	41	Y	1700-1800	2718	0.3935	0.3450	0.0010	0.0730	0.0305	0.0330	0.0020	0.0045	0.0025	0.0140	0.0220	0.0155	0.0260	0.0000	0.0000	0.0375	-	-	100%	0.687	0.098	0.014	0.012
D4_3	3038+3039	Distributor	123.5	50	41	Y	1800-1900	2851	0.4558	0.3578	0.0005	0.0465	0.0195	0.0210	0.0010	0.0050	0.0015	0.0085	0.0140	0.0095	0.0160	0.0000	0.0000	0.0435	-	-	100%	0.539	0.065	0.011	0.010
D4_3	3038+3039	Distributor	123.5	50	42	Y	1900-2000	1752	0.5912	0.2074	0.0010	0.0550	0.0225	0.0250	0.0015	0.0080	0.0010	0.0055	0.0090	0.0065	0.0105	0.0000	0.0000	0.0560	-	-	100%	0.452	0.060	0.012	0.010
D4_3	3038+3039	Distributor	123.5	50	44	Y	2000-2100	1263	0.6132	0.2149	0.0005	0.0440	0.0180	0.0200	0.0010	0.0085	0.0010	0.0040	0.0055	0.0040	0.0070	0.0000	0.0000	0.0585	-	-	100%	0.389	0.046	0.010	0.009
D4_3	3038+3039	Distributor	123.5	50	44	Y	2100-2200	1116	0.6091	0.2137	0.0005	0.0501	0.0205	0.0225	0.0015	0.0090	0.0005	0.0025	0.0040	0.0030	0.0050	0.0000	0.0000	0.0581	-	-	100%	0.388	0.047	0.010	0.009
D4_3	3038+3039	Distributor	123.5	50	45	Y	2200-2300	1079	0.6249	0.2193	0.0000	0.0366	0.0150	0.0170	0.0010	0.0090	0.0005	0.0030	0.0050	0.0035	0.0055	0.0000	0.0000	0.0596	-	-	100%	0.361	0.040	0.010	0.009
D4_3	3038+3039	Distributor	123.5	50	45	Y	2300-0000	894	0.6249	0.2193	0.0000	0.0366	0.0150	0.0170	0.0010	0.0090	0.0005	0.0030	0.0050	0.0035	0.0055	0.0000	0.0000	0.0596	-	-	100%	0.361	0.040	0.010	0.009
SCR_WB	3074	Distributor	327.9	50	47	Y	0000-0100	235	0.6056	0.2412	0.0000	0.0410	0.0170	0.0160	0.0010	0.0000	0.0010	0.0040	0.0050	0.0040	0.0060	0.0000	0.0000	0.0581	-	-	100%	0.363	0.040	0.010	0.009
SCR_WB	3074	Distributor	327.9	50	48	Y	0100-0200	169	0.6056	0.2412	0.0000	0.0410	0.0170	0.0160	0.0010	0.0000	0.0010	0.0040	0.0050	0.0040	0.0060	0.0000	0.0000	0.0581	-	-	100%	0.360	0.040	0.009	0.009
SCR_WB	3074	Distributor	327.9	50	50	Y	0200-0300	132	0.6056	0.2412	0.0000	0.0410	0.0170	0.0160	0.0010	0.0000	0.0010	0.0040	0.0050	0.0040	0.0060	0.0000	0.0000	0.0581	-	-	100%	0.354	0.039	0.009	0.008
SCR_WB	3074	Distributor	327.9	50	50	Y	0300-0400	109	0.4430	0.1770	0.0010	0.1070	0.0440	0.0430	0.0020	0.0000	0.0050	0.0250	0.0390	0.0270	0.0450	0.0000	0.0000	0.0420	-	-	100%	0.776	0.132	0.018	0.016
SCR_WB	3074	Distributor	327.9	50	50	Y	0400-0500	86	0.4650	0.1910	0.0010	0.0640	0.0260	0.0360	0.0050	0.0000	0.0120	0.0620	0.0330	0.0240	0.0390	0.0000	0.0000	0.0420	-	-	100%	0.726	0.119	0.017	0.015
SCR_WB	3074	Distributor	327.9	50	50	Y	0500-0600	113	0.4650	0.1910	0.0010	0.0640	0.0260	0.0360	0.0050	0.0000	0.0120	0.0620	0.0330	0.0240	0.0390	0.0000	0.0000	0.0420	-	-	100%	0.726	0.119	0.017	0.015
SCR_WB	3074	Distributor	327.9	50	46	Y	0600-0700	226	0.4650	0.1910	0.0010	0.0640	0.0260	0.0360	0.0050	0.0000	0.0120	0.0620	0.0330	0.0240	0.0390	0.0000	0.0000	0.0420	-	-	100%	0.752	0.124	0.017	0.016
SCR_WB	3074	Distributor	327.9	50	43	Y	0700-0800	571	0.4650	0.1910	0.0010	0.0640	0.0260	0.0360	0.0050	0.0000	0.0120	0.0620	0.0330	0.0240	0.0390	0.0000	0.0000	0.0420	-	-	100%	0.774	0.128	0.018	0.016
SCR_WB	3074	Distributor	327.9	50	40	Y	0800-0900	933	0.4374	0.3323	0.0000	0.0460	0.0190	0.0260	0.0030	0.0000	0.0070	0.0350	0.0190	0.0130	0.0220	0.0000	0.0000	0.0400	-	-	100%	0.629	0.086	0.013	0.012
SCR_WB	3074	Distributor	327.9	50	42	Y	0900-1000	817	0.3994	0.3393	0.0010	0.0731	0.0300	0.0410	0.0050	0.0000	0.0050	0.0280	0.0150	0.0100	0.0170	0.0000	0.0000	0.0360	-	-	100%	0.652	0.095	0.013	0.011
SCR_WB	3074	Distributor	327.9	50	42	Y	1000-1100	567	0.4695	0.2188	0.0010	0.1049	0.0430	0.0599	0.0080	0.0000	0.0040	0.0190	0.0100	0.0070	0.0120	0.0000	0.0000	0.0430	-	-	100%	0.654	0.109	0.014	0.013
SCR_WB	3074	Distributor	327.9	50	43	Y	1100-1200	520	0.4635	0.1902	0.0010	0.1131	0.0470	0.0641	0.0080	0.0000	0.0050	0.0260	0.0140	0.0100	0.0160	0.0000	0.0000	0.0420	-	-	100%	0.699	0.121	0.015	0.014
SCR_WB	3074	Distributor	327.9	50	43	Y	1200-1300	512	0.4575	0.1882	0.0010	0.0991	0.0410	0.0561	0.0070	0.0000	0.0080	0.0390	0.0210	0.0150	0.0250	0.0000	0.0000	0.0420	-	-	100%	0.740	0.127	0.016	0.015
SCR_WB	3074	Distributor	327.9	50	43	Y	1300-1400	595	0.4140	0.1650	0.0020	0.1770	0.0730	0.0700	0.0040	0.0000	0.0020	0.0100	0.0150	0.0110	0.0180	0.0000	0.0000	0.0390	-	-	100%	0.758	0.137	0.016	0.015
SCR_WB	3074	Distributor	327.9	50	42	Y	1400-1500	662	0.4060	0.1620	0.0020	0.1890	0.0780	0.0750	0.0040	0.0000	0.0020	0.0080	0.0120	0.0090	0.0140	0.0000	0.0000	0.0390	-	-	100%	0.760	0.139	0.016	0.014
SCR_WB	3074	Distributor	327.9	50	41	Y	1500-1600	712	0.4090	0.1630	0.0020	0.1650	0.0680	0.0660	0.0040	0.0000	0.0030	0.0150	0.0230	0.0160	0.0270	0.0000	0.0000	0.0390	-	-	100%	0.826	0.148	0.018	0.016
SCR_WB	3074	Distributor	327.9	50	41	Y	1600-1700	906	0.3684	0.2763	0.0010	0.1231	0.0511	0.0490	0.0030	0.0000	0.0030	0.0160	0.0260	0.0180	0.0300	0.0000	0.0000	0.0350	-	-	100%	0.798	0.130	0.016	0.015
SCR_WB	3074	Distributor	327.9	50	41	Y	1700-1800	944	0.4124	0.2883	0.0010	0.0931	0.0390	0.0370	0.0020	0.0000	0.0030	0.0160	0.0240	0.0170	0.0280	0.0000	0.0000	0.0390	-	-	100%	0.715	0.109	0.015	0.014
SCR_WB	3074	Distributor	327.9	50	41	Y	1800-1900	988	0.4835	0.3117	0.0010	0.0599	0.0250	0.0240	0.0010	0.0000	0.0020	0.0080	0.0130	0.0090	0.0160	0.0000	0.0000	0.0460	-	-	100%	0.537	0.069	0.012	0.010
SCR_WB	3074	Distributor	327.9	50	42	Y	1900-2000	695	0.5706	0.2272	0.0010	0.0611	0.0250	0.0240	0.0010	0.0000	0.0010	0.0060	0.0100	0.0070	0.0120	0.0000	0.0000	0.0541	-	-	100%	0.466	0.062	0.012	0.010
SCR_WB	3074	Distributor	327.9	50	44	Y	2000-2100	500	0.5918	0.2365	0.0010	0.0489	0.0200	0.0190	0.0010	0.0000	0.0010	0.0040	0.0070	0.0050	0.0080	0.0000	0.0000	0.0569	-	-	100%	0.403	0.048	0.010	0.009
SCR_WB	3074	Distributor	327.9	50	44	Y	2100-2200	442	0.5884	0.2348	0.0010	0.0559	0.0230	0.0220	0.0010	0.0000	0.0010	0.0030	0.0050	0.0030	0.0060	0.0000	0.0000	0.0559	-	-	100%	0.399	0.048	0.010	0.009
SCR_WB	3074	Distributor	327.9	50	45	Y	2200-2300	427	0.6056	0.2412	0.0000	0.0410	0.0170	0.0160	0.0010	0.0000	0.0010	0.0040	0.0050	0.0040	0.0060	0.0000	0.0000	0.0581	-	-	100%	0.369	0.041	0.010	0.009

SCR_WB	3074	Distributor	327.9	50	45	Y	2300-0000	353	0.6056	0.2412	0.0000	0.0410	0.0170	0.0160	0.0010	0.0000	0.0010	0.0040	0.0050	0.0040	0.0060	0.0000	0.0000	0.0581	-	-	100%	0.369	0.041	0.010	0.009
SCR_EB	3075	Distributor	206.8	50	47	Y	0000-0100	234	0.5920	0.2530	0.0000	0.0430	0.0180	0.0180	0.0010	0.0000	0.0010	0.0030	0.0050	0.0040	0.0060	0.0000	0.0000	0.0560	-	-	100%	0.373	0.042	0.009	0.008
SCR_EB	3075	Distributor	206.8	50	48	Y	0100-0200	168	0.5920	0.2530	0.0000	0.0430	0.0180	0.0180	0.0010	0.0000	0.0010	0.0030	0.0050	0.0040	0.0060	0.0000	0.0000	0.0560	-	-	100%	0.370	0.042	0.009	0.008
SCR_EB	3075	Distributor	206.8	50	50	Y	0200-0300	132	0.5920	0.2530	0.0000	0.0430	0.0180	0.0180	0.0010	0.0000	0.0010	0.0030	0.0050	0.0040	0.0060	0.0000	0.0000	0.0560	-	-	100%	0.364	0.041	0.009	0.008
SCR_EB	3075	Distributor	206.8	50	50	Y	0300-0400	108	0.4359	0.1864	0.0010	0.1112	0.0461	0.0461	0.0040	0.0000	0.0040	0.0230	0.0351	0.0251	0.0411	0.0000	0.0000	0.0411	-	-	100%	0.770	0.131	0.017	0.016
SCR_EB	3075	Distributor	206.8	50	50	Y	0400-0500	108	0.5305	0.1538	0.0010	0.0939	0.0390	0.0330	0.0020	0.0000	0.0070	0.0360	0.0190	0.0140	0.0230	0.0000	0.0000	0.0480	-	-	100%	0.579	0.094	0.014	0.013
SCR_EB	3075	Distributor	206.8	50	50	Y	0500-0600	141	0.5305	0.1538	0.0010	0.0939	0.0390	0.0330	0.0020	0.0000	0.0070	0.0360	0.0190	0.0140	0.0230	0.0000	0.0000	0.0480	-	-	100%	0.579	0.094	0.014	0.013
SCR_EB	3075	Distributor	206.8	50	46	Y	0600-0700	283	0.5305	0.1538	0.0010	0.0939	0.0390	0.0330	0.0020	0.0000	0.0070	0.0360	0.0190	0.0140	0.0230	0.0000	0.0000	0.0480	-	-	100%	0.600	0.097	0.015	0.013
SCR_EB	3075	Distributor	206.8	50	43	Y	0700-0800	717	0.5305	0.1538	0.0010	0.0939	0.0390	0.0330	0.0020	0.0000	0.0070	0.0360	0.0190	0.0140	0.0230	0.0000	0.0000	0.0480	-	-	100%	0.618	0.100	0.015	0.014
SCR_EB	3075	Distributor	206.8	50	40	Y	0800-0900	1131	0.5025	0.2647	0.0010	0.0709	0.0290	0.0250	0.0010	0.0000	0.0040	0.0220	0.0120	0.0080	0.0140	0.0000	0.0000	0.0460	-	-	100%	0.539	0.074	0.012	0.011
SCR_EB	3075	Distributor	206.8	50	42	Y	0900-1000	1002	0.4515	0.2643	0.0010	0.1101	0.0450	0.0380	0.0020	0.0000	0.0030	0.0170	0.0090	0.0070	0.0110	0.0000	0.0000	0.0410	-	-	100%	0.585	0.087	0.012	0.011
SCR_EB	3075	Distributor	206.8	50	42	Y	1000-1100	757	0.5015	0.1638	0.0020	0.1449	0.0599	0.0509	0.0030	0.0000	0.0020	0.0100	0.0060	0.0040	0.0060	0.0000	0.0000	0.0460	-	-	100%	0.580	0.097	0.013	0.012
SCR_EB	3075	Distributor	206.8	50	43	Y	1100-1200	699	0.4940	0.1440	0.0020	0.1550	0.0640	0.0540	0.0030	0.0000	0.0030	0.0140	0.0080	0.0050	0.0090	0.0000	0.0000	0.0450	-	-	100%	0.611	0.106	0.014	0.013
SCR_EB	3075	Distributor	206.8	50	43	Y	1200-1300	672	0.4995	0.1451	0.0010	0.1401	0.0581	0.0490	0.0020	0.0000	0.0040	0.0220	0.0120	0.0080	0.0140	0.0000	0.0000	0.0450	-	-	100%	0.624	0.107	0.014	0.013
SCR_EB	3075	Distributor	206.8	50	43	Y	1300-1400	599	0.4006	0.1718	0.0020	0.1808	0.0749	0.0749	0.0060	0.0000	0.0020	0.0090	0.0140	0.0100	0.0160	0.0000	0.0000	0.0380	-	-	100%	0.772	0.140	0.016	0.015
SCR_EB	3075	Distributor	206.8	50	42	Y	1400-1500	666	0.3930	0.1680	0.0020	0.1930	0.0800	0.0800	0.0070	0.0000	0.0010	0.0070	0.0110	0.0080	0.0130	0.0000	0.0000	0.0370	-	-	100%	0.784	0.144	0.016	0.015
SCR_EB	3075	Distributor	206.8	50	41	Y	1500-1600	714	0.3980	0.1700	0.0020	0.1690	0.0700	0.0700	0.0060	0.0000	0.0030	0.0130	0.0210	0.0150	0.0250	0.0000	0.0000	0.0380	-	-	100%	0.837	0.150	0.018	0.016
SCR_EB	3075	Distributor	206.8	50	41	Y	1600-1700	896	0.3624	0.2773	0.0010	0.1281	0.0531	0.0531	0.0040	0.0000	0.0030	0.0150	0.0240	0.0170	0.0280	0.0000	0.0000	0.0340	-	-	100%	0.803	0.132	0.016	0.015
SCR_EB	3075	Distributor	206.8	50	41	Y	1700-1800	932	0.4064	0.2923	0.0010	0.0971	0.0400	0.0400	0.0030	0.0000	0.0030	0.0140	0.0220	0.0160	0.0260	0.0000	0.0000	0.0390	-	-	100%	0.716	0.110	0.015	0.013
SCR_EB	3075	Distributor	206.8	50	41	Y	1800-1900	975	0.4760	0.3170	0.0010	0.0620	0.0260	0.0260	0.0020	0.0000	0.0020	0.0080	0.0120	0.0090	0.0140	0.0000	0.0000	0.0450	-	-	100%	0.540	0.070	0.011	0.010
SCR_EB	3075	Distributor	206.8	50	42	Y	1900-2000	692	0.5576	0.2382	0.0010	0.0631	0.0260	0.0260	0.0020	0.0000	0.0010	0.0060	0.0090	0.0060	0.0110	0.0000	0.0000	0.0531	-	-	100%	0.474	0.063	0.011	0.010
SCR_EB	3075	Distributor	206.8	50	44	Y	2000-2100	497	0.5800	0.2480	0.0010	0.0500	0.0210	0.0210	0.0020	0.0000	0.0010	0.0040	0.0060	0.0040	0.0070	0.0000	0.0000	0.0550	-	-	100%	0.410	0.049	0.010	0.009
SCR_EB	3075	Distributor	206.8	50	44	Y	2100-2200	440	0.5744	0.2458	0.0010	0.0579	0.0240	0.0240	0.0020	0.0000	0.0010	0.0030	0.0040	0.0030	0.0050	0.0000	0.0000	0.0549	-	-	100%	0.409	0.050	0.010	0.009
SCR_EB	3075	Distributor	206.8	50	45	Y	2200-2300	425	0.5920	0.2530	0.0000	0.0430	0.0180	0.0180	0.0010	0.0000	0.0010	0.0030	0.0050	0.0040	0.0060	0.0000	0.0000	0.0560	-	-	100%	0.379	0.043	0.010	0.009
SCR_EB	3075	Distributor	206.8	50	45	Y	2300-0000	351	0.5920	0.2530	0.0000	0.0430	0.0180	0.0180	0.0010	0.0000	0.0010	0.0030	0.0050	0.0040	0.0060	0.0000	0.0000	0.0560	-	-	100%	0.379	0.043	0.010	0.009
CYS_1	3040+3041	Distributor	338.9	50	47	Y	0000-0100	623	0.6388	0.2131	0.0000	0.0390	0.0165	0.0110	0.0005	0.0085	0.0000	0.0020	0.0035	0.0025	0.0035	0.0000	0.0000	0.0610	-	-	100%	0.323	0.033	0.009	0.008
CYS_1	3040+3041	Distributor	338.9	50	48	Y	0100-0200	448	0.6388	0.2131	0.0000	0.0390	0.0165	0.0110	0.0005	0.0085	0.0000	0.0020	0.0035	0.0025	0.0035	0.0000	0.0000	0.0610	-	-	100%	0.321	0.032	0.009	0.008
CYS_1	3040+3041	Distributor	338.9	50	50	Y	0200-0300	351	0.6388	0.2131	0.0000	0.0390	0.0165	0.0110	0.0005	0.0085	0.0000	0.0020	0.0035	0.0025	0.0035	0.0000	0.0000	0.0610	-	-	100%	0.316	0.032	0.009	0.008
CYS_1	3040+3041	Distributor	338.9	50	50	Y	0300-0400	269	0.4998	0.1669	0.0010	0.1079	0.0450	0.0300	0.0020	0.0085	0.0035	0.0160	0.0250	0.0175	0.0290	0.0000	0.0000	0.0480	-	-	100%	0.625	0.099	0.015	0.014
CYS_1	3040+3041	Distributor	338.9	50	50	Y	0400-0500	239	0.4605	0.2672	0.0010	0.0694	0.0285	0.0270	0.0015	0.0085	0.0070	0.0330	0.0180	0.0130	0.0210	0.0000	0.0025	0.0420	-	-	100%	0.578	0.082	0.013	0.012
CYS_1	3040+3041	Distributor	338.9	50	50	Y	0500-0600	313	0.4605	0.2672	0.0010	0.0694	0.0285	0.0270	0.0015	0.0085	0.0070	0.0330	0.0180	0.0130	0.0210	0.0000	0.0025	0.0420	-	-	100%	0.597	0.083	0.013	0.012
CYS_1	3040+3041	Distributor	338.9	50	46	Y	0600-0700	626	0.4605	0.2672	0.0010	0.0694	0.0285	0.0270	0.0015	0.0085	0.0070	0.0330	0.0180	0.0130	0.0210	0.0000	0.0025	0.0420	-	-	100%	0.601	0.086	0.013	0.012
CYS_1	3040+3041	Distributor	338.9	50	43	Y	0700-0800	1583	0.4605	0.2672	0.0010	0.0694	0.0285	0.0270	0.0015	0.0085	0.0070	0.0330	0.0180	0.0130	0.0210	0.0000	0.0025	0.0420	-	-	100%	0.639	0.089	0.014	0.012
CYS_1	3040+3041	Distributor	338.9	50	40	Y	0800-0900	2637	0.4236	0.3821	0.0005	0.0495	0.0205	0.0190	0.0010	0.0055	0.0045	0.0210	0.0115	0.0080	0.0135	0.0000	0.0015	0.0385	-	-	100%	0.553	0.065	0.011	0.010
CYS_1	3040+3041	Distributor	338.9	50	42	Y	0900-1000	2308	0.3873	0.3803	0.0010	0.0780	0.0320	0.0300	0.0015	0.0055	0.0035	0.0175	0.0090	0.0065	0.0110	0.0000	0.0015	0.0355	-	-	100%	0.581	0.074	0.011	0.010
CYS_1	3040+3041	Distributor	338.9	50	42	Y	1000-1100	1642	0.4452	0.2799	0.0010	0.1087	0.0451	0.0421	0.0020	0.0065	0.0020	0.0100	0.0055	0.0035	0.0060	0.0000	0.0020	0.0406	-	-	100%	0.568	0.082	0.012	0.010
CYS_1	3040+3041	Distributor	338.9	50	43	Y	1100-1200	1496	0.4429	0.2570	0.0010	0.1182	0.0486	0.0456	0.0020	0.0065	0.0025	0.0130	0.0070	0.0050	0.0085	0.0000	0.0020	0.0401	-	-	100%	0.595	0.090	0.012	0.011
CYS_1	3040+3041	Distributor	338.9	50	43	Y	1200-1300	1454	0.4443	0.2579	0.0010	0.1054	0.0440	0.0410	0.0015	0.0065	0.0040	0.0200	0.0110	0.0080	0.0130	0.0000	0.0020	0.0405	-	-	100%	0.611	0.092	0.013	0.012
CYS_1	3040+3041	Distributor	338.9	50	43	Y	1300-1400	1495	0.4603	0.1534	0.0020	0.1749	0.0730	0.0490	0.0030	0.0060	0.0010	0.0060	0.0095	0.0070	0.0110	0.0000	0.0000	0.0440	-	-	100%	0.642	0.109	0.014	0.013
CYS_1	3040+3041	Distributor	338.9	50	42	Y	1400-1500	1663	0.4513	0.1504	0.0020	0.1869	0.0775	0.0515	0.0030	0.0055	0.0010	0.0050	0.0080	0.0055	0.0095	0.0000	0.0000	0.0430	-	-	100%	0.653	0.112	0.014	0.013
CYS_1	3040+3041	Distributor	338.9	50	41	Y	1500-1600	1769	0.4597	0.1536	0.0020	0.1651	0.0680	0.0455	0.0025	0.0050	0.0020	0.0095	0.0150	0.0105	0.0175	0.0000	0.0000	0.0440	-	-	100%	0.686	0.116	0.015	0.014
CYS_1	3040+3041	Distributor	338.9	50	41	Y	1600-1700	2299	0.4052	0.2781	0.0010	0.1206	0.0500	0.0335	0.0020	0.0050	0.0025	0.0115	0.0180	0.0125	0.0215	0.0000	0.0000	0.0385	-	-	100%	0.681	0.102	0.014	0.013
CYS_1	3040+3041	Distributor	338.9	50	41	Y	1700-1800	2423	0.4483	0.2854	0.0010	0.0910	0.0375	0.0255	0.0015	0.0055	0.0020	0.0110	0.0170	0.0120	0.0200	0.0000	0.0000	0.0425	-	-	100%	0.613	0.086	0.013	0.012
CYS_1	3040+3041	Distributor	338.9	50	41	Y	1800-1900	2593	0.5137	0.2984	0.0010	0.0565	0.0235	0.0160	0.0010	0.0055	0.0010	0.0065	0.0095	0.0070	0.0115	0.0000	0.0000	0.0490	-	-	100%	0.476	0.056	0.011	0.010
CYS_1	3040+3041	Distributor	338.9	50	42	Y	1900-2000	1818	0.6082	0.2029	0.0010	0.0585	0.0245	0.0165	0.0010	0.0075	0.0010	0.0035	0.0060	0.0045	0.0070	0.0000	0.0000	0.0580	-	-	100%	0.402	0.049	0.011	0.010
CYS_1	3040+3041	Distributor	338.9	50	44	Y	2000-2100	1315	0.6286	0.2097	0.0005	0.0460	0.0190	0.0130	0.0005	0.0085	0.0005	0.0025	0.0045	0.0025	0.0045	0.0000	0.0000	0.0596	-	-	100%	0.350	0.038	0.010	0.009
CYS_1	3040+3041	Distributor	338.9	50	44	Y	2100-2200	1166	0.6230	0.2075	0.0005	0.0530	0.0220	0.0150	0.0005	0.0085	0.0000	0.0020	0.0030	0.0020	0.0035	0.0000	0.0000	0.0595	-	-	100%	0.354	0.039	0.010	0.009
CYS_1	3040+3041	Distributor	338.9	50	45	Y	2200-2300	1128	0.6388	0.2131	0.0000	0.0390	0.0165	0.0110	0.0005	0.0085	0.0000	0.0020	0.0035	0.0025	0.0035	0.0000	0.0000	0.0610	-	-	100%	0.329	0.033	0.009	0.008
CYS_1	3040+3041	Distributor	338.9	50	45	Y	2300-0000	934	0.6388	0.2131	0.0000	0.0390	0.0165	0.0110	0.0005	0.0085	0.0000	0.0020	0.0035	0.0025	0.0035	0.0000	0.0000	0.0610	-	-	100%	0.329	0.033	0.009	0.008
CYS_2	3042+3043	Distributor	142.8	50	47	Y	0000-0100	149	0.6099	0.2468	0.0000	0.0475	0.0200	0.0070	0.0010	0.0000	0.0000	0.0020	0.0030	0.0020	0.0030	0.0000	0.0000	0.0579	-	-	100%	0.326	0.030	0.009	0.008
CYS_2	3042+3043	Distributor	142.8	50	48	Y	0100-0200	107	0.6099	0.2468	0.0000	0.0475	0.0200	0.0070	0.0010	0.0000	0.0000	0.0020	0.0030	0.0020	0.0030	0.0000	0.0000	0.0579	-	-	100%	0.323	0.030	0.009	0.008
CYS_2	3042+3043	Distributor	142.8	50	50	Y	0200-0300	84	0.6099	0.2468	0.0000	0.0475	0.0200	0.0070	0.0010	0.0000	0.0000	0.0020	0.0030	0.0020	0.0030	0.0000	0.0000	0.0579	-	-	100%	0.318	0.030	0.009	0.008
CYS_2	3042+3043	Distributor	142.8	50	50	Y	0300-0400	64	0.4783	0.1934	0.0010	0.1314	0.0545	0.0200	0.0015	0.0000	0.0030	0.0130	0.0200	0.0140	0.0240	0.0000	0.0000	0.0460	-	-	100%	0.585	0.088	0.014	0.012
CYS_2	3042+3043	Distributor	142.8	50	50	Y	0400-0500	62	0.4935	0.2090	0.0010	0.1025	0.0425	0.0185	0.0020	0.0000	0.0060	0.0315	0.0170	0.0120	0.0200	0.0000	0.0000	0.0445	-	-	100%	0.548	0.080	0.013	0.012
CYS_2	3042+3043	Distributor	142.8	50	50	Y	0500-0600	82	0.4935	0.2090	0.0010	0.1025	0.0425	0.0185	0.0020	0.0000	0.0060	0.0315	0.0170	0.0120	0.0200	0.0000	0.0000	0.0445	-	-	100%	0.548	0.080	0.013	0.012
CYS_2	3042+3043	Distributor	142.8	50	46	Y	0600-0700	163	0.4935	0.2090	0.0010	0.1025	0.0425	0.0185	0.0020	0.0000	0.0060	0.0315	0.0170	0.0120	0.0200	0.0000	0.0000	0.0445	-	-	100%	0.568	0.083	0.013	0.012
CYS_2	3042+3043	Distributor	142.8	50	43	Y	0700-0800	413	0.4935	0.2090	0.0010	0.1025	0.0425	0.0185	0.0020	0.0000	0.0060	0.0315	0.0170	0.0120	0.0200	0.0000	0.0000	0.0445	-	-	100%	0.586	0.086	0.014	0.012
CYS_2	3042+3043	Distributor	142.8	50	40	Y	0800-0900	560	0.5207	0.2369	0.0010	0.0895	0.0375	0.0160	0.0015	0.0000	0.0035	0.0180	0.0095	0.0070	0.0115	0.0000	0.0000	0.0475	-	-	100%	0.508	0.067	0.012	0.011
CYS_2	3042+3043	Distributor	142.8	50	42	Y	0900-1000	486	0.4715	0.2185	0.0010	0.1425	0.0590	0.0260	0.0020	0.0000	0.0025	0.0135	0.0070	0.0050	0.0085	0.0000	0.0000	0.0430	-	-	100%	0.551	0.081	0.012	0.011
CYS_2	3042+3043	Distributor	142.8	50	42	Y	1000-1100	429	0.4705	0.2015	0.0020	0.1610	0.0665	0.0290	0.0030	0.0000	0.0020	0.0085	0.0045	0.0030	0.0055	0.0000	0.0000	0.0430	-	-	100%	0.551	0.082	0.012	0.011
CYS_2	3042+3043	Distributor	142.8	50	43	Y	1100-1200	404	0.4573	0.1934	0.0020	0.1689	0.0700	0.0305	0.0030	0.0000	0.0025	0.0125	0.0065	0.0045	0.0075	0.0000	0.0000	0.0415	-	-	100%	0.576	0.089	0.013	0.011
CYS_2	3042+3043	Distributor	142.8	50	43	Y	1200-1300	390	0.4623	0.1957	0.0020	0.1518	0.0629	0.0275	0.0030	0.0000	0.0040	0.0190	0.0105	0.0070	0.0120	0.0000	0.0000	0.0424	-	-	100%	0.591	0.090	0.013	0.012
CYS_2	3042+3043	Distributor	142.8	50	43	Y	1300-1400	369	0.4285	0.1730	0.0020	0.2080	0.0865	0.0320	0.0020	0.0000	0.0010	0.0050	0.0070	0.0050	0.0090	0.0000	0.0000	0.0410	-	-	100%	0.616	0.098	0.013	0.012
CYS_2	3042+3043	Distributor	142.8	50	42	Y	1400-1500	412	0.4177	0.1686	0.0020	0.2216	0.0915	0.0340	0.0025	0.0000	0.0010	0.0040	0.0060	0.0040	0.0070	0.0000	0.0000	0.0400	-	-	100%	0.630	0.101	0.013	0.012
CYS_2	3042+3043	Distributor	142.8	50	41	Y	1500-1600	434	0.4301	0.1738	0.0020	0.1973	0.0816	0.0300	0.0020	0.0000	0.0010	0.0070	0.0120	0.0080	0.0140	0.0000	0.0000	0.0411	-	-	100%	0.656	0.104	0.014	0.013
CYS_2	3042+3043	Distributor	142.8	50	41	Y	1600-1700	458	0.4358	0.1892	0.0020	0.1782	0.0739	0.0270	0.0020	0.0000	0.0020	0.0090	0.0130	0.0100	0.0160	0.0000	0.0000	0.0419	-	-	100%	0.650	0.101	0.014	0.013
CYS_2	3042+3043	Distributor	142.8	50	41	Y	1700-1800	483	0.4870	0.2095	0.0010	0.1335	0.0550	0.0205	0.0015	0.0000	0.0020	0.0080	0.0120	0.0090	0.0150	0.0000	0.0000	0.0460	-	-	100%	0.573	0.083	0.013	0.012
CYS_2	3042+3043	Distributor	142.8	50	41	Y	1800-1900	524	0.5572	0.2366	0.0010	0.0824	0.0339	0.0130	0.0010	0.0000	0.0010	0.0040	0.0060	0.0040	0.0070	0.0000	0.0000	0.0529	-	-	100%	0.431	0.051	0.011	0.010
CYS_2	3042+3043	Distributor	142.8	50	42	Y	1900-2000	438	0.5805	0.2340	0.0010	0.0705	0.0290	0.0110	0.0010	0.0000	0.0010	0.0030	0.0050	0.0030	0.0060	0.0000	0.0000	0.0550	-	-	100%	0.396	0.044	0.010	0.009
CYS_2	3042+3043	Distributor	142.8	50	44	Y	2000-2100	317	0.5998	0.2421	0.0010	0.0560	0.0230	0.0090	0.0010	0.0000	0.0000	0.0020	0.0030	0.0020	0.0040	0.0000	0.0000	0.0570	-	-	100%	0.353	0.035	0.009	0.008
CYS_2	3042+3043	Distributor	142.8	50	44	Y	2100-2200	281	0.5926	0.2396	0.0010	0.0639	0.0265	0.0100	0.0010	0.0000	0.0000	0.0020	0.0020	0.0020	0.0030	0.0000	0.0000	0.0564	-	-	100%	0.357	0.037	0.009	0.008
CYS_2	3042+3043	Distributor	142.8	50	45	Y	2200-2300	271	0.6099	0.2468	0.0000	0.0475	0.0200	0.0070	0.0010	0.0000	0.0000	0.0020	0.0030	0.0020	0.0030	0.0000	0.0000	0.0579	-	-	100%	0.331	0.031	0.009	0.008
CYS_2	3042+3043	Distributor	142.8	50	45	Y	2300-0000	224	0.6099	0.2468	0.0000	0.0475	0.0200	0.0070	0.0010	0.0000	0.0000	0.0020	0.0030	0.0020	0.0030	0.0000	0.0000	0.0579	-	-	100%	0.331	0.031	0.009	0.008
CYS_3	3044+3045	Distributor	105.6	50	47	Y	0000-0100	535	0.6445	0.2020	0.0000	0.0400	0.0165	0.0115	0.0005	0.0100	0.0005	0.0025	0.0035	0.0025	0.0045	0.0000	0.0000	0.0615	-	-	100%	0.328	0.034	0.010	0.009
CYS_3	3044+3045	Distributor	105.6	50	48	Y	0100-0200	385	0.6445	0.2020	0.0000	0.0400	0.0165	0.0115	0.0005	0.0100	0.0005	0.0025	0.0035	0.0025	0.0045	0.0000	0.0000	0.0615	-	-	100%	0.325	0.033	0.009	0.008
CYS_3	3044+3045	Distributor	105.6	50	50	Y	0200-0300	301	0.6445	0.2020	0.0000	0.0400	0.0165	0.0115	0.0005	0.0100	0.0005	0.0025	0.0035	0.0025	0.0045	0.0000	0.0000	0.0615	-	-	100%	0.320	0.033	0.009	0.008
CYS_3	3044+3045	Distributor	105.6	50	50	Y	0300-0400	233	0.5000	0.1565	0.0010	0.1095	0.0450	0.0315	0.0020	0.0095	0.0035	0.0170	0.0265	0.0185	0.0315	0.0000	0.0000	0.0480	-	-	100%	0.644	0.104	0.015	0.014
CYS_3	3044+3045	Distributor	105.6	50	50	Y	0400-0500	230	0.4508	0.2936	0.0010	0.0664	0.0275	0.0280	0.0015	0.0090	0.0060	0.0285	0.0155	0.0110	0.0180	0.0000	0.0025	0.0409	-	-	100%	0.560	0.077	0.012	0.011
CYS_3	3044+3045	Distributor	105.6	50	50	Y	0500-0600	301	0.4508	0.2936	0.0010	0.0664	0.0275	0.0280	0.0015	0.0090	0.0060	0.0285	0.0155	0.0110	0.0180	0.0000	0.0025	0.0409	-	-	100%	0.579	0.078	0.012	0.011
CYS_3	3044+3045	Distributor	105.6	50	46	Y	0600-0700	603	0.4508	0.2936	0.0010	0.0664	0.0275	0.0280	0.0015	0.0090	0.0060	0.0285	0.0155	0.0110	0.0180	0.0000	0.0025	0.0409	-	-	100%	0.583	0.081	0.012	0.011
CYS_3	3044+3045	Distributor	105.6	50	43	Y	0700-0800	1524	0.4508	0.2936	0.0010	0.0664	0.0275	0.0280	0.0015	0.0090	0.0060	0.0285	0.0155	0.0110	0.0180	0.0000	0.0025	0.0409	-	-	100%	0.620	0.084	0.013	0.012
CYS_3	3044+3045	Distributor	105.6	50	40	Y	0800-0900	2554	0.4127	0.4037	0.0005	0.0470	0.0195	0.0195	0.0005	0.0055	0.0035	0.0190	0.0105	0.0070	0.0120	0.0000	0.0015	0.0375	-	-	100%	0.543	0.062	0.010	0.009
CYS_3	3044+3045	Distributor	105.6	50	42	Y	0900-1000	2239	0.3776	0.3991	0.0010	0.0739	0.0310	0.0305	0.0015	0.0055	0.0030	0.0160	0.0090	0.0060	0.0100	0.0000	0.0015	0.0345	-	-	100%	0.577	0.073	0.010	0.009
CYS_3	3044+3045	Distributor	105.6	50	42	Y	1000-1100	1592	0.4329	0.3033	0.0010	0.1036	0.0430	0.0430	0.0015	0.0070	0.0015	0.0085	0.0045	0.0035	0.0055	0.0000	0.0020	0.0390	-	-	100%	0.566	0.081	0.011	0.010
CYS_3	3044+3045	Distributor	105.6	50	43	Y	1100-1200	1450	0.4310	0.2805	0.0010	0.1125	0.0465	0.0465	0.0020	0.0070	0.0025	0.0115	0.0060	0.0045	0.0075	0.0000	0.0020	0.0390	-	-	100%	0.591	0.088	0.012	0.011
CYS_3	3044+3045	Distributor	105.6	50	43	Y	1200-1300	1402	0.4338	0.2824	0.0010	0.1009	0.0420	0.0420	0.0015	0.0065	0.0035	0.0175	0.0095	0.0070	0.0110	0.0000	0.0020	0.0395	-	-	100%	0.600	0.089	0.012	0.011
CYS_3	3044+3045	Distributor	105.6	50	43	Y	1300-1400	1294	0.4612	0.1446	0.0020	0.1771	0.0735	0.0510	0.0030	0.0065	0.0015	0.0065	0.0100	0.0070	0.0120	0.0000	0.0000	0.0440	-	-	100%	0.653	0.112	0.015	0.013
CYS_3	3044+3045	Distributor	105.6	50	42	Y	1400-1500	1441	0.4520	0.1415	0.0020	0.1890	0.0785	0.0545	0.0030	0.0065	0.0010	0.0050	0.0085	0.0060	0.0095	0.0000	0.0000	0.0430	-	-	100%	0.663	0.115	0.015	0.013
CYS_3	3044+3045	Distributor	105.6	50	41	Y	1500-1600	1535	0.4600	0.1440	0.0015	0.1665	0.0690	0.0485	0.0030	0.0055	0.0020	0.0100	0.0160	0.0110	0.0190	0.0000	0.0000	0.0440	-	-	100%	0.706	0.121	0.016	0.015
CYS_3	3044+3045	Distributor	105.6	50	41	Y	1600-1700	2049	0.3983	0.2834	0.0010	0.1189	0.0490	0.0345	0.0020	0.0050	0.0025	0.0125	0.0190	0.0135	0.0225	0.0000	0.0000	0.0380	-	-	100%	0.693	0.104	0.014	0.013
CYS_3	3044+3045	Distributor	105.6	50	41	Y	1700-1800	2151	0.4423	0.2894	0.0010	0.0895	0.0370	0.0260	0.0015	0.0060	0.0020	0.0115	0.0180	0.0125	0.0210	0.0000	0.0000	0.0425	-	-	100%	0.623	0.088	0.013	0.012
CYS_3	3044+3045	Distributor	105.6	50	41	Y	1800-1900	2289	0.5085	0.3010	0.0005	0.0565	0.0235	0.0165	0.0010	0.0060	0.0010	0.0065	0.0105	0.0075	0.0125	0.0000	0.0000	0.0485	-	-	100%	0.487	0.058	0.011	0.010
CYS_3	3044+3045	Distributor	105.6	50	42	Y	1900-2000	1567	0.6134	0.1923	0.0010	0.0589	0.0245	0.0175	0.0010	0.0085	0.0010	0.0045	0.0065	0.0045	0.0080	0.0000	0.0000	0.0584	-	-	100%	0.408	0.050	0.011	0.010
CYS_3	3044+3045	Distributor	105.6	50	44	Y	2000-2100	1131	0.6346	0.1987	0.0005	0.0470	0.0195	0.0135	0.0005	0.0095	0.0005	0.0025	0.0045	0.0030	0.0050	0.0000	0.0000	0.0606	-	-	100%	0.353	0.039	0.010	0.009
CYS_3	3044+3045	Distributor	105.6	50	44	Y	2100-2200	1004	0.6282	0.1969	0.0005	0.0540	0.0225	0.0160	0.0010	0.0095	0.0000	0.0020	0.0035	0.0025	0.0035	0.0000	0.0000	0.0600	-	-	100%	0.358	0.041	0.010	0.009
CYS_3	3044+3045	Distributor	105.6	50	45	Y	2200-2300	971	0.6445	0.2020	0.0000	0.0400	0.0165	0.0115	0.0005	0.0100	0.0005	0.0025	0.0035	0.0025	0.0045	0.0000	0.0000	0.0615	-	-	100%	0.333	0.034	0.010	0.009
CYS_3	3044+3045	Distributor	105.6	50	45	Y	2300-0000	804	0.6445	0.2020	0.0000	0.0400	0.0165	0.0115	0.0005	0.0100	0.0005	0.0025	0.0035	0.0025	0.0045	0.0000	0.0000	0.0615	-	-	100%	0.333	0.034	0.010	0.009
T2	3048+3049	Distributor	N/A (Tunnel Portal as a Point Source)	80	76	N	0000-0100	685	0.7309	0.0900	0.0005	0.0485	0.0205	0.0320	0.0015	0.0000	0.0000	0.0010	0.0020	0.0010	0.0020	0.0000	0.0000	0.0700	-	-	100%	0.161	0.025	0.004	0.003
T2	3048+3049	Distributor	N/A (Tunnel Portal as a Point Source)	80	76	N	0100-0200	493	0.7309	0.0900	0.0005	0.0485	0.0205	0.0320	0.0015	0.0000	0.0000	0.0010	0.0020	0.0010	0.0020	0.0000	0.0000	0.0700	-	-	100%	0.161	0.025	0.004	0.003
T2	3048+3049	Distributor	N/A (Tunnel Portal as a Point Source)	80	76	N	0200-0300	386	0.7309	0.0900	0.0005	0.0485	0.0205	0.0320	0.0015	0.0000	0.0000	0.0010	0.0020	0.0010	0.0020	0.0000	0.0000	0.0700	-	-	100%	0.161	0.025	0.004	0.003
T2	3048+3049	Distributor	N/A (Tunnel Portal as a Point Source)	80	75	N	0300-0400	307	0.5537	0.0665	0.0010	0.1299	0.0540	0.0840	0.0040	0.0000	0.0020	0.0095	0.0150	0.0105	0.0170	0.0000	0.0000	0.0530	-	-	100%	0.360	0.072	0.010	0.009
T2	3048+3049	Distributor	N/A (Tunnel Portal as a Point Source)	80	75	N	0400-0500	299	0.6255	0.0580	0.0005	0.0760	0.0315	0.0840	0.0095	0.0000	0.0040	0.0210	0.0115	0.0080	0.0135	0.0000	0.0000	0.0570	-	-	100%	0.315	0.064	0.009	0.008
T2	3048+3049	Distributor	N/A (Tunnel Portal as a Point Source)	80	75	N	0500-0600	391	0.6255	0.0580	0.0005	0.0760	0.0315	0.0840	0.0095	0.0000	0.0040	0.0210	0.0115	0.0080	0.0135	0.0000	0.0000	0.0570	-	-	100%	0.315	0.064	0.009	0.008
T2	3048+3049	Distributor	N/A (Tunnel Portal as a Point Source)	80	75	N	0600-0700	781	0.6255	0.0580	0.0005	0.0760	0.0315	0.0840	0.0095	0.0000	0.0040	0.0210	0.0115	0.0080	0.0135	0.0000	0.0000	0.0570	-	-	100%	0.315	0.064	0.009	0.008
T2	3048+3049	Distributor	N/A (Tunnel Portal as a Point Source)	80	75	N	0700-0800	1977	0.6255	0.0580	0.0005	0.0760	0.0315	0.0840	0.0095	0.0000	0.0040	0.0210	0.0115	0.0080	0.0135	0.0000	0.0000	0.0570	-	-	100%	0.315	0.064	0.009	0.008
T2	3048+3049	Distributor	N/A (Tunnel Portal as a Point Source)	80	73	N	0800-0900	2650	0.6663	0.0625	0.0005	0.0675	0.0280	0.0745	0.0080	0.0000	0.0020	0.0115	0.0065	0.0045	0.0075	0.0000	0.0000	0.0605	-	-	100%	0.266	0.053	0.007	0.007
T2	3048+3049	Distributor	N/A (Tunnel Portal as a Point Source)	80	75	N	0900-1000	2323	0.5928	0.0550	0.0015	0.1036	0.0430	0.1156	0.0125	0.0000	0.0020	0.0080	0.0040	0.0030	0.0050	0.0000	0.0000	0.0540	-	-	100%	0.346	0.074	0.009	0.008
T2	3048+3049	Distributor	N/A (Tunnel Portal as a Point Source)	80	75	N	1000-1100	2112	0.5778	0.0535	0.0015	0.1126	0.0465	0.1266	0.0140	0.0000	0.0010	0.0055	0.0030	0.0020	0.0035	0.0000	0.0000	0.0525	-	-	100%	0.363	0.079	0.009	0.009
T2	3048+3049	Distributor	N/A (Tunnel Portal as a Point Source)	80	75	N	1100-1200	1994	0.5600	0.0520	0.0015	0.1180	0.0490	0.1320	0.0145	0.0000	0.0020	0.0080	0.0040	0.0030	0.0050	0.0000	0.0000	0.0510	-	-	100%	0.383	0.084	0.010	0.009
T2	3048+3049	Distributor	N/A (Tunnel Portal as a Point Source)	80	75	N	1200-1300	1901	0.5725	0.0535	0.0015	0.1075	0.0445	0.1210	0.0130	0.0000	0.0020	0.0125	0.0070	0.0050	0.0080	0.0000	0.0000	0.0520	-	-	100%	0.372	0.080	0.010	0.009
T2	3048+3049	Distributor	N/A (Tunnel Portal as a Point Source)	80	75	N	1300-1400	1860	0.4723	0.0565	0.0020	0.1954	0.0810	0.1234	0.0055	0.0000	0.0010	0.0030	0.0050	0.0040	0.0060	0.0000	0.0000	0.0450	-	-	100%	0.422	0.089	0.010	0.009
T2	3048+3049	Distributor	N/A (Tunnel Portal as a Point Source)	80	75	N	1400-1500	2096	0.4575	0.0544	0.0020	0.2058	0.0854	0.1294	0.0060	0.0000	0.0010	0.0030	0.0040	0.0030	0.0050	0.0000	0.0000	0.0435	-	-	100%	0.434	0.092	0.011	0.010
T2	3048+3049	Distributor	N/A (Tunnel Portal as a Point Source)	80	75	N	1500-1600	2170	0.4785	0.0570	0.0020	0.1860	0.0775	0.1180	0.0055	0.0000	0.0010	0.0050	0.0085	0.0060	0.0095	0.0000	0.0000	0.0455	-	-	100%	0.422	0.089	0.011	0.010
T2	3048+3049	Distributor	N/A (Tunnel Portal as a Point Source)	80	75	N	1600-1700	2217	0.4963	0.0590	0.0020	0.1734	0.0720	0.1104	0.0055	0.0000	0.0010	0.0060	0.0095	0.0065	0.0110	0.0000	0.0000	0.0475	-	-	100%	0.407	0.084	0.010	0.010
T2	3048+3049	Distributor	N/A (Tunnel Portal as a Point Source)	80	73	N	1700-1800	2279	0.5666	0.0681	0.0010	0.1331	0.0551	0.0856	0.0040	0.0000	0.0010	0.0060	0.0090	0.0060	0.0105	0.0000	0.0000	0.0541	-	-	100%	0.338	0.067	0.009	0.008
T2	3048+3049	Distributor	N/A (Tunnel Portal as a Point Source)	80	73	N	1800-1900	2405	0.6630	0.0805	0.0010	0.0840	0.0345	0.0550	0.0025	0.0000	0.0010	0.0030	0.0040	0.0030	0.0050	0.0000	0.0000	0.0635	-	-	100%	0.233	0.043	0.006	0.005
T2	3048+3049	Distributor	N/A (Tunnel Portal as a Point Source)	80	76	N	1900-2000	2033	0.6865	0.0840	0.0010	0.0715	0.0295	0.0470	0.0020	0.0000	0.0000	0.0020	0.0040	0.0030	0.0040	0.0000	0.0000	0.0655	-	-	100%	0.209	0.037	0.005	0.005
T2	3048+3049	Distributor	N/A (Tunnel Portal as a Point Source)	80	76	N	2000-2100	1458	0.7138	0.0879	0.0010	0.0574	0.0235	0.0375	0.0015	0.0000	0.0000	0.0020	0.0025	0.0020	0.0030	0.0000	0.0000	0.0679	-	-	100%	0.179	0.030	0.004	0.004
T2	3048+3049	Distributor	N/A (Tunnel Portal as a Point Source)	80	76	N	2100-2200	1300	0.7037	0.0861	0.0010	0.0651	0.0265	0.0425	0.0020	0.0000	0.0000	0.0010	0.0020	0.0010	0.0020	0.0000	0.0000	0.0671	-	-	100%	0.188	0.032	0.004	0.004
T2	3048+3049	Distributor	N/A (Tunnel Portal as a Point Source)	80	76	N	2200-2300	1242	0.7309	0.0900	0.0005	0.0485	0.0205	0.0320	0.0015	0.0000	0.0000	0.0010	0.0020	0.0010	0.0020	0.0000	0.0000	0.0700	-	-	100%	0.161	0.025	0.004	0.003
T2	3048+3049	Distributor	N/A (Tunnel Portal as a Point Source)	80	76	N	2300-0000	1027	0.7309	0.0900	0.0005	0.0485	0.0205	0.0320	0.0015	0.0000	0.0000	0.0010	0.0020	0.0010	0.0020	0.0000	0.0000	0.0700	-	-	100%	0.161	0.025	0.004	0.003
Sunken Rd	3003+3004	Distributor	N/A (Tunnel Portal as a Point Source)	50	47	Y	0000-0100	308	0.5900	0.2570	0.0000	0.0425	0.0175	0.0190	0.0010	0.0000	0.0005	0.0030	0.0045	0.0035	0.0055	0.0000	0.0000	0.0560	-	-	100%	0.371	0.042	0.009	0.008
Sunken Rd	3003+3004	Distributor	N/A (Tunnel Portal as a Point Source)	50	48	Y	0100-0200	221	0.5900	0.2570	0.0000	0.0425	0.0175	0.0190	0.0010	0.0000	0.0005	0.0030	0.0045	0.0035	0.0055	0.0000	0.0000	0.0560	-	-	100%	0.368	0.041	0.009	0.008

Sunken Rd	3003+3004	Distributor	N/A (Tunnel Portal as a Point Source)	50	50	Y	0200-0300	174	0.5900	0.2570	0.0000	0.0425	0.0175	0.0190	0.0010	0.0000	0.0005	0.0030	0.0045	0.0035	0.0055	0.0000	0.0000	0.0560	-	-	100%	0.362	0.041	0.009	0.008
Sunken Rd	3003+3004	Distributor	N/A (Tunnel Portal as a Point Source)	50	50	Y	0300-0400	140	0.4383	0.1894	0.0010	0.1119	0.0465	0.0495	0.0025	0.0000	0.0045	0.0205	0.0325	0.0230	0.0385	0.0000	0.0000	0.0420	-	-	100%	0.750	0.128	0.017	0.015
Sunken Rd	3003+3004	Distributor	N/A (Tunnel Portal as a Point Source)	50	50	Y	0400-0500	100	0.4147	0.2871	0.0010	0.0670	0.0275	0.0510	0.0020	0.0000	0.0080	0.0385	0.0205	0.0145	0.0245	0.0000	0.0060	0.0375	-	-	100%	0.679	0.105	0.014	0.013
Sunken Rd	3003+3004	Distributor	N/A (Tunnel Portal as a Point Source)	50	50	Y	0500-0600	131	0.4147	0.2871	0.0010	0.0670	0.0275	0.0510	0.0020	0.0000	0.0080	0.0385	0.0205	0.0145	0.0245	0.0000	0.0060	0.0375	-	-	100%	0.725	0.108	0.014	0.013
Sunken Rd	3003+3004	Distributor	N/A (Tunnel Portal as a Point Source)	50	46	Y	0600-0700	262	0.4147	0.2871	0.0010	0.0670	0.0275	0.0510	0.0020	0.0000	0.0080	0.0385	0.0205	0.0145	0.0245	0.0000	0.0060	0.0375	-	-	100%	0.704	0.109	0.015	0.013
Sunken Rd	3003+3004	Distributor	N/A (Tunnel Portal as a Point Source)	50	43	Y	0700-0800	661	0.4147	0.2871	0.0010	0.0670	0.0275	0.0510	0.0020	0.0000	0.0080	0.0385	0.0205	0.0145	0.0245	0.0000	0.0060	0.0375	-	-	100%	0.777	0.116	0.015	0.014
Sunken Rd	3003+3004	Distributor	N/A (Tunnel Portal as a Point Source)	50	40	Y	0800-0900	868	0.4492	0.3117	0.0010	0.0600	0.0250	0.0455	0.0020	0.0000	0.0045	0.0220	0.0115	0.0080	0.0140	0.0000	0.0045	0.0410	-	-	100%	0.625	0.090	0.013	0.012
Sunken Rd	3003+3004	Distributor	N/A (Tunnel Portal as a Point Source)	50	42	Y	0900-1000	741	0.4129	0.2863	0.0010	0.0976	0.0400	0.0736	0.0030	0.0000	0.0030	0.0160	0.0085	0.0060	0.0100	0.0000	0.0045	0.0375	-	-	100%	0.685	0.112	0.013	0.012
Sunken Rd	3003+3004	Distributor	N/A (Tunnel Portal as a Point Source)	50	42	Y	1000-1100	667	0.4070	0.2825	0.0010	0.1080	0.0445	0.0820	0.0035	0.0000	0.0020	0.0105	0.0060	0.0045	0.0070	0.0000	0.0045	0.0370	-	-	100%	0.691	0.116	0.013	0.012
Sunken Rd	3003+3004	Distributor	N/A (Tunnel Portal as a Point Source)	50	43	Y	1100-1200	632	0.3940	0.2735	0.0010	0.1130	0.0465	0.0855	0.0035	0.0000	0.0030	0.0155	0.0080	0.0060	0.0100	0.0000	0.0045	0.0360	-	-	100%	0.722	0.124	0.014	0.013
Sunken Rd	3003+3004	Distributor	N/A (Tunnel Portal as a Point Source)	50	43	Y	1200-1300	612	0.3958	0.2744	0.0010	0.1009	0.0420	0.0770	0.0035	0.0000	0.0045	0.0240	0.0125	0.0090	0.0150	0.0000	0.0040	0.0365	-	-	100%	0.734	0.124	0.014	0.013
Sunken Rd	3003+3004	Distributor	N/A (Tunnel Portal as a Point Source)	50	43	Y	1300-1400	787	0.4002	0.1741	0.0020	0.1811	0.0745	0.0800	0.0045	0.0000	0.0015	0.0080	0.0125	0.0085	0.0145	0.0000	0.0000	0.0385	-	-	100%	0.764	0.140	0.016	0.014
Sunken Rd	3003+3004	Distributor	N/A (Tunnel Portal as a Point Source)	50	42	Y	1400-1500	877	0.3917	0.1701	0.0020	0.1926	0.0795	0.0850	0.0045	0.0000	0.0015	0.0065	0.0100	0.0070	0.0120	0.0000	0.0000	0.0375	-	-	100%	0.776	0.144	0.016	0.014
Sunken Rd	3003+3004	Distributor	N/A (Tunnel Portal as a Point Source)	50	41	Y	1500-1600	935	0.3982	0.1731	0.0020	0.1696	0.0700	0.0745	0.0035	0.0000	0.0025	0.0125	0.0195	0.0140	0.0225	0.0000	0.0000	0.0380	-	-	100%	0.819	0.149	0.017	0.016
Sunken Rd	3003+3004	Distributor	N/A (Tunnel Portal as a Point Source)	50	41	Y	1600-1700	967	0.4086	0.1773	0.0020	0.1563	0.0649	0.0684	0.0035	0.0000	0.0030	0.0140	0.0220	0.0155	0.0255	0.0000	0.0000	0.0390	-	-	100%	0.814	0.146	0.017	0.016
Sunken Rd	3003+3004	Distributor	N/A (Tunnel Portal as a Point Source)	50	41	Y	1700-1800	1012	0.4602	0.1998	0.0010	0.1177	0.0486	0.0516	0.0025	0.0000	0.0030	0.0130	0.0205	0.0145	0.0240	0.0000	0.0000	0.0436	-	-	100%	0.713	0.120	0.016	0.014
Sunken Rd	3003+3004	Distributor	N/A (Tunnel Portal as a Point Source)	50	41	Y	1800-1900	1074	0.5390	0.2345	0.0010	0.0745	0.0310	0.0330	0.0015	0.0000	0.0015	0.0060	0.0095	0.0065	0.0110	0.0000	0.0000	0.0510	-	-	100%	0.509	0.072	0.012	0.011
Sunken Rd	3003+3004	Distributor	N/A (Tunnel Portal as a Point Source)	50	42	Y	1900-2000	911	0.5552	0.2414	0.0010	0.0630	0.0260	0.0280	0.0015	0.0000	0.0010	0.0055	0.0085	0.0060	0.0100	0.0000	0.0000	0.0530	-	-	100%	0.471	0.063	0.011	0.010
Sunken Rd	3003+3004	Distributor	N/A (Tunnel Portal as a Point Source)	50	44	Y	2000-2100	655	0.5778	0.2516	0.0010	0.0505	0.0205	0.0225	0.0010	0.0000	0.0005	0.0035	0.0055	0.0040	0.0065	0.0000	0.0000	0.0550	-	-	100%	0.406	0.049	0.010	0.009
Sunken Rd	3003+3004	Distributor	N/A (Tunnel Portal as a Point Source)	50	44	Y	2100-2200	580	0.5728	0.2491	0.0010	0.0575	0.0235	0.0250	0.0010	0.0000	0.0005	0.0030	0.0040	0.0030	0.0050	0.0000	0.0000	0.0545	-	-	100%	0.407	0.050	0.010	0.009
Sunken Rd	3003+3004	Distributor	N/A (Tunnel Portal as a Point Source)	50	45	Y	2200-2300	560	0.5900	0.2570	0.0000	0.0425	0.0175	0.0190	0.0010	0.0000	0.0005	0.0030	0.0045	0.0035	0.0055	0.0000	0.0000	0.0560	-	-	100%	0.378	0.042	0.010	0.009
Sunken Rd	3003+3004	Distributor	N/A (Tunnel Portal as a Point Source)	50	45	Y	2300-0000	463	0.5900	0.2570	0.0000	0.0425	0.0175	0.0190	0.0010	0.0000	0.0005	0.0030	0.0045	0.0035	0.0055	0.0000	0.0000	0.0560	-	-	100%	0.378	0.042	0.010	0.009
Sheung Yuet Road_1	230+231	Distributor	49.4	50	47	Y	0000-0100	235	0.4353	0.2319	0.0010	0.0690	0.0285	0.0105	0.0010	0.1224	0.0010	0.0040	0.0060	0.0045	0.0070	0.0010	0.0355	0.0415	-	-	100%	0.656	0.062	0.017	0.015
Sheung Yuet Road_1	230+231	Distributor	49.4	50	48	Y	0100-0200	169	0.4353	0.2319	0.0010	0.0690	0.0285	0.0105	0.0010	0.1224	0.0010	0.0040	0.0060	0.0045	0.0070	0.0010	0.0355	0.0415	-	-	100%	0.650	0.061	0.016	0.015
Sheung Yuet Road_1	230+231	Distributor	49.4	50	50	Y	0200-0300	132	0.4353	0.2319	0.0010	0.0690	0.0285	0.0105	0.0010	0.1224	0.0010	0.0040	0.0060	0.0045	0.0070	0.0010	0.0355	0.0415	-	-	100%	0.638	0.060	0.016	0.015
Sheung Yuet Road_1	230+231	Distributor	49.4	50	50	Y	0300-0400	120	0.2880	0.1540	0.0015	0.1615	0.0670	0.0245	0.0015	0.1005	0.0050	0.0255	0.0395	0.0280	0.0460	0.0010	0.0290	0.0275	-	-	100%	1.006	0.146	0.023	0.022
Sheung Yuet Road_1	230+231	Distributor	49.4	50	50	Y	0400-0500	80	0.2955	0.2150	0.0015	0.1365	0.0565	0.0390	0.0035	0.1155	0.0045	0.0240	0.0125	0.0090	0.0150	0.0010	0.0440	0.0270	-	-	100%	0.891	0.114	0.021	0.019
Sheung Yuet Road_1	230+231	Distributor	49.4	50	50	Y	0500-0600	105	0.2955	0.2150	0.0015	0.1365	0.0565	0.0390	0.0035	0.1155	0.0045	0.0240	0.0125	0.0090	0.0150	0.0010	0.0440	0.0270	-	-	100%	1.225	0.132	0.021	0.019
Sheung Yuet Road_1	230+231	Distributor	49.4	50	46	Y	0600-0700	210	0.2955	0.2150	0.0015	0.1365	0.0565	0.0390	0.0035	0.1155	0.0045	0.0240	0.0125	0.0090	0.0150	0.0010	0.0440	0.0270	-	-	100%	0.950	0.122	0.022	0.020
Sheung Yuet Road_1	230+231	Distributor	49.4	50	43	Y	0700-0800	530	0.2955	0.2150	0.0015	0.1365	0.0565	0.0390	0.0035	0.1155	0.0045	0.0240	0.0125	0.0090	0.0150	0.0010	0.0440	0.0270	-	-	100%	1.338	0.143	0.022	0.020
Sheung Yuet Road_1	230+231	Distributor	49.4	50	41	Y	0800-0900	679	0.3320	0.2460	0.0015	0.1270	0.0525	0.0365	0.0035	0.0945	0.0025	0.0140	0.0080	0.0055	0.0090	0.0010	0.0360	0.0305	-	-	100%	0.860	0.106	0.020	0.018
Sheung Yuet Road_1	230+231	Distributor	49.4	50	42	Y	0900-1000	630	0.2824	0.2099	0.0020	0.1899	0.0785	0.0545	0.0055	0.0905	0.0020	0.0095	0.0050	0.0035	0.0060	0.0010	0.0345	0.0255	-	-	100%	0.926	0.128	0.020	0.018
Sheung Yuet Road_1	230+231	Distributor	49.4	50	42	Y	1000-1100	575	0.2736	0.2001	0.0020	0.2076	0.0855	0.0595	0.0060	0.0890	0.0010	0.0060	0.0035	0.0025	0.0040	0.0010	0.0340	0.0245	-	-	100%	0.936	0.133	0.020	0.018
Sheung Yuet Road_1	230+231	Distributor	49.4	50	43	Y	1100-1200	546	0.2631	0.1917	0.0025	0.2157	0.0889	0.0619	0.0060	0.0864	0.0020	0.0090	0.0050	0.0035	0.0060	0.0010	0.0330	0.0245	-	-	100%	0.949	0.138	0.020	0.019
Sheung Yuet Road_1	230+231	Distributor	49.4	50	43	Y	1200-1300	510	0.2744	0.1999	0.0020	0.1999	0.0830	0.0575	0.0055	0.0815	0.0025	0.0140	0.0080	0.0055	0.0090	0.0010	0.0315	0.0250	-	-	100%	0.939	0.136	0.020	0.019
Sheung Yuet Road_1	230+231	Distributor	49.4	50	43	Y	1300-1400	685	0.2638	0.1471	0.0025	0.2608	0.1081	0.0390	0.0030	0.0726	0.0020	0.0100	0.0155	0.0110	0.0185	0.0005	0.0205	0.0250	-	-	100%	0.938	0.143	0.020	0.019
Sheung Yuet Road_1	230+231	Distributor	49.4	50	42	Y	1400-1500	769	0.2576	0.1444	0.0025	0.2767	0.1143	0.0411	0.0030	0.0697	0.0015	0.0080	0.0125	0.0090	0.0145	0.0005	0.0201	0.0246	-	-	100%	0.936	0.144	0.020	0.018
Sheung Yuet Road_1	230+231	Distributor	49.4	50	42	Y	1500-1600	804	0.2656	0.1476	0.0025	0.2476	0.1026	0.0370	0.0030	0.0615	0.0030	0.0155	0.0245	0.0170	0.0290	0.0005	0.0175	0.0255	-	-	100%	0.993	0.155	0.022	0.020
Sheung Yuet Road_1	230+231	Distributor	49.4	50	41	Y	1600-1700	836	0.2699	0.1519	0.0025	0.2254	0.0930	0.0340	0.0025	0.0735	0.0035	0.0175	0.0275	0.0195	0.0320	0.0005	0.0210	0.0260	-	-	100%	1.025	0.156	0.023	0.021
Sheung Yuet Road_1	230+231	Distributor	49.4	50	41	Y	1700-1800	845	0.3135	0.1740	0.0015	0.1755	0.0730	0.0260	0.0020	0.0850	0.0030	0.0170	0.0260	0.0185	0.0305	0.0005	0.0240	0.0300	-	-	100%	0.962	0.137	0.022	0.020
Sheung Yuet Road_1	230+231	Distributor	49.4	50	41	Y	1800-1900	834	0.3924	0.2157	0.0015	0.1186	0.0490	0.0175	0.0015	0.0931	0.0015	0.0085	0.0130	0.0090	0.0145	0.0005	0.0265	0.0370	-	-	100%	0.767	0.092	0.018	0.017
Sheung Yuet Road_1	230+231	Distributor	49.4	50	42	Y	1900-2000	702	0.4062	0.2186	0.0010	0.1006	0.0415	0.0150	0.0010	0.1051	0.0015	0.0070	0.0115	0.0080	0.0130	0.0010	0.0305	0.0385	-	-	100%	0.748	0.083	0.018	0.017
Sheung Yuet Road_1	230+231	Distributor	49.4	50	44	Y	2000-2100	499	0.4259	0.2277	0.0010	0.0811	0.0335	0.0120	0.0010	0.1156	0.0010	0.0045	0.0075	0.0055	0.0085	0.0010	0.0335	0.0405	-	-	100%	0.691	0.069	0.017	0.016
Sheung Yuet Road_1	230+231	Distributor	49.4	50	44	Y	2100-2200	447	0.4176	0.2243	0.0010	0.0924	0.0385	0.0135	0.0010	0.1174	0.0005	0.0030	0.0055	0.0040	0.0065	0.0010	0.0340	0.0400	-	-	100%	0.692	0.070	0.017	0.016
Sheung Yuet Road_1	230+231	Distributor	49.4	50	45	Y	2200-2300	425	0.4353	0.2319	0.0010	0.0690	0.0285	0.0105	0.0010	0.1224	0.0010	0.0040	0.0060	0.0045	0.0070	0.0010	0.0355	0.0415	-	-	100%	0.670	0.063	0.017	0.015
Sheung Yuet Road_1	230+231	Distributor	49.4	50	45	Y	2300-0000	352	0.4353	0.2319	0.0010	0.0690	0.0285	0.0105	0.0010	0.1224	0.0010	0.0040	0.0060	0.0045	0.0070	0.0010	0.0355	0.0415	-	-	100%	0.670	0.063	0.017	0.015
Sheung Yuet Road_2	739+740	Distributor	21.3	50	47	Y	0000-0100	249	0.4735	0.2153	0.0010	0.0734	0.0305	0.0120	0.0010	0.0974	0.0010	0.0030	0.0050	0.0040	0.0060	0.0010	0.0310	0.0450	-	-	100%	0.609	0.059	0.016	0.014
Sheung Yuet Road_2	739+740	Distributor	21.3	50	48	Y	0100-0200	179	0.4735	0.2153	0.0010	0.0734	0.0305	0.0120	0.0010	0.0974	0.0010	0.0030	0.0050	0.0040	0.0060	0.0010	0.0310	0.0450	-	-	100%	0.603	0.059	0.016	0.014
Sheung Yuet Road_2	739+740	Distributor	21.3	50	50	Y	0200-0300	141	0.4735	0.2153	0.0010	0.0734	0.0305	0.0120	0.0010	0.0974	0.0010	0.0030	0.0050	0.0040	0.0060	0.0010	0.0310	0.0450	-	-	100%	0.592	0.057	0.015	0.014
Sheung Yuet Road_2	739+740	Distributor	21.3	50	50	Y	0300-0400	126	0.3172	0.1466	0.0015	0.1726	0.0715	0.0275	0.0025	0.0815	0.0040	0.0215	0.0340	0.0235	0.0395	0.0010	0.0255	0.0300	-	-	100%	0.943	0.139	0.022	0.020
Sheung Yuet Road_2	739+740	Distributor	21.3	50	50	Y	0400-0500	83	0.3108	0.2174	0.0015	0.1424	0.0585	0.0395	0.0035	0.0960	0.0045	0.0220	0.0120	0.0085	0.0140	0.0010	0.0400	0.0285	-	-	100%	0.856	0.111	0.020	0.018
Sheung Yuet Road_2	739+740	Distributor	21.3	50	50	Y	0500-0600	108	0.3108	0.2174	0.0015	0.1424	0.0585	0.0395	0.0035	0.0960	0.0045	0.0220	0.0120	0.0085	0.0140	0.0010	0.0400	0.0285	-	-	100%	1.160	0.128	0.020	0.018
Sheung Yuet Road_2	739+740	Distributor	21.3	50	46	Y	0600-0700	216	0.3108	0.2174	0.0015	0.1424	0.0585	0.0395	0.0035	0.0960	0.0045	0.0220	0.0120	0.0085	0.0140	0.0010	0.0400	0.0285	-	-	100%	0.910	0.118	0.021	0.019
Sheung Yuet Road_2	739+740	Distributor	21.3	50	43	Y	0700-0800	548	0.3108	0.2174	0.0015	0.1424	0.0585	0.0395	0.0035	0.0960	0.0045	0.0220	0.0120	0.0085	0.0140	0.0010	0.0400	0.0285	-	-	100%	1.266	0.138	0.021	0.019
Sheung Yuet Road_2	739+740	Distributor	21.3	50	40	Y	0800-0900	703	0.3470	0.2485	0.0015	0.1310	0.0540	0.0360	0.0035	0.0775	0.0025	0.0130	0.0070	0.0050	0.0085	0.0010	0.0320	0.0320	-	-	100%	0.834	0.104	0.019	0.017
Sheung Yuet Road_2	739+740	Distributor	21.3	50	42	Y	0900-1000	653	0.2944	0.2119	0.0020	0.1954	0.0810	0.0545	0.0050	0.0735	0.0020	0.0090	0.0050	0.0035	0.0055	0.0010	0.0300	0.0265	-	-	100%	0.891	0.126	0.019	0.018
Sheung Yuet Road_2	739+740	Distributor	21.3	50	42	Y	1000-1100	595	0.2855	0.1995	0.0020	0.2135	0.0885	0.0595	0.0055	0.0725	0.0010	0.0060	0.0035	0.0025	0.0035	0.0010	0.0300	0.0260	-	-	100%	0.905	0.131	0.019	0.018
Sheung Yuet Road_2	739+740	Distributor	21.3	50	43	Y	1100-1200	566	0.2747	0.1918	0.0025	0.2223	0.0924	0.0619	0.0055	0.0704	0.0015	0.0085	0.0045	0.0035	0.0050	0.0010	0.0290	0.0255	-	-	100%	0.916	0.137	0.019	0.018
Sheung Yuet Road_2	739+740	Distributor	21.3	50	43	Y	1200-1300	529	0.2861	0.1996	0.0020	0.2066	0.0855	0.0575	0.0055	0.0665	0.0025	0.0130	0.0070	0.0050	0.0085	0.0010	0.0275	0.0260	-	-	100%	0.908	0.134	0.019	0.018
Sheung Yuet Road_2	739+740	Distributor	21.3	50	43	Y	1300-1400	724	0.2853	0.1346	0.0025	0.2718	0.1126	0.0435	0.0045	0.0551	0.0015	0.0080	0.0125	0.0090	0.0145	0.0000	0.0170	0.0275	-	-	100%	0.897	0.142	0.019	0.018
Sheung Yuet Road_2	739+740	Distributor	21.3	50	42	Y	1400-1500	815	0.2771	0.1311	0.0030	0.2866	0.1186	0.0465	0.0045	0.0530	0.0010	0.0065	0.0100	0.0070	0.0120	0.0000	0.0165	0.0265	-	-	100%	0.904	0.144	0.019	0.018
Sheung Yuet Road_2	739+740	Distributor	21.3	50	41	Y	1500-1600	847	0.2880	0.1355	0.0025	0.2585	0.1070	0.0420	0.0045	0.0470	0.0025	0.0130	0.0200	0.0140	0.0235	0.0000	0.0145	0.0275	-	-	100%	0.956	0.154	0.021	0.019
Sheung Yuet Road_2	739+740	Distributor	21.3	50	41	Y	1600-1700	882	0.2940	0.1425	0.0025	0.2360	0.0980	0.0380	0.0040	0.0570	0.0030	0.0145	0.0225	0.0160	0.0265	0.0000	0.0175	0.0280	-	-	100%	0.968	0.152	0.021	0.020
Sheung Yuet Road_2	739+740	Distributor	21.3	50	41	Y	1700-1800	894	0.3412	0.1628	0.0015	0.1848	0.0769	0.0300	0.0030	0.0669	0.0030	0.0140	0.0215	0.0150	0.0255	0.0005	0.0210	0.0325	-	-	100%	0.908	0.132	0.021	0.019
Sheung Yuet Road_2	739+740	Distributor	21.3	50	41	Y	1800-1900	886	0.4255	0.1995	0.0015	0.1250	0.0515	0.0200	0.0020	0.0725	0.0010	0.0070	0.0105	0.0075	0.0125	0.0005	0.0230	0.0405	-	-	100%	0.722	0.089	0.017	0.016
Sheung Yuet Road_2	739+740	Distributor	21.3	50	42	Y	1900-2000	745	0.4418	0.2014	0.0010	0.1064	0.0440	0.0170	0.0015	0.0830	0.0010	0.0060	0.0095	0.0070	0.0110	0.0010	0.0265	0.0420	-	-	100%	0.700	0.080	0.017	0.016
Sheung Yuet Road_2	739+740	Distributor	21.3	50	44	Y	2000-2100	530	0.4630	0.2105	0.0010	0.0865	0.0360	0.0140	0.0015	0.0915	0.0010	0.0040	0.0060	0.0040	0.0070	0.0010	0.0290	0.0440	-	-	100%	0.642	0.066	0.016	0.015
Sheung Yuet Road_2	739+740	Distributor	21.3	50	44	Y	2100-2200	475	0.4545	0.2075	0.0010	0.0975	0.0405	0.0155	0.0015	0.0925	0.0010	0.0030	0.0045	0.0030	0.0050	0.0010	0.0290	0.0430	-	-	100%	0.643	0.067	0.016	0.015
Sheung Yuet Road_2	739+740	Distributor	21.3	50	45	Y	2200-2300	452	0.4735	0.2153	0.0010	0.0734	0.0305	0.0120	0.0010	0.0974	0.0010	0.0030	0.0050	0.0040	0.0060	0.0010	0.0310	0.0450	-	-	100%	0.621	0.060	0.016	0.015
Sheung Yuet Road_2	739+740	Distributor	21.3	50	45	Y	2300-0000	374	0.4735	0.2153	0.0010	0.0734	0.0305	0.0120	0.0010	0.0974	0.0010	0.0030	0.0050	0.0040	0.0060	0.0010	0.0310	0.0450	-	-	100%	0.621	0.060	0.016	0.015
Sheung Yuet Road_3	936+937	Distributor	81.9	50	47	Y	0000-0100	298	0.4433	0.2199	0.0010	0.0620	0.0260	0.0110	0.0010	0.1354	0.0005	0.0025	0.0040	0.0025	0.0045	0.0010	0.0435	0.0420	-	-	100%	0.671	0.059	0.018	0.016
Sheung Yuet Road_3	936+937	Distributor	81.9	50	48	Y	0100-0200	215	0.4433	0.2199	0.0010	0.0620	0.0260	0.0110	0.0010	0.1354	0.0005	0.0025	0.0040	0.0025	0.0045	0.0010	0.0435	0.0420	-	-	100%	0.664	0.059	0.017	0.016
Sheung Yuet Road_3	936+937	Distributor	81.9	50	50	Y	0200-0300	168	0.4433	0.2199	0.0010	0.0620	0.0260	0.0110	0.0010	0.1354	0.0005	0.0025	0.0040	0.0025	0.0045	0.0010	0.0435	0.0420	-	-	100%	0.652	0.057	0.017	0.016
Sheung Yuet Road_3	936+937	Distributor	81.9	50	50	Y	0300-0400	144	0.3119	0.1562	0.0020	0.1547	0.0639	0.0274	0.0030	0.1173	0.0035	0.0170	0.0259	0.0185	0.0304	0.0010	0.0374	0.0299	-	-	100%	0.940	0.127	0.022	0.021
Sheung Yuet Road_3	936+937	Distributor	81.9	50	50	Y	0400-0500	86	0.3148	0.2069	0.0010	0.1199	0.0495	0.0320	0.0030	0.1414	0.0025	0.0135	0.0070	0.0055	0.0085	0.0015	0.0640	0.0290	-	-	100%	0.904	0.100	0.023	0.021
Sheung Yuet Road_3	936+937	Distributor	81.9	50	50	Y	0500-0600	113	0.3148	0.2069	0.0010	0.1199	0.0495	0.0320	0.0030	0.1414	0.0025	0.0135	0.0070	0.0055	0.0085	0.0015	0.0640	0.0290	-	-	100%	1.390	0.127	0.023	0.021
Sheung Yuet Road_3	936+937	Distributor	81.9	50	46	Y	0600-0700	226	0.3148	0.2069	0.0010	0.1199	0.0495	0.0320	0.0030	0.1414	0.0025	0.0135	0.0070	0.0055	0.0085	0.0015	0.0640	0.0290	-	-	100%	0.970	0.108	0.024	0.022
Sheung Yuet Road_3	936+937	Distributor	81.9	50	43	Y	0700-0800	571	0.3148	0.2069	0.0010	0.1199	0.0495	0.0320	0.0030	0.1414	0.0025	0.0135	0.0070	0.0055	0.0085	0.0015	0.0640	0.0290	-	-	100%	1.526	0.138	0.024	0.022
Sheung Yuet Road_3	936+937	Distributor	81.9	50	41	Y	0800-0900	729	0.3527	0.2356	0.0010	0.1116	0.0465	0.0300	0.0030	0.1136	0.0015	0.0080	0.0045	0.0030	0.0050	0.0010	0.0510	0.0320	-	-	100%	0.869	0.094	0.021	0.019
Sheung Yuet Road_3	936+937	Distributor	81.9	50	42	Y	0900-1000	662	0.3043	0.2042	0.0020	0.1687	0.0701	0.0445	0.0045	0.1091	0.0010	0.0055	0.0030	0.0020	0.0035	0.0010	0.0490	0.0275	-	-	100%	0.931	0.115	0.022	0.020
Sheung Yuet Road_3	936+937	Distributor	81.9	50	42	Y	1000-1100	604	0.2951	0.1941	0.0020	0.1846	0.0765	0.0485	0.0045	0.1076	0.0010	0.0035	0.0020	0.0015	0.0025	0.0010	0.0485	0.0270	-	-	100%	0.942	0.120	0.022	0.020
Sheung Yuet Road_3	936+937	Distributor	81.9	50	43	Y	1100-1200	571	0.2861	0.1881	0.0020	0.1936	0.0800	0.0510	0.0050	0.1051	0.0010	0.0055	0.0025	0.0020	0.0035	0.0010	0.0475	0.0260	-	-	100%	0.950	0.124	0.022	0.020
Sheung Yuet Road_3	936+937	Distributor	81.9	50	43	Y	1200-1300	532	0.2989	0.1964	0.0020	0.1799	0.0745	0.0475	0.0045	0.0995	0.0015	0.0080	0.0045	0.0035	0.0055	0.0010	0.0455	0.0275	-	-	100%	0.931	0.121	0.022	0.020
Sheung Yuet Road_3	936+937	Distributor	81.9	50	43	Y	1300-1400	808	0.2844	0.1414	0.0025	0.2489	0.1034	0.0440	0.0055	0.0805	0.0010	0.0060	0.0100	0.0070	0.0115	0.0010	0.0260	0.0270	-	-	100%	0.926	0.137	0.020	0.019
Sheung Yuet Road_3	936+937	Distributor	81.9	50	42	Y	1400-1500	905	0.2769	0.1379	0.0030	0.2639	0.1094	0.0465	0.0055	0.0765	0.0010	0.0050	0.0075	0.0060	0.0095	0.0005	0.0245	0.0265	-	-	100%	0.928	0.140	0.020	0.018
Sheung Yuet Road_3	936+937	Distributor	81.9	50	42	Y	1500-1600	937	0.2899	0.1444	0.0025	0.2394	0.0995	0.0425	0.0050	0.0695	0.0020	0.0100	0.0160	0.0110	0.0185	0.0005	0.0220	0.0275	-	-	100%	0.946	0.144	0.021	0.019
Sheung Yuet Road_3	936+937	Distributor	81.9	50	41	Y	1600-1700	984	0.2941	0.1506	0.0020	0.2176	0.0900	0.0385	0.0045	0.0835	0.0025	0.0110	0.0175	0.0125	0.0205	0.0010	0.0260	0.0280	-	-	100%	0.975	0.143	0.022	0.020
Sheung Yuet Road_3	936+937	Distributor	81.9	50	41	Y	1700-1800	1015	0.3363	0.1707	0.0020	0.1667	0.0694	0.0294	0.0035	0.0963	0.0025	0.0110	0.0170	0.0120	0.0195	0.0010	0.0304	0.0324	-	-	100%	0.919	0.124	0.022	0.020
Sheung Yuet Road_3	936+937	Distributor	81.9	50	41	Y	1800-1900	1028	0.4107	0.2071	0.0010	0.1096	0.0450	0.0195	0.0025	0.1036	0.0010	0.0050	0.0080	0.0055	0.0090	0.0010	0.0325	0.0390	-	-	100%	0.756	0.085	0.019	0.017
Sheung Yuet Road_3	936+937	Distributor	81.9	50	42	Y	1900-2000	877	0.4204	0.2085	0.0010	0.0923	0.0379	0.0160	0.0020	0.1167	0.0010	0.0045	0.0075	0.0050	0.0085	0.0010	0.0374	0.0404	-	-	100%	0.746	0.078	0.019	0.017
Sheung Yuet Road_3	936+937	Distributor	81.9	50	44	Y	2000-2100	631	0.4361	0.2158	0.0010	0.0734	0.0305	0.0130	0.0015	0.1279	0.0005	0.0030	0.0050	0.0035	0.0055	0.0010	0.0410	0.0415	-	-	100%	0.702	0.066	0.018	0.017
Sheung Yuet Road_3	936+937	Distributor	81.9	50	45	Y	2100-2200	565	0.4281	0.2123	0.0010	0.0829	0.0345	0.0150	0.0020	0.1289	0.0005	0.0025	0.0035	0.0025	0.0040	0.0010	0.0410	0.0405	-	-	100%	0.700	0.067	0.018	0.016
Sheung Yuet Road_3	936+937	Distributor	81.9	50	45	Y	2200-2300	540	0.4433	0.2199	0.0010	0.0620	0.0260	0.0110	0.0010	0.1354	0.0005	0.0025	0.0040	0.0025	0.0045	0.0010	0.0435	0.0420	-	-	100%	0.685	0.060	0.018	0.016
Sheung Yuet Road_3	936+937	Distributor	81.9	50	45	Y	2300-0000	448	0.4433	0.2199	0.0010	0.0620	0.0260	0.0110	0.0010	0.1354	0.0005	0.0025	0.0040	0.0025	0.0045	0.0010	0.0435	0.0420	-	-	100%	0.685	0.060	0.018	0.016
Sheung Yuet Road_4	940+941	Distributor	21.3	50	47	Y	0000-0100	344	0.5312	0.1664	0.0010	0.0875	0.0360	0.0130	0.0010	0.0675	0.0005	0.0025	0.0045	0.0030	0.0055	0.0010	0.0285	0.0510	-	-	100%	0.566	0.058	0.016	0.014
Sheung Yuet Road_4	940+941	Distributor	21.3	50	48	Y	0100-0200	246	0.5312	0.1664	0.0010	0.0875	0.0360	0.0130	0.0010	0.0675	0.0005	0.0025	0.0045	0.0030	0.0055	0.0010	0.0285	0.0510	-	-	100%	0.560	0.058	0.016	0.014
Sheung Yuet Road_4	940+941	Distributor	21.3	50	50	Y	0200-0300	193	0.5312	0.1664	0.0010	0.0875	0.0360	0.0130	0.0010	0.0675	0.0005	0.0025	0.0045	0.0030	0.0055	0.0010	0.0285	0.0510	-	-	100%	0.550	0.057	0.015	0.014
Sheung Yuet Road_4	940+941	Distributor	21.3	50	50	Y	0300-0400	174	0.3522	0.1106	0.0020	0.2056	0.0850	0.0310	0.0015	0.0545	0.0035	0.0175	0.0270	0.0195	0.0325	0.0005	0.0235	0.0335	-	-	100%	0.878	0.134	0.021	0.019
Sheung Yuet Road_4	940+941	Distributor	21.3	50	50	Y	0400-0500	109	0.3267	0.2326	0.0020	0.1606	0.0665	0.0390	0.0020	0.0490	0.0040	0.0205	0.0110	0.0080	0.0130	0.0010	0.0345	0.0295	-	-	100%	0.802	0.108	0.018	0.017
Sheung Yuet Road_4	940+941	Distributor	21.3	50	50	Y	0500-0600	143	0.3267	0.2326	0.0020	0.1606	0.0665	0.0390	0.0020	0.0490	0.0040	0.0205	0.0110	0.0080	0.0130	0.0010	0.0345	0.0295	-	-	100%	1.065	0.122	0.018	0.017
Sheung Yuet Road_4	940+941	Distributor	21.3	50	46	Y	0600-0700	286	0.3267	0.2326	0.0020	0.1606	0.0665	0.0390	0.0020	0.0490	0.0040	0.0205	0.0110	0.0080	0.0130	0.0010	0.0345	0.0295	-	-	100%	0.845	0.113	0.019	0.017
Sheung Yuet Road_4	940+941	Distributor	21.3	50	43	Y	0700-0800	723	0.3267	0.2326	0.0020	0.1606	0.0665	0.0390	0.0020	0.0490	0.0040	0.0205	0.0110	0.0080	0.0130	0.0010	0.0345	0.0295	-	-	100%	1.162	0.132	0.020	0.018
Sheung Yuet Road_4	940+941	Distributor	21.3	50	40	Y	0800-0900	942	0.3587	0.2631	0.0015	0.1461	0.0605	0.0360	0.0020	0.0380	0.0020	0.0120	0.0065	0.0050	0.0080	0.0010	0.0270	0.0325	-	-	100%	0.785	0.101	0.017	0.016
Sheung Yuet Road_4	940+941	Distributor	21.3	50	42	Y	0900-1000	881	0.3017	0.2236	0.0020	0.2156	0.0895	0.0530	0.0030	0.0360	0.0020	0.0080	0.0040	0.0030	0.0050	0.0010	0.0250	0.0275	-	-	100%	0.844	0.123	0.018	0.016
Sheung Yuet Road_4	940+941	Distributor	21.3	50	42	Y	1000-1100	801	0.2923	0.2087	0.0020	0.2362	0.0981	0.0576	0.0030	0.0355	0.0010	0.0050	0.0030	0.0020	0.0030	0.0010	0.0250	0.0265	-	-	100%	0.856	0.128	0.018	0.016
Sheung Yuet Road_4	940+941	Distributor	21.3	50	43	Y	1100-1200	764	0.2807	0.1998	0.0030	0.2453	0.1019	0.0599	0.0030	0.0345	0.0015	0.0075	0.0040	0.0030	0.0050	0.0010	0.0245	0.0255	-	-	100%	0.873	0.134	0.018	0.017
Sheung Yuet Road_4	940+941	Distributor	21.3	50	43	Y	1200-1300	714	0.2929	0.2084	0.0020	0.2279	0.0945	0.0560	0.0030	0.0325	0.0020	0.0120	0.0065	0.0045	0.0075	0.0010	0.0230	0.0265	-	-	100%	0.861	0.131	0.018	0.017
Sheung Yuet Road_4	940+941	Distributor	21.3	50	43	Y	1300-1400	1048	0.3011	0.0942	0.0030	0.3106	0.1283	0.0471	0.0025	0.0356	0.0010	0.0065	0.0095	0.0065	0.0110	0.0000	0.0145	0.0286	-	-	100%	0.867	0.144	0.019	0.017
Sheung Yuet Road_4	940+941	Distributor	21.3	50	42	Y	1400-1500	1185	0.2901	0.0910	0.0030	0.3262	0.1351	0.0490	0.0025	0.0335	0.0010	0.0050	0.0075	0.0055	0.0090	0.0000	0.0140	0.0275	-	-	100%	0.879	0.148	0.019	0.017
Sheung Yuet Road_4	940+941	Distributor	21.3	50	41	Y	1500-1600	1222	0.3053	0.0960	0.0030	0.2969	0.1229	0.0450	0.0025	0.0300	0.0020	0.0100	0.0155	0.0110	0.0180	0.0000	0.0130	0.0290	-	-	100%	0.916	0.153	0.020	0.018
Sheung Yuet Road_4	940+941	Distributor	21.3	50	41	Y	1600-1700	1260	0.3150	0.1052	0.0030	0.2734	0.1137	0.0416	0.0025	0.0371	0.0020	0.0110	0.0175	0.0120	0.0205	0.0000	0.0155	0.0300	-	-	100%	0.921	0.150	0.021	0.019
Sheung Yuet Road_4	940+941	Distributor	21.3	50	41	Y	1700-1800	1259	0.3724	0.1231	0.0020	0.2172	0.0896	0.0325	0.0015	0.0440	0.0020	0.0110	0.0175	0.0120	0.0205	0.0000	0.0190	0.0355	-	-	100%	0.853	0.129	0.020	0.018
Sheung Yuet Road_4	940+941	Distributor	21.3	50	41	Y	1800-1900	1243	0.4680	0.1530	0.0015	0.1470	0.0610	0.0220	0.0010	0.0490	0.0010	0.0055	0.0085	0.0065	0.0100	0.0005	0.0205	0.0450	-	-	100%	0.677	0.088	0.017	0.016
Sheung Yuet Road_4	940+941	Distributor	21.3	50	42	Y	1900-2000	1034	0.4905	0.1537	0.0010	0.1266	0.0526	0.0190	0.0010	0.0566	0.0010	0.0045	0.0075	0.0055	0.0090	0.0005	0.0240	0.0470	-	-	100%	0.650	0.079	0.017	0.015
Sheung Yuet Road_4	940+941	Distributor	21.3	50	44	Y	2000-2100	733	0.5162	0.1619	0.0010	0.1024	0.0425	0.0160	0.0010	0.0630	0.0010	0.0035	0.0055	0.0035	0.0060	0.0010	0.0265	0.0490	-	-	100%	0.600	0.066	0.016	0.015
Sheung Yuet Road_4	940+941	Distributor	21.3	50	44	Y	2100-2200	659	0.5052	0.1584	0.0010	0.1159	0.0480	0.0175	0.0010	0.0635	0.0005	0.0025	0.0035	0.0025	0.0045	0.0010	0.0270	0.0480	-	-	100%	0.607	0.068	0.016	0.015
Sheung Yuet Road_4	940+941	Distributor	21.3	50	45	Y	2200-2300	622	0.5312	0.1664	0.0010	0.0875	0.0360	0.0130	0.0010	0.0675	0.0005	0.0025	0.0045	0.0030	0.0055	0.0010	0.0285	0.0510	-	-	100%	0.577	0.059	0.016	0.015
Sheung Yuet Road_4	940+941	Distributor	21.3	50	45	Y	2300-0000	515	0.5312	0.1664	0.0010	0.0875	0.0360	0.0130	0.0010	0.0675	0.0005	0.0025	0.0045	0.0030	0.0055	0.0010	0.0285	0.0510	-	-	100%	0.577	0.059	0.016	0.015
Wang Tung Street_1	232	Distributor	89.2	50	47	Y	0000-0100	24	0.6014	0.2308	0.0010	0.0619	0.0260	0.0160	0.0020	0.0000	0.0000	0.0010	0.0010	0.0010	0.0010	0.0000	0.0000	0.0569	-	-	100%	0.347	0.038	0.009	0.008
Wang Tung Street_1	232	Distributor	89.2	50	48	Y	0100-0200	17	0.6014	0.2308	0.0010	0.0619	0.0260	0.0160	0.0020	0.0000	0.0000	0.0010	0.0010	0.0010	0.0010	0.0000	0.0000	0.0569	-	-	100%	0.344	0.038	0.009	0.008
Wang Tung Street_1	232	Distributor	89.2	50	50	Y	0200-0300	13	0.6014	0.2308	0.0010	0.0619	0.0260	0.0160	0.0020	0.0000	0.0000	0.0010	0.0010	0.0010	0.0010	0.0000	0.0000	0.0569	-	-	100%	0.339	0.037	0.009	0.008
Wang Tung Street_1	232	Distributor	89.2	50	50	Y	0300-0400	11	0.4615	0.1778	0.0020	0.1678	0.0699	0.0430	0.0070	0.0000	0.0010	0.0050	0.0070	0.0050	0.0090	0.0000	0.0000	0.0440	-	-	100%	0.581	0.094	0.013	0.012
Wang Tung Street_1	232	Distributor	89.2	50	50	Y	0400-0500	6	0.4350	0.2350	0.0010	0.1250	0.0520	0.0320	0.0030	0.0000	0.0050	0.0280	0.0150	0.0110	0.0180	0.0000	0.0000	0.0400	-	-	100%	0.600	0.092	0.013	0.012

Wang Tung Street_1	232	Distributor	89.2	50	50	Y	0500-0600	8	0.4350	0.2350	0.0010	0.1250	0.0520	0.0320	0.0030	0.0000	0.0050	0.0280	0.0150	0.0110	0.0180	0.0000	0.0000	0.0400	-	-	100%	0.600	0.092	0.013	0.012
Wang Tung Street_1	232	Distributor	89.2	50	46	Y	0600-0700	17	0.4350	0.2350	0.0010	0.1250	0.0520	0.0320	0.0030	0.0000	0.0050	0.0280	0.0150	0.0110	0.0180	0.0000	0.0000	0.0400	-	-	100%	0.623	0.096	0.013	0.012
Wang Tung Street_1	232	Distributor	89.2	50	43	Y	0700-0800	43	0.4350	0.2350	0.0010	0.1250	0.0520	0.0320	0.0030	0.0000	0.0050	0.0280	0.0150	0.0110	0.0180	0.0000	0.0000	0.0400	-	-	100%	0.643	0.099	0.014	0.013
Wang Tung Street_1	232	Distributor	89.2	50	40	Y	0800-0900	58	0.4640	0.2610	0.0010	0.1110	0.0460	0.0280	0.0030	0.0000	0.0030	0.0160	0.0090	0.0060	0.0100	0.0000	0.0000	0.0420	-	-	100%	0.569	0.081	0.012	0.011
Wang Tung Street_1	232	Distributor	89.2	50	42	Y	0900-1000	51	0.4084	0.2312	0.0020	0.1722	0.0711	0.0440	0.0040	0.0000	0.0020	0.0110	0.0060	0.0040	0.0070	0.0000	0.0000	0.0370	-	-	100%	0.634	0.101	0.013	0.012
Wang Tung Street_1	232	Distributor	89.2	50	42	Y	1000-1100	46	0.4006	0.2178	0.0020	0.1898	0.0789	0.0490	0.0050	0.0000	0.0010	0.0070	0.0040	0.0030	0.0050	0.0000	0.0000	0.0370	-	-	100%	0.648	0.106	0.013	0.012
Wang Tung Street_1	232	Distributor	89.2	50	43	Y	1100-1200	44	0.3866	0.2098	0.0020	0.1988	0.0819	0.0509	0.0050	0.0000	0.0020	0.0110	0.0060	0.0040	0.0070	0.0000	0.0000	0.0350	-	-	100%	0.672	0.112	0.013	0.012
Wang Tung Street_1	232	Distributor	89.2	50	43	Y	1200-1300	42	0.3964	0.2142	0.0020	0.1812	0.0751	0.0460	0.0050	0.0000	0.0030	0.0160	0.0090	0.0060	0.0100	0.0000	0.0000	0.0360	-	-	100%	0.671	0.110	0.014	0.012
Wang Tung Street_1	232	Distributor	89.2	50	43	Y	1300-1400	65	0.3826	0.1469	0.0030	0.2458	0.1019	0.0629	0.0100	0.0000	0.0000	0.0020	0.0030	0.0020	0.0030	0.0000	0.0000	0.0370	-	-	100%	0.721	0.128	0.015	0.013
Wang Tung Street_1	232	Distributor	89.2	50	42	Y	1400-1500	73	0.3707	0.1423	0.0030	0.2595	0.1072	0.0661	0.0100	0.0000	0.0000	0.0010	0.0020	0.0010	0.0020	0.0000	0.0000	0.0351	-	-	100%	0.741	0.133	0.015	0.014
Wang Tung Street_1	232	Distributor	89.2	50	41	Y	1500-1600	75	0.3906	0.1499	0.0020	0.2368	0.0979	0.0599	0.0100	0.0000	0.0010	0.0030	0.0040	0.0030	0.0050	0.0000	0.0000	0.0370	-	-	100%	0.735	0.129	0.015	0.014
Wang Tung Street_1	232	Distributor	89.2	50	41	Y	1600-1700	78	0.4020	0.1680	0.0020	0.2170	0.0900	0.0550	0.0090	0.0000	0.0010	0.0030	0.0050	0.0040	0.0060	0.0000	0.0000	0.0380	-	-	100%	0.710	0.121	0.015	0.013
Wang Tung Street_1	232	Distributor	89.2	50	41	Y	1700-1800	80	0.4605	0.1898	0.0020	0.1668	0.0689	0.0430	0.0070	0.0000	0.0010	0.0030	0.0050	0.0030	0.0060	0.0000	0.0000	0.0440	-	-	100%	0.613	0.097	0.013	0.012
Wang Tung Street_1	232	Distributor	89.2	50	41	Y	1800-1900	85	0.5390	0.2200	0.0010	0.1050	0.0440	0.0270	0.0040	0.0000	0.0000	0.0020	0.0020	0.0020	0.0030	0.0000	0.0000	0.0510	-	-	100%	0.470	0.064	0.011	0.010
Wang Tung Street_1	232	Distributor	89.2	50	42	Y	1900-2000	71	0.5660	0.2170	0.0010	0.0910	0.0380	0.0230	0.0040	0.0000	0.0000	0.0010	0.0020	0.0010	0.0020	0.0000	0.0000	0.0540	-	-	100%	0.428	0.055	0.011	0.009
Wang Tung Street_1	232	Distributor	89.2	50	44	Y	2000-2100	51	0.5880	0.2260	0.0010	0.0730	0.0300	0.0190	0.0030	0.0000	0.0000	0.0010	0.0010	0.0010	0.0010	0.0000	0.0000	0.0560	-	-	100%	0.379	0.044	0.010	0.009
Wang Tung Street_1	232	Distributor	89.2	50	44	Y	2100-2200	45	0.5780	0.2220	0.0010	0.0820	0.0340	0.0210	0.0030	0.0000	0.0000	0.0010	0.0010	0.0010	0.0010	0.0000	0.0000	0.0550	-	-	100%	0.394	0.048	0.010	0.009
Wang Tung Street_1	232	Distributor	89.2	50	45	Y	2200-2300	43	0.6014	0.2308	0.0010	0.0619	0.0260	0.0160	0.0020	0.0000	0.0000	0.0010	0.0010	0.0010	0.0010	0.0000	0.0000	0.0569	-	-	100%	0.353	0.039	0.009	0.008
Wang Tung Street_1	232	Distributor	89.2	50	45	Y	2300-0000	36	0.6014	0.2308	0.0010	0.0619	0.0260	0.0160	0.0020	0.0000	0.0000	0.0010	0.0010	0.0010	0.0010	0.0000	0.0000	0.0569	-	-	100%	0.353	0.039	0.009	0.008
ROAD_G	3076	Distributor	131.6	50	47	Y	0000-0100	190	0.5530	0.2720	0.0010	0.0610	0.0250	0.0210	0.0020	0.0000	0.0000	0.0020	0.0040	0.0020	0.0040	0.0000	0.0000	0.0530	-	-	100%	0.395	0.046	0.009	0.008
ROAD_G	3076	Distributor	131.6	50	48	Y	0100-0200	136	0.5530	0.2720	0.0010	0.0610	0.0250	0.0210	0.0020	0.0000	0.0000	0.0020	0.0040	0.0020	0.0040	0.0000	0.0000	0.0530	-	-	100%	0.392	0.045	0.009	0.008
ROAD_G	3076	Distributor	131.6	50	50	Y	0200-0300	107	0.5530	0.2720	0.0010	0.0610	0.0250	0.0210	0.0020	0.0000	0.0000	0.0020	0.0040	0.0020	0.0040	0.0000	0.0000	0.0530	-	-	100%	0.385	0.045	0.009	0.008
ROAD_G	3076	Distributor	131.6	50	50	Y	0300-0400	89	0.3970	0.1960	0.0020	0.1550	0.0640	0.0530	0.0060	0.0000	0.0030	0.0160	0.0240	0.0170	0.0290	0.0000	0.0000	0.0380	-	-	100%	0.749	0.128	0.016	0.015
ROAD_G	3076	Distributor	131.6	50	50	Y	0400-0500	78	0.4975	0.2152	0.0010	0.0971	0.0400	0.0380	0.0040	0.0000	0.0040	0.0230	0.0120	0.0090	0.0140	0.0000	0.0000	0.0450	-	-	100%	0.548	0.085	0.012	0.011
ROAD_G	3076	Distributor	131.6	50	50	Y	0500-0600	102	0.4975	0.2152	0.0010	0.0971	0.0400	0.0380	0.0040	0.0000	0.0040	0.0230	0.0120	0.0090	0.0140	0.0000	0.0000	0.0450	-	-	100%	0.548	0.085	0.012	0.011
ROAD_G	3076	Distributor	131.6	50	46	Y	0600-0700	204	0.4975	0.2152	0.0010	0.0971	0.0400	0.0380	0.0040	0.0000	0.0040	0.0230	0.0120	0.0090	0.0140	0.0000	0.0000	0.0450	-	-	100%	0.568	0.088	0.013	0.012
ROAD_G	3076	Distributor	131.6	50	43	Y	0700-0800	515	0.4975	0.2152	0.0010	0.0971	0.0400	0.0380	0.0040	0.0000	0.0040	0.0230	0.0120	0.0090	0.0140	0.0000	0.0000	0.0450	-	-	100%	0.585	0.091	0.013	0.012
ROAD_G	3076	Distributor	131.6	50	40	Y	0800-0900	696	0.5255	0.2318	0.0010	0.0859	0.0360	0.0340	0.0030	0.0000	0.0020	0.0130	0.0070	0.0050	0.0080	0.0000	0.0000	0.0480	-	-	100%	0.522	0.075	0.012	0.011
ROAD_G	3076	Distributor	131.6	50	42	Y	0900-1000	609	0.4720	0.2100	0.0010	0.1350	0.0560	0.0530	0.0050	0.0000	0.0020	0.0090	0.0050	0.0030	0.0060	0.0000	0.0000	0.0430	-	-	100%	0.596	0.097	0.013	0.012
ROAD_G	3076	Distributor	131.6	50	42	Y	1000-1100	549	0.4630	0.2010	0.0020	0.1490	0.0620	0.0590	0.0060	0.0000	0.0010	0.0060	0.0030	0.0020	0.0040	0.0000	0.0000	0.0420	-	-	100%	0.611	0.102	0.013	0.012
ROAD_G	3076	Distributor	131.6	50	43	Y	1100-1200	519	0.4491	0.1946	0.0020	0.1567	0.0649	0.0619	0.0060	0.0000	0.0020	0.0090	0.0050	0.0030	0.0050	0.0000	0.0000	0.0409	-	-	100%	0.632	0.108	0.013	0.012
ROAD_G	3076	Distributor	131.6	50	43	Y	1200-1300	495	0.4595	0.1982	0.0010	0.1421	0.0591	0.0561	0.0060	0.0000	0.0030	0.0130	0.0070	0.0050	0.0080	0.0000	0.0000	0.0420	-	-	100%	0.629	0.105	0.013	0.012
ROAD_G	3076	Distributor	131.6	50	43	Y	1300-1400	532	0.3417	0.1678	0.0020	0.2358	0.0979	0.0809	0.0090	0.0000	0.0010	0.0060	0.0090	0.0060	0.0100	0.0000	0.0000	0.0330	-	-	100%	0.815	0.150	0.016	0.015
ROAD_G	3076	Distributor	131.6	50	42	Y	1400-1500	598	0.3310	0.1630	0.0030	0.2490	0.1030	0.0850	0.0090	0.0000	0.0010	0.0040	0.0070	0.0050	0.0080	0.0000	0.0000	0.0320	-	-	100%	0.831	0.155	0.016	0.015
ROAD_G	3076	Distributor	131.6	50	41	Y	1500-1600	625	0.3437	0.1688	0.0020	0.2238	0.0929	0.0769	0.0080	0.0000	0.0020	0.0090	0.0140	0.0100	0.0160	0.0000	0.0000	0.0330	-	-	100%	0.857	0.157	0.017	0.016
ROAD_G	3076	Distributor	131.6	50	41	Y	1600-1700	642	0.3560	0.1790	0.0020	0.2070	0.0860	0.0710	0.0080	0.0000	0.0020	0.0100	0.0160	0.0110	0.0180	0.0000	0.0000	0.0340	-	-	100%	0.842	0.151	0.017	0.016
ROAD_G	3076	Distributor	131.6	50	41	Y	1700-1800	657	0.4106	0.2058	0.0020	0.1598	0.0659	0.0549	0.0060	0.0000	0.0020	0.0100	0.0150	0.0110	0.0180	0.0000	0.0000	0.0390	-	-	100%	0.742	0.125	0.016	0.014
ROAD_G	3076	Distributor	131.6	50	41	Y	1800-1900	677	0.4930	0.2470	0.0010	0.1040	0.0430	0.0350	0.0040	0.0000	0.0010	0.0050	0.0070	0.0050	0.0080	0.0000	0.0000	0.0470	-	-	100%	0.544	0.078	0.012	0.011
ROAD_G	3076	Distributor	131.6	50	42	Y	1900-2000	567	0.5140	0.2530	0.0010	0.0890	0.0370	0.0300	0.0030	0.0000	0.0010	0.0040	0.0060	0.0050	0.0080	0.0000	0.0000	0.0490	-	-	100%	0.502	0.069	0.011	0.010
ROAD_G	3076	Distributor	131.6	50	44	Y	2000-2100	404	0.5385	0.2647	0.0010	0.0719	0.0300	0.0240	0.0030	0.0000	0.0010	0.0030	0.0040	0.0030	0.0050	0.0000	0.0000	0.0509	-	-	100%	0.437	0.054	0.010	0.009
ROAD_G	3076	Distributor	131.6	50	44	Y	2100-2200	361	0.5300	0.2610	0.0010	0.0810	0.0340	0.0280	0.0030	0.0000	0.0000	0.0020	0.0030	0.0020	0.0040	0.0000	0.0000	0.0510	-	-	100%	0.447	0.058	0.010	0.009
ROAD_G	3076	Distributor	131.6	50	45	Y	2200-2300	344	0.5530	0.2720	0.0010	0.0610	0.0250	0.0210	0.0020	0.0000	0.0000	0.0020	0.0040	0.0020	0.0040	0.0000	0.0000	0.0530	-	-	100%	0.402	0.046	0.009	0.008
ROAD_G	3076	Distributor	131.6	50	45	Y	2300-0000	285	0.5530	0.2720	0.0010	0.0610	0.0250	0.0210	0.0020	0.0000	0.0000	0.0020	0.0040	0.0020	0.0040	0.0000	0.0000	0.0530	-	-	100%	0.402	0.046	0.009	0.008
Lam Fung Street	443	Distributor	32.4	50	47	Y	0000-0100	105	0.5365	0.1972	0.0010	0.0631	0.0260	0.0110	0.0010	0.0831	0.0010	0.0050	0.0080	0.0060	0.0100	0.0000	0.0000	0.0511	-	-	100%	0.461	0.054	0.011	0.010
Lam Fung Street	443	Distributor	32.4	50	48	Y	0100-0200	76	0.5365	0.1972	0.0010	0.0631	0.0260	0.0110	0.0010	0.0831	0.0010	0.0050	0.0080	0.0060	0.0100	0.0000	0.0000	0.0511	-	-	100%	0.457	0.053	0.011	0.010
Lam Fung Street	443	Distributor	32.4	50	50	Y	0200-0300	59	0.5365	0.1972	0.0010	0.0631	0.0260	0.0110	0.0010	0.0831	0.0010	0.0050	0.0080	0.0060	0.0100	0.0000	0.0000	0.0511	-	-	100%	0.450	0.052	0.011	0.010
Lam Fung Street	443	Distributor	32.4	50	50	Y	0300-0400	55	0.3473	0.1281	0.0020	0.1451	0.0601	0.0260	0.0020	0.0661	0.0070	0.0330	0.0521	0.0370	0.0611	0.0000	0.0000	0.0330	-	-	100%	0.942	0.157	0.021	0.019
Lam Fung Street	443	Distributor	32.4	50	50	Y	0400-0500	41	0.3576	0.2268	0.0010	0.1209	0.0500	0.0340	0.0010	0.0829	0.0070	0.0340	0.0180	0.0130	0.0210	0.0000	0.0000	0.0330	-	-	100%	0.688	0.104	0.014	0.013
Lam Fung Street	443	Distributor	32.4	50	50	Y	0500-0600	54	0.3576	0.2268	0.0010	0.1209	0.0500	0.0340	0.0010	0.0829	0.0070	0.0340	0.0180	0.0130	0.0210	0.0000	0.0000	0.0330	-	-	100%	0.688	0.104	0.014	0.013
Lam Fung Street	443	Distributor	32.4	50	46	Y	0600-0700	107	0.3576	0.2268	0.0010	0.1209	0.0500	0.0340	0.0010	0.0829	0.0070	0.0340	0.0180	0.0130	0.0210	0.0000	0.0000	0.0330	-	-	100%	0.730	0.111	0.014	0.013
Lam Fung Street	443	Distributor	32.4	50	43	Y	0700-0800	272	0.3576	0.2268	0.0010	0.1209	0.0500	0.0340	0.0010	0.0829	0.0070	0.0340	0.0180	0.0130	0.0210	0.0000	0.0000	0.0330	-	-	100%	0.735	0.112	0.015	0.013
Lam Fung Street	443	Distributor	32.4	50	40	Y	0800-0900	359	0.3896	0.2677	0.0010	0.1089	0.0450	0.0310	0.0010	0.0639	0.0040	0.0200	0.0110	0.0080	0.0130	0.0000	0.0000	0.0360	-	-	100%	0.655	0.093	0.013	0.012
Lam Fung Street	443	Distributor	32.4	50	42	Y	0900-1000	322	0.3417	0.2395	0.0020	0.1673	0.0691	0.0471	0.0010	0.0621	0.0030	0.0140	0.0080	0.0050	0.0090	0.0000	0.0000	0.0311	-	-	100%	0.700	0.109	0.013	0.012
Lam Fung Street	443	Distributor	32.4	50	42	Y	1000-1100	285	0.3387	0.2168	0.0020	0.1888	0.0779	0.0539	0.0020	0.0639	0.0020	0.0090	0.0050	0.0030	0.0060	0.0000	0.0000	0.0310	-	-	100%	0.710	0.115	0.013	0.012
Lam Fung Street	443	Distributor	32.4	50	43	Y	1100-1200	270	0.3267	0.2068	0.0020	0.1968	0.0819	0.0559	0.0020	0.0619	0.0030	0.0130	0.0070	0.0050	0.0080	0.0000	0.0000	0.0300	-	-	100%	0.735	0.122	0.014	0.013
Lam Fung Street	443	Distributor	32.4	50	43	Y	1200-1300	257	0.3347	0.2118	0.0020	0.1798	0.0749	0.0509	0.0020	0.0579	0.0040	0.0200	0.0110	0.0080	0.0130	0.0000	0.0000	0.0300	-	-	100%	0.746	0.122	0.014	0.013
Lam Fung Street	443	Distributor	32.4	50	43	Y	1300-1400	296	0.3297	0.1209	0.0030	0.2438	0.1009	0.0440	0.0040	0.0470	0.0030	0.0130	0.0210	0.0150	0.0240	0.0000	0.0000	0.0310	-	-	100%	0.850	0.146	0.018	0.016
Lam Fung Street	443	Distributor	32.4	50	42	Y	1400-1500	330	0.3224	0.1188	0.0030	0.2595	0.1078	0.0469	0.0040	0.0449	0.0020	0.0110	0.0170	0.0120	0.0200	0.0000	0.0000	0.0309	-	-	100%	0.849	0.147	0.018	0.016
Lam Fung Street	443	Distributor	32.4	50	41	Y	1500-1600	354	0.3263	0.1201	0.0020	0.2272	0.0941	0.0410	0.0030	0.0400	0.0040	0.0200	0.0320	0.0220	0.0370	0.0000	0.0000	0.0310	-	-	100%	0.941	0.163	0.020	0.019
Lam Fung Street	443	Distributor	32.4	50	41	Y	1600-1700	378	0.3273	0.1381	0.0020	0.2022	0.0841	0.0370	0.0030	0.0470	0.0040	0.0230	0.0350	0.0250	0.0410	0.0000	0.0000	0.0310	-	-	100%	0.950	0.161	0.021	0.019
Lam Fung Street	443	Distributor	32.4	50	41	Y	1700-1800	387	0.3774	0.1552	0.0020	0.1562	0.0651	0.0280	0.0020	0.0541	0.0040	0.0220	0.0340	0.0240	0.0400	0.0000	0.0000	0.0360	-	-	100%	0.869	0.141	0.019	0.018
Lam Fung Street	443	Distributor	32.4	50	41	Y	1800-1900	383	0.4715	0.1898	0.0010	0.1059	0.0440	0.0190	0.0020	0.0599	0.0020	0.0110	0.0170	0.0120	0.0200	0.0000	0.0000	0.0450	-	-	100%	0.629	0.089	0.014	0.013
Lam Fung Street	443	Distributor	32.4	50	42	Y	1900-2000	316	0.4965	0.1818	0.0010	0.0919	0.0380	0.0170	0.0010	0.0699	0.0020	0.0100	0.0150	0.0110	0.0180	0.0000	0.0000	0.0470	-	-	100%	0.584	0.080	0.014	0.012
Lam Fung Street	443	Distributor	32.4	50	44	Y	2000-2100	224	0.5230	0.1920	0.0010	0.0740	0.0310	0.0140	0.0010	0.0780	0.0010	0.0060	0.0100	0.0070	0.0120	0.0000	0.0000	0.0500	-	-	100%	0.505	0.063	0.012	0.011
Lam Fung Street	443	Distributor	32.4	50	44	Y	2100-2200	199	0.5175	0.1902	0.0010	0.0851	0.0350	0.0150	0.0010	0.0791	0.0010	0.0050	0.0070	0.0050	0.0090	0.0000	0.0000	0.0490	-	-	100%	0.494	0.061	0.012	0.011
Lam Fung Street	443	Distributor	32.4	50	45	Y	2200-2300	191	0.5365	0.1972	0.0010	0.0631	0.0260	0.0110	0.0010	0.0831	0.0010	0.0050	0.0080	0.0060	0.0100	0.0000	0.0000	0.0511	-	-	100%	0.469	0.055	0.011	0.010
Lam Fung Street	443	Distributor	32.4	50	45	Y	2300-0000	158	0.5365	0.1972	0.0010	0.0631	0.0260	0.0110	0.0010	0.0831	0.0010	0.0050	0.0080	0.0060	0.0100	0.0000	0.0000	0.0511	-	-	100%	0.469	0.055	0.011	0.010
Wang Ching Street_1	736	Distributor	66.8	50	47	Y	0000-0100	151	0.5285	0.2122	0.0010	0.0871	0.0360	0.0180	0.0020	0.0350	0.0010	0.0050	0.0080	0.0060	0.0100	0.0000	0.0000	0.0501	-	-	100%	0.473	0.061	0.011	0.010
Wang Ching Street_1	736	Distributor	66.8	50	48	Y	0100-0200	109	0.5285	0.2122	0.0010	0.0871	0.0360	0.0180	0.0020	0.0350	0.0010	0.0050	0.0080	0.0060	0.0100	0.0000	0.0000	0.0501	-	-	100%	0.469	0.060	0.011	0.010
Wang Ching Street_1	736	Distributor	66.8	50	50	Y	0200-0300	85	0.5285	0.2122	0.0010	0.0871	0.0360	0.0180	0.0020	0.0350	0.0010	0.0050	0.0080	0.0060	0.0100	0.0000	0.0000	0.0501	-	-	100%	0.461	0.059	0.011	0.010
Wang Ching Street_1	736	Distributor	66.8	50	50	Y	0300-0400	83	0.3220	0.1300	0.0020	0.1890	0.0780	0.0400	0.0040	0.0270	0.0060	0.0310	0.0490	0.0340	0.0570	0.0000	0.0000	0.0310	-	-	100%	0.966	0.168	0.021	0.019
Wang Ching Street_1	736	Distributor	66.8	50	50	Y	0400-0500	67	0.3566	0.2338	0.0010	0.1369	0.0569	0.0480	0.0050	0.0310	0.0070	0.0360	0.0190	0.0140	0.0230	0.0000	0.0000	0.0320	-	-	100%	0.730	0.119	0.015	0.013
Wang Ching Street_1	736	Distributor	66.8	50	50	Y	0500-0600	88	0.3566	0.2338	0.0010	0.1369	0.0569	0.0480	0.0050	0.0310	0.0070	0.0360	0.0190	0.0140	0.0230	0.0000	0.0000	0.0320	-	-	100%	0.730	0.119	0.015	0.013
Wang Ching Street_1	736	Distributor	66.8	50	46	Y	0600-0700	176	0.3566	0.2338	0.0010	0.1369	0.0569	0.0480	0.0050	0.0310	0.0070	0.0360	0.0190	0.0140	0.0230	0.0000	0.0000	0.0320	-	-	100%	0.763	0.125	0.015	0.014
Wang Ching Street_1	736	Distributor	66.8	50	43	Y	0700-0800	446	0.3566	0.2338	0.0010	0.1369	0.0569	0.0480	0.0050	0.0310	0.0070	0.0360	0.0190	0.0140	0.0230	0.0000	0.0000	0.0320	-	-	100%	0.781	0.128	0.016	0.014
Wang Ching Street_1	736	Distributor	66.8	50	40	Y	0800-0900	577	0.3930	0.2630	0.0010	0.1250	0.0520	0.0440	0.0050	0.0240	0.0040	0.0210	0.0110	0.0080	0.0130	0.0000	0.0000	0.0360	-	-	100%	0.691	0.107	0.014	0.012
Wang Ching Street_1	736	Distributor	66.8	50	42	Y	0900-1000	528	0.3380	0.2270	0.0020	0.1890	0.0780	0.0660	0.0070	0.0230	0.0030	0.0140	0.0080	0.0050	0.0090	0.0000	0.0000	0.0310	-	-	100%	0.763	0.130	0.014	0.013
Wang Ching Street_1	736	Distributor	66.8	50	42	Y	1000-1100	479	0.3290	0.2170	0.0020	0.2070	0.0860	0.0720	0.0080	0.0230	0.0020	0.0090	0.0050	0.0040	0.0060	0.0000	0.0000	0.0300	-	-	100%	0.774	0.135	0.014	0.013
Wang Ching Street_1	736	Distributor	66.8	50	43	Y	1100-1200	458	0.3160	0.2080	0.0020	0.2150	0.0890	0.0750	0.0080	0.0220	0.0030	0.0130	0.0070	0.0050	0.0080	0.0000	0.0000	0.0290	-	-	100%	0.798	0.141	0.015	0.014
Wang Ching Street_1	736	Distributor	66.8	50	43	Y	1200-1300	434	0.3243	0.2132	0.0020	0.1962	0.0811	0.0681	0.0080	0.0210	0.0040	0.0210	0.0110	0.0080	0.0130	0.0000	0.0000	0.0290	-	-	100%	0.806	0.140	0.015	0.014
Wang Ching Street_1	736	Distributor	66.8	50	43	Y	1300-1400	484	0.2850	0.1150	0.0030	0.2960	0.1230	0.0620	0.0060	0.0180	0.0020	0.0110	0.0180	0.0130	0.0210	0.0000	0.0000	0.0270	-	-	100%	0.913	0.167	0.018	0.017
Wang Ching Street_1	736	Distributor	66.8	50	42	Y	1400-1500	544	0.2760	0.1110	0.0030	0.3130	0.1300	0.0650	0.0070	0.0170	0.0020	0.0090	0.0140	0.0100	0.0170	0.0000	0.0000	0.0260	-	-	100%	0.919	0.168	0.018	0.017
Wang Ching Street_1	736	Distributor	66.8	50	41	Y	1500-1600	577	0.2837	0.1139	0.0030	0.2777	0.1149	0.0579	0.0060	0.0150	0.0030	0.0180	0.0280	0.0200	0.0320	0.0000	0.0000	0.0270	-	-	100%	0.996	0.181	0.021	0.019
Wang Ching Street_1	736	Distributor	66.8	50	41	Y	1600-1700	592	0.2930	0.1200	0.0030	0.2570	0.1060	0.0540	0.0060	0.0180	0.0040	0.0200	0.0320	0.0220	0.0370	0.0000	0.0000	0.0280	-	-	100%	1.005	0.180	0.021	0.019
Wang Ching Street_1	736	Distributor	66.8	50	41	Y	1700-1800	585	0.3493	0.1421	0.0020	0.2052	0.0851	0.0430	0.0040	0.0220	0.0040	0.0200	0.0310	0.0220	0.0370	0.0000	0.0000	0.0330	-	-	100%	0.915	0.158	0.020	0.018
Wang Ching Street_1	736	Distributor	66.8	50	41	Y	1800-1900	560	0.4535	0.1842	0.0010	0.1431	0.0591	0.0300	0.0030	0.0250	0.0020	0.0100	0.0160	0.0110	0.0190	0.0000	0.0000	0.0430	-	-	100%	0.663	0.102	0.015	0.014
Wang Ching Street_1	736	Distributor	66.8	50	42	Y	1900-2000	466	0.4765	0.1918	0.0010	0.1239	0.0509	0.0260	0.0030	0.0290	0.0020	0.0090	0.0150	0.0100	0.0170	0.0000	0.0000	0.0450	-	-	100%	0.613	0.091	0.014	0.013
Wang Ching Street_1	736	Distributor	66.8	50	44	Y	2000-2100	325	0.5100	0.2050	0.0010	0.1020	0.0420	0.0210	0.0020	0.0330	0.0010	0.0060	0.0100	0.0070	0.0110	0.0000	0.0000	0.0490	-	-	100%	0.519	0.071	0.012	0.011
Wang Ching Street_1	736	Distributor	66.8	50	44	Y	2100-2200	291	0.5015	0.2012	0.0010	0.1151	0.0480	0.0240	0.0020	0.0330	0.0010	0.0050	0.0070	0.0050	0.0080	0.0000	0.0000	0.0480	-	-	100%	0.516	0.072	0.012	0.011
Wang Ching Street_1	736	Distributor	66.8	50	45	Y	2200-2300	274	0.5285	0.2122	0.0010	0.0871	0.0360	0.0180	0.0020	0.0350	0.0010	0.0050	0.0080	0.0060	0.0100	0.0000	0.0000	0.0501	-	-	100%	0.482	0.062	0.011	0.010
Wang Ching Street_1	736	Distributor	66.8	50	45	Y	2300-0000	227	0.5285	0.2122	0.0010	0.0871	0.0360	0.0180	0.0020	0.0350	0.0010	0.0050	0.0080	0.0060	0.0100	0.0000	0.0000	0.0501	-	-	100%	0.482	0.062	0.011	0.010
Wang Ching Street_2	737+738	Distributor	62.6	50	47	Y	0000-0100	155	0.4765	0.1948	0.0010	0.0644	0.0270	0.0170	0.0035	0.1548	0.0005	0.0025	0.0040	0.0030	0.0055	0.0000	0.0000	0.0455	-	-	100%	0.513	0.059	0.011	0.010
Wang Ching Street_2	737+738	Distributor	62.6	50	48	Y	0100-0200	111	0.4765	0.1948	0.0010	0.0644	0.0270	0.0170	0.0035	0.1548	0.0005	0.0025	0.0040	0.0030	0.0055	0.0000	0.0000	0.0455	-	-	100%	0.509	0.059	0.011	0.010
Wang Ching Street_2	737+738	Distributor	62.6	50	50	Y	0200-0300	87	0.4765	0.1948	0.0010	0.0644	0.0270	0.0170	0.0035	0.1548	0.0005	0.0025	0.0040	0.0030	0.0055	0.0000	0.0000	0.0455	-	-	100%	0.501	0.058	0.011	0.010
Wang Ching Street_2	737+738	Distributor	62.6	50	50	Y	0300-0400	80	0.3255	0.1340	0.0020	0.1555	0.0645	0.0415	0.0095	0.1395	0.0030	0.0170	0.0270	0.0190	0.0310	0.0000	0.0000	0.0310	-	-	100%	0.854	0.137	0.018	0.016
Wang Ching Street_2	737+738	Distributor	62.6	50	50	Y	0400-0500	52	0.2774	0.1843	0.0015	0.1758	0.0731	0.0551	0.0070	0.0981	0.0070	0.0376	0.0205	0.0140	0.0235	0.0000	0.0000	0.0250	-	-	100%	0.844	0.141	0.016	0.015
Wang Ching Street_2	737+738	Distributor	62.6	50	50	Y	0500-0600	67	0.2774	0.1843	0.0015	0.1758	0.0731	0.0551	0.0070	0.0981	0.0070	0.0376	0.0205	0.0140	0.0235	0.0000	0.0000	0.0250	-	-	100%	0.844	0.141	0.016	0.015
Wang Ching Street_2	737+738	Distributor	62.6	50	46	Y	0600-0700	135	0.2774	0.1843	0.0015	0.1758	0.0731	0.0551	0.0070	0.0981	0.0070	0.0376	0.0205	0.0140	0.0235	0.0000	0.0000	0.0250	-	-	100%	0.896	0.149	0.017	0.016
Wang Ching Street_2	737+738	Distributor	62.6	50	43	Y	0700-0800	341	0.2774	0.1843	0.0015	0.1758	0.0731	0.0551	0.0070	0.0981	0.0070	0.0376	0.0205	0.0140	0.0235	0.0000	0.0000	0.0250	-	-	100%	0.904	0.151	0.018	0.016
Wang Ching Street_2	737+738	Distributor	62.6	50	40	Y	0800-0900	430	0.3167	0.2116	0.0015	0.1686	0.0700	0.0525	0.0065	0.0820	0.0045	0.0230	0.0120	0.0085	0.0140	0.0000	0.0000	0.0285	-	-	100%	0.819	0.132	0.016	0.014
Wang Ching Street_2	737+738	Distributor	62.6	50	42	Y	0900-1000	397	0.2624	0.1748	0.0025	0.2404	0.0996	0.0756	0.0090	0.0726	0.0030	0.0145	0.0075	0.0055	0.0090	0.0000	0.0000	0.0235	-	-	100%	0.886	0.156	0.016	0.015
Wang Ching Street_2	737+738	Distributor	62.6	50	42	Y	1000-1100	363	0.2525	0.1665	0.0025	0.2590	0.1070	0.0815	0.0100	0.0705	0.0020	0.0100	0.0055	0.0040	0.0060	0.0000	0.0000	0.0230	-	-	100%	0.895	0.160	0.016	0.015
Wang Ching Street_2	737+738	Distributor	62.6	50	43	Y	1100-1200	348	0.2405	0.1590	0.0025	0.2660	0.1105	0.0840	0.0100	0.0675	0.0030	0.0135	0.0075	0.0055	0.0090	0.0000	0.0000	0.0215	-	-	100%	0.921	0.167	0.017	0.015
Wang Ching Street_2	737+738	Distributor	62.6	50	43	Y	1200-1300	332	0.2489	0.1644	0.0025	0.2474	0.1024	0.0780	0.0095	0.0645	0.0045	0.0215	0.0115	0.0085	0.0140	0.0000	0.0000	0.0225	-	-	100%	0.928	0.166	0.017	0.016
Wang Ching Street_2	737+738	Distributor	62.6	50	43	Y	1300-1400	454	0.2923	0.1196	0.0025	0.2467	0.1021	0.0656	0.0145	0.0926	0.0010	0.0065	0.0100	0.0070	0.0120	0.0000	0.0000	0.0275	-	-	100%	0.896	0.155	0.018	0.016
Wang Ching Street_2	737+738	Distributor	62.6	50	42	Y	1400-1500	507	0.2833	0.1166	0.0025	0.2608	0.1081	0.0691	0.0150	0.0876	0.0010	0.0055	0.0080	0.0060	0.0095	0.0000	0.0000	0.0270	-	-	100%	0.910	0.159	0.018	0.016
Wang Ching Street_2	737+738	Distributor	62.6	50	41	Y	1500-1600	536	0.2968	0.1221	0.0025	0.2367	0.0981	0.0636	0.0140	0.0816	0.0020	0.0100	0.0155	0.0110	0.0180	0.0000	0.0000	0.0280	-	-	100%	0.942	0.164	0.019	0.017
Wang Ching Street_2	737+738	Distributor	62.6	50	41	Y	1600-1700	558	0.3030	0.1260	0.0020	0.2165	0.0895	0.0580	0.0130	0.0985	0.0020	0.0115	0.0175	0.0125	0.0210	0.0000	0.0000	0.0290	-	-	100%	0.938	0.159	0.019	0.017
Wang Ching Street_2	737+738	Distributor	62.6	50	41	Y	1700-1800	566	0.3505	0.1458	0.0020	0.1672	0.0694	0.0449	0.0100	0.1138	0.0020	0.0110	0.0170	0.0125	0.0205	0.0000	0.0000	0.0334	-	-	100%	0.847	0.136	0.018	0.016
Wang Ching Street_2	737+738	Distributor	62.6	50	41	Y	1800-1900	557	0.4330	0.1790	0.0010	0.1115	0.0460	0.0295	0.0065	0.1210	0.0010	0.0055	0.0085	0.0060	0.0100	0.0000	0.0000	0.0415	-	-	100%	0.651	0.091	0.014	0.013
Wang Ching Street_2	737+738	Distributor	62.6	50	42	Y	1900-2000	467	0.4465	0.1830	0.0010	0.0940	0.0390	0.0250	0.0055	0.1350	0.0010	0.0050	0.0080	0.0055	0.0090	0.0000	0.0000	0.0425	-	-	100%	0.614	0.082	0.013	0.012
Wang Ching Street_2	737+738	Distributor	62.6	50	44	Y	2000-2100	332	0.4668	0.1909	0.0010	0.0760	0.0315	0.0200	0.0040	0.1469	0.0005	0.0030	0.0055	0.0035	0.0060	0.0000	0.0000	0.0445	-	-	100%	0.548	0.067	0.012	0.011
Wang Ching Street_2	737+738	Distributor	62.6	50	44	Y	2100-2200	296	0.4580	0.1875	0.0010	0.0860	0.0360	0.0220	0.0050	0.1475	0.0005	0.0025	0.0035	0.0025	0.0045	0.0000	0.0000	0.0435	-	-	100%	0.556	0.069	0.012	0.011
Wang Ching Street_2	737+738	Distributor	62.6	50	45	Y	2200-2300	282	0.4765	0.1948	0.0010	0.0644	0.0270	0.0170	0.0035	0.1548	0.0005	0.0025	0.0040	0.0030	0.0055	0.0000	0.0000	0.0455	-	-	100%	0.522	0.060	0.011	0.010
Wang Ching Street_2	737+738	Distributor	62.6	50	45	Y	2300-0000	233	0.4765	0.1948	0.0010	0.0644	0.0270	0.0170	0.0035	0.1548	0.0005	0.0025	0.0040	0.0030	0.0055	0.0000	0.0000	0.0455	-	-	100%	0.522	0.060	0.011	0.010
Sheung Yee Road_1	741+742	Distributor	135.4	50	47	Y	0000-0100	181	0.4675	0.1665	0.0005	0.0545	0.0230	0.0105	0.0010	0.1875	0.0005	0.0025	0.0045	0.0035	0.0050	0.0005	0.0280	0.0445	-	-	100%	0.620	0.059	0.016	0.014
Sheung Yee Road_1	741+742	Distributor	135.4	50	48	Y	0100-0200	130	0.4675	0.1665	0.0005	0.0545	0.0230	0.0105	0.0010	0.1875	0.0005	0.0025	0.0045	0.0035	0.0050	0.0005	0.0280	0.0445	-	-	100%	0.614	0.059	0.016	0.014
Sheung Yee Road_1	741+742	Distributor	135.4	50	50	Y	0200-0300	102	0.4675	0.1665	0.0005	0.0545	0.0230	0.0105	0.0010	0.1875	0.0005	0.0025	0.0045	0.0035	0.0050	0.0005	0.0280	0.0445	-	-	100%	0.603	0.057	0.015	0.014
Sheung Yee Road_1	741+742	Distributor	135.4	50	50	Y	0300-0400	86	0.3288	0.1169	0.0015	0.1339	0.0555	0.0250	0.0025	0.1649	0.0040	0.0200	0.0310	0.0220	0.0365	0.0005	0.0255	0.0315	-	-	100%	0.928	0.130	0.022	0.020
Sheung Yee Road_1	741+742	Distributor	135.4	50	50	Y	0400-0500	63	0.3372	0.2026	0.0005	0.0810	0.0340	0.0230	0.0010	0.1856	0.0050	0.0235	0.0125	0.0090	0.0150	0.0010	0.0380	0.0310	-	-	100%	0.812	0.093	0.019	0.017
Sheung Yee Road_1	741+742	Distributor	135.4	50	50	Y	0500-0600	83	0.3372	0.2026	0.0005	0.0810	0.0340	0.0230	0.0010	0.1856	0.0050	0.0235	0.0125	0.0090	0.0150	0.0010	0.0380	0.0310	-	-	100%	1.100	0.109	0.019	0.017
Sheung Yee Road_1	741+742	Distributor	135.4	50	46	Y	0600-0700	166	0.3372	0.2026	0.0005	0.0810	0.0340	0.0230	0.0010	0.1856	0.0050	0.0235	0.0125	0.0090	0.0150	0.0010	0.0380	0.0310	-	-	100%	0.880	0.102	0.020	0.018
Sheung Yee Road_1	741+742	Distributor	135.4	50	43	Y	0700-0800	419	0.3372	0.2026	0.0005	0.0810	0.0340	0.0230	0.0010	0.1856	0.0050	0.0235	0.0125	0.0090	0.0150	0.0010	0.0380	0.0310	-	-	100%	1.198	0.118	0.021	0.019

Sheung Yee Road_1	741+742	Distributor	135.4	50	41	Y	0800-0900	535	0.3778	0.2390	0.0005	0.0736	0.0306	0.0215	0.0010	0.1503	0.0025	0.0145	0.0075	0.0055	0.0090	0.0005	0.0316	0.0346	-	-	100%	0.766	0.083	0.018	0.016
Sheung Yee Road_1	741+742	Distributor	135.4	50	42	Y	0900-1000	469	0.3392	0.2168	0.0015	0.1139	0.0475	0.0330	0.0015	0.1528	0.0025	0.0105	0.0055	0.0040	0.0065	0.0010	0.0330	0.0310	-	-	100%	0.819	0.097	0.019	0.017
Sheung Yee Road_1	741+742	Distributor	135.4	50	43	Y	1000-1100	416	0.3373	0.2024	0.0015	0.1274	0.0530	0.0365	0.0015	0.1564	0.0015	0.0070	0.0040	0.0025	0.0040	0.0010	0.0335	0.0305	-	-	100%	0.811	0.098	0.018	0.017
Sheung Yee Road_1	741+742	Distributor	135.4	50	43	Y	1100-1200	390	0.3290	0.1955	0.0015	0.1340	0.0555	0.0385	0.0015	0.1535	0.0015	0.0100	0.0055	0.0040	0.0065	0.0010	0.0330	0.0295	-	-	100%	0.838	0.105	0.019	0.017
Sheung Yee Road_1	741+742	Distributor	135.4	50	43	Y	1200-1300	368	0.3385	0.2013	0.0015	0.1232	0.0511	0.0351	0.0015	0.1442	0.0030	0.0155	0.0080	0.0055	0.0095	0.0005	0.0310	0.0305	-	-	100%	0.826	0.104	0.019	0.017
Sheung Yee Road_1	741+742	Distributor	135.4	50	43	Y	1300-1400	450	0.3140	0.1130	0.0025	0.2175	0.0900	0.0415	0.0040	0.1215	0.0015	0.0080	0.0125	0.0085	0.0150	0.0005	0.0200	0.0300	-	-	100%	0.895	0.134	0.020	0.018
Sheung Yee Road_1	741+742	Distributor	135.4	50	42	Y	1400-1500	500	0.3075	0.1110	0.0025	0.2315	0.0955	0.0440	0.0040	0.1175	0.0015	0.0070	0.0100	0.0070	0.0120	0.0005	0.0195	0.0290	-	-	100%	0.898	0.136	0.020	0.018
Sheung Yee Road_1	741+742	Distributor	135.4	50	42	Y	1500-1600	524	0.3192	0.1151	0.0020	0.2086	0.0865	0.0395	0.0040	0.1046	0.0025	0.0125	0.0200	0.0140	0.0235	0.0005	0.0170	0.0305	-	-	100%	0.935	0.144	0.021	0.019
Sheung Yee Road_1	741+742	Distributor	135.4	50	41	Y	1600-1700	563	0.3185	0.1220	0.0020	0.1875	0.0780	0.0355	0.0040	0.1215	0.0025	0.0145	0.0220	0.0160	0.0255	0.0005	0.0195	0.0305	-	-	100%	0.961	0.143	0.022	0.020
Sheung Yee Road_1	741+742	Distributor	135.4	50	41	Y	1700-1800	592	0.3597	0.1361	0.0015	0.1446	0.0595	0.0270	0.0030	0.1376	0.0025	0.0130	0.0205	0.0145	0.0240	0.0005	0.0215	0.0345	-	-	100%	0.895	0.124	0.021	0.019
Sheung Yee Road_1	741+742	Distributor	135.4	50	41	Y	1800-1900	610	0.4355	0.1625	0.0010	0.0955	0.0395	0.0180	0.0015	0.1460	0.0010	0.0065	0.0100	0.0070	0.0115	0.0005	0.0225	0.0415	-	-	100%	0.720	0.085	0.018	0.016
Sheung Yee Road_1	741+742	Distributor	135.4	50	42	Y	1900-2000	522	0.4467	0.1596	0.0005	0.0805	0.0335	0.0150	0.0015	0.1641	0.0010	0.0050	0.0085	0.0060	0.0100	0.0005	0.0250	0.0425	-	-	100%	0.700	0.077	0.017	0.016
Sheung Yee Road_1	741+742	Distributor	135.4	50	44	Y	2000-2100	380	0.4610	0.1640	0.0005	0.0645	0.0265	0.0120	0.0015	0.1780	0.0010	0.0035	0.0055	0.0040	0.0065	0.0005	0.0270	0.0440	-	-	100%	0.653	0.066	0.017	0.015
Sheung Yee Road_1	741+742	Distributor	135.4	50	45	Y	2100-2200	337	0.4539	0.1613	0.0005	0.0726	0.0301	0.0135	0.0015	0.1809	0.0005	0.0025	0.0040	0.0025	0.0050	0.0005	0.0276	0.0431	-	-	100%	0.649	0.065	0.016	0.015
Sheung Yee Road_1	741+742	Distributor	135.4	50	45	Y	2200-2300	327	0.4675	0.1665	0.0005	0.0545	0.0230	0.0105	0.0010	0.1875	0.0005	0.0025	0.0045	0.0035	0.0050	0.0005	0.0280	0.0445	-	-	100%	0.632	0.060	0.016	0.015
Sheung Yee Road_1	741+742	Distributor	135.4	50	45	Y	2300-0000	271	0.4675	0.1665	0.0005	0.0545	0.0230	0.0105	0.0010	0.1875	0.0005	0.0025	0.0045	0.0035	0.0050	0.0005	0.0280	0.0445	-	-	100%	0.632	0.060	0.016	0.015
Sheung Yee Road_2	743	Distributor	113.5	50	47	Y	0000-0100	162	0.4700	0.1880	0.0000	0.0330	0.0140	0.0070	0.0010	0.1710	0.0010	0.0050	0.0080	0.0060	0.0090	0.0010	0.0410	0.0450	-	-	100%	0.675	0.059	0.018	0.017
Sheung Yee Road_2	743	Distributor	113.5	50	48	Y	0100-0200	116	0.4700	0.1880	0.0000	0.0330	0.0140	0.0070	0.0010	0.1710	0.0010	0.0050	0.0080	0.0060	0.0090	0.0010	0.0410	0.0450	-	-	100%	0.669	0.059	0.018	0.016
Sheung Yee Road_2	743	Distributor	113.5	50	50	Y	0200-0300	91	0.4700	0.1880	0.0000	0.0330	0.0140	0.0070	0.0010	0.1710	0.0010	0.0050	0.0080	0.0060	0.0090	0.0010	0.0410	0.0450	-	-	100%	0.656	0.058	0.018	0.016
Sheung Yee Road_2	743	Distributor	113.5	50	50	Y	0300-0400	78	0.3283	0.1311	0.0010	0.0821	0.0340	0.0170	0.0010	0.1471	0.0070	0.0340	0.0521	0.0370	0.0611	0.0010	0.0350	0.0310	-	-	100%	1.075	0.150	0.026	0.024
Sheung Yee Road_2	743	Distributor	113.5	50	50	Y	0400-0500	46	0.3393	0.1816	0.0010	0.0539	0.0220	0.0150	0.0010	0.1906	0.0080	0.0389	0.0210	0.0150	0.0240	0.0010	0.0569	0.0309	-	-	100%	0.923	0.101	0.023	0.022
Sheung Yee Road_2	743	Distributor	113.5	50	50	Y	0500-0600	60	0.3393	0.1816	0.0010	0.0539	0.0220	0.0150	0.0010	0.1906	0.0080	0.0389	0.0210	0.0150	0.0240	0.0010	0.0569	0.0309	-	-	100%	1.355	0.125	0.023	0.022
Sheung Yee Road_2	743	Distributor	113.5	50	46	Y	0600-0700	119	0.3393	0.1816	0.0010	0.0539	0.0220	0.0150	0.0010	0.1906	0.0080	0.0389	0.0210	0.0150	0.0240	0.0010	0.0569	0.0309	-	-	100%	0.998	0.111	0.024	0.022
Sheung Yee Road_2	743	Distributor	113.5	50	43	Y	0700-0800	302	0.3393	0.1816	0.0010	0.0539	0.0220	0.0150	0.0010	0.1906	0.0080	0.0389	0.0210	0.0150	0.0240	0.0010	0.0569	0.0309	-	-	100%	1.482	0.136	0.025	0.023
Sheung Yee Road_2	743	Distributor	113.5	50	41	Y	0800-0900	381	0.3866	0.2248	0.0010	0.0500	0.0210	0.0140	0.0010	0.1548	0.0050	0.0230	0.0130	0.0090	0.0150	0.0010	0.0460	0.0350	-	-	100%	0.848	0.086	0.021	0.020
Sheung Yee Road_2	743	Distributor	113.5	50	42	Y	0900-1000	324	0.3576	0.2128	0.0010	0.0819	0.0340	0.0230	0.0010	0.1598	0.0030	0.0170	0.0090	0.0070	0.0110	0.0010	0.0480	0.0330	-	-	100%	0.871	0.093	0.021	0.020
Sheung Yee Road_2	743	Distributor	113.5	50	43	Y	1000-1100	281	0.3624	0.1962	0.0010	0.0941	0.0390	0.0260	0.0010	0.1662	0.0020	0.0120	0.0060	0.0040	0.0070	0.0010	0.0490	0.0330	-	-	100%	0.849	0.091	0.021	0.019
Sheung Yee Road_2	743	Distributor	113.5	50	43	Y	1100-1200	264	0.3520	0.1890	0.0010	0.0990	0.0410	0.0280	0.0010	0.1620	0.0030	0.0170	0.0090	0.0060	0.0110	0.0010	0.0480	0.0320	-	-	100%	0.884	0.099	0.022	0.020
Sheung Yee Road_2	743	Distributor	113.5	50	43	Y	1200-1300	254	0.3570	0.1910	0.0010	0.0890	0.0370	0.0250	0.0010	0.1500	0.0050	0.0260	0.0140	0.0100	0.0160	0.0010	0.0450	0.0320	-	-	100%	0.893	0.104	0.022	0.020
Sheung Yee Road_2	743	Distributor	113.5	50	43	Y	1300-1400	381	0.3460	0.1380	0.0020	0.1530	0.0630	0.0320	0.0030	0.1170	0.0030	0.0150	0.0230	0.0160	0.0270	0.0010	0.0280	0.0330	-	-	100%	0.939	0.131	0.022	0.020
Sheung Yee Road_2	743	Distributor	113.5	50	42	Y	1400-1500	417	0.3447	0.1379	0.0020	0.1658	0.0689	0.0350	0.0030	0.1139	0.0020	0.0120	0.0190	0.0130	0.0220	0.0010	0.0270	0.0330	-	-	100%	0.924	0.130	0.022	0.020
Sheung Yee Road_2	743	Distributor	113.5	50	42	Y	1500-1600	455	0.3427	0.1369	0.0010	0.1429	0.0589	0.0300	0.0020	0.0979	0.0040	0.0230	0.0360	0.0250	0.0420	0.0010	0.0240	0.0330	-	-	100%	1.018	0.150	0.024	0.022
Sheung Yee Road_2	743	Distributor	113.5	50	41	Y	1600-1700	503	0.3337	0.1518	0.0010	0.1229	0.0509	0.0260	0.0020	0.1119	0.0050	0.0250	0.0380	0.0270	0.0450	0.0010	0.0270	0.0320	-	-	100%	1.055	0.151	0.025	0.023
Sheung Yee Road_2	743	Distributor	113.5	50	41	Y	1700-1800	537	0.3670	0.1640	0.0010	0.0910	0.0380	0.0190	0.0010	0.1250	0.0040	0.0230	0.0350	0.0250	0.0410	0.0010	0.0300	0.0350	-	-	100%	0.992	0.133	0.024	0.022
Sheung Yee Road_2	743	Distributor	113.5	50	41	Y	1800-1900	553	0.4410	0.1930	0.0010	0.0590	0.0240	0.0120	0.0010	0.1320	0.0020	0.0110	0.0170	0.0120	0.0200	0.0010	0.0320	0.0420	-	-	100%	0.779	0.085	0.020	0.018
Sheung Yee Road_2	743	Distributor	113.5	50	42	Y	1900-2000	468	0.4530	0.1810	0.0010	0.0500	0.0210	0.0100	0.0010	0.1500	0.0020	0.0090	0.0150	0.0100	0.0170	0.0010	0.0360	0.0430	-	-	100%	0.760	0.079	0.020	0.018
Sheung Yee Road_2	743	Distributor	113.5	50	44	Y	2000-2100	340	0.4665	0.1862	0.0000	0.0400	0.0160	0.0080	0.0010	0.1632	0.0010	0.0060	0.0100	0.0070	0.0110	0.0010	0.0390	0.0440	-	-	100%	0.705	0.065	0.019	0.017
Sheung Yee Road_2	743	Distributor	113.5	50	45	Y	2100-2200	300	0.4630	0.1850	0.0000	0.0450	0.0190	0.0100	0.0010	0.1670	0.0010	0.0040	0.0070	0.0050	0.0080	0.0010	0.0400	0.0440	-	-	100%	0.691	0.063	0.018	0.017
Sheung Yee Road_2	743	Distributor	113.5	50	45	Y	2200-2300	293	0.4700	0.1880	0.0000	0.0330	0.0140	0.0070	0.0010	0.1710	0.0010	0.0050	0.0080	0.0060	0.0090	0.0010	0.0410	0.0450	-	-	100%	0.689	0.061	0.019	0.017
Sheung Yee Road_2	743	Distributor	113.5	50	45	Y	2300-0000	243	0.4700	0.1880	0.0000	0.0330	0.0140	0.0070	0.0010	0.1710	0.0010	0.0050	0.0080	0.0060	0.0090	0.0010	0.0410	0.0450	-	-	100%	0.689	0.061	0.019	0.017
Wang Kwong Road_1	745+746	Distributor	67.9	50	47	Y	0000-0100	180	0.4547	0.1736	0.0010	0.0605	0.0250	0.0105	0.0005	0.1581	0.0010	0.0050	0.0075	0.0055	0.0090	0.0010	0.0440	0.0430	-	-	100%	0.707	0.067	0.019	0.017
Wang Kwong Road_1	745+746	Distributor	67.9	50	48	Y	0100-0200	130	0.4547	0.1736	0.0010	0.0605	0.0250	0.0105	0.0005	0.1581	0.0010	0.0050	0.0075	0.0055	0.0090	0.0010	0.0440	0.0430	-	-	100%	0.700	0.066	0.019	0.017
Wang Kwong Road_1	745+746	Distributor	67.9	50	50	Y	0200-0300	102	0.4547	0.1736	0.0010	0.0605	0.0250	0.0105	0.0005	0.1581	0.0010	0.0050	0.0075	0.0055	0.0090	0.0010	0.0440	0.0430	-	-	100%	0.687	0.065	0.019	0.017
Wang Kwong Road_1	745+746	Distributor	67.9	50	50	Y	0300-0400	93	0.2955	0.1130	0.0015	0.1395	0.0575	0.0240	0.0015	0.1245	0.0060	0.0315	0.0495	0.0350	0.0580	0.0005	0.0345	0.0280	-	-	100%	1.098	0.160	0.027	0.024
Wang Kwong Road_1	745+746	Distributor	67.9	50	50	Y	0400-0500	70	0.2865	0.1590	0.0010	0.1345	0.0560	0.0390	0.0025	0.1385	0.0080	0.0395	0.0215	0.0150	0.0250	0.0015	0.0465	0.0260	-	-	100%	0.988	0.132	0.023	0.022
Wang Kwong Road_1	745+746	Distributor	67.9	50	50	Y	0500-0600	92	0.2865	0.1590	0.0010	0.1345	0.0560	0.0390	0.0025	0.1385	0.0080	0.0395	0.0215	0.0150	0.0250	0.0015	0.0465	0.0260	-	-	100%	1.342	0.152	0.023	0.022
Wang Kwong Road_1	745+746	Distributor	67.9	50	46	Y	0600-0700	184	0.2865	0.1590	0.0010	0.1345	0.0560	0.0390	0.0025	0.1385	0.0080	0.0395	0.0215	0.0150	0.0250	0.0015	0.0465	0.0260	-	-	100%	1.056	0.142	0.024	0.022
Wang Kwong Road_1	745+746	Distributor	67.9	50	43	Y	0700-0800	465	0.2865	0.1590	0.0010	0.1345	0.0560	0.0390	0.0025	0.1385	0.0080	0.0395	0.0215	0.0150	0.0250	0.0015	0.0465	0.0260	-	-	100%	1.464	0.164	0.025	0.023
Wang Kwong Road_1	745+746	Distributor	67.9	50	41	Y	0800-0900	581	0.3315	0.1855	0.0010	0.1305	0.0540	0.0380	0.0025	0.1195	0.0045	0.0245	0.0130	0.0090	0.0155	0.0010	0.0395	0.0305	-	-	100%	0.941	0.122	0.022	0.020
Wang Kwong Road_1	745+746	Distributor	67.9	50	42	Y	0900-1000	534	0.2826	0.1588	0.0020	0.1954	0.0807	0.0566	0.0035	0.1132	0.0030	0.0165	0.0085	0.0060	0.0100	0.0005	0.0371	0.0256	-	-	100%	0.977	0.140	0.022	0.020
Wang Kwong Road_1	745+746	Distributor	67.9	50	42	Y	1000-1100	487	0.2746	0.1511	0.0020	0.2136	0.0880	0.0620	0.0040	0.1116	0.0025	0.0110	0.0060	0.0040	0.0070	0.0005	0.0370	0.0250	-	-	100%	0.980	0.143	0.022	0.020
Wang Kwong Road_1	745+746	Distributor	67.9	50	43	Y	1100-1200	464	0.2627	0.1449	0.0020	0.2203	0.0914	0.0639	0.0040	0.1074	0.0030	0.0155	0.0085	0.0060	0.0100	0.0005	0.0360	0.0240	-	-	100%	0.999	0.149	0.022	0.020
Wang Kwong Road_1	745+746	Distributor	67.9	50	43	Y	1200-1300	438	0.2714	0.1489	0.0020	0.2034	0.0845	0.0590	0.0035	0.1014	0.0045	0.0245	0.0130	0.0095	0.0155	0.0005	0.0335	0.0250	-	-	100%	1.002	0.151	0.022	0.020
Wang Kwong Road_1	745+746	Distributor	67.9	50	43	Y	1300-1400	509	0.2857	0.1079	0.0025	0.2373	0.0984	0.0410	0.0025	0.0964	0.0025	0.0130	0.0205	0.0145	0.0240	0.0005	0.0265	0.0270	-	-	100%	0.994	0.151	0.023	0.021
Wang Kwong Road_1	745+746	Distributor	67.9	50	42	Y	1400-1500	569	0.2802	0.1059	0.0025	0.2532	0.1049	0.0435	0.0025	0.0934	0.0025	0.0105	0.0165	0.0120	0.0195	0.0005	0.0255	0.0270	-	-	100%	0.985	0.151	0.022	0.020
Wang Kwong Road_1	745+746	Distributor	67.9	50	42	Y	1500-1600	601	0.2859	0.1079	0.0025	0.2234	0.0925	0.0385	0.0020	0.0815	0.0040	0.0200	0.0320	0.0225	0.0375	0.0005	0.0225	0.0270	-	-	100%	1.062	0.167	0.024	0.022
Wang Kwong Road_1	745+746	Distributor	67.9	50	41	Y	1600-1700	629	0.2873	0.1126	0.0020	0.2012	0.0836	0.0345	0.0020	0.0951	0.0040	0.0225	0.0350	0.0245	0.0415	0.0005	0.0260	0.0275	-	-	100%	1.103	0.168	0.026	0.024
Wang Kwong Road_1	745+746	Distributor	67.9	50	41	Y	1700-1800	643	0.3298	0.1286	0.0015	0.1552	0.0641	0.0265	0.0015	0.1091	0.0040	0.0215	0.0330	0.0235	0.0390	0.0005	0.0305	0.0315	-	-	100%	1.044	0.149	0.025	0.023
Wang Kwong Road_1	745+746	Distributor	67.9	50	41	Y	1800-1900	637	0.4143	0.1609	0.0010	0.1049	0.0435	0.0185	0.0010	0.1219	0.0025	0.0105	0.0165	0.0115	0.0195	0.0005	0.0335	0.0395	-	-	100%	0.829	0.100	0.021	0.019
Wang Kwong Road_1	745+746	Distributor	67.9	50	42	Y	1900-2000	537	0.4276	0.1622	0.0010	0.0891	0.0366	0.0150	0.0005	0.1362	0.0015	0.0090	0.0150	0.0100	0.0170	0.0005	0.0376	0.0411	-	-	100%	0.800	0.090	0.021	0.019
Wang Kwong Road_1	745+746	Distributor	67.9	50	44	Y	2000-2100	383	0.4458	0.1694	0.0010	0.0715	0.0295	0.0125	0.0005	0.1494	0.0010	0.0060	0.0100	0.0065	0.0115	0.0010	0.0420	0.0425	-	-	100%	0.748	0.075	0.020	0.018
Wang Kwong Road_1	745+746	Distributor	67.9	50	45	Y	2100-2200	342	0.4395	0.1675	0.0010	0.0810	0.0335	0.0140	0.0005	0.1520	0.0010	0.0045	0.0070	0.0050	0.0085	0.0010	0.0420	0.0420	-	-	100%	0.732	0.074	0.019	0.018
Wang Kwong Road_1	745+746	Distributor	67.9	50	45	Y	2200-2300	327	0.4547	0.1736	0.0010	0.0605	0.0250	0.0105	0.0005	0.1581	0.0010	0.0050	0.0075	0.0055	0.0090	0.0010	0.0440	0.0430	-	-	100%	0.721	0.068	0.019	0.018
Wang Kwong Road_1	745+746	Distributor	67.9	50	45	Y	2300-0000	270	0.4547	0.1736	0.0010	0.0605	0.0250	0.0105	0.0005	0.1581	0.0010	0.0050	0.0075	0.0055	0.0090	0.0010	0.0440	0.0430	-	-	100%	0.721	0.068	0.019	0.018
Wang Kwong Road_2	1016	Distributor	22.3	50	47	Y	0000-0100	108	0.5590	0.1960	0.0010	0.0840	0.0350	0.0110	0.0010	0.0420	0.0000	0.0010	0.0010	0.0010	0.0010	0.0000	0.0140	0.0530	-	-	100%	0.440	0.045	0.012	0.011
Wang Kwong Road_2	1016	Distributor	22.3	50	48	Y	0100-0200	78	0.5590	0.1960	0.0010	0.0840	0.0350	0.0110	0.0010	0.0420	0.0000	0.0010	0.0010	0.0010	0.0010	0.0000	0.0140	0.0530	-	-	100%	0.436	0.044	0.012	0.011
Wang Kwong Road_2	1016	Distributor	22.3	50	50	Y	0200-0300	61	0.5590	0.1960	0.0010	0.0840	0.0350	0.0110	0.0010	0.0420	0.0000	0.0010	0.0010	0.0010	0.0010	0.0000	0.0140	0.0530	-	-	100%	0.429	0.044	0.012	0.011
Wang Kwong Road_2	1016	Distributor	22.3	50	50	Y	0300-0400	50	0.4036	0.1419	0.0020	0.2148	0.0889	0.0290	0.0020	0.0380	0.0010	0.0050	0.0080	0.0060	0.0090	0.0000	0.0120	0.0390	-	-	100%	0.649	0.097	0.015	0.014
Wang Kwong Road_2	1016	Distributor	22.3	50	50	Y	0400-0500	33	0.3560	0.2160	0.0020	0.1880	0.0780	0.0430	0.0010	0.0000	0.0050	0.0240	0.0130	0.0090	0.0150	0.0000	0.0180	0.0320	-	-	100%	0.729	0.112	0.016	0.015
Wang Kwong Road_2	1016	Distributor	22.3	50	50	Y	0500-0600	43	0.3560	0.2160	0.0020	0.1880	0.0780	0.0430	0.0010	0.0000	0.0050	0.0240	0.0130	0.0090	0.0150	0.0000	0.0180	0.0320	-	-	100%	0.866	0.119	0.016	0.015
Wang Kwong Road_2	1016	Distributor	22.3	50	46	Y	0600-0700	85	0.3560	0.2160	0.0020	0.1880	0.0780	0.0430	0.0010	0.0000	0.0050	0.0240	0.0130	0.0090	0.0150	0.0000	0.0180	0.0320	-	-	100%	0.759	0.116	0.017	0.015
Wang Kwong Road_2	1016	Distributor	22.3	50	43	Y	0700-0800	216	0.3560	0.2160	0.0020	0.1880	0.0780	0.0430	0.0010	0.0000	0.0050	0.0240	0.0130	0.0090	0.0150	0.0000	0.0180	0.0320	-	-	100%	0.940	0.128	0.017	0.016
Wang Kwong Road_2	1016	Distributor	22.3	50	40	Y	0800-0900	285	0.3870	0.2450	0.0020	0.1690	0.0700	0.0390	0.0010	0.0000	0.0030	0.0140	0.0070	0.0050	0.0090	0.0000	0.0140	0.0350	-	-	100%	0.710	0.103	0.015	0.014
Wang Kwong Road_2	1016	Distributor	22.3	50	42	Y	0900-1000	271	0.3200	0.2050	0.0030	0.2460	0.1020	0.0560	0.0010	0.0000	0.0020	0.0090	0.0050	0.0030	0.0060	0.0000	0.0130	0.0290	-	-	100%	0.780	0.126	0.016	0.015
Wang Kwong Road_2	1016	Distributor	22.3	50	42	Y	1000-1100	247	0.3090	0.1890	0.0030	0.2690	0.1110	0.0610	0.0020	0.0000	0.0010	0.0060	0.0030	0.0020	0.0040	0.0000	0.0120	0.0280	-	-	100%	0.794	0.132	0.016	0.015
Wang Kwong Road_2	1016	Distributor	22.3	50	43	Y	1100-1200	236	0.2966	0.1804	0.0030	0.2786	0.1152	0.0631	0.0020	0.0000	0.0020	0.0080	0.0040	0.0030	0.0050	0.0000	0.0120	0.0271	-	-	100%	0.810	0.137	0.016	0.015
Wang Kwong Road_2	1016	Distributor	22.3	50	43	Y	1200-1300	220	0.3090	0.1870	0.0030	0.2580	0.1070	0.0590	0.0020	0.0000	0.0030	0.0130	0.0070	0.0050	0.0080	0.0000	0.0110	0.0280	-	-	100%	0.804	0.135	0.016	0.015
Wang Kwong Road_2	1016	Distributor	22.3	50	43	Y	1300-1400	317	0.3290	0.1150	0.0030	0.3090	0.1280	0.0420	0.0020	0.0230	0.0000	0.0020	0.0030	0.0020	0.0030	0.0000	0.0080	0.0310	-	-	100%	0.750	0.125	0.016	0.014
Wang Kwong Road_2	1016	Distributor	22.3	50	42	Y	1400-1500	359	0.3166	0.1112	0.0030	0.3236	0.1343	0.0441	0.0020	0.0220	0.0000	0.0010	0.0020	0.0010	0.0020	0.0000	0.0070	0.0301	-	-	100%	0.765	0.129	0.016	0.014
Wang Kwong Road_2	1016	Distributor	22.3	50	41	Y	1500-1600	365	0.3377	0.1189	0.0030	0.2987	0.1239	0.0410	0.0020	0.0200	0.0010	0.0030	0.0040	0.0030	0.0050	0.0000	0.0070	0.0320	-	-	100%	0.764	0.127	0.016	0.015
Wang Kwong Road_2	1016	Distributor	22.3	50	41	Y	1600-1700	377	0.3500	0.1330	0.0030	0.2760	0.1140	0.0380	0.0020	0.0240	0.0010	0.0030	0.0050	0.0040	0.0060	0.0000	0.0080	0.0330	-	-	100%	0.751	0.121	0.016	0.015
Wang Kwong Road_2	1016	Distributor	22.3	50	41	Y	1700-1800	379	0.4096	0.1538	0.0020	0.2168	0.0899	0.0300	0.0020	0.0290	0.0010	0.0030	0.0050	0.0040	0.0060	0.0000	0.0090	0.0390	-	-	100%	0.675	0.101	0.015	0.014
Wang Kwong Road_2	1016	Distributor	22.3	50	41	Y	1800-1900	388	0.4965	0.1842	0.0010	0.1411	0.0591	0.0190	0.0010	0.0310	0.0000	0.0020	0.0030	0.0020	0.0030	0.0000	0.0100	0.0470	-	-	100%	0.543	0.069	0.013	0.012
Wang Kwong Road_2	1016	Distributor	22.3	50	42	Y	1900-2000	322	0.5210	0.1830	0.0010	0.1220	0.0510	0.0170	0.0010	0.0360	0.0000	0.0010	0.0020	0.0010	0.0020	0.0000	0.0120	0.0500	-	-	100%	0.512	0.061	0.013	0.012
Wang Kwong Road_2	1016	Distributor	22.3	50	44	Y	2000-2100	230	0.5450	0.1910	0.0010	0.0980	0.0410	0.0130	0.0010	0.0400	0.0000	0.0010	0.0010	0.0010	0.0020	0.0000	0.0130	0.0520	-	-	100%	0.472	0.051	0.013	0.011
Wang Kwong Road_2	1016	Distributor	22.3	50	44	Y	2100-2200	207	0.5315	0.1868	0.0010	0.1109	0.0460	0.0150	0.0010	0.0400	0.0000	0.0010	0.0010	0.0010	0.0010	0.0000	0.0130	0.0509	-	-	100%	0.485	0.055	0.013	0.011
Wang Kwong Road_2	1016	Distributor	22.3	50	45	Y	2200-2300	196	0.5590	0.1960	0.0010	0.0840	0.0350	0.0110	0.0010	0.0420	0.0000	0.0010	0.0010	0.0010	0.0010	0.0000	0.0140	0.0530	-	-	100%	0.449	0.046	0.012	0.011
Wang Kwong Road_2	1016	Distributor	22.3	50	45	Y	2300-0000	162	0.5590	0.1960	0.0010	0.0840	0.0350	0.0110	0.0010	0.0420	0.0000	0.0010	0.0010	0.0010	0.0010	0.0000	0.0140	0.0530	-	-	100%	0.449	0.046	0.012	0.011
Wang Kwong Road_3	3082	Distributor	176.0	50	47	Y	0000-0100	102	0.4755	0.3824	0.0010	0.0521	0.0220	0.0090	0.0020	0.0000	0.0000	0.0020	0.0030	0.0020	0.0040	0.0000	0.0000	0.0450	-	-	100%	0.396	0.035	0.008	0.007
Wang Kwong Road_3	3082	Distributor	176.0	50	48	Y	0100-0200	73	0.4755	0.3824	0.0010	0.0521	0.0220	0.0090	0.0020	0.0000	0.0000	0.0020	0.0030	0.0020	0.0040	0.0000	0.0000	0.0450	-	-	100%	0.393	0.035	0.008	0.007
Wang Kwong Road_3	3082	Distributor	176.0	50	50	Y	0200-0300	57	0.4755	0.3824	0.0010	0.0521	0.0220	0.0090	0.0020	0.0000	0.0000	0.0020	0.0030	0.0020	0.0040	0.0000	0.0000	0.0450	-	-	100%	0.386	0.034	0.008	0.007
Wang Kwong Road_3	3082	Distributor	176.0	50	50	Y	0300-0400	46	0.3580	0.2880	0.0010	0.1400	0.0580	0.0250	0.0040	0.0000	0.0030	0.0160	0.0250	0.0180	0.0300	0.0000	0.0000	0.0340	-	-	100%	0.698	0.105	0.014	0.013
Wang Kwong Road_3	3082	Distributor	176.0	50	50	Y	0400-0500	33	0.3800	0.2790	0.0010	0.1360	0.0560	0.0480	0.0080	0.0000	0.0040	0.0210	0.0110	0.0080	0.0130	0.0000	0.0000	0.0350	-	-	100%	0.645	0.102	0.013	0.011
Wang Kwong Road_3	3082	Distributor	176.0	50	50	Y	0500-0600	43	0.3800	0.2790	0.0010	0.1360	0.0560	0.0480	0.0080	0.0000	0.0040	0.0210	0.0110	0.0080	0.0130	0.0000	0.0000	0.0350	-	-	100%	0.645	0.102	0.013	0.011
Wang Kwong Road_3	3082	Distributor	176.0	50	46	Y	0600-0700	86	0.3800	0.2790	0.0010	0.1360	0.0560	0.0480	0.0080	0.0000	0.0040	0.0210	0.0110	0.0080	0.0130	0.0000	0.0000	0.0350	-	-	100%	0.669	0.105	0.013	0.012
Wang Kwong Road_3	3082	Distributor	176.0	50	43	Y	0700-0800	217	0.3800	0.2790	0.0010	0.1360	0.0560	0.0480	0.0080	0.0000	0.0040	0.0210	0.0110	0.0080	0.0130	0.0000	0.0000	0.0350	-	-	100%	0.690	0.109	0.013	0.012
Wang Kwong Road_3	3082	Distributor	176.0	50	40	Y	0800-0900	287	0.4082	0.3019	0.0010	0.1214	0.0502	0.0421	0.0070	0.0000	0.0020	0.0120	0.0060	0.0040	0.0070	0.0000	0.0000	0.0371	-	-	100%	0.625	0.092	0.012	0.011
Wang Kwong Road_3	3082	Distributor	176.0	50	42	Y	0900-1000	263	0.3500	0.2600	0.0020	0.1830	0.0760	0.0640	0.0110	0.0000	0.0020	0.0080	0.0040	0.0030	0.0050	0.0000	0.0000	0.0320	-	-	100%	0.725	0.121	0.013	0.012
Wang Kwong Road_3	3082	Distributor	176.0	50	42	Y	1000-1100	241	0.3390	0.2490	0.0020	0.2000	0.0830	0.0700	0.0120	0.0000	0.0010	0.0050	0.0030	0.0020	0.0030	0.0000	0.0000	0.0310	-	-	100%	0.744	0.127	0.014	0.012
Wang Kwong Road_3	3082	Distributor	176.0	50	43	Y	1100-1200	229	0.3270	0.2400	0.0020	0.2080	0.0860	0.0730	0.0130	0.0000	0.0010	0.0080	0.0040	0.0030	0.0050	0.0000	0.0000	0.0300	-	-	100%	0.771	0.133	0.014	0.013
Wang Kwong Road_3	3082	Distributor	176.0	50	43	Y	1200-1300	216	0.3373	0.2482	0.0020	0.1912	0.0791	0.0671	0.0120	0.0000	0.0020	0.0120	0.0060	0.0050	0.0070	0.0000	0.0000	0.0310	-	-	100%	0.757	0.129	0.014	0.013
Wang Kwong Road_3	3082	Distributor	176.0	50	43	Y	1300-1400	263	0.3193	0.2573	0.0020	0.2202	0.0911	0.0390	0.0070	0.0000	0.0010	0.0060	0.0090	0.0070	0.0110	0.0000	0.0000	0.0300	-	-	100%	0.724	0.114	0.014	0.012
Wang Kwong Road_3	3082	Distributor	176.0	50	42	Y	1400-1500	294	0.3110	0.2500	0.0020	0.2340	0.0970	0.0410	0.0070	0.0000	0.0010	0.0050	0.0080	0.0050	0.0090	0.0000	0.0000	0.0300	-	-	100%	0.734	0.117	0.014	0.013
Wang Kwong Road_3	3082	Distributor	176.0	50	41	Y	1500-1600	311	0.3203	0.2573	0.0020	0.2082	0.0861	0.0370	0.0060	0.0000	0.0020	0.0090	0.0150	0.0100	0.0170	0.0000	0.0000	0.0300	-	-	100%	0.768	0.121	0.015	0.014
Wang Kwong Road_3	3082	Distributor	176.0	50	41	Y	1600-1700	321	0.3277	0.2667	0.0020	0.1918	0.0789	0.0340	0.0060	0.0000	0.0020	0.0110	0.0170	0.0120	0.0200	0.0000	0.0000	0.0310	-	-	100%	0.768	0.120	0.015	0.014
Wang Kwong Road_3	3082	Distributor	176.0	50	41	Y	1700-1800	336	0.3714	0.3003	0.0010	0.1451	0.0601	0.0260	0.0040	0.0000	0.0020	0.0100	0.0160	0.0110	0.0180	0.0000	0.0000	0.0350	-	-	100%	0.679	0.098	0.013	0.012
Wang Kwong Road_3	3082	Distributor	176.0	50	41	Y	1800-1900	356	0.4330	0.3510	0.0010	0.0910	0.0380	0.0160	0.0030	0.0000	0.0010	0.0050	0.0070	0.0050	0.0080	0.0000	0.0000	0.0410	-	-	100%	0.516	0.060	0.010	0.009
Wang Kwong Road_3	3082	Distributor	176.0	50	42	Y	1900-2000	301	0.4476	0.3596	0.0010	0.0769	0.0320	0.0140	0.0020	0.0000	0.0010	0.0040	0.0060	0.0050	0.0080	0.0000	0.0000	0.0430	-	-	100%	0.484	0.053	0.009	0.009
Wang Kwong Road_3	3082	Distributor	176.0	50	44	Y	2000-2100	217	0.4645	0.3736	0.0010	0.0619	0.0260	0.0110	0.0020	0.0000	0.0010	0.0030	0.0040	0.0030	0.0050	0.0000	0.0000	0.0440	-	-	100%	0.431	0.042	0.008	0.008
Wang Kwong Road_3	3082	Distributor	176.0	50	44	Y	2100-2200	192	0.4605	0.3704	0.0010	0.0701	0.0290	0.0120	0.0020	0.0000	0.0000	0.0020	0.0030	0.0020	0.0040	0.0000	0.0000	0.0440	-	-	100%	0.431	0.042	0.008	0.008
Wang Kwong Road_3	3082	Distributor	176.0	50	45	Y	2200-2300	185	0.4755	0.3824	0.0010	0.0521	0.0220	0.0090	0.0020	0.0000	0.0000	0.0020	0.0030	0.0020	0.0040	0.0000	0.0000	0.0450	-	-	100%	0.404	0.036	0.008	0.007
Wang Kwong Road_3	3082	Distributor	176.0	50	45	Y	2300-0000	153	0.4755	0.3824	0.0010	0.0521	0.0220	0.0090	0.0020	0.0000	0.0000	0.0020	0.0030	0.0020	0.0040	0.0000	0.0000	0.0450	-	-	100%	0.404	0.036	0.008	0.007
Kai Fuk Road	1017	Distributor	178.4	70	68	N	0000-0100	933	0.5834	0.2198	0.0010	0.0589	0.0240	0.0240	0.0030	0.0020	0.0000	0.0020	0.0040	0.0020	0.0040	0.0000	0.0160	0.0559	-	-	100%	0.263	0.029	0.007	0.006
Kai Fuk Road	1017	Distributor	178.4	70	68	N	0100-0200	671	0.5834	0.2198	0.0010	0.0589	0.0240	0.0240	0.0030	0.0020	0.0000	0.0020	0.0040	0.0020	0.0040	0.0000	0.0160	0.0559	-	-	100%	0.263	0.029	0.007	0.006
Kai Fuk Road	1017	Distributor	178.4	70	68	N	0200-0300	525	0.5834	0.2198	0.0010	0.0589	0.0240	0.0240	0.0030	0.0020	0.0000	0.0020	0.0040	0.0020	0.0040	0.0000	0.0160	0.0559	-	-	100%	0.263	0.029	0.007	0.006
Kai Fuk Road	1017	Distributor	178.4	70	68	N	0300-0400	439	0.4184	0.1572	0.0020	0.1502	0.0621	0.0601	0.0070	0.0010	0.0030	0.0160	0.0240	0.0170	0.0280	0.0000	0.0140	0.0400	-	-	100%	0.473	0.077	0.014	0.013
Kai Fuk Road	1017	Distributor	178.4	70	68	N	0400-0500	345	0.5170	0.1630	0.0010	0.0920	0.0380	0.0500	0.0050	0.0020	0.0050	0.0260	0.0140	0.0100	0.0160	0.0000	0.0140	0.0470	-	-	100%	0.368	0.057	0.011	0.010
Kai Fuk Road	1017	Distributor	178.4	70	68	N	0500-0600	452	0.5170	0.1630	0.0010	0.0920	0.0380	0.0500	0.0050	0.0020	0.0050	0.0260	0.0140	0.0100	0.0160	0.0000	0.0140	0.0470	-	-	100%	0.368	0.057	0.011	0.010
Kai Fuk Road	1017	Distributor	178.4	70	68	N	0600-0700	903	0.5170	0.1630	0.0010	0.0920	0.0380	0.0500	0.0050	0.0020	0.0050	0.0260	0.0140	0.0100	0.0160	0.0000	0.0140	0.0470	-	-	100%	0.368	0.057	0.011	0.010
Kai Fuk Road	1017	Distributor	178.4	70	60	N	0700-0800	2285	0.5170	0.1630	0.0010	0.0920	0.0380	0.0500	0.0050	0.0020	0.0050	0.0260	0.0140	0.0100	0.0160	0.0000	0.0140	0.0470	-	-	100%	0.376	0.058	0.011	0.010
Kai Fuk Road	1017	Distributor	178.4	70	53	N	0800-0900	3054	0.5524	0.1798	0.0010	0.0809	0.0340	0.0450	0.0040	0.0010	0.0030	0.0150	0.0080	0.0060	0.0090	0.0000	0.0110	0.0500	-	-	100%	0.342	0.051	0.009	0.008
Kai Fuk Road	1017	Distributor	178.4	70	58	N	0900-1000	2686	0.4935	0.1618	0.0010	0.1279	0.0529	0.0699	0.0070	0.0010	0.0020	0.0100	0.0060	0.0040	0.0070	0.0000	0.0110	0.0450	-	-	100%	0.390	0.064	0.010	0.009
Kai Fuk Road	1017	Distributor	178.4	70	60	N	1000-1100	2415	0.4855	0.1532	0.0010	0.1411	0.0591	0.0781	0.0070	0.0010	0.0010	0.0070	0.0040	0.0030	0.0040	0.0000	0.0110	0.0440	-	-	100%	0.392	0.066	0.010	0.009

Kai Fuk Road	1017	Distributor	178.4	70	61	N	1100-1200	2282	0.4705	0.1481	0.0020	0.1481	0.0611	0.0811	0.0080	0.0010	0.0020	0.0100	0.0050	0.0040	0.0060	0.0000	0.0100	0.0430	-	-	100%	0.407	0.070	0.010	0.010
Kai Fuk Road	1017	Distributor	178.4	70	61	N	1200-1300	2180	0.4800	0.1510	0.0010	0.1340	0.0560	0.0740	0.0070	0.0010	0.0030	0.0150	0.0080	0.0060	0.0100	0.0000	0.0100	0.0440	-	-	100%	0.401	0.068	0.011	0.010
Kai Fuk Road	1017	Distributor	178.4	70	59	N	1300-1400	2609	0.3604	0.1361	0.0020	0.2282	0.0951	0.0911	0.0110	0.0010	0.0010	0.0060	0.0090	0.0060	0.0100	0.0000	0.0090	0.0340	-	-	100%	0.511	0.091	0.013	0.012
Kai Fuk Road	1017	Distributor	178.4	70	56	N	1400-1500	2933	0.3497	0.1313	0.0020	0.2415	0.1002	0.0962	0.0120	0.0010	0.0010	0.0040	0.0070	0.0050	0.0080	0.0000	0.0080	0.0331	-	-	100%	0.535	0.097	0.013	0.012
Kai Fuk Road	1017	Distributor	178.4	70	54	N	1500-1600	3072	0.3629	0.1366	0.0020	0.2164	0.0897	0.0867	0.0110	0.0010	0.0020	0.0090	0.0140	0.0100	0.0160	0.0000	0.0080	0.0349	-	-	100%	0.545	0.097	0.014	0.013
Kai Fuk Road	1017	Distributor	178.4	70	54	N	1600-1700	3153	0.3760	0.1450	0.0020	0.2010	0.0830	0.0800	0.0100	0.0010	0.0020	0.0100	0.0160	0.0110	0.0180	0.0000	0.0090	0.0360	-	-	100%	0.534	0.093	0.014	0.013
Kai Fuk Road	1017	Distributor	178.4	70	53	N	1700-1800	3223	0.4336	0.1668	0.0020	0.1548	0.0639	0.0619	0.0080	0.0010	0.0020	0.0100	0.0150	0.0110	0.0180	0.0000	0.0110	0.0410	-	-	100%	0.477	0.078	0.013	0.012
Kai Fuk Road	1017	Distributor	178.4	70	53	N	1800-1900	3312	0.5225	0.2002	0.0010	0.1011	0.0420	0.0400	0.0050	0.0010	0.0010	0.0050	0.0070	0.0050	0.0080	0.0000	0.0110	0.0501	-	-	100%	0.352	0.050	0.009	0.008
Kai Fuk Road	1017	Distributor	178.4	70	59	N	1900-2000	2782	0.5440	0.2050	0.0010	0.0860	0.0360	0.0340	0.0040	0.0010	0.0010	0.0040	0.0060	0.0050	0.0080	0.0000	0.0130	0.0520	-	-	100%	0.314	0.041	0.008	0.008
Kai Fuk Road	1017	Distributor	178.4	70	65	N	2000-2100	1987	0.5694	0.2138	0.0010	0.0689	0.0290	0.0280	0.0030	0.0020	0.0010	0.0030	0.0040	0.0030	0.0050	0.0000	0.0150	0.0539	-	-	100%	0.279	0.033	0.007	0.007
Kai Fuk Road	1017	Distributor	178.4	70	66	N	2100-2200	1774	0.5594	0.2108	0.0010	0.0789	0.0330	0.0320	0.0040	0.0020	0.0000	0.0020	0.0030	0.0020	0.0040	0.0000	0.0150	0.0529	-	-	100%	0.288	0.035	0.007	0.007
Kai Fuk Road	1017	Distributor	178.4	70	66	N	2200-2300	1690	0.5834	0.2198	0.0010	0.0589	0.0240	0.0240	0.0030	0.0020	0.0000	0.0020	0.0040	0.0020	0.0040	0.0000	0.0160	0.0559	-	-	100%	0.264	0.029	0.007	0.006
Kai Fuk Road	1017	Distributor	178.4	70	68	N	2300-0000	1398	0.5834	0.2198	0.0010	0.0589	0.0240	0.0240	0.0030	0.0020	0.0000	0.0020	0.0040	0.0020	0.0040	0.0000	0.0160	0.0559	-	-	100%	0.263	0.029	0.007	0.006
Kwung Tong Bypass	3072+3073	Distributor	478.2	70	68	N	0000-0100	1295	0.6206	0.1113	0.0010	0.0784	0.0325	0.0290	0.0015	0.0120	0.0010	0.0040	0.0060	0.0045	0.0075	0.0010	0.0305	0.0594	-	-	100%	0.323	0.038	0.011	0.010
Kwung Tong Bypass	3072+3073	Distributor	478.2	70	68	N	0100-0200	930	0.6206	0.1113	0.0010	0.0784	0.0325	0.0290	0.0015	0.0120	0.0010	0.0040	0.0060	0.0045	0.0075	0.0010	0.0305	0.0594	-	-	100%	0.323	0.038	0.011	0.010
Kwung Tong Bypass	3072+3073	Distributor	478.2	70	68	N	0200-0300	728	0.6206	0.1113	0.0010	0.0784	0.0325	0.0290	0.0015	0.0120	0.0010	0.0040	0.0060	0.0045	0.0075	0.0010	0.0305	0.0594	-	-	100%	0.323	0.038	0.011	0.010
Kwung Tong Bypass	3072+3073	Distributor	478.2	70	68	N	0300-0400	686	0.3955	0.0710	0.0020	0.1775	0.0735	0.0645	0.0025	0.0090	0.0050	0.0245	0.0390	0.0275	0.0455	0.0010	0.0240	0.0380	-	-	100%	0.582	0.097	0.020	0.018
Kwung Tong Bypass	3072+3073	Distributor	478.2	70	68	N	0400-0500	611	0.5155	0.0939	0.0010	0.0739	0.0305	0.0465	0.0015	0.0100	0.0105	0.0529	0.0285	0.0205	0.0335	0.0010	0.0335	0.0470	-	-	100%	0.475	0.071	0.017	0.016
Kwung Tong Bypass	3072+3073	Distributor	478.2	70	68	N	0500-0600	799	0.5155	0.0939	0.0010	0.0739	0.0305	0.0465	0.0015	0.0100	0.0105	0.0529	0.0285	0.0205	0.0335	0.0010	0.0335	0.0470	-	-	100%	0.475	0.071	0.017	0.016
Kwung Tong Bypass	3072+3073	Distributor	478.2	70	68	N	0600-0700	1597	0.5155	0.0939	0.0010	0.0739	0.0305	0.0465	0.0015	0.0100	0.0105	0.0529	0.0285	0.0205	0.0335	0.0010	0.0335	0.0470	-	-	100%	0.475	0.071	0.017	0.016
Kwung Tong Bypass	3072+3073	Distributor	478.2	70	60	N	0700-0800	4040	0.5155	0.0939	0.0010	0.0739	0.0305	0.0465	0.0015	0.0100	0.0105	0.0529	0.0285	0.0205	0.0335	0.0010	0.0335	0.0470	-	-	100%	0.482	0.072	0.017	0.016
Kwung Tong Bypass	3072+3073	Distributor	478.2	70	53	N	0800-0900	5136	0.5777	0.1059	0.0010	0.0685	0.0285	0.0435	0.0015	0.0080	0.0060	0.0310	0.0170	0.0115	0.0195	0.0005	0.0270	0.0530	-	-	100%	0.410	0.060	0.013	0.012
Kwung Tong Bypass	3072+3073	Distributor	478.2	70	58	N	0900-1000	4407	0.5285	0.0966	0.0010	0.1111	0.0455	0.0701	0.0020	0.0080	0.0045	0.0220	0.0120	0.0085	0.0140	0.0005	0.0275	0.0480	-	-	100%	0.441	0.070	0.014	0.013
Kwung Tong Bypass	3072+3073	Distributor	478.2	70	60	N	1000-1100	3944	0.5240	0.0952	0.0010	0.1232	0.0511	0.0777	0.0025	0.0080	0.0030	0.0150	0.0080	0.0060	0.0095	0.0005	0.0276	0.0476	-	-	100%	0.435	0.069	0.013	0.012
Kwung Tong Bypass	3072+3073	Distributor	478.2	70	61	N	1100-1200	3771	0.5022	0.0915	0.0010	0.1279	0.0530	0.0805	0.0025	0.0080	0.0045	0.0220	0.0115	0.0080	0.0140	0.0005	0.0270	0.0460	-	-	100%	0.458	0.075	0.014	0.013
Kwung Tong Bypass	3072+3073	Distributor	478.2	70	61	N	1200-1300	3664	0.5030	0.0920	0.0010	0.1135	0.0475	0.0715	0.0025	0.0070	0.0065	0.0330	0.0180	0.0125	0.0210	0.0005	0.0245	0.0460	-	-	100%	0.459	0.075	0.015	0.013
Kwung Tong Bypass	3072+3073	Distributor	478.2	70	59	N	1300-1400	4064	0.3422	0.0614	0.0030	0.2712	0.1129	0.0989	0.0045	0.0060	0.0020	0.0090	0.0140	0.0100	0.0165	0.0000	0.0155	0.0330	-	-	100%	0.578	0.105	0.016	0.015
Kwung Tong Bypass	3072+3073	Distributor	478.2	70	56	N	1400-1500	4572	0.3315	0.0596	0.0030	0.2864	0.1187	0.1042	0.0045	0.0060	0.0010	0.0070	0.0110	0.0080	0.0130	0.0000	0.0145	0.0315	-	-	100%	0.597	0.110	0.016	0.015
Kwung Tong Bypass	3072+3073	Distributor	478.2	70	54	N	1500-1600	4788	0.3435	0.0620	0.0025	0.2570	0.1065	0.0935	0.0040	0.0050	0.0030	0.0140	0.0215	0.0155	0.0255	0.0000	0.0135	0.0330	-	-	100%	0.619	0.114	0.017	0.016
Kwung Tong Bypass	3072+3073	Distributor	478.2	70	53	N	1600-1700	4898	0.3565	0.0640	0.0025	0.2390	0.0990	0.0870	0.0040	0.0060	0.0030	0.0160	0.0255	0.0175	0.0295	0.0000	0.0165	0.0340	-	-	100%	0.629	0.113	0.018	0.017
Kwung Tong Bypass	3072+3073	Distributor	478.2	70	53	N	1700-1800	4869	0.4228	0.0760	0.0020	0.1899	0.0790	0.0690	0.0035	0.0075	0.0030	0.0160	0.0245	0.0175	0.0290	0.0005	0.0200	0.0400	-	-	100%	0.569	0.097	0.017	0.016
Kwung Tong Bypass	3072+3073	Distributor	478.2	70	53	N	1800-1900	4731	0.5400	0.0970	0.0010	0.1305	0.0540	0.0475	0.0020	0.0085	0.0020	0.0080	0.0125	0.0085	0.0145	0.0005	0.0220	0.0515	-	-	100%	0.423	0.064	0.013	0.012
Kwung Tong Bypass	3072+3073	Distributor	478.2	70	59	N	1900-2000	3956	0.5649	0.1014	0.0010	0.1119	0.0465	0.0410	0.0020	0.0100	0.0010	0.0070	0.0115	0.0080	0.0135	0.0010	0.0255	0.0539	-	-	100%	0.384	0.054	0.012	0.011
Kwung Tong Bypass	3072+3073	Distributor	478.2	70	65	N	2000-2100	2780	0.6006	0.1078	0.0010	0.0919	0.0379	0.0334	0.0015	0.0110	0.0010	0.0050	0.0075	0.0050	0.0090	0.0010	0.0290	0.0574	-	-	100%	0.342	0.043	0.011	0.010
Kwung Tong Bypass	3072+3073	Distributor	478.2	70	66	N	2100-2200	2490	0.5896	0.1058	0.0010	0.1033	0.0429	0.0374	0.0020	0.0110	0.0010	0.0035	0.0055	0.0040	0.0065	0.0010	0.0290	0.0564	-	-	100%	0.347	0.045	0.011	0.010
Kwung Tong Bypass	3072+3073	Distributor	478.2	70	66	N	2200-2300	2348	0.6206	0.1113	0.0010	0.0784	0.0325	0.0290	0.0015	0.0120	0.0010	0.0040	0.0060	0.0045	0.0075	0.0010	0.0305	0.0594	-	-	100%	0.324	0.038	0.011	0.010
Kwung Tong Bypass	3072+3073	Distributor	478.2	70	68	N	2300-0000	1943	0.6206	0.1113	0.0010	0.0784	0.0325	0.0290	0.0015	0.0120	0.0010	0.0040	0.0060	0.0045	0.0075	0.0010	0.0305	0.0594	-	-	100%	0.323	0.038	0.011	0.010
Road_A	3077+3078	Distributor	604.7	80	76	N	0000-0100	1152	0.6772	0.1542	0.0000	0.0460	0.0190	0.0265	0.0015	0.0000	0.0000	0.0020	0.0030	0.0020	0.0040	0.0000	0.0000	0.0646	-	-	100%	0.176	0.024	0.004	0.003
Road_A	3077+3078	Distributor	604.7	80	76	N	0100-0200	827	0.6772	0.1542	0.0000	0.0460	0.0190	0.0265	0.0015	0.0000	0.0000	0.0020	0.0030	0.0020	0.0040	0.0000	0.0000	0.0646	-	-	100%	0.176	0.024	0.004	0.003
Road_A	3077+3078	Distributor	604.7	80	76	N	0200-0300	647	0.6772	0.1542	0.0000	0.0460	0.0190	0.0265	0.0015	0.0000	0.0000	0.0020	0.0030	0.0020	0.0040	0.0000	0.0000	0.0646	-	-	100%	0.176	0.024	0.004	0.003
Road_A	3077+3078	Distributor	604.7	80	75	N	0300-0400	523	0.5050	0.1144	0.0010	0.1209	0.0500	0.0684	0.0040	0.0000	0.0030	0.0155	0.0240	0.0170	0.0285	0.0000	0.0000	0.0485	-	-	100%	0.392	0.073	0.011	0.010
Road_A	3077+3078	Distributor	604.7	80	75	N	0400-0500	492	0.5823	0.1031	0.0005	0.0750	0.0310	0.0625	0.0065	0.0000	0.0065	0.0310	0.0170	0.0120	0.0195	0.0000	0.0000	0.0530	-	-	100%	0.322	0.060	0.009	0.008
Road_A	3077+3078	Distributor	604.7	80	75	N	0500-0600	644	0.5823	0.1031	0.0005	0.0750	0.0310	0.0625	0.0065	0.0000	0.0065	0.0310	0.0170	0.0120	0.0195	0.0000	0.0000	0.0530	-	-	100%	0.322	0.060	0.009	0.008
Road_A	3077+3078	Distributor	604.7	80	75	N	0600-0700	1288	0.5823	0.1031	0.0005	0.0750	0.0310	0.0625	0.0065	0.0000	0.0065	0.0310	0.0170	0.0120	0.0195	0.0000	0.0000	0.0530	-	-	100%	0.322	0.060	0.009	0.008
Road_A	3077+3078	Distributor	604.7	80	75	N	0700-0800	3258	0.5823	0.1031	0.0005	0.0750	0.0310	0.0625	0.0065	0.0000	0.0065	0.0310	0.0170	0.0120	0.0195	0.0000	0.0000	0.0530	-	-	100%	0.322	0.060	0.009	0.008
Road_A	3077+3078	Distributor	604.7	80	73	N	0800-0900	4704	0.5863	0.1646	0.0005	0.0615	0.0255	0.0515	0.0055	0.0000	0.0035	0.0190	0.0100	0.0070	0.0115	0.0000	0.0000	0.0535	-	-	100%	0.274	0.046	0.007	0.006
Road_A	3077+3078	Distributor	604.7	80	75	N	0900-1000	4134	0.5265	0.1622	0.0010	0.0956	0.0395	0.0806	0.0085	0.0000	0.0030	0.0140	0.0075	0.0055	0.0085	0.0000	0.0000	0.0475	-	-	100%	0.333	0.062	0.008	0.007
Road_A	3077+3078	Distributor	604.7	80	75	N	1000-1100	3432	0.5492	0.1054	0.0015	0.1149	0.0475	0.0970	0.0105	0.0000	0.0020	0.0085	0.0045	0.0035	0.0055	0.0000	0.0000	0.0500	-	-	100%	0.343	0.068	0.008	0.008
Road_A	3077+3078	Distributor	604.7	80	75	N	1100-1200	3208	0.5365	0.0950	0.0015	0.1210	0.0500	0.1025	0.0115	0.0000	0.0025	0.0120	0.0065	0.0045	0.0075	0.0000	0.0000	0.0490	-	-	100%	0.364	0.074	0.009	0.009
Road_A	3077+3078	Distributor	604.7	80	75	N	1200-1300	3083	0.5435	0.0960	0.0015	0.1100	0.0455	0.0930	0.0100	0.0000	0.0035	0.0185	0.0100	0.0070	0.0120	0.0000	0.0000	0.0495	-	-	100%	0.360	0.072	0.010	0.009
Road_A	3077+3078	Distributor	604.7	80	75	N	1300-1400	3046	0.4455	0.1005	0.0020	0.1885	0.0780	0.1055	0.0055	0.0000	0.0010	0.0055	0.0085	0.0065	0.0105	0.0000	0.0000	0.0425	-	-	100%	0.422	0.084	0.010	0.010
Road_A	3077+3078	Distributor	604.7	80	75	N	1400-1500	3414	0.4332	0.0975	0.0020	0.1996	0.0825	0.1116	0.0055	0.0000	0.0010	0.0045	0.0075	0.0050	0.0085	0.0000	0.0000	0.0415	-	-	100%	0.431	0.087	0.010	0.010
Road_A	3077+3078	Distributor	604.7	80	75	N	1500-1600	3586	0.4472	0.1006	0.0020	0.1786	0.0735	0.0995	0.0055	0.0000	0.0020	0.0085	0.0140	0.0095	0.0160	0.0000	0.0000	0.0430	-	-	100%	0.429	0.085	0.011	0.010
Road_A	3077+3078	Distributor	604.7	80	75	N	1600-1700	4008	0.4362	0.1571	0.0020	0.1521	0.0625	0.0850	0.0045	0.0000	0.0020	0.0105	0.0160	0.0115	0.0190	0.0000	0.0000	0.0415	-	-	100%	0.414	0.077	0.011	0.010
Road_A	3077+3078	Distributor	604.7	80	73	N	1700-1800	4139	0.4952	0.1684	0.0010	0.1158	0.0481	0.0657	0.0030	0.0000	0.0020	0.0095	0.0155	0.0105	0.0180	0.0000	0.0000	0.0471	-	-	100%	0.355	0.063	0.009	0.008
Road_A	3077+3078	Distributor	604.7	80	73	N	1800-1900	4353	0.5808	0.1856	0.0010	0.0735	0.0305	0.0420	0.0025	0.0000	0.0010	0.0050	0.0080	0.0055	0.0095	0.0000	0.0000	0.0550	-	-	100%	0.256	0.040	0.006	0.005
Road_A	3077+3078	Distributor	604.7	80	76	N	1900-2000	3411	0.6368	0.1446	0.0010	0.0675	0.0275	0.0380	0.0020	0.0000	0.0010	0.0040	0.0060	0.0040	0.0070	0.0000	0.0000	0.0605	-	-	100%	0.221	0.035	0.005	0.005
Road_A	3077+3078	Distributor	604.7	80	76	N	2000-2100	2450	0.6617	0.1504	0.0010	0.0540	0.0225	0.0305	0.0015	0.0000	0.0005	0.0030	0.0040	0.0030	0.0050	0.0000	0.0000	0.0630	-	-	100%	0.193	0.028	0.004	0.004
Road_A	3077+3078	Distributor	604.7	80	76	N	2100-2200	2179	0.6540	0.1485	0.0010	0.0615	0.0255	0.0350	0.0015	0.0000	0.0000	0.0020	0.0030	0.0020	0.0035	0.0000	0.0000	0.0625	-	-	100%	0.198	0.030	0.004	0.004
Road_A	3077+3078	Distributor	604.7	80	76	N	2200-2300	2087	0.6772	0.1542	0.0000	0.0460	0.0190	0.0265	0.0015	0.0000	0.0000	0.0020	0.0030	0.0020	0.0040	0.0000	0.0000	0.0646	-	-	100%	0.176	0.024	0.004	0.003
Road_A	3077+3078	Distributor	604.7	80	76	N	2300-0000	1727	0.6772	0.1542	0.0000	0.0460	0.0190	0.0265	0.0015	0.0000	0.0000	0.0020	0.0030	0.0020	0.0040	0.0000	0.0000	0.0646	-	-	100%	0.176	0.024	0.004	0.003
Road_B	3081	Distributor	77.9	50	47	Y	0000-0100	8	0.3846	0.2078	0.0020	0.2138	0.0889	0.0430	0.0040	0.0000	0.0010	0.0030	0.0050	0.0040	0.0060	0.0000	0.0000	0.0370	-	-	100%	0.624	0.102	0.013	0.011
Road_B	3081	Distributor	77.9	50	48	Y	0100-0200	5	0.3846	0.2078	0.0020	0.2138	0.0889	0.0430	0.0040	0.0000	0.0010	0.0030	0.0050	0.0040	0.0060	0.0000	0.0000	0.0370	-	-	100%	0.618	0.101	0.012	0.011
Road_B	3081	Distributor	77.9	50	50	Y	0200-0300	4	0.3846	0.2078	0.0020	0.2138	0.0889	0.0430	0.0040	0.0000	0.0010	0.0030	0.0050	0.0040	0.0060	0.0000	0.0000	0.0370	-	-	100%	0.606	0.099	0.012	0.011
Road_B	3081	Distributor	77.9	50	50	Y	0300-0400	5	0.1882	0.1011	0.0040	0.3694	0.1532	0.0751	0.0070	0.0000	0.0030	0.0150	0.0230	0.0160	0.0270	0.0000	0.0000	0.0180	-	-	100%	0.990	0.189	0.019	0.018
Road_B	3081	Distributor	77.9	50	50	Y	0400-0500	10	0.5245	0.3117	0.0000	0.0430	0.0180	0.0130	0.0010	0.0000	0.0030	0.0150	0.0080	0.0060	0.0090	0.0000	0.0000	0.0480	-	-	100%	0.407	0.045	0.009	0.008
Road_B	3081	Distributor	77.9	50	50	Y	0500-0600	13	0.5245	0.3117	0.0000	0.0430	0.0180	0.0130	0.0010	0.0000	0.0030	0.0150	0.0080	0.0060	0.0090	0.0000	0.0000	0.0480	-	-	100%	0.407	0.045	0.009	0.008
Road_B	3081	Distributor	77.9	50	46	Y	0600-0700	27	0.5245	0.3117	0.0000	0.0430	0.0180	0.0130	0.0010	0.0000	0.0030	0.0150	0.0080	0.0060	0.0090	0.0000	0.0000	0.0480	-	-	100%	0.421	0.046	0.009	0.009
Road_B	3081	Distributor	77.9	50	43	Y	0700-0800	67	0.5245	0.3117	0.0000	0.0430	0.0180	0.0130	0.0010	0.0000	0.0030	0.0150	0.0080	0.0060	0.0090	0.0000	0.0000	0.0480	-	-	100%	0.433	0.048	0.010	0.009
Road_B	3081	Distributor	77.9	50	40	Y	0800-0900	94	0.5370	0.3280	0.0000	0.0370	0.0150	0.0110	0.0010	0.0000	0.0020	0.0080	0.0040	0.0030	0.0050	0.0000	0.0000	0.0490	-	-	100%	0.398	0.037	0.009	0.008
Road_B	3081	Distributor	77.9	50	42	Y	0900-1000	77	0.5125	0.3157	0.0010	0.0619	0.0260	0.0180	0.0020	0.0000	0.0010	0.0060	0.0030	0.0020	0.0040	0.0000	0.0000	0.0470	-	-	100%	0.428	0.047	0.009	0.008
Road_B	3081	Distributor	77.9	50	42	Y	1000-1100	68	0.5130	0.3064	0.0010	0.0699	0.0289	0.0200	0.0020	0.0000	0.0010	0.0040	0.0020	0.0020	0.0030	0.0000	0.0000	0.0469	-	-	100%	0.429	0.048	0.009	0.008
Road_B	3081	Distributor	77.9	50	43	Y	1100-1200	63	0.5070	0.3010	0.0010	0.0740	0.0310	0.0220	0.0020	0.0000	0.0010	0.0060	0.0030	0.0020	0.0040	0.0000	0.0000	0.0460	-	-	100%	0.442	0.052	0.009	0.008
Road_B	3081	Distributor	77.9	50	43	Y	1200-1300	61	0.5090	0.3030	0.0010	0.0670	0.0280	0.0190	0.0020	0.0000	0.0020	0.0090	0.0050	0.0030	0.0060	0.0000	0.0000	0.0460	-	-	100%	0.445	0.052	0.010	0.009
Road_B	3081	Distributor	77.9	50	43	Y	1300-1400	38	0.1320	0.0720	0.0050	0.4600	0.1910	0.0930	0.0090	0.0000	0.0010	0.0040	0.0070	0.0050	0.0080	0.0000	0.0000	0.0130	-	-	100%	1.060	0.209	0.019	0.018
Road_B	3081	Distributor	77.9	50	42	Y	1400-1500	44	0.1250	0.0670	0.0050	0.4720	0.1950	0.0960	0.0090	0.0000	0.0010	0.0030	0.0050	0.0040	0.0060	0.0000	0.0000	0.0120	-	-	100%	1.075	0.213	0.019	0.018
Road_B	3081	Distributor	77.9	50	41	Y	1500-1600	44	0.1360	0.0740	0.0050	0.4470	0.1850	0.0910	0.0090	0.0000	0.0010	0.0070	0.0110	0.0080	0.0130	0.0000	0.0000	0.0130	-	-	100%	1.109	0.217	0.021	0.019
Road_B	3081	Distributor	77.9	50	41	Y	1600-1700	43	0.1473	0.0832	0.0040	0.4309	0.1784	0.0872	0.0080	0.0000	0.0020	0.0080	0.0130	0.0090	0.0150	0.0000	0.0000	0.0140	-	-	100%	1.095	0.213	0.020	0.019
Road_B	3081	Distributor	77.9	50	41	Y	1700-1800	39	0.1944	0.1092	0.0040	0.3808	0.1573	0.0772	0.0070	0.0000	0.0020	0.0090	0.0140	0.0100	0.0170	0.0000	0.0000	0.0180	-	-	100%	1.028	0.195	0.020	0.018
Road_B	3081	Distributor	77.9	50	41	Y	1800-1900	33	0.2860	0.1600	0.0030	0.3020	0.1250	0.0610	0.0060	0.0000	0.0010	0.0050	0.0080	0.0060	0.0100	0.0000	0.0000	0.0270	-	-	100%	0.844	0.151	0.016	0.015
Road_B	3081	Distributor	77.9	50	42	Y	1900-2000	26	0.3170	0.1710	0.0030	0.2750	0.1140	0.0560	0.0050	0.0000	0.0010	0.0050	0.0080	0.0060	0.0090	0.0000	0.0000	0.0300	-	-	100%	0.783	0.138	0.015	0.014
Road_B	3081	Distributor	77.9	50	44	Y	2000-2100	17	0.3576	0.1928	0.0020	0.2388	0.0989	0.0490	0.0050	0.0000	0.0010	0.0040	0.0060	0.0040	0.0070	0.0000	0.0000	0.0340	-	-	100%	0.694	0.117	0.014	0.013
Road_B	3081	Distributor	77.9	50	44	Y	2100-2200	16	0.3390	0.1830	0.0030	0.2610	0.1080	0.0530	0.0050	0.0000	0.0010	0.0030	0.0040	0.0030	0.0050	0.0000	0.0000	0.0320	-	-	100%	0.710	0.122	0.014	0.013
Road_B	3081	Distributor	77.9	50	45	Y	2200-2300	14	0.3846	0.2078	0.0020	0.2138	0.0889	0.0430	0.0040	0.0000	0.0010	0.0030	0.0050	0.0040	0.0060	0.0000	0.0000	0.0370	-	-	100%	0.637	0.104	0.013	0.012
Road_B	3081	Distributor	77.9	50	45	Y	2300-0000	11	0.3846	0.2078	0.0020	0.2138	0.0889	0.0430	0.0040	0.0000	0.0010	0.0030	0.0050	0.0040	0.0060	0.0000	0.0000	0.0370	-	-	100%	0.637	0.104	0.013	0.012
Road_C	4010	Distributor	230.3	50	47	Y	0000-0100	136	0.6264	0.2378	0.0000	0.0410	0.0170	0.0070	0.0010	0.0000	0.0000	0.0020	0.0030	0.0020	0.0030	0.0000	0.0000	0.0599	-	-	100%	0.315	0.029	0.009	0.008
Road_C	4010	Distributor	230.3	50	48	Y	0100-0200	98	0.6264	0.2378	0.0000	0.0410	0.0170	0.0070	0.0010	0.0000	0.0000	0.0020	0.0030	0.0020	0.0030	0.0000	0.0000	0.0599	-	-	100%	0.312	0.028	0.009	0.008
Road_C	4010	Distributor	230.3	50	50	Y	0200-0300	77	0.6264	0.2378	0.0000	0.0410	0.0170	0.0070	0.0010	0.0000	0.0000	0.0020	0.0030	0.0020	0.0030	0.0000	0.0000	0.0599	-	-	100%	0.308	0.028	0.009	0.008
Road_C	4010	Distributor	230.3	50	50	Y	0300-0400	57	0.5020	0.1910	0.0010	0.1150	0.0480	0.0190	0.0020	0.0000	0.0030	0.0130	0.0200	0.0140	0.0240	0.0000	0.0000	0.0480	-	-	100%	0.567	0.084	0.014	0.012
Road_C	4010	Distributor	230.3	50	50	Y	0400-0500	70	0.5120	0.2310	0.0010	0.0790	0.0330	0.0140	0.0010	0.0000	0.0060	0.0300	0.0160	0.0110	0.0190	0.0000	0.0000	0.0470	-	-	100%	0.506	0.069	0.012	0.011
Road_C	4010	Distributor	230.3	50	50	Y	0500-0600	91	0.5120	0.2310	0.0010	0.0790	0.0330	0.0140	0.0010	0.0000	0.0060	0.0300	0.0160	0.0110	0.0190	0.0000	0.0000	0.0470	-	-	100%	0.506	0.069	0.012	0.011
Road_C	4010	Distributor	230.3	50	46	Y	0600-0700	182	0.5120	0.2310	0.0010	0.0790	0.0330	0.0140	0.0010	0.0000	0.0060	0.0300	0.0160	0.0110	0.0190	0.0000	0.0000	0.0470	-	-	100%	0.525	0.072	0.012	0.011
Road_C	4010	Distributor	230.3	50	43	Y	0700-0800	460	0.5120	0.2310	0.0010	0.0790	0.0330	0.0140	0.0010	0.0000	0.0060	0.0300	0.0160	0.0110	0.0190	0.0000	0.0000	0.0470	-	-	100%	0.540	0.074	0.013	0.012
Road_C	4010	Distributor	230.3	50	40	Y	0800-0900	622	0.5410	0.2520	0.0010	0.0690	0.0290	0.0120	0.0010	0.0000	0.0030	0.0170	0.0090	0.0060	0.0110	0.0000	0.0000	0.0490	-	-	100%	0.468	0.057	0.011	0.010
Road_C	4010	Distributor	230.3	50	42	Y	0900-1000	528	0.5015	0.2358	0.0010	0.1129	0.0470	0.0200	0.0020	0.0000	0.0020	0.0120	0.0070	0.0050	0.0080	0.0000	0.0000	0.0460	-	-	100%	0.503	0.068	0.011	0.010
Road_C	4010	Distributor	230.3	50	42	Y	1000-1100	467	0.5005	0.2272	0.0010	0.1261	0.0521	0.0230	0.0020	0.0000	0.0020	0.0080	0.0040	0.0030	0.0050	0.0000	0.0000	0.0460	-	-	100%	0.494	0.068	0.011	0.010
Road_C	4010	Distributor	230.3	50	43	Y	1100-1200	439	0.4875	0.2202	0.0010	0.1331	0.0551	0.0240	0.0020	0.0000	0.0020	0.0120	0.0060	0.0050	0.0080	0.0000	0.0000	0.0440	-	-	100%	0.524	0.075	0.012	0.011
Road_C	4010	Distributor	230.3	50	43	Y	1200-1300	425	0.4900	0.2210	0.0010	0.1190	0.0490	0.0220	0.0020	0.0000	0.0040	0.0180	0.0100	0.0070	0.0120	0.0000	0.0000	0.0450	-	-	100%	0.541	0.077	0.012	0.011
Road_C	4010	Distributor	230.3	50	43	Y	1300-1400	324	0.4565	0.1738	0.0020	0.1848	0.0769	0.0310	0.0030	0.0000	0.0010	0.0050	0.0080	0.0050	0.0090	0.0000	0.0000	0.0440	-	-	100%	0.593	0.093	0.013	0.012
Road_C	4010	Distributor	230.3	50	42	Y	1400-1500	360	0.4470	0.1700	0.0020	0.1980	0.0820	0.0330	0.0030	0.0000	0.0010	0.0040	0.0060	0.0040	0.0070	0.0000	0.0000	0.0430	-	-	100%	0.602	0.095	0.013	0.012
Road_C	4010	Distributor	230.3	50	41	Y	1500-1600	383	0.4571	0.1737	0.0020	0.1747	0.0729	0.0289	0.0030	0.0000	0.0020	0.0080	0.0120	0.0080	0.0140	0.0000	0.0000	0.0439	-	-	100%	0.632	0.099	0.014	0.013
Road_C	4010	Distributor	230.3	50	41	Y	1600-1700	399	0.4655	0.1828	0.0020	0.1598	0.0659	0.0270	0.0020	0.0000	0.0020	0.0090	0.0140	0.0100	0.0160	0.0000	0.0000	0.0440	-	-	100%	0.626	0.097	0.014	0.013
Road_C	4010	Distributor	230.3	50	41	Y	1700-1800	427	0.5140	0.2006	0.0010	0.1178	0.0489	0.0200	0.0020	0.0000	0.0020	0.0080	0.0130	0.0090	0.0150	0.0000	0.0000	0.0489	-	-	100%	0.553	0.079	0.013	0.012
Road_C	4010	Distributor	230.3	50	41	Y	1800-1900	467	0.5814	0.2258	0.0010	0.0719	0.0300	0.0120	0.0010	0.0000	0.0010	0.0040	0.0060	0.0040	0.0070	0.0000	0.0000	0.0549	-	-	100%	0.412	0.048	0.011	0.010
Road_C	4010	Distributor	230.3	50	42	Y	1900-2000	396	0.5990	0.2280	0.0010	0.0610	0.0250	0.0100	0.0010	0.0000	0.0010	0.0030	0.0050	0.0030	0.0060	0.0000	0.0000	0.0570	-	-	100%	0.380	0.041	0.010	0.009
Road_C	4010	Distributor	230.3	50	44	Y	2000-2100	287	0.6176	0.2352	0.0000	0.0480	0.0200	0.0080	0.0010	0.0000	0.0000	0.0020	0.0030	0.0020	0.0040	0.0000	0.0000	0.0591	-	-	100%	0.338	0.033	0.009	0.008
Road_C	4010	Distributor	230.3	50	44	Y	2100-2200	255	0.6114	0.2328	0.0010	0.0549	0.0230	0.0090	0.0010	0.0000	0.0000	0.0020	0.0020	0.0020	0.0030	0.0000	0.0000	0.0579	-	-	100%	0.342	0.034	0.009	0.008
Road_C	4010	Distributor	230.3	50	45	Y	2200-2300	247	0.6264	0.2378	0.0000	0.0410	0.0170	0.0070	0.0010	0.0000	0.0000	0.0020	0.0030	0.0020	0.0030	0.0000	0.0000	0.0599	-	-	100%	0.320	0.029	0.009	0.008
Road_C	4010	Distributor	230.3	50	45	Y	2300-0000	204	0.6264	0.2378	0.0000	0.0410	0.0170	0.0070	0.0010	0.0000	0.0000	0.0020	0.0030	0.0020	0.0030	0.0000	0.0000	0.0599	-	-	100%	0.320	0.029	0.009	0.008
Road_D	4011	Distributor	24.9	50	47	Y	0000-0100	120	0.6320	0.2390	0.0000	0.0370	0.0150	0.0060	0.0010	0.0000	0.0000	0.0020	0.0030	0.0020	0.0030	0.0000	0.0000	0.0600	-	-	100%	0.308	0.027	0.009	0.008
Road_D	4011	Distributor	24.9	50	48	Y	0100-0200	86	0.6320	0.2390	0.0000	0.0370	0.0150	0.0060	0.0010	0.0000	0.0000	0.0020	0.0030	0.0020	0.0030	0.0000	0.0000	0.0600	-	-	100%	0.305	0.027	0.009	0.008
Road_D	4011	Distributor	24.9	50	50	Y	0200-0300	67	0.6320	0.2390	0.0000	0.0370	0.0150	0.0060	0.0010	0.0000	0.0000	0.0020	0.0030	0.0020	0.0030	0.0000	0.0000	0.0600	-	-	100%	0.301	0.026	0.009	0.008
Road_D	4011	Distributor	24.9	50	50	Y	0300-0400	50	0.5120	0.1936	0.0010	0.1068	0.0439	0.0180	0.0020	0.0000	0.0030	0.0130	0.0200	0.0140	0.0240	0.0000	0.0000	0.0489	-	-	100%	0.555	0.081	0.013	0.012
Road_D	4011	Distributor	24.9	50	50	Y	0400-0500	52	0.5195	0.2372	0.0010	0.0761	0.0310	0.0130	0.0010	0.0000	0.0050	0.0270	0.0150	0.0100	0.0170	0.0000	0.0000	0.0470	-	-	100%	0.485	0.065	0.012	0.010
Road_D	4011	Distributor	24.9	50	50	Y	0500-0600	68	0.5195	0.2372	0.0010	0.0761	0.0310	0.0130	0.0010	0.0000	0.0050	0.0270	0.0150	0.0100	0.0170	0.0000	0.0000	0.0470	-	-	100%	0.485	0.065	0.012	0.010
Road_D	4011	Distributor	24.9	50	46	Y	0600-0700	135	0.5195	0.2372	0.0010	0.0761	0.0310	0.0130	0.0010	0.0000	0.0050	0.0270	0.0150	0.0100	0.0170	0.0000	0.0000	0.0470	-	-	100%	0.503	0.067	0.012	0.011
Road_D	4011	Distributor	24.9	50	43	Y	0700-0800	343	0.5195	0.2372	0.0010	0.0761	0.0310	0.0130	0.0010	0.0000	0.0050	0.0270	0.0150	0.0100	0.0170	0.0000	0.0000	0.0470	-	-	100%	0.518	0.069	0.012	0.011
Road_D	4011	Distributor	24.9	50	40	Y	0800-0900	466	0.5450	0.2560	0.0010	0.0660	0.0270	0.0120	0.0010	0.0000	0.0030	0.0150	0.0080	0.0060	0.0100	0.0000	0.0000	0.0500	-	-	100%	0.456	0.054	0.011	0.010
Road_D	4011	Distributor	24.9	50	42	Y	0900-1000	393	0.5085	0.2402	0.0010	0.1081	0.0450	0.0190	0.0020	0.0000	0.0020	0.0110	0.0060	0.0040	0.0070	0.0000	0.0000	0.0460	-	-	100%	0.486	0.064	0.011	0.010
Road_D	4011	Distributor	24.9	50	42	Y	1000-1100	349	0.5050	0.2320	0.0010	0.1220	0.0500	0.0210	0.0020	0.0000	0.0010	0.0080	0.0040	0.0030	0.0050	0.0000	0.0000	0.0460	-	-	100%	0.485	0.065	0.011	0.010
Road_D	4011	Distributor	24.9	50	43	Y	1100-1200	328	0.4935	0.2252	0.0010	0.1281	0.0531	0.0220	0.0020	0.0000	0.0020	0.0110	0.0060	0.0040	0.0070	0.0000	0.0000	0.0450	-	-	100%	0.507	0.070	0.011	0.010
Road_D	4011	Distributor	24.9	50	43	Y	1200-1300	317	0.4965	0.2268	0.0010	0.1149	0.0480	0.0200	0.0020	0.0000	0.0030	0.0170	0.0090	0.0060	0.0110	0.0000	0.0000	0.0450	-	-	100%	0.523	0.073	0.012	0.011
Road_D	4011	Distributor	24.9	50	43	Y	1300-1400	278	0.4705	0.1778	0.0020	0.1728	0.0719	0.0290	0.0030	0.0000	0.0010	0.0050	0.0080	0.0050	0.0090	0.0000	0.0000	0.0450	-	-	100%	0.575	0.089	0.013	0.012

Road_D	4011	Distributor	24.9	50	42	Y	1400-1500	309	0.4620	0.1740	0.0020	0.1850	0.0770	0.0310	0.0030	0.0000	0.0010	0.0040	0.0060	0.0040	0.0070	0.0000	0.0000	0.0440	-	-	100%	0.583	0.091	0.013	0.012
Road_D	4011	Distributor	24.9	50	41	Y	1500-1600	328	0.4710	0.1780	0.0020	0.1630	0.0680	0.0270	0.0020	0.0000	0.0020	0.0080	0.0120	0.0080	0.0140	0.0000	0.0000	0.0450	-	-	100%	0.610	0.094	0.014	0.013
Road_D	4011	Distributor	24.9	50	41	Y	1600-1700	345	0.4776	0.1864	0.0020	0.1486	0.0618	0.0249	0.0020	0.0000	0.0020	0.0090	0.0140	0.0100	0.0160	0.0000	0.0000	0.0459	-	-	100%	0.609	0.093	0.014	0.013
Road_D	4011	Distributor	24.9	50	41	Y	1700-1800	370	0.5250	0.2040	0.0010	0.1090	0.0450	0.0180	0.0020	0.0000	0.0020	0.0080	0.0120	0.0090	0.0150	0.0000	0.0000	0.0500	-	-	100%	0.537	0.075	0.013	0.012
Road_D	4011	Distributor	24.9	50	41	Y	1800-1900	408	0.5894	0.2278	0.0010	0.0659	0.0270	0.0110	0.0010	0.0000	0.0010	0.0040	0.0060	0.0040	0.0060	0.0000	0.0000	0.0559	-	-	100%	0.397	0.045	0.010	0.009
Road_D	4011	Distributor	24.9	50	42	Y	1900-2000	347	0.6054	0.2288	0.0010	0.0559	0.0230	0.0090	0.0010	0.0000	0.0010	0.0030	0.0050	0.0030	0.0060	0.0000	0.0000	0.0579	-	-	100%	0.372	0.039	0.010	0.009
Road_D	4011	Distributor	24.9	50	44	Y	2000-2100	251	0.6242	0.2355	0.0000	0.0441	0.0180	0.0070	0.0010	0.0000	0.0000	0.0020	0.0030	0.0020	0.0040	0.0000	0.0000	0.0591	-	-	100%	0.331	0.031	0.009	0.008
Road_D	4011	Distributor	24.9	50	44	Y	2100-2200	223	0.6186	0.2332	0.0010	0.0501	0.0210	0.0080	0.0010	0.0000	0.0000	0.0010	0.0020	0.0020	0.0030	0.0000	0.0000	0.0591	-	-	100%	0.333	0.032	0.009	0.008
Road_D	4011	Distributor	24.9	50	45	Y	2200-2300	217	0.6320	0.2390	0.0000	0.0370	0.0150	0.0060	0.0010	0.0000	0.0000	0.0020	0.0030	0.0020	0.0030	0.0000	0.0000	0.0600	-	-	100%	0.313	0.027	0.009	0.008
Road_D	4011	Distributor	24.9	50	45	Y	2300-0000	179	0.6320	0.2390	0.0000	0.0370	0.0150	0.0060	0.0010	0.0000	0.0000	0.0020	0.0030	0.0020	0.0030	0.0000	0.0000	0.0600	-	-	100%	0.313	0.027	0.009	0.008
Road_E	4012	Distributor	32.3	50	47	Y	0000-0100	12	0.6320	0.2390	0.0000	0.0370	0.0150	0.0060	0.0010	0.0000	0.0000	0.0020	0.0030	0.0020	0.0030	0.0000	0.0000	0.0600	-	-	100%	0.308	0.027	0.009	0.008
Road_E	4012	Distributor	32.3	50	48	Y	0100-0200	9	0.6320	0.2390	0.0000	0.0370	0.0150	0.0060	0.0010	0.0000	0.0000	0.0020	0.0030	0.0020	0.0030	0.0000	0.0000	0.0600	-	-	100%	0.305	0.027	0.009	0.008
Road_E	4012	Distributor	32.3	50	50	Y	0200-0300	7	0.6320	0.2390	0.0000	0.0370	0.0150	0.0060	0.0010	0.0000	0.0000	0.0020	0.0030	0.0020	0.0030	0.0000	0.0000	0.0600	-	-	100%	0.301	0.026	0.009	0.008
Road_E	4012	Distributor	32.3	50	50	Y	0300-0400	5	0.5120	0.1936	0.0010	0.1068	0.0439	0.0180	0.0020	0.0000	0.0030	0.0130	0.0200	0.0140	0.0240	0.0000	0.0000	0.0489	-	-	100%	0.555	0.081	0.013	0.012
Road_E	4012	Distributor	32.3	50	50	Y	0400-0500	5	0.5195	0.2372	0.0010	0.0761	0.0310	0.0130	0.0010	0.0000	0.0050	0.0270	0.0150	0.0100	0.0170	0.0000	0.0000	0.0470	-	-	100%	0.485	0.065	0.012	0.010
Road_E	4012	Distributor	32.3	50	50	Y	0500-0600	7	0.5195	0.2372	0.0010	0.0761	0.0310	0.0130	0.0010	0.0000	0.0050	0.0270	0.0150	0.0100	0.0170	0.0000	0.0000	0.0470	-	-	100%	0.485	0.065	0.012	0.010
Road_E	4012	Distributor	32.3	50	46	Y	0600-0700	14	0.5195	0.2372	0.0010	0.0761	0.0310	0.0130	0.0010	0.0000	0.0050	0.0270	0.0150	0.0100	0.0170	0.0000	0.0000	0.0470	-	-	100%	0.503	0.067	0.012	0.011
Road_E	4012	Distributor	32.3	50	43	Y	0700-0800	34	0.5195	0.2372	0.0010	0.0761	0.0310	0.0130	0.0010	0.0000	0.0050	0.0270	0.0150	0.0100	0.0170	0.0000	0.0000	0.0470	-	-	100%	0.518	0.069	0.012	0.011
Road_E	4012	Distributor	32.3	50	40	Y	0800-0900	47	0.5450	0.2560	0.0010	0.0660	0.0270	0.0120	0.0010	0.0000	0.0030	0.0150	0.0080	0.0060	0.0100	0.0000	0.0000	0.0500	-	-	100%	0.456	0.054	0.011	0.010
Road_E	4012	Distributor	32.3	50	42	Y	0900-1000	39	0.5085	0.2402	0.0010	0.1081	0.0450	0.0190	0.0020	0.0000	0.0020	0.0110	0.0060	0.0040	0.0070	0.0000	0.0000	0.0460	-	-	100%	0.486	0.064	0.011	0.010
Road_E	4012	Distributor	32.3	50	42	Y	1000-1100	35	0.5050	0.2320	0.0010	0.1220	0.0500	0.0210	0.0020	0.0000	0.0010	0.0080	0.0040	0.0030	0.0050	0.0000	0.0000	0.0460	-	-	100%	0.485	0.065	0.011	0.010
Road_E	4012	Distributor	32.3	50	43	Y	1100-1200	33	0.4935	0.2252	0.0010	0.1281	0.0531	0.0220	0.0020	0.0000	0.0020	0.0110	0.0060	0.0040	0.0070	0.0000	0.0000	0.0450	-	-	100%	0.507	0.070	0.011	0.010
Road_E	4012	Distributor	32.3	50	43	Y	1200-1300	32	0.4965	0.2268	0.0010	0.1149	0.0480	0.0200	0.0020	0.0000	0.0030	0.0170	0.0090	0.0060	0.0110	0.0000	0.0000	0.0450	-	-	100%	0.523	0.073	0.012	0.011
Road_E	4012	Distributor	32.3	50	43	Y	1300-1400	28	0.4705	0.1778	0.0020	0.1728	0.0719	0.0290	0.0030	0.0000	0.0010	0.0050	0.0080	0.0050	0.0090	0.0000	0.0000	0.0450	-	-	100%	0.575	0.089	0.013	0.012
Road_E	4012	Distributor	32.3	50	42	Y	1400-1500	31	0.4620	0.1740	0.0020	0.1850	0.0770	0.0310	0.0030	0.0000	0.0010	0.0040	0.0060	0.0040	0.0070	0.0000	0.0000	0.0440	-	-	100%	0.583	0.091	0.013	0.012
Road_E	4012	Distributor	32.3	50	41	Y	1500-1600	33	0.4710	0.1780	0.0020	0.1630	0.0680	0.0270	0.0020	0.0000	0.0020	0.0080	0.0120	0.0080	0.0140	0.0000	0.0000	0.0450	-	-	100%	0.610	0.094	0.014	0.013
Road_E	4012	Distributor	32.3	50	41	Y	1600-1700	34	0.4776	0.1864	0.0020	0.1486	0.0618	0.0249	0.0020	0.0000	0.0020	0.0090	0.0140	0.0100	0.0160	0.0000	0.0000	0.0459	-	-	100%	0.609	0.093	0.014	0.013
Road_E	4012	Distributor	32.3	50	41	Y	1700-1800	37	0.5250	0.2040	0.0010	0.1090	0.0450	0.0180	0.0020	0.0000	0.0020	0.0080	0.0120	0.0090	0.0150	0.0000	0.0000	0.0500	-	-	100%	0.537	0.075	0.013	0.012
Road_E	4012	Distributor	32.3	50	41	Y	1800-1900	41	0.5894	0.2278	0.0010	0.0659	0.0270	0.0110	0.0010	0.0000	0.0010	0.0040	0.0060	0.0040	0.0060	0.0000	0.0000	0.0559	-	-	100%	0.397	0.045	0.010	0.009
Road_E	4012	Distributor	32.3	50	42	Y	1900-2000	35	0.6054	0.2288	0.0010	0.0559	0.0230	0.0090	0.0010	0.0000	0.0010	0.0030	0.0050	0.0030	0.0060	0.0000	0.0000	0.0579	-	-	100%	0.372	0.039	0.010	0.009
Road_E	4012	Distributor	32.3	50	44	Y	2000-2100	25	0.6242	0.2355	0.0000	0.0441	0.0180	0.0070	0.0010	0.0000	0.0000	0.0020	0.0030	0.0020	0.0040	0.0000	0.0000	0.0591	-	-	100%	0.331	0.031	0.009	0.008
Road_E	4012	Distributor	32.3	50	44	Y	2100-2200	22	0.6186	0.2332	0.0010	0.0501	0.0210	0.0080	0.0010	0.0000	0.0000	0.0010	0.0020	0.0020	0.0030	0.0000	0.0000	0.0591	-	-	100%	0.333	0.032	0.009	0.008
Road_E	4012	Distributor	32.3	50	45	Y	2200-2300	22	0.6320	0.2390	0.0000	0.0370	0.0150	0.0060	0.0010	0.0000	0.0000	0.0020	0.0030	0.0020	0.0030	0.0000	0.0000	0.0600	-	-	100%	0.313	0.027	0.009	0.008
Road_E	4012	Distributor	32.3	50	45	Y	2300-0000	18	0.6320	0.2390	0.0000	0.0370	0.0150	0.0060	0.0010	0.0000	0.0000	0.0020	0.0030	0.0020	0.0030	0.0000	0.0000	0.0600	-	-	100%	0.313	0.027	0.009	0.008
Road_F	3066	Distributor	141.1	70	68	N	0000-0100	532	0.6296	0.1822	0.0010	0.0511	0.0210	0.0210	0.0030	0.0030	0.0000	0.0020	0.0030	0.0020	0.0030	0.0000	0.0180	0.0601	-	-	100%	0.246	0.026	0.007	0.006
Road_F	3066	Distributor	141.1	70	68	N	0100-0200	383	0.6296	0.1822	0.0010	0.0511	0.0210	0.0210	0.0030	0.0030	0.0000	0.0020	0.0030	0.0020	0.0030	0.0000	0.0180	0.0601	-	-	100%	0.246	0.026	0.007	0.006
Road_F	3066	Distributor	141.1	70	68	N	0200-0300	300	0.6296	0.1822	0.0010	0.0511	0.0210	0.0210	0.0030	0.0030	0.0000	0.0020	0.0030	0.0020	0.0030	0.0000	0.0180	0.0601	-	-	100%	0.246	0.026	0.007	0.006
Road_F	3066	Distributor	141.1	70	68	N	0300-0400	242	0.4675	0.1349	0.0010	0.1349	0.0559	0.0559	0.0080	0.0030	0.0030	0.0130	0.0210	0.0150	0.0250	0.0000	0.0170	0.0450	-	-	100%	0.447	0.071	0.014	0.013
Road_F	3066	Distributor	141.1	70	68	N	0400-0500	157	0.5475	0.1099	0.0010	0.0809	0.0340	0.0549	0.0040	0.0040	0.0070	0.0340	0.0190	0.0130	0.0220	0.0000	0.0190	0.0500	-	-	100%	0.392	0.063	0.013	0.012
Road_F	3066	Distributor	141.1	70	68	N	0500-0600	205	0.5475	0.1099	0.0010	0.0809	0.0340	0.0549	0.0040	0.0040	0.0070	0.0340	0.0190	0.0130	0.0220	0.0000	0.0190	0.0500	-	-	100%	0.392	0.063	0.013	0.012
Road_F	3066	Distributor	141.1	70	68	N	0600-0700	410	0.5475	0.1099	0.0010	0.0809	0.0340	0.0549	0.0040	0.0040	0.0070	0.0340	0.0190	0.0130	0.0220	0.0000	0.0190	0.0500	-	-	100%	0.392	0.063	0.013	0.012
Road_F	3066	Distributor	141.1	70	60	N	0700-0800	1038	0.5475	0.1099	0.0010	0.0809	0.0340	0.0549	0.0040	0.0040	0.0070	0.0340	0.0190	0.0130	0.0220	0.0000	0.0190	0.0500	-	-	100%	0.400	0.064	0.013	0.012
Road_F	3066	Distributor	141.1	70	52	N	0800-0900	1368	0.5920	0.1250	0.0010	0.0730	0.0300	0.0500	0.0030	0.0030	0.0040	0.0200	0.0110	0.0070	0.0120	0.0000	0.0150	0.0540	-	-	100%	0.354	0.055	0.010	0.009
Road_F	3066	Distributor	141.1	70	57	N	0900-1000	1194	0.5330	0.1140	0.0010	0.1150	0.0480	0.0780	0.0050	0.0030	0.0030	0.0140	0.0080	0.0050	0.0090	0.0000	0.0150	0.0490	-	-	100%	0.401	0.068	0.011	0.010
Road_F	3066	Distributor	141.1	70	60	N	1000-1100	1070	0.5265	0.1061	0.0010	0.1281	0.0531	0.0871	0.0060	0.0030	0.0020	0.0090	0.0050	0.0040	0.0060	0.0000	0.0150	0.0480	-	-	100%	0.399	0.070	0.011	0.010
Road_F	3066	Distributor	141.1	70	61	N	1100-1200	1014	0.5090	0.1020	0.0010	0.1340	0.0550	0.0910	0.0060	0.0030	0.0030	0.0140	0.0070	0.0050	0.0090	0.0000	0.0150	0.0460	-	-	100%	0.419	0.074	0.012	0.011
Road_F	3066	Distributor	141.1	70	61	N	1200-1300	974	0.5160	0.1030	0.0010	0.1210	0.0500	0.0820	0.0060	0.0030	0.0040	0.0210	0.0110	0.0080	0.0130	0.0000	0.0140	0.0470	-	-	100%	0.414	0.073	0.012	0.011
Road_F	3066	Distributor	141.1	70	59	N	1300-1400	1422	0.4080	0.1180	0.0020	0.2080	0.0860	0.0860	0.0120	0.0020	0.0010	0.0050	0.0080	0.0050	0.0090	0.0000	0.0110	0.0390	-	-	100%	0.484	0.085	0.013	0.012
Road_F	3066	Distributor	141.1	70	56	N	1400-1500	1593	0.3968	0.1142	0.0020	0.2204	0.0912	0.0912	0.0120	0.0020	0.0010	0.0040	0.0060	0.0040	0.0070	0.0000	0.0100	0.0381	-	-	100%	0.505	0.090	0.013	0.012
Road_F	3066	Distributor	141.1	70	54	N	1500-1600	1664	0.4124	0.1191	0.0020	0.1982	0.0821	0.0821	0.0110	0.0010	0.0020	0.0080	0.0120	0.0080	0.0140	0.0000	0.0090	0.0390	-	-	100%	0.509	0.090	0.013	0.012
Road_F	3066	Distributor	141.1	70	54	N	1600-1700	1724	0.4240	0.1280	0.0020	0.1820	0.0750	0.0750	0.0100	0.0020	0.0020	0.0090	0.0140	0.0100	0.0160	0.0000	0.0110	0.0400	-	-	100%	0.501	0.086	0.013	0.012
Road_F	3066	Distributor	141.1	70	53	N	1700-1800	1784	0.4830	0.1450	0.0010	0.1390	0.0580	0.0580	0.0080	0.0020	0.0020	0.0080	0.0130	0.0090	0.0150	0.0000	0.0130	0.0460	-	-	100%	0.442	0.071	0.012	0.011
Road_F	3066	Distributor	141.1	70	53	N	1800-1900	1875	0.5694	0.1698	0.0010	0.0889	0.0370	0.0370	0.0050	0.0020	0.0010	0.0040	0.0060	0.0040	0.0070	0.0000	0.0140	0.0539	-	-	100%	0.330	0.045	0.009	0.008
Road_F	3066	Distributor	141.1	70	59	N	1900-2000	1571	0.5938	0.1715	0.0010	0.0752	0.0311	0.0311	0.0040	0.0020	0.0010	0.0030	0.0050	0.0040	0.0060	0.0000	0.0150	0.0562	-	-	100%	0.290	0.037	0.008	0.007
Road_F	3066	Distributor	141.1	70	65	N	2000-2100	1130	0.6166	0.1782	0.0010	0.0601	0.0250	0.0250	0.0030	0.0030	0.0000	0.0020	0.0040	0.0020	0.0040	0.0000	0.0170	0.0591	-	-	100%	0.260	0.029	0.007	0.007
Road_F	3066	Distributor	141.1	70	66	N	2100-2200	1008	0.6070	0.1750	0.0010	0.0690	0.0280	0.0280	0.0040	0.0030	0.0000	0.0020	0.0030	0.0020	0.0030	0.0000	0.0170	0.0580	-	-	100%	0.268	0.031	0.007	0.007
Road_F	3066	Distributor	141.1	70	66	N	2200-2300	964	0.6296	0.1822	0.0010	0.0511	0.0210	0.0210	0.0030	0.0030	0.0000	0.0020	0.0030	0.0020	0.0030	0.0000	0.0180	0.0601	-	-	100%	0.247	0.026	0.007	0.006
Road_F	3066	Distributor	141.1	70	68	N	2300-0000	798	0.6296	0.1822	0.0010	0.0511	0.0210	0.0210	0.0030	0.0030	0.0000	0.0020	0.0030	0.0020	0.0030	0.0000	0.0180	0.0601	-	-	100%	0.246	0.026	0.007	0.006

ANNEX D

SENSITIVITY TEST FOR THE YEAR 2026 AND YEAR 2036

Annex D - Sensitivity Test between 2026 and 2036

	Total Daily Emission (g/day)		
	NOx	RSP	FSP
2026	91818	2122	1936
2036	50095	1247	1147

ANNEX E

DETAILED CALCULATION FOR THE TRIPS PER VKT ADJUSTED FOR MINOR ROAD NETWORK

Annex E - Detailed Calculation for the Trips Per VKT adjusted for Minor Road Network

Proportion of Minor Roads within Hong Kong

Region	Average Daily Vehicle-KM in Year 2020		
	Major Roads	Minor Roads	Total
HK Island	4,691,050	1,032,862	5,723,912
Kowloon	7,744,913	990,825	8,735,738
New Territories	19,379,692	2,670,039	22,049,731
Total	31,815,655	4,693,726	36,509,381
Percentage	87%	13%	100%

Remarks: Obtained from the Annual Traffic Census 2020, Appendix L-2

Trips Per VKT

Year 2026	No. Trips within HK				VKT within HK				VKT for Local and Rural Roads within HK				
Vehicle Classes	Petrol	Diesel	LPG	Subtotal	Petrol	Diesel	LPG	Subtotal	Petrol	Diesel	LPG	Subtotal	Trips per VKT
01 - Private Cars (PC)	977228.4	17168.78	0	994397.18	18784936	308620.6	0	19093556.6	2415032.523	39676.94041	0	2454709.463	0.40510
02 - Taxi	12.20524	0	73196.45	73208.65524	1311.442	0	7864890	7866201.442	168.6018564	0	1011127.487	1011296.089	0.07239
03 - Light Goods Vehicles<=2.5t	86.01233	2278.238	0	2364.25033	1334.544	37658.36	0	38992.904	171.5719001	4841.441257	0	5013.013157	0.47162
04 - Lt Goods Vehicles 2.5-3.5t	6222.632	220160.3	0	226382.932	99215.2	3680978	0	3780193.2	12755.32346	473234.5954	0	485989.9188	0.46582
05 - Light Goods Vehicles>3.5t	0	81291.69	0	81291.69	0	1959082	0	1959082	0	251863.8735	0	251863.8735	0.32276
06 - Medium Goods Vehicles<=15t	0	52300.7	0	52300.7	0	1118846	0	1118846	0	143841.2927	0	143841.2927	0.36360
07 - Medium Goods Vehicles15-24t	0	102815.7	0	102815.7	0	2206417	0	2206417	0	283661.803	0	283661.803	0.36246
08 - Public Light Buses	0	10684	6609.321	17293.321	0	643982.1	398299.6	1042281.7	0	82791.7495	51206.2691	133998.0186	0.12906
09 - Private Light Bus <=3.5t	351.4012	1084.999	0	1436.4002	7588.744	37556.6	0	45145.344	975.6255528	4828.358769	0	5803.984322	0.24749
10 - Private Light Bus >3.5t	16.11292	9142.671	2054.103	11212.88692	316.4367	259404.6	40831.44	300552.4767	40.68179535	33349.62364	5249.379373	38639.6848	0.29019
11 - Non-franchised Bus<=6.4t	0	10185.96	0	10185.96	0	314688.3	0	314688.3	0	40457.01721	0	40457.01721	0.25177
12 - Non-franchised Bus 6.4-15t	0	7066.586	0	7066.586	0	212309.6	0	212309.6	0	27294.98727	0	27294.98727	0.25890
13 - Non-franchised Bus 15-24t	0	15512.9	0	15512.9	0	464324.5	0	464324.5	0	59694.57488	0	59694.57488	0.25987
14 - Franchised Bus (SD)	0	2933.663	0	2933.663	0	49208.73	0	49208.73	0	6326.382127	0	6326.382127	0.46372
15 - Franchised Bus (DD)	0	62351.05	0	62351.05	0	1276350	0	1276350	0	164090.352	0	164090.352	0.37998
16 - Motorcycles (MC)	402914	0	0	402914	1111282	0	0	1111282	142868.8483	0	0	142868.8483	2.82017
17 - Heavy Goods Vehicles>24t	0	26860.04	0	26860.04	0	575774	0	575774	0	74022.76675	0	74022.76675	0.36286
18 - Non-franchised Bus >24t	0	7.9984	0	7.9984	0	240.7729	0	240.7729	0	30.95429147	0	30.95429147	0.25839
19 - <Placeholder (P3)>	0	0	0	0	0	0	0	0	0	0	0	0	0.00000
20 - <Placeholder (P4)>	0	0	0	0	0	0	0	0	0	0	0	0	0.00000
21 - <Placeholder (P5)>	0	0	0	0	0	0	0	0	0	0	0	0	0.00000

Remarks: EMFAC v4.3 defaults have been selected for the trips and VKT within HK

Proportion of Minor Roads within Hong Kong

Region	Average Daily Vehicle-KM in Year 2020 (Annual Traffic Census 2020, Appendix L-2)		
	Major Roads	Minor Roads	Total
HK Island	4,691,050	1,032,862	5,723,912
Kowloon	7,744,913	990,825	8,735,738
New Territories	19,379,692	2,670,039	22,049,731
Total	31,815,655	4,693,726	36,509,381
Percentage	87%	13%	100%

Trips Per VKT

Year 2036	No. Trips within HK (EMFAC v4.3 Default)				VKT within HK (EMFAC v4.3 Default)				VKT for Local and Rural Roads within HK				
Vehicle Classes	Petrol	Diesel	LPG	Subtotal	Petrol	Diesel	LPG	Subtotal	Petrol	Diesel	LPG	Subtotal	Trips per VKT
01 - Private Cars (PC)	1122858	17168.78	0	1140026.78	21166820	322578.6	0	21489398.6	2721252.748	41471.41147	0	2762724.159	0.41265
02 - Taxi	0.5905282	0	73208.09	73208.68053	63.45173	0	7866141	7866204.452	8.157493408	0	1011288.319	1011296.476	0.07239
03 - Light Goods Vehi	79.21535	2405.943	0	2485.15835	1276.774	39528.84	0	40805.614	164.1448624	5081.914264	0	5246.059126	0.47372
04 - Lt Goods Vehicle	5531.487	232428.6	0	237960.087	90387.79	3915840	0	4006227.79	11620.45229	503428.9686	0	515049.4209	0.46201
05 - Light Goods Vehi	0	85448.94	0	85448.94	0	2135875	0	2135875	0	274592.7689	0	274592.7689	0.31118
06 - Medium Goods V	0	54975.35	0	54975.35	0	1180736	0	1180736	0	151798.0067	0	151798.0067	0.36216
07 - Medium Goods V	0	108073.7	0	108073.7	0	2324890	0	2324890	0	298892.9514	0	298892.9514	0.36158
08 - Public Light Buse	0	16393.37	898.8064	17292.1764	0	988116.6	54165.05	1042281.65	0	127034.4347	6963.577484	133998.0122	0.12905
09 - Private Light Bus	88.96358	1347.437	0	1436.40058	1646.977	44985.89	0	46632.867	211.738971	5783.484566	0	5995.223537	0.23959
10 - Private Light Bus	3.89979	10712.9	496.0865	11212.88629	63.03057	293569.4	8123.019	301755.4496	8.103348156	37741.92517	1044.313117	38794.34163	0.28903
11 - Non-franchised E	0	10185.96	0	10185.96	0	312712.4	0	312712.4	0	40202.99118	0	40202.99118	0.25336
12 - Non-franchised E	0	7066.586	0	7066.586	0	212153.2	0	212153.2	0	27274.88014	0	27274.88014	0.25909
13 - Non-franchised E	0	15512.9	0	15512.9	0	463964.7	0	463964.7	0	59648.31821	0	59648.31821	0.26007
14 - Franchised Bus (S	0	2933.663	0	2933.663	0	49208.74	0	49208.74	0	6326.383413	0	6326.383413	0.46372
15 - Franchised Bus (I	0	62351.05	0	62351.05	0	1365506	0	1365506	0	175552.4427	0	175552.4427	0.35517
16 - Motorcycles (MC	462957.5	0	0	462957.5	1256885	0	0	1256885	161587.889	0	0	161587.889	2.86505
17 - Heavy Goods Vel	0	28233.67	0	28233.67	0	606351.1	0	606351.1	0	77953.82571	0	77953.82571	0.36218
18 - Non-franchised E	0	7.9984	0	7.9984	0	239.554	0	239.554	0	30.79758701	0	30.79758701	0.25971
19 - <Placeholder (P3	0	0	0	0	0	0	0	0	0	0	0	0	0.00000
20 - <Placeholder (P4	0	0	0	0	0	0	0	0	0	0	0	0	0.00000
21 - <Placeholder (P5	0	0	0	0	0	0	0	0	0	0	0	0	0.00000

ANNEX F

BUS SCHEDULES FOR KAI TAK CRUISE TERMINAL

Kai Tak Cruise Terminal Park
Leisure and Cultural Services Department

SEARCH Enter keyword(s) | SITEMAP
LCSD A A A

- Introduction
- Facilities
- Opening Hours
- Contact Us
- Location Map
- Layout Map
- Other Parks
- LCSD Home

Home > How to Access

How to Access

Means of transport		***Route***
Bus route nos.	5R	Kwun Tong APM < -- > Kai Tak Cruise Terminal *(Circular)*
	22	Kowloon Tong (Festival Walk) < -- > Kai Tak Cruise Terminal
	22M	Kowloon City < -- > Kai Tak Cruise Terminal *(Circular)*
Minibus route no.	86	Kowloon Bay (Telford Gardens) < -- > Kai Tak Cruise Terminal
Ferry service		North Point < -- > Kwun Tong < -- > Kai Tak

Share

W3C WAI-AA WCAG 2.0

Important notices | Privacy policy | Last revision date: 29 November, 2016

KMB 5R

Start **KAI TAK CRUISE TERMINAL**
End **KWUN TONG (apm) (CIRCULAR)**

Full Route

KAI TAK CRUISE TERMINAL,SHING FUNG ROAD,HONG KONG CHILDREN'S HOSPITAL,HOI BUN ROAD PARK,NGAU TAU KOK STATION (V4),apm MILLENNIUM CITY 5 (D1),LAI YIP STREET, KWUN TONG,KWUN TONG PROMENADE,HONG KONG CHILDREN'S HOSPITAL,SHING FUNG ROAD	$7.3
KAI TAK CRUISE TERMINAL	

Schedule

Mon To Fri	Saturday	Holiday
09:30 - 15:30 30min	09:30 - 19:00 30min	09:30 - 19:00 30min

Morning Peak Special Departures Monday to Saturday
Mon To Sat
07:00, 07:30, 08:00, 08:30, 09:00

Evening Peak Monday to Friday Only Departure at 16
Mon To Fri
16:00, 16:30, 17:00, 17:30, 18:00

Air-Conditioned Kowloon Urban Route No. 22

TIMETABLE

ROUTE NO. 22

From Kai Tak Cruise Terminal	Headway (minutes)	From Festival Walk Public Transport Interchange	Headway (minutes)
Daily			
5.40 a.m. to 11.40 p.m.	30	5.45 a.m. to 12.15 a.m.	30

SPECIAL DEPARTURES ROUTE NO. 22M

From Kai Tak Cruise Terminal	Headway (minutes)
Daily	
5.55 a.m. to 11.25 p.m.	30

14-February-2020

CITYBUS 城巴

新創建集團成員
Member of NWS Holdings

發佈日: 2020年2月10日

張貼至: 2020年8月31日

Customer Notice 乘客通告

C202000187a02_ODI

22M

開辦全新路線 New Route Commencement

啟德郵輪碼頭 ↺ 九龍城
Kai Tak Cruise Terminal ↺ Kowloon City

循環線 Circular　　經：啟德站 Via: Kai Tak Station

為配合港鐵屯馬綫一期通車，城巴將於 **2020** 年 **2** 月 **14** 日(星期五)起開辦九龍市區路線 **22M**，來往啟德郵輪碼頭至九龍城(太子道東) (循環線)，服務詳情如下：

To cope with the commencement of MTR Tuen Ma Line Phase 1, with effect from 14 February 2020 (Friday), Citybus will operate the urban Kowloon route **22M**, plying between Kai Tak Cruise Terminal and Kowloon City (Prince Edward Road East) (Circular). Service details are as below:

服務時間 Service Hours	每日由 啟德郵輪碼頭 開出 Daily from Kai Tak Cruise Terminal	**05:55 - 23:25** 每 **30** 分鐘一班 Every 30 minutes
收費 Fare	全程 Full Fare	**$4.90**
	工業貿易大樓起往啟德郵輪碼頭 From Trade & Industry Tower to Kai Tak Cruise Terminal	**$4.40**
	12 歲以下兒童及 **60** 歲或以上長者可獲半價優惠。 年滿 **65** 歲或以上長者及合資格殘疾人士使用八達通繳付車資，優惠票價為**$2.00**。 Half fare for Children under the age of 12 and Seniors citizens aged 60 or over. Senior citizens aged 65 or above and Eligible Persons with Disabilities may use their Octopus cards to enjoy the $2.00 concessionary fare.	
八達通轉乘優惠 Octopus Interchange Discount	**22M** **轉乘 Interchange** ←→ 啟德站 **Kai Tak Station** *小童、學生、合資格殘疾人士或長者八達通減 $0.50 *$0.50 discount will be offered to passengers interchanging by Children / Students / Eligible Persons with Disabilities / Senior citizens Octopus Cards	**減 Save** **$1.00***
	提供多條新巴城巴路線轉乘優惠往下列各區 BBI discount to Citybus / NWFB Routes to the following districts 機場 / 慈雲山 / 藍田 / 將軍澳 / 深水埗 / 尖沙咀 / 大角咀 / 港島東 Airport / Tsz Wan Shan / Lam Tin / Tseung Kwan O / Sham Shui Po / Tsim Sha Tsui / Tai Kok Tsui / HK Island E	
巴士站位置及行車路線詳見附頁 Please refer to the Appendix for Bus Stop Locations and Routeing		

詳情請參閱路線資料紙、本公司網頁及手機應用程式，敬請留意。

Please refer to the route information sheet, our website and mobile app for details.
Thank you for your attention.

營運壹部　啟

Operations Department One
PW/lpl/mk
Citybus Limited

22M

經 啟德站、九龍城
via Kai Tak Station, Kowloon City

啟德(郵輪碼頭)
Kai Tak (Cruise Terminal)

$4.90

承豐道
Shing Fung Rd

香港兒童醫院，承昌道
Hong Kong Children's Hospital, Shing Cheong Rd

九龍灣 Kowloon Bay

常悅道，宏照道
Sheung Yuet Rd, Wang Chiu Rd

MegaBox

臨華街，宏照道
Lam Wah St, Wang Chiu Rd

九龍灣運動場，宏照道
Kowloon Bay Sports Ground, Wang Chiu Rd

麗晶花園第18座，宏照道
Blk 18 Richland Gardens, Wang Chiu Rd

麗晶花園第13座，宏照道
Blk 13 Richland Gardens, Wang Chiu Rd

啟德 Kai Tak

德朗邨，承啟道
Tak Long Est, Shing Kai Rd

啟德站，沐安街
Kai Tak Station, Muk On St

啟德1號
One Kai Tak

德朗邨，承啟道
Tak Long Est, Shing Kai Rd

沐虹街，承啟道
Muk Hung St, Shing Kai Rd

啟晴邨
Kai Ching Est

新蒲崗 San Po Kong

譽港灣，太子道東
The Latitude, Prince Edward Rd E

Mikiki

九龍城 Kowloon City

富豪東方酒店，太子道東
Regal Oriental Hotel, Prince Edward Rd E

富豪東方酒店，太子道東
Regal Oriental Hotel, Prince Edward Rd E

新蒲崗 San Po Kong

譽港灣，太子道東
The Latitude, Prince Edward Rd E

景泰街，太子道東
King Tai St, Prince Edward Rd E

$4.40

工業貿易大樓，協調道
Trade and Industry Tower, Concorde Rd

啟德 Kai Tak

啟德(啟晴邨)
Kai Tak (Kai Ching Est)

德朗邨，承啟道
Tak Long Est, Shing Kai Rd

啟德站，沐安街
Kai Tak Station, Muk On St

啟德1號
One Kai Tak

德朗邨，承啟道
Tak Long Est, Shing Kai Rd

九龍灣 Kowloon Bay

麗晶花園第8座，宏照道
Blk 8 Richland Gardens, Wang Chiu Rd

啟業邨，宏照道
Kai Yip Est, Wang Chiu Rd

九龍灣運動場，宏照道
Kowloon Bay Sports Ground, Wang Chiu Rd

臨華街，宏照道
Lam Wah St, Wang Chiu Rd

MegaBox

香港兒童醫院，承昌道
Hong Kong Children's Hospital, Shing Cheong Rd

承豐道
Shing Fung Rd

啟德(郵輪碼頭)
Kai Tak (Cruise Terminal)

時間表 Timetable

啟德(郵輪碼頭)開出 From Kai Tak (Cruise Terminal)	班次(分鐘) Headway (min)
每日 Daily	
0555 - 2325	30

本時間表僅供參考之用。
This timetable is published as a guide to the general level of service.

巴士轉乘計劃 Bus-Bus Interchange

乘客以同一張八達通卡於限定時間內轉乘下列路線可享有優惠車資。詳情請致電城巴熱線或瀏覽城巴網頁。
Passengers can enjoy discount fare when interchanging with the following bus routes by using same Octopus card within specified period. For details, please call Citybus Hotline or visit Citybus Website.

往九龍城 to Kowloon City

目的地 Destination	第二程路線 Second journey on	第二程可節省 Saving on 2nd Leg	轉乘地點 Interchange Point
機場 Airport	A22 E23 E23A	$4.90	富豪東方酒店 Regal Oriental Hotel
	A23		啟晴邨 Kai Ching Est
藍田站 Lam Tin Station	A22		富豪東方酒店 Regal Oriental Hotel
慈雲山 Tsz Wan Shan	E23 E23A		
	A23		沐虹街 Muk Hung St
將軍澳 Tseung Kwan O	796C 796X		富豪東方酒店 Regal Oriental Hotel
蘇屋邨 So Uk Est	796C 796E	免費 Free	
尖沙咀 Tsim Sha Tsui	796X		譽港灣 The Latitude
大角咀 Tai Kok Tsui	20		沐虹街 Muk Hung St
港鐵 MTR		$1.00	啟德站 Kai Tak Station

往啟德郵輪碼頭 to Kai Tak Cruise Terminal

目的地 Destination	第二程路線 Second journey on	第二程可節省 Saving on 2nd Leg	轉乘地點 Interchange Point
藍田站 Lam Tin Station	A22	$4.90	富豪東方酒店 Regal Oriental Hotel
慈雲山 Tsz Wan Shan	E23 E23A		
將軍澳 Tseung Kwan O	796C 796X		
	E22S	$3.40 / $4.40	臨華街 Lam Wah St
尖沙咀 Tsim Sha Tsui	796X	免費 Free	譽港灣 The Latitude
沐寧街 Muk Ning St	20		啟晴邨 Kai Ching Est
西灣河 Sai Wan Ho	608	$4.40 / $4.90	啟業邨 Kai Yip Est
港鐵 MTR		$1.00	啟德站 Kai Tak Station

二零二零年二月十四日起生效，直至另行通告。
Effective from 14 February 2020, until further notice.

十二歲以下兒童及六十歲或以上長者可獲半價優惠。
Half fare for Children under the age of 12 & Seniors aged 60 or above.

城巴熱線 Citybus Hotline 2873 0818

www.citybus.com.hk

CITYBUS 城巴

新創建集團成員
Member of NWS Holdings

English (https://www.kaitakcruiseterminal.com.hk/about-us/getting-here/)

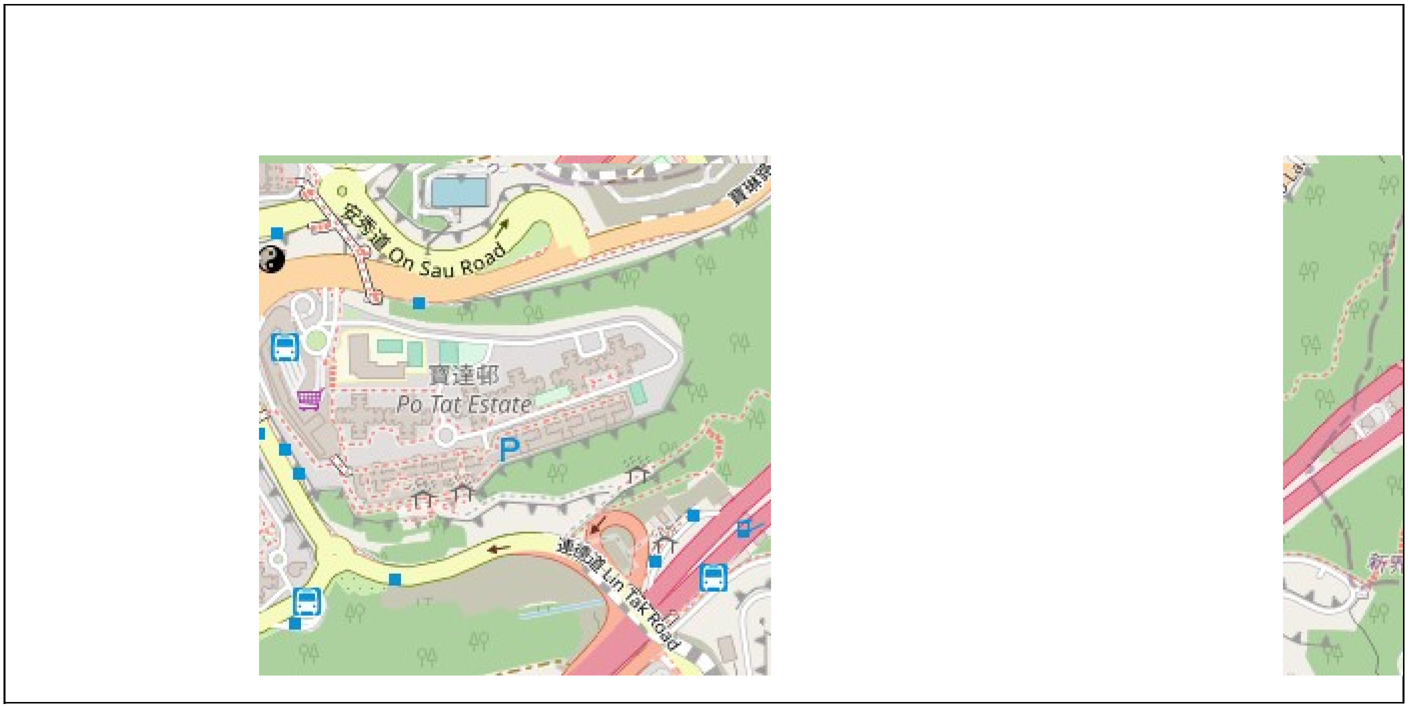

[View Larger Map (https://www.openstreetmap.org/?mlat=22.3064&mlon=114.2130#map=15/22.3064/114.2130)](https://www.openstreetmap.org/?mlat=22.3064&mlon=114.2130#map=15/22.3064/114.2130)

Located in the heart of Victoria Harbour (at the south-eastern end of the former Kai Tak Airport runway), the terminal is easy to find and offers panoramic views of the picturesque Hong Kong skyline.

Getting Here

Minibus: Green minibus No. 86
Route: Between the cruise terminal and Kowloon Bay MTR Station (Telford Gardens)
Service hours: 06:40 to 23:00 daily (First minibus departs at 06:40 from Telford Gardens)
Fare: $6.4 HKD
Headway: Approximately 8 to 25 minutes
Pick up/ drop off location at Telford Gardens (Kowloon Bay MTR Station Exit A): Telford Plaza 2 – G/F Bus Terminus. *CLICK HERE FOR MAP.* (https://www.google.com.hk/maps/@22.3222377,114.2128967,3a,75y,8.17h,92.11t/data=!3m6!1e1!3m4!1s74xaduvz_vGYsFdGcE6fbg!2e0!7i13312!8i6656)

Bus:
22 (Citybus)
Route: Between Kowloon Tong (Festival Walk) and the Kai Tak Cruise Terminal
Regular service hours: 05:45 to 00:15
Full Fare: $5.6 HKD
Headway: Approximately 30 minutes
For the most up-to-date service hours, fares and details, please check online at www.citybus.com.hk (http://www.citybus.com.hk)

22M (Citybus)
Route: Between Kowloon City, Ma Tau Wai, To Kwa Wan, and the Kai Tak Cruise Terminal
Regular service hours: 05:55 to 20:55

Full Fare: $5.6 HKD
Headway: Approximately 30 minutes
For the most up-to-date service hours, fares and details, please check online at www.citybus.com.hk (http://www.citybus.com.hk)

5R (KMB)
Route: Between the cruise terminal, Ngau Tau Kok and Kwun Tong MTR stations
Service hours: Monday to Friday (0700-1800), Saturday (0700-1900), Sunday and Public Holidays (0930-19:00).

Note: For timetable of route and service hours, please see details here (https://www.kaitakcruiseterminal.com.hk/wp-content/uploads/2021/12/5R-Leaflet.pdf).

Full Fare: $7.3 HKD

Headway: Approximately 30 minutes
Pick up/ drop off location at Ngau Tau Kok MTR Station (Exit A). *CLICK HERE FOR MAP.* (https://www.google.com.hk/maps/@22.3151072,114.2196571,3a,75y,358.29h,80.47t/data=!3m6!1e1!3m4!1sXET9w2gg81lphMydjTcaQg!2e0!7i13312!8i6656)
Pick up/ drop off location at Kwun Tong MTR station (Exit A2): APM Bus Terminus – Kwun Tong Road. *CLICK HERE FOR MAP.* (https://www.google.com.hk/maps/@22.3125991,114.2254397,3a,75y,258.22h,85.75t/data=!3m6!1e1!3m4!1srPIldT5LVmNOSgUyOJg4Rg!2e0!7i13312!8i6656)
For the most up-to-date service hours, fares and details, please check online at www.kmb.hk/en/ (http://www.kmb.hk/en/)

Ferry: In addition to land based transportation, the terminal can be accessed via a scenic ferry ride from both Kwun Tong and North Point public piers. A scheduled ferry shuttle service operates between the Kai Tak Runway Park Pier (conveniently located adjacent to the Kai Tak Cruise Terminal, Rooftop Garden and Runway Park) and the two public piers.
Ferry Service Provider: Fortune Ferry
Sailing Route: North Point to Kwun Tong to Kai Tak Runway Park Pier to Kwun Tong to North Point.

Sailing Timetable/ Fare/ Route details:
https://www.td.gov.hk/en/transport_in_hong_kong/public_transport/ferries/service_details/index.html#i03 (https://www.td.gov.hk/en/transport_in_hong_kong/public_transport/ferries/service_details/index.html#i03)

Taxi: Pick up and drop off area in front of terminal.

Private Car Parking: 112 hourly car parking spaces and 5 hourly motorcycle parking spaces are available during the opening hours of the carpark from 0700-2300 daily. Rates are HK$10/hour Mon-Fri, and HK$15/hour Sat, Sun and Public Holidays. As spaces do fill up quickly, we do not recommend trying to park at the Kai Tak Cruise Terminal before embarking on a cruise journey.
OVERNIGHT PARKING IS NOT AVAILABLE. Parking beyond the opening hours of the carpark will be subject to an administration fee of HK$250 per night on top of the hourly parking rate. Please see our car park terms and conditions here (https://www.kaitakcruiseterminal.com.hk/wp-content/uploads/2020/12/TCa4English.pdf).

Private Coach: Gate charges will be levied during the period in which a ship is coming alongside and at berth – $125 for 9-28 seaters (price will be reduced to $120 for 9-28 seaters starting 1st Jan 2020), $250 for coaches with 29 or more seats. Coach bays are available on a first-come-first-served basis, for a maximum of 20 minutes, for letting passengers board / alight only, no parking. When there is no ship at berth, there is no gate charge.

To / From Airport: A taxi to the airport costs approximately HK$310 plus baggage surcharges. Please note that supply is limited during turn calls and cruise visitors may consider using the cruise line's coach transfer service. For airport limousine pick-up service and baggage assistance, visit http://www.hkairportconcierge.com/ (http://www.hkairportconcierge.com/)

Getting Around (Distance in Kilometers/ Miles)

All major metro areas within 10 km (6 mi).

42 km (25 mi) by road to Hong Kong International Airport.

10 km (6 mi) by road to Kowloon Station Airport Express Line and airline check-in.

5 km (3 mi) by road to Hung Hom train station, with rail connections to Shenzhen, Guangzhou, Shanghai, Beijing and other Chinese cities.

ANNEX G

BUILDING LAYOUT PLANS FOR ASR A8 (ONE VICTORIA)

Obtained from the Sales Brochure of 'One Victoria' property, developed by China Overseas Land and Investment at (https://www.onevictoria.com.hk/en/housing/brochure/)

CROSS - SECTION A-A
橫截面圖 A-A

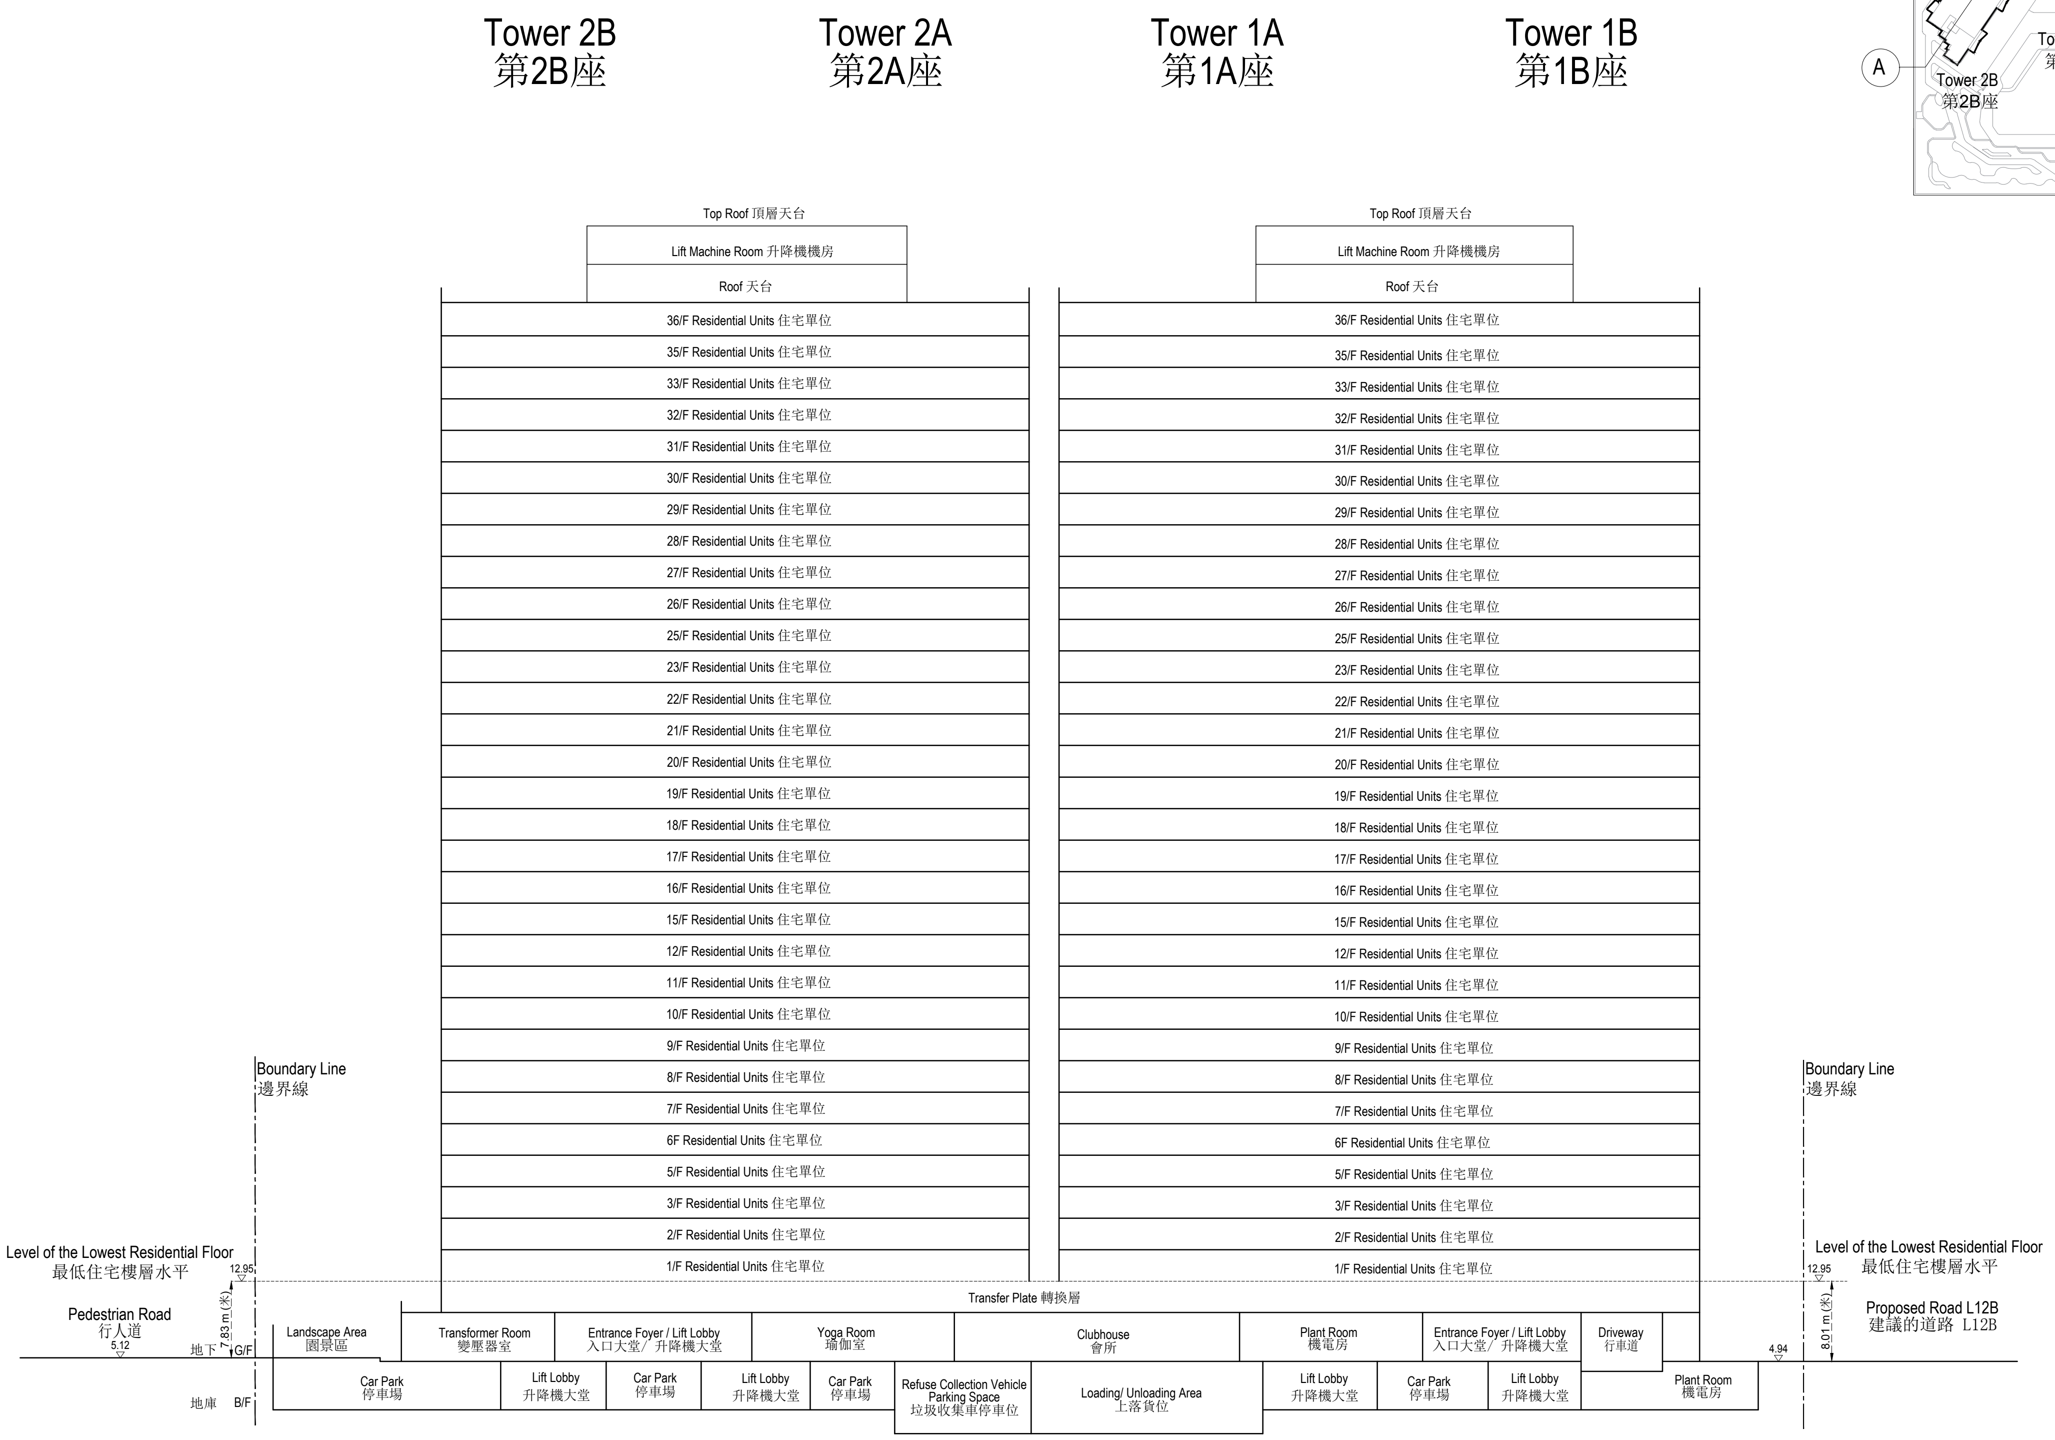

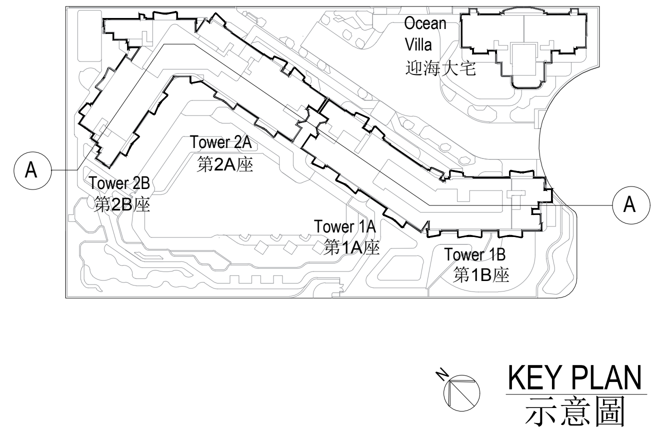

1. ▽ Height in metres above Hong Kong Principal Datum (HKPD).
2. The part of Pedestrian Road adjacent to the building is 5.12 metres above Hong Kong Principal Datum (HKPD).
3. The part of Proposed Road L12B adjacent to the building is 4.94 metres above Hong Kong Principal Datum (HKPD).
4. – – – – Dotted line denotes the lowest residential floor of the building.

1. ▽ 香港主水平基準以上高度（米）。
2. 毗連建築物的一段行人道為香港主水平基準以上5.12米。
3. 毗連建築物的一段建議的道路L12B為香港主水平基準以上4.94米。
4. – – – – 虛線為該建築物最低住宅樓層水平。

07 LOCATION PLAN OF THE DEVELOPMENT
發展項目的所在位置圖

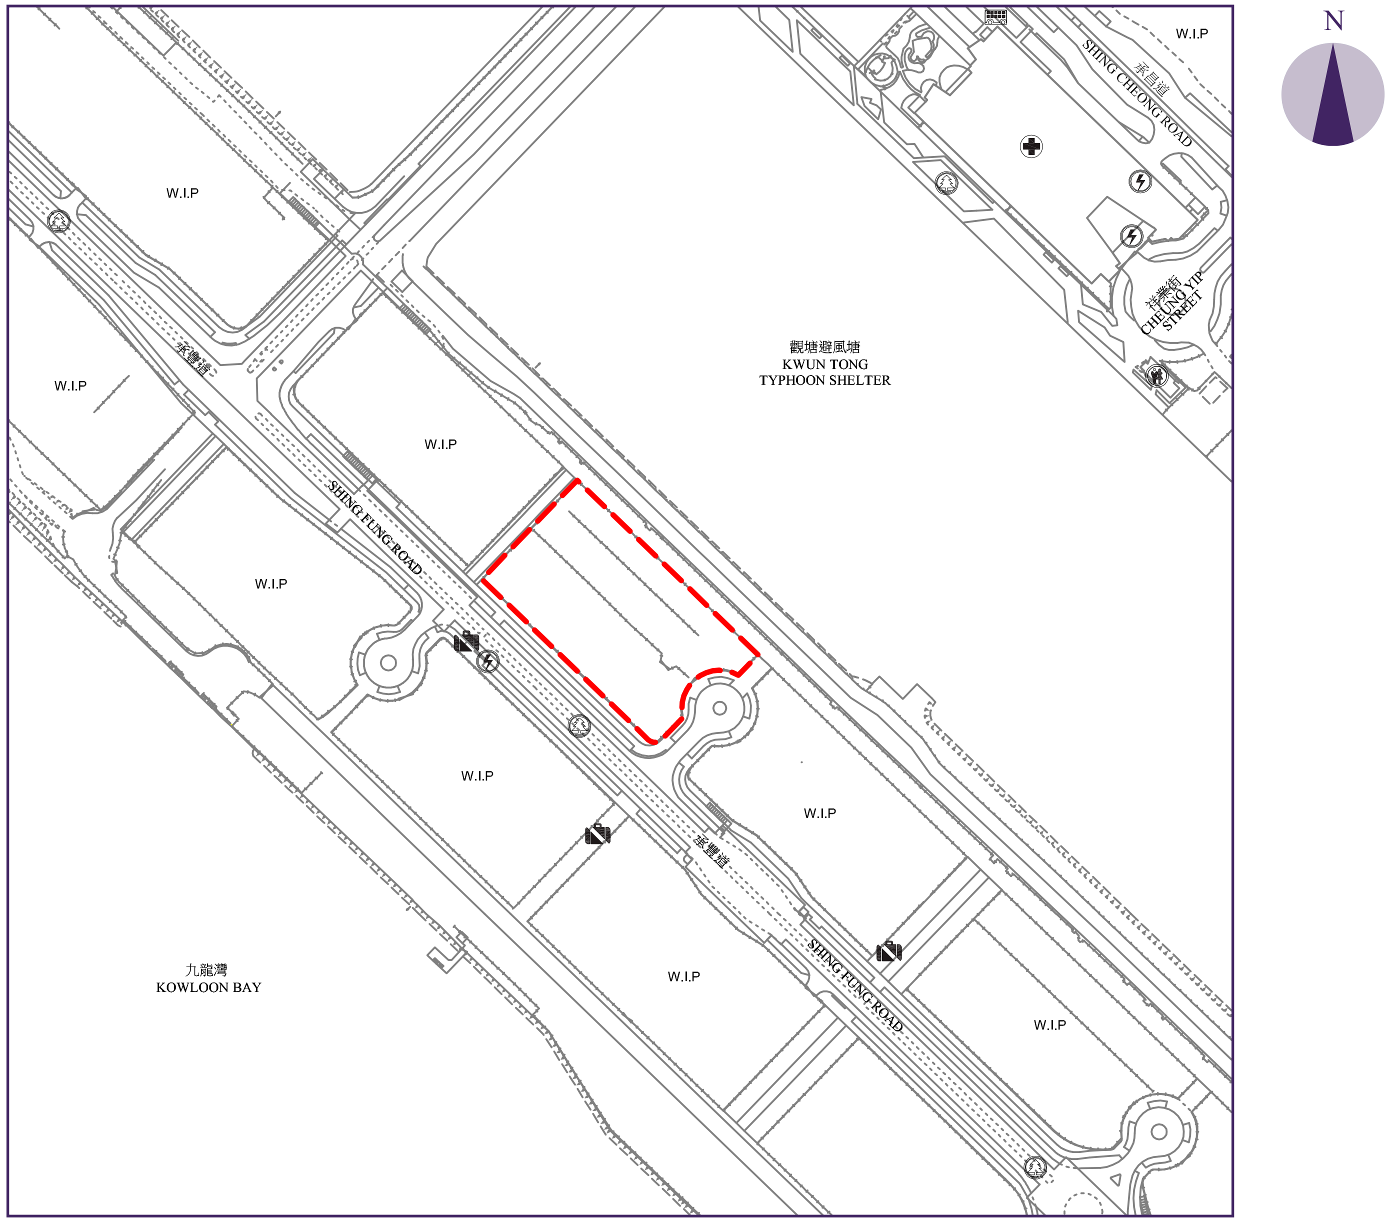

Location of the Development
發展項目的位置

0 25 50 100 150 200 250M米
Scale 比例

Notation 圖例：

A public utility installation
公用事業設施裝置

A power plant (including electricity sub-stations)
發電廠(包括電力分站)

A hospital
醫院

A public park
公園

Public transport terminal (including a rail station)
公共交通總站（包括鐵路車站）

A public convenience
公廁

W.I.P. Work in progress
工程進行中

The above location plan is prepared by the Vendor with reference to Digital Topographic Map iB1000 / Sheet Nos. 11-NE-17C dated 1 June 2021 and 11-NE-22A dated 15 May 2021 from Survey and Mapping Office of the Lands Department.
上述位置圖是參考地政總署測繪處之數碼地形圖iB1000/編號11-NE-17C（最近更新日期為2021年6月1日）及11-NE-22A（最近更新日期為2021年5月15日），並由賣方擬備。

Note 備註:
Due to the technical reason that the boundary of the Development is irregular, the location plan has shown more than the area required under the Residential Properties (First-hand Sales) Ordinance (Cap 621).
由於發展項目邊界不規則的技術原因，所在位置圖所顯示之範圍多於《一手住宅物業銷售條例》（第621章）所要求的範圍。

08 AERIAL PHOTOGRAPH OF THE DEVELOPMENT
發展項目的鳥瞰照片

N

Development Site Boundary
發展項目邊界

0 25 50 100 150 200 250M米
Scale 比例

Adopted from part of the aerial photograph taken by the Survey and Mapping Office of Lands Department at a flying height of 6,900 feet, photo no. E116569C dated 7 December 2020.
摘錄自地政總署測繪處於2020年12月7日在6,900呎飛行高度拍攝之鳥瞰照片，相片編號為E116569C。

Note 備註:
Due to technical reasons (such as the shape of the Development), the aerial photograph has shown area more than that required under the Residential Properties (First-hand Sales) Ordinance (Cap. 621).
因技術原因 (例如發展項目之形狀)，鳥瞰照片所顯示之範圍多於《一手住宅物業銷售條例》（第621章）所要求的範圍。

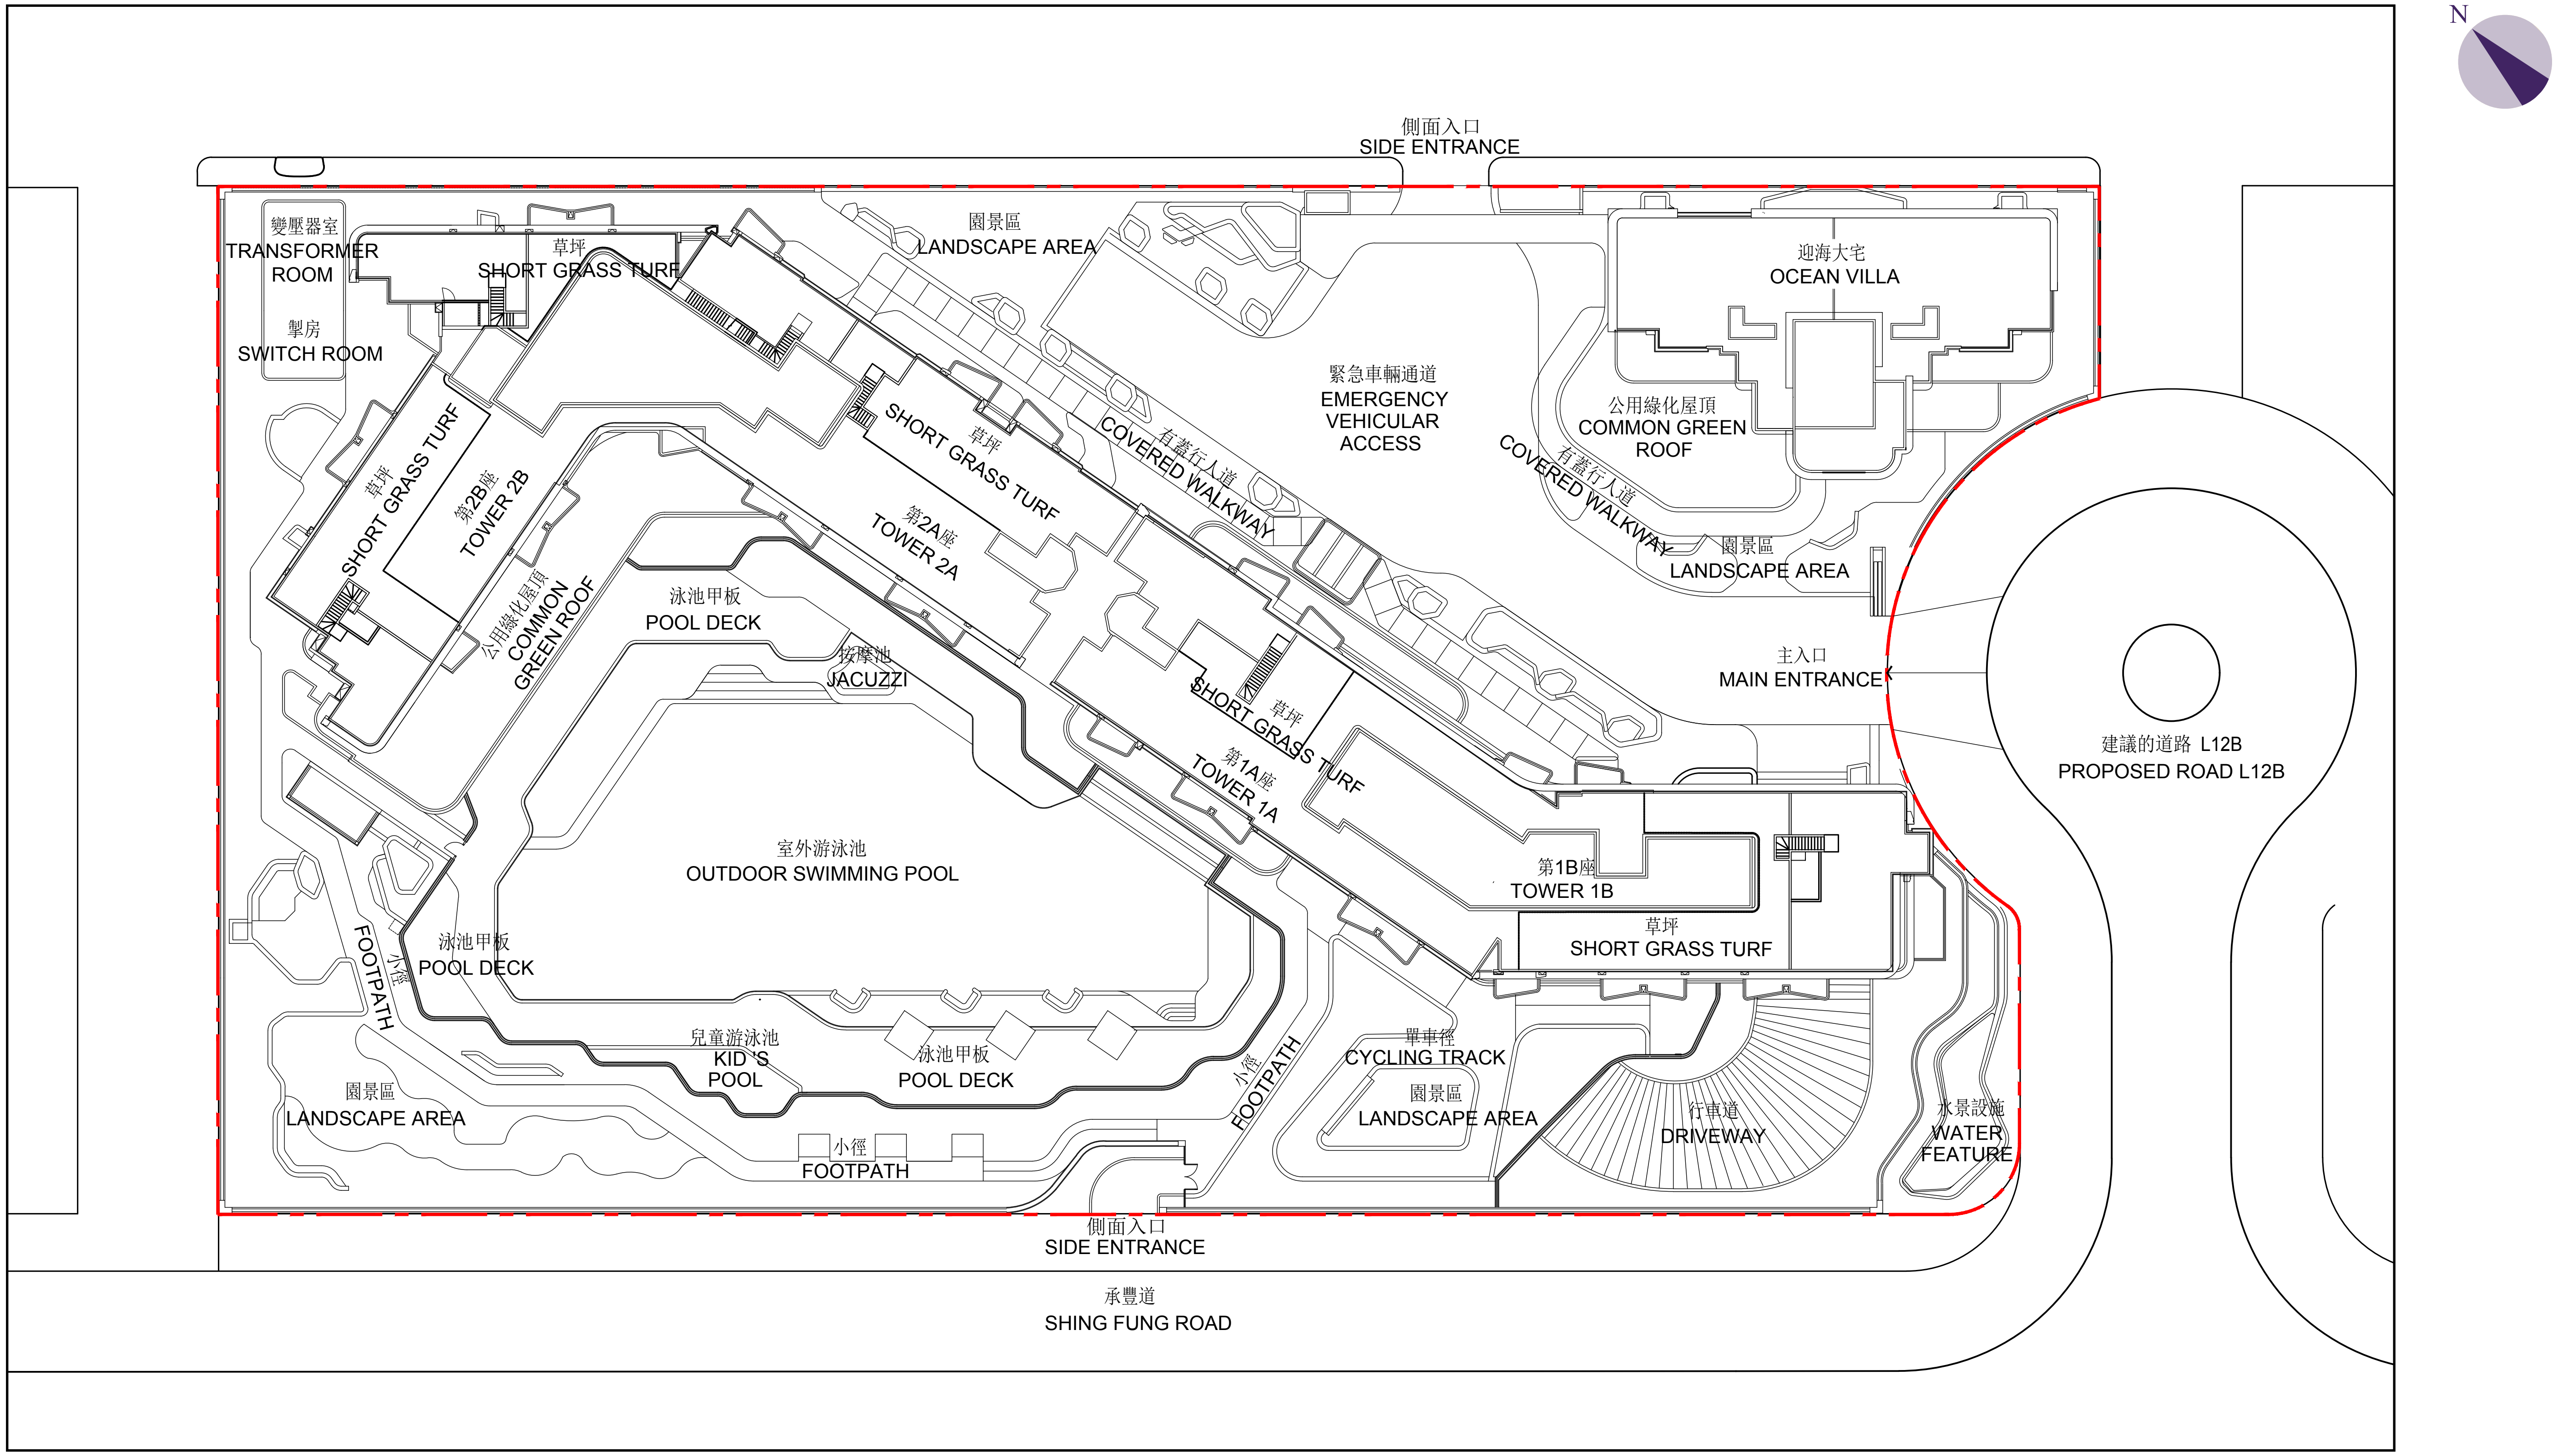

Site Boundary of the Development
發展項目的邊界

0 20M米
Scale 比例

The estimated date of completion of the buildings or facilities within the Development as provided by the Authorized Person for the Development: 30 September 2022.
由發展項目的認可人士提供的位於發展項目內的建築物或設施的預計落成日期：2022年9月30日。