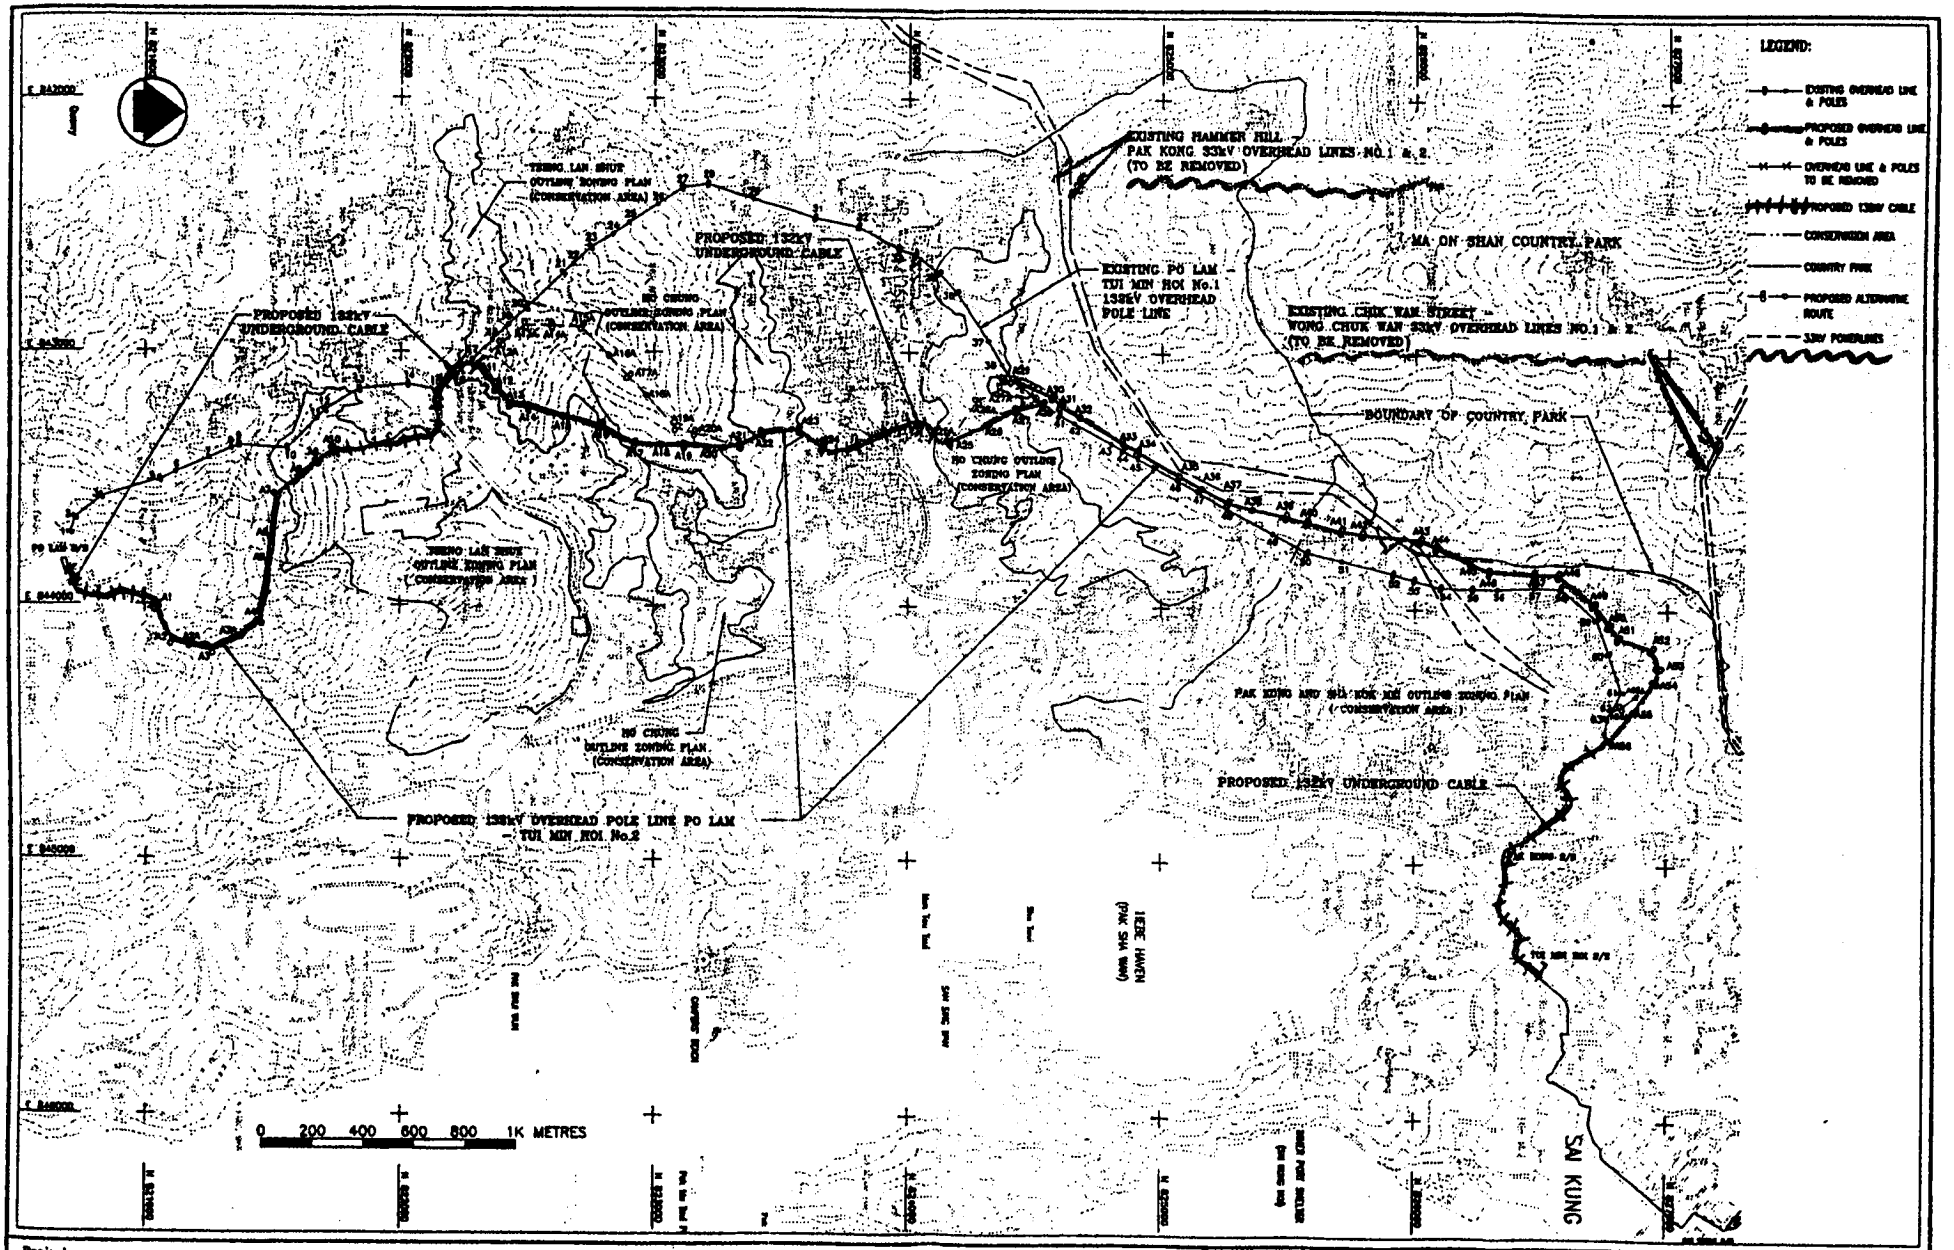

Project	132KV OVERHEAD POLE LINE & UNDERGROUND CABLE FROM THE EXISTING PO LAM SUBSTATION TO THE EXISTING TUI MIN HOI SUBSTATION – CIRCUIT NO. 2	Figure 1
Title	LOCATION PLAN OF THE PROPOSED OVERHEAD POLE LINE & UNDERGROUND CABLE	Scale AS SHOWN