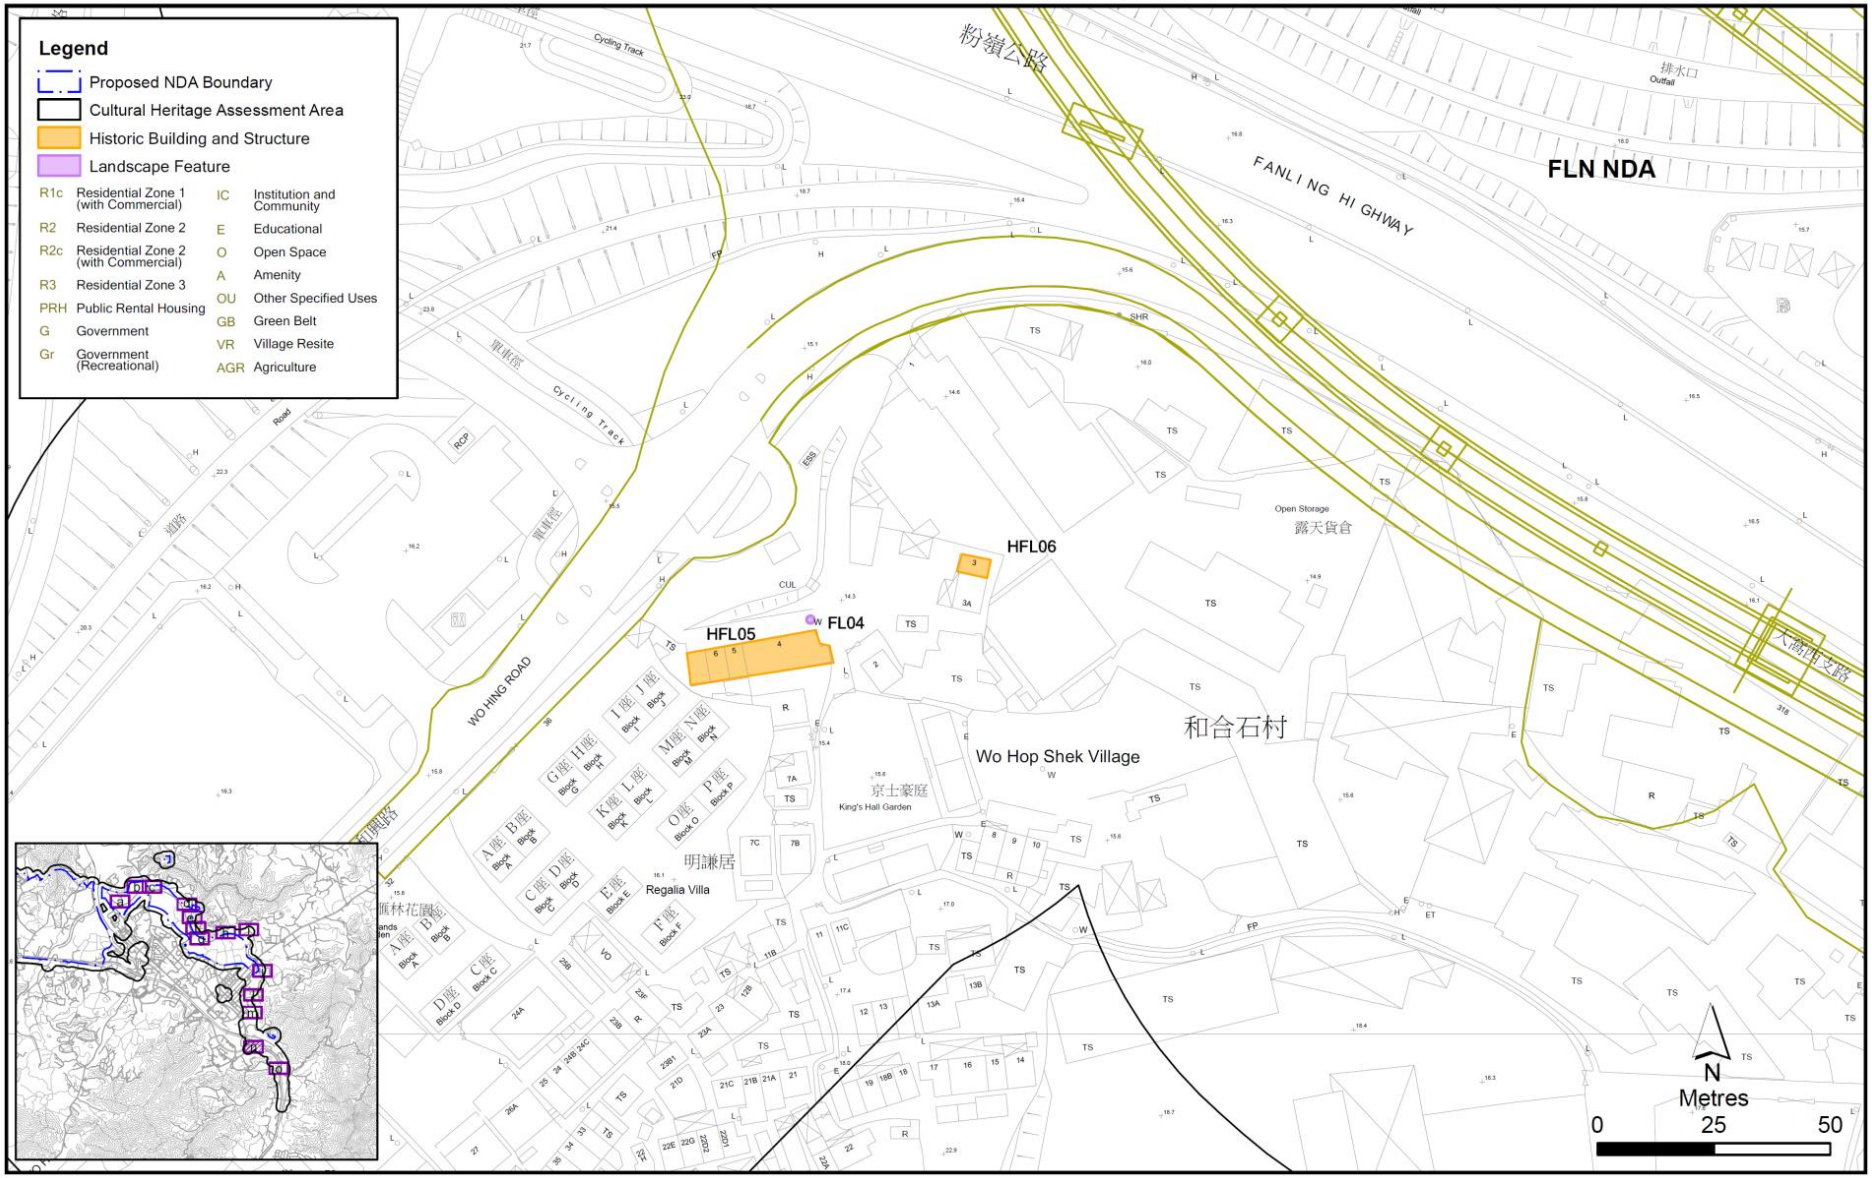

Project Title: Fanling Bypass Eastern Section

Figure 3a: Built Heritage items in FLN NDA

(Extracted from Drawing No. Plan 2n of North East New Territories New Development Area Planning and Engineering Study)

Environmental Permit No: EP-473/2013