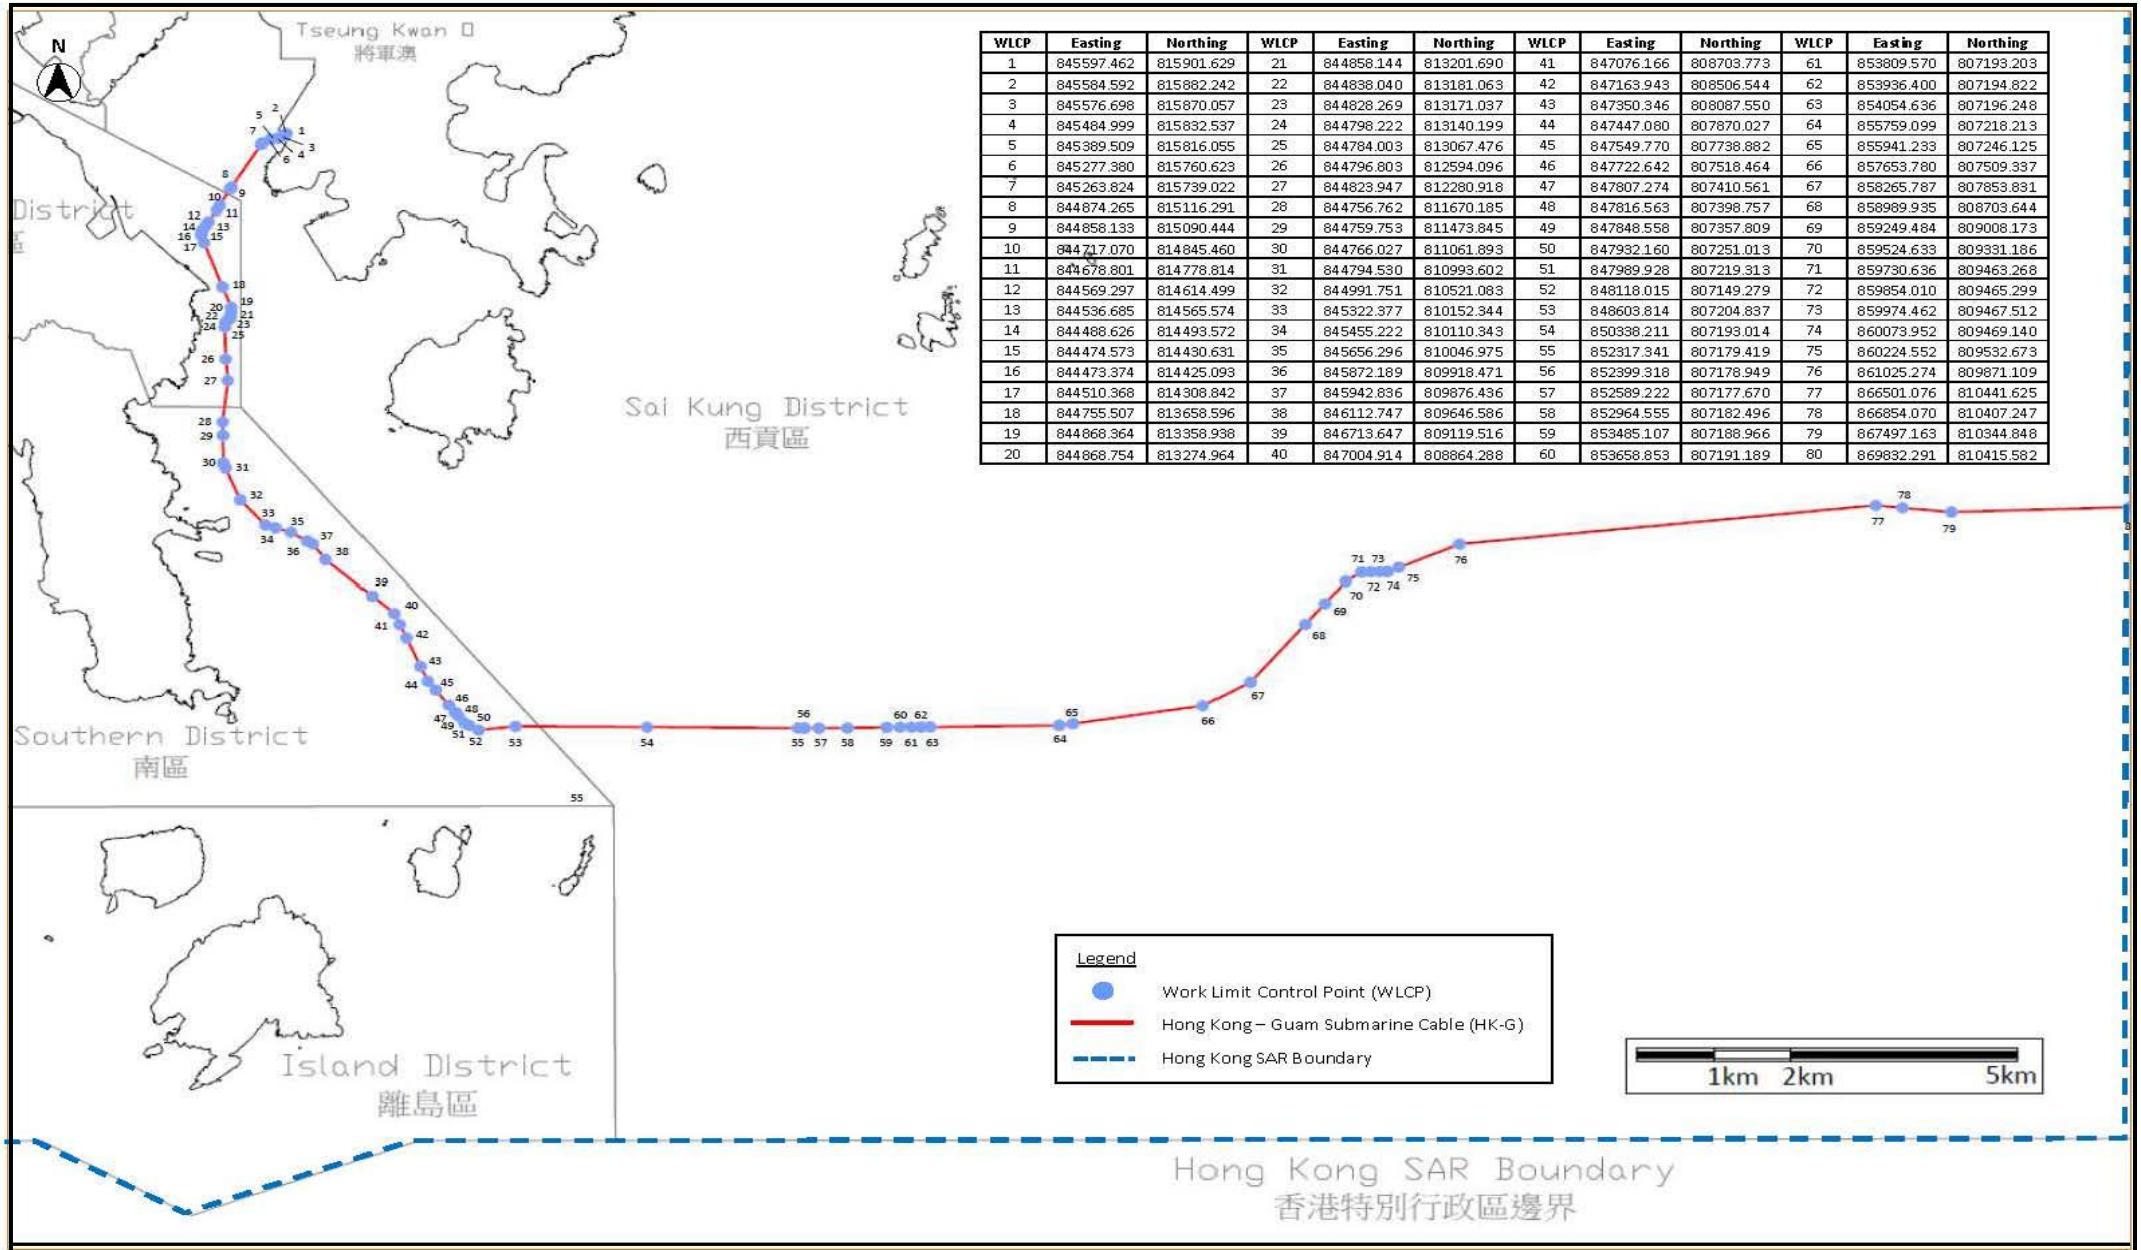

WLCP	Easting	Northing	WLCP	Easting	Northing	WLCP	Easting	Northing	WLCP	Easting	Northing
1	845597.462	815901.629	21	844858.144	813201.690	41	847076.166	808703.773	61	853809.570	807193.203
2	845584.592	815882.242	22	844838.040	813181.063	42	847163.943	808506.544	62	853936.400	807194.822
3	845576.698	815870.057	23	844828.269	813171.037	43	847350.346	808087.550	63	854054.636	807196.248
4	845484.999	815832.537	24	844798.222	813140.199	44	847447.080	807870.027	64	855759.099	807218.213
5	845389.509	815816.055	25	844784.003	813067.476	45	847549.770	807738.882	65	855941.233	807246.125
6	845277.380	815760.623	26	844796.803	812594.096	46	847722.642	807518.464	66	857653.780	807509.337
7	845263.824	815739.022	27	844823.947	812280.918	47	847807.274	807410.561	67	858265.787	807853.831
8	844874.265	815116.291	28	844756.762	811670.185	48	847816.563	807398.757	68	858989.935	808703.644
9	844858.133	815090.444	29	844759.753	811473.845	49	847848.558	807357.809	69	859249.484	809008.173
10	844717.070	814845.460	30	844766.027	811061.893	50	847932.160	807251.013	70	859524.633	809331.186
11	844678.801	814778.814	31	844794.530	810993.602	51	847989.928	807219.313	71	859730.636	809463.268
12	844569.297	814614.499	32	844991.751	810521.083	52	848118.015	807149.279	72	859854.010	809465.299
13	844536.685	814565.574	33	845322.377	810152.344	53	848603.814	807204.837	73	859974.462	809467.512
14	844488.626	814493.572	34	845455.222	810110.343	54	850338.211	807193.014	74	860073.952	809469.140
15	844474.573	814430.631	35	845656.296	810046.975	55	852317.341	807179.419	75	860224.552	809532.673
16	844473.374	814425.093	36	845872.189	809918.471	56	852399.318	807178.949	76	861025.274	809871.109
17	844510.368	814308.842	37	845942.836	809876.436	57	852589.222	807177.670	77	866501.076	810441.625
18	844755.507	813658.596	38	846112.747	809646.586	58	852964.555	807182.496	78	866854.070	810407.247
19	844868.364	813358.938	39	846713.647	809119.516	59	853485.107	807188.966	79	867497.163	810344.848
20	844868.754	813274.964	40	847004.914	808864.288	60	853658.853	807191.189	80	869832.291	810415.582

Project Title: Hong Kong – Guam Submarine Cable Project (HK-G)
工程項目名稱: 香港-關島海底光纜工程(HK-G)
Alignment of HK-G Cable with Work Limit Control Points and Co-ordinates
HK-G 光纜走線圖及工程控制點連坐標

(Plan originated from Figure 1-2 of the Project Profile reference: PP-579/2019)
(圖則源自工程項目簡介編號 PP-579/2019 內的圖 1-2)

Environmental Protection Department 環境保護署	Environmental Permit No. EP-568/2019 環境許可證編號: EP-568/2019	Figure 1 圖 1