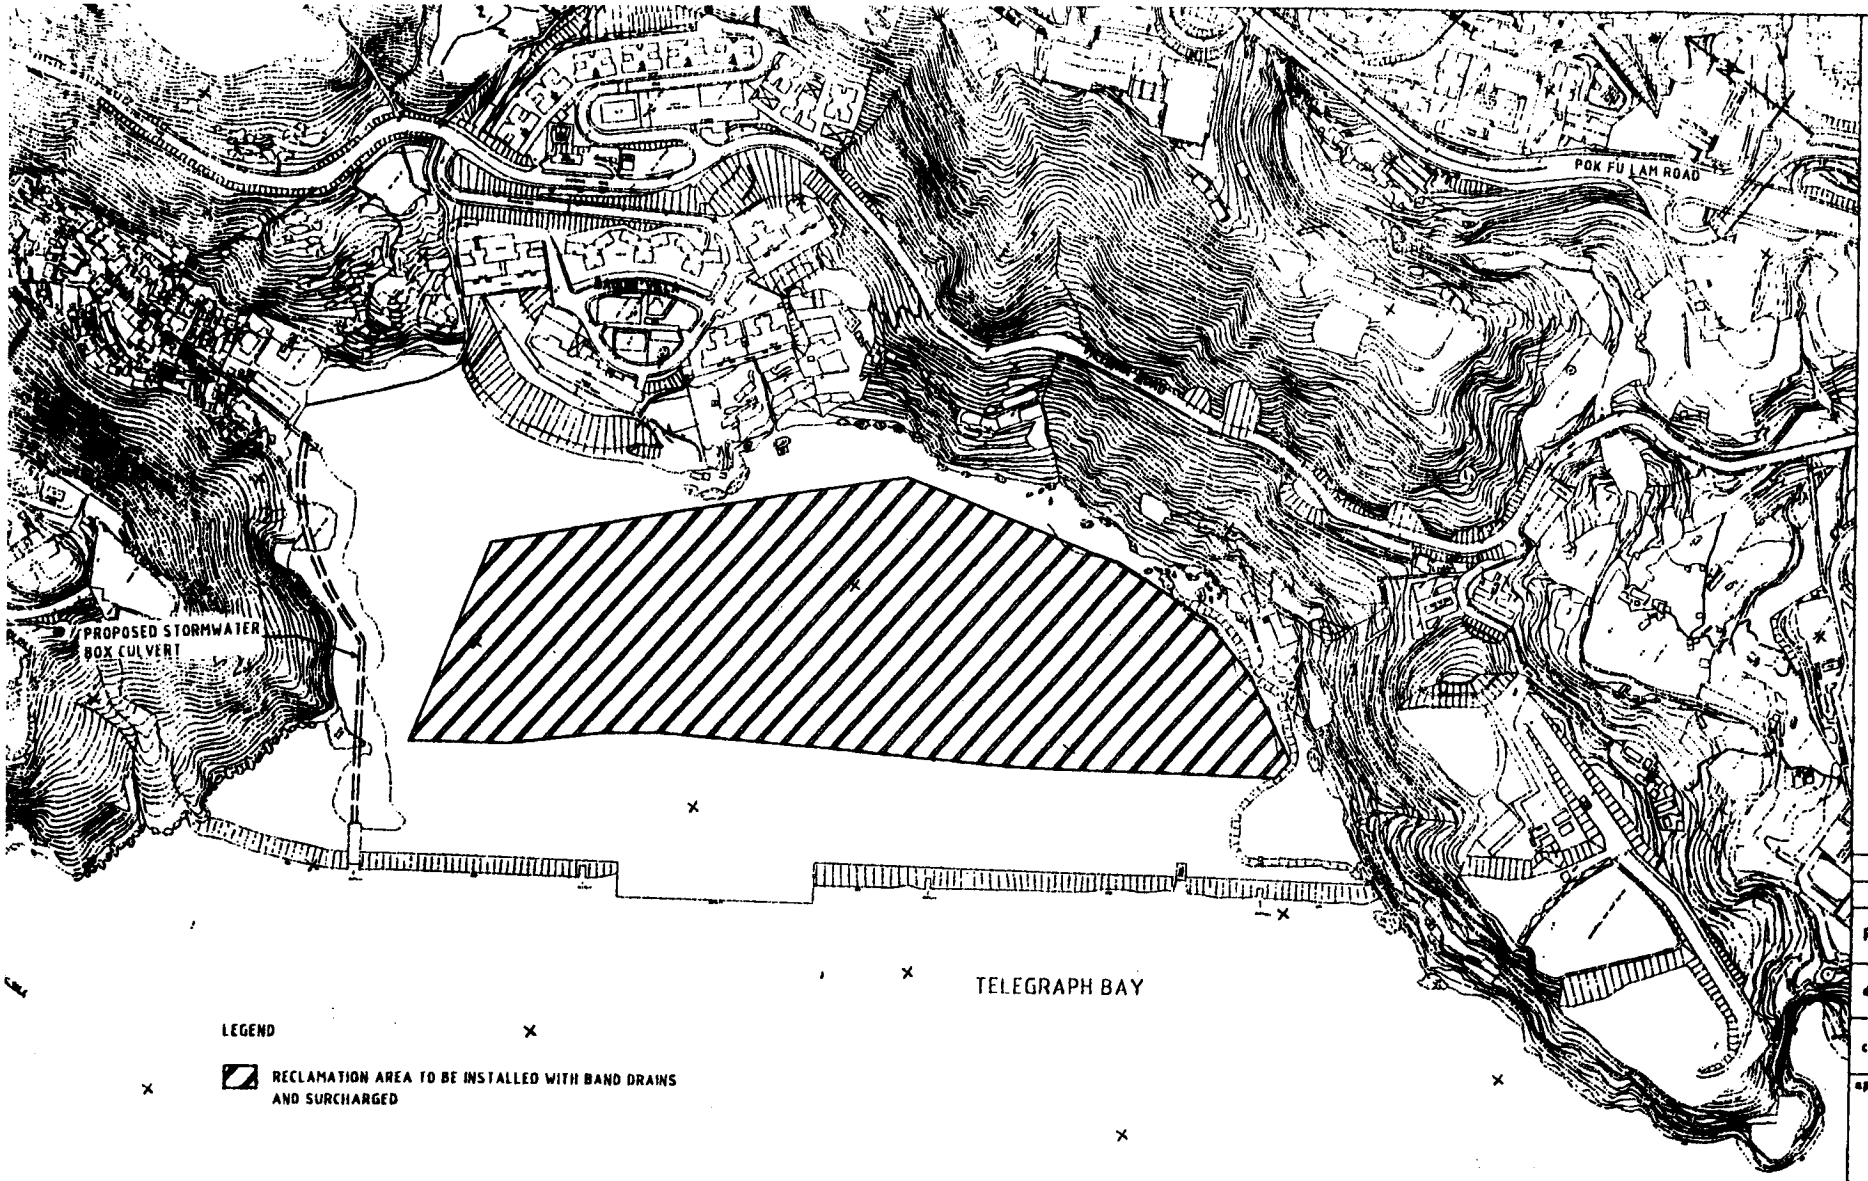

LEGEND

RECLAMATION AREA TO BE INSTALLED WITH BAND DRAINS AND SURCHARGED

no.	date	description

REVISION

drawn	
checked	
approved	

drawing title
ENGINEERING INFRASTRUCTURE FOR CYBERPORT DEVELOPMENT AT TELEGRAPH BAY - LOCATION AND LAYOUT OF ADVANCE WORKS

drawing no.
Figure 1

scale.
A3 1:4000

office
HONG KONG ISLAND AND ISLANDS DEVELOPMENT OFFICE

TERRITORY DEVELOPMENT DEPARTMENT