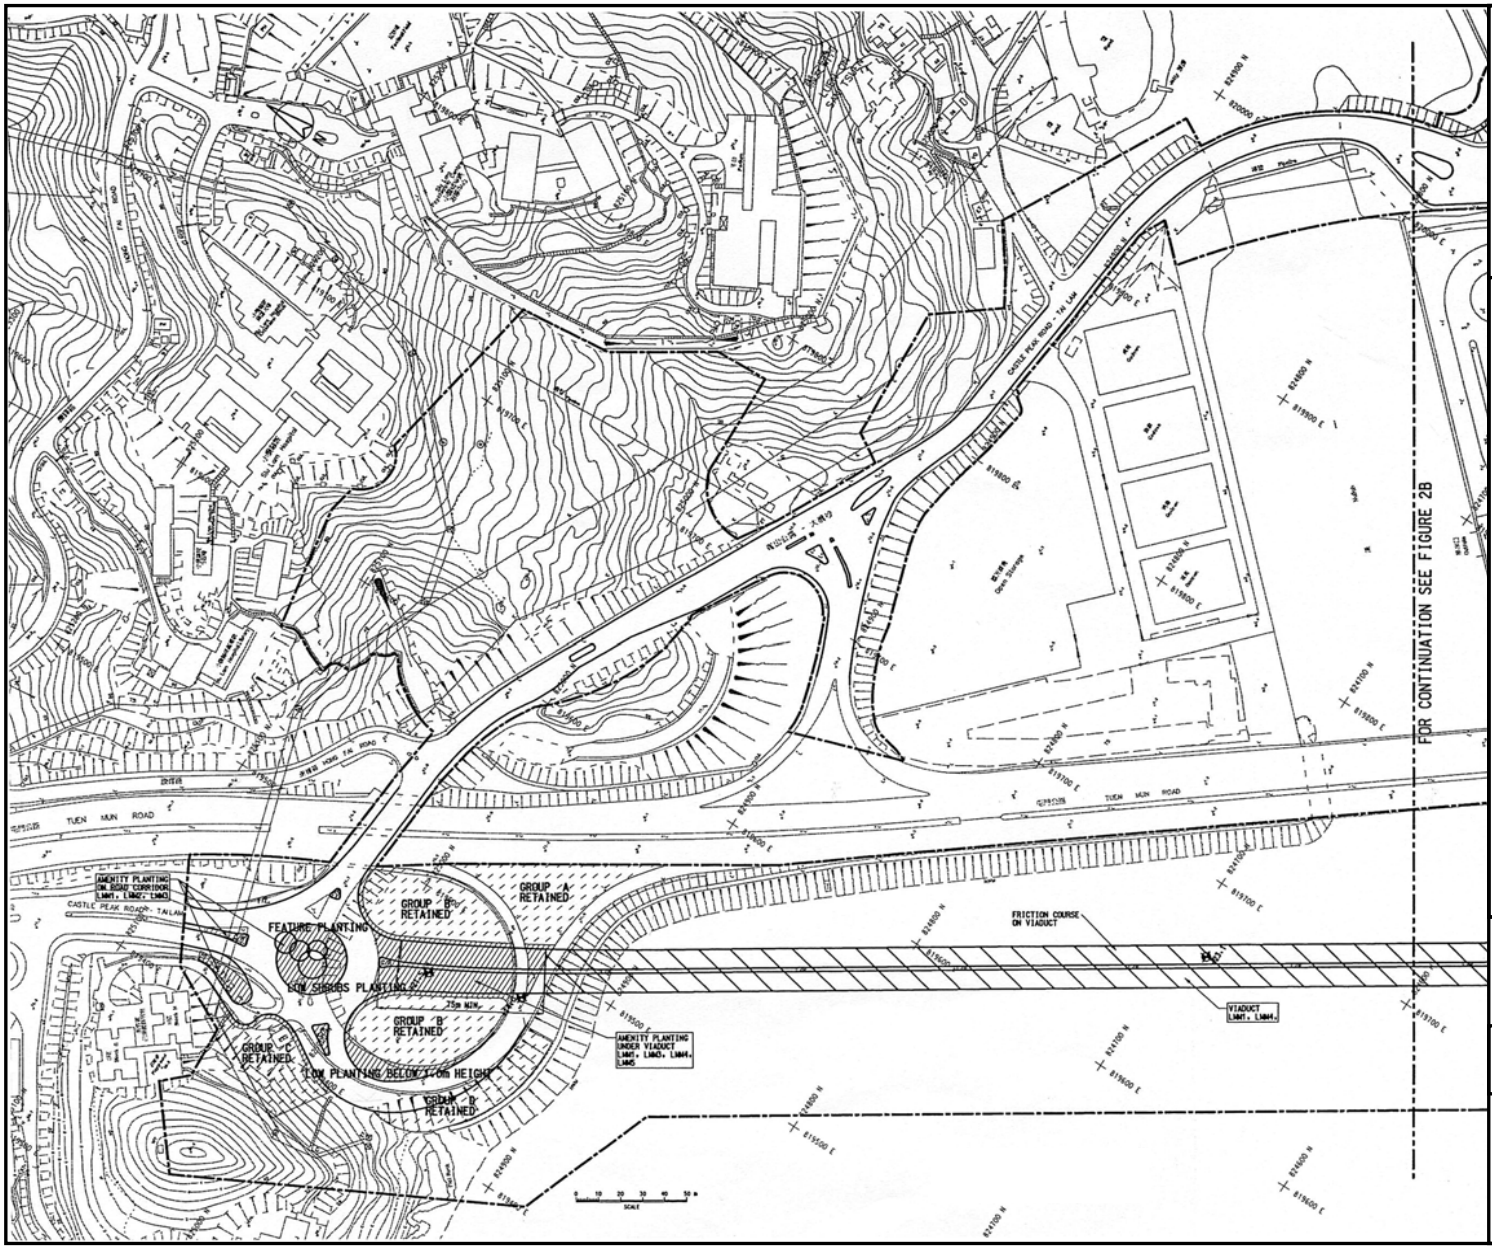

Improvement to Castle Peak Road Between Ka Loon Tsuen and Siu Lam –

Landscape Proposal Plan

NOTES :

1. DIMENSIONS SHOWN ARE INDICATIVE ONLY.
2. ALL DIMENSIONS ARE IN MILLIMETER, UNLESS OTHERWISE STATED.
3. LM01, LM02, LM03, LM04, LM05, LM07 ARE LANDSCAPE MITIGATION MEASURES AS STATED IN SECTION 9 OF THE FINAL ENVIROMENTAL IMPACT ASSESSMENT (EIA) REPORT.
4. THE CONTRACTOR SHALL STRICTLY FOLLOW THE GUIDELINES AND PRINCIPLES SET OUT IN THE EIA REPORT FOR THE PROPOSED LANDSCAPE PROPOSAL.

LEGEND :

- SITE BOUNDARY
- CASTLE PEAK ROAD PROPOSED
- TREES RETAINED
- TREE NUMBER
- EXISTING TREE TO BE RETAINED
- PROPOSED TREES
- PROPOSED AMENITY PLANTING
- PROPOSED WOODLAND PLANTING
- HWM (HIGH WATER MARK)
- + 0.00 PROPOSED LEVELS

Environmental Permit No.:

EP-171/2003/A

Figure 2a