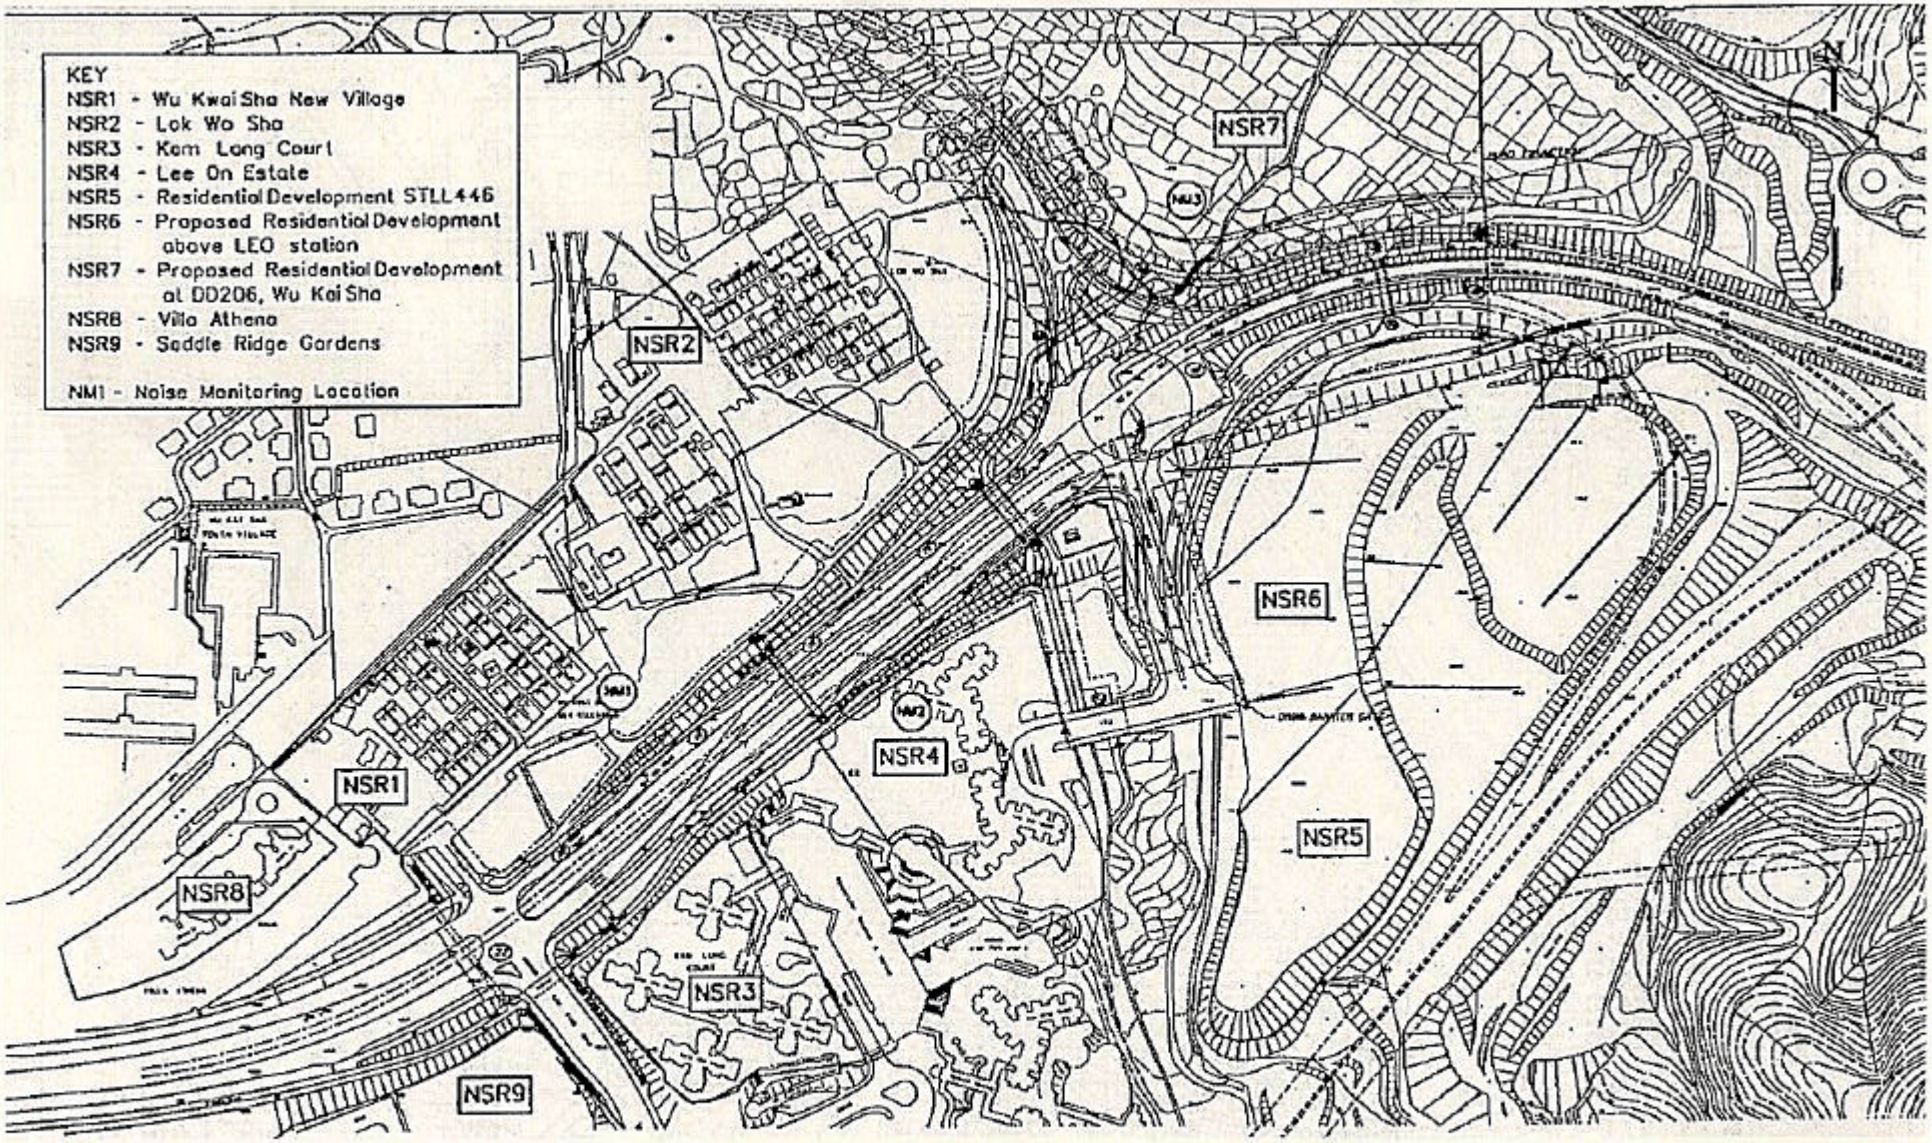

Project Title : Sai Sha Road Widening Between Kam Ying Road and Future Trunk Road T7 Junction

Project Site and Boundary

Figure 1

圖 1

Environmental Permit No. EP-119/2002/A

環境許可證編號