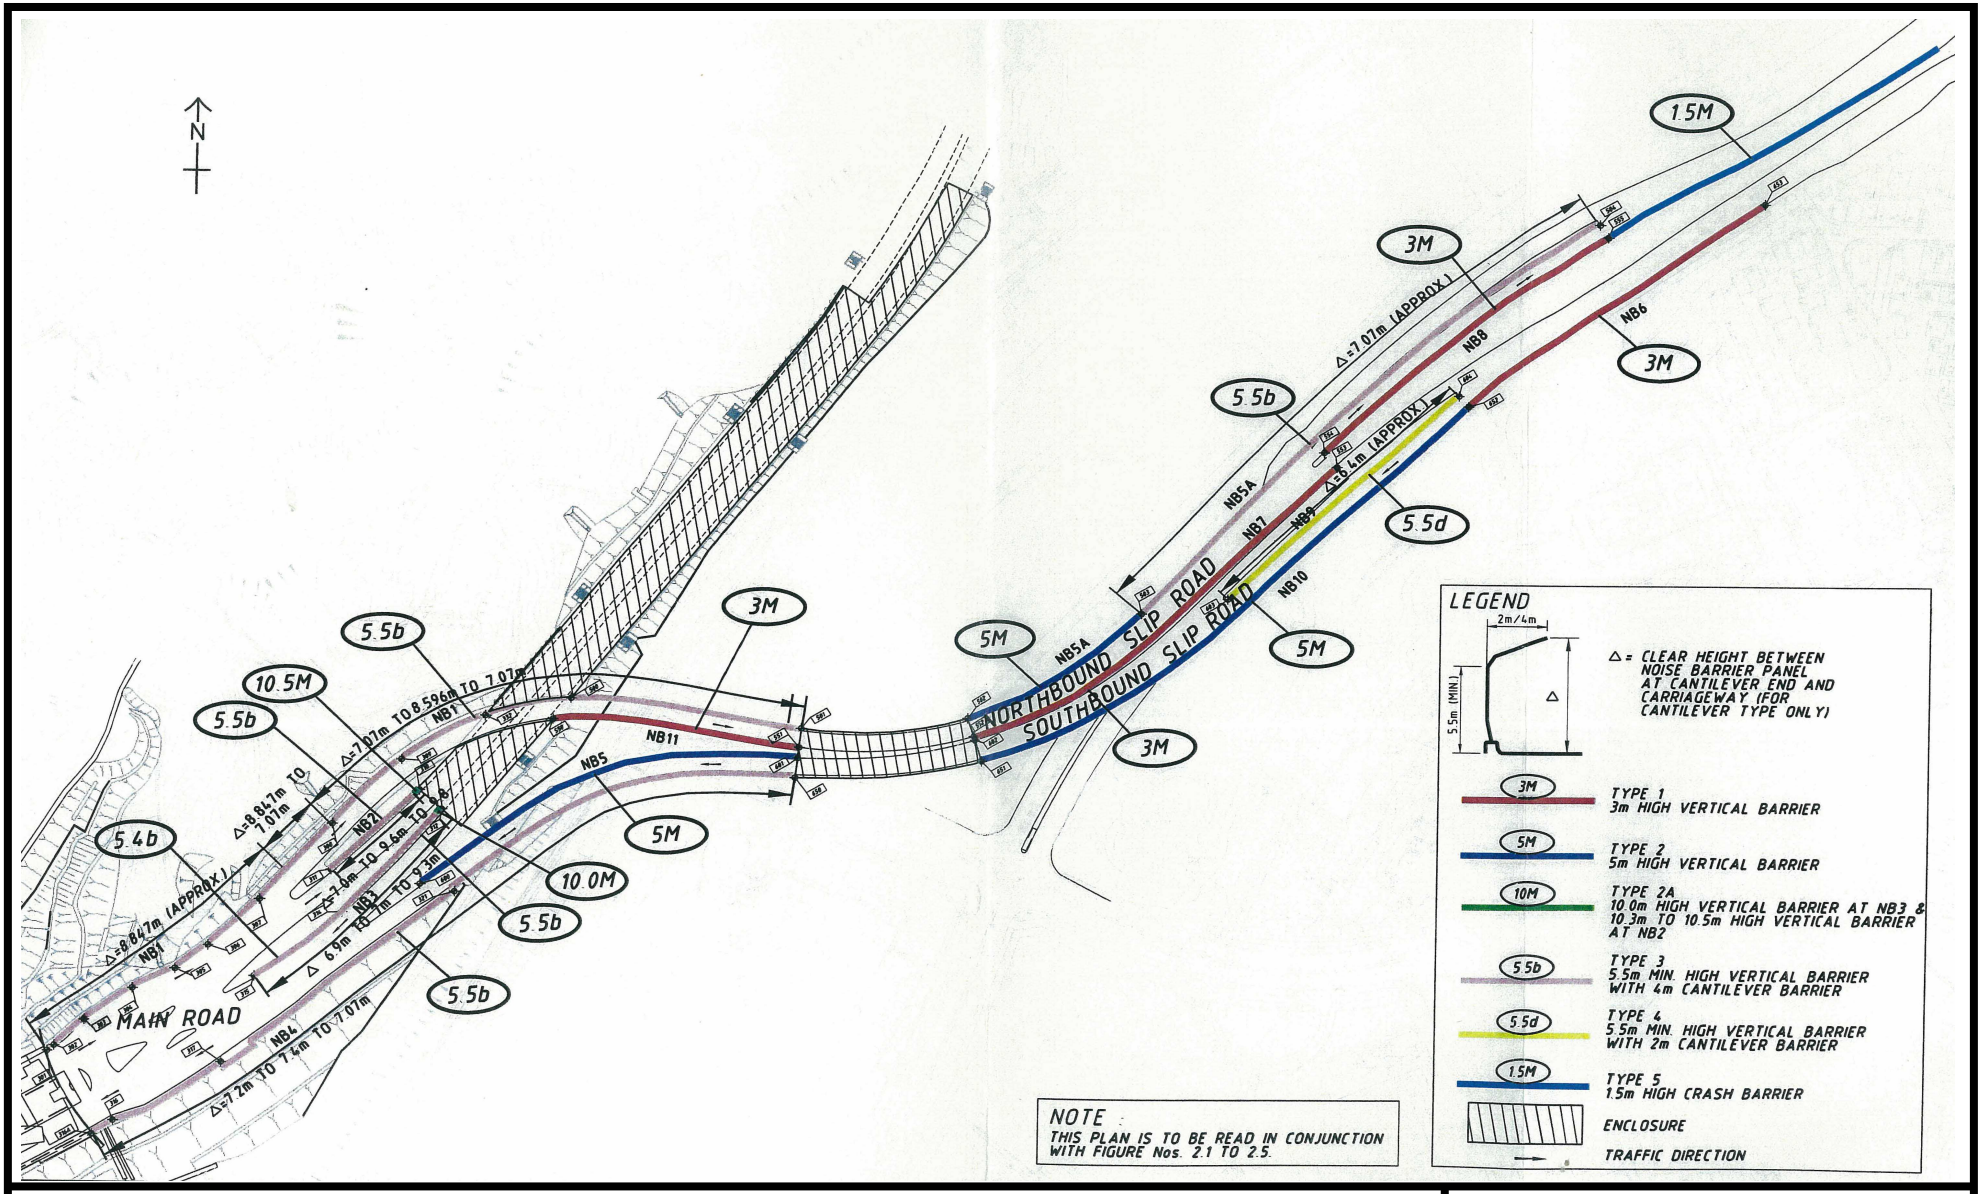

Figure 2 **Noise Barriers and Enclosures**

(Extracted from the Application VEP-249/2008)

Environmental Permit No.

EP-104/2001/D