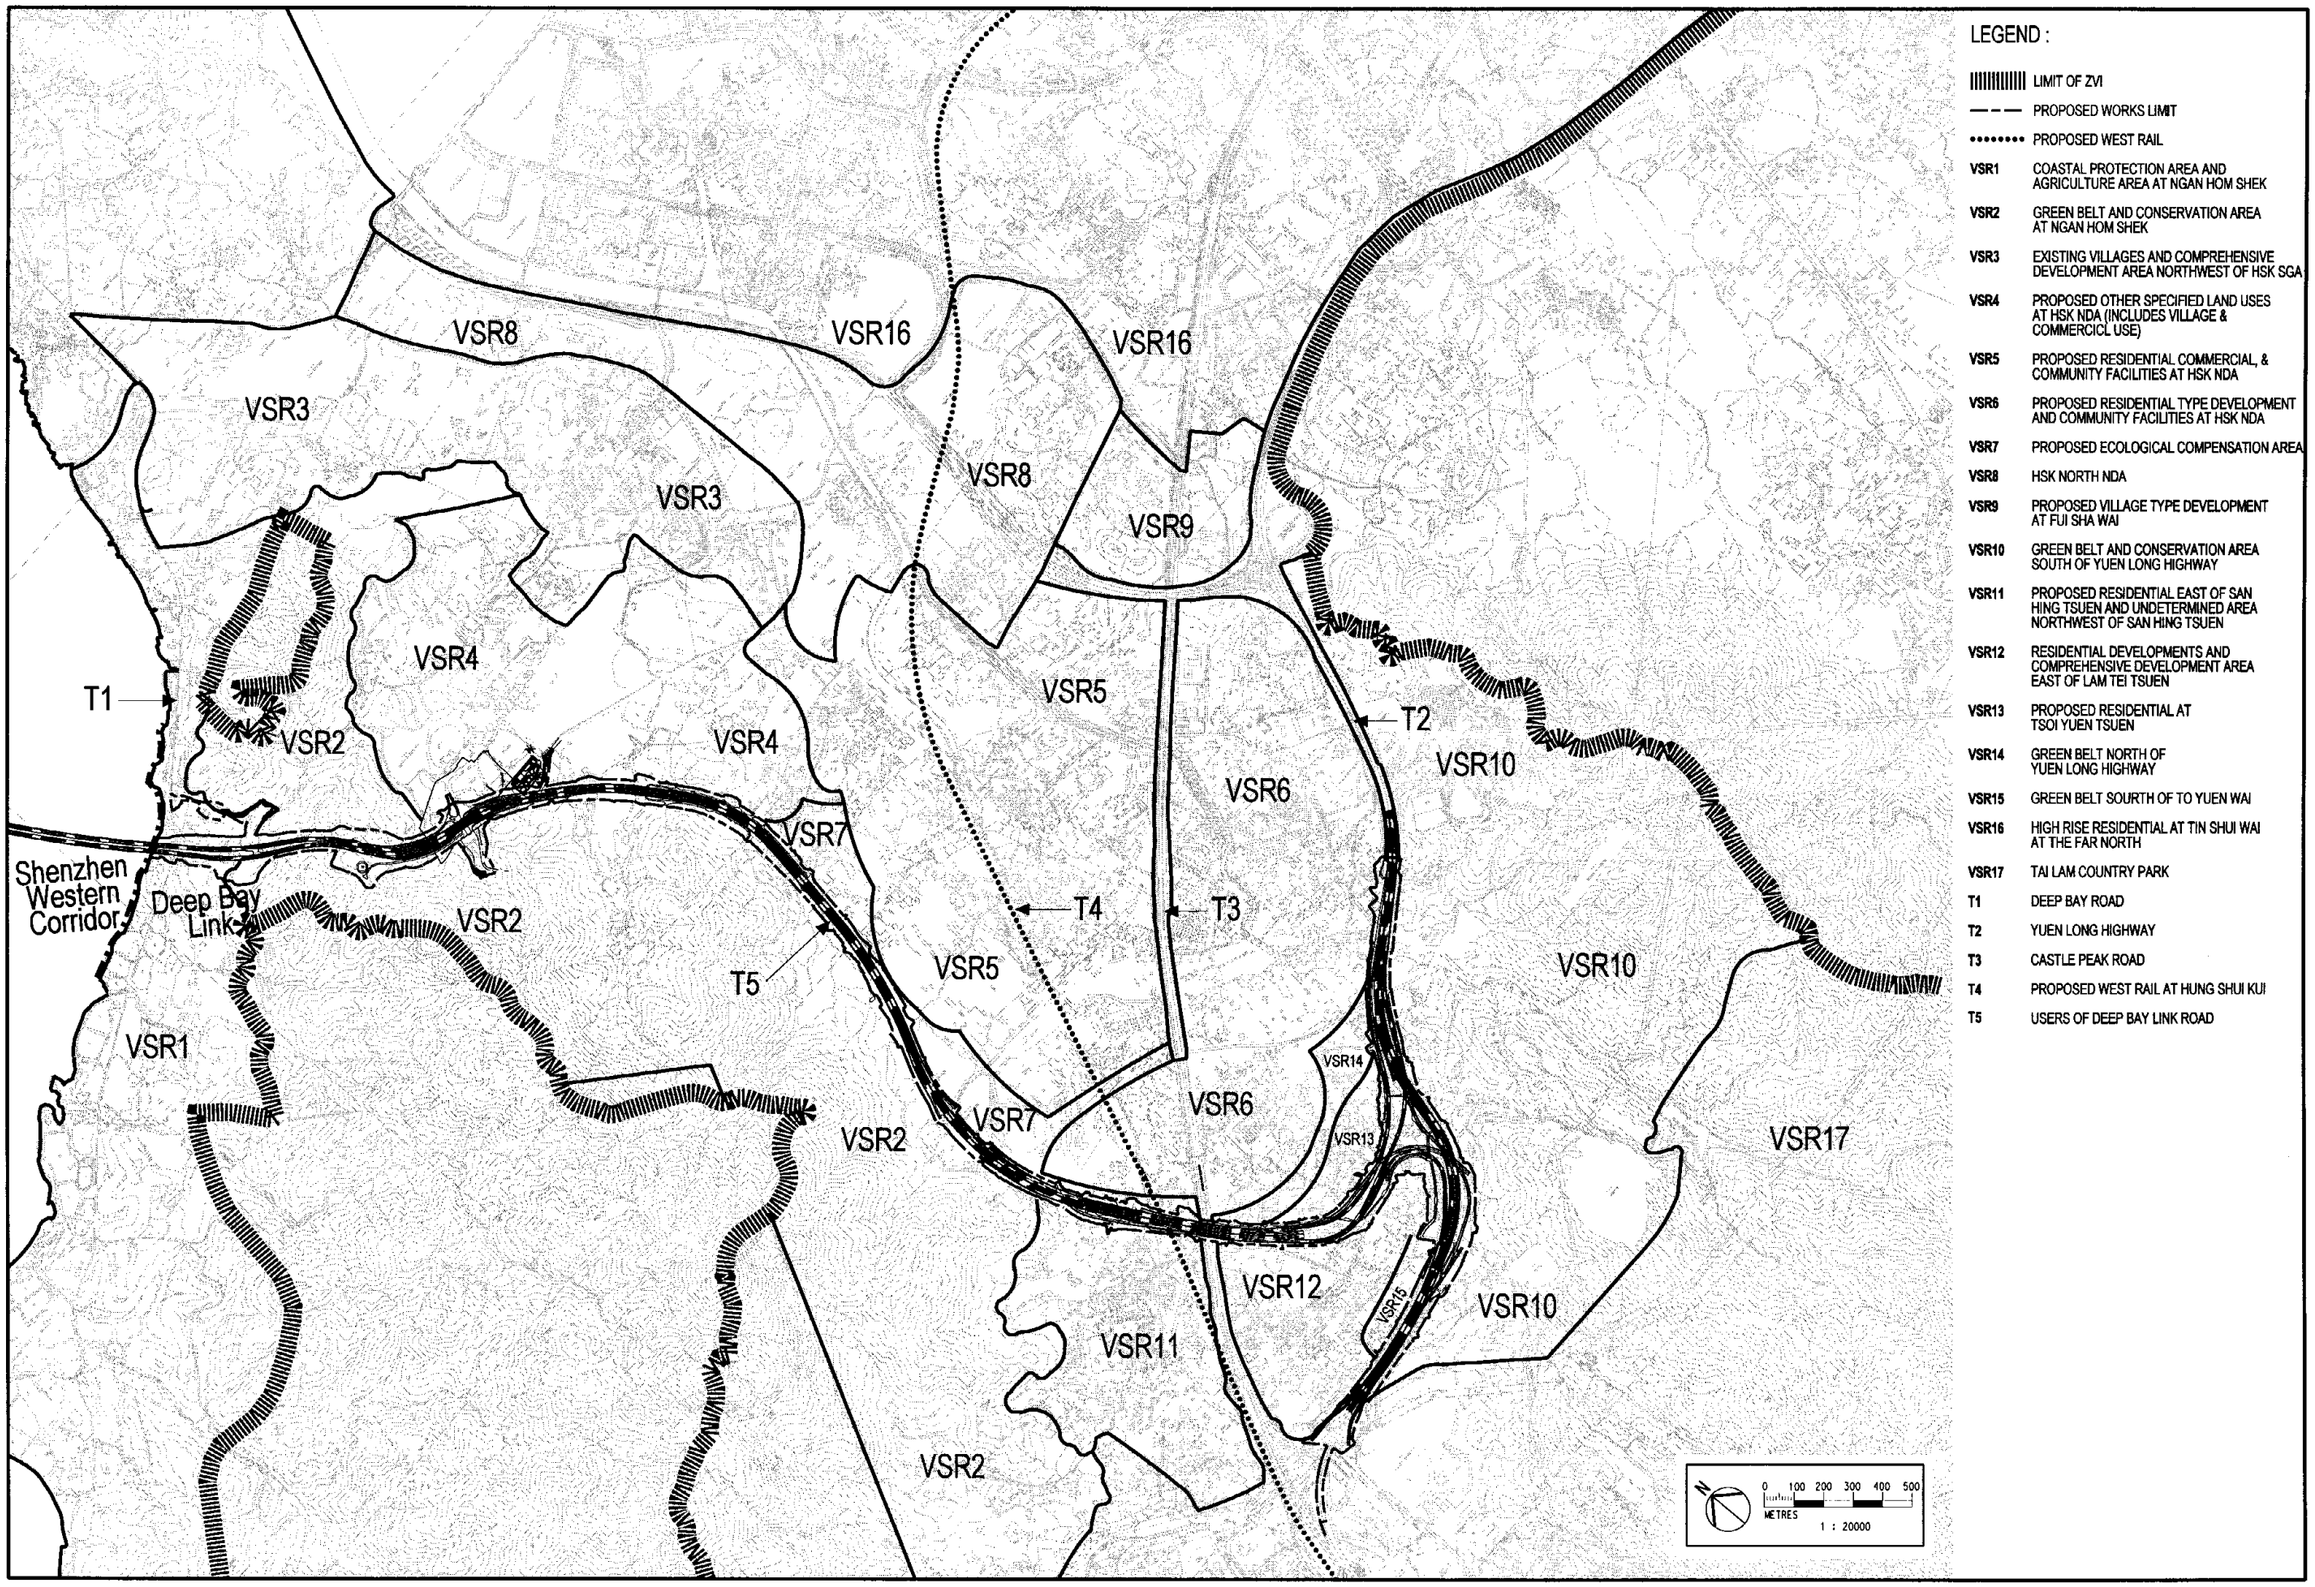

Highways Department Agreement No. CE109/98
Deep Bay Link Investigation and Preliminary Design
Ove Arup & Partners Hong Kong Limited

Figure 10.5.12
ZVI, Visibility Contours and VSRs for Construction and Operation Phase