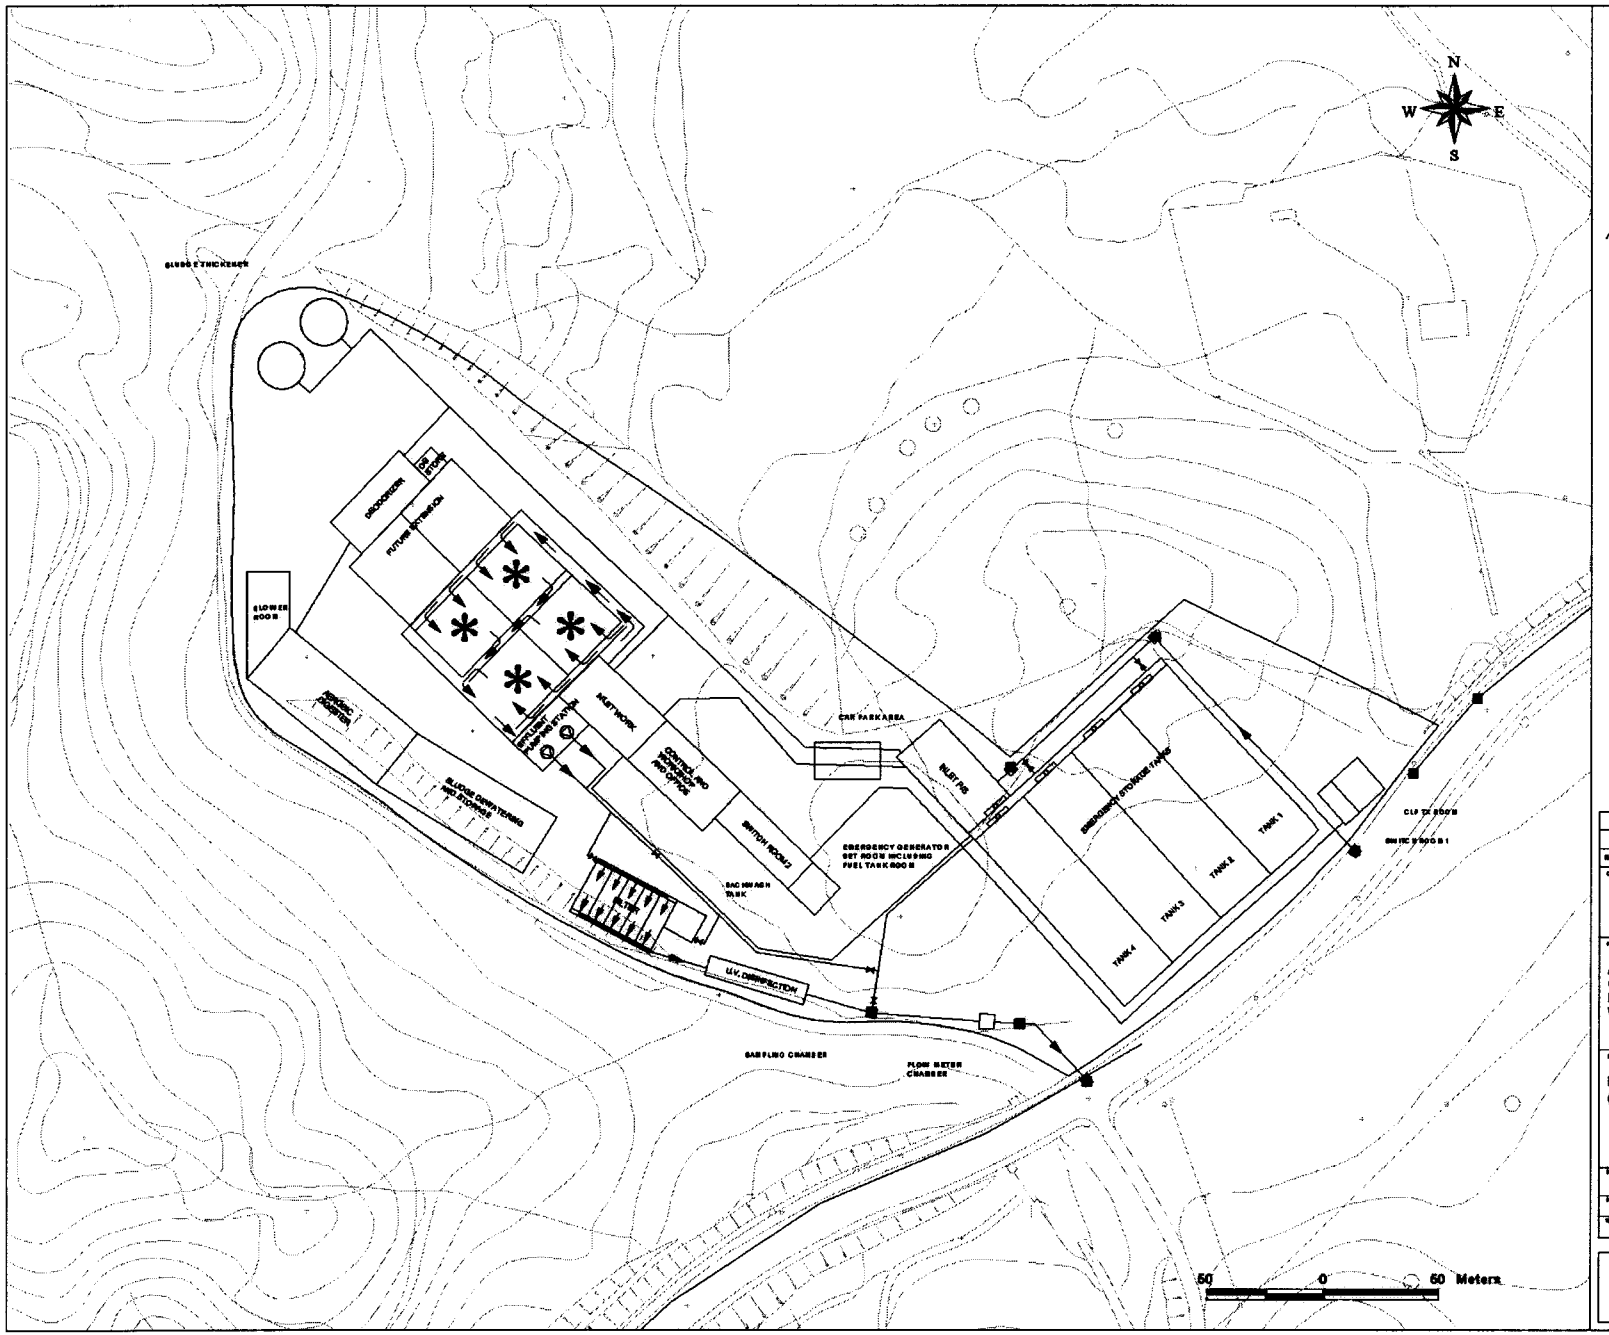

Legend:

Proposed Sewer and Manhole

No.	Description	By	Date

Consultant: ARUP Ove Arup & Partners Hong Kong Ltd. Ltd

Project Title: AGREEMENT NO.CE 29/01 OUTLYING ISLANDS STAGE 1 PAHSE 1 NGONG PING SEWAGE TREATMENT WORKS AND SEWERAGE

Drawing Title: Ngong Ping Sewage Treatment Works (Layout Option 2)

Drawing No. 23400/R/ST/013 | Rev.

Drawn	Date	Checked	Approved
JS	Mar 02	AC	AC

Scale: 1:1000@A3 | Status: Preliminary

COPYRIGHT RESERVED

香港特別行政區政府渠務署
DRAINAGE SERVICES DEPARTMENT
GOVERNMENT OF THE HONG KONG SPECIAL ADMINISTRATIVE REGION