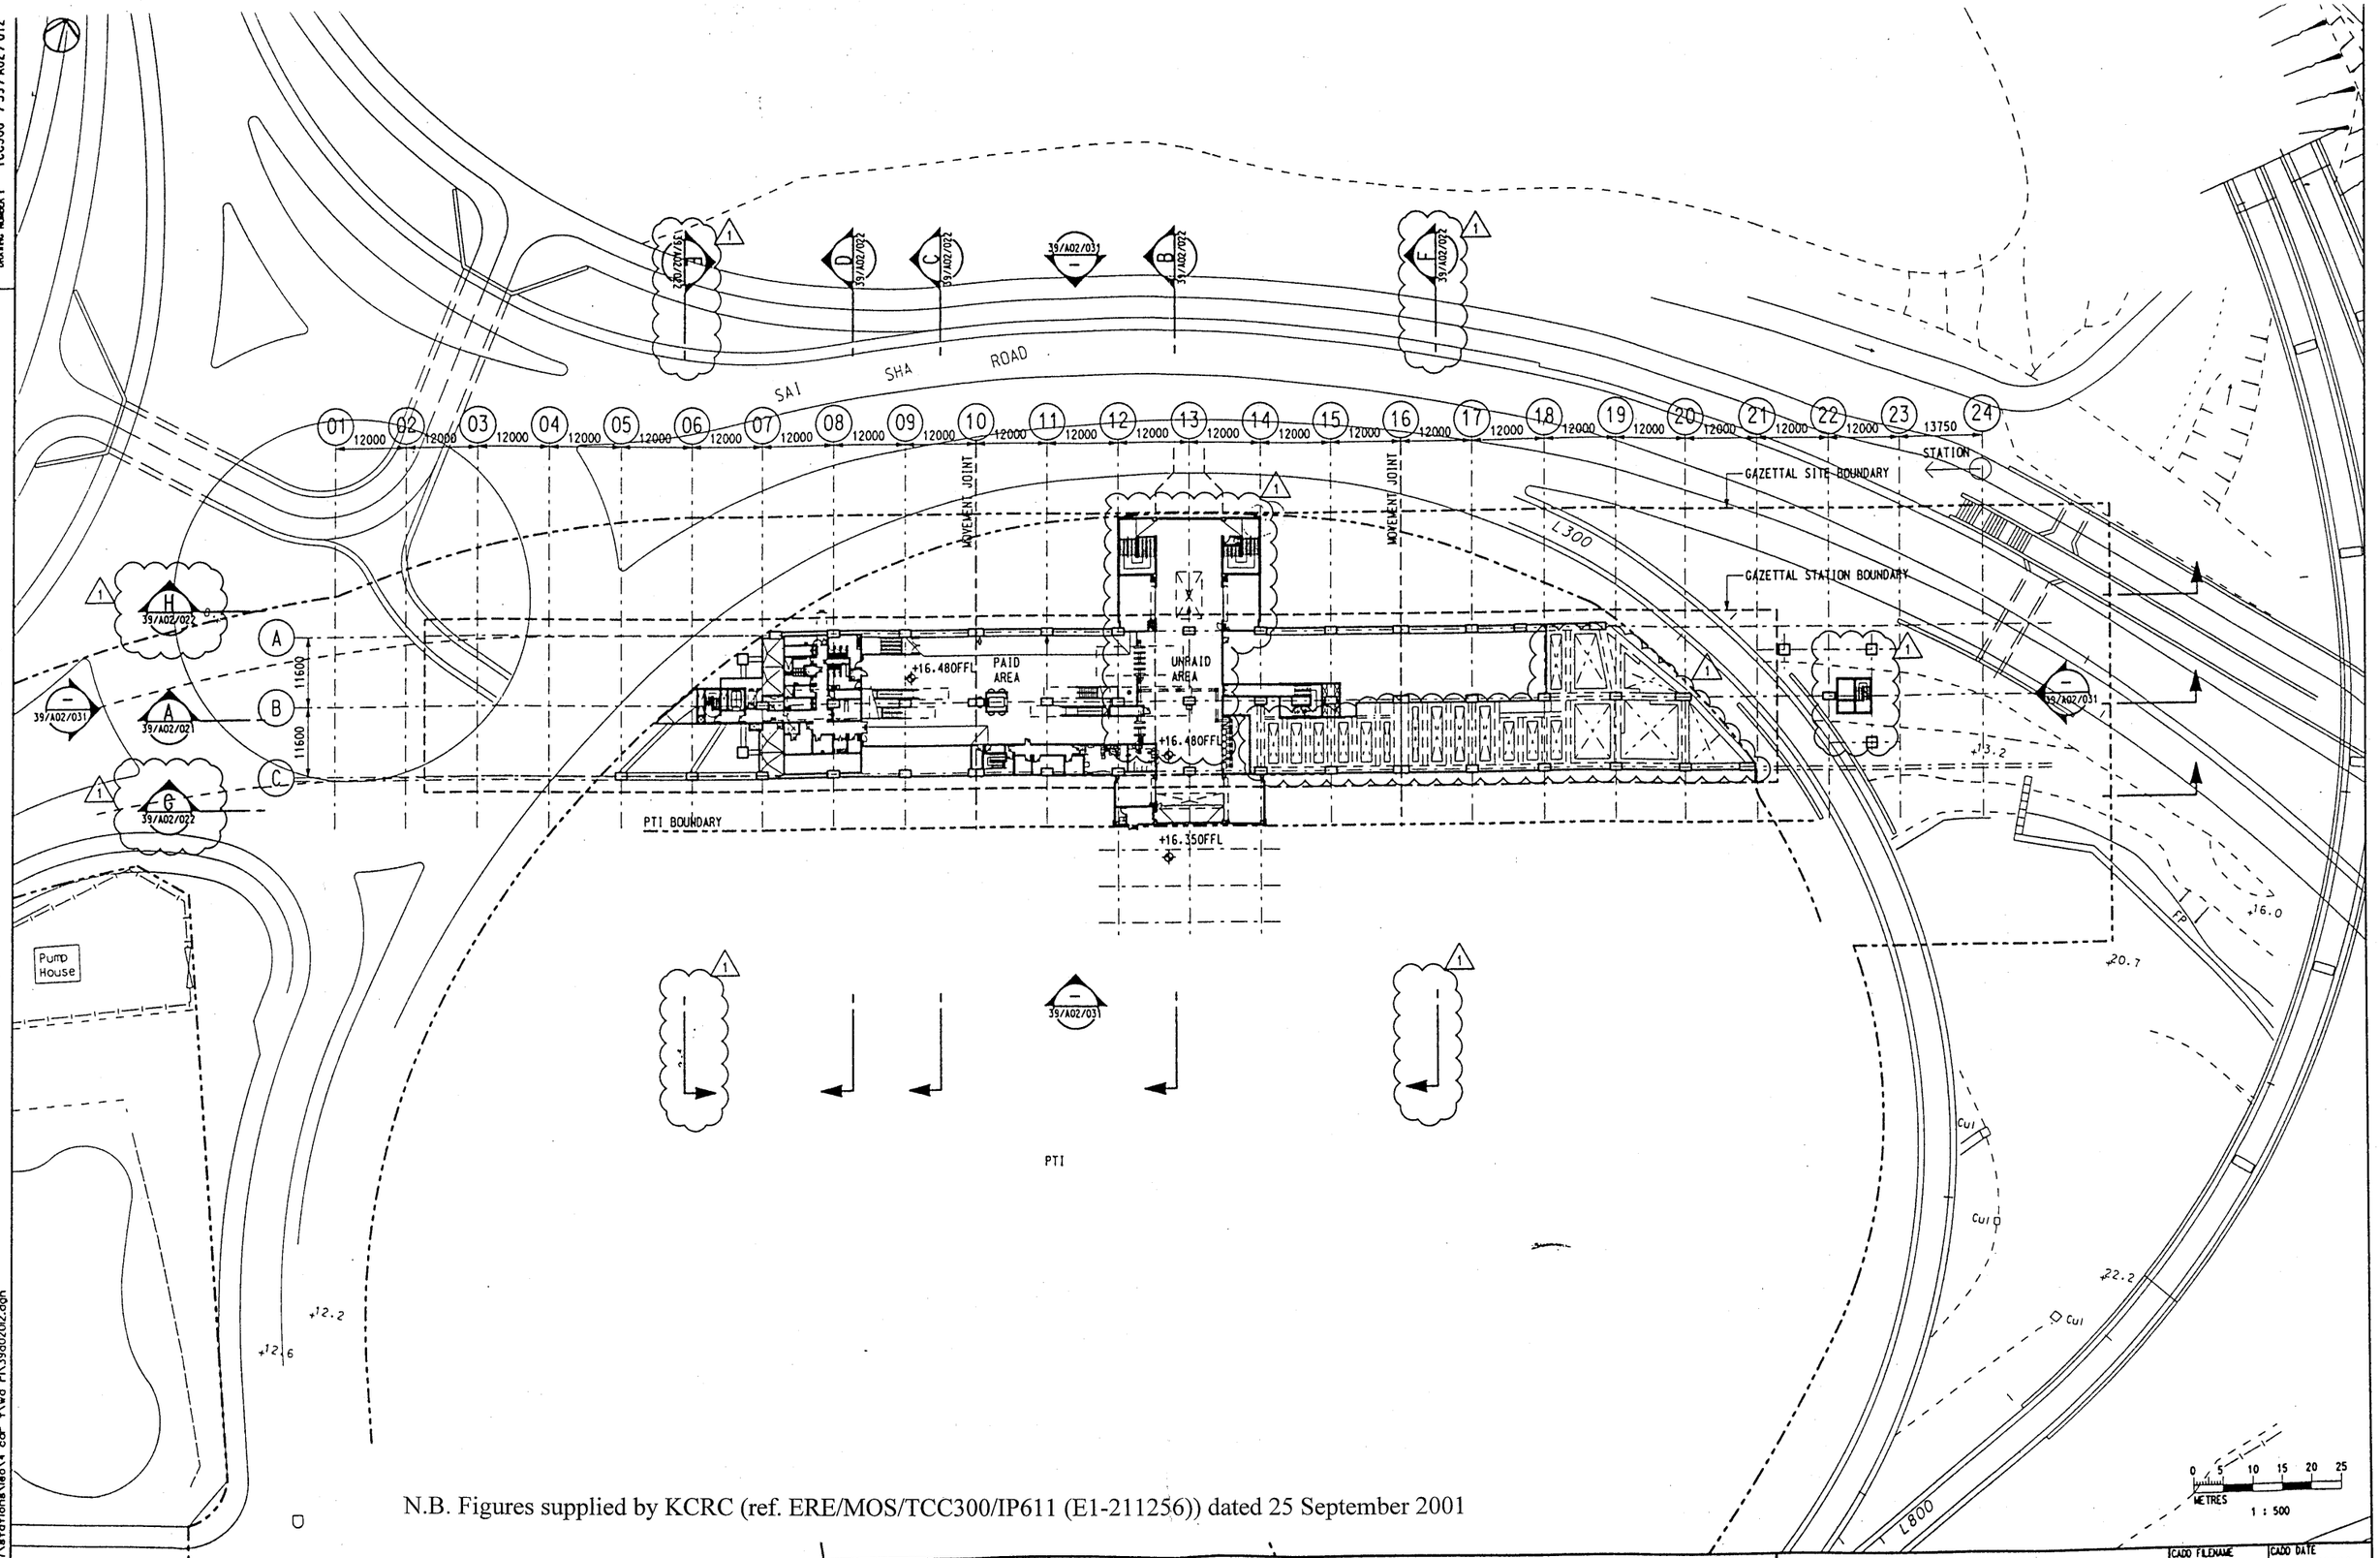

N.B. Figures supplied by KCRC (ref. ERE/MOS/TCC300/IP611 (E1-211256)) dated 25 September 2001

REV	DATE	BY	SUB	APP	DESCRIPTION
1	23NOV2000	NB		JB	CONSTRUCTION ISSUE REV.1
0	21NOV2000	NB	MP	JB	ISSUED FOR CONSTRUCTION

DESIGNED BY P MORLEY
DRAWN BY NB
CHECKED BY P MORLEY
IN CHARGE J BAKER
DATE 21NOV2000

KCR 九廣鐵路 East Rail Extensions 東鐵支線

Maunsell Consultants Asia Ltd.
茂盛(亞洲)工程顧問有限公司

In association with RMJM, Dennis Lau & Ng Chun Man, Parsons Brinckerhoff (Asia), Binnie Black & Veatch, Urbis, PMS, Taywood, KPK, D & W

TCC300 SHEK MUN TO LEE ON
LEE ON STATION

Figure 3.7.1d
Key Plan
Concourse Level

CADD FILENAME 39A02012.DGN
CADD DATE 05FEB2000
SCALE 1 : 1000 @ A3
1 : 500 @ A1
DRAWING NUMBER TCC300 /39/A02/012
CONTRACT NO TCC300
STAGE CODE W
REV 1

DRAWING NUMBER : TCC300 /39/A02/012

Maps reproduced with permission of The Director of Lands. (C) Hong Kong Government.

PRINT: 27 OCT 2000 12:46:03 USER:KMJ226
FILENAME: p:\group4\M67\stations\leo\4 car t1wd r1\39a02012.dgn