© Copyright by Black & Veatch Hong Kong Limited

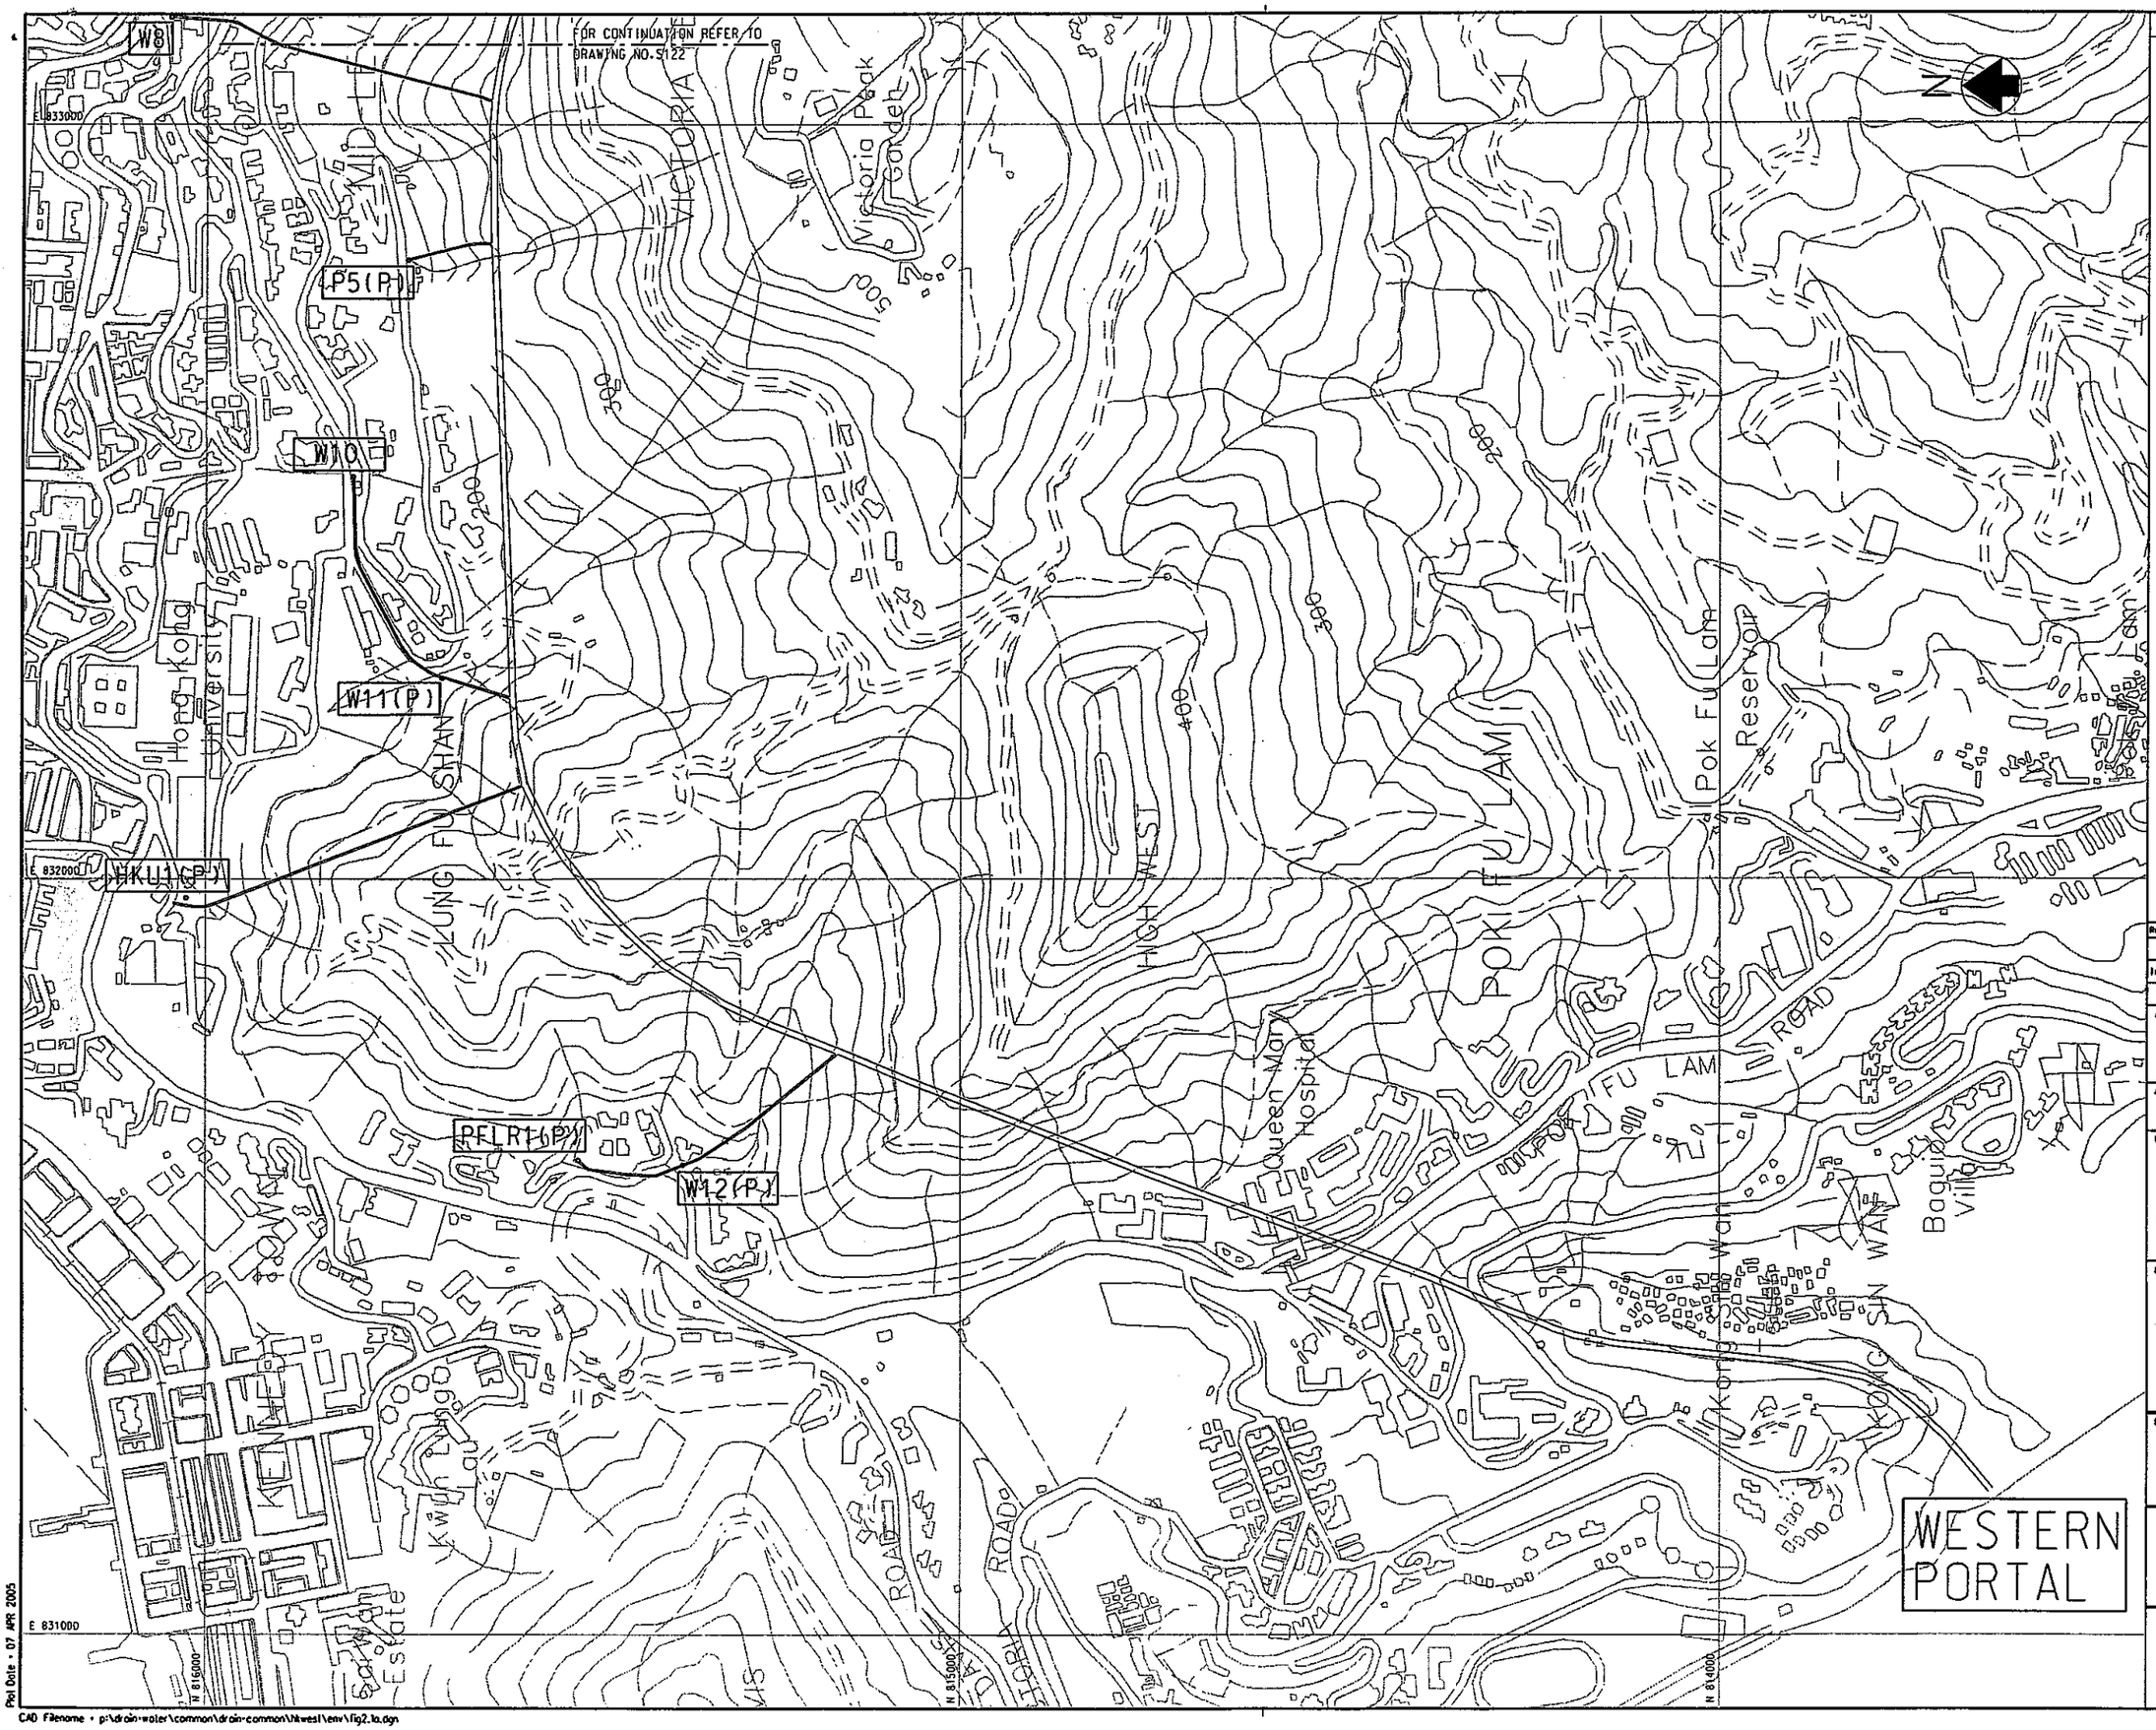


LEGEND :

- PROPOSED MAIN TUNNEL ALIGNMENT
- PROPOSED ADITS ALIGNMENT
- W3 INTAKE SHAFT

| Revision | Date | Description | | | Initial |
|---|---|---|---|---|---|
| | Designed | Checked | Drawn | Checked |
| Initial | TY | STL | JT | TY |
| Date | 12/04 | 12/04 | 12/04 | 12/04 |

Approved

Agreement no.
CE 25/2002 (DS)

Contract title
DRAINAGE IMPROVEMENT IN NORTHERN HONG KONG ISLAND - HONG KONG WEST
DRAINAGE TUNNEL AND LOWER CATCHMENT IMPROVEMENT - INVESTIGATION

Drawing title
LAYOUT PLAN FOR INTAKE SHAFT LOCATIONS (SHEET 3 OF 3)

Drawing no.
FIGURE 2.1a

Scale
1:4000 A1

香港特別行政區政府渠務署
THE GOVERNMENT OF THE HONG KONG SPECIAL ADMINISTRATIVE REGION
DRAINAGE SERVICES DEPARTMENT

BLACK & VEATCH HONG KONG LIMITED
柏威工程顧問有限公司

Plot Date = 07 APR 2005

CAD Filename = p:\drain-water\common\drain-common\hkwest\env\fig2.1a.dgn