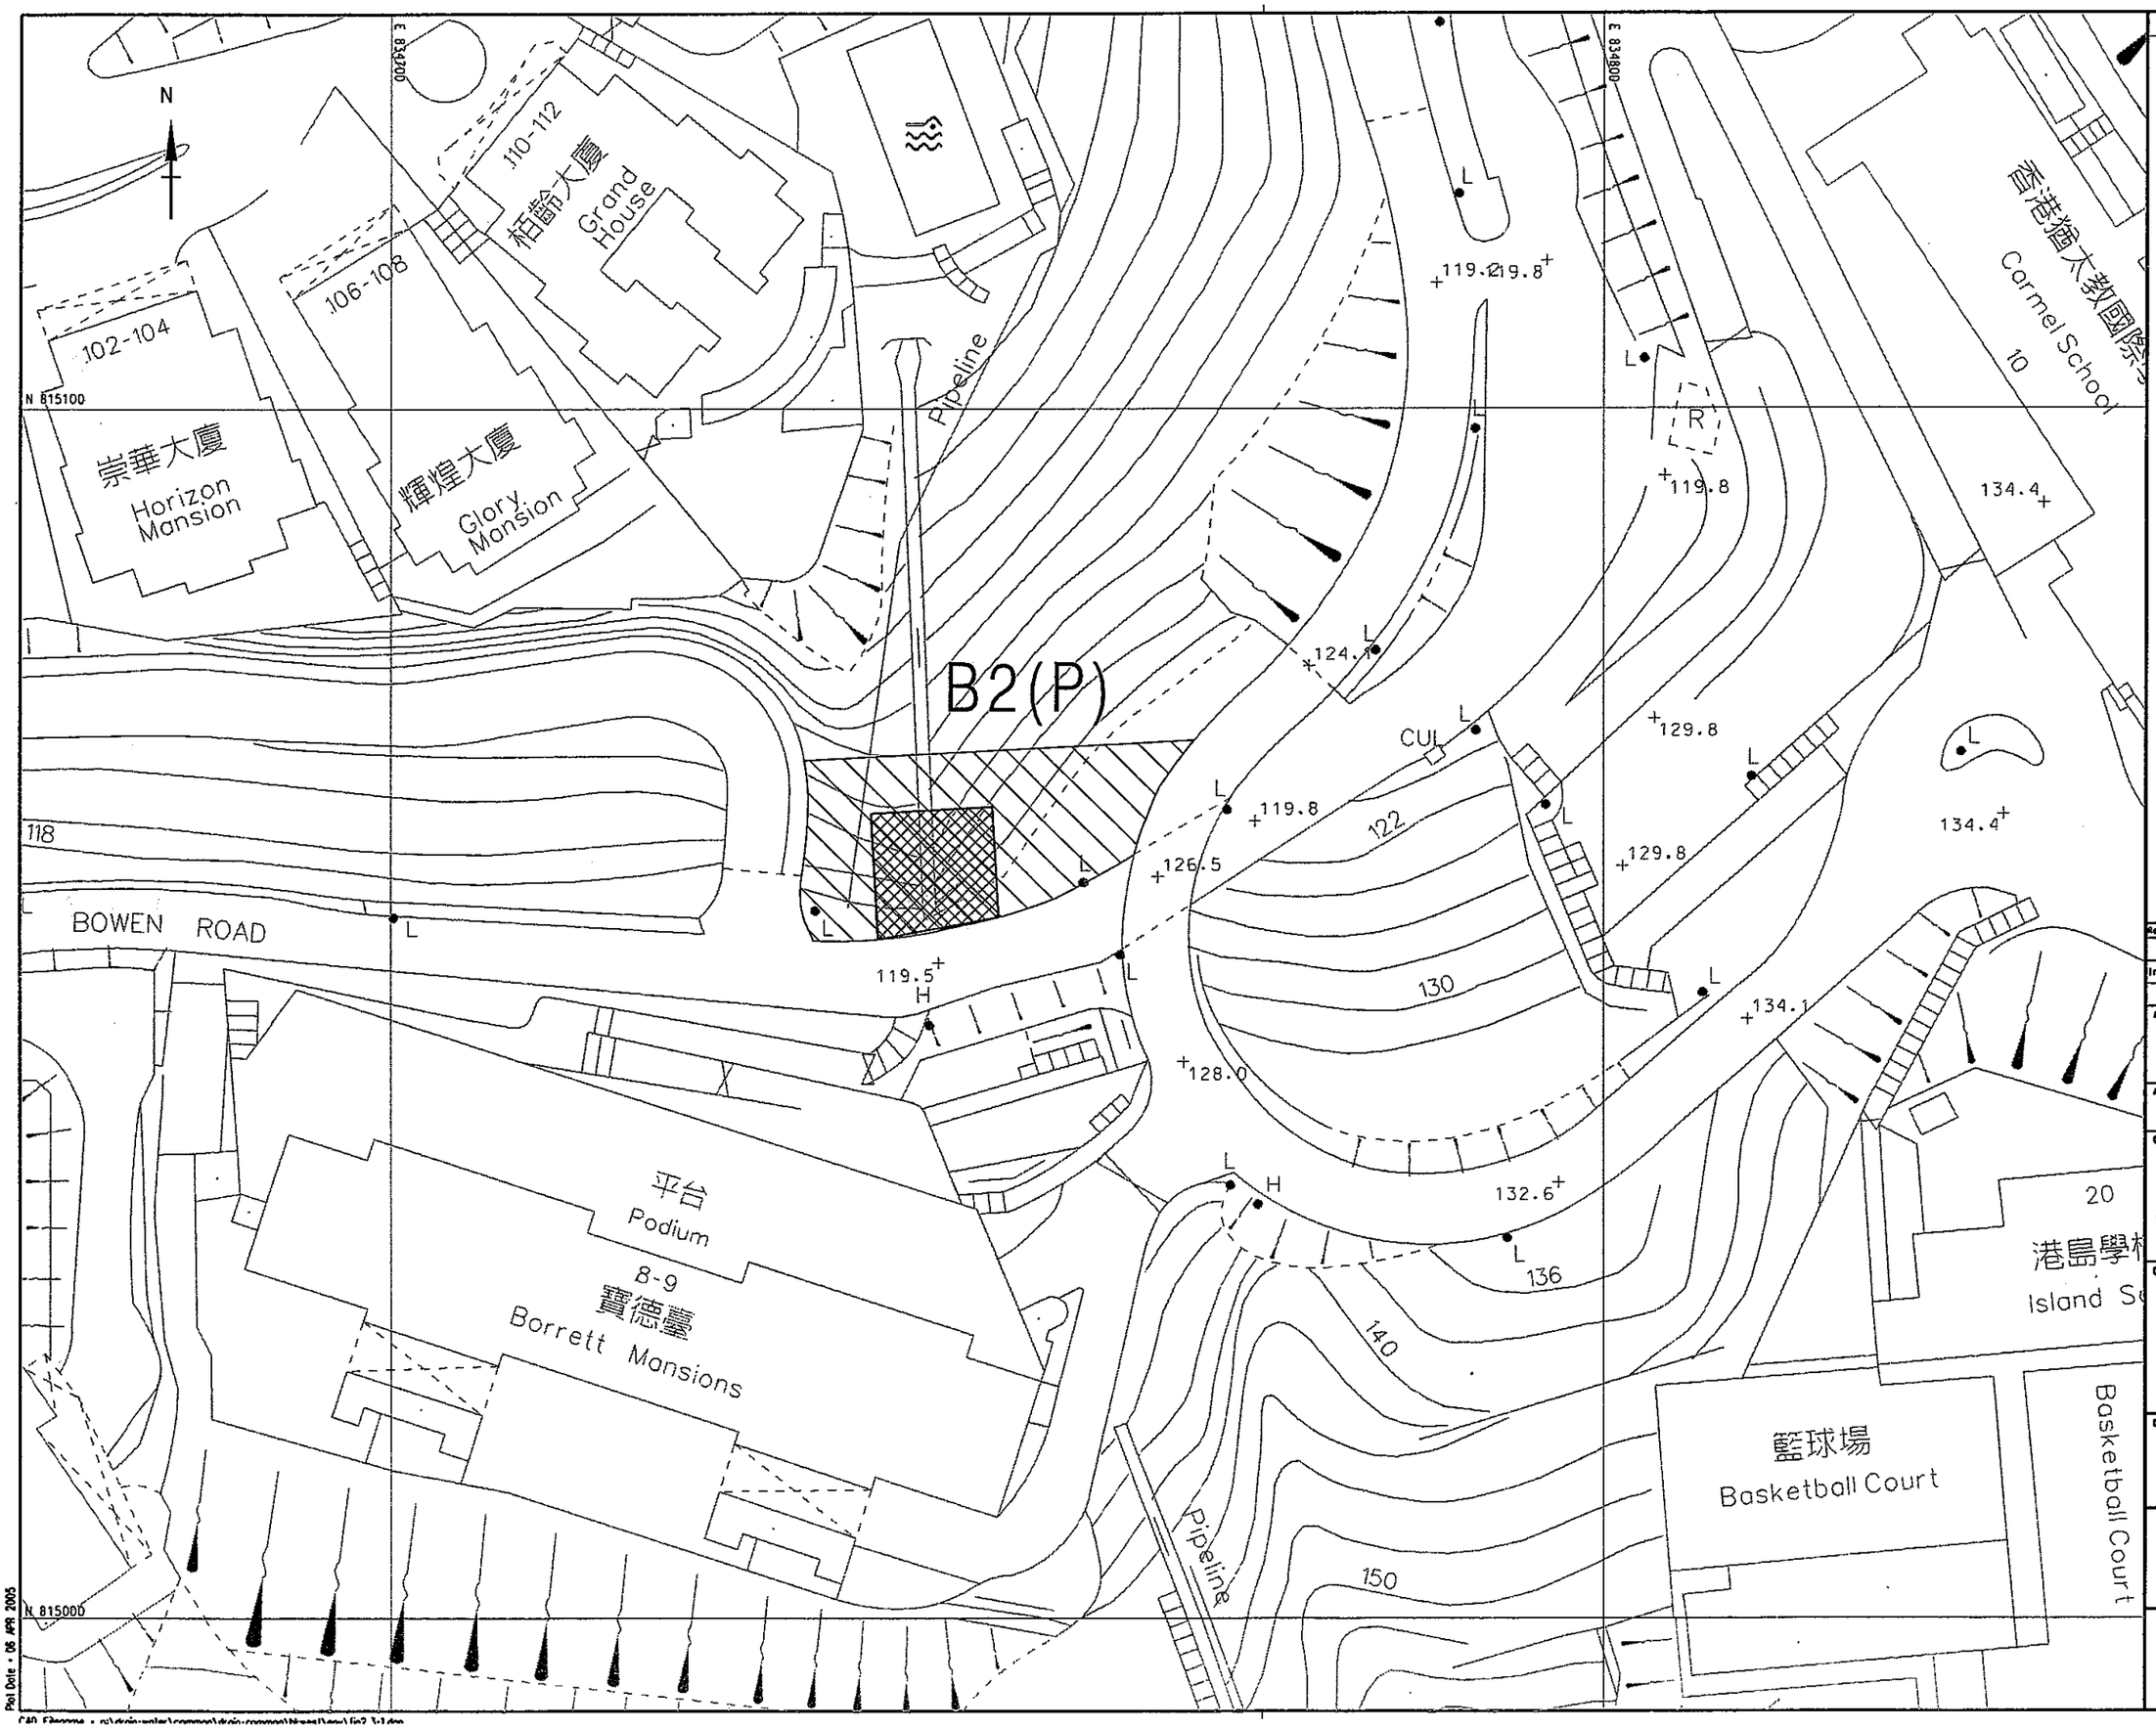

© Copyright by Black & Veatch Hong Kong Limited

LEGEND :

- TEMPORARY WORKS AREA
- PERMANENT ALIENATION OF LAND FOR SHAFT CHAMBER

Revision	Date	Description		Initial
	Designed	Checked	Drawn	Checked
Initial	TY	DCA	SZ	STL
Date	01/04	01/04	01/04	01/04

Approved

Agreement no.
CE 25/2002 (DS)

Contract title
DRAINAGE IMPROVEMENT IN NORTHERN HONG KONG ISLAND - HONG KONG WEST
DRAINAGE TUNNEL AND LOWER CATCHMENT IMPROVEMENT – INVESTIGATION

Drawing title
LAND REQUIREMENT PLAN-SHAFT B2(P)
(SHEET 1 OF 35)

Drawing no.	Scale
FIGURE 2.3-1	1:500 (A3)

香港特別行政區政府渠務署
THE GOVERNMENT OF THE HONG KONG SPECIAL ADMINISTRATIVE REGION
DRAINAGE SERVICES DEPARTMENT

BLACK & VEATCH HONG KONG LIMITED
博威工程顧問有限公司

Plot Date = 06 APR 2005