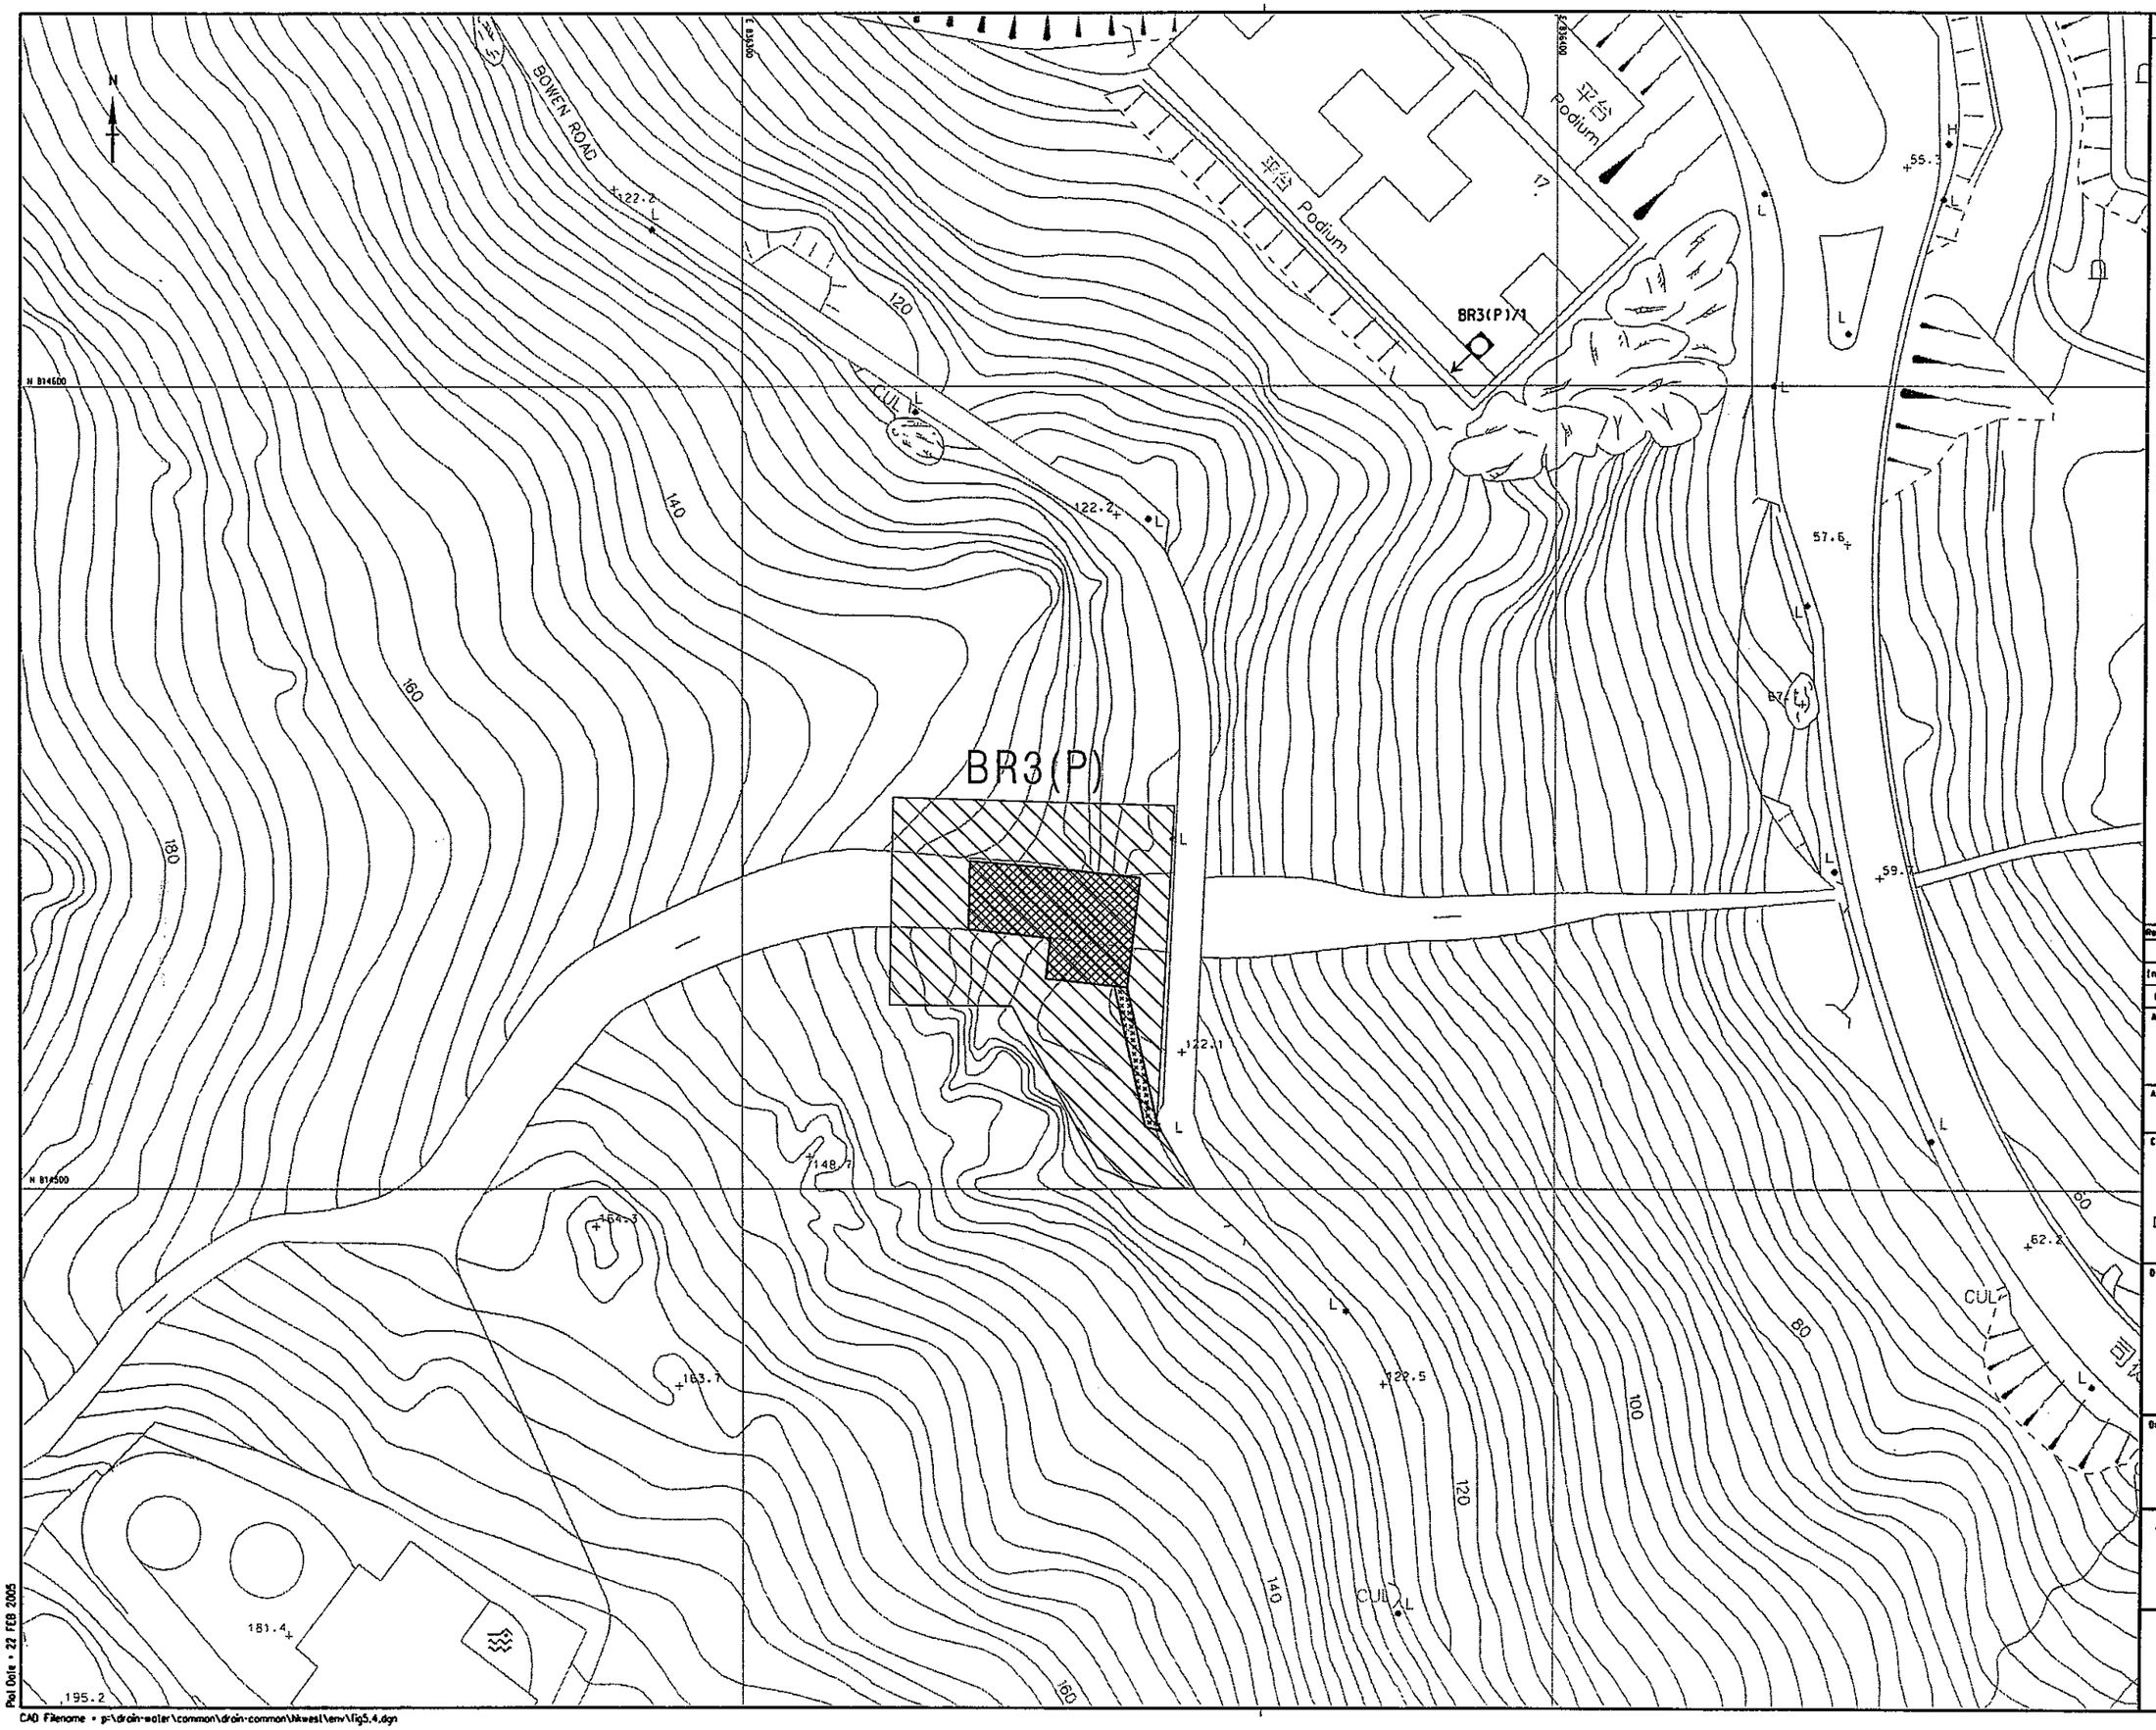

© Copyright by Black & Veatch Hong Kong Limited

NOTES :

1. SECURITY FENCING AND GATES OMITTED FROM THE LAYOUT AT THIS STAGE.

LEGEND :

- TEMPORARY WORKS AREA
- PERMANENT ALIENATION OF LAND FOR BAFFLED CHANNEL & CONNECTION CHANNEL
- PERMANENT ALIENATION OF LAND FOR SHAFT ACCESS ROAD (FOOTWAY)
- IL XXX — LAND ALLOCATION STATUS AND LOT NUMBER
- REPRESENTATIVE AIRBORNE NOISE AND AIR QUALITY SENSITIVE RECEIVERS
- DIRECTION OF SIGHTLINE FROM FACADE
- POTENTIAL STRUCTURE BORNE NOISE SENSITIVE RECEIVERS

Revision	Date	Description			Initial
	Designed	Checked	Drawn	Checked	
Initial	ET	STL	MTO	STL	
Date	05/04	05/04	05/04	05/04	

Approved

Agreement no.
CE 25/2002 (DS)

Contract title
DRAINAGE IMPROVEMENT IN NORTHERN HONG KONG ISLAND - HONG KONG WEST
DRAINAGE TUNNEL AND LOWER CATCHMENT IMPROVEMENT - INVESTIGATION

Drawing title
LOCATIONS OF SENSITIVE RECEIVERS AROUND INTAKE BR3(P)

Drawing no.
FIGURE 5.4
(382403/S/004)

Scale
1:750

香港特別行政區政府渠務署
THE GOVERNMENT OF THE HONG KONG SPECIAL ADMINISTRATIVE REGION
DRAINAGE SERVICES DEPARTMENT

BLACK & VEATCH HONG KONG LIMITED
博威工程顧問有限公司

Plot Date = 22 FEB 2005

CAD Filename = p:\drain-water\common\drain-common\hkwest\env\fig5.4.dgn