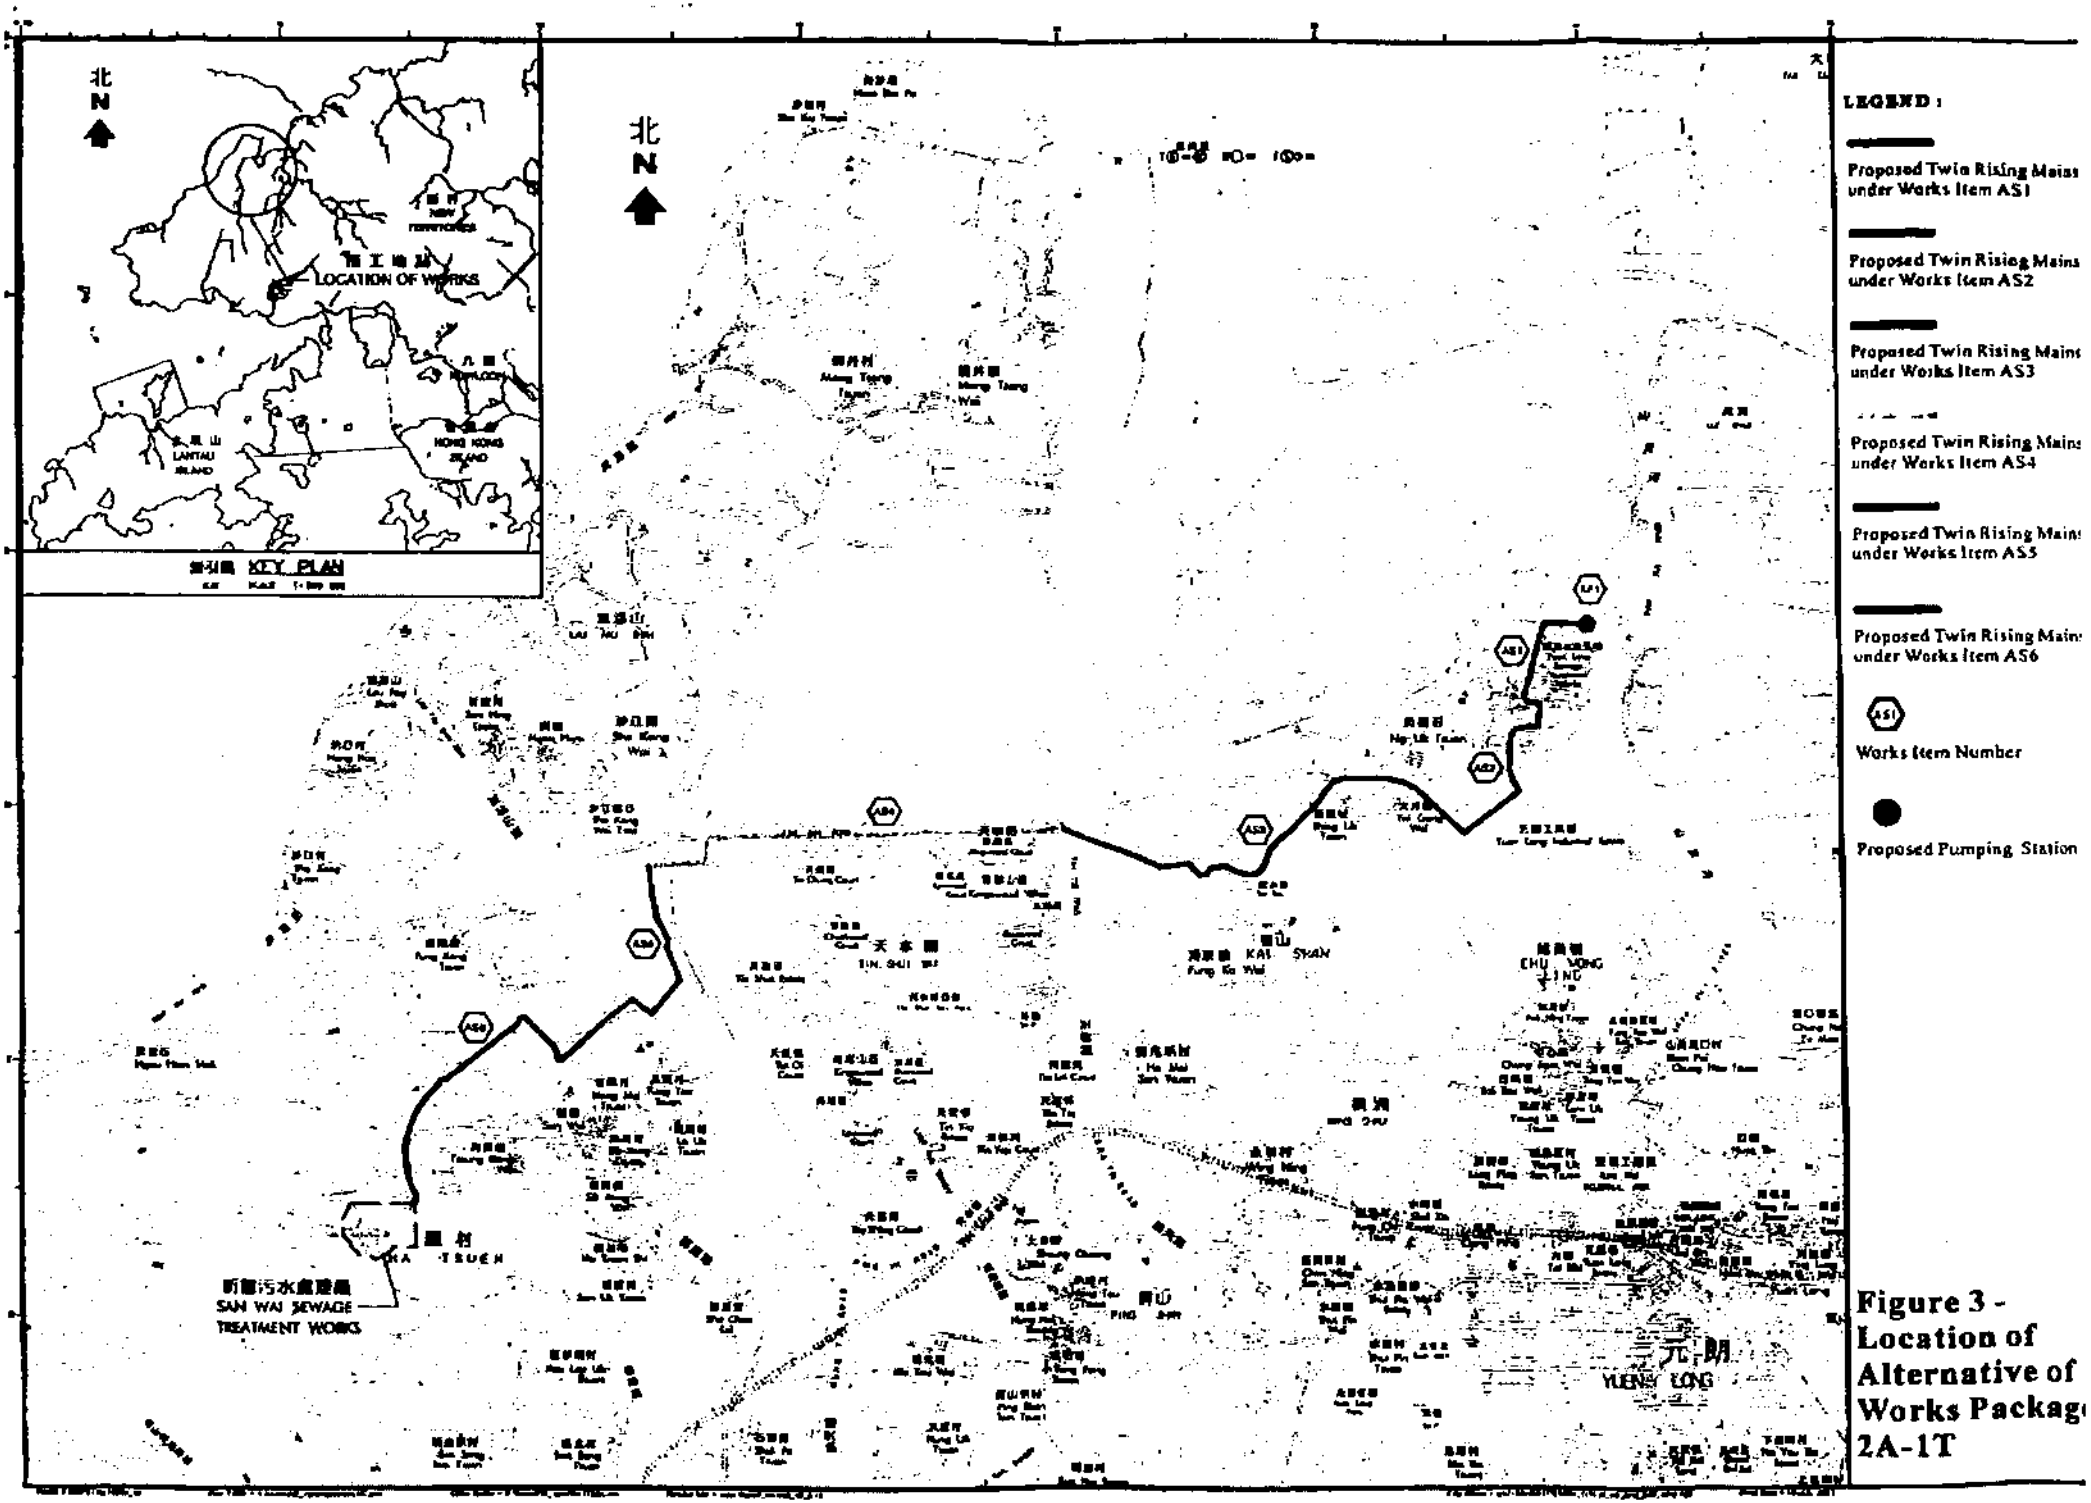

Figure 3 - Location of Alternative of Works Package 2A-1T