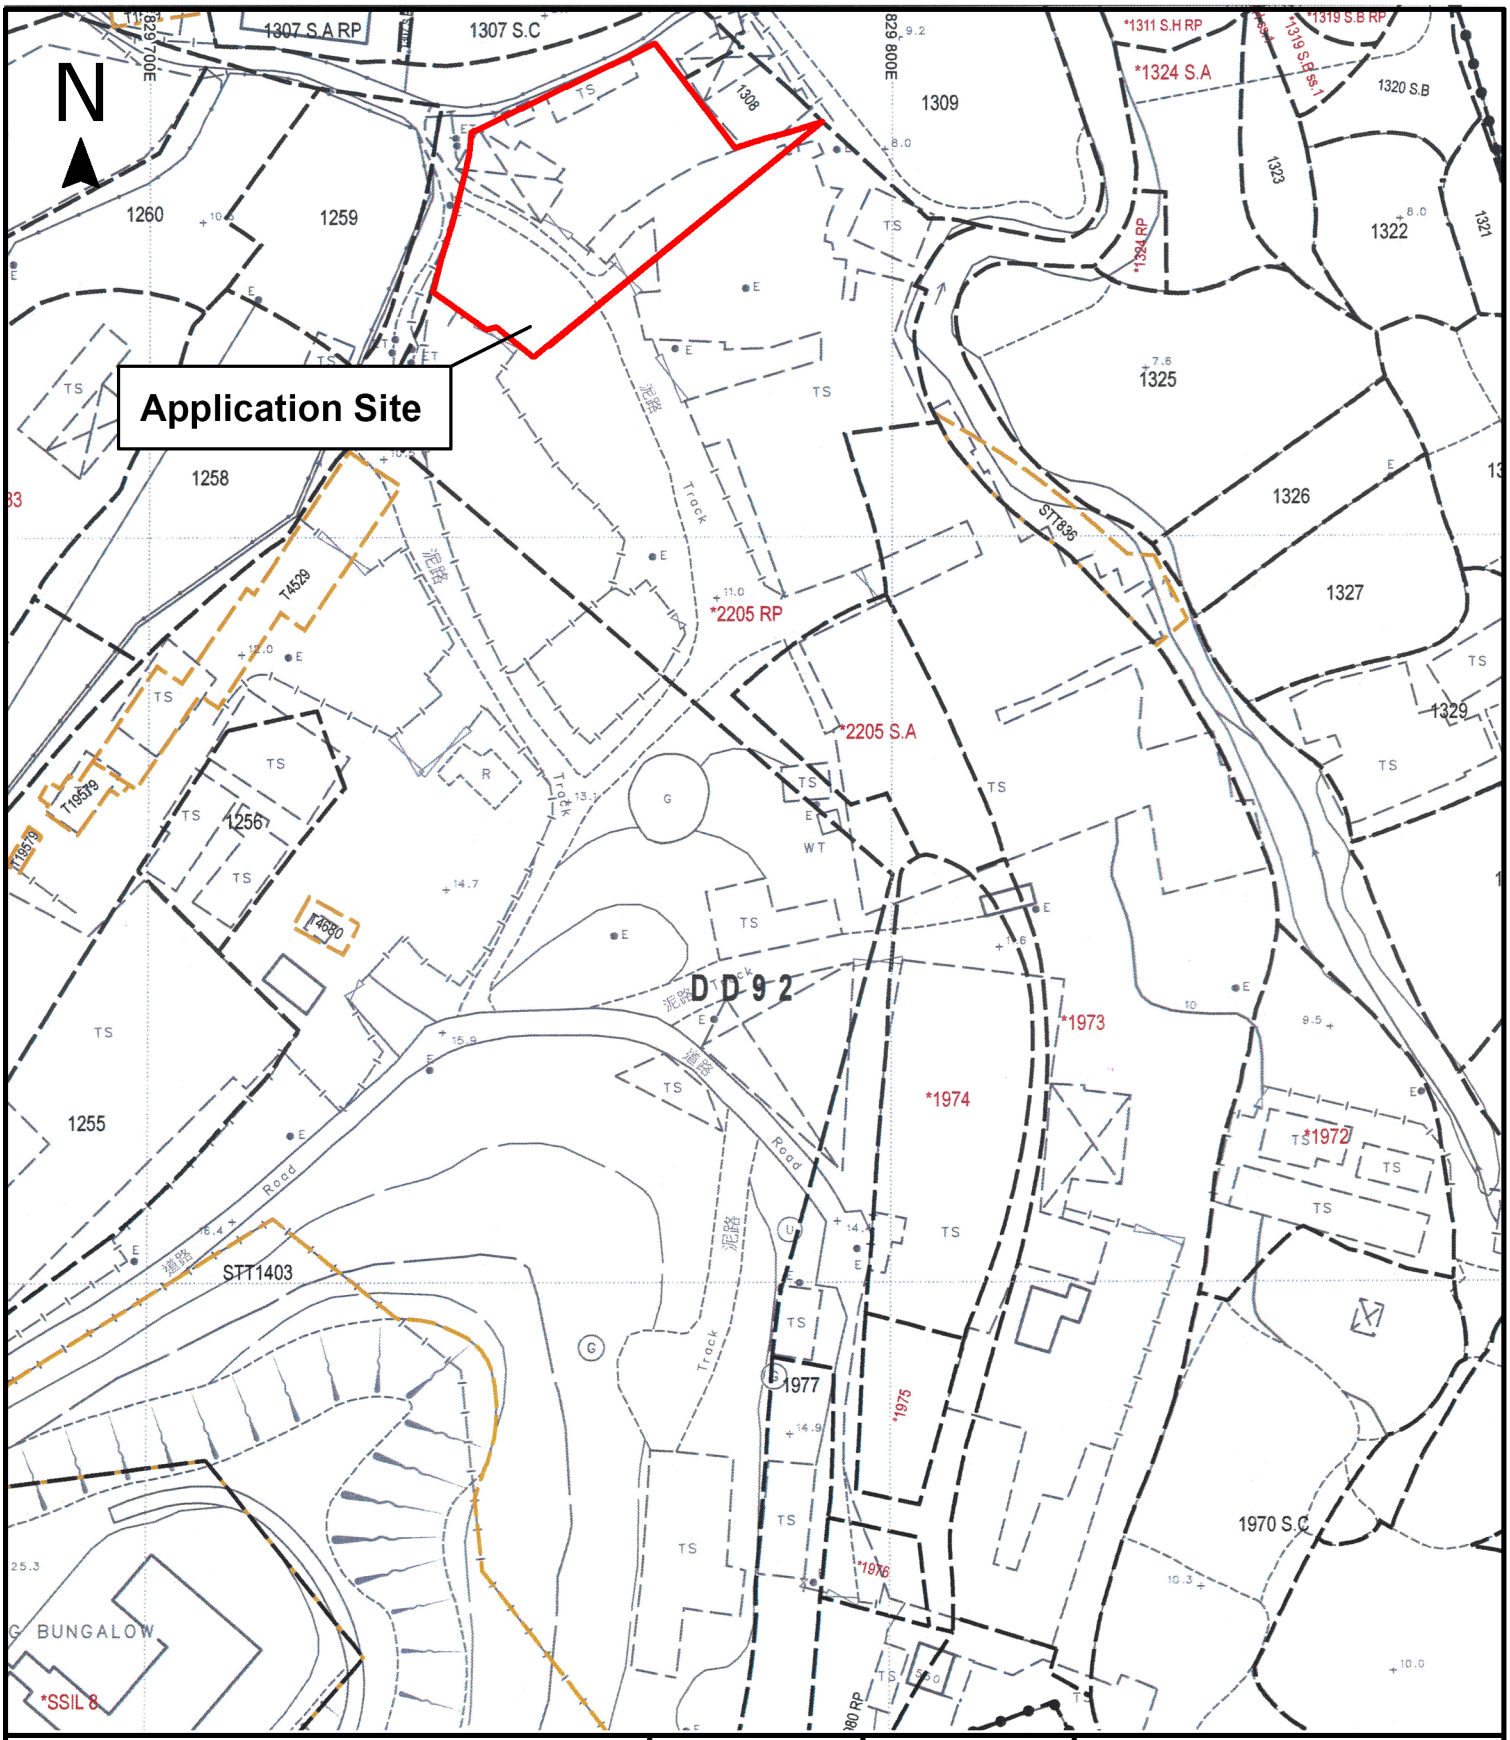

Project 項目名稱:

Proposed Temporary Warehouse (Hardware Accessories) with Ancillary Office for a Period of 3 Years at Lot 2205 R.P (Part)in D.D. 92, Kam Tsin Village, Sheung Shui, New Territories

Drawing Title 圖紙標題:

Site Plan

全堅土地行政師行

Drawing No. 圖號:

20230907

Remarks 備註:

Scale 比例: