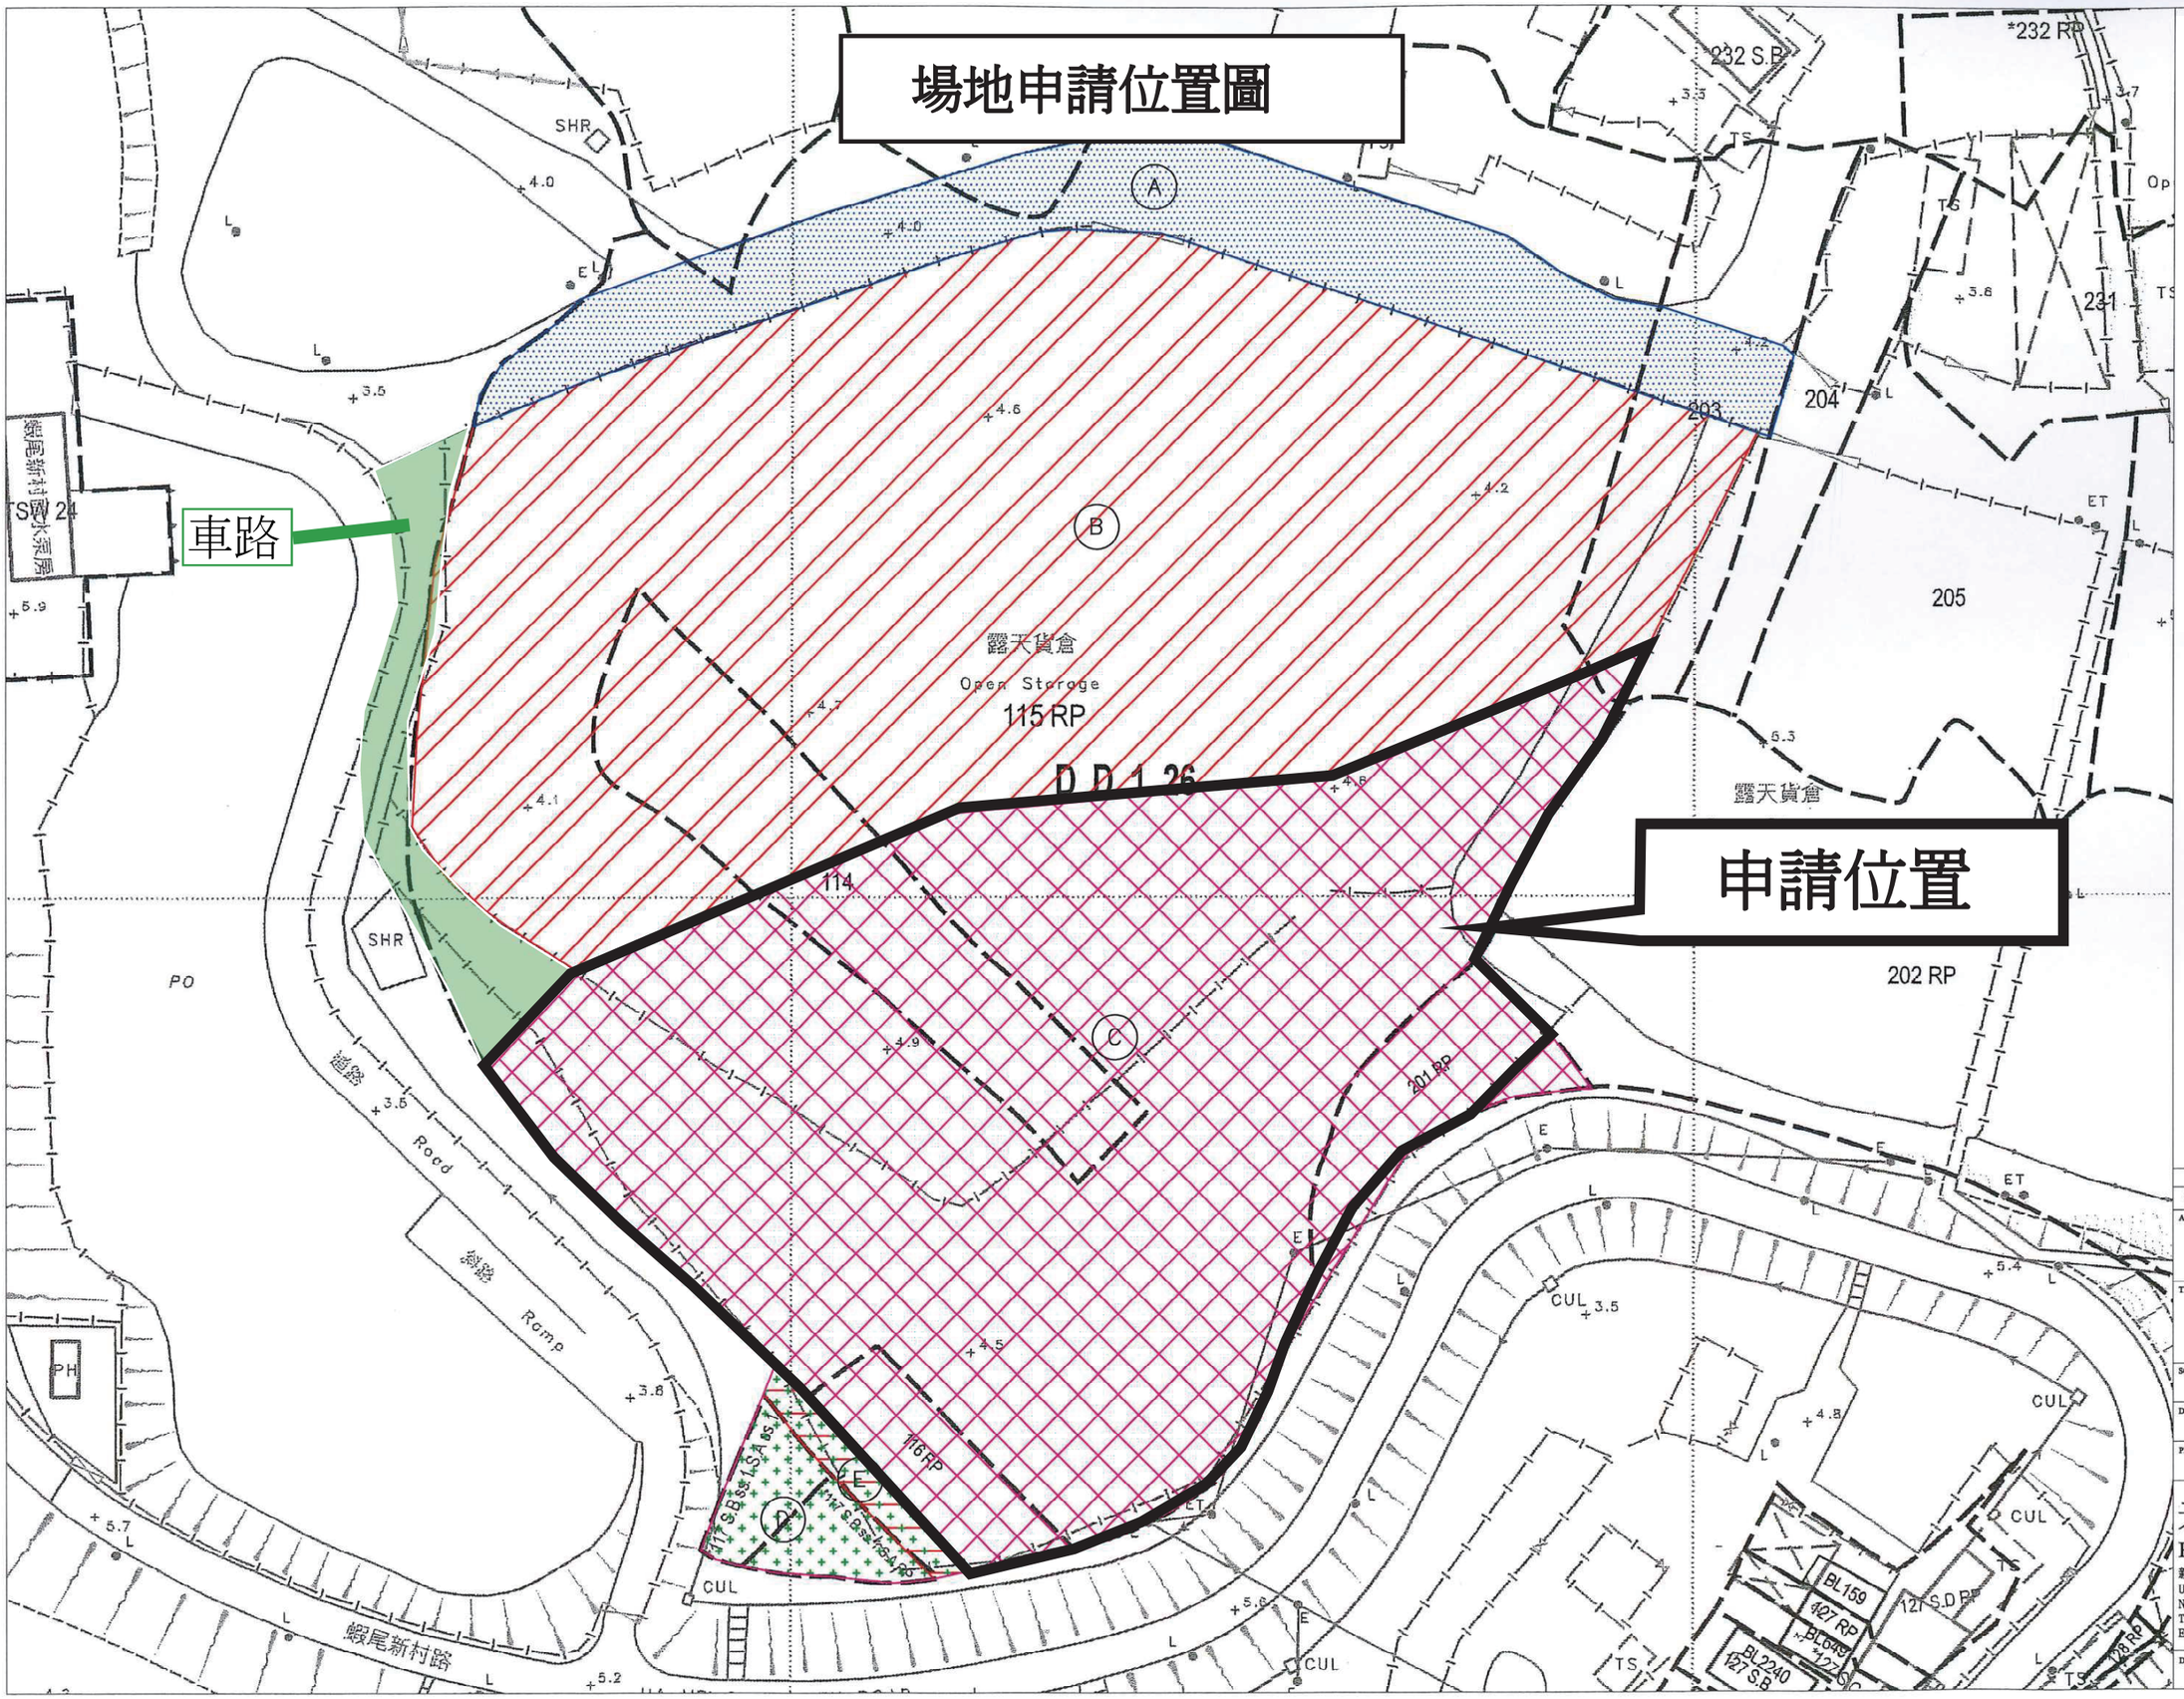

REV.	DESCRIPTION	DATE

APPROVED BY

TITLE

SCALE	DATE
1 : 500 (A3)	28 NOV 2023
DRAWN BY WCY	VERIFIED BY

PREPARED BY
Eternal.CH Surveying Company LTD.

天下斗測量有限公司
Eternal.CH Surveying Co. LTD.
新界葵涌華星街8-10號華達工業中心B座13字樓7室
Unit 7, 13/F, Block B, Wah Tat Ind. Centre,
NO. 8-10 Wah Sing ST, Kwai Chung. N.T.
Tel : 90984394 Fax: 27874717
Email : johnnybull88@yahoo.com.hk

DRG. NO.	REV.
ET - YL - J120	B