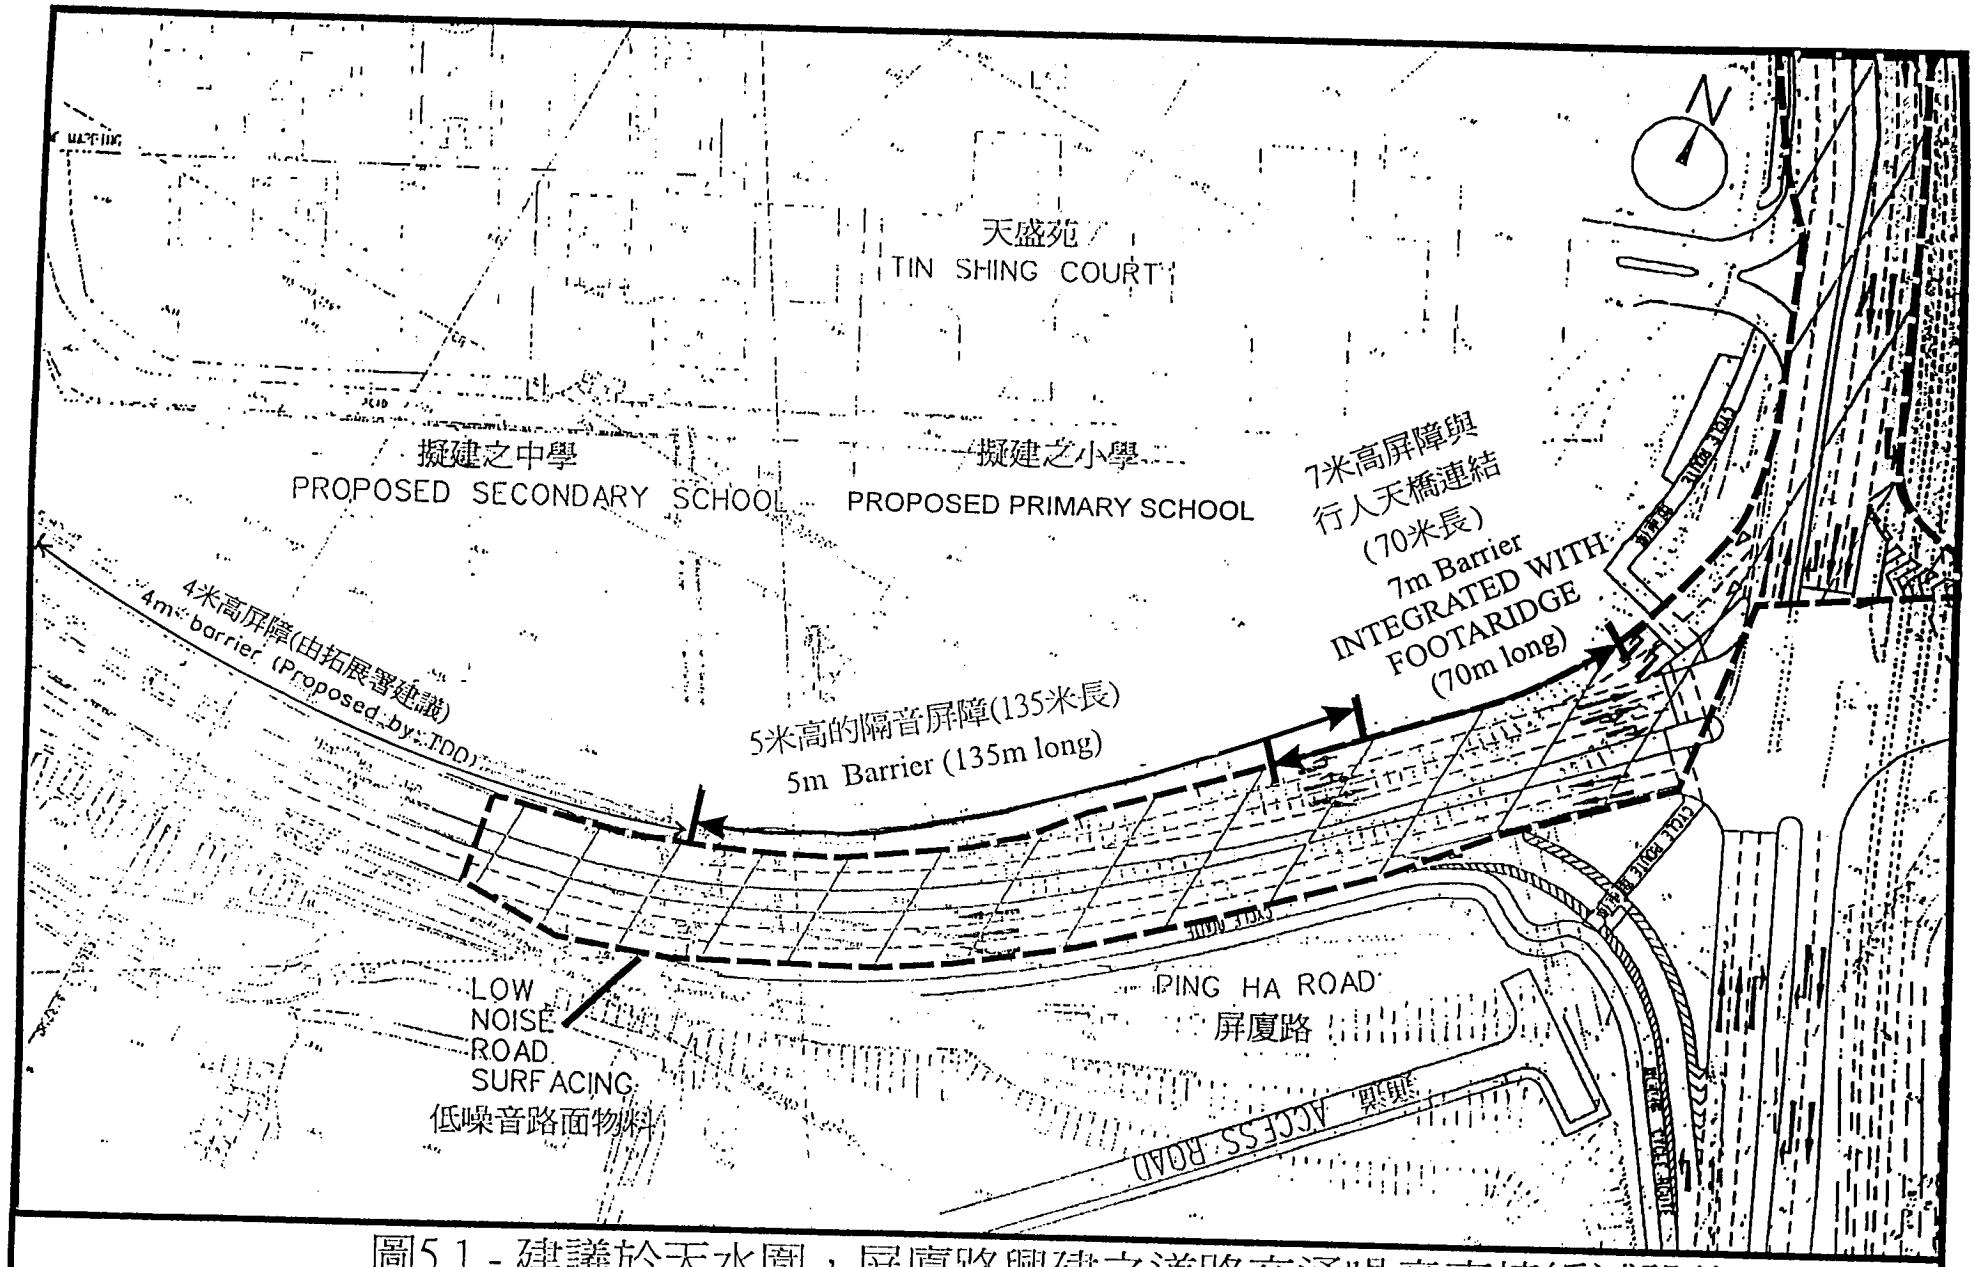


圖5.1 - 建議於天水圍，屏廈路興建之道路交通噪音直接緩減設施

**FIGURE 5.1 - Proposed Direct Road Traffic Noise Mitigation Measures on Ping Ha Road, Tin Shui Wai**