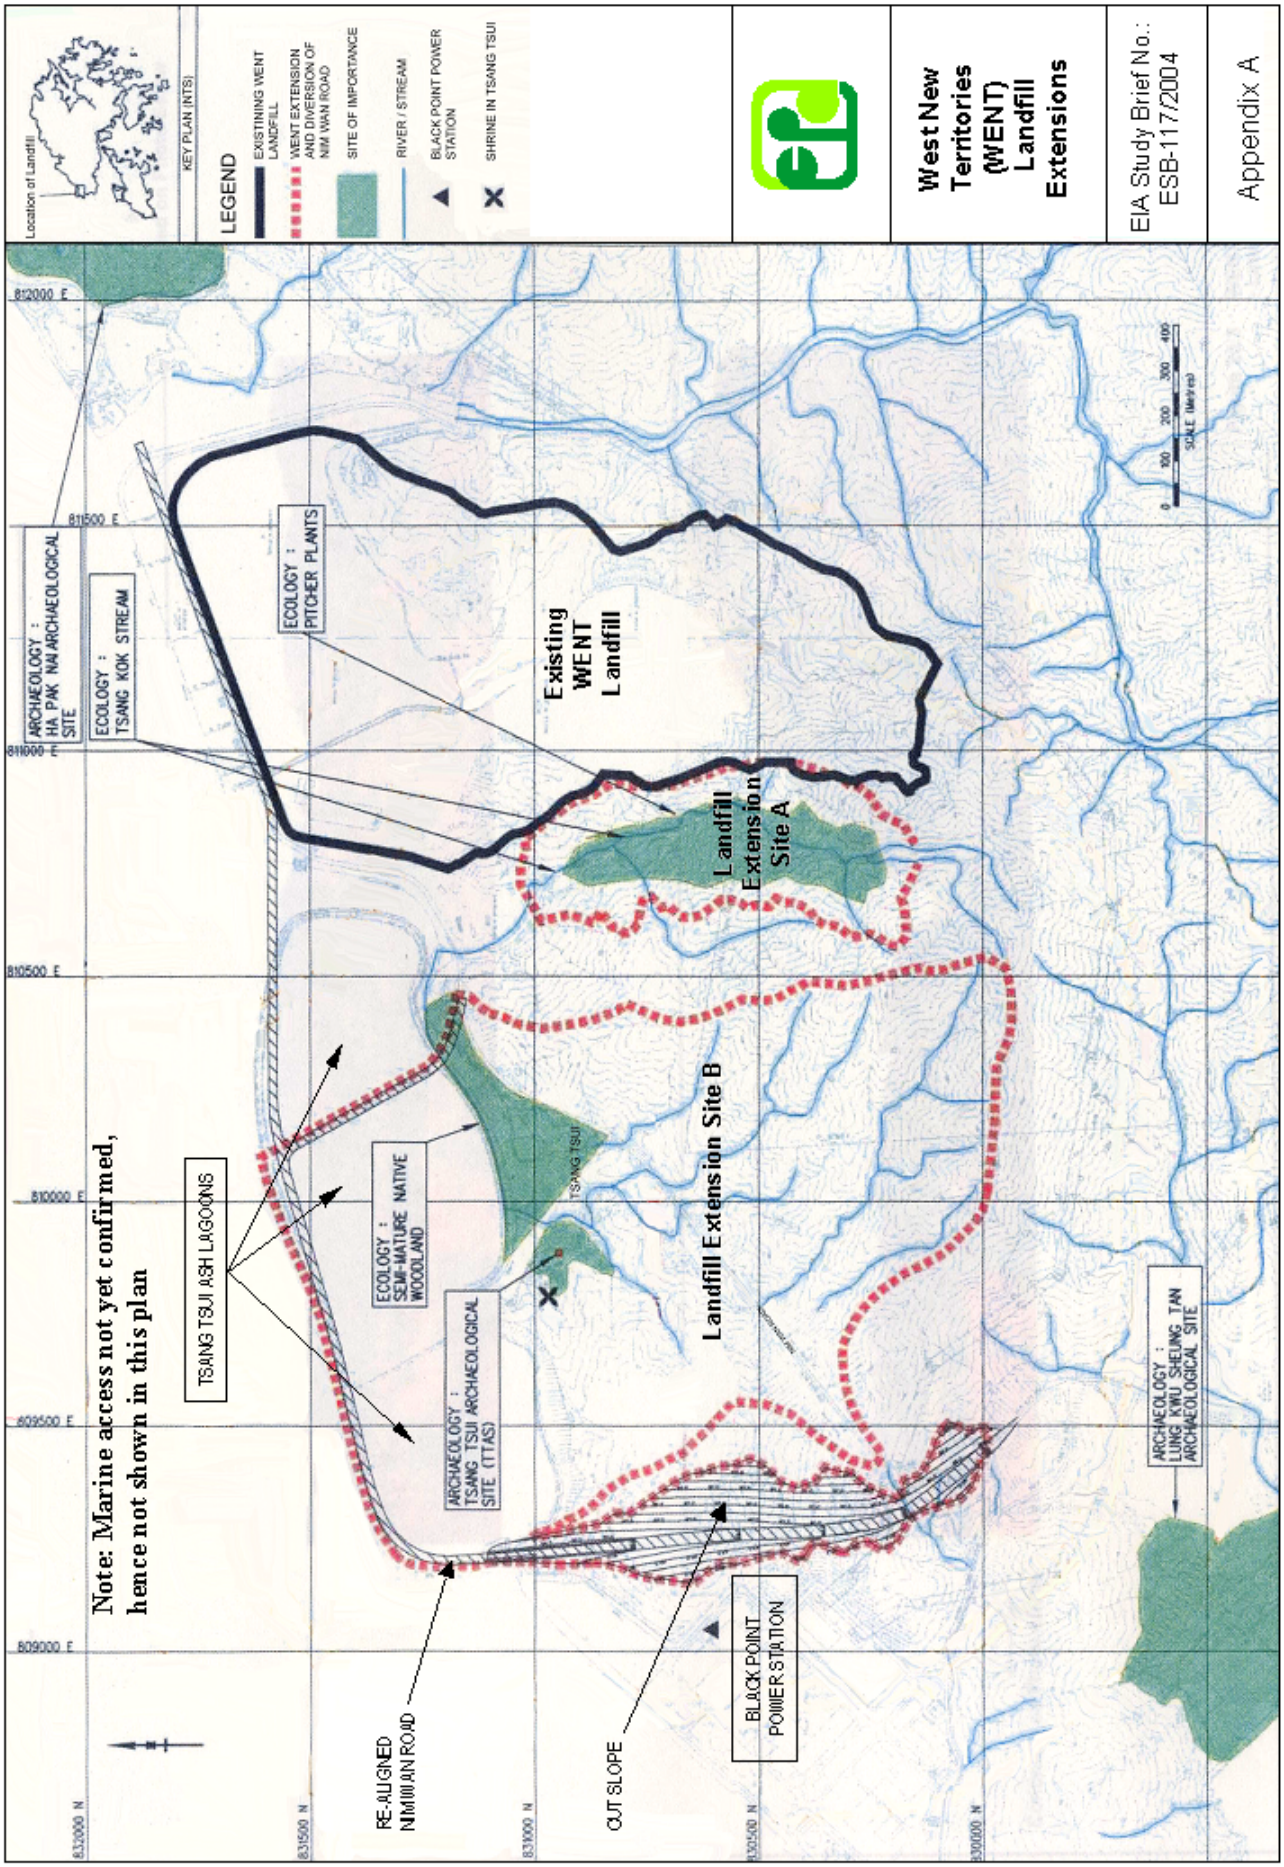
Location of Landfill
KEY PLAN (NTS)
LEGEND
EXISTINING WENT LANDFILL
WENT EXTENSION AND DIVERSION OF NIM WAN ROAD
SITE OF IMPORTANCE
RIVER / STREAM
BLACK POINT POWER STATION
SHRINE IN TSANG TSUI
West New Territories (WENT) Landfill Extensions
EIA Study Brief No.: ESB-117/2004
Appendix A
Existing WENT Landfill
Landfill Extension Site A
Landfill Extension Site B
ARCHAEOLOGY : HA PAK NAI ARCHAEOLOGICAL SITE
ECOLOGY : TSANG KOK STREAM
ECOLOGY : PITCHER PLANTS
TSANG TSUI ASH LAGOONS
ECOLOGY : SEMI-MATURE NATIVE WOODLAND
ARCHAEOLOGY : TSANG TSUI ARCHAEOLOGICAL SITE (TTAS)
TSANG TSUI
Note: Marine access not yet confirmed, hence not shown in this plan
RE-ALIGNED NIM WAN ROAD
CUT SLOPE
BLACK POINT POWER STATION
ARCHAEOLOGY : LUNG KWU SHEUNG TAN ARCHAEOLOGICAL SITE
SCALE (Metres)
0 100 200 300 400
812000 E
811500 E
811000 E
810500 E
810000 E
809500 E
809000 E
832000 N
831500 N
831000 N
830500 N
830000 N